

SHEET NOTES:

1. RL & RS, SIZE REFRIGERANT PIPING AS PER MANUFACTURERS RECOMMENDATIONS.
2. FURNACE COMBUSTION AIR AND VENT. ROUTE AND TERMINATE AS PER MANUFACTURERS RECOMMENDATIONS.
3. ROUTE RETURN AIR UP TO APPROXIMATELY 6' AFF AFTER MANUAL BALANCING DAMPER.
4. ROUTE 1/2" NATURAL GAS PIPING TO FURNACE. COORDINATE WITH OTHERS FOR LOCATION OF NATURAL GAS CONNECTION IN THE MECHANICAL ROOM.

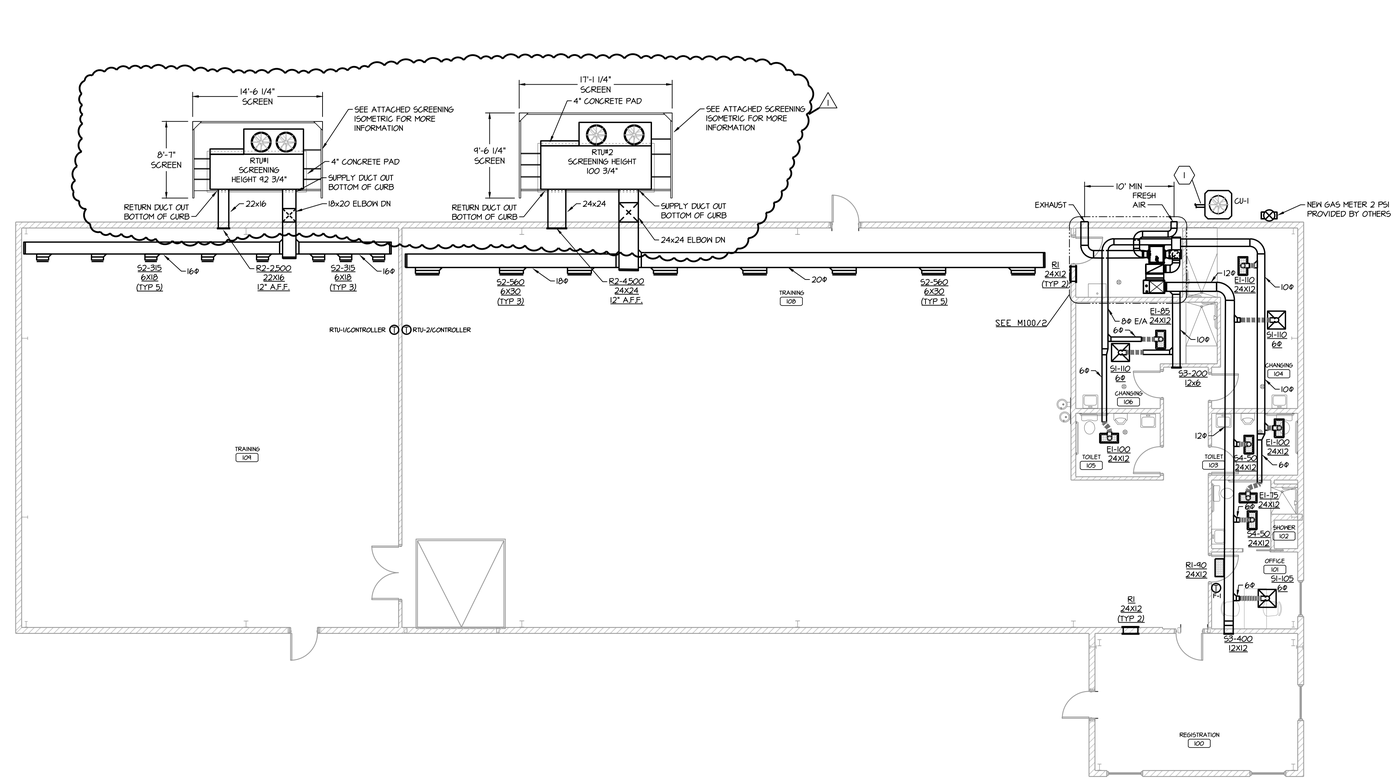

1 MECHANICAL PLAN

SCALE: 1/8" = 1'-0"

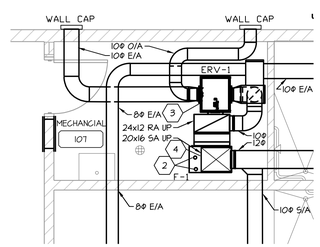

2 ENLARGED MECHANICAL ROOM PLAN

SCALE: 1/4" = 1'-0"

CMTA
A Leonel Company
cmta.com | 877 380 0501

Project Name:

WRESTLING BROTHERHOOD

Project Location:
1430 2nd Ave
Mankato, MN 56001

© 2025 CMTA

THESE DOCUMENTS HAVE BEEN PREPARED SPECIFICALLY FOR THIS PROJECT ONLY. THEY ARE NOT SUITABLE FOR USE ON OTHER PROJECTS OR IN OTHER LOCATIONS WITHOUT THE EXPRESS WRITTEN APPROVAL AND PARTICIPATION OF **CMTA.**

MARK	DATE	REVISION
1	07/27/26	SI#01

I hereby certify that this plan, specification, or report was prepared by me or under my direct supervision, and that I am a duly Licensed Professional Engineer under the laws of the State of Minnesota.

Signature:

Printed Name: JAKE M. BRAATEN

Date: 07/27/2026 Reg. No.: 57966

Project Information:

Project No. :	2025090
Drawn By :	EWW
Checked By :	JMB, JW
Date :	07/27/2026
File Name:	x2025090_M100.dwg

Sheet Title:

MECHANICAL PLAN

Sheet Number:

M100