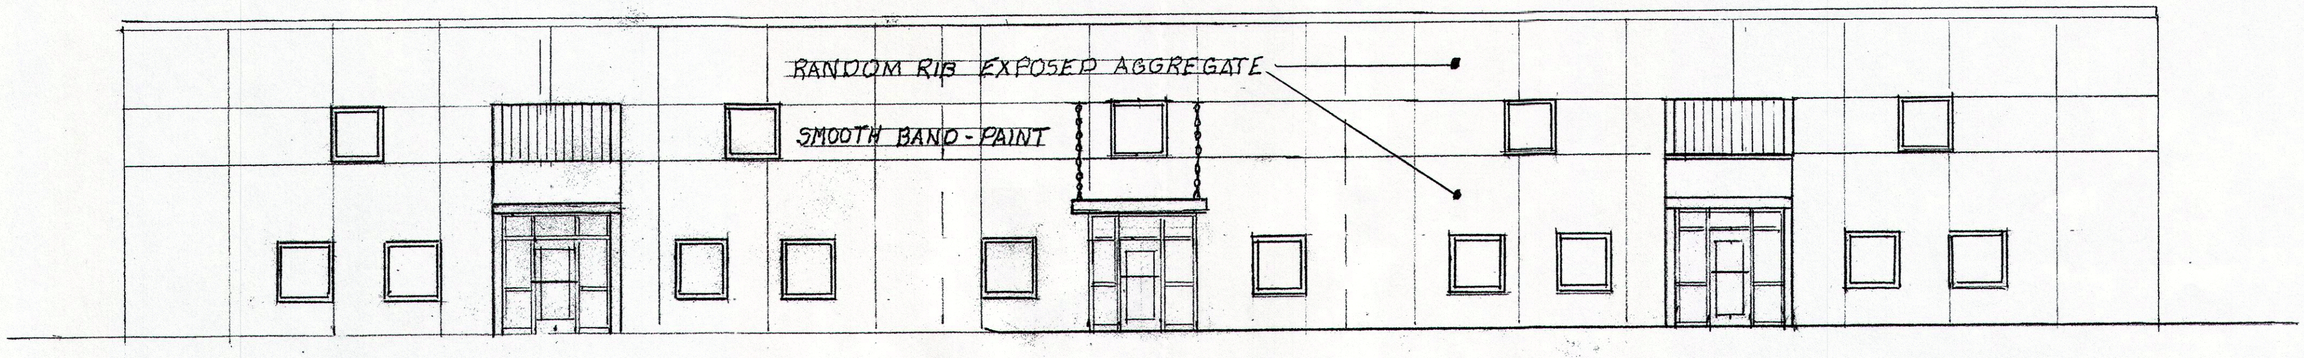

SOUTH ELEVATION

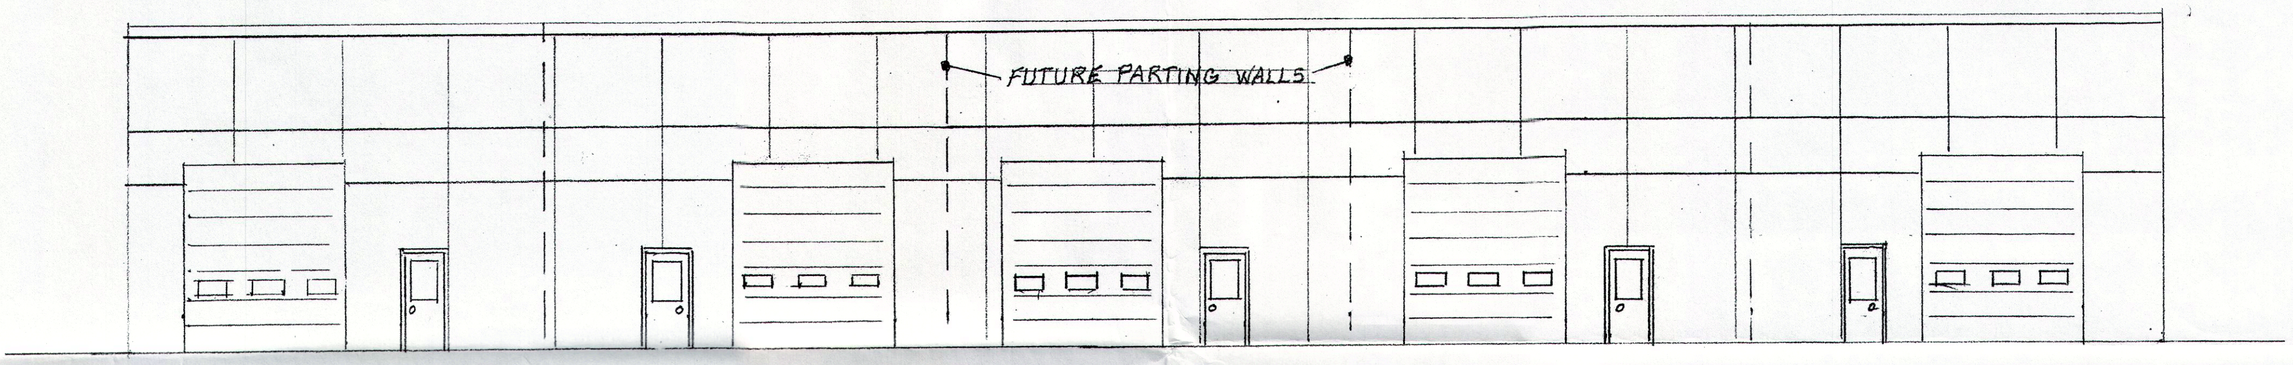

NORTH ELEVATION

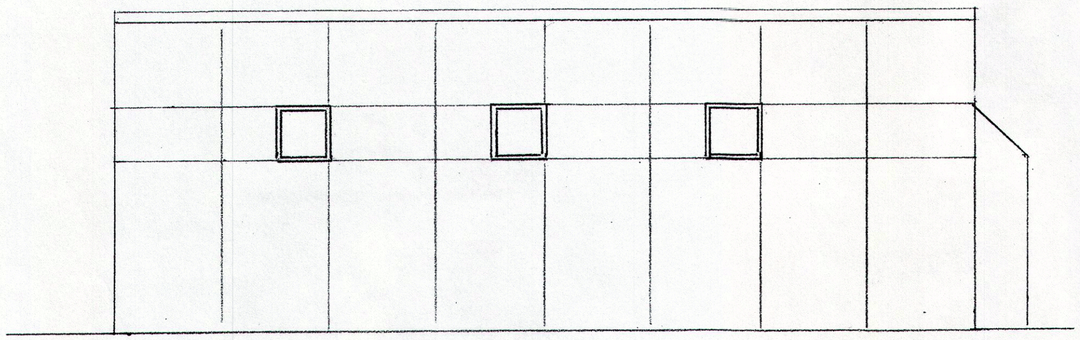

WEST ELEVATION
(EAST ELV. SIMILAR)

RECEIVED
FEB 05 2018
BY:

141st AVENUE OFFICE WAREHOUSE
RAMSEY MINN

SCALE:	APPROVED BY:	DRAWN BY
DATE:		REVISED

~~Contractor~~ SHARP & ASSOC 763-425-2002

ELEVATIONS — DRAWING NUMBER