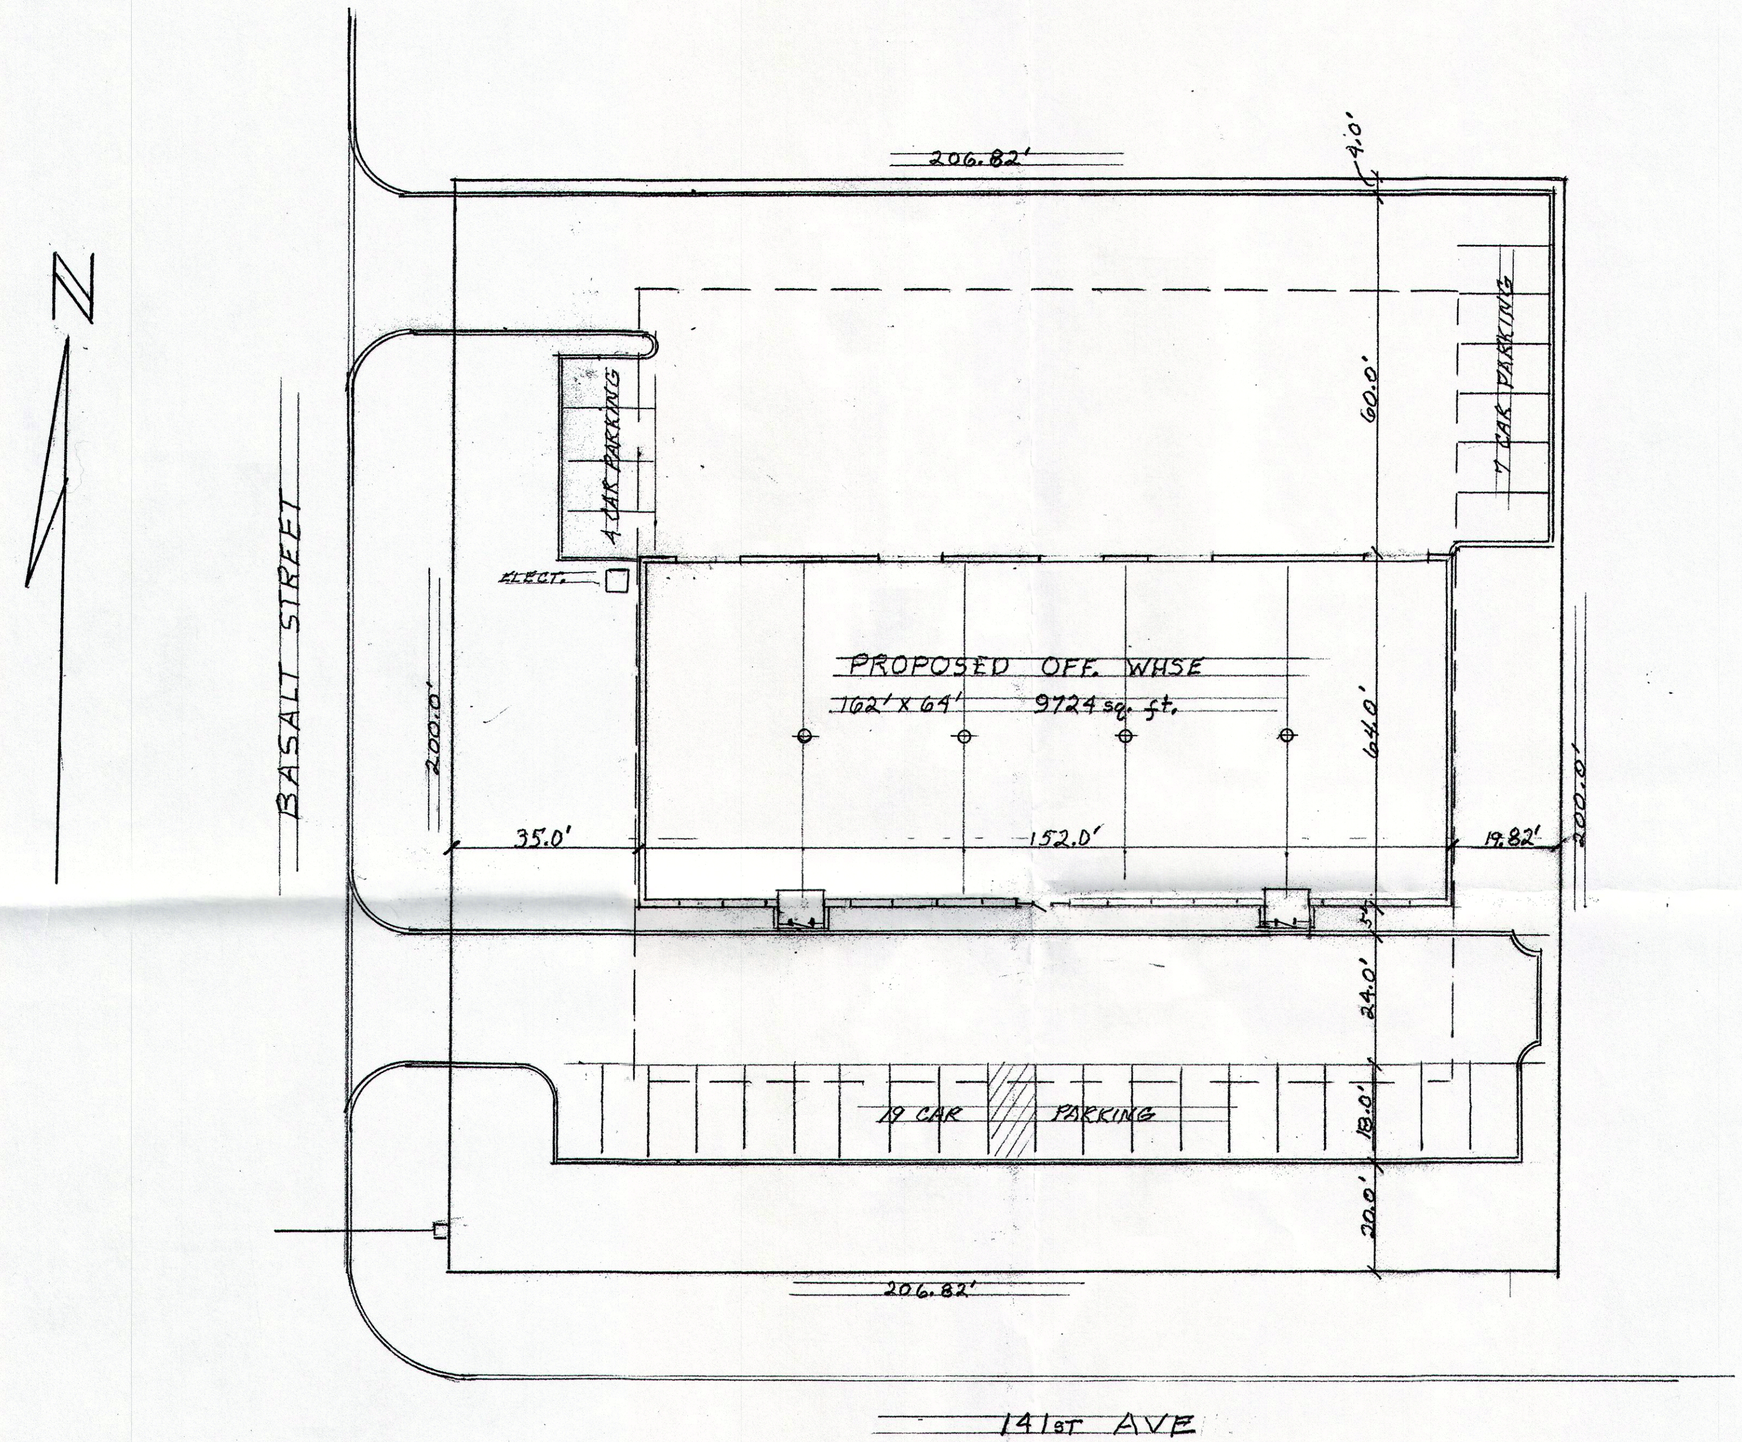

RECEIVED
FEB 05 2018
BY:

141st AVENUE OFFICE WAREHOUSE
RAMSEY, MINN

SCALE: 1"=20'-0"	APPROVED BY:	DRAWN BY
DATE: 2/2/2018		REVISED

Contractor SHARP & ASSOC 763-425-2002

SITE PLAN — DRAWING NUMBER