BURNET COUNTY COMMISSIONERS COURT

Jim Luther. Jr	Damon Beierle	Bryan Wilson	Chad Collier	Joe Don Dockery
Precinct 1	*Precinct 2*	*County Judge*	*Precinct 3*	*Precinct 4*

An agenda packet containing detailed information on the items listed below is distributed to the County Judge, Commissioners, and County Clerk the Friday preceding the meeting. The agenda packet is also posted on the county website at www.burnetcountytexas.org, under Public Meetings. A hard copy of the agenda packet is available in the County Clerk's office. Our Mission Statement: The mission of Burnet County is to maintain overall efficient and effective management of county resources while providing the services mandated by state and federal law and desired by the citizens of Burnet County.

REGULAR SESSION MEETING DATE: Tuesday OCTOBER 28, 2025
MEETING TIME: 9:00 a.m.
MEETING PLACE: 2nd Floor Courtroom located at 220 S. Pierce, Burnet, Texas

1. Call to Order

2. Invocation and Pledge of Allegiance to the Flags

3. **Executive Session.** Discussion with Burnet County Commissioner's Court and the County Civil Attorney(s) and/or the County Attorney in accordance with Texas Government Codes 551.071. The Commissioners Court reserves the right to adjourn into Executive Session at any time during the course of this meeting to discuss any matters as authorized by the Texas Government Code including, but not limited to, Section: 551.071 (Consultation with Attorney). (Dockery)
    a. Discuss and consideration of contemplated litigation, settlement matters and other confidential attorney-client legal matters as per Section 551.071, Texas Government Code, "Consultation with Attorney," including the following:
        i. Legal matters pertaining to Burnet County's response to the Bell County East to Big Hill 765-kV Transmission Project, LCRA/ONCOR electric line.

4. Reconvene in Open Session.

5. Discuss, consider, and take appropriate action regarding items discussed in Executive Session.

6. Discuss, consider, and take appropriate action to approve Ascension Health Alliance d/b/a Ascension the issuance of bonds in one or more series by the Indiana Finance Authority. A portion of the proceeds of the Bonds will be used by Ascension to refinance certain costs of health care projects at Ascension Seton Highland Lakes Hospital and are limited in principle to the amount of $2,000,000. (Wilson)

    Attachments
    TEFRA Resolution Packet
    TEFRA Approval Letter

7. Discuss, consider, and take appropriate action regarding the burn ban for the unincorporated areas of Burnet County. (Wilson)

8. Discuss, consider, and take appropriate action to accept a donation to the Herman Brown Free Library from The Friends of the Library in the amount of $25,000. (Beierle)

9. Discuss, consider, and take appropriate action regarding acceptance of donation from O'Malley Tires in the amount of $250 for the Precinct 4 Thanksgiving luncheon. (Dockery)

10. Discuss, consider, and take appropriate action regarding amending the Burnet County Purchasing Policy. (Wilson)

    Attachments
    Proposed Purchasing Policy
    Current Purchasing Policy

11. Discuss, consider, and take appropriate action to designate Tessa Rowland as the Federal Government Services Administration (SAM) Entity Administrator for Burnet County. (Wilson)

    Attachments
    Designation of Entity Administrator

12. Discuss, consider, and take appropriate action in accordance with Local Government Code 2254.003 regarding the selection of American Structurepoint, Inc. for professional engineering services related to the coordination of transportation planning efforts and the development of a Transportation Infrastructure Capital Improvement Plan and Program (CIPP) in an amount not to exceed $150,000 and to authorize the County Judge to work with American Structurepoint, Inc., General Counsel, and Burnet County Auditor to negotiate rates and finalize and execute the engineering contract. (Wilson)

    Attachments
    Services by Engineer_CIPP
    Transportation Brochure --Additional Project Experience

13. Discuss, consider, and take appropriate action to issue a Request for Qualifications for architectural services in accordance with the Local Government Code 2254.003 to inventory, assess, gather public input, to develop short term and long term recommendations for Burnet County land and buildings use for office space in an amount not to exceed $75,000. (Wilson)

14. Discuss, consider, and take appropriate action to issue a Request for Qualifications in accordance with the Local Government Code 2254.003 to inventory, assess, gather public input, and develop land use planning recommendations regarding Burnet County's historical buildings, historical sites, and undeveloped land holdings in an amount not to exceed $50,000 from the Hotel Occupancy Tax Fund. The assessment shall include condition inspection and documentation for all structures. (Wilson)

15. Discuss, consider, and take appropriate action approving Burnet County's domain switch to the already reserved BurnetCoTx.gov to build legitimacy and public trust, consistency and professionalism, compliance and best practice, and to sustain long-term cost and stability. (Collier)

16. Discuss, consider, and take appropriate action to approval of using Sequel Data Systems Incorporated for installing Dell Switches at 127 E. Jackson St. in an amount not to exceed $29,889.64. (Collier)

    Attachments
    Sequel Quote for Dell Switches

17. Discuss, consider, and take appropriate action approving CommServ Pros to replace a corrupted fiber line from the main courthouse to the buildings on the south side of the square in an amount not to exceed $10,303.70. (Collier)

Attachments
COMMSERVPROS CONTRACT FFIBER INSTALLATION

18. Discuss, consider, and take appropriate action to approve the purchase and installation of a new a/c unit for the jail data room in an amount not to exceed $10,594. (Wilson)

Attachments
Quotes for AC and Crane

19. Discuss, consider, and take appropriate action regarding the lease of a new postage machine for the Llano public defender's office at 1447 E State Highway 71, Llano, Texas 78643 in an amount not to exceed monthly payments of $41.92. (Wilson)

Attachments
PitneyBowesLease
SendPro Mailstation Brochure

20. Discuss, consider, and take appropriate action to approve Work Order No. 25-315 with K.C. Engineering, Inc. for engineering services on the CR 407 project in an amount not to exceed $29,320. (Dockery)

Attachments
Work Order 25-315

21. Discuss, consider and take appropriate action concerning a request to replat lots 1 and 2, The Ranches at Blackbuck Ridge, Section 1, to be known as lot 1A, The Ranches at Blackbuck Ridge, Section 1, a combination of 2 lots into 1. (Luther)

Attachments
Blackbuck Ridge lot 1A

22. Discuss, consider and take appropriate action concerning the naming of 4 streets in the White Wing Manufactured Rental Community, Woodpecker Lane, Haven Lane, Ivory Lane and Bubba Lane, for 911 addressing requirements. (Beierle)

Attachments
WHITE WING STREETS

23. Discuss, consider and take appropriate action concerning the preliminary plat approval for Thomas Ranch, Parcel 55, a private subdivision consisting of 74 lots on 36.75 acres, located at CR 404 and Paleface Ranch Road. (Dockery)

Attachments
20251014 - Parcel 55 Preliminary Plat

24. Discuss, consider and take appropriate action concerning the preliminary plat approval for Thomas Ranch Parcel 49, a private subdivision consisting of 46 lots on 17.04 acres, located at CR 404 and Paleface Ranch Road. (Dockery)

Attachments
20251014 - Parcel 49 Preliminary Plat

25. Discuss, consider and take appropriate action concerning the preliminary plat approval for Thomas Ranch, Parcel 48, a private subdivision consisting of 206 lots on 52.56 acres located at CR 404 and Paleface Ranch Road. (Dockery)

Attachments
20251014 - Parcel 48 Preliminary Plat

26. Discuss, consider and take appropriate action on a request from Arete Thomas Ranch Holdings, LLC, for the cancellation of lots 46, 48, 49, 50, 53 and 55, Thomas Ranch, Section 1, as recorded in Document #202306164, O.P.R.B.C.T. (Dockery)

Attachments
Order for Cancellation

27. Discuss, consider and take appropriate action concerning the preliminary plat approval for Thomas Ranch, Parcel 46, a private subdivision consisting of 117 lots on 46.87 acres, located at CR 404 and Paleface Ranch Road. (Dockery)

Attachments
20251014 - Parcel 46 Preliminary Plat

28. Discuss, consider, and take appropriate action regarding acceptance of the FY25 fourth quarter unannounced case fund audit. (Wilson)

Attachments
Fourth Quarter Unannounced Cash Fund Audit

29. Discuss, consider, and take appropriate action regarding approval of the Treasurer's monthly report for September 2025 and acceptance of the Quarterly Investment Report - Qtr. 4 FY25. (Wilson)

Attachments
Monthly Report - September 2025
4th Qtr fy25 Report

30. Discuss, consider, and take appropriate action regarding invoices without PO's or contracts as required in Local Government Code § 113.901. (Wilson)

Attachments
Commissioners Court - Legal Fees
County Attorney - Highland Lakes Newspaper
County Court at Law - Thomas Reuters
JP2 - Blue360 Media
Sheriff's Office - Tania Glenn & Associates
Sheriff's Office - XLR8
Tourism - Tour Texas

31. Discuss, consider, and take appropriate action regarding budget inner departmental line item transfers. (Wilson)

Attachments
LIT CCT 10.28.25

32. Discuss, consider, and take appropriate action for the authorization of payment of claims previously approved by the County Auditor. (Wilson)

Attachments
Expense Approval Register

33. Discuss, consider, and take appropriate action regarding contracts or agreements to be approved and/or ratified: (Wilson)
a. Approve and execute all appropriate actions to ratify an Interlocal Cooperation Act and Order and accept reimbursement from Hamilton County for travel expenses;
b. Approve and execute all appropriate actions to renew the Bluebonnet Trails Community Services Interlocal Agreement and Order for Mental Health Jail Based Services;
c. Approve and execute all appropriate actions to renew the Dronesense by Versaterm contract with the Burnet County Sheriff's Office in an amount not to exceed $8,700;
d. Approve and execute all appropriate actions to accept a contract between SADA Systems Google Workspace and the Burnet County Sheriff's Office in an amount not to exceed $26,294.40;
e. Approve and execute all appropriate actions to enter a Memorandum of Understanding between Burnet County and the City of Burnet to collaborate and produce a 'Welcome to Burnet' video for Burnet County Tourism in an amount not to exceed $2,500;
f. Approve and execute all appropriate actions to enter an Interlocal Agreement and Order between Burnet County and the City of Burnet regarding the employed and contracted Magistrates of Burnet County and the City of Burnet;
g. Approve and execute all appropriate actions to enter an Interlocal Agreement and Order with the City of Horseshoe Bay that will allow Burnet County to assist the City of Horseshoe Bay with construction of a gravel walkway in a city-owned park (Dockery);
h. Approve and execute all appropriate actions to sponsor the January 2026 State of the County Luncheon in an amount not to exceed $1,500; and
i. Approve and execute all appropriate actions to extend services with Levy Dykema at 127 E Jackson St. through January 31, 2026.

Attachments
Interlocal Hamilton County
Bluebonnet Trails Resolution
26 DRONE SUPPORT CONTRACT
SADA Contract
Welcome to Burnet Video MOU
Interlocal K City Burnet & Burnet Co. Magistrate 2025
Interlocal Agreement ORDER with Horseshoe Bay FY '26
State of County Luncheon Proposed Sponsorship
Levy Dykema Burnet County Annex on the Square_Add Services 06

34. Discuss, consider, and take appropriate action regarding grants to be approved and/ or ratified:
a. Approve and accept the Texas State Library and Archives Commission (TSLAC) Family Place Grant award and sign the FY26 contract;
b. Approve and accept the Texas State Libraries and Archives Commission's LIFI grant contract in an amount not to exceed $111,216 for a pod for the Herman Brown Library and an alcove for the Marble Falls Library (Beierle)
c. Approve and execute all appropriate actions to accept the resolution for Texas Feeding Texans Grant Program from the Texas Department of Agriculture;
d. Approve and accept the Help America Vote Act (HAVA) grant award; and
e. Approve and execute all appropriate actions to apply for the CAPCOG Solid Waste Grant Program (Dockery).

Attachments
FPG-25001 Burnet Award Letter
TSLAC Family Place Award FY26 Contract
Award Notification
LIFI Grant Program
Texas Feedings Texans Resolution
HAVA Grant Award

35. Discuss, consider, and take appropriate action concerning calling for Bids and Bid openings, request for proposals/qualifications and related openings: (Wilson)
a. Authorization to go out to bid to upgrade or replace the Burnet County Jail Fire Control Panels;
b. Authorization for renewal of Bid No. 25-6100-01 with Texas Materials Group, Inc. for Dense-Graded Hot Mix Asphalt Type B, C, and D with an updated minimum start-up amount of 100 tons. Bid No. 25-6100-01 was approved in commissioners court on November 21, 2024 (Dockery);
c. Authorization for renewal of Bid No. 25-6100-01 with Asphalt, Inc d/b/a Lonestar Paving Company for Dense-Graded Hot Mix Asphalt Type B, C, and D with an updated minimum start-up amount of 100 tons. Bid No. 25-6100-01 was approved in commissioners court on November 21, 2024 (Dockery);
d. Authorization of bid renewal 25-6100-02 with DIJ Construction, Inc. for Burnet County Street Striping Projects (Dockery); and
e. Authorization to re-bid the installation of an elevator at 127 E. Jackson St.

Attachments
Signed Contract Renewal Letter - TX Materials 10.2.2025
Award Letter 25-6100-01
Supplemental Agreement #1 - TX MATERIALS
Burnet County 25-6100-01 - Renewal Signed
Award Letter
Supplemental Agreement #1- ASPHALT INC.
DIJ Striping - Renewal Letter
award letter - 25-6100-02
Supplemental Agreement #1 - DIJ Construction

36. Acknowledgment of Receipt: (Wilson)
a. PEC Notice of Utility Connection - October 13, 2025;
b. PEC Notice of Utility Connection - October 20, 2025;
c. Public Comment from Michael Kammlah;
d. Public Comment from Neddah Magnan;
e. Public Comment from Jason Christopher;
f. Public Comment from Ren Henry;
f. Texas Commission on Environment Quality Temporary Debris Management Site Extension Request;
g. Railroad Commission of Texas Hearing Notice re: Gas Service; and
h. Traffic Roadway Counts for Fall 2025 transportation plan update.

Attachments
10.13 PEC Utility Connections
10.20 PEC Utility Connections
Michael Kammlah Public Comment
Neddah Magnan Public Comment
Jason Christopher Public Comment
Ren Henry Public Comment
TCEQ Debris Site Extension
Railroad Commission of Texas Hearing Notice
TRAFFIC ROADWAY COUNTS FULL REPORT COMBINED

37. Discuss, consider, and take appropriate action regarding the commissioners court modifying regularly scheduled meetings: (Wilson)
a. Special Meeting in November to discuss, consider, and take action on the removal of lead and asbestos at 127 E. Jackson St.

38. Calendar Review.

39. Public Comments - Pursuant to Texas Government Code 551.007 and the Burnet County commissioners court rules of decorum, any person may make comment on any item not appearing on the agenda. Any comments made will not be deliberated on by the Commissioners Court during this Public Comments agenda item. Public Comments are limited to three (3) minutes per person.

40. Adjournment

The Commissioners' Court reserves the right to adjourn into Executive Session at any time during the course of this meeting to discuss any matters as authorized by the Texas Government Code including, but not limited to, Sections: 551.071 (Consultation with Attorney) 551.072 (Deliberations about Real Property), 551.073 (Deliberations about Gifts and Donations). Deliberations about Security Devices), 551.087 (Economic Development), 418.183 (Deliberations about Homeland Security Issues). Compliance with the Americans with Disabilities Act, Burnet County will provide for reasonable accommodations for persons attending Commissioners' Court. To better serve you, requests should be received 24 hours prior to the meetings. Please contact Ms. Madeline Parker, Commissioners' Court Coordinator, at (512) 715-5276. Please note, the location of the meeting is subject to change based upon availability of the Courtroom. If meeting location is changed, notice at the above meeting location shall be posted to ensure public access to meeting is granted.

Posted by 5:00 o'clock P.M. on the 22nd day of October, 2025
COMMISSIONERS COURT, BURNET COUNTY, TEXAS

_____
CLERK OF THE COURT

_____
COUNTY JUDGE

Burnet County Commissioners Court

Jim Luther Jr.	Damon Beierle	Bryan Wilson	Chad Collier	Joe Don Dockery
Precinct 1	*Precinct 2*	*County Judge*	*Precinct 3*	*Precinct 4*

Regular Session **6.**

Meeting Date: 10/28/2025

Subject

Discuss, consider, and take appropriate action to approve Ascension Health Alliance d/b/a Ascension the issuance of bonds in one or more series by the Indiana Finance Authority. A portion of the proceeds of the Bonds will be used by Ascension to refinance certain costs of health care projects at Ascension Seton Highland Lakes Hospital and are limited in principle to the amount of $2,000,000. (Wilson)

Attachments

TEFRA Resolution Packet
TEFRA Approval Letter

CERTIFICATE FOR RESOLUTION

THE STATE OF TEXAS
COUNTY OF BURNET

We, the undersigned officers of Burnet County, Texas (the "*County*"), hereby certify as follows:

1. The Commissioners Court of the County convened in regular meeting on October 28, 2025 (the "*Meeting*"), at the designated meeting place, and the roll was called of the duly constituted officers and members of said Commissioners Court, to wit:

Bryan Wilson	County Judge
Jim Luther, Jr.	Commissioner, Precinct 1
Damon Beierle	Commissioner, Precinct 2
Chad Collier	Commissioner, Precinct 3
Joe Don Dockery	Commissioner, Precinct 4

and all of said persons were present, except _____, thus constituting a quorum. Whereupon, among other business, the following was transacted at said Meeting: a written

RESOLUTION RELATING TO A PUBLIC HEARING AND APPROVING TAX-EXEMPT FINANCING BY INDIANA FINANCE AUTHORITY FOR THE BENEFIT OF ASCENSION HEALTH ALLIANCE D/B/A ASCENSION AND RELATED MATTERS.

(the "*Resolution*") was duly introduced for the consideration of said Commissioners Court. It was then duly moved and seconded that said Resolution be adopted and, after due discussion, said motion, carrying with it the adoption of said Resolution, prevailed and carried by the following vote:

AYES: All members of the Commissioners Court shown present above voted "Aye," except as provided below:

NAYS: —

ABSTENTIONS: —

2. That a true, full and correct copy of the aforesaid Resolution adopted at the Meeting described in the above and foregoing paragraph is attached to and follows this Certificate; that said Resolution has been duly recorded in said Commissioners Court's minutes of said Meeting; that the above and foregoing paragraph is a true, full and correct excerpt from said Commissioners Court's minutes of said Meeting pertaining to the adoption of said Resolution; that the persons named in the above and foregoing paragraph are the duly chosen, qualified and acting officers and members of said Commissioners Court as indicated therein; that each of the officers and members of said Commissioners Court was duly and sufficiently notified officially and personally, in advance, of the time, place and purpose of the aforesaid Meeting, and that said Resolution would be introduced and considered for adoption at said Meeting, and each of said officers and members consented, in advance, to the holding of said Meeting for such purpose, and that said Meeting was open to the public and public notice of the time, place and purpose of said meeting was given, all as required by Chapter 551, Texas Government Code.

3. That the County Judge of the County has approved and hereby approves the aforesaid Resolution; that the County Judge and the County Clerk of the County have duly signed said Resolution; and

that the County Judge and the County Clerk of said County hereby declare that their signing of this Certificate shall constitute the signing of the attached and following copy of said Resolution for all purposes.

SIGNED AND SEALED October 28, 2025.

County Clerk

County Judge

(SEAL)

RESOLUTION RELATING TO A PUBLIC HEARING AND APPROVING TAX-EXEMPT FINANCING BY INDIANAN FINANCE AUTHORITY FOR THE BENEFIT OF ASCENSION HEALTH ALLIANCE D/B/A ASCENSCION AND RELATED MATTERS

THE STATE OF TEXAS
COUNTY OF BURNET

WHEREAS, Burnet County, Texas (the "*County*") has been informed that the Indiana Finance Authority (the "*Authority*") duly organized and validly existing under the laws of the State of Indiana, pursuant to Indiana Code, Title 5, Article 1.2 (the "*Act*"), is specifically authorized and empowered to issue and sell its revenue bonds for the purpose of making loans to "participating providers" (as defined in the Act) for the financing, reimbursing or refinancing of all or any part of the "cost" of "health facility property" (each as defined in the Act), and will issue qualified 501(c)(3) obligations (the "*Obligations*") a portion of which, in the maximum aggregate principal amount of $2,000,000, will be used to refinance certain costs of projects in the County, whereby the proceeds of the Obligations will be loaned to Ascension Health Alliance d/b/a Ascension, a Missouri not-for-profit corporation, (the "*Borrower*") a portion of which will be used for the purpose of refinancing certain costs incurred in connection with projects at Ascension Seton Highlands Lake Hospital, owned or principally used by Ascension Seton, an affiliate of the Borrower (the "*Financing*");

WHEREAS, the Obligations are being issued pursuant to a plan of finance for the purpose of refinancing certain costs of acquisition, construction, repair, renovation, remodeling, improvement and/or equipping of health care facilities at Ascencion Seton Highlands Lake Hospital, generally located at 3201 S Water St., Burnet, Texas, in Burnet County (the "*Project*").

WHEREAS, the Borrower has agreed to make payments in amounts sufficient to pay the payments required to be made under the Obligations (the "*Payments*");

WHEREAS, section 147(f) of the Internal Revenue Code of 1986, as amended (the "*Code*") requires that the issuance of any qualified 501(c)(3) obligations be approved by either the governing body of the County or the chief elected executive officer of the County after a public hearing following reasonable public notice;

WHEREAS, the publication of the Notice of Public Hearing (the "*Public Notice*") is evidenced by a Publisher's Affidavit (a copy of which is attached hereto as Exhibit A);

WHEREAS, attached hereto as Exhibit B is Certificate of Public Hearing Officer regarding the conduct of the Public Hearing;

THEREFORE, BE IT RESOLVED BY THE COMMISSIONERS COURT OF BURNET COUNTY, TEXAS THAT:

Section 1. The County hereby approves the Financing and the Project solely for the purpose of satisfying the requirements of section 147(f) of the Code; provided that the County shall have no liability whatsoever with regard to the Financing, the Project, or the Payments, and none of the County's assets shall be pledged to secure the Payments.

Section 2. This Resolution shall become effective immediately upon its passage.

EXHIBIT A

PUBLISHER'S AFFIDAVIT

[Affidavit Attached – Next Page]

Highland Lakes Publishing
The Burnet Bulletin
905 Third St. Marble Falls, TX 78654
(830) 693-4367

State of Texas
County of Hays

Before me, the undersigned authority, holding the office of Notary Public in and for Burnet County, Texas, personally appeared Mandy Farrrow, who being by me here and now duly sworn, upon oath says:

My name is Mandy Farrow, and I am the Publisher, of The Burnet Bulletin, a newspaper of general circulation in Burnet County, Texas, and a newspaper which has been regularly and continuously published in Burnet County, Texas, for a period of more than one year immediately preceding the date of publications of the following, and that the said notice, a copy of which follows, was published in the regular edition of said newspaper for a period of
1 day on the following dates:
10/15/2025

The said Publisher, Mandy Farrow further states that the rate charged for this publication is the lowest rate charged to commercial advertisers for the same class as advertising for a like amount of space.

M Farrow
Signature of Affiant

Subscribed and Sworn to me, by the said Publisher Mandy Farrow this 21 day of, October, 2025 to certify which witness my hand and seal of office.

KIMBERLY M. JONAS
Notary Public, State of Texas
Comm. Expires 05-26-2027
Notary ID 134380702

K M Jonas
NOTARY PUBLIC in and for
Burnet County, Texas

The Highland Lakes Marketplace
CLASSIFIEDS
Burnet Bulletin • The Highlander

PUBLIC NOTICE PUBLIC NOTICE PUBLIC NOTICE PUBLIC NOTICE PUBLIC NOTICE PUBLIC NOTICE PUBLIC NOTICE

NOTICE OF PUBLIC HEARING

Notice is hereby given that a telephonic public hearing will be held, on behalf of Burnet County, Texas, on October 22, 2025, at 10:30 a.m. (CDT). Interested parties may join the public hearing on the date and the time indicated above by dialing 1-877-304-9269 (US Toll Free) and when prompted entering the meeting code 6938648.

This hearing is regarding a proposed issuance of qualified 501(c)(3) bonds, as defined in Section 145 of the Tax Code, by the Indiana Finance Authority (the "FA Issuer") in one or more series in an amount not to exceed One Billion Four Hundred Seven Million ($1,407,000,000) (the "Bonds"). A portion of the proceeds of the Bonds in the maximum principal amounts set forth below will be loaned to Ascension Health Alliance d/b/a Ascension ("Ascension"), a Missouri not-for-profit corporation and an organization described in Section 501(c)(3) of the Tax Code and used to refinance projects owned and/or principally used by Ascension Seton, a nonprofit corporation and an organization described in Section 501(c)(3) of the Tax Code, and an affiliate of Ascension, at the campus of Ascension Seton Highland Lakes Hospital, generally located at 1201 S Water St., Burnet, Texas in Burnet County ($3,000,000 maximum principal amount).

The Bonds do not constitute an obligation of the City of Burnet, Texas, or Burnet County, Texas, and none of the City of Burnet, Texas, Burnet County, Texas, or any other political subdivision of the State of Texas or the State of Indiana whatsoever, shall have any liability in respect to payment of the amounts due with respect to the Bonds, and all of such payments shall be made by or on behalf of Ascension.

This notice is published, and this public hearing is being held, pursuant to Section 147(f) of the Tax Code. All interested persons are invited to comment on any of the matters herein noted. Questions or requests for additional information may be directed to Bryan Victor, Orrick Herrington & Sutcliffe, LLP, 400 Capitol Mall, Suite 3000, CA 95814 (916.329.7979; e-mail) bvictor@orrick.com). Any interested persons wishing to attend the hearing wishing to comment with respect to any of the matters herein noted may submit written comments to the Issuer through Bryan Victor prior to the date of the public hearing.

Notice dated October 15, 2025.

PUBLIC NOTICE PUBLIC NOTICE PUBLIC NOTICE

Notice of Self Storage Sale

Please take notice Excalibur Self Storage located at 2359 TX-29 Burnet TX 78611 intends to hold a public sale to the highest bidder of the property stored by the following tenants at the storage facility. The sale will occur as an online auction via www.storagetreasures.com on 10/28/2025 at 10:00 AM. Unless stated otherwise the description of the contents are household goods, furnishings and garage essentials. Erika Schuster. All property is being stored at the above self-storage facility. This sale may be withdrawn at any time without notice. Certain terms and conditions apply. See manager for details.

RENTALS

RENTALS WANTED

House for Rent in the Country 1 bed 1 bath Washer & Dryer Refrigerator & Dishwasher furnished Electricity & water furnished 5125856553

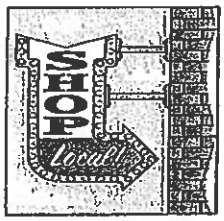

LOCAL BUSINESS LOCAL BUSINESS

Universal Crossword Answers

R	A	N	S		H	E	L	I	X		B	I	D	S
I	S	A	W		A	S	I	D	E		A	N	E	W
C	H	E	E	R	S	Q	U	A	D		O	S	L	O
H	E	L	E	N				H	O	G		T	H	O
		S	P	A	C	E	M	O	U	N	T	A	I	N
D	U	T	S		A	X	E		T	A	O			
E	R	R			R	I	N	K		T	E	S	T	S
E	G	O		P	E	S	T	E	R	S		P	O	T
F	E	M	M	E		T	I	N	E			A	R	E
			A	E	R		O	D	O		O	R	O	P
C	H	I	C	K	E	N	N	O	O	D	L	E		
L	E	G		S	A	O				R	O	T	I	S
A	L	L	A		O	R	E	E	N	J	U	I	C	E
P	L	O	P		A	S	A	N	A		D	R	A	W
S	O	O	T		N	E	R	D	Y		Y	E	N	S

Find the puzzle on Page 13

Sudoku Answers

4	6	3	1	2	8	5	7	9
2	9	1	6	5	7	4	3	8
7	5	8	9	3	4	1	2	6
5	1	4	3	8	2	9	6	7
3	8	9	7	1	6	2	4	5
6	7	2	4	9	5	8	1	3
8	2	7	5	4	3	6	9	1
9	4	6	8	7	1	3	5	2
1	3	5	2	6	9	7	8	4

Find the puzzle on Page 13

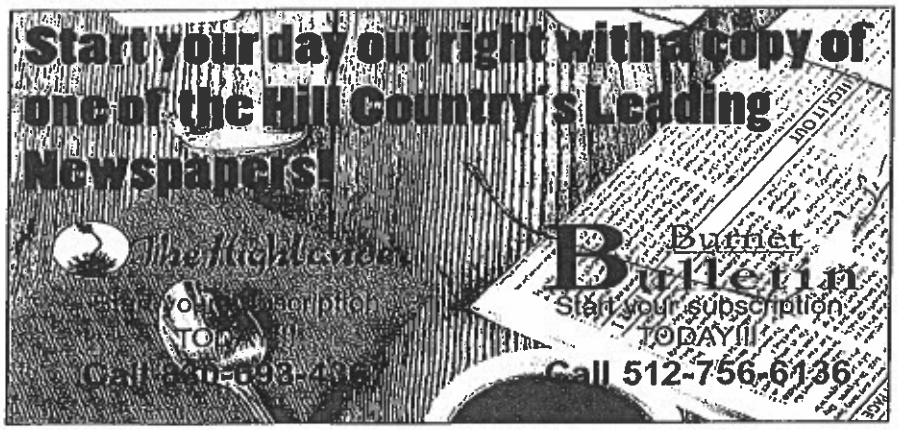

EXHIBIT B

CERTIFICATE OF PUBLIC HEARING OFFICER
REGARDING PUBLIC HEARING (INTERNAL REVENUE CODE§ 147(f))

INDIANA FINANCE AUTHORITY
REVENUE BONDS
(ASCENSION SENIOR CREDIT GROUP)
SERIES 2025

I, the undersigned, do hereby make and execute this certificate for the benefit of all persons interested in the issuance of the above-referenced Bonds (the "Bonds").

I hereby certify as follows:

1. I am the duly appointed hearing officer for the public hearing which was held in connection with the issuance of the Bonds at the time and place indicated in the Notice of Public Hearing included in **Exhibit A** attached hereto.

2. Notice of the public hearing was published no less than 7 days before the date of the public hearing in the *Burnet Bulletin*, as evidenced by the Affidavit of Publication of Notice of Public Hearing attached hereto as **Exhibit A**.

3. All persons attending the public hearing were given an opportunity to comment on the proposed issuance of the Bonds and the projects to be financed and/or refinanced with proceeds of the Bonds. No such persons appeared or made comments except as is set forth on **Exhibit B** attached hereto.

4. After giving all interested persons an opportunity to appear and comment, the public hearing was declared closed.

WITNESS MY HAND this 2nd day of October, 2025.

Bryan D. Victor, Hearing Officer

Exhibit A - Affidavit of Publication of the Notice of Public Hearing
Exhibit B - Names and Comments of Persons Attending Public Hearing

EXHIBIT A

TO CERTIFICATE OF PUBLIC HEARING OFFICER

AFFIDAVIT OF PUBLICATION OF THE NOTICE OF PUBLIC HEARING

Highland Lakes Publishing
The Burnet Bulletin
905 Third St. Marble Falls, TX 78654
(830) 693-4367

State of Texas
County of Hays

Before me, the undersigned authority, holding the office of Notary Public in and for Burnet County, Texas, personally appeared Mandy Farrrow, who being by me here and now duly sworn, upon oath says:

My name is Mandy Farrow, and I am the Publisher, of The Burnet Bulletin, a newspaper of general circulation in Burnet County, Texas, and a newspaper which has been regularly and continuously published in Burnet County, Texas, for a period of more than one year immediately preceding the date of publications of the following, and that the said notice, a copy of which follows, was published in the regular edition of said newspaper for a period of
1 day on the following dates:

10/15/2025

The said Publisher, Mandy Farrow further states that the rate charged for this publication is the lowest rate charged to commercial advertisers for the same class as advertising for a like amount of space.

M Farrow
Signature of Affiant

Subscribed and Sworn to me, by the said Publisher Mandy Farrow this 21 day of, October, 2025 to certify which witness my hand and seal of office.

KIMBERLY M. JONAS
Notary Public, State of Texas
Comm. Expires 06-26-2027
Notary ID 134380702

K M Jonas
NOTARY PUBLIC in and for
Burnet County, Texas

CLASSIFIEDS

DEADLINE: Tuesday issue: DISPLAY ADS: Thursday at 3pm • GENERAL Friday issue: DISPLAY ADS: Mondays at 3pm

PUBLIC NOTICE PUBLIC NOTICE PUBLIC NOTICE PUBLIC NOTICE PUBLIC NOTICE PUBLIC NOTICE PUBLIC NOTICE

NOTICE OF PUBLIC HEARING

Notice is hereby given that a telephonic public hearing will be held, on behalf of Burnet County, Texas, on October 31, 2025, at 10:30 a.m. (CDT). Interested parties may join the public hearing on the date and the time indicated above by dialing 1-877-304-9269 (US Toll Free) and when prompted entering the meeting code 05154646.

This hearing is regarding a proposed issuance of qualified 501(c)(3) bonds, as defined in Section 145 of the Tax Code, by the Indiana Finance Authority (the "FA Issuer") in one or more series in an amount not to exceed One Billion Four Hundred Seven Million ($1,407,000,000) (the "Bonds"). A portion of the proceeds of the Bonds in the maximum principal amounts set forth below will be loaned to Ascension Health Alliance d/b/a Ascension ("Ascension"), a Missouri not-for-profit corporation and an organization described in Section 501(c)(3) of the Tax Code and used to refinance projects owned and/or principally used by Ascension Seton, a nonprofit corporation and an organization described in Section 501(c)(3) of the Tax Code, and an affiliate of Ascension, at the campus of Ascension Seton Highlands Lakes Hospital, generally located at 3201 S Water St., Burnet, Texas in Burnet County ($2,000,000 maximum principal amount).

The Bonds do not constitute an obligation of the City of Burnet, Texas, or Burnet County, Texas, and none of the City of Burnet, Texas, Burnet County, Texas, or any other political subdivision of the State of Texas or the State of Indiana whatsoever, shall have any liability in respect to payment of the amounts due with respect to the Bonds, and all of such payments shall be made by or on behalf of Ascension.

This notice is published, and this public hearing is being held, pursuant to Section 147(f) of the Tax Code. All interested persons are invited to comment on any of the matters herein noted. Questions or requests for additional information may be directed to Bryan Victor, Orrick Herrington & Sutcliffe, LLP, 400 Capitol Mall, Suite 3000, CA 95814 (916.329.7979; e-mail bvictor@orrick.com). Any interested persons unable to dial into the hearing wishing to comment with respect to any of the matters herein noted may submit written comments to the Issuer through Bryan Victor prior to the date of the public hearing.

Notice dated October 15, 2025.

The Burnet County Commissioners Court has received a request for the consolidation of lots 18, 24, 25, 26, 27 and 28, Block 10, Granite Ridge Subdivision. Any person who has a protest of a property and who wishes to protest the proposed consolidation shall appear at the next regularly scheduled meeting of the Burnet County Commissioners Court on Tuesday, October 28, 2025 at the Burnet County Courthouse, 220 S. Pierce, Burnet, Texas at 9:00 a.m. For further information or if a response is not received, you may contact Nicole Dailey, Burnet County Development Services Director at 512-370-1410.

PUBLIC NOTICE PUBLIC NOTICE PUBLIC NOTICE

PUBLIC NOTICE PUBLIC NOTICE

Notice of Self Storage Sale

Please take notice Excalibur Self Storage located at 3359 IX 29 Burnet TX 78611 intends to hold a public sale to the highest bidder of the property stored by the following tenants at the storage facility. The sale will occur as an online auction via www.storagetreasures.com on 10/28/2025 at 10:00 AM. Unless stated otherwise the description of the contents are household goods, furnishings and garage essentials. Erika Schuster. All property is being stored at the above self-storage facility. This sale may be withdrawn at any time without notice. Certain terms and conditions apply. See manager for details.

RENTALS

RENTALS WANTED

House for Rent in the Country
1 bed 1 bath
Washer & Dryer
Refrigerator & Dishwasher furnished
Electricity & water furnished
5125856553

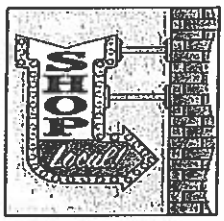

LOCAL BUSINESS LOCAL BUSINESS

Universal Crossword Answers

R	A	M	S		H	E	L	I	X		G	I	D	S
I	S	A	W		A	S	I	D	E		A	N	E	W
C	H	E	E	R	S	Q	U	A	D		O	S	L	O
H	E	L	E	N			H	O	G		T	H	O	
		S	P	A	O	E	M	O	U	N	T	A	I	N
D	U	T	S		A	X	E		T	A	O			
E	R	R			R	I	N	K		T	E	S	T	S
E	G	O		P	E	S	T	E	R	S		P	O	T
F	E	M	M	E		T	I	N	E			A	R	E
		A	E	R		O	D	D		C	R	O	P	
C	H	I	C	K	E	N	N	O	O	D	L	E		
L	E	G		S	A	O			R	O	T	I	S	
A	L	L	A		G	R	E	E	R	J	U	I	C	E
F	L	O	P		A	S	A	N	A		D	R	A	W
S	O	O	T		H	E	R	D	Y		Y	E	N	S

Find the puzzle on Page 13

Sudoku Answers

4	6	3	1	2	8	5	7	9
2	9	1	6	5	7	4	3	8
7	5	8	9	3	4	1	2	6
5	1	4	3	8	2	9	6	7
3	8	9	7	1	6	2	4	5
6	7	2	4	9	5	8	1	3
8	2	7	5	4	3	6	9	1
9	4	6	8	7	1	3	5	2
1	3	5	2	6	9	7	8	4

Find the puzzle on Page 13

EXHIBIT B

TO CERTIFICATE OF PUBLIC HEARING OFFICER

NAMES AND COMMENTS OF PERSONS ATTENDING PUBLIC HEARING

NONE

Name of Attendee	Comment
1. N/A	N/A
2.	
3.	

Orrick, Herrington & Sutcliffe LLP
400 Capitol Mall
Suite 3000
Sacramento, CA 95814-4497
+1 916 447 9200
orrick.com

October 10, 2025

VIA EMAIL DELIVERY

Kelley Glaeser
Burnet County Auditor

Re: Consent to refinancing by Indiana Finance Authority for Ascension Health Alliance d/b/a Ascension

Dear Ms. Glaeser

Enclosed is a request by Ascension Health Alliance d/b/a Ascension (the "Borrower"), a Missouri not-for-profit corporation exempt from taxation under section 501(c)(3) of the Internal Revenue Code of 1986, as amended (the "Code"), that Burnet County, Texas, approve the issuance of bonds in one or more series (the "Bonds") by the Indiana Finance Authority (the "Issuer") on behalf of the Borrower. A portion of the proceeds of the Bonds will be used by the Borrower to refinance certain costs of health care projects at Ascencion Seton Highlands Lake Hospital, generally located at 3201 S Water St., Burnet, Texas, in Burnet County (the "Project"). The portion of the Bonds for the project in Burnet County, Texas, are limited in principal amount to $2,000,000. Ascension Seton Highlands Lake Hospital is owned or principally used by Ascension Seton, an affiliate of the Borrower.

In order for interest on the Bonds to be excludable from gross income for federal income tax purposes, Section 147(f) of the Code requires that the Bonds and the Project be approved by the "applicable elected representative" (meaning the highest elected official or "AER") of the county in which each facility is located. The approval can only be given following a public hearing conducted under Section 147(f) of the Code, which public hearing is scheduled to be held on October 22, 2025, after publication of notice in the *Burnet Bulletin* as required by the Code. A copy of the Certificate of Public Hearing Officer, the Notice of Public Hearing and the Affidavit of Publication will be provided under separate cover on or promptly after the public hearing on October 22, 2025.

A proposed form of Certificate for Resolution and Resolution approving the Bonds and the Project was also provided under separate cover.

Approval of the issuance of the Bonds and the Project is requested solely for the purpose of complying with the public approval requirements of the Code regarding tax-exemption of the interest on the Bonds. *Such approval does not create or imply any obligation by Burnet County, Texas, with respect to the payment of the Bonds or the operation of the Project.*

Please review the provided materials and let me know if you or Judge Wilson have any questions about the process and the approval. If the County approves this request, please promptly return a signed Certificate for Resolution to me by email after the Commissioners Court meeting on October 28, 2025.

Thank you for your assistance and please do not hesitate to reach out to me directly with any questions or concerns related to this request.

Sincerely,

Orrick, Herrington & Sutcliffe
Bryan D. Victor

Contact:

Bryan D. Victor, Orrick Herrington & Sutcliffe LLP
400 Capitol Mall, Suite 3000, Sacramento, CA, 95814
bvictor@orrick.com and 916.329.7979

Burnet County Commissioners Court

Jim Luther Jr.	Damon Beierle	Bryan Wilson	Chad Collier	Joe Don Dockery
Precinct 1	*Precinct 2*	*County Judge*	*Precinct 3*	*Precinct 4*

Regular Session **10.**

Meeting Date: 10/28/2025

Subject

Discuss, consider, and take appropriate action regarding amending the Burnet County Purchasing Policy. (Wilson)

Attachments

Proposed Purchasing Policy
Current Purchasing Policy

Burnet County
Purchasing Policy

Table of Contents

Page

I. Introduction 3

II. Mission of Burnet County Auditor's Office.....4

III. Burnet County Fiscal Year.....4

IV. Purchasing Laws.....5

V. Purchasing Code of Ethics.....6

VI. Purchasing Authority & Guidelines.....7-8

VII. Purchase Orders & Requisitions.....9-14

VIII. Competitive Procurement, Exemptions, & Contracts.....15-19

IX. Inventory & Fixed Assets.....20-22

X. Credit Card Policy & Procedures.....23-24

I. Introduction

The County Auditor's primary responsibility is to oversee financial record-keeping for the county and to assure that all expenditures comply with the county budget. By law, the County Auditor has continuous access to all books and financial records, and conducts detailed reviews of all county financial operations. The County Auditor is appointed by the District Judge, and operates independently of the Commissioners Court. While the Commissioners Court is the budgeting body in Burnet County, both the County Auditor and Commissioners Court are required by law to approve or reject claims for disbursement of county funds. The County Auditor has general oversight of the books and records of all county officials and is charged with strictly enforcing laws governing county finances.

The Burnet County Purchasing Department exists to provide the best customer service possible to all Burnet County Departments in a fair and equitable manner and to protect the interests of the Burnet County Taxpayers in all county expenditures. Included in this responsibility is assuring fair treatment to all vendors doing business with Burnet County.

Authority - Texas Local Government Code 262.011

The Burnet County Purchasing Agent is responsible to direct and oversee the county procurement process for all elected and appointed officials. Your Purchasing Office is the "single point of contact" for doing business with Burnet County. The office is overseen by a Purchasing Agent who is appointed by the Burnet County Purchasing Board. This board is comprised of Burnet County's two District Judges, and the County Judge. County purchasing procedures are governed by Texas statutes, Local Government Code, Chapter 262. These statues, including interpretation of them made by Texas courts, are the ultimate authority on the validity of purchasing procedures. The Purchasing Agent of Burnet County is responsible for purchasing all supplies, materials, and equipment required or used, and contract for repairs to property used by the County and supervises all purchases and contracts required by law to be made on competitive bid. The purchasing agent maintains surplus inventory and disposes of all excess, obsolete or unserviceable equipment by auction, or other mean as provided by law.

The mission of the Burnet County Purchasing Department is to procure goods and services in the most efficient and cost effective manner possible. This is accomplished by standardization, competitive bidding on the basis of adequate specifications, and cooperative purchasing; all in compliance with the Texas Local Government Code (LGC), other relevant laws and best business practices.

In many cases, this policy will reference state law, often paraphrasing or offering broad generalization to aide in the application of the law. All unique circumstances cannot be addressed, and in the case of unusual circumstances the final authority will be the law itself.

Adopted by the Commissioners Court of Burnet County on _____.

II. Mission of Burnet County Auditor's Office

1. To procure the goods and services necessary to Burnet County with optimal quality and cost in a timely manner.
2. Ensure compliance with state and federal laws applying to county purchasing.
3. Help guide departments in the evaluation of vendors and analyzation of market pricing to reduce cost and ensure the quality of goods or services.
4. Provide equal access to all vendors participating through competitive acquisition of goods and services and ensure responsible bidders are given a fair opportunity to compete for the County's business. This can be accomplished by abiding by statutory requirements regarding competitive bids and proposals.
5. Account for and guard against the misappropriation of all County assets that have been acquired through the procurement process.
6. Ensure public funds are safeguarded and that the best value is received for the public dollar.
7. Protect the interests of Burnet County taxpayers without regard to any undue influence or political pressures and ensure public spending is not used to enrich elected officials or county employees, or to confer favors.
8. To develop policies and procedures to ensure the proper, prompt and responsive purchase of all supplies, materials, equipment, and services required or used, and to contract for all repairs to property used by the County or employees of the County, and to implement such policies and procedures in the operation of the office.

III. Burnet County Fiscal Year

The fiscal year for Burnet County begins on October 1st and ends on September 30th. Generally accepted accounting principles require expenditures recognized in each fiscal year for goods and services to be received by September 30th. This treatment aligns with accrual and modified accrual basis of accounting (GASB 33) and codification section 1600.102 which emphasizes that the receipt of goods or services is the event that determines expenditure recognition.

The Burnet County Auditor's Office reserves the right to set a deadline for issuing purchase orders and prepare line item transfers. This process ensures that goods and services are received by September 30th and will be funded with the current fiscal year budget.

IV. Purchasing Laws

State law requires that public entities:

- Engage in competitive bidding based on purchase amount required by law
- Have specific legal authority to make the purchase (cannot spend unless budgeted)
- Meet the requirements of specialized purchasing statutes (cannot pay if the purchase was not according to law)
- Meet certain budget & finance restrictions

It is the policy of Burnet County to comply fully in all aspects with these laws as they are amended from time to time. The provisions contained herein are not intended to be all inclusive. Rather, it is intended to set forth policies and procedures relating to the most frequently discussed topics. Numerous statutes exist that mandate additional requirements and procedures.

A. Laws Governing Purchasing

The Basic Purchasing Law is Texas Local Government Code Chapter 262, The County Purchasing Act, which sets out procurement requirements for counties and provides a general legal and procedural framework that emphasizes price, openness, control, and accountability. Counties must also comply with a host of other procurement and financial requirements, including federal procurement requirements which flow through to states and localities receiving federal funds (grants).

Some laws, in addition to the County Purchasing Act, that may govern or impact purchasing in given circumstances include but are not limited to the following:

- Disclosure of Certain Relationships with Local Government Officers, Chapter 176 of the Texas Local Government Code;
- Competitive Bidding on Certain Public Works Contracts, Subchapter B of Chapter 271 of the Texas Local Government Code;
- Cooperative Purchasing Program, Subchapter F of Chapter 271 of the Texas Local Government Code;
- Interlocal Cooperation Act, Chapter 791 of the Texas Government Code;
- Payment for goods and Services (commonly known as the Prompt Payment Act), Chapter 2251 of the Texas Government Code;
- Disclosure of Interested Parties, §2252.908 of the Texas Government Code;
- Public Works Performance and Payment Bonds, Chapter 2253 of the Texas Government Code
- Professional Services Procurement Act, Subchapter A of Chapter 2254 of the Texas Government Code
- Prevailing Wage Rates for Construction of Public Works, Chapter 2258 of the Texas Government Code;
- Contracting and Delivery Procedures for Construction Projects, Chapter 2269 of the Texas Government Code

V. Purchasing Code of Ethics

Public employment is a public trust. It is the policy of Burnet County to promote and balance the objective of protecting government integrity and the objective of facilitating the recruitment and retention of personnel needed by Burnet County. Such a policy implemented by prescribing essential standards of ethical conduct without creating unnecessary obstacles to entering public services. Public servants must discharge their duties impartially so as to assure fair competitive access to governmental procurement by responsible contractors. Moreover, they should conduct themselves in such a manner as to foster public confidence in the integrity of the Burnet County procurement organization. To achieve the purpose of this article, it is essential that those doing business with Burnet County also observe the ethical standards prescribed here. It shall be a breach of ethics to attempt to influence any public employee, elected official or department head to breach the standards of ethical conduct set forth in this code. It shall be a breach of ethics for any employee of Burnet County or a vendor doing business with the county to participate directly or indirectly in a procurement when the employee or vendor knows that: The employee or any member of the employee's immediate family, or household has a substantial financial interest pertaining to the procurement. This means ownership of 10% or more of the company involved and/or ownership of stock or other interest or such valued at $2500.00 or more. A business or organization in which the employee, or any member of the employee's immediate family, has a financial interest pertaining to the procurement. Gratuities: It shall be a breach of ethics to offer, give or agree to give any employee of Burnet County or for any employee to solicit, demand, accept or agree to accept from a vendor, a gratuity of consequence or any offer of employment in connection with any decision approval, disapproval, recommendation, preparation or any part of a program requirement or purchase request influencing the content of any specification or procurement standard, rendering of advice, investigation, auditing, or in any other advisory capacity in any proceeding or controversy, any particular matter pertaining to any program requirement or a contract or subcontract, or to any solicitation or proposal therefore pending before this government.

Kickbacks: It shall be a breach of ethics for any payment, gratuity or offer of employment to be made by or on behalf of a subcontractor under a contract to the prime contractor or higher tier subcontractor for any contract for Burnet County as an inducement for the award of a contract or order.

Contract Clause: The prohibition against gratuities and kickbacks prescribed above shall be conspicuously set forth in every contract and solicitation, therefore. Any effort to influence any employee, elected official, or department head to violate the standards of the code is grounds to void the contract. Please certify, by your signature below, that you understand the ethics policy of Burnet County and in no way will attempt to violate the code.

VI. Purchasing Authority & Guidelines

1. The County Purchasing Agent shall purchase all supplies, materials, and equipment required or used, and contract for all repairs to property used, by the County or a subdivision, officer, or employee of the County, except purchases and contracts required by law to be made on competitive bid. A person other than the County Purchasing Agent may not make the purchase of the supplies, materials, or equipment or make the contract for repairs (§262.011(d) Texas Local Government Code).

2. The County Purchasing Agent shall supervise all purchases made on competitive bid and shall see to it that all purchased supplies, materials, and equipment are delivered to the proper county officer or department in accordance with the purchase contract (§262.011(e) Texas Local Government Code).

3. A purchase made by the County Purchasing Agent shall be paid for by an electronic transfer, check, or warrant drawn by the County Auditor on funds in the county treasury in the manner provided by law. The County Auditor may not draw and the County Treasurer may not honor a warrant for a purchase unless the purchase is made by the County Purchasing Agent or on competitive bid as provided by law (§262.011(f) Texas Local Government Code).

4. Purchases for supplies, materials, or equipment of any kind for personal use is prohibited.

5. Purchase orders will be issued only by the County Purchasing Agent or designated staff. **Any commitment to acquire goods or services without an authorized purchase order is prohibited.**

6. There are only two entities that have the authority to approve contracts: the Commissioners Court, as a voting body only, and the County Purchasing Agent. The Commissioners Court must approve, and the County Judge must sign, all contracts exceeding the statutory limit of $100,000 and the Purchasing Agent must approve and sign all contracts under the statutory limit of $100,000. Elected Officials, Department Heads, or employees do not have authority to sign any contracts.

7. Selection and/or approval of vendor on non-bid purchases rests exclusively with the County Purchasing Agent.

8. Governmental purchases are not instantaneous. Time is required to complete the steps mandated by State law and shortcuts cannot be taken. In order to accomplish timely purchasing of products and contracts for services, at the least cost to Burnet County, all departments must cooperate fully.

9. Software services or renewals, equipment maintenance services or renewals, or any purchase requiring a contract, must be submitted in a timely manner of at least 60 – 90 days before renewal or requested start date in order to ensure the best vendor, price and proper contracts are in place. This will also allow time for any necessary competitive bidding obligations to be met and adhered to.

10. It is illegal to use purchasing strategies that violate the law to avoid competition. Strategies that are prohibited by law include:

- Purchasing a series of component parts that would normally be purchased as a whole (component purchases)
- Purchasing items in a series of separate purchases that normally would be purchased as a single purchase (separate purchases)
- Purchasing items over a period of time that normally would be done as one purchase (sequential purchases)

11. Prior to payment of goods and services, the County Auditor will audit all payments for legality with the various Texas State Statutes and approve the purchases for submission to the Commissioners' Court. The Commissioners' Court will approve all payments for ordinary and necessary purposes.

12. If it has been identified that a line item transfer is required for a purchase, the line item transfer must be approved in Commissioners Court. Prior to court the line item transfer form must first be reviewed, approved, and signed by the Auditor, and also signed by the Department Head, and the Elected Official/Sponsor for the department. Once it has been approved in court, the Auditor's Office will process the purchase order request within 1-3 business days.

VII. Purchase Orders & Requisitions

County acquisitions are initiated with a purchase order request made to the Auditor's Office with a detailed description of the goods or services being requested. The Purchasing Agent is authorized to select the vendor and to perform all actions necessary to conclude a contract, if needed, with the vendor to purchase the goods or services. Upon obtaining the required information for the request, and after appropriate review or contract discretion, a purchase order number will be issued by the Auditor's Office. It is the responsibility of the department head/elected official to ensure that funds are available in their budget before purchase order requests are made. If funds are not available, you must request a budget adjustment or receive approval from the County Auditor before a purchase order is authorized by the Auditor's Office. If the purchase amount exceeds the capital outlay threshold set by the Commissioners Court, then the item must have already been budgeted for.

Purchases under $10,000:

Any purchases for goods or services less than $10,000 will require, at the discretion of the Purchasing Agent, at least one quote upon request for the Auditor's Office to approve.

Purchases $10,001 to $99,999:

Any purchases for goods or services between $10,001 and $99,999 will require, at the discretion of the Purchasing Agent, at least three quotes at the time of request for the Auditor's Office to approve. NOTE: Capital asset purchases may be subject to procurement through a recognized Cooperative Purchasing Program or state contract, and may take several business days for approval. Additionally, three quotes for these purchases are required even if using a recognized Cooperative Purchasing Program or state contract to ensure the best value is acquired.

Purchases $100,000 or above

Any purchases for goods or services $100,000 or above will require the Commissioners Court to comply with the competitive bidding or competitive proposal procedures prescribed by the requirements set forth in Texas Local Government Code §262.023; use the reverse auction procedure, as defined by §2155.062(d), Government Code, for purchasing; comply with a method described by Chapter 2269, Government Code; or must be procured through a recognized Cooperative Purchasing Program whenever beneficial.

A. Standard Purchase Orders

The standard purchase order is the most commonly used. The standard purchase order is used for routine purchases. A Purchase Order request submitted to the Auditor's Office will serve as the initial purchase request for goods or services. Descriptions, specifications, or quotes, should be attached. It is the intention of the Auditor's Office to process all requests within a reasonable amount of time. If a request cannot be processed within a reasonable time, or if more information is necessary, the requesting department will be notified. The Auditor's Office will not proceed with a purchase unless the appropriate budgeted line item includes sufficient funds for the purchase. Purchases made without an approved purchase order will be considered unauthorized, and the department head or elected official will be required to explain to Commissioners Court the reason for the unauthorized purchase.

B. Open Purchase Orders

Open purchase orders are at the discretion of the Purchasing Agent. They may be authorized for small, routine maintenance type purchases such as repair supplies, vehicle maintenance repairs, or any ongoing project, etc. Open Purchase Orders are not to be used to circumvent the competitive pricing system. Its general purpose is to eliminate numerous requisitions, and purchase orders, for small or frequent dollar items or services, and to allow for consolidation of the payment process. In the event an open purchase order exceeds an already approved amount, the department is to call the Purchasing Agent for authorization to increase the amount of the open purchase order. Open purchase orders are not to exceed the appropriated funds available in a line item.

C. Expedited Purchase Orders

The Expedited Purchase Order is used to lessen the downtime of equipment when idleness of that equipment would result in unnecessary hardship or expense to the County. An Expedited Purchase Order may also be used for extreme emergency cases. Emergency purchases are governed by Texas Local Government Code §262.024(a); and are only authorized in the following circumstances:

- In the case of public calamity if it is necessary to make the purchase promptly to relieve the necessity of the citizens to preserve the property of the county;
- To purchase an item necessary to preserve or protect the public health or safety of the residents of the county; or
- To purchase an item necessary because of unforeseen damage to public property.

All expedited purchases occurring during normal working hours are processed through the Auditor's Office as normal. The requesting department will notify Purchasing by telephone or email immediately, with as much information as possible about the emergency purchase required, so that purchasing action can be initiated immediately. The invoice for payment will sent to Commissioners Court for approval.

When an emergency, according to the reasons governed by the Local Government Code, arises during a time when the Auditor's Office is closed, it shall be processed as follows:

- The requesting department is authorized to take the necessary actions to responsibly procure the emergency purchase. If possible, only the goods or services needed during the evening, weekend or holiday are procured.
- On the first working day following the emergency, the requesting department must submit a requisition to the Auditor's Office, with the invoices, receipts or other documents related to the purchase.

  NOTE: In the event of an emergency, a repair may be approved, however a full replacement may not. For example, if plumbing backs up and it needs to be repaired immediately, the repair may be considered an emergency. Replacing the plumbing system would fall under regular purchasing procedures.

The official in charge of the user department must justify in writing on the next business day that the purchase involved was necessary for bypassing standard procurement procedures in accordance with the provisions of Texas Local Government Code §262.024. The emergency purchase must be approved by Commissioners Court.

D. Emergency Purchases Related to Natural Disasters:

In cases of emergency purchases related to natural disasters, such as hurricanes, floods, fires, or other declared emergencies, the procurement process must adhere to specific procedures outlined in applicable guidelines (e.g., Governor's Disaster Declaration, FEMA rules). These types of purchases are handled with greater flexibility to ensure that immediate needs are met.

- **Governor's Disaster Declaration:** Purchases made under a Governor's Disaster Declaration will be governed by the terms of the declaration, which may include specific processes for procurement and reimbursement.
- **FEMA Guidelines:** For purchases related to federally declared emergencies, FEMA's procurement guidelines must be followed, including compliance with federal rules, especially when seeking reimbursements.

Additional Considerations for Emergency Purchases Related to Natural Disasters:

- **Advance Preparation:** Burnet County shall develop and maintain pre-qualified lists and pre-positioned contracts to ensure rapid response capabilities during emergencies. This proactive approach ensures that critical needs are met without delay when disasters strike.
- **Compliance with Federal Procurement Standards:** All procurement activities shall comply with federal procurement standards outlined in 2 C.F.R. §§ 200.317–200.327. This includes adhering to state procurement policies, actively involving diverse businesses, and ensuring that all required contract provisions are included.
- **Documentation and Justification:** Thorough documentation for all emergency purchases must be maintained, including justifications for noncompetitive procurements. This is essential for transparency and meeting federal requirements, especially when seeking reimbursements.
- **Contract Clauses:** All necessary federal contract clauses shall be included in procurement documents. This ensures compliance and facilitates the smoother processing of federal funds.
- **Avoiding Conflicts of Interest:** Burnet County shall establish and maintain procedures to prevent organizational conflicts of interest in the procurement process, maintaining fairness and integrity in awarding contracts.
- **Use of Federal Funds:** Burnet County shall ensure compliance with restrictions on the use of federal funds, including prohibitions on certain telecommunications and video surveillance services. Ensuring that funds are used appropriately is vital for compliance.
- **Post-Disaster Reviews:** After a disaster, Burnet County shall conduct reviews of procurement activities to ensure compliance with all applicable regulations and to identify areas for improvement in future disaster responses.

E. Conclusion:

A simple and adaptable approach to emergency procurement allows Burnet County to respond swiftly to emergencies while ensuring compliance with both state and federal requirements. This policy emphasizes the importance of clear documentation, appropriate approvals, and adherence to disaster-specific procedures when applicable.

F. Requisitions

Local Government Code, §113.901 requires the use of requisitions. In order to be processed, a requisition form must include the following information:

- Purchase order number (Only one number per requisition)
- Date purchase order is requested
- Vendor complete name
- Department line-item number(s) to which the expenditure is to be charged
- Description of the item(s)
- Cost of item(s)
- Signature of the department head/elected official or his authorized representative

According to Texas Local Government Code, §113.064 and §113.065 the County Auditor:

- Shall examine and approve each claim, bill and account against the County;
- The county auditor may not audit or approve a claim unless the claim was incurred as provided by law.

G. Sales Tax Exemption

Burnet County is exempt from Texas sales tax. Any purchase made for goods and/or services should be exempt from Texas sales tax. When purchasing from a vendor, a Texas Sales and Use Tax Exemption Certificate (Form 01-339) should be used to notify the vendor of the County's tax-exempt status.
If making a purchase in person, please request a copy of the form to take with you to the vendor so that sales tax is not added to the purchase. A copy of the form can be obtained through the Purchasing or County Auditor's office. Please have the vendor information, such as name and address, available for the form to be filled out and signed by either the County Auditor or Purchasing Agent. If requesting reimbursement for goods and/or services bought personally, sales tax **will not** be included in the reimbursement amount.

H. Forms and Applications

Do not add personal information or use personal emails, addresses, or phone numbers on any county accounts or forms other than personnel related. All tax-exempt forms, W9's, and vendor credit applications are to be processed by the County Auditor or Purchasing Agent. Invoices shall be placed under the name of Burnet County with the Burnet County Tax ID information and addressed to 220 S. Pierce St. Burnet, TX 78611.

I. Vendor W-9 & Address Requirement

All vendors are required to have a current W-9 form on file with the County Treasurer's office prior to payments being made. All vendors are required to inform the County Treasurer's office of their mailing address and must maintain accurate information on file for payment purposes. Once vendors have been authorized by the Treasurer's Office, a unique number is assigned in the county financial system to the vendor. Only authorized vendors with a W-9 on file will be paid by Burnet County. Employees shall keep the proprietary information of vendors confidential.

VIII. Competitive Procurement, Exemptions, & Contracts

A. Competitive Bidding

Before any person, department, official or agent of the County may purchase one or more items under contract that requires an expenditure One Hundred Thousand Dollars ($100,000.00) or greater, the competitive bidding requirements prescribed by Chapter 262, Texas Local Government Code must be met. This requirement includes leases, installment payments and lease purchases in the event the total amount of payment will exceed the $100,000 threshold over the life of the contract.

Competitive bidding exists for a good reason. The first purpose of competitive bidding is to ensure that public monies are spent properly, legally, and for the least cost. The second purpose is to give those qualified and responsible vendors who desire to do business with the County, a fair and equitable opportunity to do so. All bidders shall have the opportunity to:

- Bid on the same items
- On equal terms
- Have bids judged by the same standards as set forth in the specifications
- Have their bids and proposals be received in a fair and confidential manner

B. Invitation to Bid

In order to initiate the Invitation to Bid (ITB) process, the user department develops the scope of service or specifications and submits the Invitation to Bid and specifications to the Auditor's Office far enough in advance of the desired purchase date to allow time for the formal bidding process (6-8 weeks) to take place. After review, the Purchasing Agent will submit an agenda item to Commissioners Court for approval to proceed with the bidding process. After Commissioners Court approval, the Purchasing Agent sends an advertisement notice to be published in the newspaper as well as posting the bid documents on the County website.

In accordance with Texas Local Government Code (LGC) §262.025, a notice of a proposed purchase under a competitive bid must be published at least once a week for two consecutive weeks in a newspaper of general circulation in the county, with the first day of publication occurring at least 14 days before the date of the bid opening. Notice published in a newspaper must include:

- The specifications describing the item to be purchased and a statement of where the specifications may be obtained;
- The time and place for receiving and opening bids and the name and position of the county official or employee to whom the bids are to be sent;
- Whether the bidder should use lump-sum or unit pricing;
- The type of bond required of the bidder; and
- The method of payment by the County
- The county website address

The Purchasing Agent will receive and open all bids on the specified date and time and then present the bid results to the Commissioners Court at a regular meeting. According to Texas Local Government Code

(LGC) §262.027, in the event two responsible bidders submit the lowest and best bid; the Commissioners Court shall decide between the two by drawing lots in a manner prescribed by the County Judge or reject all bids and publish a new notice. No contract shall be awarded to a bidder who is not the lowest bidder meeting the specifications unless, before the award, each bidder is given notice of the proposed award and is given an opportunity to appeal before the Commissioners Court and present evidence concerning the lower bidder's responsibility. After the Commissioners Court approves the lowest bid, a draft contract is submitted for legal review and for Commissioners Court approval for contract award. Following the award of the bid contract, a purchase order, award letter or official notice to proceed will be sent to the vendor by the Auditor's Office. Trade secrets and confidential information in competitive sealed bids are not open for public inspection.

C. Bid or Performance Bond

The County may, and if mandated by statute, shall, require a bid bond, a performance bond and/or a payment bond, to the extent permitted by applicable state statutes, for any contracts, by including such requirement in the solicitation. Any such bond so required shall be executed with a surety company authorized to do business in the State of Texas. The County reserves the right to request bonds to minimize risk and liability when in the best interest of the County.

D. Request for Proposals

The Request for Proposal (RFP) acquisition method is utilized when the scope of work cannot be completely defined by the user department, or scope of work is complex and is subject to interpretation. An RFP is a document requesting an offer be made by a vendor which allows for negotiations after a proposal has been received but before award of the contract for construction, goods, and or services.

An RFP is similar to the competitive request for bid process with the following exceptions:

- Negotiations are allowed after the proposals are opened
- No contents of the proposals will be read aloud at the opening, only the names of the respondents.

The purpose of an RFP is to provide details to a potential service provider about what kind of services the department is seeking. RFPs must be advertised in the same manner prescribed for competitive bidding. The RFP uses performance standards rather than the description of the good or service and specifies the relative importance of price and other factors used to evaluate the proposal. All proposals are confidential information and will be opened to the public after the award has been made, but trade secrets and confidential information in the proposals are not open for public inspection.

E. Negotiations

The Purchasing Agent will supervise all negotiations. Any conversations with proponents must be in coordination with the Purchasing Agent. Departments contacting proponents without coordinating with the Purchasing Agent risk jeopardizing the integrity of the County procurement process. All proponents must be accorded fair and equitable treatment with respect to any opportunity for discussion and revision of proposals. The same respect of proponents will apply to vendors on competitive bid as well.

F. Request for Qualifications

Professional services, as defined by the Professional Services Procurement Act, Texas Government Code Chapter 2254, are procured using the Request for Qualifications (RFQ) process, unless otherwise exempted by Commissioners Court. A Request for Qualifications ensures vendors a fair and equal opportunity to do business with Burnet County, and guarantees that the services of the most qualified professional are obtained. Contracts for the procurement of these professional services may not be awarded on the basis of bids. Instead, services must be awarded on the basis of demonstrated competence and qualifications and a fair and reasonable price in accordance with the Professional Services Procurement Act. A Statement of Qualifications are not opened to avoid disclosure of contents to competing vendors and are kept confidential during the procurement process. If the county is unable to negotiate a satisfactory contract with the most qualified vendor, negotiations will formally end with that vendor. The next most highly qualified vendor will then be asked to negotiate. This sequence will continue until a contract is negotiated and executed.

G. Contracts

Contracts for goods and services are initiated through the Purchasing Agent. Once a request is received and reviewed by the Purchasing Agent, it will be sent to General Counsel for legal review and contract creation. The contract will be sent to the vendor by the Purchasing Agent for signature. After receiving the vendor's signature, and all other necessary requested documents, the contract will be signed by the Purchasing Agent if below $100,000. If the contract exceeds $100,000, it will be signed by the County Judge if approval for the contract was granted by Commissioners Court.

Any contract for professional services shall be in writing, approved and signed by the Commissioners Court, prior to any services being rendered.

H. Contract Change Order

If it becomes necessary to make changes in plans, specifications, or proposals after a contract is made or if it becomes necessary to increase or decrease the quantity of items purchased, the Commissioners Court may make the changes. However, the total contract price may not be increased unless the cost of the change can be paid from available funds. If a change order involves an increase or decrease in cost of $100,000 or less, the Commissioners Court may grant general authority to the Purchasing Agent to approve the change orders. However, the original contract price may not be increased by more than 25 percent unless the change order is necessary to comply with a federal or state statute, rule, regulation, or judicial decision enacted, adopted, or rendered after the contract was made. The original contract price may not be decreased by 18 percent or more without the consent of the contractor.

I. Contract Termination

The user department is on the "front line" and has the best capability to monitor and document contractor performance/compliance. All documentation of non-compliance must be shared with Commissioners Court. If there has been poor performance or non-compliance with the contract, the user department will

be responsible to initiate corrective action with the vendor and will consult with the purchasing agent and legal counsel before taking any steps toward suspension or termination of the contract. The purchasing agent will coordinate with legal counsel to develop any letters, notices and other communication related to termination or suspension. If termination/suspension is warranted, upon recommendation provided by legal counsel, then the purchasing agent will present an agenda item to Commissioners Court for contract termination.

J. Discretionary Exemptions

Many goods and services can be exempt from the competitive procurement process if the Commissioners Court grants the exemption. §262.024 of the Texas Local Government Code lists all the exemptions. In all cases, the Purchasing Agent will request the exemption order from Commissioners Court.

(a) *A contract for the purchase of any of the following items is exempt from the requirement established by §262.023 (Competitive Requirements for Certain Purchases) if the commissioners court by order grants the exemption:*

(1) *an item that must be purchased in a case of public calamity if it is necessary to make the purchase promptly to relieve the necessity of the citizens or to preserve the property of the county;*

(2) *an item necessary to preserve or protect the public health or safety of the residents of the county;*

(3) *an item necessary because of unforeseen damage to public property;*

(4) *a personal or professional service;*

(5) *any individual work performed and paid for by the day, as the work progresses, provided that no individual is compensated under this subsection for more than 20 working days in any three month period;*

(6) *any land or right-of-way;*

(7) *an item that can be obtained from only one source, including:*

(A) *items for which competition is precluded because of the existence of patents, copyrights, secret processes, or monopolies;*

(B) *films, manuscripts, or books;*

(C) *electric power, gas, water, and other utility services;* ***and***

(D) *captive replacement parts or components for equipment;*

(8) *an item of food;*

(9) *personal property sold:*

(A) *at an auction by a state licensed auctioneer;*

(B) *at a going out of business sale held in compliance with Subchapter F (Definition), Chapter 17 (Deceptive Trade Practices), Business & Commerce Code;* ***or***

(C) *by a political subdivision of this state, a state agency of this state, or an entity of the federal government;*

(10) *any work performed under a contract for community and economic development made by a county under §381.004 (Community and Economic Development Programs);* ***or***

(11) *vehicle and equipment repairs.*

K. Cooperative Purchasing Programs

A Cooperative is an organization of governments established to provide local governmental entities access to contracts with vendors for the purchase of materials, supplies, services, or equipment as defined by Texas Local Government Code §271.101. The use of purchasing cooperatives is allowed under Local Government code, Chapter 271. Counties may purchase items by participating in a cooperative purchasing program with another governmental entity or with a local cooperative organization, instead of going through a competitive procurement process. The county must contract with the government or local cooperative organization in order to participate in their program.

Burnet County is a member of several cooperative purchasing programs. The Auditor's Office will use their discretion when making purchases if it is in the best interest of the county to utilize a cooperative versus competitive bidding or proposal, or to seek a discounted price on a submitted quote from a department for goods or services.

The county may purchase from vendors on the same terms and conditions as the State of Texas as well. The State has entered into term contracts after using competitive bidding procedures. Texas Comptroller Statewide Procurement Division manages this program for the State as authorized by Texas Local Government Code §271.082.

IX. Inventory & Fixed Assets

A. Fixed Assets

Fixed asset costs consist of all expenditures necessary to acquire and make the purchase ready for its intended use, including all items that are components. Purchase cost (before trade-in allowance), shipping/freight, testing, assembling, and installation costs are all considered part of the cost of an asset. All items that are components of the fixed asset shall be added together. All equipment and vehicle titles shall run through the Auditor's Office or Auditor's Office. All assets that exceed $500 will be issued an inventory asset ID number, tagged (if possible).

1) Non-Assets/Small Inventory:

These assets will be tagged if the Auditor's Office deems necessary or at the using departments request.

2) Classifications of the County fixed assets

a. **LAND** - Any land purchased or donated to Burnet County will be placed on the fixed asset inventory at the price paid for the land at the time of purchase or the appraised value of any land which is donated or traded to the County.

b. **BUILDINGS** - County buildings will be placed on the fixed asset inventory at actual cost of the building if this actual cost is available. If actual cost is not available, the value of the building will be the appraised value plus or minus any necessary adjustments to determine the actual cost of the building at the time it was constructed or purchased by the County. If the building is donated or received in trade, it will be recorded at appraisal value. Major renovation or construction of additions to existing building will be recorded on fixed asset inventory at actual cost. Only those items that will improve the long-term value of the buildings will be considered as additions to the value of the buildings.

c. **IMPROVEMENTS OTHER THAN BUILDINGS -** Improvements may, or may not, be placed on fixed asset records. This determination will be made by the County Auditor. Items, which are deemed to be fixed assets, will be recorded at cost.

d. **MACHINERY AND EQUIPMENT** - All machinery and equipment including any moveable piece of property purchased, donated, or built by
e. County or acquired from surplus property agencies.
f. **MOTOR VEHICLE EQUIPMENT** - Motor Vehicle Equipment is defined as that which is mobile.
g. **DATA PROCESSING EQUIPMENT AND SOFTWARE** - Data processing equipment includes equipment used centrally in the IT department or in individual departments of the County. All computer-related products will be delivered to the Auditor's Office for tagging, and then forwarded to the I.T. Department for programming before being installed at the using department.
h. **DONATED PROPERTY** - All assets received via donation or contribution, regardless of source, will be included in fixed assets. All departments receiving donated equipment or items must fill out and submit a donation form to the County Auditor. The County Auditor will then take the donation forms to Commissioners Court for their approval and acceptance of the donation. These approved items must be reported to the Auditor's Office immediately upon approval. For financial reporting these assets shall be recorded at fair market value on the date of receipt. Proper recording of these assets is essential as some contributed assets, such as those received from the Federal Government, must be tracked at several levels and improper disposition of these assets could have penalties or severe negative impact upon the County's ability to participate in a program.

B. Department Head Responsibility

Each department head and/or elected official is responsible for all county property that they purchase or that is transferred to their department, as well as be responsible for informing the Auditor's Office of any assets leaving their area of responsibility.

The Elected Official or Department Head shall report item(s) lost immediately to the Auditor's Office or designated Auditor's Office employee. Any item(s) not located in a department will require a letter from the Elected Official or Department Head to the Commissioners' Court detailing

the circumstances surrounding the missing item(s) and detailing the search for the missing items(s). A copy of the letter and listing of the lost assets are presented to Commissioners' Court for approval to remove the assets from the inventory listing. Commissioners' Court must approve all replacement of lost item(s). Recovered item(s) are similarly reported to Commissioners' Court.

AN ELECTED OFFICIAL OR DEPARTMENT HEAD DOES NOT HAVE THE AUTHORITY TO TRANSFER EQUIPMENT FROM ONE DEPARTMENT TO ANOTHER, DESTROY EQUIPMENT, THROW AWAY OR DISCARD EQUIPMENT, OR ALTER A FIXED ASSET IN ANY WAY.

Whenever practical, the Purchasing Agent, with the approval of the Commissioners' Court, shall transfer county supplies, materials and equipment from a subdivision, department, officer, or employee of the county that are not needed or used to another subdivision, department, officer, or employee requiring the supplies or materials or the use of equipment.

Commissioners' Court must approve any transfer, disposal, or alteration. Otherwise, the Elected Official or Department Head is responsible for all equipment assigned to his/her department. Any surplus inventory in any department in the County should be returned to the Auditor's Office for reassignment or auction.

C. Disposition of County Assets

All county assets must be approved in commissioners court to be transfered for disposal in the following manner:
To dispose of county property the Local Government Code §263, Subchapter D, requires that the Commissioners Court dispose salvage and surplus county property in the following manner:

- Competitive bid or auction; or
- Sell to another county or political subdivision within the county; or
- Offer the property as trade-in; or
- After the above has been attempted – the county may: destroy, donate to a civic or charitable organization located in the county, or otherwise dispose of said property.

County property that must follow the above law is all property, other than items routinely discarded as waste (e.g. pens, paper, used ribbons) that because of use, time, accident, or any other cause is so worn, damaged, or obsolete that it has no value for the purpose it was intended.

D. Replacement of County Assets

- If a county asset is eligible for replacement, it may be replaced with an asset of the same general type if the commissioners court considers that action to be in the best interest of the county.
- If the replacement asset is a vehicle, it must meet the fleet policy mileage threshold set in the budget policy, and may not be decommissioned without authorization of the commissioners court. The replacement vehicle must be of the same general type and functionality.

X. Credit Card Policy & Procedures

Burnet County may provide certain departments with credit cards that can be used for business-related expenses. Use of these cards allows Burnet County to provide a cost effective, convenient and streamlined method of paying for business travel and related expenses and for making purchases from vendors whom the County does not maintain regular charge accounts with. A credit card is not to be used to purchase separate, sequential, and component purchases made with intent to circumvent the purchasing policy or procurement law. Credit cards are issued in the name of Burnet County. The cards are administered through the Auditor's Office.

A. Guidelines

"Cardholders", for the sake of this policy, are considered anyone who has a card in their possession; whether they have been issued a departmental card for use in their department, or have temporarily checked out a card from the Auditor's Office on an as needed basis.

1) Credit cards must be used for business purposes only and in conjunction with the employee's job duties. They may only be used for emergency purchases, a purchase order is still required to use a credit card. Receipts and documentation must be turned in to the Auditor's Office no later than 3 days after the purchase.

2) Unauthorized purchases or personal purchases are prohibited and purchaser will be subject to disciplinary action. A cardholder who makes unauthorized purchases or carelessly uses the Procurement card will be liable for the total dollar amount of such unauthorized purchases, and will also be subject to disciplinary action. When a cardholder has a doubt as to whether the purchase is allowable under County policy, the cardholder shall contact the Auditor's Office for verification.

3) In the event of accidental use of a county credit card, the Cardholder will immediately notify Purchasing of the incident. The cardholder will be held responsible to reimburse the County immediately.

4) Purchase Orders are still required prior to using the credit card for ANY purchase. If an absolute dollar amount is not known when obtaining a purchase order in advance of the purchase, a good estimate is acceptable. Credit cards should not be used to replace mindful planning.

5) Credit cards may be used for travel related purchases (e.g. registration, hotel, airfare, parking, rental car) in compliance with the Burnet County travel policy. Meals while at a conference or training are not to be charged on the County credit card. These are to be reimbursed to the employee upon submission of their detailed receipts along with the Travel Reimbursement Request Form.

6) Any time a purchase is made using the credit card, ***a detailed itemized receipt shall be obtained*** as proof of purchase. Summary receipts are not acceptable in any circumstance.

7) As a tax-exempt government agency, Burnet County does not pay sales tax. It is the responsibility of the cardholder making the purchase to ensure that the vendor does not include sales tax in the transaction. If tax is included, the cardholder is responsible for obtaining a refund to the card or may be responsible for reimbursing the tax amount to Burnet County.

8) The Cardholder is responsible for coordinating returns with the vendor and making sure a proper credit slip is obtained. Credit shall be issued to the purchasing card. ***Cash refunds are not allowed. If the vendor will only provide a cash refund, the cash must be immediately taken to the County Treasurer for deposit.***

9) Should the Cardholder lose or have their credit card stolen, it is the responsibility of the Cardholder to immediately notify the Auditor's Office.

10) All employees who check out a credit card on an as needed basis shall submit to the Auditor's Office a signed requisition made payable to Citibank with all itemized and original documentation attached as soon as possible, but no later than 3 business days after making the purchase.

11) All employees who check out a credit card on an as needed basis shall submit to the Auditor's Office a signed requisition made payable to Citibank with all itemized and original documentation attached as soon as possible, but no later than 3 business days after making the purchase.

PROHIBITED USES:

A Burnet County credit card shall not be used for the following:
1) personal purchases
2) purchases that exceed card dollar limits
3) entertainment expenses
4) cash advances
5) saved as payment for vendor accounts

IMPORTANT INFORMATION: A cardholder who makes unauthorized purchases, carelessly uses the purchasing card, or fails to turn in the appropriate documentation may be liable for the total dollar amount of such unauthorized purchases, plus any administrative fee(s) charged by the bank in connection with the misuse. The cardholder will also be subject to disciplinary action and potential termination.

The Auditor's Office will train all cardholders on the proper procedures of card use and statement verification. Use of County-issued credit cards is a privilege, which the county may withdraw from any one person or department in the event of serious or repeated abuse.

Policy Approved and Adopted By:

Burnet County Commissioners Court

Date: October 14,2025

_____

Bryan Wilson, Burnet County Judge

_____

Jim Luther, Pct. 1 Commissioner

_____

Damon Beierle, Pct. 2 Commissioner

_____

Chad Collier, Pct. 3 Commissioner

_____

Joe Don Dockery, Pct. 4 Commissioner

BURNET COUNTY PURCHASING POLICY

Local Government Code Section 113.901 required counties to use a requisitioning system to purchase goods and services. The requisition must be authorized by the county office ordering the purchase.

The requisition shall contain the following information:

1) Date of requisition (month, day, year)
2) Name of department
3) Line item expense number
4) Quantity required
5) Description
6) Purpose
7) Signature of office holder
8) Estimated cost

Purchases of goods and services costing in total between $5,000.00 and $49,999.99 shall require (3) written requests for price quotations. Purchases exceeding $50,000.00 shall comply with the Local Government Code Section 262 and 271 Subchapters F and G.

1) The requests shall be sent to at least three vendors. The list of vendors shall be rotated so that, over time, all vendors are contracted equally.
2) The price quotations shall contain the following information:
    a. Signed name and address of vendor
    b. Description of item
    c. Quantity required
3) The written quotations shall be attached to said requisitions and kept in a safe record-keeping place, subject to audit at any time. One copy of the quotations shall be forwarded to the County Auditor's office.
4) Forms for use in procuring price quotations will be available at the office of the County Auditor.

Purchases of goods and services costing in total between $1,000.00 and $4,999.99 shall require written or telephone price quotations and in compliance with Local Government Code Section 262 and 271 Subchapters F and G.

1) Written or telephone requests for price quotations shall be made to at least three vendors.
2) The written price quotations shall be made as prescribed for purchases over $4,999.99. For telephoned price quotations, certain information shall be provided to the vendors:
    a. Description of items
    b. Number of items required

c. Date delivery required
d. Term and conditions of purchase

3) The following telephoned price quotation information shall be obtained and recorded on said requisition:
    a. Name and address of vendor
    b. Total or unit price
    c. Name and telephone number of representative giving the quote

4) Forms for use in procuring telephone price quotations will be available in the office of the County Auditor.

Purchases of goods and services that constitute an obligation to Burnet County beyond thirty (30) Days shall require Commissioners' Court approval before entering into said contract. Examples of these goods and services include, but are not limited to, copy machine service contracts, computer contracts, maintenance related expenditures, and postage machine rentals.

Purchase of all goods and services, regardless of cost, shall be made in compliance with Local Government Code Section 262 and 271 Subchapters F and G.

Total purchase price of goods and services costing less than $1,000.00:

Upon Office Holder approval, Office Holder or designated representative may call or go to the County Auditor's Office to provide necessary information to review budget and assure available budgeted funds. Upon finding budgeted funds available in the appropriate line item County Auditor's Office will issue a Purchase Order on which a sequential Purchase Order number will be printed. Evidence of Office Holder approval will be required before a Purchase Order is issued. Such approval may be made by telephone contact with the County Auditor's Office or by signature on the Purchase Order. Purchase Order numbers issued by telephone will be available in the County Auditor's Office awaiting signature by Office Holder and matching of invoices with approved Purchase Orders. A copy of the Purchase Order will be given to the Office Holder for record.

Total purchase price of goods or services costing $1,000.00 or more but less than $5,000.00:

Office Holder prepares or reviews the prepared Purchase Requisition form to assure the goods or services are appropriate. Office Holder or designated representative makes the required three telephone contact bids and completes that portion of the Purchase Requisition Form. Office Holder evidences his/her approval of the completed Purchase Requisition Form by signature and submits the Form to the County Auditor's Office. County Auditor's Office will review the Purchase Requisition Form to assure appropriate accounts are designated and will review the budget for available funds in that line item. Upon finding budgeted funds available in the appropriate line item, County Auditor's Office will issue a Purchase Order on which a

sequential Purchase Order number will be printed. A copy of the Purchase Order will be given to the Office Holder for record. For service/labor a Contract Labor Agreement must be approved through Commissioners' Court prior to issue of the Purchase Order.

Total purchase price of goods or services costing $5,000.00 or more, but less than $50,000.00:

Office Holder prepares or reviews the prepared Purchase Requisition form to assure the goods or services are appropriate. Office Holder or designated representative requests the required three written bids and completed that portion of the Purchase Requisition Form. Office Holder evidences his/her approval of the completed Purchase Requisition Form by signature and submits the Form to the County Auditor's Office. County Auditor's Office will review the Purchase Requisition Form to assure appropriate accounts are designated and will review the budget for available funds in that line item. Upon finding budgeted funds available in the appropriate line item, County Auditor's Office will submit the proposals to the next Commissioners' Court for decision. After the bids/proposals have been reviewed and approved by Commissioners' Court the Auditor's Office will issue a Purchase Order. A copy of the Purchase Order will be given to the Office Holder for record. For service/labor a Contract Labor Agreement must be approved through Commissioners' Court prior to issue of the Purchase Order.

Total purchase price of goods or services costing $50,000.00 or more:

Items costing $50,000.00 or more will require Competitive Bidding to be followed as outlined in Local Government Code Section 262, and, generally state that the Commissioners' Court must approve notice, publishing, opening, and awarding of the bid.

Process of payment after Purchase Order Approval and receipt of goods or services:

Approved Purchase Orders will be maintained in the County Auditor's Office awaiting match with invoices. After invoices arrive and are matched with corresponding purchase orders, the purchase order and the invoice and the requisition as a packet will be sent to the Office Holder, and the County Auditor for final approval. Payments will be made according to policy established in the County Treasurer's Office.

POLICY APPROVED AND ADOPTED BY:

BURNET COUNTY COMMISSIONERS'

COURT

DATE: DECEMBER 11, 2018

James Oakley, Burnet County Judge

Jim Luther, Jr, Pct. #1

Russell Graeter, Pct. #2

Billy Wall, Pct. #3

Joe Don Dockery, Pct. #4

Burnet County Commissioners Court

Jim Luther Jr.	Damon Beierle	Bryan Wilson	Chad Collier	Joe Don Dockery
Precinct 1	*Precinct 2*	*County Judge*	*Precinct 3*	*Precinct 4*

Regular Session **11.**

Meeting Date: 10/28/2025

Subject

Discuss, consider, and take appropriate action to designate Tessa Rowland as the Federal Government Services Administration (SAM) Entity Administrator for Burnet County. (Wilson)

Attachments

Designation of Entity Administrator

October 21, 2025

Purpose of Letter

The purpose of this letter is to formally appoint an Entity Administrator for the named Entity and to attest to the accuracy of the information contained in the entity registration.

Designation of Entity Administrator

I, Bryan Wilson, Burnet County Judge, the below signed individual, hereby confirm that the appointed Entity Administrator holds the position within the county. This letter authorizes the appointed Entity Administrator to manage the Entity's registration records, its associated users, and their roles to the Entity, in the System for Award Management (SAM).

Entity Covered by this Letter

Unique Entity ID: 74-6000454

Legal Business Name: Burnet County

Physical Address: 220 S. Pierce St, Burnet, TX 78611

Entity Administrator Contact Information

Full Name (First and Last): ____Tessa Rowland_____

Phone Number: _____512-715-5211_____

Email Address: __trowland@burnetcountytexas.org___

*****The Entity Administrator must have an individual user account in SAM associated with the email address listed and hold a position with the entity being registered (e.h. employees, officers, board members), not a third party acting on behalf of the entity.

Attestation

I, the bellowed-signed, attest to the following:

- All information contained in this letter is complete and accurate.
- The Entity Administrator must have an individual user account in SAM associated with the email address listed and hold a position with the entity being registered (e.g. employees, officers, board members), not a third party acting on behalf of the entity.
- The banking information provide for Electronic Funds Transfer on the Financial Information Page in the SAM.gov registration for the Entity about is correct and accurate.

Respectfully,

X_____(SIGNATURE)

Bryan Wilson
Burnet County Judge
bwilson@burnetcountytexas.org
Burnet County
220 S. Pierce St.
Burnet, TX 78611

TO BE COMPETED BY NOTARY

(in accordance with State notary requirements)

State of Texas
County of Burnet

The instrument was acknowledged before me this _____day of _____(month)

_____ (year), by _____(name of officer or agent, title or officer or agent) of Burnet County.

_____ Personally Known
_____ Produced Identification
Type of ID and Number on ID _____
(Seal)

_____
Signature of Notary

_____
Name of Notary
(Typed, Stamped or Printed)

Notary Public, State of Texas

Burnet County Commissioners Court

Jim Luther Jr.	Damon Beierle	Bryan Wilson	Chad Collier	Joe Don Dockery
Precinct 1	*Precinct 2*	*County Judge*	*Precinct 3*	*Precinct 4*

Regular Session **12.**

Meeting Date: 10/28/2025

Subject

Discuss, consider, and take appropriate action in accordance with Local Government Code 2254.003 regarding the selection of American Structurepoint, Inc. for professional engineering services related to the coordination of transportation planning efforts and the development of a Transportation Infrastructure Capital Improvement Plan and Program (CIPP) in an amount not to exceed $150,000 and to authorize the County Judge to work with American Structurepoint, Inc., General Counsel, and Burnet County Auditor to negotiate rates and finalize and execute the engineering contract. (Wilson)

Attachments

Services by Engineer_CIPP
Transportation Brochure --Additional Project Experience

SERVICES BY ENGINEER

A. SERVICE DESCRIPTION

1. The Engineer shall develop a Burnet County (County) Infrastructure Capital Improvement Plan and Program (CIPP). The Engineer will work with the County and identified stakeholders as the Capital Area Metropolitan Planning Organization (CAMPO) develops the Burnet County Transportation Plan. Additionally, Engineer will develop funding strategies, review applications for funding, including applications for the upcoming 2028-2031 CAMPO Call for Projects, and identify opportunities to leverage local, state, and federal resources. This is a multi-part process:
    a. The Engineer shall work with the County and identified stakeholders during the development of the Burnet County Transportation Plan conducted by CAMPO.
        i. The Engineer shall assist the County in determining future transportation needs that should be addressed in the Transportation Plan.
    b. The Engineer shall work with the County and identified stakeholders to develop a Capital Improvement Plan (the Plan) identifying and ranking improvement needs on infrastructure within the county over the next 20 years.
        i. Projects that accommodate all modes of transportation (motor vehicle, pedestrian, and bicycle) shall be considered.
        ii. The Engineer shall assist the County in establishing objective criteria to evaluate and score potential projects. Criteria may include safety, health, connectivity, congestion relief, support of regional land-use goals, enhancing quality of life, and community support.
    c. The Engineer shall work with the County and identified stakeholders to develop a Capital Improvement Program (the Program) assigning anticipated revenues to the highest priority projects for a five-year period.
        i. The program should be reviewed and updated by the County annually for programming updates. The annual updates allow anticipated capital revenues to be adjusted to more current projections, and capital project expenditures are allocated appropriately.
2. The CIPP shall only include capital projects that will improve public infrastructure where either substantial reconstruction or new construction is required. Engineer shall incorporate additional projects as identified by the County and agreed upon by both parties. At this time, maintenance projects are not included.

B. INITIATION, DATA COLLECTION AND EVALUATION

1. The Engineer shall work and meet with the County, including Commissioners Court, key county staff, the county's bond counsel and financial advisor, and other key stakeholders to evaluate all existing information necessary to conduct the CIPP. This includes transportation and pedestrian master plans, studies, traffic counts, etc. This also includes an assessment of the issues related to funding strategies.

C. IDENTIFY AND ASSIST IN DEVELOPING PROJECTS

1. The Engineer will provide coordination, direction and facilitation for the recommendation of an initial program from the highest ranked projects identified in the development of the CIPP to staff and the Court. Engineer shall work with the County to evaluate identified projects

based on the County's vision, goals, and common good of the County and citizens across the various communities of interest throughout the County.

2. The Engineer shall work with the County to develop new potential projects based on the County's vision, goals, economic development potential, regional connectivity, safety concerns, quality of life, operational improvements, and pedestrian connectivity. Engineer will lead meetings to establish a decision tree (matrix), look at project options, and eventually rank and score options.
3. The Engineer shall provide a Preliminary Opinion of Probable Cost (OPC) for identified potential new projects. Engineer will also update preliminary OPC's for projects identified in transportation and pedestrian master plans.
4. The Engineer shall provide a layout of potential new projects on an aerial to assist in gaining support for new projects and projects related to prospective funding opportunities.

D. PUBLIC INFORMATION PROGRAM

1. ***Citizen Outreach and Engagement:*** Using foundational material provided by the County, create a stand-alone website for the program where citizens, community leaders, and news media can go to find in-depth information about the program and projects, and answers to common policy and transportation questions. The Engineer's team will create a logo, color scheme and images to brand the program, and receive community input to help guide the decision-making process.
2. ***Website, Social Media, and Media Relations:*** Create and maintain a robust project website that County staff, citizens, and regional media can use as a resource for project process, updates, and resources. This website can live on and be updated by the County as projects are developed and be used for public information/education about the program. Additionally, the Engineer will assist county staff with content and strategy for the county's existing social media channels, as well as helping craft the message that the County can share with local and regional media outlets.
3. ***Community Meetings:*** The Engineer shall prepare necessary documentation to advertise and conduct four (4) in-person meetings, one in each precinct, to get meaningful impact from citizens. Public notices and presentation graphics will be prepared for the meetings by Engineer to be posted by the County. Comments from these meetings will be gathered and documented. If additional public involvement meetings are requested, additional or supplemental services will be required to facilitate such meetings.
4. ***Presentation Preparation and Meetings:*** Engineer will conduct, lead, and attend regularly scheduled meetings with key staff members and stakeholders to help the county establish the vision, goals, and objectives for Burnet County's transportation network. Reports and updates will be provided to key staff members and stakeholders, including updates to the Commissioners Court during regularly scheduled public meetings, to keep the County updated on all progress and milestones reached. The Engineer shall record and distribute meeting minutes for all meetings with key staff members and stakeholders.
5. ***Schedule Coordination and Broadcast:*** Engineer will keep a master schedule of events, key publication, and distribution dates for all prints, press releases and posts published throughout the project, and communication opportunities for public engagement to supporters.

E. ASSISTANCE IN IDENTIFYING FUNDING SOURCES

1. The Engineer shall assist the County in identifying potential funding sources including but not limited to local, state, federal, and private funds.
2. The Engineer shall assist the County in identifying the appropriate funds to pursue for the prioritized projects.

F. ASSISTANCE IN PRIORITIZING PROJECTS

1. The Engineer shall assist the County in prioritizing existing and potential projects based on vision, goals, funding sources, and common good of the community.

G. IMPLEMENTATION STRATEGIES

1. The Engineer shall assist the County in developing strategies to pursue prioritized projects from a funding, scheduling, and probability of delivery standpoint.

H. PROJECT MANAGEMENT AND PROGRESS REPORTS

1. Engineer shall review and develop project reports related to the program and final permanent files for residents and county officials.
2. The Engineer shall provide monthly progress reports with updates regarding the Plan's development.

I. DELIVERABLES

1. Five (5) bound hard copies of the Transportation Capital Improvement Plan and Program
2. One (1) electronic (PDF version) of the Transportation Capital Improvement Plan and Program

J. EXCLUDED SERVICES

1. Traffic engineering services, including traffic counting, modeling, and analysis
2. Road design services
3. Bridge design services
4. Environmental science services
5. Utility infrastructure design services

TRANSPORTATION SERVICES

AMERICAN STRUCTUREPOINT IS A NATIONWIDE, FULL-SERVICE TRANSPORTATION DESIGN FIRM

AMERICAN STRUCTUREPOINT INC.

DELIVERING HIGH-QUALITY DESIGN | DRIVING SCHEDULES | DELIVERING RESULTS

Offering strength in numbers, stability that lasts, and innovative solutions, American Structurepoint is a national, full-service transportation engineering firm providing complete consulting and comprehensive design services.

WE ARE GROWING TO BE BETTER.

American Structurepoint's Texas team has grown to include design centers in Austin and Round Rock. Our local capabilities are enhanced by the firm's staff of approximately 750 engineers, architects, designers, and other specialists who can help meet any production need. We do what it takes to successfully complete any project, and we have the flexibility to react to rapidly changing production requirements.

WE SEE AROUND CORNERS.

Our team understands the importance of pursuing additional funding sources to support local projects. We have worked with local agencies to help secure millions of dollars in additional funds to help progress projects that otherwise would not have moved forward. In today's economy, this is a critical component of any project.

WE TAKE THE TIME TO UNDERSTAND YOUR WORLD SO THERE ARE NO SURPRISES.

Complexity isn't a function of project size or type. Our Texas portfolio includes urban and rural roadway design, highway design, roundabout design, bridge design, traffic control, schematic design, hydrology and hydraulics, and construction phase services. We continually refine our processes to deliver more efficient and cost-effective designs to our clients. We partner with our clients to create and deliver their vision and solve complex challenges such as driver safety and awareness.

WE OFFER A SEASONED LEADER FOR EVERY PROJECT.

Our transportation leaders in Texas are known for their experience on some of the most complex interstate projects in the nation and their service to local Texas communities. We know Texas design policies, procedures, and standard practices.

THE FOLLOWING ARE EXAMPLES OF KEY PROJECTS OUR TEXAS TEAM MEMBERS HAVE LED TO IMPROVE THE QUALITY OF LIFE FOR THE COMMUNITIES WE SERVE.

SESSOM DRIVE INTERSECTION IMPROVEMENTS SAN MARCOS, TEXAS

Services: Transportation, Drainage

Owner: City of San Marcos **Cost:** $6.5 million

- PS&E design for intersection and drainage improvements
- Upgraded existing storm sewer system within project limits to the outfall on Texas State University property
- Converted existing one-way, stop-controlled intersection to signalized intersection after preparing traffic signal warrant study
- Developed intersection alternative designs, including a roundabout, for consideration

CORRIDOR E5 STUDY WILLIAMSON COUNTY, TEXAS

Services: Transportation, Environmental

Owner: Williamson County **Cost:** $429 million (estimated)

- Planning services to develop Corridor E5 from IH 35 to CR 330
- Developed preliminary alignment alternatives, conducted alternative analysis to identify the preferred alignment, engaged stakeholders to revise the alignment, and prepared a schematic design

CR 258 EXTENSION FROM US 183 TO SUNSET RIDGE WILLIAMSON COUNTY, TEXAS

Services: Transportation, Drainage, Water Quality Design & TCEQ Permitting

Owner: Williamson County **Cost:** $2.7 million

- PS&E plans for roadway extension
- Scope includes TCP design, grading, roadway design, drainage structures, SW3P, a Contributing Zone Plan (CZP), and pavement marking and signing
- Designed 5 cross culverts and prepared CZP since project is in the Edwards Aquifer Contributing Zone, design modifications saved client $2M in utility relocation costs

BEBEE ROAD IMPROVEMENTS KYLE, TEXAS

Services: Transportation, Drainage, Traffic Engineering

Owner: City of Kyle **Cost:** $41 million (est.)

- Preliminary engineering and schematic design services to widen Bebee Road to increase capacity and facilitate mobility
- Schematic design for new alignment and reconstruction of 2-lane rural to urban 5-lane minor arterial for 2.8 miles
- Preparing PS&E for roadway improvements including four roundabouts
- Providing hydraulic modeling, storm sewer and culvert design, and TxDOT coordination

TRANSFORM I-66 SEGMENT 3

SUBURBAN WASHINGTON D.C.

Services: Transportation

Owner: Virginia Department of Transportation **Cost:** $800 million

- 7 miles of roadway reconstruction (2 express lanes and 3 general purpose lanes in each direction)
- 23 new, replacement, or rehabilitated bridges
- 3 interchange modifications

RM 3237 AND RM 150 ROUNDABOUT

WIMBERLEY, TEXAS

Services: Transportation, Environmental, Traffic Engineering

Owner: TxDOT/Hays County **Cost:** $1.66 million

- Converted stop-controlled intersection to modern single-lane roundabout
- Roundabout improves safety and traffic flow, and preserved historic trees
- Included improved drainage and water quality measures
- Dark Skies compliant illumination
- Project won National ACEC Engineering Excellence Award

WACO TRAFFIC CIRCLE

WACO, TEXAS

Services: Transportation

Owner: TxDOT **Cost:** $4.5 million

- Reconstruction of a historic traffic circle
- New traffic circle will improve operations and increase safety while preserving the essence of the circle
- Accommodates the adjacent IH 35 diverging diamond intersection

US 90 SANDERSON CANYON BRIDGE

SANDERSON, TEXAS

Services: Transportation

Owner: Texas Department of Transportation **Cost:** $5 million

- Replacement of two bridges on US 90 that were rapidly deteriorating
- Design solution provides desired room for a future track
- Specific attention was directed toward span arrangements that avoid conflict with existing abutment/bent locations and foundation elements

RM 3237 SAFETY IMPROVEMENTS

WIMBERLEY, TEXAS

Services: Transportation

Owner: TxDOT, Hays County **Cost:** $50 million (est.)

- Roadway safety improvements between RM 12 and RM 150 consisting of multiple PS&E packages totaling 8.7 miles
- Intersection improvements (addition of right-and left-turn lanes), shoulder widening, two-way-left-turn lanes, traffic signal upgrade, drainage improvements
- Coordinated with TxDOT and the County to incorporate permeable asphalt as an innovative water quality solution to save millions of dollars

I-69 SECTION 6

MARION AND JOHNSON COUNTIES, INDIANA

Services: Transportation, Environmental

Owner: Indiana Department of Transportation **Cost:** $728 million

- Full reconstruction and conversion of existing SR 37 to interstate standards
- Full reconstruction and improvements to I-465 between I-65 and I-70, expanding I-465 to 4 lanes in each direction
- Includes 49 bridges, 59 retaining walls, 4 new I-69 interchanges, 3 interchange modifications, and 15 sound walls

SH 99 (GRAND PARKWAY) FROM LANGSTON DRIVE TO KILGORE PARKWAY

CHAMBERS COUNTY, TEXAS

Services: Transportation

Owner: Texas Department of Transportation **Cost:** $60 million

- PS&E for the addition of southbound lanes on SH 99, Grand Parkway Section I-1B, in Chambers County
- Accelerated schedule to deliver the project four years ahead of original schedules, bringing significant relief to the corridor sooner

BITTING SCHOOL ROAD

TRAVIS COUNTY, TEXAS

Services: Transportation

Owner: Travis County **Cost:** $1 million

- Replacement of bridge with large concrete box culverts
- Project located within flood zone, requiring extensive coordination for permitting
- Reduced flooding in the area by raising the low point in the road

SH 105 BRIDGE OVER CAGLE CREEK
MONTGOMERY COUNTY, TEXAS

Services: Transportation

Owner: Texas Department of Transportation **Cost:** $2.5 million

- PS&E services, including bridge design and culvert layout
- Expansion of an urban section highway and bridge over Cagle Creek and a culvert at Tributary 1 of West Fork Crystal Creek.
- Improved safety, enhanced mobility and reduced congestion.

CR 1101 AT CANEY CREEK BRANCH
FREESTONE COUNTY, TEXAS

Services: Transportation

Owner: Texas Department of Transportation **Cost:** $479,340

- Road and bridge design for a bridge replacement over the Caney Creek Branch
- Gabion retaining wall designed to avoid additional right-of-way, saving costs and allowing the project to be bid on schedule

US 62 REHABILITATION
LUBBOCK, TEXAS

Services: Transportation

Owner: TxDOT and City of Lubbock **Cost:** $24 million

- Collaboration with Lubbock and their Downtown Master Plan
- Removed street parking and widened sidewalk to mixed use path
- Updated signing, pavement markings and traffic signals to follow Lubbock's long term accessibility plan.
- Improvements consist of pavement reconstruction and rehabilitation, continuous lighting, traffic signals, storm system drainage improvements.

ROUNDABOUT INTERCHANGE AT SCHMIDT AND I-35 NEW BRAUNFELS, TEXAS

Services: Transportation

Owner: Texas Department of Transportation **Cost:** $15 million

- Comprehensive design services for three new roundabout interchanges at Schmidt and IH-35
- Improvements will enhance traffic flow and safety at the IH-35 corridor while accommodating future growth

ADDITIONAL RELEVANT PROJECT EXPERIENCE

1. **Corridor K (From I-35 to East Wilco Highway)** Williamson County, Texas **Cost:** $200 million
2. **Capital Improvements Plan and Program and Bond Assistance** Caldwell County, Texas
3. **Kohlers Crossing Roundabout Corridor** Kyle, Texas **Cost:** $14 million
4. **West Wharton Street at Tidwell Creek** Robertson County, Texas **Cost:** $379,000
5. **FM 2448** Reeves County, Texas **Cost:** $13.5 million
6. **FM 667 Hog Creek and White Rock Branch Bridges** Ellis County, Texas **Cost:** $4.8 million
7. **SH 23 Kiowa Creek, Gilaloo Creek, and Wolf Creek Bridges** Lipscomb County, Texas **Cost:** $22 million
8. **Trinity River, Frankford and Elizabethtown Bridges** Denton County, Texas **Cost:** $479,340
9. **Sam Bass at Hairy Man Road Roundabout** Round Rock, Texas **Cost:** $2.5 million
10. **Chisholm Trail at Old Settlers Boulevard Intersection Improvements** Round Rock, Texas **Cost:** $399,000
11. **Yarrington Road (FM 150) Extension** Hays County, Texas **Cost:** $82 million (Segment 1); $34 million (Segment 2)
12. **Anderson Mill Road** Wiliamson County, Texas **Cost:** $71 million
13. **Wilco Way (Tracy Chambers) Extension** Williamson County, Texas **Cost:** $3.5 million
14. **RM 150/RM 12 Roundabout** Hays County, Texas **Cost:** $3.8 million

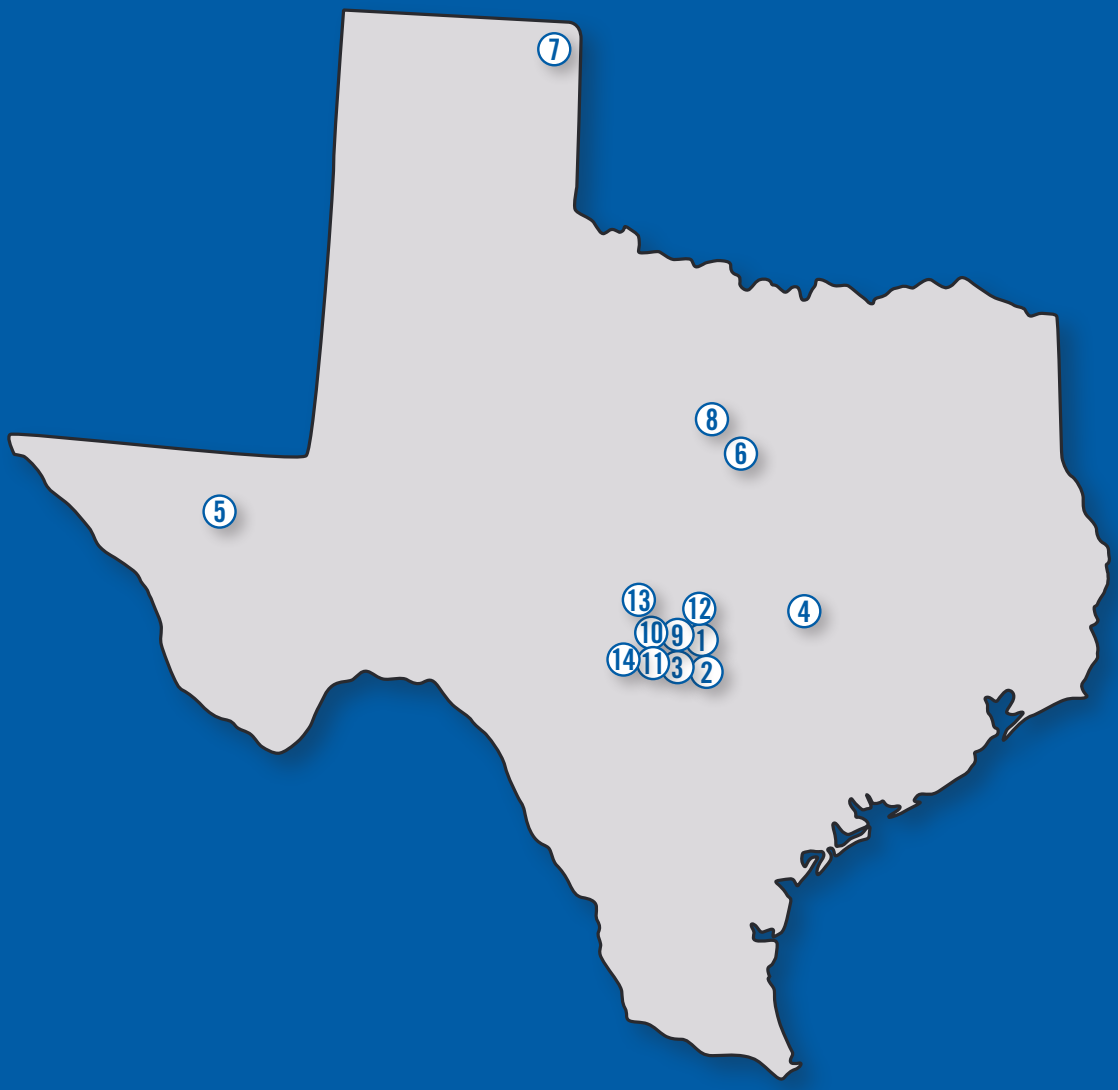

OUR DESIGN CENTER LOCATIONS

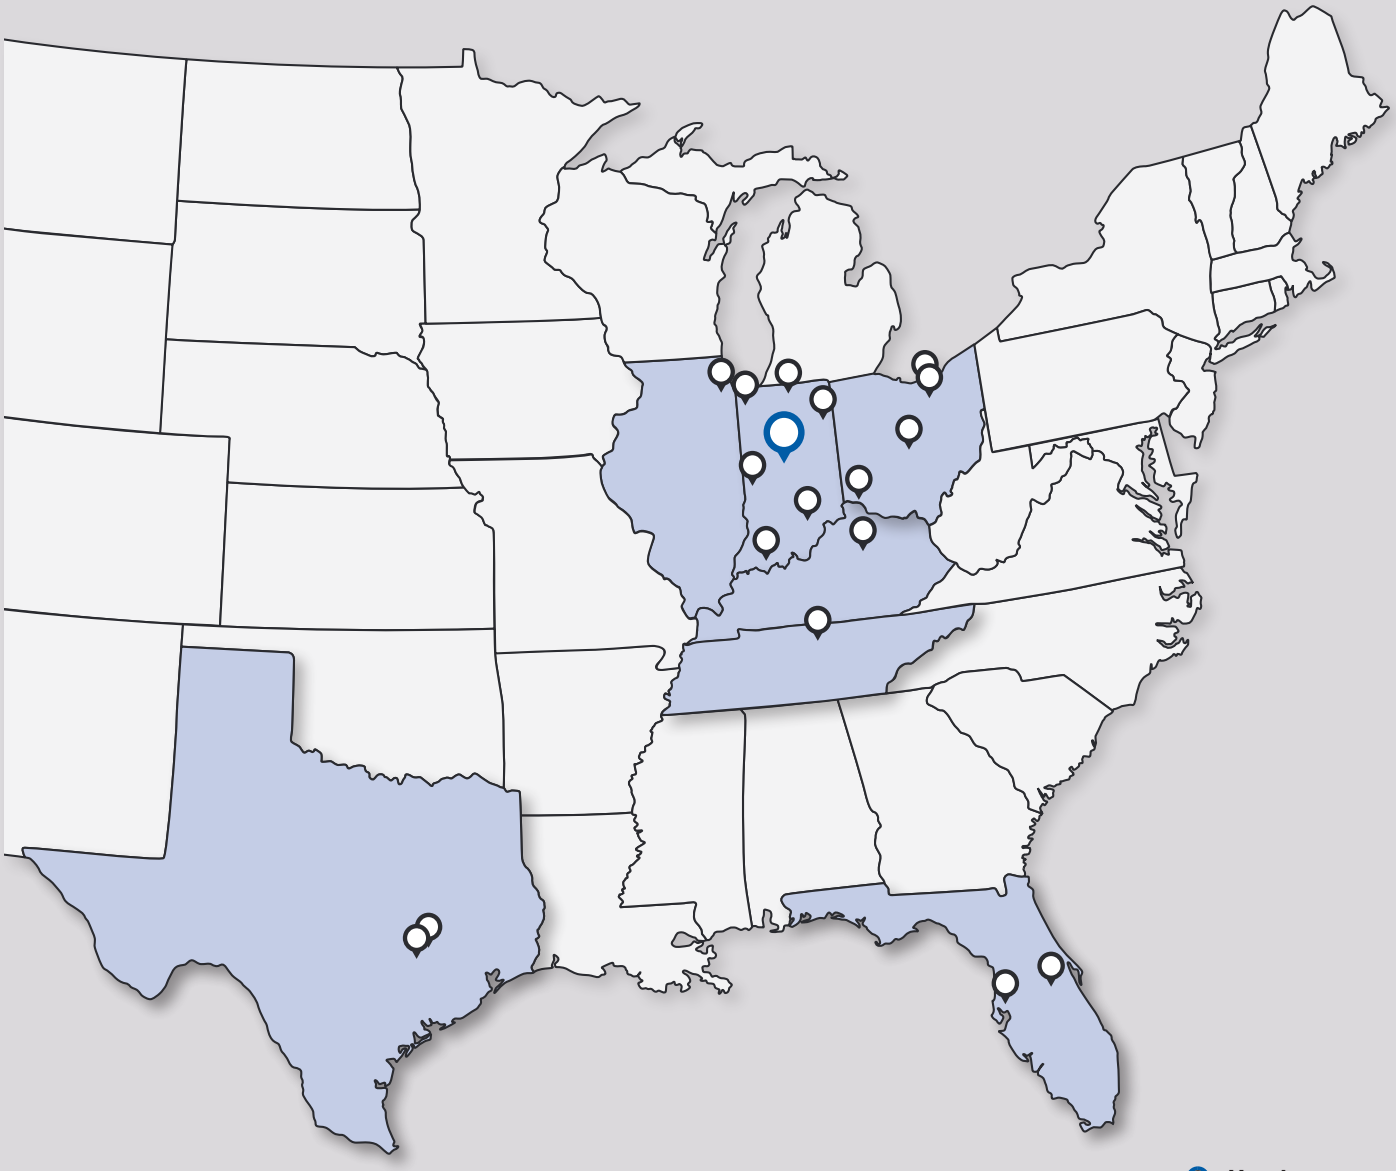

TEXAS DESIGN CENTERS

AUSTIN
2600 Via Fortuna, Suite 300
Austin, TX 78746
TEL 512.494.6037

ROUND ROCK
810 Hesters Crossing Rd, Ste 105
Round Rock, TX 78681
TEL 512.884.6257

TXDOT PRE-CERTIFIED CATEGORIES

1.1.1 / 1.2.1 / 1.3.1 / 1.4.1 / 1.5.1 / 1.6.1 / 1.8.1 / 1.9.1 / 2.1.1 / 2.3.1 / 2.4.1
2.4.2 / 2.5.1 / 2.13.1 / 2.14.1 / 3.2.1 / 4.2.1 / 4.4.1 / 4.5.1 / 4.6.1 / 4.7.1 / 5.2.1
5.3.1 / 5.5.1 / 6.1.1 / 6.1.2 / 6.2.1 / 6.2.2 / 6.6.1 / 7.1.1 / 7.3.1 / 7.5.1 / 8.1.1
8.2.1 / 8.3.1 / 8.6.1 / 9.3.1 / 9.3.2 / 9.4.1 / 10.1.1 / 10.2.1 / 10.3.1 / 10.4.1 / 10.4.3
10.5.1 / 11.1.1 / 11.9.1 / 11.10.1 / 12.1.2 / 16.1.1 / 16.3.1 / 17.1.1 / 17.5.1 / 18.6.1
19.3.1 / 22.1.1 / 22.2.1 / 23.1.1 / 23.1.2.1 / 23.13.1 / 24.7.1

FULL-SERVICE TRANSPORTATION SERVICES

Planning / Drainage / Roadway and Bridge Design / Traffic Engineering
General Engineering Contracts (GEC) / Program Management Consulting (PMC)
Design-Build (Owner's Rep and Design Consultant)

CONTRACTOR DESIGN SERVICES

Design-Build / Value Engineering Redesigns / Demolition Plans
Temporary Wall Designs / Falsework / Temporary Tower Designs
Beam Handling / Erection Calculations / Crane / Equipment Load Impacts
Environmental Design/Erosion Control / Temporary Bridge Design
Maintenance-of-Traffic Sequencing Revisions / Post-Tensioning and Grouting Inspection

PROFESSIONAL AFFILIATIONS

ACEC Texas / ACEC Central Texas / AGC of Texas / ASCE Texas
Round Rock Chamber of Commerce / San Antonio Mobility Coalition
Texas Association of Counties / Texas Society of Professional Engineers - Travis County
WTS Heart of Texas Chapter / ASHE CTX / ASHE SAT / Texas Municipal League

DESIGN CENTER LOCATIONS

Indianapolis, Indiana (Headquarters)
Texas: Austin, Round Rock
Indiana: Evansville, Fort Wayne, Jeffersonville, Merrillville, Terre Haute, South Bend
Ohio: Akron, Columbus, Cincinnati, Cleveland
Florida: Tampa, Orlando
Illinois: Chicago/Lisle
Kentucky: Lexington
Tennessee: Nashville

ARCHITECTURE + INTERIORS
CIVIL ENGINEERING
CONSTRUCTION SOLUTIONS
ENVIRONMENTAL
INVESTIGATIVE
IT SOLUTIONS
LAND SURVEYING
PLANNING + ECONOMIC DEVELOPMENT
STRUCTURAL ENGINEERING
TRANSPORTATION
UTILITY INFRASTRUCTURE

www.structurepoint.com

Burnet County Commissioners Court

Jim Luther Jr.	Damon Beierle	Bryan Wilson	Chad Collier	Joe Don Dockery
Precinct 1	*Precinct 2*	*County Judge*	*Precinct 3*	*Precinct 4*

Regular Session **16.**

Meeting Date: 10/28/2025

Subject

Discuss, consider, and take appropriate action to approval of using Sequel Data Systems Incorporated for installing Dell Switches at 127 E. Jackson St. in an amount not to exceed $29,889.64. (Collier)

Attachments

Sequel Quote for Dell Switches

Sequel Data Systems Incorporated

11824 Jollyville Rd. Suite 400

Austin, Tx 78759

Quote Number: OP-210684.2

Sales Quote

Today's Date: 9/19/2025

Customer:

Burnet County

DIR-CPO-3763

Account Manager:

Sequel Data Systems
Erik Buscha
erik.buscha@sequeldata.com
Office: 512-994-3566

Item	Part #	Qty.	Description	Unit Price	Ext. Price
			Dell S5212 ISCSI Switches		
1	210-APHZ	2	Dell EMC S5212F-ON Switch, 12x 25GbE SFP28, 3x 100GbE QSFP28 ports, PSU to IO air, 2x PSU	$ 7,472.41	$ 14,944.82
2	343-BBLP	2	Dell EMC S52XX-ON Series User Guide	$ -	Included
3	634-BRXD	2	OS10 Enterprise, S5212F-ON	$ -	Included
4	770-BDGQ	2	Dell NW Dual Tray, 4-post, S5212F-ON	$ -	Included
5	818-3530	2	Dell Hardware Limited Warranty 1 Year	$ -	Included
6	818-3543	2	ProSupport: Next Business Day Onsite Service After Problem Diagnosis, 1 Year	$ -	Included
7	818-3545	2	ProSupport: Next Business Day Onsite Service After Problem Diagnosis, 4 Years Extended	$ -	Included
8	818-3565	2	ProSupport: 7x24 HW/SW Technical Support and Assistance, 5 Years	$ -	Included
9	975-3461	2	Dell Limited Hardware Warranty Extended Year(s)	$ -	Included
10	997-6306	2	Info 3rd Party Software Warranty provided by Vendor	$ -	Included
11	900-9997	2	On-Site Installation Declined	$ -	Included
12	848-8545	2	5 Years ProSupport OS10 Enterprise Software Support-Maintenance	$ -	Included
13	450-AAFH	4	Power Cord, 125V, 15A, 10 Feet, NEMA 5-15/C13	$ -	Included
14	210-APHZ	2	Dell EMC S5212F-ON Switch, 12x 25GbE SFP28, 3x 100GbE QSFP28 ports, PSU to IO air, 2x PSU	$ 7,472.41	$ 14,944.82
15	343-BBLP	2	Dell EMC S52XX-ON Series User Guide	$ -	Included
16	634-BRXD	2	OS10 Enterprise, S5212F-ON	$ -	Included
17	818-3530	2	Dell Hardware Limited Warranty 1 Year	$ -	Included
18	818-3543	2	ProSupport: Next Business Day Onsite Service After Problem Diagnosis, 1 Year	$ -	Included
19	818-3545	2	ProSupport: Next Business Day Onsite Service After Problem Diagnosis, 4 Years Extended	$ -	Included
20	818-3565	2	ProSupport: 7x24 HW/SW Technical Support and Assistance, 5 Years	$ -	Included
21	975-3461	2	Dell Limited Hardware Warranty Extended Year(s)	$ -	Included
22	997-6306	2	Info 3rd Party Software Warranty provided by Vendor	$ -	Included
23	900-9997	2	On-Site Installation Declined	$ -	Included
24	848-8545	2	5 Years ProSupport OS10 Enterprise Software Support-Maintenance	$ -	Included
25	450-AAFH	4	Power Cord, 125V, 15A, 10 Feet, NEMA 5-15/C13	$ -	Included
				Total	**$29,889.64**

Burnet County Commissioners Court

Jim Luther Jr.	Damon Beierle	Bryan Wilson	Chad Collier	Joe Don Dockery
Precinct 1	*Precinct 2*	*County Judge*	*Precinct 3*	*Precinct 4*

Regular Session **17.**

Meeting Date: 10/28/2025

Subject

Discuss, consider, and take appropriate action approving CommServ Pros to replace a corrupted fiber line from the main courthouse to the buildings on the south side of the square in an amount not to exceed $10,303.70. (Collier)

Attachments

COMMSERVPROS CONTRACT FFIBER INSTALLATION

CommServPros, LLC

PUTTING THE COMMUNICATIONS PIECES TOGETHER

4020 S. Industrial Dr. #145
Austin, TX 78744
www.commservpros.com
Telephone (512) 580-4277
SUBMITTED BY: Bernard Newton

QUOTE

DATE QUOTED	9/25/2025
Quote #	CSP 251024
BID VALID UNTIL	10/5/2025

CUSTOMER:

1001 Buchanan Drive, Suite 4
Burnet, TX 78611
Greg Harris
(512) 756-6093
Gharris@burnetcountytexas.org

BID OVERVIEW

NAME OF PROJECT: 48 Strand Fiber to Data Center

JOB SITE: Burnet Square

Scope of Services

COMMSERVPROS, LLC. WILL PROVIDE LABOR AND EQUIPMENT TO INSTALL THE FOLLOWING:

Task 1.1

Proof Conduit between Court house, and AT&T Manhole.

Task 1.2

if necessary Remove one of the existing cable in the conduit and install new fiber. (In the event that the existing conduit pathway is not a useable route we will take directions from the city of Burnet on how to proceed, at this point you will only be billed for the labor used and any materials that can not be returned , in most cases all will be able to be returned.)

Task 1.3

Install 1-48 strand SM fiber from court house to manhole across from data center.

Task 1.4

Install fiber from AT&T manhole up riser pole aerial to Data center. Route to MDF through existing 3" conduit.

Task 1.5

Install new Rack mounted fiber housing in both Data Center and Court House MDF's.

Task 1.6

Terminate first 12 strands of 48 strand fiber with fusion spliced LC Connectors.

Task 1.7

Test, and label fiber.

MATERIALS DESCRIPTION	QTY.	UNIT SALE	TOTAL SALE
Panduit Fiber Caution Label Pack of 5	1	$10.20	$10.20
Corning 48st SM Armored fiber OSP	1000	$0.60	$600.00
Unicam SM LC Fiber Connector	24	$21.60	$518.40
Closet Connector Housing (CCH) Panel, LC Adapters Duplex Shuttered, UPC, 12 F, Single-mode (OS2)	2	$148.90	$297.80
Closet Connector Housing, 2 RU (CCH) Holds 4 CCH Connector Panels	2	$313.70	$627.40

Please sign and email back.
Thank you for your Business!

12 Strand Fanout Kit	2	$18.80	$37.60
Lashing wire	2	$22.80	$45.60
Riser Guard	2	$88.70	$177.40
Pole Hardware	2	$20.50	$41.00
Lift Rental	1	$1,136.40	$1,136.40
Misc. Material	1	$211.90	$211.90

TOTAL MATERIAL	$	3,703.70
TOTAL LABOR	$	6,600.00
TOTAL PROJECT	$	10,303.70

Plus Tax If Applicable

TERMS AND CONDITIONS

PROVISIONS:

ALL PRICING IS SUBJECT TO CHANGE IN 30 DAYS. ANY CHANGES TO THE ORIGINAL SCOPE OF WORK WILL RESULT IN A CHANGE ORDER.

WARRANTY

1 YEAR WARRANTY

PAYMENT TERMS

Net 30

AGREED AND ACCEPTED BY:

NAME: **DATE:**

PURCHASING COOPERATIVE INFORMATION

NCPA

CommServPros,LLC. Is an Authorized Distributor for OES
NCPA Member Pricing. The pricing listed reflects OES's preferred pricing for NCPA members
NCPA Contract Info
Awarded Vendor: OES Scoreboards
Contract Awarded: Scoreboards and Electronic Signage (Including Cabling)
Contract Number: 08-37
Lead Agency: Region 14 ESC
Contract Term : 5 year term, December 1, 2022 - November 30, 2025

For more information and contract documentation please refer to the NCPA website NCPA : Vendors : OES Scoreboards

Burnet County Commissioners Court

Jim Luther Jr.	Damon Beierle	Bryan Wilson	Chad Collier	Joe Don Dockery
Precinct 1	*Precinct 2*	*County Judge*	*Precinct 3*	*Precinct 4*

Regular Session **18.**

Meeting Date: 10/28/2025

Subject

Discuss, consider, and take appropriate action to approve the purchase and installation of a new a/c unit for the jail data room in an amount not to exceed $10,594. (Wilson)

Attachments

Quotes for AC and Crane

Austin_Commercial
1100 Kramer Ln
Austin, TX 78741
(P) (512) 339-5428

Valued Engineered Proposal

Project Name: Burnet Country Maintenance- Change Out **Bid Date:** 10/10/2025

Location: Burnet, Texas **Expiration Date:** 11/09/2025

Attention: **Proposal Number:** 0047481146

Mark For	Qty	Model Number	Description
Jail RTU	1	50FC-A06A2A6-0A0A0 **35A MCA/ 40A MOCP** **Standard Efficiency SEER2 13.4**	WeatherMaker Elec/Electric Rooftop • 460-3-60 • 5 Tons • One stage cooling • Standard Packaging • Direct drive, EcoBlue, medium static fan • Al/Cu cond. coil - Al/Cu evap coil • Electro-Mechanical Ctl W7212
Field Installed Accessories	1		Manual Fresh Air Damper 3-6T SRT, 25% F/O AIR DAMP
	1		ACC-ELHTR 480V 21.5KW
	1		ACC-SNGLPT BOX 208V & 460V 3-6

Pricing

Total Price for items as listed above (excluding taxes) $5,594.00

Please note the following clarifications in this proposal:

- **The following items will NOT be included in the quotation above: DDC Controls/BAS Integration, Hail Guards, Sloped Roof Curbs, Vibration Isolation, Acoustical Insulation, Smoke Detectors, Disconnects, Airflow Monitoring Stations, Special Filters, Extra/Spare Parts/Belts, Extended/Labor Warranties, Factory Assisted Start-Up Assistance, Refrigerant Specialties, Drain Pans, Float Switches or any other accessory not listed in the above proposal.**
- No Taxes, permits, start-up and or service are included in the above proposal unless otherwise noted.
- All orders are subject to credit acceptance.
- Robert Madden Industries does not accept and will not be held liable for any flow down requirements from the owner or any higher-tier contractor unless specifically agreed to in writing.
- Any work or material furnished at Robert Madden Industries' expense must have written authorization and approval from Robert Madden Industries prior to furnishing such service or materials. Immediately upon completion of such work, the approved price shall be invoiced for immediate processing of a credit memo and applied to your account. Deductions from our invoices or back charges for unauthorized work or materials will not be accepted.
- The item(s) cannot be returned for credit.
- No order as needed or non-stock items will be ordered w/out signature and/or with approved submittals or PO.

We appreciate your consideration of this quotation and would like to thank you for your interest in Robert Madden Industries' products and services. Should you have any questions concerning the above quotation, please feel free to contact me personally.

Fredy Corrales
Austin_Commercial
fredy.corrales@rmadden.com

ROBERT MADDEN INDUSTRIES
TERMS AND CONDITIONS OF SALE – EQUIPMENT AND/OR SERVICE

1. PAYMENT AND TAXES- No taxes, permits, start-up, crane/rigging, storage, and or service are included in above proposal unless otherwise noted. Payment shall be made net 11th prx days from date of invoice. Robert Madden Industries reserves the right to require cash payment or other alternative method of payment prior to shipment or completion of work if Robert Madden Ind. determines, in its sole discretion, that Customer or Customer's assignee's financial condition at any time does not justify continuance of the net 11th prx days payment term. In addition to the price, the Customer shall also pay Robert Madden Ind. any taxes or government charges arising from this Agreement.

2. LOCAL CODES - Compliance to local codes neither guaranteed nor implied.

3. CREDIT WORTHINESS – All customers are subject to credit worthiness by our Credit Department. A Job Information Sheet must be provided on every job. A Joint Check Agreement may also be required as determined by our Credit Department.

4. EXTRAS- Equipment, parts or labor in addition to those specified in this Agreement will be provided upon receipt of Customer's written authorization and paid for as an extra and subject to the terms of this Agreement.

5. RETURNS- No items will be accepted for return without prior written authorization. Returned goods may be subject to a restocking charge. Special order and non-stock items cannot be returned.

6. SHIPMENT- All Carrier and Bryant branded shipments shall be F.O.B. shipping point, freight prepaid and allowed to the job site. Shipment dates quoted are approximate. Robert Madden Industries does not guarantee a particular date for shipment or delivery.

7. DELIVERIES – Robert Madden Deliveries are necessary on some jobs. The customer agrees to pay for any delivery fees or fuel surcharges required to deliver any material. The amount depends on the location of the delivery. These Fees are not ever included in the Proposal and will be above Proposal price as an addition. The option to pick up from the warehouse is available if a customer does not want to pay the fee(s).

8. SPECIAL SHIPPING ARRANGEMENTS: Shipments such as Jobsite Coordination, Dedicated Truck, or requested Air Freight incur extra costs above and beyond this Agreement unless otherwise noted and is the responsibility of the customer to pay for such special shipments.

9. PARTIAL SHIPMENT- Robert Madden Industries shall have the right to ship any portion of the equipment included in this Agreement and invoice Customer for such partial shipment.

10. DELAYS– Delays caused by conditions beyond the reasonable control of either party shall not be the liability of either party to this Agreement.

11. WARRANTY- Carrier warrants that all equipment manufactured by Carrier Corporation and all Carrier equipment, parts or components supplied hereunder will be free from defects in material and workmanship. Carrier shall at its option repair or replace, F.O.B. point of sale, any equipment, part or component sold by Carrier and determined to be defective within one (1) year from the date of initial operation or eighteen (18) months from date of shipment, whichever is earlier. Carrier does not warrant products not manufactured by Carrier Corporation, but it does pass on to Customer any available manufacturer's warranty for those products. Carrier warrants that all service provided by Carrier hereunder shall be performed in a workmanlike manner. In the event any such service is determined to be defective within ninety (90) days of completion of that service, Carrier shall at its option re-perform or issue a credit for such service, Carrier's obligation to repair or replace any defective equipment, parts or components during the warranty period shall be Customer's exclusive remedy. Carrier shall not be responsible for labor charges for removal or reinstallation of defective equipment, parts or components, for charges for transportation, handling and shipping or refrigerant loss, or for repairs or replacement of such equipment, parts or components, required as a consequence of faulty installation, misapplication, vandalism, abuse, exposure to chemicals, improper servicing, unauthorized alteration or improper operation by persons other than Carrier. THIS WARRANTY IS GIVEN IN LIEU OF ALL OTHER WARRANTIES, EXPRESS, IMPLIED OR STATUTORY INCLUDING THE IMPLIED WARRANTIES OF MERCHANTABILITY AND FITNESS FOR A PARTICULAR PURPOSE.

12. EXCLUSIONS–Robert Madden Industries is not responsible for items not normally subject to mechanical maintenance including but not limited to: duct work, casings, cabinets, fixtures, structural supports, grillage, water piping, steam piping, drain piping, cooling tower fill, boiler tubes, boiler refractory, disconnect switches and circuit breakers. Robert Madden Industries is not responsible for repairs, replacements, alterations, additions, adjustments, repairs by others, unscheduled calls or emergency calls, any of which may be necessitated by negligent operation, abuse, misuse, prior improper maintenance, vandalism, obsolescence, building system design, damage due to freezing weather, chemical/electrochemical attack, corrosion, erosion, deterioration due to unusual wear and tear, any damage related to the presence of mold, fungi, mildew, or bacteria, damage caused by power reductions or failures or any other cause beyond Robert Madden Industries' control. Robert Madden Industries shall not be required to perform tests, install any items of equipment or make modifications that may be recommended or directed by insurance companies, government, state, municipal or other authority. However, in the event any such recommendations occur, Robert Madden Industries, at its option, may submit a proposal for Customer's consideration in addition to this Agreement. Robert Madden Industries shall not be required to replace equipment that has not been properly maintained.

13. LIMITATION OF LIABILITY- Under no circumstances shall Robert Madden Industries be liable for any incidental, special or consequential damages, including loss of revenue, loss of use of equipment or facilities, or economic damages based on strict liability or negligence.

14. CANCELLATION- It is the customer's responsibility to verify the part/model number, voltage, quantities and accessories being provided in this Agreement. Customer may cancel this Agreement only with Robert Madden Industries' prior written consent, and upon payment of reasonable cancellation charges. Such charges shall take into account costs and expenses incurred, and purchases or contract commitments made by Robert Madden Industries and all other losses due to the cancellation including a reasonable profit. Please note certain products are not cancellable.

15. ROBERT MADDEN INDUSTRIES TERMINATION – Robert Madden Industries reserves the right to discontinue its service any time payments have not been made as agreed or if alterations, additions or repairs are made to equipment during the term of this Agreement by others without prior agreement between Customer and Robert Madden Industries.

16. CLAIMS- Any suits arising from the performance or nonperformance of this Agreement, whether based upon contract, negligence, and strict liability or otherwise, shall be brought within one (1) year from the date the claim arose.

17. SUPERSEDURE, ASSIGNMENT and MODIFICATION- This Agreement contains the complete and exclusive statement of the agreement between the parties and supersedes all previous or contemporaneous, oral or written, statements. Customer may assign this Agreement only with Robert Madden Industries' prior written consent. No modification to this Agreement shall be binding unless in writing and signed by both parties.

18. CUSTOMER CONSENT- Customer consents and agrees that Robert Madden Industries may, from time to time, publicize Carrier or Bryant related projects with Customer, including the value of such projects, in all forms and media for advertising, trade, and any other lawful purposes.

19. DAMAGED FREIGHT – Customer agrees and is responsible for accepting damaged freight, notating damage on Bill Of Lading before the delivery trucker leaves, taking pictures of said damage, and filing the freight claim for the damage with the freight carrier.

20. EXTRA MATERIALS OR WORK: Any work or material furnished at Robert Madden Industries' expense, must have written authorization and approval from Robert Madden Industries prior to furnishing such service or materials. Immediately upon completion of such work, the approved price shall be invoiced for immediate processing of a credit memo and applied to the customer's account. Deductions from our invoices or back charges for unauthorized work or materials will not be accepted.

21. ORDERING – Customer agrees that an order for the material listed on the job quote may not be placed without either: a) signed copy of the quote b) or a signed and stamped submittal approval in case of Plan & Specification type jobs.

Accepted By:		**Proposal Date:**	10/10/2025
Name:		**Proposal Number:**	1025FCOR0015
Title:		**PO Number: ***	
Company:		**Project Name:**	Burnet Country Maintenance- Change
Date:		**Ship To:**	

* No terms, conditions or provisions of the referenced Purchase Order are incorporated into this Agreement.

Internal Use Only:0047481146

Burnet County Jail RTU AC Changeout

Crocker Crane verbally quoted $4,500 - $5,000 and said could put into proper quote if we decide to go with them.

Zachary Reagor

Burnet County Maintenance

Assistant Supervisor

ACTIVE CART

Date:

P.O. Number * [ ]

Time:

Product	Qty	Unit Price	Total	How to Get
Xion KCB Series, 5 Ton Electric Cooling Packaged Unit, 460 VAC 3 Ph 60 Hz, With Humiditrol Cat#: DR836 Model/Part #: KCB060S4BN Weight: 661.0 lbs	1	**$7,351.00**	**$7,351.00**	**Standard Shipping** Estimated Arrival: October 17, 2025 Shipping warehouse: Humble (CRDC)

Please Note: Expedited shipping will result in additional freight charges.

Subtotal	$7,351.00
Weight	661.0 lbs
Estimated Shipping:	
Standard Shipping	$237.96
Estimated Taxes	$626.09
Estimated Total	**$8,215.05**

AUSTIN CRANE SERVICE
24 HOURS

Austin Crane Service
512-452-4400
904 Leander Dr
Leander, TX
www.austincrane.com

EQUIPMENT RENTAL ESTIMATE

Quote #:	378509-1
Quote Date:	10/16/2025
Job Date:	10/16/2025
Expires:	12/15/2025
PO #:	

Customer Information	Customer Contact Information	Job Site
BURNET COUNTY 133 E JACKSON STREET Burnet, Tx 78611 512-756-5495	Contact: Zachary Reagor Phone: 512-755-4653 Email: zreagor@burnetcountytexas.org **Company Contact Information** Rep: GREEN, GARRETT WAYNE Phone: 512-956-3183 Email: garrett@austincrane.com	burnet county jail 900 county lane Burnet, Tx Job looked at by:

Scope of Work: Work as directed by customer. 120 ton setting AC unit on roof must not exceed 185 foot radius

******PRICING ESTIMATE TO BE USED FOR CUSTOMER'S BID PURPOSES ONLY – THIS IS NOT AN INVOICE******

Description	X	Qty	Units	Rate	Total
TRAVEL TO SITE & RIG UP CRANE					$2,043.03
120 ALL TERRAIN CRANE W/OPERATOR - RATE PER HR. W/ 6 HR. MIN.		2		$421.00	$842.00
		1		(OT) $75.00	$75.00
Standby		2		$150.00	$300.00
		1		(OT) $75.00	$75.00
10% FUEL SURCHARGE(BASED ON 2 WORKING HOURS)		1		$84.20	$84.20
RIG DOWN CRANE & TRAVEL FROM SITE					$2,043.03
				Sub Total	**$5,462.26**
				Estimated Total	**$5,462.26**

Distance From: 110	Height: 30	Distance In: 70	Weight (lbs.): 511	Radius: 180	Lift Comments:
Boom Length: 167	Jib Length: 58	Jib Offset: 25	Counterweights: 55000	# of Pieces: 1	

Customer To Provide: Customer has provided all information
Ground Conditions: Site unseen
Jobsite Access: Customer to provide
Power Lines: No

Additional Info: BUDGETARY QUOTE BASED UPON CUSTOMER PROVIDED WEIGHTS AND DESTINATIONS
OVERTIME: (Mon.- Fri.) Anything before 7:00 AM or after 3:30 PM is additional $75.00 / HR / MAN
SAT & SUN: 4 HR Minimum additional $75.00 / HR / MAN
HOLIDAYS: 4 HR Minimum additional $135 / HR / MAN
3D Lift Plan, With Operator Certs & Crane Annual. $400 Per Plan
General Contractor Pre-Lift Paperwork, 3D Lift Plan, Operator Certs & Crane Annual $500.00.
Spreader Bar $100.00 + 8.25% Tax/ Day
Drug Screen Per/ Man $500.00
On-Site Crane Inspection $600.00.
ANY & ALL PRE-LIFT EXAMS OR DRUG SCREENS WILL BE CHARGED BY THE HOUR ADDITIONAL TO CRANE INVOICE ($108.00 PER HOUR + COST OF EXAMS OR SCREENS) (4 HOUR MINIMUM)
RIGGER/ FLAGMAN NOT PROVIDED UNLESS REQUESTED
*Rigger $150.00 / HR / Man (4 Hour Minimum)
*Flagger $150.00 / HR / Man (4 Hour Minimum)

**DISCLAIMER:

*Temporary 20% Fuel Surcharge Added To All Powered Equipment At Invoicing.

*JHA's are required to be filled out by Austin Crane Service's operators with the customer signature before the job starts.

*Overtime consists of before 7am, after 3:30pm Monday thru Friday, and all-day weekends.

*Austin Crane Service Austin Crane Service'swill not be responsible for any damage to concrete, asphalt, driveways, parking areas, grass, underground utilities or structures.

*All Equipment is billed portal to portal.

*All quotes are subject to an hourly minimum.

*Credit Card Convenience Fee of 3% will be applied to all invoices paid with a credit card

*This is a quote not a contract price and is subject to change if job conditions change.

*This quote will expire 60 days from date of quote.

If you should require any additional information, please contact me at the above phone number or email.

PLEASE SIGN IN ACCEPTANCE OF THIS ESTIMATE			
	GREEN, GARRETT WAYNE	X	10/16/2025
			Date Signed
Company Representative ("Lessor")	Printed Name	Authorized Customer Representative	Printed Name

Burnet County Commissioners Court

Jim Luther Jr.	Damon Beierle	Bryan Wilson	Chad Collier	Joe Don Dockery
Precinct 1	*Precinct 2*	*County Judge*	*Precinct 3*	*Precinct 4*

Regular Session **19.**

Meeting Date: 10/28/2025

Subject

Discuss, consider, and take appropriate action regarding the lease of a new postage machine for the Llano public defender's office at 1447 E State Highway 71, Llano, Texas 78643 in an amount not to exceed monthly payments of $41.92. (Wilson)

Attachments

PitneyBowesLease
SendPro Mailstation Brochure

pitney bowes

State and Local Fair Market Value Lease Quote

Agreement Number

Your Business Information

Full Legal Name of Lessee / DBA Name of Lessee	Tax ID # (FEIN/TIN)
Public Defenders Office	746000454

Sold-To: Address

1447 E State Highway 71Unit C, Llano, TX, 78643-3534, US

Sold-To: Contact Name	Sold-To: Contact Phone #	Sold-To: Account #
Jolene Mock	5127155295	0018473475

Bill-To: Address

133 E JACKSON ST, BURNET, TX, 78611, US

Bill-To: Contact Name	Bill-To: Contact Phone #	Bill-To: Account #	Bill-To: Email
Jolene Mock	5127155295	0012789080	purchasing@burnetcountytexas.org

Ship-To: Address

1447 E State Highway 71Unit C, Llano, TX, 78643-3534, US

Ship-To: Contact Name	Ship-To: Contact Phone #	Ship-To: Account #
Jolene Mock	5127155295	0018473475

PO #	Quote Expiration Date
	2025-12-04

Your Business Needs

Qty	Item	Business Solution Description
1	SPMAILSTATION	SendPro Mailstation
1	COVER-SPM	Protective Dust Cover - SPMailStation
1	F9PG2	PowerGuard LE Service Package
	F9S6	SendPro Mailstation Install and Training
1	HZ00	SendPro Mailstation with 5lb Scale
1	PTJ1	SendPro Online-PitneyShip
1	PTJ8	SPO-PitneyShip Mailing included w HW
1	PTJN	Single User Access
1	PTJR	50 User Access with Hardware or Meter
1	PTKQ	SendPro Mailstation Stamps 50 Users
1	SP1RL	Return Lbl/Instr - SendPro Mailstation
1	STDSLA	Standard SLA-Equipment Service Agreement (for SendPro Mailstation)

©2021 Pitney Bowes Inc. All rights reserved.
See Pitney Bowes Terms for additional terms and conditions
Pitney Bowes Confidential Information

Your Payment Plan

Initial Term: 48 months	Initial Payment Amount:	
Number of Months	**Monthly Amount**	**Billed Quarterly at***
48	**$ 41.92**	**$ 125.76**

**Does not include any applicable sales, use, or property taxes which will be billed separately.*
If the equipment listed above is replacing your current meter, your current meter will be taken out of service once this lease commences.

( ) Tax Exempt Certificate Attached
( ) Tax Exempt Certificate Not Required

( ) Purchase Power® transaction fees included
( ) Purchase Power® transaction fees extra

Sales Information

Christopher Majchrzak	christopher.majchrzak@pb.com	
Account Rep Name	Email Address	PBGFS Acceptance

This Quotation is for budgeting and planning purposes only and is not legally binding. The supply of any goods or services is subject to a separate written order which will be issued by Pitney Bowes and will be subject to the terms and conditions incorporated therein.

©2021 Pitney Bowes Inc. All rights reserved.
See Pitney Bowes Terms for additional terms and conditions
Pitney Bowes Confidential Information

Commerce solutions,
from the Craftsmen of Commerce.

pitney bowes

Mailing
Sending Technology Solutions

100 years

SendPro® Mailstation

Postage made simple.

Quick and easy postage printing.

Pitney Bowes has a tradition of innovating solutions that meet our clients' needs. As we celebrate 100 years of innovation at Pitney Bowes, we introduce to you our new 100th Anniversary sending device.

The new SendPro Mailstation is digitally connected, giving you access to a powerful set of tools, designed to simplify your sending and save you even more time and money.

Plus, you will continue to receive automatic product updates as they become available, ensuring you always have the latest built-in features.

Quick and easy features make sending simple.

Accurately print First Class® postage
Print postage in a matter of seconds from the comfort of your office.

Get automatic postage savings.
Save 5¢ on every First Class letter you send.*

Refill your postage instantly.
Quickly add postage directly from the device or your computer.

Pay the right amount on postage every time.
Get automatic rate change updates. with built-in internet connectivity.

Get more ways to save and send.
Print USPS® Priority Mail trackable shipping labels from your computer with included SendPro Online and save up to 40% on Priority Mail postage.*

Track shipments and receive e-mail notifications.
Log into your online account to track your packages and give customers delivery dates.

*5 cent savings as of 1/26/2020. Priority Mail maximum savings on packages weighing 10 lbs being shipped to Zone 4 as of 1/26/2020.

Innovative features make sending even simpler.

Save time with the large, bright, full-color touchscreen
The easy-to-read intuitive interface takes the confusion out of mailing.

Weigh with precision.
The digital scale accurately weighs envelopes and packages up to 5 pounds.

Automatically confirm addresses you've entered are correct.
Save time, frustration and money by minimizing undeliverable mail with the included online address verification tool.

Use the compact solution almost anywhere.
The compact design fits in any office environment.

Designed to maximize ease of use.

SendPro Mailstation comes with SendPro Online for:

- Priority Mail label printing
- Shipment tracking
- Detailed reports

5 lb. foldable scale with stand

Large, bright 4.3" full-color touchscreen

First Class postage printer

Highly recommended for ease of use.

"We need a solution that can help simplify [mailing] and that's exactly what SendPro Mailstation helps us do… Plus [SendPro Online] saves us more money, gives us shipment tracking, and validates addresses. Now we don't have to go to the post office or other carrier locations. We highly recommend SendPro Mailstation—it's sleek, compact, and easy to use."

Lance Cornelius,
Accounting Manager Holiday Inn, San Antonio NW SeaWorld

SendPro® Mailstation	
Type of mail supported	USPS First Class for letters, flats and postcards on device. Priority Mail, Media Mail online only.
Speed (Letters Per Minute)	Manual feed—Up to approximately 16 LPM
Display screen	4.3 inch color touchscreen
Scale	5 lb—Scale stand included
Preset(s)/ Programmable Jobs	1
Connectivity	LAN or Wi-Fi Cellular—Optional Full-time internet connection required.
Automatic rate changes	Included. Rate changes are automatically uploaded to the device.
Refill postage	Included on device and online
Security PIN	Included
Dimensions	Device only: 12"W x 10"D x 8"H With scale on stand: 12"W x 14"D x 9.5"H With scale (in upright position) on stand: 12"W x 14"D x 13"H
SendPro Online	Included: USPS Shipping Labels Optional: Multicarrier (+ UPS and FedEx)

AutoInk™ Save 20% with enrollment*

*Get automatic ink replenishments at savings of 20% off the retail price when you enroll in the AutoInk program.
For more information on AutoInk, visit us online at pbi.bz/autoink

United States
3001 Summer Street
Stamford, CT 06926-0700

Postage made simple with the new
SendPro Mailstation from Pitney Bowes.

For more information,
visit us online at pitneybowes.com

Pitney Bowes, the Corporate logo, SendPro and Mailstation are trademarks of Pitney Bowes Inc. or a subsidiary.
All other trademarks are the property of their respective owners.
© 2019-2020 Pitney Bowes Inc. All rights reserved.

20SMB06941

Burnet County Commissioners Court

Jim Luther Jr.	Damon Beierle	Bryan Wilson	Chad Collier	Joe Don Dockery
Precinct 1	*Precinct 2*	*County Judge*	*Precinct 3*	*Precinct 4*

Regular Session **20.**

Meeting Date: 10/28/2025

Subject

Discuss, consider, and take appropriate action to approve Work Order No. 25-315 with K.C. Engineering, Inc. for engineering services on the CR 407 project in an amount not to exceed $29,320. (Dockery)

Attachments

Work Order 25-315

WORK ORDER

WORK ORDER NO. 25-315

COUNTY Project No.: _____ COUNTY Project Name: CR 407

In accordance with the terms and conditions of the Professional Services Agreement ("AGREEMENT") between Burnet County ("COUNTY") and K.C. Engineering, Inc. ("ENGINEER"), dated March 10, 2020, ENGINEER is hereby authorized to perform the following services:

Scope of Basic Services

Prepare a complete set of construction plans, specifications, preliminary opinion of probable construction cost, project manual, project bid advertisement, project bidding, and provide construction consultation for paving and pavement markings for County Road 407 from CR 404 north, approximately 1.0 mile.

Authorization

In signing this Work Order, the COUNTY grants ENGINEER specific authorization to proceed under the AGREEMENT.

Fee

ENGINEER shall be paid the lump sum fee of $29,320.00 payable incrementally based upon the estimated percentage of work completed at the date of the invoice.

Or,

In accordance with the terms of Exhibit "B". (Not Used)

AGREED AND EXECUTED this _____ day of _____, 20____.

ATTEST:

K.C. ENGINEERING, INC.
(ENGINEER)

By: Greg Haley, P.E.

Title: President

BURNET COUNTY
(COUNTY)

By: _____

Title: _____

Burnet County Commissioners Court

Jim Luther Jr.	Damon Beierle	Bryan Wilson	Chad Collier	Joe Don Dockery
Precinct 1	*Precinct 2*	*County Judge*	*Precinct 3*	*Precinct 4*

Regular Session **21.**

Meeting Date: 10/28/2025

Subject

Discuss, consider and take appropriate action concerning a request to replat lots 1 and 2, The Ranches at Blackbuck Ridge, Section 1, to be known as lot 1A, The Ranches at Blackbuck Ridge, Section 1, a combination of 2 lots into 1. (Luther)

Attachments

Blackbuck Ridge lot 1A

LOT 1A, THE RANCHES AT BLACKBUCK RIDGE, SECTION ONE

A REPLAT OF LOTS 1 & 2, THE RANCHES AT BLACKBUCK, SECTION ONE, A SUBDIVISION RECORDED AS DOCUMENT NO. 201710001 OF THE OFFICIAL PUBLIC RECORDS, BURNET COUNTY, TEXAS

STATE OF TEXAS:

COUNTY OF BURNET:

THE ATTACHED PLAT OF ALL OF LOT 1 & 2 OF THE RANCHES AT BLACKBUCK RIDGE, SECTION ONE, A SUBDIVISION LOCATED IN BURNET COUNTY, TEXAS AS SHOWN ON PLAT RECORDED IN DOCUMENT NO. 201710001 OF THE OFFICIAL PUBLIC RECORDS OF BURNET COUNTY, TEXAS, TO BE KNOWN AS "LOT 1A, THE RANCHES AT BLACKBUCK RIDGE, SECTION ONE", WAS FOUND TO COMPLY WITH THE STATUTES AND LAWS OF THE STATE OF TEXAS AND WAS APPROVED FOR FILLING THEREOF IN THE PLAT RECORDS OF BURNET COUNTY, TEXAS.

TO CERTIFY WHICH, THE UNDERSIGNED AS COUNTY JUDGE OF BURNET COUNTY, TEXAS,2
THIS _____ DAY OF _____, 2025.

ATTEST:

_____ _____

JIM LUTHER (JR.) COMMISSIONER PRECINCT 1 BRYAN WILSON, COUNTY JUDGE, BURNET COUNTY, TEXAS

OWNER'S CERTIFICATION:

STATE OF TEXAS:

COUNTY OF BURNET:

KNOW ALL MEN BY THESE PRESENTS: THAT, MICHAEL W. BUTLER & JACQUELINE C. BUTLER, BEING THE OWNERS OF LOT 1 & 2 OF THE RANCHES AT BLACKBUCK RIDGE, SECTION ONE, A SUBDIVISION LOCATED IN BURNET COUNTY, TEXAS, AS SHOWN ON PLAT RECORDED IN DOCUMENT 201710001 OF THE OFFICIAL PUBLIC RECORDS OF BURNET COUNTY, TEXAS, AND BEING THOSE SAME TRACTS CONVEYED IN DOCUMENT NOS. 202118851 & 20218852 OF THE OFFICIAL PUBLIC RECORDS OF BURNET COUNTY, TEXAS, DO HEREBY REPLAT THE SAME AS SHOWN HEREON AND DO HEREBY ADOPT THIS PLAT OF SAID SUBDIVISION TO BE KNOWN AS "LOT 1A, THE RANCHES AT BLACKBUCK RIDGE, SECTION ONE" AS THE OFFICIAL PLAT OF SAME. AND DO HEREBY DEDICATE THE UTILITY EASEMENTS SHOWN HEREON TO THE USE OF THE PUBLIC.

IN WITNESS WHEREOF, HAS THE PRESENTS TO BE SIGNED ON THIS 11th DAY OF February 2020.

_____ _____

MICHAEL W. BUTLER OWNER JACQUELINE C. BUTLER OWNER

STATE OF TEXAS §
§ KNOW ALL MEN BY THESE PRESENTS
COUNTY OF Lampasas §

Before me, the under signed authority, on this day personally appeared Michael W. Butler, known unto me to be the person whose name is subscribed to the foregoing instrument, and acknowledged to me that such person executed the same for the purposed and considerations therein stated.

Given under my hand and seal of office this ___ day of _____, 20___.

_____

Notary Public, _____ County

STATE OF TEXAS §
§ KNOW ALL MEN BY THESE PRESENTS
COUNTY OF Lampasas §

Before me, the under signed authority, on this day personally appeared Jacqueline C. Butler, known unto me to be the person whose name is subscribed to the foregoing instrument, and acknowledged to me that such person executed the same for the purposed and considerations therein stated.

Given under my hand and seal of office this ___ day of _____, 20___.

_____

Notary Public, _____ County

NOTES:

1. EACH DWELLING CONSTRUCTED OR PLACED WITHIN THIS SUBDIVISION SHALL BE CONNECTED TO A SEWAGE AND WASTEWATER DISPOSAL FACILITY MEETING THE SPECIFICATIONS OF THE TEXAS COMMISSION ON ENVIRONMENTAL QUALITY (TCEQ) AND BURNET COUNTY.

2. A PRIVATE ON-SITE WELL IS THE WATER SUPPLIER.

3. THIS PLAT WAS PREPARED IN CONFORMANCE WITH THE CURRENT BURNET COUNTY SUBDIVISION REGULATIONS.

4. THIS PLAT HEREBY DELETES AND TAKES PLACE OF LOTS 1 AND 2 OF THE RANCHES AT BLACKBUCK RIDGE, SECTION ONE, A SUBDIVISION LOCATED IN BURNET COUNTY, TEXAS, AS SHOWN ON PLAT RECORDED IN DOCUMENT NO. 201710001 OF THE OFFICIAL PUBLIC RECORDS OF BURNET COUNTY, TEXAS.

5. SUBJECT PROPERTY IS LOCATED WITHIN ZONE X (AREAS OUTSIDE THE 100 YR FLOOD) AS GRAPHICALLY IDENTIFIED ON FEMA F.I.R.M., MAP NO. 48053C0175F, EFFECTIVE 03/15/2012.

6. SUBJECT TO ALL CURRENT LAND USE ORDINANCES AND SUBDIVISION REGULATIONS OF BURNET COUNTY, TEXAS.

7. BASIS OF BEARINGS: TEXAS COORDINATE SYSTEM – CENTRAL ZONE.

8. THE COORDINATES SHOWN HEREON ARE GRID VALUES, FOR SURFACE VALUES APPLY A COMBINED SCALE FACTOR OF 1.0001911 FEET.

9. BEARING AND DISTANCES MATCH THOSE OF RECORD PLAT.

10. THE COUNTY OF BURNET DOES NOT GUARANTEE THE QUANTITY OR QUALITY OF A RELIABLE WATER SOURCE.

11. ALL PROPERTY HEREIN REMAINS SUBJECT TO THE LOWER COLORADO RIVER AUTHORITY'S HIGHLAND LAKES WATERSHED ORDINANCE. WRITTEN NOTIFICATION AND/OR PERMITS ARE REQUIRED PRIOR TO COMMENCING ANY DEVELOPMENT ACTIVITIES. CONTACT LCRA WATERSHED MANAGEMENT AT 1-800-776-5272, EXTENSION 2524 FOR MORE INFORMATION.

INFORMATION.

BEARINGS BASED ON TEXAS STATE PLANE COORDINATE SYSTEM, CENTRAL ZONE NAD 83.

100 0 100 200

Scale: 1" = 100'

LEGEND

- 1/2" IRON PIN SET w/YELLOW CAP "CCC 4835"
- IRON PIN FOUND (As Noted)

O.P.R.B.C. OFFICIAL PUBLIC RECORDS BURNET CO.

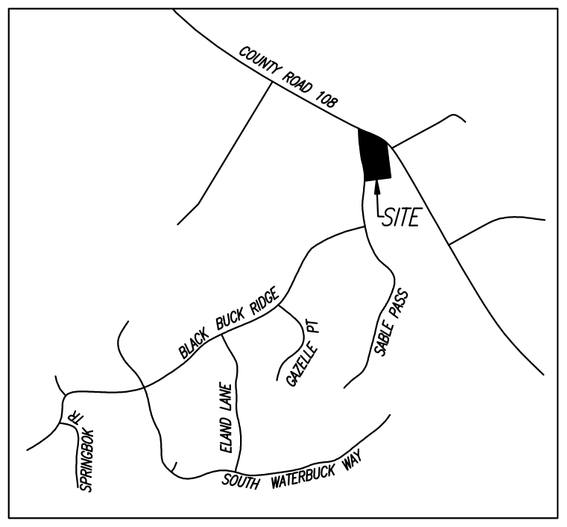

VICINITY MAP
(N.T.S.)

CURVE TABLE					
NO.	DELTA	RADIUS	ARC	CHORD DIRECTION	CHORD DISTANCE
C1	15°21'34"	725.00'	194.35'	N 15°05'43" W	193.77'
C2	35°44'10"	425.00'	265.08'	N 04°53'53" W	260.80'

SURVEYOR'S CERTIFICATION:

STATE OF TEXAS §
§ KNOW ALL MEN BY THESE PRESENTS
COUNTY OF LAMPASAS §

I, Clyde C. Castleberry, Jr., Registered Professional Land Surveyor in the State of Texas, do hereby certify that the plat is true and correctly made from an actual survey made on the ground of the property legally desribed hereon, and that the corner monuments shown thereon were found or properly placed under my supervision in accordance with the County of Burnet Regulations.

STATE OF TEXAS · REGISTERED · CLYDE C. CASTLEBERRY JR. · 4835 · PROFESSIONAL · LAND SURVEYOR

August 14, 2025

Clyde C. Castleberry, Jr.
Registered Professional Land Surveyor No 4835
State of Texas

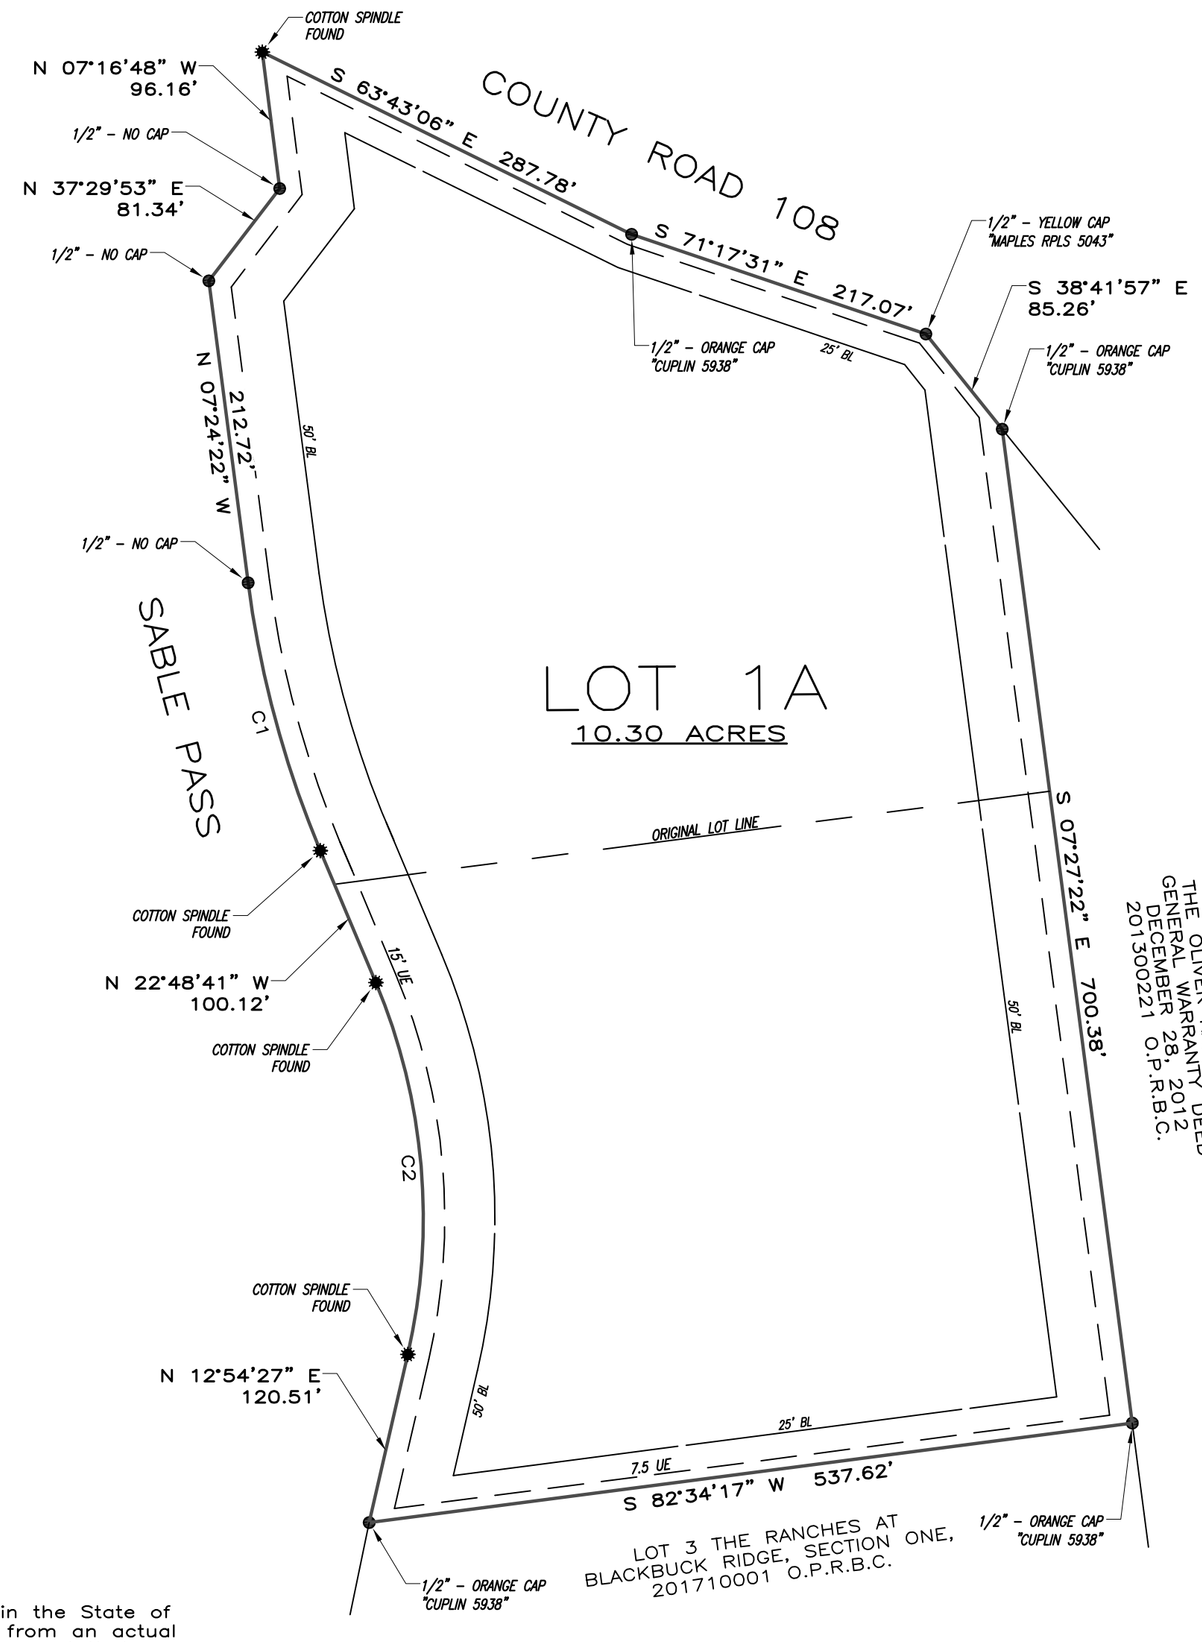

TRIPLE C SURVEYING Co.
P.O. Box 544 – Lampasas, Texas 76550
(512) 845-5440
email: admin@triplecsurveying.com
www.triplecsurveying.com Firm No. 10193916

JOB No.: 250711
DRAWN: CCC
SHEET: 1 OF 1

Burnet County Commissioners Court

Jim Luther Jr.	Damon Beierle	Bryan Wilson	Chad Collier	Joe Don Dockery
Precinct 1	*Precinct 2*	*County Judge*	*Precinct 3*	*Precinct 4*

Regular Session **22.**

Meeting Date: 10/28/2025

Subject

Discuss, consider and take appropriate action concerning the naming of 4 streets in the White Wing Manufactured Rental Community, Woodpecker Lane, Haven Lane, Ivory Lane and Bubba Lane, for 911 addressing requirements. (Beierle)

Attachments

WHITE WING STREETS

THE COUNTY OF BURNET
Burnet, Texas 78611

To: Burnet County Commissioners Court

RE: Street Name/Change

Date: 10-21-2019

WITH THE UNDERSTANDING THAT THIS WILL CHANGE THE ADDRESSES ALREADY ASSIGNED TO STRUCTURES/PROPERTY ON EXISTING ROADS, WE, THE PROPERTY OWNERS ASSOCIATION AND/OR THE UNDERSIGNED FULL-TIME RESIDENTS/DEVELOPER/OWNER (PLEASE PROVIDE PROOF OF OWNERSHIP) OF THIS ROAD DO HEREBY AGREE TO THE NAMING OF SAID ROAD TO BE:

"_____"

NAME (PRINT)	ADDRESS	SIGNATURE
Woods Packer Darrell Combs		
Haven "		
Ivory "		
Bubba "		

APPROVED COMMISSIONERS COURT _____

Burnet County Commissioners Court

Jim Luther Jr.	Damon Beierle	Bryan Wilson	Chad Collier	Joe Don Dockery
Precinct 1	*Precinct 2*	*County Judge*	*Precinct 3*	*Precinct 4*

Regular Session **23.**

Meeting Date: 10/28/2025

Subject

Discuss, consider and take appropriate action concerning the preliminary plat approval for Thomas Ranch, Parcel 55, a private subdivision consisting of 74 lots on 36.75 acres, located at CR 404 and Paleface Ranch Road. (Dockery)

Attachments

20251014 - Parcel 55 Preliminary Plat

PRELIMINARY PLANS
FOR
THOMAS RANCH PARCEL 55
BURNET COUNTY, TEXAS

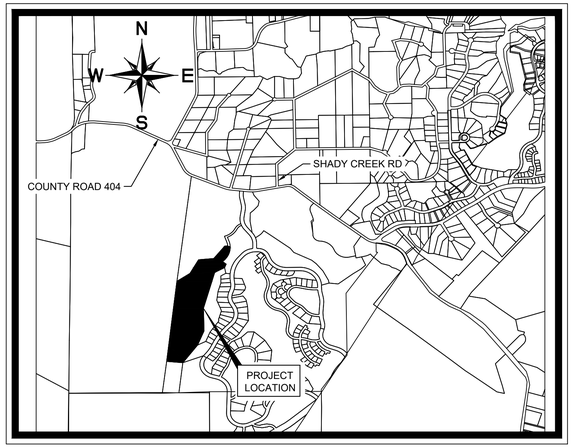

VICINITY MAP

SEPTEMBER 2025

SHEET INDEX

Sheet Number	Sheet Title
1	COVER SHEET
2	GENERAL NOTES
3	FINAL PLAT (1 OF 6)
4	FINAL PLAT (2 OF 6)
5	FINAL PLAT (3 OF 6)
6	FINAL PLAT (4 OF 6)
7	FINAL PLAT (5 OF 6)
8	FINAL PLAT (6 OF 6)
9	OVERALL PRELIMINARY PLAN
10	PRELIMINARY PLAN (1 OF 2)
11	PRELIMINARY PLAN (2 OF 2)

LEGAL DESCRIPTION
BEING 33.36 ACRES OF LAND, BEING A PORTION OF LOT 55 OF THOMAS RANCH SECTION 1, RECORDED IN DOCUMENT NO. 202306164 OF THE OFFICIAL PUBLIC RECORDS OF BURNET COUNTY, TEXAS

ENGINEER

Kimley»Horn

10814 JOLLYVILLE ROAD STATE OF TEXAS CAMPUS IV, SUITE 200
AUSTIN, TEXAS 78759
Tel. No. (512) 418-1771
CERTIFICATE OF REGISTRATION #F-928
CONTACT: RYAN M. CUNNINGHAM, P.E.

OWNER/DEVELOPER NAME AND ADDRESS:

ARETE THOMAS RANCH HOLDINGS, LLC
4670 S HOLLADAY VILLAGE PLAZA
SUIT 200
SALT LAKE CITY, UR 84117

DISTRICT:

BURNET COUNTY IMPROVMENTS DISTRICT #1

SURVEYOR

MIKE MONTGOMERY
KIMLEY-HORN AND ASSOCIATES
108114 JILLYVILLE ROAD, AVALLON IV, SUITE 200 AUSTIN, TEXAS 78759

PREPARED BY:

Kimley»Horn

10814 JOLLYVILLE ROAD, AVALLON IV, SUITE 300 (512) 418-1771
AUSTIN, TEXAS 78759 Fax No. (512) 418-1791
CERTIFICATE OF REGISTRATION #928

LISTS OF CONTACTS:

WATER & SANITARY SEWER
BURNET COUNTY
IMPROVEMENTS DISTRICT #1
CENTRALIZED WATER AND
WASTWATER SYSTEMS WITH
TRAVIS COUNTY IMPROVMENTS
DISTRICT NO. 1

GAS
TEXAS GAS SERVICE
CHRIS MCKNIGHT
5613 AVENUE F
AUSTIN, TX 78751
PH. (512) 465-1134
LBARGAR@TXGAS.COM

ELECTRIC
PEDERNALES ELECTRIC
COOPERATIVE INC.
TERRY CRAVEY.
4302 N US HIGHWAY 281
MARBLE FALLS, TX 78654.

FIRE
BURNET COUNTY
EMERGENCY SERVICES
DISTRICT 9
9805 E. HIGHWAY 71
SPICEWOOD, TEXAS
78669-4081
PH. (830) 693-7136

STORM SEWER
BURNET COUNTY
IMPROVEMENTS DISTRICT #1
CENTRALIZED WATER AND
WASTWATER SYSTEMS WITH
TRAVIS COUNTY IMPROVMENTS
DISTRICT NO. 1

No.	REVISIONS	DATE	BY

THOMAS RANCH PARCEL 55 - PARCEL 55

Kimley»Horn
© 2025 KIMLEY-HORN AND ASSOCIATES, INC.
10814 JOLLYVILLE ROAD, CAMPUS IV, SUITE 200, AUSTIN, TX 78759
PHONE: 512-418-1771
WWW.KIMLEY-HORN.COM
TEXAS REGISTERED ENGINEERING FIRM F-928

GMC
STATE OF TEXAS
RYAN M. CUNNINGHAM
145432
LICENSED
PROFESSIONAL ENGINEER
9/17/25

KHA PROJECT 069406209
DATE SEPTEMBER 2025
SCALE: AS SHOWN
DESIGNED BY: RMC
DRAWN BY: AOR
CHECKED BY: JAP

COVER SHEET

THOMAS RANCH
PARCEL 55
BURNET COUNTY, TEXAS

SHEET NUMBER
1
OF 11

Plotted By:Cunningham, Ryan Date:October 14, 2025 11:38:43am File Path:K:\aus_civil\Thomas ranch\arete - 2000 acres\Hilltop - single-family\parcel 55\Cad\preliminary\plansheets\C-Cover Sheet.dwg
This document, together with the concepts and designs presented herein, as an instrument of service, is intended only for the specific purpose and client for which it was prepared. Reuse of and improper reliance on this document without written authorization and adaptation by Kimley-Horn and Associates, Inc. shall be without liability to Kimley-Horn and Associates, Inc.

GENERAL NOTES

1. THIS SUBDIVISION TO BE SERVED BY THE CENTRALIZED WATER DISTRIBUTION AND WASTEWATER TREATMENT PROVIDED BY TRAVIS COUNTY IMPROVEMENT DISTRICT NO.1
2. WATER USE SHALL BE METERED PER UNIT AND MAY BECOME LIMITED WITH OVERUSE.
3. PUBLIC ROADWAYS IN THIS SUBDIVISION SHALL BE MAINTAINED BY BRUNET COUNTY OR BRUNET COUNTY IMPROVEMENTS DISTRICT NO. 1.
4. PRIVET/GATED ROADWAYS SHALL BE CONSIDERED PRIVATE AND SHALL BE MAINTAINED BY A HOMEOWNERS ASSOCIATION
5. ANY UNMANNED GATES SHALL HAVE A KNOX BOX FOR THE FIRE DEPARTMENT
6. THIS PROJECT IS SUBJECT TO THE HIGHLAND LAKES WATERSHED ORDINANCE (HLWO). ALL STORM WATER SHALL BE COLLECTED TREATED AND CONVEYED TO THE EXISTING CREEKS IN ACCORDANCE WITH HLOW.
7. A PERMIT THOUGH LCRA IS REQUIRED PRIOR TO ANY CONSTRUCTION.
8. ONLY ROADWAYS AND UTILITIES MAY BE CONSTRUCTED THROUGH THE STREAM BUFFERS SHOWN ON THE PLAT.
9. LCRA HLWO ORDINANCE PERMIT IS REQUIRED PRIOR TO ANY CONSTRUCTION
10. MINIMUM SINGLE-FAMILY, ATTACHED PRESIDENTIAL LOT WIDTH SHALL BE FORTY FEET WIDE
11. MINIMUM SINGLE-FAMILY, ATTACHED RESIDENTIAL LOT LENGTH SHALL BE TWENTY-FIVE FEET
12. MINIMUM FRONT SET BACK FOR SINGLE FAMILY LOTS SHALL BE TWENTY-FIVE FEET
13. MINIMUM REAR SET BACK FOR SINGLE FAMILY LOTS SHALL BE TEN FEET
14. MINIMUM SIDE SETBACK FOR SINGLE FAMILY LOTS SHALL BE FIVE FEET FROM LOT LINE, TWENTY FEET FROM SIDE ROAD R.O.W.
15. MAXIMUM SINGLE FAMILY ATTACHED AND DETACHED UN ITS SHALL BE LIMITED TO 800 EQUIVALENT SINGLE FAMILY CONNECTIONS

LCRA NOTES:

1. ALL PROPERTY HEREIN IS SUBJECT TO THE LOWER COLORADO RIVER AUTHORITY'S HIGHLAND LAKES WATERSHED ORDINANCE (HLWO). ALL STORMWATER RUNOFF SHALL BE TREATED AND MANAGED PER THE HLWO TECHNICAL CRITERIA BEFORE DRAINING TO THE EXISTING WATERWAYS AND CREEKS. WRITTEN NOTIFICATION AND/OR PERMITS ARE REQUIRED PRIOR TO COMMENCING ANY DEVELOPMENT ACTIVITIES. CONTACT LCRA WATERSHED MANAGEMENT AT 1-800-776-5272, EXTENSION 2324 FOR MORE INFORMATION.
2. THE WATERWAY BUFFER ZONE EASEMENT IS FOR THE PROTECTION OF THE ENVIRONMENT BY IMPROVING THE QUALITY OF STORMWATER RUNOFF FROM DEVELOPED LANDS. THE NATIVE LAND OR MANAGEMENT PRACTICES WITHIN THE EASEMENT ARE TO HELP MAINTAIN CLEAN WATER IN CREEKS, RIVERS AND LAKES. NO STRUCTURE OR IMPROVEMENTS OTHER THAN THOSE NOTED IN CHAPTER 2.4 OF THE HLWO WATER QUALITY MANAGEMENT TECHNICAL MANUAL MAY BE PLACED OR PERFORMED WITHIN THE EASEMENT WITHOUT SPECIFIC PRIOR AUTHORIZATION AND APPROVAL IN WRITING FROM THE LCRA, ITS SUCCESSORS OR ASSIGNS, OR OTHER GOVERNMENTAL ENTITY WITH AUTHORITY TO PERMIT SUCH IMPROVEMENT. ROADWAY CROSSINGS, STORMWATER DETENTION STRUCTURES, AND UTILITY CROSSINGS SHALL MINIMIZE DISTURBANCE TO THE MAXIMUM EXTENT PRACTICAL AND SHOULD OCCUR AT NEAR RIGHT ANGLES TO THE WATERWAY CENTERLINE. THE EASEMENT SHALL BE MAINTAINED BY PRESERVING AND RESTORING NATIVE VEGETATION. THE EASEMENT MAY NOT BE AMENDED EXCEPT BY EXPRESS WRITTEN AGREEMENT OF THE LCRA, ITS SUCCESSORS OR ASSIGNS, OR OTHER GOVERNMENTAL ENTITY WITH PROPERTY AUTHORITY.
3. THE PERMANENT WATER QUALITY BEST MANAGEMENT PRACTICE (BMP) EASEMENT IS FOR THE PURPOSE OF PROTECTING THE ENVIRONMENT BY IMPROVING THE QUALITY OF STORMWATER RUNOFF FROM DEVELOPED LANDS. NO STRUCTURE OR OTHER IMPROVEMENT MAY BE CONSTRUCTED OR MAINTAINED WITHIN A WATER QUALITY BMP EASEMENT AREA UNLESS SPECIFICALLY AUTHORIZED AND APPROVED IN WRITING IN ADVANCE BY THE LOWER COLORADO RIVER AUTHORITY (LCRA). THE WATER QUALITY BMP EASEMENT MAY BE ENFORCED BY THE LOWER COLORADO RIVER AUTHORITY OR ANY OTHER GOVERNMENTAL ENTITY WITH THE AUTHORITY TO PROTECT THE ENVIRONMENT FOR THE BENEFIT OF THE PUBLIC, BY INJUNCTION OR OTHER ACTION IN A COURT OF APPROPRIATE JURISDICTION.
4. PRIOR TO SUBMITTING A DEVELOPMENT PERMIT APPLICATION, THE APPLICANT MUST PREPARE A WATER QUALITY MASTER PLAN PER SECTION 6.2 OF THE HIGHLAND LAKES WATERSHED ORDINANCE. TECHNICAL CRITERIA AND REQUIREMENTS OF THE MASTER PLAN ARE DETAILED IN APPENDIX 1.6 OF THE HLWO WATER QUALITY MANAGEMENT TECHNICAL MANUAL. A DEVELOPMENT PERMIT FOR A PHASE OR SECTION CAN BE SUBMITTED CONCURRENTLY WITH AN OVERALL DEVELOPMENT WATER QUALITY MASTER PLAN.

BEARING BASIS:

ALL BEARINGS ARE BASED ON THE TEXAS STATE PLANE COORDINATE SYSTEM, GRID NORTH, CENTRAL ZONE, (4203), NAD83 (CORS), ALL DISTANCES WERE ADJUSTED TO SURFACE USING A COMBINED SCALE FACTOR OF 1.000117175683.

SURVEY CONTROL:

CONTROL FOR THIS SURVEY IS BASED ON A 4' ALUMINUM DISK IN CONCRETE STAMPED "P480" FOUND, GRID COORDINATES (STATE PLANE TEXAS CENTRAL - 4203) AND ELEVATIONS (NAVD88) SHOWN HEREON DERIVED FROM GPS STATIC OBSERVATIONS WERE COMPUTED FROM NGS O.P.U.S. SOLUTION REPORT DERIVED FROM 4WARD STATIC DATA COLLECTED 1/10/23.

FLOODPLAIN:

FLOODPLAIN AS SHOWN HAS BEEN STUDIED AND ANALYZED BY GANNETT FLEMING. REFERENCE DRAINAGE STUDY PREPARED BY GANNETT FLEMING, DATED AND STAMPED BY AMY DZIUK ON NOVEMBER 11TH, 2024 ON BEHALF OF THOMAS RANCH, ARETE COLLECTIVE DEVELOPMENT.

WATERWAY BUFFER ZONE PLAT NOTE:

THE WATERWAY BUFFER ZONE EASEMENT IS FOR THE PROTECTION OF THE ENVIRONMENT BY IMPROVING THE QUALITY OF STORMWATER RUNOFF FROM DEVELOPED LANDS. THE NATIVE LAND OR MANAGEMENT PRACTICES WITHIN THE EASEMENT ARE TO HELP MAINTAIN CLEAN WATER IN CREEKS, RIVERS AND LAKES. NO STRUCTURE OR IMPROVEMENTS, OTHER THAN NATIVE PLANT ENHANCEMENT OR MAINTENANCE OF THE AREA IN ACCORDANCE WITH LCRA RULES, MAY BE PLACED OR PERFORMED WITHIN THE EASEMENT WITHOUT SPECIFIC PRIOR AUTHORIZATION AND APPROVAL IN WRITING FROM THE LCRA, ITS SUCCESSORS OR ASSIGNS, OR OTHER GOVERNMENTAL ENTITY WITH AUTHORITY TO PERMIT SUCH IMPROVEMENT FOR THE PROTECTION OF THE ENVIRONMENT. THE EASEMENT SHALL BE MAINTAINED BY EACH LOT OWNER BY PRESERVING AND RESTORING NATIVE VEGETATION. THE EASEMENT MAY NOT BE AMENDED EXCEPT BY EXPRESS WRITTEN AGREEMENT OF THE LCRA, ITS SUCCESSORS OR ASSIGNS, OR OTHER GOVERNMENTAL ENTITY WITH PROPERTY AUTHORITY

PERMANENT WATER QUALITY BMP EASEMENT PLAT NOTE:

THE PERMANENT WATER QUALITY BEST MANAGEMENT PRACTICE (BMP) EASEMENT IS FOR THE PURPOSE OF PROTECTING THE ENVIRONMENT BY IMPROVING THE QUALITY OF STORMWATER RUNOFF FROM DEVELOPED LANDS. NO STRUCTURE OR OTHER IMPROVEMENT MAY BE CONSTRUCTED OR MAINTAINED WITHIN A WATER QUALITY BMP EASEMENT AREA UNLESS SPECIFICALLY AUTHORIZED AND APPROVED IN WRITING IN ADVANCE BY THE LOWER COLORADO RIVER AUTHORITY (LCRA).
THE WATER QUALITY BMP EASEMENT MAY BE ENFORCED BY THE LOWER COLORADO RIVER AUTHORITY OR ANY OTHER GOVERNMENTAL ENTITY WITH THE AUTHORITY TO PROTECT THE ENVIRONMENT FOR THE BENEFIT OF THE PUBLIC, BY INJUNCTION OR OTHER ACTION IN A COURT OF APPROPRIATE JURISDICTION.

PERMIT PLAT NOTE:

ALL PROPERTY HEREIN IS SUBJECT TO THE LOWER COLORADO RIVER AUTHORITY'S HIGHLAND LAKES WATERSHED ORDINANCE. WRITTEN NOTIFICATION AND/OR PERMITS ARE REQUIRED PRIOR TO COMMENCING ANY DEVELOPMENT ACTIVITIES. CONTACT LCRA WATERSHED MANAGEMENT AT 1-800-776-5272, EXTENSION 2324 FOR MORE INFORMATION.

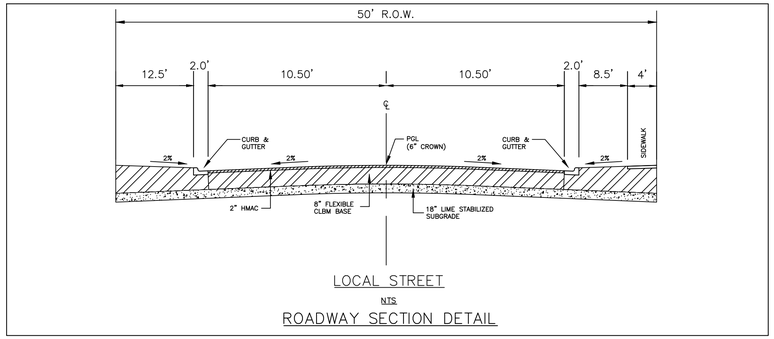

LOCAL STREET

NTS

ROADWAY SECTION DETAIL

PARCEL DATA TABLE

	#	ACREAGE
TOTAL RESIDENTIAL LOTS	69	18.27
TOTAL OPEN SPACE LOTS	2	14.42
TOTAL AMENITY LOTS	N/A	0.00
TOTAL R.O.W.	N/A	0.67
GRAND TOTAL:	**71**	**33.36**

No.	REVISIONS	DATE	BY

Kimley»Horn

© 2025 KIMLEY-HORN AND ASSOCIATES, INC.

10814 JOLLYVILLE ROAD, CAMPUS IV, SUITE 200, AUSTIN, TX 78759
PHONE: 512-418-1771
WWW.KIMLEY-HORN.COM
TEXAS REGISTERED ENGINEERING FIRM F-928

STATE OF TEXAS
RYAN M. CUNNINGHAM
145422
LICENSED
PROFESSIONAL ENGINEER
9/17/25

KHA PROJECT 069406209
DATE: SEPTEMBER 2025
SCALE: AS SHOWN
DESIGNED BY: RMC
DRAWN BY: AOR
CHECKED BY: JAP

GENERAL NOTES

THOMAS RANCH
PARCEL 55
BURNET COUNTY, TEXAS

SHEET NUMBER
2
OF 11

Plotted By: Cunningham, Ryan Date: October 14, 2025 11:39:02am File Path: K:\aus_civil\Thomas ranch\arete - 2000 acres\Village - single-family\parcel 55\Cad\preliminary\plansheets\C-General Notes.dwg
This document, together with the concepts and designs presented herein, as an instrument of service, is intended only for the specific purpose and client for which it was prepared. Reuse of and improper reliance on this document without written authorization and adaptation by Kimley-Horn and Associates, Inc. shall be without liability to Kimley-Horn and Associates, Inc.

Plotted By:Cunningham, Ryan Date:October 14, 2025 11:39:08am File Path:K:\aus_civil\thomas ranch\arete – 2000 acres\hilltop – single-family\parcel 55\Cad\preliminary\plansheets\C-Final Plat.dwg
This document, together with the concepts and designs presented herein, as an instrument of service, is intended only for the specific purpose and client for which it was prepared. Reuse of and improper reliance on this document without written authorization and adaptation by Kimley-Horn and Associates, Inc. shall be without liability to Kimley-Horn and Associates, Inc.

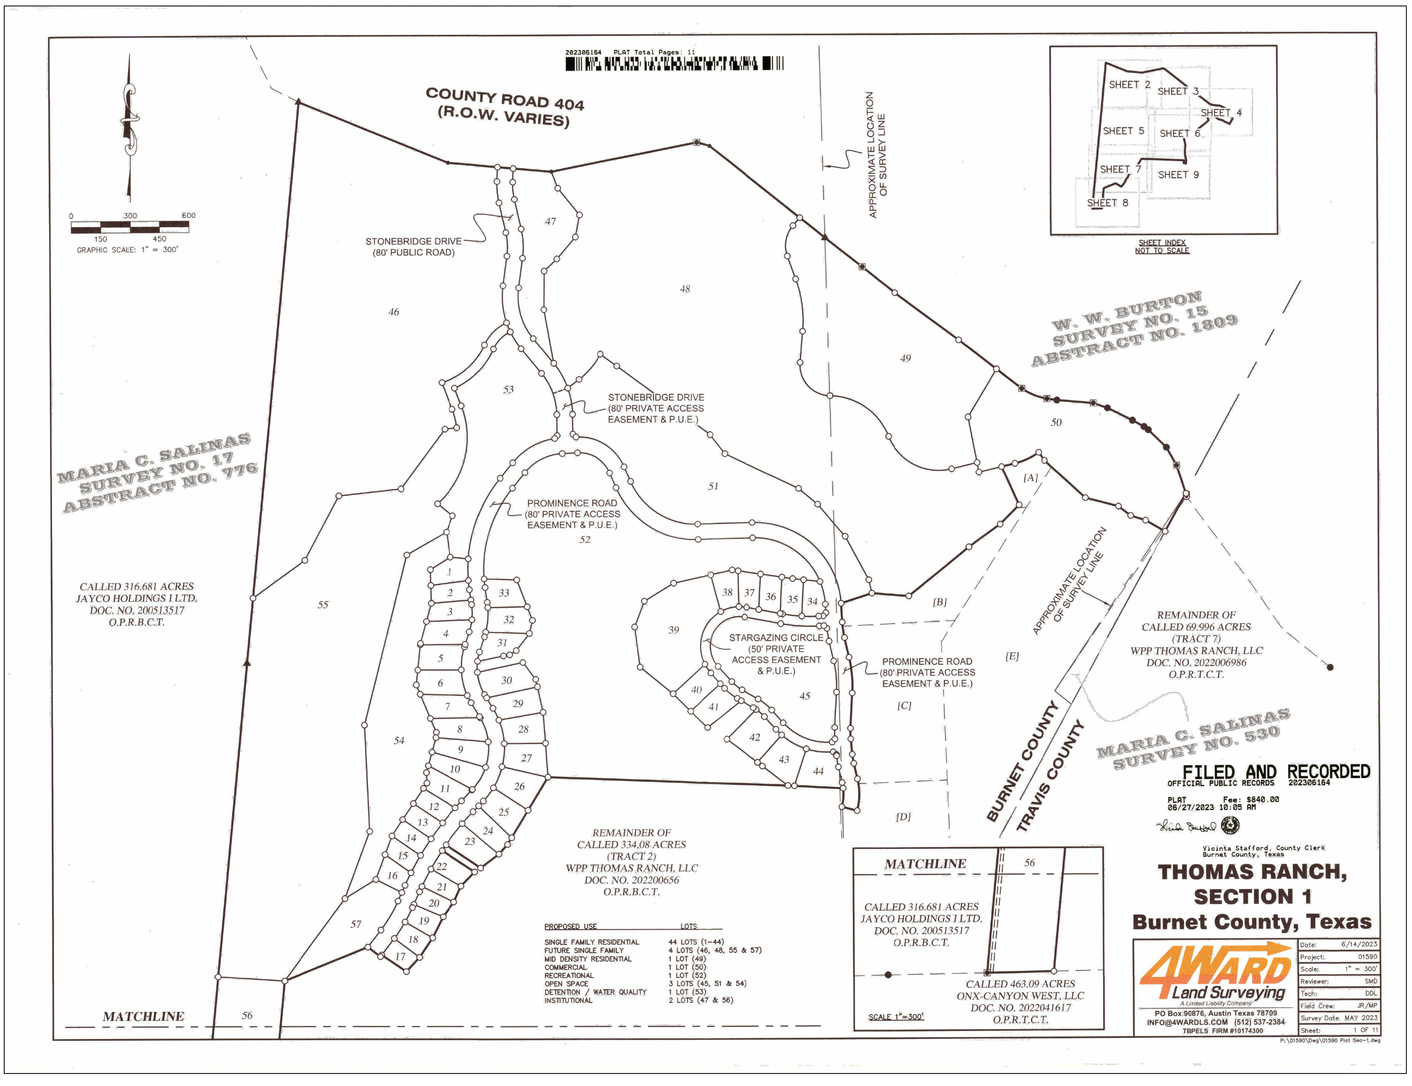

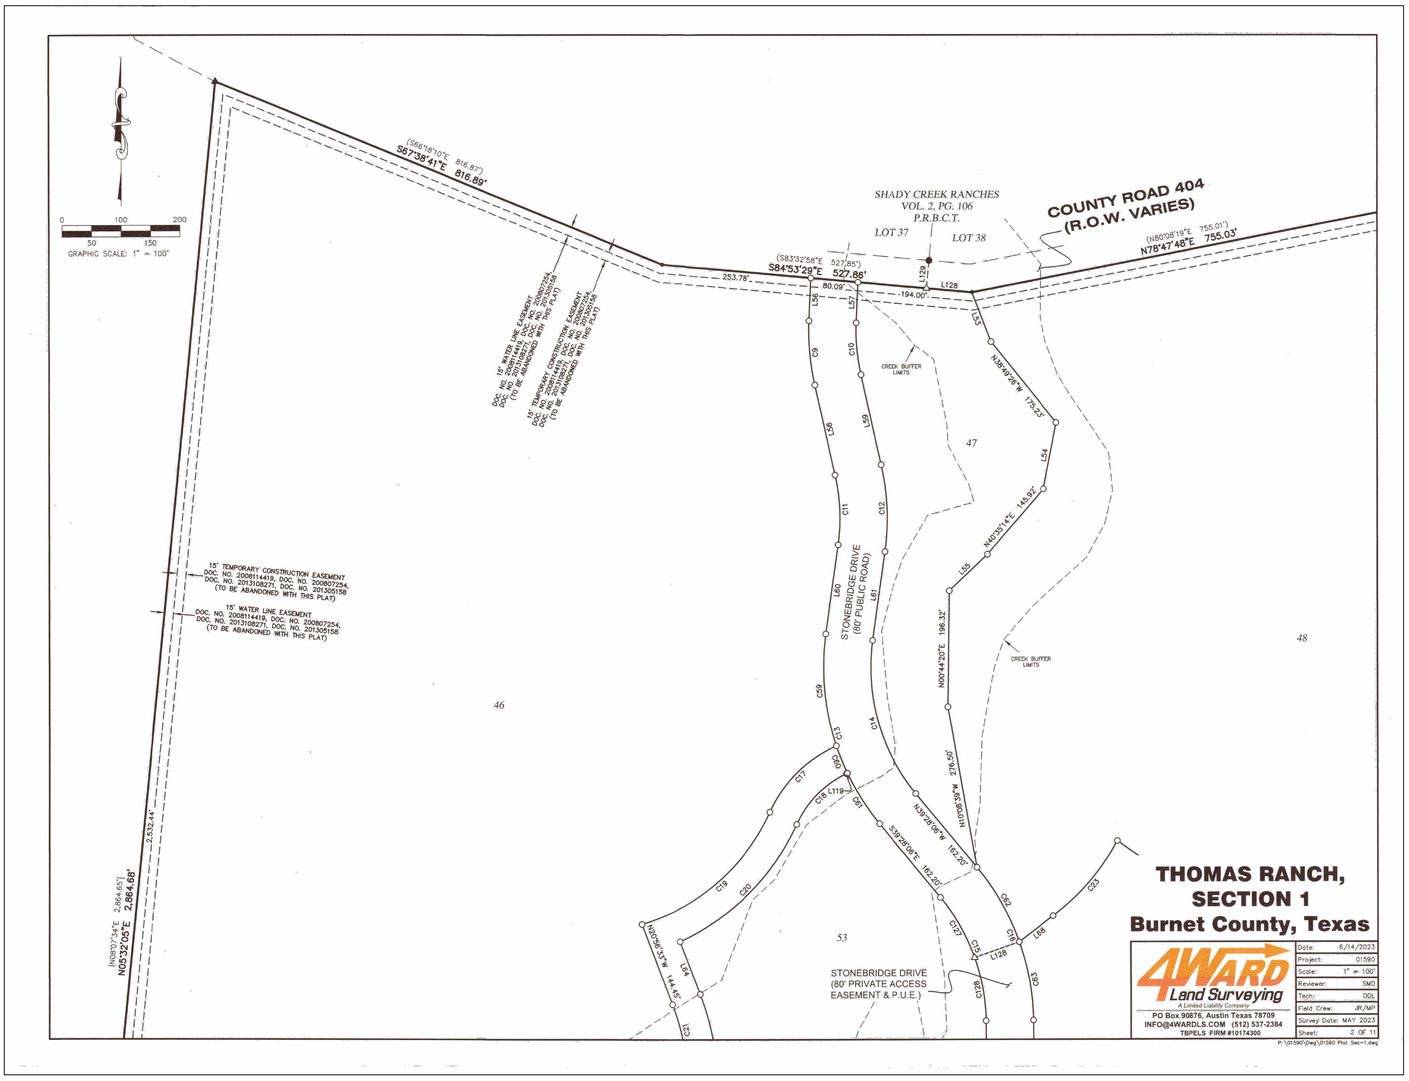

Plotted By:Cunningham, Ryan Date:October 14, 2025 11:39:20am File Path:K:\aus_civil\thomas ranch\prete – 2000 acres\hilltop – single-family\parcel 55\Cad\preliminary\plansheets\C-Final Plat.dwg
This document, together with the concepts and designs presented herein, as an instrument of service, is intended only for the specific purpose and client for which it was prepared. Reuse of and improper reliance on this document without written authorization and adaptation by Kimley-Horn and Associates, Inc. shall be without liability to Kimley-Horn and Associates, Inc.

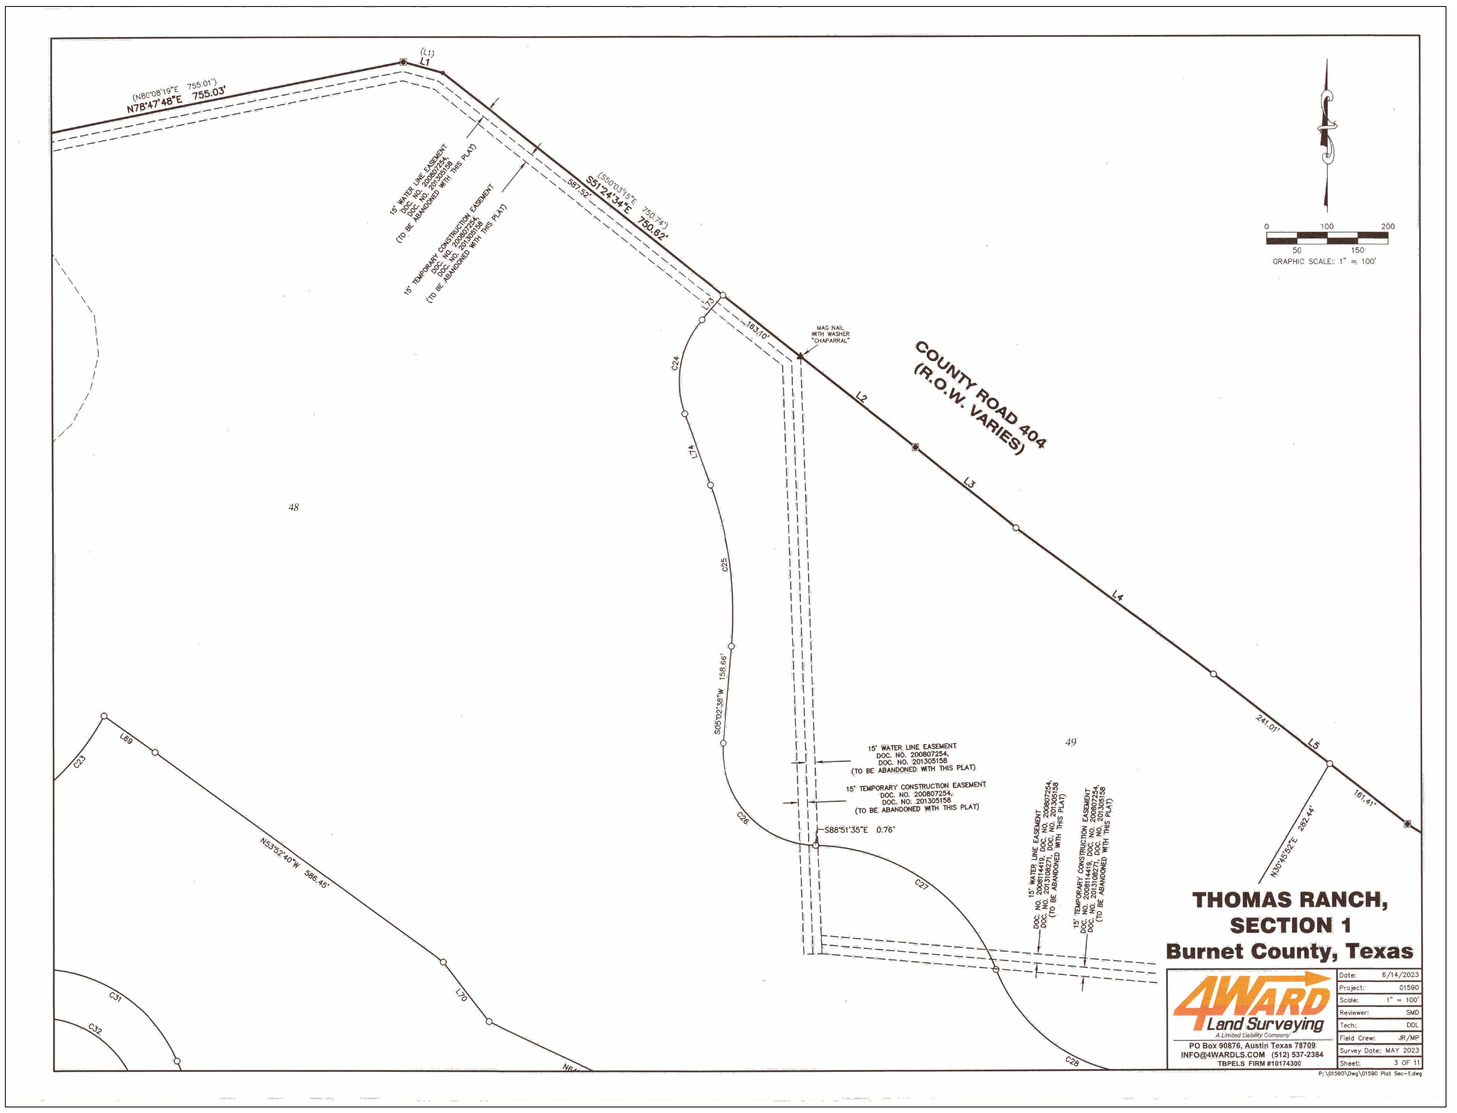

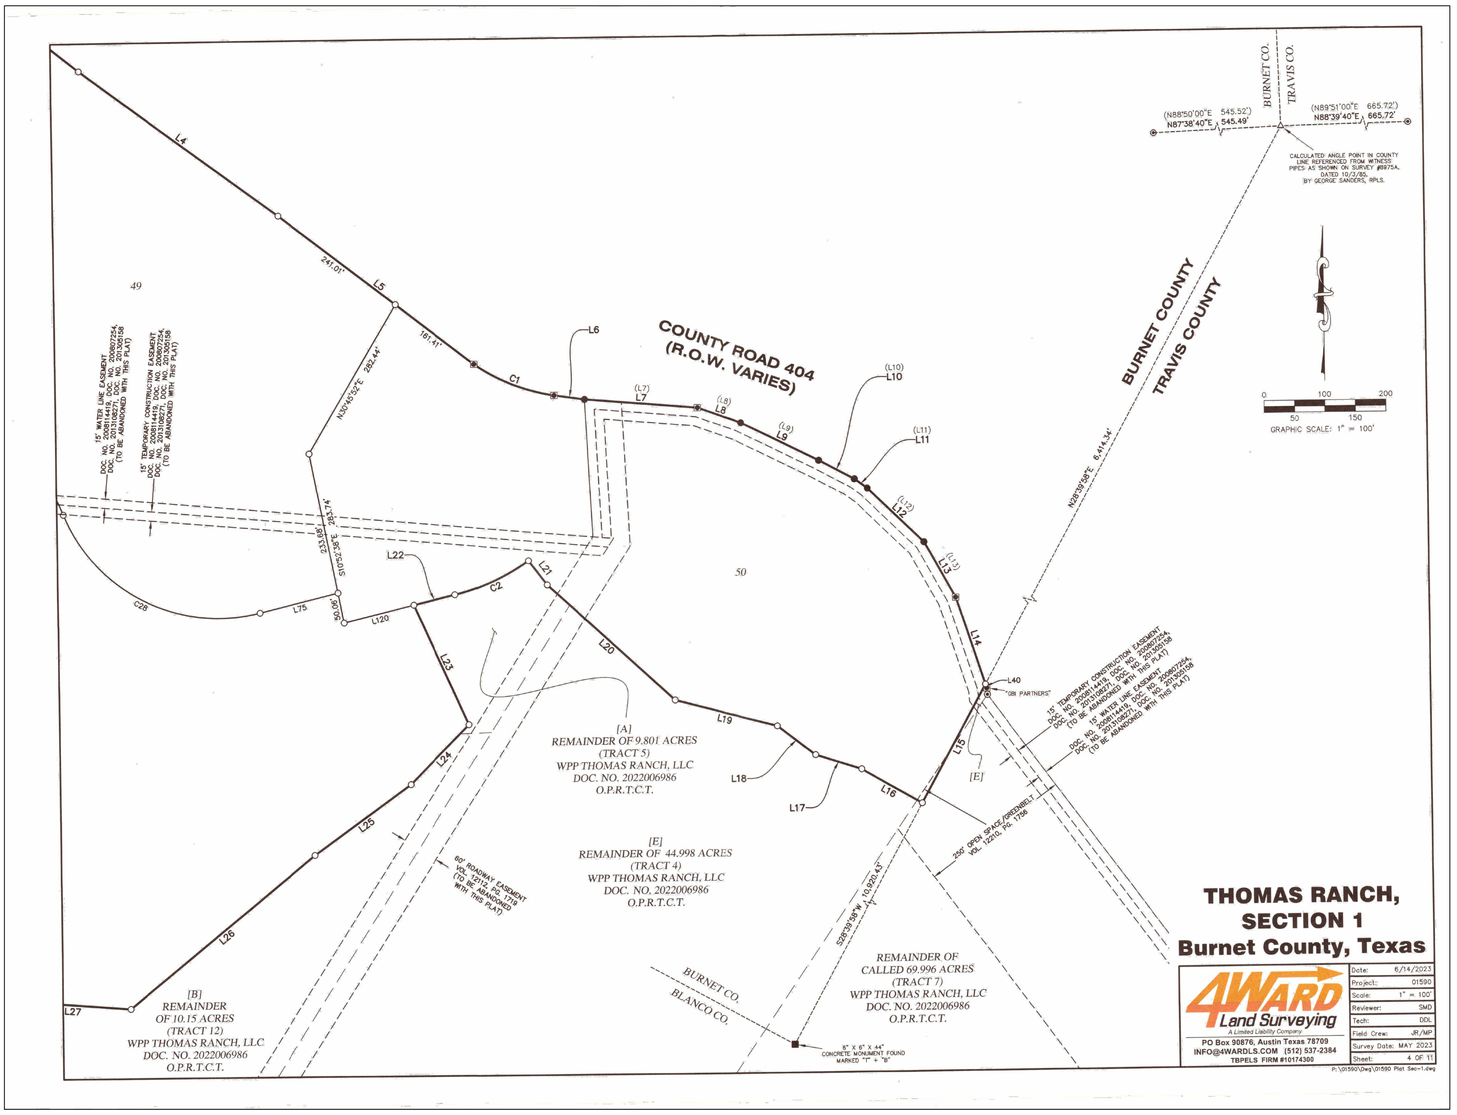

SHEET NUMBER 4 OF 11

THOMAS RANCH
PARCEL 55
BURNET COUNTY, TEXAS

FINAL PLAT (2 OF 6)

KHA PROJECT	069406209
DATE	SEPTEMBER 2025
SCALE:	AS SHOWN
DESIGNED BY:	RMC
DRAWN BY:	AOR
CHECKED BY:	JAP

911725

Kimley»Horn
© 2025 KIMLEY-HORN AND ASSOCIATES, INC.
10814 JOLLYVILLE ROAD, CAMPUS IV, SUITE 200, AUSTIN, TX 78759
PHONE: 512-418-1771
WWW.KIMLEY-HORN.COM
TEXAS REGISTERED ENGINEERING FIRM F-928

No.	REVISIONS	DATE	BY

Plotted By: Cunningham, Ryan Date: October 14, 2025 11:39:35am File Path: K:\aus_civil\thomas ranch\prete – 2000 acres\hilltop – single-family\parcel 55\Cad\preliminary\plansheets\C-Final Plat.dwg

This document, together with the concepts and designs presented herein, as an instrument of service, is intended only for the specific purpose and client for which it was prepared. Reuse of and improper reliance on this document without written authorization and adaptation by Kimley-Horn and Associates, Inc. shall be without liability to Kimley-Horn and Associates, Inc.

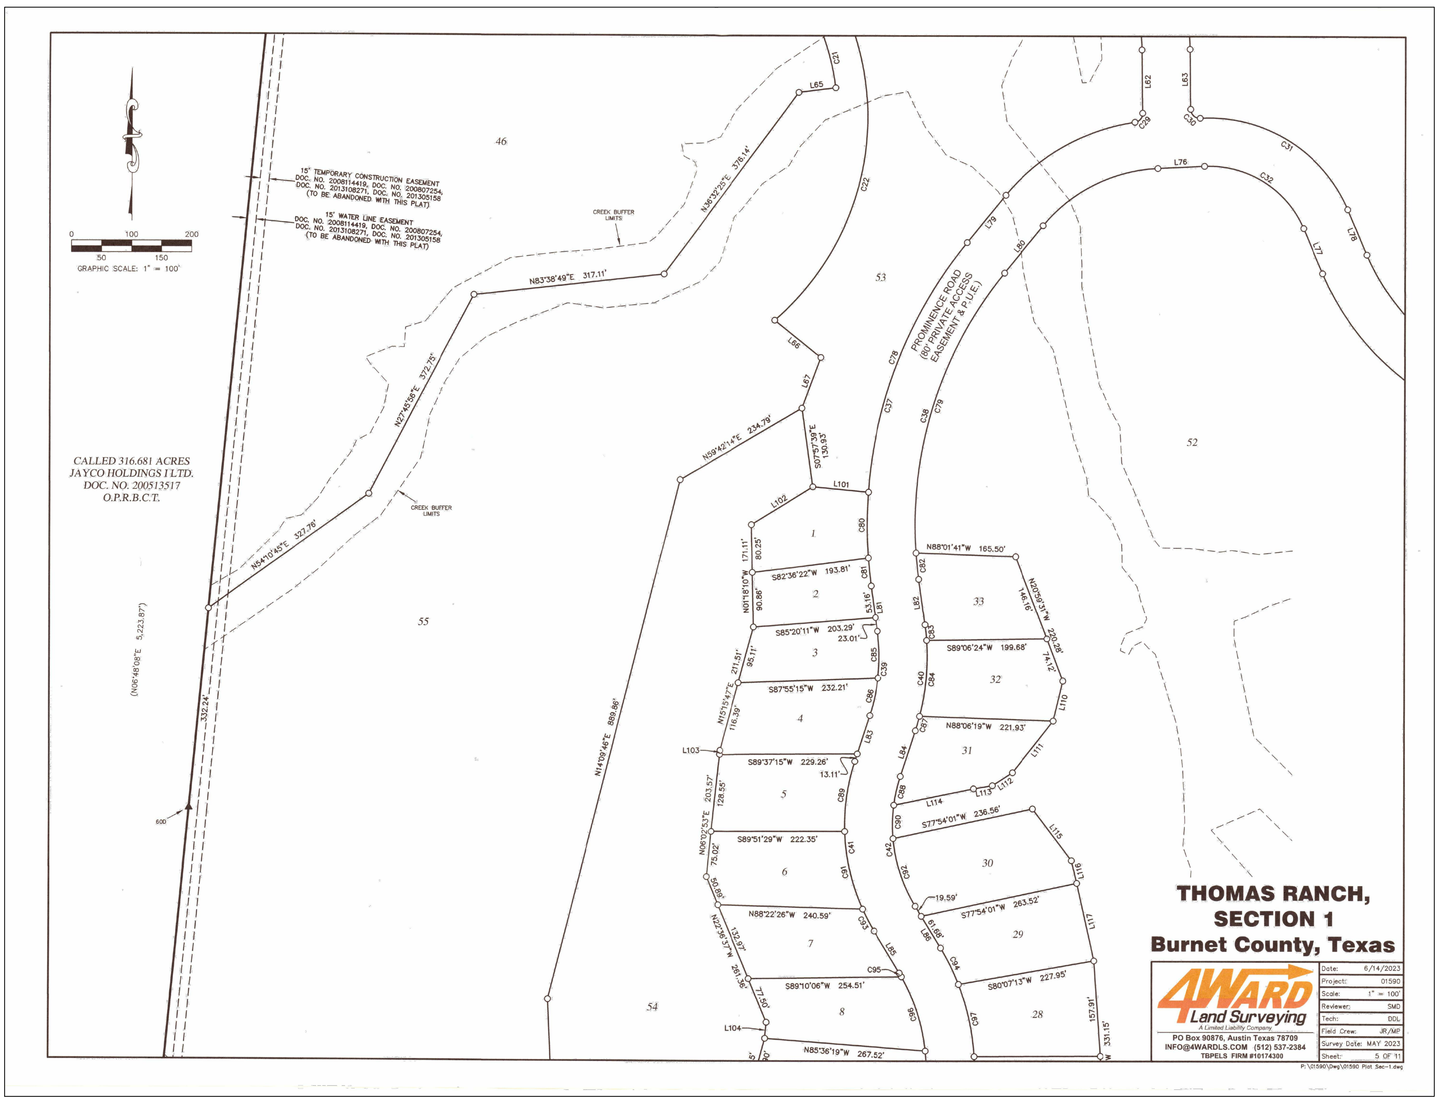

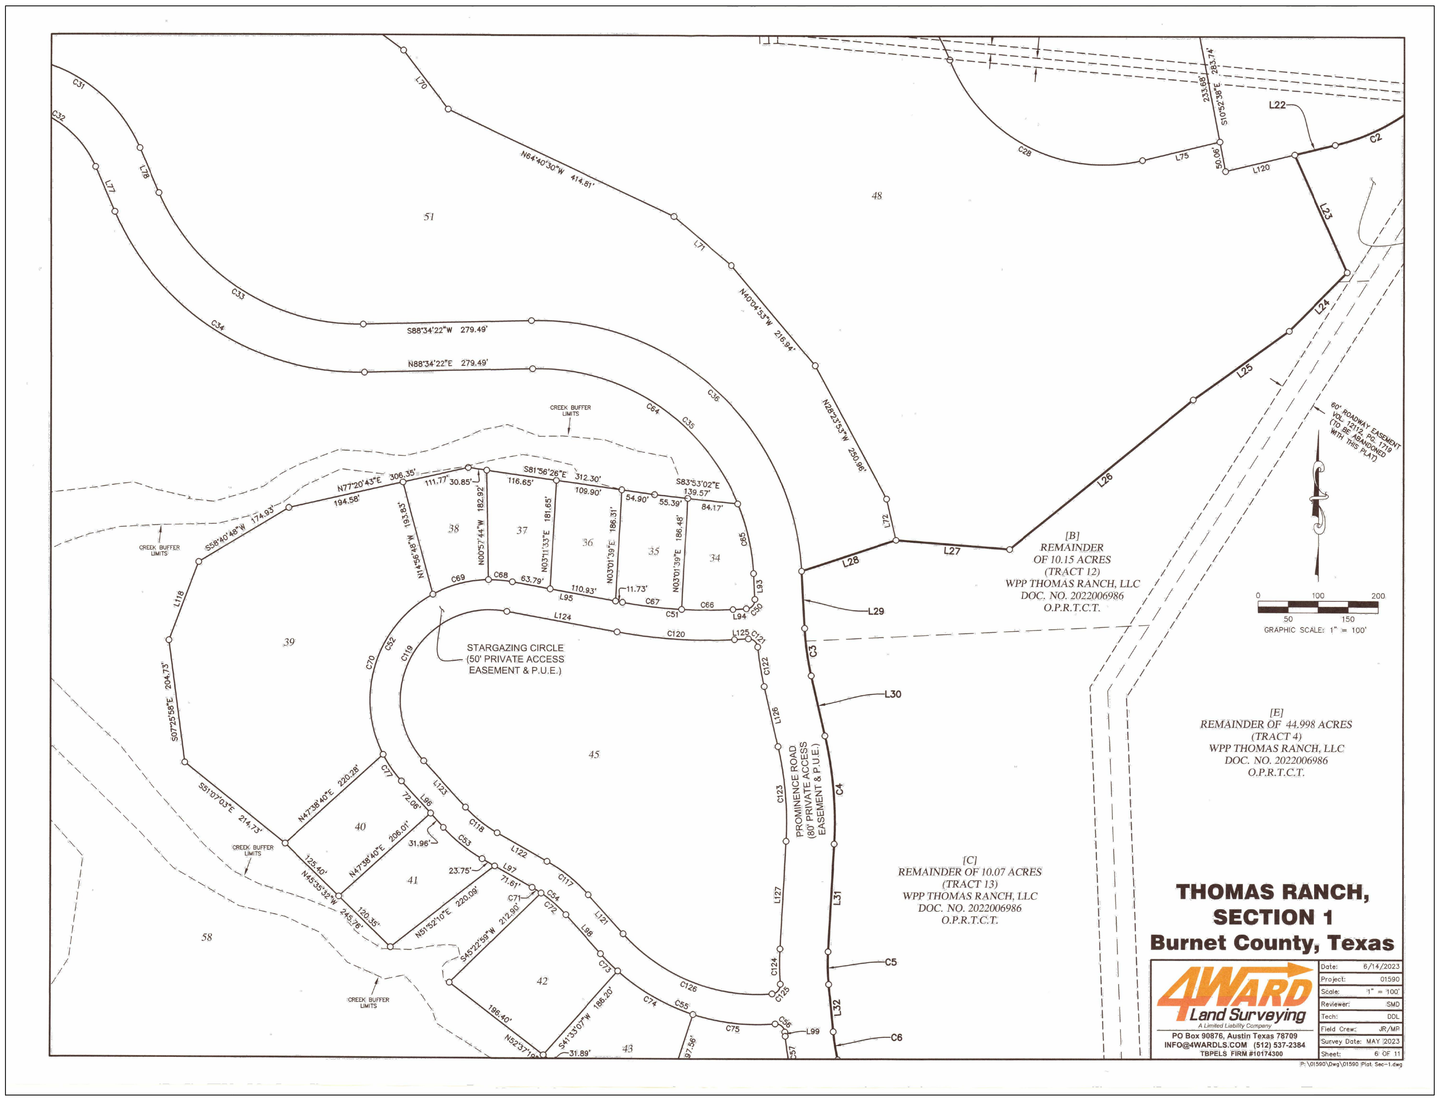

SHEET NUMBER 5 OF 11

THOMAS RANCH
PARCEL 55
BURNET COUNTY, TEXAS

FINAL PLAT (3 OF 6)

KHA PROJECT	069406209
DATE	SEPTEMBER 2025
SCALE:	AS SHOWN
DESIGNED BY:	RMC
DRAWN BY:	AOR
CHECKED BY:	JAP

917705 REGISTERED PROFESSIONAL LAND SURVEYOR JAMES A. PRICE STATE OF TEXAS

Kimley»Horn
© 2025 KIMLEY-HORN AND ASSOCIATES, INC.
10814 JOLLYVILLE ROAD, CAMPUS IV, SUITE 200, AUSTIN, TX 78759
PHONE: 512-418-1771
WWW.KIMLEY-HORN.COM
TEXAS REGISTERED ENGINEERING FIRM F-928

No.	REVISIONS	DATE	BY

Plotted By: Cunningham, Ryan Date: October 14, 2025 11:39:49am File Path: K:\aus_civil\thomas ranch\prete - 2000 acres\hilltop - single-family\parcel 55\Cad\preliminary\plansheets\C-Final Plat.dwg
This document, together with the concepts and designs presented herein, as an instrument of service, is intended only for the specific purpose and client for which it was prepared. Reuse of and improper reliance on this document without written authorization and adaptation by Kimley-Horn and Associates, Inc. shall be without liability to Kimley-Horn and Associates, Inc.

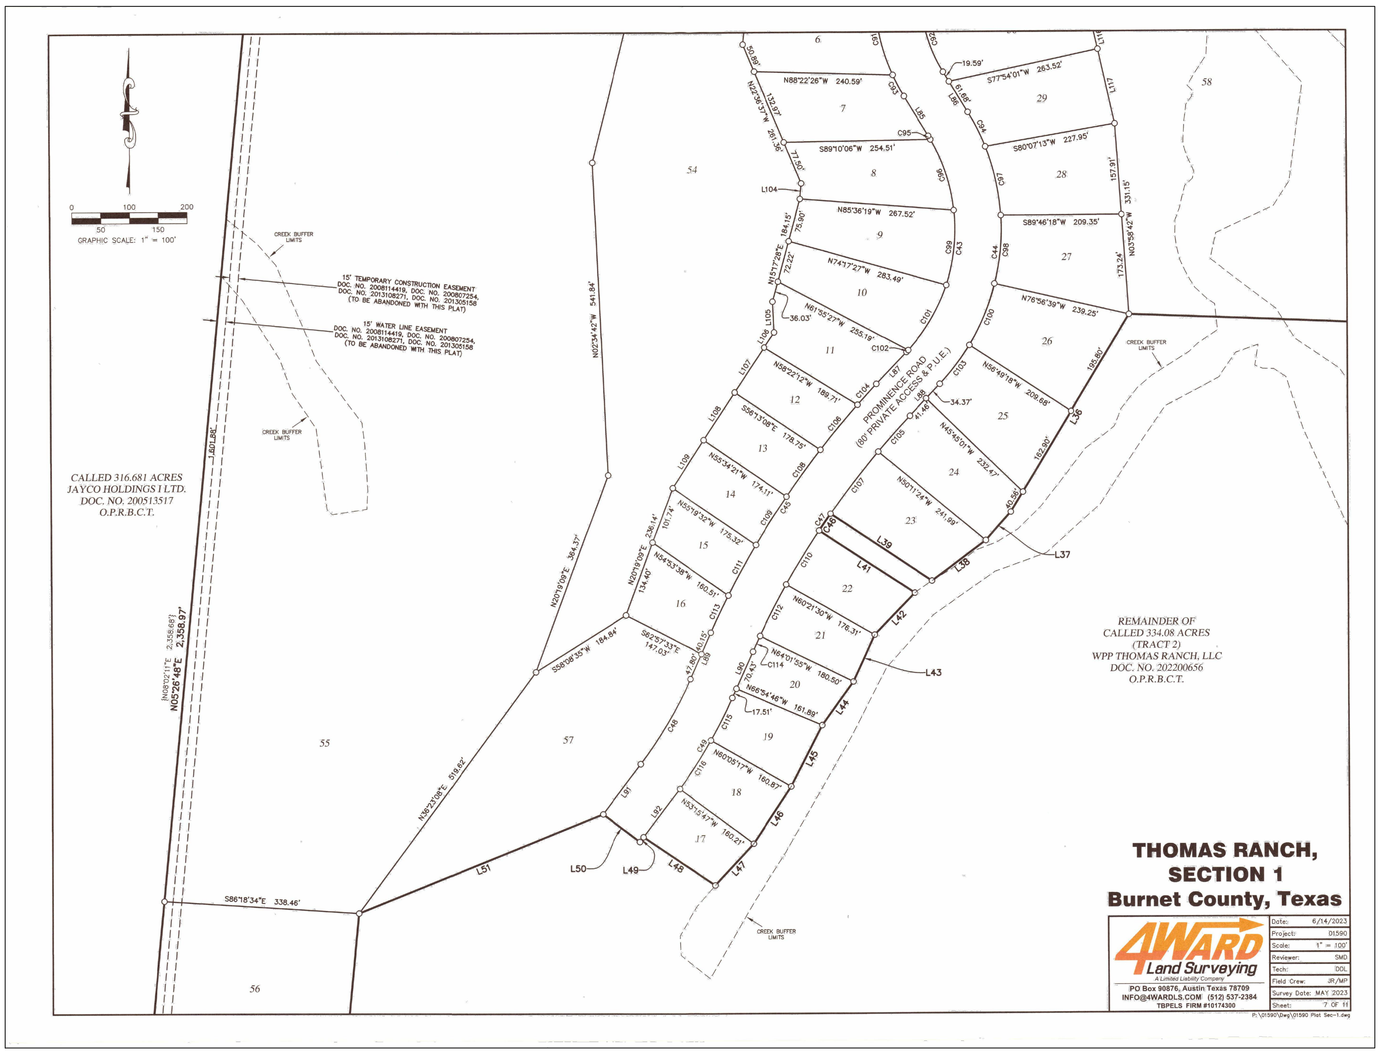

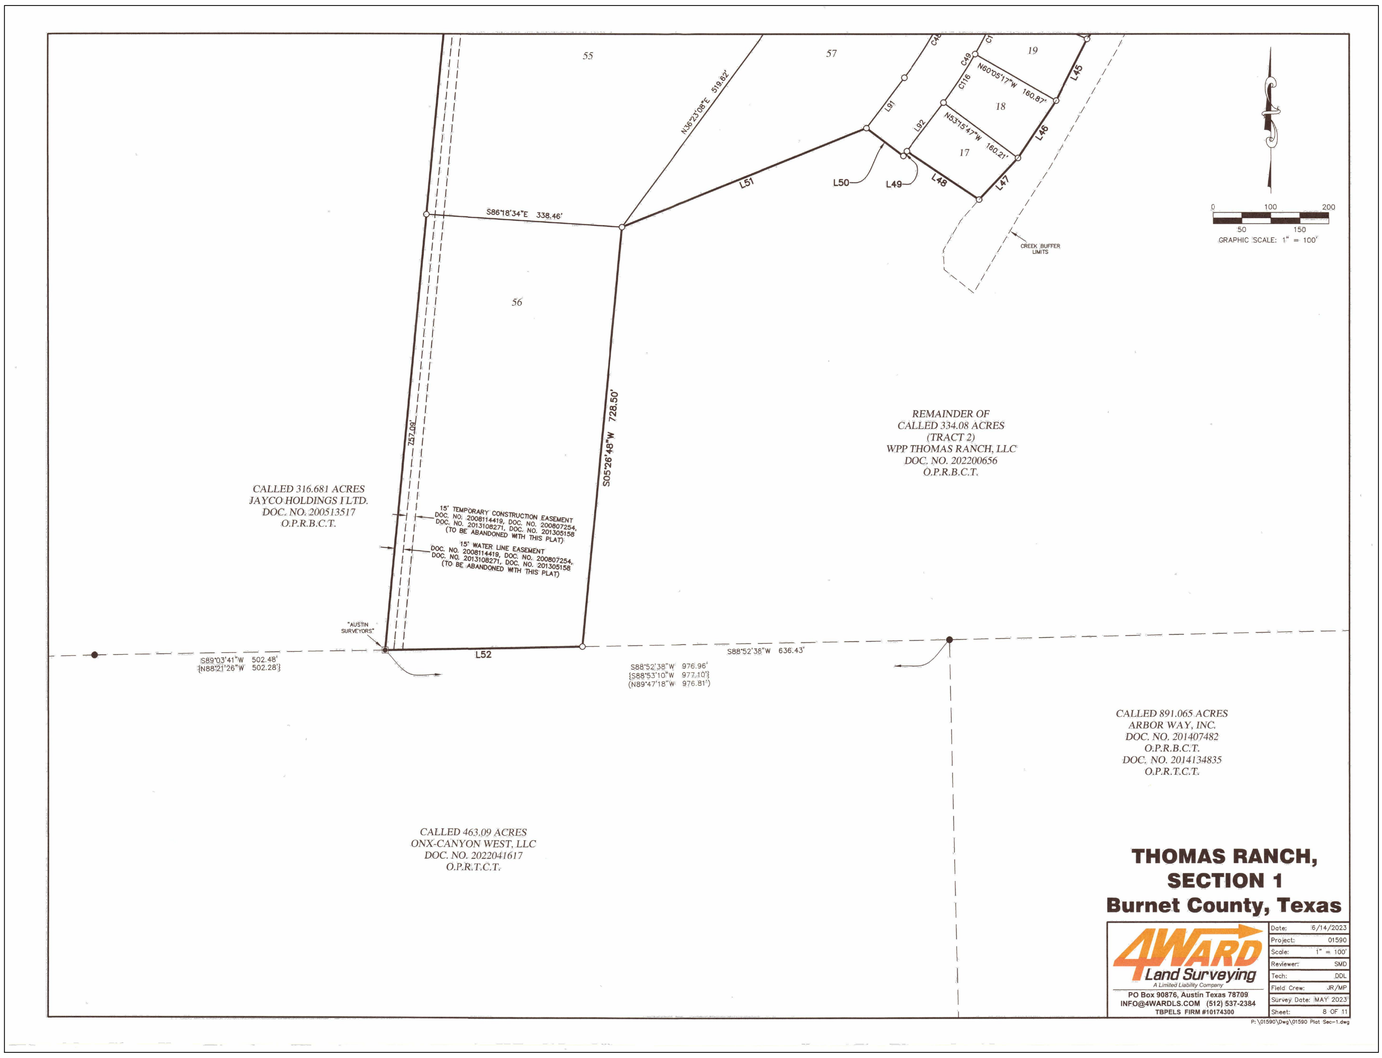

SHEET NUMBER 6 OF 11

THOMAS RANCH
PARCEL 55
BURNET COUNTY, TEXAS

FINAL PLAT (4 OF 6)

KHA PROJECT	069406209
DATE	SEPTEMBER 2025
SCALE:	AS SHOWN
DESIGNED BY:	RMC
DRAWN BY:	AOR
CHECKED BY:	JAP

911725

Kimley»Horn
© 2025 KIMLEY-HORN AND ASSOCIATES, INC.
10814 JOLLYVILLE ROAD, CAMPUS IV, SUITE 200, AUSTIN, TX 78759
PHONE: 512-418-1771
WWW.KIMLEY-HORN.COM
TEXAS REGISTERED ENGINEERING FIRM F-928

No.	REVISIONS	DATE	BY

Plotted By:Cunningham, Ryan Date:October 14, 2025 11:39:59am File Path:K:\aus_civil\thomas ranch\prete – 2000 acres\hilltop – single-family\parcel 55\Cad\preliminary\plansheets\C-Final Plat.dwg
This document, together with the concepts and designs presented herein, as an instrument of service, is intended only for the specific purpose and client for which it was prepared. Reuse of and improper reliance on this document without written authorization and adaptation by Kimley-Horn and Associates, Inc. shall be without liability to Kimley-Horn and Associates, Inc.

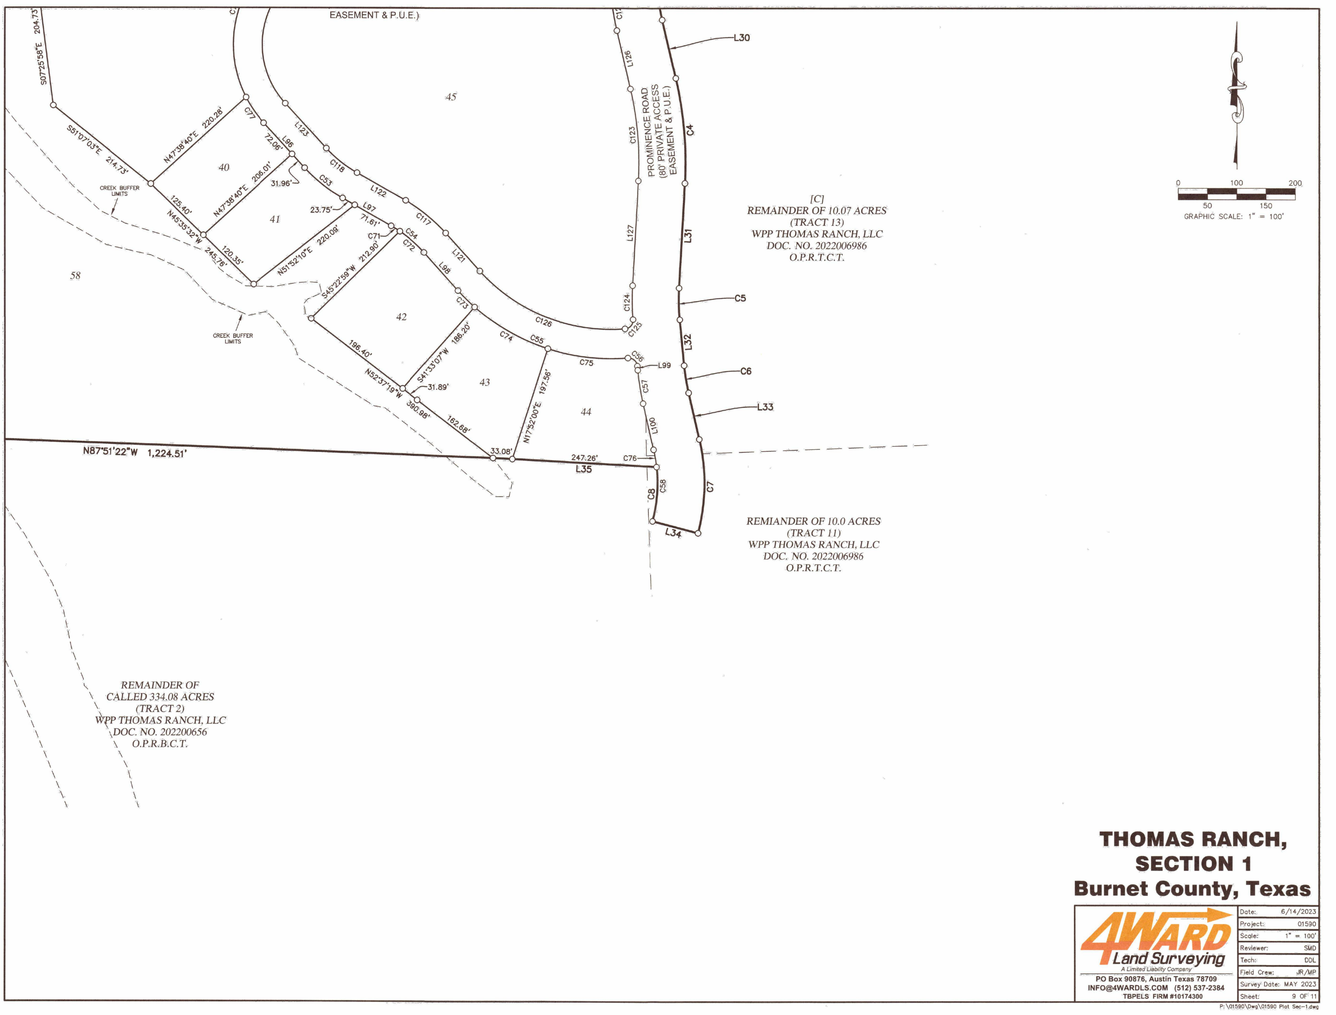

THOMAS RANCH, SECTION 1
Burnet County, Texas

4WARD Land Surveying
A Limited Liability Company
PO Box 90876, Austin Texas 78709
INFO@4WARDLS.COM (512) 537-2384
TBPELS FIRM #10174300

Date:	6/14/2023
Project:	01590
Scale:	1" = 100'
Reviewer:	SMD
Tech:	EDL
Field Crew:	JR/MP
Survey Date:	MAY 2023
Sheet:	9 OF 11

P:\01590\Dwg\01590 Plat Sec-1.dwg

CURVE TABLE

CURVE #	RADIUS	LENGTH	DELTA	BEARING	DISTANCE
C1	312.00'	141.41'	25°58'10"	S68°05'43"E	140.21'
C2	350.00'	133.71'	21°53'18"	S65°24'04"W	132.90'
C3	460.00'	78.92'	9°49'46"	S08°07'44"E	78.82'
C4	640.00'	181.29'	16°13'48"	S04°55'43"E	180.69'
C5	360.00'	54.29'	8°38'27"	S01°08'02"E	54.24'
C6	360.00'	47.10'	7°29'46"	S09°12'08"E	47.07'
C7	340.00'	163.13'	27°29'25"	S00°47'41"W	161.57'
C8	260.00'	94.88'	20°54'31"	N04°05'08"E	94.35'
C9	415.00'	109.39'	15°06'09"	N05°05'05"W	109.07'
C10	335.00'	88.30'	15°06'09"	N05°05'05"W	88.05'
C11	335.04'	119.86'	20°29'51"	N02°23'10"W	119.22'
C12	415.00'	148.49'	20°30'01"	N02°23'10"W	147.69'
C13	415.00'	342.83'	47°19'57"	S15°48'08"E	333.17'
C14	335.00'	276.75'	47°19'57"	N15°48'08"W	268.94'
C15	335.00'	226.45'	38°43'48"	S20°06'12"E	222.16'
C16	415.00'	280.53'	38°43'48"	N20°06'12"W	275.22'
C17	225.00'	162.63'	41°24'50"	N45°05'09"E	159.12'
C18	175.00'	122.96'	40°15'22"	N44°31'28"E	120.44'
C19	350.00'	297.84'	48°45'25"	N48°46'30"E	288.93'
C20	400.00'	286.78'	41°04'39"	N44°56'07"E	280.67'
C21	395.00'	95.24'	13°48'53"	N14°07'19"W	95.01'
C22	445.00'	543.78'	70°00'49"	N14°03'51"E	510.57'
C23	386.08'	168.81'	25°03'06"	S40°33'06"W	167.47'
C24	155.00'	164.03'	60°37'59"	S10°33'38"W	156.48'
C25	625.00'	270.52'	24°47'59"	S07°21'22"E	268.42'
C26	155.00'	254.22'	93°58'15"	S41°56'30"E	226.67'
C27	325.00'	381.25'	67°12'44"	S55°11'10"E	359.76'
C28	275.00'	393.93'	82°04'29"	S62°37'02"E	361.10'
C29	15.00'	21.52'	82°12'56"	S40°22'09"W	19.72'
C30	15.00'	24.09'	91°59'59"	N46°44'18"W	21.58'
C31	250.00'	303.47'	69°33'05"	N57°57'46"W	285.18'
C32	170.00'	206.36'	69°33'05"	S57°57'46"E	193.92'
C33	360.00'	428.77'	68°14'25"	N57°18'26"W	403.87'
C34	440.00'	524.05'	68°14'25"	S57°18'26"E	493.62'
C35	360.00'	554.26'	88°12'47"	S47°19'15"E	501.12'
C36	440.00'	677.43'	88°12'47"	N47°19'15"W	612.48'
C37	740.00'	608.61'	47°07'21"	S15°32'15"W	591.60'
C38	660.00'	542.81'	47°07'21"	N15°32'15"E	527.64'
C39	310.00'	141.06'	26°04'20"	S05°00'45"W	139.85'
C40	390.00'	177.47'	26°04'20"	N05°00'45"E	175.94'
C41	340.00'	292.64'	49°18'51"	S06°36'31"E	283.69'
C42	260.00'	223.78'	49°18'51"	N06°36'31"W	216.94'
C43	310.00'	405.07'	74°52'01"	S06°10'04"W	376.86'
C44	390.00'	509.60'	74°52'01"	N06°10'04"E	474.11'
C45	1,540.00'	521.07'	19°23'11"	S33°54'29"W	518.59'
C46	1,598.75'	35.67'	1°16'41"	S34°20'59"W	35.66'
C47	1,598.75'	35.67'	1°16'41"	S34°20'59"W	35.66'
C48	760.00'	171.31'	12°54'52"	S30°40'19"W	170.94'
C49	840.00'	189.34'	12°54'52"	N30°40'19"E	188.94'
C50	15.00'	23.56'	90°00'00"	S41°47'09"W	21.21'
C51	775.00'	184.60'	13°38'52"	N86°23'25"W	184.17'
C52	200.00'	498.43'	142°47'20"	S29°02'20"W	379.10'
C53	265.00'	83.18'	17°59'03"	S51°20'51"E	82.84'
C54	225.00'	72.61'	18°29'25"	S51°05'41"E	72.30'
C55	350.00'	323.83'	53°00'41"	S68°21'19"E	312.40'
C56	15.00'	23.41'	89°24'25"	S50°09'28"E	21.10'
C57	440.00'	57.57'	7°29'46"	S09°12'08"E	57.53'
C58	260.00'	124.75'	27°29'25"	S00°47'41"W	123.55'
C59	415.00'	191.10'	26°23'04"	N05°19'41"W	189.42'
C60	415.00'	50.12'	6°55'09"	N21°58'48"W	50.09'
C61	415.00'	101.61'	14°01'44"	S32°27'14"E	101.36'
C62	415.00'	145.65'	20°06'34"	N29°24'50"W	144.91'
C63	415.00'	134.87'	18°37'14"	N10°02'56"W	134.28'
C64	360.00'	433.86'	69°03'02"	N56°54'07"W	408.07'
C65	360.00'	120.40'	19°09'45"	N12°47'44"W	119.84'
C66	775.00'	85.95'	6°21'16"	N89°57'47"E	85.91'
C67	775.00'	98.65'	7°17'36"	S83°12'47"E	98.58'
C68	200.00'	39.78'	11°23'45"	S85°15'52"E	39.71'
C69	200.00'	96.82'	27°44'09"	N75°10'11"E	95.87'
C70	200.00'	308.05'	88°14'55"	N11°10'40"E	278.49'
C71	225.00'	17.64'	4°29'28"	N58°05'40"W	17.63'
C72	225.00'	54.97'	13°59'55"	N48°50'58"W	54.84'
C73	350.00'	40.31'	6°35'54"	S45°08'56"E	40.28'
C74	350.00'	144.68'	23°41'07"	S60°17'27"E	143.66'
C75	350.00'	138.84'	22°43'40"	N83°29'50"W	137.93'
C76	260.00'	29.87'	6°34'54"	N09°39'34"W	29.85'
C77	200.00'	53.79'	15°24'32"	N34°39'04"W	53.63'
C78	736.83'	451.83'	35°08'03"	S21°34'10"W	444.79'
C79	660.00'	498.86'	43°18'25"	S17°26'42"W	487.07'
C80	694.09'	109.85'	9°04'04"	N00°00'45"E	109.73'
C81	740.00'	46.89'	3°37'49"	N06°12'31"W	46.88'
C82	659.82'	43.95'	3°48'59"	S06°06'59"E	43.94'
C83	390.00'	26.31'	3°51'54"	S06°05'28"E	26.30'
C84	390.00'	126.36'	18°33'51"	S05°07'24"W	125.81'
C85	310.00'	77.29'	14°17'08"	N00°52'52"W	77.09'
C86	310.00'	63.77'	11°47'13"	N12°09'19"E	63.66'
C87	390.00'	24.80'	3°38'35"	S16°13'37"W	24.79'
C88	260.01'	48.90'	10°46'32"	S12°39'39"W	48.83'
C89	340.00'	118.09'	19°54'01"	N08°05'54"E	117.50'
C90	260.02'	55.69'	12°16'15"	S01°08'13"W	55.58'
C91	340.00'	133.26'	22°27'23"	N13°04'48"W	132.41'
C92	257.80'	119.21'	26°29'41"	S18°07'57"E	118.15'
C93	340.00'	41.29'	6°57'26"	N27°47'13"W	41.26'
C94	390.00'	67.23'	9°52'39"	S26°19'37"E	67.15'
C95	310.00'	7.27'	1°20'40"	N30°35'36"W	7.27'
C96	309.76'	129.72'	23°59'38"	N17°55'44"W	128.77'
C97	390.00'	122.59'	18°00'38"	S12°22'59"E	122.09'
C98	355.79'	119.08'	19°10'33"	S05°40'03"W	118.52'
C99	312.26'	131.17'	24°04'06"	N06°06'14"E	130.21'
C100	379.49'	115.92'	17°30'08"	S22°12'35"W	115.47'
C101	314.21'	132.25'	24°06'54"	N30°34'54"E	131.27'
C102	310.00'	4.68'	0°51'53"	N43°10'08"E	4.68'
C103	408.69'	84.75'	11°52'56"	S37°32'17"W	84.60'
C104	1,540.00'	48.61'	1°48'30"	N42°41'49"E	48.60'
C105	1,460.00'	82.57'	3°14'25"	S41°58'52"W	82.56'
C106	1,540.00'	100.80'	3°45'01"	N39°50'04"E	100.78'
C107	1,460.00'	136.12'	5°20'30"	S37°41'24"W	136.07'
C108	1,540.00'	100.33'	3°43'58"	N36°10'35"E	100.31'
C109	1,540.00'	100.12'	3°43'30"	N32°26'51"E	100.10'
C110	1,472.30'	110.06'	4°17'00"	S31°27'00"W	110.04'
C111	1,540.00'	100.33'	3°43'58"	N28°43'07"E	100.31'
C112	1,460.00'	100.03'	3°55'32"	S27°20'15"W	100.01'
C113	1,540.00'	70.89'	2°38'15"	N25°32'00"E	70.88'
C114	1,460.00'	29.56'	1°09'36"	S24°47'41"W	29.56'
C115	840.00'	82.53'	5°37'44"	S27°01'45"W	82.49'
C116	840.00'	100.05'	6°49'28"	S33°15'21"W	99.99'
C117	275.00'	88.75'	18°29'24"	N51°05'41"W	88.36'
C118	215.00'	67.48'	17°59'03"	N51°20'51"W	67.21'
C119	150.00'	373.82'	142°47'20"	N29°02'20"E	284.32'
C120	825.00'	196.51'	13°38'52"	S86°23'25"E	196.05'
C121	15.00'	22.82'	87°08'50"	S49°38'26"E	20.68'
C122	540.00'	65.75'	6°58'36"	S09°33'19"E	65.71'
C123	560.00'	158.63'	16°13'48"	S04°55'43"E	158.10'
C124	440.00'	58.35'	7°35'51"	S00°36'44"E	58.30'
C125	15.00'	23.48'	89°42'05"	S40°26'23"W	21.16'
C126	300.00'	276.77'	52°51'36"	N68°16'47"W	267.06'
C127	335.00'	117.58'	20°06'34"	N29°24'50"W	116.97'
C128	335.00'	108.87'	18°37'14"	N10°02'56"W	108.39'

LINE TABLE

LINE #	DIRECTION	LENGTH
L1	S74°47'52"E	67.65'
L2	S51°48'35"E	239.99'
L3	S51°12'53"E	211.92'
L4	S53°19'55"E	404.10'
L5	S52°07'43"E	402.41'
L6	S81°47'38"E	50.80'
L7	S85°07'22"E	185.27'
L8	S70°34'08"E	75.85'
L9	S63°32'33"E	141.58'
L10	S61°54'58"E	65.82'
L11	S53°32'28"E	26.36'
L12	S45°51'06"E	128.17'
L13	S28°53'34"E	104.89'
L14	S18°10'41"E	150.60'
L15	S28°39'58"W	220.41'
L16	N59°59'11"W	114.46'
L17	N72°16'48"W	78.97'
L18	N52°11'52"W	78.51'
L19	N75°15'10"W	173.82'
L20	N47°23'02"W	281.64'
L21	N36°22'20"W	50.68'
L22	S76°20'43"W	69.56'
L23	S24°10'27"E	214.59'
L24	S44°39'02"W	137.10'
L25	S54°08'52"W	195.82'
L26	S50°46'50"W	394.33'
L27	N85°25'05"W	189.35'
L28	S71°44'37"W	165.57'
L29	S03°12'51"E	95.70'
L30	S13°02'37"E	102.38'
L31	S03°11'12"W	179.51'
L32	S05°27'15"E	78.59'
L33	S12°57'01"E	81.15'
L34	N75°27'37"W	80.00'
L35	N86°55'40"W	280.34'
L36	S31°07'49"W	399.26'
L37	S41°21'12"W	65.81'
L38	S53°03'49"W	116.71'
L39	N56°15'55"W	211.39'
L40	S18°10'41"E	6.69'
L41	S56°41'06"E	198.32'
L42	S44°05'49"W	100.46'
L43	S24°34'22"W	88.71'
L44	S35°53'03"W	93.21'
L45	S27°01'20"W	119.21'
L46	S33°35'02"W	119.10'
L47	S42°56'18"W	98.44'
L48	N56°08'14"W	150.46'
L49	S37°07'45"W	10.36'
L50	N52°52'15"W	80.00'
L51	S67°57'30"W	457.00'
L52	S88°52'38"W	340.54'
L53	N21°03'00"W	89.40'
L54	N10°54'56"E	113.95'
L55	N46°16'57"E	89.14'
L56	N02°27'59"E	72.42'
L57	N02°27'59"E	68.73'
L58	N12°38'10"W	155.05'
L59	N12°38'10"W	155.05'
L60	N07°51'51"E	152.22'
L61	N07°51'51"E	152.22'
L62	S00°44'18"E	104.54'
L63	N00°44'18"W	98.89'
L64	N20°56'33"W	94.93'
L65	N82°43'44"E	61.50'
L66	N51°07'53"W	98.05'
L67	N20°15'59"E	89.50'
L68	S52°31'21"W	72.42'
L69	N54°20'12"W	103.42'
L70	N37°34'46"W	122.81'
L71	N49°41'49"W	125.75'
L72	N12°53'59"W	70.61'
L73	S40°52'37"W	53.75'
L74	S19°45'21"E	124.02'
L75	N76°20'43"E	132.27'
L76	N87°15'42"E	77.94'
L77	S23°11'13"E	81.46'
L78	N23°11'13"W	81.46'
L79	S39°05'55"W	101.38'
L80	N39°05'55"E	101.38'
L81	S08°01'25"E	76.17'
L82	N08°01'25"W	76.17'
L83	S18°02'55"W	80.11'
L84	N18°02'55"E	80.11'
L85	S31°15'56"E	81.26'
L86	N31°15'56"W	81.26'
L87	S43°36'04"W	75.83'
L88	N43°36'04"E	75.83'
L89	S24°12'53"W	87.95'
L90	N24°12'53"E	87.95'
L91	S37°07'45"W	109.01'
L92	N37°07'45"E	109.01'
L93	S03°12'51"E	43.32'
L94	S86°47'09"W	22.51'
L95	N79°33'59"W	186.44'
L96	S42°21'19"E	104.03'
L97	S60°20'23"E	95.36'
L98	S41°50'59"E	87.18'
L99	S05°27'15"E	6.87'
L100	S12°57'01"E	81.15'
L101	N84°35'24"W	92.72'
L102	S58°09'18"W	119.76'
L103	S06°07'13"W	6.79'
L104	S05°07'03"W	26.89'
L105	S02°39'01"E	53.33'
L106	S33°43'54"W	32.02'
L107	S33°44'39"W	93.08'
L108	S33°31'06"W	98.26'
L109	S33°07'33"W	99.31'
L110	N13°12'55"E	68.37'
L111	N38°08'52"E	109.63'
L112	N57°10'11"E	39.80'
L113	N80°16'42"E	31.51'
L114	N78°22'32"E	134.80'
L115	N36°58'09"W	107.39'
L116	N13°03'38"W	38.57'
L117	N12°32'19"W	132.18'
L118	S20°44'50"W	139.42'
L119	N64°39'09"E	1.59'
L120	N76°20'43"E	117.87'
L121	N41°50'59"W	87.18'
L122	N60°20'23"W	95.36'
L123	N42°21'20"W	104.03'
L124	S79°33'59"E	186.44'
L125	N86°47'09"E	23.19'
L126	S13°02'37"E	102.38'
L127	S03°11'12"W	179.51'
L128	S70°38'27"W	80.00'

LINE TABLE (RECORD)

LINE #	DIRECTION	LENGTH
(L1)	S73°26'33"E	67.66'
[L7]	S83°43'22"E	185.35'
[L8]	S69°05'13"E	75.76'
[L9]	S62°09'25"E	141.91'
[L10]	S60°23'08"E	65.71'
[L11]	S52°23'59"E	26.39'
[L12]	S44°25'03"E	128.13'
[L13]	S27°24'37"E	104.89'

LEGEND

	PROPERTY LINE
	EXISTING PROPERTY LINES
	EXISTING EASEMENTS
◆	FENCE CORNER
○	1/2" IRON ROD WITH "4WARD BOUNDARY" CAP SET
⊙	1/2" IRON PIPE FOUND (UNLESS NOTED)
●	1/2" IRON ROD FOUND (UNLESS NOTED)
◉	IRON ROD WITH "CHAPARRAL" CAP FOUND (UNLESS NOTED)
△	CALCULATED POINT
▲	NAIL FOUND (AS NOTED)
⚠	SURVEY CONTROL POINT
DOC. NO.	DOCUMENT NUMBER
R.O.W.	RIGHT-OF-WAY
P.U.E.	PUBLIC UTILITY EASEMENT
O.P.R.B.C.T.	OFFICIAL PUBLIC RECORDS, BURNET COUNTY, TEXAS
O.P.R.T.C.T.	OFFICIAL PUBLIC RECORDS, TRAVIS COUNTY, TEXAS
(----)	RECORD INFORMATION PER DEED DOC. NO. 2022006656
[----]	RECORD INFORMATION PER DEED DOC. NO. 2022006986

THOMAS RANCH, SECTION 1
Burnet County, Texas

4WARD Land Surveying
A Limited Liability Company
PO Box 90876, Austin Texas 78709
INFO@4WARDLS.COM (512) 537-2384
TBPELS FIRM #10174300

Date:	6/14/2023
Project:	01590
Scale:	N/A
Reviewer:	SMD
Tech:	EDL
Field Crew:	JR/MP
Survey Date:	MAY 2023
Sheet:	10 OF 11

P:\01590\Dwg\01590 Plat Sec-1.dwg

SHEET NUMBER 7 OF 11

THOMAS RANCH
PARCEL 55
BURNET COUNTY, TEXAS

FINAL PLAT (5 OF 6)

KHA PROJECT	069406209
DATE	SEPTEMBER 2025
SCALE:	AS SHOWN
DESIGNED BY:	RMC
DRAWN BY:	AOR
CHECKED BY:	JAP

917725 REGISTERED PROFESSIONAL LAND SURVEYOR STATE OF TEXAS

Kimley»Horn

© 2025 KIMLEY-HORN AND ASSOCIATES, INC.
10814 JOLLYVILLE ROAD, CAMPUS IV, SUITE 200, AUSTIN, TX 78759
PHONE: 512-418-1771
WWW.KIMLEY-HORN.COM
TEXAS REGISTERED ENGINEERING FIRM F-928

No.	REVISIONS	DATE	BY

Plotted By:Cunningham, Ryan Date:October 14, 2025 11:40:14am File Path:K:\aus_civil\thomas ranch\arete – 2000 acres\hilltop – single-family\parcel 55\Cad\preliminary\plansheets\C-Final Plat.dwg

This document, together with the concepts and designs presented herein, as an instrument of service, is intended only for the specific purpose and client for which it was prepared. Reuse of and improper reliance on this document without written authorization and adaptation by Kimley-Horn and Associates, Inc. shall be without liability to Kimley-Horn and Associates, Inc.

STATE OF TEXAS §
COUNTY OF BURNET §

KNOW ALL MEN BY THESE PRESENTS: THAT JAROM JOHNSON, PRESIDENT OF WPP THOMAS RANCH, LLC., AND REBECCA BUCHAN, CEO OF ARETE THOMAS RANCH HOLDINGS, LLC. BEING THE OWNERS OF 280.5429 ACRES OUT OF THE MARIA C. SALINAS SURVEY NO. 17, ABSTRACT NO. 776, AND THE W. W. BURTON SURVEY NO. 15, ABSTRACT NO. 1809, BOTH IN BURNET COUNTY, TEXAS, AND BEING A PORTION OF A CALLED 334.08 ACRE TRACT (DESCRIBED AS TRACT 2) AND ALL OF A CALLED 13 ACRE TRACT (DESCRIBED AS TRACT 3) CONVEYED TO WPP THOMAS RANCH, LLC., IN DOCUMENT NO. 202200656 OF THE OFFICIAL PUBLIC RECORDS OF BURNET COUNTY, TEXAS (O.P.R.B.C.T.), AND BEING A PORTION OF A CALLED 44.998 ACRE TRACT (DESCRIBED AS TRACT 4), A PORTION OF A CALLED 9.801 ACRE TRACT (DESCRIBED AS TRACT 5), A PORTION OF A CALLED 69.996 ACRE TRACT (DESCRIBED AS TRACT 7), A PORTION OF A CALLED 10.0 ACRE TRACT (DESCRIBED AS TRACT 11), A PORTION OF A CALLED 10.15 ACRE TRACT (DESCRIBED AS TRACT 12), AND A PORTION OF A CALLED 10.07 ACRE TRACT (DESCRIBED AS TRACT 13), ALL CONVEYED TO WPP THOMAS RANCH, LLC., IN DOCUMENT NO. 2022006986 OF THE OFFICIAL PUBLIC RECORDS OF TRAVIS COUNTY, TEXAS (O.P.R.T.C.T.), AND BEING ALL OF A 44.2944 ACRE TRACT AND A 50.5825 ACRE TRACT CONVEYED TO ARETE THOMAS RANCH HOLDINGS, LLC, IN DOCUMENT NO. _____ (O.P.R.B.C.T.), DO HEREBY STATE THAT THERE ARE NO LIEN HOLDERS OF THE CERTAIN TRACT LAND, AND DO HEREBY SUBDIVIDE 280.5436 ACRES AS SHOWN HEREON, TO BE KNOWN AS

THOMAS RANCH, SECTION 1

AS THE OFFICIAL PLAT OF THE SAME, THE EASEMENTS HEREON ARE RESERVED FOR THE USE OF PUBLIC UTILITY PROVIDERS.

JAROM JOHNSON, PRESIDENT
WPP THOMAS RANCH, LLC
3535 S. MARKET STREET, SUITE 400
W. VALLEY CITY, UTAH 84119

REBECCA BUCHAN, CEO
ARETE THOMAS RANCH HOLDINGS, LLC
4670 SOUTH HOLLADAY VILLAGE PLAZA, SUITE 200
SALT LAKE CITY, UTAH 84117

STATE OF UTAH §
COUNTY OF SALT LAKE §

BEFORE ME, THE UNDERSIGNED AUTHORITY, ON THIS DAY PERSONALLY APPEARED JAROM JOHNSON, PRESIDENT OF WPP THOMAS RANCH, LLC, KNOWN UNTO ME TO BE THE PERSON WHOSE NAME IS SUBSCRIBED TO THE FOREGOING INSTRUMENT, AND ACKNOWLEDGED TO ME THAT SUCH PERSON EXECUTED THE SAME FOR THE PURPOSES AND CONSIDERATIONS THEREIN STATED.

GIVEN UNDER MY HAND AND SEAL OF THIS 14th DAY OF June 2023 A.D.

NOTARY PUBLIC FOR SALT LAKE COUNTY, UTAH

AMBER DAVIS
Notary Public - State of Utah
Comm. No. 726935
My Commission Expires on
Jun 26, 2023

STATE OF UTAH §
COUNTY OF SALT LAKE §

BEFORE ME, THE UNDERSIGNED AUTHORITY, ON THIS DAY PERSONALLY APPEARED REBECCA BUCHAN, CEO OF ARETE THOMAS RANCH HOLDINGS, LLC, KNOWN UNTO ME TO BE THE PERSON WHOSE NAME IS SUBSCRIBED TO THE FOREGOING INSTRUMENT, AND ACKNOWLEDGED TO ME THAT SUCH PERSON EXECUTED THE SAME FOR THE PURPOSES AND CONSIDERATIONS THEREIN STATED.

GIVEN UNDER MY HAND AND SEAL OF THIS 14th DAY OF June 2023 A.D.

NOTARY PUBLIC FOR SALT LAKE COUNTY, UTAH

AMBER DAVIS
Notary Public - State of Utah
Comm. No. 726935
My Commission Expires on
Jun 26, 2023

STATE OF TEXAS §
COUNTY OF BURNET §

I, STEVEN M. DUARTE, DO HEREBY CERTIFY THAT THE SURVEY-RELATED PORTIONS OF THIS PLAT ARE TRUE AND CORRECT TO THE BEST OF MY KNOWLEDGE, THAT I PREPARED THIS PLAT FROM AN ACTUAL AND ACCURATE ON-THE-GROUND SURVEY OF THE LAND AND THAT THE MONUMENTS SHOWN THEREON WERE PROPERLY PLACED UNDER MY PERSONAL SUPERVISION. LOT CORNERS WILL BE SET AFTER THE PLAT IS RECORDED AND SITE GRADING IS COMPLETE.

6/19/23
DATE

STEVEN M. DUARTE, R.P.L.S.
TEXAS REGISTRATION NO. 5940
SDUARTE@4WARDLS.COM

STATE OF TEXAS
STEVEN M. DUARTE
5940
REGISTERED
PROFESSIONAL
LAND SURVEYOR

OWNER:
WPP THOMAS RANCH, LLC
595 SOUTH RIVERWOODS PARKWAY, SUITE 400
LOGAN, UTAH 84321

ENGINEER:
DEC-CENTRAL TEXAS, LLC
3409 EXECUTIVE CENTER DR., SUITE 129
AUSTIN, TEXAS 78731

SURVEYOR:
4WARD LAND SURVEYING
4120 FREDRICH, SUITE 200
AUSTIN, TEXAS 78744

ACREAGE: 280.5429

PATENT SURVEY: MARIA C. SALINAS SURVEY
NO. 17, ABSTRACT NO. 776,
W. W. BURTON SURVEY NO. 15,
ABSTRACT NO. 1809

NUMBER OF LOTS: 57

GENERAL NOTES:

1. THIS RESIDENTIAL AND COMMERCIAL SUBDIVISION IS WITHIN THE BURNET COUNTY IMPROVEMENT DISTRICT NO. 1. A SPECIAL DISTRICT WITH JURISDICTION TO LEVY TAXES TO SUPPORT THE CONSTRUCTION AND MAINTENANCE OF INFRASTRUCTURE WITHIN THE DEVELOPMENT. THIS PROPERTY SHALL BE DEVELOPED PURSUANT TO THE CONSENT AGREEMENT FOR THE CREATION OF THE DISTRICT. NO PORTION OF THIS PROJECT IS WITHIN AN ETJ.
2. THIS PLAT WAS PREPARED IN COMPLIANCE WITH THE BURNET COUNTY SUBDIVISION REGULATIONS.
3. THIS SUBDIVISION IS SERVED BY THE CENTRALIZED WATER DISTRIBUTION AND WASTEWATER TREATMENT SYSTEMS SHARED WITH TRAVIS COUNTY IMPROVEMENT DISTRICT NO. 1. BURNET COUNTY, BURNET COUNTY IMPROVEMENT DISTRICT NO. 1 AND TRAVIS COUNTY IMPROVEMENT DISTRICT NO. 1 DO NOT GUARANTEE THE QUALITY OR QUANTITY OF A RELIABLE WATER SOURCE.
4. BY FILING THIS PLAT WPP THOMAS RANCH AND ALL FUTURE OWNERS OF PROPERTY WITHIN THIS SUBDIVISION, BY PURCHASING SUCH PROPERTY ACKNOWLEDGE AND AGREE THAT THE COUNTY SHALL HAVE NO OBLIGATION WHATSOEVER TO REPAIR OR ACCEPT MAINTENANCE OF THE PRIVATE ROADS IN THIS SUBDIVISION.
5. PRIVATE/GATED ROADWAYS SHALL BE CONSIDERED PRIVATE AND SHALL BE MAINTAINED BY THE BURNET COUNTY IMPROVEMENT DISTRICT NO 1 AND/OR A HOMEOWNER'S ASSOCIATION.
6. ANY UNMANNED GATES SHALL HAVE A KNOX BOX FOR THE FIRE DEPARTMENT.
7. MINIMUM SINGLE-FAMILY, ATTACHED RESIDENTIAL LOT WIDTH SHALL BE FORTY FEET WIDE.
8. MINIMUM SINGLE-FAMILY, ATTACHED RESIDENTIAL LOT LENGTH SHALL BE EIGHTY FEET LONG.
9. MINIMUM FRONT SETBACK FOR SINGLE-FAMILY LOTS SHALL BE TWENTY-FIVE FEET OR AS REQUIRED BY THE HOMEOWNER'S ASSOCIATION.
10. MINIMUM REAR SETBACK FOR SINGLE-FAMILY LOTS SHALL BE TWENTY FEET OR AS REQUIRED BY THE HOMEOWNER'S ASSOCIATION.
11. MINIMUM SIDE SETBACK FOR SINGLE-FAMILY LOTS SHALL BE TEN FEET FROM LOT LINE, TWENTY FEET FROM SIDE ROAD R.O.W. OR AS REQUIRED BY THE HOMEOWNER'S ASSOCIATION.
12. MAXIMUM DENSITY FOR MULTIFAMILY IS 24 UNITS PER ACRE.
13. MINIMUM FRONT SETBACK FOR COMMERCIAL LOTS SHALL BE FIFTEEN FEET.
14. MINIMUM SIDE AND REAR SETBACK FOR COMMERCIAL LOTS SHALL BE TEN FEET.
15. A 25-FOOT WIDE R.O.W. RESERVATION IS INCLUDED ALONG COUNTY RD 404 FROM THE ENTRANCE TO THE EAST. A 50-FOOT R.O.W. RESERVATION IS INCLUDED ALONG COUNTY RD 404 FROM THE ENTRANCE TO THE WEST.
16. BURNET COUNTY AND THE BURNET COUNTY IMPROVEMENT DISTRICT NO. 1 DO NOT GUARANTEE THE QUALITY OR QUANTITY OF A RELIABLE WATER SOURCE.
17. LOTS 1-38 AND 40-44 ON THIS SUBDIVISION PLAT SHALL NOT BE SUBDIVIDED; LOT 39 WILL BE SUBDIVIDED INTO MULTIPLE LOTS OR A CONDOMINIUM REGIME.
18. THIS PROPERTY LIES ENTIRELY WITHIN ZONE X (AREA OUTSIDE THE 100-YEAR FLOODPLAIN), AS SHOWN ON THE BURNET COUNTY FLOOD INSURANCE RATE MAP NO. 48053C0705F DATED MARCH 15, 2012.
19. THE ENGINEERING PORTIONS OF THIS PLAT WERE DESIGNED BY DEC-CENTRAL TEXAS.

LCRA NOTES:

1.ALL PROPERTY HEREIN IS SUBJECT TO THE LOWER COLORADO RIVER AUTHORITY'S HIGHLAND LAKES WATERSHED ORDINANCE (HLWO). ALL STORMWATER RUNOFF SHALL BE TREATED AND MANAGED PER THE HLWO TECHNICAL CRITERIA BEFORE DRAINING TO THE EXISTING WATERWAYS AND CREEKS. WRITTEN NOTIFICATION AND/OR PERMITS ARE REQUIRED PRIOR TO COMMENCING ANY DEVELOPMENT ACTIVITIES. CONTACT LCRA WATERSHED MANAGEMENT AT 1-800-776-5272, EXTENSION 2324 FOR MORE INFORMATION.

2.THE WATERWAY BUFFER ZONE EASEMENT IS FOR THE PROTECTION OF THE ENVIRONMENT BY IMPROVING THE QUALITY OF STORMWATER RUNOFF FROM DEVELOPED LANDS. THE NATIVE LAND OR MANAGEMENT PRACTICES WITHIN THE EASEMENT ARE TO HELP MAINTAIN CLEAN WATER IN CREEKS, RIVERS AND LAKES. NO STRUCTURE OR IMPROVEMENTS OTHER THAN THOSE NOTED IN CHAPTER 3.4 OF THE HLWO WATER QUALITY MANAGEMENT TECHNICAL MANUAL MAY BE PLACED OR PERFORMED WITHIN THE EASEMENT WITHOUT SPECIFIC PRIOR AUTHORIZATION AND APPROVAL IN WRITING FROM THE LCRA, ITS SUCCESSORS OR ASSIGNS, OR OTHER GOVERNMENTAL ENTITY WITH AUTHORITY TO PERMIT SUCH IMPROVEMENTS. ROADWAY CROSSINGS, STORMWATER DETENTION STRUCTURES, AND UTILITY CROSSINGS SHALL MINIMIZE DISTURBANCE TO THE MAXIMUM EXTENT PRACTICAL AND SHOULD OCCUR AT NEAR RIGHT ANGLES TO THE WATERWAY CENTERLINE. THE EASEMENT SHALL BE MAINTAINED BY PRESERVING AND RESTORING NATIVE VEGETATION. THE EASEMENT MAY NOT BE AMENDED EXCEPT BY EXPRESS WRITTEN AGREEMENT OF THE LCRA, ITS SUCCESSORS OR ASSIGNS, OR OTHER GOVERNMENTAL ENTITY WITH PROPERTY AUTHORITY.

3.THE PERMANENT WATER QUALITY BEST MANAGEMENT PRACTICE (BMP) EASEMENT IS FOR THE PURPOSE OF PROTECTING THE ENVIRONMENT BY IMPROVING THE QUALITY OF STORMWATER RUNOFF FROM DEVELOPED LANDS. NO STRUCTURE OR OTHER IMPROVEMENT MAY BE CONSTRUCTED OR MAINTAINED WITHIN A WATER QUALITY BMP EASEMENT AREA UNLESS SPECIFICALLY AUTHORIZED AND APPROVED IN WRITING IN ADVANCE BY THE LOWER COLORADO RIVER AUTHORITY (LCRA). THE WATER QUALITY BMP EASEMENT MAY BE ENFORCED BY THE LOWER COLORADO RIVER AUTHORITY OR ANY OTHER GOVERNMENTAL ENTITY WITH THE AUTHORITY TO PROTECT THE ENVIRONMENT FOR THE BENEFIT OF THE PUBLIC, BY INJUNCTION OR OTHER ACTION IN A COURT OF APPROPRIATE JURISDICTION.

4.PRIOR TO SUBMITTING A DEVELOPMENT PERMIT APPLICATION, THE APPLICANT MUST PREPARE A WATER QUALITY MASTER PLAN PER SECTION 6.2 OF THE HIGHLAND LAKES WATERSHED ORDINANCE, TECHNICAL CRITERIA AND REQUIREMENTS OF THE MASTER PLAN ARE DETAILED IN APPENDIX 1.6 OF THE HLWO WATER QUALITY MANAGEMENT TECHNICAL MANUAL. A DEVELOPMENT PERMIT FOR A PHASE OR SECTION CAN BE SUBMITTED CONCURRENTLY WITH AN OVERALL DEVELOPMENT WATER QUALITY MASTER PLAN.

BEARING BASIS:

ALL BEARINGS ARE BASED ON THE TEXAS STATE PLANE COORDINATE SYSTEM, GRID NORTH, CENTRAL ZONE, (4203), NAD83 (CORS). ALL DISTANCES WERE ADJUSTED TO SURFACE USING A COMBINED SCALE FACTOR OF 1.00017175683.

SURVEY CONTROL:

CONTROL FOR THIS SURVEY IS BASED ON A 1/2" IRON ROD WITH "4WARD CONTROL" CAP SET, GRID COORDINATES (STATE PLANE TEXAS CENTRAL – 4203) AND ELEVATIONS (NAVD88) SHOWN HEREON DERIVED FROM GPS STATIC OBSERVATIONS WERE COMPUTED FROM NGS O.P.U.S. SOLUTION REPORT DERIVED FROM 4WARD STATIC DATA COLLECTED 1/10/23.

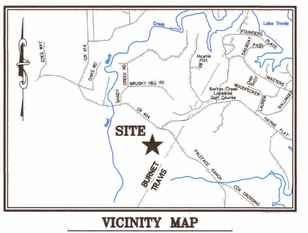

VICINITY MAP
SCALE: 1" = 3000'

STATE OF TEXAS §
COUNTY OF BURNET §

I, JOE DON DOCKERY, COUNTY COMMISSIONER OF PRECINCT NO. 4, IN BURNET COUNTY, TEXAS, HAVE REVIEWED THE PLAT OF THIS SUBDIVISION AND HEREBY APPROVE SAID PLAT FOR PRESENTATION TO THE COMMISSIONERS COURT OF BURNET COUNTY, TEXAS.

JOE DON DOCKERY, COMMISSIONER PRECINCT NO. 4

STATE OF TEXAS §
COUNTY OF BURNET §

I, JAMES OAKLEY, JUDGE OF THE COMMISSIONER'S COURT OF BURNET COUNTY, TEXAS, HEREBY CERTIFY THAT THE FOREGOING PLAT HAS BEEN APPROVED BY THE COMMISSIONER'S COURT OF BURNET COUNTY, ON THE _____ DAY OF _____ 2023 AND BY MY SIGNATURE AFFIXED HERETO, AUTHORIZED THIS PLAT TO BE RECORDED IN THE PLAT RECORDS OF BURNET COUNTY, TEXAS.

JAMES OAKLEY, COUNTY JUDGE

THOMAS RANCH, SECTION 1
Burnet County, Texas

4WARD Land Surveying
A Limited Liability Company
PO Box 90876, Austin Texas 78709
INFO@4WARDLS.COM (512) 537-2384
TBPELS FIRM #10174300

Date:	6/14/2023
Project:	01590
Scale:	N/A
Reviewer:	SMD
Tech:	DDL
Field Crew:	JB/MP
Survey Date:	MAY 2023
Sheet:	11 OF 11

P:\01590\Dwg\01590 Plat Sec-1.dwg

SHEET NUMBER 8 OF 11

THOMAS RANCH
PARCEL 55
BURNET COUNTY, TEXAS

FINAL PLAT (6 OF 6)

KHA PROJECT	069406209
DATE	SEPTEMBER 2025
SCALE:	AS SHOWN
DESIGNED BY:	RMC
DRAWN BY:	AOR
CHECKED BY:	JAP

917725 REGISTERED PROFESSIONAL ENGINEER JAMES A. PHILLIPS 10/14/25

Kimley»Horn

© 2025 KIMLEY-HORN AND ASSOCIATES, INC.
10814 JOLLYVILLE ROAD, CAMPUS IV, SUITE 200, AUSTIN, TX 78759
PHONE: 512-418-1771
WWW.KIMLEY-HORN.COM
TEXAS REGISTERED ENGINEERING FIRM F-928

No.	REVISIONS	DATE	BY

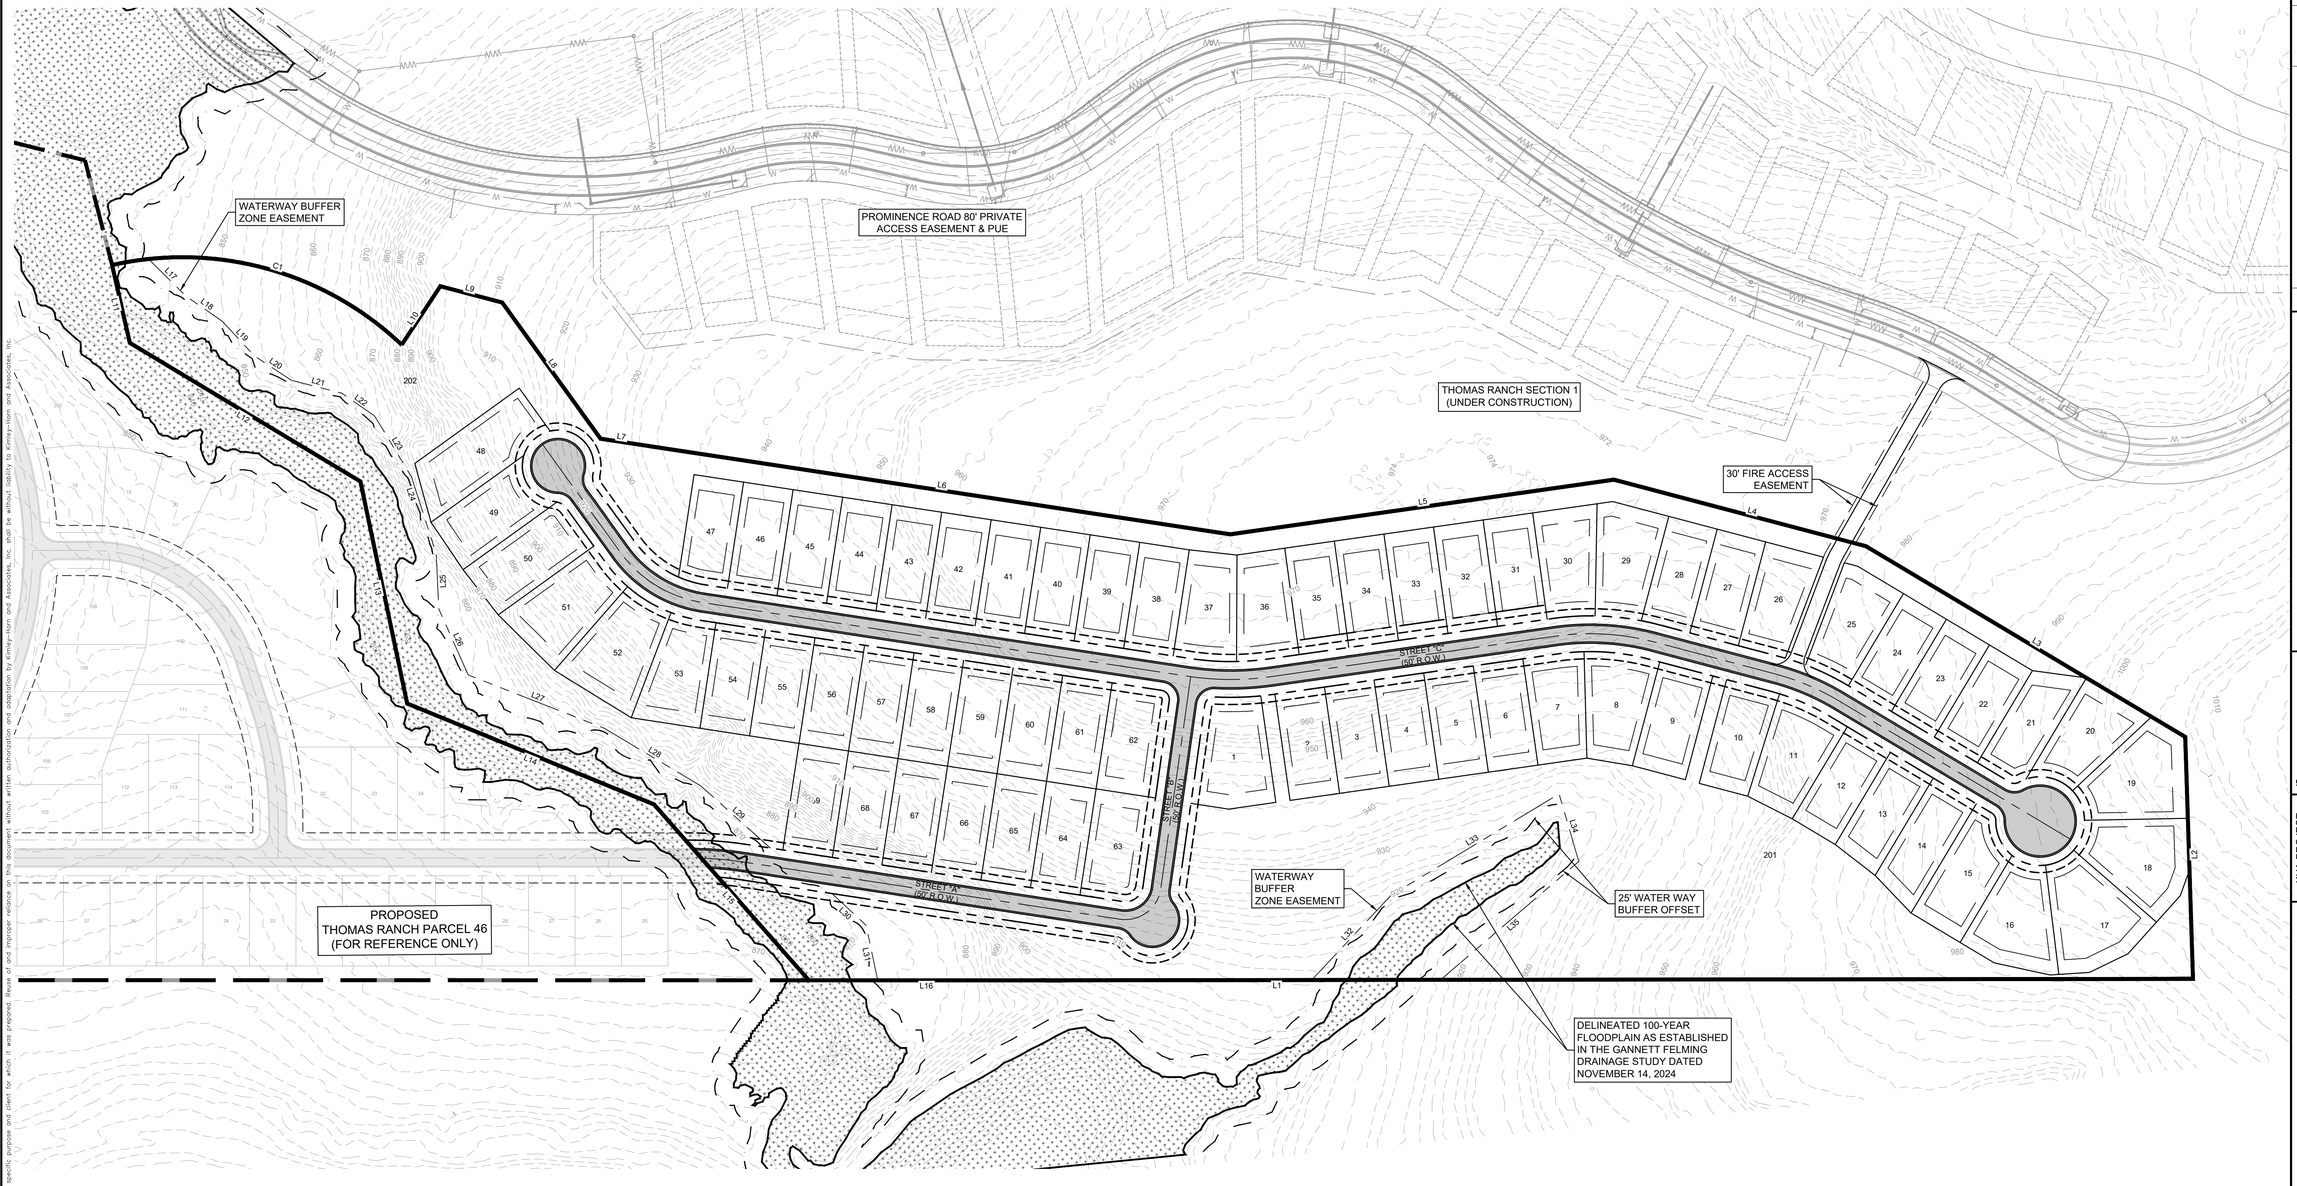

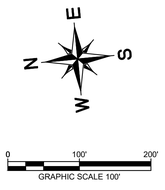

LEGEND

- PROPERTY LINE
- PHASE BOUNDARY
- 10' PUE
- 25' WATER WAY BUFFER
- DELINEATED 100-YEAR FLOOD PLAIN/ LCRA WATER WAY BUFFER
- PROPOSED DETENTION AND WATER QUALITY FACILITY
- DRAINAGE EASEMENT

PROPERTY BOUNDARY - LINE AND CURVE TABLES

LINE TABLE		
LINE	LENGTH	BEARING
L1	1602.80	N5°26'57.53"E
L2	338.32	N86°18'34.00"W
L3	519.62	S36°23'07.73"W
L4	364.37	S20°19'08.58"W
L5	541.84	S2°34'42.21"E
L6	819.81	S14°09'46.48"W
L7	70.05	S14°09'46.48"W
L8	234.79	S59°42'14.45"W
L9	89.50	S20°15'58.67"W
L10	98.03	S51°04'19.06"E
L11	111.50	N82°43'43.84"E

LINE TABLE		
LINE	LENGTH	BEARING
L12	376.14	N36°32'25.41"E
L13	317.11	N83°38'49.20"E
L14	372.75	N27°45'55.54"E
L15	327.46	N54°10'44.53"E
L16	331.51	N5°32'10.27"E

CURVE TABLE						
CURVE	RADIUS	LENGTH	CHORD BEARING	CHORD	DELTA	TANGENT
C1	445.00'	437.10'	S20°55'06"W	419.74'	56°16'45"	238.00'

WATERWAY SETBACK EASEMENT - LINE TABLE

LINE TABLE		
LINE	LENGTH	BEARING
L17	74.06	S50°10'01.03"W
L18	61.09	S40°14'57.81"W
L19	66.72	S52°35'40.22"W
L20	61.48	S38°53'49.34"W
L21	72.66	S19°51'34.01"W
L22	55.79	S40°17'36.61"W
L23	99.30	S64°17'25.30"W
L24	113.13	S77°40'49.84"W
L25	77.47	N87°11'39.48"W
L26	100.85	S71°28'21.88"W

LINE TABLE		
LINE	LENGTH	BEARING
L27	203.82	S26°54'47.38"W
L28	157.11	S36°21'32.10"W
L29	130.66	S47°17'57.75"W
L30	64.98	S48°33'24.98"W
L31	78.61	S83°36'24.49"W
L32	162.10	S41°21'38.09"E
L33	274.39	S25°36'22.40"E
L34	98.46	S79°16'56.84"W
L35	254.33	N35°02'50.87"W

No.	REVISIONS	DATE	BY

Kimley»Horn
© 2025 KIMLEY-HORN AND ASSOCIATES, INC.
10814 JOLLYVILLE ROAD, CAMPUS IV, SUITE 200, AUSTIN, TX 78759
PHONE: 512-418-1771
WWW.KIMLEY-HORN.COM
TEXAS REGISTERED ENGINEERING FIRM F-928

RYAN M. CUNNINGHAM
145432
LICENSED PROFESSIONAL ENGINEER
9/17/25

KHA PROJECT	069406209
DATE	SEPTEMBER 2025
SCALE:	AS SHOWN
DESIGNED BY:	RMC
DRAWN BY:	AOR
CHECKED BY:	JAP

OVERALL PRELIMINARY PLAN

THOMAS RANCH
PARCEL 55
BURNET COUNTY, TEXAS

SHEET NUMBER
9
OF 11

Plotted By:Cunningham, Ryan Date:October 14, 2025 11:40:41am File Path:K:\aus_civil\Thomas ranch\Varie - 2000 acres\Village - Single-family\parcel 55\Cad\preliminary\plansheets\C-Overall Preliminary Plan.dwg
This document, together with the concepts and designs presented herein, as an instrument of service, is intended only for the specific purpose and client for which it was prepared. Reuse of and improper reliance on this document without written authorization and adaptation by Kimley-Horn and Associates, Inc. shall be without liability to Kimley-Horn and Associates, Inc.

Plotted By: Cunningham, Ryan Date: October 14, 2025 11:40:58am File Path: K:\aus_civil\thomas ranch\arete – 2000 acres\hilltop – single-family\parcel 55\Cad\preliminary\plansheets\C-Preliminary Plan.dwg

This document, together with the concepts and designs presented herein, as an instrument of service, is intended only for the specific purpose and client for which it was prepared. Reuse of and improper reliance on this document without written authorization and adaptation by Kimley-Horn and Associates, Inc. shall be without liability to Kimley-Horn and Associates, Inc.

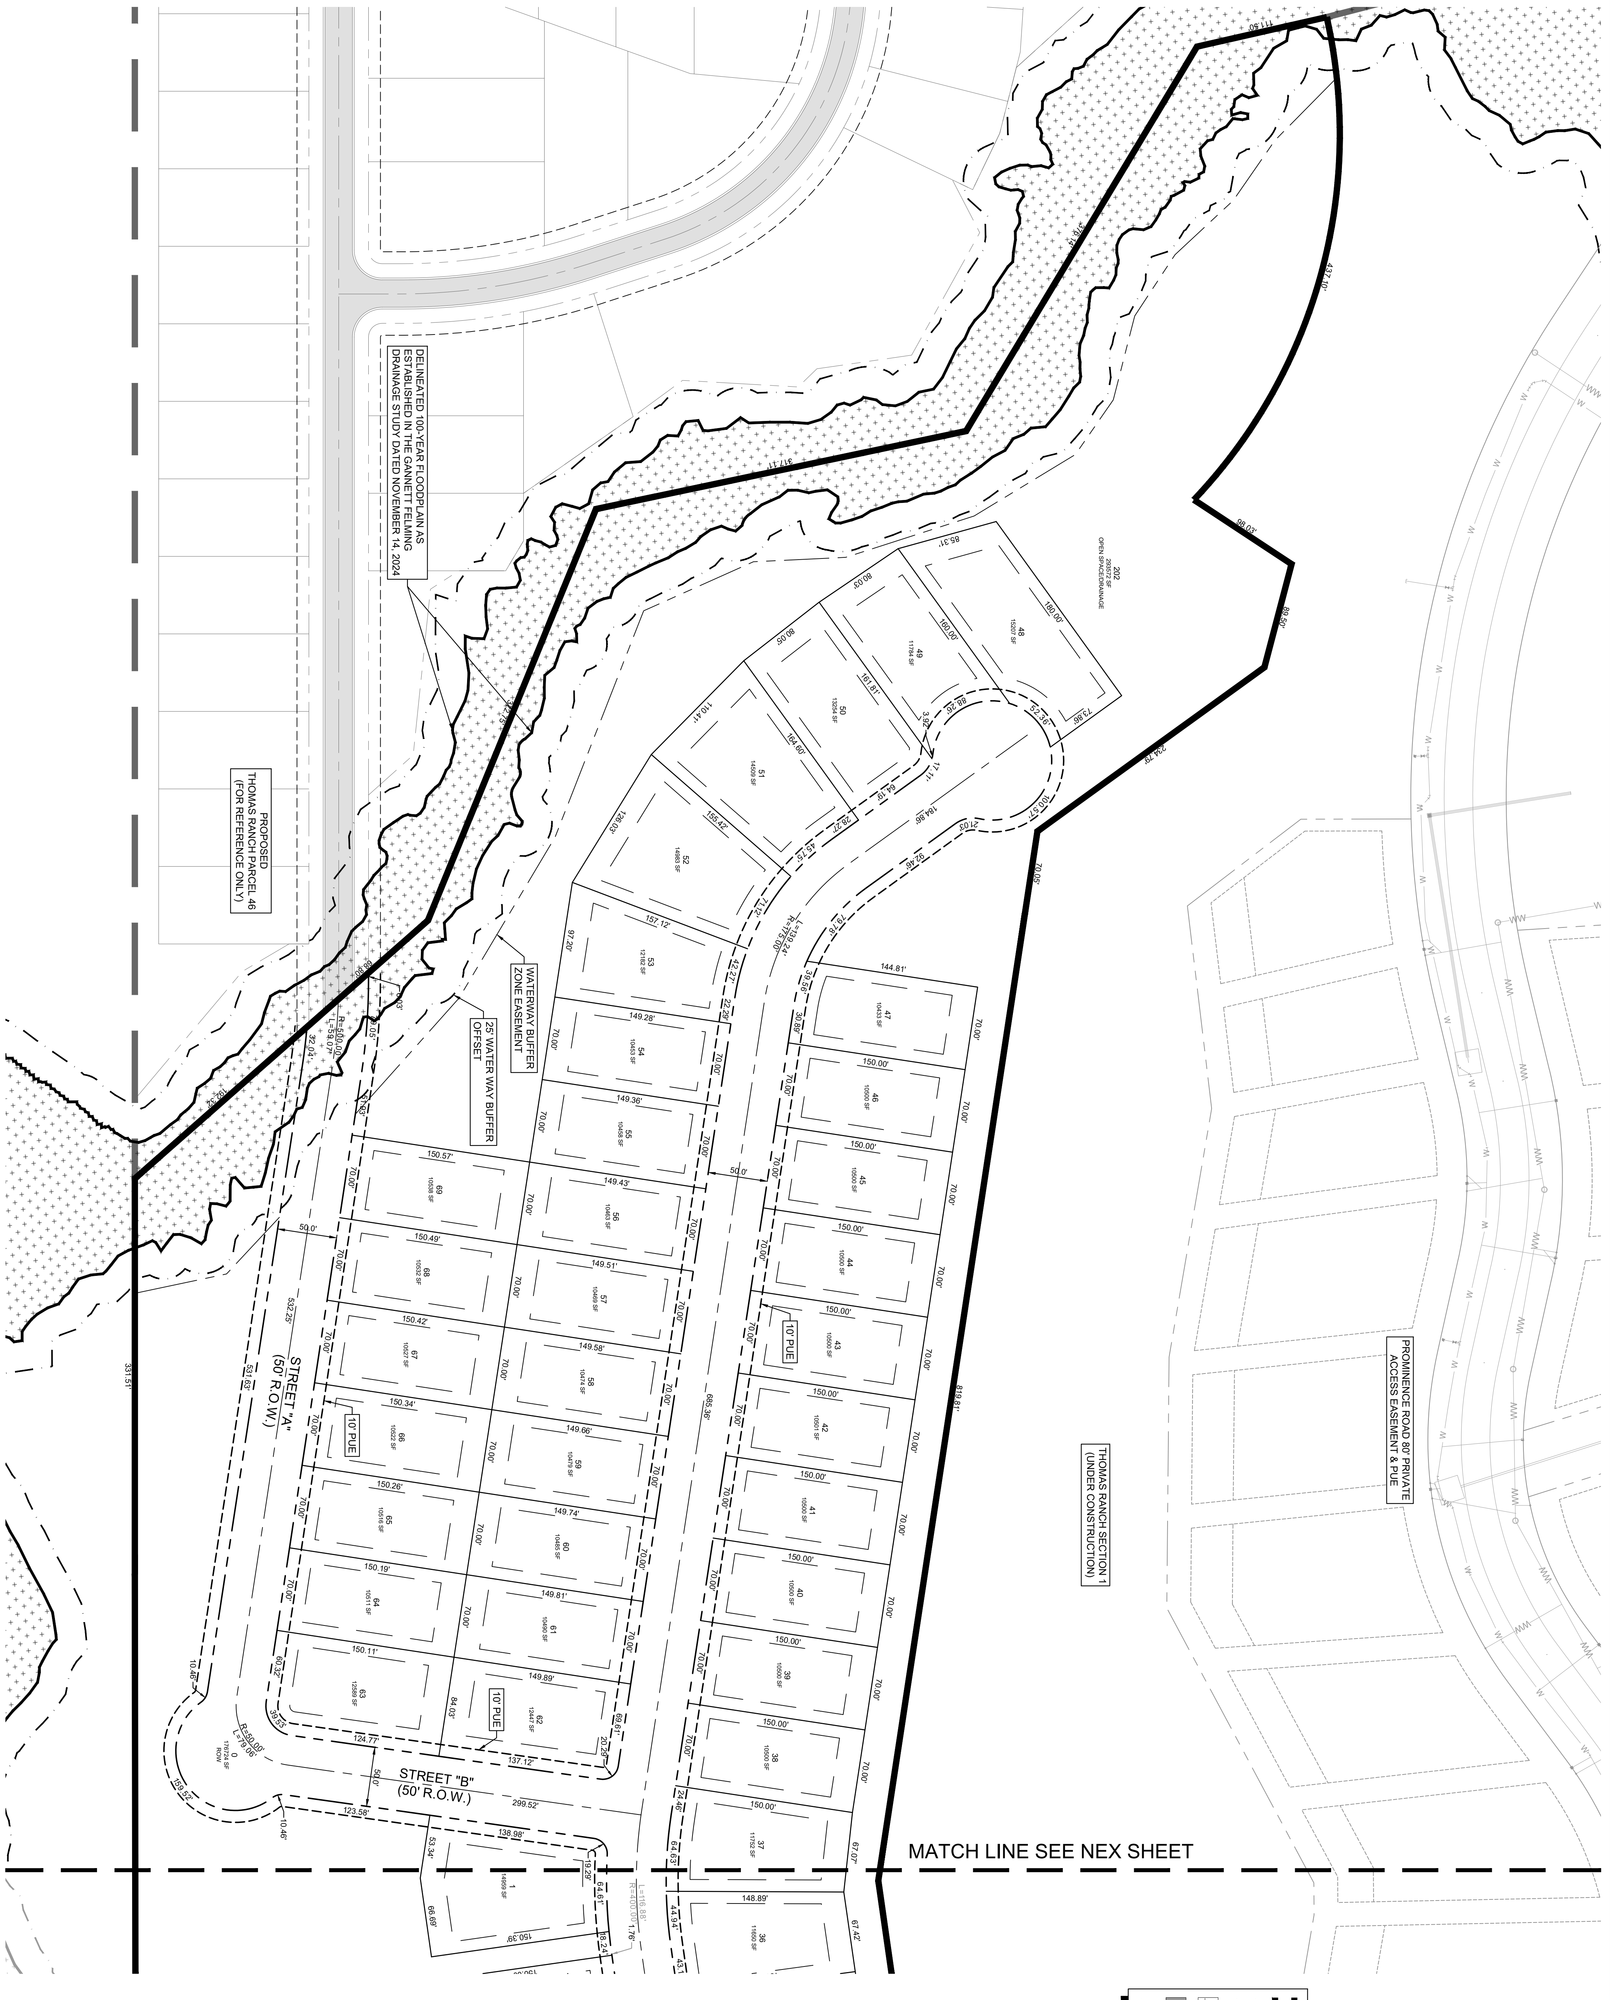

SHEET NUMBER 10 OF 11	THOMAS RANCH PARCEL 55 BURNET COUNTY, TEXAS	PRELIMINARY PLAN (1 OF 2)	KHA PROJECT 069406209 DATE SEPTEMBER 2025 SCALE: AS SHOWN DESIGNED BY: RMC DRAWN BY: AOR CHECKED BY: JAP	9/17/25	Kimley»Horn © 2025 KIMLEY-HORN AND ASSOCIATES, INC. 10814 JOLLYVILLE ROAD, CAMPUS IV, SUITE 200, AUSTIN, TX 78759 PHONE: 512-418-1771 WWW.KIMLEY-HORN.COM TEXAS REGISTERED ENGINEERING FIRM F-928

No.	REVISIONS	DATE	BY

MATCH LINE SEE PREVIOUS SHEET

PROMINENCE ROAD 80' PRIVATE ACCESS EASEMENT & PUE

THOMAS RANCH SECTION 1 (UNDER CONSTRUCTION)

30' EMERGENCY ACCESS EASEMENT

STREET "C" (50' R.O.W.)

STREET "B" (50' R.O.W.)

10' PUE

WATERWAY BUFFER ZONE EASEMENT

25' WATER WAY BUFFER OFFSET

DELINEATED 100-YEAR FLOODPLAIN AS ESTABLISHED IN THE GANNETT FELMING DRAINAGE STUDY DATED NOVEMBER 14, 2024

FLOODPLAIN STUDIED BY OTHERS

1602.80'

0 176724 SF ROW

201 334405 SF OPEN SPACE/DRAINAGE

0 60' 120'

GRAPHIC SCALE 60'

LEGEND

- PROPERTY LINE
- PHASE BOUNDARY
- 10' PUE
- 25' WATER WAY BUFFER
- DELINEATED 100-YEAR FLOOD PLAIN/ LCRA WATER WAY BUFFER
- PROPOSED DETENTION AND WATER QUALITY FACILITY
- DRAINAGE EASEMENT

No.	REVISIONS	DATE	BY

Kimley»Horn

© 2025 KIMLEY-HORN AND ASSOCIATES, INC.
10814 JOLLYVILLE ROAD, CAMPUS IV, SUITE 200, AUSTIN, TX 78759
PHONE: 512-418-1771
WWW.KIMLEY-HORN.COM
TEXAS REGISTERED ENGINEERING FIRM F-928

RYAN M. CUNNINGHAM
145422
LICENSED
PROFESSIONAL ENGINEER
9/17/25

KHA PROJECT	069406209
DATE	SEPTEMBER 2025
SCALE:	AS SHOWN
DESIGNED BY:	RMC
DRAWN BY:	AOR
CHECKED BY:	JAP

PRELIMINARY PLAN
(2 OF 2)

THOMAS RANCH
PARCEL 55
BURNET COUNTY, TEXAS

SHEET NUMBER
11
OF 11

Plotted By:Cunningham, Ryan Date:October 14, 2025 11:41:02am File Path:K:\aus_civil\thomas ranch\prelim - 2000 acres\hilltop - single-family\parcel 55\Civil\prelim\plansheets\C-Preliminary Plan.dwg
This document, together with the concepts and designs presented herein, as an instrument of service, is intended only for the specific purpose and client for which it was prepared. Reuse of and improper reliance on this document without written authorization and adaptation by Kimley-Horn and Associates, Inc. shall be without liability to Kimley-Horn and Associates, Inc.

Burnet County Commissioners Court

Jim Luther Jr.	Damon Beierle	Bryan Wilson	Chad Collier	Joe Don Dockery
Precinct 1	*Precinct 2*	*County Judge*	*Precinct 3*	*Precinct 4*

Regular Session **24.**

Meeting Date: 10/28/2025

Subject

Discuss, consider and take appropriate action concerning the preliminary plat approval for Thomas Ranch Parcel 49, a private subdivision consisting of 46 lots on 17.04 acres, located at CR 404 and Paleface Ranch Road. (Dockery)

Attachments

20251014 - Parcel 49 Preliminary Plat

PRELIMINARY PLANS
FOR
THOMAS RANCH PARCEL 49
BURNET COUNTY, TEXAS

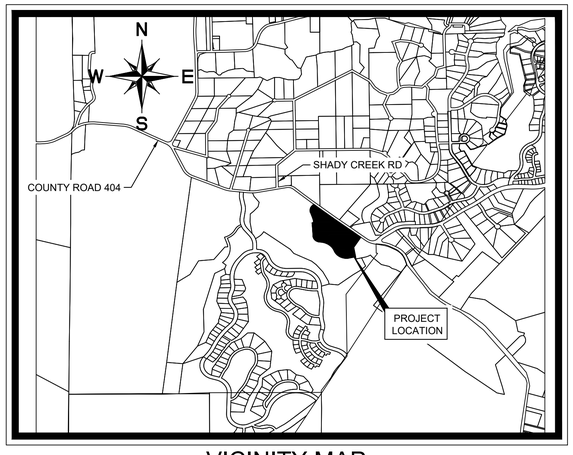

VICINITY MAP

OCTOBER 2025

SHEET INDEX

Sheet Number	Sheet Title
1	COVER SHEET
2	GENERAL NOTES
3	FINAL PLAT (1 OF 6)
4	FINAL PLAT (2 OF 6)
5	FINAL PLAT (3 OF 6)
6	FINAL PLAT (4 OF 6)
7	FINAL PLAT (5 OF 6)
8	FINAL PLAT (6 OF 6)
9	OVERALL PRELIMINARY PLAN
10	PRELIMINARY PLAN (1 OF 2)
11	PRELIMINARY PLAN (2 OF 2)

LEGAL DESCRIPTION
BEING 17.05 ACRES OF LAND, BEING A PORTION OF LOTS 48, 49 AND 50 OF THOMAS RANCH SECTION 1, RECORDED IN DOCUMENT NO. 202306164 OF THE OFFICIAL PUBLIC RECORDS OF BURNET COUNTY, TEXAS, AND BEING A PORTION OF LOT 77 OF THOMAS RANCH SECTION 3, RECORDED IN DOCUMENT NO. 202408589 OF THE OFFICIAL PUBLIC RECORDS OF BURNET COUNTY, TEXAS

ENGINEER

Kimley»Horn
10814 JOLLYVILLE ROAD STATE OF TEXAS CAMPUS IV, SUITE 200 AUSTIN, TEXAS 78759 Tel. No. (512) 418-1771
CERTIFICATE OF REGISTRATION #F-928
CONTACT: RYAN M. CUNNINGHAM, P.E.

OWNER/DEVELOPER NAME AND ADDRESS:

ARETE THOMAS RANCH HOLDINGS, LLC
4670 S HOLLADAY VILLAGE PLAZA
SUIT 200
SALT LAKE CITY, UR 84117

DISTRICT:

BURNET COUNTY IMPROVMENTS DISTRICT #1

SURVEYOR

MIKE MONTGOMERY
KIMLEY-HORN AND ASSOCIATES
108114 JILLYVILLE ROAD, AVALLON IV, SUITE 200 AUSTIN, TEXAS 78759

PREPARED BY:

Kimley»Horn
10814 JOLLYVILLE ROAD, AVALLON IV, SUITE 300 (512) 418-1771
AUSTIN, TEXAS 78759 Fax No. (512) 418-1791
CERTIFICATE OF REGISTRATION #928

LISTS OF CONTACTS:

WATER & SANITARY SEWER
BURNET COUNTY
IMPROVEMENTS DISTRICT #1
CENTRALIZED WATER AND
WASTWATER SYSTEMS WITH
TRAVIS COUNTY IMPROVMENTS
DISTRICT NO. 1

GAS
TEXAS GAS SERVICE
CHRIS MCKNIGHT
5613 AVENUE F
AUSTIN, TX 78751
PH. (512) 465-1134
LBARGAR@TXGAS.COM

ELECTRIC
PEDERNALES ELECTRIC
COOPERATIVE INC.
TERRY CRAVEY.
4302 N US HIGHWAY 281
MARBLE FALLS, TX 78654.

FIRE
BURNET COUNTY
EMERGENCY SERVICES
DISTRICT 9
9805 E. HIGHWAY 71
SPICEWOOD, TEXAS
78669-4081
PH. (830) 693-7136

STORM SEWER
BURNET COUNTY
IMPROVEMENTS DISTRICT #1
CENTRALIZED WATER AND
WASTWATER SYSTEMS WITH
TRAVIS COUNTY IMPROVMENTS
DISTRICT NO. 1

No.	REVISIONS	DATE	BY

THOMAS RANCH PARCEL 49 - PARCEL 49

Kimley»Horn
© 2025 KIMLEY-HORN AND ASSOCIATES, INC.
10814 JOLLYVILLE ROAD, CAMPUS IV, SUITE 200, AUSTIN, TX 78759
PHONE: 512-418-1771
WWW.KIMLEY-HORN.COM
TEXAS REGISTERED ENGINEERING FIRM F-928

RYAN M. CUNNINGHAM
145422
LICENSED
PROFESSIONAL ENGINEER
10/3/2025

KHA PROJECT	069405209
DATE	SEPTEMBER 2025
SCALE:	AS SHOWN
DESIGNED BY:	RMC
DRAWN BY:	AOR
CHECKED BY:	RMC

COVER SHEET

THOMAS RANCH
PARCEL 49
BURNET COUNTY, TEXAS

SHEET NUMBER
1
OF 11

Plotted By:Cunningham, Ryan Date:October 14, 2025 11:11:03am File Path:K:\aus_civil\thomas ranch\arete - 2000 acres\hilltop - single-family\parcel 49\Cad\preliminary\plansheets\C- Cover Sheet 49.dwg
This document, together with the concepts and designs presented herein, as an instrument of service, is intended only for the specific purpose and client for which it was prepared. Reuse of and improper reliance on this document without written authorization and adaptation by Kimley-Horn and Associates, Inc. shall be without liability to Kimley-Horn and Associates, Inc.

GENERAL NOTES

1. THIS SUBDIVISION TO BE SERVED BY THE CENTRALIZED WATER DISTRIBUTION AND WASTEWATER TREATMENT PROVIDED BY TRAVIS COUNTY IMPROVEMENT DISTRICT NO.1
2. WATER USE SHALL BE METERED PER UNIT AND MAY BECOME LIMITED WITH OVERUSE.
3. BURNET COUNTY SHALL NOT ACCEPT ALL OR PORTION OF THE ROADS IN THIS SUBDIVISIONS FOR MAINTENANCE. BURNET COUNTY SHALL NOT BE RESPONSIBLE FOR THE QUANTITY OR QUALITY OF A RELIABLE WATER SOURCE
4. PRIVET/GATED ROADWAYS SHALL BE CONSIDERED PRIVATE AND SHALL BE MAINTAINED BY A HOMEOWNERS ASSOCIATION
5. ANY UNMANNED GATES SHALL HAVE A KNOX BOX FOR THE FIRE DEPARTMENT
6. THIS PROJECT IS SUBJECT TO THE HIGHLAND LAKES WATERSHED ORDINANCE (HLWO). ALL STORM WATER SHALL BE COLLECTED TREATED AND CONVEYED TO THE EXISTING CREEKS IN ACCORDANCE WITH HLOW.
7. A PERMIT THOUGH LCRA IS REQUIRED PRIOR TO ANY CONSTRUCTION.
8. ONLY ROADWAYS AND UTILITIES MAY BE CONSTRUCTED THROUGH THE STREAM BUFFERS SHOWN ON THE PLAT.
9. LCRA HLWO ORDINANCE PERMIT IS REQUIRED PRIOR TO ANY CONSTRUCTION
10. MINIMUM FRONT SET BACK FOR SINGLE FAMILY LOTS SHALL BE TWENTY-FIVE FEET
11. MINIMUM REAR SET BACK FOR SINGLE FAMILY LOTS SHALL BE TEN FEET
12. MINIMUM SIDE SETBACK FOR SINGLE FAMILY LOTS SHALL BE FIVE FEET FROM LOT LINE, TWENTY FEET FROM SIDE ROAD R.O.W.
13. MAXIMUM SINGLE FAMILY ATTACHED AND DETACHED UN ITS SHALL BE LIMITED TO 800 EQUIVALENT SINGLE FAMILY CONNECTIONS

LCRA NOTES:

1. ALL PROPERTY HEREIN IS SUBJECT TO THE LOWER COLORADO RIVER AUTHORITY'S HIGHLAND LAKES WATERSHED ORDINANCE (HLWO). ALL STORMWATER RUNOFF SHALL BE TREATED AND MANAGED PER THE HLWO TECHNICAL CRITERIA BEFORE DRAINING TO THE EXISTING WATERWAYS AND CREEKS. WRITTEN NOTIFICATION AND/OR PERMITS ARE REQUIRED PRIOR TO COMMENCING ANY DEVELOPMENT ACTIVITIES. CONTACT LCRA WATERSHED MANAGEMENT AT 1-800-776-5272, EXTENSION 2324 FOR MORE INFORMATION.
2. THE WATERWAY BUFFER ZONE EASEMENT IS FOR THE PROTECTION OF THE ENVIRONMENT BY IMPROVING THE QUALITY OF STORMWATER RUNOFF FROM DEVELOPED LANDS. THE NATIVE LAND OR MANAGEMENT PRACTICES WITHIN THE EASEMENT ARE TO HELP MAINTAIN CLEAN WATER IN CREEKS, RIVERS AND LAKES. NO STRUCTURE OR IMPROVEMENTS OTHER THAN THOSE NOTED IN CHAPTER 2.4 OF THE HLWO WATER QUALITY MANAGEMENT TECHNICAL MANUAL MAY BE PLACED OR PERFORMED WITHIN THE EASEMENT WITHOUT SPECIFIC PRIOR AUTHORIZATION AND APPROVAL IN WRITING FROM THE LCRA, ITS SUCCESSORS OR ASSIGNS, OR OTHER GOVERNMENTAL ENTITY WITH AUTHORITY TO PERMIT SUCH IMPROVEMENT. ROADWAY CROSSINGS, STORMWATER DETENTION STRUCTURES, AND UTILITY CROSSINGS SHALL MINIMIZE DISTURBANCE TO THE MAXIMUM EXTENT PRACTICAL AND SHOULD OCCUR AT NEAR RIGHT ANGLES TO THE WATERWAY CENTERLINE. THE EASEMENT SHALL BE MAINTAINED BY PRESERVING AND RESTORING NATIVE VEGETATION. THE EASEMENT MAY NOT BE AMENDED EXCEPT BY EXPRESS WRITTEN AGREEMENT OF THE LCRA, ITS SUCCESSORS OR ASSIGNS, OR OTHER GOVERNMENTAL ENTITY WITH PROPERTY AUTHORITY.
3. THE PERMANENT WATER QUALITY BEST MANAGEMENT PRACTICE (BMP) EASEMENT IS FOR THE PURPOSE OF PROTECTING THE ENVIRONMENT BY IMPROVING THE QUALITY OF STORMWATER RUNOFF FROM DEVELOPED LANDS. NO STRUCTURE OR OTHER IMPROVEMENT MAY BE CONSTRUCTED OR MAINTAINED WITHIN A WATER QUALITY BMP EASEMENT AREA UNLESS SPECIFICALLY AUTHORIZED AND APPROVED IN WRITING IN ADVANCE BY THE LOWER COLORADO RIVER AUTHORITY (LCRA). THE WATER QUALITY BMP EASEMENT MAY BE ENFORCED BY THE LOWER COLORADO RIVER AUTHORITY OR ANY OTHER GOVERNMENTAL ENTITY WITH THE AUTHORITY TO PROTECT THE ENVIRONMENT FOR THE BENEFIT OF THE PUBLIC, BY INJUNCTION OR OTHER ACTION IN A COURT OF APPROPRIATE JURISDICTION.
4. PRIOR TO SUBMITTING A DEVELOPMENT PERMIT APPLICATION, THE APPLICANT MUST PREPARE A WATER QUALITY MASTER PLAN PER SECTION 6.2 OF THE HIGHLAND LAKES WATERSHED ORDINANCE. TECHNICAL CRITERIA AND REQUIREMENTS OF THE MASTER PLAN ARE DETAILED IN APPENDIX 1.6 OF THE HLWO WATER QUALITY MANAGEMENT TECHNICAL MANUAL. A DEVELOPMENT PERMIT FOR A PHASE OR SECTION CAN BE SUBMITTED CONCURRENTLY WITH AN OVERALL DEVELOPMENT WATER QUALITY MASTER PLAN.

BEARING BASIS:

ALL BEARINGS ARE BASED ON THE TEXAS STATE PLANE COORDINATE SYSTEM, GRID NORTH, CENTRAL ZONE, (4203), NAD83 (CORS), ALL DISTANCES WERE ADJUSTED TO SURFACE USING A COMBINED SCALE FACTOR OF 1.000117175683.

SURVEY CONTROL:

CONTROL FOR THIS SURVEY IS BASED ON A 4" ALUMINUM DISK IN CONCRETE STAMPED "P480" FOUND, GRID COORDINATES (STATE PLANE TEXAS CENTRAL - 4203) AND ELEVATIONS (NAVD88) SHOWN HEREON DERIVED FROM GPS STATIC OBSERVATIONS WERE COMPUTED FROM NGS O.P.U.S. SOLUTION REPORT DERIVED FROM 4WARD STATIC DATA COLLECTED 1/10/23.

FLOODPLAIN:

FLOODPLAIN AS SHOWN HAS BEEN STUDIED AND ANALYZED BY GANNETT FLEMING. REFERENCE DRAINAGE STUDY PREPARED BY GANNETT FLEMING, DATED AND STAMPED BY AMY DZIUK ON NOVEMBER 11TH, 2024 ON BEHALF OF THOMAS RANCH, ARETE COLLECTIVE DEVELOPMENT.

WATERWAY BUFFER ZONE PLAT NOTE:

THE WATERWAY BUFFER ZONE EASEMENT IS FOR THE PROTECTION OF THE ENVIRONMENT BY IMPROVING THE QUALITY OF STORMWATER RUNOFF FROM DEVELOPED LANDS. THE NATIVE LAND OR MANAGEMENT PRACTICES WITHIN THE EASEMENT ARE TO HELP MAINTAIN CLEAN WATER IN CREEKS, RIVERS AND LAKES. NO STRUCTURE OR IMPROVEMENTS, OTHER THAN NATIVE PLANT ENHANCEMENT OR MAINTENANCE OF THE AREA IN ACCORDANCE WITH LCRA RULES, MAY BE PLACED OR PERFORMED WITHIN THE EASEMENT WITHOUT SPECIFIC PRIOR AUTHORIZATION AND APPROVAL IN WRITING FROM THE LCRA, ITS SUCCESSORS OR ASSIGNS, OR OTHER GOVERNMENTAL ENTITY WITH AUTHORITY TO PERMIT SUCH IMPROVEMENT FOR THE PROTECTION OF THE ENVIRONMENT. THE EASEMENT SHALL BE MAINTAINED BY EACH LOT OWNER BY PRESERVING AND RESTORING NATIVE VEGETATION. THE EASEMENT MAY NOT BE AMENDED EXCEPT BY EXPRESS WRITTEN AGREEMENT OF THE LCRA, ITS SUCCESSORS OR ASSIGNS, OR OTHER GOVERNMENTAL ENTITY WITH PROPERTY AUTHORITY

PERMANENT WATER QUALITY BMP EASEMENT PLAT NOTE:

THE PERMANENT WATER QUALITY BEST MANAGEMENT PRACTICE (BMP) EASEMENT IS FOR THE PURPOSE OF PROTECTING THE ENVIRONMENT BY IMPROVING THE QUALITY OF STORMWATER RUNOFF FROM DEVELOPED LANDS. NO STRUCTURE OR OTHER IMPROVEMENT MAY BE CONSTRUCTED OR MAINTAINED WITHIN A WATER QUALITY BMP EASEMENT AREA UNLESS SPECIFICALLY AUTHORIZED AND APPROVED IN WRITING IN ADVANCE BY THE LOWER COLORADO RIVER AUTHORITY (LCRA).
THE WATER QUALITY BMP EASEMENT MAY BE ENFORCED BY THE LOWER COLORADO RIVER AUTHORITY OR ANY OTHER GOVERNMENTAL ENTITY WITH THE AUTHORITY TO PROTECT THE ENVIRONMENT FOR THE BENEFIT OF THE PUBLIC, BY INJUNCTION OR OTHER ACTION IN A COURT OF APPROPRIATE JURISDICTION.

PERMIT PLAT NOTE:

ALL PROPERTY HEREIN IS SUBJECT TO THE LOWER COLORADO RIVER AUTHORITY'S HIGHLAND LAKES WATERSHED ORDINANCE. WRITTEN NOTIFICATION AND/OR PERMITS ARE REQUIRED PRIOR TO COMMENCING ANY DEVELOPMENT ACTIVITIES. CONTACT LCRA WATERSHED MANAGEMENT AT 1-800-776-5272, EXTENSION 2324 FOR MORE INFORMATION.

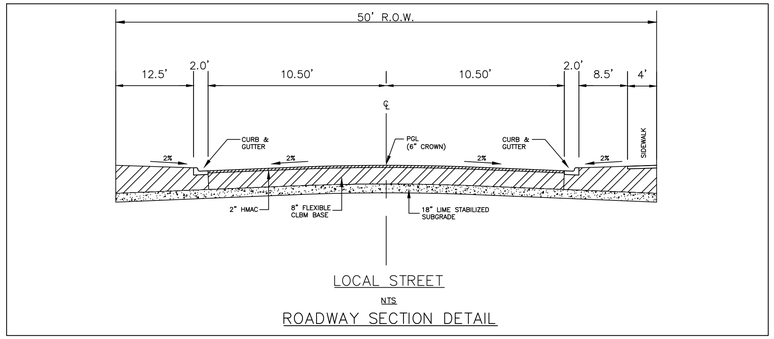

LOCAL STREET

NTS

ROADWAY SECTION DETAIL

PARCEL DATA TABLE		
	#	ACREAGE
TOTAL RESIDENTIAL LOTS	39	7.09
TOTAL OPEN SPACE LOTS	4	7.83
TOTAL AMENITY LOTS	N/A	0.00
TOTAL R.O.W.	N/A	2.13
GRAND TOTAL:	**43**	**17.05**

No.	REVISIONS	DATE	BY

Kimley»Horn
© 2025 KIMLEY-HORN AND ASSOCIATES, INC.
10814 JOLLYVILLE ROAD, CAMPUS IV, SUITE 200, AUSTIN, TX 78759
PHONE: 512-418-1771
WWW.KIMLEY-HORN.COM
TEXAS REGISTERED ENGINEERING FIRM F-928

GMC
STATE OF TEXAS
RYAN M. CUNINGHAM
145422
LICENSED
PROFESSIONAL ENGINEER
10/3/2025

KHA PROJECT 069402019	
DATE	SEPTEMBER 2025
SCALE:	AS SHOWN
DESIGNED BY:	RMC
DRAWN BY:	AOR
CHECKED BY:	RMC

GENERAL NOTES

THOMAS RANCH
PARCEL 49
BURNET COUNTY, TEXAS

SHEET NUMBER
2
OF 11

Plotted By:Cunningham, Ryan Date:October 14, 2025 11:11:21am File Path:K:\aus_civil\thomas ranch\prelim — 2000 acres\hilltop — single-family\parcel 49\Cad\preliminary\plansheets\C-General Notes 49.dwg
This document, together with the concepts and designs presented herein, as an instrument of service, is intended only for the specific purpose and client for which it was prepared. Reuse of and improper reliance on this document without written authorization and adaptation by Kimley-Horn and Associates, Inc. shall be without liability to Kimley-Horn and Associates, Inc.

Plotted By:Cunningham, Ryan Date:October 14, 2025 11:11:26am File Path:K:\aus_civil\thomas ranch\arete – 2000 acres\hilltop – single-family\parcel 49\Cad\preliminary\plansheets\C-Final Plat.dwg
This document, together with the concepts and designs presented herein, as an instrument of service, is intended only for the specific purpose and client for which it was prepared. Reuse of and improper reliance on this document without written authorization and adaptation by Kimley-Horn and Associates, Inc. shall be without liability to Kimley-Horn and Associates, Inc.

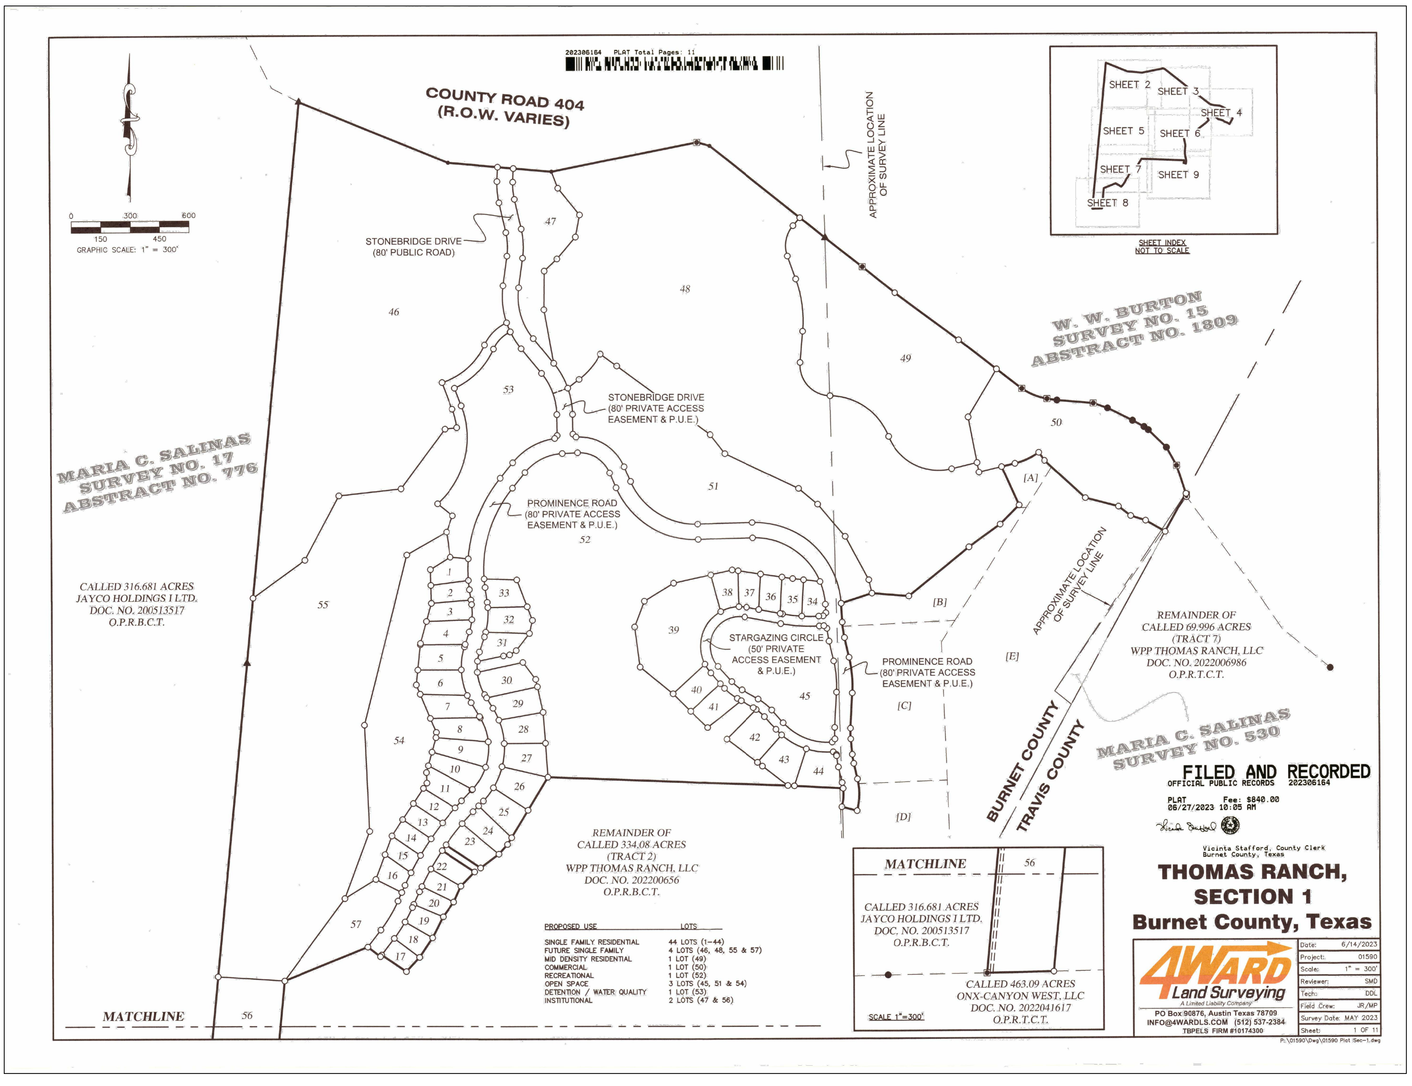

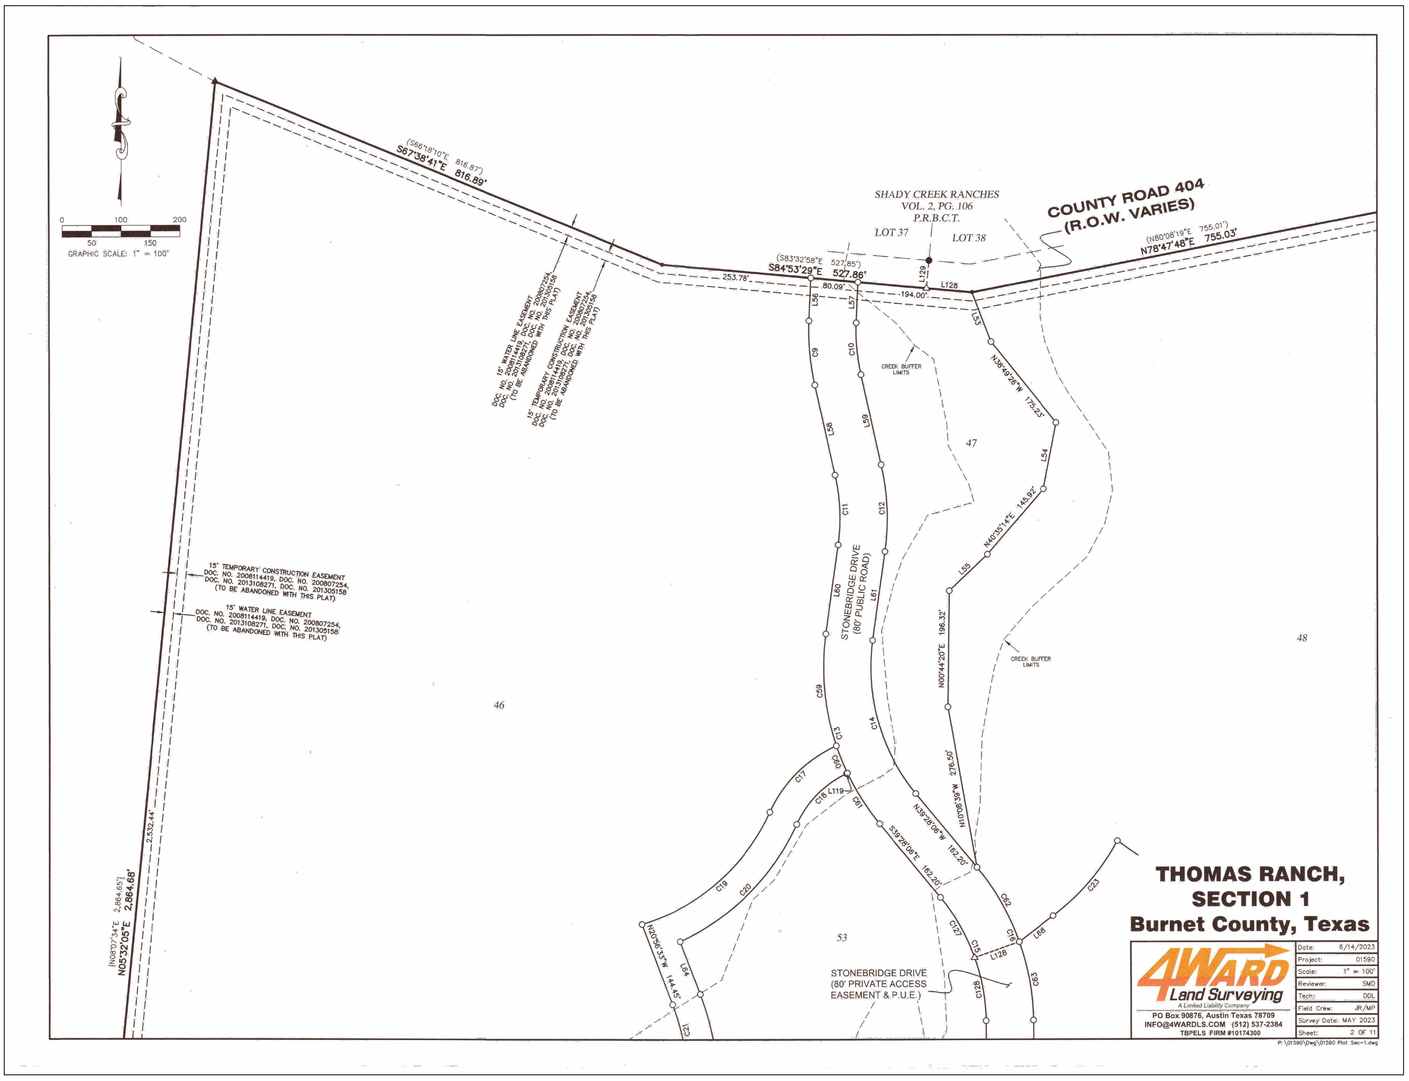

Plotted By: Cunningham, Ryan Date: October 14, 2025 11:11:38am File Path: K:\aus_civil\thomas ranch\arete – 2000 acres\hilltop – single-family\parcel 49\Cad\preliminary\plansheets\C-Final Plat.dwg
This document, together with the concepts and designs presented herein, as an instrument of service, is intended only for the specific purpose and client for which it was prepared. Reuse of and improper reliance on this document without written authorization and adaptation by Kimley-Horn and Associates, Inc. shall be without liability to Kimley-Horn and Associates, Inc.

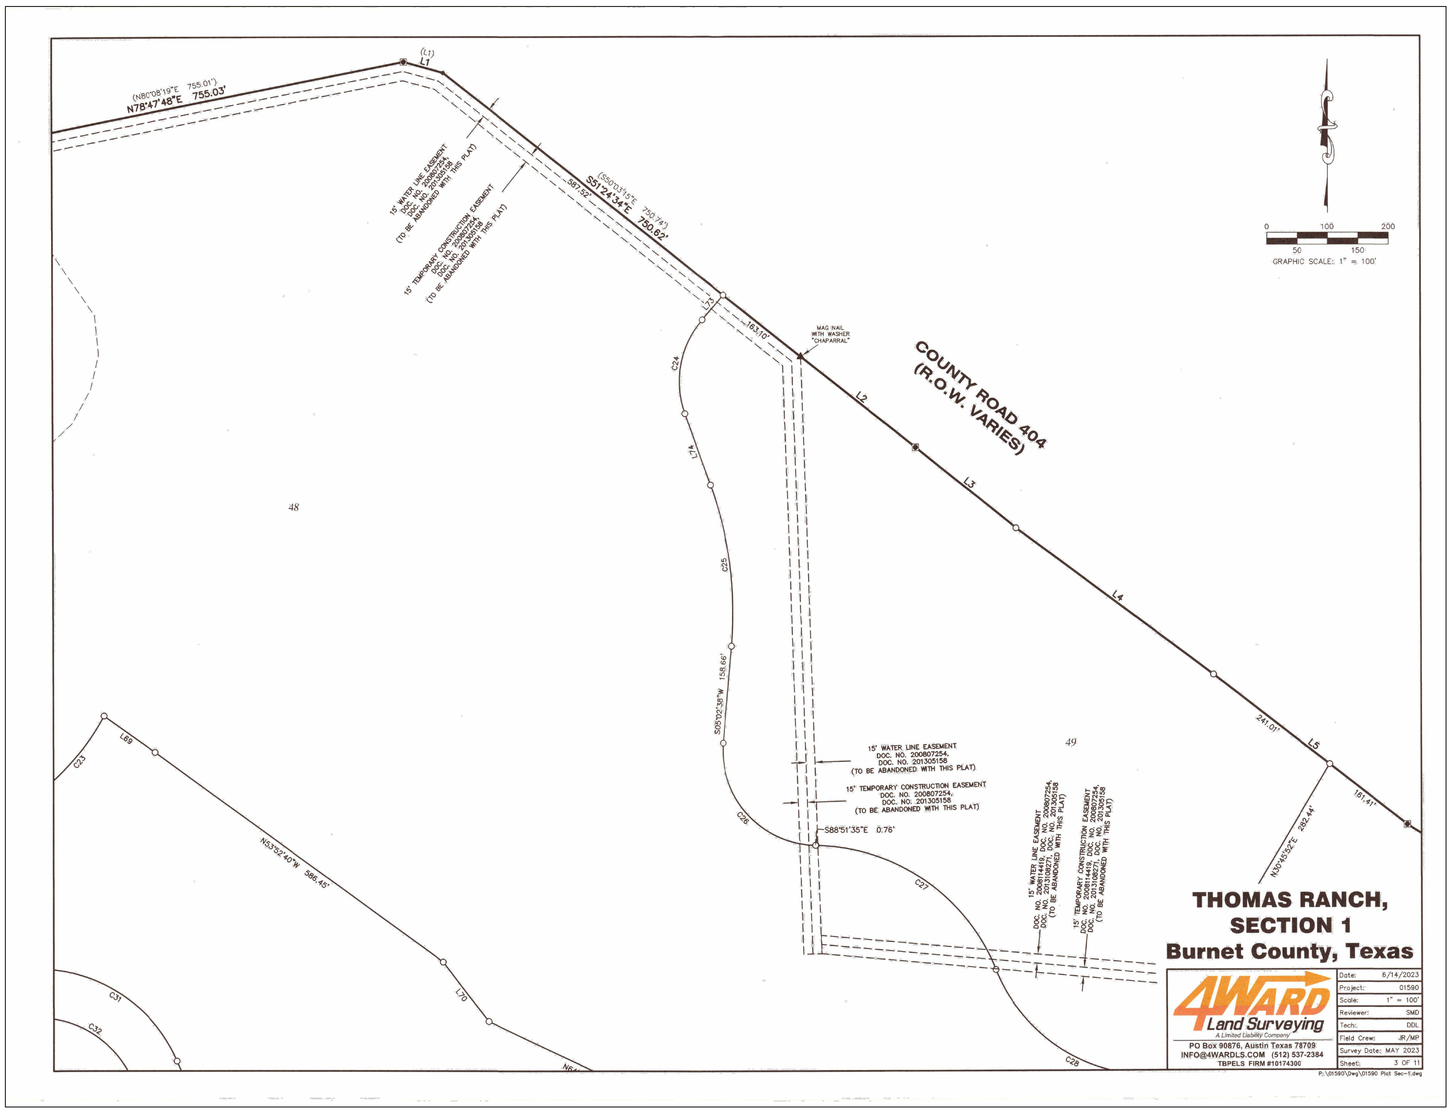

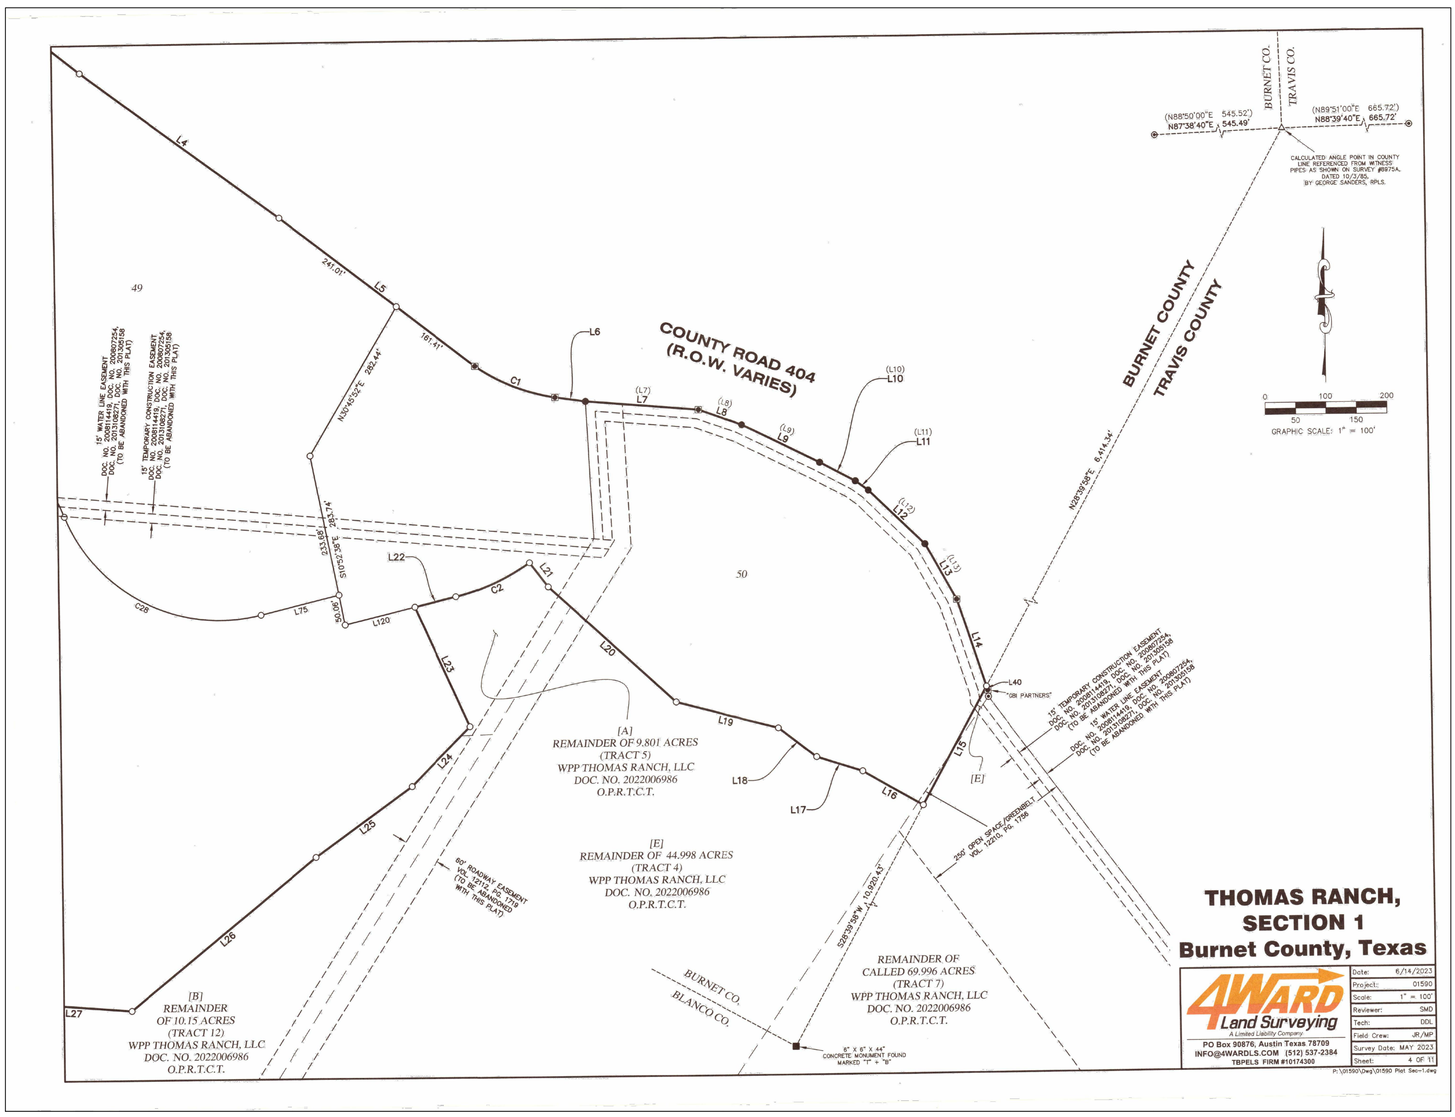

SHEET NUMBER 4 OF 11

THOMAS RANCH
PARCEL 49
BURNET COUNTY, TEXAS

FINAL PLAT (2 OF 6)

KHA PROJECT	069406209
DATE	SEPTEMBER 2025
SCALE:	AS SHOWN
DESIGNED BY:	RMC
DRAWN BY:	AOR
CHECKED BY:	RMC

10/3/2025

Kimley»Horn
© 2025 KIMLEY-HORN AND ASSOCIATES, INC.
10814 JOLLYVILLE ROAD, CAMPUS IV, SUITE 200, AUSTIN, TX 78759
PHONE: 512-418-1771
WWW.KIMLEY-HORN.COM
TEXAS REGISTERED ENGINEERING FIRM F-928

No.	REVISIONS	DATE	BY

Plotted By: Cunningham, Ryan Date: October 14, 2025 11:11:53am File Path: K:\aus_civil\thomas ranch\arete – 2000 acres\hilltop – single-family\parcel 49\Cad\preliminary\plansheets\C-Final Plat.dwg

This document, together with the concepts and designs presented herein, as an instrument of service, is intended only for the specific purpose and client for which it was prepared. Reuse of and improper reliance on this document without written authorization and adaptation by Kimley-Horn and Associates, Inc. shall be without liability to Kimley-Horn and Associates, Inc.

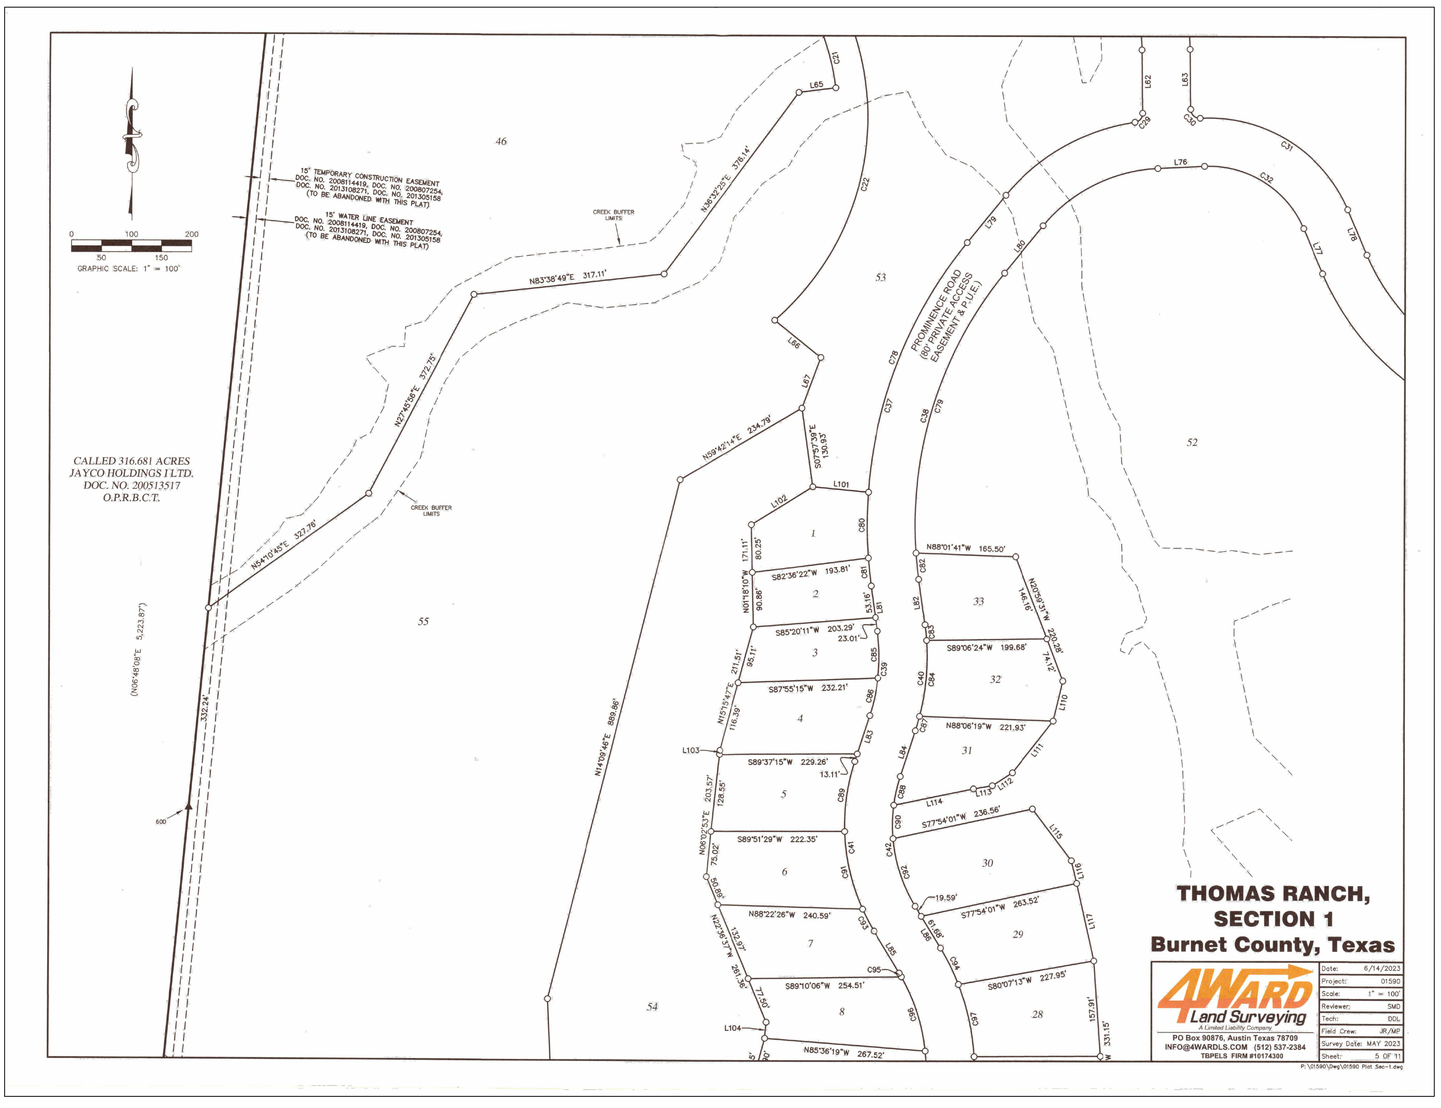

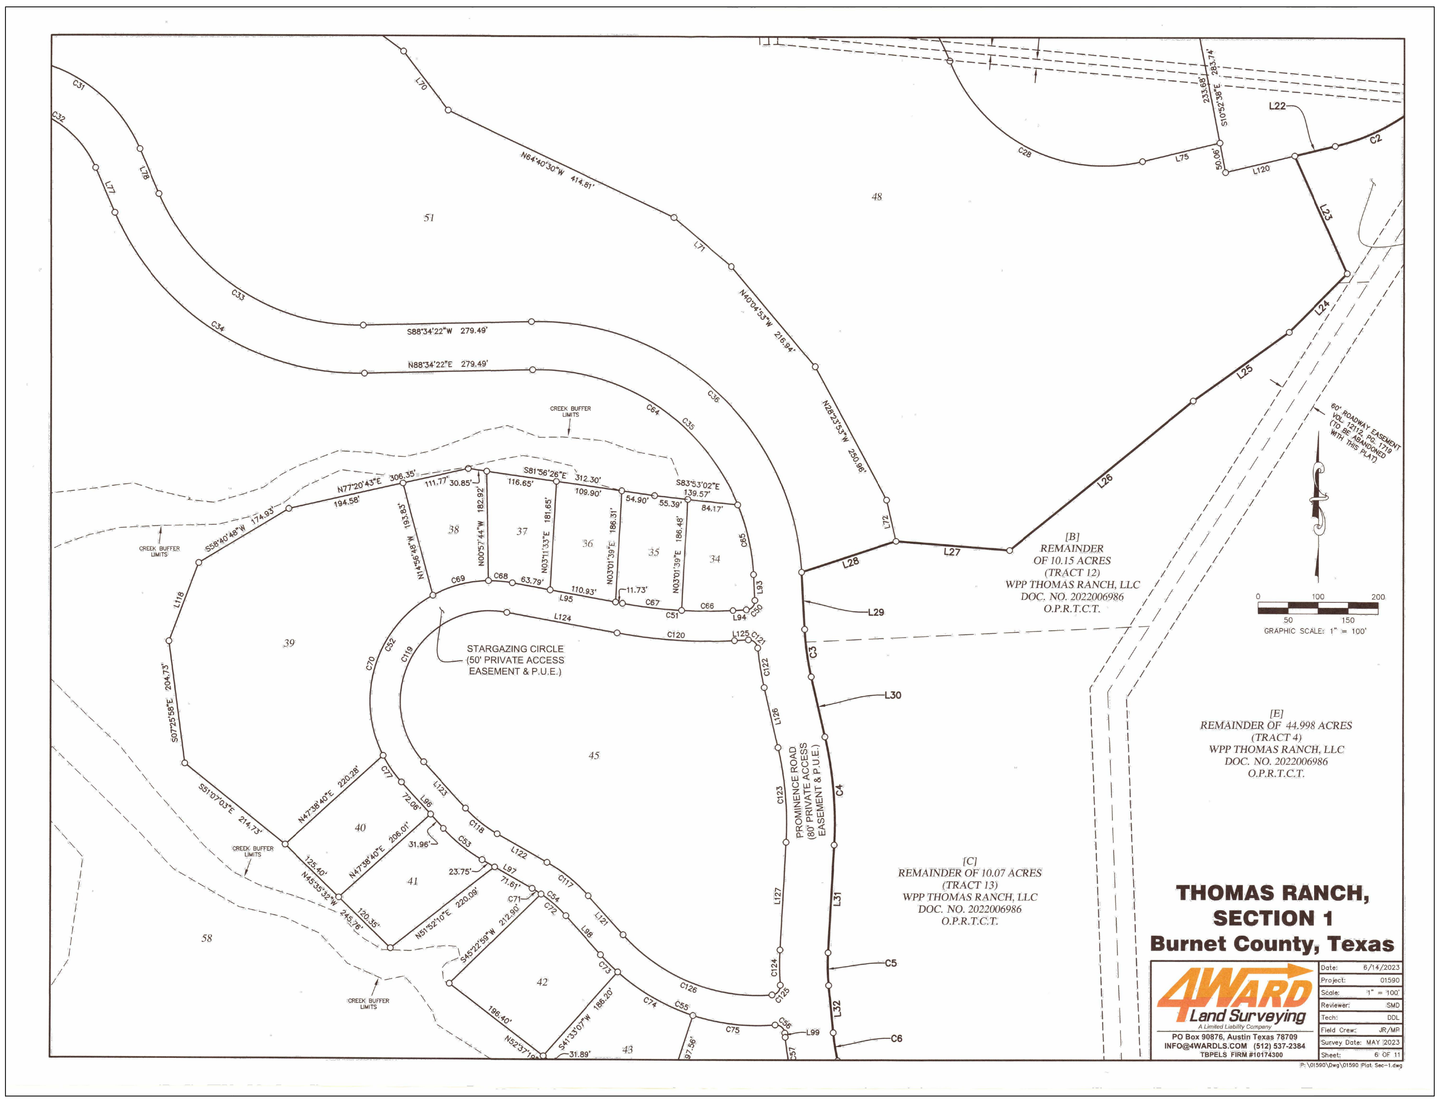

SHEET NUMBER 5 OF 11

THOMAS RANCH
PARCEL 49
BURNET COUNTY, TEXAS

FINAL PLAT (3 OF 6)

KHA PROJECT	069406209
DATE	SEPTEMBER 2025
SCALE:	AS SHOWN
DESIGNED BY:	RMC
DRAWN BY:	AOR
CHECKED BY:	RMC

10/30/2025

Kimley»Horn
© 2025 KIMLEY-HORN AND ASSOCIATES, INC.
10814 JOLLYVILLE ROAD, CAMPUS IV, SUITE 200, AUSTIN, TX 78759
PHONE: 512-418-1771
WWW.KIMLEY-HORN.COM
TEXAS REGISTERED ENGINEERING FIRM F-928

No.	REVISIONS	DATE	BY

Plotted By:Cunningham, Ryan Date:October 14, 2025 11:12:03am File Path:K:\aus_civil\thomas ranch\arete – 2000 acres\hilltop – single-family\parcel 49\Cad\preliminary\plansheets\C-Final Plat.dwg
This document, together with the concepts and designs presented herein, as an instrument of service, is intended only for the specific purpose and client for which it was prepared. Reuse of and improper reliance on this document without written authorization and adaptation by Kimley-Horn and Associates, Inc. shall be without liability to Kimley-Horn and Associates, Inc.

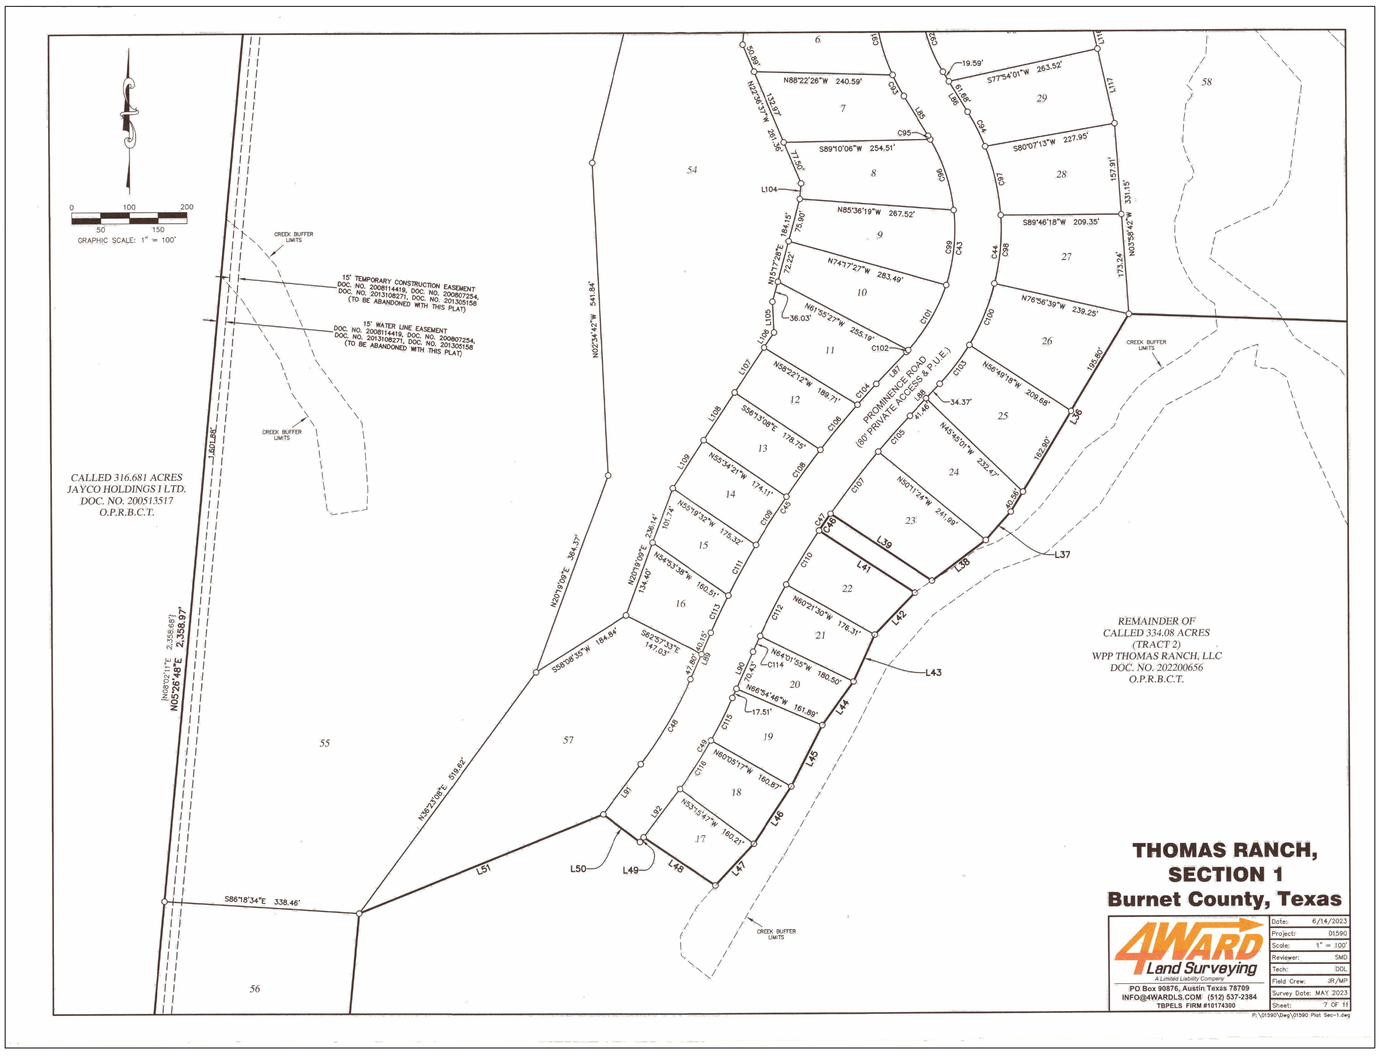

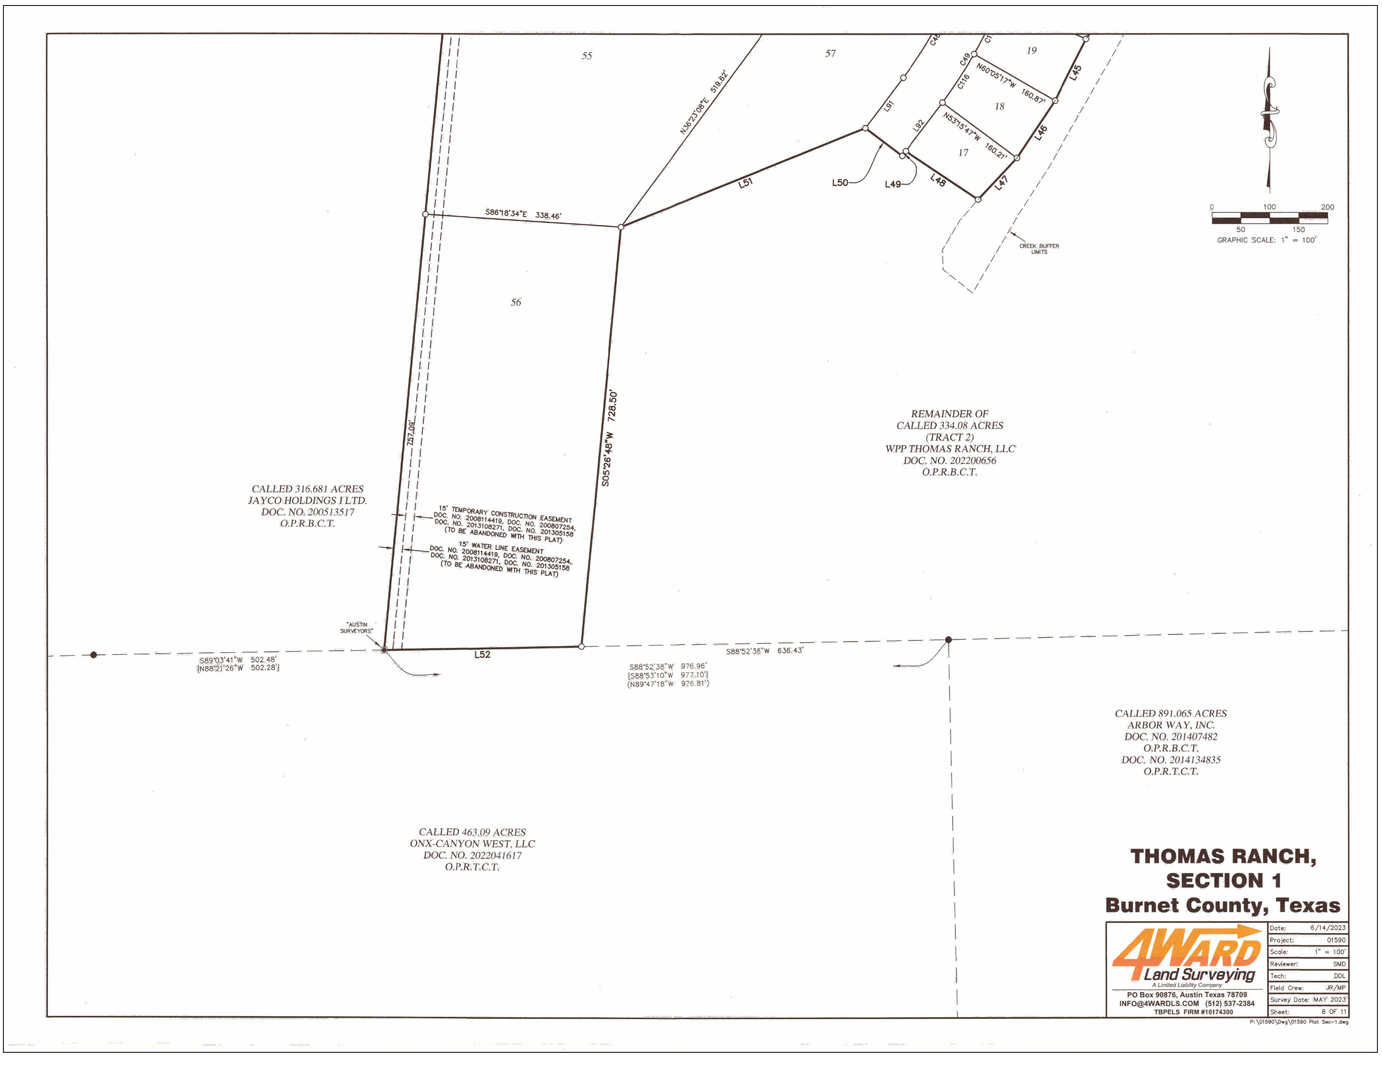

SHEET NUMBER 6 OF 11

THOMAS RANCH
PARCEL 49
BURNET COUNTY, TEXAS

FINAL PLAT (4 OF 6)

KHA PROJECT	069406209
DATE	SEPTEMBER 2025
SCALE:	AS SHOWN
DESIGNED BY:	RMC
DRAWN BY:	AOR
CHECKED BY:	RMC

10/3/2025

Kimley»Horn
© 2025 KIMLEY-HORN AND ASSOCIATES, INC.
10814 JOLLYVILLE ROAD, CAMPUS IV, SUITE 200, AUSTIN, TX 78759
PHONE: 512-418-1771
WWW.KIMLEY-HORN.COM
TEXAS REGISTERED ENGINEERING FIRM F-928

No.	REVISIONS	DATE	BY

Plotted By:Cunningham, Ryan Date:October 14, 2025 11:12:14am File Path:K:\aus_civil\thomas ranch\arete – 2000 acres\hilltop – single-family\parcel 49\Cad\preliminary\plansheets\C-Final Plat.dwg
This document, together with the concepts and designs presented herein, as an instrument of service, is intended only for the specific purpose and client for which it was prepared. Reuse of and improper reliance on this document without written authorization and adaptation by Kimley-Horn and Associates, Inc. shall be without liability to Kimley-Horn and Associates, Inc.

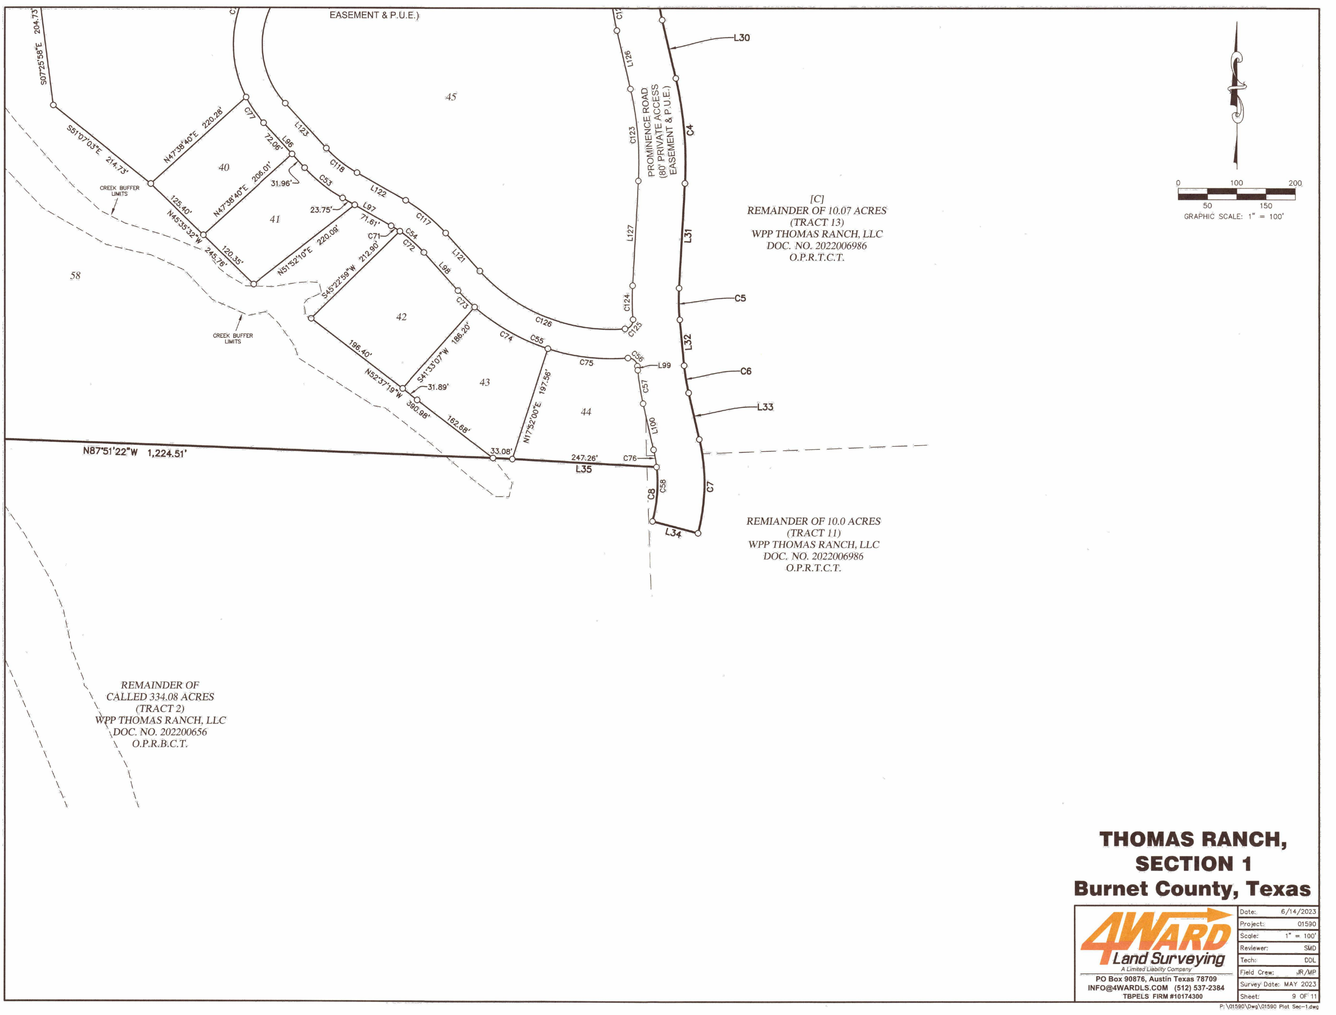

THOMAS RANCH, SECTION 1
Burnet County, Texas

4WARD Land Surveying
A Limited Liability Company
PO Box 90878, Austin Texas 78709
INFO@4WARDLS.COM (512) 537-2384
TBPELS FIRM #10174300

Date:	6/14/2023
Project:	01590
Scale:	1" = 100'
Reviewer:	SMD
Tech:	EDL
Field Crew:	JR/MP
Survey Date:	MAY 2023
Sheet:	9 OF 11

P:\01590\Dwg\01590 Plat Sec-1.dwg

CURVE TABLE

CURVE #	RADIUS	LENGTH	DELTA	BEARING	DISTANCE
C1	312.00'	141.41'	25°58'10"	S68°05'43"E	140.21'
C2	350.00'	133.71'	21°53'18"	S65°24'04"W	132.90'
C3	460.00'	78.92'	9°49'46"	S08°07'44"E	78.82'
C4	640.00'	181.29'	16°13'48"	S04°55'43"E	180.69'
C5	360.00'	54.29'	8°38'27"	S01°08'02"E	54.24'
C6	360.00'	47.10'	7°29'46"	S09°12'08"E	47.07'
C7	340.00'	163.13'	27°29'25"	S00°47'41"W	161.57'
C8	260.00'	94.88'	20°54'31"	N04°05'08"E	94.35'
C9	415.00'	109.39'	15°06'09"	N05°05'05"W	109.07'
C10	335.00'	88.30'	15°06'09"	N05°05'05"W	88.05'
C11	335.04'	119.86'	20°29'51"	N02°23'10"W	119.22'
C12	415.00'	148.49'	20°30'01"	N02°23'10"W	147.69'
C13	415.00'	342.83'	47°19'57"	S15°48'08"E	333.17'
C14	335.00'	276.75'	47°19'57"	N15°48'08"W	268.94'
C15	335.00'	226.45'	38°43'48"	S20°06'12"E	222.16'
C16	415.00'	280.53'	38°43'48"	N20°06'12"W	275.22'
C17	225.00'	162.63'	41°24'50"	N45°05'09"E	159.12'
C18	175.00'	122.96'	40°15'22"	N44°31'28"E	120.44'
C19	350.00'	297.84'	48°45'25"	N48°46'30"E	288.93'
C20	400.00'	286.78'	41°04'39"	N44°56'07"E	280.67'
C21	395.00'	95.24'	13°48'53"	N14°07'19"W	95.01'
C22	445.00'	543.78'	70°00'49"	N14°03'51"E	510.57'
C23	386.08'	168.81'	25°03'06"	S40°33'06"W	167.47'
C24	155.00'	164.03'	60°37'59"	S10°33'38"W	156.48'
C25	625.00'	270.52'	24°47'59"	S07°21'22"E	268.42'
C26	155.00'	254.22'	93°58'15"	S41°56'30"E	226.67'
C27	325.00'	381.25'	67°12'44"	S55°11'10"E	359.76'
C28	275.00'	393.93'	82°04'29"	S62°37'02"E	361.10'
C29	15.00'	21.52'	82°12'56"	S40°22'09"W	19.72'
C30	15.00'	24.09'	91°59'59"	N46°44'18"W	21.58'
C31	250.00'	303.47'	69°33'05"	N57°57'46"W	285.18'
C32	170.00'	206.36'	69°33'05"	S57°57'46"E	193.92'
C33	360.00'	428.77'	68°14'25"	N57°18'26"W	403.87'
C34	440.00'	524.05'	68°14'25"	S57°18'26"E	493.62'
C35	360.00'	554.26'	88°12'47"	S47°19'15"E	501.12'
C36	440.00'	677.43'	88°12'47"	N47°19'15"W	612.48'
C37	740.00'	608.61'	47°07'21"	S15°32'15"W	591.60'
C38	660.00'	542.81'	47°07'21"	N15°32'15"E	527.64'
C39	310.00'	141.06'	26°04'20"	S05°00'45"W	139.85'
C40	390.00'	177.47'	26°04'20"	N05°00'45"E	175.94'
C41	340.00'	292.64'	49°18'51"	S06°36'31"E	283.69'
C42	260.00'	223.78'	49°18'51"	N06°36'31"W	216.94'
C43	310.00'	405.07'	74°52'01"	S06°10'04"W	376.86'
C44	390.00'	509.60'	74°52'01"	N06°10'04"E	474.11'
C45	1,540.00'	521.07'	19°23'11"	S33°54'29"W	518.59'
C46	1,598.75'	35.67'	1°16'41"	S34°20'59"W	35.66'
C47	1,598.75'	35.67'	1°16'41"	S34°20'59"W	35.66'
C48	760.00'	171.31'	12°54'52"	S30°40'19"W	170.94'
C49	840.00'	189.34'	12°54'52"	N30°40'19"E	188.94'
C50	15.00'	23.56'	90°00'00"	S41°47'09"W	21.21'
C51	775.00'	184.60'	13°38'52"	N86°23'25"W	184.17'
C52	200.00'	498.43'	142°47'20"	S29°02'20"W	379.10'
C53	265.00'	83.18'	17°59'03"	S51°20'51"E	82.84'
C54	225.00'	72.61'	18°29'25"	S51°05'41"E	72.30'
C55	350.00'	323.83'	53°00'41"	S68°21'19"E	312.40'
C56	15.00'	23.41'	89°24'25"	S50°09'28"E	21.10'
C57	440.00'	57.57'	7°29'46"	S09°12'08"E	57.53'
C58	260.00'	124.75'	27°29'25"	S00°47'41"W	123.55'
C59	415.00'	191.10'	26°23'04"	N05°19'41"W	189.42'
C60	415.00'	50.12'	6°55'09"	N21°58'48"W	50.09'

CURVE TABLE

CURVE #	RADIUS	LENGTH	DELTA	BEARING	DISTANCE
C61	415.00'	101.61'	14°01'44"	S32°27'14"E	101.36'
C62	415.00'	145.65'	20°06'34"	N29°24'50"W	144.91'
C63	415.00'	134.87'	18°37'14"	N10°02'56"W	134.28'
C64	360.00'	433.86'	69°03'02"	N56°54'07"W	408.07'
C65	360.00'	120.40'	19°09'45"	N12°47'44"W	119.84'
C66	775.00'	85.95'	6°21'16"	N89°57'47"E	85.91'
C67	775.00'	98.65'	7°17'36"	S83°12'47"E	98.58'
C68	200.00'	39.78'	11°23'45"	S85°15'52"E	39.71'
C69	200.00'	96.82'	27°44'09"	N75°10'11"E	95.87'
C70	200.00'	308.05'	88°14'55"	N17°10'40"E	278.49'
C71	225.00'	17.64'	4°29'28"	N58°05'40"W	17.63'
C72	225.00'	54.97'	13°59'55"	N48°50'58"W	54.84'
C73	350.00'	40.31'	6°35'54"	S45°08'56"E	40.28'
C74	350.00'	144.68'	23°41'07"	S60°17'27"E	143.66'
C75	350.00'	138.84'	22°43'40"	N83°29'50"W	137.93'
C76	260.00'	29.87'	6°34'54"	N09°39'34"W	29.85'
C77	200.00'	53.79'	15°24'32"	N34°39'04"W	53.63'
C78	736.83'	451.83'	35°08'03"	S21°34'10"W	444.79'
C79	660.00'	498.86'	43°18'25"	S17°26'42"W	487.07'
C80	694.09'	109.85'	9°04'04"	N00°00'45"E	109.73'
C81	740.00'	46.89'	3°37'49"	N06°12'31"W	46.88'
C82	659.82'	43.95'	3°48'59"	S06°06'59"E	43.94'
C83	390.00'	26.31'	3°51'54"	S06°05'28"E	26.30'
C84	390.00'	126.36'	18°33'51"	S05°07'24"W	125.81'
C85	310.00'	77.29'	14°17'08"	N00°52'52"W	77.09'
C86	310.00'	63.77'	11°47'13"	N12°09'19"E	63.66'
C87	390.00'	24.80'	3°38'35"	S16°13'37"W	24.79'
C88	260.01'	48.90'	10°46'32"	S12°39'39"W	48.83'
C89	340.00'	118.09'	19°54'01"	N08°05'54"E	117.50'
C90	260.02'	55.69'	12°16'15"	S01°08'13"W	55.58'
C91	340.00'	133.26'	22°27'23"	N13°04'48"W	132.41'
C92	257.80'	119.21'	26°29'41"	S18°07'57"E	118.15'
C93	340.00'	41.29'	6°57'26"	N27°47'13"W	41.26'
C94	390.00'	67.23'	9°52'39"	S26°19'37"E	67.15'
C95	310.00'	7.27'	1°20'40"	N30°35'36"W	7.27'
C96	309.76'	129.72'	23°59'38"	N17°55'44"W	128.77'
C97	390.00'	122.59'	18°00'38"	S12°22'59"E	122.09'
C98	355.79'	119.08'	19°10'33"	S05°40'03"W	118.52'
C99	312.26'	131.17'	24°04'06"	N06°06'14"E	130.21'
C100	379.49'	115.92'	17°30'08"	S22°12'35"W	115.47'
C101	314.21'	132.25'	24°06'54"	N30°34'54"E	131.27'
C102	310.00'	4.68'	0°51'53"	N43°10'08"E	4.68'
C103	408.69'	84.75'	11°52'56"	S37°32'17"W	84.60'
C104	1,540.00'	48.61'	1°48'30"	N42°41'49"E	48.60'
C105	1,460.00'	82.57'	3°14'25"	S41°58'52"W	82.56'
C106	1,540.00'	100.80'	3°45'01"	N39°50'04"E	100.78'
C107	1,460.00'	136.12'	5°20'30"	S37°41'24"W	136.07'
C108	1,540.00'	100.33'	3°43'58"	N36°10'35"E	100.31'
C109	1,540.00'	100.12'	3°43'30"	N32°26'51"E	100.10'
C110	1,472.30'	110.06'	4°17'00"	S31°27'00"W	110.04'
C111	1,540.00'	100.33'	3°43'58"	N28°43'07"E	100.31'
C112	1,460.00'	100.03'	3°55'32"	S27°20'15"W	100.01'
C113	1,540.00'	70.89'	2°38'15"	N25°32'00"E	70.88'
C114	1,460.00'	29.56'	1°09'36"	S24°47'41"W	29.56'
C115	840.00'	82.53'	5°37'44"	S27°01'45"W	82.49'
C116	840.00'	100.05'	6°49'28"	S33°15'21"W	99.99'
C117	275.00'	88.75'	18°29'24"	N51°05'41"W	88.36'
C118	215.00'	67.48'	17°59'03"	N51°20'51"W	67.21'
C119	150.00'	373.82'	142°47'20"	N29°02'20"E	284.32'
C120	825.00'	196.51'	13°38'52"	S86°23'25"E	196.05'

CURVE TABLE

CURVE #	RADIUS	LENGTH	DELTA	BEARING	DISTANCE
C121	15.00'	22.82'	87°08'50"	S49°38'26"E	20.68'
C122	540.00'	65.75'	6°58'36"	S09°33'19"E	65.71'
C123	560.00'	158.63'	16°13'48"	S04°55'43"E	158.10'
C124	440.00'	58.35'	7°35'51"	S00°36'44"E	58.30'
C125	15.00'	23.48'	89°42'05"	S40°26'23"W	21.16'
C126	300.00'	276.77'	52°51'36"	N68°16'47"W	267.06'
C127	335.00'	117.58'	20°06'34"	N29°24'50"W	116.97'
C128	335.00'	108.87'	18°37'14"	N10°02'56"W	108.39'

LINE TABLE (RECORD)

LINE #	DIRECTION	LENGTH
(L1)	S73°26'33"E	67.66'
[L7]	S83°43'22"E	185.35'
[L8]	S69°05'13"E	75.76'
[L9]	S62°09'25"E	141.91'
[L10]	S60°23'08"E	65.71'
[L11]	S52°23'59"E	26.39'
[L12]	S44°25'03"E	128.13'
[L13]	S27°24'37"E	104.89'

LINE TABLE

LINE #	DIRECTION	LENGTH
L1	S74°47'52"E	67.65'
L2	S51°48'35"E	239.99'
L3	S51°12'53"E	211.92'
L4	S53°19'55"E	404.10'
L5	S52°07'43"E	402.41'
L6	S81°47'38"E	50.80'
L7	S85°07'22"E	185.27'
L8	S70°34'08"E	75.85'
L9	S63°32'33"E	141.58'
L10	S61°54'58"E	65.82'
L11	S53°32'28"E	26.36'
L12	S45°51'06"E	128.17'
L13	S28°53'34"E	104.89'
L14	S18°10'41"E	150.60'
L15	S28°39'58"W	220.41'
L16	N59°59'11"W	114.46'
L17	N72°16'48"W	78.97'
L18	N52°11'52"W	78.51'
L19	N75°15'10"W	173.82'
L20	N47°23'02"W	281.64'
L21	N36°22'20"W	50.68'
L22	S76°20'43"W	69.56'
L23	S24°10'27"E	214.59'
L24	S44°39'02"W	137.10'
L25	S54°08'52"W	195.82'
L26	S50°46'50"W	394.33'
L27	N85°25'05"W	189.35'
L28	S71°44'37"W	165.57'
L29	S03°12'51"E	95.70'
L30	S13°02'37"E	102.38'
L31	S03°11'12"W	179.51'
L32	S05°27'15"E	78.59'
L33	S12°57'01"E	81.15'
L34	N75°27'37"W	80.00'
L35	N86°55'40"W	280.34'
L36	S31°07'49"W	399.26'
L37	S41°21'12"W	65.81'
L38	S53°03'49"W	116.71'
L39	N56°15'55"W	211.39'
L40	S18°10'41"E	6.69'
L41	S56°41'06"E	198.32'
L42	S44°05'49"W	100.46'
L43	S24°34'22"W	88.71'
L44	S35°53'03"W	93.21'

LINE TABLE

LINE #	DIRECTION	LENGTH
L45	S27°01'20"W	119.21'
L46	S33°35'02"W	119.10'
L47	S42°56'18"W	98.44'
L48	N56°08'14"W	150.46'
L49	S37°07'45"W	10.36'
L50	N52°52'15"W	80.00'
L51	S67°57'30"W	457.00'
L52	S88°52'38"W	340.54'
L53	N21°03'00"W	89.40'
L54	N10°54'56"E	113.95'
L55	N46°16'57"E	89.14'
L56	N02°27'59"E	72.42'
L57	N02°27'59"E	68.73'
L58	N12°38'10"W	155.05'
L59	N12°38'10"W	155.05'
L60	N07°51'51"E	152.22'
L61	N07°51'51"E	152.22'
L62	S00°44'18"E	104.54'
L63	N00°44'18"W	98.89'
L64	N20°56'33"W	94.93'
L65	N82°43'44"E	61.50'
L66	N51°07'53"W	98.05'
L67	N20°15'59"E	89.50'
L68	S52°31'21"W	72.42'
L69	N54°20'12"W	103.42'
L70	N37°34'46"W	122.81'
L71	N49°41'49"W	125.75'
L72	N12°53'59"W	70.61'
L73	S40°52'37"W	53.75'
L74	S19°45'21"E	124.02'
L75	N76°20'43"E	132.27'
L76	N87°15'42"E	77.94'
L77	S23°11'13"E	81.46'
L78	N23°11'13"W	81.46'
L79	S39°05'55"W	101.38'
L80	N39°05'55"E	101.38'
L81	S08°01'25"E	76.17'
L82	N08°01'25"W	76.17'
L83	S18°02'55"W	80.11'
L84	N18°02'55"E	80.11'
L85	S31°15'56"E	81.26'
L86	N31°15'56"W	81.26'
L87	S43°36'04"W	75.83'
L88	N43°36'04"E	75.83'

LINE TABLE

LINE #	DIRECTION	LENGTH
L89	S24°12'53"W	87.95'
L90	N24°12'53"E	87.95'
L91	S37°07'45"W	109.01'
L92	N37°07'45"E	109.01'
L93	S03°12'51"E	43.32'
L94	S86°47'09"W	22.51'
L95	N79°33'59"W	186.44'
L96	S42°21'19"E	104.03'
L97	S60°20'23"E	95.36'
L98	S41°50'59"E	87.18'
L99	S05°27'15"E	6.87'
L100	S12°57'01"E	81.15'
L101	N84°35'24"W	92.72'
L102	S58°09'18"W	119.76'
L103	S06°07'13"W	6.79'
L104	S05°07'03"W	26.89'
L105	S02°39'01"E	53.33'
L106	S33°43'54"W	32.02'
L107	S33°44'39"W	93.08'
L108	S33°31'06"W	98.26'
L109	S33°07'33"W	99.31'
L110	N13°12'55"E	68.37'
L111	N38°08'52"E	109.63'
L112	N57°10'11"E	39.80'
L113	N80°16'42"E	31.51'
L114	N78°22'32"E	134.80'
L115	N36°56'09"W	107.39'
L116	N13°03'38"W	38.57'
L117	N12°32'19"W	132.18'
L118	S20°44'50"W	139.42'
L119	N64°39'09"E	1.59'
L120	N76°20'43"E	117.87'
L121	N41°50'59"W	87.18'
L122	N60°20'23"W	95.36'
L123	N42°21'20"W	104.03'
L124	S79°33'59"E	186.44'
L125	N86°47'09"E	23.19'
L126	S13°02'37"E	102.38'
L127	S03°11'12"W	179.51'
L128	S70°38'27"W	80.00'

LEGEND

	PROPERTY LINE
	EXISTING PROPERTY LINES
	EXISTING EASEMENTS
◆	TENCE CORNER
○	1/2" IRON ROD WITH "4WARD BOUNDARY" CAP SET
⊙	1/2" IRON PIPE FOUND (UNLESS NOTED)
●	1/2" IRON ROD FOUND (UNLESS NOTED)
◉	IRON ROD WITH "CHAPARRAL" CAP FOUND (UNLESS NOTED)
△	CALCULATED POINT
▲	NAIL FOUND (AS NOTED)
⧋	SURVEY CONTROL POINT
DOC. NO.	DOCUMENT NUMBER
R.O.W.	RIGHT-OF-WAY
P.U.E.	PUBLIC UTILITY EASEMENT
O.P.R.B.C.T.	OFFICIAL PUBLIC RECORDS, BURNET COUNTY, TEXAS
O.P.R.T.C.T.	OFFICIAL PUBLIC RECORDS, TRAVIS COUNTY, TEXAS
(----)	RECORD INFORMATION PER DEED DOC. NO. 2022006656
[----]	RECORD INFORMATION PER DEED DOC. NO. 2022006986

THOMAS RANCH, SECTION 1
Burnet County, Texas

4WARD Land Surveying
A Limited Liability Company
PO Box 90878, Austin Texas 78709
INFO@4WARDLS.COM (512) 537-2384
TBPELS FIRM #10174300

Date:	6/14/2023
Project:	01590
Scale:	N/A
Reviewer:	SMD
Tech:	EDL
Field Crew:	JR/MP
Survey Date:	MAY 2023
Sheet:	10 OF 11

P:\01590\Dwg\01590 Plat Sec-1.dwg

SHEET NUMBER 7 OF 11

THOMAS RANCH
PARCEL 49
BURNET COUNTY, TEXAS

FINAL PLAT (5 OF 6)

KHA PROJECT 069406209
DATE SEPTEMBER 2025
SCALE: AS SHOWN
DESIGNED BY: RMC
DRAWN BY: AOR
CHECKED BY: RMC

10/2025

Kimley»Horn
© 2025 KIMLEY-HORN AND ASSOCIATES, INC.
10814 JOLLYVILLE ROAD, CAMPUS IV, SUITE 200, AUSTIN, TX 78759
PHONE: 512-418-1771
WWW.KIMLEY-HORN.COM
TEXAS REGISTERED ENGINEERING FIRM F-928

No.	REVISIONS	DATE	BY

Plotted By:Cunningham, Ryan Date:October 14, 2025 11:12:30am File Path:K:\aus_civil\thomas ranch\arete – 2000 acres\hilltop – single-family\parcel 49\Cad\preliminary\plansheets\C-Final Plat.dwg
This document, together with the concepts and designs presented herein, as an instrument of service, is intended only for the specific purpose and client for which it was prepared. Reuse of and improper reliance on this document without written authorization and adaptation by Kimley-Horn and Associates, Inc. shall be without liability to Kimley-Horn and Associates, Inc.

STATE OF TEXAS §
COUNTY OF BURNET §

KNOW ALL MEN BY THESE PRESENTS: THAT JAROM JOHNSON, PRESIDENT OF WPP THOMAS RANCH, LLC., AND REBECCA BUCHAN, CEO OF ARETE THOMAS RANCH HOLDINGS, LLC. BEING THE OWNERS OF 280.5429 ACRES OUT OF THE MARIA C. SALINAS SURVEY NO. 17, ABSTRACT NO. 776, AND THE W. W. BURTON SURVEY NO. 15, ABSTRACT NO. 1809, BOTH IN BURNET COUNTY, TEXAS, AND BEING A PORTION OF A CALLED 334.08 ACRE TRACT (DESCRIBED AS TRACT 2) AND ALL OF A CALLED 13 ACRE TRACT (DESCRIBED AS TRACT 3) CONVEYED TO WPP THOMAS RANCH, LLC., IN DOCUMENT NO. 202200656 OF THE OFFICIAL PUBLIC RECORDS OF BURNET COUNTY, TEXAS (O.P.R.B.C.T.), AND BEING A PORTION OF A CALLED 44.998 ACRE TRACT (DESCRIBED AS TRACT 4), A PORTION OF A CALLED 9.801 ACRE TRACT (DESCRIBED AS TRACT 5), A PORTION OF A CALLED 69.996 ACRE TRACT (DESCRIBED AS TRACT 7), A PORTION OF A CALLED 10.0 ACRE TRACT (DESCRIBED AS TRACT 11), A PORTION OF A CALLED 10.15 ACRE TRACT (DESCRIBED AS TRACT 12), AND A PORTION OF A CALLED 10.07 ACRE TRACT (DESCRIBED AS TRACT 13), ALL CONVEYED TO WPP THOMAS RANCH, LLC., IN DOCUMENT NO. 2022006986 OF THE OFFICIAL PUBLIC RECORDS OF TRAVIS COUNTY, TEXAS (O.P.R.T.C.T.), AND BEING ALL OF A 44.2944 ACRE TRACT AND A 50.5825 ACRE TRACT CONVEYED TO ARETE THOMAS RANCH HOLDINGS, LLC, IN DOCUMENT NO. _____ (O.P.R.B.C.T.), DO HEREBY STATE THAT THERE ARE NO LIEN HOLDERS OF THE CERTAIN TRACT LAND, AND DO HEREBY SUBDIVIDE 280.5436 ACRES AS SHOWN HEREON, TO BE KNOWN AS

THOMAS RANCH, SECTION 1

AS THE OFFICIAL PLAT OF THE SAME, THE EASEMENTS HEREON ARE RESERVED FOR THE USE OF PUBLIC UTILITY PROVIDERS.

JAROM JOHNSON, PRESIDENT
WPP THOMAS RANCH, LLC
3535 S. MARKET STREET, SUITE 400
W. VALLEY CITY, UTAH 84119

REBECCA BUCHAN, CEO
ARETE THOMAS RANCH HOLDINGS, LLC
4670 SOUTH HOLLADAY VILLAGE PLAZA, SUITE 200
SALT LAKE CITY, UTAH 84117

STATE OF UTAH §
COUNTY OF SALT LAKE §

BEFORE ME, THE UNDERSIGNED AUTHORITY, ON THIS DAY PERSONALLY APPEARED JAROM JOHNSON, PRESIDENT OF WPP THOMAS RANCH, LLC, KNOWN UNTO ME TO BE THE PERSON WHOSE NAME IS SUBSCRIBED TO THE FOREGOING INSTRUMENT, AND ACKNOWLEDGED TO ME THAT SUCH PERSON EXECUTED THE SAME FOR THE PURPOSES AND CONSIDERATIONS THEREIN STATED.

GIVEN UNDER MY HAND AND SEAL OF THIS 14th DAY OF June 2023 A.D.

NOTARY PUBLIC FOR SALT LAKE COUNTY, UTAH

AMBER DAVIS
Notary Public - State of Utah
Comm. No. 726935
My Commission Expires on
Jun 26, 2023

STATE OF UTAH §
COUNTY OF SALT LAKE §

BEFORE ME, THE UNDERSIGNED AUTHORITY, ON THIS DAY PERSONALLY APPEARED REBECCA BUCHAN, CEO OF ARETE THOMAS RANCH HOLDINGS, LLC, KNOWN UNTO ME TO BE THE PERSON WHOSE NAME IS SUBSCRIBED TO THE FOREGOING INSTRUMENT, AND ACKNOWLEDGED TO ME THAT SUCH PERSON EXECUTED THE SAME FOR THE PURPOSES AND CONSIDERATIONS THEREIN STATED.

GIVEN UNDER MY HAND AND SEAL OF THIS 14th DAY OF June 2023 A.D.

NOTARY PUBLIC FOR SALT LAKE COUNTY, UTAH

AMBER DAVIS
Notary Public - State of Utah
Comm. No. 726935
My Commission Expires on
Jun 26, 2023

STATE OF TEXAS §
COUNTY OF BURNET §

I, STEVEN M. DUARTE, DO HEREBY CERTIFY THAT THE SURVEY-RELATED PORTIONS OF THIS PLAT ARE TRUE AND CORRECT TO THE BEST OF MY KNOWLEDGE, THAT I PREPARED THIS PLAT FROM AN ACTUAL AND ACCURATE ON-THE-GROUND SURVEY OF THE LAND AND THAT THE MONUMENTS SHOWN THEREON WERE PROPERLY PLACED UNDER MY PERSONAL SUPERVISION. LOT CORNERS WILL BE SET AFTER THE PLAT IS RECORDED AND SITE GRADING IS COMPLETE.

STEVEN M. DUARTE, R.P.L.S.
TEXAS REGISTRATION NO. 5940
SDUARTE@4WARDLS.COM

6/19/23
DATE

STATE OF TEXAS
STEVEN M. DUARTE
5940
REGISTERED
PROFESSIONAL
LAND SURVEYOR

OWNER:
WPP THOMAS RANCH, LLC
595 SOUTH RIVERWOODS PARKWAY, SUITE 400
LOGAN, UTAH 84321

ENGINEER:
DEC-CENTRAL TEXAS, LLC
3409 EXECUTIVE CENTER DR., SUITE 129
AUSTIN, TEXAS 78731

SURVEYOR:
4WARD LAND SURVEYING
4120 FREDRICH, SUITE 200
AUSTIN, TEXAS 78744

ACREAGE: 280.5429

PATENT SURVEY: MARIA C. SALINAS SURVEY
NO. 17, ABSTRACT NO. 776,
W. W. BURTON SURVEY NO. 15,
ABSTRACT NO. 1809

NUMBER OF LOTS: 57

GENERAL NOTES:

1. THIS RESIDENTIAL AND COMMERCIAL SUBDIVISION IS WITHIN THE BURNET COUNTY IMPROVEMENT DISTRICT NO. 1. A SPECIAL DISTRICT WITH JURISDICTION TO LEVY TAXES TO SUPPORT THE CONSTRUCTION AND MAINTENANCE OF INFRASTRUCTURE WITHIN THE DEVELOPMENT. THIS PROPERTY SHALL BE DEVELOPED PURSUANT TO THE CONSENT AGREEMENT FOR THE CREATION OF THE DISTRICT. NO PORTION OF THIS PROJECT IS WITHIN AN ETJ.
2. THIS PLAT WAS PREPARED IN COMPLIANCE WITH THE BURNET COUNTY SUBDIVISION REGULATIONS.
3. THIS SUBDIVISION IS SERVED BY THE CENTRALIZED WATER DISTRIBUTION AND WASTEWATER TREATMENT SYSTEMS SHARED WITH TRAVIS COUNTY IMPROVEMENT DISTRICT NO. 1. BURNET COUNTY, BURNET COUNTY IMPROVEMENT DISTRICT NO. 1 AND TRAVIS COUNTY IMPROVEMENT DISTRICT NO. 1 DO NOT GUARANTEE THE QUALITY OR QUANTITY OF A RELIABLE WATER SOURCE.
4. BY FILING THIS PLAT WPP THOMAS RANCH AND ALL FUTURE OWNERS OF PROPERTY WITHIN THIS SUBDIVISION, BY PURCHASING SUCH PROPERTY ACKNOWLEDGE AND AGREE THAT THE COUNTY SHALL HAVE NO OBLIGATION WHATSOEVER TO REPAIR OR ACCEPT MAINTENANCE OF THE PRIVATE ROADS IN THIS SUBDIVISION.
5. PRIVATE/GATED ROADWAYS SHALL BE CONSIDERED PRIVATE AND SHALL BE MAINTAINED BY THE BURNET COUNTY IMPROVEMENT DISTRICT NO 1 AND/OR A HOMEOWNER'S ASSOCIATION.
6. ANY UNMANNED GATES SHALL HAVE A KNOX BOX FOR THE FIRE DEPARTMENT.
7. MINIMUM SINGLE-FAMILY, ATTACHED RESIDENTIAL LOT WIDTH SHALL BE FORTY FEET WIDE.
8. MINIMUM SINGLE-FAMILY, ATTACHED RESIDENTIAL LOT LENGTH SHALL BE EIGHTY FEET LONG.
9. MINIMUM FRONT SETBACK FOR SINGLE-FAMILY LOTS SHALL BE TWENTY-FIVE FEET OR AS REQUIRED BY THE HOMEOWNER'S ASSOCIATION.
10. MINIMUM REAR SETBACK FOR SINGLE-FAMILY LOTS SHALL BE TWENTY FEET OR AS REQUIRED BY THE HOMEOWNER'S ASSOCIATION.
11. MINIMUM SIDE SETBACK FOR SINGLE-FAMILY LOTS SHALL BE TEN FEET FROM LOT LINE, TWENTY FEET FROM SIDE ROAD R.O.W. OR AS REQUIRED BY THE HOMEOWNER'S ASSOCIATION.
12. MAXIMUM DENSITY FOR MULTIFAMILY IS 24 UNITS PER ACRE.
13. MINIMUM FRONT SETBACK FOR COMMERCIAL LOTS SHALL BE FIFTEEN FEET.
14. MINIMUM SIDE AND REAR SETBACK FOR COMMERCIAL LOTS SHALL BE TEN FEET.
15. A 25-FOOT WIDE R.O.W. RESERVATION IS INCLUDED ALONG COUNTY RD 404 FROM THE ENTRANCE TO THE EAST. A 50-FOOT R.O.W. RESERVATION IS INCLUDED ALONG COUNTY RD 404 FROM THE ENTRANCE TO THE WEST.
16. BURNET COUNTY AND THE BURNET COUNTY IMPROVEMENT DISTRICT NO. 1 DO NOT GUARANTEE THE QUALITY OR QUANTITY OF A RELIABLE WATER SOURCE.
17. LOTS 1-38 AND 40-44 ON THIS SUBDIVISION PLAT SHALL NOT BE SUBDIVIDED; LOT 39 WILL BE SUBDIVIDED INTO MULTIPLE LOTS OR A CONDOMINIUM REGIME.
18. THIS PROPERTY LIES ENTIRELY WITHIN ZONE X (AREA OUTSIDE THE 100-YEAR FLOODPLAIN), AS SHOWN ON THE BURNET COUNTY FLOOD INSURANCE RATE MAP NO. 48053C0705F DATED MARCH 15, 2012.
19. THE ENGINEERING PORTIONS OF THIS PLAT WERE DESIGNED BY DEC-CENTRAL TEXAS.

LCRA NOTES:

1.ALL PROPERTY HEREIN IS SUBJECT TO THE LOWER COLORADO RIVER AUTHORITY'S HIGHLAND LAKES WATERSHED ORDINANCE (HLWO). ALL STORMWATER RUNOFF SHALL BE TREATED AND MANAGED PER THE HLWO TECHNICAL CRITERIA BEFORE DRAINING TO THE EXISTING WATERWAYS AND CREEKS. WRITTEN NOTIFICATION AND/OR PERMITS ARE REQUIRED PRIOR TO COMMENCING ANY DEVELOPMENT ACTIVITIES. CONTACT LCRA WATERSHED MANAGEMENT AT 1-800-776-5272, EXTENSION 2324 FOR MORE INFORMATION.

2.THE WATERWAY BUFFER ZONE EASEMENT IS FOR THE PROTECTION OF THE ENVIRONMENT BY IMPROVING THE QUALITY OF STORMWATER RUNOFF FROM DEVELOPED LANDS. THE NATIVE LAND OR MANAGEMENT PRACTICES WITHIN THE EASEMENT ARE TO HELP MAINTAIN CLEAN WATER IN CREEKS, RIVERS AND LAKES. NO STRUCTURE OR IMPROVEMENTS OTHER THAN THOSE NOTED IN CHAPTER 3.4 OF THE HLWO WATER QUALITY MANAGEMENT TECHNICAL MANUAL MAY BE PLACED OR PERFORMED WITHIN THE EASEMENT WITHOUT SPECIFIC PRIOR AUTHORIZATION AND APPROVAL IN WRITING FROM THE LCRA, ITS SUCCESSORS OR ASSIGNS, OR OTHER GOVERNMENTAL ENTITY WITH AUTHORITY TO PERMIT SUCH IMPROVEMENTS. ROADWAY CROSSINGS, STORMWATER DETENTION STRUCTURES, AND UTILITY CROSSINGS SHALL MINIMIZE DISTURBANCE TO THE MAXIMUM EXTENT PRACTICAL AND SHOULD OCCUR AT NEAR RIGHT ANGLES TO THE WATERWAY CENTERLINE. THE EASEMENT SHALL BE MAINTAINED BY PRESERVING AND RESTORING NATIVE VEGETATION. THE EASEMENT MAY NOT BE AMENDED EXCEPT BY EXPRESS WRITTEN AGREEMENT OF THE LCRA, ITS SUCCESSORS OR ASSIGNS, OR OTHER GOVERNMENTAL ENTITY WITH PROPERTY AUTHORITY.

3.THE PERMANENT WATER QUALITY BEST MANAGEMENT PRACTICE (BMP) EASEMENT IS FOR THE PURPOSE OF PROTECTING THE ENVIRONMENT BY IMPROVING THE QUALITY OF STORMWATER RUNOFF FROM DEVELOPED LANDS. NO STRUCTURE OR OTHER IMPROVEMENT MAY BE CONSTRUCTED OR MAINTAINED WITHIN A WATER QUALITY BMP EASEMENT AREA UNLESS SPECIFICALLY AUTHORIZED AND APPROVED IN WRITING IN ADVANCE BY THE LOWER COLORADO RIVER AUTHORITY (LCRA). THE WATER QUALITY BMP EASEMENT MAY BE ENFORCED BY THE LOWER COLORADO RIVER AUTHORITY OR ANY OTHER GOVERNMENTAL ENTITY WITH THE AUTHORITY TO PROTECT THE ENVIRONMENT FOR THE BENEFIT OF THE PUBLIC, BY INJUNCTION OR OTHER ACTION IN A COURT OF APPROPRIATE JURISDICTION.

4.PRIOR TO SUBMITTING A DEVELOPMENT PERMIT APPLICATION, THE APPLICANT MUST PREPARE A WATER QUALITY MASTER PLAN PER SECTION 6.2 OF THE HIGHLAND LAKES WATERSHED ORDINANCE. TECHNICAL CRITERIA AND REQUIREMENTS OF THE MASTER PLAN ARE DETAILED IN APPENDIX 1.6 OF THE HLWO WATER QUALITY MANAGEMENT TECHNICAL MANUAL. A DEVELOPMENT PERMIT FOR A PHASE OR SECTION CAN BE SUBMITTED CONCURRENTLY WITH AN OVERALL DEVELOPMENT WATER QUALITY MASTER PLAN.

BEARING BASIS:

ALL BEARINGS ARE BASED ON THE TEXAS STATE PLANE COORDINATE SYSTEM, GRID NORTH, CENTRAL ZONE, (4203), NAD83 (CORS). ALL DISTANCES WERE ADJUSTED TO SURFACE USING A COMBINED SCALE FACTOR OF 1.00017175683.

SURVEY CONTROL:

CONTROL FOR THIS SURVEY IS BASED ON A 1/2" IRON ROD WITH "4WARD CONTROL" CAP SET, GRID COORDINATES (STATE PLANE TEXAS CENTRAL – 4203) AND ELEVATIONS (NAVD88) SHOWN HEREON DERIVED FROM GPS STATIC OBSERVATIONS WERE COMPUTED FROM NGS O.P.U.S. SOLUTION REPORT DERIVED FROM 4WARD STATIC DATA COLLECTED 1/10/23.

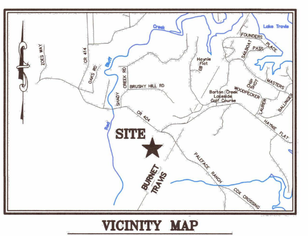

VICINITY MAP
SCALE: 1" = 3000'

STATE OF TEXAS §
COUNTY OF BURNET §

I, JOE DON BOCKERY, COUNTY COMMISSIONER OF PRECINCT NO. 4, IN BURNET COUNTY, TEXAS, HAVE REVIEWED THE PLAT OF THIS SUBDIVISION AND HEREBY APPROVE SAID PLAT FOR PRESENTATION TO THE COMMISSIONERS COURT OF BURNET COUNTY, TEXAS.

JOE DON BOCKERY, COMMISSIONER PRECINCT NO. 4

STATE OF TEXAS §
COUNTY OF BURNET §

I, JAMES OAKLEY, JUDGE OF THE COMMISSIONER'S COURT OF BURNET COUNTY, TEXAS, HEREBY CERTIFY THAT THE FOREGOING PLAT HAS BEEN APPROVED BY THE COMMISSIONER'S COURT OF BURNET COUNTY, ON THE _____ DAY OF _____ 2023 AND BY MY SIGNATURE AFFIXED HERETO, AUTHORIZED THIS PLAT TO BE RECORDED IN THE PLAT RECORDS OF BURNET COUNTY, TEXAS.

JAMES OAKLEY, COUNTY JUDGE

THOMAS RANCH, SECTION 1
Burnet County, Texas

4WARD Land Surveying
A Limited Liability Company
PO Box 90876, Austin Texas 78709
INFO@4WARDLS.COM (512) 537-2384
TBPELS FIRM #10174300

Date:	6/14/2023
Project:	01590
Scale:	N/A
Reviewer:	SMD
Tech:	DDL
Field Crew:	JB/MP
Survey Date:	MAY 2023
Sheet:	11 OF 11

P:\01590\Dwg\01590 Plat Sec-1.dwg

SHEET NUMBER 8 OF 11

THOMAS RANCH
PARCEL 49
BURNET COUNTY, TEXAS

FINAL PLAT (6 OF 6)

KHA PROJECT	069406209
DATE	SEPTEMBER 2025
SCALE:	AS SHOWN
DESIGNED BY:	RMC
DRAWN BY:	AOR
CHECKED BY:	RMC

10/3/2025

Kimley»Horn
© 2025 KIMLEY-HORN AND ASSOCIATES, INC.
10814 JOLLYVILLE ROAD, CAMPUS IV, SUITE 200, AUSTIN, TX 78759
PHONE: 512-418-1771
WWW.KIMLEY-HORN.COM
TEXAS REGISTERED ENGINEERING FIRM F-928

No.	REVISIONS	DATE	BY

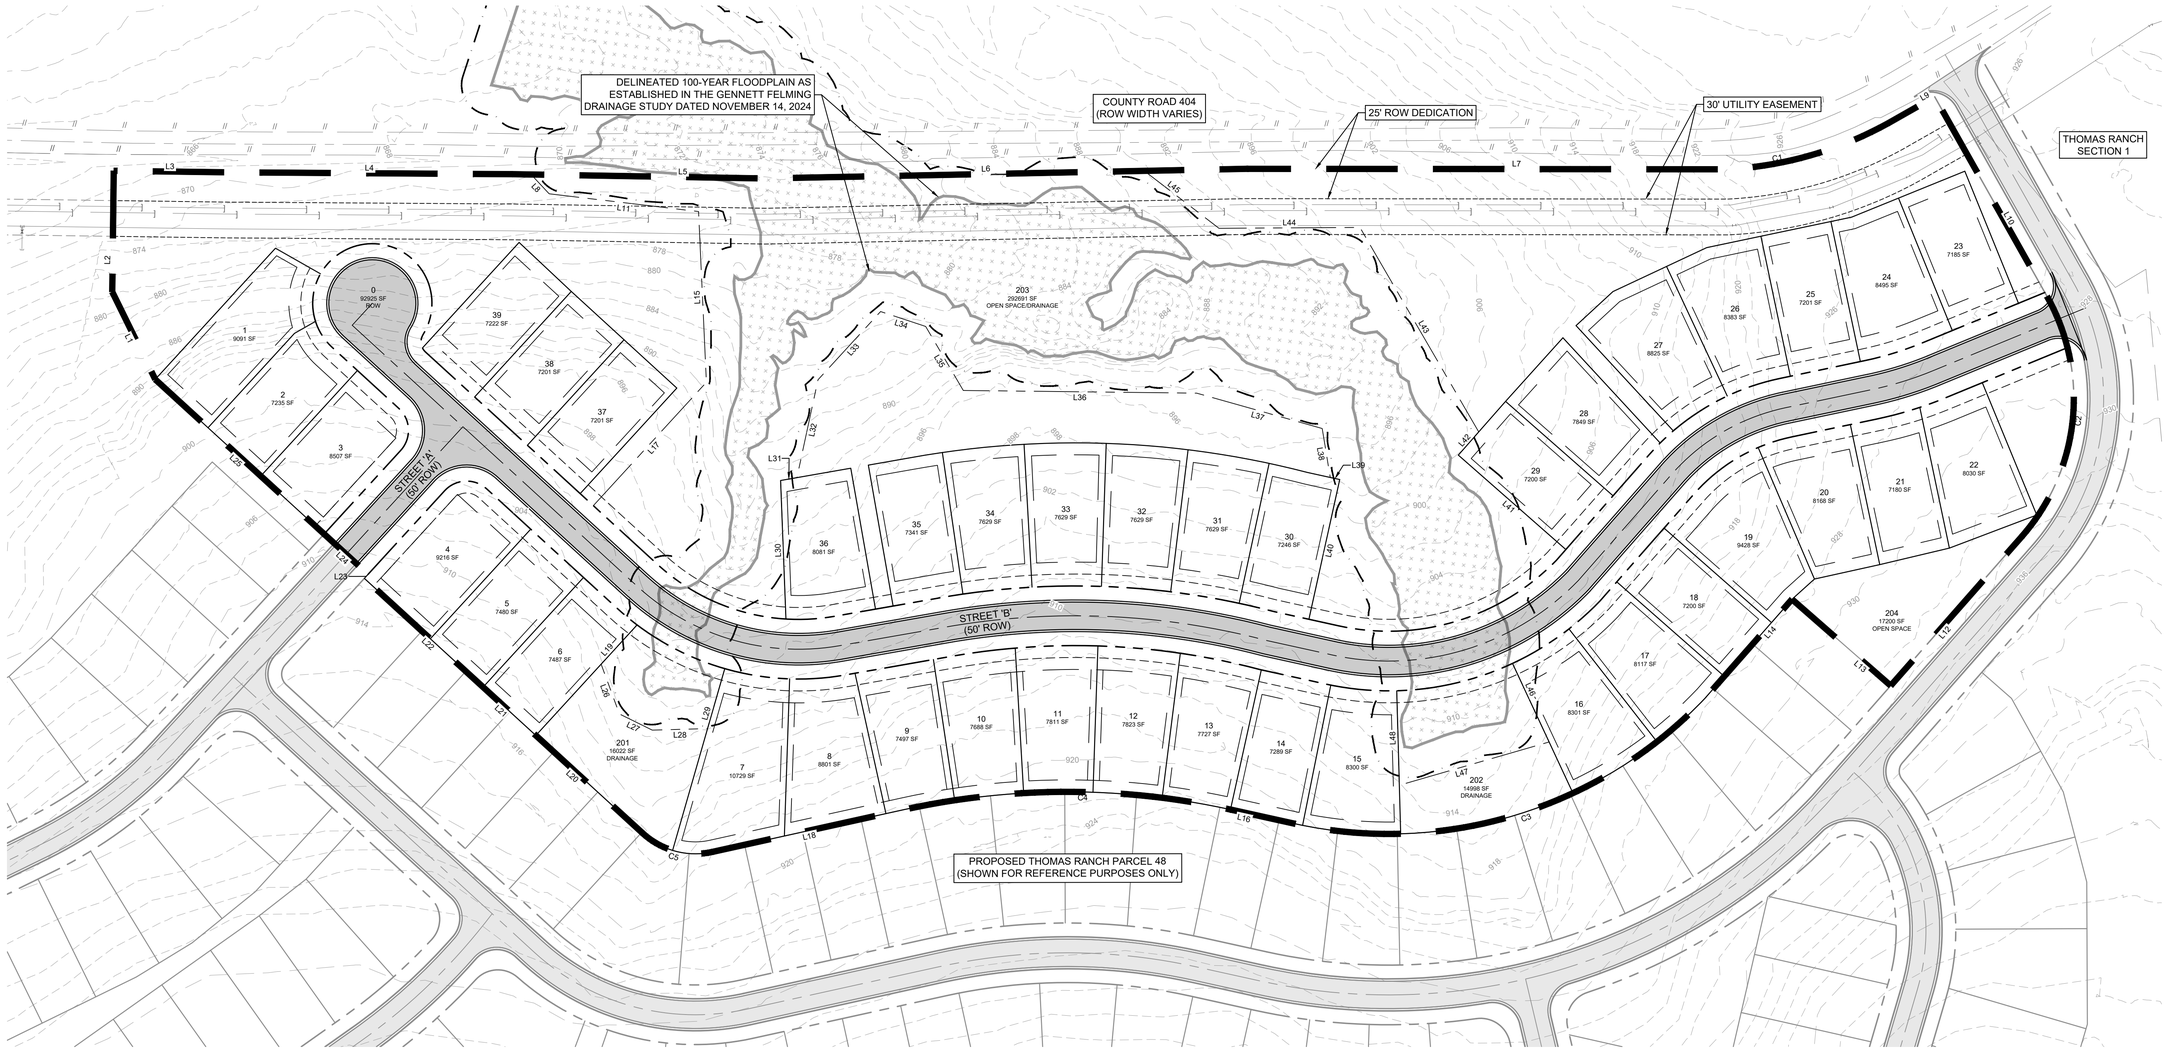

0 60' 120'

GRAPHIC SCALE 60'

LEGEND

- PROPERTY LINE
- PHASE BOUNDARY
- 10' PUE
- 25' WATER WAY BUFFER
- DELINEATED 100-YEAR FLOOD PLAIN/ LCRA WATER WAY BUFFER
- DRAINAGE EASEMENT

PROPERTY BOUNDARY - LINE AND CURVE TABLES

LINE TABLE		
LINE	LENGTH	BEARING
L1	81.78	N11°39'16.56"E
L2	101.49	N38°30'40.46"E
L3	94.39	S51°27'53.96"E
L4	239.99	S51°48'34.59"E
L5	211.92	S51°12'52.56"E
L6	404.10	S53°19'54.60"E
L7	402.41	S52°07'42.56"E
L9	45.28	S81°47'37.69"E
L10	192.01	S8°26'37.32"W
L12	166.68	S79°07'15.86"W
L13	109.99	N10°58'32.28"W
L14	109.33	S79°07'08.24"W
L16	55.08	N39°44'19.65"W
L18	165.28	N64°37'12.36"W
L20	151.73	N9°42'10.61"W
L21	11.50	N9°42'10.61"W
L22	153.49	N9°42'10.61"W
L23	4.66	N80°17'49.25"E
L24	50.00	N9°42'10.61"W
L25	100.00	N9°42'10.61"W

CURVE TABLE						
CURVE	RADIUS	LENGTH	CHORD BEARING	CHORD	DELTA	TANGENT
C1	312.00'	141.41'	S68°05'43"E	140.21'	25°58'10"	71.94'
C2	175.00'	215.87'	S43°46'53"W	202.44'	70°40'31"	124.08'
C3	365.89'	377.16'	N69°17'50"W	360.68'	59°03'35"	207.26'
C4	635.86'	275.71'	N52°10'40"W	273.56'	24°50'37"	140.06'
C5	65.00'	62.30'	N37°09'41"W	59.94'	54°55'02"	33.78'

WATERWAY SETBACK EASEMENT - LINE TABLE

LINE TABLE		
LINE	LENGTH	BEARING
L8	22.17	S5°16'45.92"E
L11	126.20	S45°24'20.33"E
L15	143.33	S35°11'55.31"W
L17	140.32	S80°17'49.39"W
L19	44.64	S80°17'49.39"W
L26	44.42	S17°40'10.95"W
L27	30.74	S25°53'36.08"E
L28	46.40	S53°45'30.07"E
L29	52.31	N53°48'43.67"E
L30	115.97	N35°37'18.73"E
L31	13.88	S63°20'51.85"E
L32	83.98	N49°58'15.10"E
L33	77.62	N80°20'35.42"E
L34	39.82	S33°52'42.52"E
L35	62.25	S7°22'54.63"W
L36	195.73	S51°31'33.06"E
L37	109.34	S36°27'02.60"E
L38	41.61	S28°27'51.82"W
L39	8.13	S39°45'14.97"E
L40	120.00	S50°15'40.48"W
L41	120.00	N10°52'51.76"W

LINE TABLE		
LINE	LENGTH	BEARING
L42	25.93	N79°07'08.24"E
L43	198.29	N7°40'05.88"E
L44	118.21	N52°33'16.29"W
L45	79.00	N14°36'16.23"W
L46	72.67	S12°49'57.84"W
L47	130.74	N68°16'48.45"W
L48	79.23	N36°14'27.82"E

No.	REVISIONS	DATE	BY

Kimley»Horn
© 2025 KIMLEY-HORN AND ASSOCIATES, INC.
10814 JOLLYVILLE ROAD, CAMPUS IV, SUITE 200, AUSTIN, TX 78759
PHONE: 512-418-1771
WWW.KIMLEY-HORN.COM
TEXAS REGISTERED ENGINEERING FIRM F-928

GMC
RYAN M. CUNNINGHAM
145422
LICENSED
PROFESSIONAL ENGINEER
10/3/2025

KHA PROJECT 069406209
DATE: SEPTEMBER 2025
SCALE: AS SHOWN
DESIGNED BY: RMC
DRAWN BY: AOR
CHECKED BY: RMC

OVERALL PRELIMINARY

THOMAS RANCH
PARCEL 49
BURNET COUNTY, TEXAS

SHEET NUMBER
9
OF 11

Plotted By:Cunningham, Ryan Date:October 14, 2025 11:12:59am File Path:K:\aus_civil\thomas ranch\crete — 2000 acres\hilltop — single-family\parcel 49\Cad\preliminary\plansheets\C-Overall Preliminary Plan 49.dwg
This document, together with the concepts and designs presented herein, as an instrument of service, is intended only for the specific purpose and client for which it was prepared. Reuse of and improper reliance on this document without written authorization and adaptation by Kimley-Horn and Associates, Inc. shall be without liability to Kimley-Horn and Associates, Inc.

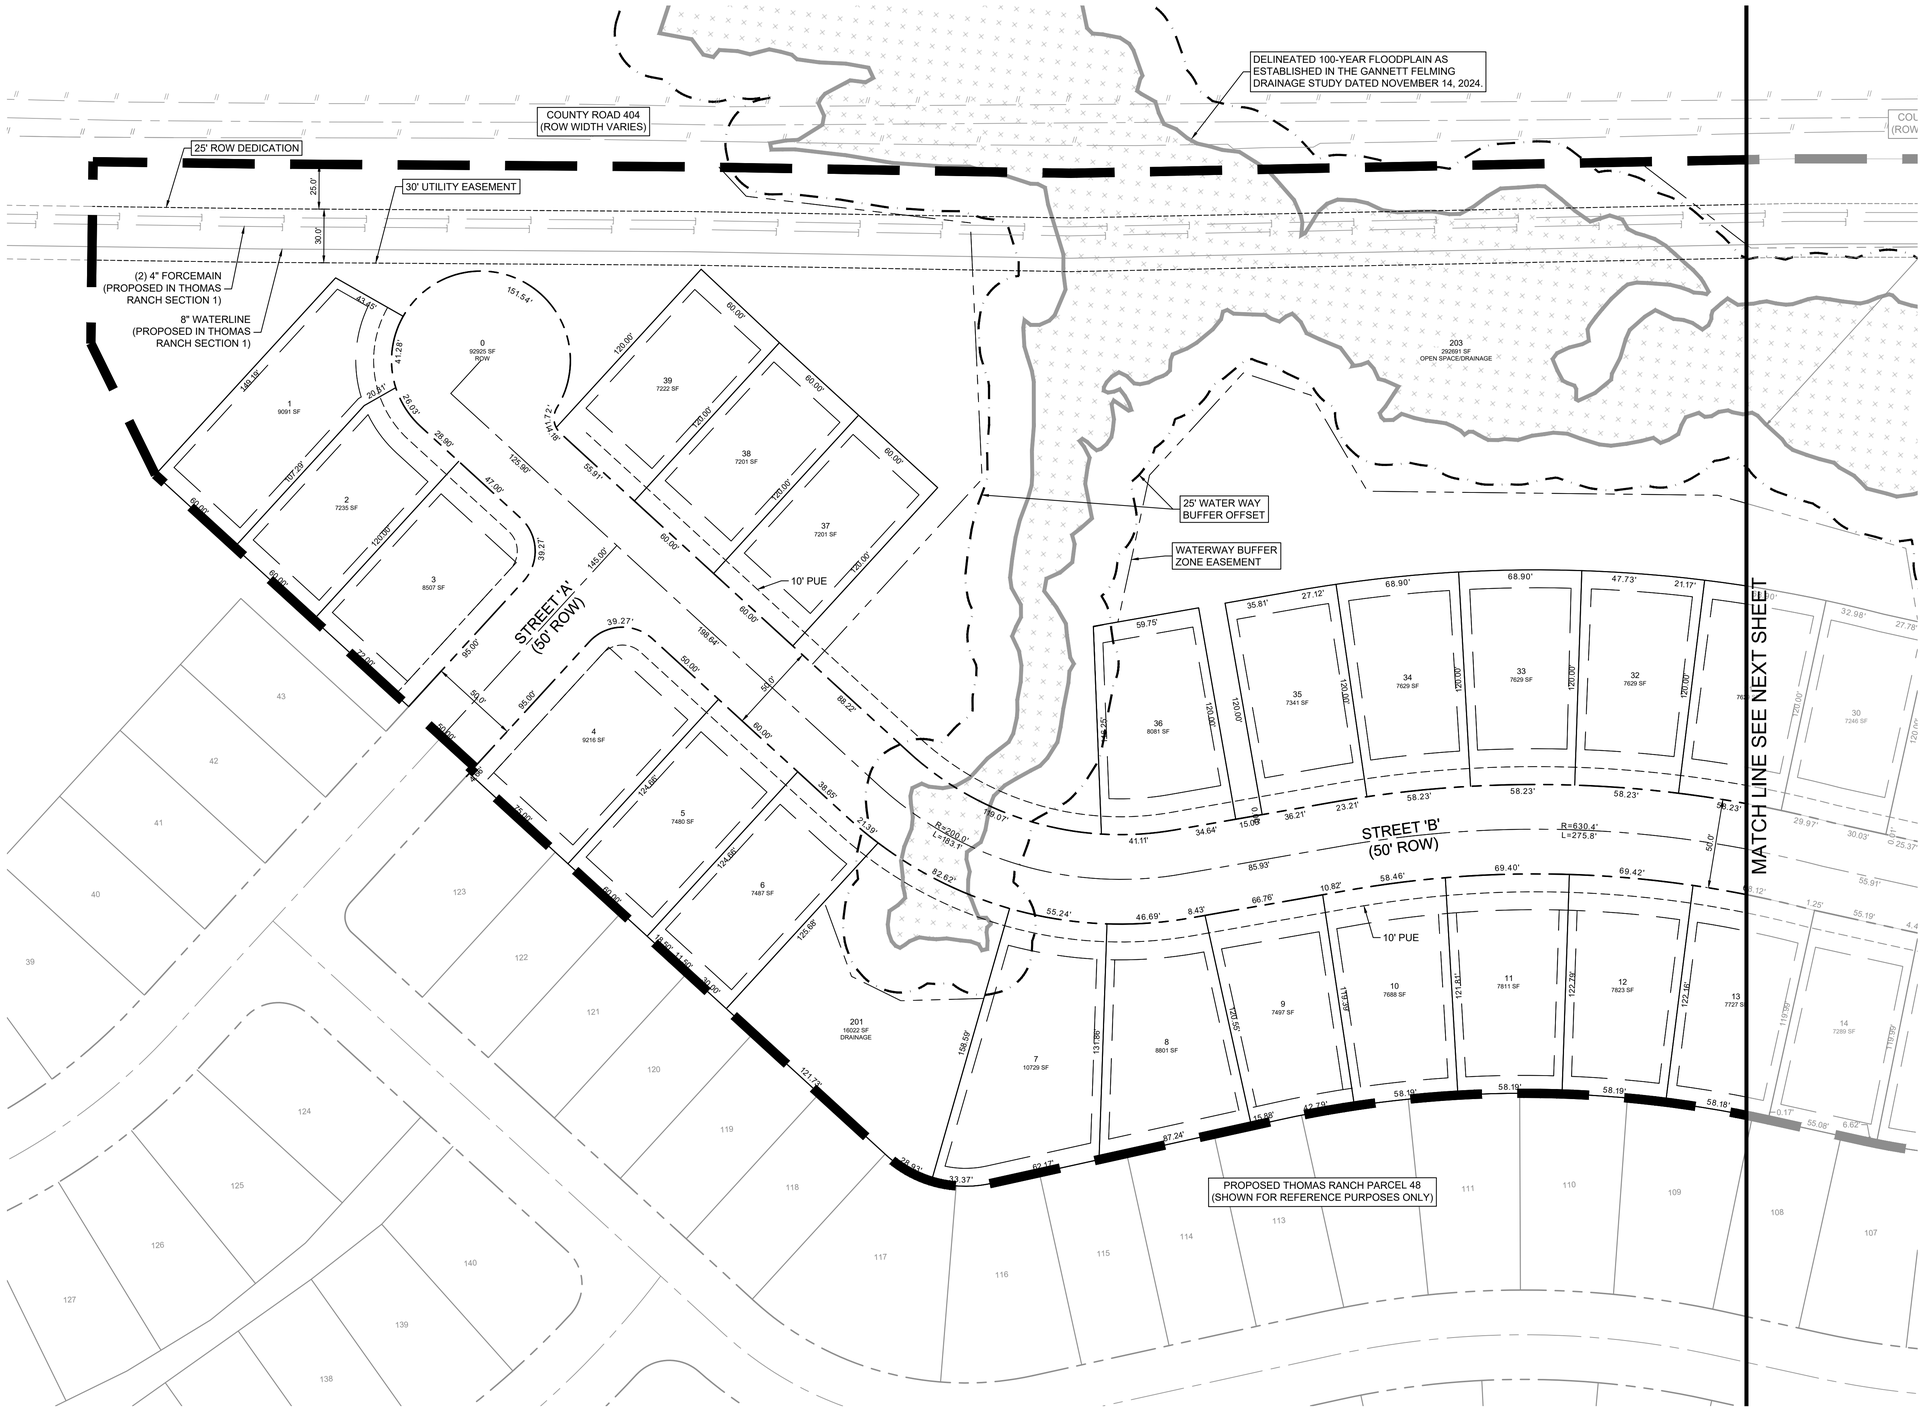

0 40' 80'
GRAPHIC SCALE 40'

LEGEND

- PROPERTY LINE
- PHASE BOUNDARY
- 10' PUE
- 25' WATER WAY BUFFER
- DELINEATED 100-YEAR FLOOD PLAIN/ LCRA WATER WAY BUFFER
- PROPOSED DETENTION AND WATER QUALITY FACILITY
- DRAINAGE EASEMENT

No.	REVISIONS	DATE	BY

Kimley»Horn
© 2025 KIMLEY-HORN AND ASSOCIATES, INC.
10814 JOLLYVILLE ROAD, CAMPUS IV, SUITE 200, AUSTIN, TX 78759
PHONE: 512-418-1771
WWW.KIMLEY-HORN.COM
TEXAS REGISTERED ENGINEERING FIRM F-928

RYAN M. CUNINGHAM
145422
LICENSED
PROFESSIONAL ENGINEER
10/3/2025

KHA PROJECT	069406209
DATE	SEPTEMBER 2025
SCALE:	AS SHOWN
DESIGNED BY:	RMC
DRAWN BY:	AOR
CHECKED BY:	RMC

PRELIMINARY PLAN
(1 OF 2)

THOMAS RANCH
PARCEL 49
BURNET COUNTY, TEXAS

SHEET NUMBER
10
OF 11

Plotted By: Cunningham, Ryan Date: October 14, 2025 11:13:19am File Path: K:\aus_civil\Thomas ranch\create — 2000 acres\hilltop — single-family\parcel 49\Civil\preliminary\plans\preliminary\plansheets\C-Preliminary Plan 49.dwg
This document, together with the concepts and designs presented herein, as an instrument of service, is intended only for the specific purpose and client for which it was prepared. Reuse of and improper reliance on this document without written authorization and adaptation by Kimley-Horn and Associates, Inc. shall be without liability to Kimley-Horn and Associates, Inc.

Plotted By: Cunningham, Ryan Date: October 14, 2025 11:13:26am File Path: K:\aus_civil\thomas ranch\arete – 2000 acres\hilltop – single-family\parcel 49\Cad\preliminary\plansheets\C-Preliminary Plan 49.dwg

This document, together with the concepts and designs presented herein, as an instrument of service, is intended only for the specific purpose and client for which it was prepared. Reuse of and improper reliance on this document without written authorization and adaptation by Kimley-Horn and Associates, Inc. shall be without liability to Kimley-Horn and Associates, Inc.

SHEET NUMBER 11 OF 11

THOMAS RANCH
PARCEL 49
BURNET COUNTY, TEXAS

PRELIMINARY PLAN (2 OF 2)

KHA PROJECT	069406209
DATE	SEPTEMBER 2025
SCALE:	AS SHOWN
DESIGNED BY:	RMC
DRAWN BY:	AOR
CHECKED BY:	RMC

10/3/2025

Kimley»Horn

© 2025 KIMLEY-HORN AND ASSOCIATES, INC.

10814 JOLLYVILLE ROAD, CAMPUS IV, SUITE 200, AUSTIN, TX 78759
PHONE: 512-418-1771
WWW.KIMLEY-HORN.COM
TEXAS REGISTERED ENGINEERING FIRM F-928

No.	REVISIONS	DATE	BY

Burnet County Commissioners Court

Jim Luther Jr.	Damon Beierle	Bryan Wilson	Chad Collier	Joe Don Dockery
Precinct 1	*Precinct 2*	*County Judge*	*Precinct 3*	*Precinct 4*

Regular Session **25.**

Meeting Date: 10/28/2025

Subject

Discuss, consider and take appropriate action concerning the preliminary plat approval for Thomas Ranch, Parcel 48, a private subdivision consisting of 206 lots on 52.56 acres located at CR 404 and Paleface Ranch Road. (Dockery)

Attachments

20251014 - Parcel 48 Preliminary Plat

PRELIMINARY PLANS
FOR
THOMAS RANCH PARCEL 48
BURNET COUNTY, TEXAS

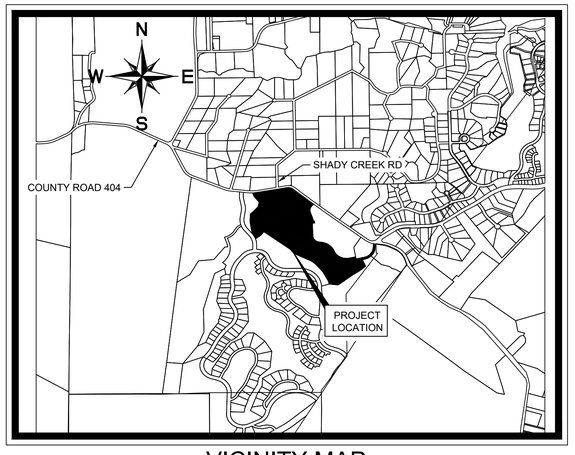

VICINITY MAP

OCTOBER 2025

SHEET INDEX

Sheet Number	Sheet Title
01	COVER SHEET
02	GENERAL NOTES
03	FINAL PLAT (1 OF 6)
04	FINAL PLAT (2 OF 6)
05	FINAL PLAT (3 OF 6)
06	FINAL PLAT (4 OF 6)
07	FINAL PLAT (5 OF 6)
08	FINAL PLAT (6 OF 6)
09	OVERALL PRELIMINARY PLAN
10	PRELIMINARY PLAN (1 OF 2)
11	PRELIMINARY PLAN (2 OF 2)

LEGAL DESCRIPTION
BEING 53.39 ACRES, BEING A PORTION OF LOT 48 AND LOT 49, THOMAS RANCH, SECTION 1, A LEGAL SUBDIVISION, ACCORDING TO PLAT RECORDED IN DOCUMENT NO. 202306164 OF THE OFFICIAL PUBLIC RECORDS OF BURNET COUNTY, TEXAS, SITUATED IN THE W.W. BUNTON SURVEY, ABSTRACT 1809, BURNET COUNTY, TEXAS

OWNER/DEVELOPER NAME AND ADDRESS:

ARETE THOMAS RANCH HOLDINGS, LLC
4670 S HOLLADAY VILLAGE PLAZA
SUIT 200
SALT LAKE CITY, UR 84117

DISTRICT:

BURNET COUNTY IMPROVMENTS DISTRICT #1

SURVEYOR

MIKE MONTGOMERY
KIMLEY-HORN AND ASSOCIATES
108114 JILLYVILLE ROAD, AVALLON
IV, SUITE 200 AUSTIN, TEXAS 78759

PREPARED BY:

Kimley»Horn

10814 JOLLYVILLE ROAD, AVALLON IV, SUITE 300 (512) 418-1771
AUSTIN, TEXAS 78759 Fax No. (512) 418-1791
CERTIFICATE OF REGISTRATION #928

LISTS OF CONTACTS:

WATER & SANITARY SEWER
BURNET COUNTY
IMPROVEMENTS DISTRICT #1
CENTRALIZED WATER AND
WASTWATER SYSTEMS WITH
TRAVIS COUNTY IMPROVMENTS
DISTRICT NO. 1

GAS
TEXAS GAS SERVICE
CHRIS MCKNIGHT
5613 AVENUE F
AUSTIN, TX 78751
PH. (512) 465-1134
LBARGAR@TXGAS.COM

ELECTRIC
PEDERNALES ELECTRIC
COOPERATIVE INC.
TERRY CRAVEY.
4302 N US HIGHWAY 281
MARBLE FALLS, TX 78654.

FIRE
BURNET COUNTY
EMERGENCY SERVICES
DISTRICT 9
9805 E. HIGHWAY 71
SPICEWOOD, TEXAS
78669-4081
PH. (830) 693-7136

STORM SEWER
BURNET COUNTY
IMPROVEMENTS DISTRICT #1
CENTRALIZED WATER AND
WASTWATER SYSTEMS WITH
TRAVIS COUNTY IMPROVMENTS
DISTRICT NO. 1

BENCHMARKS

P,N,E,Z,D
101,10138253.223,2992737.877,845.356,SIR / CP 101
"SURVEY CONTROL"
102,10137335.170,2995017.015,842.364,MNWS / CP 102
"SURVEY CONTROL"
103,10133801.587,2992937.860,940.570,MNWS / CP 103
"SURVEY CONTROL"
104,10135958.012,2997172.177,928.160,MNWS /CP 104
"SURVEY CONTROL"
105,10136465.932,2996317.789,876.938,MNWS /CP 105
"SURVEY CONTROL"
702,10135659.880,2997140.741,926.557,CP. MON2. CONC.

Posted By:Cunningham, Ryan Date:October 14, 2025 11:06:27am File Path:K:\aus_civil\thomas ranch\arete — 2000 acres\village — single-family\parcel 48\Cad\preliminary\plansheets\C-Cover Sheet.dwg
This document, together with the concepts and designs presented herein, as an instrument of service, is intended only for the specific purpose and client for which it was prepared. Reuse of and improper reliance on this document without written authorization and adaptation by Kimley-Horn and Associates, Inc. shall be without liability to Kimley-Horn and Associates, Inc.

THOMAS RANCH PARCEL 48 - PARCEL 48

No.	REVISIONS	DATE	BY

Kimley»Horn
© 2025 KIMLEY-HORN AND ASSOCIATES, INC.
10814 JOLLYVILLE ROAD, CAMPUS IV, SUITE 200, AUSTIN, TX 78759
PHONE: 512-418-1771
WWW.KIMLEY-HORN.COM
TEXAS REGISTERED ENGINEERING FIRM F-928

RYAN M. CUNNINGHAM
145422
LICENSED
PROFESSIONAL ENGINEER
10/3/25

KHA PROJECT	069405209
DATE	SEPTEMBER 2025
SCALE:	AS SHOWN
DESIGNED BY:	RMC
DRAWN BY:	AOR
CHECKED BY:	RMC

COVER SHEET

THOMAS RANCH
PARCEL 48
BURNET COUNTY, TEXAS

SHEET NUMBER
01
OF 11

GENERAL NOTES

1. THIS SUBDIVISION TO BE SERVED BY THE CENTRALIZED WATER DISTRIBUTION AND WASTEWATER TREATMENT PROVIDED BY TRAVIS COUNTY IMPROVEMENT DISTRICT NO.1
2. WATER USE SHALL BE METERED PER UNIT AND MAY BECOME LIMITED WITH OVERUSE.
3. BURNET COUNTY SHALL NOT BE RESPONSIBLE FOR THE QUANTITY OR QUALITY OF A RELIABLE WATER SOURCE.
4. BURNET COUNTY SHALL NOT ACCEPT ALL OR A PORTION OF THE ROADS IN THIS SUBDIVISION FOR MAINTENANCE.
5. PRIVET/GATED ROADWAYS SHALL BE CONSIDERED PRIVATE AND SHALL BE MAINTAINED BY A HOMEOWNERS ASSOCIATION
6. ANY UNMANNED GATES SHALL HAVE A KNOX BOX FOR THE FIRE DEPARTMENT
7. THIS PROJECT IS SUBJECT TO THE HIGHLAND LAKES WATERSHED ORDINANCE (HLWO). ALL STORM WATER SHALL BE COLLECTED TREATED AND CONVEYED TO THE EXISTING CREEKS IN ACCORDANCE WITH HLOW.
8. A PERMIT THOUGH LCRA IS REQUIRED PRIOR TO ANY CONSTRUCTION.
9. ONLY ROADWAYS AND UTILITIES MAY BE CONSTRUCTED THROUGH THE STREAM BUFFERS SHOWN ON THE PLAT.
10. LCRA HLWO ORDINANCE PERMIT IS REQUIRED PRIOR TO ANY CONSTRUCTION
11. MINIMUM SINGLE-FAMILY, ATTACHED PRESIDENTIAL LOT WIDTH SHALL BE FORTY FEET WIDE
12. MINIMUM SINGLE-FAMILY, ATTACHED RESIDENTIAL LOT LENGTH SHALL BE TWENTY-FIVE FEET
13. MINIMUM FRONT SET BACK FOR SINGLE FAMILY LOTS SHALL BE TWENTY-FIVE FEET
14. MINIMUM REAR SET BACK FOR SINGLE FAMILY LOTS SHALL BE TEN FEET
15. MINIMUM SIDE SETBACK FOR SINGLE FAMILY LOTS SHALL BE FIVE FEET FROM LOT LINE, TWENTY FEET FROM SIDE ROAD R.O.W.
16. MAXIMUM SINGLE FAMILY ATTACHED AND DETACHED UN ITS SHALL BE LIMITED TO 800 EQUIVALENT SINGLE FAMILY CONNECTIONS
17. A 25-FOOT R.O.W. RESERVATION IS INCLUDED ALONG COUNTY RD. 404 TO ACCOMMODATE FURTHER WIDENING

LCRA NOTES:

1. ALL PROPERTY HEREIN IS SUBJECT TO THE LOWER COLORADO RIVER AUTHORITY'S HIGHLAND LAKES WATERSHED ORDINANCE (HLWO). ALL STORMWATER RUNOFF SHALL BE TREATED AND MANAGED PER THE HLWO TECHNICAL CRITERIA BEFORE DRAINING TO THE EXISTING WATERWAYS AND CREEKS. WRITTEN NOTIFICATION AND/OR PERMITS ARE REQUIRED PRIOR TO COMMENCING ANY DEVELOPMENT ACTIVITIES. CONTACT LCRA WATERSHED MANAGEMENT AT 1-800-776-5272, EXTENSION 2324 FOR MORE INFORMATION.
2. THE WATERWAY BUFFER ZONE EASEMENT IS FOR THE PROTECTION OF THE ENVIRONMENT BY IMPROVING THE QUALITY OF STORMWATER RUNOFF FROM DEVELOPED LANDS. THE NATIVE LAND OR MANAGEMENT PRACTICES WITHIN THE EASEMENT ARE TO HELP MAINTAIN CLEAN WATER IN CREEKS, RIVERS AND LAKES. NO STRUCTURE OR IMPROVEMENTS OTHER THAN THOSE NOTED IN CHAPTER 2.4 OF THE HLWO WATER QUALITY MANAGEMENT TECHNICAL MANUAL MAY BE PLACED OR PERFORMED WITHIN THE EASEMENT WITHOUT SPECIFIC PRIOR AUTHORIZATION AND APPROVAL IN WRITING FROM THE LCRA, ITS SUCCESSORS OR ASSIGNS, OR OTHER GOVERNMENTAL ENTITY WITH AUTHORITY TO PERMIT SUCH IMPROVEMENT. ROADWAY CROSSINGS, STORMWATER DETENTION STRUCTURES, AND UTILITY CROSSINGS SHALL MINIMIZE DISTURBANCE TO THE MAXIMUM EXTENT PRACTICAL AND SHOULD OCCUR AT NEAR RIGHT ANGLES TO THE WATERWAY CENTERLINE. THE EASEMENT SHALL BE MAINTAINED BY PRESERVING AND RESTORING NATIVE VEGETATION. THE EASEMENT MAY NOT BE AMENDED EXCEPT BY EXPRESS WRITTEN AGREEMENT OF THE LCRA, ITS SUCCESSORS OR ASSIGNS, OR OTHER GOVERNMENTAL ENTITY WITH PROPERTY AUTHORITY.
3. THE PERMANENT WATER QUALITY BEST MANAGEMENT PRACTICE (BMP) EASEMENT IS FOR THE PURPOSE OF PROTECTING THE ENVIRONMENT BY IMPROVING THE QUALITY OF STORMWATER RUNOFF FROM DEVELOPED LANDS. NO STRUCTURE OR OTHER IMPROVEMENT MAY BE CONSTRUCTED OR MAINTAINED WITHIN A WATER QUALITY BMP EASEMENT AREA UNLESS SPECIFICALLY AUTHORIZED AND APPROVED IN WRITING IN ADVANCE BY THE LOWER COLORADO RIVER AUTHORITY (LCRA). THE WATER QUALITY BMP EASEMENT MAY BE ENFORCED BY THE LOWER COLORADO RIVER AUTHORITY OR ANY OTHER GOVERNMENTAL ENTITY WITH THE AUTHORITY TO PROTECT THE ENVIRONMENT FOR THE BENEFIT OF THE PUBLIC, BY INJUNCTION OR OTHER ACTION IN A COURT OF APPROPRIATE JURISDICTION.
4. PRIOR TO SUBMITTING A DEVELOPMENT PERMIT APPLICATION, THE APPLICANT MUST PREPARE A WATER QUALITY MASTER PLAN PER SECTION 6.2 OF THE HIGHLAND LAKES WATERSHED ORDINANCE. TECHNICAL CRITERIA AND REQUIREMENTS OF THE MASTER PLAN ARE DETAILED IN APPENDIX 1.6 OF THE HLWO WATER QUALITY MANAGEMENT TECHNICAL MANUAL. A DEVELOPMENT PERMIT FOR A PHASE OR SECTION CAN BE SUBMITTED CONCURRENTLY WITH AN OVERALL DEVELOPMENT WATER QUALITY MASTER PLAN.

BEARING BASIS:

ALL BEARINGS ARE BASED ON THE TEXAS STATE PLANE COORDINATE SYSTEM, GRID NORTH, CENTRAL ZONE, (4203), NAD83 (CORS), ALL DISTANCES WERE ADJUSTED TO SURFACE USING A COMBINED SCALE FACTOR OF 1.000117175683.

SURVEY CONTROL:

CONTROL FOR THIS SURVEY IS BASED ON A 4' ALUMINUM DISK IN CONCRETE STAMPED "P480" FOUND, GRID COORDINATES (STATE PLANE TEXAS CENTRAL - 4203) AND ELEVATIONS (NAVD88) SHOWN HEREON DERIVED FROM GPS STATIC OBSERVATIONS WERE COMPUTED FROM NGS O.P.U.S. SOLUTION REPORT DERIVED FROM 4WARD STATIC DATA COLLECTED 1/10/23.

WATERWAY BUFFER ZONE PLAT NOTE:

THE WATERWAY BUFFER ZONE EASEMENT IS FOR THE PROTECTION OF THE ENVIRONMENT BY IMPROVING THE QUALITY OF STORMWATER RUNOFF FROM DEVELOPED LANDS. THE NATIVE LAND OR MANAGEMENT PRACTICES WITHIN THE EASEMENT ARE TO HELP MAINTAIN CLEAN WATER IN CREEKS, RIVERS AND LAKES. NO STRUCTURE OR IMPROVEMENTS, OTHER THAN NATIVE PLANT ENHANCEMENT OR MAINTENANCE OF THE AREA IN ACCORDANCE WITH LCRA RULES, MAY BE PLACED OR PERFORMED WITHIN THE EASEMENT WITHOUT SPECIFIC PRIOR AUTHORIZATION AND APPROVAL IN WRITING FROM THE LCRA, ITS SUCCESSORS OR ASSIGNS, OR OTHER GOVERNMENTAL ENTITY WITH AUTHORITY TO PERMIT SUCH IMPROVEMENT FOR THE PROTECTION OF THE ENVIRONMENT. THE EASEMENT SHALL BE MAINTAINED BY EACH LOT OWNER BY PRESERVING AND RESTORING NATIVE VEGETATION. THE EASEMENT MAY NOT BE AMENDED EXCEPT BY EXPRESS WRITTEN AGREEMENT OF THE LCRA, ITS SUCCESSORS OR ASSIGNS, OR OTHER GOVERNMENTAL ENTITY WITH PROPERTY AUTHORITY

PERMANENT WATER QUALITY BMP EASEMENT PLAT NOTE:

THE PERMANENT WATER QUALITY BEST MANAGEMENT PRACTICE (BMP) EASEMENT IS FOR THE PURPOSE OF PROTECTING THE ENVIRONMENT BY IMPROVING THE QUALITY OF STORMWATER RUNOFF FROM DEVELOPED LANDS. NO STRUCTURE OR OTHER IMPROVEMENT MAY BE CONSTRUCTED OR MAINTAINED WITHIN A WATER QUALITY BMP EASEMENT AREA UNLESS SPECIFICALLY AUTHORIZED AND APPROVED IN WRITING IN ADVANCE BY THE LOWER COLORADO RIVER AUTHORITY (LCRA).
THE WATER QUALITY BMP EASEMENT MAY BE ENFORCED BY THE LOWER COLORADO RIVER AUTHORITY OR ANY OTHER GOVERNMENTAL ENTITY WITH THE AUTHORITY TO PROTECT THE ENVIRONMENT FOR THE BENEFIT OF THE PUBLIC, BY INJUNCTION OR OTHER ACTION IN A COURT OF APPROPRIATE JURISDICTION.

PERMIT PLAT NOTE:

ALL PROPERTY HEREIN IS SUBJECT TO THE LOWER COLORADO RIVER AUTHORITY'S HIGHLAND LAKES WATERSHED ORDINANCE. WRITTEN NOTIFICATION AND/OR PERMITS ARE REQUIRED PRIOR TO COMMENCING ANY DEVELOPMENT ACTIVITIES. CONTACT LCRA WATERSHED MANAGEMENT AT 1-800-776-5272, EXTENSION 2324 FOR MORE INFORMATION.

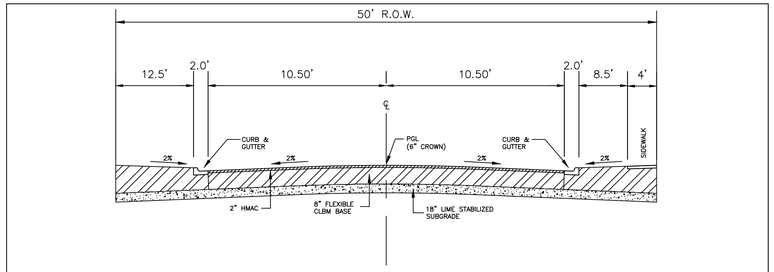

LOCAL STREET

NTS

ROADWAY SECTION DETAIL

PARCEL DATA TABLE

	#	ACREAGE
TOTAL RESIDENTIAL LOTS	190	27.22
TOTAL OPEN SPACE LOTS	8	15.84
TOTAL AMENITY LOTS	1	1.15
TOTAL R.O.W.	N/A	9.18
GRAND TOTAL:	**199**	**53.39**

BENCHMARKS

P,N,E,Z,D
101,10138253.223,2992737.877,845.356,SIR / CP 101
"SURVEY CONTROL"
102,10137335.170,2995017.015,842.364,MNWS / CP 102
"SURVEY CONTROL"
103,10133801.587,2992937.860,940.570,MNWS / CP 103
"SURVEY CONTROL"
104,10135958.012,2997172.177,928.160,MNWS /CP 104
"SURVEY CONTROL"
105,10136465.932,2996317.789,876.938,MNWS /CP 105
"SURVEY CONTROL"
702,10135659.880,2997140.741,926.557,CP. MON2. CONC.

No.	REVISIONS	DATE	BY

Kimley»Horn
© 2025 KIMLEY-HORN AND ASSOCIATES, INC.
10814 JOLLYVILLE ROAD, CAMPUS IV, SUITE 200, AUSTIN, TX 78759
PHONE: 512-418-1771
WWW.KIMLEY-HORN.COM
TEXAS REGISTERED ENGINEERING FIRM F-928

RYAN M. CUNNINGHAM
145422
LICENSED
PROFESSIONAL ENGINEER
10/3/25

KHA PROJECT	068406209
DATE	SEPTEMBER 2025
SCALE:	AS SHOWN
DESIGNED BY:	RMC
DRAWN BY:	AOR
CHECKED BY:	RMC

GENERAL NOTES

THOMAS RANCH
PARCEL 48
BURNET COUNTY, TEXAS

SHEET NUMBER
02
OF 11

Plotted By:Cunningham, Ryan Date:October 14, 2025 11:06:46am File Path:K:\aus_civil\thomas ranch\varie — 2000 acres\hilltop — single-family\parcel 48\Cad\preliminary\plansheets\C-General Notes.dwg
This document, together with the concepts and designs presented herein, as an instrument of service, is intended only for the specific purpose and client for which it was prepared. Reuse of and improper reliance on this document without written authorization and adaptation by Kimley-Horn and Associates, Inc. shall be without liability to Kimley-Horn and Associates, Inc.

Plotted By:Cunningham, Ryan Date:October 14, 2025 11:06:53am File Path:K:\aus_civil\thomas ranch\prete - 2000 acres\hilltop - single-family\parcel 48\Cad\preliminary\plansheets\C-Final Plat.dwg

This document, together with the concepts and designs presented herein, as an instrument of service, is intended only for the specific purpose and client for which it was prepared. Reuse of and improper reliance on this document without written authorization and adaptation by Kimley-Horn and Associates, Inc. shall be without liability to Kimley-Horn and Associates, Inc.

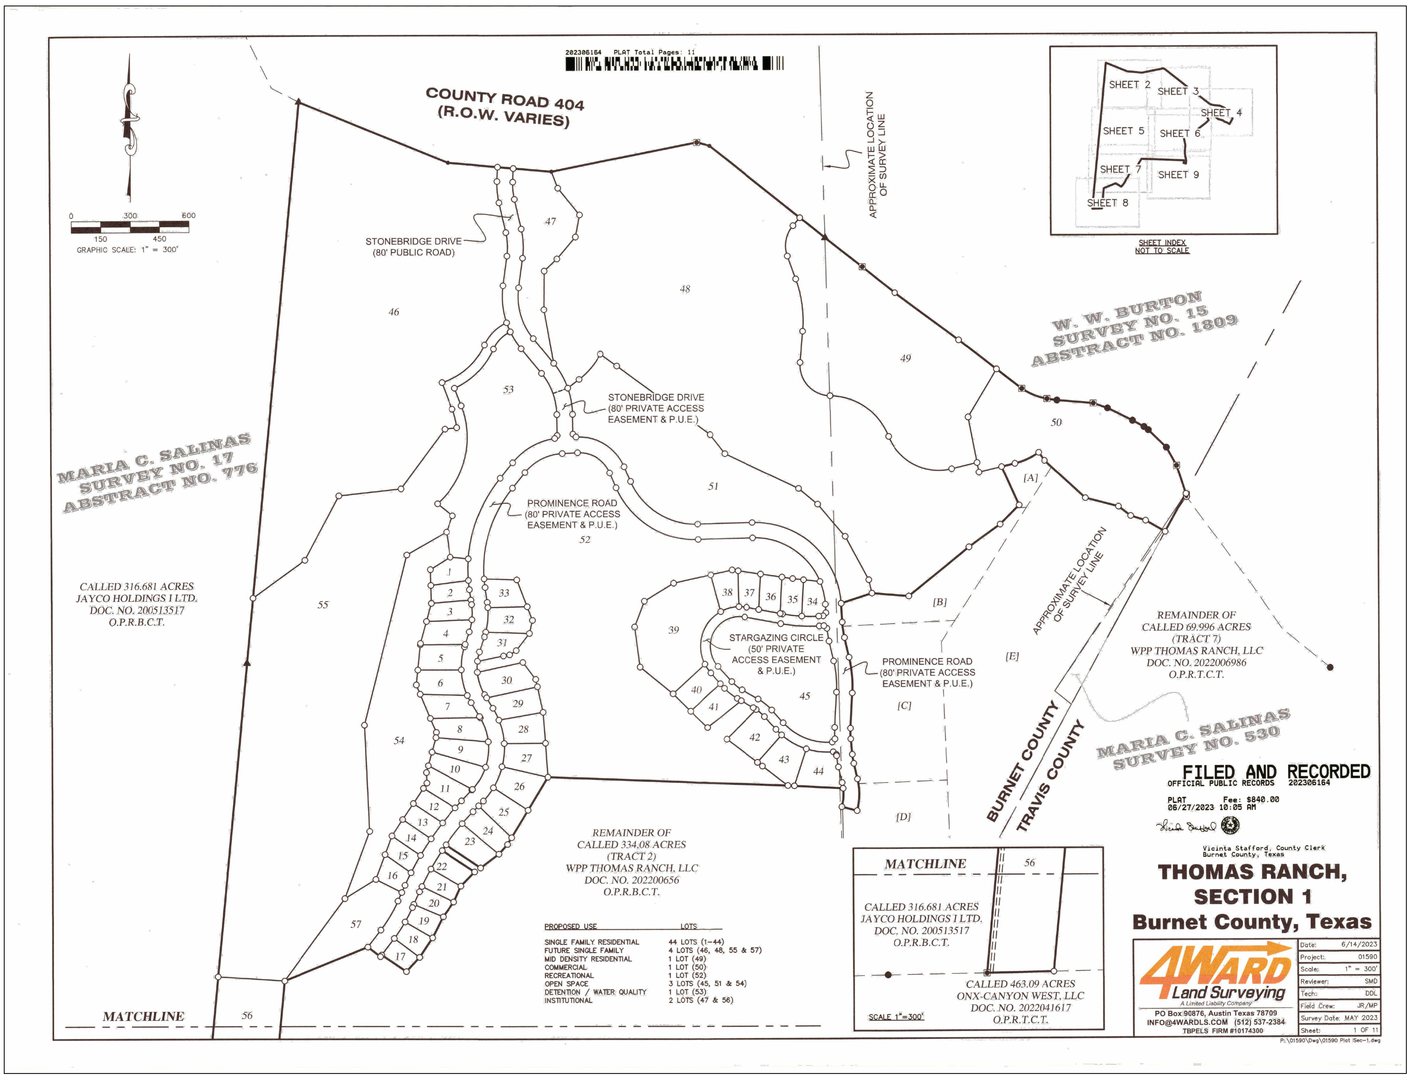

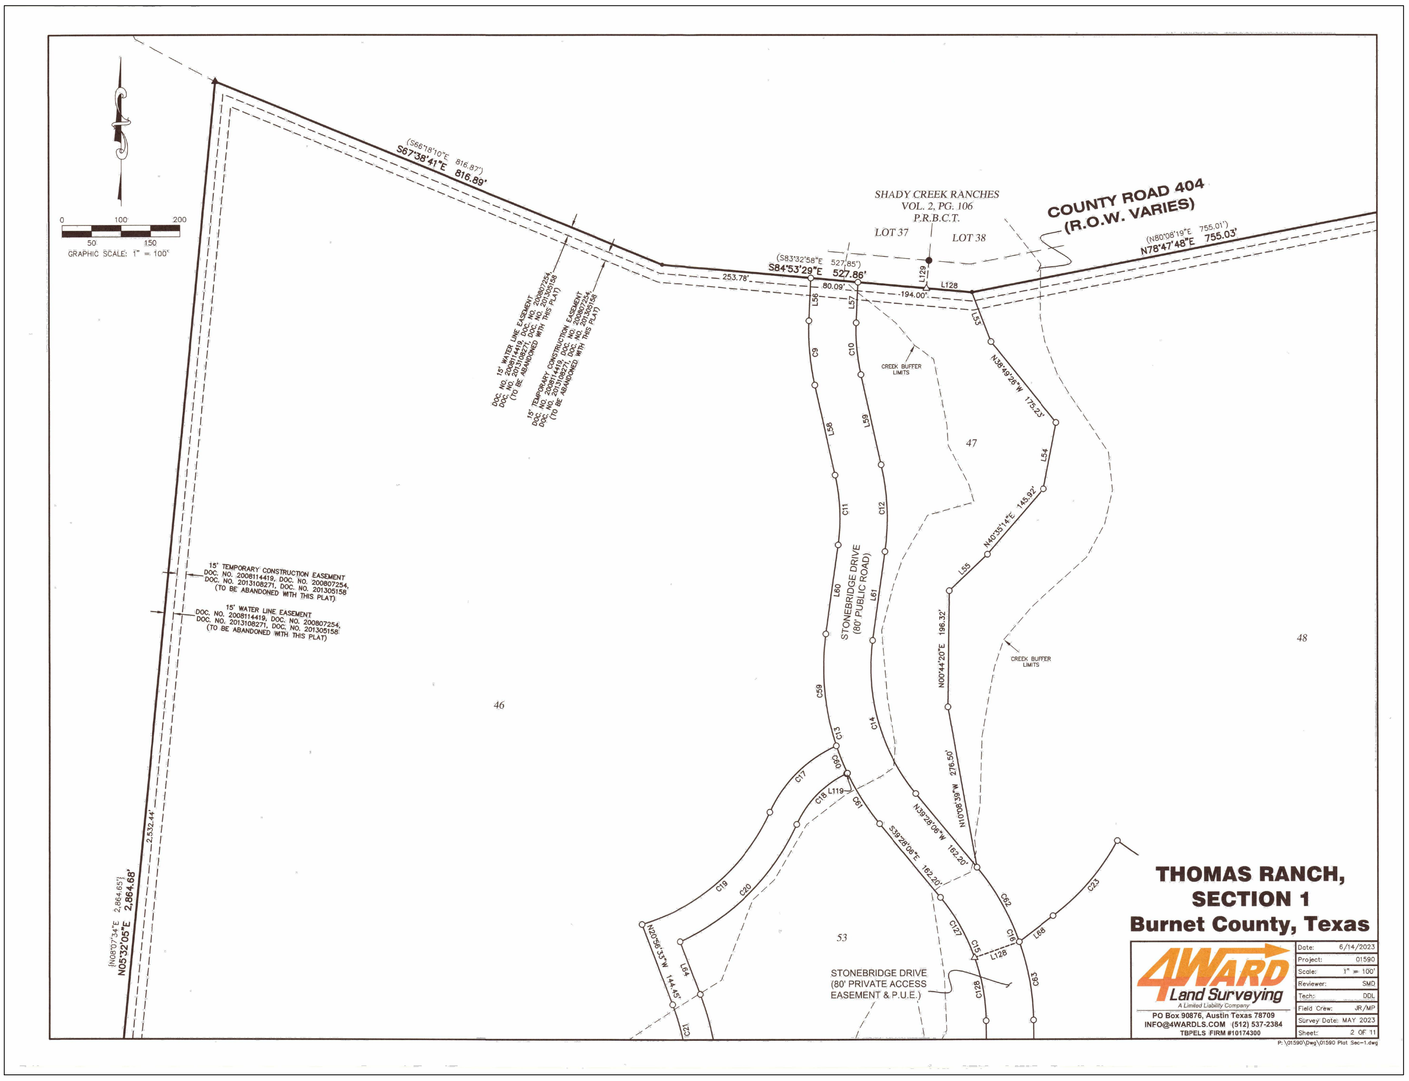

Plotted By:Cunningham, Ryan Date:October 14, 2025 11:07:03am File Path:K:\aus_civil\thomas ranch\prete – 2000 acres\hilltop – single-family\parcel 48\Cad\preliminary\plansheets\C-Final Plat.dwg
This document, together with the concepts and designs presented herein, as an instrument of service, is intended only for the specific purpose and client for which it was prepared. Reuse of and improper reliance on this document without written authorization and adaptation by Kimley-Horn and Associates, Inc. shall be without liability to Kimley-Horn and Associates, Inc.

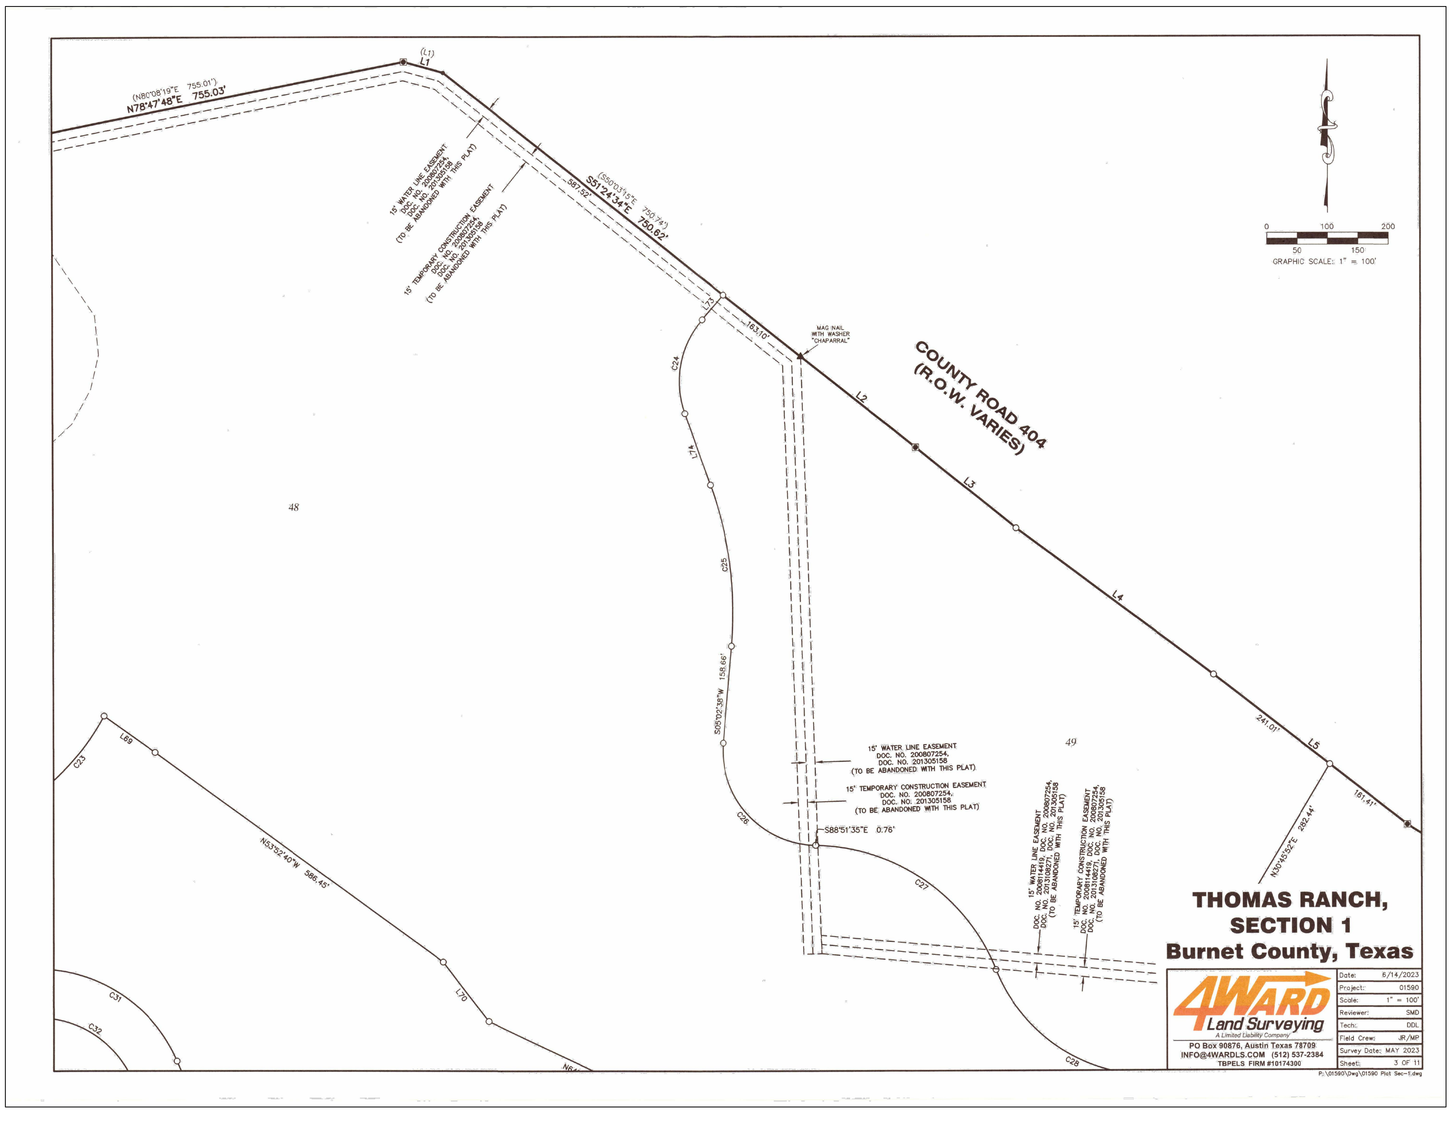

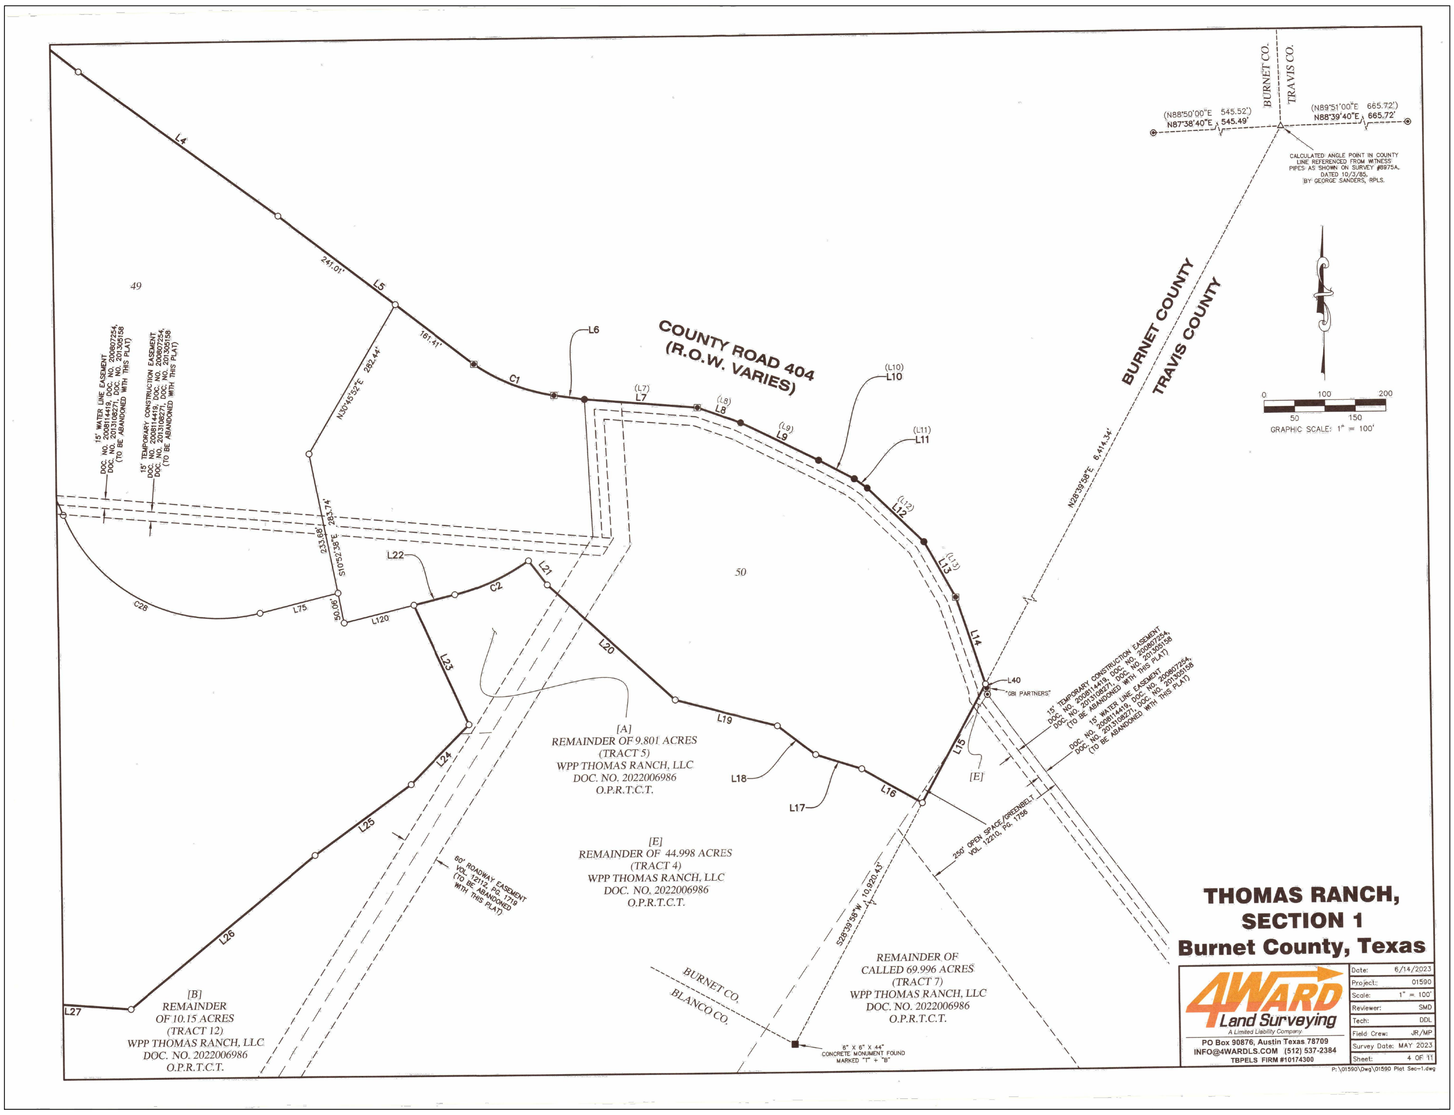

SHEET NUMBER 04 OF 11

THOMAS RANCH
PARCEL 48
BURNET COUNTY, TEXAS

FINAL PLAT (2 OF 6)

KHA PROJECT	069406209
DATE	SEPTEMBER 2025
SCALE:	AS SHOWN
DESIGNED BY:	RMC
DRAWN BY:	AOR
CHECKED BY:	RMC

10/2/25

Kimley»Horn
© 2025 KIMLEY-HORN AND ASSOCIATES, INC.
10814 JOLLYVILLE ROAD, CAMPUS IV, SUITE 200, AUSTIN, TX 78759
PHONE: 512-418-1771
WWW.KIMLEY-HORN.COM
TEXAS REGISTERED ENGINEERING FIRM F-928

No.	REVISIONS	DATE	BY

Plotted By: Cunningham, Ryan Date: October 14, 2025 11:07:18am File Path: K:\aus_civil\thomas ranch\arete – 2000 acres\hilltop – single-family\parcel 48\Cad\preliminary\plansheets\C-Final Plat.dwg

This document, together with the concepts and designs presented herein, as an instrument of service, is intended only for the specific purpose and client for which it was prepared. Reuse of and improper reliance on this document without written authorization and adaptation by Kimley-Horn and Associates, Inc. shall be without liability to Kimley-Horn and Associates, Inc.

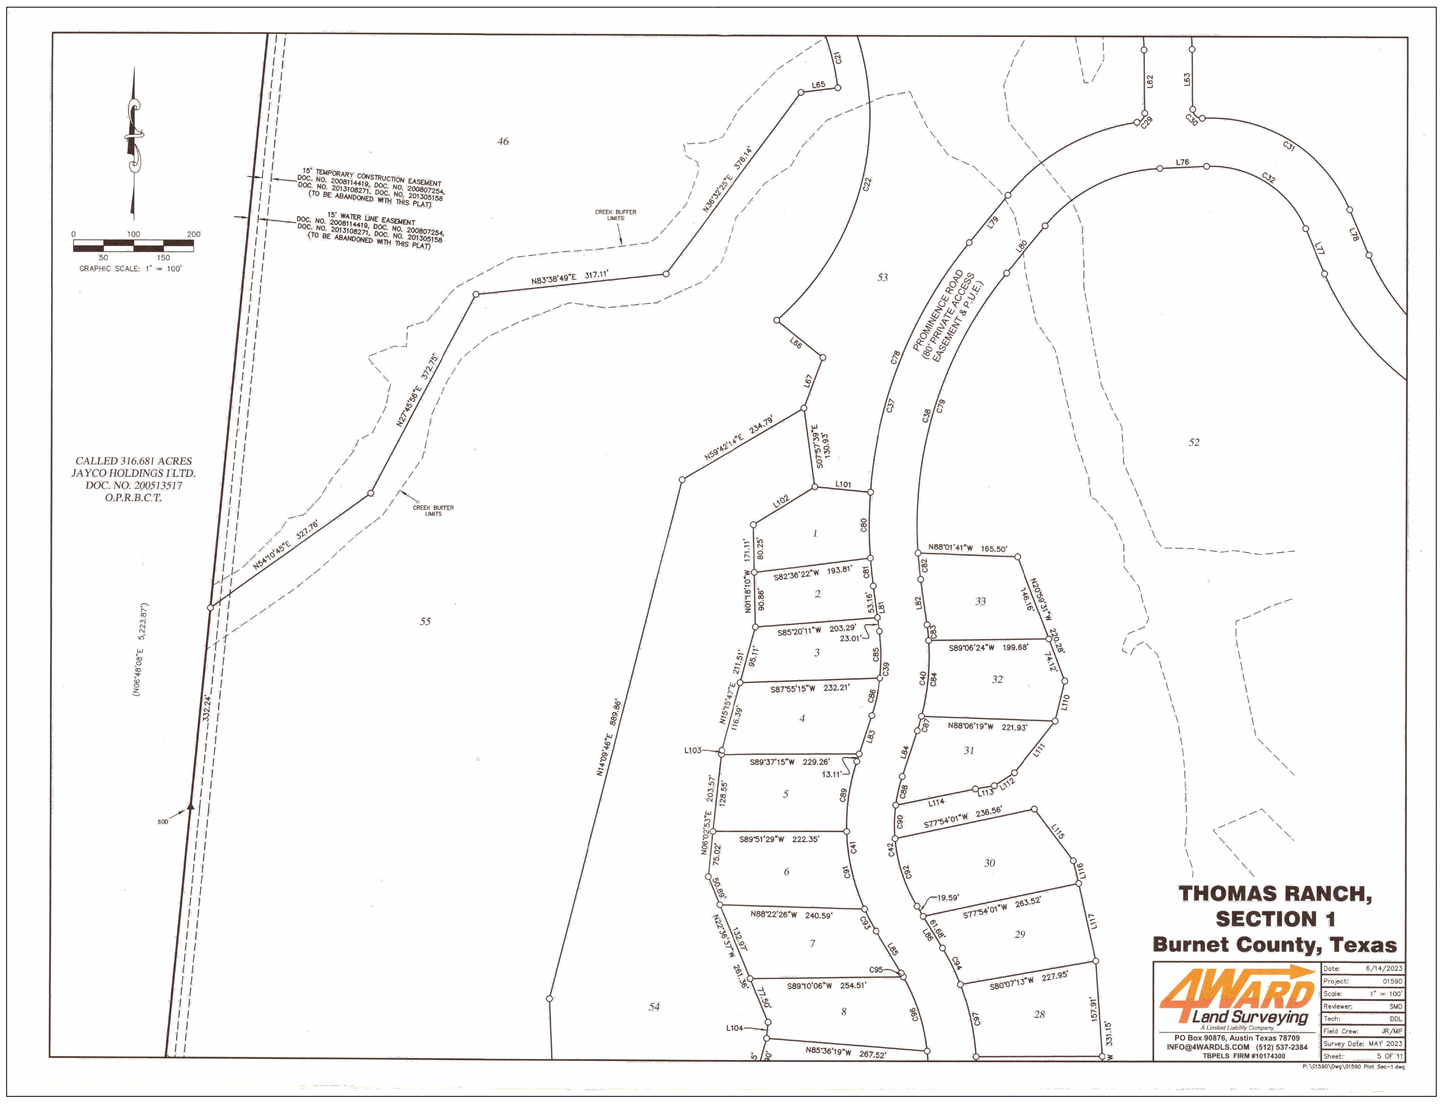

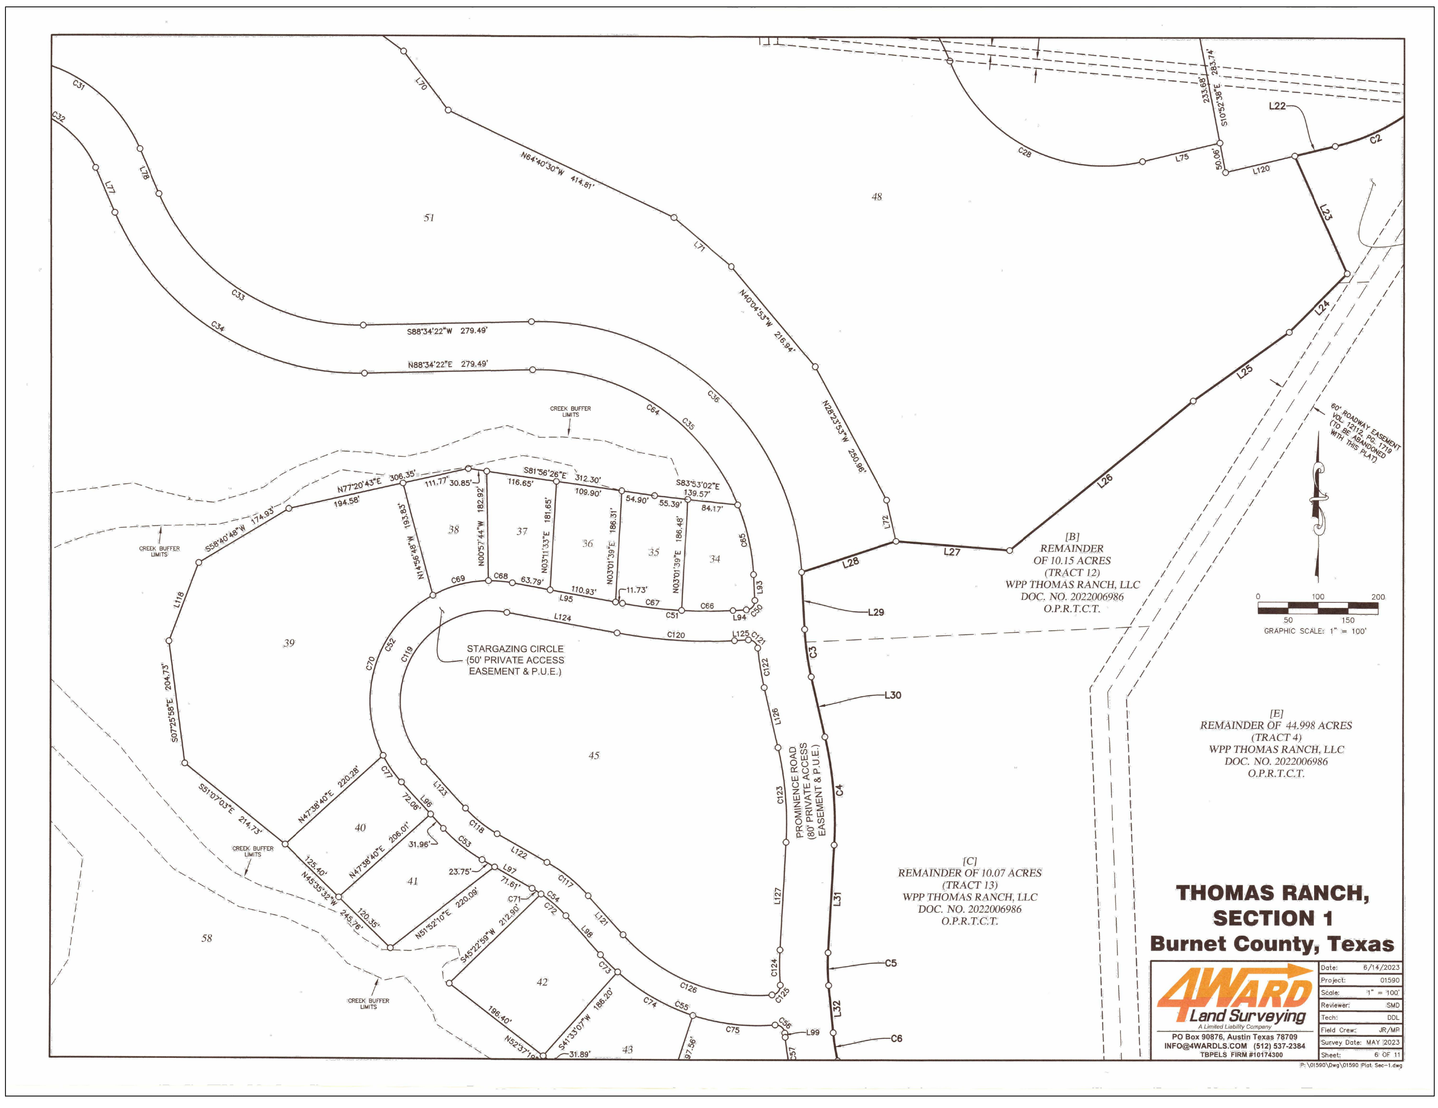

SHEET NUMBER 05 OF 11

THOMAS RANCH
PARCEL 48
BURNET COUNTY, TEXAS

FINAL PLAT (3 OF 6)

KHA PROJECT	069406209
DATE	SEPTEMBER 2025
SCALE:	AS SHOWN
DESIGNED BY:	RMC
DRAWN BY:	AOR
CHECKED BY:	RMC

Kimley»Horn
© 2025 KIMLEY-HORN AND ASSOCIATES, INC.
10814 JOLLYVILLE ROAD, CAMPUS IV, SUITE 200, AUSTIN, TX 78759
PHONE: 512-418-1771
WWW.KIMLEY-HORN.COM
TEXAS REGISTERED ENGINEERING FIRM F-928

No.	REVISIONS	DATE	BY

Plotted By: Cunningham, Ryan Date: October 14, 2025 11:07:33am File Path: K:\aus_civil\thomas ranch\prete - 2000 acres\hilltop - single-family\parcel 48\Cad\preliminary\plansheets\C-Final Plat.dwg
This document, together with the concepts and designs presented herein, as an instrument of service, is intended only for the specific purpose and client for which it was prepared. Reuse of and improper reliance on this document without written authorization and adaptation by Kimley-Horn and Associates, Inc. shall be without liability to Kimley-Horn and Associates, Inc.

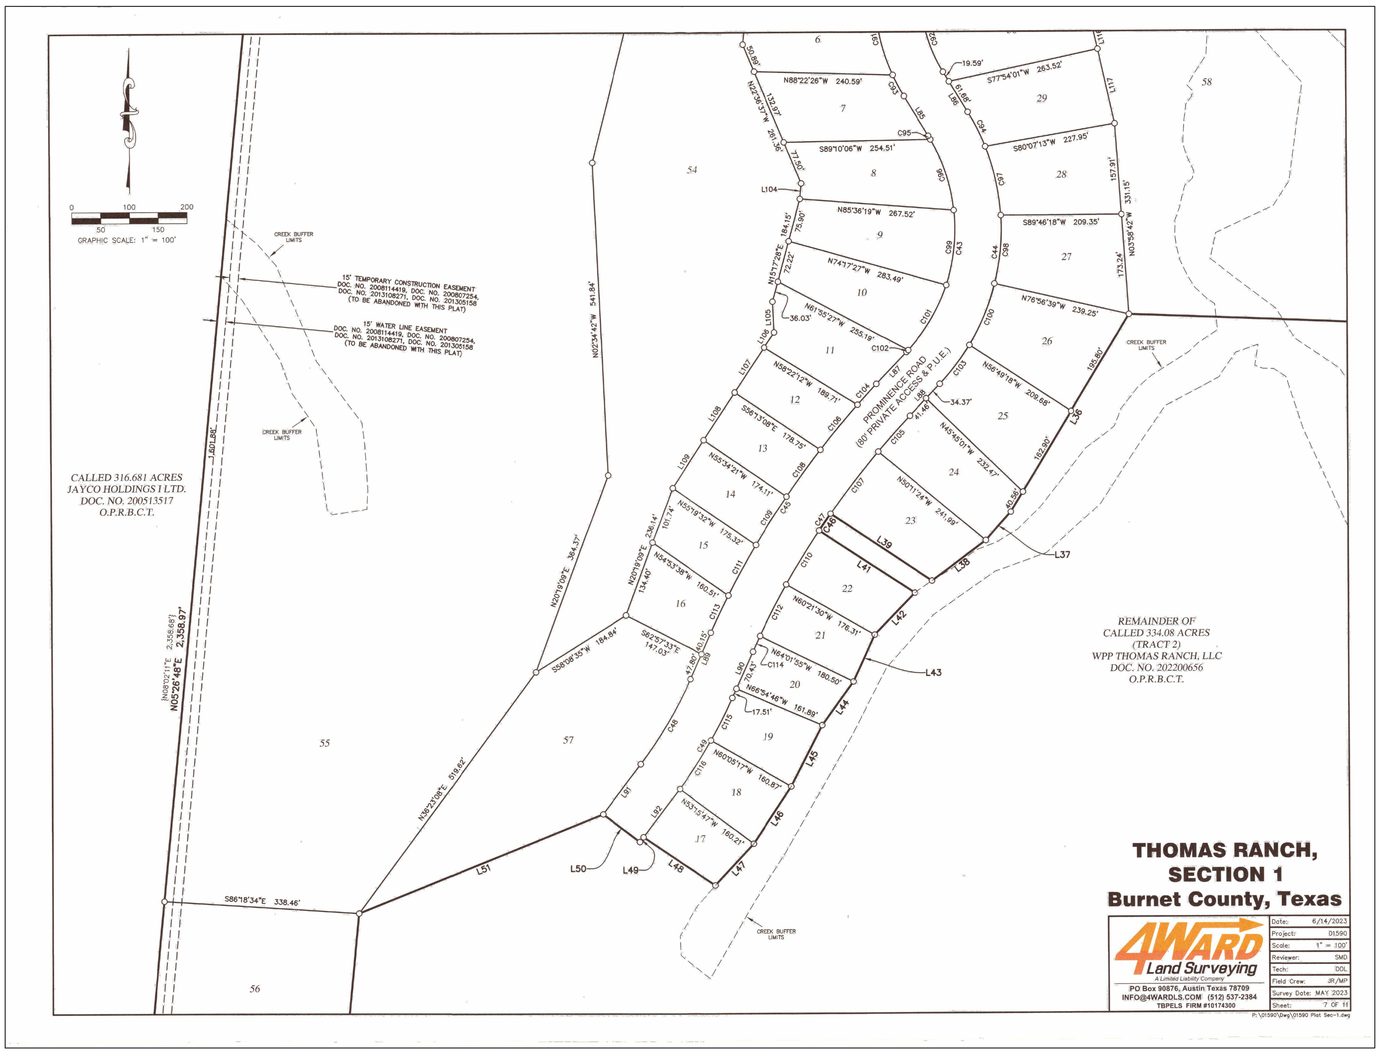

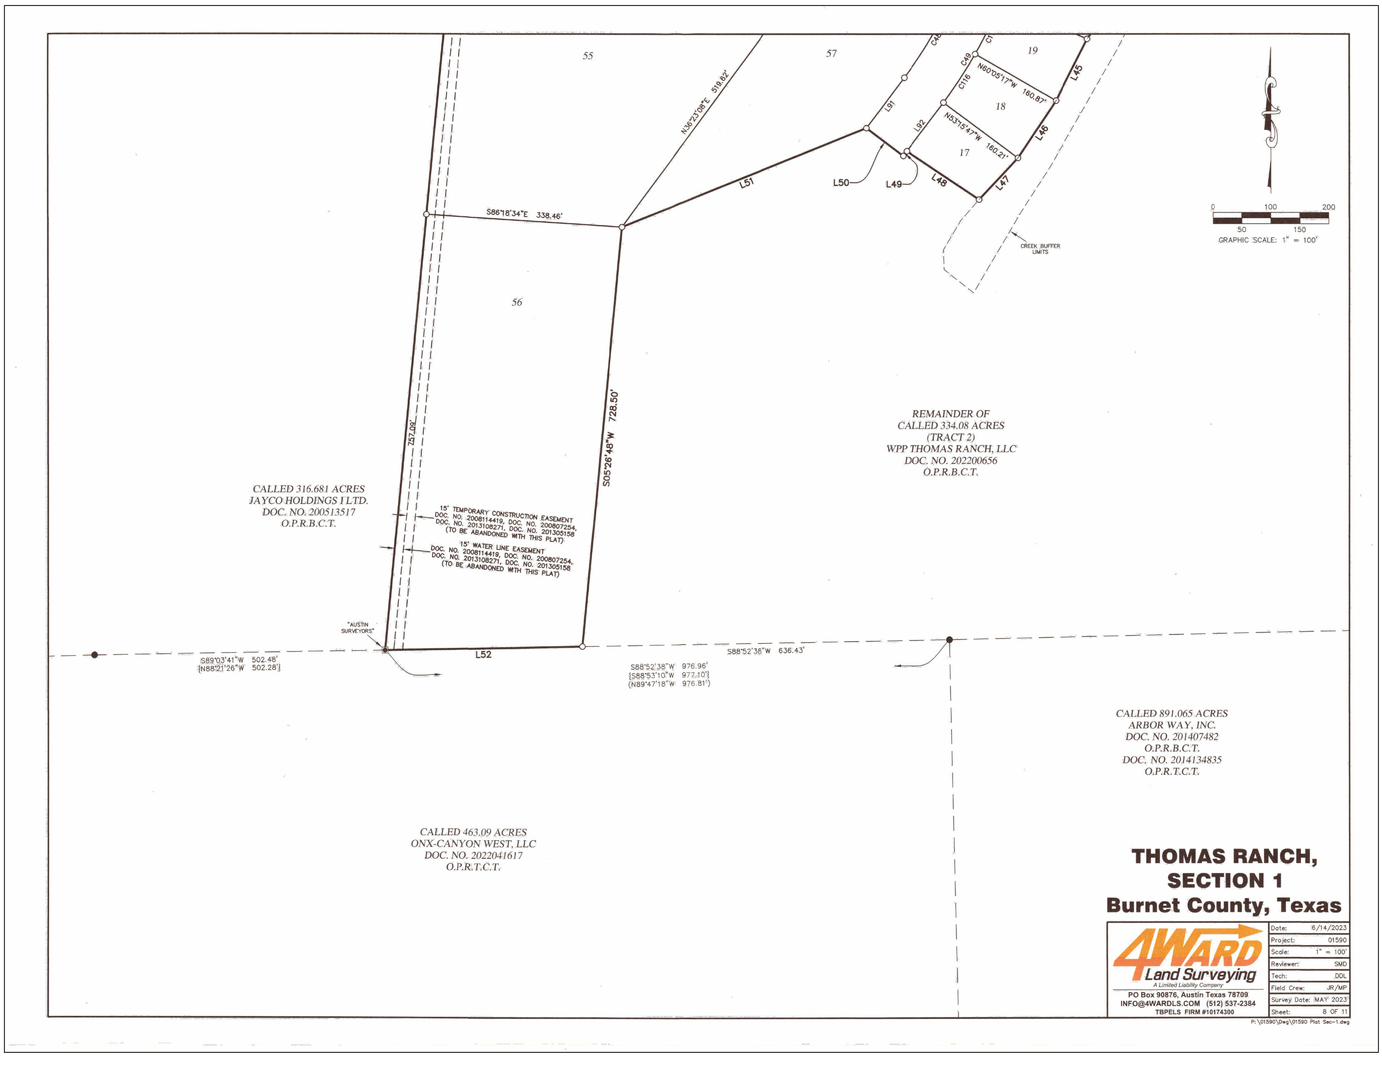

SHEET NUMBER 06 OF 11

THOMAS RANCH
PARCEL 48
BURNET COUNTY, TEXAS

FINAL PLAT (4 OF 6)

KHA PROJECT	069406209
DATE	SEPTEMBER 2025
SCALE:	AS SHOWN
DESIGNED BY:	RMC
DRAWN BY:	AOR
CHECKED BY:	RMC

10/2025

Kimley»Horn
© 2025 KIMLEY-HORN AND ASSOCIATES, INC.
10814 JOLLYVILLE ROAD, CAMPUS IV, SUITE 200, AUSTIN, TX 78759
PHONE: 512-418-1771
WWW.KIMLEY-HORN.COM
TEXAS REGISTERED ENGINEERING FIRM F-928

No.	REVISIONS	DATE	BY

Plotted By:Cunningham, Ryan Date:October 14, 2025 11:07:44am File Path:K:\aus_civil\thomas ranch\prete – 2000 acres\hilltop – single-family\parcel 48\Cad\preliminary\plansheets\C-Final Plat.dwg
This document, together with the concepts and designs presented herein, as an instrument of service, is intended only for the specific purpose and client for which it was prepared. Reuse of and improper reliance on this document without written authorization and adaptation by Kimley-Horn and Associates, Inc. shall be without liability to Kimley-Horn and Associates, Inc.

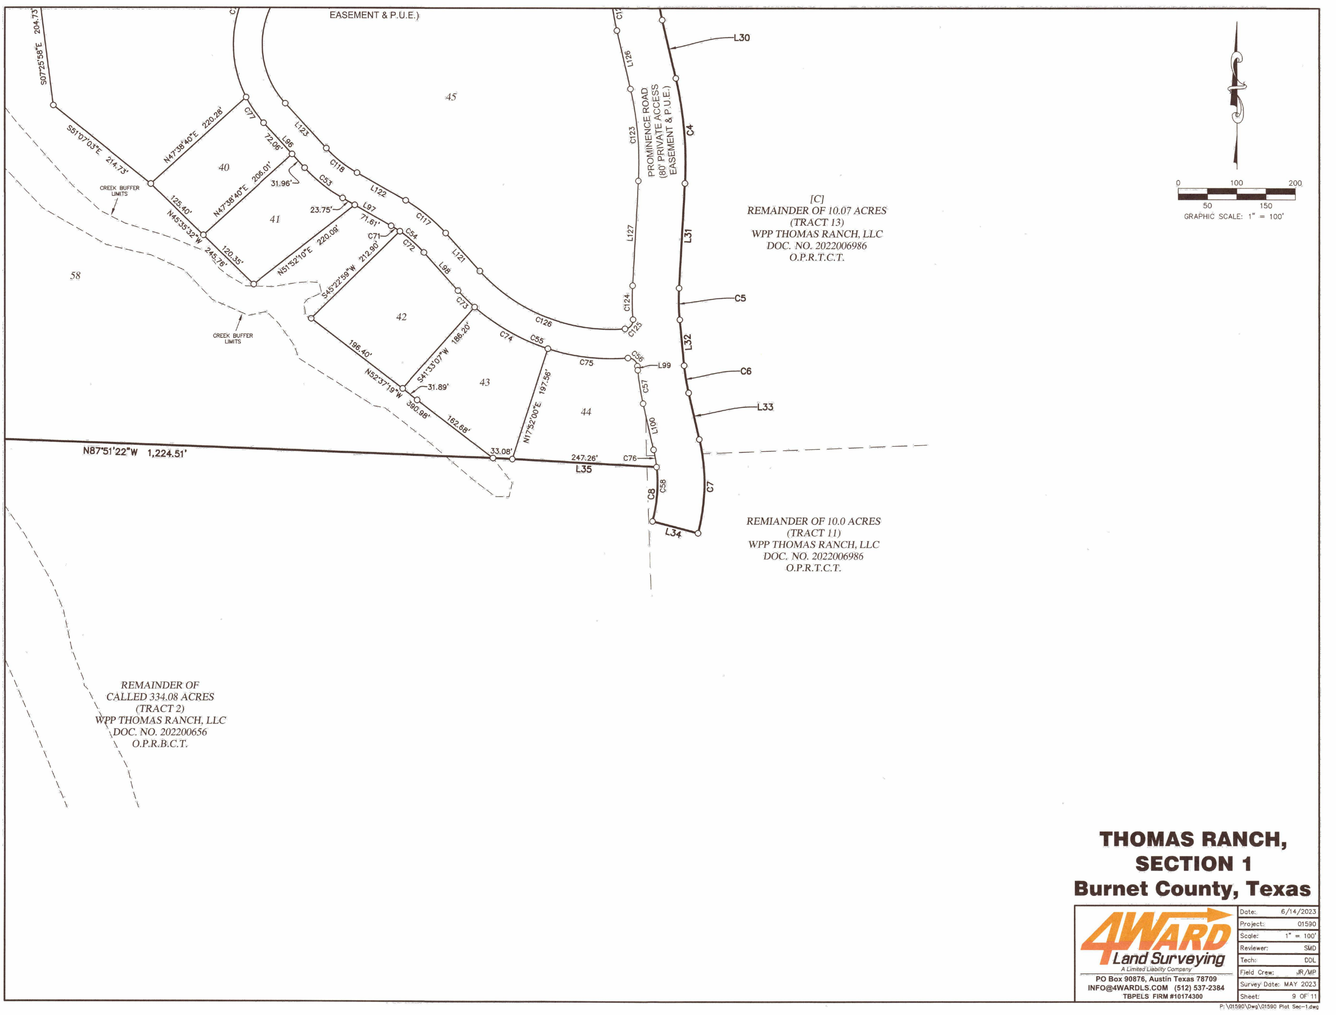

THOMAS RANCH,
SECTION 1
Burnet County, Texas

4WARD Land Surveying
A Limited Liability Company
PO Box 90876, Austin Texas 78709
INFO@4WARDLS.COM (512) 537-2384
TBPELS FIRM #10174300

Date:	6/14/2023
Project:	01590
Scale:	1" = 100'
Reviewer:	SMD
Tech:	EDL
Field Crew:	JR/MP
Survey Date:	MAY 2023
Sheet:	9 OF 11

P:\01590\Dwg\01590 Plat Sec-1.dwg

CURVE TABLE

CURVE #	RADIUS	LENGTH	DELTA	BEARING	DISTANCE
C1	312.00'	141.41'	25°58'10"	S68°05'43"E	140.21'
C2	350.00'	133.71'	21°53'18"	S65°24'04"W	132.90'
C3	460.00'	78.92'	9°49'46"	S08°07'44"E	78.82'
C4	640.00'	181.29'	16°13'48"	S04°55'43"E	180.69'
C5	360.00'	54.29'	8°38'27"	S01°08'02"E	54.24'
C6	360.00'	47.10'	7°29'46"	S09°12'08"E	47.07'
C7	340.00'	163.13'	27°29'25"	S00°47'41"W	161.57'
C8	260.00'	94.88'	20°54'31"	N04°05'08"E	94.35'
C9	415.00'	109.39'	15°06'09"	N05°05'05"W	109.07'
C10	335.00'	88.30'	15°06'09"	N05°05'05"W	88.05'
C11	335.04'	119.86'	20°29'51"	N02°23'10"W	119.22'
C12	415.00'	148.49'	20°30'01"	N02°23'10"W	147.69'
C13	415.00'	342.83'	47°19'57"	S15°48'08"E	333.17'
C14	335.00'	276.75'	47°19'57"	N15°48'08"W	268.94'
C15	335.00'	226.45'	38°43'48"	S20°06'12"E	222.16'
C16	415.00'	280.53'	38°43'48"	N20°06'12"W	275.22'
C17	225.00'	162.63'	41°24'50"	N45°05'09"E	159.12'
C18	175.00'	122.96'	40°15'22"	N44°31'28"E	120.44'
C19	350.00'	297.84'	48°45'25"	N48°46'30"E	288.93'
C20	400.00'	286.78'	41°04'39"	N44°56'07"E	280.67'
C21	395.00'	95.24'	13°48'53"	N14°07'19"W	95.01'
C22	445.00'	543.78'	70°00'49"	N14°03'51"E	510.57'
C23	386.08'	168.81'	25°03'06"	S40°33'06"W	167.47'
C24	155.00'	164.03'	60°37'59"	S10°33'38"W	156.48'
C25	625.00'	270.52'	24°47'59"	S07°21'22"E	268.42'
C26	155.00'	254.22'	93°58'15"	S41°56'30"E	226.67'
C27	325.00'	381.25'	67°12'44"	S55°11'10"E	359.76'
C28	275.00'	393.93'	82°04'29"	S62°37'02"E	361.10'
C29	15.00'	21.52'	82°12'56"	S40°22'09"W	19.72'
C30	15.00'	24.09'	91°59'59"	N46°44'18"W	21.58'
C31	250.00'	303.47'	69°33'05"	N57°57'46"W	285.18'
C32	170.00'	206.36'	69°33'05"	S57°57'46"E	193.92'
C33	360.00'	428.77'	68°14'25"	N57°18'26"W	403.87'
C34	440.00'	524.05'	68°14'25"	S57°18'26"E	493.62'
C35	360.00'	554.26'	88°12'47"	S47°19'15"E	501.12'
C36	440.00'	677.43'	88°12'47"	N47°19'15"W	612.48'
C37	740.00'	608.61'	47°07'21"	S15°32'15"W	591.60'
C38	660.00'	542.81'	47°07'21"	N15°32'15"E	527.64'
C39	310.00'	141.06'	26°04'20"	S05°00'45"W	139.85'
C40	390.00'	177.47'	26°04'20"	N05°00'45"E	175.94'
C41	340.00'	292.64'	49°18'51"	S06°36'31"E	283.69'
C42	260.00'	223.78'	49°18'51"	N06°36'31"W	216.94'
C43	310.00'	405.07'	74°52'01"	S06°10'04"W	376.86'
C44	390.00'	509.60'	74°52'01"	N06°10'04"E	474.11'
C45	1,540.00'	521.07'	19°23'11"	S33°54'29"W	518.59'
C46	1,598.75'	35.67'	1°16'41"	S34°20'59"W	35.66'
C47	1,598.75'	35.67'	1°16'41"	S34°20'59"W	35.66'
C48	760.00'	171.31'	12°54'52"	S30°40'19"W	170.94'
C49	840.00'	189.34'	12°54'52"	N30°40'19"E	188.94'
C50	15.00'	23.56'	90°00'00"	S41°47'09"W	21.21'
C51	775.00'	184.60'	13°38'52"	N86°23'25"W	184.17'
C52	200.00'	498.43'	142°47'20"	S29°02'20"W	379.10'
C53	265.00'	83.18'	17°59'03"	S51°20'51"E	82.84'
C54	225.00'	72.61'	18°29'25"	S51°05'41"E	72.30'
C55	350.00'	323.83'	53°00'41"	S68°21'19"E	312.40'
C56	15.00'	23.41'	89°24'25"	S50°09'28"E	21.10'
C57	440.00'	57.57'	7°29'46"	S09°12'08"E	57.53'
C58	260.00'	124.75'	27°29'25"	S00°47'41"W	123.55'
C59	415.00'	191.10'	26°23'04"	N05°19'41"W	189.42'
C60	415.00'	50.12'	6°55'09"	N21°58'48"W	50.09'

CURVE TABLE

CURVE #	RADIUS	LENGTH	DELTA	BEARING	DISTANCE
C61	415.00'	101.61'	14°01'44"	S32°27'14"E	101.36'
C62	415.00'	145.65'	20°06'34"	N29°24'50"W	144.91'
C63	415.00'	134.87'	18°37'14"	N10°02'56"W	134.28'
C64	360.00'	433.86'	69°03'02"	N56°54'07"W	408.07'
C65	360.00'	120.40'	19°09'45"	N12°47'44"W	119.84'
C66	775.00'	85.95'	6°21'16"	N89°57'47"E	85.91'
C67	775.00'	98.65'	7°17'36"	S83°12'47"E	98.58'
C68	200.00'	39.78'	11°23'45"	S85°15'52"E	39.71'
C69	200.00'	96.82'	27°44'09"	N75°10'11"E	95.87'
C70	200.00'	308.05'	88°14'55"	N17°10'40"E	278.49'
C71	225.00'	17.64'	4°29'28"	N58°05'40"W	17.63'
C72	225.00'	54.97'	13°59'55"	N48°50'58"W	54.84'
C73	350.00'	40.31'	6°35'54"	S45°08'56"E	40.28'
C74	350.00'	144.68'	23°41'07"	S60°17'27"E	143.66'
C75	350.00'	138.84'	22°43'40"	N83°29'50"W	137.93'
C76	260.00'	29.87'	6°34'54"	N09°39'34"W	29.85'
C77	200.00'	53.79'	15°24'32"	N34°39'04"W	53.63'
C78	736.83'	451.83'	35°08'03"	S21°34'10"W	444.79'
C79	660.00'	498.86'	43°18'25"	S17°26'42"W	487.07'
C80	694.09'	109.85'	9°04'04"	N00°00'45"E	109.73'
C81	740.00'	46.89'	3°37'49"	N06°12'31"W	46.88'
C82	659.82'	43.95'	3°48'59"	S06°06'59"E	43.94'
C83	390.00'	26.31'	3°51'54"	S06°05'28"E	26.30'
C84	390.00'	126.36'	18°33'51"	S05°07'24"W	125.81'
C85	310.00'	77.29'	14°17'08"	N00°52'52"W	77.09'
C86	310.00'	63.77'	11°47'13"	N12°09'19"E	63.66'
C87	390.00'	24.80'	3°38'35"	S16°13'37"W	24.79'
C88	260.01'	48.90'	10°46'32"	S12°39'39"W	48.83'
C89	340.00'	118.09'	19°54'01"	N08°05'54"E	117.50'
C90	260.02'	55.69'	12°16'15"	S01°08'13"W	55.58'
C91	340.00'	133.26'	22°27'23"	N13°04'48"W	132.41'
C92	257.80'	119.21'	26°29'41"	S18°07'57"E	118.15'
C93	340.00'	41.29'	6°57'26"	N27°47'13"W	41.26'
C94	390.00'	67.23'	9°52'39"	S26°19'37"E	67.15'
C95	310.00'	7.27'	1°20'40"	N30°35'36"W	7.27'
C96	309.76'	129.72'	23°59'38"	N17°55'44"W	128.77'
C97	390.00'	122.59'	18°00'38"	S12°22'59"E	122.09'
C98	355.79'	119.08'	19°10'33"	S05°40'03"W	118.52'
C99	312.26'	131.17'	24°04'06"	N06°06'14"E	130.21'
C100	379.49'	115.92'	17°30'08"	S22°12'35"W	115.47'
C101	314.21'	132.25'	24°06'54"	N30°34'54"E	131.27'
C102	310.00'	4.68'	0°51'53"	N43°10'08"E	4.68'
C103	408.69'	84.75'	11°52'56"	S37°32'17"W	84.60'
C104	1,540.00'	48.61'	1°48'30"	N42°41'49"E	48.60'
C105	1,460.00'	82.57'	3°14'25"	S41°58'52"W	82.56'
C106	1,540.00'	100.80'	3°45'01"	N39°50'04"E	100.78'
C107	1,460.00'	136.12'	5°20'30"	S37°41'24"W	136.07'
C108	1,540.00'	100.33'	3°43'58"	N36°10'35"E	100.31'
C109	1,540.00'	100.12'	3°43'30"	N32°26'51"E	100.10'
C110	1,472.30'	110.06'	4°17'00"	S31°27'00"W	110.04'
C111	1,540.00'	100.33'	3°43'58"	N28°43'07"E	100.31'
C112	1,460.00'	100.03'	3°55'32"	S27°20'15"W	100.01'
C113	1,540.00'	70.89'	2°38'15"	N25°32'00"E	70.88'
C114	1,460.00'	29.56'	1°09'36"	S24°47'41"W	29.56'
C115	840.00'	82.53'	5°37'44"	S27°01'45"W	82.49'
C116	840.00'	100.05'	6°49'28"	S33°15'21"W	99.99'
C117	275.00'	88.75'	18°29'24"	N51°05'41"W	88.36'
C118	215.00'	67.48'	17°59'03"	N51°20'51"W	67.21'
C119	150.00'	373.82'	142°47'20"	N29°02'20"E	284.32'
C120	825.00'	196.51'	13°38'52"	S86°23'25"E	196.05'

CURVE TABLE

CURVE #	RADIUS	LENGTH	DELTA	BEARING	DISTANCE
C121	15.00'	22.82'	87°08'50"	S49°38'26"E	20.68'
C122	540.00'	65.75'	6°58'36"	S09°33'19"E	65.71'
C123	560.00'	158.63'	16°13'48"	S04°55'43"E	158.10'
C124	440.00'	58.35'	7°35'51"	S00°36'44"E	58.30'
C125	15.00'	23.48'	89°42'05"	S40°26'23"W	21.16'
C126	300.00'	276.77'	52°51'36"	N68°16'47"W	267.06'
C127	335.00'	117.58'	20°06'34"	N29°24'50"W	116.97'
C128	335.00'	108.87'	18°37'14"	N10°02'56"W	108.39'

LINE TABLE

LINE #	DIRECTION	LENGTH
L1	S74°47'52"E	67.65'
L2	S51°48'35"E	239.99'
L3	S51°12'53"E	211.92'
L4	S53°19'55"E	404.10'
L5	S52°07'43"E	402.41'
L6	S81°47'38"E	50.80'
L7	S85°07'22"E	185.27'
L8	S70°34'08"E	75.85'
L9	S63°32'33"E	141.58'
L10	S61°54'58"E	65.82'
L11	S53°32'28"E	26.36'
L12	S45°51'06"E	128.17'
L13	S28°53'34"E	104.89'
L14	S18°10'41"E	150.60'
L15	S28°39'58"W	220.41'
L16	N59°59'11"W	114.46'
L17	N72°16'48"W	78.97'
L18	N52°11'52"W	78.51'
L19	N75°15'10"W	173.82'
L20	N47°23'02"W	281.64'
L21	N36°22'20"W	50.68'
L22	S76°20'43"W	69.56'
L23	S24°10'27"E	214.59'
L24	S44°39'02"W	137.10'
L25	S54°08'52"W	195.82'
L26	S50°46'50"W	394.33'
L27	N85°25'05"W	189.35'
L28	S71°44'37"W	165.57'
L29	S03°12'51"E	95.70'
L30	S13°02'37"E	102.38'
L31	S03°11'12"W	179.51'
L32	S05°27'15"E	78.59'
L33	S12°57'01"E	81.15'
L34	N75°27'37"W	80.00'
L35	N86°55'40"W	280.34'
L36	S31°07'49"W	399.26'
L37	S41°21'12"W	65.81'
L38	S53°03'49"W	116.71'
L39	N56°15'55"W	211.39'
L40	S18°10'41"E	6.69'
L41	S56°41'06"E	198.32'
L42	S44°05'49"W	100.46'
L43	S24°34'22"W	88.71'
L44	S35°53'03"W	93.21'

LINE TABLE

LINE #	DIRECTION	LENGTH
L45	S27°01'20"W	119.21'
L46	S33°35'02"W	119.10'
L47	S42°56'18"W	98.44'
L48	N56°08'14"W	150.46'
L49	S37°07'45"W	10.38'
L50	N52°52'15"W	80.00'
L51	S67°57'30"W	457.00'
L52	S88°52'38"W	340.54'
L53	N21°03'00"W	89.40'
L54	N10°54'56"E	113.95'
L55	N46°16'57"E	89.14'
L56	N02°27'59"E	72.42'
L57	N02°27'59"E	68.73'
L58	N12°38'10"W	155.05'
L59	N12°38'10"W	155.05'
L60	N07°51'51"E	152.22'
L61	N07°51'51"E	152.22'
L62	S00°44'18"E	104.54'
L63	N00°44'18"W	98.89'
L64	N20°56'33"W	94.93'
L65	N82°43'44"E	61.50'
L66	N51°07'53"W	98.05'
L67	N20°15'59"E	89.50'
L68	S52°31'21"W	72.42'
L69	N54°20'12"W	103.42'
L70	N37°34'46"W	122.81'
L71	N49°41'49"W	125.75'
L72	N12°53'59"W	70.61'
L73	S40°52'37"W	53.75'
L74	S19°45'21"E	124.02'
L75	N76°20'43"E	132.27'
L76	N87°15'42"E	77.94'
L77	S23°11'13"E	81.46'
L78	N23°11'13"W	81.46'
L79	S39°05'55"W	101.38'
L80	N39°05'55"E	101.38'
L81	S08°01'25"E	76.17'
L82	N08°01'25"W	76.17'
L83	S18°02'55"W	80.11'
L84	N18°02'55"E	80.11'
L85	S31°15'56"E	81.26'
L86	N31°15'56"W	81.26'
L87	S43°36'04"W	75.83'
L88	N43°36'04"E	75.83'

LINE TABLE (RECORD)

LINE #	DIRECTION	LENGTH
(L1)	S73°26'33"E	67.66'
[L7]	S83°43'22"E	185.35'
[L8]	S69°05'13"E	75.76'
[L9]	S62°09'25"E	141.91'
[L10]	S60°23'08"E	65.71'
[L11]	S52°23'59"E	26.39'
[L12]	S44°25'03"E	128.13'
[L13]	S27°24'37"E	104.89'

LINE TABLE

LINE #	DIRECTION	LENGTH
L89	S24°12'53"W	87.95'
L90	N24°12'53"E	87.95'
L91	S37°07'45"W	109.01'
L92	N37°07'45"E	109.01'
L93	S03°12'51"E	43.32'
L94	S86°47'09"W	22.51'
L95	N79°33'59"W	186.44'
L96	S42°21'19"E	104.03'
L97	S60°20'23"E	95.36'
L98	S41°50'59"E	87.18'
L99	S05°27'15"E	6.87'
L100	S12°57'01"E	81.15'
L101	N84°35'24"W	92.72'
L102	S58°09'18"W	119.76'
L103	S06°07'13"W	6.79'
L104	S05°07'03"W	26.89'
L105	S02°39'01"E	53.33'
L106	S33°43'54"W	32.02'
L107	S33°44'39"W	93.08'
L108	S33°31'06"W	98.26'
L109	S33°07'33"W	99.31'
L110	N13°12'55"E	68.37'
L111	N38°08'52"E	109.63'
L112	N57°10'11"E	39.80'
L113	N80°16'42"E	31.51'
L114	N78°22'32"E	134.80'
L115	N36°58'09"W	107.39'
L116	N13°03'38"W	38.57'
L117	N12°32'19"W	132.18'
L118	S20°44'50"W	139.42'
L119	N64°39'09"E	1.59'
L120	N76°20'43"E	117.87'
L121	N41°50'59"W	87.18'
L122	N60°20'23"W	95.36'
L123	N42°21'20"W	104.03'
L124	S79°33'59"E	186.44'
L125	N86°47'09"E	23.19'
L126	S13°02'37"E	102.38'
L127	S03°11'12"W	179.51'
L128	S70°38'27"W	80.00'

LEGEND

	PROPERTY LINE
	EXISTING PROPERTY LINES
	EXISTING EASEMENTS
	FENCE CORNER
○	1/2" IRON ROD WITH "4WARD BOUNDARY" CAP SET
⊙	1/2" IRON PIPE FOUND (UNLESS NOTED)
●	1/2" IRON ROD FOUND (UNLESS NOTED)
◉	IRON ROD WITH "CHAPARRAL" CAP FOUND (UNLESS NOTED)
△	CALCULATED POINT
▲	NAIL FOUND (AS NOTED)
⚠	SURVEY CONTROL POINT
DOC. NO.	DOCUMENT NUMBER
R.O.W.	RIGHT-OF-WAY
P.U.E.	PUBLIC UTILITY EASEMENT
O.P.R.B.C.T.	OFFICIAL PUBLIC RECORDS, BURNET COUNTY, TEXAS
O.P.R.T.C.T.	OFFICIAL PUBLIC RECORDS, TRAVIS COUNTY, TEXAS
(----)	RECORD INFORMATION PER DEED DOC. NO. 2022006656
[----]	RECORD INFORMATION PER DEED DOC. NO. 2022006986

THOMAS RANCH,
SECTION 1
Burnet County, Texas

4WARD Land Surveying
A Limited Liability Company
PO Box 90876, Austin Texas 78709
INFO@4WARDLS.COM (512) 537-2384
TBPELS FIRM #10174300

Date:	6/14/2023
Project:	01590
Scale:	N/A
Reviewer:	SMD
Tech:	EDL
Field Crew:	JR/MP
Survey Date:	MAY 2023
Sheet:	10 OF 11

P:\01590\Dwg\01590 Plat Sec-1.dwg

SHEET NUMBER 07 OF 11

THOMAS RANCH
PARCEL 48
BURNET COUNTY, TEXAS

FINAL PLAT (5 OF 6)

KHA PROJECT 069406209
DATE SEPTEMBER 2025
SCALE: AS SHOWN
DESIGNED BY: RMC
DRAWN BY: AOR
CHECKED BY: RMC

10925 LICENSED PROFESSIONAL ENGINEER RYAN M. CUNNINGHAM STATE OF TEXAS

Kimley»Horn

© 2025 KIMLEY-HORN AND ASSOCIATES, INC.
10814 JOLLYVILLE ROAD, CAMPUS IV, SUITE 200, AUSTIN, TX 78759
PHONE: 512-418-1771
WWW.KIMLEY-HORN.COM
TEXAS REGISTERED ENGINEERING FIRM F-928

No.	REVISIONS	DATE	BY

Plotted By:Cunningham, Ryan Date:October 14, 2025 11:07:59am File Path:K:\aus_civil\thomas ranch\prete – 2000 acres\hilltop – single-family\parcel 48\Cad\preliminary\plansheets\C-Final Plat.dwg
This document, together with the concepts and designs presented herein, as an instrument of service, is intended only for the specific purpose and client for which it was prepared. Reuse of and improper reliance on this document without written authorization and adaptation by Kimley-Horn and Associates, Inc. shall be without liability to Kimley-Horn and Associates, Inc.

STATE OF TEXAS §
COUNTY OF BURNET §

KNOW ALL MEN BY THESE PRESENTS: THAT JAROM JOHNSON, PRESIDENT OF WPP THOMAS RANCH, LLC., AND REBECCA BUCHAN, CEO OF ARETE THOMAS RANCH HOLDINGS, LLC. BEING THE OWNERS OF 280.5429 ACRES OUT OF THE MARIA C. SALINAS SURVEY NO. 17, ABSTRACT NO. 776, AND THE W. W. BURTON SURVEY NO. 15, ABSTRACT NO. 1809, BOTH IN BURNET COUNTY, TEXAS, AND BEING A PORTION OF A CALLED 334.08 ACRE TRACT (DESCRIBED AS TRACT 2) AND ALL OF A CALLED 13 ACRE TRACT (DESCRIBED AS TRACT 3) CONVEYED TO WPP THOMAS RANCH, LLC., IN DOCUMENT NO. 202200656 OF THE OFFICIAL PUBLIC RECORDS OF BURNET COUNTY, TEXAS (O.P.R.B.C.T.), AND BEING A PORTION OF A CALLED 44.998 ACRE TRACT (DESCRIBED AS TRACT 4), A PORTION OF A CALLED 9.801 ACRE TRACT (DESCRIBED AS TRACT 5), A PORTION OF A CALLED 69.996 ACRE TRACT (DESCRIBED AS TRACT 7), A PORTION OF A CALLED 10.0 ACRE TRACT (DESCRIBED AS TRACT 11), A PORTION OF A CALLED 10.15 ACRE TRACT (DESCRIBED AS TRACT 12), AND A PORTION OF A CALLED 10.07 ACRE TRACT (DESCRIBED AS TRACT 13), ALL CONVEYED TO WPP THOMAS RANCH, LLC., IN DOCUMENT NO. 2022006986 OF THE OFFICIAL PUBLIC RECORDS OF TRAVIS COUNTY, TEXAS (O.P.R.T.C.T.), AND BEING ALL OF A 44.2944 ACRE TRACT AND A 50.5825 ACRE TRACT CONVEYED TO ARETE THOMAS RANCH HOLDINGS, LLC, IN DOCUMENT NO. _____ (O.P.R.B.C.T.), DO HEREBY STATE THAT THERE ARE NO LIEN HOLDERS OF THE CERTAIN TRACT LAND, AND DO HEREBY SUBDIVIDE 280.5436 ACRES AS SHOWN HEREON, TO BE KNOWN AS

THOMAS RANCH, SECTION 1

AS THE OFFICIAL PLAT OF THE SAME, THE EASEMENTS HEREON ARE RESERVED FOR THE USE OF PUBLIC UTILITY PROVIDERS.

JAROM JOHNSON, PRESIDENT
WPP THOMAS RANCH, LLC
3535 S. MARKET STREET, SUITE 400
W. VALLEY CITY, UTAH 84119

REBECCA BUCHAN, CEO
ARETE THOMAS RANCH HOLDINGS, LLC
4670 SOUTH HOLLADAY VILLAGE PLAZA, SUITE 200
SALT LAKE CITY, UTAH 84117

STATE OF UTAH §
COUNTY OF SALT LAKE §

BEFORE ME, THE UNDERSIGNED AUTHORITY, ON THIS DAY PERSONALLY APPEARED JAROM JOHNSON, PRESIDENT OF WPP THOMAS RANCH, LLC, KNOWN UNTO ME TO BE THE PERSON WHOSE NAME IS SUBSCRIBED TO THE FOREGOING INSTRUMENT, AND ACKNOWLEDGED TO ME THAT SUCH PERSON EXECUTED THE SAME FOR THE PURPOSES AND CONSIDERATIONS THEREIN STATED.

GIVEN UNDER MY HAND AND SEAL OF THIS 14th DAY OF June 2023 A.D.

NOTARY PUBLIC FOR SALT LAKE COUNTY, UTAH

AMBER DAVIS
Notary Public - State of Utah
Comm. No. 726935
My Commission Expires on
Jun 26, 2023

STATE OF UTAH §
COUNTY OF SALT LAKE §

BEFORE ME, THE UNDERSIGNED AUTHORITY, ON THIS DAY PERSONALLY APPEARED REBECCA BUCHAN, CEO OF ARETE THOMAS RANCH HOLDINGS, LLC, KNOWN UNTO ME TO BE THE PERSON WHOSE NAME IS SUBSCRIBED TO THE FOREGOING INSTRUMENT, AND ACKNOWLEDGED TO ME THAT SUCH PERSON EXECUTED THE SAME FOR THE PURPOSES AND CONSIDERATIONS THEREIN STATED.

GIVEN UNDER MY HAND AND SEAL OF THIS 14th DAY OF June 2023 A.D.

NOTARY PUBLIC FOR SALT LAKE COUNTY, UTAH

AMBER DAVIS
Notary Public - State of Utah
Comm. No. 726935
My Commission Expires on
Jun 26, 2023

STATE OF TEXAS §
COUNTY OF BURNET §

I, STEVEN M. DUARTE, DO HEREBY CERTIFY THAT THE SURVEY-RELATED PORTIONS OF THIS PLAT ARE TRUE AND CORRECT TO THE BEST OF MY KNOWLEDGE THAT I PREPARED THIS PLAT FROM AN ACTUAL AND ACCURATE ON-THE-GROUND SURVEY OF THE LAND AND THAT THE MONUMENTS SHOWN THEREON WERE PROPERLY PLACED UNDER MY PERSONAL SUPERVISION. LOT CORNERS WILL BE SET AFTER THE PLAT IS RECORDED AND SITE GRADING IS COMPLETE.

STEVEN M. DUARTE, R.P.L.S.
TEXAS REGISTRATION NO. 5940
SDUARTE@4WARDLS.COM

6/19/23
DATE

STATE OF TEXAS
STEVEN M. DUARTE
5940
REGISTERED
PROFESSIONAL
LAND SURVEYOR

OWNER:
WPP THOMAS RANCH, LLC
595 SOUTH RIVERWOODS PARKWAY, SUITE 400
LOGAN, UTAH 84321

ENGINEER:
DEC-CENTRAL TEXAS, LLC
3409 EXECUTIVE CENTER DR., SUITE 129
AUSTIN, TEXAS 78731

SURVEYOR:
4WARD LAND SURVEYING
4120 FREDRICH, SUITE 200
AUSTIN, TEXAS 78744

ACREAGE: 280.5429

PATENT SURVEY: MARIA C. SALINAS SURVEY
NO. 17, ABSTRACT NO. 776,
W. W. BURTON SURVEY NO. 15,
ABSTRACT NO. 1809

NUMBER OF LOTS: 57

GENERAL NOTES:

1. THIS RESIDENTIAL AND COMMERCIAL SUBDIVISION IS WITHIN THE BURNET COUNTY IMPROVEMENT DISTRICT NO. 1. A SPECIAL DISTRICT WITH JURISDICTION TO LEVY TAXES TO SUPPORT THE CONSTRUCTION AND MAINTENANCE OF INFRASTRUCTURE WITHIN THE DEVELOPMENT. THIS PROPERTY SHALL BE DEVELOPED PURSUANT TO THE CONSENT AGREEMENT FOR THE CREATION OF THE DISTRICT. NO PORTION OF THIS PROJECT IS WITHIN AN ETJ.
2. THIS PLAT WAS PREPARED IN COMPLIANCE WITH THE BURNET COUNTY SUBDIVISION REGULATIONS.
3. THIS SUBDIVISION IS SERVED BY THE CENTRALIZED WATER DISTRIBUTION AND WASTEWATER TREATMENT SYSTEMS SHARED WITH TRAVIS COUNTY IMPROVEMENT DISTRICT NO. 1. BURNET COUNTY, BURNET COUNTY IMPROVEMENT DISTRICT NO. 1 AND TRAVIS COUNTY IMPROVEMENT DISTRICT NO. 1 DO NOT GUARANTEE THE QUALITY OR QUANTITY OF A RELIABLE WATER SOURCE.
4. BY FILING THIS PLAT WPP THOMAS RANCH AND ALL FUTURE OWNERS OF PROPERTY WITHIN THIS SUBDIVISION, BY PURCHASING SUCH PROPERTY ACKNOWLEDGE AND AGREE THAT THE COUNTY SHALL HAVE NO OBLIGATION WHATSOEVER TO REPAIR OR ACCEPT MAINTENANCE OF THE PRIVATE ROADS IN THIS SUBDIVISION.
5. PRIVATE/GATED ROADWAYS SHALL BE CONSIDERED PRIVATE AND SHALL BE MAINTAINED BY THE BURNET COUNTY IMPROVEMENT DISTRICT NO 1 AND/OR A HOMEOWNER'S ASSOCIATION.
6. ANY UNMANNED GATES SHALL HAVE A KNOX BOX FOR THE FIRE DEPARTMENT.
7. MINIMUM SINGLE-FAMILY, ATTACHED RESIDENTIAL LOT WIDTH SHALL BE FORTY FEET WIDE.
8. MINIMUM SINGLE-FAMILY, ATTACHED RESIDENTIAL LOT LENGTH SHALL BE EIGHTY FEET LONG.
9. MINIMUM FRONT SETBACK FOR SINGLE-FAMILY LOTS SHALL BE TWENTY-FIVE FEET OR AS REQUIRED BY THE HOMEOWNER'S ASSOCIATION.
10. MINIMUM REAR SETBACK FOR SINGLE-FAMILY LOTS SHALL BE TWENTY FEET OR AS REQUIRED BY THE HOMEOWNER'S ASSOCIATION.
11. MINIMUM SIDE SETBACK FOR SINGLE-FAMILY LOTS SHALL BE TEN FEET FROM LOT LINE, TWENTY FEET FROM SIDE ROAD R.O.W. OR AS REQUIRED BY THE HOMEOWNER'S ASSOCIATION.
12. MAXIMUM DENSITY FOR MULTIFAMILY IS 24 UNITS PER ACRE.
13. MINIMUM FRONT SETBACK FOR COMMERCIAL LOTS SHALL BE FIFTEEN FEET.
14. MINIMUM SIDE AND REAR SETBACK FOR COMMERCIAL LOTS SHALL BE TEN FEET.
15. A 25-FOOT WIDE R.O.W. RESERVATION IS INCLUDED ALONG COUNTY RD 404 FROM THE ENTRANCE TO THE EAST. A 50-FOOT R.O.W. RESERVATION IS INCLUDED ALONG COUNTY RD 404 FROM THE ENTRANCE TO THE WEST.
16. BURNET COUNTY AND THE BURNET COUNTY IMPROVEMENT DISTRICT NO. 1 DO NOT GUARANTEE THE QUALITY OR QUANTITY OF A RELIABLE WATER SOURCE.
17. LOTS 1-38 AND 40-44 ON THIS SUBDIVISION PLAT SHALL NOT BE SUBDIVIDED; LOT 39 WILL BE SUBDIVIDED INTO MULTIPLE LOTS OR A CONDOMINIUM REGIME.
18. THIS PROPERTY LIES ENTIRELY WITHIN ZONE X (AREA OUTSIDE THE 100-YEAR FLOODPLAIN), AS SHOWN ON THE BURNET COUNTY FLOOD INSURANCE RATE MAP NO. 48053C0705F DATED MARCH 15, 2012.
19. THE ENGINEERING PORTIONS OF THIS PLAT WERE DESIGNED BY DEC-CENTRAL TEXAS.

LCRA NOTES:

1.ALL PROPERTY HEREIN IS SUBJECT TO THE LOWER COLORADO RIVER AUTHORITY'S HIGHLAND LAKES WATERSHED ORDINANCE (HLWO). ALL STORMWATER RUNOFF SHALL BE TREATED AND MANAGED PER THE HLWO TECHNICAL CRITERIA BEFORE DRAINING TO THE EXISTING WATERWAYS AND CREEKS. WRITTEN NOTIFICATION AND/OR PERMITS ARE REQUIRED PRIOR TO COMMENCING ANY DEVELOPMENT ACTIVITIES. CONTACT LCRA WATERSHED MANAGEMENT AT 1-800-776-5272, EXTENSION 2324 FOR MORE INFORMATION.

2.THE WATERWAY BUFFER ZONE EASEMENT IS FOR THE PROTECTION OF THE ENVIRONMENT BY IMPROVING THE QUALITY OF STORMWATER RUNOFF FROM DEVELOPED LANDS. THE NATIVE LAND OR MANAGEMENT PRACTICES WITHIN THE EASEMENT ARE TO HELP MAINTAIN CLEAN WATER IN CREEKS, RIVERS AND LAKES. NO STRUCTURE OR IMPROVEMENTS OTHER THAN THOSE NOTED IN CHAPTER 3.4 OF THE HLWO WATER QUALITY MANAGEMENT TECHNICAL MANUAL MAY BE PLACED OR PERFORMED WITHIN THE EASEMENT WITHOUT SPECIFIC PRIOR AUTHORIZATION AND APPROVAL IN WRITING FROM THE LCRA, ITS SUCCESSORS OR ASSIGNS, OR OTHER GOVERNMENTAL ENTITY WITH AUTHORITY TO PERMIT SUCH IMPROVEMENTS. ROADWAY CROSSINGS, STORMWATER DETENTION STRUCTURES, AND UTILITY CROSSINGS SHALL MINIMIZE DISTURBANCE TO THE MAXIMUM EXTENT PRACTICAL AND SHOULD OCCUR AT NEAR RIGHT ANGLES TO THE WATERWAY CENTERLINE. THE EASEMENT SHALL BE MAINTAINED BY PRESERVING AND RESTORING NATIVE VEGETATION. THE EASEMENT MAY NOT BE AMENDED EXCEPT BY EXPRESS WRITTEN AGREEMENT OF THE LCRA, ITS SUCCESSORS OR ASSIGNS, OR OTHER GOVERNMENTAL ENTITY WITH PROPERTY AUTHORITY.

3.THE PERMANENT WATER QUALITY BEST MANAGEMENT PRACTICE (BMP) EASEMENT IS FOR THE PURPOSE OF PROTECTING THE ENVIRONMENT BY IMPROVING THE QUALITY OF STORMWATER RUNOFF FROM DEVELOPED LANDS. NO STRUCTURE OR OTHER IMPROVEMENT MAY BE CONSTRUCTED OR MAINTAINED WITHIN A WATER QUALITY BMP EASEMENT AREA UNLESS SPECIFICALLY AUTHORIZED AND APPROVED IN WRITING IN ADVANCE BY THE LOWER COLORADO RIVER AUTHORITY (LCRA). THE WATER QUALITY BMP EASEMENT MAY BE ENFORCED BY THE LOWER COLORADO RIVER AUTHORITY OR ANY OTHER GOVERNMENTAL ENTITY WITH THE AUTHORITY TO PROTECT THE ENVIRONMENT FOR THE BENEFIT OF THE PUBLIC, BY INJUNCTION OR OTHER ACTION IN A COURT OF APPROPRIATE JURISDICTION.

4.PRIOR TO SUBMITTING A DEVELOPMENT PERMIT APPLICATION, THE APPLICANT MUST PREPARE A WATER QUALITY MASTER PLAN PER SECTION 6.2 OF THE HIGHLAND LAKES WATERSHED ORDINANCE, TECHNICAL CRITERIA AND REQUIREMENTS OF THE MASTER PLAN ARE DETAILED IN APPENDIX 1.6 OF THE HLWO WATER QUALITY MANAGEMENT TECHNICAL MANUAL. A DEVELOPMENT PERMIT FOR A PHASE OR SECTION CAN BE SUBMITTED CONCURRENTLY WITH AN OVERALL DEVELOPMENT WATER QUALITY MASTER PLAN.

BEARING BASIS:

ALL BEARINGS ARE BASED ON THE TEXAS STATE PLANE COORDINATE SYSTEM, GRID NORTH, CENTRAL ZONE, (4203), NAD83 (CORS). ALL DISTANCES WERE ADJUSTED TO SURFACE USING A COMBINED SCALE FACTOR OF 1.00017175683.

SURVEY CONTROL:

CONTROL FOR THIS SURVEY IS BASED ON A 1/2" IRON ROD WITH "4WARD CONTROL" CAP SET, GRID COORDINATES (STATE PLANE TEXAS CENTRAL – 4203) AND ELEVATIONS (NAVD88) SHOWN HEREON DERIVED FROM GPS STATIC OBSERVATIONS WERE COMPUTED FROM NGS O.P.U.S. SOLUTION REPORT DERIVED FROM 4WARD STATIC DATA COLLECTED 1/10/23.

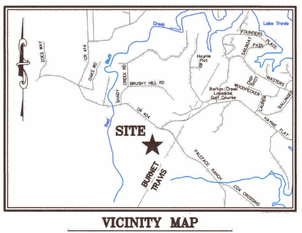

VICINITY MAP
SCALE: 1" = 3000'

STATE OF TEXAS §
COUNTY OF BURNET §

I, JOE DON DOCKERY, COUNTY COMMISSIONER OF PRECINCT NO. 4, IN BURNET COUNTY, TEXAS, HAVE REVIEWED THE PLAT OF THIS SUBDIVISION AND HEREBY APPROVE SAID PLAT FOR PRESENTATION TO THE COMMISSIONERS COURT OF BURNET COUNTY, TEXAS.

JOE DON DOCKERY, COMMISSIONER PRECINCT NO. 4

STATE OF TEXAS §
COUNTY OF BURNET §

I, JAMES OAKLEY, JUDGE OF THE COMMISSIONER'S COURT OF BURNET COUNTY, TEXAS, HEREBY CERTIFY THAT THE FOREGOING PLAT HAS BEEN APPROVED BY THE COMMISSIONER'S COURT OF BURNET COUNTY, ON THE _____ DAY OF _____ 2023 AND BY MY SIGNATURE AFFIXED HERETO, AUTHORIZED THIS PLAT TO BE RECORDED IN THE PLAT RECORDS OF BURNET COUNTY, TEXAS.

JAMES OAKLEY, COUNTY JUDGE

THOMAS RANCH, SECTION 1
Burnet County, Texas

4WARD Land Surveying
A Limited Liability Company
PO Box 90876, Austin Texas 78709
INFO@4WARDLS.COM (512) 537-2384
TBPELS FIRM #10174300

Date:	6/14/2023
Project:	01590
Scale:	N/A
Reviewer:	SMD
Tech:	DDL
Field Crew:	JB/MP
Survey Date:	MAY 2023
Sheet:	11 OF 11

P:\01590\Dwg\01590 Plat Sec-1.dwg

SHEET NUMBER 08 OF 11

THOMAS RANCH
PARCEL 48
BURNET COUNTY, TEXAS

FINAL PLAT (6 OF 6)

KHA PROJECT 069406209
DATE SEPTEMBER 2025
SCALE: AS SHOWN
DESIGNED BY: RMC
DRAWN BY: AOR
CHECKED BY: RMC

10/3/25
STATE OF TEXAS
ROBERT M. CUNNINGHAM
143422
LICENSED PROFESSIONAL ENGINEER

Kimley»Horn

© 2025 KIMLEY-HORN AND ASSOCIATES, INC.
10814 JOLLYVILLE ROAD, CAMPUS IV, SUITE 200, AUSTIN, TX 78759
PHONE: 512-418-1771
WWW.KIMLEY-HORN.COM
TEXAS REGISTERED ENGINEERING FIRM F-928

No.	REVISIONS	DATE	BY

LEGEND

- PROPERTY LINE
- PHASE BOUNDARY
- 10' PUE
- 25' WATER WAY BUFFER
- WATER WAY BOUNDARY
- PROPOSED DETENTION AND WATER QUALITY FACILITY

GRAPHIC SCALE 100' (0, 100', 200')

PROPERTY BOUNDARY - LINE AND CURVE TABLES

LINE TABLE		
LINE	LENGTH	BEARING
L1	192.01	S8°26'37.32"W
L3	76.01	S79°07'08.24"W
L4	90.67	S79°07'22.24"W
L5	109.99	N10°58'32.28"W
L6	109.33	S79°07'08.24"W
L8	55.08	N39°44'19.65"W
L10	165.28	N64°37'12.36"W
L12	151.73	N9°42'10.61"W
L13	11.50	N9°42'10.61"W
L14	153.49	N9°42'10.61"W
L15	4.66	N80°16'53.63"E
L16	50.00	N9°42'10.61"W
L17	192.00	N9°42'12.77"W
L18	81.78	N11°39'16.56"E
L19	101.58	N38°30'40.46"E

LINE TABLE		
LINE	LENGTH	BEARING
L20	656.22	N51°24'33.77"W
L21	67.65	N74°47'51.77"W
L22	755.03	S78°47'48.36"W
L23	89.40	S21°02'59.74"E
L24	175.23	S38°49'26.31"E
L25	113.95	S10°54'55.80"W
L26	145.92	S40°35'13.64"W
L27	89.14	S46°16'57.32"W
L28	196.32	S0°44'20.41"W
L29	276.50	S10°08'39.06"E
L31	72.42	N52°31'20.55"E
L33	103.42	S54°20'11.50"E
L34	586.45	S53°52'40.03"E
L35	122.81	S37°34'45.73"E
L36	414.81	S64°40'29.77"E

LINE TABLE		
LINE	LENGTH	BEARING
L37	125.75	S49°41'48.70"E
L38	216.94	S40°04'52.59"E
L39	250.96	S28°23'52.63"E
L40	70.61	S12°53'59.25"E
L41	189.35	S85°25'05.15"E
L66	394.33	N50°46'49.51"E
L67	195.82	N54°08'51.81"E
L68	137.10	N44°39'02.19"E
L69	141.36	N24°10'26.60"W
L70	15.53	N79°07'08.24"E
L71	76.01	N79°07'08.24"E
L73	194.81	N8°26'37.32"E
L74	44.57	N85°07'22.19"W
L75	5.52	N81°47'37.69"W

CURVE TABLE						
CURVE	RADIUS	LENGTH	CHORD BEARING	CHORD	DELTA	TANGENT
C1	175.00'	215.87'	S43°46'53"W	202.44'	70°40'31"	124.08'
C2	365.89'	377.16'	N69°17'50"W	360.68'	59°03'35"	207.26'
C3	635.86'	275.71'	N52°10'40"W	273.56'	24°50'37"	140.06'
C4	65.00'	62.30'	N37°09'41"W	59.94'	54°55'02"	33.78'
C5	415.00'	145.65'	S29°24'50"E	144.91'	20°06'34"	73.58'
C6	386.08'	168.81'	N40°33'06"E	167.47'	25°03'06"	85.77'
C7	225.00'	277.54'	N43°46'53"E	260.28'	70°40'31"	159.53'

WATERWAY SETBACK EASEMENT - LINE TABLE

LINE TABLE		
LINE	LENGTH	BEARING
L42	66.23	S35°54'05.22"W
L43	179.44	S13°56'34.92"E
L44	88.57	S32°09'17.61"E
L45	47.77	S7°12'24.55"E
L46	31.27	S4°35'57.79"W
L47	41.10	S10°18'38.39"W
L48	89.41	S28°39'16.75"W
L49	34.36	S0°16'44.74"E
L50	116.31	S56°04'27.26"W
L51	163.33	S22°42'03.61"W
L52	184.62	S1°35'28.28"E
L53	38.63	S24°03'57.32"W

LINE TABLE		
LINE	LENGTH	BEARING
L54	23.02	S29°39'18.27"E
L55	44.32	S16°54'00.04"W
L56	93.96	S36°10'32.03"W
L57	54.81	S22°30'40.76"W
L58	58.24	S28°17'47.76"W
L59	96.85	S49°47'49.82"W
L60	28.83	S82°30'59.93"W
L61	74.51	N46°55'37.77"W
L62	33.28	N18°00'07.74"E
L63	56.13	N39°52'49.97"E
L64	78.50	N30°04'36.79"E
L65	149.34	N43°03'13.80"E

BENCHMARKS

P,N,E,Z,D
101,10138253.223,2992737.877,845.356,SIR / CP 101 "SURVEY CONTROL"
102,10137335.170,2995017.015,842.364,MNWS / CP 102 "SURVEY CONTROL"
103,10133801.587,2992937.860,940.570,MNWS / CP 103 "SURVEY CONTROL"
104,10135958.012,2997172.177,928.160,MNWS /CP 104 "SURVEY CONTROL"
105,10136465.932,2996317.789,876.938,MNWS /CP 105 "SURVEY CONTROL"
702,10135659.880,2997140.741,926.557,CP. MON2. CONC.

Kimley»Horn
© 2025 KIMLEY-HORN AND ASSOCIATES, INC.
10814 JOLLYVILLE ROAD, CAMPUS IV, SUITE 200, AUSTIN, TX 78759
PHONE: 512-418-1771
WWW.KIMLEY-HORN.COM
TEXAS REGISTERED ENGINEERING FIRM F-928

No.	REVISIONS	DATE	BY

BRYAN M. CUNNINGHAM 145422 LICENSED PROFESSIONAL ENGINEER
10/3/25

KHA PROJECT	069406209
DATE	SEPTEMBER 2025
SCALE:	AS SHOWN
DESIGNED BY:	RMC
DRAWN BY:	AOR
CHECKED BY:	RMC

OVERALL PRELIMINARY PLAN

THOMAS RANCH
PARCEL 48
BURNET COUNTY, TEXAS

SHEET NUMBER
09
OF 11

Plotted By:Cunningham, Ryan Date:October 14, 2025 11:08:27am File Path:K:\aus_civil\thomas ranch\crete - 2000 acres\lilltop - single-family\parcel 48\Cad\preliminary\plansheets\C-Overall Preliminary Plan.dwg
This document, together with the concepts and designs presented herein, as an instrument of service, is intended only for the specific purpose and client for which it was prepared. Reuse of and improper reliance on this document without written authorization and adaptation by Kimley-Horn and Associates, Inc. and shall be without liability to Kimley-Horn and Associates, Inc.

DELINEATED 100-YEAR FLOODPLAIN AS ESTABLISHED IN THE GANNETT FELMING DRAINAGE STUDY DATED NOVEMBER 14, 2024.

25' R.O.W. DEDICATION

30' UTILITY EASEMENT

COUNTY ROAD 404 (ROW WIDTH VARIES)

(2) 4" FORCEMAIN (PROPOSED IN THOMAS RANCH SECTION 1)

8" WATERLINE (PROPOSED IN THOMAS RANCH SECTION 1)

PLATTED THOMAS RANCH SECTION 1 (DOC #202306164)

WATERWAY BUFFER ZONE

WATERWAY BUFFER ZONE EASEMENT

PLATTED COLLECTOR ROAD (ROW WIDTH VARIES)

MATCH LINE SEE NEXT SHEET

BENCHMARKS

P,N,E,Z,D
101,10138253.223,2992737.877,845.356,SIR / CP 101 "SURVEY CONTROL"
102,10137335.170,2995017.015,842.364,MNWS / CP 102 "SURVEY CONTROL"
103,10133801.587,2992937.860,940.570,MNWS / CP 103 "SURVEY CONTROL"
104,10135958.012,2997172.177,928.160,MNWS /CP 104 "SURVEY CONTROL"
105,10136465.932,2996317.789,876.938,MNWS /CP 105 "SURVEY CONTROL"
702,10135659.880,2997140.741,926.557,CP. MON2. CONC.

0 80' 160'
GRAPHIC SCALE 80'

LEGEND

- PROPERTY LINE
- PHASE BOUNDARY
- 10' PUE
- 25' WATER WAY BUFFER
- WATER WAY BOUNDARY
- PROPOSED DETENTION AND WATER QUALITY FACILITY
- DRAINAGE EASEMENT

No.	REVISIONS	DATE	BY

Kimley»Horn
© 2025 KIMLEY-HORN AND ASSOCIATES, INC.
10814 JOLLYVILLE ROAD, CAMPUS IV, SUITE 200, AUSTIN, TX 78759
PHONE: 512-418-1771
WWW.KIMLEY-HORN.COM
TEXAS REGISTERED ENGINEERING FIRM F-928

RYAN M. CUNNINGHAM
145422
LICENSED
PROFESSIONAL ENGINEER
10/3/25

KHA PROJECT	069406209
DATE	SEPTEMBER 2025
SCALE:	AS SHOWN
DESIGNED BY:	RMC
DRAWN BY:	AOR
CHECKED BY:	RMC

PRELIMINARY PLAN
(1 OF 2)

THOMAS RANCH
PARCEL 48
BURNET COUNTY, TEXAS

SHEET NUMBER
10
OF 11

Plotted By:Cunningham, Ryan Date:October 14, 2025 11:08:44am File Path:K:\aus_civil\thomas ranch\cad\e - 2000 acres\hilltop - single-family\parcel 48\Cad\preliminary\plansheets\C- Preliminary Plan.dwg
This document, together with the concepts and designs presented herein, as an instrument of service, is intended only for the specific purpose and client for which it was prepared. Reuse of and improper reliance on this document without written authorization and adaptation by Kimley-Horn and Associates, Inc. shall be without liability to Kimley-Horn and Associates, Inc.

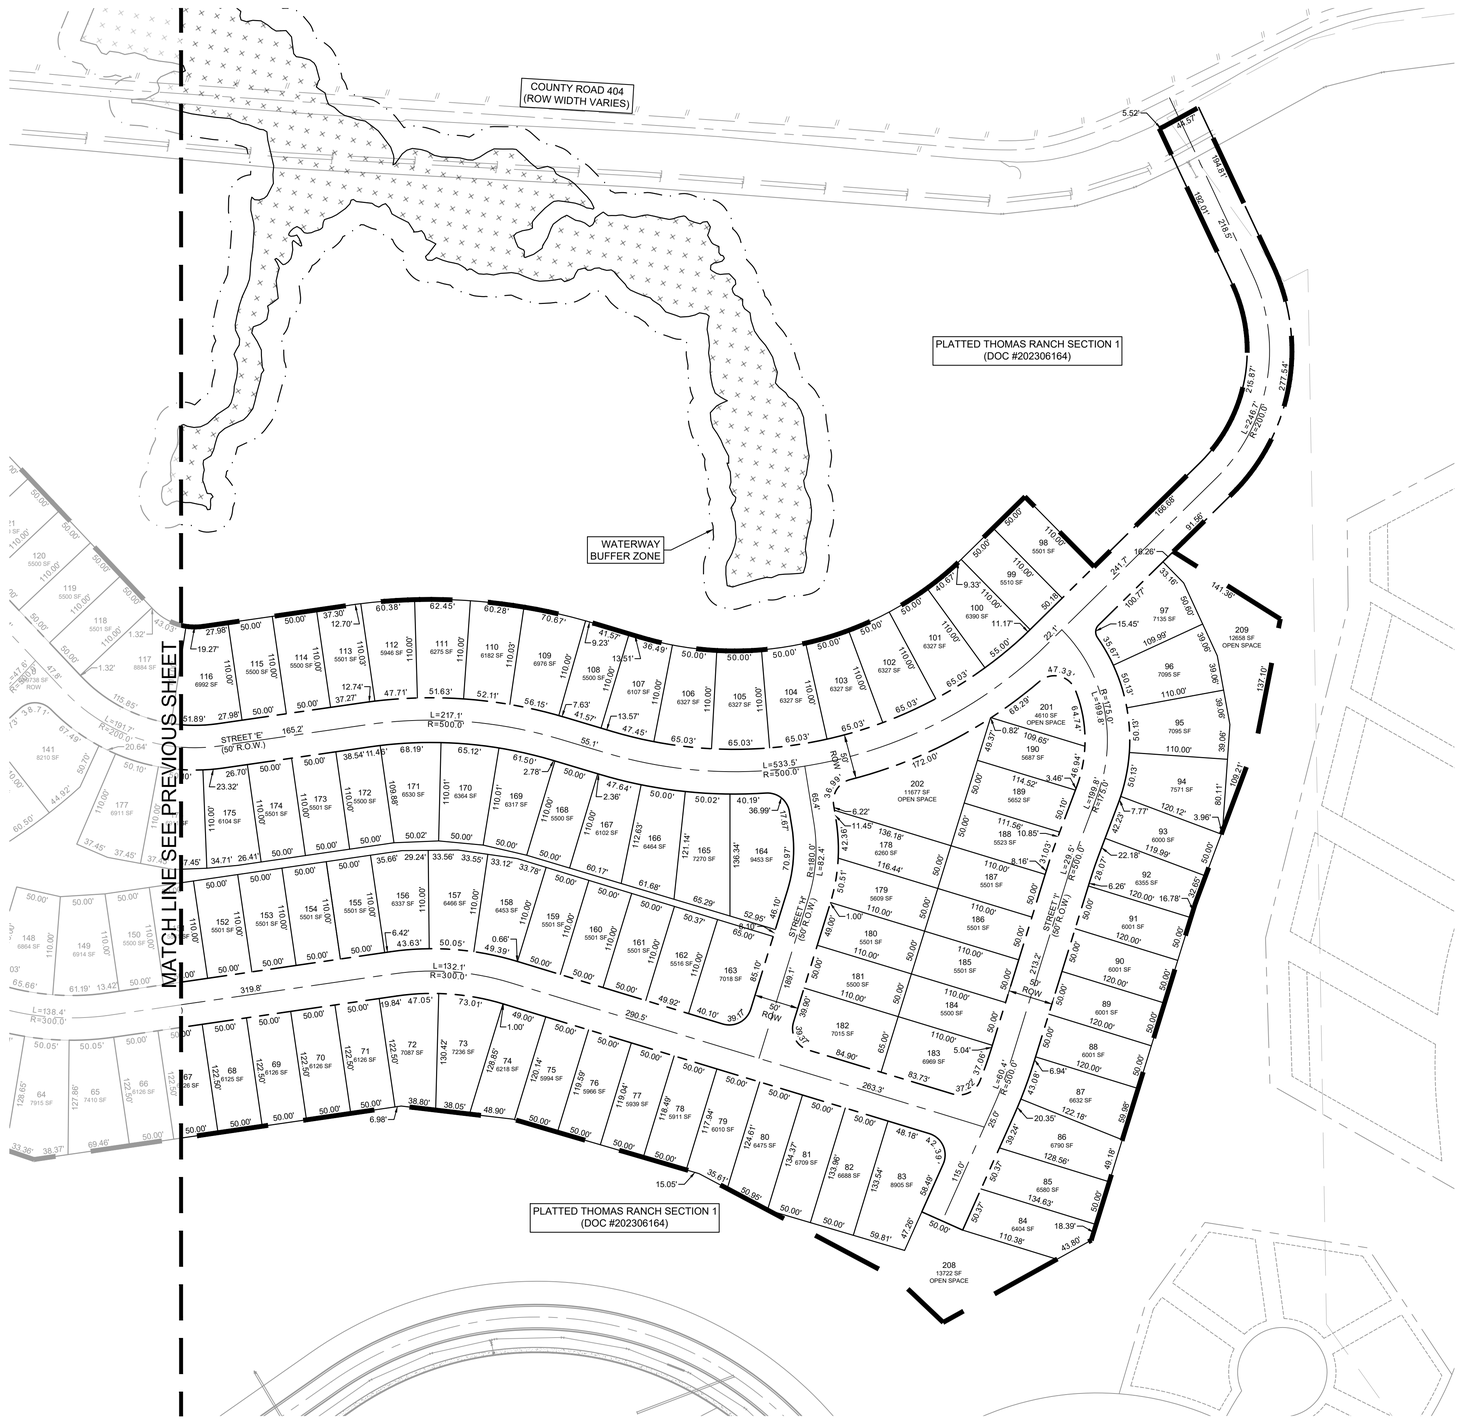

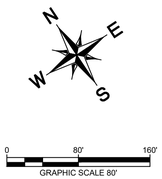

LEGEND

- PROPERTY LINE
- PHASE BOUNDARY
- 10' PUE
- 25' WATER WAY BUFFER
- WATER WAY BOUNDARY
- PROPOSED DETENTION AND WATER QUALITY FACILITY

BENCHMARKS

P.N.E.Z.D
101,10138253.223,2992737.877,845.356,SIR / CP 101 "SURVEY CONTROL"
102,10137335.170,2995017.015,842.364,MNWS / CP 102 "SURVEY CONTROL"
103,10133801.587,2992937.860,940.570,MNWS / CP 103 "SURVEY CONTROL"
104,10135568.012,2997172.177,928.160,MNWS /CP 104 "SURVEY CONTROL"
105,10136465.932,2996317.789,876.938,MNWS /CP 105 "SURVEY CONTROL"
702,10135659.880,2997140.741,926.557,CP. MON2. CONC.

No.	REVISIONS	DATE	BY

Kimley»Horn
© 2025 KIMLEY-HORN AND ASSOCIATES, INC.
10814 JOLLYVILLE ROAD, CAMPUS IV, SUITE 200, AUSTIN, TX 78759
PHONE: 512-418-1771
WWW.KIMLEY-HORN.COM
TEXAS REGISTERED ENGINEERING FIRM F-928

RYAN M. CUNNINGHAM
145422
LICENSED
PROFESSIONAL ENGINEER
10/3/25

KHA PROJECT	069406209
DATE	SEPTEMBER 2025
SCALE:	AS SHOWN
DESIGNED BY:	RMC
DRAWN BY:	AOR
CHECKED BY:	RMC

PRELIMINARY PLAN
(2 OF 2)

THOMAS RANCH
PARCEL 48
BURNET COUNTY, TEXAS

SHEET NUMBER
11
OF 11

Plotted By: Cunningham, Ryan Date: October 14, 2025 11:08:53am File Path: K:\aus_civil\thomas ranch\crete - 2000 acres\hilltop - single-family\parcel 48\Cad\preliminary\plansheets\C- Preliminary Plan.dwg
This document, together with the concepts and designs presented herein, as an instrument of service, is intended only for the specific purpose and client for which it was prepared. Reuse of and improper reliance on this document without written authorization and adaptation by Kimley-Horn and Associates, Inc. shall be without liability to Kimley-Horn and Associates, Inc.

Burnet County Commissioners Court

Jim Luther Jr.	Damon Beierle	Bryan Wilson	Chad Collier	Joe Don Dockery
Precinct 1	*Precinct 2*	*County Judge*	*Precinct 3*	*Precinct 4*

Regular Session **26.**

Meeting Date: 10/28/2025

Subject

Discuss, consider and take appropriate action on a request from Arete Thomas Ranch Holdings, LLC, for the cancellation of lots 46, 48, 49, 50, 53 and 55, Thomas Ranch, Section 1, as recorded in Document #202306164, O.P.R.B.C.T. (Dockery)

Attachments

Order for Cancellation

THE COUNTY OF BURNET

BURNET, TEXAS 78611

Burnet County Commissioners Court Order for the Cancellation of Lots 46, 48,49, 50, 53 and 55, Thomas Ranch, Section 1

On this day the Commissioners Court of Burnet County, Texas, considered and approved a request by Arete Thomas Ranch Holdings, LLC, a Utah Limited liability company, for the cancellation of lots 46, 48, 49, 50, 53 and 55, Thomas Ranch, Section 1, a subdivision located in Burnet County, Texas, as it is recorded in Document #202306164 of the Official Public Records of Burnet County, Texas.

Arete Thomas Ranch Holdings, LLC, as owner(s) of lots 46, 48, 49, 50, 53 and 55, Thomas Ranch, Section 1, located in Burnet County, Texas, are authorized to file this order in the Official Public Records of Burnet County, Texas, and such order when filed and recorded shall cancel lots 46, 48, 49, 50, 53 and 55, Thomas Ranch, Section 1 and cause the Chief Appraiser to assess the property as if it had never been subdivided.

The Burnet County Clerk is authorized to mark "cancelled" on the submitted Boundary Exhibit Plat, to be recorded in the Official Public Records of Burnet County, Texas.

Approved this the 28th day of October, 2024.

_____

Bryan Wilson, Burnet County Judge

Attest:_____

Vicenta Stafford, Burnet County Clerk

Burnet County Commissioners Court

Jim Luther Jr.	Damon Beierle	Bryan Wilson	Chad Collier	Joe Don Dockery
Precinct 1	*Precinct 2*	*County Judge*	*Precinct 3*	*Precinct 4*

Regular Session **27.**

Meeting Date: 10/28/2025

Subject

Discuss, consider and take appropriate action concerning the preliminary plat approval for Thomas Ranch, Parcel 46, a private subdivision consisting of 117 lots on 46.87 acres, located at CR 404 and Paleface Ranch Road. (Dockery)

Attachments

20251014 - Parcel 46 Preliminary Plat

PRELIMINARY PLANS
FOR
THOMAS RANCH PARCEL 46
BURNET COUNTY, TEXAS

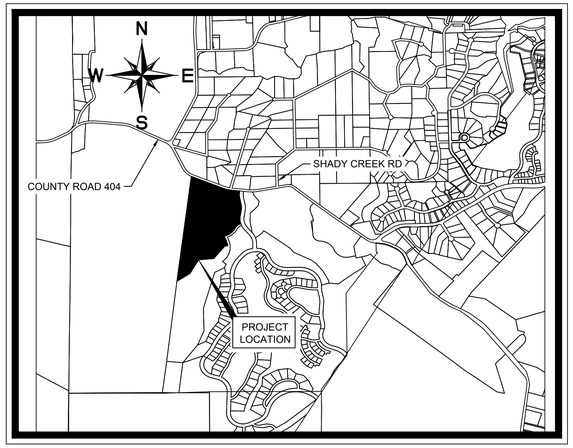

VICINITY MAP

AUGUST 2025

SHEET INDEX

Sheet Number	Sheet Title
01	COVER SHEET
02	GENERAL NOTES
03	FINAL PLAT (1 OF 6)
04	FINAL PLAT (2 OF 6)
05	FINAL PLAT (3 OF 6)
06	FINAL PLAT (4 OF 6)
07	FINAL PLAT (5 OF 6)
08	FINAL PLAT (6 OF 6)
09	OVERALL PRELIMINARY PLAN
10	PRELIMINARY PLAN (1 OF 2)
11	PRELIMINARY PLAN (2 OF 2)

LEGAL DESCRIPTION
BEING 46.94 ACRES OF LAND, BEING ALL OF LOT 46 AND A PORTION OF LOTS 53 AND 55 OF THOMAS RANCH SECTION 1, RECORDED IN DOCUMENT NO. 202306164 OF THE OFFICIAL PUBLIC RECORDS OF BURNET COUNTY, TEXAS

ENGINEER

Kimley»Horn
10814 JOLLYVILLE ROAD STATE OF TEXAS
CAMPUS IV, SUITE 200
AUSTIN, TEXAS 78759
Tel. No. (512) 418-1771
CERTIFICATE OF REGISTRATION #F-928
CONTACT: RYAN M. CUNNINGHAM, P.E.

OWNER/DEVELOPER NAME AND ADDRESS:

ARETE THOMAS RANCH HOLDINGS, LLC
4670 S HOLLADAY VILLAGE PLAZA
SUIT 200
SALT LAKE CITY, UR 84117

DISTRICT:

BURNET COUNTY IMPROVMENTS DISTRICT #1

SURVEYOR

MIKE MONTGOMERY
KIMLEY-HORN AND ASSOCIATES
108114 JILLYVILLE ROAD, AVALLON
IV, SUITE 200 AUSTIN, TEXAS 78759

LISTS OF CONTACTS:

WATER & SANITARY SEWER
BURNET COUNTY
IMPROVEMENTS DISTRICT #1
CENTRALIZED WATER AND
WASTWATER SYSTEMS WITH
TRAVIS COUNTY IMPROVMENTS
DISTRICT NO. 1

GAS
TEXAS GAS SERVICE
CHRIS MCKNIGHT
5613 AVENUE F
AUSTIN, TX 78751
PH. (512) 465-1134
LBARGAR@TXGAS.COM

ELECTRIC
PEDERNALES ELECTRIC
COOPERATIVE INC.
TERRY CRAVEY.
4302 N US HIGHWAY 281
MARBLE FALLS, TX 78654.

FIRE
BURNET COUNTY
EMERGENCY SERVICES
DISTRICT 9
9805 E. HIGHWAY 71
SPICEWOOD, TEXAS
78669-4081
PH. (830) 693-7136

STORM SEWER
BURNET COUNTY
IMPROVEMENTS DISTRICT #1
CENTRALIZED WATER AND
WASTWATER SYSTEMS WITH
TRAVIS COUNTY IMPROVMENTS
DISTRICT NO. 1

PREPARED BY:

Kimley»Horn
10814 JOLLYVILLE ROAD, AVALLON IV, SUITE 300 (512) 418-1771
AUSTIN, TEXAS 78759 Fax No. (512) 418-1791
CERTIFICATE OF REGISTRATION #928

Plotted By:Cunningham, Ryan Date:October 14, 2025 11:27:36am File Path:K:\aus_civil\thomas ranch\arete — 2000 acres\hilltop — single-family\parcel 46\Cad\preliminary\plansheets\C-Cover Sheet.dwg
This document, together with the concepts and designs presented herein, as an instrument of service, is intended only for the specific purpose and client for which it was prepared. Reuse of and improper reliance on this document without written authorization and adaptation by Kimley-Horn and Associates, Inc. shall be without liability to Kimley-Horn and Associates, Inc.

THOMAS RANCH PARCEL 46 - PARCEL 46

No.	REVISIONS	DATE	BY

Kimley»Horn
© 2025 KIMLEY-HORN AND ASSOCIATES, INC.
10814 JOLLYVILLE ROAD, CAMPUS IV, SUITE 200, AUSTIN, TX 78759
PHONE: 512-418-1771
WWW.KIMLEY-HORN.COM
TEXAS REGISTERED ENGINEERING FIRM F-928

STATE OF TEXAS
RYAN M. CUNNINGHAM
145432
LICENSED
PROFESSIONAL ENGINEER
10/7/2025

KHA PROJECT 069406209
DATE AUGUST 2025
SCALE: AS SHOWN
DESIGNED BY: RMC
DRAWN BY: AOR
CHECKED BY: JAP

COVER SHEET

THOMAS RANCH
PARCEL 46
BURNET COUNTY, TEXAS

SHEET NUMBER
01
OF 11

GENERAL NOTES

1. THIS SUBDIVISION TO BE SERVED BY THE CENTRALIZED WATER DISTRIBUTION AND WASTEWATER TREATMENT PROVIDED BY TRAVIS COUNTY IMPROVEMENT DISTRICT NO.1
2. WATER USE SHALL BE METERED PER UNIT AND MAY BECOME LIMITED WITH OVERUSE.
3. PUBLIC ROADWAYS IN THIS SUBDIVISION SHALL BE MAINTAINED BY BRUNET COUNTY OR BRUNET COUNTY IMPROVEMENTS DISTRICT NO. 1.
4. PRIVET/GATED ROADWAYS SHALL BE CONSIDERED PRIVATE AND SHALL BE MAINTAINED BY A HOMEOWNERS ASSOCIATION
5. ANY UNMANNED GATES SHALL HAVE A KNOX BOX FOR THE FIRE DEPARTMENT
6. THIS PROJECT IS SUBJECT TO THE HIGHLAND LAKES WATERSHED ORDINANCE (HLWO). ALL STORM WATER SHALL BE COLLECTED TREATED AND CONVEYED TO THE EXISTING CREEKS IN ACCORDANCE WITH HLOW.
7. A PERMIT THOUGH LCRA IS REQUIRED PRIOR TO ANY CONSTRUCTION.
8. ONLY ROADWAYS AND UTILITIES MAY BE CONSTRUCTED THROUGH THE STREAM BUFFERS SHOWN ON THE PLAT.
9. LCRA HLWO ORDINANCE PERMIT IS REQUIRED PRIOR TO ANY CONSTRUCTION
10. MINIMUM FRONT SET BACK FOR SINGLE FAMILY LOTS SHALL BE TWENTY-FIVE FEET
11. MINIMUM REAR SET BACK FOR SINGLE FAMILY LOTS SHALL BE TEN FEET
12. MINIMUM SIDE SETBACK FOR SINGLE FAMILY LOTS SHALL BE FIVE FEET FROM LOT LINE, TWENTY FEET FROM SIDE ROAD R.O.W.
13. MAXIMUM SINGLE FAMILY ATTACHED AND DETACHED UN ITS SHALL BE LIMITED TO 800 EQUIVALENT SINGLE FAMILY CONNECTIONS

LCRA NOTES:

1. ALL PROPERTY HEREIN IS SUBJECT TO THE LOWER COLORADO RIVER AUTHORITY'S HIGHLAND LAKES WATERSHED ORDINANCE (HLWO). ALL STORMWATER RUNOFF SHALL BE TREATED AND MANAGED PER THE HLWO TECHNICAL CRITERIA BEFORE DRAINING TO THE EXISTING WATERWAYS AND CREEKS. WRITTEN NOTIFICATION AND/OR PERMITS ARE REQUIRED PRIOR TO COMMENCING ANY DEVELOPMENT ACTIVITIES. CONTACT LCRA WATERSHED MANAGEMENT AT 1-800-776-5272, EXTENSION 2324 FOR MORE INFORMATION.

2. THE WATERWAY BUFFER ZONE EASEMENT IS FOR THE PROTECTION OF THE ENVIRONMENT BY IMPROVING THE QUALITY OF STORMWATER RUNOFF FROM DEVELOPED LANDS. THE NATIVE LAND OR MANAGEMENT PRACTICES WITHIN THE EASEMENT ARE TO HELP MAINTAIN CLEAN WATER IN CREEKS, RIVERS AND LAKES. NO STRUCTURE OR IMPROVEMENTS OTHER THAN THOSE NOTED IN CHAPTER 2.4 OF THE HLWO WATER QUALITY MANAGEMENT TECHNICAL MANUAL MAY BE PLACED OR PERFORMED WITHIN THE EASEMENT WITHOUT SPECIFIC PRIOR AUTHORIZATION AND APPROVAL IN WRITING FROM THE LCRA, ITS SUCCESSORS OR ASSIGNS, OR OTHER GOVERNMENTAL ENTITY WITH AUTHORITY TO PERMIT SUCH IMPROVEMENT. ROADWAY CROSSINGS, STORMWATER DETENTION STRUCTURES, AND UTILITY CROSSINGS SHALL MINIMIZE DISTURBANCE TO THE MAXIMUM EXTENT PRACTICAL AND SHOULD OCCUR AT NEAR RIGHT ANGLES TO THE WATERWAY CENTERLINE. THE EASEMENT SHALL BE MAINTAINED BY PRESERVING AND RESTORING NATIVE VEGETATION. THE EASEMENT MAY NOT BE AMENDED EXCEPT BY EXPRESS WRITTEN AGREEMENT OF THE LCRA, ITS SUCCESSORS OR ASSIGNS, OR OTHER GOVERNMENTAL ENTITY WITH PROPERTY AUTHORITY.

3. THE PERMANENT WATER QUALITY BEST MANAGEMENT PRACTICE (BMP) EASEMENT IS FOR THE PURPOSE OF PROTECTING THE ENVIRONMENT BY IMPROVING THE QUALITY OF STORMWATER RUNOFF FROM DEVELOPED LANDS. NO STRUCTURE OR OTHER IMPROVEMENT MAY BE CONSTRUCTED OR MAINTAINED WITHIN A WATER QUALITY BMP EASEMENT AREA UNLESS SPECIFICALLY AUTHORIZED AND APPROVED IN WRITING IN ADVANCE BY THE LOWER COLORADO RIVER AUTHORITY (LCRA). THE WATER QUALITY BMP EASEMENT MAY BE ENFORCED BY THE LOWER COLORADO RIVER AUTHORITY OR ANY OTHER GOVERNMENTAL ENTITY WITH THE AUTHORITY TO PROTECT THE ENVIRONMENT FOR THE BENEFIT OF THE PUBLIC, BY INJUNCTION OR OTHER ACTION IN A COURT OF APPROPRIATE JURISDICTION.

4. PRIOR TO SUBMITTING A DEVELOPMENT PERMIT APPLICATION, THE APPLICANT MUST PREPARE A WATER QUALITY MASTER PLAN PER SECTION 6.2 OF THE HIGHLAND LAKES WATERSHED ORDINANCE. TECHNICAL CRITERIA AND REQUIREMENTS OF THE MASTER PLAN ARE DETAILED IN APPENDIX 1.6 OF THE HLWO WATER QUALITY MANAGEMENT TECHNICAL MANUAL. A DEVELOPMENT PERMIT FOR A PHASE OR SECTION CAN BE SUBMITTED CONCURRENTLY WITH AN OVERALL DEVELOPMENT WATER QUALITY MASTER PLAN.

BEARING BASIS:

ALL BEARINGS ARE BASED ON THE TEXAS STATE PLANE COORDINATE SYSTEM, GRID NORTH, CENTRAL ZONE, (4203), NAD83 (CORS), ALL DISTANCES WERE ADJUSTED TO SURFACE USING A COMBINED SCALE FACTOR OF 1.000117175683.

SURVEY CONTROL:

CONTROL FOR THIS SURVEY IS BASED ON A 4" ALUMINUM DISK IN CONCRETE STAMPED "P480" FOUND, GRID COORDINATES (STATE PLANE TEXAS CENTRAL - 4203) AND ELEVATIONS (NAVD88) SHOWN HEREON DERIVED FROM GPS STATIC OBSERVATIONS WERE COMPUTED FROM NGS O.P.U.S. SOLUTION REPORT DERIVED FROM 4WARD STATIC DATA COLLECTED 1/10/23.

FLOODPLAIN:

FLOODPLAIN AS SHOWN HAS BEEN STUDIED AND ANALYZED BY GANNETT FLEMING. REFERENCE DRAINAGE STUDY PREPARED BY GANNETT FLEMING, DATED AND STAMPED BY AMY DZIUK ON NOVEMBER 11TH, 2024 ON BEHALF OF THOMAS RANCH, ARETE COLLECTIVE DEVELOPMENT.

WATERWAY BUFFER ZONE PLAT NOTE:

THE WATERWAY BUFFER ZONE EASEMENT IS FOR THE PROTECTION OF THE ENVIRONMENT BY IMPROVING THE QUALITY OF STORMWATER RUNOFF FROM DEVELOPED LANDS. THE NATIVE LAND OR MANAGEMENT PRACTICES WITHIN THE EASEMENT ARE TO HELP MAINTAIN CLEAN WATER IN CREEKS, RIVERS AND LAKES. NO STRUCTURE OR IMPROVEMENTS, OTHER THAN NATIVE PLANT ENHANCEMENT OR MAINTENANCE OF THE AREA IN ACCORDANCE WITH LCRA RULES, MAY BE PLACED OR PERFORMED WITHIN THE EASEMENT WITHOUT SPECIFIC PRIOR AUTHORIZATION AND APPROVAL IN WRITING FROM THE LCRA, ITS SUCCESSORS OR ASSIGNS, OR OTHER GOVERNMENTAL ENTITY WITH AUTHORITY TO PERMIT SUCH IMPROVEMENT FOR THE PROTECTION OF THE ENVIRONMENT. THE EASEMENT SHALL BE MAINTAINED BY EACH LOT OWNER BY PRESERVING AND RESTORING NATIVE VEGETATION. THE EASEMENT MAY NOT BE AMENDED EXCEPT BY EXPRESS WRITTEN AGREEMENT OF THE LCRA, ITS SUCCESSORS OR ASSIGNS, OR OTHER GOVERNMENTAL ENTITY WITH PROPERTY AUTHORITY

PERMANENT WATER QUALITY BMP EASEMENT PLAT NOTE:

THE PERMANENT WATER QUALITY BEST MANAGEMENT PRACTICE (BMP) EASEMENT IS FOR THE PURPOSE OF PROTECTING THE ENVIRONMENT BY IMPROVING THE QUALITY OF STORMWATER RUNOFF FROM DEVELOPED LANDS. NO STRUCTURE OR OTHER IMPROVEMENT MAY BE CONSTRUCTED OR MAINTAINED WITHIN A WATER QUALITY BMP EASEMENT AREA UNLESS SPECIFICALLY AUTHORIZED AND APPROVED IN WRITING IN ADVANCE BY THE LOWER COLORADO RIVER AUTHORITY (LCRA).
THE WATER QUALITY BMP EASEMENT MAY BE ENFORCED BY THE LOWER COLORADO RIVER AUTHORITY OR ANY OTHER GOVERNMENTAL ENTITY WITH THE AUTHORITY TO PROTECT THE ENVIRONMENT FOR THE BENEFIT OF THE PUBLIC, BY INJUNCTION OR OTHER ACTION IN A COURT OF APPROPRIATE JURISDICTION.

PERMIT PLAT NOTE:

ALL PROPERTY HEREIN IS SUBJECT TO THE LOWER COLORADO RIVER AUTHORITY'S HIGHLAND LAKES WATERSHED ORDINANCE. WRITTEN NOTIFICATION AND/OR PERMITS ARE REQUIRED PRIOR TO COMMENCING ANY DEVELOPMENT ACTIVITIES. CONTACT LCRA WATERSHED MANAGEMENT AT 1-800-776-5272, EXTENSION 2324 FOR MORE INFORMATION.

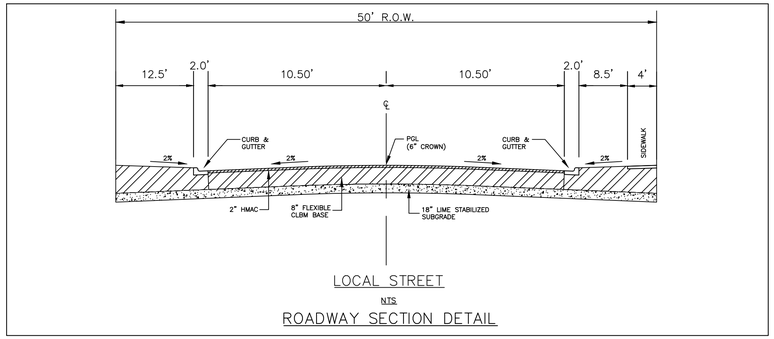

LOCAL STREET

NTS

ROADWAY SECTION DETAIL

PARCEL DATA TABLE		
	#	ACREAGE
TOTAL RESIDENTIAL LOTS	114	23.96
TOTAL OPEN SPACE LOTS	3	11.78
TOTAL AMENITY LOTS	2	3.86
TOTAL R.O.W.	N/A	7.34
GRAND TOTAL:	**119**	**46.94**

No.	REVISIONS	DATE	BY

Kimley»Horn
© 2025 KIMLEY-HORN AND ASSOCIATES, INC.
10814 JOLLYVILLE ROAD, CAMPUS IV, SUITE 200, AUSTIN, TX 78759
PHONE: 512-418-1771
WWW.KIMLEY-HORN.COM
TEXAS REGISTERED ENGINEERING FIRM F-928

RYAN M. CUNINGHAM
144542
LICENSED
PROFESSIONAL ENGINEER
10/7/2025

KHA PROJECT	069406209
DATE	AUGUST 2025
SCALE:	AS SHOWN
DESIGNED BY:	RMC
DRAWN BY:	AOR
CHECKED BY:	JAP

GENERAL NOTES

THOMAS RANCH
PARCEL 46
BURNET COUNTY, TEXAS

SHEET NUMBER
02
OF 11

Plotted By:Cunningham, Ryan Date:October 14, 2025 11:27:55am File Path:K:\aus_civil\thomas ranch\arete — 2000 acres\hilltop — single-family\parcel 46\Cad\preliminary\plansheets\C- General Notes.dwg
This document, together with the concepts and designs presented herein, as an instrument of service, is intended only for the specific purpose and client for which it was prepared. Reuse of and improper reliance on this document without written authorization and adaptation by Kimley-Horn and Associates, Inc. shall be without liability to Kimley-Horn and Associates, Inc.

Plotted By: Cunningham, Ryan Date: October 14, 2025 11:28:00am File Path: K:\aus_civil\thomas ranch\prete - 2000 acres\hilltop - single-family\parcel 46\Cad\preliminary\plansheets\C-Final Plat.dwg

This document, together with the concepts and designs presented herein, as an instrument of service, is intended only for the specific purpose and client for which it was prepared. Reuse of and improper reliance on this document without written authorization and adaptation by Kimley-Horn and Associates, Inc. shall be without liability to Kimley-Horn and Associates, Inc.

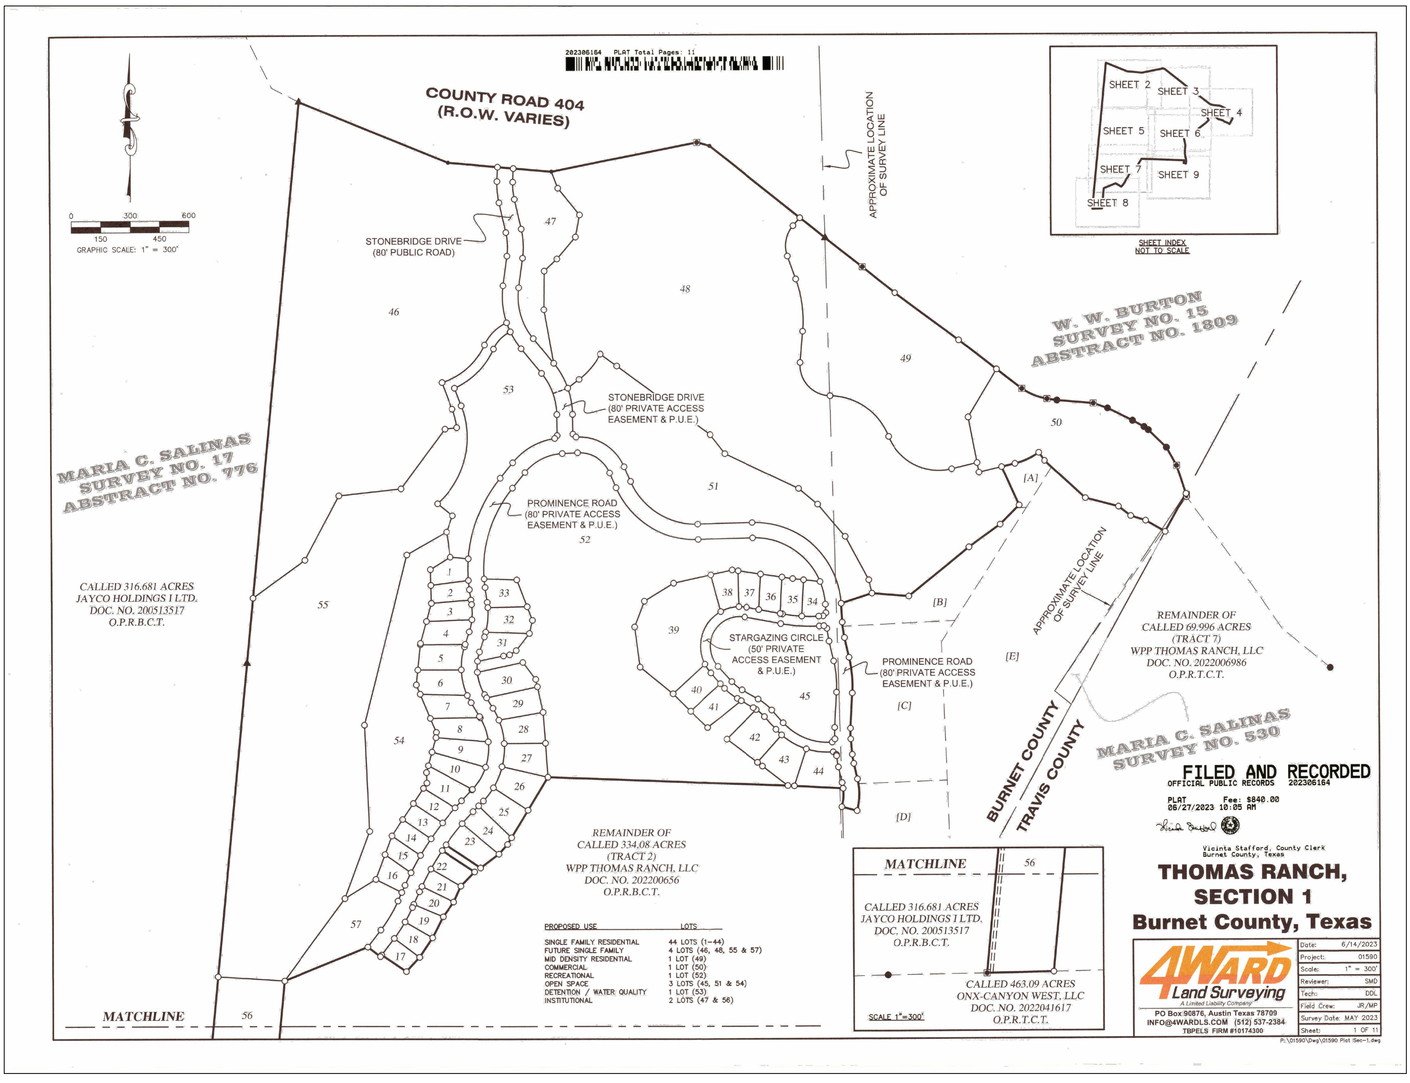

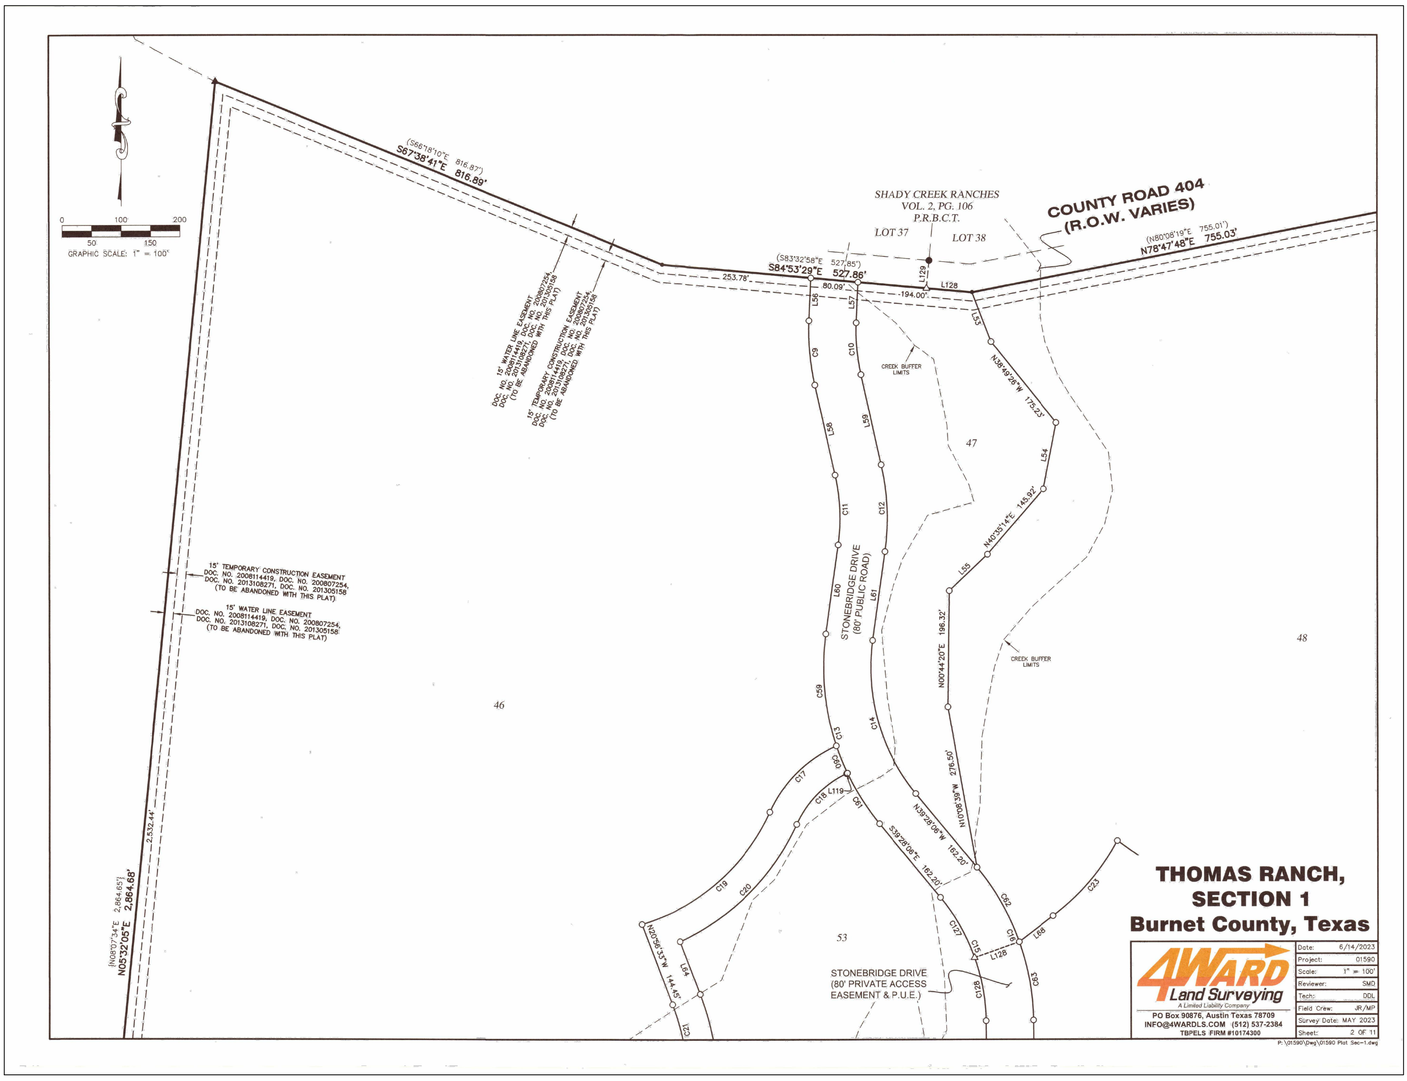

SHEET NUMBER 03 OF 11	THOMAS RANCH PARCEL 46 BURNET COUNTY, TEXAS	FINAL PLAT (1 OF 6)	KHA PROJECT 069406209 DATE AUGUST 2025 SCALE: AS SHOWN DESIGNED BY: RMC DRAWN BY: AOR CHECKED BY: JAP	10/7/2025	Kimley»Horn © 2025 KIMLEY-HORN AND ASSOCIATES, INC. 10814 JOLLYVILLE ROAD, CAMPUS IV, SUITE 200, AUSTIN, TX 78759 PHONE: 512-418-1771 WWW.KIMLEY-HORN.COM TEXAS REGISTERED ENGINEERING FIRM F-928	No.	REVISIONS DATE BY

Plotted By:Cunningham, Ryan Date:October 14, 2025 11:28:12am File Path:K:\aus_civil\thomas ranch\arete – 2000 acres\hilltop – single-family\parcel 46\Cad\preliminary\plansheets\C-Final Plat.dwg
This document, together with the concepts and designs presented herein, as an instrument of service, is intended only for the specific purpose and client for which it was prepared. Reuse of and improper reliance on this document without written authorization and adaptation by Kimley-Horn and Associates, Inc. shall be without liability to Kimley-Horn and Associates, Inc.

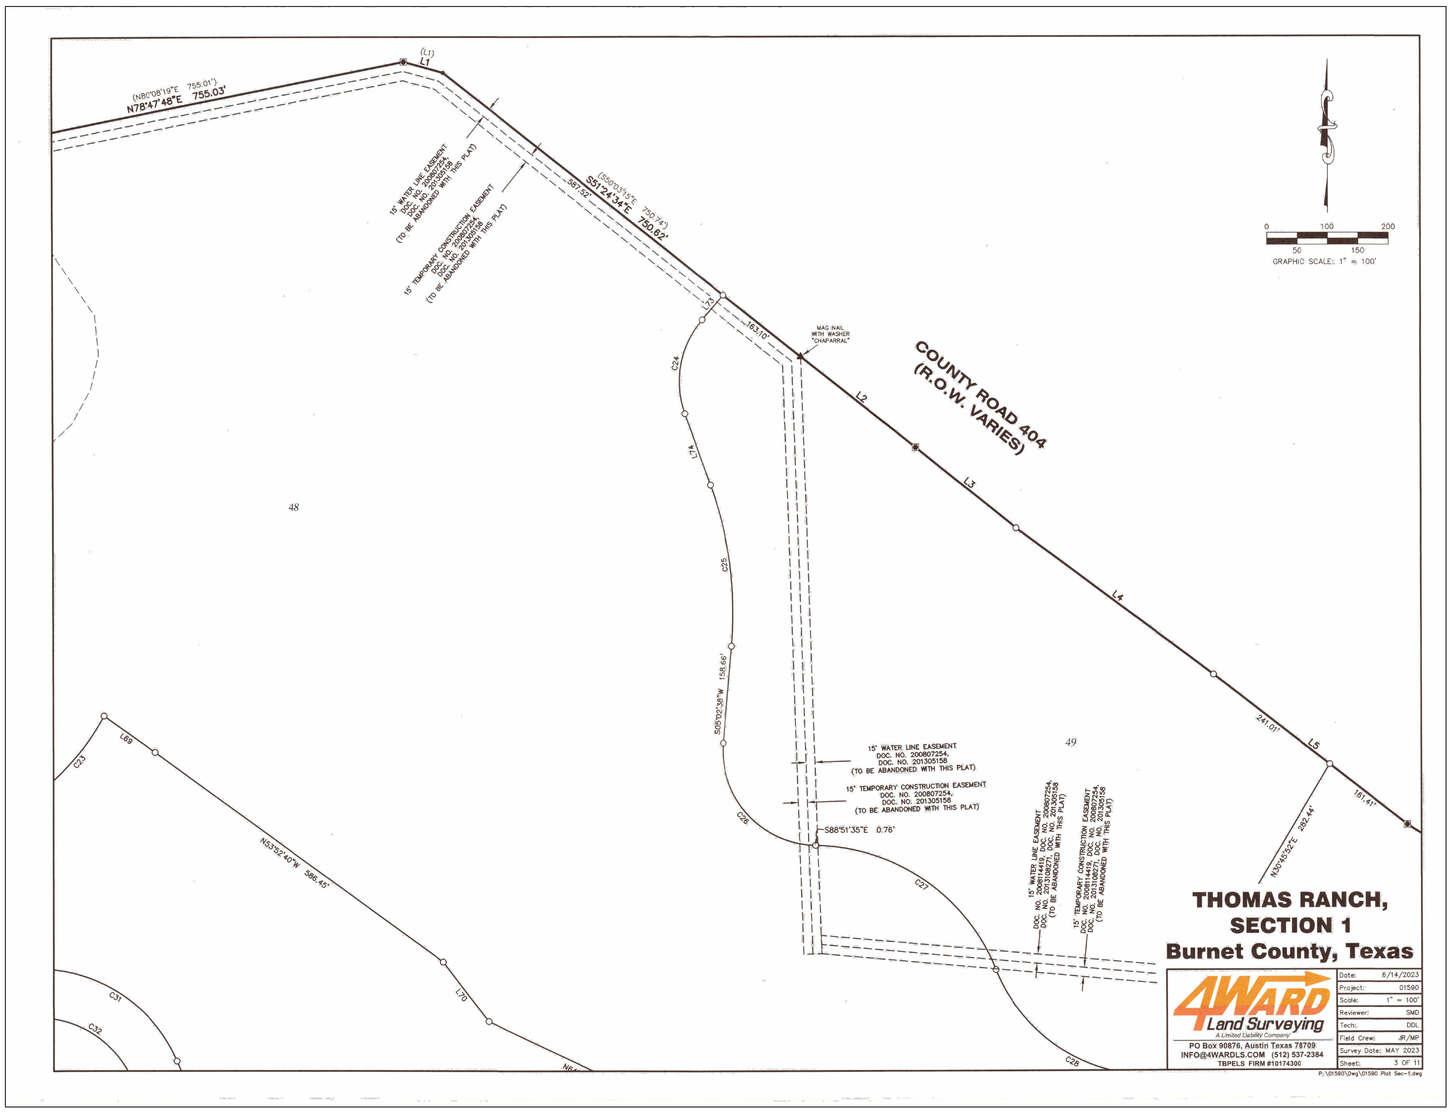

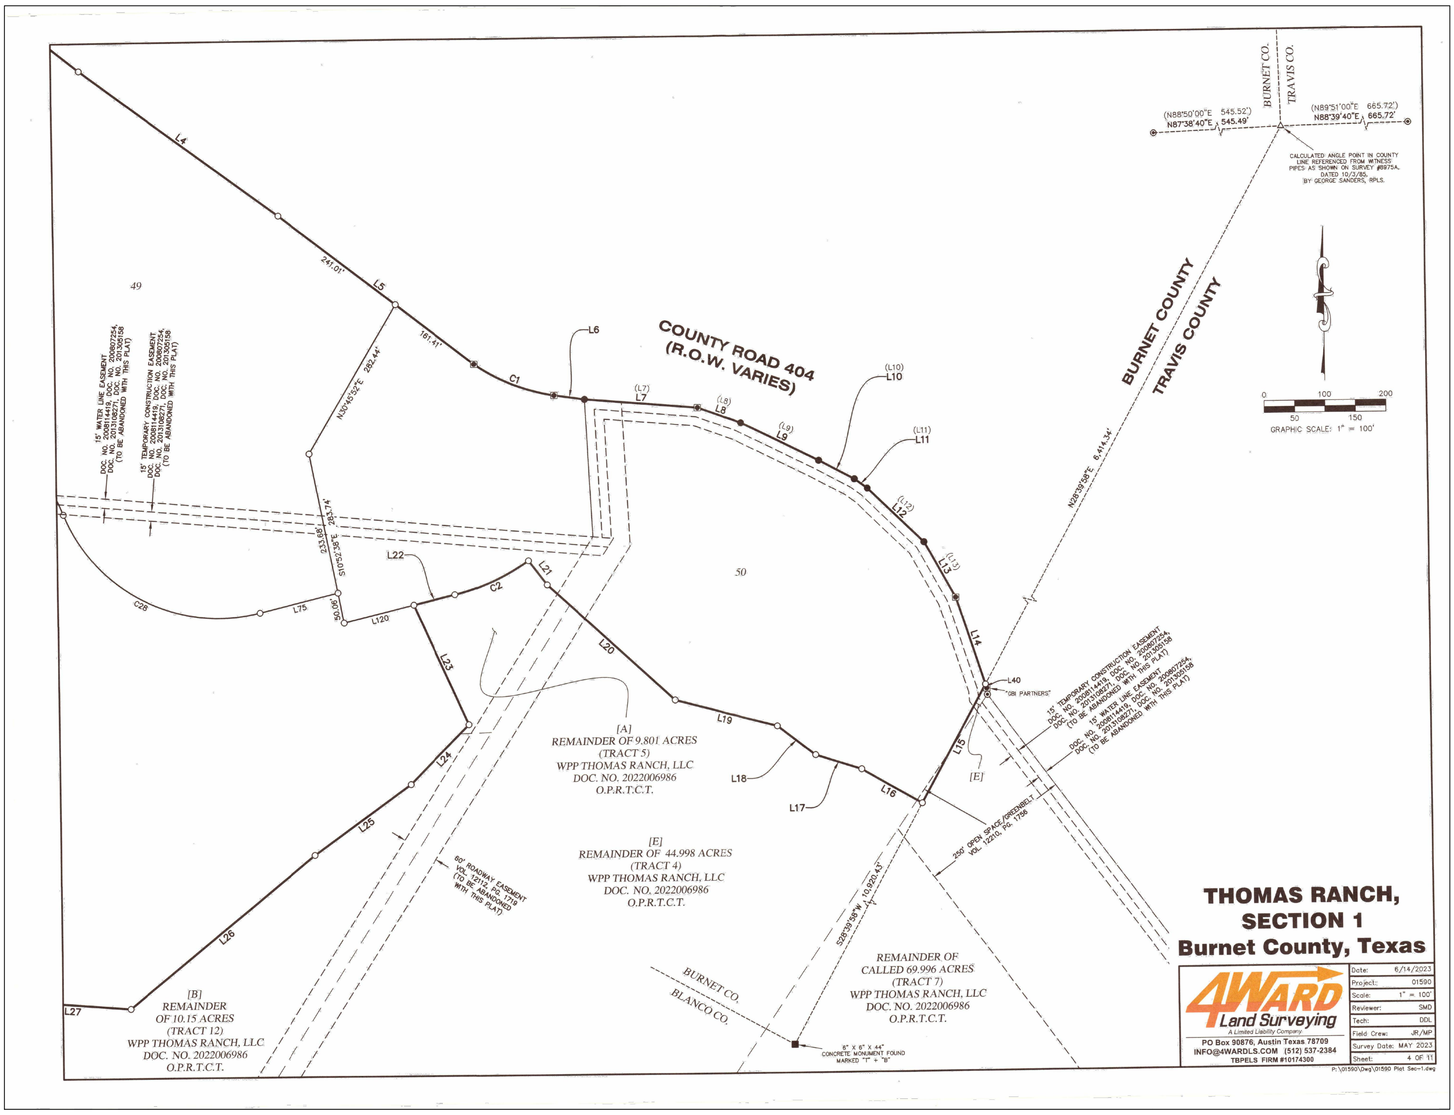

SHEET NUMBER 04 OF 11

THOMAS RANCH
PARCEL 46
BURNET COUNTY, TEXAS

FINAL PLAT (2 OF 6)

KHA PROJECT	069406209
DATE	AUGUST 2025
SCALE:	AS SHOWN
DESIGNED BY:	RMC
DRAWN BY:	AOR
CHECKED BY:	JAP

Kimley»Horn
© 2025 KIMLEY-HORN AND ASSOCIATES, INC.
10814 JOLLYVILLE ROAD, CAMPUS IV, SUITE 200, AUSTIN, TX 78759
PHONE: 512-418-1771
WWW.KIMLEY-HORN.COM
TEXAS REGISTERED ENGINEERING FIRM F-928

No.	REVISIONS	DATE	BY

Plotted By: Cunningham, Ryan Date: October 14, 2025 11:28:27am File Path: K:\aus_civil\thomas ranch\prete – 2000 acres\hilltop – single-family\parcel 46\Cad\preliminary\plansheets\C-Final Plat.dwg

This document, together with the concepts and designs presented herein, as an instrument of service, is intended only for the specific purpose and client for which it was prepared. Reuse of and improper reliance on this document without written authorization and adaptation by Kimley-Horn and Associates, Inc. shall be without liability to Kimley-Horn and Associates, Inc.

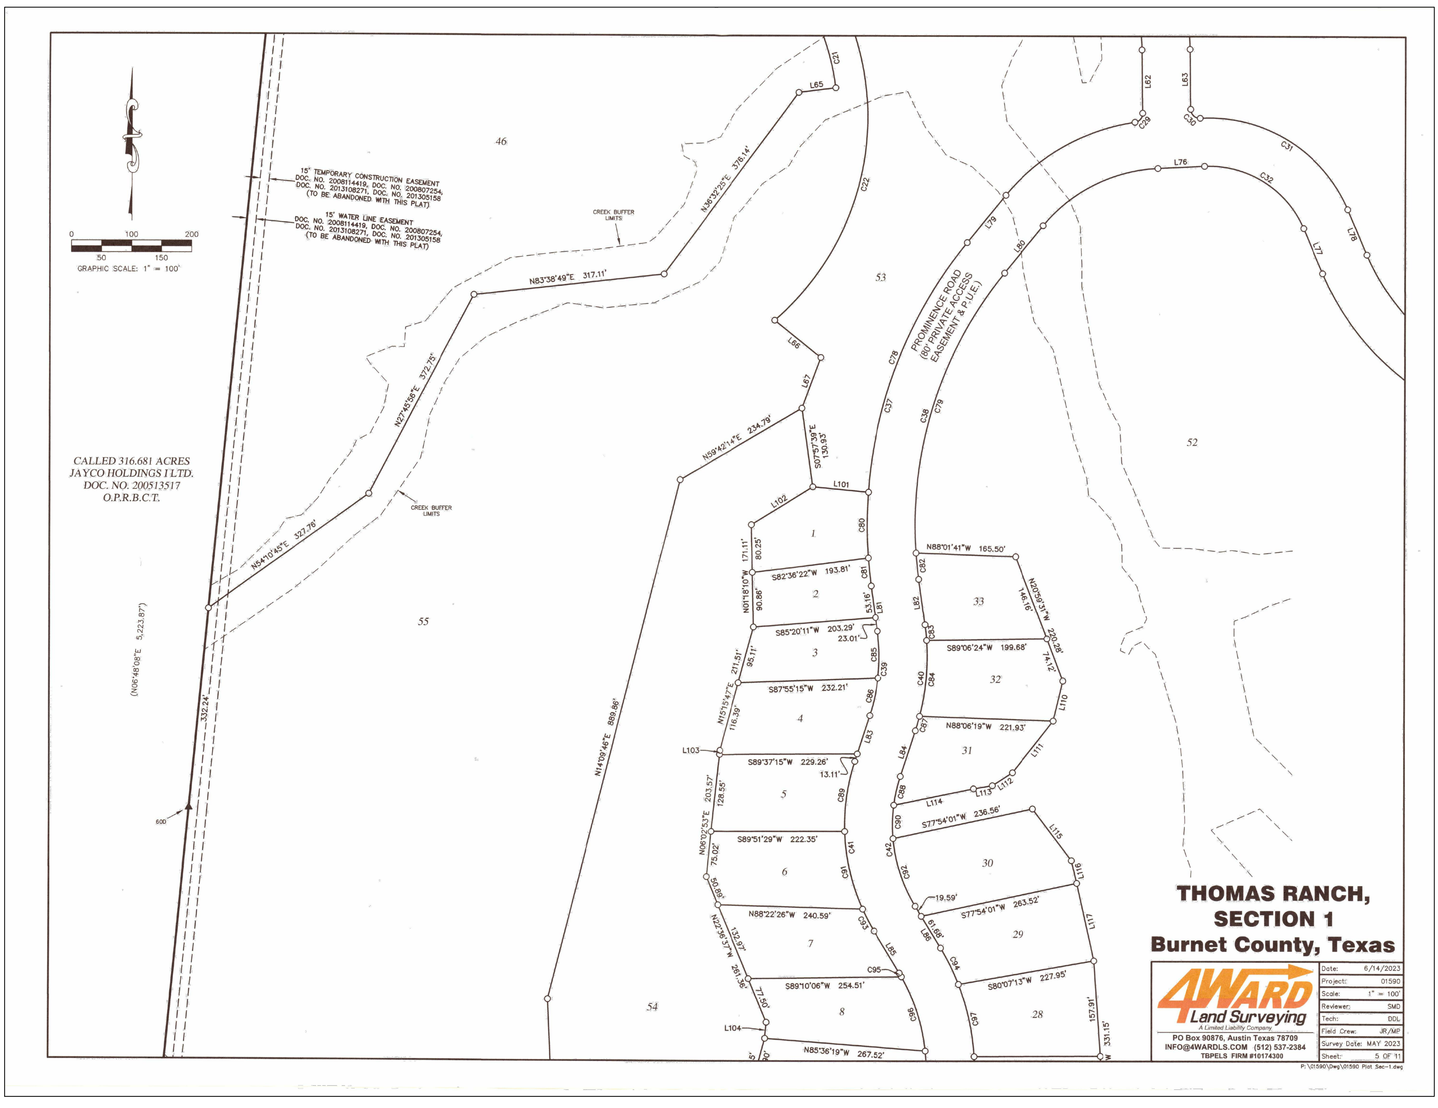

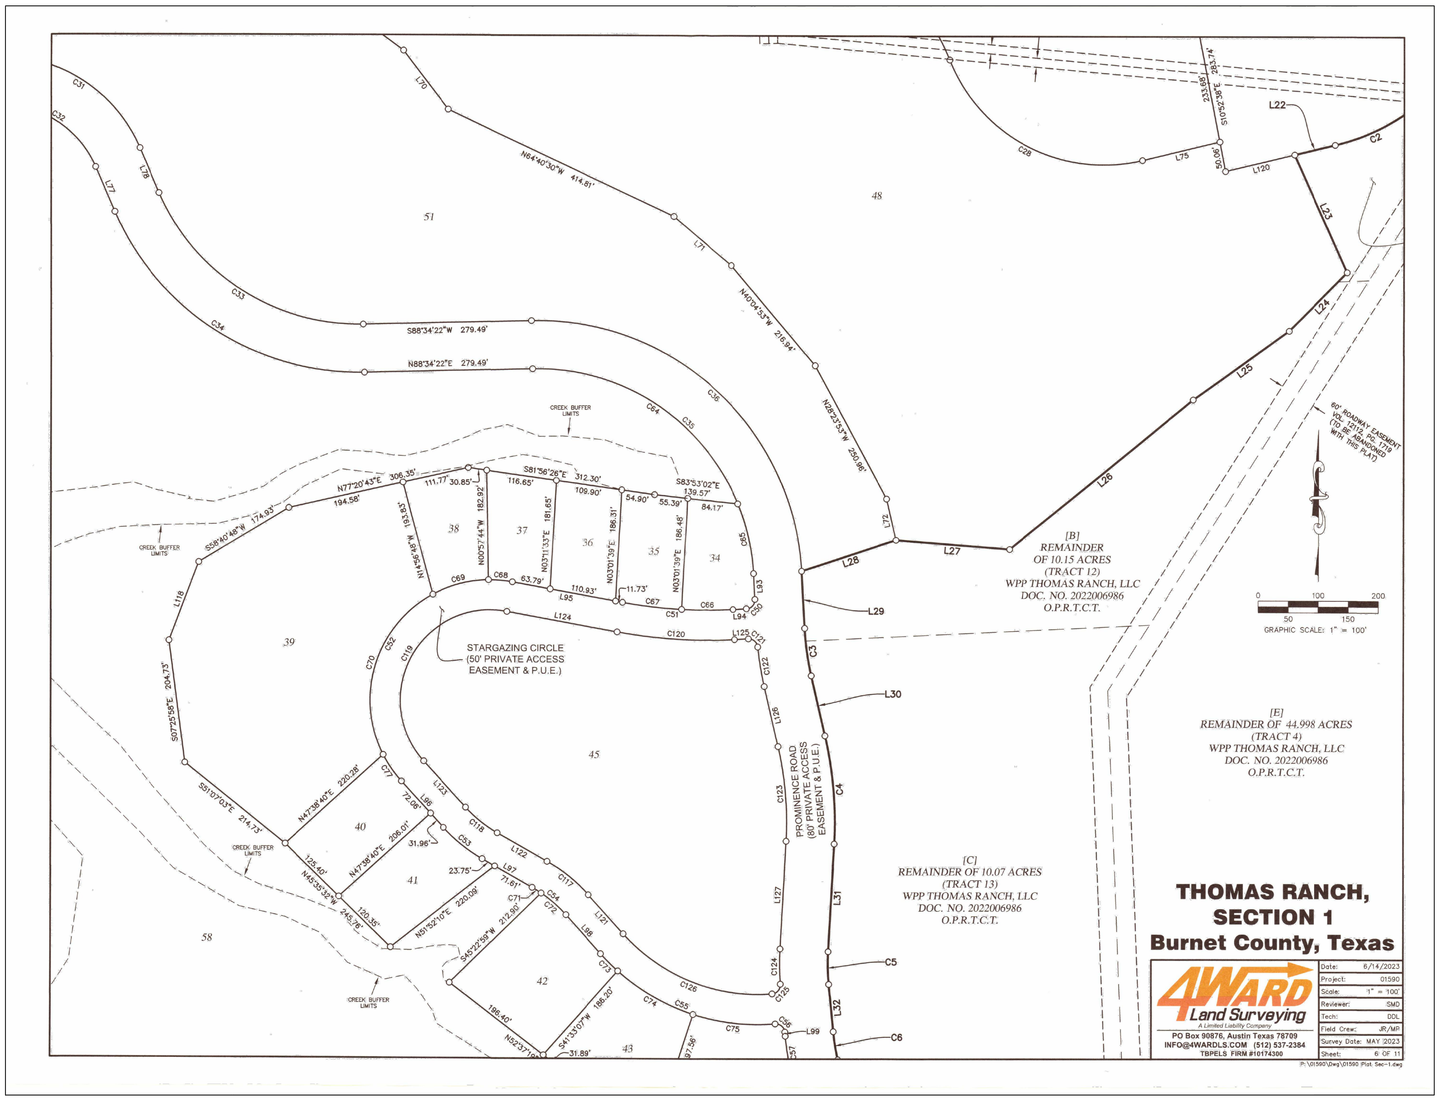

SHEET NUMBER 05 OF 11

THOMAS RANCH
PARCEL 46
BURNET COUNTY, TEXAS

FINAL PLAT (3 OF 6)

KHA PROJECT	069406209
DATE	AUGUST 2025
SCALE:	AS SHOWN
DESIGNED BY:	RMC
DRAWN BY:	AOR
CHECKED BY:	JAP

Kimley»Horn

© 2025 KIMLEY-HORN AND ASSOCIATES, INC.

10814 JOLLYVILLE ROAD, CAMPUS IV, SUITE 200, AUSTIN, TX 78759
PHONE: 512-418-1771
WWW.KIMLEY-HORN.COM
TEXAS REGISTERED ENGINEERING FIRM F-928

No.	REVISIONS	DATE	BY

Plotted By:Cunningham, Ryan Date:October 14, 2025 11:28:42am File Path:K:\aus_civil\thomas ranch\prete - 2000 acres\hilltop - single-family\parcel 46\Cad\preliminary\plansheets\C-Final Plat.dwg
This document, together with the concepts and designs presented herein, as an instrument of service, is intended only for the specific purpose and client for which it was prepared. Reuse of and improper reliance on this document without written authorization and adaptation by Kimley-Horn and Associates, Inc. shall be without liability to Kimley-Horn and Associates, Inc.

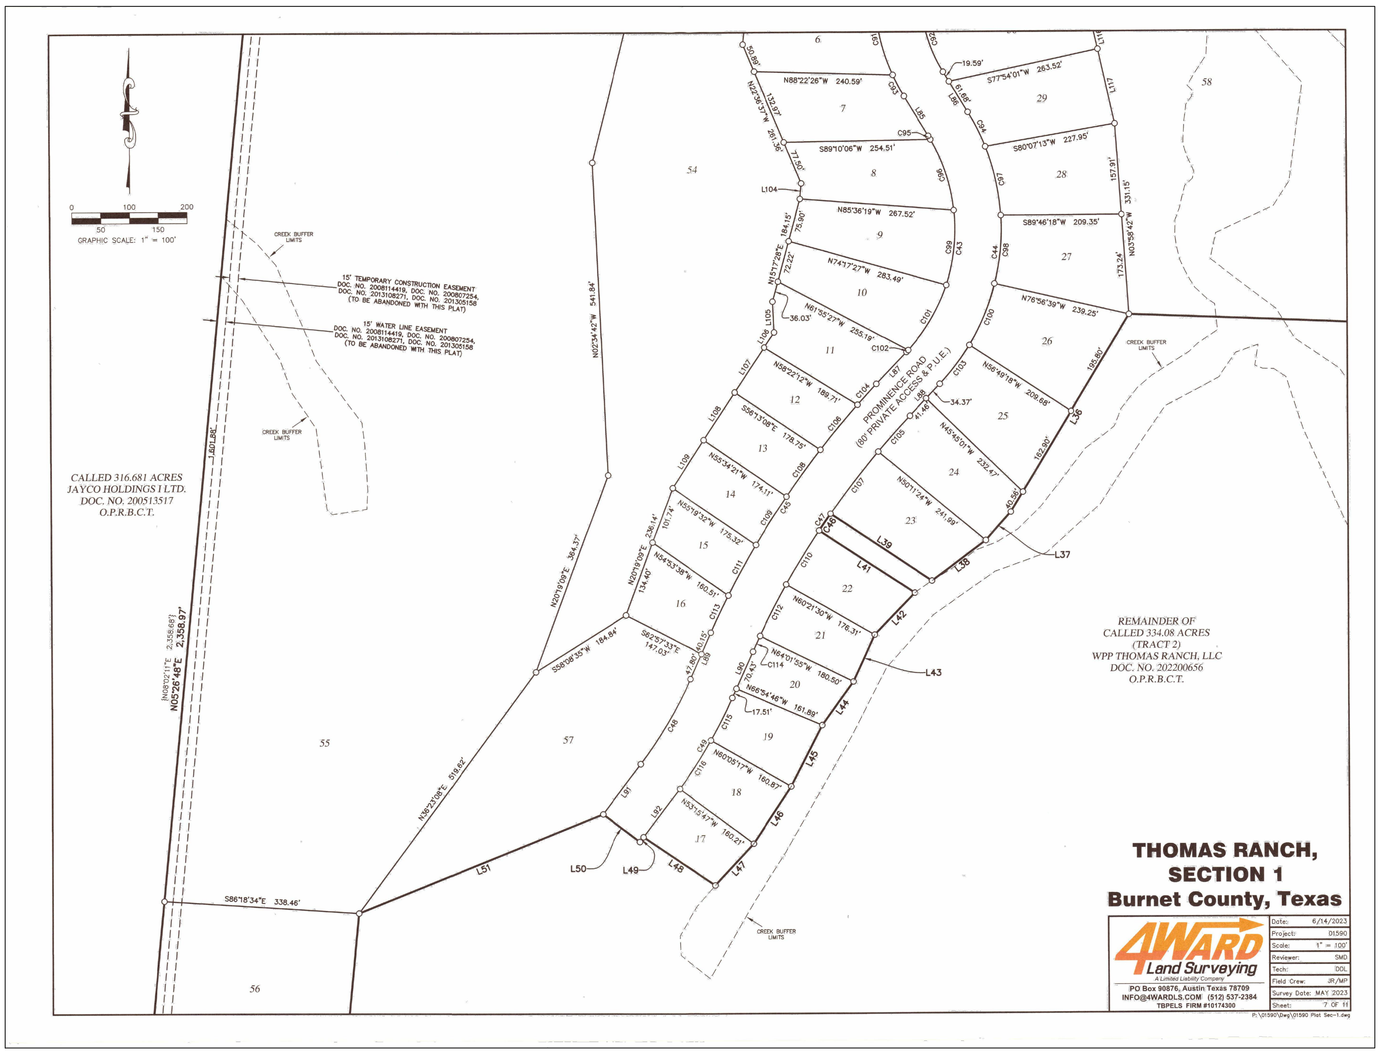

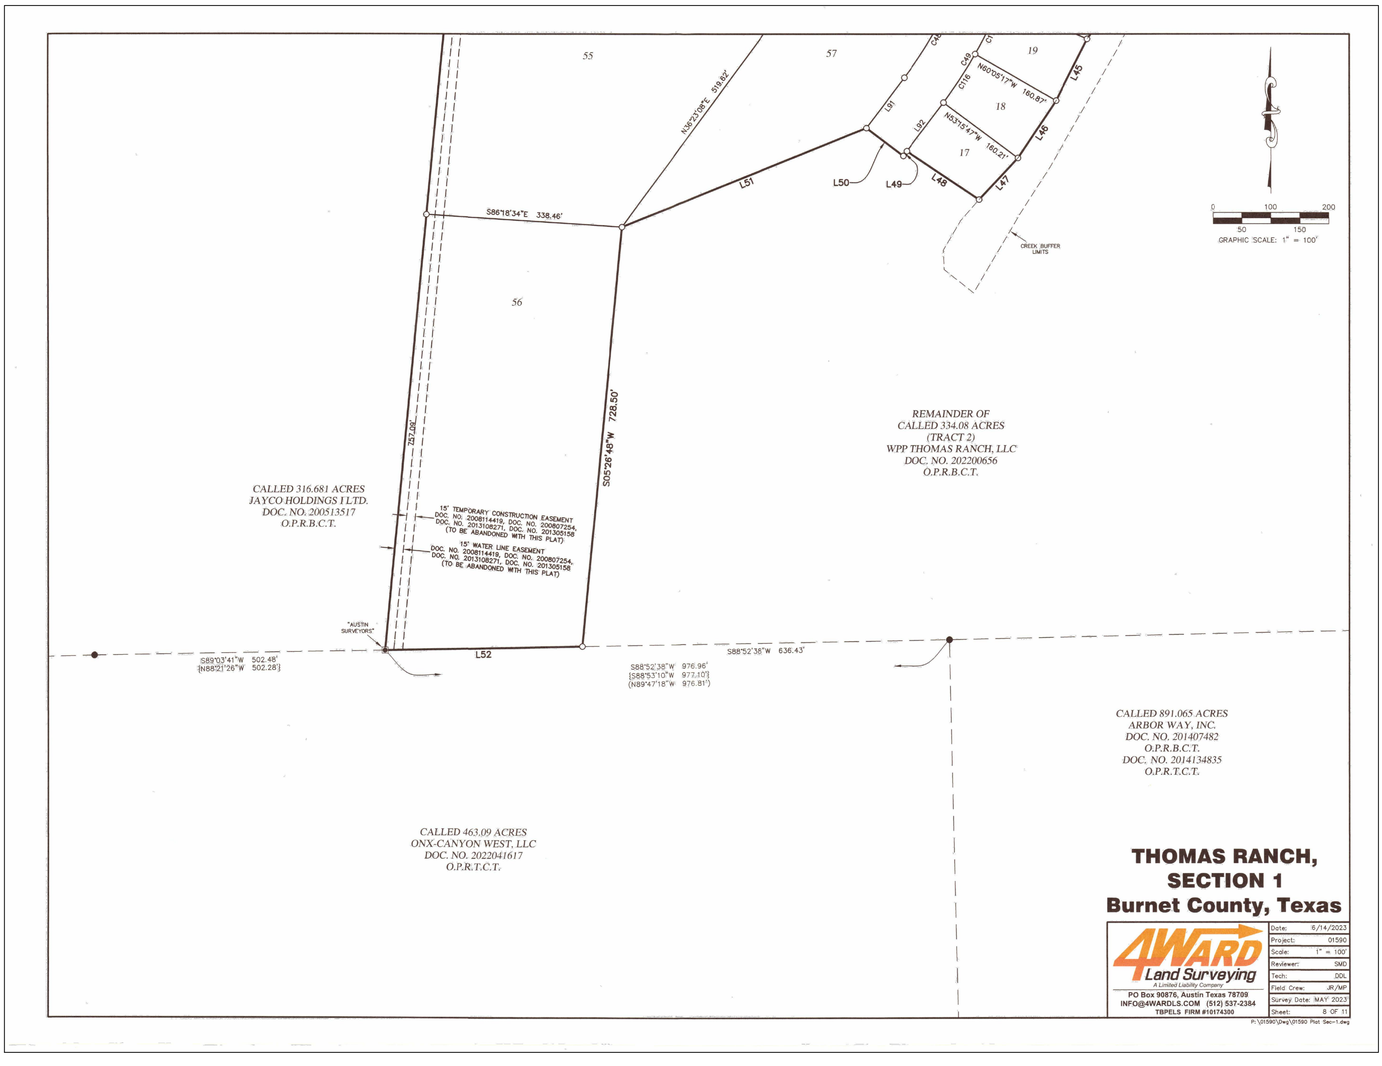

SHEET NUMBER 06 OF 11

THOMAS RANCH
PARCEL 46
BURNET COUNTY, TEXAS

FINAL PLAT (4 OF 6)

KHA PROJECT	069406209
DATE	AUGUST 2025
SCALE:	AS SHOWN
DESIGNED BY:	RMC
DRAWN BY:	AOR
CHECKED BY:	JAP

10/07/2025

Kimley»Horn
© 2025 KIMLEY-HORN AND ASSOCIATES, INC.
10814 JOLLYVILLE ROAD, CAMPUS IV, SUITE 200, AUSTIN, TX 78759
PHONE: 512-418-1771
WWW.KIMLEY-HORN.COM
TEXAS REGISTERED ENGINEERING FIRM F-928

No.	REVISIONS	DATE	BY

Plotted By:Cunningham, Ryan Date:October 14, 2025 11:28:52am File Path:K:\aus_civil\thomas ranch\prete - 2000 acres\hilltop - single-family\parcel 46\Cad\preliminary\plansheets\C-Final Plat.dwg
This document, together with the concepts and designs presented herein, as an instrument of service, is intended only for the specific purpose and client for which it was prepared. Reuse of and improper reliance on this document without written authorization and adaptation by Kimley-Horn and Associates, Inc. shall be without liability to Kimley-Horn and Associates, Inc.

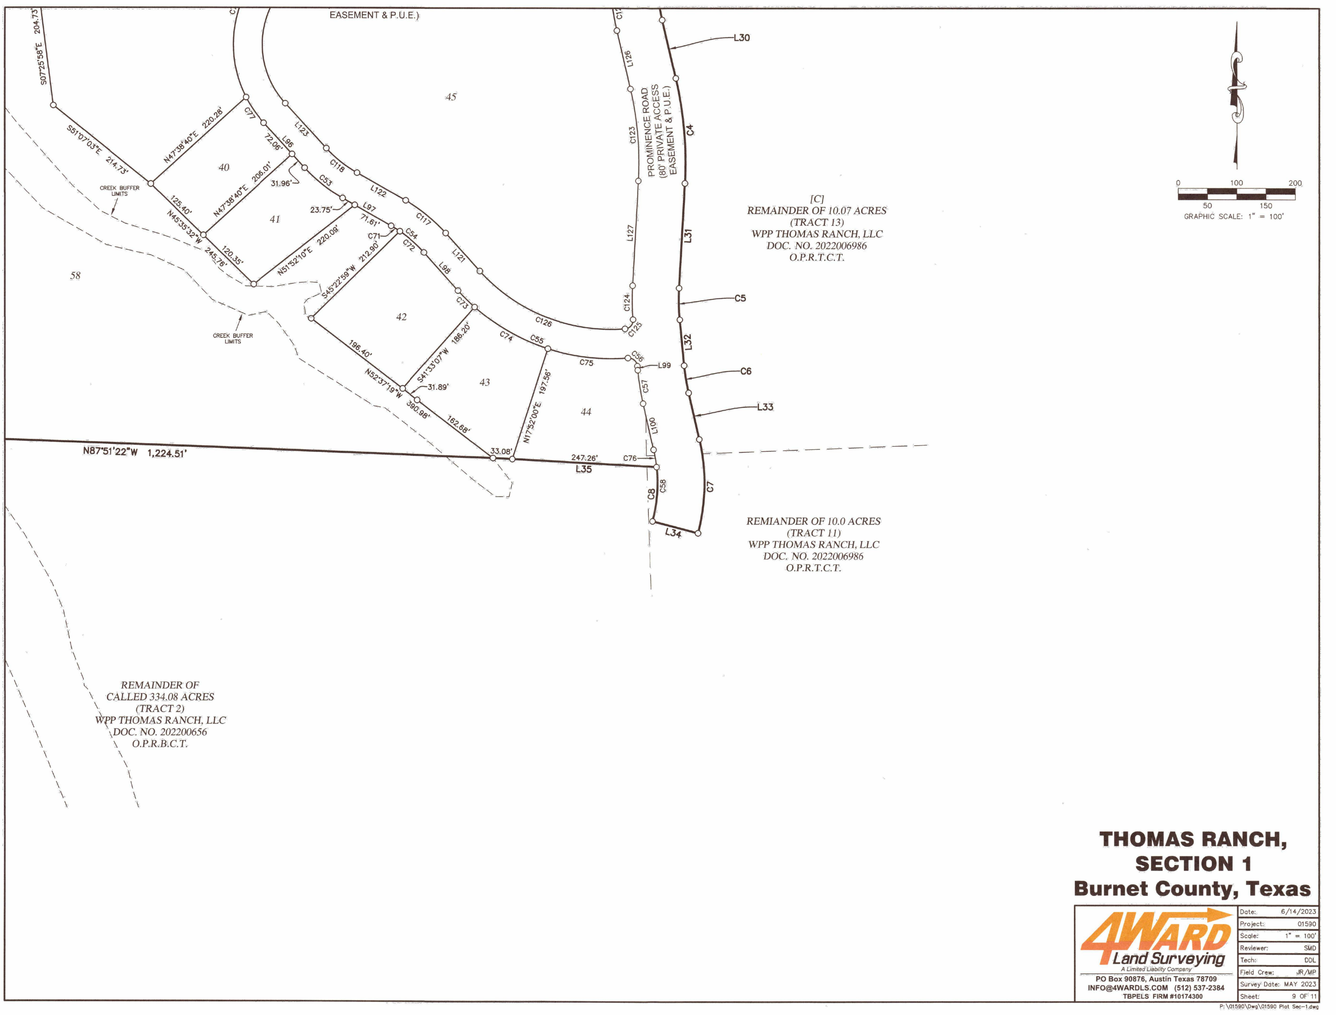

THOMAS RANCH,
SECTION 1
Burnet County, Texas

4WARD Land Surveying
A Limited Liability Company
PO Box 90876, Austin Texas 78709
INFO@4WARDLS.COM (512) 537-2384
TBPELS FIRM #10174300

Date:	6/14/2023
Project:	01590
Scale:	1" = 100'
Reviewer:	SMD
Tech:	EDL
Field Crew:	JR/MP
Survey Date:	MAY 2023
Sheet:	9 OF 11

P:\01590\Dwg\01590 Plat Sec-1.dwg

CURVE TABLE

CURVE #	RADIUS	LENGTH	DELTA	BEARING	DISTANCE
C1	312.00'	141.41'	25°58'10"	S68°05'43"E	140.21'
C2	350.00'	133.71'	21°53'18"	S65°24'04"W	132.90'
C3	460.00'	78.92'	9°49'46"	S08°07'44"E	78.82'
C4	640.00'	181.29'	16°13'48"	S04°55'43"E	180.69'
C5	360.00'	54.29'	8°38'27"	S01°08'02"E	54.24'
C6	360.00'	47.10'	7°29'46"	S09°12'08"E	47.07'
C7	340.00'	163.13'	27°29'25"	S00°47'41"W	161.57'
C8	260.00'	94.88'	20°54'31"	N04°05'08"E	94.35'
C9	415.00'	109.39'	15°06'09"	N05°05'05"W	109.07'
C10	335.00'	88.30'	15°06'09"	N05°05'05"W	88.05'
C11	335.04'	119.86'	20°29'51"	N02°23'10"W	119.22'
C12	415.00'	148.49'	20°30'01"	N02°23'10"W	147.69'
C13	415.00'	342.83'	47°19'57"	S15°48'08"E	333.17'
C14	335.00'	276.75'	47°19'57"	N15°48'08"W	268.94'
C15	335.00'	226.45'	38°43'48"	S20°06'12"E	222.16'
C16	415.00'	280.53'	38°43'48"	N20°06'12"W	275.22'
C17	225.00'	162.63'	41°24'50"	N45°05'09"E	159.12'
C18	175.00'	122.96'	40°15'22"	N44°31'28"E	120.44'
C19	350.00'	297.84'	48°45'25"	N48°46'30"E	288.93'
C20	400.00'	286.78'	41°04'39"	N44°56'07"E	280.67'
C21	395.00'	95.24'	13°48'53"	N14°07'19"W	95.01'
C22	445.00'	543.78'	70°00'49"	N14°03'51"E	510.57'
C23	386.08'	168.81'	25°03'06"	S40°33'06"W	167.47'
C24	155.00'	164.03'	60°37'59"	S10°33'38"W	156.48'
C25	625.00'	270.52'	24°47'59"	S07°21'22"E	268.42'
C26	155.00'	254.22'	93°58'15"	S41°56'30"E	226.67'
C27	325.00'	381.25'	67°12'44"	S55°11'10"E	359.76'
C28	275.00'	393.93'	82°04'29"	S62°37'02"E	361.10'
C29	15.00'	21.52'	82°12'56"	S40°22'09"W	19.72'
C30	15.00'	24.09'	91°59'59"	N46°44'18"W	21.58'
C31	250.00'	303.47'	69°33'05"	N57°57'46"W	285.18'
C32	170.00'	206.36'	69°33'05"	S57°57'46"E	193.92'
C33	360.00'	428.77'	68°14'25"	N57°18'26"W	403.87'
C34	440.00'	524.05'	68°14'25"	S57°18'26"E	493.62'
C35	360.00'	554.26'	88°12'47"	S47°19'15"E	501.12'
C36	440.00'	677.43'	88°12'47"	N47°19'15"W	612.48'
C37	740.00'	608.61'	47°07'21"	S15°32'15"W	591.60'
C38	660.00'	542.81'	47°07'21"	N15°32'15"E	527.64'
C39	310.00'	141.06'	26°04'20"	S05°00'45"W	139.85'
C40	390.00'	177.47'	26°04'20"	N05°00'45"E	175.94'
C41	340.00'	292.64'	49°18'51"	S06°36'31"E	283.69'
C42	260.00'	223.78'	49°18'51"	N06°36'31"W	216.94'
C43	310.00'	405.07'	74°52'01"	S06°10'04"W	376.86'
C44	390.00'	509.60'	74°52'01"	N06°10'04"E	474.11'
C45	1,540.00'	521.07'	19°23'11"	S33°54'29"W	518.59'
C46	1,598.75'	35.67'	1°16'41"	S34°20'59"W	35.66'
C47	1,598.75'	35.67'	1°16'41"	S34°20'59"W	35.66'
C48	760.00'	171.31'	12°54'52"	S30°40'19"W	170.94'
C49	840.00'	189.34'	12°54'52"	N30°40'19"E	188.94'
C50	15.00'	23.56'	90°00'00"	S41°47'09"W	21.21'
C51	775.00'	184.60'	13°38'52"	N86°23'25"W	184.17'
C52	200.00'	498.43'	142°47'20"	S29°02'20"W	379.10'
C53	265.00'	83.18'	17°59'03"	S51°20'51"E	82.84'
C54	225.00'	72.61'	18°29'25"	S51°05'41"E	72.30'
C55	350.00'	323.83'	53°00'41"	S68°21'19"E	312.40'
C56	15.00'	23.41'	89°24'25"	S50°09'28"E	21.10'
C57	440.00'	57.57'	7°29'46"	S09°12'08"E	57.53'
C58	260.00'	124.75'	27°29'25"	S00°47'41"W	123.55'
C59	415.00'	191.10'	26°23'04"	N05°19'41"W	189.42'
C60	415.00'	50.12'	6°55'09"	N21°58'48"W	50.09'

CURVE TABLE

CURVE #	RADIUS	LENGTH	DELTA	BEARING	DISTANCE
C61	415.00'	101.61'	14°01'44"	S32°27'14"E	101.36'
C62	415.00'	145.65'	20°06'34"	N29°24'50"W	144.91'
C63	415.00'	134.87'	18°37'14"	N10°02'56"W	134.28'
C64	360.00'	433.86'	69°03'02"	N56°54'07"W	408.07'
C65	360.00'	120.40'	19°09'45"	N12°47'44"W	119.84'
C66	775.00'	85.95'	6°21'16"	N89°57'47"E	85.91'
C67	775.00'	98.65'	7°17'36"	S83°12'47"E	98.58'
C68	200.00'	39.78'	11°23'45"	S85°15'52"E	39.71'
C69	200.00'	96.82'	27°44'09"	N75°10'11"E	95.87'
C70	200.00'	308.05'	88°14'55"	N17°10'40"E	278.49'
C71	225.00'	17.64'	4°29'28"	N58°05'40"W	17.63'
C72	225.00'	54.97'	13°59'55"	N48°50'58"W	54.84'
C73	350.00'	40.31'	6°35'54"	S45°08'56"E	40.28'
C74	350.00'	144.68'	23°41'07"	S60°17'27"E	143.66'
C75	350.00'	138.84'	22°43'40"	N83°29'50"W	137.93'
C76	260.00'	29.87'	6°34'54"	N09°39'34"W	29.85'
C77	200.00'	53.79'	15°24'32"	N34°39'04"W	53.63'
C78	736.83'	451.83'	35°08'03"	S21°34'10"W	444.79'
C79	660.00'	498.86'	43°18'25"	S17°26'42"W	487.07'
C80	694.09'	109.85'	9°04'04"	N00°00'45"E	109.73'
C81	740.00'	46.89'	3°37'49"	N06°12'31"W	46.88'
C82	659.82'	43.95'	3°48'59"	S06°06'59"E	43.94'
C83	390.00'	26.31'	3°51'54"	S06°05'28"E	26.30'
C84	390.00'	126.36'	18°33'51"	S05°07'24"W	125.81'
C85	310.00'	77.29'	14°17'08"	N00°52'52"W	77.09'
C86	310.00'	63.77'	11°47'13"	N12°09'19"E	63.66'
C87	390.00'	24.80'	3°38'35"	S16°13'37"W	24.79'
C88	260.01'	48.90'	10°46'32"	S12°39'39"W	48.83'
C89	340.00'	118.09'	19°54'01"	N08°05'54"E	117.50'
C90	260.02'	55.69'	12°16'15"	S01°08'13"W	55.58'
C91	340.00'	133.26'	22°27'23"	N13°04'48"W	132.41'
C92	257.80'	119.21'	26°29'41"	S18°07'57"E	118.15'
C93	340.00'	41.29'	6°57'26"	N27°47'13"W	41.26'
C94	390.00'	67.23'	9°52'39"	S26°19'37"E	67.15'
C95	310.00'	7.27'	1°20'40"	N30°35'36"W	7.27'
C96	309.76'	129.72'	23°59'38"	N17°55'44"W	128.77'
C97	390.00'	122.59'	18°00'38"	S12°22'59"E	122.09'
C98	355.79'	119.08'	19°10'33"	S05°40'03"W	118.52'
C99	312.26'	131.17'	24°04'06"	N06°06'14"E	130.21'
C100	379.49'	115.92'	17°30'08"	S22°12'35"W	115.47'
C101	314.21'	132.25'	24°06'54"	N30°34'54"E	131.27'
C102	310.00'	4.68'	0°51'53"	N43°10'08"E	4.68'
C103	408.69'	84.75'	11°52'56"	S37°32'17"W	84.60'
C104	1,540.00'	48.61'	1°48'30"	N42°41'49"E	48.60'
C105	1,460.00'	82.57'	3°14'25"	S41°58'52"W	82.56'
C106	1,540.00'	100.80'	3°45'01"	N39°50'04"E	100.78'
C107	1,460.00'	136.12'	5°20'30"	S37°41'24"W	136.07'
C108	1,540.00'	100.33'	3°43'58"	N36°10'35"E	100.31'
C109	1,540.00'	100.12'	3°43'30"	N32°26'51"E	100.10'
C110	1,472.30'	110.06'	4°17'00"	S31°27'00"W	110.04'
C111	1,540.00'	100.33'	3°43'58"	N28°43'07"E	100.31'
C112	1,460.00'	100.03'	3°55'32"	S27°20'15"W	100.01'
C113	1,540.00'	70.89'	2°38'15"	N25°32'00"E	70.88'
C114	1,460.00'	29.56'	1°09'36"	S24°47'41"W	29.56'
C115	840.00'	82.53'	5°37'44"	S27°01'45"W	82.49'
C116	840.00'	100.05'	6°49'28"	S33°15'21"W	99.99'
C117	275.00'	88.75'	18°29'24"	N51°05'41"W	88.36'
C118	215.00'	67.48'	17°59'03"	N51°20'51"W	67.21'
C119	150.00'	373.82'	142°47'20"	N29°02'20"E	284.32'
C120	825.00'	196.51'	13°38'52"	S86°23'25"E	196.05'

CURVE TABLE

CURVE #	RADIUS	LENGTH	DELTA	BEARING	DISTANCE
C121	15.00'	22.82'	87°08'50"	S49°38'26"E	20.68'
C122	540.00'	65.75'	6°58'36"	S09°33'19"E	65.71'
C123	560.00'	158.63'	16°13'48"	S04°55'43"E	158.10'
C124	440.00'	58.35'	7°35'51"	S00°36'44"E	58.30'
C125	15.00'	23.48'	89°42'05"	S40°26'23"W	21.16'
C126	300.00'	276.77'	52°51'36"	N68°16'47"W	267.06'
C127	335.00'	117.58'	20°06'34"	N29°24'50"W	116.97'
C128	335.00'	108.87'	18°37'14"	N10°02'56"W	108.39'

LINE TABLE

LINE #	DIRECTION	LENGTH
L1	S74°47'52"E	67.65'
L2	S51°48'35"E	239.99'
L3	S51°12'53"E	211.92'
L4	S53°19'55"E	404.10'
L5	S52°07'43"E	402.41'
L6	S81°47'38"E	50.80'
L7	S85°07'22"E	185.27'
L8	S70°34'08"E	75.85'
L9	S63°32'33"E	141.58'
L10	S61°54'58"E	65.82'
L11	S53°32'28"E	26.36'
L12	S45°51'06"E	128.17'
L13	S28°53'34"E	104.89'
L14	S18°10'41"E	150.60'
L15	S28°39'58"W	220.41'
L16	N59°59'11"W	114.46'
L17	N72°16'48"W	78.97'
L18	N52°11'52"W	78.51'
L19	N75°15'10"W	173.82'
L20	N47°23'02"W	281.64'
L21	N36°22'20"W	50.68'
L22	S76°20'43"W	69.56'
L23	S24°10'27"E	214.59'
L24	S44°39'02"W	137.10'
L25	S54°08'52"W	195.82'
L26	S50°46'50"W	394.33'
L27	N85°25'05"W	189.35'
L28	S71°44'37"W	165.57'
L29	S03°12'51"E	95.70'
L30	S13°02'37"E	102.38'
L31	S03°11'12"W	179.51'
L32	S05°27'15"E	78.59'
L33	S12°57'01"E	81.15'
L34	N75°27'37"W	80.00'
L35	N86°55'40"W	280.34'
L36	S31°07'49"W	399.26'
L37	S41°21'12"W	65.81'
L38	S53°03'49"W	116.71'
L39	N56°15'55"W	211.39'
L40	S18°10'41"E	6.69'
L41	S56°41'06"E	198.32'
L42	S44°05'49"W	100.46'
L43	S24°34'22"W	88.71'
L44	S35°53'03"W	93.21'

LINE TABLE

LINE #	DIRECTION	LENGTH
L45	S27°01'20"W	119.21'
L46	S33°35'02"W	119.10'
L47	S42°56'18"W	98.44'
L48	N56°08'14"W	150.46'
L49	S37°07'45"W	10.38'
L50	N52°52'15"W	80.00'
L51	S67°57'30"W	457.00'
L52	S88°52'38"W	340.54'
L53	N21°03'00"W	89.40'
L54	N10°54'56"E	113.95'
L55	N46°16'57"E	89.14'
L56	N02°27'59"E	72.42'
L57	N02°27'59"E	68.73'
L58	N12°38'10"W	155.05'
L59	N12°38'10"W	155.05'
L60	N07°51'51"E	152.22'
L61	N07°51'51"E	152.22'
L62	S00°44'18"E	104.54'
L63	N00°44'18"W	98.89'
L64	N20°56'33"W	94.93'
L65	N82°43'44"E	61.50'
L66	N51°07'53"W	98.05'
L67	N20°15'59"E	89.50'
L68	S52°31'21"W	72.42'
L69	N54°20'12"W	103.42'
L70	N37°34'46"W	122.81'
L71	N49°41'49"W	125.75'
L72	N12°53'59"W	70.61'
L73	S40°52'37"W	53.75'
L74	S19°45'21"E	124.02'
L75	N76°20'43"E	132.27'
L76	N87°15'42"E	77.94'
L77	S23°11'13"E	81.46'
L78	N23°11'13"W	81.46'
L79	S39°05'55"W	101.38'
L80	N39°05'55"E	101.38'
L81	S08°01'25"E	76.17'
L82	N08°01'25"W	76.17'
L83	S18°02'55"W	80.11'
L84	N18°02'55"E	80.11'
L85	S31°15'56"E	81.26'
L86	N31°15'56"W	81.26'
L87	S43°36'04"W	75.83'
L88	N43°36'04"E	75.83'

LINE TABLE

LINE #	DIRECTION	LENGTH
L89	S24°12'53"W	87.95'
L90	N24°12'53"E	87.95'
L91	S37°07'45"W	109.01'
L92	N37°07'45"E	109.01'
L93	S03°12'51"E	43.32'
L94	S86°47'09"W	22.51'
L95	N79°33'59"W	186.44'
L96	S42°21'19"E	104.03'
L97	S60°20'23"E	95.36'
L98	S41°50'59"E	87.18'
L99	S05°27'15"E	6.87'
L100	S12°57'01"E	81.15'
L101	N84°35'24"W	92.72'
L102	S58°09'18"W	119.76'
L103	S06°07'13"W	6.79'
L104	S05°07'03"W	26.89'
L105	S02°39'01"E	53.33'
L106	S33°43'54"W	32.02'
L107	S33°44'39"W	93.08'
L108	S33°31'06"W	98.26'
L109	S33°07'33"W	99.31'
L110	N13°12'55"E	68.37'
L111	N38°08'52"E	109.63'
L112	N57°10'11"E	39.80'
L113	N80°16'42"E	31.51'
L114	N78°22'32"E	134.80'
L115	N36°56'09"W	107.39'
L116	N13°03'38"W	38.57'
L117	N12°32'19"W	132.18'
L118	S20°44'50"W	139.42'
L119	N64°39'09"E	1.59'
L120	N76°20'43"E	117.87'
L121	N41°50'59"W	87.18'
L122	N60°20'23"W	95.36'
L123	N42°21'20"W	104.03'
L124	S79°33'59"E	186.44'
L125	N86°47'09"E	23.19'
L126	S13°02'37"E	102.38'
L127	S03°11'12"W	179.51'
L128	S70°38'27"W	80.00'

LINE TABLE (RECORD)

LINE #	DIRECTION	LENGTH
(L1)	S73°26'33"E	67.66'
[L7]	S83°43'22"E	185.35'
[L8]	S69°05'13"E	75.76'
[L9]	S62°09'25"E	141.91'
[L10]	S60°23'08"E	65.71'
[L11]	S52°23'59"E	26.39'
[L12]	S44°25'03"E	128.13'
[L13]	S27°24'37"E	104.89'

LEGEND

	PROPERTY LINE
	EXISTING PROPERTY LINES
	EXISTING EASEMENTS
◆	FENCE CORNER
○	1/2" IRON ROD WITH "4WARD BOUNDARY" CAP SET
⊙	1/2" IRON PIPE FOUND (UNLESS NOTED)
●	1/2" IRON ROD FOUND (UNLESS NOTED)
◉	IRON ROD WITH "CHAPARRAL" CAP FOUND (UNLESS NOTED)
△	CALCULATED POINT
▲	NAIL FOUND (AS NOTED)
⧋	SURVEY CONTROL POINT
DOC. NO.	DOCUMENT NUMBER
R.O.W.	RIGHT-OF-WAY
P.U.E.	PUBLIC UTILITY EASEMENT
O.P.R.B.C.T.	OFFICIAL PUBLIC RECORDS, BURNET COUNTY, TEXAS
O.P.R.T.C.T.	OFFICIAL PUBLIC RECORDS, TRAVIS COUNTY, TEXAS
(----)	RECORD INFORMATION PER DEED DOC. NO. 2022006656
[----]	RECORD INFORMATION PER DEED DOC. NO. 2022006986

THOMAS RANCH,
SECTION 1
Burnet County, Texas

4WARD Land Surveying
A Limited Liability Company
PO Box 90876, Austin Texas 78709
INFO@4WARDLS.COM (512) 537-2384
TBPELS FIRM #10174300

Date:	6/14/2023
Project:	01590
Scale:	N/A
Reviewer:	SMD
Tech:	EDL
Field Crew:	JR/MP
Survey Date:	MAY 2023
Sheet:	10 OF 11

P:\01590\Dwg\01590 Plat Sec-1.dwg

SHEET NUMBER 07 OF 11

THOMAS RANCH
PARCEL 46
BURNET COUNTY, TEXAS

FINAL PLAT (5 OF 6)

KHA PROJECT 069406209
DATE AUGUST 2025
SCALE: AS SHOWN
DESIGNED BY: RMC
DRAWN BY: AOR
CHECKED BY: JAP

10/7/2025

Kimley»Horn

© 2025 KIMLEY-HORN AND ASSOCIATES, INC.
10814 JOLLYVILLE ROAD, CAMPUS IV, SUITE 200, AUSTIN, TX 78759
PHONE: 512-418-1771
WWW.KIMLEY-HORN.COM
TEXAS REGISTERED ENGINEERING FIRM F-928

No.	REVISIONS	DATE	BY

Plotted By:Cunningham, Ryan Date:October 14, 2025 11:29:08am File Path:K:\aus_civil\thomas ranch\crete - 2000 acres\hilltop - single-family\parcel 46\Cad\preliminary\plansheets\C-Final Plat.dwg

This document, together with the concepts and designs presented herein, as an instrument of service, is intended only for the specific purpose and client for which it was prepared. Reuse of and improper reliance on this document without written authorization and adaptation by Kimley-Horn and Associates, Inc. shall be without liability to Kimley-Horn and Associates, Inc.

STATE OF TEXAS §
COUNTY OF BURNET §

KNOW ALL MEN BY THESE PRESENTS: THAT JAROM JOHNSON, PRESIDENT OF WPP THOMAS RANCH, LLC., AND REBECCA BUCHAN, CEO OF ARETE THOMAS RANCH HOLDINGS, LLC. BEING THE OWNERS OF 280.5429 ACRES OUT OF THE MARIA C. SALINAS SURVEY NO. 17, ABSTRACT NO. 776, AND THE W. W. BURTON SURVEY NO. 15, ABSTRACT NO. 1809, BOTH IN BURNET COUNTY, TEXAS, AND BEING A PORTION OF A CALLED 334.08 ACRE TRACT (DESCRIBED AS TRACT 2) AND ALL OF A CALLED 13 ACRE TRACT (DESCRIBED AS TRACT 3) CONVEYED TO WPP THOMAS RANCH, LLC., IN DOCUMENT NO. 202200656 OF THE OFFICIAL PUBLIC RECORDS OF BURNET COUNTY, TEXAS (O.P.R.B.C.T.), AND BEING A PORTION OF A CALLED 44.998 ACRE TRACT (DESCRIBED AS TRACT 4), A PORTION OF A CALLED 9.801 ACRE TRACT (DESCRIBED AS TRACT 5), A PORTION OF A CALLED 69.996 ACRE TRACT (DESCRIBED AS TRACT 7), A PORTION OF A CALLED 10.0 ACRE TRACT (DESCRIBED AS TRACT 11), A PORTION OF A CALLED 10.15 ACRE TRACT (DESCRIBED AS TRACT 12), AND A PORTION OF A CALLED 10.07 ACRE TRACT (DESCRIBED AS TRACT 13), ALL CONVEYED TO WPP THOMAS RANCH, LLC., IN DOCUMENT NO. 2022006986 OF THE OFFICIAL PUBLIC RECORDS OF TRAVIS COUNTY, TEXAS (O.P.R.T.C.T.), AND BEING ALL OF A 44.2944 ACRE TRACT AND A 50.5825 ACRE TRACT CONVEYED TO ARETE THOMAS RANCH HOLDINGS, LLC, IN DOCUMENT NO. _____ (O.P.R.B.C.T.), DO HEREBY STATE THAT THERE ARE NO LIEN HOLDERS OF THE CERTAIN TRACT LAND, AND DO HEREBY SUBDIVIDE 280.5436 ACRES AS SHOWN HEREON, TO BE KNOWN AS

THOMAS RANCH, SECTION 1

AS THE OFFICIAL PLAT OF THE SAME, THE EASEMENTS HEREON ARE RESERVED FOR THE USE OF PUBLIC UTILITY PROVIDERS.

JAROM JOHNSON, PRESIDENT
WPP THOMAS RANCH, LLC
3535 S. MARKET STREET, SUITE 400
W. VALLEY CITY, UTAH 84119

REBECCA BUCHAN, CEO
ARETE THOMAS RANCH HOLDINGS, LLC
4670 SOUTH HOLLADAY VILLAGE PLAZA, SUITE 200
SALT LAKE CITY, UTAH 84117

STATE OF UTAH §
COUNTY OF SALT LAKE §

BEFORE ME, THE UNDERSIGNED AUTHORITY, ON THIS DAY PERSONALLY APPEARED JAROM JOHNSON, PRESIDENT OF WPP THOMAS RANCH, LLC, KNOWN UNTO ME TO BE THE PERSON WHOSE NAME IS SUBSCRIBED TO THE FOREGOING INSTRUMENT, AND ACKNOWLEDGED TO ME THAT SUCH PERSON EXECUTED THE SAME FOR THE PURPOSES AND CONSIDERATIONS THEREIN STATED.

GIVEN UNDER MY HAND AND SEAL OF THIS 14th DAY OF June 2023 A.D.

NOTARY PUBLIC FOR SALT LAKE COUNTY, UTAH

AMBER DAVIS
Notary Public - State of Utah
Comm. No. 726935
My Commission Expires on
Jun 26, 2023

STATE OF UTAH §
COUNTY OF SALT LAKE §

BEFORE ME, THE UNDERSIGNED AUTHORITY, ON THIS DAY PERSONALLY APPEARED REBECCA BUCHAN, CEO OF ARETE THOMAS RANCH HOLDINGS, LLC, KNOWN UNTO ME TO BE THE PERSON WHOSE NAME IS SUBSCRIBED TO THE FOREGOING INSTRUMENT, AND ACKNOWLEDGED TO ME THAT SUCH PERSON EXECUTED THE SAME FOR THE PURPOSES AND CONSIDERATIONS THEREIN STATED.

GIVEN UNDER MY HAND AND SEAL OF THIS 14th DAY OF June 2023 A.D.

NOTARY PUBLIC FOR SALT LAKE COUNTY, UTAH

AMBER DAVIS
Notary Public - State of Utah
Comm. No. 726935
My Commission Expires on
Jun 26, 2023

STATE OF TEXAS §
COUNTY OF BURNET §

I, STEVEN M. DUARTE, DO HEREBY CERTIFY THAT THE SURVEY-RELATED PORTIONS OF THIS PLAT ARE TRUE AND CORRECT TO THE BEST OF MY KNOWLEDGE, THAT I PREPARED THIS PLAT FROM AN ACTUAL AND ACCURATE ON-THE-GROUND SURVEY OF THE LAND AND THAT THE MONUMENTS SHOWN THEREON WERE PROPERLY PLACED UNDER MY PERSONAL SUPERVISION. LOT CORNERS WILL BE SET AFTER THE PLAT IS RECORDED AND SITE GRADING IS COMPLETE.

STEVEN M. DUARTE, R.P.L.S.
TEXAS REGISTRATION NO. 5940
SDUARTE@4WARDLS.COM

6/19/23
DATE

STATE OF TEXAS
STEVEN M. DUARTE
5940
REGISTERED
PROFESSIONAL
LAND SURVEYOR

OWNER:
WPP THOMAS RANCH, LLC
595 SOUTH RIVERWOODS PARKWAY, SUITE 400
LOGAN, UTAH 84321

ENGINEER:
DEC-CENTRAL TEXAS, LLC
3409 EXECUTIVE CENTER DR., SUITE 129
AUSTIN, TEXAS 78731

SURVEYOR:
4WARD LAND SURVEYING
4120 FREDRICH, SUITE 200
AUSTIN, TEXAS 78744

ACREAGE: 280.5429

PATENT SURVEY: MARIA C. SALINAS SURVEY
NO. 17, ABSTRACT NO. 776,
W. W. BURTON SURVEY NO. 15,
ABSTRACT NO. 1809

NUMBER OF LOTS: 57

GENERAL NOTES:

1. THIS RESIDENTIAL AND COMMERCIAL SUBDIVISION IS WITHIN THE BURNET COUNTY IMPROVEMENT DISTRICT NO. 1, A SPECIAL DISTRICT WITH JURISDICTION TO LEVY TAXES TO SUPPORT THE CONSTRUCTION AND MAINTENANCE OF INFRASTRUCTURE WITHIN THE DEVELOPMENT. THIS PROPERTY SHALL BE DEVELOPED PURSUANT TO THE CONSENT AGREEMENT FOR THE CREATION OF THE DISTRICT. NO PORTION OF THIS PROJECT IS WITHIN AN ETJ.
2. THIS PLAT WAS PREPARED IN COMPLIANCE WITH THE BURNET COUNTY SUBDIVISION REGULATIONS.
3. THIS SUBDIVISION IS SERVED BY THE CENTRALIZED WATER DISTRIBUTION AND WASTEWATER TREATMENT SYSTEMS SHARED WITH TRAVIS COUNTY IMPROVEMENT DISTRICT NO. 1. BURNET COUNTY, BURNET COUNTY IMPROVEMENT DISTRICT NO. 1 AND TRAVIS COUNTY IMPROVEMENT DISTRICT NO. 1 DO NOT GUARANTEE THE QUALITY OR QUANTITY OF A RELIABLE WATER SOURCE.
4. BY FILING THIS PLAT WPP THOMAS RANCH AND ALL FUTURE OWNERS OF PROPERTY WITHIN THIS SUBDIVISION, BY PURCHASING SUCH PROPERTY ACKNOWLEDGE AND AGREE THAT THE COUNTY SHALL HAVE NO OBLIGATION WHATSOEVER TO REPAIR OR ACCEPT MAINTENANCE OF THE PRIVATE ROADS IN THIS SUBDIVISION.
5. PRIVATE/GATED ROADWAYS SHALL BE CONSIDERED PRIVATE AND SHALL BE MAINTAINED BY THE BURNET COUNTY IMPROVEMENT DISTRICT NO 1 AND/OR A HOMEOWNER'S ASSOCIATION.
6. ANY UNMANNED GATES SHALL HAVE A KNOX BOX FOR THE FIRE DEPARTMENT.
7. MINIMUM SINGLE-FAMILY, ATTACHED RESIDENTIAL LOT WIDTH SHALL BE FORTY FEET WIDE.
8. MINIMUM SINGLE-FAMILY, ATTACHED RESIDENTIAL LOT LENGTH SHALL BE EIGHTY FEET LONG.
9. MINIMUM FRONT SETBACK FOR SINGLE-FAMILY LOTS SHALL BE TWENTY-FIVE FEET OR AS REQUIRED BY THE HOMEOWNER'S ASSOCIATION.
10. MINIMUM REAR SETBACK FOR SINGLE-FAMILY LOTS SHALL BE TWENTY FEET OR AS REQUIRED BY THE HOMEOWNER'S ASSOCIATION.
11. MINIMUM SIDE SETBACK FOR SINGLE-FAMILY LOTS SHALL BE TEN FEET FROM LOT LINE, TWENTY FEET FROM SIDE ROAD R.O.W. OR AS REQUIRED BY THE HOMEOWNER'S ASSOCIATION.
12. MAXIMUM DENSITY FOR MULTIFAMILY IS 24 UNITS PER ACRE.
13. MINIMUM FRONT SETBACK FOR COMMERCIAL LOTS SHALL BE FIFTEEN FEET.
14. MINIMUM SIDE AND REAR SETBACK FOR COMMERCIAL LOTS SHALL BE TEN FEET.
15. A 25-FOOT WIDE R.O.W. RESERVATION IS INCLUDED ALONG COUNTY RD 404 FROM THE ENTRANCE TO THE EAST. A 50-FOOT R.O.W. RESERVATION IS INCLUDED ALONG COUNTY RD 404 FROM THE ENTRANCE TO THE WEST.
16. BURNET COUNTY AND THE BURNET COUNTY IMPROVEMENT DISTRICT NO. 1 DO NOT GUARANTEE THE QUALITY OR QUANTITY OF A RELIABLE WATER SOURCE.
17. LOTS 1-38 AND 40-44 ON THIS SUBDIVISION PLAT SHALL NOT BE SUBDIVIDED; LOT 39 WILL BE SUBDIVIDED INTO MULTIPLE LOTS OR A CONDOMINIUM REGIME.
18. THIS PROPERTY LIES ENTIRELY WITHIN ZONE X (AREA OUTSIDE THE 100-YEAR FLOODPLAIN), AS SHOWN ON THE BURNET COUNTY FLOOD INSURANCE RATE MAP NO. 48053C0705F DATED MARCH 15, 2012.
19. THE ENGINEERING PORTIONS OF THIS PLAT WERE DESIGNED BY DEC-CENTRAL TEXAS.

LCRA NOTES:

1.ALL PROPERTY HEREIN IS SUBJECT TO THE LOWER COLORADO RIVER AUTHORITY'S HIGHLAND LAKES WATERSHED ORDINANCE (HLWO). ALL STORMWATER RUNOFF SHALL BE TREATED AND MANAGED PER THE HLWO TECHNICAL CRITERIA BEFORE DRAINING TO THE EXISTING WATERWAYS AND CREEKS. WRITTEN NOTIFICATION AND/OR PERMITS ARE REQUIRED PRIOR TO COMMENCING ANY DEVELOPMENT ACTIVITIES. CONTACT LCRA WATERSHED MANAGEMENT AT 1-800-776-5272, EXTENSION 2324 FOR MORE INFORMATION.

2.THE WATERWAY BUFFER ZONE EASEMENT IS FOR THE PROTECTION OF THE ENVIRONMENT BY IMPROVING THE QUALITY OF STORMWATER RUNOFF FROM DEVELOPED LANDS. THE NATIVE LAND OR MANAGEMENT PRACTICES WITHIN THE EASEMENT ARE TO HELP MAINTAIN CLEAN WATER IN CREEKS, RIVERS AND LAKES. NO STRUCTURE OR IMPROVEMENTS OTHER THAN THOSE NOTED IN CHAPTER 3.4 OF THE HLWO WATER QUALITY MANAGEMENT TECHNICAL MANUAL MAY BE PLACED OR PERFORMED WITHIN THE EASEMENT WITHOUT SPECIFIC PRIOR AUTHORIZATION AND APPROVAL IN WRITING FROM THE LCRA, ITS SUCCESSORS OR ASSIGNS, OR OTHER GOVERNMENTAL ENTITY WITH AUTHORITY TO PERMIT SUCH IMPROVEMENTS. ROADWAY CROSSINGS, STORMWATER DETENTION STRUCTURES, AND UTILITY CROSSINGS SHALL MINIMIZE DISTURBANCE TO THE MAXIMUM EXTENT PRACTICAL AND SHOULD OCCUR AT NEAR RIGHT ANGLES TO THE WATERWAY CENTERLINE. THE EASEMENT SHALL BE MAINTAINED BY PRESERVING AND RESTORING NATIVE VEGETATION. THE EASEMENT MAY NOT BE AMENDED EXCEPT BY EXPRESS WRITTEN AGREEMENT OF THE LCRA, ITS SUCCESSORS OR ASSIGNS, OR OTHER GOVERNMENTAL ENTITY WITH PROPERTY AUTHORITY.

3.THE PERMANENT WATER QUALITY BEST MANAGEMENT PRACTICE (BMP) EASEMENT IS FOR THE PURPOSE OF PROTECTING THE ENVIRONMENT BY IMPROVING THE QUALITY OF STORMWATER RUNOFF FROM DEVELOPED LANDS. NO STRUCTURE OR OTHER IMPROVEMENT MAY BE CONSTRUCTED OR MAINTAINED WITHIN A WATER QUALITY BMP EASEMENT AREA UNLESS SPECIFICALLY AUTHORIZED AND APPROVED IN WRITING IN ADVANCE BY THE LOWER COLORADO RIVER AUTHORITY (LCRA). THE WATER QUALITY BMP EASEMENT MAY BE ENFORCED BY THE LOWER COLORADO RIVER AUTHORITY OR ANY OTHER GOVERNMENTAL ENTITY WITH THE AUTHORITY TO PROTECT THE ENVIRONMENT FOR THE BENEFIT OF THE PUBLIC, BY INJUNCTION OR OTHER ACTION IN A COURT OF APPROPRIATE JURISDICTION.

4.PRIOR TO SUBMITTING A DEVELOPMENT PERMIT APPLICATION, THE APPLICANT MUST PREPARE A WATER QUALITY MASTER PLAN PER SECTION 6.2 OF THE HIGHLAND LAKES WATERSHED ORDINANCE. TECHNICAL CRITERIA AND REQUIREMENTS OF THE MASTER PLAN ARE DETAILED IN APPENDIX 1.6 OF THE HLWO WATER QUALITY MANAGEMENT TECHNICAL MANUAL. A DEVELOPMENT PERMIT FOR A PHASE OR SECTION CAN BE SUBMITTED CONCURRENTLY WITH AN OVERALL DEVELOPMENT WATER QUALITY MASTER PLAN.

BEARING BASIS:

ALL BEARINGS ARE BASED ON THE TEXAS STATE PLANE COORDINATE SYSTEM, GRID NORTH, CENTRAL ZONE, (4203), NAD83 (CORS). ALL DISTANCES WERE ADJUSTED TO SURFACE USING A COMBINED SCALE FACTOR OF 1.00017175683.

SURVEY CONTROL:

CONTROL FOR THIS SURVEY IS BASED ON A 1/2" IRON ROD WITH "4WARD CONTROL" CAP SET, GRID COORDINATES (STATE PLANE TEXAS CENTRAL – 4203) AND ELEVATIONS (NAVD88) SHOWN HEREON DERIVED FROM GPS STATIC OBSERVATIONS WERE COMPUTED FROM NGS O.P.U.S. SOLUTION REPORT DERIVED FROM 4WARD STATIC DATA COLLECTED 1/10/23.

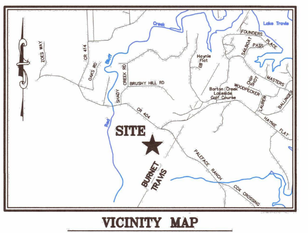
Lake Travis
Travis
Burnet
Lago Vista
Jonestown
Leander
Cedar Park
Round Rock
Georgetown
Austin-Bergstrom International Airport
Pflugerville
Manor
Hutto
Taylor
Granger
Bertram
Liberty Hill
Florence
Jarrell
Georgetown Municipal Airport
Burnet Municipal Airport Kate Craddock Field
Inks Lake
Lake Buchanan
Lake LBJ
Lake Marble Falls
Lake Travis
Lake Austin
Colorado River
Pedernales River
Lake Georgetown
Lake Granger
Lake Stillhouse Hollow
Lake Belton
Lake Pflugerville
Lake Walter E. Long
Decker Lake
Walnut Creek
Gilleland Creek
Brushy Creek
Dry Creek
Berry Creek
Willis Creek
Rowe Lake
Rowe Lane
Rowe Ln
Wyldwood Rd
Wyldwood Rd
Bell Springs Rd
Bell Springs Rd
Bell Springs

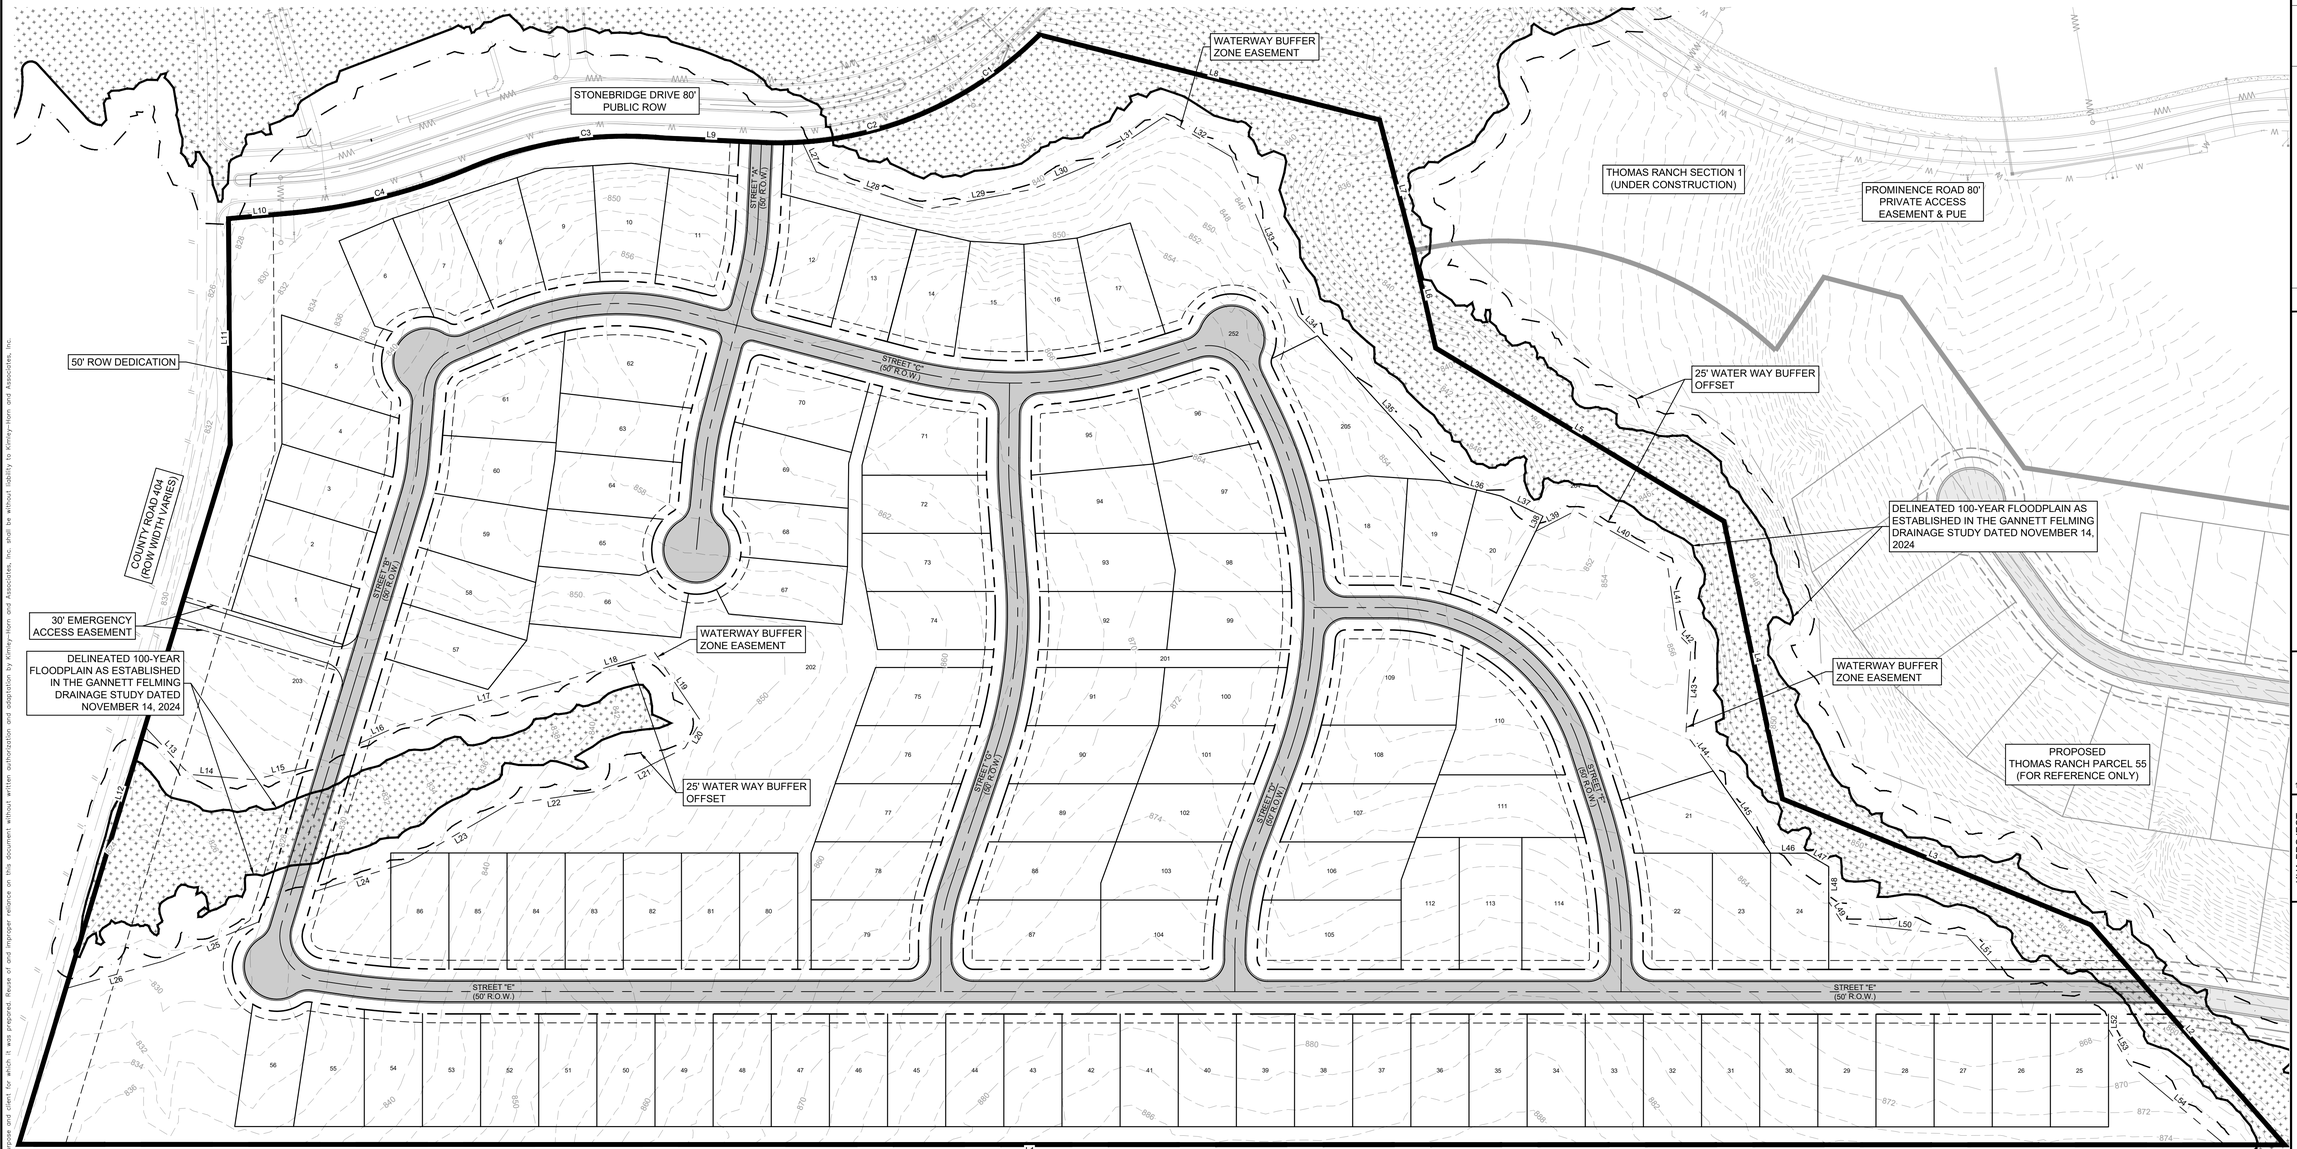

LEGEND

- PROPERTY LINE
- PHASE BOUNDARY
- 10' PUE
- 25' WATER WAY BUFFER
- DELINEATED 100-YEAR FLOOD PLAIN/ LCRA WATER WAY BUFFER
- PROPOSED DETENTION AND WATER QUALITY FACILITY
- DRAINAGE EASEMENT

0 80' 160'
GRAPHIC SCALE 80'

PROPERTY BOUNDARY - LINE AND CURVE TABLES

LINE TABLE		
LINE	LENGTH	BEARING
L1	2533.16	S5°32'10.27"W
L2	327.46	N54°10'44.53"E
L3	372.75	N27°45'55.54"E
L4	317.11	N83°38'49.20"E
L5	376.14	N36°32'25.41"E
L6	111.50	N82°43'43.84"E
L7	151.15	N80°59'59.10"E
L8	392.10	N19°34'29.91"E
L9	102.51	N8°08'43.88"E
L10	73.47	S0°26'12.04"W
L11	253.35	N84°53'41.89"W
L12	816.85	N67°38'53.89"W

CURVE TABLE						
CURVE	RADIUS	LENGTH	CHORD BEARING	CHORD	DELTA	TANGENT
C1	412.50'	147.41'	N29°13'52"W	146.63'	20°28'31"	74.50'
C2	409.86'	200.54'	N5°05'09"W	198.55'	28°02'05"	102.32'
C3	449.17'	229.73'	N3°34'11"W	227.23'	29°18'16"	117.44'
C4	692.49'	197.55'	N8°29'11"W	196.88'	16°20'44"	99.45'

WATERWAY SETBACK EASEMENT - LINE TABLE

LINE TABLE		
LINE	LENGTH	BEARING
L13	72.69	S52°39'56.31"W
L14	71.81	S10°14'45.86"W
L15	59.86	S7°17'37.84"E
L16	49.88	S19°03'25.08"E
L17	197.68	S9°35'52.56"E
L18	98.01	S12°08'31.07"E
L19	92.89	S61°33'34.78"W
L20	34.79	N53°51'56.26"W
L21	108.46	N21°05'13.92"W
L22	101.68	N2°50'12.00"W
L23	128.56	N24°30'39.21"W
L24	110.02	N11°53'48.01"W
L25	114.67	N16°56'22.77"W
L26	114.17	N10°10'43.76"W

LINE TABLE		
LINE	LENGTH	BEARING
L27	36.81	S70°25'20.46"W
L28	130.41	S24°09'38.96"W
L29	119.64	S5°07'06.59"E
L30	76.56	S17°37'42.70"E
L31	92.07	S27°59'25.47"E
L32	88.10	S36°02'06.17"W
L33	192.66	S72°48'36.64"W
L34	31.06	S51°05'34.86"W
L35	222.84	S53°21'38.83"W
L36	56.97	S19°43'09.15"W
L37	52.32	S31°13'00.33"W
L38	18.81	N58°46'59.67"W
L39	49.76	S21°49'03.05"E
L40	117.52	S34°36'40.72"W

LINE TABLE		
LINE	LENGTH	BEARING
L41	80.26	S87°20'49.54"W
L42	21.93	S51°26'11.12"W
L43	97.10	N81°11'50.45"W
L44	51.38	S59°15'24.10"W
L45	112.16	S60°34'33.99"W
L46	39.88	S5°32'10.27"W
L47	29.24	S36°20'11.68"W
L48	39.32	N84°27'49.73"W
L49	28.30	S62°37'14.94"W
L50	139.90	S11°28'42.17"W
L51	50.24	S53°45'15.98"W
L52	16.65	N84°27'49.73"W
L53	45.37	S65°05'36.97"W
L54	140.17	S45°36'20.28"W

No.	REVISIONS	DATE	BY

Kimley»Horn
© 2025 KIMLEY-HORN AND ASSOCIATES, INC.
10814 JOLLYVILLE ROAD, CAMPUS IV, SUITE 200, AUSTIN, TX 78759
PHONE: 512-418-1771
WWW.KIMLEY-HORN.COM
TEXAS REGISTERED ENGINEERING FIRM F-928

RYAN M. CUNINGHAM
145432
LICENSED
PROFESSIONAL ENGINEER
10/7/2025

KHA PROJECT 069400209
DATE AUGUST 2025
SCALE: AS SHOWN
DESIGNED BY: RMC
DRAWN BY: AOR
CHECKED BY: JAP

OVERALL PRELIMINARY PLAN

THOMAS RANCH
PARCEL 46
BURNET COUNTY, TEXAS

SHEET NUMBER
09
OF 11

Plotted By: Cuningham, Ryan Date: October 14, 2025 11:29:30am File Path: K:\Aus_civil\thomas ranch\prelim\plansheets\C-Overall Preliminary Plan.dwg
This document, together with the concepts and designs presented herein, as an instrument of service, is intended only for the specific purpose and client for which it was prepared. Reuse of and improper reliance on this document without written authorization and adaptation by Kimley-Horn and Associates, Inc. shall be without liability to Kimley-Horn and Associates, Inc.

Plotted By: Cunningham, Ryan Date: October 14, 2025 11:29:45am File Path: K:\aus_civil\thomas ranch\prete – 2000 acres\hilltop – single-family\parcel 46\Cad\preliminary\plansheets\C-Preliminary Plan.dwg

This document, together with the concepts and designs presented herein, as an instrument of service, is intended only for the specific purpose and client for which it was prepared. Reuse of and improper reliance on this document without written authorization and adaptation by Kimley-Horn and Associates, Inc. shall be without liability to Kimley-Horn and Associates, Inc.

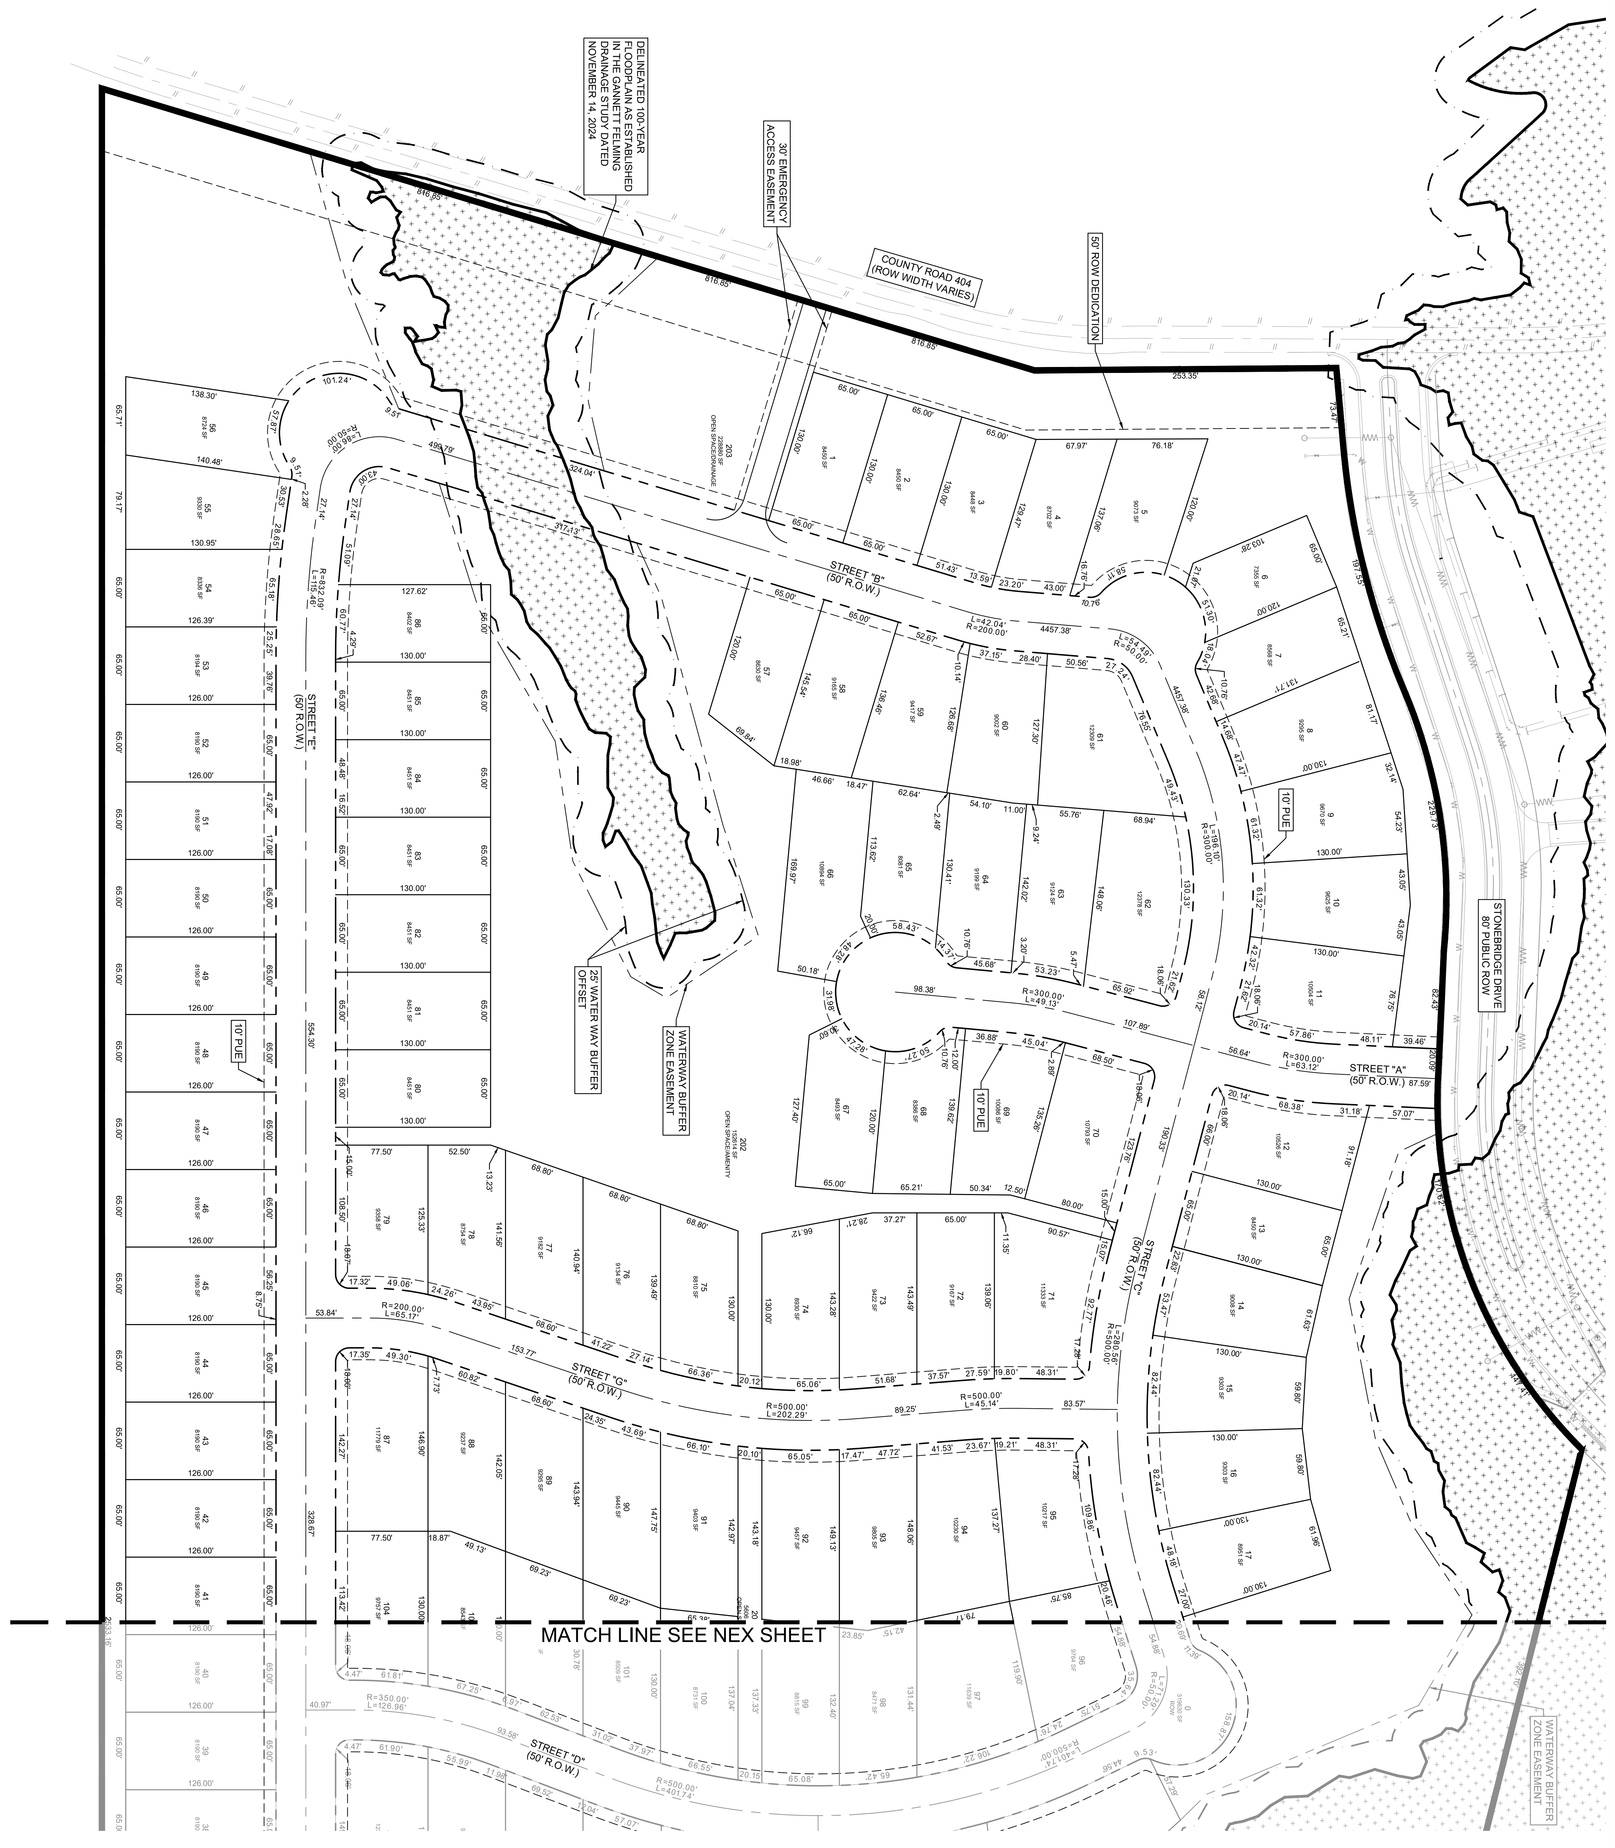

LEGEND

- PROPERTY LINE
- PHASE BOUNDARY
- 10' PUE
- 25' WATER WAY BUFFER
- DELINEATED 100-YEAR FLOOD PLAIN/ LCRA WATER WAY BUFFER
- PROPOSED RETENTION AND WATER QUALITY FACILITY
- DRAINAGE EASEMENT

GRAPHIC SCALE 60' (0, 60', 120')

N E S W

SHEET NUMBER 10 OF 11

THOMAS RANCH
PARCEL 46
BURNET COUNTY, TEXAS

PRELIMINARY PLAN (1 OF 2)

KHA PROJECT	069406209
DATE	AUGUST 2025
SCALE:	AS SHOWN
DESIGNED BY:	RMC
DRAWN BY:	AOR
CHECKED BY:	JAP

10/17/2025

Kimley»Horn

© 2025 KIMLEY-HORN AND ASSOCIATES, INC.

10814 JOLLYVILLE ROAD, CAMPUS IV, SUITE 200, AUSTIN, TX 78759
PHONE: 512-418-1771
WWW.KIMLEY-HORN.COM
TEXAS REGISTERED ENGINEERING FIRM F-928

No.	REVISIONS	DATE	BY

Plotted By: Cunningham, Ryan Date: October 14, 2025 11:29:50am File Path: K:\aus_civil\thomas ranch\arete - 2000 acres\hilltop - single-family\parcel 46\Cad\preliminary\plansheets\C-Preliminary Plan.dwg

This document, together with the concepts and designs presented herein, as an instrument of service, is intended only for the specific purpose and client for which it was prepared. Reuse of and improper reliance on this document without written authorization and adaptation by Kimley-Horn and Associates, Inc. shall be without liability to Kimley-Horn and Associates, Inc.

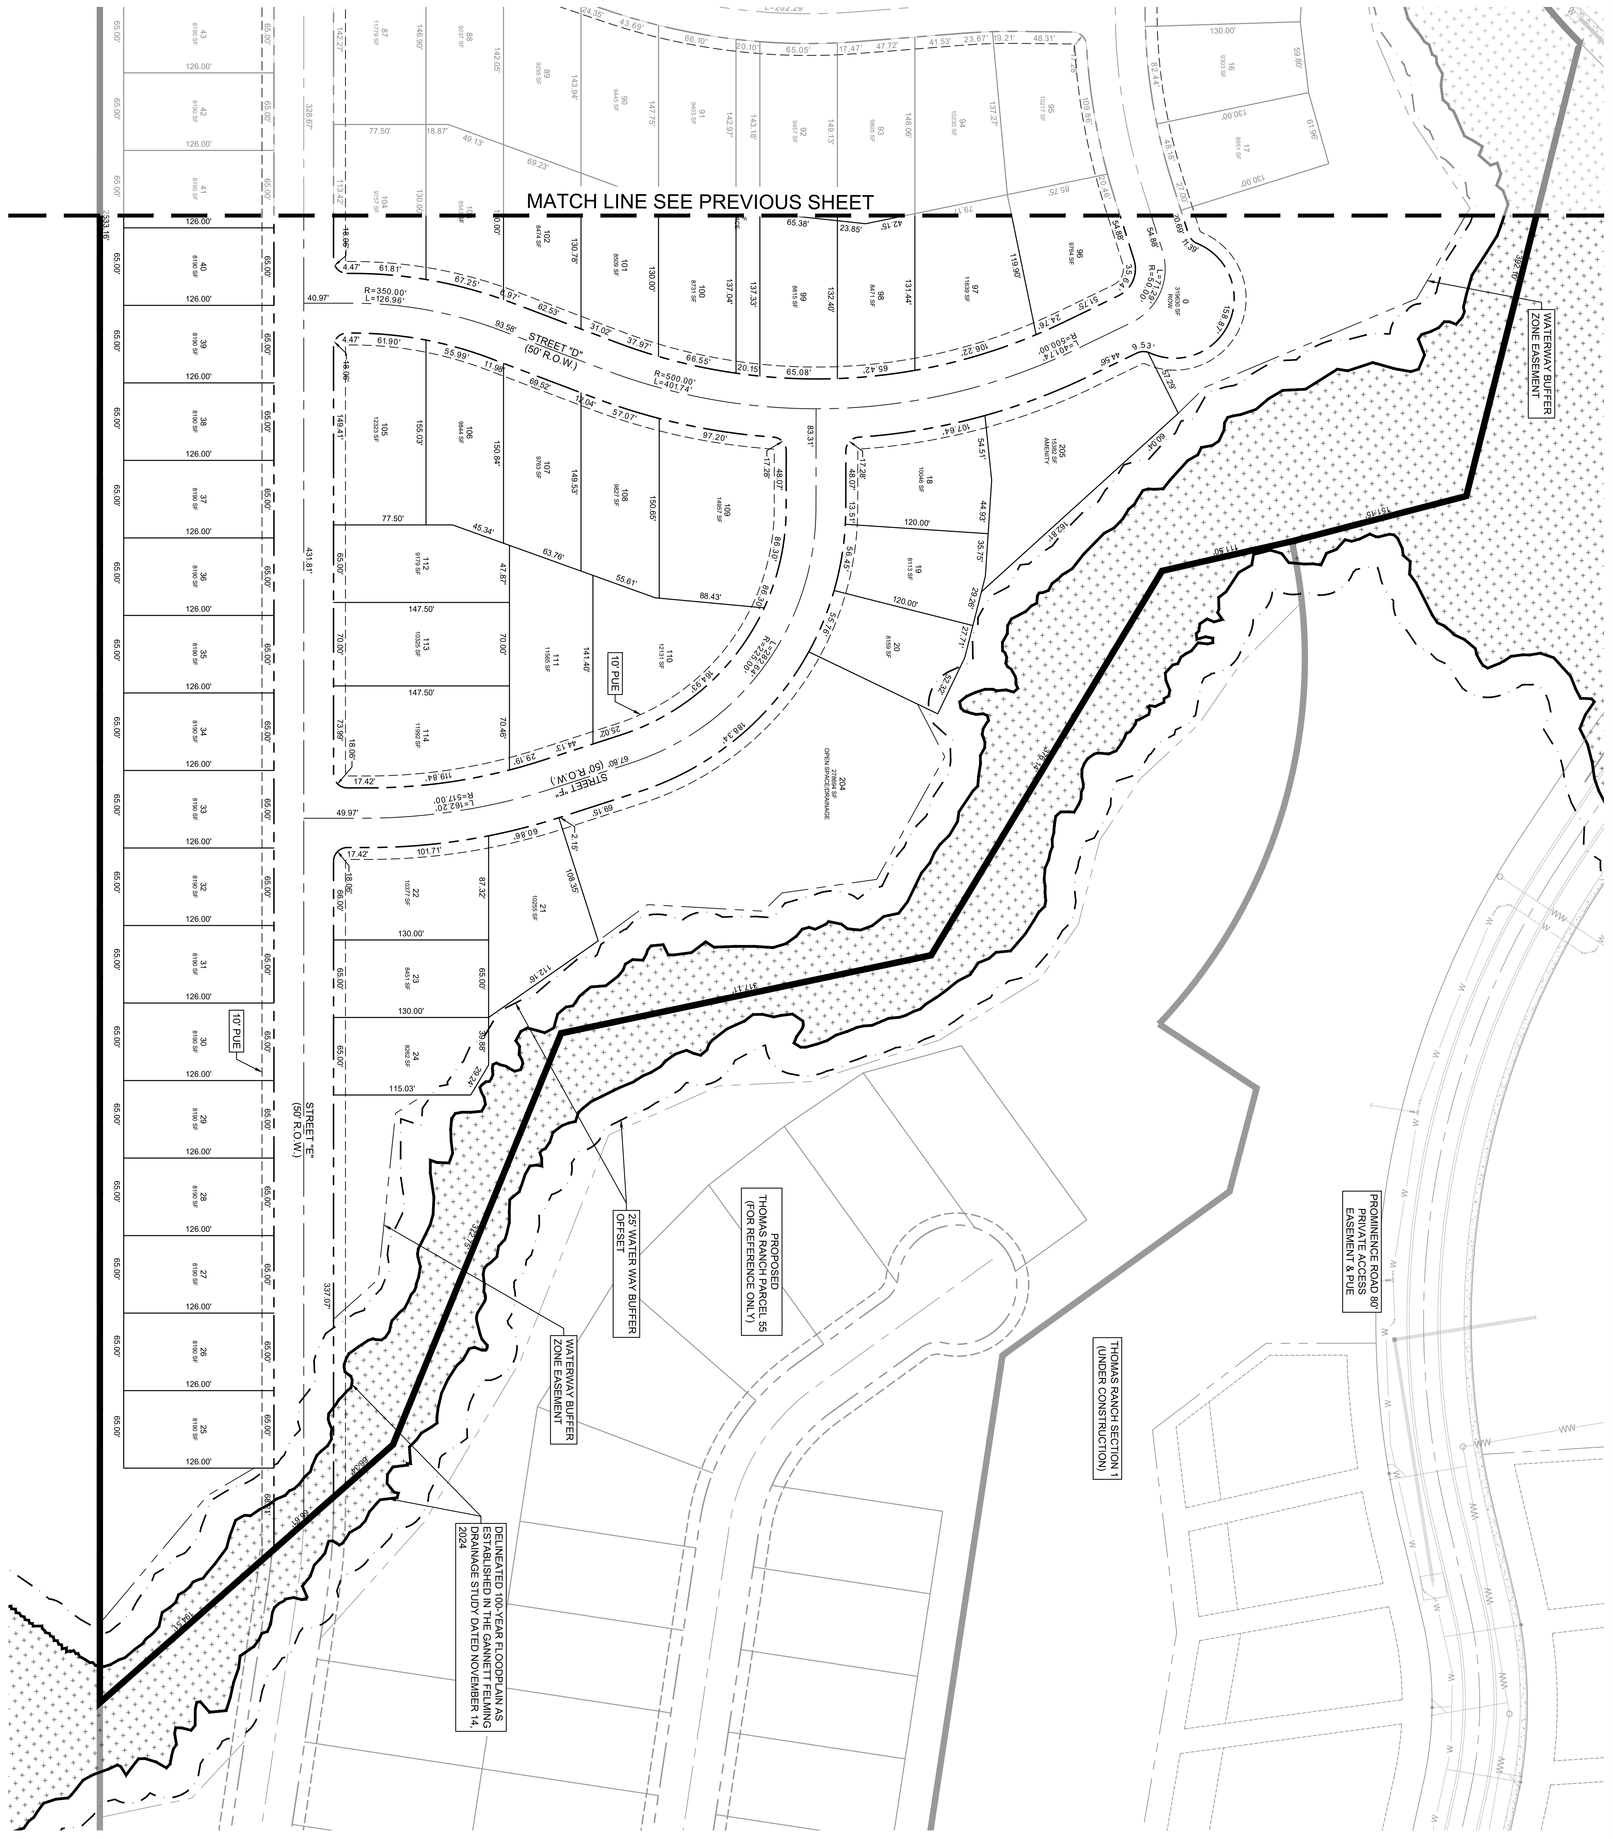

SHEET NUMBER 11 OF 11

THOMAS RANCH
PARCEL 46
BURNET COUNTY, TEXAS

PRELIMINARY PLAN (2 OF 2)

KHA PROJECT	069406209
DATE	AUGUST 2025
SCALE:	AS SHOWN
DESIGNED BY:	RMC
DRAWN BY:	AOR
CHECKED BY:	JAP

10/7/2025

Kimley»Horn

© 2025 KIMLEY-HORN AND ASSOCIATES, INC.

10814 JOLLYVILLE ROAD, CAMPUS IV, SUITE 200, AUSTIN, TX 78759
PHONE: 512-418-1771
WWW.KIMLEY-HORN.COM
TEXAS REGISTERED ENGINEERING FIRM F-928

No.	REVISIONS	DATE	BY

Burnet County Commissioners Court

Jim Luther Jr.	Damon Beierle	Bryan Wilson	Chad Collier	Joe Don Dockery
Precinct 1	*Precinct 2*	*County Judge*	*Precinct 3*	*Precinct 4*

Regular Session **28.**

Meeting Date: 10/28/2025

Subject

Discuss, consider, and take appropriate action regarding acceptance of the FY25 fourth quarter unannounced case fund audit. (Wilson)

Attachments

Fourth Quarter Unannounced Cash Fund Audit

County of Burnet

October 14, 2025

Honorable Judge and County Commissioners:

The Burnet County Auditor's office has completed a fourth quarter unannounced cash fund audit per LCG 115.003. The audit period was for July 1, 2025 through September 30, 2025.

The purpose of this audit was to reconcile cash funds, to determine if appropriate internal controls were in place to safeguard cash drawers, and identifying opportunities for strengthening internal controls.

The audit resulted in one discrepancy in the currency on hand compared to the recorded amounts and one observation of properly safeguarding of cash.

The accompanying pages describe the findings, our recommendations and the elected official's response.

We appreciate the professional courtesies of all department heads and cash custodians for their cooperation and assistance during the course of this audit.

Sincerely,

Kelley Glaeser

Burnet County Auditor

Prepared by: Kathy Waechter, Accounting Manager

Findings & Recommendations Report

Burnet County Auditor

To: Eddie Arredondo

Burnet County Attorney

CC: Jana Mitchell, Office Manager

Introduction:

As per LGC 115.003(a), an unannounced quarterly cash count was conducted on 9/22/25.

Objective:

The objective of the surprise cash count is to determine if the cash and other remittances reconcile at the time of the count and if adequate controls are in place to protect County assets.

Conditions: Physical cash count did not match recorded balances.

Findings:

An .11 overage was identified in one of the four cash drawers counted.

Effect:

Overages creates unrecorded funds

Recommendations:

- It is recommended that the overages be turned in to the County Treasurer to be recorded.

Criteria:

Per the cash handling policy passed and approved in Burnet County Commissioner's Court May 12, 2015.

Thank you to Mr. Arredondo & his staff for their full cooperation in the surprise cash count process.

Elected Official response: EA

As recommended, the .11 overage will be forwarded to the County Treasurer's Office. This amount has been in this cash drawer for many years. Previous request by my office as to what to do with the overage to the Auditor's Office was met by instructions to leave the funds in the cash drawer.

Findings & Recommendations Report

Burnet County Auditor

To: Ms. Deanne Fisher

Burnet County Tax Assessor Collector

Introduction:

As per LGC 115.003(a), an unannounced quarterly cash count was conducted on 9/30/25.

Conditions:

As we made entry into the back of the Tax Assessor's office, we found the entry point to be unlocked. Upon entry, a cash drawer with money was found on a table behind the unlocked door that had been left unattended.

Findings: Improper safeguarding of cash

Effect: Monies could be misplaced/taken causing management to be responsible for missing monies.

Recommendations:

- To ensure the safeguarding of cash, the entry door to the back office should be locked at all times and monies should be locked in safe or attended at all times.

Criteria:

As stated by the cash handling policy passed and approved in Burnet County Commissioner's Court May 12, 2015:

Proper safeguarding of cash is required for cash collection points.

Thank you to Ms. Fisher & her staff for their full cooperation in the surprise cash count process.

Elected Official response:

Elected Official response: Response to Internal Audit Finding:

I would like to provide clarification regarding the door to the back room being unlocked during the internal auditors' entry.

Upon taking office in January 2025, I discovered that the lock on the back room door was not functioning reliably, often failing to engage properly. Recognizing the importance of securing this area—particularly because it is used for handling daily cash deposits—I promptly requested security upgrades, including a self-closing arm and either an automatically locking doorknob or a keyless entry system. However, I was informed that these upgrades were cost-prohibitive at the time. Given that I inherited a predetermined budget that could not accommodate these expenses, I have been waiting for the FY26 budget to fund the necessary security improvements.

On the day in question, my clerk was seated in the back room at the table with the cash drawer, preparing our daily deposit. She greeted the two auditors upon their entry. Shortly thereafter, she was called to the front desk to assist a Spanish-speaking customer and, under the impression that the auditors—being county employees—were there to conduct a cash count, she believed it was acceptable to briefly leave the room.

At no point prior to or during their initial entry did the auditors directly notify me personally as the Department Head/Elected Official of their presence or intent to conduct a surprise cash count. I only became aware of their presence when I overheard their conversation addressing the clerk preparing the daily deposit and promptly entered the back room to greet them and assist with the process.

When I assumed office, it had been the practice to prepare daily deposits at the front counter, in full view of the public. I quickly recognized the security risks associated with this and moved the deposit preparation process to the back room, which is accessible only through the lobby. I believed this was a safer and more appropriate arrangement, with the only outstanding issue being the door lock—which, as of October 1, 2025, I finally have

funding to replace. The installation of a self-locking doorknob has been requested and will be completed by maintenance as soon as the necessary equipment is available.

I have also counseled my clerk regarding the importance of never leaving the cash drawer unattended under any circumstances, regardless of who is present.

Thank you for the opportunity to provide context and outline the corrective steps already taken to prevent a recurrence.

Respectfully,

DeAnne Fisher,

Burnet County Tax Assessor Collector

Burnet County Commissioners Court

Jim Luther Jr.	Damon Beierle	Bryan Wilson	Chad Collier	Joe Don Dockery
Precinct 1	*Precinct 2*	*County Judge*	*Precinct 3*	*Precinct 4*

Regular Session **29.**

Meeting Date: 10/28/2025

Subject

Discuss, consider, and take appropriate action regarding approval of the Treasurer's monthly report for September 2025 and acceptance of the Quarterly Investment Report - Qtr. 4 FY25. (Wilson)

Attachments

Monthly Report - September 2025
4th Qtr fy25 Report

AFFIDAVIT

I, Karrie Crownover, Treasurer, CIO, in and for the County of Burnet, State of Texas, do present the foregoing Monthly Report to be a true and correct statement, to the best of my knowledge, of all accounts under the control of the Burnet County Treasurer for September, 2025. Any reconciling items not available to me at time of commissioners court meeting will be noted on the next month's report.

_____

Karrie Crownover, Treasurer

Beginning Cash and Investments Balance	$82,799,454.92	
Cash Receipts	$3,645,119.80	
Allocated Int Earned	$29,122.75	**Combined Int**
Interest Earned	$221,862.49	**$250,985.24**
Cash Disbursements	-$17,345,178.35	
Month Ending Cash and Investments Balance	$69,321,258.86	

For County purposes all contributions are hereby accepted LGC {81.302}
September 2025 contributions received:
Reserve Donations received; VetRides $4,355.00
Commissioners' Court having reviewed the Treasurer's Report as presented, having taken reasonable steps to ensure its accuracy, and based upon presentations of the Treasurer's Office, approve the report, subject to the independent auditor's review and request that it be filed with the official minutes of this meeting. {LGC 114.026(c)}
On this 28TH day of October, 2025.

In addition, the below signatures affirm that the Treasurers' Report complies with statutes as referenced. {LGC 114.026(d)}

_____

Bryan Wilson, County Judge

_____

Jim Luther Jr., Commissioner Pct. 1

_____

Damon Beierle, Commissioner Pct. 2

_____

Chad Collier, Commissioner Pct. 3

_____

Joe Don Dockery, Commissioner Pct. 4

ATTEST:

_____

Kelley Glaeser, County Auditor

_____

Vicinta Stafford, County Clerk

*NOTE: For a complete copy of the monthly report contact the Burnet County Treasurer's office at 512-756-5497

TOTAL CASH AND INVESTMENTS SEPTEMBER 2025

Fund		Beg Balance	adjusted prev mo	Receipts	Disbursements	Interest	End Balance
HCNB							
050-1030-5000	APCA	$1,423,857.27	-$7,129.62	$4,922,474.79	-$5,828,953.49	$8,430.33	$510,248.95
	DA-SZ	$116,045.02		$371.19	$0.00	$371.19	$116,416.21
	BOND	$147,178.00		$20,400.00	-$51,900.00	$0.00	$115,678.00
	JP CASH BOND ACCT	$2,250.00		$1,000.00	-$1,000.00	$0.00	$2,250.00
	HISTORICAL COMM	$0.00		$0.00	$0.00	$0.00	$0.00
	JCA-Jury Clearing Acct	$125.74	-$5.74	$3,002.84	-$3,000.00	$2.84	$122.84
050-1030-1000	GEN POOLED CASH	$7,569,689.57	$268,433.91	$3,250,708.25	-$5,155,578.82	$19,495.40	$5,933,252.91
880-2070-2497	Burnet Co LPPF	$10,937,687.48		$0.00	-$10,937,687.48	$0.00	$0.00
	County Clerk Clearing Acc	$44,533.35		$45,062.64	-$44,533.35	$181.19	$45,062.64
	District Clerk Clearing Acct	$60,543.91		$26,200.07	-$60,543.91	$191.18	$26,200.07
	JP1 Clearing Acct	$8,219.98		$13,148.47	-$8,219.98	$41.25	$13,148.47
	JP2 Clearing Acct	$29,793.47		$24,767.10	-$29,793.47	$111.94	$24,767.10
	JP3 Clearing Acct	$7,181.11		$11,319.36	-$7,181.11	$36.49	$11,319.36
	JP4 Clearing Acct	$19,858.29		$23,133.61	-$19,858.29	$89.79	$23,133.61
	Treasurer Clearing Acct	$60,743.78		$21,084.01	-$60,743.78	$171.15	$21,084.01
	TOTAL CASH	**$20,427,706.97**	**$261,298.55**	**$8,362,672.33**	**-$22,208,993.68**	**$29,122.75**	**$6,842,684.17**
C.D. Investments							
All In FCU	CD-Gen Pooled Cash	$248,741.96		$0.00	-$821.46	$794.96	$248,715.46
Citizens BK Clo	CD-Gen Pooled Cash	$0.00		$245,000.00	$0.00	$125.86	$245,125.86
CIVIC FCU	CD-Gen Pooled Cash	$245,083.57		$0.00	-$835.68	$835.68	$245,083.57
California CrUn	CD-Gen Pooled Cash	$246,142.10		$0.00	$0.00	$835.69	$246,977.79
Ally Bk Sandy U	CD-Gen Pooled Cash	$0.00		$0.00	$0.00	$0.00	$0.00
Highmark FCU	CD-Gen Pooled Cash	$245,195.33		$0.00	-$1,009.20	$976.64	$245,162.77
MI Bk Bloomfie	CD-Gen Pooled Cash	$248,527.93		$0.00	-$779.33	$754.19	$248,502.79
Preferred BK	CD-Gen Pooled Cash	$245,422.88		$0.00	-$873.95	$845.75	$245,394.68
Y-12 FCU	CD-Gen Pooled Cash	$245,338.30		$0.00	-$873.95	$845.76	$245,310.11
First Freedom B	CD-Gen Pooled Cash	$245,031.55		$0.00	-$946.44	$946.44	$245,031.55
Old National BK	CD-Gen Pooled Cash	$249,678.49		$0.00	-$250,277.57	$599.08	$0.00
US Bank NA	CD-Gen Pooled Cash	$248,732.05		$0.00	$0.00	$805.48	$249,537.53
Morton Commu	CD-Gen Pooled Cash	$248,684.89		$0.00	-$758.27	$733.81	$248,660.43
Wells Fargo BK	CD-Gen Pooled Cash	$245,380.25		$0.00	-$1,071.62	$1,037.05	$245,345.68
First Natl Bk Lo	CD-Gen Pooled Cash	$248,434.85		$0.00	$0.00	$815.34	$249,250.19
Flagstar Bk Nat	CD-Gen Pooled Cash	$0.00		$0.00	$0.00	$0.00	$0.00
Peoples Saving	CD-Gen Pooled Cash	$245,863.88		$0.00	-$1,030.01	$996.78	$245,830.65
Peoples SEC B	CD-Gen Pooled Cash	$0.00		$0.00	$0.00	$0.00	$0.00
Legacy Bank &	CD-Gen Pooled Cash	$248,684.89		$0.00	-$758.27	$733.81	$248,660.43
Treasury							
		$3,704,942.92		**$245,000.00**	**-$260,035.75**	**$12,682.32**	**$3,702,589.49**
TEXPOOL							
	PRESERVATION	$1,118.72		$0.00	$0.00	$3.90	$1,122.62
	RECORDS ARCHIVES	$69,445.78		$0.00	$0.00	$242.67	$69,688.45
	ROAD & BRIDGE	$1,281,747.26		$0.00	$0.00	$4,479.42	$1,286,226.68
	HOTEL/MOTEL	$757.82		$0.00	$0.00	$2.70	$760.52
	DEBT SERVICE	$1,280,640.61		$0.00	$0.00	$4,475.57	$1,285,116.18
	LPPF	$135,256.69		$0.00	$0.00	$472.70	$135,729.39
	TOTAL TEXPOOL	**$2,768,966.88**		**$0.00**	**$0.00**	**$9,676.96**	**$2,778,643.84**
LOGIC	HOTEL/MOTEL	$1,297,672.23		$0.00	$0.00	$4,619.08	$1,302,291.31
	RECORDS ARCHIVES	$71,292.62		$0.00	$0.00	$253.77	$71,546.39
	ROAD & BRIDGE	$3,886,409.13		$0.00	$0.00	$13,833.74	$3,900,242.87
	GENERAL	$16,816,582.35		$0.00	$0.00	$59,858.90	$16,876,441.25
	DEBT SERVICE	$1,082,395.64		$0.00	$0.00	$3,852.80	$1,086,248.44
	TN2024	$3,493,054.65		$0.00	$0.00	$12,433.59	$3,505,488.24
	TOTAL LOGIC	**$26,647,406.62**		**$0.00**	**$0.00**	**$94,851.88**	**$26,742,258.50**
TXCLASS	TN2020	$1,516,149.43		$0.00	-$100,000.00	$5,335.71	$1,421,485.14
	ROAD & BRIDGE	$930,313.73		$0.00	$0.00	$3,331.43	$933,645.16
	GENERAL	$13,866,992.13		$0.00	$0.00	$49,657.27	$13,916,649.40
	TN2022	$1,526,724.87		$0.00	$0.00	$5,467.15	$1,532,192.02
	DEBT SERVICE	$729,905.77		$0.00	$0.00	$2,613.77	$732,519.54
	REST/DEDICATED FUND	$7,814,047.73		$0.00	$0.00	$27,981.87	$7,842,029.60
	TN2023	$2,866,297.87		$0.00	$0.00	$10,264.13	$2,876,562.00
	TOTAL TXCLASS	**$29,250,431.53**		**$0.00**	**-$100,000.00**	**$104,651.33**	**$29,255,082.86**
	TOTAL INVESTMENTS	**$62,371,747.95**	**$0.00**	**$245,000.00**	**-$360,035.75**	**$221,862.49**	**$62,478,574.69**
TOTAL CASH		$20,427,706.97	$261,298.55	$8,362,672.33	-$22,208,993.68	$29,122.75	$6,842,684.17
LESS FUND TRANSFERS				-$5,108,815.33	$5,108,815.33		
LESS INVEST TRANSFERS				-$115,035.75	$115,035.75		
INVESTMENTS		$62,371,747.95	$0.00	$245,000.00	-$360,035.75	$221,862.49	$62,478,574.69
TOTAL CASH & INVESTMENTS		**$82,799,454.92**	**$261,298.55**	**$3,383,821.25**	**-$17,345,178.35**	**$221,862.49**	**$69,321,258.86**

	6 Month T-Bill	TexPool	Logic	TX Class	HCNB
% Rate for Month	3.83%	4.30%	4.33%	4.35%	3.97%

EXHIBIT 'A' -- POOLED CASH
SEPTEMBER 2025

Fund	POOLED CASH ACC	adjusted prev mo	Begining Balance	Current Activity	End Balance	
05-103-100	GEN POOLED CASH				$5,933,252.91	
05-103-500	PCA/APCA POOLED CASH				$510,248.95	
TOTAL CASH IN BANK POOLED CASH					$6,443,501.86	
100	GENERAL	$237,156.95	$1,332,630.49	-$1,822,996.68	-$253,209.24	-$253,209.24
110	CATTY CHCK COLLEC		$1,452.32	$2,476.06	$3,928.38	$3,928.38
120	DA SEIZURE		-$8,763.90	$0.00	-$8,763.90	-$8,763.90
122	DA FED FORFEITURES		$46,224.36	$21,451.26	$67,675.62	$67,675.62
140	ECONOMICAL DEV	$3,076.66	$378,684.60	-$30,132.26	$351,629.00	$351,629.00
150	LAW LIBRARY		$195,867.46	-$1,035.14	$194,832.32	$194,832.32
160	WESTERN CTY TWR		$605,913.35	$7,593.28	$613,506.63	$613,506.63
170	INDIGENT HEALTHCARE		$344,124.67	-$10,447.73	$333,676.94	$333,676.94
180	RESTRICTED	$137.68	$2,032,113.19	-$276,177.60	$1,756,073.27	$1,756,073.27
190	BCSO CHPTR 59	$352.68	$40,724.54	$29,601.08	$70,678.30	$70,678.30
200	LIBRARY SYSTEM		-$311,473.90	-$91,276.37	-$402,750.27	-$402,750.27
201	HBL DONATIONS		$12,571.93	-$305.96	$12,265.97	$12,265.97
202	FRIENDS OF THE LIBRARY		$6,158.28	-$1,422.51	$4,735.77	$4,735.77
210	HISTORICAL COMM	$1,557.05	$181,306.39	$20.00	$182,883.44	$182,883.44
211	LOCAL YOUTH DIVERSION		$0.00	$0.00	$0.00	$0.00
221	COUNTY REC MGMT		$2,775.20	$0.00	$2,775.20	$2,775.20
222	CCLK RECORDS	$4,224.76	$512,948.06	-$1,338.30	$515,834.52	$515,834.52
223	DCLK RECORDS	$2,172.56	$255,766.99	$0.00	$257,939.55	$257,939.55
230	TECHNOLOGY FNDS		$51,170.83	-$3,600.11	$47,570.72	$47,570.72
270	COUNTY JAIL		-$343,817.87	$529,718.14	$185,900.27	$185,900.27
281	PUBLIC DEFENDER'S OFFICE		$0.00	$0.00	$0.00	$0.00
290	GRANTS		-$293,016.92	$180,582.66	-$112,434.26	-$112,434.26
291	GRANTS-HATTF	-$5,175.32	$222,222.48	-$53,875.79	$163,171.37	$163,171.37
292	GRANTS-OFFICE OF THE GOVERNOR		$0.00	-$197,736.61	-$197,736.61	-$197,736.61
293	ELECTIONS GRANTS		$0.00	$0.00	$0.00	$0.00
294	COVID REIMB		$0.00	$0.00	$0.00	$0.00
295	ARPA		$60,517.14	-$4,908.29	$55,608.85	$55,608.85
296	SB22-SHERIFF	$1,284.75	$144,398.33	-$8,529.34	$137,153.74	$137,153.74
297	SB22 COUNTY ATT	$281.81	$23,811.27	-$13,271.02	$10,822.06	$10,822.06
298	SB22 DISTRICT AT	$797.63	$82,531.66	-$15,182.49	$68,146.80	$68,146.80
299	TIDC-ADD'L MH SO	-$2,476.45	-$33,180.72	-$7,076.93	-$42,734.10	-$42,734.10
300	ROAD & BRIDGE G	-$305.02	$1,545,285.27	$99,819.57	$1,644,799.82	$1,644,799.82
310	R&B PCT #1		-$405,257.81	-$147,734.98	-$552,992.79	-$552,992.79
320	R&B PCT #2		-$416,261.06	-$74,265.84	-$490,526.90	-$490,526.90
330	R&B PCT #3		-$346,781.55	-$137,931.68	-$484,713.23	-$484,713.23
340	R&B PCT #4		-$484,644.82	-$334,698.53	-$819,343.35	-$819,343.35
490	2025 FLOOD RCVRY		$1,066,498.07	-$342,525.63	$723,972.44	$723,972.44
501	2018 FLOOD RCVRY		$33,669.68	$0.00	$33,669.68	$33,669.68
504	COURTHOUSE SECURITY		-$90,942.37	-$65,422.11	-$156,364.48	-$156,364.48
505	JAIL COMMISSARY	$2,764.36	$321,932.87	-$7,919.30	$316,777.93	$316,777.93
510	BLOOD DRAW PRGM		$50,695.95	-$825.00	$49,870.95	$49,870.95
514	LEOSE TRNG		$45,270.05	$250.28	$45,520.33	$45,520.33
600	DEBT SERVICE	$2,931.58	$314,226.90	$54,040.26	$371,198.74	$371,198.74
700	CAP PRJCTS		$0.00	$0.00	$0.00	$0.00
710	CAP PRJCTS FACILITY IMPRVMNT		$122,291.75	$0.00	$122,291.75	$122,291.75
719	CAP PRJCTS 2019	$4,797.91	$558,654.34	$0.00	$563,452.25	$563,452.25
720	TN2020	$72.93	$53,051.67	$1,532.16	$54,656.76	$54,656.76
722	TN2022		$60,619.22	-$1,657.50	$58,961.72	$58,961.72
723	TN2023		$286,517.90	$0.00	$286,517.90	$286,517.90
724	TN2024		$563,313.42	-$73,788.61	$489,524.81	$489,524.81
850	HRA		-$2,857.21	-$5,932.11	-$8,789.32	-$8,789.32
880	T&A		$180,264.65	$1,035.76	$181,300.41	$181,300.41
881	CASH BONDS/SUBD		$500.00	$0.00	$500.00	$500.00
990	PAYROLL		-$3,683.86	-$2,280.04	-$5,963.90	-$5,963.90
		$253,652.52	$8,996,023.29	-$2,806,173.95	$6,443,501.86	$6,443,501.86
	TOTAL CLAIM ON CASH				$6,443,501.86	
	DIFFERENCE				$0.00	

Burnet County
Quarterly Investment Report

For the 4th Quarter of FY 2024-2025

Submitted to Commissioner's Court on October 28, 2025

_____

Karrie Crownover
Burnet County Treasurer

Prepared: 10/6/2025

Burnet County Treasurer's
Quarterly Investment Report
For Period Ended 9/30/2025

The Public Funds Investment Act, Chapter 2256.023 of the Government Code requires the investment officer of each local government to submit to its governing body a quarterly report of investment transactions.

As of September 30, 2025

Investment	%	Balance	Interest Earned (07/25-09/25)
LOGIC		$26,742,258.50	$292,993.48
Tex Pool		$2,778,643.84	$38,921.23
Texas Class		$29,255,082.86	$342,398.80
Total Pool Accts	**85%**	**$58,775,985.20**	**$674,313.51**
Certificates of Deposit			
See Attachment		$3,702,589.49	$35,976.95
Total C.D.'s	**5%**	**$3,702,589.49**	**$35,976.95**
Treasury/Agencies			
See Attachment	**0%**	**$0.00**	**$0.00**
Total Investments		**$62,478,574.69**	
Total Investment Earnings			**$710,290.46**
Cash in Bank	**10%**	**$6,842,684.17**	**$104,711.10**
Total Cash/Investments	**100%**	**$69,321,258.86**	
Total Cash/Investment Earnings			**$815,001.56**

*As per Burnet County's Investment Policy, "the basis used by the Investment Officer to determine whether market yields are being achieved shall be the six-month Treasury Bill"

Government Pools:	6 mo Tbill	LOGIC	TEXPOOL	TX CLASS
JULY	**4.19%**	**4.45%**	**4.33%**	**4.44%**
AUGUST	**4.01%**	**4.39%**	**4.31%**	**4.39%**
SEPTEMBER	**3.83%**	**4.33%**	**4.30%**	**4.35%**
QTR Average	**4.01%**	**4.39%**	**4.31%**	**4.39%**

DEPOSITORY:	CKG ACCT (HCNB)
JULY	**4.08%**
AUGUST	**4.07%**
SEPTEMBER	**3.97%**
QTR Average	**4.04%**

Invested C.D.'s:
FIXED Rate **(Various; See Attachment)**

CHECKING ACCOUNT BALANCES
BancorpSouth, Burnet, TX
4th QUARTER FY 2024-2025
As of September 30, 2025

Account	End Balance
GENERAL	$5,933,252.91
APCA	$510,248.95
HCOMM	$0.00
DA-SEIZURE	$116,416.21
BOND	$115,678.00
JP CASH BONDS	$2,250.00
COUNTY CLERK CA	$45,062.64
DISTRICT CLERK CA	$26,200.07
JP1 CA	$13,148.47
JP2 CA	$24,767.10
JP3 CA	$11,319.36
JP4 CA	$23,133.61
TREAS CA	$21,084.01
JURY CLRNG ACCT	$122.84

Total Cash Balance
of Checking Accounts
For the 4th Quarter of FY 2024-2025
For Period Ended 9/30/2025 **$6,842,684.17**

CHECKING ACCOUNT INTEREST
4th QUARTER FY 2024-2025
7/1/2025 through 9/30/2025

Account Description	7/1/2025 7/31/2025	8/1/2025 8/31/2025	9/1/2025 9/30/2025	OVERALL TOTAL
Jury Clearing ACCT	$6.65	$5.74	$2.84	$15.23
APCA	$7,934.36	$7,129.62	$8,430.33	$23,494.31
GENERAL	$27,840.31	$30,424.66	$19,495.40	$77,760.37
DA-SEIZURE	$356.17	$393.88	$371.19	$1,121.24
CCLK CLEARING ACCT	$132.58	$243.20	$181.19	$556.97
DCLK CLEARING ACCT	$126.38	$289.03	$191.18	$606.59
JP1 CLEARING ACCT	$30.66	$43.71	$41.25	$115.62
JP2 CLEARING ACCT	$83.49	$127.98	$111.94	$323.41
JP3 CLEARING ACCT	$25.67	$34.21	$36.49	$96.37
JP4 CLEARING ACCT	$57.88	$94.46	$89.79	$242.13
TREASURER CLRNG ACCT	$62.69	$145.02	$171.15	$378.86
OVERALL TOTAL	**$36,656.84**	**$38,931.51**	**$29,122.75**	**$104,711.10**

ACCOUNT BALANCES - LOGIC

(Includes Unrealized Gaines)

As of September 30, 2025

INVESTMENT ACCOUNTS	Balance
HOTEL/MOTEL	$1,302,291.31
RECORDS ARCHIVES	$71,546.39
ROAD & BRIDGE	$3,900,242.87
GENERAL	$16,876,441.25
DEBT SERVICE	$1,086,248.44
TN2024	$3,505,488.24
TOTAL INVESTMENTS	**$26,742,258.50**

INVESTMENT EARNINGS - LOGIC
4th QUARTER FY 2024-2025
7/1/2025 through 9/30/2025

Account Description	7/1/2025 7/31/2025	8/1/2025 8/31/2025	9/1/2025 9/30/2025	OVERALL TOTAL
HOTEL/MOTEL	$4,823.86	$4,825.21	$4,619.08	$14,268.15
RECORDS ARCHIVES	$265.04	$265.11	$253.77	$783.92
ROAD & BRIDGE	$14,447.05	$14,451.08	$13,833.74	$42,731.87
GENERAL	$62,512.65	$62,530.02	$59,858.90	$184,901.57
DEBT SERVICE	$4,023.63	$4,024.73	$3,852.80	$11,901.16
TN2024	$12,984.81	$12,988.41	$12,433.59	$38,406.81
OVERALL TOTAL	**$99,057.04**	**$99,084.56**	**$94,851.88**	**$292,993.48**

ACCOUNT BALANCES - TEXPOOL

(Includes Unrealized Gaines)
As of September 30, 2025

INVESTMENTACCOUNTS	Balance
PRESERVATION	$1,122.62
RECORDS ARCHIVES	$69,688.45
ROAD & BRIDGE	$1,286,226.68
HOTEL/MOTEL	$760.52
DEBT SERVICE	$1,285,116.18
LPPF	$135,729.39
TOTAL INVESTMENTS	**$2,778,643.84**

INVSTMENT EARNINGS - TEXPOOL
4th QUARTER FY 2024-2025
7/1/2025 through 9/30/2025

Account Description	7/1/2025 7/31/2025	8/1/2025 8/31/2025	9/1/2025 9/30/2025	OVERALL TOTAL
PRESERVATION	$4.03	$4.03	$3.90	$11.96
RECORDS ARCHIVES	$252.48	$253.00	$242.67	$748.15
ROAD & BRIDGE	$4,659.93	$4,669.59	$4,479.42	$13,808.94
HOTEL/MOTEL	$2.79	$2.79	$2.70	$8.28
DEBT SERVICE	$4,655.90	$4,665.56	$4,475.57	$13,797.03
LPPF	$ -	$10,074.17	$472.70	$10,546.87
OVERALL TOTAL	**$9,575.13**	**$19,669.14**	**$9,676.96**	**$38,921.23**

Account Balances - TEXAS CLASS

(Includes Unrealized Gaines)

As of September 30, 2025

INVESTMENT ACCOUNTS	Balance
TN2020	$1,421,485.14
ROAD & BRIDGE	$933,645.16
GENERAL	$13,916,649.40
TN2022	$1,532,192.02
DEBT SERVICE	$732,519.54
REST/DEDICATED FUNDS	$7,842,029.60
TN2023	$2,876,562.00
TOTAL INVESTMENTS	**$29,255,082.86**

INVESTMENT EARNINGS - TEXAS CLASS
4th QUARTER FY 2024-2025
7/1/2025 through 9/30/2025

Account Description	7/1/2025 7/31/2025	8/1/2025 8/31/2025	9/1/2025 9/30/2025	OVERALL TOTAL
TN2020	$6,574.83	$5,823.05	$5,335.71	$17,733.59
ROAD & BRIDGE	$7,194.11	$4,185.96	$3,331.43	$14,711.50
GENERAL	$62,797.69	$53,775.26	$49,657.27	$166,230.22
TN2022	$6,614.21	$5,862.41	$5,467.15	$17,943.77
DEBT SERVICE	$2,716.05	$2,716.22	$2,613.77	$8,046.04
REST/DEDICATED FUNDS	$29,076.99	$29,078.48	$27,981.87	$86,137.34
TN2023	$10,665.86	$10,666.35	$10,264.13	$31,596.34
OVERALL TOTAL	**$125,639.74**	**$112,107.73**	**$104,651.33**	**$342,398.80**

INVESTMENT EARNINGS - MultiBank Securities
4th QUARTER FY24-25
7/1/2025 through 9/30/2025

FUND	CERTIFICATE OF DEPOSIT	7/1/2025 7/31/2025	8/1/2025 8/31/2025	9/1/2025 9/30/2025	OVERALL TOTAL
10-GP	Ally Bank Sandy Utah	$ 577.93	$ -	$ -	$ 577.93
4.10%	Maturity 7/22/25				
	Ending Balance				$ -
	02007G4R1				
10-GP	All In FCU	$ 821.46	$ 821.46	$ 794.96	$ 2,437.88
3.90%	Maturity 4/6/26				
	Ending Balance				$ 248,715.46
	01664MAL0				
10-GP	Highmark FCU	$ 1,009.20	$ 1,009.20	$ 976.64	$ 2,995.04
4.85%	Maturity 1/26/26				
	Ending Balance				$ 245,162.77
	43114NAC6				
10-GP	MI Bk Bloomfield	$ 779.33	$ 779.33	$ 754.19	$ 2,312.85
3.70%	Maturity 4/13/26				
	Ending Balance				$ 248,502.79
	59319LBD6				
10-GP	Preferred Bank	$ 873.95	$ 873.95	$ 845.75	$ 2,593.65
4.20%	Maturity 9/17/26				
	Ending Balance				$ 245,394.68
	740367WJ2				
10-GP	First Freedom Bank	$ 977.99	$ 977.99	$ 946.44	$ 2,902.42
4.70%	Maturity 10/31/25				
	Ending Balance				$ 245,031.55
	32027BAS6				
10-GP	Old National Bank	$ 884.35	$ 884.35	$ 599.08	$ 2,367.78
4.25%	Maturity 9/22/25				
	Ending Balance				$ -
	680061MA3				
10-GP	US Bank NA	$ 832.33	$ 832.32	$ 805.48	$ 2,470.13
4.00%	Maturity 1/15/26				
	Ending Balance				$ 249,537.53
	90355UMM4				
10-GP	Morton Community Bank	$ 758.27	$ 758.27	$ 733.81	$ 2,250.35
3.60%	Maturity 10/5/26				
	Ending Balance				$ 248,660.43
	619165KS1				
10-GP	Wells Fargo Bank	$ 1,071.62	$ 1,071.62	$ 1,037.05	$ 3,180.29
5.15%	Maturity 11/21/25				
	Ending Balance				$ 245,345.68
	949764NS9				
10-gp	California CR UN	$ 278.56	$ 863.54	$ 835.69	$ 1,977.79
4.14%	Maturity 1/22/27				
	Ending Balance				$ 246,977.79
	130162BN9				
10-gp	First Natl Bk	$ 842.52	$ 842.52	$ 815.34	$ 2,500.38
4.00%	Maturity 4/16/26				
	Ending Balance				$ 249,250.19
	329864BP6				
10-GP	CIVIC FED CR UN	$ -	$ 83.57	$ 835.68	$ 919.25
4.15%	Maturity 8/28/26				
	Ending Balance				$ 245,083.57
	178808AD3				
10-GP	People Savings Bank	$ 1,030.01	$ 1,030.01	$ 996.78	$ 3,056.80
4.95%	Maturity 8/6/26				
	Ending Balance				$ 245,830.65
	712233AQ8				
10-gp	Y-12 FED CR UN	$ -	$ 338.30	$ 845.76	$ 1,184.06
4.25%	Maturity 2/20/26				
	Ending Balance				$ 245,310.11
	98426AAG2				
10-gp	Legacy Bank	$ 758.27	$ 758.27	$ 733.81	$ 2,250.35
3.60%	Maturity 10/5/26				
	Ending Balance				$ 248,660.43
	52470QEZ3				
10-GP	Citizens Bank of Clovis	$ -	$ -	$ 125.86	$ 125.86
3.75%	Maturity 3/25/2027				
	Ending Balance				$ 245,125.86
	173541AJ2				
10-GP	Peopls SEC Bank	$ 570.55	$ -	$ -	$ 570.55
4.25%	Maturity 7/21/25				
	Ending Balance				$ -
	712303BZ8				

Total C.D. Interest Earned:	**$35,976.95**
Total C.D. Investments:	**$ 3,702,589.49**

Total MBS Investment Interest Earnings	**$35,976.95**
TOTAL MBS INVESTMENTS	**$ 3,702,589.49**

Burnet County Commissioners Court

Jim Luther Jr.	Damon Beierle	Bryan Wilson	Chad Collier	Joe Don Dockery
Precinct 1	*Precinct 2*	*County Judge*	*Precinct 3*	*Precinct 4*

Regular Session **30.**

Meeting Date: 10/28/2025

Subject

Discuss, consider, and take appropriate action regarding invoices without PO's or contracts as required in Local Government Code § 113.901. (Wilson)

Attachments

Commissioners Court - Legal Fees
County Attorney - Highland Lakes Newspaper
County Court at Law - Thomas Reuters
JP2 - Blue360 Media
Sheriff's Office - Tania Glenn & Associates
Sheriff's Office - XLR8
Tourism - Tour Texas

Commissioners' Court, 10-28-25

The following invoices are presented for approval without purchase orders. They are both regarding confidential legal fees:

1. July 29, 2025, representation agreement not to exceed $ 20,000.00 for matters dealing with Bell County transmission line.
2. September 29, 2025. Invoice 2399 , $939.60, for legal fees from San Saba County

Highland Lakes Newspapers

Post Office Box 1000, 905 Third Street
Marble Falls, TX 78654
Phone: 830.693.4367 Fax: 830.693.3650

BURNET COUNTY TREASURER
RECEIVED
SEP 24 2025
KARRIE CROWNOVER

Statement of Account

Account Number	Printed	Due Date	Account Balance Aging				
			CURRENT	31-60	61-90	91-120	OVER 120
RC1113	08/31/25	8/31/25	$0.00	$643.50	$0.00	$0.00	$0.00

Jana Mitchell
Burnet County Attorney
220 South Pierce
Burnet, Tx 78611-2757

If you have any questions concerning this statement, contact our billing office at 512 392-2458

Date	Type / No.	Description	Size	Total	Amount	Due
		Outstanding Previous Charges				
07/09/25	Ad 34457	Classified Ad Felix majano Burnet Bulletin	3 X 5.5=16.5ci	$214.50		$214.50
07/16/25	Ad 34457	Classified Ad Felix majano Burnet Bulletin	3 X 5.5=16.5ci	$214.50		$214.50
07/23/25	Ad 34457	Classified Ad Felix majano Burnet Bulletin	3 X 5.5=16.5ci	$214.50		$214.50
		Total Outstanding Previous Charges				**$643.50**

Cause No: 58232
Respondent: Felix Ivan Pena Majano

August statement — Page 1 of 1 — Total Due: $643.50

Highland Lakes Newspapers

Payment Remittance - Detach and Send This Stub With Your Payment

Advertiser Information	Account No.	Total Due:	$643.50
	RC1113		
	Date	Amount Paid:	
	08/31/2025		

Jana Mitchell
Burnet County Attorney
220 South Pierce
Burnet, Tx 78611-2757

RECEIV
9.22.25 JP

Remit To: Highland Lakes Newspapers
Post Office Box 1000
905 Third Street
Marble Falls, TX 78654

Gmail Kelley Glaeser <kglaeser@burnetcountytexas.org>

Highland Lakes Newspaper Cause #58232

2 messages

Bryan Wilson <bwilson@burnetcountytexas.org> Mon, Sep 22, 2025 at 3:22 PM
To: Kelley Glaeser <kglaeser@burnetcountytexas.org>, Helen Cummins <acctpay@burnetcountytexas.org>
Cc: Jana Mitchell <jmitchell@burnetcountytexas.org>, Casie Walker <cwalker@burnetcountytexas.org>, Madeline Parker <mjparker@burnetcountytexas.org>

Helen and Kelley,
The court ordered a publication of a citation for 3 weeks. The bill was sent to the county attorney who brought it to me.

I recommend that it be paid under the order of the court without PO.

We may need to work out an open PO process for future orders.
Thank you.
BW
Bryan Wilson
Burnet County Judge
220 S. Pierce
Burnet, TX 78611
512-756-5400

Jana Mitchell <jmitchell@burnetcountytexas.org> Tue, Sep 23, 2025 at 8:32 AM
To: Bryan Wilson <bwilson@burnetcountytexas.org>, Eddie Arredondo <earredondo@burnetcountytexas.org>
Cc: Kelley Glaeser <kglaeser@burnetcountytexas.org>, Helen Cummins <acctpay@burnetcountytexas.org>, Casie Walker <cwalker@burnetcountytexas.org>, Madeline Parker <mjparker@burnetcountytexas.org>

Good morning Judge Wilson -

Thank you so much for your assistance with this matter.
You asked me yesterday why the Highland Lakes Newspaper invoice did not go to the District Clerk's Office yesterday and I responded with I have tried to speak with the paper about it because there appears to be no consistency with them. Sometimes these invoices have gone directly to the auditor's office and other times it has come to me. After thinking it through and discussing with Eddie, I came to the realization that because as the County Attorney's Office we represent the Department of Child Protective Services, therefore, when Judge Mabray orders respondents to be served it is our responsibility as the State to get them served. Which would make our office responsible for getting the invoice paid.
I was not happy with my answer to your question yesterday, so I wanted to follow up.

On another note, I did not have an attachment included in my email, but I wanted to make note that the order associated with this invoice does include the childrens' names. Would you like me to provide you a copy with the names redacted for the Auditor's office records?

Subscription Invoice

Thomson Reuters™

Thomson Reuters
West Publishing Corporation
2900 Ames Crossing Rd
Eagan, MN 55121

CODY HENSON

Invoice #: 852540339
Account #: 1005782119
Invoice date: September 1, 2025

1055 1 MB 0.672 E0185X I0363 D14585824842 S2 P10891180 0001:0002

CODY HENSON
JUDGE BURNET COUNTY COURT AT LAW
220 S PIERCE ST
BURNET TX 78611-2200

SEP 11 2025

Total Due in USD
201.00

Payment due by
October 1, 2025

Summary	Charge USD	Tax total USD	Total USD
SUBSCRIPTION PRODUCT CHARGES	201.00	0.00	201.00
TOTAL INVOICE AMOUNT	**201.00**	**0.00**	**201.00**

Billing note:
NEW RESOURCE AVAILABLE: Find information on how to read your invoice and other commonly asked billing questions under the Billing, payment, returns & refunds section online at legal.thomsonreuters.com/en/support

Self-Service online resources

Sign up for E-delivery of invoices at: http://ebilling.thomsonreuters.com
To manage your account sign up at MyAccount: http://myaccount.tr.com/westlaw
For online support contact us at: http://legal.thomsonreuters.com/en/support

We reserve the right to charge a late fee for each invoice not paid by the due date. Avoid potential late fees by enrolling in Autopay at: www.tr.com/questpay-autopay

A

Include this portion with your payment-Folding and stapling may delay your payment

CODY HENSON
Invoice #: 852540339
Invoice date: September 1, 2025
Account #: 1005782119

Pay online:
To make a payment electronically log on to
https://www.tr.com/questpay-autopay
Set up your payment to be withdrawn electronically using direct debit or credit card.

Invoice due date: October 1, 2025
Amount due in USD: 201.00

Amount enclosed _____

0001:0002

Please make checks payable to:

Thomson Reuters - West
Payment Center
P.O. Box 6292
Carol Stream, IL 60197-6292

0852540339 00000000000000000000000 20250901 ZCMI 000020100 0010 1005782119 9

Information and **payment details**

Thomson Reuters™

Do more with your account online

http://myaccount.tr.com/westlaw
- Manage payments online and review account balances
- Update addresses and review order status
- View and download invoice details
- Manage online users' access
- Manage Autopay

http://www.quickview.com
- Obtain free usage reporting for cost recovery
- Obtain eDiscovery matter details

http://ebilling.thomsonreuters.com
- Go Green with eInvoicing for time savings and convenience

https:// www.tr.com/guestpay-autopay
- Easily and quickly enroll in our Autopay program

https://legal.thomsonreuters.com/billing-portal-request
- Sign up to receive your invoice through a billing portal

Contact us online

https://legal.thomsonreuters.com/en/support
- Provides answers to commonly asked questions and web forms for submitting account-related requests

Thomson Reuters tax information

Canadian registration numbers
Canada GST/HST: 13641 8480 RT0001
British Columbia PST: PST-1000-4632
Quebec QST: 1021623993 TQ001
Saskatchewan PST: 1895663

VAT Reg Numbers	Federal Tax ID
EU 372021573	41-1426973
GB 369 490 158	

Return policy

- If you are not completely satisfied with the products you purchase from West (Thomson Reuters), you may return them. In order to receive credit, returns must be received within 45 days of the ship date. If a return is received after 45 days, we regret that we cannot issue a refund or send the merchandise back to you. The ship date can be found online at My Account (http://myaccount.tr.com/westlaw).

- Products included in One-time purchases and Thomson Reuters® Smart Saver - Automatic Print Updates programs can be returned up to 45 days after they're shipped for a full refund. Product returns will not interrupt or cancel current or future Thomson Reuters® Smart Saver - Automatic Print Updates.

- Please note that products included within programs such as, but not limited to, Library Maintenance Agreement/Library Management Arrangement, Library Savings Plan, West Complete, Assured Print Pricing, WestPack, and Special Offer agreements cannot be separately cancelled or returned and are nonrefundable. These programs provide our most favorable terms, and titles within these programs are not eligible for refund.

- To ensure accurate processing, simply return merchandise in its original packaging via a trackable shipping method and insure the merchandise for its value. Always enclose a copy of the original delivery or billing document and include a brief explanation of the reason for the return. All expenses associated with returns are the responsibility of the customer. Customers will forfeit any applicable discounts when returning part of a promotional sale. To verify our receipt of your return and any credit applied, access the Returns History section in My Account (http://myaccount.tr.com/westlaw).

- The return policy does not apply to online, hosted, software, or Thomson Reuters ProView® eBook products. Please refer to your order form.

Payment options and terms

Include your invoice number to assist with applying your payment or email the remittance to west.arpaymentcenter@thomsonreuters.com

Pay online

To make a payment online or sign up for Autopay, please visit https://www.tr.com/guestpay-autopay

Electronic payments in US currency should be issued to

West Publishing Corporation
BMO Harris Bank N.A.,
320 S. Canal Street Chicago IL 60606
Bank Routing #: 071000288
Bank Account #: 4445615
SWIFT Code: HATRUS44

Electronic payment details for other currencies
http://legal.tr.com/electronic-funds-transfer

Pay via phone

To make a payment via telephone, please call 1-800-328-4880 Say *"Account Services,"* then provide account number, say *"make a payment"*

- Terms: Net 30; products are shipped FOB shipping point
- We reserve the right to charge a late fee for each invoice not paid by the due date.
- Please do not enclose cash or additional correspondence
- Payments marked "paid in full," or with any other restrictive language, shall not operate as an accord and satisfaction without the prior written approval of West (Thomson Reuters).

1055 1 MB 0.672 E0185X I0363 D14585824842 S2 P10891180 0001:0002

Subscription **Invoice**

Thomson Reuters™

Thomson Reuters
West Publishing Corporation
2900 Ames Crossing Rd
Eagan, MN 55121

CODY HENSON

Invoice #: 852540339
Account #: 1005782119
Invoice date: September 1, 2025

Subscription Product Charges

Product Detail	Reference #	Quantity	Unit Price USD	Charge Price USD	Tax USD	Total USD
1005782119 CODY HENSON JUDGE BURNET COUNTY COURT AT LAW 220 S PIERCE ST BURNET TX 78611-2200 Ship/Post date: August 26 Delivery # 0447659011						
O'Connor's Texas Family Code Plus 2025-2026	6168517704	1	201.00	201.00	0.00	201.00

Subscription Product Charges Total USD
201.00

1055 1 MB 0.672 E0185X I0364 D14585824842 S2 P10891180 0002:0002

Continued on next page

CODY HENSON

Thomson Reuters™

Thomson Reuters
West Publishing Corporation
2900 Ames Crossing Rd
Eagan, MN 55121

Monthly **Account Summary**

Account #: 1005782119

Open Balance Through September 1, 2025

Document date	Document #	Description	Amount USD	Notes	Due Date
09/01/2025	0852540339	Subscription Invoice	201.00		10/01/2025

Open Balance in USD as of September 1, 2025 **201.00**

The Monthly Account Summary is a comprehensive report of all account activity for the current subscription billing period. Payments made within the last 48 hours may not be included. Go to http://myaccount.tr.com/westlaw if more details are needed around these invoices and payments.

1055 1 MB 0.672 E0185X I0364 D14585824842 S2 P10891180 0000:0002

Gmail Helen Cummins <hcummins@burnetcountytexas.org>

Re: Thompson Reuters West Payment Invoice#852540339

1 message

Raegan Allen <rmallen@burnetcountytexas.org> Wed, Sep 24, 2025 at 4:11 PM
To: Helen Cummins <hcummins@burnetcountytexas.org>

I am happy to request a PO for those however I will need some additional information to do so.

Would you want for me to wait until all 4 books are received and then put in one PO? Or do you prefer moving forward that I submit the PO request as the books come in?

Additionally, how much should I request for the PO whether individual or all 4 at once? I do not have any of the invoices for the 3 books since received this year thus far to know how much a PO would need to be for.

Let me know and we will get it worked out!

Thank you,

Raegan Allen

Assistant Court Coordinator

Burnet County Court at Law
Honorable Cody Henson, Presiding

220 S. Pierce Street

Burnet, Texas 78611

512.715.5245

http://burnetcountytexas.org/page/cal.home

On Wed, Sep 24, 2025 at 10:55 AM Helen Cummins <hcummins@burnetcountytexas.org> wrote:

> Good Morning,
>
> I understand from Kelley the funds will need to be encumbered. Please send a PO request in October for the 4 subscriptions. We will apply the invoices
> to the PO as they come in.
>
> Thanks,
> Helen
>
> On Mon, Sep 22, 2025 at 4:29 PM Raegan Allen <rmallen@burnetcountytexas.org> wrote:
>
> > They are the same books just the newest editions. We receive the below 4 books yearly from Thompson.
> >
> > O'Connor's Texas Family Code Plus
> > O'Connor's Texas Estates Code Plus
> > O'Connor's Texas Criminal Code Plus
> > O'Connor's Texas Rules Civil Trials
> >
> > I actually don't get notified when they ship or anything they just show up per our subscription as a surprise every year. It's not something that we go in and order like for the Family Law Handbook where we requested a PO.

Thank you,

Raegan Allen

Assistant Court Coordinator

Burnet County Court at Law
Honorable Cody Henson, Presiding

220 S. Pierce Street

Burnet, Texas 78611

512.715.5245

http://burnetcountytexas.org/page/cal.home

On Mon, Sep 22, 2025 at 4:19 PM Helen Cummins <hcummins@burnetcountytexas.org> wrote:

> Hi Raegan,
>
> Thank you for the clarification. Please let me know if the auto shipped books are the same each year or are they different? The reason I'm asking is we have changed w hat needs a PO and what doesn't..
>
> Thanks,
> Helen
>
> On Mon, Sep 22, 2025 at 3:46 PM Raegan Allen <rmallen@burnetcountytexas.org> wrote:
>
> > No, those are two different books. PO #25-2775 relates only to the Family Law Handbook.
> >
> > The O'Connor's Texas Family Code Plus is an auto subscription that we have for our code books.
> > We get 4 books a year where they auto ship them to us per our subscription.
> > We've received a Family Code, Criminal Code and Estates Code thus far and should be getting a Civil Trials book in soon as well.
> >
> > Thank you,
> >
> > *Raegan Allen*
> >
> > Assistant Court Coordinator
> >
> > **Burnet County Court at Law**
> > Honorable Cody Henson, Presiding
> >
> > 220 S. Pierce Street
> >
> > Burnet, Texas 78611
> >
> > 512.715.5245
> >
> > http://burnetcountytexas.org/page/cal.home
> >
> > On Mon, Sep 22, 2025 at 3:39 PM Helen Cummins <hcummins@burnetcountytexas.org> wrote:
> >
> > > Hi Raegan,
> > >
> > > I need some help with the attached invoice from Thomson Reuters West Payment. Can you please let me know if this invoice belongs

Blue360° media

2750 Rasmussen Rd, Ste 101
Park City, UT 84098

INVOICE

INVOICE NUMBER: IN2508265388
ACCOUNT NUMBER: B100105032721
INVOICE DATE: 09/26/2025
DUE DATE: 10/10/2025

101061 T5

BILL TO
TX: Burnet County Tx, Lisa Whitehead
220 S Pierce St
Burnet TX, 78611

SHIP TO
TX: Burnet County Tx, Lisa Whitehead
220 S Pierce Street
Burnet TX, 78611

CURRENT DUE $54.05
by 10/10/2025

If you wish to pay online with credit card, please visit www.blue360media.com outstandinginvoice or call 844.599.2887.

Your sales representative Kimberly Brennen can be reached at kimberly@blue360media.com or 1-844-599-2887. Please contact him/her with any questions you may have.

Thank you for your purchase!

INVOICE SUMMARY
Order Number: 250807-SF-89664
Invoice Total: $54.05
Payments: $0.00
Balance Due: $54.05

CURRENT BILLING for INVOICE IN2508265388

Publication	*Title/Description*	*Edition*	*Qty*	*Unit Price*	*Base Price*
31081	TX Criminal and Traffic Law Field Guide: 2025-2026 Ed. | Book w/ eBook + App	2025-2026	1	$46.00	$46.00
				Subtotal	$46.00
				S&H	$14.95
				Tax	$0.00
				Discount	($6.90)
				Invoice Total	$54.05
				CURRENT TOTAL DUE	**$54.05**

If you elect to pay by mail, detach and include this slip with your check to ensure timely processing of your payment.

Did you know you can quickly and easily pay online?
www.blue360media.com/outstandinginvoice

Account #: B100105032721
Invoice #: IN2508265388

Date: _____

Invoice Total Due: $54.05

Amount Enclosed: _____

Remittance Address:
LB413164
Blue360 Media, LLC
PO Box 35146
Seattle, WA 98124-5146

PAYMENT TERMS AND LATE CHARGES

Orders must be paid in full within 14 days from the date of your monthly statement or in equal monthly installments based on the subscription term. Overdue amounts can be assessed a late payment charge. A non-compounding late fee of 4% of the total invoice amount or $50, whichever is lower, accrues monthly on the outstanding amount. Our customer service representatives are available by phone at (844) 599-2887 or by email at support@blue360media.com if you have any questions or require further assistance. We appreciate your business and hope to continue to be your trusted source for your legal information and compliance needs.

If you elect to pay by check, include your invoice or order number on the check to assist our team in applying your payment quickly. If an invoice number is not included with your payment, we will apply payment to your account's open invoices at our discretion, in order of earliest due date to latest due date.

Remittance Address:
LB413164
Blue360 Media, LLC
PO Box 35146
Seattle, WA 98124-5146

RETURNS POLICY

Shipments must be returned within 30 days of receipt, at your expense, for full credit of the advertised price, less shipping and handling fees and any other discount credits. Ebooks and other digital content are not returnable if accessed or downloaded from your Account.

All returns must be returned unused in the same condition as received. A copy of the invoice received with the shipment should be included with your return. A return shipping label is not provided and returns must be mailed to the address listed below. No credit will be given for returns more than 30days after shipment. For any returns, a 20% restocking fee may be charged.

To receive credit for your return, please contact our Customer Support team:

Call Customer Support at 844-599-2887

Gmail Helen Cummins <hcummins@burnetcountytexas.org>

RE: Blue360 Media Invoice #IN2508265388

1 message

Lisa Whitehead <lwhitehead@burnetcountytexas.org> Wed, Oct 8, 2025 at 1:44 PM
To: Helen Cummins <hcummins@burnetcountytexas.org>

Hi Helen,

I think that is one that is either on a subscription or that they just send and then invoice for. I don't know if we have even received it. I can look down in the mail room but I don't remember seeing it in here. I haven't received an invoice.

Lisa

Lisa Whitehead

Justice of the Peace Pct. 2

Burnet County

220 South Pierce Street, Suite 105

Burnet,Texas 78611

lwhitehead@burnetcountytexas.org

512-756-5453

512-756-5402 (fax)

From: Helen Cummins <hcummins@burnetcountytexas.org>
Sent: Wednesday, October 8, 2025 12:24 PM
To: Lisa Whitehead <lwhitehead@burnetcountytexas.org>
Subject: Blue360 Media Invoice #IN2508265388

Hi Lisa,

We received the attached invoice from Blue360 Media but I don't see

where a PO was set up. Can you please help me with this?

Thanks,

Helen

TANIA GLENN & ASSOCIATES, PA

INVOICE

Dr. Tania Glenn & Associates, PA

www.taniaglenn.com

1001 Cypress Creek Rd. Suite 403
Cedar Park, TX 78613
512-323-6994

BILL TO Burnet County Sheriff's Office
msorenson@burnetsheriff.com

INVOICE#
BCSO042

DATE	DESCRIPTION	HOURS	AMOUNT
9/9/2025	BCSO Employee Trauma Treatment	1.0	$100.00
9/11/2025	BCSO Employee Trauma Treatment	1.0	$100.00
9/12/2025	BCSO Employee Trauma Treatment	1.0	$100.00
9/15/2025	BCSO Employee Trauma Treatment	1.0	$100.00

TOTAL: $400.00

Make all checks payable to Dr. Tania Glenn & Associates, PA

ALL MAJOR CREDIT CARDS ACCEPTED

Gmail

Cindy Dalrymple <cdalrymple@burnetcountytexas.org>

Re: PO# for [redacted] T GLENN

1 message

Mike Sorenson <msorenson@burnetsheriff.com> Mon, Oct 20, 2025 at 4:15 PM
To: Cindy Dalrymple <cdalrymple@burnetcountytexas.org>

This was a program that was set up and approved years ago. I always get a PO when the invoice comes in. We never know what the dollar value will be month to month. This is a counseling program for our officers due to traumatic calls this is completely anonymous.

On Mon, Oct 20, 2025 at 4:00 PM Cindy Dalrymple <cdalrymple@burnetcountytexas.org> wrote:

> Hi, Capt. Sorenson,
> Judge Wilson would like an explanation of why a PO for Dr. Tania Glenn was not obtained before the services were received. Will you please respond with a brief explanation and I will print it & put it with the invoice. Thanks a lot! Cindy
>
> Cindy Dalrymple
> 1st Assistant Auditor
> Burnet County
> 512-756-5495 ext. 22505

Gmail Helen Cummins <hcummins@burnetcountytexas.org>

Re: Dr. Glenn September Invoice

1 message

Mike Sorenson <msorenson@burnetsheriff.com> Tue, Oct 7, 2025 at 12:19 PM
To: Helen Cummins <hcummins@burnetcountytexas.org>

This is the one that always has questions: Would it be best to do an open PO on this for the year?

On Tue, Oct 7, 2025 at 11:57 AM Helen Cummins <hcummins@burnetcountytexas.org> wrote:

> Hi Mike,
>
> We received the attached September invoice for Dr. Glenn but I don't see where a PO was set up. Can you please help me with this?
>
> Thanks,
> Helen

Invoice #25378

Thank you for your business!

CF ITems

XLR8
1002 N WATER STE 2
Burnet, Texas 78611
512-756-0930
http://www.xlr8tx.com
magen@xlr8tx.com

Created	June 5, 2025
Customer Due Date	June 19, 2025
Invoice Date	June 19, 2025
Payment Due Date	June 19, 2025
Total	$364.80
Outstanding	$364.80

Customer Billing
Burnet County Sheriff
Elizabeth Edwards
eedwards@burnetsheriff.com

Customer Shipping
Burnet County Sheriff
Elizabeth Edwards

Category	Item #	Color	Description	YXS	YS	YM	YL	YXL	XS	S	M	L	XL	2XL	3XL	4XL	5XL	Qty	Items	Price	Taxed	Total
Embroidery			Polos															3	3	$16.00	X	$48.00
Vinyl			polos/jackets															17	17	$17.00	X	$289.00

Total Quantity	20
Item Total	$337.00
Fees Total	$0.00
Sub Total	$337.00
Tax	~~$27.80 (8.25%)~~
Total Due	~~$364.80~~ $ 337.00
Paid	$0.00
Outstanding	~~$364.80~~

Approvals

Elizabeth Edwards

Gmail

Helen Cummins <hcummins@burnetcountytexas.org>

PO For XLR8

1 message

Elizabeth Edwards <eedwards@burnetsheriff.com> Mon, Oct 6, 2025 at 4:00 PM
To: Helen Cummins <hcummins@burnetcountytexas.org>

Hey Helen,
I cannot find the correspondence for the screenprinting for the June XLR8 order.
Please let me know what needs to be done to remedy this.
Thank you for your time,
EE

--

Elizabeth Edwards
Administrative Assistant & Analyst
Heart of Texas Auto Theft Task Force
Office of Sheriff Calvin Boyd
Burnet County Sheriff's Office
1601 E. Polk St., Burnet, TX 78611
(254) 757-0701
eedwards@burnetsheriff.com

Gmail Helen Cummins <hcummins@burnetcountytexas.org>

Re: Invoice

1 message

Helen Cummins <hcummins@burnetcountytexas.org> Thu, Sep 25, 2025 at 12:21 PM
To: Elizabeth Edwards <eedwards@burnetsheriff.com>

Hi Elizabeth,

I do not see where a PO was set up for this amount. The only PO for XLR8 we show outstanding for your department is 25-4663 for $51.00.
Can you please help me with this?

Thanks,
Helen

On Thu, Sep 25, 2025 at 7:48 AM Elizabeth Edwards <eedwards@burnetsheriff.com> wrote:

> Good morning Helen,
> This invoice is good for payment.
>
> Elizabeth Edwards
> Administrative Assistant & Analyst
> **Heart of Texas Auto Theft Task Force**
> *Office of Sheriff Calvin Boyd*
> *Burnet County Sheriff's Office*
> 1601 E. Polk St., Burnet, TX 78611
> (254) 757-0701
> eedwards@burnetsheriff.com
>
> Begin forwarded message:
>
> **From:** XLR8 <messages@messages.printavo.com>
> **Date:** September 24, 2025 at 4:29:00 PM CDT
> **To:** EEDWARDS@burnetsheriff.com
> **Subject: Invoice**
> **Reply-To:** XLR8 <1.20b3a3565d890f92efb153042117ce9d.order.871b3b613692b296dc750acdb8e7ee94@messages.printavo.com>

1 YOW VF-16035

AJR Media Group
25132 Oakhurst Drive, Suite 201
Spring, TX 77386

TOUR TEXAS

AUG - 3 2025

INVOICE

Burnet County Tourism
Blair Manning
220 S Pierce St
Burnet, TX 78611

Date: Oct 01, 2025
Invoice No. 10491

Invoice due NET 30 from invoice date

Invoice Preference: Email

PAYABLE TO:
AJR Media Group
25132 Oakhurst Drive, Suite 201
Spring, TX 77386

Advertiser: Burnet County Tourism
Contract No. 26775
Sales Rep: Connie Blair

Product	Sub Total	Total
#67229 - **TourTexas.com - 2025 October** - Destination Content Plan - RENEWAL	$4,775.00	$4,775.00

Sub Total	$4,775.00
Tax	$0.00
Total	**$4,775.00**

Invoice Notes:

Annual Content Plan Renewal
Oct 1, 2025 through Sept 30, 2026

For billing questions please call AJR Media Group at (800)-383-7677 Ext. 10

Payment by ACH
Acct Number [redacted]
Routing Number [redacted]

Payment by Wire Transfer
Acct Number [redacted]
Routing Number [redacted]

N/A
140-6640-4580

TOUR TEXAS

AJR Media Group
25132 Oakhurst Drive,
Suite 201
Spring, TX 77386

INSERTION ORDER:26775

Account Representative: Connie Blair
Representative Email: connie@ajrmediagroup.com

Invoice Preference: Email

Client: Burnet County Tourism
Contact: Blair Manning
Contact Email: bmanning@burnetcountytexas.org

Burnet County Tourism
Blair Manning
220 S Pierce St
Burnet, TX 78611

Billing Information:
Contact: Blair Manning
Bill To Email: bmanning@burnetcountytexas.org

Burnet County Tourism
Blair Manning
220 S Pierce St
Burnet, TX 78611

Product	Rate	Discount	Taxable	Net
TourTexas.com				
October 2025 - Destination Content Plan - RENEWAL	$4,775.00	$0.00		$4,775.00
			Sub Total:	$4,775.00

Contract Notes:

Annual Content Plan Renewal
Oct 1, 2025 through Sept 30, 2026

Sub Total:	$4,775.00
Tax:	$0.00
Total:	$4,775.00

Materials Contact:
Email: bmanning@burnetcountytexas.org

Materials Terms & Conditions:
If applicable, request for materials will be emailed to the contact above approximately 6 weeks prior to your scheduled run. Materials outstanding after the due date will be subject to information being pulled from your prior runs and/or content plan.

Contract Terms & Conditions:

The following AJR Media Group LLC (AJRMG) terms and conditions ("Advertiser Terms and Conditions") govern the placement and delivery of advertising ("Ad") as set forth in Advertising Insertion Orders submitted by the Advertiser or Agency. This Agreement is entered by and between AJRMG and the company named as Advertiser in the Insertion Order ("Advertiser") and/or the agency listed in the Insertion Order for such Advertiser ("Agency"), if any.

1. Invoices will be sent by AJRMG according to our normal billing procedures
2. Payment is due within thirty (30) calendar days following the date of invoice.

For AJRMG complete Insertion Order Terms and Conditions please go to https://www.ajrmediagroup.net/termsandconditions

Client Signature: _____ Date: 8/5/25

Gmail Helen Cummins <hcummins@burnetcountytexas.org>

Fwd: TourTexas | Invoice attached

1 message

Blair Manning <bmanning@burnetcountytexas.org> Thu, Aug 7, 2025 at 4:16 PM
To: Helen Cummins <hcummins@burnetcountytexas.org>, Jolene Mock <jolenem@burnetcountytexas.org>

Good afternoon ladies, please find the attached document to attach to the Torr Texas contract that passed in commissioners court this past Tuesday. This should be good to go once we get into October one for the new fiscal year. Let me know if you need anything else, thanks so much have a great day.Good afternoon ladies, please find the attached document to attach to the Torr Texas contract that passed in commissioners court this past Tuesday. This should be good to go once we get into October one for the new fiscal year. Let me know if you need anything else, thanks so much have a great day

---------- Forwarded message ---------
From: **Karin Zajac** <karin@ajrmediagroup.com>
Date: Thu, Aug 7, 2025 at 4:00 PM
Subject: TourTexas | Invoice attached
To: bmanning@burnetcountytexas.org <bmanning@burnetcountytexas.org>
CC: Connie Blair <connie@ajrmediagroup.com>

Thank you for advertising with *TourTexas.com*! Your October renewal invoice is attached.

When remitting, please make your check payable to AJR Media Group and to the address below.

AJR Media Group
25132 Oakhurst Drive, Suite 201
Spring TX 77386

Additional options for ACH or Wire Transfer are detailed on your invoice. Thank you!

Kindest regards,
Karin Zajac
Client Services Manager, AJRMediaGroup.com
Office: (713) 942-7676 x3

--
Blair Manning
Tourism & Marketing Director
Burnet County
(C) 737-251-3021

Invoice.pdf
87K

Burnet County Commissioners Court

Jim Luther Jr.	Damon Beierle	Bryan Wilson	Chad Collier	Joe Don Dockery
Precinct 1	*Precinct 2*	*County Judge*	*Precinct 3*	*Precinct 4*

Regular Session **31.**

Meeting Date: 10/28/2025

Subject

Discuss, consider, and take appropriate action regarding budget inner departmental line item transfers. (Wilson)

Attachments

LIT CCT 10.28.25

FY2026

DATE: 10/28/2025
(Commissioners Court Date)

TO : **HONORABLE COMMISSIONERS COURT OF BURNET COUNTY**

FROM: Damon Beierle

I SUBMIT TO YOU FOR YOUR CONSIDERATION THE FOLLOWING LINE ITEM TRANSFERS:

	FUND/DEPT	LINE ITEM	LINE ITEM#		AMOUNT
FROM:	320	Operating Supplies	320-6120-3300	$	3,000.00
TO:	320	Machine/Equipment (Inventoried)	320-6120-5750	$	3,000.00

REASON: To purchase a laptop and docking station.

111.011 Changes in Budget for County Purposes of the Local Government Code.

DEPARTMENT HEAD

APPROVED: AUDITOR

DEPARTMENT HEAD/SPONSOR

ATTEST: COUNTY CLERK

THE COUNTY OF BURNET
BURNET, TEXAS 78611

FY 2026

DATE: 10/28/25
(Commissioners Court Date)

TO : HONORABLE COMMISSIONERS COURT OF BURNET COUNTY

FROM: CHAD COLLIER, R&B PCT#3

I SUBMIT TO YOU FOR YOUR CONSIDERATION THE FOLLOWING BUDGET LINE ITEM TRANSFERS:

	FUND/DEPT	LINE ITEM	GEN LEDGER #	AMOUNT
	330/6130	OPERATING SUPPLIES	330-6130-3300	3,000.00
FROM:				
	330/6130	GASOLINE/DIESEL/OIL/ETC	330-6130-4820	3,000.00
TO:				

REASON: TO INCREASE UNIFORM BUDGET

111.011 Changes in Budget for County Purposes of the Local Government Code.

DEPARTMENT HEAD

APPROVED: COMMISSIONERS COURT

ATTEST: COUNTY CLERK

Gmail

Helen Cummins <hcummins@burnetcountytexas.org>

Transfer

1 message

Chad Collier <ccollier@burnetcountytexas.org> Tue, Oct 7, 2025 at 1:07 PM
To: Helen Cummins <hcummins@burnetcountytexas.org>

Ms Helen
Can i get $3000 transfer from operating to uniform, please ma'am
Thank you

FY2026

DATE: 10/28/2025
(Commissioners Court Date)

TO : **HONORABLE COMMISSIONERS COURT OF BURNET COUNTY**

FROM: Scott Davis

I SUBMIT TO YOU FOR YOUR CONSIDERATION THE FOLLOWING LINE ITEM TRANSFERS:

	FUND/DEPT	LINE ITEM	LINE ITEM#		AMOUNT
FROM:	100	Mach/Equipment (Inventoried)	100-5530-5750	$	1,644.43
TO:	100	Mach/Equipment (Capitalized)	100-5530-5710	$	1,644.43

REASON: To Cover the cost of the capitalized in car radio from Motorola.

111.011 Changes in Budget for County Purposes of the Local Government Code.

DEPARTMENT HEAD

APPROVED: AUDITOR

DEPARTMENT HEAD/SPONSOR

ATTEST: COUNTY CLERK

MOTOROLA SOLUTIONS

Budgetary

QUOTE-3164102
Burnet Co. PCT4- (1)APX6000

Billing Address:
BURNET, COUNTY OF
902 S WESTERN ST
LAMPASAS, TX 76550
US

Quote Date:06/11/2025
Expiration Date:12/06/2025
Quote Created By:
Nicholas Czubernat
Inside Sales Rep
Nick.Czubernat@
motorolasolutions.com
312-833-4529

End Customer:
BURNET, COUNTY OF

Contract: 17212 - CITY OF AUSTIN (TX)

Summary:

Any sales transaction resulting from Motorola's quote is based on and subject to the applicable Motorola Standard Terms and Conditions, notwithstanding terms and conditions on purchase orders or other Customer ordering documents. Motorola Standard Terms and Conditions are found at www.motorolasolutions.com/product-terms.

Line #	Item Number	Description	Qty	List Price	Sale Price	Ext. Sale Price
	APX™ 6000 Series	APX6000				
1	H98KGH9PW7BN	APX6000 VHF MHZ MODEL 3.5 PORTABLE	1	$4,479.00	$3,045.72	$3,045.72
1a	QA01648AA	ADD: HW KEY SUPPLEMENTAL DATA	1	$6.42	$4.37	$4.37
1b	QA01767AT	ADD: P25 LINK LAYER AUTHENTICATION	1	$118.00	$80.24	$80.24
1c	Q361AR	ADD: P25 9600 BAUD TRUNKING	1	$353.00	$240.04	$240.04
1d	Q173AZ	ADD: SMARTZONE OMNILINK	1	$0.00	$0.00	$0.00
1e	QA00580AC	ADD: TDMA OPERATION	1	$530.00	$360.40	$360.40
1f	Q887AU	ADD: 5Y ESSENTIAL SERVICE	1	$306.00	$306.00	$306.00
1g	QA09006AA	ADD: ADAPTIVE NOISE SUPPRESSION	1	$177.00	$120.36	$120.36
1h	QA09001AB	ADD: WIFI CAPABILITY	1	$353.00	$240.04	$240.04
1i	Q498AY	SOFTWARE LICENSE ENH: ASTRO 25 OTAR W/ MULTIKEY	1	$871.00	$592.28	$592.28
1j	H38BT	ADD: SMARTZONE OPERATION	1	$1,412.00	$960.16	$960.16
1k	QA07682AA	ADD: SMARTCONNECT	1	$0.00	$0.00	$0.00
1l	QA09113AB	ADD: BASELINE RELEASE SW	1	$0.00	$0.00	$0.00

Any sales transaction following Motorola's quote is based on and subject to the terms and conditions of the valid and executed written contract between Customer and Motorola (the ""Underlying Agreement"") that authorizes Customer to purchase equipment and/or services or license software (collectively ""Products""). If no Underlying Agreement exists between Motorola and Customer, then Motorola's Standard Terms of Use and Motorola's Standard Terms and Conditions of Sales and Supply shall govern the purchase of the Products.
Motorola Solutions, Inc.: 500 West Monroe, United States - 60661 ~ #: 36-1115800

MOTOROLA SOLUTIONS

Budgetary

QUOTE-3164102
Burnet Co. PCT4- (1)APX6000

Line #	Item Number	Description	Qty	List Price	Sale Price	Ext. Sale Price
1m	Q806BM	ADD: ASTRO DIGITAL CAI OPERATION	1	$607.00	$412.76	$412.76
1n	Q629AK	SOFTWARE LICENSE ENH: AES ENCRYPTION AND ADP	1	$560.00	$380.80	$380.80
2	NNTN8860B	CHARGER, DESKTOP SINGLE UNIT IMPRES 2, FAST US/NA	1	$199.56	$149.67	$149.67
3	PMMN4136BTAA	XVP830 REMOTE SPEAKER MICROPHONE NO CHANNEL KNOB, TAA	1	$572.00	$457.60	$457.60

Grand Total $7,350.44(USD)

Any sales transaction following Motorola's quote is based on and subject to the terms and conditions of the valid and executed written contract between Customer and Motorola (the ""Underlying Agreement"") that authorizes Customer to purchase equipment and/or services or license software (collectively ""Products""). If no Underlying Agreement exists between Motorola and Customer, then Motorola's Standard Terms of Use and Motorola's Standard Terms and Conditions of Sales and Supply shall govern the purchase of the Products.
Motorola Solutions, Inc.: 500 West Monroe, United States - 60661 ~ #: 36-1115800

THE COUNTY OF BURNET
BURNET, TEXAS 78611

FY 2026

DATE: October 28, 2025
(Commissioners Court Date)

TO : HONORABLE COMMISSIONERS COURT OF BURNET COUNTY

FROM: Chief Deputy Alan Trevino

I SUBMIT TO YOU FOR YOUR CONSIDERATION THE FOLLOWING BUDGET LINE ITEM TRANSFERS:

	FUND/DEPT	LINE ITEM	GEN LEDGER #	AMOUNT
	5600	Operating Supplies	100-5600-3300	$290.95
FROM:				
	5600	Mach/Equip (inventoried)	100-5600-5750	$290.95
TO:				

REASON: Cover shortage in account.

111.011 Changes in Budget for County Purposes of the Local Government Code.

DEPARTMENT HEAD

APPROVED: COMMISSIONERS COURT

ATTEST: COUNTY CLERK

Gmail

Helen Cummins <hcummins@burnetcountytexas.org>

Line Item Transfer

1 message

Alan Trevino <atrevino@burnetsheriff.com> Mon, Oct 20, 2025 at 3:06 PM
To: Kelley Glaeser <kglaeser@burnetcountytexas.org>, Helen Cummins <hcummins@burnetcountytexas.org>, countyjudge@burnetcountytexas.org, Madeline Parker <mjparker@burnetcountytexas.org>
Cc: Calvin Boyd <cboyd@burnetsheriff.com>

Helen,

Please include the attached Line Item Transfer request for the Commissioners Court agenda for October 28, 2025. We need to replace 1 desktop computer and provide a desktop computer for the new LE Specialist Case Manager position. Thank you,

--

Alan Trevino
Chief Deputy

Office of
Calvin Boyd, Sheriff
Burnet County Sheriff's Office
1601 East Polk / P.O. Box 1249
Burnet, Texas 78611
512-756-8080
512-756-0033 Fax

Line Item Transfer 10-28-25.pdf
416K

Regular Session **32.**

Meeting Date: 10/28/2025

Subject

Discuss, consider, and take appropriate action for the authorization of payment of claims previously approved by the County Auditor. (Wilson)

Attachments

Expense Approval Register

Burnet County, TX

Expense Approval Register

t: AP 24985 - PAID CLAIM CC OCTOBER 28, 2025

Vendor Name	Payable Number	Post Date	Description (Item)	Account Number	Amount
Fund: 100 - GENERAL					
FRONTIER	10/1/25	10/28/2025	SO-SVC 10/1-10/31/25	100-4090-4200	1,719.93
WINGMAN OIL CHANGE	263837	10/28/2025	SO-UN#231 SYN OIL CHG	100-5600-4510	108.50
HILL COUNTRY TIRE & AUTO ...	88457	10/28/2025	SO-UN#247 OIL/FILTER CHG,...	100-5600-4510	62.65
ROXANNE NELSON	10/10/25	10/28/2025	JP1-MLS/MLG/LDG 10/5-10/...	100-4510-4270	965.28
HILL COUNTRY SPRINGS 029...	684593	10/28/2025	PDEF/LLANO-WTR SVC 2/5G...	100-4800-3100	41.89
APPLICANTPRO HOLDINGS, L...	107572-2	10/28/2025	IT-APPLICATION TRACKING 1...	100-5040-4540	611.00
AMAZON CAPITAL SERVICES, ...	1NKY-NL3G-M7JT	10/28/2025	CONST4- BATTERIES FOR CPR...	100-5540-4010	42.64
ERICA GAMBRELL	10/8/25	10/28/2025	PDEF-MLG 10/8/25	100-4800-4270	46.75
CNA SURETY	10/3/25	10/28/2025	JP1-62571394 11/1/25-11/1/...	100-4090-4990	50.00
DARYL R. COFFEY	10/3/25	10/28/2025	CCL-SVC 10/3/25	100-4250-4250	354.74
TEXAS ASSOC OF COUNTIES	NRDD-0012416	10/28/2025	FY26 -CLAIM AL20242224-1 ...	100-4090-4090	1,000.00
TEXAS ASSOC OF COUNTIES	NRDD-0012508	10/28/2025	FY26 CLAIM PO20253132-1 ...	100-4090-4090	258.82
VYVE	10/8/25 AGRI	10/28/2025	AGRI-INT SVC 10/7-11/6/25	100-6650-4200	88.95
VYVE	10/8/25 DA/LLANO	10/28/2025	DA/LLANO-INT SVC 10/7-11/...	100-1150-1000	53.04
AMBER GREER	10/8/25	10/28/2025	PDEF-MLG 10/3/25	100-4800-4270	5.04
TEXAS ASSOC OF COUNTIES	374943	10/28/2025	TREAS- REG 2/3-2/6 CO INVE...	100-4970-4270	425.00
HILL COUNTRY SPRINGS	682627	10/28/2025	AUD-WTR SVC 1/5GAL, COOL...	100-4090-4990	15.69
HILL COUNTRY SPRINGS	682630	10/28/2025	JP1-WTR SVC 5/3GAL 1/5GAL...	100-4510-3300	51.99
HILL COUNTRY SPRINGS	682649	10/28/2025	DCLK-WTR SVC 4/5GAL	100-4500-3300	39.79
HILL COUNTRY SPRINGS	682651	10/28/2025	DJ-WTR SVC 5/5GAL, 5/BTLD,...	100-4350-3100	94.19
HILL COUNTRY SPRINGS	682655	10/28/2025	PDEF-WTR SVC 3/5GAL	100-4800-3100	38.09
HILL COUNTRY SPRINGS	682656	10/28/2025	PDEF-WTR SVC 2/5GAL, COO...	100-4800-3100	41.39
NACO	202542865	10/28/2025	NDEP- MEMBERSHIP DUES	100-4090-4910	775.00
SAN SABA NEWS & STAR	21401	09/30/2025	LEGAL NOTICE 8/8/25	100-4090-4300	99.00
COUNTY JUDGE EDUCATION ...	273019	10/28/2025	NDEP-TX JUDICIAL ACADEMY...	100-4090-4910	200.00
WINGMAN OIL CHANGE	262832	09/30/2025	SO-UN#207 FULL SVC OIL CHG	100-5600-4510	71.00
WINGMAN OIL CHANGE	262850	09/30/2025	SO-UN#241 FULL SVC OIL CHG	100-5600-4510	66.00
AQUA BEVERAGE CO.	322315	09/30/2025	DA-WTR SVC 8/5GAL	100-4850-3300	75.92
WINGMAN OIL CHANGE	263387	09/30/2025	SO-UN#188 FULL SVC OIL CHG	100-5600-4510	66.00
WINGMAN OIL CHANGE	263466	09/30/2025	SO-UN#199 SYN OIL CHG	100-5600-4510	108.50
BELL COUNTY CLERK	25CMI00755	09/30/2025	CCL-CHARLOTTE LAU HEE	100-4260-4150	300.00
AQUA BEVERAGE CO.	323181	09/30/2025	DA/LLANO-WTR SVC 4/5GAL	100-1150-1000	51.00
THIRD COAST DISTRIBUTING ...	715327	09/30/2025	SO-UN#207 WTY BAT,CORE ...	100-5600-4510	139.31
WINGMAN OIL CHANGE	263603	09/30/2025	SO-UN#242 FULL SVC OIL CH...	100-5600-4510	94.00
O'REILLY AUTOMOTIVE INC	0636-159052	09/30/2025	SO-(PERKINS) WIPER BLADE	100-5600-4510	54.00
THIRD COAST DISTRIBUTING ...	715543	09/30/2025	SO-WIPER BLADES	100-5600-4510	30.58
DARYL R. COFFEY	9/26/25	09/30/2025	DCRT-MLG 9/26/25	100-4350-4250	22.40
WINGMAN OIL CHANGE	263718	09/30/2025	SO-UN#245 FULL SVC OIL CHG	100-5600-4510	66.00
AMAZON CAPITAL SERVICES, ...	1JHP-LVGY-3HNM	09/30/2025	AD PROB- TRASH BAGS AND...	100-5710-3300	385.90
TX ASSOC FOR COURT ADMIN	07087	10/28/2025	DCRT-2026 MEMBERSHIP DU...	100-4350-4910	75.00
ERICA GAMBRELL	10/14/25	09/30/2025	PDEF-MLG SEP 2025	100-4800-4270	46.76
ATMOS ENERGY	10/2/25 CH	09/30/2025	CH-3042418041 SVC 9/3-10/...	100-4090-4370	141.64
PEDERNALES ELECTRIC COOP...	10/4/25 HWY 281N	09/30/2025	EM-3000355876 SVC 8/31-9/...	100-4060-4370	59.68
PEDERNALES ELECTRIC COOP...	10/4/25 MFA	09/30/2025	MFA-3000185101 SVC 9/2-1...	100-4090-4370	1,004.05
PEDERNALES ELECTRIC COOP...	10/8/25 BERTRM TWR	09/30/2025	EM-3000284614 SVC 9/6-10/...	100-4060-4370	160.91
PEDERNALES ELECTRIC COOP...	10/8/25 HWY 281 TWR	09/30/2025	EM-3000343035 SVC 9/6-10/...	100-4060-4370	224.37
PEDERNALES ELECTRIC COOP...	10/8/25 RCYCL CNTR	09/30/2025	RCYCL CNTR-3001685323 SVC..	100-4090-4370	74.04
PEDERNALES ELECTRIC COOP...	10/8/25 WATSON TWR	09/30/2025	EM-3000097175 SVC 9/6-10/...	100-4060-4370	146.25
AMAZON CAPITAL SERVICES, ...	1NML-MKN4-HP13	09/30/2025	NDEP- CENTRAL SUPPLIES	100-4090-3090	16.14
GUADALUPE COUNTY JUVENI...	25-0050	09/30/2025	JUV DTNTN SVC SEP 2025	100-4090-4080	6,000.00
WINGMAN OIL CHANGE	263772	09/30/2025	SO-SYN OIL CHG,FILTER	100-5600-4510	128.50
AQUA BEVERAGE CO.	324056	09/30/2025	DA/LLANO-COOLER RENT	100-1150-1000	11.00
AQUA BEVERAGE CO.	324354	09/30/2025	DA-COOLER RENT	100-4850-3300	10.00

Vendor Name	Payable Number	Post Date	Description (Item)	Account Number	Amount
TEXAS ASSOC OF COUNTIES	373710	10/28/2025	TAX-REG 11/18-20 V.G. YOU...	100-4990-4270	275.00
VERIZON	6125404189	09/30/2025	ELECT-WRLSS SVC 9/8-10/7/...	100-4900-4200	224.49
VERIZON WIRELESS	6125404190	09/30/2025	SO-WRLSS SVC 9/8-10/7/25	100-5600-4200	2,559.78
HIGHLAND LAKES NEWSPAP...	9/30/25	09/30/2025	AD 34579 LEGAL NOTICE 8/5...	100-4090-4300	273.00
CITY OF BURNET	9/30/25	09/30/2025	ELECT-03-1100-07 SVC 8/31-...	100-4090-4370	363.16
CITY OF BURNET	9/30/25	09/30/2025	SQ/ANNX-03-1920-03 SVC 8/...	100-4090-4370	728.36
CITY OF BURNET	9/30/25	09/30/2025	OLDJAIL-03-2220-00 SVC 8/3...	100-4090-4370	676.49
CITY OF BURNET	9/30/25	09/30/2025	CCLK RB-07-3185-00 SVC 8/...	100-4090-4370	354.31
CITY OF BURNET	9/30/25	09/30/2025	CH-14-1160-00 SVC 8/31-9/3...	100-4090-4370	4,272.63
CITY OF BURNET	9/30/25	09/30/2025	MAINT-08-2260-00 SVC 8/31...	100-4090-4370	736.81
CITY OF BURNET	9/30/25	09/30/2025	PDEF-11-0007-00 SVC 8/31-9...	100-4090-4370	405.64
CITY OF BURNET	9/30/25	09/30/2025	PDEF-11-3501-01 SVC 8/31-9...	100-4090-4370	249.51
CITY OF BURNET	9/30/25	09/30/2025	FPA-14-1000-09 SVC 8/31-9/...	100-4090-4370	26.99
CITY OF BURNET	9/30/25	09/30/2025	WRKFRC 14-3010-01 SVC 8/3...	100-4090-4370	342.75
CITY OF BURNET	9/30/25	09/30/2025	SO-14-2580-00 SVC 8/31-9/3...	100-4090-4370	801.49
CITY OF BURNET	9/30/25	09/30/2025	N.ANNX-07-3180-00 SVC 8/3...	100-4090-4370	696.49
CITY OF BURNET	9/30/25	09/30/2025	AGRI-14-2990-01 SVC 8/31-9...	100-4090-4370	2,864.16
CITY OF BURNET	9/30/25	09/30/2025	N/ANNX-14-2595-01 SVC 8/3...	100-4090-4370	4,397.40
CITY OF BURNET	9/30/25	09/30/2025	14-2600-00 SVC 8/31-9/30/25	100-4090-4370	4,303.02
SHI-GOVERNMENT SOLUTIO...	GB00572667	09/30/2025	IT - MICROSOFT SURFACE LA...	100-5040-5750	2,473.86
GT DISTRIBUTORS, INC.	INV1060397	09/30/2025	CONST 4- BULLET PROOF VEST	100-5540-5750	1,403.75
GT DISTRIBUTORS, INC.	INV1060692	09/30/2025	CONST4- 7 x 9 SINGLE CURVE	100-5540-4820	151.25
GT DISTRIBUTORS, INC.	INV1060692	09/30/2025	CONST4- BULLET PROOF VEST..	100-5540-5750	1,252.50
AVENU INSIGHTS & ANALYTI...	INVB-065514	09/30/2025	SAAS LIC FEE SEP 2025	100-5040-4540	236.95
AMBER GREER	SEP 2025	09/30/2025	PDEF-MLG 9/23 & 9/26/25	100-4800-4270	10.08
TX ASSOC FOR COURT ADMIN	07089	10/28/2025	DCRT-REG 10/28-31 ANNUAL...	100-4350-4280	375.00
THIRD COAST DISTRIBUTING ...	713650	09/30/2025	SO-LICENSE PLATE FASTENERS	100-5600-4510	16.08
THIRD COAST DISTRIBUTING ...	713690	09/30/2025	SO-DRILL SET	100-5600-3300	71.89
WINGMAN OIL CHANGE	262612	09/30/2025	SO-UN#205 SYN OIL CHG	100-5600-4510	108.50
THIRD COAST DISTRIBUTING ...	714048	09/30/2025	SO-WTY BAT,CORE DEPOSIT,...	100-5600-4510	278.62
				Fund 100 - GENERAL Total:	**47,748.28**
Fund: 140 - ECONOMIC DEVELOPMENT					
PEDERNALES ELECTRIC COOP...	10/10/25 JOPPA	09/30/2025	HMT-3001685565 SVC 9/9-1...	140-6640-4605	37.50
PEDERNALES ELECTRIC COOP...	10/10/25 SLVR CRK	09/30/2025	HMT-3001646432 SVC 9/9-1...	140-6600-3300	59.30
LEVY ARCHITECTS, PLLC	10-25040-0925	09/30/2025	HMT - BRIGGS COMMUNITY ...	140-6640-5301	20,058.59
				Fund 140 - ECONOMIC DEVELOPMENT Total:	**20,155.39**
Fund: 150 - LAW LIBRARY					
WEST PAYMENT CENTER	852689898	09/30/2025	CCL-SVC OCT 2025	150-4650-3300	405.00
				Fund 150 - LAW LIBRARY Total:	**405.00**
Fund: 200 - LIBRARY SYSTEM					
ENVISIONWARE INC	INV-US-78570	10/28/2025	LIB- ANNUAL RENEWAL	200-6500-4540	1,407.00
VYVE	10/8/25 MFL	10/28/2025	MFL-INT SVC 10/7-11/6/25	200-6500-4370	494.00
ENVISIONWARE INC	INV-US-77270	10/28/2025	LIB- ANNUAL RENEWAL	200-6500-4540	5,081.71
TEXAS STATE LIBRARY AND A...	TS260475	10/28/2025	LIB- ANNUAL RENEWAL TEX ...	200-6500-4540	1,376.00
ATMOS ENERGY	10/2/25 HBL	09/30/2025	HBL-3036365646 SVC 9/30-1...	200-6500-4370	142.80
				Fund 200 - LIBRARY SYSTEM Total:	**8,501.51**
Fund: 270 - COUNTY JAIL					
CHARTER COMMUNICATIONS..	229974001100125	10/28/2025	JAIL-INT SVC 10/1-10/31/25	270-5120-4370	1,960.30
TANKER'S PLUMBING & SEPT...	9928	10/28/2025	JAIL- REPAIR WATER HEATER	270-5120-3450	468.75
CONDOR DOCUMENT SERVI...	BCJ10225	10/28/2025	JAIL SHREDDING SERVICES F...	270-5120-3300	65.00
ARAMARK SERVICES, INC.	000021308-000152	10/28/2025	JAIL-ML SVCS 10/2-10/8/25	270-5120-3350	15,004.69
CONNELL & ASSOCIATES, LLC	10082025BCSO	10/28/2025	JAIL- PSYCH EXAMS FOR NEW..	270-5120-4130	1,800.00
TURN KEY HEALTH CLINICS, L...	BUR-206	09/30/2025	IMED-PHARMACY AUG 2025	270-5120-4120	31,192.39
BLUEBONNET TRAILS COMM...	24-09-25	09/30/2025	JAIL-SVC SEP 2025	270-5120-4120	540.00
				Fund 270 - COUNTY JAIL Total:	**51,031.13**
Fund: 290 - GRANTS					
BURNET LUBE	37993	10/28/2025	VETRIDE- 2 TIRES & OIL CHG ...	290-4052-4510	450.00
				Fund 290 - GRANTS Total:	**450.00**

Vendor Name	Payable Number	Post Date	Description (Item)	Account Number	Amount
Fund: 291 - GRANT-HOT ATTF					
CORYELL COUNTY	Q3 2025	08/31/2025	HATTF-AMT DUE Q3 25 MAR...	291-2010-5781	20,476.89
MCLENNAN COUNTY	Q3 2025	08/31/2025	HATTF-AMT DUE Q3 25 MAR...	291-2010-5783	21,863.56
CORYELL COUNTY	Q4 2025	08/31/2025	HATTF-AMT DUE Q4 25 JUN-...	291-2010-5781	20,476.89
MCLENNAN COUNTY	Q4 2025	08/31/2025	HATTF-AMT DUE Q4 25 JUN-...	291-2010-5783	14,311.88
				Fund 291 - GRANT-HOT ATTF Total:	**77,129.22**
Fund: 295 - AMERICAN RESCUE PLAN ACT (ARP)					
LOWE'S	980358	09/30/2025	ARPA-BRACKETS, STAIN, PUT...	295-4090-4520	230.44
				Fund 295 - AMERICAN RESCUE PLAN ACT (ARP) Total:	**230.44**
Fund: 300 - R & B, GENERAL					
YOUNGBLOOD AUTOMOTIVE...	50019739	10/28/2025	RBGEN-INSPECTION ON DIST...	300-6100-4510	40.00
QUALITY COUNTS LLC	171787-1	09/30/2025	RBGEN - BI-DIRECTIONAL 1-3...	300-6100-4010	9,900.00
				Fund 300 - R & B, GENERAL Total:	**9,940.00**
Fund: 310 - R & B, PCT #1					
ERGON ASPHALT & EMULSI...	9403568510	10/28/2025	RB1- PAVING OIL FOR CR 107...	310-6110-3300	4,046.47
MINUTEMAN RENTALS	178869	10/28/2025	RB1- MEASURING WHEEL	310-6110-3300	119.00
				Fund 310 - R & B, PCT #1 Total:	**4,165.47**
Fund: 320 - R & B, PCT #2					
WAY LATE ICE LLC	10070	10/28/2025	RB2- 80 BAGS OF ICE	320-6120-3300	280.00
A-LINE AUTO PARTS-BERTR...	11499382	09/30/2025	RB2-WINDSHIELD WASHER F...	320-6120-3300	29.04
A-LINE AUTO PARTS-BERTR...	11499382	09/30/2025	RB2- TRIMMER LINE, FUEL M...	320-6120-4510	151.25
US OXO, LLC	45120	09/30/2025	RB2-RNTL/LS 9/30/25	320-6120-3300	39.60
ERGON ASPHALT & EMULSI...	9403565816	09/30/2025	RB2- 14640 GALLONS HRFS 2...	320-6120-3300	16,576.37
ERGON ASPHALT & EMULSI...	9403566989	09/30/2025	RB2- 14640 GALLONS HRFS 2...	320-6120-3300	17,081.50
ERGON ASPHALT & EMULSI...	9403566990	09/30/2025	RB2- 14640 GALLONS HRFS 2...	320-6120-3300	9,302.62
				Fund 320 - R & B, PCT #2 Total:	**43,460.38**
Fund: 330 - R & B, PCT #3					
EWALD KUBOTA INC	IE03785	10/28/2025	RB3- BLADES FOR MOWING ...	330-6130-4510	454.96
AMAZON CAPITAL SERVICES, ...	1HR4-4D96-H73W	10/28/2025	RB3-GLOVES, SAFETY GLASSE...	330-6130-3300	140.50
EARLS LUBE AND TIRES	77383	10/28/2025	RB3-(MAC DUMPTRUCK) TU...	330-6130-4510	197.99
GEORGETOWN TRUCK TARPS	1803	10/28/2025	RB3- TARP FOR UNIT 326	330-6130-4510	440.00
THIRD COAST DISTRIBUTING ...	714230	09/30/2025	RB3-(2) CASES OF ENGINE OIL	330-6130-4510	104.94
BERTRAM HARDWARE & SU...	2509-187139	09/30/2025	RB3-BRSS BUSH,BARB,BLK C...	330-6130-3300	19.95
BERTRAM HARDWARE & SU...	2509-187145	09/30/2025	RB3-CLN WIPES,MULTI-PUR,...	330-6130-3300	103.24
THIRD COAST DISTRIBUTING ...	714312	09/30/2025	RB3-IN LINE FILTER & WINDS...	330-6130-4510	55.77
TEXAS BUILDING & ROOFING ..	MF101012	09/30/2025	RB3-DOOR/FRAME/HINGES/...	330-6130-3300	525.00
BERTRAM HARDWARE & SU...	2509-185948	09/30/2025	RB3-HOSE CLMAP,FILTER,BO...	330-6130-3300	12.29
BERTRAM HARDWARE & SU...	2509-185972	09/30/2025	RB3-FUEL LINE,HOSE CLAMP...	330-6130-3300	6.99
BERTRAM HARDWARE & SU...	2509-185972	09/30/2025	RB3-FUEL LINE,HOSE CLAMP...	330-6130-4510	24.10
THIRD COAST DISTRIBUTING ...	713420	09/30/2025	RB3- RATCHET STRIPS	330-6130-3300	17.54
THIRD COAST DISTRIBUTING ...	713420	09/30/2025	RB3-DEF FLUID	330-6130-4510	45.87
BERTRAM HARDWARE & SU...	2509-188782	09/30/2025	RB3-HH W/ WSH DRP	330-6130-3300	29.98
BERTRAM HARDWARE & SU...	2509-188893	09/30/2025	RB3-DRILL BIT HEX,TAPCON	330-6130-3300	16.79
THIRD COAST DISTRIBUTING ...	715414	09/30/2025	RB3- BATTERY FOR UNIT 325	330-6130-4510	169.43
BERTRAM HARDWARE & SU...	2509-189374	09/30/2025	RB3-OSCILLATIING BLADE	330-6130-3300	43.99
BERTRAM HARDWARE & SU...	2509-186699	09/30/2025	RB3-RTRN MOTOR OIL/THRE...	330-6130-3300	-12.78
BERTRAM HARDWARE & SU...	2509-186699	09/30/2025	RB3-RTRN MOTOR OIL/THRE...	330-6130-4510	-9.98
ALLIED SALES	33351715	09/30/2025	RB3-2 CYCLE, 4CYCLE OIL & D...	330-6130-4510	805.55
LINDE GAS & EQUIPMENT IN...	52450328	09/30/2025	RB3-CYL RENT	330-6130-3300	69.42
THIRD COAST DISTRIBUTING ...	715817	09/30/2025	RB3-RATCHET STRAPS	330-6130-3300	57.58
BERTRAM HARDWARE & SU...	2509-186225	09/30/2025	RB3-PAINT,MARKING WAND	330-6130-3300	119.89
BERTRAM HARDWARE & SU...	2509-186234	09/30/2025	RB3-SOCKET ADAPTER	330-6130-3300	11.98
BERTRAM HARDWARE & SU...	2509-186274	09/30/2025	RB3-PANEL CATTLE	330-6130-3300	141.98
BERTRAM HARDWARE & SU...	2509-186698	09/30/2025	RB3-THREADLOCKER BLUE,...	330-6130-3300	12.78
BERTRAM HARDWARE & SU...	2509-186698	09/30/2025	RB3-THREADLOCKER BLUE,...	330-6130-4510	9.98
BERTRAM HARDWARE & SU...	2509-186700	09/30/2025	RB3-MOTOR OIL,THREADLO...	330-6130-3300	12.78
BERTRAM HARDWARE & SU...	2509-186700	09/30/2025	RB3-MOTOR OIL,THREADLO...	330-6130-4510	9.98

Vendor Name	Payable Number	Post Date	Description (Item)	Account Number	Amount
BERTRAM HARDWARE & SU...	2509-186839	09/30/2025	RB3-SUPER GLUE,FENDERW...	330-6130-3300	17.68
				Fund 330 - R & B, PCT #3 Total:	**3,656.17**
Fund: 340 - R & B, PCT #4					
WAY LATE ICE LLC	10104	10/28/2025	RB4- 86 BAGS OF ICE	340-6140-3300	301.00
KIMBALL MIDWEST	103821897	10/28/2025	RB4-ROAD MARKING PAINT	340-6140-3300	336.24
U.S. CORROSION TECHNOLO...	212327	09/30/2025	RB4-ASPHALT REMOVER	340-6140-3300	1,907.54
VULCAN CONSTRUCTION	4519142	09/30/2025	RB4- 3/4 ROAD BASE FOR CR...	340-6140-3300	318.41
TRIPLE F EQUIPMENT MAINT...	1262	09/30/2025	RB4-RPR BRAKE LIGHTS ON #...	340-6140-4510	1,400.00
HOFFPAUIR OUTDOOR SUPE...	61408	09/30/2025	RB4 - MOWER DISCHARGE C...	340-6140-3300	95.73
				Fund 340 - R & B, PCT #4 Total:	**4,358.92**
Fund: 490 - 2025 Flood Recovery					
BERTRAM HARDWARE & SU...	2509-185983	09/30/2025	RB3- PALLET OF CONCRETE ...	490-6130-3300	531.65
BERTRAM HARDWARE & SU...	2509-186006	09/30/2025	RB3- 2 PALLETS OF CONCRET...	490-6130-3300	421.68
				Fund 490 - 2025 Flood Recovery Total:	**953.33**
Fund: 505 - JAIL COMMISSARY					
ARAMARK SERVICES, INC.	000021308-00152A	10/28/2025	JAIL-ML SVCS 10/2-10/8/25	505-5132-3360	641.49
				Fund 505 - JAIL COMMISSARY Total:	**641.49**
Fund: 719 - CAPITAL PROJECTS-SERIES 2019					
ABM INDUSTRIES INC.	19802501	09/30/2025	JAIL - TEMPORARY CHILLER	719-5120-5550	30,956.00
				Fund 719 - CAPITAL PROJECTS-SERIES 2019 Total:	**30,956.00**
Fund: 720 - TAX NOTES 2020					
LOWE'S	987020	09/30/2025	NDEP 2020 TAX NOTE- HVAC...	720-4090-5300	142.18
				Fund 720 - TAX NOTES 2020 Total:	**142.18**
Fund: 850 - HRA					
PHILLIP REEVES	10/9/25	09/30/2025	GYM REIMB AUG2025	850-6950-4165	40.00
CHRISTOPHER LYNCH	10/9/25	09/30/2025	REIMB GYM MBRSHP FY2025	850-6950-4165	480.00
				Fund 850 - HRA Total:	**520.00**
Fund: 880 - FIDUCIARY (TRUST & AGENCY)					
TEXAS DEPT OF STATE HEAL...	2026403	09/30/2025	CCLK-RMT BRTH ACCESS 9/1-...	880-2070-9530	172.02
				Fund 880 - FIDUCIARY (TRUST & AGENCY) Total:	**172.02**
Fund: 990 - PAYROLL					
SUN LIFE FINANCIAL	NOV 25	10/28/2025	#226288 NOV 25	990-1170-0000	3,387.98
METLIFE	10/15/25	10/28/2025	VISION#5921912 NOV 2025	990-1170-0000	391.44
				Fund 990 - PAYROLL Total:	**3,779.42**
				Grand Total:	**308,396.35**

Fund Summary

Fund	Expense Amount
100 - GENERAL	47,748.28
140 - ECONOMIC DEVELOPMENT	20,155.39
150 - LAW LIBRARY	405.00
200 - LIBRARY SYSTEM	8,501.51
270 - COUNTY JAIL	51,031.13
290 - GRANTS	450.00
291 - GRANT-HOT ATTF	77,129.22
295 - AMERICAN RESCUE PLAN ACT (ARP)	230.44
300 - R & B, GENERAL	9,940.00
310 - R & B, PCT #1	4,165.47
320 - R & B, PCT #2	43,460.38
330 - R & B, PCT #3	3,656.17
340 - R & B, PCT #4	4,358.92
490 - 2025 Flood Recovery	953.33
505 - JAIL COMMISSARY	641.49
719 - CAPITAL PROJECTS-SERIES 2019	30,956.00
720 - TAX NOTES 2020	142.18
850 - HRA	520.00
880 - FIDUCIARY (TRUST & AGENCY)	172.02
990 - PAYROLL	3,779.42
Grand Total:	**308,396.35**

Account Summary

Account Number	Account Name	Expense Amount
100-1150-1000	ACCOUNTS RECEIVABLE	115.04
100-4060-4370	UTILITIES-TOWER LEASES	591.21
100-4090-3090	CENTRAL SUPPLIES	16.14
100-4090-4080	JUVENILE DETENTION	6,000.00
100-4090-4090	INSURANCE	1,258.82
100-4090-4200	TELEPHONE EQUIP/SERV…	1,719.93
100-4090-4300	LEGAL NOTICES	372.00
100-4090-4370	UTILITIES	22,438.94
100-4090-4910	ASSOCIATION DUES	975.00
100-4090-4990	MISCELLANEOUS	65.69
100-4250-4250	VISITING JUDGE TRAVEL	354.74
100-4260-4150	MENTAL EVAL/JUD SVCS	300.00
100-4350-3100	OFFICE SUPPLIES	94.19
100-4350-4250	TRAVEL/MILEAGE	22.40
100-4350-4280	CONTINUING EDUCATION	375.00
100-4350-4910	ASSOCIATION DUES	75.00
100-4500-3300	OPERATING SUPPLIES	39.79
100-4510-3300	OPERATING SUPPLIES	51.99
100-4510-4270	CONFERENCE/DUES/TRA…	965.28
100-4800-3100	OFFICE SUPPLIES	121.37
100-4800-4270	TRAVEL/TRAINING/DUES…	108.63
100-4850-3300	OPERATING SUPPLIES	85.92
100-4900-4200	TELEPHONE/CELL/MOBI…	224.49
100-4970-4270	CONFERENCE/DUES/TRA…	425.00
100-4990-4270	CONFERENCE/DUES/TRA…	275.00
100-5040-4540	SUPPORT/LICENSING FE…	847.95
100-5040-5750	TECHNOLOGY EQUIPME…	2,473.86
100-5540-4010	PROFESSIONAL SERVICES	42.64
100-5540-4820	UNIFORMS	151.25
100-5540-5750	MACH/EQUIP (INVENTO…	2,656.25
100-5600-3300	OPERATING SUPPLIES	71.89
100-5600-4200	TELEPHONE/CELL/MOBI…	2,559.78
100-5600-4510	VEHICLE REPAIR & MAINT	1,398.24
100-5710-3300	OPERATING SUPPLIES	385.90
100-6650-4200	TELEPHONE/CELL/MOBI…	88.95

Account Summary

Account Number	Account Name	Expense Amount
140-6600-3300	SUPPLIES	59.30
140-6640-4605	HISTORICAL	37.50
140-6640-5301	CIP BUILDINGS - BRIGGS...	20,058.59
150-4650-3300	OPERATING SUPPLIES	405.00
200-6500-4370	UTILITIES	636.80
200-6500-4540	RSV SUPPORT FEES/LICE...	7,864.71
270-5120-3300	OPERATING SUPPLIES	65.00
270-5120-3350	INMATE FOOD COSTS	15,004.69
270-5120-3450	MAINTENANCE SUPPLIES...	468.75
270-5120-4120	JAIL MEDICAL COSTS	31,732.39
270-5120-4130	EMPL PHYSICALS/PSYCH...	1,800.00
270-5120-4370	UTILITIES-BCJ	1,960.30
290-4052-4510	VEHICLE REPAIR & MAINT	450.00
291-2010-5781	DUE TO CORYELL	40,953.78
291-2010-5783	DUE TO MCLENNAN CO.	36,175.44
295-4090-4520	ARPA CIP ANNEX ON THE...	230.44
300-6100-4010	PROFESSIONAL SERVICES	9,900.00
300-6100-4510	RSV VEHICLE REPAIR & ...	40.00
310-6110-3300	OPERATING SUPPLIES	4,165.47
320-6120-3300	OPERATING SUPPLIES	43,309.13
320-6120-4510	VEHICLE/EQUIP REPAIR ...	151.25
330-6130-3300	OPERATING SUPPLIES	1,347.58
330-6130-4510	VEHICLE/EQUIP REPAIR ...	2,308.59
340-6140-3300	OPERATING SUPPLIES	2,958.92
340-6140-4510	VEHICLE/EQUIP REPAIR ...	1,400.00
490-6130-3300	OPERATING SUPPLIES	953.33
505-5132-3360	COMMISSARY SALES EXP	641.49
719-5120-5550	BUILDING AND IMPROV...	30,956.00
720-4090-5300	BUILDINGS	142.18
850-6950-4165	HEALTH CLAIMS	520.00
880-2070-9530	BIRTH CERT ACCESS FEE	172.02
990-1170-0000	PREPAID EXPENDITURES	3,779.42
	Grand Total:	**308,396.35**

Project Account Summary

Project Account Key		Expense Amount
None		308,396.35
	Grand Total:	**308,396.35**

Regular Session 33.

Meeting Date: 10/28/2025

Subject

Discuss, consider, and take appropriate action regarding contracts or agreements to be approved and/or ratified: (Wilson)

a. Approve and execute all appropriate actions to ratify an Interlocal Cooperation Act and Order and accept reimbursement from Hamilton County for travel expenses;

b. Approve and execute all appropriate actions to renew the Bluebonnet Trails Community Services Interlocal Agreement and Order for Mental Health Jail Based Services;

c. Approve and execute all appropriate actions to renew the Dronesense by Versaterm contract with the Burnet County Sheriff's Office in an amount not to exceed $8,700;

d. Approve and execute all appropriate actions to accept a contract between SADA Systems Google Workspace and the Burnet County Sheriff's Office in an amount not to exceed $26,294.40;

e. Approve and execute all appropriate actions to enter a Memorandum of Understanding between Burnet County and the City of Burnet to collaborate and produce a 'Welcome to Burnet' video for Burnet County Tourism in an amount not to exceed $2,500;

f. Approve and execute all appropriate actions to enter an Interlocal Agreement and Order between Burnet County and the City of Burnet regarding the employed and contracted Magistrates of Burnet County and the City of Burnet;

g. Approve and execute all appropriate actions to enter an Interlocal Agreement and Order with the City of Horseshoe Bay that will allow Burnet County to assist the City of Horseshoe Bay with construction of a gravel walkway in a city-owned park (Dockery);

h. Approve and execute all appropriate actions to sponsor the January 2026 State of the County Luncheon in an amount not to exceed $1,500; and

i. Approve and execute all appropriate actions to extend services with Levy Dykema at 127 E Jackson St. through January 31, 2026.

Attachments

Interlocal Hamilton County
Bluebonnet Trails Resolution
26 DRONE SUPPORT CONTRACT
SADA Contract
Welcome to Burnet Video MOU
Interlocal K City Burnet & Burnet Co. Magistrate 2025
Interlocal Agreement ORDER with Horseshoe Bay FY '26
State of County Luncheon Proposed Sponsorship
Levy Dykema Burnet County Annex on the Square_Add Services 06

BURNET COUNTY AGENDA ITEM REQUEST FORM

MEETING DATE: 10/28/2025

GENERAL DESCRIPTION OF ITEM: Ratification of Temporary Auditor Assistance to Hamilton County

THIS ITEM REPRESENTS A:

- ☐ New issue, project, or purchase
- ☐ Routine, regularly scheduled item
- ☐ Follow-up to previously discussed
- ☐ Item
- ☐ Special item
- ☑ Other

PRIMARY CONTACT/STAFF MEMBER: KELLEY GUEGEN

BUDGETARY IMPACT OF AGENDA ITEM:

Total Estimated Cost:	0	
Source Funds:		
Is item already included in fiscal year budget?	Yes ☐	No ☐
Does item represent a new expenditure?	Yes ☐	No ☐
Does item represent a pass-through purchase?	Yes ☐	No ☐
If so, pass-through entity		
Procurement Needed:	Yes ☐	No ☐

ACTIONS REQUESTED: Ratify interlocal Cooperation Act and accept reimbursement from Hamilton County for travel expenses.

LIST BACK-UP DOCUMENTS ATTACHED *(names of documents and/ or files)*:

LIST BACK-UP DOCUMENTS NOT ATTACHED *(to be sent by Friday at noon prior to the meeting date requested)*:

Kelley Cuegen

Elected Official/Department Head

DATE and TIME: 10/9/2025

Approved:

By_____
County Judge

OR

By_____
Commissioner Pct. ____

All contracts, contract amendments, staff agreement, grant applications, memorandums of understanding, and interlocal agreements must be submitted to the Burnet County Auditor and complete a compliance review before being placed on the Commissioners Court agenda.

Agenda items and supporting documents are due to Court Coordinator's Office (Rm. 201) or countyjudge@burnetcountytexas.org no later than noon on Tuesday prior to the meeting date requested. If a Burnet County Holiday falls within 72 working hours before that Tuesday, the deadline will be moved earlier to ensure compliance with Government Code § 551.043.

To: Burnet County Commissioners Court
From: Kelley Glaeser, County Auditor
Date: 10/9/2025
Subject: Ratification of Temporary Auditor Assistance to Hamilton County

Due to an unexpected vacancy in the Hamilton County Auditor's Office, Burnet County provided short-term assistance to help with fiscal operations continuity. Two employees from the Burnet County Auditor's Office assisted onsite in Hamilton County on 10/2-3/25 and one on 10/9/25. The employees remained on Burnet County's payroll and performed this assistance as part of their regular county duties. Burnet County will not charge for labor costs; however, Hamilton County has agreed to reimburse actual travel expenses (mileage, per diem). This action is consistent with the Interlocal Cooperation Act (Texas Government Code Chapter 791) and serves a valid public purpose by supporting another county in maintaining financial operations. I request the Court ratify this interlocal cooperation and authorize the County Auditor's Office to accept reimbursement from Hamilton County for travel-related expenses.

Respectfully submitted,

Kelley Glaeser
County Auditor
Burnet County, Texas

BLUEBONNET TRAILS COMMUNITY SERVICES
Mental Health Jail Based Services
Interlocal Agreement

This Interlocal Agreement for the provision of certain psychiatric services to inmates in the **Burnet County Jail** is made and entered into, by **Burnet County, Texas** (County) and **Bluebonnet Trails Community Services (BTCS)** which are political subdivisions of the State of Texas.

Bluebonnet Trails Community Services and Burnet County hereby enter into the following agreement pursuant to authority contained in Sections 533.034 and 533.037 of the Texas Health and Safety Code.

I. SCOPE OF SERVICES

A. BTCS will provide qualified mental health professionals to conduct crisis and emergency screenings to inmates presenting with a psychiatric emergency and need for immediate evaluation.

B. BTCS will collaborate with the Burnet County Jail to ensure a seamless episode of care and maximize the use of available resources.

C. Inmates not referred for psychiatric hospitalization may be referred for follow-up with the jail's mental health provider, when appropriate.

D. BTCS will maintain, provide a copy of, and inform the County within five (5) business days of any changes to all certifications, licensure, or registrations required by law. In addition, Provider will maintain general and professional liability insurance in the minimum amount of one million dollars ($1,000,000) for each occurrence.

E. Both parties will work to maintain coordination between BTCS and jail-based Mental Health Providers.

F. BTCS will provide services to any presented inmate housed in the Burnet County Jail.

G. In addition to mental health crisis screening services, BTCS will provide written reports with information about defendants suspected of having a mental illness or intellectual disability. These reports are based on screenings prompted by either a 16.22 Order, or a positive match during a Continuity of Care Query (CCQ) in the State's Database. BTCS will provide electronic copies of screenings in a format that may not be altered to Jail Administration to oversee the entry of these documents into the jail's electronic health record.

H. If a judge orders BTCS to conduct a mental health interview and collect information for a mandatory assessment in response to the Texas Code of Criminal Procedure Article 16.22 (as enacted by House Bill 601, 86th Texas Legislative Session), the county shall reimburse BTCS at thirty dollars ($30) per assessment. BTCS will provide electronic copies of assessments back to the magistrate in a format that may not be altered.

II. PAYMENT FOR SERVICES

BTCS will submit billing statements on a monthly basis for Services provided to County by the fifteenth (15th) working day following the end of the month services were rendered. The County shall pay BTCS for Services provided and verified pursuant to this Agreement at the rates identified below and billed according to the terms of this Agreement:

Service	Rate
Court-Ordered Mental Health Assessment	$30/assessment

Payment must be made within thirty (30) days after receipt of the monthly statement.

Submission of Invoices:
Burnet County Auditor
133 E. Jackson St
Burnet, TX 78611

Payments shall be made to:
Bluebonnet Trails Community Services
Attn: Accounting Department
1009 N. Georgetown St
Round Rock, TX 78664

III. MEDICATION REIMBURSEMENT

If the Jail would like to seek reimbursement for a period not to exceed ninety (90) days for medication for persons returning to the Jail from a state hospital after receiving competency restoration services:

A. The Jail will notify BTCS when an individual is sent from the Jail to a state hospital for 46B competency restoration.
B. The Jail will submit to BTCS a copy of the State Hospital Discharge Plan and a completed 46B Medication Request (Attachment A) via email (jail@bbtrails.org) within seven (7) days of the individual's return to the Jail after the individual is deemed competent to stand trial.
C. For Detainees returned to the Jail as competent and awaiting trial, BTCS will request approval from the Texas Health and Human Services Commission (HHSC) or Texas Correctional Office on Offenders with Medical and Mental Impairments (TCOOMMI) to reimburse the Jail for up to 90 days of the medication, as prescribed upon discharge by the State Hospital. Reimbursement is based on authorization by HHSC/TCOOMMI and dependent upon availability of state fiscal year funding.
D. The Jail will submit an invoice to BTCS via email (jail@bbtrails.org) within ten (10) days of month-end which includes itemized medication costs incurred by the Jail the previous month.
E. Based on submission of required documentation from the Jail and HHSC/TCOOMMI approval, BTCS will reimburse the Jail on a monthly basis.
F. Reimbursement for each Detainee will conclude once the Jail has been reimbursed for ninety (90) days of medication or once the Detainee is released from Jail, whichever occurs first.
G. BTCS reserves the right to request proof of the Jail's expenditures specific to those defendants who are committed under the Texas Code of Criminal Procedure, Chapter 46B and who will receive medications under this Agreement.

IV. TERM OF AGREEMENT

This Agreement is to begin September 1, 2025 and shall terminate August 31, 2026. It is noted that the period of this Agreement is to allow for the synchronizing of the term of this Agreement with the Burnet County budget cycle. This Agreement may be terminated by either party with a sixty (60)-day written notice to the corresponding party.

V. AMENDMENT

Any change, addition or deletion to the terms of this Agreement shall be in writing and executed by both parties. An executed facsimile copy will be sufficient to evidence the parties' agreement to any change, addition, or deletion to this Agreement.

VI. CONFIDENTIALITY

Both parties acknowledge that in receiving, storing and processing or otherwise dealing with any information about clients in the program, they are fully bound by the provision of the federal regulations governing Confidentiality of Alcohol and Drug Abuse Patient Records, 42 CFR.

Both parties agree to undertake to resist in judicial proceeding any effort to obtain access to information pertaining to clients otherwise than as expressly provided for in the federal confidentiality regulations, 42 CFR, Part 2.

VII. INDEMNIFICATION

BTCS hereby agrees to the extent permitted under the Constitution and the laws of the State of Texas to indemnify and hold harmless County and all of its trustees, directors, officers, employees, and agents from all liability suits, actions, claims, expenses (including attorney's fees and costs related to the investigation of any such claim, action, or proceeding) or cost of any character, type, or description (including obligations, losses, fines, penalties, and assessments) brought or made on account of any injuries, death, or damage received or sustained by any person or persons or property, including but not limited to clients, arising out of or occasioned by non-performance or any negligent acts of BTCS or BTCS's personnel, if any, or its agents or employees occurring during the performance of the services hereunder or in the execution of the performance of any of its duties under this Agreement.

County hereby agrees to the extent permitted under the Constitution and the laws of the State of Texas to indemnify and hold harmless BTCS and all of its trustees, directors, officers, employees, and agents from all liability suits, actions, claims, expenses (including attorney's fees and costs related to the investigation of any such claim, action, or proceeding) or cost of any character, type, or description (including obligations, losses, fines, penalties, and assessments) brought or made on account of any injuries, death, or damage received or sustained by any person or persons or property, including but not limited to clients, arising out of or occasioned by non-performance or any negligent acts of Burnet County or Burnet County Jail personnel, if any, or its agents or employees occurring during the performance of the services hereunder or in the execution of the performance of any of its duties under this Agreement.

VIII. NOTICE

All notices and correspondence given pursuant to this Agreement must be in writing and sent to the following individuals and addresses;

Bluebonnet Trails Community Services
Attn: Mike Maples, Chief Executive Officer
1009 N. Georgetown St.
Round Rock, TX 78664-3289

Burnet County
Attn: Judge Bryan Wilson
220 S Pierce St.
Burnet, TX 78611

IX. GOVERNING LAW

The laws of the State of Texas will govern this Agreement. Venue shall be in Williamson County, Texas.

X. BINDING AUTHORITY

The individuals represented by the BTCS and County signatures below represent that they have full authority to enter into this Agreement.

This agreement shall be effective on the date of execution.

Executed this _____day of _____, 2025.

_____	_____
Mike Maples, Chief Executive Officer *Bluebonnet Trails Community Services*	Date
_____	_____
Judge Bryan Wilson *Burnet County Judge*	Date

Attachment A
46B Medication Request

Service Month & Year **(YYYYMM)**	Component Code (###)	SID # or CARE ID#	Medication Recipient Name (Last, First, Middle Initial)	Medication Name	Number of Days Supply	Amount Requested
	460					
	460					
TOTAL						$0.00

DRONESENSE
by Versaterm

Burnet County Sheriff's Office - TX - 2025 Renewal

Quote created: July 30, 2025 Reference: 20250730-090610943

Burnet County Sheriff's Office - TX
1249 PO Box
Burnet, TX 78611
United States

Joshua Swain
Sgt.
jswain@burnetsheriff.com
512-756-8080 ext. 23006

Comments

Subscription Term 10/1/25 - 9/30/26

Item & Description	SKU	Quantity	Unit Price	Total
Class 2 UAS License Class 2 UAS License DJI Matrice 200, 300, 350, and 30/T series, Autel Max 4T/N Empower your team with the Class 2 UAS software license for DroneSense, the comprehensive drone / program management and collaboration platform. Streaming with unlimited viewers and pilots. Share live streams with internal teams or cooperating agencies, providing critical bird's-eye views to save time, resources, and lives.	DSC2	1	$2,900.00 / year	$2,900.00 / year for 1 year
Class 1 UAS License Class 1 UAS License DJI Mavic, Autel, and Parrot (Enterprise sUAS) Empower your team with the Class 1 UAS software license for DroneSense, the comprehensive drone / program management and collaboration platform. Streaming with unlimited viewers and pilots. Share live streams with internal teams or cooperating agencies, providing critical bird's-eye views to save time, resources, and lives.	DSC1	2	$1,700.00 / year	$3,400.00 / year for 1 year
Mobile Streaming And Tracking (MSAT) Capability to stream video and device location into DroneSense from any supported phone or tablet running the DroneSense Mobile App. Unlimited tracked devices, 1,200 hours of streaming video per year.	DSMSAT	1	$2,400.00 / year	$2,400.00 / year for 1 year

Item & Description	SKU	Quantity	Unit Price	Total
DroneSense Support Initial setup and online training, 24/7 technical support via tickets & phone as outlined in Terms and Conditions, and fair use storage on DroneSense cloud. Product training webinars and software maintenance.	DSS	1	$0.00 / year	$0.00 / year

Annual subtotal	$8,700.00
Total	$8,700.00

Signature

Each of the undersigned represents that he or she is fully authorized to enter into this Agreement and agrees to the attached Terms and Conditions.

"This Purchase Order references Quote No. 20250730-090610943 and is governed by and incorporates the quote and the Platform Terms & Conditions at dronesense.com/terms-and-conditions (the "Agreement"). Capitalized terms have the meanings in the Agreement unless otherwise stated. By signing, Customer represents and warrants that (a) it has read, understands, and agrees to the Agreement, and (b) has full authority to do so. If signed before the referenced quote expires, this Purchase Order is deemed accepted by DroneSense upon Customer's signature."

Signature

Date

Printed name

This quote expires on October 31, 2025

This quote is subject to and incorporates by reference the Platform Terms & Conditions located at dronesense.com/terms-and-conditions (the "Agreement"). All capitalized terms used in this quote have the meanings stated in the Agreement, unless stated otherwise. By signing this quote, each party represents and warrants that: (a) it has read and understands the Agreement that is incorporated by reference to this quote and agrees to be bound by the terms of the Agreement, (b) it has full power and authority to accept the Agreement and this quote, and (c) this quote constitutes a valid and binding obligation on the part of both parties and no additional purchase order or other purchasing document is required.

Questions? Contact me

Brenda Jasso
Account Manager
brenda@dronesense.com
+15127341731

DroneSense
2028 E Ben White Blvd #240-4502
Austin TX 78741
United States

SADA Systems LLC
Google Workspace
Ordering Document

This Google Workspace Ordering Document (the "Ordering Document") and the corresponding Customer Agreement (the "Agreement") between SADA Systems LLC (fka SADA Systems, Inc.) and Customer (as defined below) governs Customer's access to and use of the Services. Undefined capitalized terms used in this Ordering Document will have the meanings set forth in the Agreement.

Customer: Burnet County Sheriff's Office

Address: 1601 E. Polk Street Burnet, TX 78611 USA

Pricing

Product Description	Annual Price (USD)	Quantity	Amount (USD)
Year 1			
Workspace Business Plus Accounts	**219.12**	**120**	**26,294.40**
		Year 1 Sub Total (USD)	26,294.40
		Sales Tax (not included)	Plus Applicable Tax
		Grand Total (USD)	26,294.40

Taxes: Fees included on this Ordering Document are exclusive of all applicable taxes, levies, duties, and regulatory compliance fees, including but not limited to state and local sales tax, VAT, GST, electronic waste recycling fee, and telecom regulatory fees. Please note that telecom regulatory fees associated with telephony charges stemming from Google Voice Licenses are not eligible for any tax exemptions.

If Customer is tax exempt, a tax exemption certificate is to be emailed to tax@sada.com.

Pricing is valid only if this Ordering Document is executed by the Parties by September 29, 2025.

Term: 9/29/2025 - 9/28/2026

Invoices and Payment Schedule

Invoice	Invoice Amount (USD)
One invoice will be issued immediately upon the execution of this Ordering Document.	26,294.40

SADA will invoice Customer for all amounts due under any executed Ordering Document in accordance with the schedule set forth above. Each invoice submitted to Customer pursuant to this Ordering Document will be due and payable by Customer within 30 days of receipt. Payment is accepted by check or ACH/EFT in USD.

Customer Information

Accounts Payable Information	
Full Name (required)	AP
Phone	
Email Address (required)	acctpay@burnetcountytexas.org
Technical Administrator Contact Information	
Full Name (required)	Christopher Jett
Phone	
Off Domain Email Address (eg, john.smith@gmail.com or IT123@yahoo.com)	[same as on file]
Email Address (required)	[same as on file]

Terms and Conditions

1) Customer agrees to the terms of the Agreement accessible at the Link below, of which this Ordering Document is a part.

https://sada.com/agreements/gafb/gafb-v15.pdf

2) Customer agrees that all licenses will be provisioned on the primary domain, and that the primary domain is accurate as listed here .... burnetsheriff.com

3) Additional licenses purchased during the Contract Term will be priced at the price per month (for any sku listed above) multiplied by the number of partial or whole months remaining in the Contract Term.

4) Payment for additional licenses purchased during the Contract Term will be due in full upon receipt of an invoice, and will be exempt from the Payment Schedule above.

Notices:

Any notices under this Agreement will be directed, if to SADA, at:

SADA Legal Department, c/o Insight Legal Department
SADA Systems LLC
2701 E. Insight Way
Chandler, AZ, USA 85286
Attn: Legal Department

With a copy by email to: legal@sada.com

and if to Customer, at the Main Contact above.

CUSTOMER ACKNOWLEDGES THAT IT HAS READ THIS ORDERING DOCUMENT AND THE CORRESPONDING AGREEMENT, AND UNDERSTANDS AND AGREES TO BE LEGALLY BOUND BY THEIR TERMS.

IN WITNESS WHEREOF, this Ordering Document has been executed by the parties through their duly authorized officers.

SADA Systems LLC

Signature

Name

Title

Date

Burnet County Sheriff's Office

Signature

Name

Title

Date

MEMORANDUM OF UNDERSTANDING

Between the City of Burnet and Burnet County
For the Production of a "Welcome to Burnet" Video by Hi-Town Media

I. Purpose

This Memorandum of Understanding (MOU) is entered into by and between the City of Burnet ("City") and Burnet County ("County") for the shared funding of a "Welcome to Burnet" video produced by Hi-Town Media. The video will showcase the character, beauty, and spirit of Burnet through the use of existing archival footage and newly filmed scenes.

II. Scope of Work

Hi-Town Media will provide the following services:

- Use of archived Hi-Town Media footage highlighting Burnet city and county landmarks, businesses, and community life.
- Additional on-location filming to capture updated scenes and perspectives.
- Collaborative planning with City of Burnet and Burnet County representatives to shape the story and visual approach.
- Professional editing, sound, and color grading to produce a polished final video.
- Delivery of a completed "Welcome to Burnet" video suitable for digital and public presentation.
- The final delivered product must be accepted by both the City and County.

III. Cost Sharing

- The City shall procure the vendor for a total project cost not to exceed $5,000.00.
- The City agrees to pay $2,500.00 toward the total cost.
- The County agrees to pay $2,500.00 toward the total cost after the final delivered product is accepted.

IV. Ownership and Use

- Both the City and the County shall have full and equal rights to use, share, and distribute the completed video.
- The City intends to utilize the video on its website, social media platforms, and during the State of the Community event.
- The County shall have unrestricted use of the video for promotional and community purposes.

V. Term

This MOU shall become effective upon signature by both parties and shall remain in effect until completion and final delivery of the video project, unless extended or terminated by mutual written agreement.

VI. General Provisions

- This MOU represents the full understanding between the parties regarding this project.
- Any amendments must be made in writing and signed by both parties.

City of Burnet

By: _____

Name: Gary Wideman

Title: Mayor

Date: _____, 2025

Burnet County

By: _____

Name: _____

Title: _____

Date: _____, 2025

INTERLOCAL AGREEMENT BETWEEN BURNET COUNTY AND THE CITY OF BURNET

AGREEMENT ACKNOWLEDGING AND OUTLINING THE DUAL ROLE OF THE MAGISTRATE FOR CITY OF BURNET AND THE BURNET COUNTY JAIL MAGISTRATE WHEN PERFORMING MAGISTRATION DUTIES AT THE BURNET COUNTY JAIL

WHEREAS, the Texas Interlocal Cooperation Act (Tex. Gov't Code Ch. 791) permits local governments to contract which one another to carry out governmental functions and services; and,

WHEREAS, Burnet County is a local government responsible for the maintenance of a county jail for the housing of accused persons arrested within Burnet County; and,

WHEREAS, all persons arrested of a crime have the legal right (Tex. Code of Crim Procedure Art. 14.06) to be taken within 48 hours before a magistrate of the county of arrest or any other magistrate of any other county of the State of Texas to be provided warnings (Tex. Code of Crim Procedure Art. 15.17); and,

WHEREAS, Burnet County is authorized by Texas statue (Tex. Gov. Code 54.1501 – 54.1505 & recognized under Tex. Code of Crim Procedure Ch 2A.151(6) (B)) to appoint a Burnet County Jail Magistrate to provide warnings (Tex. Code of Crim Procedure Art. 15.17), amongst other magistrate duties, to individuals arrested of a crime inside of Burnet County; and,

WHEREAS, the City of Burnet is a municipality located within the confines of Burnet County. Inside said city, arrests of accused individuals occur frequently, and such persons are routinely taken and potentially housed via an unrelated interlocal agreement between the same parties at the Burnet County Jail; and,

WHEREAS, the City of Burnet is authorized to maintain a municipal court (Tex. Gov't Code Ch. 29 & 30). A Texas municipal court judge is recognized to be a Texas magistrate (Tex. Code of Crim Procedure Ch 2A.151 (14)); and,

WHEREAS, Texas Code of Criminal Procedure 17.027(a)(2) outlines specific conditions where a Texas Gov't Code Ch 54 authorized magistrate may not conduct the magistration of an arrested individual; and,

WHEREAS, the prohibitions outlined under Texas Code of Criminal Procedure 17.027(a)(2) do not apply to a municipal court judge, as such magistrates are not statutorily created under Tex. Gov. Code Ch 54 but under Tex. Gov't Code Ch 29 & 30; and,

WHEREAS, it is the intent of the parties to formalize an understanding that shall apply when an individual holds the positions of the Burnet County Jail Magistrate and as either the City of Burnet Municipal Judge or an Associate Judge of the City of Burnet Municipal Court; and,

WHEREAS, the parties agree that when conducting a magistration of an arrested individual, a Burnet County Jail Magistrate shall simultaneously serve as the Burnet Municipal Judge or Associate Judge, thus serving both capacities in a singular judicial proceeding.

NOW, THEREFORE, in consideration of the mutual promises and covenants contained herein, the parties agree as follows:

1. At any time that Burnet County employs a Jail Magistrate (currently Judge Tamara Tinney and Judge Kristen Tice) that has also has been employed or appointed to serve as either the City of Burnet Municipal Judge (currently Judge Tamara Tinney) or as an Associate Judge for the City of Burnet Municipal Court (currently Judge Kristen Tice), then said person(s) shall be recognized as simultaneously exercising their authority vested under Texas Government Code Ch. 54 and under Texas Government Code Ch 29 when conducting a magistration and/or conducting a bond setting of an arrested individual.

2. This agreement shall become effective upon execution by both parties and shall remain in effect until terminated by either party with 30 days' written notice to be provided by the other party. Unless said written termination has occurred, at any time that a Burnet County Jail Magistrate ceases to also hold the position of either the City of Burnet Municipal Judge or Associate Judge, then this agreement shall survive as dormant until said precedent conditions recur.

3. These authorizations are recognized by the parties as a benefit to each, increasing efficiency and cost savings for Burnet County and the City of Burnet.

4. The parties agree that each shall accept legal responsibility for acts committed by respective Courts and their judicial officers.

IN WITNESS WHEREOF, the governing bodies of both Burnet County and the City of Burnet have approved and adopted this Agreement and have caused its execution.

AGREED and ADOPTED by the City of Burnet on this _____ day of _____, 2025.

_____
Mayor Gary Wideman

_____
City Manager David Vaughn

AGREED and ADOPTED by Burnet County on this day of _____ day of _____, 2025.

_____
Burnet County Judge Bryan Wilson

_____
Burnet County Clerk Vicinta Stafford

IN THE COMMISSIONERS' COURT OF

BURNET COUTY, TEXAS

ORDER OF APPROVAL OF INTERLOCAL COOPERATION CONTRACT WITH

_____the City of Horseshoe Bay_____

FOR

Constructing a gravel walkway in Fox Park in Horseshoe Bay

The Commissioners' Court of BURNET COUNTY, TEXAS, in compliance with §791.015 of the Texas Government Code, otherwise known as the Inter-local Cooperation Act, and before the commencement of any work to construct, improve, or repair the subject matter of an Inter-local Contract with the City of Horseshoe Bay, hereby authorizes and approves this separate specific written approval for the proposed project. In this regard, the following provisions apply to such proposed Inter-local Cooperation Contract:

1. This approval is separate and distinct from the Inter-local Cooperation Contract itself.
2. The proposed project is for BURNET COUNTY to: __ assist the CITY with construction of a gravel walkway in a city owned park
   _____
   _____
   _____
   _____
3. The Commissioners' Court of BURNET COUNTY, TEXAS specifically finds that herein described project would serve a public purpose, and would be beneficial to the citizens of BURNET COUNTY, TEXAS.

Date:

_____

County Judge, Bryan Wilson

Attest:

_____

County Clerk, Vicinta Stafford

Ex officio clerk of the Burnet County Commissioners' Court

Sponsored Event: State of the County Luncheon

Date: January 6, 2026

Suggested sponsor level: $1500

Presenting Sponsor at the January joint chamber luncheon

Inclusion on Social Media Posts/ graphics/ newsletters, etc.

Logo included on Facebook Event Marketing

Exclusive Welcome Remarks at the Luncheon

Use of HOT funds under the following:

a) Registration of Convention Delegates: the furnishing of facilities, personnel, and materials for the registration of convention delegates or registrants;

b) Advertising, Solicitations and Promotions that Directly Promote Tourism and the Hotel and Convention Industry: advertising and conducting solicitations and promotional programs to attract tourists and convention delegates or registrants to the municipality or its vicinity;

BURNET COUNTY EVENT SPONSORSHIP APPLICATION

EVENT MUST BE OPEN TO THE PUBLIC

NAME OF EVENT: State of the County Luncheon: Hosted by Burnet & Marble Falls Chambers of Commerce

DATE(s) OF EVENT: Tuesday, Jan. 6, 2026

CONTACT PERSON: Teryl McFerrin - tery@burnetchamber.org \\ Kim Kankel - kim@marblefalls.org

MAILING ADDRESS (street, city, state, zip) Burnet Chamber - 101 N. Pierce St. Ste 1 Burnet, TX 78611

BOARD MEMBERS of EVENT/ORGANIZATION (if applicable):

Board members of both Chambers attached.

PROJECTED ATTENDANCE: 300 +

Please be sure you comply with Texas Health and Safety Code 751 regarding mass gatherings

SPONSORSHIP LEVEL PROPOSAL: (include list of benefits)

$1,500 – Presenting Sponsor : inclusion in all social media mentions, graphics, newsletters (both Chambers) Facebook events (20k+ followers combined Chambers' Facebook), printed logo featured on all guest tables, logo on presentation slides, exclusive welcoming remarks

ADVERTISING/ MARKETING PLAN:

Social media, newsletters, on-site promotion

LIST OTHER SPONSORS PARTICIPATING:

No other sponsors - exclusive access provided to Burnet County Tourism to be Presenting Sponsor of the State of the County luncheon

I hereby certify and affirm that I have read the application information, understand and will comply with all provisions therein, and that I will abide by all relevant county, state, and federal laws and regulations regarding use of Hotel Occupancy Tax. "I affirm and declare the foregoing to be true statements. Falsifying a governmental record is a class "A" misdemeanor under Texas Penal Code 37.10".

Signature: Teryl McFerrin Kim Kankel

Print name: Teryl McFerrin, Burnet Chamber of Commerce, Executive Director
Kim Kankel, Marble Falls/Highland Lakes Area, President/CEO

Title: _____ Date: 10/20/25

Additional Services Authorization

October 22, 2025

County Judge Bryan Wilson
Burnet County Courthouse
220 S. Pierce Street
Burnet, Texas 78611

Project: 10-23055 Burnet County Annex on the Square
Add Service #: 06
Sent via email: Judge Bryan Wilson (bwilson@burnetcountytexas.org)

Pursuant to conversations, LEVY DYKEMA and consultants will incur Additional Services for the above referenced project. In accordance with the original Professional Services Agreement dated, August 7, 2023 the Additional Services are detailed below:

Architectural Services:

Contract Administration Services. **Contract date to be extended until January 31, 2026**.

Client agrees to compensate LEVY DYKEMA for such additional services in accordance with the initial agreement for additional amount(s) stated below:

Deliverables	**Fee**
Contract Administration (RFI, Submittals, Pay App)	
Architectural	$3,000

All other terms and conditions of the original agreement shall remain in full force and effect. If you approve, please sign where indicated.

Sincerely,

LEVY Architects, PLLC
(DBA: LEVY DYKEMA)

Stephen V. Levy
President

_____
Approved By

_____
Signature

_____
Date

LEVY
DYKEMA

Burnet County Commissioners Court

Jim Luther Jr.	Damon Beierle	Bryan Wilson	Chad Collier	Joe Don Dockery
Precinct 1	*Precinct 2*	*County Judge*	*Precinct 3*	*Precinct 4*

Regular Session **34.**

Meeting Date: 10/28/2025

Subject

Discuss, consider, and take appropriate action regarding grants to be approved and/ or ratified:
a. Approve and accept the Texas State Library and Archives Commission (TSLAC) Family Place Grant award and sign the FY26 contract;
b. Approve and accept the Texas State Libraries and Archives Commission's LIFI grant contract in an amount not to exceed $111,216 for a pod for the Herman Brown Library and an alcove for the Marble Falls Library (Beierle)
c. Approve and execute all appropriate actions to accept the resolution for Texas Feeding Texans Grant Program from the Texas Department of Agriculture;
d. Approve and accept the Help America Vote Act (HAVA) grant award; and
e. Approve and execute all appropriate actions to apply for the CAPCOG Solid Waste Grant Program (Dockery).

Attachments

FPG-25001 Burnet Award Letter
TSLAC Family Place Award FY26 Contract
Award Notification
LIFI Grant Program
Texas Feedings Texans Resolution
HAVA Grant Award

Official Award Notification for Competitive Grants
State Fiscal Year 2026

Subrecipient Information

Burnet County, Burnet County Library System
100 E Washington St
Burnet, TX 78611-3114
FUEI: NX8AEXE5ALC7

Project Manager: Schalean Druell, sdruell@burnetcountylibrary.org
Library Director: Mary Seaman, mseaman@burnetcountylibrary.org

Basic Award Information	
Awarding Agency:	Texas State Library & Archives Commission
Grant Program:	Competitive — Family Place 2025
State Award Date:	August 1, 2025
Grant Number:	FPG-25001
Grant Period Start Date:	October 1, 2025
Grant Period End Date:	October 31, 2029
Source of funds:	State-General Revenue-State Fiscal Year 2026
***Total Amount of Award:**	**$ 10,000.00**
Total Amount of State Funds Obligated:	**$ 10,000.00**
Indirect Cost Rate:	0.000
Funding Type:	Reimbursement

*Total amount of award may be adjusted based on approved travel estimates.

Basic Award Information

1. This grant award is governed by the approved grant application and signed grant contract. Subrecipient shall provide services as outlined in the approved grant application (Family Place Grant for SFY 2025) as approved by TSLAC. Grant funds must be used to meet TSLAC and Federal goals. The Subrecipient must report information relating to best practices and performance outcomes as designated in the TSLAC grant contract. The approved grant application submitted by Subrecipient is incorporated into the contract as if fully set forth therein. In the event of any conflict between the grant application and the contract, the contract shall prevail.
2. Grant support is provided under the following state and federal rules as applicable:
   a. Family Place Grant Program Guidelines for SFY 2026;
   b. General Grant Guidelines, Texas Administrative Code, Title 13, Part 1, Chapter 2, Subchapter C, Division 1, Rules 2.111–2.120;
   c. Texas Grants Management Standards (TxGMS) *https://comptroller.texas.gov/purchasing/grant-management*
3. The Subrecipient's grant-related staff must attend all TSLAC grant management training as applicable to their grant duties.
4. The Subrecipient's authorizing official must sign and return the required grant contract to indicate acceptance of the award and compliance with the statutory and regulatory requirements before any funds will be reimbursed.

Performance Goals:

Subrecipient is to report on grant performance as designated and scheduled in the TSLAC grant contract.

TSLAC Contact Information

Questions or concerns about programmatic issues, budget and/or program revisions, and performance reports should be directed to:

TSLAC Grants Team
E-mail: grants@tsl.texas.gov

Questions or documentation relating to requests for funds, payments, and financial status should be directed to:

Arturo Villarreal, Grants Accountant
E-mail: grants.accounting@tsl.texas.gov

TSLAC Authorized Official	Sarah Karnes, Division Director Library Development and Networking August 1, 2025

Texas State Library and Archives Commission
Family Place™ Training Award
Grant Contract

Grant Number: **FPG-25001**

1. Parties

This grant contract is an agreement between the Texas State Library and Archives Commission (TSLAC), the library identified below, and the library's legal entity (library and library's legal entity collectively referred to as "Recipient"). TSLAC and Recipient are collectively referred to as "the parties."

Library's Legal Entity Name:	Burnet County
Library Name and Address:	Burnet County Library System 100 E Washington St Burnet, TX 78611-3114
FUEI No.:	NX8AEXE5ALC7

2. Purpose of the Grant Contract

The purpose of this grant contract is to assist the recipient library in becoming a Family Place™ Library. The Family Place™ Libraries Training Institute provides theoretical grounding and practical training in family-centered library services. Designated Recipient staff members ("trainee" or "trainees") will attend training provided by the Family Place™ Libraries Training Institute. Upon successful completion of training, the library will receive a reimbursement grant up to $8,000 to purchase resources to help redesign their library environment to:

- Create a welcoming and developmentally appropriate environment for children beginning at birth.
- Connect parents with the resources, programs and services offered at the library and other family service agencies.
- Connect with non-traditional library users.
- Ensure children have access to resources that will allow them to enter school ready and able to learn.

3. Library Personnel

Awardees will attend TSLAC Family Place™ Training at the Cedar Park Public Library in Cedar Park, Texas from December 1-4, 2025. The staff attending the training will be

Name:
Email Address:
Telephone Number:

Name:
Email Address:
Telephone Number:

4. Term of the Grant Contract

This grant contract will begin on October 1, 2025, and terminate October 31, 2029, unless it is terminated earlier in accordance with another provision of this contract. Family Place™ training and purchases made with grant funds will occur before March 31, 2026; however, the contract will remain effective until final reports are submitted by library in accordance with section 5.5 below.

5. Recipient's Contractual Services and Required Obligations

5.1. Each trainee will attend all scheduled activities of the Family Place™ Training Institute as outlined in the Family Place™ training syllabus. Any trainee with a disability may request an accommodation by contacting the TSLAC Family Place™ Program Manager. If any trainee is unable to complete the training, or becomes otherwise ineligible to attend (e.g., accepts a different position within the library or leaves employment at the library named above), Recipient must notify TSLAC as soon as possible. Substitutions may be permitted subject to TSLAC approval.

5.2. Recipient will provide services as outlined in the approved grant application (Family Place™ Library Grant for SFY 2026) as approved by TSLAC and as provided in this agreement. Grant funds must be used to meet TSLAC, state, and federal goals. Recipient must report information relating to best practices and performance outcomes during the period of this contract. The approved grant application submitted by Recipient is incorporated into this contract as if fully set forth herein. In the event of any conflict between the grant application and this contract, this contract shall prevail.

5.3. Within six (6) months of trainees' completion of training, Recipient will:

5.3.1. Report on expenditures in accordance with the requirements and timeline provided in Section 7.
5.3.2. Create and maintain a family-friendly, interactive public space within the Children's area of the library in accordance with information provided during the training.
5.3.3. Develop a Parenting Collection in or adjacent to the library's Children's area.
5.3.4. Provide in-house orientation for staff and/or volunteers and/or library board members about the purpose and objectives of becoming a Family Place™ Library.

5.4. Within one (1) year of trainees' completion of training, Recipient will:

5.4.1. Develop coalitions/partnerships with community-assistance agencies as described during the training.
5.4.2. Plan, advertise, and implement a minimum of one 5-week session, 1 hour per week, of the Parent/Child Workshops or equivalent, as described during the training.

5.5 Within three (3) years of trainees' completion of training, Recipient will:

5.5.1. Annually implement two 5-week sessions, 1 hour per week, of the Parent/Child Workshops or equivalent, during the second and third year after the training.
5.5.2. Engage in support and consulting provided by staff from the Middle Country Public Library.
5.5.3. Work with Middle Country Public Library to coordinate a site visit approximately 18 months after completing the training.
5.5.4. Maintain documentation regarding implementation of the library's Family Place™ Plan and report annual statistics related to the Parent/Child Workshops, Early Childhood Programs, Space Usage, Collaborations and Outreach Efforts, as required by the Middle Country Public Library.
5.5.5. Complete all required State and Family Place™ Evaluations and Progress Reports about their Family Place™ Library.
5.5.6. Replace and refresh the materials and resources in the early learning center, as needed.
5.5.7. Train additional staff as needed to sustain the program in the event of a staff member leaving.

6. Source of Funds, Grant Amounts, and Disbursement Requirements

6.1. Grant award to Recipient for reimbursement of resource costs to establish a Family Place-designated area at the library shall not exceed $8,000. Indirect costs, as included in the total amount awarded, shall not exceed 0.000 or $0.00 as indicated in the budget below.

Source of funds: General Revenue, State Fiscal Year 2026

6.1.1. Recipient must encumber expenses to implement the Family Place™ program (up to $8,000) no later than March 31, 2026.

6.2 Grant award to Recipient includes a travel stipend of up to $1,000.00 for each trainee identified in Section 3 above. This travel stipend will be used by Recipient to apply to costs for travel to and from the training site and transportation while attending training. No additional funds will be available for travel should actual costs exceed $1,000 per recipient.

7. Additional Obligations and Certifications of Recipient

7.1. Grant Amounts and Disbursement Requirements

7.1.1. The Recipient is restricted to one of two methods for requesting funds from TSLAC. The Recipient may request reimbursement of actual expenditures for the Recipient's normal billing cycle, or advance payment for estimated expenditures to be incurred within the 30-day period following the request. Only Recipients providing documentation to demonstrate a lack of sufficient working capital and the ability to minimize the time elapsing between transfer of funds from TSLAC and disbursement of grant funds will be allowed to request advance payments.

7.1.2. The Recipient must request payments from TSLAC using TSLAC's Request for Funds form (RFF) via TSLAC's online Grant Management System (GMS), located at https://grants.tsl.texas.gov. Requests may be submitted to TSLAC no more often than once every 30 days, and no less often than once per quarter. Funds will be processed and paid to the Recipient provided TSLAC has received a fully executed contract, and Recipient has fulfilled all reporting and training requirements for current and preceding contracts and submitted supporting documentation with the RFF.

7.1.3. When submitting an RFF for reimbursement, the Recipient must provide TSLAC with supporting documentation, such as receipts, paid invoices, time sheets, and/or pay stubs to support the amount requested before payment will be processed. Recipient must submit the final request for reimbursement no later than **April 30, 2026.**

7.1.4. The Recipient may not obligate or encumber grant funds after **March 31, 2026**. All obligations and encumbrances must be liquidated or paid no later than **April 30, 2026.** If the Recipient cannot meet this deadline, the Recipient may request an extension. Please contact the Family Place™ Program Manager for details on this procedure. Extensions may be approved by TSLAC on a case-by-case basis.

7.1.5. Interest earned in excess of $500 on advanced funds must be returned to TSLAC per requirements in the State of Texas Grant Management Standards (TxGMS). All unexpended grant funds must be returned to TSLAC per requirements in TxGMS. If the Recipient does not expend funds on a regular basis and/or provide notice relating to unexpended funds when requested**,** TSLAC reserves the right to act as necessary to reduce any unexpended balances, including reducing the amount specified in Section 6. above up to the full expended balance remaining.

7.1.6. Per the approved grant application, funds are authorized according to the following budget:

Salaries/Wages/Benefits	0
Travel	$2,000
Equipment	
Supplies/Materials	$8,000
Services	0
Consultant Fees	
Indirect Costs	0
Total	$10,000

8. REQUEST FOR FISCAL AND PROGRAMMATIC CHANGES

The Recipient will not be permitted any fiscal or programmatic change requests related to the Family Place™ program. All program requirements are pre-established by Family Place™ and the Texas State Library and Archives Commission. Materials purchased must align with items designated by Family Place™ as appropriate to meet the Family Place™ program requirements. Any items purchased by Recipient that do not meet program requirements will not be reimbursed by TSLAC to Recipient.

9. EQUIPMENT AND PROPERTY REQUIREMENTS

9.1. Ancillary charges such as taxes, protective in-transit insurance, and freight may be included in or excluded from the expenditure cost in accordance with the Recipient's regular accounting practices and Generally Accepted Accounting Practices (GAAP).

9.2. The Recipient will comply with TxGMS , Property Standards, Equipment, requiring certain items of equipment to be maintained on inventory.

9.3. Subject to the obligations and conditions set forth in TxGMS, title to equipment acquired under a grant will vest in the Recipient upon acquisition. Recipient must include any equipment/property acquired with grant funds in the required biennial property inventory and follow the TxGMS requirement that the Recipient reconcile the equipment/property records with a physical inventory of the equipment/property every two years. This biennial inventory does not need to be submitted to TSLAC but must be maintained by the Recipient and will be subject to review and/or audit by TSLAC. When property is vested in the Recipient, Recipient will dispose of equipment/property in accordance with TxGMS. When the Recipient has been given federally or state-owned equipment/property, Recipient will follow the guidance as set forth in TxGMS.

10. REPORTING REQUIREMENTS

10.1. The State Legislature has charged TSLAC with submitting performance measure reports that specify the level of services provided by its programs and services. In accepting these grant funds, the Recipient acknowledges responsibility for performing certain services on behalf of TSLAC, as outlined in the approved grant application. Therefore, the Recipient is responsible for submitting to TSLAC periodic reports that reflect the Recipient's level of performance on these services. To comply with these requirements, the Recipient agrees to submit reports that are timely, accurate, auditable, and consistent with definitions.

10.2 The Recipient agrees to develop or revise, as necessary, any specific written documentation of its current procedures for (1) collecting and reporting performance measures; (2) conducting a fixed asset inventory; and/or, (3) any other issues identified in the Recipient's grant activities or internal audit. Drafts of this procedural documentation will be submitted to TSLAC by dates established mutually between TSLAC and Recipient. TSLAC will provide review and guidance to enable final versions to be approved on or before established deadlines.

10.3 The Recipient agrees to submit annual performance reports detailing grant-funded activities to Family Place™ and Middle Country Public Library via the schedule and method as directed by Family Place™ and Middle Country Public Library, as well as any other reports requested by TSLAC. The Recipient agrees to include information on project progress and outcomes as defined in the Family Place™ Training Institute. A copy of each of the Recipient's annual reports to Family Place™ will be uploaded to TSLAC'S GMS by a date directed by TSLAC as part of the annual performance report requirements.

10.4 The Recipient will ensure that all fiscal reports or vouchers requesting payment under this agreement will include a certification, signed by an official who is authorized to legally bind the Recipient, that the reports are true, complete, and accurate, and the expenditures, disbursements, and cash receipts are for the purposes and objectives set forth in the terms and conditions of the award. The Recipient acknowledges that any false, fictitious, or fraudulent information, or the omission of any material fact, may subject the signing official to criminal, civil or administrative penalties for fraud, false statements, false claims, or otherwise.

10.5 The Recipient agrees to submit an audit certification form for the auditable period encompassing August 31, 2026, to TSLAC no later than December 31, 2026, or other deadline as specified by TSLAC.

10.6 If a single audit is required, the Recipient will comply with the TxGMS, Standard Financial Management Conditions, Audits, Program-Specific Audit, Part 4A. The audit shall be completed and the required data collection form submitted to TSLAC within the earlier of 30 days after receipt of the auditor's report(s), or nine months after the end of the audit period, unless a longer period is agreed to in advance or a different period is specified in a program-specific audit guide.

10.7 TSLAC reserves the right to withhold final payment on this Grant until all required reports and forms are received as applicable.

11. GENERAL TERMS AND CONDITIONS

11.1. The Recipient will comply with the Family Place™ Library Grant Program Guidelines for SFY 2026.

11.2. The Recipient will comply with the Rules for Administering the Family Place™ Library Grant as outlined in the Notice of Funding Opportunity, and Texas Administrative Code, Title 13, Part 1, Chapter 2, Subchapter C, Division 1, General Grant Guidelines.

11.3. The Recipient will comply with the following rules and guidance as applicable:

11.3.1. Texas Grants Management Standards (TxGMS) *(https://comptroller.texas.gov/purchasing/docs/grant-management-readerv2.0.pdf);* and

11.3.2. Uniform Administrative Requirements, Cost Principles, and Audit Requirements for Federal Awards (2 CFR §200) *(https://www.ecfr.gov/current/title-2/subtitle-A/chapter-II/part-200).*

11.4. The Recipient may copyright any work that is subject to copyright and was developed, or for which ownership was acquired, under a Federal award. Recipient understands that IMLS and TSLAC reserve a royalty-free, nonexclusive, and irrevocable license to reproduce, publish or otherwise use, and to authorize others to use, for Federal or state government purposes. (2 CFR §200.315)

11.5. Recipient understands that the federal awarding agency, IMLS, and TSLAC have the right to:

1. obtain, reproduce, publish or otherwise use, the data produced under a Federal award; and
2. authorize others to receive, reproduce, publish or otherwise use such data for Federal or state government purposes.

11.6. All publicity relating to the grant award must include acknowledgment of the Institute of Museum and Library Services (*www.imls.gov/recipients/imls_acknowledgement.aspx)* and the Texas State Library and Archives Commission. Publicity includes, but is not limited to press releases, media events, public events, displays in the benefiting library, announcements on the Recipient's website, and materials distributed through the grant project. The Recipient will provide TSLAC with one set of all public relations materials produced under this grant with the final quarterly performance report.

11.7. The Recipient will comply with all Federal statutes relating to nondiscrimination. These include but are not limited to: (a) Title VI of the Civil Rights Act of 1964 (P.L. 88-352) that prohibits discrimination on the basis of race, color, religion, or national origin; (b) Title IX of the Education Amendments of 1972, as amended (20 U.S.C. §§1681 et seq.), that prohibits discrimination on the basis of sex in education programs; (c) Section 504 of the Rehabilitation Act of 1973, as amended (29 U.S.C. §701 et seq., including §794), which prohibits discrimination on the basis of disability and the Americans With Disabilities Act of 1990; (d) the Age Discrimination in Employment Act of 1975, as amended (42 U.S.C. §§6101 et seq.)), which prohibits discrimination on the basis of age; (e) the Drug Abuse Office and Treatment Act of 1972 (P.L. 92-255), as amended, relating to nondiscrimination on the basis of drug abuse; (f) the Comprehensive Alcohol Abuse and Alcoholism Prevention, Treatment and Rehabilitation Act of 1970 (P.L. 91-616), as amended, relating to the nondiscrimination on the basis of alcohol abuse or alcoholism; (g) §523 and §527 of the Public Health Service Act of 1912 (42 U.S.C. §290 dd-3 and §290 ee-3), as amended, relating to confidentiality of alcohol and drug abuse patient records; (h) Title VIII of the Civil Rights Act of 1968 (42 U.S.C. §3601 et seq.), as amended, relating to nondiscrimination in the sale, rental or financing of housing; (i) any other nondiscrimination provisions in the specific statute(s) under which application for Federal assistance is being made; and (j) the requirements of any other nondiscrimination statute(s) that may apply to the application.

11.8. The Recipient understands that acceptance of funds under this contract acts as acceptance of the authority of duly authorized representatives of TSLAC, the Comptroller General of the United States, and the Texas State Auditor's Office, or any successor agencies, to conduct an audit or investigation in connection with those funds. Recipient further agrees to cooperate fully with said representatives in the conduct of the audit or investigation and agrees to provide access to all books, documents, papers, examinations, excerpts, transcripts, copies, and any other records necessary to conduct the audit and/or investigation. Recipient will ensure that this clause concerning the authority to audit funds received indirectly by subcontractors through Recipient, and the requirement to cooperate, is included in the contract for any sub-grant awarded.

11.9. The Recipient, *if a private entity*, will comply with Federal law pertaining to trafficking in persons. Recipient and its employees may not:

1. Engage in severe forms of trafficking in persons during the period of time that the award is in effect;
2. Procure a commercial sex act during the period of time that the award is in effect; or
3. Use forced labor in the performance of the award or subawards under the award.

11.10. The Recipient agrees to maintain all financial and programmatic records, supporting documents, statistical records, and other records relating to this grant award for three years after the last State Program Report for the Texas LSTA 5-Year Plan 2023-2027 is submitted (anticipated date of submission is January 29, 2029). **This means the Recipient must maintain all grant-related records through January 29, 2032. Recipients that operate as state agencies must comply with Texas Government Code Section 441.1855 relating to state agency contracting and the retention of all contract-related documents.**

In the event the Recipient or receiving entity no longer exists, the Recipient will notify TSLAC in writing providing the name of the legal entity that will maintain the records and the location of said records.

11.11. This grant may be terminated by written notice and mutual agreement of both parties. The termination notice must be given no less than 30 days prior to the termination date. Where notice of termination is given, the Recipient shall:

11.11.1. Take immediate steps to bring the work or grant activities to a close in a prompt and orderly manner. Recipient will complete reporting requirements outlined in Section VII of this document and in a manner mutually agreed upon by both parties as part of the closeout process.

11.11.2. Reduce expenses to a minimum and not undertake any forward commitment. All contracted funds that are not spent, encumbered or obligated at the time of notice of termination shall revert back to TSLAC according to processes established in 7.1.5 of this document and according to a timeline mutually agreed upon by both parties.

11.12. In the event the Recipient loses all program staff prior to the end of the grant period or the termination date, whichever is earlier, the Recipient is obligated to fulfill all terms and conditions of the grant with regard to reporting requirements, retention of records and requirements for disposition of equipment and supplies.

12. ENFORCEMENT

12.1. Remedies for noncompliance. If a Recipient materially fails to comply with any term of the contract, whether stated in the contract itself, a state or federal statute or regulation, an assurance in a state plan or application, a notice of award, or elsewhere, TSLAC may take one or more of the following actions or impose other sanctions as appropriate in the circumstances:

12.1.1. Temporarily withhold cash payments pending correction of the deficiency by the Recipient, or more severe enforcement action by TSLAC;

12.1.2. Disallow (that is, deny both use of funds and matching credit for) all or part of the cost of the activity or action not in compliance;

12.1.3. Wholly or partly suspend or terminate the current contract for the Recipient's program;

12.1.4. Withhold further awards for the program; or

12.1.5. Take other remedies that may be legally available.

12.2. Hearings, appeals. In taking an enforcement action under this section, TSLAC will provide the Recipient an opportunity for such hearing, appeal, or other administrative proceeding to which the Recipient is entitled under any statute or regulation applicable to the action involved, if any. Appeal/protest procedures are outlined in the Texas Administrative Code (TAC), Title 13, Part 1, Chapter 2, Subchapter A, Rule 2.55.

12.3. Effects of suspension and termination. Costs to Recipient resulting from obligations incurred by the Recipient during a suspension or after termination of an award are not allowable unless TSLAC expressly authorizes them. Other Recipient costs incurred during suspension or after termination that are necessary and not reasonably avoidable are allowable if:

12.3.1. The costs resulting from obligations that were properly incurred by the Recipient before the effective date of suspension or termination are not in anticipation of it and, in the case of a termination, are noncancelable; and,

12.3.2. The costs would be allowable if the award were not suspended or expired normally at the end of the funding period in which the termination takes effect.

12.4. Relationship to Debarment and Suspension — The enforcement remedies identified in this section, including suspension and termination, do not preclude Recipient from being subject to "Debarment and Suspension" under Executive Order 12549 (TxGMS, Appendix 6, Debarment and Suspension) and state law.

13. CONTACTS AT TSLAC

Questions or concerns about program implementation should be directed to:

Katelyn Patterson, Youth Services Consultant
Phone: 512-463-5433
Email: kpatterson@tsl.texas.gov

Questions or concerns about GMS access, allowable costs, budget and/or program revisions, and performance reports should be directed to:

Dominic Gonzales, Grants Administrator
Phone: 512-463-5581/ Fax: 512-936-2306
E-mail: dgonzales@tsl.texas.gov

Questions or documentation relating to requests for funds, payments, and financial status should be directed to:

Arturo Villarreal, Grants Accountant
Phone: 512-463-5472 / Fax: 512-475-0185
E-mail: grants.accounting@tsl.texas.gov

Questions or concerns about advance payments and other financial issues should be directed to:

Rebecca Cannon, Manager, Accounting and Grants
Phone: 512-463-6626 / Fax: 512-475-0185
E-mail: rcannon@tsl.texas.gov

Payments from Recipient to TSLAC, such as refunds and those for excess advanced funds or interest earned on advanced funds, should be mailed to the following address with an explanation of the purpose of the payment and the grant number:

Grants Accountant
Accounting and Grants Department
Texas State Library and Archives Commission
PO Box 12516
Austin, TX 78711-2516

14. APPLICABLE AND GOVERNING LAW

14.1. The laws of the State of Texas shall govern this grant.

14.2. All duties of either party shall be legally performable in Texas. The applicable law for any legal disputes arising out of this contract shall be the law of (and all actions hereunder shall be brought in) the State of Texas, and the forum and venue for such disputes shall be Travis County, District Court.

14.3. This grant contract is subject to the availability of funds. TSLAC may reduce or terminate this grant contract when the availability of funding is reduced or eliminated.

15. GRANT CERTIFICATIONS

15.1. TSLAC certifies that: (1) the services specified in the approved grant application and this contract are necessary and essential for activities that are properly within the statutory functions and programs of the affected organizations; (2) the services, supplies or materials contracted for are not required by Section 21 of Article 16 of the Constitution of Texas to be supplied under contract given to the lowest bidder; and, (3) the grant is in compliance with Texas Government Code §441.006, Texas Government Code §441.135; Texas Administrative Code, Title 13, Part 1, Chapter 2, Subchapter C, Division 1, Rules 2.110–2.119 regarding General Grant Guidelines; the Library Services and Technology Act (LSTA); the State Plan for the LSTA in Texas; and TxGMS.

15.2. The Recipient certifies that all costs included in this grant award are properly allocable to federal awards on the basis of a beneficial or causal relationship between the expenses incurred and the agreements to which they are allocated in accordance with applicable requirements.

15.3. The Recipient certifies that the same costs that have been treated as indirect costs have not been claimed as direct costs. Similar types of costs have been accounted for consistently, and the negotiating agency will be notified of any accounting changes that would affect the predetermined rate.

15.4. The Recipient certifies by this contract that no Federal appropriated funds have been paid or will be paid, by or on behalf of the Recipient, to any person for influencing or attempting to influence an officer or employee of any agency, a Member of Congress, an officer or employee of Congress, or an employee of a Member of Congress in connection with the making of any Federal grant, the entering into of any cooperative agreement, and the extension, continuation, renewal, amendment, or modification of any Federal grant or cooperative agreement. If any funds other than Federal appropriated funds have been paid or will be paid for such purpose, the Recipient shall complete and submit OMB form SF-LLL, Disclosure of Lobbying Activities, in accordance with its instructions. The Recipient shall require that the language of this certification be included in the award documents for all subawards at all tiers (including subgrants, contracts under grants and cooperative agreements, and subcontracts) and that all Recipients shall certify and disclose accordingly, as specified in 31 U.S.C. §1352.

15.5. Recipient certifies that neither Recipient nor any of its principals (a) are presently excluded or disqualified; (b) have been convicted within the preceding three years of any of the offenses listed in 2 CFR §180.800(a) or had a civil judgment rendered against it or them for one of those offenses within that time period; (c) are presently indicted for or otherwise criminally or civilly charged by a governmental entity (Federal, State, or local) with commission of any of the offenses listed in 2 CFR §180.800(a); or (d) have had one or more public transactions (Federal, State, or local) terminated within the preceding three years for cause or default. Where the Recipient is unable to certify to any of the statements in this certification, the Recipient shall attach an explanation to these Certifications.

15.6. The Recipient certifies all applicable activities related to this grant will be in compliance with the Copyright Law of the United States (Title 17, U.S. Code).

15.7. In addition to Federal requirements, state law requires a number of assurances from applicants for Federal pass-through or other state-appropriated funds. (TxGMS, Appendix 6, Uniform Assurances by Local Government).

16. SIGNATURES

GRANTOR

Texas State Library and Archives Commission

Sarah Karnes, Library Development and Networking Director

Date

SUBRECIPIENT

Burnet County, Burnet County Library System

Bryan Wilson, Burnet County Judge

Typewritten or Printed Name

Title

Date

Approved by:

_____ Chief Operations and Fiscal Officer

_____ Grants Administrator

Official Award Notification for Competitive Grants
State Fiscal Year 2026

Subrecipient Information

Burnet County, Burnet County Library System
100 E Washington St
Burnet, TX 78611-3114
FUEI: NX8AEXE5ALC7

Project Manager: Mary Seaman, mseaman@burnetcountylibrary.org
Library Director: Mary Seaman, mseaman@burnetcountylibrary.org

Basic Award Information	
Awarding Agency:	Texas State Library & Archives Commission
Grant Program:	Competitive — 2026 Library Infrastructure Facility Improvement
State Award Date:	October 9, 2025
Grant Number:	LIFI-26009-X
Grant Period Start Date:	September 1, 2025
Grant Period End Date:	December 31, 2026
Source of funds:	U.S. Department of the Treasury
Assistance Listing Number:	21.029 – Coronavirus Capital Project Fund
Federal Award Identification Number (FAIN):	CPFFN0161
Federal Award Date:	June 2, 2023
Amount of Federal Funds Obligated by this Action:	$111,216.00
Total Amount of Federal Funds Obligated:	$111,216.00
Total Amount of Award:	**$111,216.00**
Indirect Cost Rate:	0.00
Funding Type:	Reimbursement

Basic Award Information

1. This grant award is governed by the approved grant application and signed grant contract. Subrecipient shall provide services as outlined in the approved grant application (Library Infrastructure Facility Improvement Grant Application Guidelines for SFY 2026) as approved by TSLAC. Grant funds must be used to meet TSLAC and Federal goals. The Subrecipient must report information relating to best practices and performance outcomes as designated in the TSLAC grant contract. The approved grant application submitted by Subrecipient is incorporated into the contract as if fully set forth therein. In the event of any conflict between the grant application and the contract, the contract shall prevail.
2. Grant support is provided under the following state and federal rules as applicable:
   a. Library Infrastructure Facility Improvement for SFY 2026;
   b. General Grant Guidelines, Texas Administrative Code, Title 13, Part 1, Chapter 2, Subchapter C, Division 1, Rules 2.110–2.120;
   c. Texas Grant Management Standards (TxGMS) *(https://comptroller.texas.gov/purchasing/grant-management/);* and
   d. Uniform Administrative Requirements, Cost Principles, and Audit Requirements for Federal Awards (2 CFR §200 and §3187) *(https://www.ecfr.gov/current/title-2/subtitle-A/chapter-II/part-200)*.
3. The Subrecipient's grant-related staff must attend all TSLAC grant management training as applicable to their grant duties.
4. The Subrecipient's authorizing official must sign and return the required grant contract to indicate acceptance of the award and compliance with the statutory and regulatory requirements before any funds will be reimbursed.

Performance Goals:

Subrecipient is to report on grant performance as designated and scheduled in the TSLAC grant contract.

TSLAC Contact Information

Questions or concerns, about programmatic issues, budget and/or program revisions, performance reports, and equipment/property should be directed to:

Dominic Gonzales, Grants Administrator
E-mail: grants@tsl.texas.gov

Questions or documentation relating to requests for funds, payments, and financial status should be directed to:

Arturo Villarreal, Grants Accountant
E-mail: grants.accounting@tsl.texas.gov

TSLAC Authorized Official	Sarah Karnes, Division Director Library Development and Networking October 9, 2025

TEXAS STATE LIBRARY AND ARCHIVES COMMISSION
LIBRARY INFRASTUCTURE FACILITY IMPROVEMENT (LIFI)
GRANT PROGRAM

Grant Number: LIFI-26009-X

I. CONTRACTING PARTIES

Grantor: Texas State Library and Archives Commission (TSLAC)

Subrecipient: Burnet County, Burnet County Library System

100 E Washington St
Burnet, TX 78611-3114
Federal Unique Entity ID: NX8AEXE5ALC7

II. TERM OF GRANT

Contracted date of award through December 31, 2026.

III. STATEMENT OF SERVICES TO BE PERFORMED

Subrecipient shall provide services as outlined in the notice of funding opportunity (NOFO), Guidance for the Fiscal Year 2026 Library Infrastructure Facility Improvement (LIFI) and subrecipient's grant application for the LIFI grant program for FY26 as approved by TSLAC. Grant funds must be used to meet TSLAC and Federal goals. The Subrecipient must report information relating to best practices and performance outcomes during the period of this contract. The NOFO and approved grant application are incorporated into this contract as if fully set forth herein. In the event of any conflict between the NOFO, approved grant application, and this contract, the order of precedence shall be (1) this contract, (2) the Award Letter, (3) the Notice of Funding Opportunity, and (4) the approved grant application.

IV. GRANT AMOUNTS AND DISBURSEMENT REQUIREMENTS

A. The total amount of the grant shall not exceed: $60,000.00. Indirect costs, as included in the total amount awarded, shall not exceed $0.00 as indicated in the budget below.

B. Source of funds:
U.S. Department of the Treasury
Assistance Listing Number/Title: 21.029 Coronavirus Capital Projects Fund
Federal Award Identification #: CPFFN0161; Federal Award Date: June 2, 2023

C. The Subrecipient is restricted to one of two methods for requesting funds from TSLAC. The Subrecipient may request reimbursement of actual and allowable expenditures for the Subrecipient's normal billing cycle, or advance payment for estimated and allowable expenditures to be incurred in the 30-day period following the request. Only Subrecipients providing documentation to demonstrate a lack of sufficient working capital and the ability to minimize the time elapsing between transfer of funds from TSLAC and disbursement of grant funds will be allowed to request advance payments.

D. The Subrecipient must request payments from TSLAC using TSLAC's Request for Funds form (RFF) via TSLAC's online Grant Management System (GMS), located at https://grants.tsl.texas.gov. Requests may be submitted to TSLAC no more often than once every 30 days, and no less often than once per quarter. Funds will be processed and paid to the Subrecipient provided TSLAC has received a fully executed contract, and the Subrecipient has fulfilled all reporting and training requirements for current and preceding contracts and submitted all required documentation with the RFF.

E. When submitting an RFF for reimbursement, the Subrecipient must provide TSLAC with supporting documentation, such as receipts, paid invoices, time sheets, and/or pay stubs to support the amount requested before payment will be processed. Subrecipient must submit the final request for reimbursement with all supporting documentation no later than **December 31, 2026.** Requests or documentation received after the deadline(s) will generally be declined but may be considered on a case-by-case basis if the request does not create an undue burden on TSLAC business operations and Subrecipient demonstrates good cause for missing

the deadline(s) (i.e., the reason for missing the deadline is due to no unreasonable delay or fault of Subrecipient). The Subrecipient may not obligate or encumber grant funds after **November 1, 2026.** All obligations and encumbrances must be liquidated or paid no later than **December 31, 2026.**

F. If the Subrecipient does not expend funds on a regular basis as determined by TSLAC and/or provide notice relating to unexpended funds by **September 30, 2026**, TSLAC reserves the right to act as necessary to reduce any unexpended balances, including reducing the total amount of the grant specified in Section IV. A. above.

G. Interest earned in excess of $500 on advanced funds must be returned to TSLAC per requirements in the State of Texas Grant Management Standards (TxGMS). All unexpended grant funds must be returned to TSLAC per requirements in TxGMS.

H. Per the approved grant application, funds are authorized according to the following budget:

Salaries/Wages/Benefits	$0.00
Travel	$0.00
Equipment	$0.00
Supplies/Materials	$0.00
Services	$111,216.00
Consultant Fees	$0.00
Indirect Costs	$0.00
Total	$111,216.00

V. REQUEST FOR FISCAL AND PROGRAMMATIC CHANGES

If the Subrecipient anticipates a need for a budget or program revision, Subrecipient must notify TSLAC and, if approved by TSLAC, request a budget and/or program revision for fiscal and/or programmatic changes as outlined in this Section. Subrecipient must submit a change request for budget and/or program revisions electronically on TSLAC's GMS. Under no condition may a Subrecipient request to exceed the total grant amount. TSLAC must receive all change requests on or before **October 15, 2026**. Requests received after this date will generally be declined but may be considered on a case-by-case basis if extenuating circumstances exist as determined by TSLAC . **Subrecipient must submit a budget and/or program change request to TSLAC before obligating or expending grant funds as follows:**

A. Fiscal changes require an approved budget revision under any of the following conditions:

1. Making cumulative transfers among budget cost categories or projects that are expected to exceed ten (10) percent of the total grant;
2. Transferring any funds into a budget cost category that currently equals zero ($0);
3. Expending any program income earned through the utilization of resources funded by this grant; or,
4. Changing the items listed in the approved budget categories if an item's cost or features are substantially different from what the approved grant application specifies, or from a previously approved fiscal or program revision.

B. Programmatic changes to the approved grant application require an approved Program Revision under any of the following conditions:

1. Obtaining the services of a third party to perform activities that are central to the purposes of the grant; or,
2. Changing the scope or objectives of the approved program, regardless of whether there is an associated budget revision. A change in scope is a substantive difference in the approach or method used to reach program objectives.

VI. ELIGIBLE AND INELIGIBLE EXPENSES

A. The Subrecipient acknowledges that the allowable costs under this agreement are limited to those directly related to the approved project as outlined in the Subrecipient's application and award documentation. All expenditures must comply with applicable federal regulations, including 2 CFR 200 Subpart E – Cost Principles,

and must be reasonable, necessary, and allocable to the approved project scope.

B. **Eligible Expenses**

1. Eligible expenses under this agreement may include, but are not limited to:
    - Pre-project development costs and uses, including data-gathering, feasibility studies, community engagement and public feedback processes, planning and needs assessments, permitting, planning, architectural design, engineering design, and work related to environmental and historical reviews.
    - Costs of repair, rehabilitation, construction, improvement, equipment (e.g., devices and office equipment), and facilities (e.g., telecommunications equipment, including infrastructure for backhaul, middle, and last-mile networks)
    - Personnel costs, including salaries and fringe benefits for staff and consultants required for carrying out a Capital Project (such as project managers, program directors, subject matter experts, access consultants, grant administrators, financial analysts, accountants, and attorneys)
    - Ancillary costs necessary to operationalize and put the capital assets to full use, including costs to increase broadband adoption and improve digital literacy
    - Costs associated with monitoring of and reporting on projects in compliance with U.S. Treasury requirements, including award closeout costs
    - Costs associated with collecting and measuring performance data and conducting activities needed to establish and maintain a performance management and evaluation regime related to projects funded by the Capital Projects Fund program.
2. The Subrecipient is responsible for ensuring that all expenses incurred under this agreement are consistent with their approved project budget and must seek prior approval for any deviations that would result in changes to the scope, budget categories, or use of funds. Costs not aligned with the approved project scope or those determined to be unallowable under 2 CFR 200 or U.S. Treasury guidance may not be reimbursed and are the sole responsibility of the Subrecipient.

C. **Ineligible Expenses**

1. Ineligible expenses under this agreement include, but are not limited to:
    - Furniture
    - Website hosting
    - Software purchases
    - Acquisition of spectrum licenses
    - Operating expenses, other than grant administration costs
    - Short-term operating leases
    - Payment of interest or principal on outstanding debt instruments, or other debt service costs incurred prior to March 15, 2021
    - Fees or issuance costs associated with the issuance of new debt
    - Satisfaction of any obligation arising under or pursuant to a settlement agreement, judgment, consent decree, or judicially confirmed debt restructuring plan in a judicial, administrative, or regulatory proceeding; or
    - Support or opposition of collective bargaining. This does not affect the ability to use funds to comply with 41 C.F.R. 60-1.4 (https://www.ecfr.gov/current/title-41/subtitle-B/chapter-60/part-60-1/subpart-A/section-60-1.4).
    - Costs associated with collection development, or other activities primarily focused on the acquisition of library materials or resources

VII. EQUIPMENT AND PROPERTY REQUIREMENTS

If conditions described in Section V.A.1. are met, any fiscal change to items listed in the Equipment budget category specified in Section IV. I. of this contract will require an approved Budget Revision before making the change. A fiscal change includes a change in the cost of the equipment and/or property, and any cost necessary to put the item into service, including, but not limited to, the cost of any modifications, attachments, accessories, or auxiliary apparatus necessary to make the item usable for the purpose for which it is acquired. Ancillary charges such as taxes, duty, protective in-transit insurance, freight, and installation should be included in or excluded from the expenditure cost in accordance with the Subrecipient's regular accounting practices and Generally Accepted Accounting Practices

(GAAP). TSLAC will not advise Subrecipient on ancillary charges.

A. The Subrecipient will comply with TxGMS, Property Standards, Equipment, requiring certain items of equipment to be maintained on inventory.

B. Subject to the obligations and conditions set forth in TxGMS, title to equipment acquired under a grant will vest in the Subrecipient upon acquisition. Subrecipient must include any equipment/property acquired with grant funds in the required biennial property inventory and follow the TxGMS requirement that the Subrecipient reconcile the equipment/property records with a physical inventory of the equipment/property every two years. This biennial inventory does not need to be submitted to TSLAC but must be maintained by the Subrecipient and will be subject to review and/or audit by TSLAC. When property is vested in the Subrecipient, Subrecipient will dispose of equipment/property in accordance with TxGMS. When the Subrecipient has been given federally or state-owned equipment/property, Subrecipient will follow the guidance as set forth in TxGMS.

VIII. PROCUREMENT REQUIREMENTS

The Subrecipient agrees to comply with the procurement standards set forth in 2 CFR 200.317-200.327**,** ensuring that all purchases made with federal funds are conducted in a manner that promotes full and open competition. The Subrecipient must follow the appropriate procurement method based on the dollar value of the purchase. Additionally, the Subrecipient must comply with the prohibitions on using federal funds for covered telecommunications and video surveillance equipment or services under 2 CFR 200.216. Funds may not be used to procure or obtain equipment from certain entities owned or controlled by the People's Republic of China, including Huawei Technologies Company and ZTE Corporation.

IX. ENVIRONMENTAL AND CONSTRUCTION REQUIREMENTS

The Subrecipient agrees to comply with all applicable federal, state, and local laws, regulations, and ordinances in the performance of any construction-related activities under this agreement. This includes, but is not limited to, adherence to applicable federal environmental regulatory requirements, obtaining necessary permits and approvals, and complying with local zoning, environmental, and safety regulations.

The Subrecipient can determine the applicable federal environmental requirements for their project by utilizing the Treasury's Coronavirus Capital Projects Fund (CPF) Environmental Checklist, located at the link below, as a guide. Based on the results of this questionnaire, the Subrecipient is required to perform the appropriate environmental procedures and ensure compliance with relevant environmental regulations, including obtaining any required environmental clearances or assessments.

Treasury's Coronavirus CPF Environmental Checklist: https://home.treasury.gov/system/files/136/CPF-Environmental-Questionnaire.pdf.

X. REPORTING REQUIREMENTS

The State Legislature has charged TSLAC with submitting performance measure reports that specify the level of services provided by its programs and services. Additionally, the U.S. Treasury requires TSLAC and ultimately Subrecipient with submitting project and expenditure (P&E) and performance reports, as outlined in the CPF Compliance and Reporting Guidance https://home.treasury.gov/system/files/136/Revised-CPF-State-Guidance.pdf. In accepting these grant funds, the Subrecipient acknowledges responsibility for performing certain services on behalf of TSLAC, as outlined in the approved grant application. Therefore, the Subrecipient is responsible for submitting periodic reports that reflect the Subrecipient's level of performance on these services to TSLAC. To comply with these requirements, the Subrecipient agrees to submit reports that are timely, accurate, auditable, and consistent with definitions.

A. The Subrecipient agrees to develop or revise, as necessary, any specific written documentation of its current procedures for (1) collecting and reporting performance measures; (2) conducting a fixed asset inventory; and/or, (3) any other issues identified in the Subrecipient's grant activities or internal audit. Drafts of this procedural documentation will be submitted to TSLAC by dates established mutually between TSLAC and Subrecipient. TSLAC will provide review and guidance to enable final versions to be approved on or before established deadlines.

B. The Subrecipient agrees to submit quarterly Legislative Budget Board (LBB) performance reports detailing grant-funded activities via the TSLAC GMS on or before due dates listed in the chart at the end of this section. In the event that a due date falls on a weekend or state holiday, the respective report will be due on the next business day. Subrecipient agrees to submit LBB performance measures as defined by TSLAC in the reports, and to work with agency staff in the development and reporting of Project outcomes. LBB performance measures may include the numbers of: a) materials purchased with grant funds; b) persons provided grant sponsored services; and/or c) library staff trained or assisted in order to carry out the grant-funded activities. Reports will be submitted electronically through TSLAC's Grant Management System (GMS) or as otherwise specified in writing by TSLAC on or before the due dates listed in the chart at the end of this section.

C. The Subrecipient agrees to submit quarterly Treasury Project and Expenditure (P&E) Reports to provide information on Projects funded, obligations, expenditures, project status, outputs, performance indicators and other information. Reports will be submitted electronically through TSLAC's Grant Management System (GMS) or as otherwise specified in writing by TSLAC on or before the due dates listed in the chart at the end of this section.

D. The Subrecipient agrees to submit an annual Treasury Performance Report to describe the outputs and outcomes of Programs. Reports will be submitted electronically through TSLAC's Grant Management System (GMS) or as otherwise specified in writing by TSLAC on or before the due dates listed in the chart at the end of this section.

E. In addition to the quarterly and annual reports specified, the Subrecipient agrees to update and/or meet with TSLAC staff or their designee regularly, at least once per month, to report on project progress. Information from these updates and/or meetings will be submitted by TSLAC staff or their designee electronically through TSLAC's Grant Management System (GMS) or as otherwise specified in writing by TSLAC.

F. The Subrecipient will ensure that all fiscal reports or vouchers requesting payment under this agreement will include a certification, signed by an official who is authorized to legally bind the Subrecipient, that the reports are true, complete, and accurate, and the expenditures, disbursements, and cash receipts are for the purposes and objectives set forth in the terms and conditions of the award. The Subrecipient acknowledges that any false, fictitious, or fraudulent information, or the omission of any material fact, may subject the signing official to criminal, civil or administrative penalties for fraud, false statements, false claims, or otherwise. (2 CFR§200.415(a))

G. The Subrecipient agrees to submit an audit certification form for the auditable period including August 31, 2026, to TSLAC no later than **December 31, 2026, or other deadline as specified by TSLAC.**

H. If a single audit is required, the Subrecipient will comply with Uniform Guidance (2 CFR §200.512 Report Submission). The audit shall be completed and the required data collection form submitted to the Federal Audit Clearinghouse (FAC) within the earlier of 30 days after receipt of the auditor's report(s), or nine months after the end of the audit period, unless a longer period is agreed to in advance by the state agency that provided the funding or a different period is specified in a program-specific audit guide.

I. TSLAC reserves the right to withhold final payment on this Grant until all required reports and forms are received.

Reporting Periods

Report Type	Quarter/Period Covered	Due Date
Quarterly Report	**Q1**: July 1, 2025 - September 30, 2025	October 7, 2025
Quarterly Report	**Q2**: October 1, 2025 - December 31, 2025	January 7, 2026
Quarterly Report	**Q3**: January 1, 2026 - March 31, 2026	April 7, 2026
Quarterly Report	**Q4**: April 1, 2026 - June 30, 2026	July 7, 2026
Annual Report	**Q1-Q4**: July 1, 2025 - June 30, 2026	July 7, 2026
Quarterly Report	**Q5**: July 1, 2026 - September 30, 2026	October 7, 2026
Quarterly Report	**Q6**: October 1, 2026 - December 31, 2026	March 7, 2027
Annual Report	**Q5-Q6**: July 1, 2026 - December 31, 2026	March 7, 2027

Reporting Notes:

- *Annual and Quarterly Reports differ in focus.* ***Quarterly Reports*** *emphasize expenditures and milestones;* ***Annual Reports*** *capture outcomes and broader impact.*

XI. SUBRECIPIENT MONITORING

The Subrecipient acknowledges that it is subject to grant monitoring by TSLAC. TSLAC is required to manage and monitor subrecipients to ensure compliance with the requirements of the CPF award pursuant to 2 CFR 200.332 (https://www.ecfr.gov/current/title-2/section-200.332). The Subrecipient understands that TSLAC's monitoring activities will include regular reviews of submitted reports to ensure that all funds are expended for their intended purposes. TSLAC may also conduct audits, including desk and on-site reviews, to assess the Subrecipient's compliance with the contract terms of their award.

If any issues are identified during monitoring, TSLAC will provide recommendations for corrective actions, and the Subrecipient agrees to respond formally with a plan detailing how and when the Subrecipient will address the identified issues and who within their organization will be responsible for addressing and resolving the identified issues. The Subrecipient further acknowledges that noncompliance with the terms and conditions of this grant—including reporting requirements and performance obligations—may result in the withholding or termination of grant funds.

XII. GENERAL TERMS AND CONDITIONS

A. The Subrecipient will comply with the LIFI Grant Program Guidelines for 2026.

B. The Subrecipient will comply with 2 CFR 200.303, in which the subrecipient must establish and maintain effective internal controls to manage their award in compliance with Federal statutes, regulations, and the terms and conditions of the award.

C. The Subrecipient will comply with the General Grant Guidelines, Texas Administrative Code (TAC) Title 13, Part 1, Chapter 2, Subchapter C, Division 1, Rules 2.110–2.120.

D. The Subrecipient will comply with all applicable federal and state laws and any other requirements relevant to the performance of Subrecipient under this contract, including the following rules and guidance as applicable:

1. Texas Grant Management Standards *(*https://comptroller.texas.gov/purchasing/docs/grant-management-reader.pdf*);* and
2. Uniform Administrative Requirements, Cost Principles, and Audit Requirements for Federal Awards (2 CFR §200) *(https://www.ecfr.gov/current/title-2/subtitle-A/chapter-II/part-200)*.
3. Coronavirus Capital Projects Fund Guidance (https://home.treasury.gov/system/files/136/Capital-Projects-Fund-Guidance-States-Territories-and-Freely-Associated-States.pdf).

E. The Subrecipient may copyright any work that is subject to copyright and was developed, or for which ownership was acquired, under a Federal award. Subrecipient understands that TSLAC reserves a royalty-free, nonexclusive and irrevocable right to reproduce, publish or otherwise use the work for Federal or state government purposes, and to authorize others to do so. (2 CFR §200.315)

F. All publicity relating to the grant award must include acknowledgment of the Texas State Library and Archives Commission. Publicity includes, but is not limited to press releases, media events, public events, displays in the benefiting library, announcements on the Subrecipient's website, and materials distributed through the grant project. The Subrecipient will provide TSLAC with one set of all public relations materials produced under this grant with the final quarterly performance report.

G. Subrecipients will comply with all Federal statutes relating to nondiscrimination. These include but are not limited to: (a) Title VI of the Civil Rights Act of 1964 as amended (42 U.S.C. §2000 et seq.), which prohibits discrimination on the basis of race, color, or national origin, including taking reasonable steps to ensure that limited English Proficient (LEP) persons have meaningful access to the applicant's programs; (b) Title IX of the Education Amendments of 1972, as amended (20 U.S.C. §§1681-1689), which prohibits discrimination on the basis of sex in education programs; (c) Section 504 of the Rehabilitation Act of 1973, as amended (29 U.S.C. §701 et seq., including §794), which prohibits discrimination on the basis of disability and the Americans With Disabilities Act of 1990; (d) the Age Discrimination in Employment Act of 1975, as amended (42 U.S.C. §§6101

et seq), which prohibits discrimination on the basis of age; (e) the Drug Abuse Office and Treatment Act of 1972 (P.L. 92-255), as amended, relating to nondiscrimination on the basis of drug abuse; (f) the Comprehensive Alcohol Abuse and Alcoholism Prevention, Treatment and Rehabilitation Act of 1970 (P.L. 91-616), as amended, relating to the nondiscrimination on the basis of alcohol abuse or alcoholism; (g) §523 and §527 of the Public Health Service Act of 1912 (42 U.S.C. §290 dd-3 and §290 ee-3), as amended, relating to confidentiality of alcohol and drug abuse patient records; (h) Title VIII of the Civil Rights Act of 1968 (42 U.S.C. §3601 et seq.), as amended, relating to nondiscrimination in the sale, rental or financing of housing; (i) any other nondiscrimination provisions in the specific statute(s) under which application for Federal assistance is being made; and (j) the requirements of any other nondiscrimination statute(s) that may apply to the application.

H. Subrecipient understands that acceptance of funds under this contract acts as acceptance of the authority of duly authorized representatives of TSLAC, the Treasury, the Comptroller General of the United States, and the Texas State Auditor's Office, or any successor agencies, to conduct an audit or investigation in connection with those funds. Subrecipient further agrees to cooperate fully with said representatives in the conduct of the audit or investigation and agrees to provide access to all books, documents, papers, examinations, excerpts, transcripts, copies, and any other records necessary to conduct the audit and/or investigation. Subrecipient will ensure that this clause concerning the authority to audit funds received indirectly by subcontractors through Subrecipient, and the requirement to cooperate, is included in the contract for any sub-grant awarded.

   The Subrecipient also represents and warrants that it will comply with Texas Government Code, §321.022, which requires that suspected fraud and unlawful conduct be reported to the Texas State Auditor's Office.

I. The Subrecipient, if a private entity, will comply with Federal law pertaining to trafficking in persons. Subrecipient and its employees may not:

   1. Engage in severe forms of trafficking in persons during the period of time that the award is in effect;
   2. Procure a commercial sex act during the period of time that the award is in effect; or
   3. Use forced labor in the performance of the award or subawards under the award

J. The Subrecipient agrees to maintain all financial and programmatic records, supporting documents, statistical records, and other records relating to this grant award for three years after the last report is submitted (anticipated date of submission is January 29, 2029). **This means the Subrecipient must maintain all grant-related records through April 30, 2032. In addition, Subrecipients that operate as state agencies must comply with (Texas Government Code, §441.1855), relating to state agency contracting and the retention of all contract-related documents.**

   In the event the Subrecipient or receiving entity ceases to exist, the Subrecipient will notify TSLAC in writing providing the name of the legal entity that will maintain the records and the location of the records.

K. No modification or amendment to this grant agreement shall become valid unless in writing and signed by both parties. All correspondence regarding modifications or amendments to the agreement must be forwarded to the Grants Administrator identified in Section XIV below.

L. This grant may be terminated by written notice and mutual agreement of both parties. The termination notice must be given no less than 30 days prior to the termination date. Where notice of termination is given, the Subrecipient shall:

   1. Take immediate steps to bring the work or grant activities to a close in a prompt and orderly manner. Subrecipient will complete reporting requirements outlined in Section VII of this document and in a manner mutually agreed upon by both parties as part of the closeout process.
   2. Reduce expenses to a minimum and not undertake any forward commitment. All contracted funds that are not spent, encumbered or obligated at the time of notice of termination shall revert back to TSLAC according to processes established in Section IV.H. of this document and according to a timeline mutually agreed upon by both parties.

M. The Subrecipient shall notify TSLAC in writing of any changes to key grant personnel (i.e., program manager, library director, financial contact, etc.) within seven (7) days of the change occurrence.

N. Loss of all of Subrecipient's staff prior to the end of the grant period or the termination date, whichever is earlier, does not relieve the Subrecipient of its obligation to fulfill all terms and conditions of the grant with regard to

reporting requirements, retention of records and requirements for disposition of equipment and supplies.

O. The parties agree that no provision of this contract is in any way intended to constitute a waiver by TSLAC or the State of Texas of any immunities from suit or from liability that TSLAC or the State of Texas may have by operation of law.

P. The dispute resolution process provided in Texas Government Code, Chapter 2009, is available to the parties to resolve any dispute arising under the agreement.

XIII. ENFORCEMENT

A. Remedies for noncompliance. If a Subrecipient materially fails to comply with any term of the contract, whether stated in a state or federal statute or regulation, an assurance in a state plan or application, a notice of award, or elsewhere, TSLAC may take one or more of the following actions or impose other sanctions as appropriate in the circumstances:

1. Temporarily withhold cash payments pending correction of the deficiency by the Subrecipient, or more severe enforcement action by TSLAC;
2. Disallow (that is, deny both use of funds and matching credit for) all or part of the cost of the activity or action not in compliance;
3. Wholly or partly suspend or terminate the current contract for the Subrecipient's program;
4. Withhold further awards for the program; or
5. Take other remedies that may be legally available.

B. Hearings, appeals. In taking an enforcement action, TSLAC will provide the Subrecipient an opportunity for such hearing, appeal, or other administrative proceeding to which the Subrecipient is entitled under any statute or regulation applicable to the action involved. Appeal/protest procedures are outlined in the Texas Administrative Code (TAC), Title 13, Part 1, Chapter 2, Subchapter A, Rule 2.55.

C. Effects of suspension and termination. Costs to Subrecipient resulting from obligations incurred by the Subrecipient during a suspension or after termination of an award are not allowable unless TSLAC expressly authorizes them in writing. Other Subrecipient costs incurred during suspension or after termination that are necessary and not reasonably avoidable are allowable if:

1. The costs relate to obligations that were properly incurred by the Subrecipient before the effective date of suspension or termination and were not incurred in anticipation of suspension or termination, and, in the case of a termination, the costs are noncancelable; and,
2. The costs would be allowable if the award were not suspended or expired normally at the end of the funding period in which the termination takes effect.

D. Relationship to Debarment and Suspension — The enforcement remedies identified in this section, including suspension and termination, do not preclude Subrecipient from being subject to "Debarment and Suspension" under Executive Order 12549 (See TxGMS, Appendix 6, Debarment and Suspension) and state law.

XIV. CONTACTS AT TSLAC

Questions or concerns about programmatic issues, budget and/or program revisions, performance reports, and equipment/property should be directed to:

Dominic Gonzales, Grants Administrator
Phone: 512-463-5581 / Fax: 512- 936-2306
E-mail: grants@tsl.texas.gov

Henry Stokes, LDO Manager
Phone: 512-463-6624
E-mail: hstokes@tsl.texas.gov

Questions or documentation relating to requests for funds, payments, and financial status should be directed to:

Arturo Villarreal, Grants Accountant
Phone: 512-463-5472 / Fax: 512-475-0185
E-mail: grants.accounting@tsl.texas.gov

Questions or concerns about advance payments and other financial issues should be directed to:

Rebecca Cannon, Manager, Accounting and Grants
Phone: 512-463-6626 / Fax: 512-475-0185
E-mail: rcannon@tsl.texas.gov

Payments from Subrecipient to TSLAC, such as refunds and those for excess advanced funds or for interest earned on advanced funds, should be mailed to the following address with an explanation of the purpose of the payment and the grant number:

Grants Accountant
Accounting and Grants Department
Texas State Library and Archives Commission
PO Box 12516
Austin, TX 78711-2516

XV. APPLICABLE AND GOVERNING LAW

A. The laws of the State of Texas shall govern this grant.

B. All duties of either party shall be legally performable in Texas. The applicable law for any legal disputes arising out of this contract shall be the law of (and all actions hereunder shall be brought in) the State of Texas, and the forum and venue for such disputes shall be Travis County, District Court.

C. This grant contract is subject to the availability of funds. TSLAC may reduce or terminate this grant contract when the availability of funding is reduced or eliminated.

XVI. GRANT CERTIFICATIONS

A. TSLAC certifies that: (1) the services specified in the approved grant application and this contract are necessary and essential for activities that are properly within the statutory functions and programs of the affected organizations; (2) the services, supplies or materials contracted for are not required by Section 21 of Article 16 of the Constitution of Texas to be supplied under contract given to the lowest bidder; and, (3) the grant is in compliance with Texas Government Code §441.006, Texas Government Code §441.135; Texas Administrative Code, Title 13, Part 1, Chapter 2, Subchapter C, Division 4, Rules 2.410–2.412 regarding the LIFI Grant Program; Texas Administrative Code, Title 13, Part 1, Chapter 2, Subchapter C, Division 1, Rules 2.110–2.120 regarding General Grant Guidelines; the Library Services and Technology Act (LSTA); the LSTA Five-Year Plan for Texas; and TxGMS.

B. The Subrecipient certifies that all costs included in this grant award are properly allocable to federal awards on the basis of a beneficial or causal relationship between the expenses incurred and the agreements to which they are allocated in accordance with applicable requirements.

C. The Subrecipient certifies that the same costs that have been treated as indirect costs have not been claimed as direct costs. Similar types of costs have been accounted for consistently, and the negotiating agency will be notified of any accounting changes that would affect the predetermined rate.

D. For any agreement exceeding $100,000, the Subrecipient certifies that no federal appropriated funds have been paid or will be paid, by or on behalf of the Subrecipient, to any person for influencing or attempting to influence an officer or employee of any agency, a member of Congress, an officer or employee of Congress, or an employee of a member of Congress on its behalf in connection with the making of any Federal grant, the entering into of any cooperative agreement, and the extension, continuation, renewal, amendment, or modification of any Federal grant or cooperative agreement. If non-federal funds are used by Subrecipient to conduct such lobbying activities, the Subrecipient shall promptly file the prescribed disclosure form. The Subrecipient acknowledges and agrees that it is responsible for ensuring that each subrecipient and subcontractor certifies its compliance with the expenditure prohibition and the declaration requirement in compliance with 31 U.S.C. §1352.

E. Subrecipient certifies that neither subrecipient nor any of its principals (a) are presently excluded or disqualified; (b) have been convicted within the preceding three years of any of the offenses listed in 2 CFR

§180.800(a) or had a civil judgment rendered against it or them for one of those offenses within that time period; (c) are presently indicted for or otherwise criminally or civilly charged by a governmental entity (Federal, State, or local) with commission of any of the offenses listed in 2 CFR §180.800(a); or (d) have had one or more public transactions (Federal, State, or local) terminated within the preceding three years for cause or default. Where the Subrecipient is unable to certify to any of the statements in this certification, the Subrecipient shall attach an explanation to these Certifications.

F. The Subrecipient certifies all applicable activities related to this grant will be in compliance with the Copyright Law of the United States (Title 17, U.S. Code).

G. In addition to Federal requirements, state law requires a number of assurances from applicants for Federal pass-through or other state-appropriated funds (TxGMS, Appendix 6, Uniform Assurances by Local Governments), The Subrecipient hereby represents and warrants its compliance with all applicable required assurances.

H. The subrecipient certifies that it will comply with drug-free workplace requirements in Subpart B of 2 CFR 3186, which adopts the government-wide implementation (2 CFR 182) of Sections 5152-515 of the Drug-Free Workplace Act of 1988 (P.L. 100-690, Title V, Subtitle D; 41 U.S.C. §§ 701–707). This includes, but is not limited to: making a good faith effort, on a continuing basis, to maintain a drug-free workplace; publishing a drug-free workplace statement; establishing a drug-free awareness program for employees; taking actions concerning employees who are convicted of violating drug statutes in the workplace; and identifying (either at the time of application or upon award, or in documents kept on file in the recipient's offices) all known workplaces under Federal awards.

I. The Subrecipient represents and warrants that it will comply, and assure compliance of all its subrecipients and contractors, with all applicable federal and state laws, rules, regulations, and policies in effect or hereafter established. In addition, Subrecipient represents and warrants that it will comply with all requirements imposed by the awarding agency concerning special requirements of law, program requirements, and other administrative requirements. In instances where multiple requirements apply to Subrecipient, the more restrictive requirement applies.

J. The Subrecipient represents and warrants its compliance with Texas Government Code, §2054.5191, relating to the cybersecurity training program for local government employees who have access to a local government computer system or database.

K. The Subrecipient represents and warrants its compliance with 2 CFR §200.113, which requires the disclosure in writing of violations of federal criminal law involving fraud, bribery, and gratuity and the reporting of certain civil, criminal, or administrative proceedings to SAM.

L. The Subrecipient represents and warrants that it will comply with Texas Government Code, §2252.906, relating to disclosure protections for certain charitable organizations, charitable trusts, and private foundations.

M. In accordance with Texas Government Code, §669.003, relating to contracting with the executive head of a state agency, Subrecipient certifies that it is not (1) the executive head of TSLAC, (2) a person who at any time during the four years before the date of the contract or grant was the executive head of TSLAC, or (3) a person who employs a current or former executive head of TSLAC.

N. The Subrecipient represents that it possesses legal authority to apply for the grant. A resolution, motion or similar action has been duly adopted or passed as an official act of Subrecipient's governing body, authorizing the filing of the agreement, including all understandings and assurances contained therein, and directing and authorizing the person identified as the official representative, or the designee of Subrecipient to act in connection with the agreement to provide such additional information as may be required.

O. The Subrecipient represents and warrants that TSLAC's payments to Subrecipient and Subrecipient's receipt of funds under the contract or grant are not prohibited by Texas Government Code, §§ 403.1067 or 556.0055, which restrict lobbying expenditures.

P. The Subrecipient represents and warrants that performance under the contract or grant will not constitute an actual or potential conflict of interest or reasonably create an appearance of impropriety. The Subrecipient has not given, or offered to give, nor does Subrecipient intend to give at any time hereafter, any economic opportunity, future employment, gift, loan, gratuity, special discount, trip, favor, or service to a public servant or employee of TSLAC, at any time during the negotiation of this contract or in connection with this contract,

except as allowed under relevant state or federal law.

Further, the Subrecipient represents and warrants that in the administration of the grant, it will comply with all conflict-of-interest prohibitions and disclosure requirements required by applicable law, rules, and policies, including Chapter 176 of the Texas Local Government Code. If circumstances change during the course of the contract or grant, Subrecipient shall promptly notify TSLAC. The Subrecipient will establish safeguards to prohibit its employees from using their positions for a purpose that constitutes or presents the appearance of a personal or organizational conflict of interest or personal gain. The Subrecipient will operate with complete independence and objectivity without an actual, potential or apparent conflict of interest with respect to its performance under this contract. The Subrecipient must disclose, in writing, within fifteen (15) calendar days of discovery, any existing or potential conflicts of interest relative to its performance under this contract. The Subrecipient represents and warrants its compliance with the Federal awarding agency's conflict of interest policies in accordance with 2 CFR §200.112.

XVII. SIGNATURES

The undersigned hereby execute this contract.

GRANTOR

Texas State Library and Archives Commission

Sarah Karnes, Library Development and Networking Director

Date

SUBRECIPIENT

Burnet County, Burnet County Library System

Signature (official empowered to enter into contracts)

Typewritten or Printed Name

Title

Date

Approved by:

_____ Chief Operations and Fiscal Officer

_____ Grants Administrator

TEXAS DEPARTMENT OF AGRICULTURE
TEXANS FEEDING TEXANS: HOME-DELIVERED MEAL GRANT PROGRAM

RESOLUTION AUTHORIZING COUNTY GRANT PROGRAM YEAR 2026

A resolution of the County of Burnet(County) Texas certifying that the County has made a grant to Burnet(Organization), an organization that provides home-delivered meals to homebound persons in the County who are elderly and/or have a disability, and certifying that the County has approved the Organization's accounting system or fiscal agent.

WHEREAS, the Organization seeks to apply for grant funds from the Texas Department of Agriculture to supplement and extend existing services for homebound persons in the County who are elderly and/or have a disability pursuant to the Home-Delivered Meal Grant Program (Program);

WHEREAS, the Program rules require the County in which an Organization is providing home-delivered meal services to make a grant to the Organization in order for the Organization to be eligible to receive Program grant funds; and

WHEREAS, the Program rules further require the County approve the Organization's accounting system or fiscal agent in order for the Organization to be eligible to receive Program grant funds;

BE IT RESOLVED BY THE COUNTY:

SECTION 1: The County hereby certifies that it has made a grant to the Organization in the amount of $10,000to be paid and used between the:

1st of 20 and the 30th of 20

SECTION 2: The County hereby certifies that the Organization provides home-delivered meals to homebound persons in the County who are elderly and/or have a disability.

SECTION 3: The County hereby certifies that it has approved the Organization's accounting system or fiscal agent which meets financial management system requirements as set forth in the Texas Grant Management Standards promulgated by the Texas Comptroller of Public Accounts.

Introduced, read, and passed by the affirmative vote of the County on this 28th day of , 2025.

_____
Signature of Authorized Official of the County

Bryan Wilson, Burnet County Judge
Typed Name and Title

NOTE: All information shown in this resolution must be included in the resolution passed by the County.
Updated May 2025

2025 Help America Vote Act (HAVA) Election Security

Sub-Grant to Texas Counties - Notice of Grant Award

Grantee: Burnet County

Grantor: Texas Secretary of State
P.O. Box 12887
Austin, TX 78711

Obligation Information

CFDA Number: 90.404

Grant Period: 1/1/2024 - 7/31/2026

Agreement No.: TXHAVA-ES2025-027

Funds Description

This obligation of funds constitutes the subgrantee's allocation of funds provided by the State of Texas under its grants from the U.S.
Election Assistance Commission (52 U.S.C. §§ 20901, 20903-20905) authorized by the U.S. Congress under the Consolidated Appropriations
Acts, 2018 (Public Law 115-141), 2020 (Public Law 116-93), 2023 (Public Law 117-328), and 2024 (Public Law 118-42)

Funding Information

	Requested Funding	SOS Approved Amount
Federal Share	$42,500.00	$42,500.00
Required Matching Funds	$8,500.00	$8,500.00

Funding Activities (Check all that apply):

- [ ] Comply With Sec. 129.003. PAPER AUDIT TRAIL REQUIRED - Limited To those countites not currently In compliance.
- [ ] Replacement Of electronic pollbooks used In the 2024 November General Election that have been decertified after December 1, 2024.
- [ ] Comply With Sec. 127.1232. SECURITY Of VOTED BALLOTS - Limited To video recording devices And necessary accessories.
- [x] Other election security-related projects: DIR Managed Security Services; Physical Security of Election-related Property; Election-specific IT Upgrades; ePollbooks.

Description/Justification:

This request includes the acquisition of additional Verity paper ballot printing units, which are essential for maintaining secure and efficient in-person voting operations. The units will include printers, barcode scanner kits, and the associated software licensing and support fees, as well as shipping costs. In addition, the request supports critical system updates, including server upgrades, system recovery software (VR Lock 365) with initial setup fees, and measures for enhancing the physical security of election-related infrastructure and property. These enhancements are necessary to ensure the integrity, continuity, and security of the election process in compliance with state and federal requirements.

☑ **By checking and submitting I certify to the best of my knowledge the county is in compliance with the**

Terms and Conditions (2025%20ES%20Terms%20and%20Conditions.pdf) **of the grant.**

Regular Session 35.

Meeting Date: 10/28/2025

Subject

Discuss, consider, and take appropriate action concerning calling for Bids and Bid openings, request for proposals/qualifications and related openings: (Wilson)
a. Authorization to go out to bid to upgrade or replace the Burnet County Jail Fire Control Panels;
b. Authorization for renewal of Bid No. 25-6100-01 with Texas Materials Group, Inc. for Dense-Graded Hot Mix Asphalt Type B, C, and D with an updated minimum start-up amount of 100 tons. Bid No. 25-6100-01 was approved in commissioners court on November 21, 2024 (Dockery);
c. Authorization for renewal of Bid No. 25-6100-01 with Asphalt, Inc d/b/a Lonestar Paving Company for Dense-Graded Hot Mix Asphalt Type B, C, and D with an updated minimum start-up amount of 100 tons. Bid No. 25-6100-01 was approved in commissioners court on November 21, 2024 (Dockery);
d. Authorization of bid renewal 25-6100-02 with DIJ Construction, Inc. for Burnet County Street Striping Projects (Dockery); and
e. Authorization to re-bid the installation of an elevator at 127 E. Jackson St.

Attachments

Signed Contract Renewal Letter - TX Materials 10.2.2025
Award Letter 25-6100-01
Supplemental Agreement #1 - TX MATERIALS
Burnet County 25-6100-01 - Renewal Signed
Award Letter
Supplemental Agreement #1- ASPHALT INC.
DIJ Striping - Renewal Letter
award letter - 25-6100-02
Supplemental Agreement #1 - DIJ Construction

October 01, 2025

Texas Materials Group, INC.
3160 FM 1660
Hutto, Texas 78634

Contract Renewal for Bid 25-6100-01 Dense-Graded Hot Mix Asphalt Type B, C, and D.

Dear Jeff Walker,

On November 26, 2024 Burnet County Commissioners Court awarded Texas Materials Group, INC. Bid 25-6100-01 Dense-Graded Hot Mix Asphalt Type B, C, and D. The bid included an option to renew the contract.

The County would like to extend Bid 25-6100-01 Dense-Graded Hot Mix Asphalt Type B, C, and D to Texas Materials Group, INC. for an additional term of 12 months at the same prices and terms set forth in the original bid documents.
If Texas Materials Group, INC. agrees to provide the materials and services, please check the appropriate space on the attached and return it to Burnet County Purchasing Office, no later than October 10, 2025.
If Texas Materials Group, INC. is agreeing to renew this contract, a Supplemental Agreement to the contract will be sent to you for signature. The Supplemental Agreement will then be placed on the Commissioners Court agenda for approval.
If Texas Materials Group, INC. declines to extend the contract, please check the appropriate space on the attached and return it to Burnet County Auditor's Office.
Form may be returned by:

E-mail to: mschumann@burnetcountytexas.org

Sincerely,

Megan Schumann
Burnet County Auditor's Office

✓ We agree to extend the current contract for Bid 25-6100-01 Dense-Graded Hot Mix Asphalt Type B, C, and D.

_____ No, We do not wish to extend the current contract.

Company Name: Texas Materials Group

Address: 1320 Arrow Point#600 Cedar Park, TX, 78613

Telephone: 512-808-5929

Email: jeff.walker@texasmaterials.com

Fax:

Signed: Jeffrey Walker

Title: Sales Rep

Date: 10/2/2025

21C.

Agenda Item Request Form

BURNET COUNTY COMMISSIONER'S COURT

Meetings – 9:00am – 1st' through 4th Tuesday of Every Month

NO ITEM WILL BE ON AN AGENDA
WITHOUT PRIOR APPROVAL BY A MEMBER OF COMMISSIONER'S COURT

All **Contracts** must be approved by County Auditor's
And County Attorney's office prior to being on the Agenda

Agenda items and supporting documents are due to Court Coordinator's Office (Rm. 201) no later than noon on Thursday prior to the meeting date requested.

Ph: 512-715-5276 Fax: 512-715-5217 email: comcrt@burnetcountytexas.org

Presenters are to limit presentation time to no more than 5 minutes.

Today's Date: 11/21/2024 **Requested by: Purchasing Department**

Commissioners Court Date 11/26/2024

AGENDA ITEM: Discussion/Action to award Bid 25-6100-01 Dense-Graded Hot Mix Asphalt Type B, C, and D. We recommend awarding Asphalt, Inc. DBA Lonestar Paving Company as the primary vendor for jobsites that are within the thirty (30) miles radius from plant located at 6755 HWY 71 East, Spicewood Tx, 78669 AND meet the tonnage requirements. We recommend awarding TX Materials, Inc as the secondary vendor for jobsites that are located outside the thirty (30) mile radius AND do not meet the tonnage requirements.

Judge Oakley	Commissioner Pct. 1 Luther	Commissioner Pct. 2 Beirele
	Commissioner Pct. 3 Wall	Commissioner Pct. 4 Dockery

Recommendation Letter

Burnet County Commissioners Court

220 S Pierce Street

Burnet, TX 78611

RE: 25-6100-01 Dense-Graded Hot Mix Asphalt Type B, C, and D

Burnet County received two (2) bid responses for Dense-Graded Hot Mix Asphalt Type B, C, and D during the bid opening on November 13, 2024.

Total bid amounts received according to bid tabulation are: Asphalt, Inc. DBA Lonestar Paving Company agreed to change the tonnage requirements from 300 to 200.

Bidder/Respondent	Product	FOB Plant
Asphalt, Inc. DBA Lonestar Paving Company Minimum quantity required to start plant production__**300 tons**_____	**Price Per Ton:** Dense-Graded Hot-Mix Asphalt, Type B, SAC-B, PG 64-22. Recycled asphalt shingles (RAS) are not allowed.	**$75.00**
	Price Per Ton: Dense-Graded Hot-Mix Asphalt, Type C, SAC-B, PG 64-22. Recycled asphalt shingles (RAS) are not allowed.	**$80.00**
	Price Per Ton: Dense-Graded Hot-Mix Asphalt, Type D, SAC-B, PG 64-22. Recycled asphalt shingles (RAS) are not allowed.	**$80.00**
TX Materials Minimum quantity required to start plant production____**50 tons**____	**Price Per Ton:** Dense-Graded Hot-Mix Asphalt, Type B, SAC-B, PG 64-22. Recycled asphalt shingles (RAS) are not allowed.	**$85.00**
	Price Per Ton: Dense-Graded Hot-Mix Asphalt, Type C, SAC-B, PG 64-22. Recycled asphalt shingles (RAS) are not allowed.	**$85.00**
	Price Per Ton: Dense-Graded Hot-Mix Asphalt, Type D, SAC-B, PG 64-22. Recycled asphalt shingles (RAS) are not allowed.	**$85.00**

We recommend awarding Asphalt, Inc. DBA Lonestar Paving Company as the primary vendor for jobsites that are within the ~~thirty~~ 15-30 (30) miles radius from plant located at 6755 HWY 71 East, Spicewood Tx, 78669 AND meet the tonnage requirements. We recommend awarding TX Materials, Inc as the secondary vendor for jobsites that are located outside the ~~thirty~~ 15-30 mile (30) mile radius AND do not meet the tonnage requirements.

15-30 miles

SUPPLEMENTAL AGREEMENT I
TO
CONTRACT ON BID # 25-6100-01

WHEREAS, The Contract and bid package #25-6100-01 DENSE-GRADED HOT MIX ASPHALT TYPE B, C, AND D, including the Cover Sheet, Instructions, Specifications, and Bid Sheet(s) for the item(s) being published for competitive bid, were solicited pursuant to Texas Local Government Code 262.021; and

WHEREAS, The Burnet County Commissioners Court as the governing body of Burnet County did on NOVEMBER 26, 2024 award a contract to TEXAS MATERIALS, INC. for furnishing **DENSE-GRADED HOT MIX ASPHALT TYPE B, C, AND D** for Burnet County in quantities and at prices as set forth in said bid package; and

WHEREAS, The Burnet County Commissioners Court and TEXAS MATERIALS, INC intend to extend the contract executed, by and between said parties, on OCTOBER 28, 2025 by entering into this Supplemental Agreement #1; and

THEREFORE, Knowing all men by these present, that this Supplemental Agreement is entered into by Burnet County, Texas (hereinafter called "County") and TEXAS MATERIALS, INC (hereinafter called "Vendor").

I.
SUPPLEMENTAL AGREEMENT

This SUPPLEMENTAL AGREEMENT dated this 28th day of OCTOBER 2025, to the Contract on Bid #25-6100-01 executed on NOVEMBER 26, 2024, by and between the County and Vendor for the purchase of **DENSE-GRADED HOT MIX ASPHALT TYPE B, C, AND D**, sets forth the following terms and conditions:

II.
ADDITIONAL TERMS

1.1 PRICE: The County shall purchase, and the Vendor shall provide DENSE-GRADED HOT MIX ASPHALT TYPE B, C, AND D, at the price as indicated in the original bid document #25-6100-01, attached hereto and incorporated herein by reference.

1.2 TERM: The term of this Contract is for ONE (1) year, beginning NOVEMBER 26, 2025.

1.3 This agreement is nonexclusive and in no way restricts the County's ability to competitively bid for the same or similar materials and services or the County's sole discretion to contract for such materials and services with other vendors.

1.4 This Supplemental Agreement, with the entire bid package and Contract incorporated herein including any required supporting literature, brochures, and/or data sheets or sample, constitutes the sole agreements of the parties to the agreement and supersedes all oral or written previous and contemporary agreements between the parties and relating to matters herein.

1.5 No amendment, modification or alteration of the terms of this supplemental agreement shall be binding unless same is in writing, dated subsequent to the date of this supplemental agreement, and duly executed by authorization representatives of each party.

IN TESTIMONY WHEREOF: Witness our hands at Burnet, Texas, effective as of the date above.

TEXAS MATERIALS, INC

BY: _____
AUTHORIZED AGENT

BURNET COUNTY

BY: _____
COUNTY JUDGE

October 01, 2025

Asphalt, Inc., LLC DBA Lonestar Paving Company
11675 Jollyville Rd Suite # 150
Austin, Texas 78759

Contract Renewal for Bid 25-6100-01 Dense-Graded Hot Mix Asphalt Type B, C, and D.

Dear Alex Flores,

On November 26, 2024 Burnet County Commissioners Court awarded Asphalt, Inc., LLC DBA Lonestar Paving Company Bid 25-6100-01 Dense-Graded Hot Mix Asphalt Type B, C, and D. The bid included an option to renew the contract.

The County would like to extend Bid 25-6100-01 Dense-Graded Hot Mix Asphalt Type B, C, and D to Asphalt, Inc., LLC DBA Lonestar Paving Company for an additional term of 12 months at the same prices and terms set forth in the original bid documents.
If Asphalt, Inc., LLC DBA Lonestar Paving Company agrees to provide the materials and services, please check the appropriate space on the attached and return it to Burnet County Purchasing Office, no later than October 10, 2025. *If Asphalt, Inc., LLC DBA Lonestar Paving Company is agreeing to renew this contract, a Supplemental Agreement to the contract will be sent to you for signature. The Supplemental Agreement will then be placed on the Commissioners Court agenda for approval.*

If Asphalt, Inc., LLC DBA Lonestar Paving Company declines to extend the contract, please check the appropriate space on the attached and return it to Burnet County Auditor's Office.

Form may be returned by:

E-mail to: mschumann@burnetcountytexas.org

Sincerely,

Megan Schumann
Burnet County Auditor's Office

✓ We agree to extend the current contract for Bid 25-6100-01 Dense-Graded Hot Mix Asphalt Type B, C, and D.

_____ No, We do not wish to extend the current contract.

Company Name: Asphalt, Inc. LLC DBA Lone Star Paving Company

Address: 11675 Jollyville Rd Suite 150, Austin TX 78759

Telephone: 512-428-5778

Email: Alex@LSPaving.com

Fax: _____

Signed: _____

Title: Executive Vice President

Date: 10/2/2025

21C.

Agenda Item Request Form

BURNET COUNTY COMMISSIONER'S COURT

Meetings – 9:00am – 1st' through 4th Tuesday of Every Month

NO ITEM WILL BE ON AN AGENDA
WITHOUT PRIOR APPROVAL BY A MEMBER OF COMMISSIONER'S COURT

All **Contracts** must be approved by County Auditor's
And County Attorney's office prior to being on the Agenda

Agenda items and supporting documents are due to Court Coordinator's Office (Rm. 201) no later than noon on Thursday prior to the meeting date requested.

Ph: 512-715-5276 Fax: 512-715-5217 email: comcrt@burnetcountytexas.org

Presenters are to limit presentation time to no more than 5 minutes.

Today's Date: 11/21/2024 **Requested by: Purchasing Department**

Commissioners Court Date 11/26/2024

AGENDA ITEM: Discussion/Action to award Bid 25-6100-01 Dense-Graded Hot Mix Asphalt Type B, C, and D. We recommend awarding Asphalt, Inc. DBA Lonestar Paving Company as the primary vendor for jobsites that are within the thirty (30) miles radius from plant located at 6755 HWY 71 East, Spicewood Tx, 78669 AND meet the tonnage requirements. We recommend awarding TX Materials, Inc as the secondary vendor for jobsites that are located outside the thirty (30) mile radius AND do not meet the tonnage requirements.

Judge Oakley	Commissioner Pct. 1 Luther	Commissioner Pct. 2 Beirele
	Commissioner Pct. 3 Wall	Commissioner Pct. 4 Dockery

Recommendation Letter

Burnet County Commissioners Court

220 S Pierce Street

Burnet, TX 78611

RE: 25-6100-01 Dense-Graded Hot Mix Asphalt Type B, C, and D

Burnet County received two (2) bid responses for Dense-Graded Hot Mix Asphalt Type B, C, and D during the bid opening on November 13, 2024.

Total bid amounts received according to bid tabulation are: Asphalt, Inc. DBA Lonestar Paving Company agreed to change the tonnage requirements from 300 to 200.

Bidder/Respondent	Product	FOB Plant
Asphalt, Inc. DBA Lonestar Paving Company Minimum quantity required to start plant production__**300 tons**_____	**Price Per Ton:** Dense-Graded Hot-Mix Asphalt, Type B, SAC-B, PG 64-22. Recycled asphalt shingles (RAS) are not allowed.	**$75.00**
	Price Per Ton: Dense-Graded Hot-Mix Asphalt, Type C, SAC-B, PG 64-22. Recycled asphalt shingles (RAS) are not allowed.	**$80.00**
	Price Per Ton: Dense-Graded Hot-Mix Asphalt, Type D, SAC-B, PG 64-22. Recycled asphalt shingles (RAS) are not allowed.	**$80.00**
TX Materials Minimum quantity required to start plant production____**50 tons**____	**Price Per Ton:** Dense-Graded Hot-Mix Asphalt, Type B, SAC-B, PG 64-22. Recycled asphalt shingles (RAS) are not allowed.	**$85.00**
	Price Per Ton: Dense-Graded Hot-Mix Asphalt, Type C, SAC-B, PG 64-22. Recycled asphalt shingles (RAS) are not allowed.	**$85.00**
	Price Per Ton: Dense-Graded Hot-Mix Asphalt, Type D, SAC-B, PG 64-22. Recycled asphalt shingles (RAS) are not allowed.	**$85.00**

We recommend awarding Asphalt, Inc. DBA Lonestar Paving Company as the primary vendor for jobsites that are within the ~~thirty~~ 15-30 (30) miles radius from plant located at 6755 HWY 71 East, Spicewood Tx, 78669 AND meet the tonnage requirements. We recommend awarding TX Materials, Inc as the secondary vendor for jobsites that are located outside the ~~thirty~~ 15-30 mile (30) mile radius AND do not meet the tonnage requirements.

15-30 miles

SUPPLEMENTAL AGREEMENT I
TO
CONTRACT ON BID # 25-6100-01

WHEREAS, The Contract and bid package #25-6100-01 DENSE-GRADED HOT MIX ASPHALT TYPE B, C, AND D, including the Cover Sheet, Instructions, Specifications, and Bid Sheet(s) for the item(s) being published for competitive bid, were solicited pursuant to Texas Local Government Code 262.021; and

WHEREAS, The Burnet County Commissioners Court as the governing body of Burnet County did on NOVEMBER 26, 2024 award a contract to ASPHALT, INC. DBA LONESTAR PAVING COMPANY. for furnishing **DENSE-GRADED HOT MIX ASPHALT TYPE B, C, AND D** for Burnet County in quantities and at prices as set forth in said bid package; and

WHEREAS, The Burnet County Commissioners Court and ASPHALT, INC. DBA LONESTAR PAVING COMPANY intend to extend the contract executed, by and between said parties, on OCTOBER 28, 2025 by entering into this Supplemental Agreement #1; and

THEREFORE, Knowing all men by these present, that this Supplemental Agreement is entered into by Burnet County, Texas (hereinafter called "County") and ASPHALT, INC. DBA LONESTAR PAVING COMPANY (hereinafter called "Vendor").

I.
SUPPLEMENTAL AGREEMENT

This SUPPLEMENTAL AGREEMENT dated this 28th day of OCTOBER 2025, to the Contract on Bid #25-6100-01 executed on NOVEMBER 26, 2024, by and between the County and Vendor for the purchase of **DENSE-GRADED HOT MIX ASPHALT TYPE B, C, AND D**, sets forth the following terms and conditions:

II.
ADDITIONAL TERMS

1.1 PRICE: The County shall purchase, and the Vendor shall provide DENSE-GRADED HOT MIX ASPHALT TYPE B, C, AND D, at the price as indicated in the original bid document #25-6100-01, attached hereto and incorporated herein by reference.

1.2 TERM: The term of this Contract is for ONE (1) year, beginning NOVEMBER 26, 2025.

1.3 This agreement is nonexclusive and in no way restricts the County's ability to competitively bid for the same or similar materials and services or the County's sole discretion to contract for such materials and services with other vendors.

1.4 This Supplemental Agreement, with the entire bid package and Contract incorporated herein including any required supporting literature, brochures, and/or data sheets or sample, constitutes the sole agreements of the parties to the agreement and supersedes all oral or written previous and contemporary agreements between the parties and relating to matters herein.

1.5 No amendment, modification or alteration of the terms of this supplemental agreement shall be binding unless same is in writing, dated subsequent to the date of this supplemental agreement, and duly executed by authorization representatives of each party.

IN TESTIMONY WHEREOF: Witness our hands at Burnet, Texas, effective as of the date above.

ASPHALT, INC. DBA LONESTAR PAVING COMPANY

BY: _____
AUTHORIZED AGENT

BURNET COUNTY

BY: _____
COUNTY JUDGE

October 01, 2025

D.I.J. Construction, Inc.
P.O. Box 1609
Bertram, Texas 78605

Contract Renewal for Bid 25-6100-02 Burnet County Street Striping Projects.

Dear Tim D. Jarma,

On November 26, 2024 Burnet County Commissioners Court awarded D.I.J. Construction, Inc. Bid 25-6100-02 Burnet County Street Striping Projects. The bid included an option to renew the contract.

The County would like to extend Bid 25-6100-02 Burnet County Street Striping Projects to D.I.J. Construction, Inc. for an additional term of 12 months at the same prices and terms set forth in the original bid documents.
If D.I.J. Construction, Inc. agrees to provide the materials and services, please check the appropriate space on the attached and return it to Burnet County Purchasing Office, no later than October 10, 2025.
If D.I.J. Construction, Inc. is agreeing to renew this contract, a Supplemental Agreement to the contract will be sent to you for signature. The Supplemental Agreement will then be placed on the Commissioners Court agenda for approval.
If D.I.J. Construction, Inc. declines to extend the contract, please check the appropriate space on the attached and return it to Burnet County Auditor's Office.
Form may be returned by:

E-mail to: mschumann@burnetcountytexas.org

Sincerely,

Megan Schumann
Burnet County Auditor's Office

✓ We agree to extend the current contract for Bid 25-6100-02 Burnet County Street Striping Projects.

____ No, We do not wish to extend the current contract.

Company Name: D.I.J. Construction, Inc.

Address: P.O. Box 1609 Bertram TX 78605

Telephone: 512-355-2766

Email: tim@dijconstruction.com

Fax:

Signed: 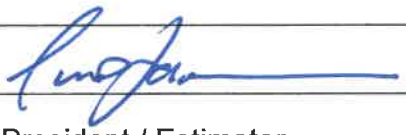

Title: Vice President / Estimator

Date: October 20, 2025

2.1b

Agenda Item Request Form

BURNET COUNTY COMMISSIONER'S COURT

Meetings – 9:00am – 1st through 4th Tuesday of Every Month

NO ITEM WILL BE ON AN AGENDA
WITHOUT PRIOR APPROVAL BY A MEMBER OF COMMISSIONER'S COURT

All **Contracts** must be approved by County Auditor's
And County Attorney's office prior to being on the Agenda

Agenda items and supporting documents are due to Court Coordinator's Office (Rm. 201) no later than noon on Thursday prior to the meeting date requested.

Ph: 512-715-5276 Fax: 512-715-5217 email: comcrt@burnetcountytexas.org

Presenters are to limit presentation time to no more than 5 minutes.

Today's Date: 11/21/2024 **Requested by: Purchasing Department**

Commissioners Court Date 11/26/2024

AGENDA ITEM: Discussion/Action to award Bid 25-6100-02 Burnet County Street Striping Projects. We recommend awarding to DIJ Construction, Inc.

Judge Oakley	Commissioner Pct. 1 Luther	Commissioner Pct. 2 Beirele
	Commissioner Pct. 3 Wall	Commissioner Pct. 4 Dockery

Recommendation Letter

Burnet County Commissioners Court

220 S Pierce Street

Burnet, TX 78611

RE: 25-6100-02 BURNET COUNTY STREET STRIPING PROJECTS

Burnet County received one (1) bid response for Burnet County Street Striping Projects during the bid opening on November 13, 2024.

Total bid amounts received according to bid tabulation are:

DIJ CONSTRUCTION, INC.

ITEM #	DESCRIPTION	UNIT	THERMOPLASTIC UNIT PRICE
	RETRACE		
1	4" Center Line and Edge Line 60 mil	Linear Foot	$.50
2a	Arrows - Straight	Each	$270.00
2b	Arrows - Left/Right	Each	$270.00
2c	Arrows - Combo 2 Head	Each	$315.00
2d	Arrows - Combo 3 Head	Each	$320.00
3	8" Line	Linear Foot	$1.15
4	12" Line (Stop, Hash, All Hand Work)	Linear Foot	$5.70
5	"WORD"	Each	$315.00
	NEW STRIPING		
6	4" Center Line and Edge Line	Linear Foot	$.50
7a	Arrows - Straight	Each	$270.00
7b	Arrows - Left/Right	Each	$270.00
7c	Arrows - Combo 2 Head	Each	$315.00
7d	Arrows - Combo 3 Head	Each	$320.00
8	8" Line	Linear Foot	$1.20
9	12" Line (Stop, Hash, All Hand Work)	Linear Foot	$5.70
10	Yield Lines - 18"	Each	$42.00
11	Yield Lines - 24"	Each	$62.00
12	Word Symbols	Each	$315.00
13a	Reflective Raised Pavement Markers - Blue	Each	$10.00
13b	Reflective Raised Pavement Markers - IICR	Each	$6.00
13c	Reflective Raised Pavement Markers - IIA, IC	Each	$5.00
14a	Non-Reflective Pavement Marker - Buttons 4"	Each	$4.50

14b	Non-Reflective Pavement Marker - Buttons 6"	Each	$20.00
15	Mechanical Elimination	Square Foot	$3.00
16	Sealer	Square Foot	$1.65
17	PREFAB WORD - PED "CONTRAST"	Each	$465.00
18	PREFAB WORD - XING - "CONTRAST"	Each	$580.00
19	PRFAB WORD - AHEAD - "CONTRAST"	Each	$650.00
20	PREFAB WORD - YEILD - "CONTRAST"	Each	$650.00
21	PREFAB WORD - TO - "CONTRAST"	Each	$365.00
22	SYMBOL - STICK PERSON	Each	$300.00
23	PREFAB WORD- SLOW - BLACK CONTRAST	Each	$580.00

We recommend awarding to DIJ Construction, Inc.

SUPPLEMENTAL AGREEMENT I
TO
CONTRACT ON BID # 25-6100-01

WHEREAS, The Contract and bid package #25-6100-02 BURNET COUNTY STREET STRIPING PROJECTS, including the Cover Sheet, Instructions, Specifications, and Bid Sheet(s) for the item(s) being published for competitive bid, were solicited pursuant to Texas Local Government Code 262.021; and

WHEREAS, The Burnet County Commissioners Court as the governing body of Burnet County did on NOVEMBER 26, 2024 award a contract to D.I.J. CONSTRUCTION, INC. for furnishing **STREET STRIPING SERVICES FOR PROJECTS** for Burnet County in quantities and at prices as set forth in said bid package; and

WHEREAS, The Burnet County Commissioners Court and D.I.J. CONSTRUCTION, INC. intend to extend the contract executed, by and between said parties, on OCTOBER 28, 2025 by entering into this Supplemental Agreement #1; and

THEREFORE, Knowing all men by these present, that this Supplemental Agreement is entered into by Burnet County, Texas (hereinafter called "County") and D.I.J. CONSTRUCTION, INC. (hereinafter called "Vendor").

I.
SUPPLEMENTAL AGREEMENT

This SUPPLEMENTAL AGREEMENT dated this 28th day of OCTOBER 2025, to the Contract on Bid #25-6100-02 executed on NOVEMBER 26, 2024, by and between the County and Vendor for the purchase of **STREET STRIPING SERVICES**, sets forth the following terms and conditions:

II.
ADDITIONAL TERMS

1.1 PRICE: The County shall purchase, and the Vendor shall provide STREET STRIPING SERVICES, at the price as indicated in the original bid document #25-6100-02, attached hereto and incorporated herein by reference.

1.2 TERM: The term of this Contract is for ONE (1) year, beginning NOVEMBER 26, 2025.

1.3 This agreement is nonexclusive and in no way restricts the County's ability to competitively bid for the same or similar materials and services or the County's sole discretion to contract for such materials and services with other vendors.

1.4 This Supplemental Agreement, with the entire bid package and Contract incorporated herein including any required supporting literature, brochures, and/or data sheets or sample, constitutes the sole agreements of the parties to the agreement and supersedes all oral or written previous and contemporary agreements between the parties and relating to matters herein.

1.5 No amendment, modification or alteration of the terms of this supplemental agreement shall be binding unless same is in writing, dated subsequent to the date of this supplemental agreement, and duly executed by authorization representatives of each party.

IN TESTIMONY WHEREOF: Witness our hands at Burnet, Texas, effective as of the date above.

D.I.J. CONSTRUCTION, INC.

BY: _____
AUTHORIZED AGENT

BURNET COUNTY

BY: _____
COUNTY JUDGE

Regular Session **36.**

Meeting Date: 10/28/2025

Subject

Acknowledgment of Receipt: (Wilson)
a. PEC Notice of Utility Connection - October 13, 2025;
b. PEC Notice of Utility Connection - October 20, 2025;
c. Public Comment from Michael Kammlah;
d. Public Comment from Neddah Magnan;
e. Public Comment from Jason Christopher;
f. Public Comment from Ren Henry;
f. Texas Commission on Environment Quality Temporary Debris Management Site Extension Request;
g. Railroad Commission of Texas Hearing Notice re: Gas Service; and
h. Traffic Roadway Counts for Fall 2025 transportation plan update.

Attachments

10.13 PEC Utility Connections
10.20 PEC Utility Connections
Michael Kammlah Public Comment
Neddah Magnan Public Comment
Jason Christopher Public Comment
Ren Henry Public Comment
TCEQ Debris Site Extension
Railroad Commission of Texas Hearing Notice
TRAFFIC ROADWAY COUNTS FULL REPORT COMBINED

October 13, 2025

The Honorable Bryan Wilson
220 S. Pierce
Burnet, Texas 78611

Dear Judge Wilson:

Pedernales Electric is required to comply with state statute Sec. 366.005. NOTICE OF UTILITY SERVICE CONNECTIONS.
(a) An electric utility shall compile a list for each county in this state of the addresses located in an unincorporated area of the county at which the electric utility has made new electric service connections. The electric utility shall submit the list to the county judge of the county, or to a county officer or employee designated by the county judge, who shall forward the list to each authorized agent having jurisdiction over an area in which an address on the list is included.

Adhering to the compliance, please find the attached New Location Connects for Burnet County. If you have any questions, please feel free to contact me at (830) 330-2636.

Sincerely,

Heather Miller
Administrative Assistant
Liberty Hill District

Pedernales Electric Cooperative
201 S. Avenue F
P.O. Box 1
Johnson City, Texas 78636

Toll-free: 888-554-4732
Payment line: 844-886-9798
Power interruptions: 888-883-3379

pec.coop

Pedernales Electric Cooperative, Inc.

New Location Connects - Unincorporated Area

10/05/2025 to 10/11/2025 Run Date: 10/13/2025

Liberty Hill

Burnet County

District	County	Physical Address	City	Zip
Liberty Hill	Burnet County	130 CR 335 TRAILER HSE	BURNET	78611
Liberty Hill	Burnet County	110 SANDSTONE RIDGE L21	MARBLE FALLS	78654
Liberty Hill	Burnet County	2019 CR 100	BURNET	78611
Liberty Hill	Burnet County	301 S CHAPARRAL-SHOP	BURNET	78611
Liberty Hill	Burnet County	9318 CR 272	BERTRAM	78605
Liberty Hill	Burnet County	207 CR 229 LIGHT PT 111919	BRIGGS	78608
Liberty Hill	Burnet County	2140 CR 116B-SHOP	BURNET	78611
Liberty Hill	Burnet County	101 SUNDANCE VIEW POINT	DOUBLE HORN	78669
Liberty Hill	Burnet County	508 GENE RAY AVE	BERTRAM	78605
Liberty Hill	Burnet County	101 KENDALL RD	SPICEWOOD	78669
Liberty Hill	Burnet County	1307 CR 118 B L704	BURNET	78611

October 20, 2025

The Honorable Bryan Wilson
220 S. Pierce
Burnet, Texas 78611

Dear Judge Wilson:

Pedernales Electric is required to comply with state statute Sec. 366.005. NOTICE OF UTILITY SERVICE CONNECTIONS.
(a) An electric utility shall compile a list for each county in this state of the addresses located in an unincorporated area of the county at which the electric utility has made new electric service connections. The electric utility shall submit the list to the county judge of the county, or to a county officer or employee designated by the county judge, who shall forward the list to each authorized agent having jurisdiction over an area in which an address on the list is included.

Adhering to the compliance, please find the attached New Location Connects for Burnet County. If you have any questions, please feel free to contact me at (830) 330-2636.

Sincerely,

Heather Miller
Administrative Assistant
Liberty Hill District

Pedernales Electric Cooperative
201 S. Avenue F
P.O. Box 1
Johnson City, Texas 78636

Toll free: 888-554-4732
Payment line: 844-886-9798
Power interruptions: 888 883-3379

pec.coop

Pedernales Electric Cooperative, Inc.

New Location Connects - Unincorporated Area

10/12/2025 to 10/18/2025 Run Date: 10/20/2025

Liberty Hill

Burnet County

District	County	Physical Address	City	Zip
Liberty Hill	Burnet County	2500 WOLF CREEK RANCH RD	BURNET	78611
Liberty Hill	Burnet County	320 HERITAGE GROVES ROAD	BERTRAM	78605
Liberty Hill	Burnet County	1720 CR 323-ENTRANCE	LIBERTY HILL	78642
Liberty Hill	Burnet County	463 WESTRIDGE WAY	KINGSLAND	78639
Liberty Hill	Burnet County	110 AIRSTRIP ROAD	SPICEWOOD	78669
Liberty Hill	Burnet County	1719 CR 128 SHOP	BURNET	78611
Liberty Hill	Burnet County	257 HOUDINI WAY L8	KINGSLAND	78639
Liberty Hill	Burnet County	121 HANSFORD RD GATE	BURNET	78611
Liberty Hill	Burnet County	7000 E FM 243-HSE	BERTRAM	78605
Liberty Hill	Burnet County	2900 HWY 1431_CHURCH	MARBLE FALLS	78654
Liberty Hill	Burnet County	147 APRIL LANE	GRANITE SHOALS	78654
Liberty Hill	Burnet County	397 NORTH RIDGE RD BLDG 2 STE 202	MARBLE FALLS	78654

Gmail

Madeline Parker <mjparker@burnetcountytexas.org>

failed equipment

Michael Kammlah <mkammlah@sbcglobal.net> Wed, Oct 15, 2025 at 3:08 PM
To: "countyjudge@burnetcountytexas.org" <countyjudge@burnetcountytexas.org>

10/14/2025 Burnet co. commissioners meeting

Equipment failure

I am concerned ,Commissioners voted to replace a 2021 silverado Z71 127,00 miles (knocking engine)

at the cost of $77K.

Questions

1. what failed , why did this engine start knocking ,human error,mechanical failure?was this vehicle properly maintained ?

2. what can be done to avoid future costly failures?

3.127,688 miles 3 years 7 months, is this type vehicle correct for needed use, silverado Z71 14 to 18 MPG.

Cost of 2021 silverado Z71 $56,000 note vin posted not correct for siverado

I'am concerned,commissioner voted to replace Roller (Blown engine).$88K

Questions

1 Equipment hours of operation ?

2. what failed ,why did the engine Blow,human error, mechanical failure?was this equipment properly maintained?

3.what can be done to avoid future costly failures?

$156,000

Business owners of various vehicles/equipment would (should)be concerned of a $ 156,000 expense and go in depth to find out what caused these costly failures.

Michael E Kammlah

tax payer

Burnet County Commissioner Court
220 South Pierce
Burnet, Texas 78611

Dear Sirs:

I have communicated on previous occasions regarding the homebound residents of Burnet County, but have received no acknowledgements.

Surely you can establish a means of recognition of these members of Burnet County during an emergency event. The 4th of July tragedy with loss of numerous lives and property should prompt you to recognize the need for action.

Thank you for reconsidering your budgeting for salary increases that Burnet County residents may have proper law enforecement through out the vast areas.

Your sincerely,

Nedrah S. Magnan

Neddah S. Magnan
114 Waco Drive
Burnet, Texas 78611
October 8, 2025

BURNET COUNTY JUDGE
OCT 10 2025

Gmail

Bryan Wilson <bwilson@burnetcountytexas.org>

Fwd: Howdy, Please consider what I have composed for the next meeting. Agenda item 13

1 message

Jason Christopher <saintjcp@gmail.com> Mon, Sep 29, 2025 at 10:25 PM
To: Bryan Wilson <bwilson@burnetcountytexas.org>

Hey Judge Wilson, I thought I would share the message I sent to Damon to you to see if it would help to add it to any of the written comments, or if it should be considered in the defense of my position that we should not be spending on these unnecessary things.

---------- Forwarded message ---------
From: **Jason Christopher** <saintjcp@gmail.com>
Date: Mon, Sep 29, 2025 at 10:18 PM
Subject: Re: Howdy, Please consider what I have composed for the next meeting. Agenda item 13
To: Damon Beierle <dbeierle@burnetcountytexas.org>

Hey Mr. Beierle, thanks for replying. I shared some thoughts below in blue.

> **Good morning,**
> **Email or phone calls are always good ways to communicate.**

Nice, I appreciate that. And I want to say based on the few videos of the commissioners meetings I have watched, you seem to be putting in the most effort and you are the most caring out of the commissioners. And the way you handled the situation when we were judgeless I think you did a great job.
I am curious who's initiative it was to start doing the live stream of the meetings?

> **1. Chamber contracts and marketing contracts are funded by the property owners via Hotel/Motel tax.**
> **These are highly restricted funds to marketing and putting more heads in beds. No taxpayer funds are used.**

A dollar the government collects in HOT is a dollar the county taxpayer is relieved from paying. To treat it as disposable marketing money is to admit the county sees taxes not as a duty to citizens, but as a slush fund for private contracts.

> **2. I believe the tire trailer is a 48' box trailer. They charge a flat rate instead of per tire which saves us a lot of money, we fill it up completely.**

Thank you for clarifying on the trailer size and flat rate, but I think the larger issues remain unanswered:

- Are there any criminal charges or civil actions being pursued against this company regarding the catastrophic tire fire?
- Shouldn't they have a legal and moral debt to service for the damage they caused to public health, property values, and the environment? Groundwater contamination is inevitable, and even just driving by on 29 exposes people to known carcinogens.
- Why is the county outsourcing this at all? Doesn't the county already own trailers? Couldn't the Community Service Division schedule collection days and use participants to help with offloading?
- The contract says the trailer will only be there from Friday to Monday. Will citizens be invited to drop off their tires during that window to fill it up?

3. For many years the SO has been working towards having enough deputies to cover the precincts more equitably, including the rural parts. As a Commissioner whose precinct is mostly rural, I've been a supporter of this initiative and very glad we were able to accomplish this.

Commissioner, I'm not questioning the importance of public safety, but your comment raises serious concerns.

You're essentially saying the Sheriff's Office has been lobbying for years to get more deputies — but lobbying based on what unmet need? My girlfriend and her nurse colleagues don't get to lobby taxpayers to hire more nurses, even though they work alongside deputies in many situations. If they don't agree this expenditure is necessary, why should taxpayers consider it pressing?

The way you seemed so motivated to shift funds — cutting here, cutting there to make room — is exactly how the *entire* budget should be handled. If something can be eliminated because it isn't absolutely necessary, then we need to remove it.

We're talking about spending $400,000 of taxpayer money for something that may shave a minute or two off response times that are already reasonable. What crimes actually require that marginal improvement? This isn't Chicago. Violent life-or-death emergencies are rare here.

And I don't want to hear that SB-22 will cover a portion. State or federal, it's still taxpayer money.

Organizations naturally tend toward overreach, as history shows. The chief himself said, *"we fly our drones almost every single day."* How does that square with needing more boots on the ground? If drones are flying daily, it looks less like a manpower shortage and more like mission creep — an obsession with surveillance and authority at taxpayers' expense.

It's hard not to see this as dystopian. The Founding Fathers would never have greenlit government drones buzzing over citizens' private property.

This appears to be overreach: lobbying for more deputies not because there's a demonstrated crisis but because expanding bodies and gadgets increases the agency's footprint and sense of authority.

Meanwhile, people doing selfless work — like nursing aides taking care of the elderly — get nothing but an outrageous property tax b ll to pay for "tourism marketing" and other nonessential spending.

Our county is beautiful; it doesn't need taxpayer money to advertise. That's something the private sector already does for free. Beauty sells itself. The last thing we should do is invite gentrification by marketing to a higher-earning demographic.

That is not the kind of priority or stewardship I expect from county government.

Sincerely, JC

On Fri, Sep 26, 2025 at 7:21 AM Damon Beierle <dbeierle@burnetcountytexas.org> wrote:

Good morning,

Email or phone calls are always good ways to communicate.

1. Chamber contracts and marketing contracts are funded by the property owners via Hotel/Motel tax.
These are highly restricted funds to marketing and putting more heads in beds. No taxpayer funds are used.

2. I believe the tire trailer is a 48' box trailer. They charge a flat rate instead of per tire which saves us a lot of money, we fill it up completely.

3. For many years the SO has been working towards having enough deputies to cover the precincts more equitable including the rural parts.
As a Commissioner whose precinct is mostly rural, I've been a supporter of this initiative and very glad we were able to accomplish this.

Feel free to call anytime to learn more and discuss any issues you have.

512-715-2611

Damon Beierle
Burnet County Commissioner Pct. 2
512-715-2611 cell
www.burnetcountytexas.org

Typos courtesy of my iPhone

On Thu, Sep 25, 2025 at 6:16 PM Jason Christopher <saintjcp@gmail.com> wrote:

Howdy,

I am unsure if this is the proper method of communicating, but please consider what I have composed in the attached pdfs. I have spent the last 3 hours drafting my case and I hope to have my case considered in the next meeting. If you find any holes in my case please let me know. I'll be happy to hear your thoughts!

I am eager to shine the light on fraud, waste and abuse that runs rampant within the government. I believe in "One Nation under God", and I thank you for your time gentlemen.

Sincerely,

JC

Gmail

Madeline Parker <mjparker@burnetcountytexas.org>

Howdy, Please consider what I have composed for the next meeting. Agenda item 13

Jason Christopher <saintjcp@gmail.com> Thu, Sep 25, 2025 at 6:16 PM
To: countyjudge@burnetcountytexas.org, commissionerpct1@burnetcountytexas.org, dbeierle@burnetcountytexas.org, commissionerpct3@burnetcountytexas.org, jdockery@burnetcountytexas.org

Howdy,

I am unsure if this is the proper method of communicating, but please consider what I have composed in the attached pdfs. I have spent the last 3 hours drafting my case and I hope to have my case considered in the next meeting. If you find any holes in my case please let me know. I'll be happy to hear your thoughts!

I am eager to shine the light on fraud, waste and abuse that runs rampant within the government. I believe in "One Nation under God", and I thank you for your time gentlemen.

Sincerely,

JC

2 attachments

Proposed Action for Agenda Item 13 (1).pdf
116K

Proposed Objection Regarding Sheriff Hiring and Lobbying Influence.pdf
51K

Proposed Action for Agenda Item 13

Subject: Objection to Contracts, Agreements, and Grants Listed for Approval/Ratification

Recommended Action: I propose that the appropriate action regarding the following contracts (listed below) is to **repeal every single one of them**. (except line item "I")

A–E: Chamber of Commerce Lodging Promotion Agreements ($45,000)

- $10,000 – **Bertram Chamber of Commerce**
- $5,000 – **Buchanan Dam Chamber of Commerce**
- $10,000 – **Burnet Chamber of Commerce**
- $10,000 – **Kingsland Chamber of Commerce**
- $10,000 – **Marble Falls/Highland Lakes Area Chamber of Commerce**

Rationale:

1. **Services already offered freely by private platforms.**
    - In 2025, travelers use platforms like Google Maps, Yelp, TripAdvisor, Airbnb, and VRBO to find lodging.
    - These platforms provide:
        - Detailed property information, photos, and reviews.
        - Direct updates by property owners themselves.
        - Free access for the public without taxpayer funding.
2. **No Public Benefit:**
    - Taxpayer dollars are subsidizing private vacation rentals.

- These agreements primarily benefit real estate investors and the Chambers' marketing firms, not residents.
- Promoting private properties contributes to gentrification pressures and indirectly increases costs and potential crime risks.

3. **Inefficiency and Waste:**
   - These funds do not improve public services or safety.

Recommendation:

- **Repeal all the above service agreements.**
- Property promotion should be funded by property owners if they choose.
- This will save taxpayers tens of thousands annually without reducing public access to lodging information.

F: Household Hazardous Waste Tire Collection – Reliable Tire ($2,500)

Concerns:

- Contract lacks transparency and specificity:
  - Trailer size is not stated.
  - Cost inclusions for tire disposal are unclear.
  - Handling of recycled material is unspecified.
- Potential for **wasteful spending** and misuse of taxpayer funds.

Additional Note:

- If these are the parties that sparked the horrific ecological disater, they should be **legally and morally obligated** to remedy any damage and should not be changing the county until a restituted amount is assigned. It is incalculable considering how much cancer will be resulting from the carcinogens expelled.

G: FY26 Pest Control Services – Circle S Pest Control, Inc. ($11,968)

Concerns:

- Routine chemical spraying, glue boards, rodent baiting, and fire ant treatments pose **health risks** to employees, visitors, and the environment.
- Contract contains financially abusive provisions:
  - 1-hour minimum labor charge.
  - 10% markup on chemical products.
- A safer, cost-effective alternative exists: hiring a qualified handyman (such as myself) to inspect properties and apply **preventive sealants**.

Recommendation:

- Eliminate the contract.
- Replace with a **preventive maintenance program** using structural sealing and practical measures to prevent pest entry.

H: Burnet County Tourism and Marketing FY26 Agreement – Victory Media Marketing ($42,000)

Concerns:

- Services are **not necessary** for county operations.
- Benefits are limited to:
    - Individuals and companies receiving guaranteed payments for minimal work.
    - Private lodging and vacation rental owners, whose businesses are subsidized by taxpayers.
- This practice shifts money **upward from residents to private businesses**, not tourism development.

Recommendation:

- Repeal this agreement.
- Stop subsidizing private profits with public funds.

Conclusion:
All listed contracts and agreements represent **redundant, unnecessary, or potentially hazardous expenditures**. Public benefit is negligible or non-existent. Eliminating these agreements would:

- Reduce wasteful spending.
- Protect public health.
- Ensure taxpayer funds serve the **interests of residents, not private investors.**

Total amount of funds proposed to be saved = $101,468

Proposed Objection Regarding Sheriff Hiring and Lobbying Influence

Issue: Approval of hiring four new sheriff deputies.

Objection / Rationale:

1. **No demonstrated public necessity:** Current response times are acceptable. Additional deputies will not meaningfully improve public safety or emergency response.

2. **Excessive influence of lobbying:** The decision appears driven by lobbying efforts rather than demonstrated need. Public testimony at meetings is not necessarily representative of the county's residents; it is heavily influenced by organized lobbying interests seeking political leverage.

3. **Privacy and surveillance concerns:** Increased law enforcement presence is coupled with expanded drone surveillance and use of infrared and LiDAR technologies. These measures risk intrusive mapping and monitoring of private residences, raising serious civil liberties concerns.

4. **Fiscal responsibility:** Hiring additional deputies increases payroll and benefits costs, ultimately raising property taxes. Funding should prioritize proven public needs rather than political objectives or marginal gains in response time.

Recommendation:

- Repeal or reconsider approval of hiring four new deputies.

- Require any expansion of law enforcement personnel to be based on clear, quantifiable public safety needs and transparent public input, not lobbying pressure.

Conclusion:
The decision to expand the sheriff's office in this manner is not aligned with fiscal prudence, public necessity, or civil liberties protection. It should be rescinded or reviewed with full transparency and accountability.

Gmail

Madeline Parker <mjparker@burnetcountytexas.org>

Animal Control Officers

Ren Henry <renhenry66@gmail.com> Wed, Oct 15, 2025 at 12:21 PM
To: countyjudge@burnetcountytexas.org

Dear Judge Wilson,

I am writing to express my concern regarding Burnet County Animal Control's refusal to pick up dumped or abandoned dogs. I understand the Hill Country Humane Society is currently at capacity, but it is unacceptable for the county to turn a blind eye to these situations. These animals are hungry, suffering, and can pose risks to both public safety and animal welfare when left to roam. The responsibility to enforce animal welfare and public safety laws does not end simply because the shelter is full.

If the county's position is that no action can be taken when space is limited, should citizens expect that when the jail is full, law enforcement will also stop arresting criminals? That would certainly be good to know. Additionally, as a taxpayer, I would like to understand what duties Animal Control Officers are performing if they are not responding to reports of stray or abandoned animals.

I respectfully request clarification on the county's policy and an explanation of how Burnet County intends to address this ongoing issue.

Sincerely,

Ren Henry

renhenry66@gmail.com

512-818-6541

Brooke T. Paup, *Chairwoman*
Bobby Janecka, *Commissioner*
Catarina R. Gonzales, *Commissioner*
Kelly Keel, *Executive Director*

TEXAS COMMISSION ON ENVIRONMENTAL QUALITY

Protecting Texas by Reducing and Preventing Pollution

September 30, 2025

Herb Darling, Development Services Director
Burnet County
220 S Pierce St
Burnet, TX 78611

VIA EMAIL:hdarling@burnetcountytexas.org

Re: 25-0026 02JUL Severe Weather
Temporary Debris Management Site Extension Request
Burnet County Recycle Center TDMS, 2421 FM 963, Burnet, Texas 78611
Regulated Entity No. 112243019/Customer No. 606403384

Dear Mr. Darling

The Texas Commission on Environmental Quality (TCEQ) Austin Region Office has received a request for a 60-day extension to process debris at the above referenced site. The extension is necessary to complete processing of debris related to a declared disaster and was received on September 30, 2025. Your extension request for the above temporary debris site is approved until December 2, 2025. Once operations have been completed, additional documentation will need to be submitted to the Austin Region Office. Once all operations are complete, submit the attached Debris Site Final Closure Report Form.

The Texas Commission on Environmental Quality appreciates your assistance in this matter and anticipates that all operations will be completed by the approved date. If you or members of your staff have any questions, please feel free to contact Elijah Gandee in the Austin Region Office at (512) 239-7035.

Sincerely,

Lori Wilson

Lori Wilson
Regional Director
Austin Region Office
Texas Commission on Environmental Quality

BURNET COUNTY JUDGE
OCT 14 2025

cc: The Honorable Burnet County Judge Bryan Wilson, 220 S Pierce, Burnet, TX 78611

JIM WRIGHT, *CHAIRMAN*
CHRISTI CRADDICK, *COMMISSIONER*
WAYNE CHRISTIAN, *COMMISSIONER*

DANA AVANT LEWIS, *DIRECTOR*

RAILROAD COMMISSION OF TEXAS
HEARINGS DIVISION

October 15, 2025

TO: ALL GOVERNING BODIES

Re: **OS-25-00028202, consolidated:** *Statement of Intent of Texas Gas Service Company, a Division of ONE Gas, Inc., to Change Gas Utility Rates Within the Unincorporated Areas of the Central-Gulf, West North, and Rio Grande Valley Service Areas*

The above-captioned gas utility rate proceeding is pending before the Railroad Commission of Texas. No action is required on your part. Enclosed is the Notice of Hearing issued to the parties in this docket yesterday—it is being provided to you now, as governing body of an affected municipality or county, in accordance with the Texas Utilities Code.[1]

Sincerely,

John Dodson
Administrative Law Judge

Enclosure

BURNET COUNTY JUDGE
OCT 20 2025

[1] *See* Tex. Util. Code § 104.105(c) ("The regulatory body shall give reasonable notice of the hearing, including notice to the governing body of each affected municipality and county.").

RAILROAD COMMISSION OF TEXAS
HEARINGS DIVISION

STATEMENT OF INTENT OF TEXAS GAS SERVICE COMPANY, A DIVISION OF ONE GAS, INC., TO CHANGE GAS UTILITY RATES WITHIN THE UNINCORPORATED AREAS OF THE CENTRAL-GULF, WEST NORTH, AND RIO GRANDE VALLEY SERVICE AREAS	§	**OS-25-00028202,** *Consolidated*

NOTICE OF HEARING

Summary of the Proceeding and Factual Matters Asserted. On June 30, 2025, Texas Gas Service Company, a Division of ONE Gas, Inc. ("TGS"), filed with the Commission a statement of intent to change gas utility rates within the unincorporated areas of its Central-Gulf, West North, and Rio Grande Valley Service Areas (the "SOI"). In its SOI, TGS requests that the Commission consolidate these three service areas into a single statewide service area and approve a schedule of rates for customers consistent with those proposed in its SOI, along with other related relief. TGS also seeks reimbursement of its reasonable rate case expenses associated with this docket.

Subsequently, the consideration of rate case expense amounts associated with the SOI was severed into a separate docket, OS-25-00029224, to be adjudicated separately and on a different procedural track from this docket. On September 16, 2025, following a finding that common questions of law and fact existed, the main SOI docket was consolidated with a related appeal filed by TGS of municipal ratemaking actions, docketed as OS-25-00029068.

Intervening Parties. Five parties intervened and participated throughout this docket: Staff of the Railroad Commission ("Commission Staff"), Cities Served by Texas Gas Service Company ("TGS Cities"), Steering Committee of Cities ("SCC"), Alliance of Texas Gas Service Municipalities ("ATGM"), and the City of El Paso.

NOTICE IS HEREBY GIVEN THAT a public hearing will be held, at the time and place set out below, to consider all issues of fact and law raised in—or relevant to—TGS's requested relief. The scope of the hearing may be limited to a partial or total settlement by the parties, if applicable, and may include the consideration of any appeals of related municipal actions, as well as recovery by the parties of their associated rate case expenses.

Legal Authority and Jurisdiction. The Commission has, or may have, jurisdiction over TGS and the matters at issue in this proceeding pursuant to Texas Utilities Code Sections 102.001 (Railroad Commission Jurisdiction), 103.003 (Surrender of Municipal Jurisdiction to Railroad Commission; Reinstatement of Jurisdiction), 103.051 (Appeal by Party), 103.052 (Appeal by Residents), 103.053 (Appeal by Ratepayers Outside Municipality), and 104.001 (Authorization to Establish and Regulate Rates).

The presiding Administrative Law Judge shall conduct the hearing pursuant to the requirements of Chapter 2001 (Administrative Procedure) of the Texas Government Code, and pursuant to Title 16, Part 1 (Railroad Commission of Texas), of the Texas Administrative Code.

Particular Statutes and Rules Involved. The statutes and rules applicable to this proceeding may include the following:

1. Title 3 (Gas Regulation) of the Texas Utilities Code, including Chapters 101 (General Provisions and Office of Public Utility Counsel), 102 (Jurisdiction and Powers of Railroad Commission and Other Regulatory Authorities), 103 (Jurisdiction and Powers of Municipality), and 104 (Rates and Services);
2. Title 16, Part 1 (Railroad Commission of Texas), of the Texas Administrative Code, including Chapters 1 (Practice and Procedure) and 7 (Gas Services Division); and
3. Chapter 2001 (Administrative Procedure) of the Texas Government Code.

Time, Place, and Nature of Hearing. **IT IS DIRECTED** the hearing on the merits shall commence at **9:00 a.m. on Tuesday, November 4, 2025,** at the Commission's offices in the William B. Travis Building, 1701 North Congress Avenue, Austin, Texas, 12th floor. Please check with Docket Services the morning of the hearing for the room location. If not concluded on the day it commences, the hearing will be continued from day to day, as announced, until concluded. All parties desiring to present sworn testimony, documentary and demonstrative evidence, and argument regarding any issue of law or fact at the hearing shall appear personally or by an attorney.

Written Transcript of the Hearing. The record of the hearing will be made by recording device or by stenographic transcription by the court reporter. Any party that desires a copy of the written transcript of the hearing should contact the court reporter at (512) 474-2233. The Commission may assess the cost of the transcript or expedited transcript to one or more parties pursuant to Section 2001.059 (Transcript) of the Texas Government Code.

Auxiliary Aids or Services for Persons with a Disability. Any individual with a disability who needs auxiliary aids and services to have an equal opportunity to effectively communicate and participate in the hearing must request such aids or services at least two weeks prior to the hearing by notifying the Commission's Docket Services by mail at P. O. Box 12967, Austin, Texas 78711-2967 or by telephone at (512) 463-6848 or TDD No. (800) 735-2989.

Contact for Additional Information. *Ex parte communications with the Commissioners, Administrative Law Judges, and Technical Examiners are prohibited. Clerical questions, such as questions regarding the number of copies of filings, the service list, or reviewing the record, may be directed to Docket Services at (512) 463-6848 or docketservices@rrc.texas.gov.*

Signed on October 14, 2025.

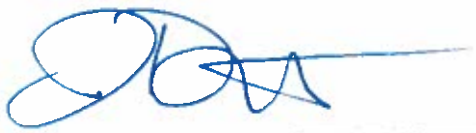

JOHN B. DODSON
ADMINISTRATIVE LAW JUDGE

Type of report: Midblock Count - Volume Data

LOCATION: CR 103 N of CR 108 **QC JOB #:** 17178767

SPECIFIC LOCATION: **DIRECTION:** NB

CITY/STATE: Burnet, TX **DATE:** Sep 17 2025 - Sep 17 2025

Start Time	Mon	Tue	Wed 17 Sep 25	Thu	Fri	Average Weekday Hourly Traffic	Sat	Sun	Average Week Hourly Traffic	Average Week Profile
12:00 AM			0			0			0	
01:00 AM			0			0			0	
02:00 AM			0			0			0	
03:00 AM			2			2			2	
04:00 AM			3			3			3	
05:00 AM			2			2			2	
06:00 AM			3			3			3	
07:00 AM			**17**			**17**			**17**	
08:00 AM			12			12			12	
09:00 AM			9			9			9	
10:00 AM			12			12			12	
11:00 AM			16			16			16	
12:00 PM			10			10			10	
01:00 PM			9			9			9	
02:00 PM			13			13			13	
03:00 PM			13			13			13	
04:00 PM			7			7			7	
05:00 PM			**15**			**15**			**15**	
06:00 PM			4			4			4	
07:00 PM			5			5			5	
08:00 PM			1			1			1	
09:00 PM			0			0			0	
10:00 PM			2			2			2	
11:00 PM			1			1			1	
Day Total			156			156			156	
% Weekday Average			100%							
% Week Average			100%			100%				
AM Peak Volume			7:00 AM 17			7:00 AM 17			7:00 AM 17	
PM Peak Volume			5:00 PM 15			5:00 PM 15			5:00 PM 15	

Comments:

Report generated on 9/30/2025 3:50 PM

SOURCE: Quality Counts, LLC (http://www.qualitycounts.net)

TRUE DATA TO IMPROVE MOBILITY

Type of report: Midblock Count - Volume Data

LOCATION: CR 103 N of CR 108 **QC JOB #:** 17178767

SPECIFIC LOCATION: **DIRECTION:** NB, SB

CITY/STATE: Burnet, TX **DATE:** Sep 17 2025 - Sep 17 2025

Start Time	Mon	Tue	Wed 17 Sep 25	Thu	Fri	Average Weekday Hourly Traffic	Sat	Sun	Average Week Hourly Traffic	Average Week Profile
12:00 AM			1			1			1	
01:00 AM			0			0			0	
02:00 AM			0			0			0	
03:00 AM			2			2			2	
04:00 AM			3			3			3	
05:00 AM			4			4			4	
06:00 AM			6			6			6	
07:00 AM			26			26			26	
08:00 AM			23			23			23	
09:00 AM			16			16			16	
10:00 AM			16			16			16	
11:00 AM			**27**			**27**			**27**	
12:00 PM			**30**			**30**			**30**	
01:00 PM			13			13			13	
02:00 PM			27			27			27	
03:00 PM			28			28			28	
04:00 PM			23			23			23	
05:00 PM			26			26			26	
06:00 PM			13			13			13	
07:00 PM			13			13			13	
08:00 PM			4			4			4	
09:00 PM			2			2			2	
10:00 PM			2			2			2	
11:00 PM			1			1			1	
Day Total			306			306			306	
% Weekday Average			100%							
% Week Average			100%			100%				
AM Peak Volume			11:00 AM 27			11:00 AM 27			11:00 AM 27	
PM Peak Volume			12:00 PM 30			12:00 PM 30			12:00 PM 30	

Comments:

Report generated on 9/30/2025 3:50 PM

SOURCE: Quality Counts, LLC (http://www.qualitycounts.net)

TRUE DATA TO IMPROVE MOBILITY

Type of report: Midblock Count - Volume Data

LOCATION: CR 103 N of CR 108 **QC JOB #:** 17178767

SPECIFIC LOCATION: **DIRECTION:** SB

CITY/STATE: Burnet, TX **DATE:** Sep 17 2025 - Sep 17 2025

Start Time	Mon	Tue	Wed 17 Sep 25	Thu	Fri	Average Weekday Hourly Traffic	Sat	Sun	Average Week Hourly Traffic	Average Week Profile
12:00 AM			1			1			1	
01:00 AM			0			0			0	
02:00 AM			0			0			0	
03:00 AM			0			0			0	
04:00 AM			0			0			0	
05:00 AM			2			2			2	
06:00 AM			3			3			3	
07:00 AM			9			9			9	
08:00 AM			**11**			**11**			**11**	
09:00 AM			7			7			7	
10:00 AM			4			4			4	
11:00 AM			11			11			11	
12:00 PM			**20**			**20**			**20**	
01:00 PM			4			4			4	
02:00 PM			14			14			14	
03:00 PM			15			15			15	
04:00 PM			16			16			16	
05:00 PM			11			11			11	
06:00 PM			9			9			9	
07:00 PM			8			8			8	
08:00 PM			3			3			3	
09:00 PM			2			2			2	
10:00 PM			0			0			0	
11:00 PM			0			0			0	
Day Total			150			150			150	
% Weekday Average			100%							
% Week Average			100%			100%				
AM Peak Volume			8:00 AM 11			8:00 AM 11			8:00 AM 11	
PM Peak Volume			12:00 PM 20			12:00 PM 20			12:00 PM 20	

Comments:

Report generated on 9/30/2025 3:50 PM

SOURCE: Quality Counts, LLC (http://www.qualitycounts.net)

TRUE DATA TO IMPROVE MOBILITY

Type of report: Midblock Count - Volume Data

LOCATION: CR 108 W of CR 103 **QC JOB #:** 17178768

SPECIFIC LOCATION: **DIRECTION:** EB

CITY/STATE: Burnet, TX **DATE:** Sep 17 2025 - Sep 17 2025

Start Time	Mon	Tue	Wed 17 Sep 25	Thu	Fri	Average Weekday Hourly Traffic	Sat	Sun	Average Week Hourly Traffic	Average Week Profile
12:00 AM			0			0			0	
01:00 AM			0			0			0	
02:00 AM			0			0			0	
03:00 AM			2			2			2	
04:00 AM			3			3			3	
05:00 AM			0			0			0	
06:00 AM			2			2			2	
07:00 AM			7			7			7	
08:00 AM			3			3			3	
09:00 AM			7			7			7	
10:00 AM			7			7			7	
11:00 AM			**10**			**10**			**10**	
12:00 PM			6			6			6	
01:00 PM			6			6			6	
02:00 PM			**11**			**11**			**11**	
03:00 PM			6			6			6	
04:00 PM			7			7			7	
05:00 PM			6			6			6	
06:00 PM			2			2			2	
07:00 PM			5			5			5	
08:00 PM			0			0			0	
09:00 PM			0			0			0	
10:00 PM			2			2			2	
11:00 PM			0			0			0	
Day Total			92			92			92	
% Weekday Average			100%							
% Week Average			100%			100%				
AM Peak Volume			11:00 AM 10			11:00 AM 10			11:00 AM 10	
PM Peak Volume			2:00 PM 11			2:00 PM 11			2:00 PM 11	

Comments:

Report generated on 9/30/2025 3:50 PM

SOURCE: Quality Counts, LLC (http://www.qualitycounts.net)

TRUE DATA TO IMPROVE MOBILITY

Type of report: Midblock Count - Volume Data

LOCATION: CR 108 W of CR 103 **QC JOB #:** 17178768

SPECIFIC LOCATION: **DIRECTION:** EB, WB

CITY/STATE: Burnet, TX **DATE:** Sep 17 2025 - Sep 17 2025

Start Time	Mon	Tue	Wed 17 Sep 25	Thu	Fri	Average Weekday Hourly Traffic	Sat	Sun	Average Week Hourly Traffic	Average Week Profile
12:00 AM			1			1			1	
01:00 AM			0			0			0	
02:00 AM			0			0			0	
03:00 AM			2			2			2	
04:00 AM			3			3			3	
05:00 AM			0			0			0	
06:00 AM			2			2			2	
07:00 AM			12			12			12	
08:00 AM			8			8			8	
09:00 AM			14			14			14	
10:00 AM			10			10			10	
11:00 AM			**16**			**16**			**16**	
12:00 PM			17			17			17	
01:00 PM			7			7			7	
02:00 PM			**21**			**21**			**21**	
03:00 PM			17			17			17	
04:00 PM			12			12			12	
05:00 PM			8			8			8	
06:00 PM			9			9			9	
07:00 PM			11			11			11	
08:00 PM			0			0			0	
09:00 PM			2			2			2	
10:00 PM			2			2			2	
11:00 PM			0			0			0	
Day Total			174			174			174	
% Weekday Average			100%							
% Week Average			100%			100%				
AM Peak Volume			11:00 AM 16			11:00 AM 16			11:00 AM 16	
PM Peak Volume			2:00 PM 21			2:00 PM 21			2:00 PM 21	

Comments:

Report generated on 9/30/2025 3:50 PM

SOURCE: Quality Counts, LLC (http://www.qualitycounts.net)

TRUE DATA TO IMPROVE MOBILITY

Type of report: Midblock Count - Volume Data

LOCATION: CR 108 W of CR 103 **QC JOB #:** 17178768

SPECIFIC LOCATION: **DIRECTION:** WB

CITY/STATE: Burnet, TX **DATE:** Sep 17 2025 - Sep 17 2025

Start Time	Mon	Tue	Wed	Thu	Fri	Average Weekday Hourly Traffic	Sat	Sun	Average Week Hourly Traffic	Average Week Profile
			17 Sep 25							
12:00 AM			1			1			1	
01:00 AM			0			0			0	
02:00 AM			0			0			0	
03:00 AM			0			0			0	
04:00 AM			0			0			0	
05:00 AM			0			0			0	
06:00 AM			0			0			0	
07:00 AM			5			5			5	
08:00 AM			5			5			5	
09:00 AM			**7**			**7**			**7**	
10:00 AM			3			3			3	
11:00 AM			6			6			6	
12:00 PM			**11**			**11**			**11**	
01:00 PM			1			1			1	
02:00 PM			10			10			10	
03:00 PM			11			11			11	
04:00 PM			5			5			5	
05:00 PM			2			2			2	
06:00 PM			7			7			7	
07:00 PM			6			6			6	
08:00 PM			0			0			0	
09:00 PM			2			2			2	
10:00 PM			0			0			0	
11:00 PM			0			0			0	
Day Total			82			82			82	
% Weekday Average			100%							
% Week Average			100%			100%				
AM Peak Volume			9:00 AM 7			9:00 AM 7			9:00 AM 7	
PM Peak Volume			12:00 PM 11			12:00 PM 11			12:00 PM 11	

Comments:

Report generated on 9/30/2025 3:50 PM

SOURCE: Quality Counts, LLC (http://www.qualitycounts.net)

TRUE DATA TO IMPROVE MOBILITY

Type of report: Midblock Count - Volume Data

LOCATION: CR 103 S of CR 108 **QC JOB #:** 17178769

SPECIFIC LOCATION: **DIRECTION:** NB

CITY/STATE: Burnet, TX **DATE:** Sep 17 2025 - Sep 17 2025

Start Time	Mon	Tue	Wed 17 Sep 25	Thu	Fri	Average Weekday Hourly Traffic	Sat	Sun	Average Week Hourly Traffic	Average Week Profile
12:00 AM			0			0			0	
01:00 AM			0			0			0	
02:00 AM			0			0			0	
03:00 AM			0			0			0	
04:00 AM			0			0			0	
05:00 AM			2			2			2	
06:00 AM			1			1			1	
07:00 AM			**10**			**10**			**10**	
08:00 AM			10			10			10	
09:00 AM			4			4			4	
10:00 AM			6			6			6	
11:00 AM			8			8			8	
12:00 PM			5			5			5	
01:00 PM			3			3			3	
02:00 PM			2			2			2	
03:00 PM			7			7			7	
04:00 PM			5			5			5	
05:00 PM			**9**			**9**			**9**	
06:00 PM			3			3			3	
07:00 PM			2			2			2	
08:00 PM			1			1			1	
09:00 PM			0			0			0	
10:00 PM			0			0			0	
11:00 PM			1			1			1	
Day Total			79			79			79	
% Weekday Average			100%							
% Week Average			100%			100%				
AM Peak Volume			7:00 AM 10			7:00 AM 10			7:00 AM 10	
PM Peak Volume			5:00 PM 9			5:00 PM 9			5:00 PM 9	

Comments:

Report generated on 9/30/2025 3:50 PM

SOURCE: Quality Counts, LLC (http://www.qualitycounts.net)

TRUE DATA TO IMPROVE MOBILITY

Type of report: Midblock Count - Volume Data

LOCATION: CR 103 S of CR 108 **QC JOB #:** 17178769

SPECIFIC LOCATION: **DIRECTION:** NB, SB

CITY/STATE: Burnet, TX **DATE:** Sep 17 2025 - Sep 17 2025

Start Time	Mon	Tue	Wed 17 Sep 25	Thu	Fri	Average Weekday Hourly Traffic	Sat	Sun	Average Week Hourly Traffic	Average Week Profile
12:00 AM			0			0			0	
01:00 AM			0			0			0	
02:00 AM			0			0			0	
03:00 AM			0			0			0	
04:00 AM			0			0			0	
05:00 AM			4			4			4	
06:00 AM			4			4			4	
07:00 AM			14			14			14	
08:00 AM			**17**			**17**			**17**	
09:00 AM			6			6			6	
10:00 AM			8			8			8	
11:00 AM			14			14			14	
12:00 PM			15			15			15	
01:00 PM			6			6			6	
02:00 PM			5			5			5	
03:00 PM			11			11			11	
04:00 PM			**20**			**20**			**20**	
05:00 PM			18			18			18	
06:00 PM			7			7			7	
07:00 PM			7			7			7	
08:00 PM			4			4			4	
09:00 PM			0			0			0	
10:00 PM			0			0			0	
11:00 PM			1			1			1	
Day Total			161			161			161	
% Weekday Average			100%							
% Week Average			100%			100%				
AM Peak Volume			8:00 AM 17			8:00 AM 17			8:00 AM 17	
PM Peak Volume			4:00 PM 20			4:00 PM 20			4:00 PM 20	

Comments:

Report generated on 9/30/2025 3:50 PM

SOURCE: Quality Counts, LLC (http://www.qualitycounts.net)

TRUE DATA TO IMPROVE MOBILITY

Type of report: Midblock Count - Volume Data

LOCATION: CR 103 S of CR 108 **QC JOB #:** 17178769

SPECIFIC LOCATION: **DIRECTION:** SB

CITY/STATE: Burnet, TX **DATE:** Sep 17 2025 - Sep 17 2025

Start Time	Mon	Tue	Wed	Thu	Fri	Average Weekday Hourly Traffic	Sat	Sun	Average Week Hourly Traffic	Average Week Profile
			17 Sep 25							
12:00 AM			0			0			0	
01:00 AM			0			0			0	
02:00 AM			0			0			0	
03:00 AM			0			0			0	
04:00 AM			0			0			0	
05:00 AM			2			2			2	
06:00 AM			3			3			3	
07:00 AM			4			4			4	
08:00 AM			**7**			**7**			**7**	
09:00 AM			2			2			2	
10:00 AM			2			2			2	
11:00 AM			6			6			6	
12:00 PM			10			10			10	
01:00 PM			3			3			3	
02:00 PM			3			3			3	
03:00 PM			4			4			4	
04:00 PM			**15**			**15**			**15**	
05:00 PM			9			9			9	
06:00 PM			4			4			4	
07:00 PM			5			5			5	
08:00 PM			3			3			3	
09:00 PM			0			0			0	
10:00 PM			0			0			0	
11:00 PM			0			0			0	
Day Total			82			82			82	
% Weekday Average			100%							
% Week Average			100%			100%				
AM Peak Volume			8:00 AM 7			8:00 AM 7			8:00 AM 7	
PM Peak Volume			4:00 PM 15			4:00 PM 15			4:00 PM 15	

Comments:

Report generated on 9/30/2025 3:50 PM

SOURCE: Quality Counts, LLC (http://www.qualitycounts.net)

TRUE DATA TO IMPROVE MOBILITY

Type of report: Midblock Count - Volume Data

LOCATION: CR 107 N of CR 103 **QC JOB #:** 17178770

SPECIFIC LOCATION: **DIRECTION:** NB

CITY/STATE: Burnet, TX **DATE:** Sep 23 2025 - Sep 23 2025

Start Time	Mon	Tue 23 Sep 25	Wed	Thu	Fri	Average Weekday Hourly Traffic	Sat	Sun	Average Week Hourly Traffic	Average Week Profile
12:00 AM		0				0			0	
01:00 AM		0				0			0	
02:00 AM		1				1			1	
03:00 AM		0				0			0	
04:00 AM		0				0			0	
05:00 AM		0				0			0	
06:00 AM		3				3			3	
07:00 AM		**17**				**17**			**17**	
08:00 AM		7				7			7	
09:00 AM		10				10			10	
10:00 AM		13				13			13	
11:00 AM		15				15			15	
12:00 PM		10				10			10	
01:00 PM		**20**				**20**			**20**	
02:00 PM		19				19			19	
03:00 PM		16				16			16	
04:00 PM		18				18			18	
05:00 PM		17				17			17	
06:00 PM		11				11			11	
07:00 PM		7				7			7	
08:00 PM		4				4			4	
09:00 PM		3				3			3	
10:00 PM		0				0			0	
11:00 PM		1				1			1	
Day Total		192				192			192	
% Weekday Average		100%								
% Week Average		100%				100%				
AM Peak Volume		7:00 AM 17				7:00 AM 17			7:00 AM 17	
PM Peak Volume		1:00 PM 20				1:00 PM 20			1:00 PM 20	

Comments:

Report generated on 9/30/2025 3:50 PM

SOURCE: Quality Counts, LLC (http://www.qualitycounts.net)

TRUE DATA TO IMPROVE MOBILITY

Type of report: Midblock Count - Volume Data

LOCATION: CR 107 N of CR 103 **QC JOB #:** 17178770

SPECIFIC LOCATION: **DIRECTION:** NB, SB

CITY/STATE: Burnet, TX **DATE:** Sep 23 2025 - Sep 23 2025

Start Time	Mon	Tue 23 Sep 25	Wed	Thu	Fri	Average Weekday Hourly Traffic	Sat	Sun	Average Week Hourly Traffic	Average Week Profile
12:00 AM		1				1			1	
01:00 AM		0				0			0	
02:00 AM		1				1			1	
03:00 AM		0				0			0	
04:00 AM		0				0			0	
05:00 AM		1				1			1	
06:00 AM		11				11			11	
07:00 AM		**34**				**34**			**34**	
08:00 AM		24				24			24	
09:00 AM		23				23			23	
10:00 AM		33				33			33	
11:00 AM		24				24			24	
12:00 PM		25				25			25	
01:00 PM		27				27			27	
02:00 PM		30				30			30	
03:00 PM		30				30			30	
04:00 PM		**38**				**38**			**38**	
05:00 PM		30				30			30	
06:00 PM		19				19			19	
07:00 PM		13				13			13	
08:00 PM		9				9			9	
09:00 PM		5				5			5	
10:00 PM		2				2			2	
11:00 PM		1				1			1	
Day Total		381				381			381	
% Weekday Average		100%								
% Week Average		100%				100%				
AM Peak Volume		7:00 AM 34				7:00 AM 34			7:00 AM 34	
PM Peak Volume		4:00 PM 38				4:00 PM 38			4:00 PM 38	

Comments:

Report generated on 9/30/2025 3:50 PM

SOURCE: Quality Counts, LLC (http://www.qualitycounts.net)

TRUE DATA TO IMPROVE MOBILITY

Type of report: Midblock Count - Volume Data

LOCATION: CR 107 N of CR 103 **QC JOB #:** 17178770

SPECIFIC LOCATION: **DIRECTION:** SB

CITY/STATE: Burnet, TX **DATE:** Sep 23 2025 - Sep 23 2025

Start Time	Mon	Tue 23 Sep 25	Wed	Thu	Fri	Average Weekday Hourly Traffic	Sat	Sun	Average Week Hourly Traffic	Average Week Profile
12:00 AM		1				1			1	
01:00 AM		0				0			0	
02:00 AM		0				0			0	
03:00 AM		0				0			0	
04:00 AM		0				0			0	
05:00 AM		1				1			1	
06:00 AM		8				8			8	
07:00 AM		17				17			17	
08:00 AM		17				17			17	
09:00 AM		13				13			13	
10:00 AM		**20**				**20**			**20**	
11:00 AM		9				9			9	
12:00 PM		15				15			15	
01:00 PM		7				7			7	
02:00 PM		11				11			11	
03:00 PM		14				14			14	
04:00 PM		**20**				**20**			**20**	
05:00 PM		13				13			13	
06:00 PM		8				8			8	
07:00 PM		6				6			6	
08:00 PM		5				5			5	
09:00 PM		2				2			2	
10:00 PM		2				2			2	
11:00 PM		0				0			0	
Day Total		189				189			189	
% Weekday Average		100%								
% Week Average		100%				100%				
AM Peak Volume		10:00 AM 20				10:00 AM 20			10:00 AM 20	
PM Peak Volume		4:00 PM 20				4:00 PM 20			4:00 PM 20	

Comments:

Report generated on 9/30/2025 3:50 PM

SOURCE: Quality Counts, LLC (http://www.qualitycounts.net)

TRUE DATA TO IMPROVE MOBILITY

Type of report: Midblock Count - Volume Data

LOCATION: CR 103 E of CR 107 **QC JOB #:** 17178771

SPECIFIC LOCATION: **DIRECTION:** EB

CITY/STATE: Burnet, TX **DATE:** Sep 23 2025 - Sep 23 2025

Start Time	Mon	Tue 23 Sep 25	Wed	Thu	Fri	Average Weekday Hourly Traffic	Sat	Sun	Average Week Hourly Traffic	Average Week Profile
12:00 AM		1				1			1	
01:00 AM		0				0			0	
02:00 AM		0				0			0	
03:00 AM		0				0			0	
04:00 AM		0				0			0	
05:00 AM		1				1			1	
06:00 AM		2				2			2	
07:00 AM		12				12			12	
08:00 AM		13				13			13	
09:00 AM		10				10			10	
10:00 AM		**14**				**14**			**14**	
11:00 AM		9				9			9	
12:00 PM		13				13			13	
01:00 PM		5				5			5	
02:00 PM		9				9			9	
03:00 PM		15				15			15	
04:00 PM		**16**				**16**			**16**	
05:00 PM		12				12			12	
06:00 PM		4				4			4	
07:00 PM		6				6			6	
08:00 PM		4				4			4	
09:00 PM		2				2			2	
10:00 PM		2				2			2	
11:00 PM		0				0			0	
Day Total		150				150			150	
% Weekday Average		100%								
% Week Average		100%				100%				
AM Peak Volume		10:00 AM 14				10:00 AM 14			10:00 AM 14	
PM Peak Volume		4:00 PM 16				4:00 PM 16			4:00 PM 16	

Comments:

Report generated on 9/30/2025 3:50 PM

SOURCE: Quality Counts, LLC (http://www.qualitycounts.net)

TRUE DATA TO IMPROVE MOBILITY

Type of report: Midblock Count - Volume Data

LOCATION: CR 103 E of CR 107 **QC JOB #:** 17178771

SPECIFIC LOCATION: **DIRECTION:** EB, WB

CITY/STATE: Burnet, TX **DATE:** Sep 23 2025 - Sep 23 2025

Start Time	Mon	Tue 23 Sep 25	Wed	Thu	Fri	Average Weekday Hourly Traffic	Sat	Sun	Average Week Hourly Traffic	Average Week Profile
12:00 AM		1				1			1	
01:00 AM		0				0			0	
02:00 AM		1				1			1	
03:00 AM		0				0			0	
04:00 AM		0				0			0	
05:00 AM		1				1			1	
06:00 AM		6				6			6	
07:00 AM		25				25			25	
08:00 AM		**26**				**26**			**26**	
09:00 AM		21				21			21	
10:00 AM		26				26			26	
11:00 AM		19				19			19	
12:00 PM		20				20			20	
01:00 PM		24				24			24	
02:00 PM		21				21			21	
03:00 PM		**35**				**35**			**35**	
04:00 PM		25				25			25	
05:00 PM		25				25			25	
06:00 PM		11				11			11	
07:00 PM		11				11			11	
08:00 PM		7				7			7	
09:00 PM		4				4			4	
10:00 PM		2				2			2	
11:00 PM		2				2			2	
Day Total		313				313			313	
% Weekday Average		100%								
% Week Average		100%				100%				
AM Peak Volume		8:00 AM 26				8:00 AM 26			8:00 AM 26	
PM Peak Volume		3:00 PM 35				3:00 PM 35			3:00 PM 35	

Comments:

Report generated on 9/30/2025 3:50 PM

SOURCE: Quality Counts, LLC (http://www.qualitycounts.net)

TRUE DATA TO IMPROVE MOBILITY

Type of report: Midblock Count - Volume Data

LOCATION: CR 103 E of CR 107 **QC JOB #:** 17178771

SPECIFIC LOCATION: **DIRECTION:** WB

CITY/STATE: Burnet, TX **DATE:** Sep 23 2025 - Sep 23 2025

Start Time	Mon	Tue 23 Sep 25	Wed	Thu	Fri	Average Weekday Hourly Traffic	Sat	Sun	Average Week Hourly Traffic	Average Week Profile
12:00 AM		0				0			0	
01:00 AM		0				0			0	
02:00 AM		1				1			1	
03:00 AM		0				0			0	
04:00 AM		0				0			0	
05:00 AM		0				0			0	
06:00 AM		4				4			4	
07:00 AM		**13**				**13**			**13**	
08:00 AM		13				13			13	
09:00 AM		11				11			11	
10:00 AM		12				12			12	
11:00 AM		10				10			10	
12:00 PM		7				7			7	
01:00 PM		19				19			19	
02:00 PM		12				12			12	
03:00 PM		**20**				**20**			**20**	
04:00 PM		9				9			9	
05:00 PM		13				13			13	
06:00 PM		7				7			7	
07:00 PM		5				5			5	
08:00 PM		3				3			3	
09:00 PM		2				2			2	
10:00 PM		0				0			0	
11:00 PM		2				2			2	
Day Total		163				163			163	
% Weekday Average		100%								
% Week Average		100%				100%				
AM Peak Volume		7:00 AM 13				7:00 AM 13			7:00 AM 13	
PM Peak Volume		3:00 PM 20				3:00 PM 20			3:00 PM 20	

Comments:

Report generated on 9/30/2025 3:50 PM

SOURCE: Quality Counts, LLC (http://www.qualitycounts.net)

TRUE DATA TO IMPROVE MOBILITY

Type of report: Midblock Count - Volume Data

LOCATION: CR 107 S of CR 103 **QC JOB #:** 17178772

SPECIFIC LOCATION: **DIRECTION:** NB

CITY/STATE: Burnet, TX **DATE:** Sep 23 2025 - Sep 23 2025

Start Time	Mon	Tue 23 Sep 25	Wed	Thu	Fri	Average Weekday Hourly Traffic	Sat	Sun	Average Week Hourly Traffic	Average Week Profile
12:00 AM		0				0			0	
01:00 AM		0				0			0	
02:00 AM		0				0			0	
03:00 AM		0				0			0	
04:00 AM		0				0			0	
05:00 AM		0				0			0	
06:00 AM		0				0			0	
07:00 AM		5				5			5	
08:00 AM		3				3			3	
09:00 AM		1				1			1	
10:00 AM		**7**				**7**			**7**	
11:00 AM		6				6			6	
12:00 PM		3				3			3	
01:00 PM		5				5			5	
02:00 PM		9				9			9	
03:00 PM		5				5			5	
04:00 PM		**10**				**10**			**10**	
05:00 PM		7				7			7	
06:00 PM		4				4			4	
07:00 PM		3				3			3	
08:00 PM		2				2			2	
09:00 PM		1				1			1	
10:00 PM		0				0			0	
11:00 PM		0				0			0	
Day Total		71				71			71	
% Weekday Average		100%								
% Week Average		100%				100%				
AM Peak Volume		10:00 AM 7				10:00 AM 7			10:00 AM 7	
PM Peak Volume		4:00 PM 10				4:00 PM 10			4:00 PM 10	

Comments:

Report generated on 9/30/2025 3:50 PM

SOURCE: Quality Counts, LLC (http://www.qualitycounts.net)

TRUE DATA TO IMPROVE MOBILITY

Type of report: Midblock Count - Volume Data

LOCATION: CR 107 S of CR 103 **QC JOB #:** 17178772

SPECIFIC LOCATION: **DIRECTION:** NB, SB

CITY/STATE: Burnet, TX **DATE:** Sep 23 2025 - Sep 23 2025

Start Time	Mon	Tue 23 Sep 25	Wed	Thu	Fri	Average Weekday Hourly Traffic	Sat	Sun	Average Week Hourly Traffic	Average Week Profile
12:00 AM		0				0			0	
01:00 AM		0				0			0	
02:00 AM		0				0			0	
03:00 AM		0				0			0	
04:00 AM		0				0			0	
05:00 AM		0				0			0	
06:00 AM		7				7			7	
07:00 AM		10				10			10	
08:00 AM		15				15			15	
09:00 AM		6				6			6	
10:00 AM		**19**				**19**			**19**	
11:00 AM		8				8			8	
12:00 PM		5				5			5	
01:00 PM		11				11			11	
02:00 PM		13				13			13	
03:00 PM		12				12			12	
04:00 PM		**15**				**15**			**15**	
05:00 PM		11				11			11	
06:00 PM		8				8			8	
07:00 PM		4				4			4	
08:00 PM		4				4			4	
09:00 PM		1				1			1	
10:00 PM		0				0			0	
11:00 PM		0				0			0	
Day Total		149				149			149	
% Weekday Average		100%								
% Week Average		100%				100%				
AM Peak Volume		10:00 AM 19				10:00 AM 19			10:00 AM 19	
PM Peak Volume		4:00 PM 15				4:00 PM 15			4:00 PM 15	

Comments:

Report generated on 9/30/2025 3:50 PM

SOURCE: Quality Counts, LLC (http://www.qualitycounts.net)

TRUE DATA TO IMPROVE MOBILITY

Type of report: Midblock Count - Volume Data

LOCATION: CR 107 S of CR 103 **QC JOB #:** 17178772

SPECIFIC LOCATION: **DIRECTION:** SB

CITY/STATE: Burnet, TX **DATE:** Sep 23 2025 - Sep 23 2025

Start Time	Mon	Tue 23 Sep 25	Wed	Thu	Fri	Average Weekday Hourly Traffic	Sat	Sun	Average Week Hourly Traffic	Average Week Profile
12:00 AM		0				0			0	
01:00 AM		0				0			0	
02:00 AM		0				0			0	
03:00 AM		0				0			0	
04:00 AM		0				0			0	
05:00 AM		0				0			0	
06:00 AM		7				7			7	
07:00 AM		5				5			5	
08:00 AM		**12**				**12**			**12**	
09:00 AM		5				5			5	
10:00 AM		12				12			12	
11:00 AM		2				2			2	
12:00 PM		2				2			2	
01:00 PM		6				6			6	
02:00 PM		4				4			4	
03:00 PM		**7**				**7**			**7**	
04:00 PM		5				5			5	
05:00 PM		4				4			4	
06:00 PM		4				4			4	
07:00 PM		1				1			1	
08:00 PM		2				2			2	
09:00 PM		0				0			0	
10:00 PM		0				0			0	
11:00 PM		0				0			0	
Day Total		78				78			78	
% Weekday Average		100%								
% Week Average		100%				100%				
AM Peak Volume		8:00 AM 12				8:00 AM 12			8:00 AM 12	
PM Peak Volume		3:00 PM 7				3:00 PM 7			3:00 PM 7	

Comments:

Report generated on 9/30/2025 3:50 PM

SOURCE: Quality Counts, LLC (http://www.qualitycounts.net)

TRUE DATA TO IMPROVE MOBILITY

Type of report: Midblock Count - Volume Data

LOCATION: US 281 N of CR 103 **QC JOB #:** 17178773

SPECIFIC LOCATION: **DIRECTION:** NB

CITY/STATE: Burnet, TX **DATE:** Sep 17 2025 - Sep 17 2025

Start Time	Mon	Tue	Wed 17 Sep 25	Thu	Fri	Average Weekday Hourly Traffic	Sat	Sun	Average Week Hourly Traffic	Average Week Profile
12:00 AM			19			19			19	
01:00 AM			14			14			14	
02:00 AM			10			10			10	
03:00 AM			19			19			19	
04:00 AM			30			30			30	
05:00 AM			75			75			75	
06:00 AM			142			142			142	
07:00 AM			193			193			193	
08:00 AM			220			220			220	
09:00 AM			219			219			219	
10:00 AM			253			253			253	
11:00 AM			**260**			**260**			**260**	
12:00 PM			260			260			260	
01:00 PM			250			250			250	
02:00 PM			283			283			283	
03:00 PM			311			311			311	
04:00 PM			**424**			**424**			**424**	
05:00 PM			416			416			416	
06:00 PM			223			223			223	
07:00 PM			155			155			155	
08:00 PM			104			104			104	
09:00 PM			60			60			60	
10:00 PM			50			50			50	
11:00 PM			28			28			28	
Day Total			4018			4018			4018	
% Weekday Average			100%							
% Week Average			100%			100%				
AM Peak Volume			11:00 AM 260			11:00 AM 260			11:00 AM 260	
PM Peak Volume			4:00 PM 424			4:00 PM 424			4:00 PM 424	

Comments:

Report generated on 9/30/2025 3:50 PM

SOURCE: Quality Counts, LLC (http://www.qualitycounts.net)

TRUE DATA TO IMPROVE MOBILITY

Type of report: Midblock Count - Volume Data

LOCATION: US 281 N of CR 103 **QC JOB #:** 17178773

SPECIFIC LOCATION: **DIRECTION:** NB, SB

CITY/STATE: Burnet, TX **DATE:** Sep 17 2025 - Sep 17 2025

Start Time	Mon	Tue	Wed 17 Sep 25	Thu	Fri	Average Weekday Hourly Traffic	Sat	Sun	Average Week Hourly Traffic	Average Week Profile
12:00 AM			29			29			29	
01:00 AM			26			26			26	
02:00 AM			29			29			29	
03:00 AM			42			42			42	
04:00 AM			102			102			102	
05:00 AM			200			200			200	
06:00 AM			363			363			363	
07:00 AM			**495**			**495**			**495**	
08:00 AM			487			487			487	
09:00 AM			423			423			423	
10:00 AM			465			465			465	
11:00 AM			477			477			477	
12:00 PM			498			498			498	
01:00 PM			510			510			510	
02:00 PM			547			547			547	
03:00 PM			606			606			606	
04:00 PM			**738**			**738**			**738**	
05:00 PM			686			686			686	
06:00 PM			401			401			401	
07:00 PM			308			308			308	
08:00 PM			206			206			206	
09:00 PM			111			111			111	
10:00 PM			81			81			81	
11:00 PM			56			56			56	
Day Total			7886			7886			7886	
% Weekday Average			100%							
% Week Average			100%			100%				
AM Peak Volume			7:00 AM 495			7:00 AM 495			7:00 AM 495	
PM Peak Volume			4:00 PM 738			4:00 PM 738			4:00 PM 738	

Comments:

Report generated on 9/30/2025 3:50 PM

SOURCE: Quality Counts, LLC (http://www.qualitycounts.net)

TRUE DATA TO IMPROVE MOBILITY

Type of report: Midblock Count - Volume Data

LOCATION: US 281 N of CR 103 **QC JOB #:** 17178773

SPECIFIC LOCATION: **DIRECTION:** SB

CITY/STATE: Burnet, TX **DATE:** Sep 17 2025 - Sep 17 2025

Start Time	Mon	Tue	Wed	Thu	Fri	Average Weekday Hourly Traffic	Sat	Sun	Average Week Hourly Traffic	Average Week Profile
			17 Sep 25							
12:00 AM			10			10			10	
01:00 AM			12			12			12	
02:00 AM			19			19			19	
03:00 AM			23			23			23	
04:00 AM			72			72			72	
05:00 AM			125			125			125	
06:00 AM			221			221			221	
07:00 AM			**302**			**302**			**302**	
08:00 AM			267			267			267	
09:00 AM			204			204			204	
10:00 AM			212			212			212	
11:00 AM			217			217			217	
12:00 PM			238			238			238	
01:00 PM			260			260			260	
02:00 PM			264			264			264	
03:00 PM			295			295			295	
04:00 PM			**314**			**314**			**314**	
05:00 PM			270			270			270	
06:00 PM			178			178			178	
07:00 PM			153			153			153	
08:00 PM			102			102			102	
09:00 PM			51			51			51	
10:00 PM			31			31			31	
11:00 PM			28			28			28	
Day Total			3868			3868			3868	
% Weekday Average			100%							
% Week Average			100%			100%				
AM Peak Volume			7:00 AM 302			7:00 AM 302			7:00 AM 302	
PM Peak Volume			4:00 PM 314			4:00 PM 314			4:00 PM 314	

Comments:

Report generated on 9/30/2025 3:50 PM

SOURCE: Quality Counts, LLC (http://www.qualitycounts.net)

TRUE DATA TO IMPROVE MOBILITY

Type of report: Midblock Count - Volume Data

LOCATION: US 281 S of CR 103 **QC JOB #:** 17178774

SPECIFIC LOCATION: **DIRECTION:** NB

CITY/STATE: Burnet, TX **DATE:** Sep 17 2025 - Sep 17 2025

Start Time	Mon	Tue	Wed	Thu	Fri	Average Weekday Hourly Traffic	Sat	Sun	Average Week Hourly Traffic	Average Week Profile
			17 Sep 25							
12:00 AM			19			19			19	
01:00 AM			14			14			14	
02:00 AM			10			10			10	
03:00 AM			19			19			19	
04:00 AM			30			30			30	
05:00 AM			76			76			76	
06:00 AM			143			143			143	
07:00 AM			195			195			195	
08:00 AM			228			228			228	
09:00 AM			221			221			221	
10:00 AM			258			258			258	
11:00 AM			**268**			**268**			**268**	
12:00 PM			266			266			266	
01:00 PM			256			256			256	
02:00 PM			288			288			288	
03:00 PM			319			319			319	
04:00 PM			**430**			**430**			**430**	
05:00 PM			428			428			428	
06:00 PM			229			229			229	
07:00 PM			159			159			159	
08:00 PM			106			106			106	
09:00 PM			63			63			63	
10:00 PM			50			50			50	
11:00 PM			30			30			30	
Day Total			4105			4105			4105	
% Weekday Average			100%							
% Week Average			100%			100%				
AM Peak Volume			11:00 AM 268			11:00 AM 268			11:00 AM 268	
PM Peak Volume			4:00 PM 430			4:00 PM 430			4:00 PM 430	

Comments:

Report generated on 9/30/2025 3:50 PM

SOURCE: Quality Counts, LLC (http://www.qualitycounts.net)

TRUE DATA TO IMPROVE MOBILITY

Type of report: Midblock Count - Volume Data

LOCATION: US 281 S of CR 103 **QC JOB #:** 17178774

SPECIFIC LOCATION: **DIRECTION:** NB, SB

CITY/STATE: Burnet, TX **DATE:** Sep 17 2025 - Sep 17 2025

Start Time	Mon	Tue	Wed	Thu	Fri	Average Weekday Hourly Traffic	Sat	Sun	Average Week Hourly Traffic	Average Week Profile
			17 Sep 25							
12:00 AM			29			29			29	
01:00 AM			26			26			26	
02:00 AM			31			31			31	
03:00 AM			42			42			42	
04:00 AM			103			103			103	
05:00 AM			207			207			207	
06:00 AM			380			380			380	
07:00 AM			**504**			**504**			**504**	
08:00 AM			503			503			503	
09:00 AM			433			433			433	
10:00 AM			472			472			472	
11:00 AM			497			497			497	
12:00 PM			511			511			511	
01:00 PM			523			523			523	
02:00 PM			556			556			556	
03:00 PM			620			620			620	
04:00 PM			**750**			**750**			**750**	
05:00 PM			708			708			708	
06:00 PM			408			408			408	
07:00 PM			311			311			311	
08:00 PM			209			209			209	
09:00 PM			114			114			114	
10:00 PM			81			81			81	
11:00 PM			58			58			58	
Day Total			8076			8076			8076	
% Weekday Average			100%							
% Week Average			100%			100%				
AM Peak Volume			7:00 AM 504			7:00 AM 504			7:00 AM 504	
PM Peak Volume			4:00 PM 750			4:00 PM 750			4:00 PM 750	

Comments:

Report generated on 9/30/2025 3:50 PM

SOURCE: Quality Counts, LLC (http://www.qualitycounts.net)

TRUE DATA TO IMPROVE MOBILITY

Type of report: Midblock Count - Volume Data

LOCATION: US 281 S of CR 103 **QC JOB #:** 17178774

SPECIFIC LOCATION: **DIRECTION:** SB

CITY/STATE: Burnet, TX **DATE:** Sep 17 2025 - Sep 17 2025

Start Time	Mon	Tue	Wed 17 Sep 25	Thu	Fri	Average Weekday Hourly Traffic	Sat	Sun	Average Week Hourly Traffic	Average Week Profile
12:00 AM			10			10			10	
01:00 AM			12			12			12	
02:00 AM			21			21			21	
03:00 AM			23			23			23	
04:00 AM			73			73			73	
05:00 AM			131			131			131	
06:00 AM			237			237			237	
07:00 AM			**309**			**309**			**309**	
08:00 AM			275			275			275	
09:00 AM			212			212			212	
10:00 AM			214			214			214	
11:00 AM			229			229			229	
12:00 PM			245			245			245	
01:00 PM			267			267			267	
02:00 PM			268			268			268	
03:00 PM			301			301			301	
04:00 PM			**320**			**320**			**320**	
05:00 PM			280			280			280	
06:00 PM			179			179			179	
07:00 PM			152			152			152	
08:00 PM			103			103			103	
09:00 PM			51			51			51	
10:00 PM			31			31			31	
11:00 PM			28			28			28	
Day Total			3971			3971			3971	
% Weekday Average			100%							
% Week Average			100%			100%				
AM Peak Volume			7:00 AM 309			7:00 AM 309			7:00 AM 309	
PM Peak Volume			4:00 PM 320			4:00 PM 320			4:00 PM 320	

Comments:

Report generated on 9/30/2025 3:50 PM

SOURCE: Quality Counts, LLC (http://www.qualitycounts.net)

TRUE DATA TO IMPROVE MOBILITY

Type of report: Midblock Count - Volume Data

LOCATION: CR 103 W of US 281 **QC JOB #:** 17178775

SPECIFIC LOCATION: **DIRECTION:** EB

CITY/STATE: Burnet, TX **DATE:** Sep 17 2025 - Sep 17 2025

Start Time	Mon	Tue	Wed 17 Sep 25	Thu	Fri	Average Weekday Hourly Traffic	Sat	Sun	Average Week Hourly Traffic	Average Week Profile
12:00 AM			0			0			0	
01:00 AM			0			0			0	
02:00 AM			2			2			2	
03:00 AM			0			0			0	
04:00 AM			1			1			1	
05:00 AM			6			6			6	
06:00 AM			**19**			**19**			**19**	
07:00 AM			14			14			14	
08:00 AM			12			12			12	
09:00 AM			11			11			11	
10:00 AM			6			6			6	
11:00 AM			14			14			14	
12:00 PM			12			12			12	
01:00 PM			9			9			9	
02:00 PM			7			7			7	
03:00 PM			7			7			7	
04:00 PM			12			12			12	
05:00 PM			**13**			**13**			**13**	
06:00 PM			3			3			3	
07:00 PM			3			3			3	
08:00 PM			6			6			6	
09:00 PM			0			0			0	
10:00 PM			0			0			0	
11:00 PM			0			0			0	
Day Total			157			157			157	
% Weekday Average			100%							
% Week Average			100%			100%				
AM Peak Volume			6:00 AM 19			6:00 AM 19			6:00 AM 19	
PM Peak Volume			5:00 PM 13			5:00 PM 13			5:00 PM 13	

Comments:

Report generated on 9/30/2025 3:50 PM

SOURCE: Quality Counts, LLC (http://www.qualitycounts.net)

TRUE DATA TO IMPROVE MOBILITY

Type of report: Midblock Count - Volume Data

LOCATION: CR 103 W of US 281 **QC JOB #:** 17178775

SPECIFIC LOCATION: **DIRECTION:** EB, WB

CITY/STATE: Burnet, TX **DATE:** Sep 17 2025 - Sep 17 2025

Start Time	Mon	Tue	Wed 17 Sep 25	Thu	Fri	Average Weekday Hourly Traffic	Sat	Sun	Average Week Hourly Traffic	Average Week Profile
12:00 AM			0			0			0	
01:00 AM			0			0			0	
02:00 AM			2			2			2	
03:00 AM			0			0			0	
04:00 AM			1			1			1	
05:00 AM			7			7			7	
06:00 AM			23			23			23	
07:00 AM			23			23			23	
08:00 AM			**24**			**24**			**24**	
09:00 AM			16			16			16	
10:00 AM			15			15			15	
11:00 AM			24			24			24	
12:00 PM			23			23			23	
01:00 PM			17			17			17	
02:00 PM			15			15			15	
03:00 PM			16			16			16	
04:00 PM			24			24			24	
05:00 PM			**28**			**28**			**28**	
06:00 PM			11			11			11	
07:00 PM			11			11			11	
08:00 PM			13			13			13	
09:00 PM			3			3			3	
10:00 PM			0			0			0	
11:00 PM			2			2			2	
Day Total			298			298			298	
% Weekday Average			100%							
% Week Average			100%			100%				
AM Peak Volume			8:00 AM 24			8:00 AM 24			8:00 AM 24	
PM Peak Volume			5:00 PM 28			5:00 PM 28			5:00 PM 28	

Comments:

Report generated on 9/30/2025 3:50 PM

SOURCE: Quality Counts, LLC (http://www.qualitycounts.net)

TRUE DATA TO IMPROVE MOBILITY

Type of report: Midblock Count - Volume Data

LOCATION: CR 103 W of US 281 **QC JOB #:** 17178775

SPECIFIC LOCATION: **DIRECTION:** WB

CITY/STATE: Burnet, TX **DATE:** Sep 17 2025 - Sep 17 2025

Start Time	Mon	Tue	Wed 17 Sep 25	Thu	Fri	Average Weekday Hourly Traffic	Sat	Sun	Average Week Hourly Traffic	Average Week Profile
12:00 AM			0			0			0	
01:00 AM			0			0			0	
02:00 AM			0			0			0	
03:00 AM			0			0			0	
04:00 AM			0			0			0	
05:00 AM			1			1			1	
06:00 AM			4			4			4	
07:00 AM			9			9			9	
08:00 AM			**12**			**12**			**12**	
09:00 AM			5			5			5	
10:00 AM			9			9			9	
11:00 AM			10			10			10	
12:00 PM			11			11			11	
01:00 PM			8			8			8	
02:00 PM			8			8			8	
03:00 PM			9			9			9	
04:00 PM			12			12			12	
05:00 PM			**15**			**15**			**15**	
06:00 PM			8			8			8	
07:00 PM			8			8			8	
08:00 PM			7			7			7	
09:00 PM			3			3			3	
10:00 PM			0			0			0	
11:00 PM			2			2			2	
Day Total			141			141			141	
% Weekday Average			100%							
% Week Average			100%			100%				
AM Peak Volume			8:00 AM 12			8:00 AM 12			8:00 AM 12	
PM Peak Volume			5:00 PM 15			5:00 PM 15			5:00 PM 15	

Comments:

Report generated on 9/30/2025 3:50 PM

SOURCE: Quality Counts, LLC (http://www.qualitycounts.net)

TRUE DATA TO IMPROVE MOBILITY

Type of report: Midblock Count - Volume Data

LOCATION: US 281 N of CR 109 **QC JOB #:** 17178776

SPECIFIC LOCATION: **DIRECTION:** NB

CITY/STATE: Burnet, TX **DATE:** Sep 17 2025 - Sep 17 2025

Start Time	Mon	Tue	Wed 17 Sep 25	Thu	Fri	Average Weekday Hourly Traffic	Sat	Sun	Average Week Hourly Traffic	Average Week Profile
12:00 AM			23			23			23	
01:00 AM			16			16			16	
02:00 AM			10			10			10	
03:00 AM			20			20			20	
04:00 AM			33			33			33	
05:00 AM			83			83			83	
06:00 AM			162			162			162	
07:00 AM			200			200			200	
08:00 AM			236			236			236	
09:00 AM			225			225			225	
10:00 AM			265			265			265	
11:00 AM			**269**			**269**			**269**	
12:00 PM			266			266			266	
01:00 PM			263			263			263	
02:00 PM			295			295			295	
03:00 PM			325			325			325	
04:00 PM			**437**			**437**			**437**	
05:00 PM			417			417			417	
06:00 PM			226			226			226	
07:00 PM			163			163			163	
08:00 PM			117			117			117	
09:00 PM			56			56			56	
10:00 PM			57			57			57	
11:00 PM			31			31			31	
Day Total			4195			4195			4195	
% Weekday Average			100%							
% Week Average			100%			100%				
AM Peak Volume			11:00 AM 269			11:00 AM 269			11:00 AM 269	
PM Peak Volume			4:00 PM 437			4:00 PM 437			4:00 PM 437	

Comments:

Report generated on 9/30/2025 3:50 PM

SOURCE: Quality Counts, LLC (http://www.qualitycounts.net)

TRUE DATA TO IMPROVE MOBILITY

Type of report: Midblock Count - Volume Data

LOCATION: US 281 N of CR 109 **QC JOB #:** 17178776

SPECIFIC LOCATION: **DIRECTION:** NB, SB

CITY/STATE: Burnet, TX **DATE:** Sep 17 2025 - Sep 17 2025

Start Time	Mon	Tue	Wed	Thu	Fri	Average Weekday Hourly Traffic	Sat	Sun	Average Week Hourly Traffic	Average Week Profile
			17 Sep 25							
12:00 AM			34			34			34	
01:00 AM			31			31			31	
02:00 AM			30			30			30	
03:00 AM			46			46			46	
04:00 AM			112			112			112	
05:00 AM			240			240			240	
06:00 AM			399			399			399	
07:00 AM			507			507			507	
08:00 AM			**509**			**509**			**509**	
09:00 AM			442			442			442	
10:00 AM			485			485			485	
11:00 AM			499			499			499	
12:00 PM			518			518			518	
01:00 PM			525			525			525	
02:00 PM			574			574			574	
03:00 PM			626			626			626	
04:00 PM			**754**			**754**			**754**	
05:00 PM			699			699			699	
06:00 PM			410			410			410	
07:00 PM			313			313			313	
08:00 PM			224			224			224	
09:00 PM			117			117			117	
10:00 PM			96			96			96	
11:00 PM			56			56			56	
Day Total			8246			8246			8246	
% Weekday Average			100%							
% Week Average			100%			100%				
AM Peak Volume			8:00 AM 509			8:00 AM 509			8:00 AM 509	
PM Peak Volume			4:00 PM 754			4:00 PM 754			4:00 PM 754	

Comments:

Report generated on 9/30/2025 3:50 PM

SOURCE: Quality Counts, LLC (http://www.qualitycounts.net)

TRUE DATA TO IMPROVE MOBILITY

Type of report: Midblock Count - Volume Data

LOCATION: US 281 N of CR 109 **QC JOB #:** 17178776

SPECIFIC LOCATION: **DIRECTION:** SB

CITY/STATE: Burnet, TX **DATE:** Sep 17 2025 - Sep 17 2025

Start Time	Mon	Tue	Wed 17 Sep 25	Thu	Fri	Average Weekday Hourly Traffic	Sat	Sun	Average Week Hourly Traffic	Average Week Profile
12:00 AM			11			11			11	
01:00 AM			15			15			15	
02:00 AM			20			20			20	
03:00 AM			26			26			26	
04:00 AM			79			79			79	
05:00 AM			157			157			157	
06:00 AM			237			237			237	
07:00 AM			**307**			**307**			**307**	
08:00 AM			273			273			273	
09:00 AM			217			217			217	
10:00 AM			220			220			220	
11:00 AM			230			230			230	
12:00 PM			252			252			252	
01:00 PM			262			262			262	
02:00 PM			279			279			279	
03:00 PM			301			301			301	
04:00 PM			**317**			**317**			**317**	
05:00 PM			282			282			282	
06:00 PM			184			184			184	
07:00 PM			150			150			150	
08:00 PM			107			107			107	
09:00 PM			61			61			61	
10:00 PM			39			39			39	
11:00 PM			25			25			25	
Day Total			4051			4051			4051	
% Weekday Average			100%							
% Week Average			100%			100%				
AM Peak Volume			7:00 AM 307			7:00 AM 307			7:00 AM 307	
PM Peak Volume			4:00 PM 317			4:00 PM 317			4:00 PM 317	

Comments:

Report generated on 9/30/2025 3:50 PM

SOURCE: Quality Counts, LLC (http://www.qualitycounts.net)

TRUE DATA TO IMPROVE MOBILITY

Type of report: Midblock Count - Volume Data

LOCATION: CR 2340 E of US 281 **QC JOB #:** 17178777

SPECIFIC LOCATION: **DIRECTION:** EB

CITY/STATE: Burnet, TX **DATE:** Sep 17 2025 - Sep 17 2025

Start Time	Mon	Tue	Wed	Thu	Fri	Average Weekday Hourly Traffic	Sat	Sun	Average Week Hourly Traffic	Average Week Profile
			17 Sep 25							
12:00 AM			1			1			1	
01:00 AM			0			0			0	
02:00 AM			1			1			1	
03:00 AM			0			0			0	
04:00 AM			1			1			1	
05:00 AM			4			4			4	
06:00 AM			9			9			9	
07:00 AM			16			16			16	
08:00 AM			12			12			12	
09:00 AM			10			10			10	
10:00 AM			19			19			19	
11:00 AM			**23**			**23**			**23**	
12:00 PM			**33**			**33**			**33**	
01:00 PM			30			30			30	
02:00 PM			22			22			22	
03:00 PM			15			15			15	
04:00 PM			19			19			19	
05:00 PM			23			23			23	
06:00 PM			16			16			16	
07:00 PM			12			12			12	
08:00 PM			3			3			3	
09:00 PM			3			3			3	
10:00 PM			2			2			2	
11:00 PM			0			0			0	
Day Total			274			274			274	
% Weekday Average			100%							
% Week Average			100%			100%				
AM Peak Volume			11:00 AM 23			11:00 AM 23			11:00 AM 23	
PM Peak Volume			12:00 PM 33			12:00 PM 33			12:00 PM 33	

Comments:

Report generated on 9/30/2025 3:50 PM

SOURCE: Quality Counts, LLC (http://www.qualitycounts.net)

TRUE DATA TO IMPROVE MOBILITY

Type of report: Midblock Count - Volume Data

LOCATION: CR 2340 E of US 281 **QC JOB #:** 17178777

SPECIFIC LOCATION: **DIRECTION:** EB, WB

CITY/STATE: Burnet, TX **DATE:** Sep 17 2025 - Sep 17 2025

Start Time	Mon	Tue	Wed 17 Sep 25	Thu	Fri	Average Weekday Hourly Traffic	Sat	Sun	Average Week Hourly Traffic	Average Week Profile
12:00 AM			4			4			4	
01:00 AM			3			3			3	
02:00 AM			2			2			2	
03:00 AM			1			1			1	
04:00 AM			5			5			5	
05:00 AM			18			18			18	
06:00 AM			39			39			39	
07:00 AM			38			38			38	
08:00 AM			25			25			25	
09:00 AM			22			22			22	
10:00 AM			33			33			33	
11:00 AM			**40**			**40**			**40**	
12:00 PM			41			41			41	
01:00 PM			45			45			45	
02:00 PM			29			29			29	
03:00 PM			33			33			33	
04:00 PM			33			33			33	
05:00 PM			43			43			43	
06:00 PM			**47**			**47**			**47**	
07:00 PM			36			36			36	
08:00 PM			22			22			22	
09:00 PM			8			8			8	
10:00 PM			11			11			11	
11:00 PM			3			3			3	
Day Total			581			581			581	
% Weekday Average			100%							
% Week Average			100%			100%				
AM Peak Volume			11:00 AM 40			11:00 AM 40			11:00 AM 40	
PM Peak Volume			6:00 PM 47			6:00 PM 47			6:00 PM 47	

Comments:

Report generated on 9/30/2025 3:50 PM

SOURCE: Quality Counts, LLC (http://www.qualitycounts.net)

TRUE DATA TO IMPROVE MOBILITY

Type of report: Midblock Count - Volume Data

LOCATION: CR 2340 E of US 281 **QC JOB #:** 17178777

SPECIFIC LOCATION: **DIRECTION:** WB

CITY/STATE: Burnet, TX **DATE:** Sep 17 2025 - Sep 17 2025

Start Time	Mon	Tue	Wed 17 Sep 25	Thu	Fri	Average Weekday Hourly Traffic	Sat	Sun	Average Week Hourly Traffic	Average Week Profile
12:00 AM			3			3			3	
01:00 AM			3			3			3	
02:00 AM			1			1			1	
03:00 AM			1			1			1	
04:00 AM			4			4			4	
05:00 AM			14			14			14	
06:00 AM			**30**			**30**			**30**	
07:00 AM			22			22			22	
08:00 AM			13			13			13	
09:00 AM			12			12			12	
10:00 AM			14			14			14	
11:00 AM			17			17			17	
12:00 PM			8			8			8	
01:00 PM			15			15			15	
02:00 PM			7			7			7	
03:00 PM			18			18			18	
04:00 PM			14			14			14	
05:00 PM			20			20			20	
06:00 PM			**31**			**31**			**31**	
07:00 PM			24			24			24	
08:00 PM			19			19			19	
09:00 PM			5			5			5	
10:00 PM			9			9			9	
11:00 PM			3			3			3	
Day Total			307			307			307	
% Weekday Average			100%							
% Week Average			100%			100%				
AM Peak Volume			6:00 AM 30			6:00 AM 30			6:00 AM 30	
PM Peak Volume			6:00 PM 31			6:00 PM 31			6:00 PM 31	

Comments:

Report generated on 9/30/2025 3:50 PM

SOURCE: Quality Counts, LLC (http://www.qualitycounts.net)

TRUE DATA TO IMPROVE MOBILITY

Type of report: Midblock Count - Volume Data

LOCATION: US 281 S of CR 109 **QC JOB #:** 17178778

SPECIFIC LOCATION: **DIRECTION:** NB

CITY/STATE: Burnet, TX **DATE:** Sep 17 2025 - Sep 17 2025

Start Time	Mon	Tue	Wed 17 Sep 25	Thu	Fri	Average Weekday Hourly Traffic	Sat	Sun	Average Week Hourly Traffic	Average Week Profile
12:00 AM			22			22			22	
01:00 AM			14			14			14	
02:00 AM			10			10			10	
03:00 AM			19			19			19	
04:00 AM			31			31			31	
05:00 AM			73			73			73	
06:00 AM			143			143			143	
07:00 AM			208			208			208	
08:00 AM			244			244			244	
09:00 AM			241			241			241	
10:00 AM			**282**			**282**			**282**	
11:00 AM			277			277			277	
12:00 PM			302			302			302	
01:00 PM			290			290			290	
02:00 PM			318			318			318	
03:00 PM			338			338			338	
04:00 PM			**456**			**456**			**456**	
05:00 PM			445			445			445	
06:00 PM			241			241			241	
07:00 PM			171			171			171	
08:00 PM			121			121			121	
09:00 PM			57			57			57	
10:00 PM			49			49			49	
11:00 PM			28			28			28	
Day Total			4380			4380			4380	
% Weekday Average			100%							
% Week Average			100%			100%				
AM Peak Volume			10:00 AM 282			10:00 AM 282			10:00 AM 282	
PM Peak Volume			4:00 PM 456			4:00 PM 456			4:00 PM 456	

Comments:

Report generated on 9/30/2025 3:50 PM

SOURCE: Quality Counts, LLC (http://www.qualitycounts.net)

TRUE DATA TO IMPROVE MOBILITY

Type of report: Midblock Count - Volume Data

LOCATION: US 281 S of CR 109 **QC JOB #:** 17178778

SPECIFIC LOCATION: **DIRECTION:** NB, SB

CITY/STATE: Burnet, TX **DATE:** Sep 17 2025 - Sep 17 2025

Start Time	Mon	Tue	Wed	Thu	Fri	Average Weekday Hourly Traffic	Sat	Sun	Average Week Hourly Traffic	Average Week Profile
			17 Sep 25							
12:00 AM			33			33			33	
01:00 AM			30			30			30	
02:00 AM			30			30			30	
03:00 AM			45			45			45	
04:00 AM			116			116			116	
05:00 AM			241			241			241	
06:00 AM			387			387			387	
07:00 AM			**545**			**545**			**545**	
08:00 AM			538			538			538	
09:00 AM			480			480			480	
10:00 AM			514			514			514	
11:00 AM			514			514			514	
12:00 PM			557			557			557	
01:00 PM			560			560			560	
02:00 PM			602			602			602	
03:00 PM			651			651			651	
04:00 PM			**778**			**778**			**778**	
05:00 PM			744			744			744	
06:00 PM			454			454			454	
07:00 PM			331			331			331	
08:00 PM			229			229			229	
09:00 PM			119			119			119	
10:00 PM			90			90			90	
11:00 PM			53			53			53	
Day Total			8641			8641			8641	
% Weekday Average			100%							
% Week Average			100%			100%				
AM Peak Volume			7:00 AM 545			7:00 AM 545			7:00 AM 545	
PM Peak Volume			4:00 PM 778			4:00 PM 778			4:00 PM 778	

Comments:

Report generated on 9/30/2025 3:50 PM

SOURCE: Quality Counts, LLC (http://www.qualitycounts.net)

TRUE DATA TO IMPROVE MOBILITY

Type of report: Midblock Count - Volume Data

LOCATION: US 281 S of CR 109 **QC JOB #:** 17178778

SPECIFIC LOCATION: **DIRECTION:** SB

CITY/STATE: Burnet, TX **DATE:** Sep 17 2025 - Sep 17 2025

Start Time	Mon	Tue	Wed 17 Sep 25	Thu	Fri	Average Weekday Hourly Traffic	Sat	Sun	Average Week Hourly Traffic	Average Week Profile
12:00 AM			11			11			11	
01:00 AM			16			16			16	
02:00 AM			20			20			20	
03:00 AM			26			26			26	
04:00 AM			85			85			85	
05:00 AM			168			168			168	
06:00 AM			244			244			244	
07:00 AM			**337**			**337**			**337**	
08:00 AM			294			294			294	
09:00 AM			239			239			239	
10:00 AM			232			232			232	
11:00 AM			237			237			237	
12:00 PM			255			255			255	
01:00 PM			270			270			270	
02:00 PM			284			284			284	
03:00 PM			313			313			313	
04:00 PM			**322**			**322**			**322**	
05:00 PM			299			299			299	
06:00 PM			213			213			213	
07:00 PM			160			160			160	
08:00 PM			108			108			108	
09:00 PM			62			62			62	
10:00 PM			41			41			41	
11:00 PM			25			25			25	
Day Total			4261			4261			4261	
% Weekday Average			100%							
% Week Average			100%			100%				
AM Peak Volume			7:00 AM 337			7:00 AM 337			7:00 AM 337	
PM Peak Volume			4:00 PM 322			4:00 PM 322			4:00 PM 322	

Comments:

Report generated on 9/30/2025 3:50 PM

SOURCE: Quality Counts, LLC (http://www.qualitycounts.net)

TRUE DATA TO IMPROVE MOBILITY

Type of report: Midblock Count - Volume Data

LOCATION: CR 109 W of US 281 **QC JOB #:** 17178779

SPECIFIC LOCATION: **DIRECTION:** EB

CITY/STATE: Burnet, TX **DATE:** Sep 17 2025 - Sep 17 2025

Start Time	Mon	Tue	Wed 17 Sep 25	Thu	Fri	Average Weekday Hourly Traffic	Sat	Sun	Average Week Hourly Traffic	Average Week Profile
12:00 AM			0			0			0	
01:00 AM			1			1			1	
02:00 AM			0			0			0	
03:00 AM			0			0			0	
04:00 AM			5			5			5	
05:00 AM			13			13			13	
06:00 AM			8			8			8	
07:00 AM			**34**			**34**			**34**	
08:00 AM			22			22			22	
09:00 AM			20			20			20	
10:00 AM			21			21			21	
11:00 AM			14			14			14	
12:00 PM			10			10			10	
01:00 PM			14			14			14	
02:00 PM			10			10			10	
03:00 PM			12			12			12	
04:00 PM			9			9			9	
05:00 PM			**16**			**16**			**16**	
06:00 PM			11			11			11	
07:00 PM			2			2			2	
08:00 PM			4			4			4	
09:00 PM			4			4			4	
10:00 PM			3			3			3	
11:00 PM			0			0			0	
Day Total			233			233			233	
% Weekday Average			100%							
% Week Average			100%			100%				
AM Peak Volume			7:00 AM 34			7:00 AM 34			7:00 AM 34	
PM Peak Volume			5:00 PM 16			5:00 PM 16			5:00 PM 16	

Comments:

Report generated on 9/30/2025 3:50 PM

SOURCE: Quality Counts, LLC (http://www.qualitycounts.net)

TRUE DATA TO IMPROVE MOBILITY

Type of report: Midblock Count - Volume Data

LOCATION: CR 109 W of US 281 **QC JOB #:** 17178779

SPECIFIC LOCATION: **DIRECTION:** EB, WB

CITY/STATE: Burnet, TX **DATE:** Sep 17 2025 - Sep 17 2025

Start Time	Mon	Tue	Wed 17 Sep 25	Thu	Fri	Average Weekday Hourly Traffic	Sat	Sun	Average Week Hourly Traffic	Average Week Profile
12:00 AM			1			1			1	
01:00 AM			2			2			2	
02:00 AM			0			0			0	
03:00 AM			0			0			0	
04:00 AM			5			5			5	
05:00 AM			15			15			15	
06:00 AM			11			11			11	
07:00 AM			**52**			**52**			**52**	
08:00 AM			32			32			32	
09:00 AM			36			36			36	
10:00 AM			42			42			42	
11:00 AM			23			23			23	
12:00 PM			28			28			28	
01:00 PM			32			32			32	
02:00 PM			23			23			23	
03:00 PM			28			28			28	
04:00 PM			27			27			27	
05:00 PM			**40**			**40**			**40**	
06:00 PM			23			23			23	
07:00 PM			14			14			14	
08:00 PM			27			27			27	
09:00 PM			10			10			10	
10:00 PM			3			3			3	
11:00 PM			0			0			0	
Day Total			474			474			474	
% Weekday Average			100%							
% Week Average			100%			100%				
AM Peak Volume			7:00 AM 52			7:00 AM 52			7:00 AM 52	
PM Peak Volume			5:00 PM 40			5:00 PM 40			5:00 PM 40	

Comments:

Report generated on 9/30/2025 3:50 PM

SOURCE: Quality Counts, LLC (http://www.qualitycounts.net)

TRUE DATA TO IMPROVE MOBILITY

Type of report: Midblock Count - Volume Data

LOCATION: CR 109 W of US 281 **QC JOB #:** 17178779

SPECIFIC LOCATION: **DIRECTION:** WB

CITY/STATE: Burnet, TX **DATE:** Sep 17 2025 - Sep 17 2025

Start Time	Mon	Tue	Wed 17 Sep 25	Thu	Fri	Average Weekday Hourly Traffic	Sat	Sun	Average Week Hourly Traffic	Average Week Profile
12:00 AM			1			1			1	
01:00 AM			1			1			1	
02:00 AM			0			0			0	
03:00 AM			0			0			0	
04:00 AM			0			0			0	
05:00 AM			2			2			2	
06:00 AM			3			3			3	
07:00 AM			18			18			18	
08:00 AM			10			10			10	
09:00 AM			16			16			16	
10:00 AM			**21**			**21**			**21**	
11:00 AM			9			9			9	
12:00 PM			18			18			18	
01:00 PM			18			18			18	
02:00 PM			13			13			13	
03:00 PM			16			16			16	
04:00 PM			18			18			18	
05:00 PM			**24**			**24**			**24**	
06:00 PM			12			12			12	
07:00 PM			12			12			12	
08:00 PM			23			23			23	
09:00 PM			6			6			6	
10:00 PM			0			0			0	
11:00 PM			0			0			0	
Day Total			241			241			241	
% Weekday Average			100%							
% Week Average			100%			100%				
AM Peak Volume			10:00 AM 21			10:00 AM 21			10:00 AM 21	
PM Peak Volume			5:00 PM 24			5:00 PM 24			5:00 PM 24	

Comments:

Report generated on 9/30/2025 3:50 PM

SOURCE: Quality Counts, LLC (http://www.qualitycounts.net)

TRUE DATA TO IMPROVE MOBILITY

Type of report: Midblock Count - Volume Data

LOCATION: US 281 N of CR 108 **QC JOB #:** 17178780

SPECIFIC LOCATION: **DIRECTION:** NB

CITY/STATE: Burnet, TX **DATE:** Sep 17 2025 - Sep 17 2025

Start Time	Mon	Tue	Wed 17 Sep 25	Thu	Fri	Average Weekday Hourly Traffic	Sat	Sun	Average Week Hourly Traffic	Average Week Profile
12:00 AM			29			29			29	
01:00 AM			19			19			19	
02:00 AM			19			19			19	
03:00 AM			30			30			30	
04:00 AM			40			40			40	
05:00 AM			96			96			96	
06:00 AM			206			206			206	
07:00 AM			278			278			278	
08:00 AM			275			275			275	
09:00 AM			278			278			278	
10:00 AM			325			325			325	
11:00 AM			**335**			**335**			**335**	
12:00 PM			355			355			355	
01:00 PM			350			350			350	
02:00 PM			374			374			374	
03:00 PM			417			417			417	
04:00 PM			**559**			**559**			**559**	
05:00 PM			531			531			531	
06:00 PM			332			332			332	
07:00 PM			223			223			223	
08:00 PM			190			190			190	
09:00 PM			96			96			96	
10:00 PM			70			70			70	
11:00 PM			33			33			33	
Day Total			5460			5460			5460	
% Weekday Average			100%							
% Week Average			100%			100%				
AM Peak Volume			11:00 AM 335			11:00 AM 335			11:00 AM 335	
PM Peak Volume			4:00 PM 559			4:00 PM 559			4:00 PM 559	

Comments:

Report generated on 9/30/2025 3:50 PM

SOURCE: Quality Counts, LLC (http://www.qualitycounts.net)

TRUE DATA TO IMPROVE MOBILITY

Type of report: Midblock Count - Volume Data

LOCATION: US 281 N of CR 108 **QC JOB #:** 17178780

SPECIFIC LOCATION: **DIRECTION:** NB, SB

CITY/STATE: Burnet, TX **DATE:** Sep 17 2025 - Sep 17 2025

Start Time	Mon	Tue	Wed 17 Sep 25	Thu	Fri	Average Weekday Hourly Traffic	Sat	Sun	Average Week Hourly Traffic	Average Week Profile
12:00 AM			42			42			42	
01:00 AM			34			34			34	
02:00 AM			40			40			40	
03:00 AM			62			62			62	
04:00 AM			136			136			136	
05:00 AM			307			307			307	
06:00 AM			537			537			537	
07:00 AM			**738**			**738**			**738**	
08:00 AM			673			673			673	
09:00 AM			585			585			585	
10:00 AM			626			626			626	
11:00 AM			592			592			592	
12:00 PM			679			679			679	
01:00 PM			664			664			664	
02:00 PM			715			715			715	
03:00 PM			802			802			802	
04:00 PM			**953**			**953**			**953**	
05:00 PM			915			915			915	
06:00 PM			616			616			616	
07:00 PM			426			426			426	
08:00 PM			335			335			335	
09:00 PM			183			183			183	
10:00 PM			111			111			111	
11:00 PM			70			70			70	
Day Total			10841			10841			10841	
% Weekday Average			100%							
% Week Average			100%			100%				
AM Peak Volume			7:00 AM 738			7:00 AM 738			7:00 AM 738	
PM Peak Volume			4:00 PM 953			4:00 PM 953			4:00 PM 953	

Comments:

Report generated on 9/30/2025 3:50 PM

SOURCE: Quality Counts, LLC (http://www.qualitycounts.net)

TRUE DATA TO IMPROVE MOBILITY

Type of report: Midblock Count - Volume Data

LOCATION: US 281 N of CR 108 **QC JOB #:** 17178780

SPECIFIC LOCATION: **DIRECTION:** SB

CITY/STATE: Burnet, TX **DATE:** Sep 17 2025 - Sep 17 2025

Start Time	Mon	Tue	Wed	Thu	Fri	Average Weekday Hourly Traffic	Sat	Sun	Average Week Hourly Traffic	Average Week Profile
			17 Sep 25							
12:00 AM			13			13			13	
01:00 AM			15			15			15	
02:00 AM			21			21			21	
03:00 AM			32			32			32	
04:00 AM			96			96			96	
05:00 AM			211			211			211	
06:00 AM			331			331			331	
07:00 AM			**460**			**460**			**460**	
08:00 AM			398			398			398	
09:00 AM			307			307			307	
10:00 AM			301			301			301	
11:00 AM			257			257			257	
12:00 PM			324			324			324	
01:00 PM			314			314			314	
02:00 PM			341			341			341	
03:00 PM			385			385			385	
04:00 PM			**394**			**394**			**394**	
05:00 PM			384			384			384	
06:00 PM			284			284			284	
07:00 PM			203			203			203	
08:00 PM			145			145			145	
09:00 PM			87			87			87	
10:00 PM			41			41			41	
11:00 PM			37			37			37	
Day Total			5381			5381			5381	
% Weekday Average			100%							
% Week Average			100%			100%				
AM Peak Volume			7:00 AM 460			7:00 AM 460			7:00 AM 460	
PM Peak Volume			4:00 PM 394			4:00 PM 394			4:00 PM 394	

Comments:

Report generated on 9/30/2025 3:50 PM

SOURCE: Quality Counts, LLC (http://www.qualitycounts.net)

TRUE DATA TO IMPROVE MOBILITY

Type of report: Midblock Count - Volume Data

LOCATION: The Green Mile E of US 281 **QC JOB #:** 17178781

SPECIFIC LOCATION: **DIRECTION:** EB

CITY/STATE: Burnet, TX **DATE:** Sep 17 2025 - Sep 17 2025

Start Time	Mon	Tue	Wed 17 Sep 25	Thu	Fri	Average Weekday Hourly Traffic	Sat	Sun	Average Week Hourly Traffic	Average Week Profile
12:00 AM			0			0			0	
01:00 AM			0			0			0	
02:00 AM			0			0			0	
03:00 AM			0			0			0	
04:00 AM			2			2			2	
05:00 AM			2			2			2	
06:00 AM			11			11			11	
07:00 AM			**207**			**207**			**207**	
08:00 AM			17			17			17	
09:00 AM			12			12			12	
10:00 AM			6			6			6	
11:00 AM			9			9			9	
12:00 PM			7			7			7	
01:00 PM			11			11			11	
02:00 PM			25			25			25	
03:00 PM			**90**			**90**			**90**	
04:00 PM			10			10			10	
05:00 PM			8			8			8	
06:00 PM			9			9			9	
07:00 PM			3			3			3	
08:00 PM			3			3			3	
09:00 PM			0			0			0	
10:00 PM			1			1			1	
11:00 PM			0			0			0	
Day Total			433			433			433	
% Weekday Average			100%							
% Week Average			100%			100%				
AM Peak Volume			7:00 AM 207			7:00 AM 207			7:00 AM 207	
PM Peak Volume			3:00 PM 90			3:00 PM 90			3:00 PM 90	

Comments:

Report generated on 9/30/2025 3:50 PM

SOURCE: Quality Counts, LLC (http://www.qualitycounts.net)

TRUE DATA TO IMPROVE MOBILITY

Type of report: Midblock Count - Volume Data

LOCATION: The Green Mile E of US 281 **QC JOB #:** 17178781

SPECIFIC LOCATION: **DIRECTION:** EB, WB

CITY/STATE: Burnet, TX **DATE:** Sep 17 2025 - Sep 17 2025

Start Time	Mon	Tue	Wed 17 Sep 25	Thu	Fri	Average Weekday Hourly Traffic	Sat	Sun	Average Week Hourly Traffic	Average Week Profile
12:00 AM			0			0			0	
01:00 AM			0			0			0	
02:00 AM			0			0			0	
03:00 AM			0			0			0	
04:00 AM			2			2			2	
05:00 AM			3			3			3	
06:00 AM			16			16			16	
07:00 AM			**384**			**384**			**384**	
08:00 AM			44			44			44	
09:00 AM			23			23			23	
10:00 AM			9			9			9	
11:00 AM			21			21			21	
12:00 PM			17			17			17	
01:00 PM			18			18			18	
02:00 PM			45			45			45	
03:00 PM			**189**			**189**			**189**	
04:00 PM			72			72			72	
05:00 PM			24			24			24	
06:00 PM			21			21			21	
07:00 PM			8			8			8	
08:00 PM			7			7			7	
09:00 PM			1			1			1	
10:00 PM			1			1			1	
11:00 PM			0			0			0	
Day Total			905			905			905	
% Weekday Average			100%							
% Week Average			100%			100%				
AM Peak Volume			7:00 AM 384			7:00 AM 384			7:00 AM 384	
PM Peak Volume			3:00 PM 189			3:00 PM 189			3:00 PM 189	

Comments:

Report generated on 9/30/2025 3:50 PM

SOURCE: Quality Counts, LLC (http://www.qualitycounts.net)

TRUE DATA TO IMPROVE MOBILITY

Type of report: Midblock Count - Volume Data

LOCATION: The Green Mile E of US 281 **QC JOB #:** 17178781

SPECIFIC LOCATION: **DIRECTION:** WB

CITY/STATE: Burnet, TX **DATE:** Sep 17 2025 - Sep 17 2025

Start Time	Mon	Tue	Wed 17 Sep 25	Thu	Fri	Average Weekday Hourly Traffic	Sat	Sun	Average Week Hourly Traffic	Average Week Profile
12:00 AM			0			0			0	
01:00 AM			0			0			0	
02:00 AM			0			0			0	
03:00 AM			0			0			0	
04:00 AM			0			0			0	
05:00 AM			1			1			1	
06:00 AM			5			5			5	
07:00 AM			**177**			**177**			**177**	
08:00 AM			27			27			27	
09:00 AM			11			11			11	
10:00 AM			3			3			3	
11:00 AM			12			12			12	
12:00 PM			10			10			10	
01:00 PM			7			7			7	
02:00 PM			20			20			20	
03:00 PM			**99**			**99**			**99**	
04:00 PM			62			62			62	
05:00 PM			16			16			16	
06:00 PM			12			12			12	
07:00 PM			5			5			5	
08:00 PM			4			4			4	
09:00 PM			1			1			1	
10:00 PM			0			0			0	
11:00 PM			0			0			0	
Day Total			472			472			472	
% Weekday Average			100%							
% Week Average			100%			100%				
AM Peak Volume			7:00 AM 177			7:00 AM 177			7:00 AM 177	
PM Peak Volume			3:00 PM 99			3:00 PM 99			3:00 PM 99	

Comments:

Report generated on 9/30/2025 3:50 PM

SOURCE: Quality Counts, LLC (http://www.qualitycounts.net)

TRUE DATA TO IMPROVE MOBILITY

Type of report: Midblock Count - Volume Data

LOCATION: US 281 S of CR 108 **QC JOB #:** 17178782

SPECIFIC LOCATION: **DIRECTION:** NB

CITY/STATE: Burnet, TX **DATE:** Sep 17 2025 - Sep 17 2025

Start Time	Mon	Tue	Wed 17 Sep 25	Thu	Fri	Average Weekday Hourly Traffic	Sat	Sun	Average Week Hourly Traffic	Average Week Profile
12:00 AM			29			29			29	
01:00 AM			19			19			19	
02:00 AM			20			20			20	
03:00 AM			30			30			30	
04:00 AM			45			45			45	
05:00 AM			103			103			103	
06:00 AM			223			223			223	
07:00 AM			**473**			**473**			**473**	
08:00 AM			309			309			309	
09:00 AM			305			305			305	
10:00 AM			338			338			338	
11:00 AM			368			368			368	
12:00 PM			385			385			385	
01:00 PM			381			381			381	
02:00 PM			426			426			426	
03:00 PM			526			526			526	
04:00 PM			**586**			**586**			**586**	
05:00 PM			579			579			579	
06:00 PM			362			362			362	
07:00 PM			240			240			240	
08:00 PM			212			212			212	
09:00 PM			100			100			100	
10:00 PM			77			77			77	
11:00 PM			33			33			33	
Day Total			6169			6169			6169	
% Weekday Average			100%							
% Week Average			100%			100%				
AM Peak Volume			7:00 AM 473			7:00 AM 473			7:00 AM 473	
PM Peak Volume			4:00 PM 586			4:00 PM 586			4:00 PM 586	

Comments:

Report generated on 9/30/2025 3:50 PM

SOURCE: Quality Counts, LLC (http://www.qualitycounts.net)

TRUE DATA TO IMPROVE MOBILITY

Type of report: Midblock Count - Volume Data

LOCATION: US 281 S of CR 108 **QC JOB #:** 17178782

SPECIFIC LOCATION: **DIRECTION:** NB, SB

CITY/STATE: Burnet, TX **DATE:** Sep 17 2025 - Sep 17 2025

Start Time	Mon	Tue	Wed	Thu	Fri	Average Weekday Hourly Traffic	Sat	Sun	Average Week Hourly Traffic	Average Week Profile
			17 Sep 25							
12:00 AM			44			44			44	
01:00 AM			35			35			35	
02:00 AM			43			43			43	
03:00 AM			64			64			64	
04:00 AM			156			156			156	
05:00 AM			342			342			342	
06:00 AM			599			599			599	
07:00 AM			**1147**			**1147**			**1147**	
08:00 AM			774			774			774	
09:00 AM			645			645			645	
10:00 AM			670			670			670	
11:00 AM			650			650			650	
12:00 PM			745			745			745	
01:00 PM			729			729			729	
02:00 PM			813			813			813	
03:00 PM			1029			1029			1029	
04:00 PM			**1047**			**1047**			**1047**	
05:00 PM			996			996			996	
06:00 PM			664			664			664	
07:00 PM			449			449			449	
08:00 PM			390			390			390	
09:00 PM			199			199			199	
10:00 PM			122			122			122	
11:00 PM			73			73			73	
Day Total			12425			12425			12425	
% Weekday Average			100%							
% Week Average			100%			100%				
AM Peak Volume			7:00 AM 1147			7:00 AM 1147			7:00 AM 1147	
PM Peak Volume			4:00 PM 1047			4:00 PM 1047			4:00 PM 1047	

Comments:

Report generated on 9/30/2025 3:50 PM

SOURCE: Quality Counts, LLC (http://www.qualitycounts.net)

TRUE DATA TO IMPROVE MOBILITY

Type of report: Midblock Count - Volume Data

LOCATION: US 281 S of CR 108 **QC JOB #:** 17178782

SPECIFIC LOCATION: **DIRECTION:** SB

CITY/STATE: Burnet, TX **DATE:** Sep 17 2025 - Sep 17 2025

Start Time	Mon	Tue	Wed 17 Sep 25	Thu	Fri	Average Weekday Hourly Traffic	Sat	Sun	Average Week Hourly Traffic	Average Week Profile
12:00 AM			15			15			15	
01:00 AM			16			16			16	
02:00 AM			23			23			23	
03:00 AM			34			34			34	
04:00 AM			111			111			111	
05:00 AM			239			239			239	
06:00 AM			376			376			376	
07:00 AM			**674**			**674**			**674**	
08:00 AM			465			465			465	
09:00 AM			340			340			340	
10:00 AM			332			332			332	
11:00 AM			282			282			282	
12:00 PM			360			360			360	
01:00 PM			348			348			348	
02:00 PM			387			387			387	
03:00 PM			**503**			**503**			**503**	
04:00 PM			461			461			461	
05:00 PM			417			417			417	
06:00 PM			302			302			302	
07:00 PM			209			209			209	
08:00 PM			178			178			178	
09:00 PM			99			99			99	
10:00 PM			45			45			45	
11:00 PM			40			40			40	
Day Total			6256			6256			6256	
% Weekday Average			100%							
% Week Average			100%			100%				
AM Peak Volume			7:00 AM 674			7:00 AM 674			7:00 AM 674	
PM Peak Volume			3:00 PM 503			3:00 PM 503			3:00 PM 503	

Comments:

Report generated on 9/30/2025 3:50 PM

SOURCE: Quality Counts, LLC (http://www.qualitycounts.net)

TRUE DATA TO IMPROVE MOBILITY

Type of report: Midblock Count - Volume Data

LOCATION: CR 108 W of US 281 **QC JOB #:** 17178783

SPECIFIC LOCATION: **DIRECTION:** EB

CITY/STATE: Burnet, TX **DATE:** Sep 17 2025 - Sep 17 2025

Start Time	Mon	Tue	Wed 17 Sep 25	Thu	Fri	Average Weekday Hourly Traffic	Sat	Sun	Average Week Hourly Traffic	Average Week Profile
12:00 AM			2			2			2	
01:00 AM			2			2			2	
02:00 AM			2			2			2	
03:00 AM			2			2			2	
04:00 AM			18			18			18	
05:00 AM			29			29			29	
06:00 AM			51			51			51	
07:00 AM			**79**			**79**			**79**	
08:00 AM			49			49			49	
09:00 AM			29			29			29	
10:00 AM			39			39			39	
11:00 AM			27			27			27	
12:00 PM			30			30			30	
01:00 PM			**40**			**40**			**40**	
02:00 PM			36			36			36	
03:00 PM			33			33			33	
04:00 PM			28			28			28	
05:00 PM			35			35			35	
06:00 PM			21			21			21	
07:00 PM			12			12			12	
08:00 PM			38			38			38	
09:00 PM			12			12			12	
10:00 PM			4			4			4	
11:00 PM			3			3			3	
Day Total			621			621			621	
% Weekday Average			100%							
% Week Average			100%			100%				
AM Peak Volume			7:00 AM 79			7:00 AM 79			7:00 AM 79	
PM Peak Volume			1:00 PM 40			1:00 PM 40			1:00 PM 40	

Comments:

Report generated on 9/30/2025 3:50 PM

SOURCE: Quality Counts, LLC (http://www.qualitycounts.net)

TRUE DATA TO IMPROVE MOBILITY

Type of report: Midblock Count - Volume Data

LOCATION: CR 108 W of US 281 **QC JOB #:** 17178783

SPECIFIC LOCATION: **DIRECTION:** EB, WB

CITY/STATE: Burnet, TX **DATE:** Sep 17 2025 - Sep 17 2025

Start Time	Mon	Tue	Wed 17 Sep 25	Thu	Fri	Average Weekday Hourly Traffic	Sat	Sun	Average Week Hourly Traffic	Average Week Profile
12:00 AM			2			2			2	
01:00 AM			3			3			3	
02:00 AM			3			3			3	
03:00 AM			2			2			2	
04:00 AM			24			24			24	
05:00 AM			36			36			36	
06:00 AM			68			68			68	
07:00 AM			**109**			**109**			**109**	
08:00 AM			75			75			75	
09:00 AM			51			51			51	
10:00 AM			57			57			57	
11:00 AM			65			65			65	
12:00 PM			57			57			57	
01:00 PM			73			73			73	
02:00 PM			73			73			73	
03:00 PM			66			66			66	
04:00 PM			68			68			68	
05:00 PM			**93**			**93**			**93**	
06:00 PM			57			57			57	
07:00 PM			37			37			37	
08:00 PM			66			66			66	
09:00 PM			17			17			17	
10:00 PM			10			10			10	
11:00 PM			3			3			3	
Day Total			1115			1115			1115	
% Weekday Average			100%							
% Week Average			100%			100%				
AM Peak Volume			7:00 AM 109			7:00 AM 109			7:00 AM 109	
PM Peak Volume			5:00 PM 93			5:00 PM 93			5:00 PM 93	

Comments:

Report generated on 9/30/2025 3:50 PM

SOURCE: Quality Counts, LLC (http://www.qualitycounts.net)

TRUE DATA TO IMPROVE MOBILITY

Type of report: Midblock Count - Volume Data

LOCATION: CR 108 W of US 281 **QC JOB #:** 17178783

SPECIFIC LOCATION: **DIRECTION:** WB

CITY/STATE: Burnet, TX **DATE:** Sep 17 2025 - Sep 17 2025

Start Time	Mon	Tue	Wed 17 Sep 25	Thu	Fri	Average Weekday Hourly Traffic	Sat	Sun	Average Week Hourly Traffic	Average Week Profile
12:00 AM			0			0			0	
01:00 AM			1			1			1	
02:00 AM			1			1			1	
03:00 AM			0			0			0	
04:00 AM			6			6			6	
05:00 AM			7			7			7	
06:00 AM			17			17			17	
07:00 AM			30			30			30	
08:00 AM			26			26			26	
09:00 AM			22			22			22	
10:00 AM			18			18			18	
11:00 AM			**38**			**38**			**38**	
12:00 PM			27			27			27	
01:00 PM			33			33			33	
02:00 PM			37			37			37	
03:00 PM			33			33			33	
04:00 PM			40			40			40	
05:00 PM			**58**			**58**			**58**	
06:00 PM			36			36			36	
07:00 PM			25			25			25	
08:00 PM			28			28			28	
09:00 PM			5			5			5	
10:00 PM			6			6			6	
11:00 PM			0			0			0	
Day Total			494			494			494	
% Weekday Average			100%							
% Week Average			100%			100%				
AM Peak Volume			11:00 AM 38			11:00 AM 38			11:00 AM 38	
PM Peak Volume			5:00 PM 58			5:00 PM 58			5:00 PM 58	

Comments:

Report generated on 9/30/2025 3:50 PM

SOURCE: Quality Counts, LLC (http://www.qualitycounts.net)

TRUE DATA TO IMPROVE MOBILITY

Type of report: Midblock Count - Volume Data

LOCATION: RR 2341 E of CR 114 **QC JOB #:** 17178784

SPECIFIC LOCATION: **DIRECTION:** EB

CITY/STATE: Burnet, TX **DATE:** Sep 17 2025 - Sep 17 2025

Start Time	Mon	Tue	Wed 17 Sep 25	Thu	Fri	Average Weekday Hourly Traffic	Sat	Sun	Average Week Hourly Traffic	Average Week Profile
12:00 AM			3			3			3	
01:00 AM			1			1			1	
02:00 AM			1			1			1	
03:00 AM			3			3			3	
04:00 AM			13			13			13	
05:00 AM			61			61			61	
06:00 AM			79			79			79	
07:00 AM			**127**			**127**			**127**	
08:00 AM			97			97			97	
09:00 AM			102			102			102	
10:00 AM			96			96			96	
11:00 AM			79			79			79	
12:00 PM			86			86			86	
01:00 PM			82			82			82	
02:00 PM			**87**			**87**			**87**	
03:00 PM			79			79			79	
04:00 PM			86			86			86	
05:00 PM			71			71			71	
06:00 PM			69			69			69	
07:00 PM			42			42			42	
08:00 PM			38			38			38	
09:00 PM			10			10			10	
10:00 PM			2			2			2	
11:00 PM			5			5			5	
Day Total			1319			1319			1319	
% Weekday Average			100%							
% Week Average			100%			100%				
AM Peak Volume			7:00 AM 127			7:00 AM 127			7:00 AM 127	
PM Peak Volume			2:00 PM 87			2:00 PM 87			2:00 PM 87	

Comments:

Report generated on 9/30/2025 3:50 PM

SOURCE: Quality Counts, LLC (http://www.qualitycounts.net)

TRUE DATA TO IMPROVE MOBILITY

Type of report: Midblock Count - Volume Data

LOCATION: RR 2341 E of CR 114 **QC JOB #:** 17178784

SPECIFIC LOCATION: **DIRECTION:** EB, WB

CITY/STATE: Burnet, TX **DATE:** Sep 17 2025 - Sep 17 2025

Start Time	Mon	Tue	Wed 17 Sep 25	Thu	Fri	Average Weekday Hourly Traffic	Sat	Sun	Average Week Hourly Traffic	Average Week Profile
12:00 AM			5			5			5	
01:00 AM			2			2			2	
02:00 AM			2			2			2	
03:00 AM			3			3			3	
04:00 AM			14			14			14	
05:00 AM			69			69			69	
06:00 AM			108			108			108	
07:00 AM			**190**			**190**			**190**	
08:00 AM			184			184			184	
09:00 AM			173			173			173	
10:00 AM			175			175			175	
11:00 AM			158			158			158	
12:00 PM			176			176			176	
01:00 PM			170			170			170	
02:00 PM			172			172			172	
03:00 PM			188			188			188	
04:00 PM			**212**			**212**			**212**	
05:00 PM			194			194			194	
06:00 PM			164			164			164	
07:00 PM			115			115			115	
08:00 PM			112			112			112	
09:00 PM			32			32			32	
10:00 PM			22			22			22	
11:00 PM			11			11			11	
Day Total			2651			2651			2651	
% Weekday Average			100%							
% Week Average			100%			100%				
AM Peak Volume			7:00 AM 190			7:00 AM 190			7:00 AM 190	
PM Peak Volume			4:00 PM 212			4:00 PM 212			4:00 PM 212	

Comments:

Report generated on 9/30/2025 3:50 PM

SOURCE: Quality Counts, LLC (http://www.qualitycounts.net)

TRUE DATA TO IMPROVE MOBILITY

Type of report: Midblock Count - Volume Data

LOCATION: RR 2341 E of CR 114 **QC JOB #:** 17178784

SPECIFIC LOCATION: **DIRECTION:** WB

CITY/STATE: Burnet, TX **DATE:** Sep 17 2025 - Sep 17 2025

Start Time	Mon	Tue	Wed 17 Sep 25	Thu	Fri	Average Weekday Hourly Traffic	Sat	Sun	Average Week Hourly Traffic	Average Week Profile
12:00 AM			2			2			2	
01:00 AM			1			1			1	
02:00 AM			1			1			1	
03:00 AM			0			0			0	
04:00 AM			1			1			1	
05:00 AM			8			8			8	
06:00 AM			29			29			29	
07:00 AM			63			63			63	
08:00 AM			**87**			**87**			**87**	
09:00 AM			71			71			71	
10:00 AM			79			79			79	
11:00 AM			79			79			79	
12:00 PM			90			90			90	
01:00 PM			88			88			88	
02:00 PM			85			85			85	
03:00 PM			109			109			109	
04:00 PM			**126**			**126**			**126**	
05:00 PM			123			123			123	
06:00 PM			95			95			95	
07:00 PM			73			73			73	
08:00 PM			74			74			74	
09:00 PM			22			22			22	
10:00 PM			20			20			20	
11:00 PM			6			6			6	
Day Total			1332			1332			1332	
% Weekday Average			100%							
% Week Average			100%			100%				
AM Peak Volume			8:00 AM 87			8:00 AM 87			8:00 AM 87	
PM Peak Volume			4:00 PM 126			4:00 PM 126			4:00 PM 126	

Comments:

Report generated on 9/30/2025 3:50 PM

SOURCE: Quality Counts, LLC (http://www.qualitycounts.net)

TRUE DATA TO IMPROVE MOBILITY

Type of report: Midblock Count - Volume Data

LOCATION: CR 114 S of RR 2341 **QC JOB #:** 17178785

SPECIFIC LOCATION: **DIRECTION:** NB

CITY/STATE: Burnet, TX **DATE:** Sep 17 2025 - Sep 17 2025

Start Time	Mon	Tue	Wed 17 Sep 25	Thu	Fri	Average Weekday Hourly Traffic	Sat	Sun	Average Week Hourly Traffic	Average Week Profile
12:00 AM			1			1			1	
01:00 AM			0			0			0	
02:00 AM			2			2			2	
03:00 AM			1			1			1	
04:00 AM			0			0			0	
05:00 AM			11			11			11	
06:00 AM			13			13			13	
07:00 AM			**29**			**29**			**29**	
08:00 AM			23			23			23	
09:00 AM			20			20			20	
10:00 AM			22			22			22	
11:00 AM			20			20			20	
12:00 PM			25			25			25	
01:00 PM			19			19			19	
02:00 PM			26			26			26	
03:00 PM			20			20			20	
04:00 PM			**35**			**35**			**35**	
05:00 PM			34			34			34	
06:00 PM			25			25			25	
07:00 PM			10			10			10	
08:00 PM			25			25			25	
09:00 PM			4			4			4	
10:00 PM			3			3			3	
11:00 PM			9			9			9	
Day Total			377			377			377	
% Weekday Average			100%							
% Week Average			100%			100%				
AM Peak Volume			7:00 AM 29			7:00 AM 29			7:00 AM 29	
PM Peak Volume			4:00 PM 35			4:00 PM 35			4:00 PM 35	

Comments:

Report generated on 9/30/2025 3:50 PM

SOURCE: Quality Counts, LLC (http://www.qualitycounts.net)

TRUE DATA TO IMPROVE MOBILITY

Type of report: Midblock Count - Volume Data

LOCATION: CR 114 S of RR 2341 **QC JOB #:** 17178785

SPECIFIC LOCATION: **DIRECTION:** NB, SB

CITY/STATE: Burnet, TX **DATE:** Sep 17 2025 - Sep 17 2025

Start Time	Mon	Tue	Wed 17 Sep 25	Thu	Fri	Average Weekday Hourly Traffic	Sat	Sun	Average Week Hourly Traffic	Average Week Profile
12:00 AM			1			1			1	
01:00 AM			0			0			0	
02:00 AM			2			2			2	
03:00 AM			1			1			1	
04:00 AM			0			0			0	
05:00 AM			12			12			12	
06:00 AM			34			34			34	
07:00 AM			**64**			**64**			**64**	
08:00 AM			48			48			48	
09:00 AM			41			41			41	
10:00 AM			46			46			46	
11:00 AM			41			41			41	
12:00 PM			49			49			49	
01:00 PM			44			44			44	
02:00 PM			46			46			46	
03:00 PM			49			49			49	
04:00 PM			59			59			59	
05:00 PM			**69**			**69**			**69**	
06:00 PM			47			47			47	
07:00 PM			27			27			27	
08:00 PM			39			39			39	
09:00 PM			8			8			8	
10:00 PM			10			10			10	
11:00 PM			11			11			11	
Day Total			748			748			748	
% Weekday Average			100%							
% Week Average			100%			100%				
AM Peak Volume			7:00 AM 64			7:00 AM 64			7:00 AM 64	
PM Peak Volume			5:00 PM 69			5:00 PM 69			5:00 PM 69	

Comments:

Report generated on 9/30/2025 3:50 PM

SOURCE: Quality Counts, LLC (http://www.qualitycounts.net)

TRUE DATA TO IMPROVE MOBILITY

Type of report: Midblock Count - Volume Data

LOCATION: CR 114 S of RR 2341 **QC JOB #:** 17178785

SPECIFIC LOCATION: **DIRECTION:** SB

CITY/STATE: Burnet, TX **DATE:** Sep 17 2025 - Sep 17 2025

Start Time	Mon	Tue	Wed 17 Sep 25	Thu	Fri	Average Weekday Hourly Traffic	Sat	Sun	Average Week Hourly Traffic	Average Week Profile
12:00 AM			0			0			0	
01:00 AM			0			0			0	
02:00 AM			0			0			0	
03:00 AM			0			0			0	
04:00 AM			0			0			0	
05:00 AM			1			1			1	
06:00 AM			21			21			21	
07:00 AM			**35**			**35**			**35**	
08:00 AM			25			25			25	
09:00 AM			21			21			21	
10:00 AM			24			24			24	
11:00 AM			21			21			21	
12:00 PM			24			24			24	
01:00 PM			25			25			25	
02:00 PM			20			20			20	
03:00 PM			29			29			29	
04:00 PM			24			24			24	
05:00 PM			**35**			**35**			**35**	
06:00 PM			22			22			22	
07:00 PM			17			17			17	
08:00 PM			14			14			14	
09:00 PM			4			4			4	
10:00 PM			7			7			7	
11:00 PM			2			2			2	
Day Total			371			371			371	
% Weekday Average			100%							
% Week Average			100%			100%				
AM Peak Volume			7:00 AM 35			7:00 AM 35			7:00 AM 35	
PM Peak Volume			5:00 PM 35			5:00 PM 35			5:00 PM 35	

Comments:

Report generated on 9/30/2025 3:50 PM

SOURCE: Quality Counts, LLC (http://www.qualitycounts.net)

TRUE DATA TO IMPROVE MOBILITY

Type of report: Midblock Count - Volume Data

LOCATION: RR 2341 W of CR 114 **QC JOB #:** 17178786

SPECIFIC LOCATION: **DIRECTION:** EB

CITY/STATE: Burnet, TX **DATE:** Sep 17 2025 - Sep 17 2025

Start Time	Mon	Tue	Wed 17 Sep 25	Thu	Fri	Average Weekday Hourly Traffic	Sat	Sun	Average Week Hourly Traffic	Average Week Profile
12:00 AM			2			2			2	
01:00 AM			1			1			1	
02:00 AM			1			1			1	
03:00 AM			2			2			2	
04:00 AM			13			13			13	
05:00 AM			51			51			51	
06:00 AM			81			81			81	
07:00 AM			**117**			**117**			**117**	
08:00 AM			86			86			86	
09:00 AM			98			98			98	
10:00 AM			90			90			90	
11:00 AM			71			71			71	
12:00 PM			**82**			**82**			**82**	
01:00 PM			81			81			81	
02:00 PM			77			77			77	
03:00 PM			74			74			74	
04:00 PM			73			73			73	
05:00 PM			65			65			65	
06:00 PM			64			64			64	
07:00 PM			40			40			40	
08:00 PM			22			22			22	
09:00 PM			10			10			10	
10:00 PM			3			3			3	
11:00 PM			0			0			0	
Day Total			1204			1204			1204	
% Weekday Average			100%							
% Week Average			100%			100%				
AM Peak Volume			7:00 AM 117			7:00 AM 117			7:00 AM 117	
PM Peak Volume			12:00 PM 82			12:00 PM 82			12:00 PM 82	

Comments:

Report generated on 9/30/2025 3:50 PM

SOURCE: Quality Counts, LLC (http://www.qualitycounts.net)

TRUE DATA TO IMPROVE MOBILITY

Type of report: Midblock Count - Volume Data

LOCATION: RR 2341 W of CR 114 **QC JOB #:** 17178786

SPECIFIC LOCATION: **DIRECTION:** EB, WB

CITY/STATE: Burnet, TX **DATE:** Sep 17 2025 - Sep 17 2025

Start Time	Mon	Tue	Wed 17 Sep 25	Thu	Fri	Average Weekday Hourly Traffic	Sat	Sun	Average Week Hourly Traffic	Average Week Profile
12:00 AM			4			4			4	
01:00 AM			2			2			2	
02:00 AM			4			4			4	
03:00 AM			2			2			2	
04:00 AM			14			14			14	
05:00 AM			59			59			59	
06:00 AM			104			104			104	
07:00 AM			**164**			**164**			**164**	
08:00 AM			160			160			160	
09:00 AM			164			164			164	
10:00 AM			161			161			161	
11:00 AM			141			141			141	
12:00 PM			169			169			169	
01:00 PM			162			162			162	
02:00 PM			158			158			158	
03:00 PM			169			169			169	
04:00 PM			**197**			**197**			**197**	
05:00 PM			181			181			181	
06:00 PM			157			157			157	
07:00 PM			104			104			104	
08:00 PM			91			91			91	
09:00 PM			32			32			32	
10:00 PM			20			20			20	
11:00 PM			8			8			8	
Day Total			2427			2427			2427	
% Weekday Average			100%							
% Week Average			100%			100%				
AM Peak Volume			7:00 AM 164			7:00 AM 164			7:00 AM 164	
PM Peak Volume			4:00 PM 197			4:00 PM 197			4:00 PM 197	

Comments:

Report generated on 9/30/2025 3:50 PM

SOURCE: Quality Counts, LLC (http://www.qualitycounts.net)

TRUE DATA TO IMPROVE MOBILITY

Type of report: Midblock Count - Volume Data

LOCATION: RR 2341 W of CR 114 **QC JOB #:** 17178786

SPECIFIC LOCATION: **DIRECTION:** WB

CITY/STATE: Burnet, TX **DATE:** Sep 17 2025 - Sep 17 2025

Start Time	Mon	Tue	Wed 17 Sep 25	Thu	Fri	Average Weekday Hourly Traffic	Sat	Sun	Average Week Hourly Traffic	Average Week Profile
12:00 AM			2			2			2	
01:00 AM			1			1			1	
02:00 AM			3			3			3	
03:00 AM			0			0			0	
04:00 AM			1			1			1	
05:00 AM			8			8			8	
06:00 AM			23			23			23	
07:00 AM			47			47			47	
08:00 AM			**74**			**74**			**74**	
09:00 AM			66			66			66	
10:00 AM			71			71			71	
11:00 AM			70			70			70	
12:00 PM			87			87			87	
01:00 PM			81			81			81	
02:00 PM			81			81			81	
03:00 PM			95			95			95	
04:00 PM			**124**			**124**			**124**	
05:00 PM			116			116			116	
06:00 PM			93			93			93	
07:00 PM			64			64			64	
08:00 PM			69			69			69	
09:00 PM			22			22			22	
10:00 PM			17			17			17	
11:00 PM			8			8			8	
Day Total			1223			1223			1223	
% Weekday Average			100%							
% Week Average			100%			100%				
AM Peak Volume			8:00 AM 74			8:00 AM 74			8:00 AM 74	
PM Peak Volume			4:00 PM 124			4:00 PM 124			4:00 PM 124	

Comments:

Report generated on 9/30/2025 3:50 PM

SOURCE: Quality Counts, LLC (http://www.qualitycounts.net)

TRUE DATA TO IMPROVE MOBILITY

Type of report: Midblock Count - Volume Data

LOCATION: CR 114 N of FM 690 **QC JOB #:** 17178787

SPECIFIC LOCATION: **DIRECTION:** NB

CITY/STATE: Burnet, TX **DATE:** Sep 17 2025 - Sep 17 2025

Start Time	Mon	Tue	Wed 17 Sep 25	Thu	Fri	Average Weekday Hourly Traffic	Sat	Sun	Average Week Hourly Traffic	Average Week Profile
12:00 AM			0			0			0	
01:00 AM			0			0			0	
02:00 AM			0			0			0	
03:00 AM			0			0			0	
04:00 AM			0			0			0	
05:00 AM			0			0			0	
06:00 AM			1			1			1	
07:00 AM			1			1			1	
08:00 AM			2			2			2	
09:00 AM			4			4			4	
10:00 AM			2			2			2	
11:00 AM			**6**			**6**			**6**	
12:00 PM			4			4			4	
01:00 PM			4			4			4	
02:00 PM			**6**			**6**			**6**	
03:00 PM			4			4			4	
04:00 PM			4			4			4	
05:00 PM			3			3			3	
06:00 PM			1			1			1	
07:00 PM			2			2			2	
08:00 PM			6			6			6	
09:00 PM			1			1			1	
10:00 PM			0			0			0	
11:00 PM			0			0			0	
Day Total			51			51			51	
% Weekday Average			100%							
% Week Average			100%			100%				
AM Peak Volume			11:00 AM 6			11:00 AM 6			11:00 AM 6	
PM Peak Volume			2:00 PM 6			2:00 PM 6			2:00 PM 6	

Comments:

Report generated on 9/30/2025 3:50 PM

SOURCE: Quality Counts, LLC (http://www.qualitycounts.net)

TRUE DATA TO IMPROVE MOBILITY

Type of report: Midblock Count - Volume Data

LOCATION: CR 114 N of FM 690 **QC JOB #:** 17178787

SPECIFIC LOCATION: **DIRECTION:** NB, SB

CITY/STATE: Burnet, TX **DATE:** Sep 17 2025 - Sep 17 2025

Start Time	Mon	Tue	Wed 17 Sep 25	Thu	Fri	Average Weekday Hourly Traffic	Sat	Sun	Average Week Hourly Traffic	Average Week Profile
12:00 AM			0			0			0	
01:00 AM			0			0			0	
02:00 AM			0			0			0	
03:00 AM			1			1			1	
04:00 AM			0			0			0	
05:00 AM			2			2			2	
06:00 AM			5			5			5	
07:00 AM			4			4			4	
08:00 AM			4			4			4	
09:00 AM			**8**			**8**			**8**	
10:00 AM			4			4			4	
11:00 AM			8			8			8	
12:00 PM			7			7			7	
01:00 PM			7			7			7	
02:00 PM			11			11			11	
03:00 PM			8			8			8	
04:00 PM			**14**			**14**			**14**	
05:00 PM			5			5			5	
06:00 PM			3			3			3	
07:00 PM			2			2			2	
08:00 PM			7			7			7	
09:00 PM			2			2			2	
10:00 PM			0			0			0	
11:00 PM			0			0			0	
Day Total			102			102			102	
% Weekday Average			100%							
% Week Average			100%			100%				
AM Peak Volume			9:00 AM 8			9:00 AM 8			9:00 AM 8	
PM Peak Volume			4:00 PM 14			4:00 PM 14			4:00 PM 14	

Comments:

Report generated on 9/30/2025 3:50 PM

SOURCE: Quality Counts, LLC (http://www.qualitycounts.net)

TRUE DATA TO IMPROVE MOBILITY

Type of report: Midblock Count - Volume Data

LOCATION: CR 114 N of FM 690 **QC JOB #:** 17178787

SPECIFIC LOCATION: **DIRECTION:** SB

CITY/STATE: Burnet, TX **DATE:** Sep 17 2025 - Sep 17 2025

Start Time	Mon	Tue	Wed	Thu	Fri	Average Weekday Hourly Traffic	Sat	Sun	Average Week Hourly Traffic	Average Week Profile
			17 Sep 25							
12:00 AM			0			0			0	
01:00 AM			0			0			0	
02:00 AM			0			0			0	
03:00 AM			1			1			1	
04:00 AM			0			0			0	
05:00 AM			2			2			2	
06:00 AM			**4**			**4**			**4**	
07:00 AM			3			3			3	
08:00 AM			2			2			2	
09:00 AM			4			4			4	
10:00 AM			2			2			2	
11:00 AM			2			2			2	
12:00 PM			3			3			3	
01:00 PM			3			3			3	
02:00 PM			5			5			5	
03:00 PM			4			4			4	
04:00 PM			**10**			**10**			**10**	
05:00 PM			2			2			2	
06:00 PM			2			2			2	
07:00 PM			0			0			0	
08:00 PM			1			1			1	
09:00 PM			1			1			1	
10:00 PM			0			0			0	
11:00 PM			0			0			0	
Day Total			51			51			51	
% Weekday Average			100%							
% Week Average			100%			100%				
AM Peak Volume			6:00 AM 4			6:00 AM 4			6:00 AM 4	
PM Peak Volume			4:00 PM 10			4:00 PM 10			4:00 PM 10	

Comments:

Report generated on 9/30/2025 3:50 PM

SOURCE: Quality Counts, LLC (http://www.qualitycounts.net)

TRUE DATA TO IMPROVE MOBILITY

Type of report: Midblock Count - Volume Data

LOCATION: FM 690 E of CR 114 **QC JOB #:** 17178788

SPECIFIC LOCATION: **DIRECTION:** EB

CITY/STATE: Burnet, TX **DATE:** Sep 17 2025 - Sep 17 2025

Start Time	Mon	Tue	Wed 17 Sep 25	Thu	Fri	Average Weekday Hourly Traffic	Sat	Sun	Average Week Hourly Traffic	Average Week Profile
12:00 AM			1			1			1	
01:00 AM			0			0			0	
02:00 AM			2			2			2	
03:00 AM			1			1			1	
04:00 AM			0			0			0	
05:00 AM			8			8			8	
06:00 AM			20			20			20	
07:00 AM			**25**			**25**			**25**	
08:00 AM			17			17			17	
09:00 AM			14			14			14	
10:00 AM			15			15			15	
11:00 AM			14			14			14	
12:00 PM			21			21			21	
01:00 PM			15			15			15	
02:00 PM			19			19			19	
03:00 PM			16			16			16	
04:00 PM			**27**			**27**			**27**	
05:00 PM			17			17			17	
06:00 PM			16			16			16	
07:00 PM			9			9			9	
08:00 PM			5			5			5	
09:00 PM			3			3			3	
10:00 PM			3			3			3	
11:00 PM			5			5			5	
Day Total			273			273			273	
% Weekday Average			100%							
% Week Average			100%			100%				
AM Peak Volume			7:00 AM 25			7:00 AM 25			7:00 AM 25	
PM Peak Volume			4:00 PM 27			4:00 PM 27			4:00 PM 27	

Comments:

Report generated on 9/30/2025 3:50 PM

SOURCE: Quality Counts, LLC (http://www.qualitycounts.net)

TRUE DATA TO IMPROVE MOBILITY

Type of report: Midblock Count - Volume Data

LOCATION: FM 690 E of CR 114 **QC JOB #:** 17178788

SPECIFIC LOCATION: **DIRECTION:** EB, WB

CITY/STATE: Burnet, TX **DATE:** Sep 17 2025 - Sep 17 2025

Start Time	Mon	Tue	Wed 17 Sep 25	Thu	Fri	Average Weekday Hourly Traffic	Sat	Sun	Average Week Hourly Traffic	Average Week Profile
12:00 AM			1			1			1	
01:00 AM			0			0			0	
02:00 AM			2			2			2	
03:00 AM			1			1			1	
04:00 AM			0			0			0	
05:00 AM			9			9			9	
06:00 AM			30			30			30	
07:00 AM			**44**			**44**			**44**	
08:00 AM			28			28			28	
09:00 AM			31			31			31	
10:00 AM			30			30			30	
11:00 AM			38			38			38	
12:00 PM			42			42			42	
01:00 PM			32			32			32	
02:00 PM			39			39			39	
03:00 PM			42			42			42	
04:00 PM			**48**			**48**			**48**	
05:00 PM			46			46			46	
06:00 PM			35			35			35	
07:00 PM			20			20			20	
08:00 PM			18			18			18	
09:00 PM			4			4			4	
10:00 PM			8			8			8	
11:00 PM			6			6			6	
Day Total			554			554			554	
% Weekday Average			100%							
% Week Average			100%			100%				
AM Peak Volume			7:00 AM 44			7:00 AM 44			7:00 AM 44	
PM Peak Volume			4:00 PM 48			4:00 PM 48			4:00 PM 48	

Comments:

Report generated on 9/30/2025 3:50 PM

SOURCE: Quality Counts, LLC (http://www.qualitycounts.net)

TRUE DATA TO IMPROVE MOBILITY

Type of report: Midblock Count - Volume Data

LOCATION: FM 690 E of CR 114 **QC JOB #:** 17178788

SPECIFIC LOCATION: **DIRECTION:** WB

CITY/STATE: Burnet, TX **DATE:** Sep 17 2025 - Sep 17 2025

Start Time	Mon	Tue	Wed 17 Sep 25	Thu	Fri	Average Weekday Hourly Traffic	Sat	Sun	Average Week Hourly Traffic	Average Week Profile
12:00 AM			0			0			0	
01:00 AM			0			0			0	
02:00 AM			0			0			0	
03:00 AM			0			0			0	
04:00 AM			0			0			0	
05:00 AM			1			1			1	
06:00 AM			10			10			10	
07:00 AM			19			19			19	
08:00 AM			11			11			11	
09:00 AM			17			17			17	
10:00 AM			15			15			15	
11:00 AM			**24**			**24**			**24**	
12:00 PM			21			21			21	
01:00 PM			17			17			17	
02:00 PM			20			20			20	
03:00 PM			26			26			26	
04:00 PM			21			21			21	
05:00 PM			**29**			**29**			**29**	
06:00 PM			19			19			19	
07:00 PM			11			11			11	
08:00 PM			13			13			13	
09:00 PM			1			1			1	
10:00 PM			5			5			5	
11:00 PM			1			1			1	
Day Total			281			281			281	
% Weekday Average			100%							
% Week Average			100%			100%				
AM Peak Volume			11:00 AM 24			11:00 AM 24			11:00 AM 24	
PM Peak Volume			5:00 PM 29			5:00 PM 29			5:00 PM 29	

Comments:

Report generated on 9/30/2025 3:50 PM

SOURCE: Quality Counts, LLC (http://www.qualitycounts.net)

TRUE DATA TO IMPROVE MOBILITY

Type of report: Midblock Count - Volume Data

LOCATION: FM 690 W of CR 114 **QC JOB #:** 17178789

SPECIFIC LOCATION: **DIRECTION:** EB

CITY/STATE: Burnet, TX **DATE:** Sep 17 2025 - Sep 17 2025

Start Time	Mon	Tue	Wed	Thu	Fri	Average Weekday Hourly Traffic	Sat	Sun	Average Week Hourly Traffic	Average Week Profile
			17 Sep 25							
12:00 AM			1			1			1	
01:00 AM			0			0			0	
02:00 AM			2			2			2	
03:00 AM			0			0			0	
04:00 AM			0			0			0	
05:00 AM			6			6			6	
06:00 AM			16			16			16	
07:00 AM			**23**			**23**			**23**	
08:00 AM			17			17			17	
09:00 AM			10			10			10	
10:00 AM			15			15			15	
11:00 AM			13			13			13	
12:00 PM			**21**			**21**			**21**	
01:00 PM			13			13			13	
02:00 PM			14			14			14	
03:00 PM			15			15			15	
04:00 PM			20			20			20	
05:00 PM			16			16			16	
06:00 PM			15			15			15	
07:00 PM			10			10			10	
08:00 PM			6			6			6	
09:00 PM			2			2			2	
10:00 PM			3			3			3	
11:00 PM			5			5			5	
Day Total			243			243			243	
% Weekday Average			100%							
% Week Average			100%			100%				
AM Peak Volume			7:00 AM 23			7:00 AM 23			7:00 AM 23	
PM Peak Volume			12:00 PM 21			12:00 PM 21			12:00 PM 21	

Comments:

Report generated on 9/30/2025 3:50 PM

SOURCE: Quality Counts, LLC (http://www.qualitycounts.net)

TRUE DATA TO IMPROVE MOBILITY

Type of report: Midblock Count - Volume Data

LOCATION: FM 690 W of CR 114 **QC JOB #:** 17178789

SPECIFIC LOCATION: **DIRECTION:** EB, WB

CITY/STATE: Burnet, TX **DATE:** Sep 17 2025 - Sep 17 2025

Start Time	Mon	Tue	Wed 17 Sep 25	Thu	Fri	Average Weekday Hourly Traffic	Sat	Sun	Average Week Hourly Traffic	Average Week Profile
12:00 AM			1			1			1	
01:00 AM			0			0			0	
02:00 AM			2			2			2	
03:00 AM			0			0			0	
04:00 AM			0			0			0	
05:00 AM			7			7			7	
06:00 AM			25			25			25	
07:00 AM			**42**			**42**			**42**	
08:00 AM			28			28			28	
09:00 AM			23			23			23	
10:00 AM			30			30			30	
11:00 AM			32			32			32	
12:00 PM			41			41			41	
01:00 PM			27			27			27	
02:00 PM			28			28			28	
03:00 PM			40			40			40	
04:00 PM			40			40			40	
05:00 PM			**43**			**43**			**43**	
06:00 PM			34			34			34	
07:00 PM			20			20			20	
08:00 PM			15			15			15	
09:00 PM			2			2			2	
10:00 PM			8			8			8	
11:00 PM			6			6			6	
Day Total			494			494			494	
% Weekday Average			100%							
% Week Average			100%			100%				
AM Peak Volume			7:00 AM 42			7:00 AM 42			7:00 AM 42	
PM Peak Volume			5:00 PM 43			5:00 PM 43			5:00 PM 43	

Comments:

Report generated on 9/30/2025 3:50 PM

SOURCE: Quality Counts, LLC (http://www.qualitycounts.net)

TRUE DATA TO IMPROVE MOBILITY

Type of report: Midblock Count - Volume Data

LOCATION: FM 690 W of CR 114 **QC JOB #:** 17178789

SPECIFIC LOCATION: **DIRECTION:** WB

CITY/STATE: Burnet, TX **DATE:** Sep 17 2025 - Sep 17 2025

Start Time	Mon	Tue	Wed 17 Sep 25	Thu	Fri	Average Weekday Hourly Traffic	Sat	Sun	Average Week Hourly Traffic	Average Week Profile
12:00 AM			0			0			0	
01:00 AM			0			0			0	
02:00 AM			0			0			0	
03:00 AM			0			0			0	
04:00 AM			0			0			0	
05:00 AM			1			1			1	
06:00 AM			9			9			9	
07:00 AM			**19**			**19**			**19**	
08:00 AM			11			11			11	
09:00 AM			13			13			13	
10:00 AM			15			15			15	
11:00 AM			19			19			19	
12:00 PM			20			20			20	
01:00 PM			14			14			14	
02:00 PM			14			14			14	
03:00 PM			25			25			25	
04:00 PM			20			20			20	
05:00 PM			**27**			**27**			**27**	
06:00 PM			19			19			19	
07:00 PM			10			10			10	
08:00 PM			9			9			9	
09:00 PM			0			0			0	
10:00 PM			5			5			5	
11:00 PM			1			1			1	
Day Total			251			251			251	
% Weekday Average			100%							
% Week Average			100%			100%				
AM Peak Volume			7:00 AM 19			7:00 AM 19			7:00 AM 19	
PM Peak Volume			5:00 PM 27			5:00 PM 27			5:00 PM 27	

Comments:

Report generated on 9/30/2025 3:50 PM

SOURCE: Quality Counts, LLC (http://www.qualitycounts.net)

TRUE DATA TO IMPROVE MOBILITY

Type of report: Midblock Count - Volume Data

LOCATION: PK RD 4 W N of CR 116 **QC JOB #:** 17178790

SPECIFIC LOCATION: **DIRECTION:** NB

CITY/STATE: Burnet, TX **DATE:** Sep 17 2025 - Sep 17 2025

Start Time	Mon	Tue	Wed 17 Sep 25	Thu	Fri	Average Weekday Hourly Traffic	Sat	Sun	Average Week Hourly Traffic	Average Week Profile
12:00 AM			1			1			1	
01:00 AM			1			1			1	
02:00 AM			1			1			1	
03:00 AM			3			3			3	
04:00 AM			3			3			3	
05:00 AM			1			1			1	
06:00 AM			17			17			17	
07:00 AM			17			17			17	
08:00 AM			16			16			16	
09:00 AM			15			15			15	
10:00 AM			**23**			**23**			**23**	
11:00 AM			21			21			21	
12:00 PM			**21**			**21**			**21**	
01:00 PM			21			21			21	
02:00 PM			16			16			16	
03:00 PM			12			12			12	
04:00 PM			16			16			16	
05:00 PM			8			8			8	
06:00 PM			15			15			15	
07:00 PM			7			7			7	
08:00 PM			12			12			12	
09:00 PM			5			5			5	
10:00 PM			5			5			5	
11:00 PM			2			2			2	
Day Total			259			259			259	
% Weekday Average			100%							
% Week Average			100%			100%				
AM Peak Volume			10:00 AM 23			10:00 AM 23			10:00 AM 23	
PM Peak Volume			12:00 PM 21			12:00 PM 21			12:00 PM 21	

Comments:

Report generated on 9/30/2025 3:50 PM

SOURCE: Quality Counts, LLC (http://www.qualitycounts.net)

TRUE DATA TO IMPROVE MOBILITY

Type of report: Midblock Count - Volume Data

LOCATION: PK RD 4 W N of CR 116 **QC JOB #:** 17178790

SPECIFIC LOCATION: **DIRECTION:** NB, SB

CITY/STATE: Burnet, TX **DATE:** Sep 17 2025 - Sep 17 2025

Start Time	Mon	Tue	Wed 17 Sep 25	Thu	Fri	Average Weekday Hourly Traffic	Sat	Sun	Average Week Hourly Traffic	Average Week Profile
12:00 AM			1			1			1	
01:00 AM			2			2			2	
02:00 AM			2			2			2	
03:00 AM			4			4			4	
04:00 AM			3			3			3	
05:00 AM			2			2			2	
06:00 AM			23			23			23	
07:00 AM			23			23			23	
08:00 AM			27			27			27	
09:00 AM			27			27			27	
10:00 AM			**48**			**48**			**48**	
11:00 AM			43			43			43	
12:00 PM			**41**			**41**			**41**	
01:00 PM			33			33			33	
02:00 PM			29			29			29	
03:00 PM			26			26			26	
04:00 PM			32			32			32	
05:00 PM			25			25			25	
06:00 PM			27			27			27	
07:00 PM			21			21			21	
08:00 PM			16			16			16	
09:00 PM			8			8			8	
10:00 PM			8			8			8	
11:00 PM			3			3			3	
Day Total			474			474			474	
% Weekday Average			100%							
% Week Average			100%			100%				
AM Peak Volume			10:00 AM 48			10:00 AM 48			10:00 AM 48	
PM Peak Volume			12:00 PM 41			12:00 PM 41			12:00 PM 41	

Comments:

Report generated on 9/30/2025 3:50 PM

SOURCE: Quality Counts, LLC (http://www.qualitycounts.net)

TRUE DATA TO IMPROVE MOBILITY

Type of report: Midblock Count - Volume Data

LOCATION: PK RD 4 W N of CR 116 **QC JOB #:** 17178790

SPECIFIC LOCATION: **DIRECTION:** SB

CITY/STATE: Burnet, TX **DATE:** Sep 17 2025 - Sep 17 2025

Start Time	Mon	Tue	Wed 17 Sep 25	Thu	Fri	Average Weekday Hourly Traffic	Sat	Sun	Average Week Hourly Traffic	Average Week Profile
12:00 AM			0			0			0	
01:00 AM			1			1			1	
02:00 AM			1			1			1	
03:00 AM			1			1			1	
04:00 AM			0			0			0	
05:00 AM			1			1			1	
06:00 AM			6			6			6	
07:00 AM			6			6			6	
08:00 AM			11			11			11	
09:00 AM			12			12			12	
10:00 AM			**25**			**25**			**25**	
11:00 AM			22			22			22	
12:00 PM			**20**			**20**			**20**	
01:00 PM			12			12			12	
02:00 PM			13			13			13	
03:00 PM			14			14			14	
04:00 PM			16			16			16	
05:00 PM			17			17			17	
06:00 PM			12			12			12	
07:00 PM			14			14			14	
08:00 PM			4			4			4	
09:00 PM			3			3			3	
10:00 PM			3			3			3	
11:00 PM			1			1			1	
Day Total			215			215			215	
% Weekday Average			100%							
% Week Average			100%			100%				
AM Peak Volume			10:00 AM 25			10:00 AM 25			10:00 AM 25	
PM Peak Volume			12:00 PM 20			12:00 PM 20			12:00 PM 20	

Comments:

Report generated on 9/30/2025 3:50 PM

SOURCE: Quality Counts, LLC (http://www.qualitycounts.net)

TRUE DATA TO IMPROVE MOBILITY

Type of report: Midblock Count - Volume Data

LOCATION: CR 116 E of PK RD 4 W
QC JOB #: 17178791
SPECIFIC LOCATION:
DIRECTION: EB
CITY/STATE: Burnet, TX
DATE: Sep 17 2025 - Sep 17 2025

Start Time	Mon	Tue	Wed 17 Sep 25	Thu	Fri	Average Weekday Hourly Traffic	Sat	Sun	Average Week Hourly Traffic	Average Week Profile
12:00 AM			5			5			5	
01:00 AM			0			0			0	
02:00 AM			2			2			2	
03:00 AM			4			4			4	
04:00 AM			18			18			18	
05:00 AM			60			60			60	
06:00 AM			99			99			99	
07:00 AM			**140**			**140**			**140**	
08:00 AM			96			96			96	
09:00 AM			75			75			75	
10:00 AM			82			82			82	
11:00 AM			69			69			69	
12:00 PM			68			68			68	
01:00 PM			73			73			73	
02:00 PM			83			83			83	
03:00 PM			86			86			86	
04:00 PM			78			78			78	
05:00 PM			**100**			**100**			**100**	
06:00 PM			63			63			63	
07:00 PM			44			44			44	
08:00 PM			27			27			27	
09:00 PM			14			14			14	
10:00 PM			9			9			9	
11:00 PM			4			4			4	
Day Total			1299			1299			1299	
% Weekday Average			100%							
% Week Average			100%			100%				
AM Peak Volume			7:00 AM 140			7:00 AM 140			7:00 AM 140	
PM Peak Volume			5:00 PM 100			5:00 PM 100			5:00 PM 100	

Comments:

Report generated on 9/30/2025 3:50 PM

SOURCE: Quality Counts, LLC (http://www.qualitycounts.net)

TRUE DATA TO IMPROVE MOBILITY

Type of report: Midblock Count - Volume Data

LOCATION: CR 116 E of PK RD 4 W
QC JOB #: 17178791
SPECIFIC LOCATION:
DIRECTION: EB, WB
CITY/STATE: Burnet, TX
DATE: Sep 17 2025 - Sep 17 2025

Start Time	Mon	Tue	Wed 17 Sep 25	Thu	Fri	Average Weekday Hourly Traffic	Sat	Sun	Average Week Hourly Traffic	Average Week Profile
12:00 AM			9			9			9	
01:00 AM			2			2			2	
02:00 AM			2			2			2	
03:00 AM			12			12			12	
04:00 AM			35			35			35	
05:00 AM			76			76			76	
06:00 AM			162			162			162	
07:00 AM			**227**			**227**			**227**	
08:00 AM			189			189			189	
09:00 AM			149			149			149	
10:00 AM			165			165			165	
11:00 AM			159			159			159	
12:00 PM			150			150			150	
01:00 PM			139			139			139	
02:00 PM			160			160			160	
03:00 PM			176			176			176	
04:00 PM			208			208			208	
05:00 PM			**218**			**218**			**218**	
06:00 PM			173			173			173	
07:00 PM			96			96			96	
08:00 PM			105			105			105	
09:00 PM			53			53			53	
10:00 PM			26			26			26	
11:00 PM			13			13			13	
Day Total			2704			2704			2704	
% Weekday Average			100%							
% Week Average			100%			100%				
AM Peak Volume			7:00 AM 227			7:00 AM 227			7:00 AM 227	
PM Peak Volume			5:00 PM 218			5:00 PM 218			5:00 PM 218	

Comments:

Report generated on 9/30/2025 3:50 PM

SOURCE: Quality Counts, LLC (http://www.qualitycounts.net)

TRUE DATA TO IMPROVE MOBILITY

Type of report: Midblock Count - Volume Data

LOCATION: CR 116 E of PK RD 4 W
QC JOB #: 17178791
SPECIFIC LOCATION:
DIRECTION: WB
CITY/STATE: Burnet, TX
DATE: Sep 17 2025 - Sep 17 2025

Start Time	Mon	Tue	Wed 17 Sep 25	Thu	Fri	Average Weekday Hourly Traffic	Sat	Sun	Average Week Hourly Traffic	Average Week Profile
12:00 AM			4			4			4	
01:00 AM			2			2			2	
02:00 AM			0			0			0	
03:00 AM			8			8			8	
04:00 AM			17			17			17	
05:00 AM			16			16			16	
06:00 AM			63			63			63	
07:00 AM			87			87			87	
08:00 AM			**93**			**93**			**93**	
09:00 AM			74			74			74	
10:00 AM			83			83			83	
11:00 AM			90			90			90	
12:00 PM			82			82			82	
01:00 PM			66			66			66	
02:00 PM			77			77			77	
03:00 PM			90			90			90	
04:00 PM			**130**			**130**			**130**	
05:00 PM			118			118			118	
06:00 PM			110			110			110	
07:00 PM			52			52			52	
08:00 PM			78			78			78	
09:00 PM			39			39			39	
10:00 PM			17			17			17	
11:00 PM			9			9			9	
Day Total			1405			1405			1405	
% Weekday Average			100%							
% Week Average			100%			100%				
AM Peak Volume			8:00 AM 93			8:00 AM 93			8:00 AM 93	
PM Peak Volume			4:00 PM 130			4:00 PM 130			4:00 PM 130	

Comments:

Report generated on 9/30/2025 3:50 PM

SOURCE: Quality Counts, LLC (http://www.qualitycounts.net)

TRUE DATA TO IMPROVE MOBILITY

Type of report: Midblock Count - Volume Data

LOCATION: PK RD 4 W S of CR 116 **QC JOB #:** 17178792

SPECIFIC LOCATION: **DIRECTION:** NB

CITY/STATE: Burnet, TX **DATE:** Sep 17 2025 - Sep 17 2025

Start Time	Mon	Tue	Wed 17 Sep 25	Thu	Fri	Average Weekday Hourly Traffic	Sat	Sun	Average Week Hourly Traffic	Average Week Profile
12:00 AM			6			6			6	
01:00 AM			1			1			1	
02:00 AM			3			3			3	
03:00 AM			6			6			6	
04:00 AM			19			19			19	
05:00 AM			61			61			61	
06:00 AM			106			106			106	
07:00 AM			**153**			**153**			**153**	
08:00 AM			106			106			106	
09:00 AM			82			82			82	
10:00 AM			91			91			91	
11:00 AM			78			78			78	
12:00 PM			83			83			83	
01:00 PM			88			88			88	
02:00 PM			97			97			97	
03:00 PM			93			93			93	
04:00 PM			92			92			92	
05:00 PM			**103**			**103**			**103**	
06:00 PM			73			73			73	
07:00 PM			50			50			50	
08:00 PM			31			31			31	
09:00 PM			16			16			16	
10:00 PM			12			12			12	
11:00 PM			6			6			6	
Day Total			1456			1456			1456	
% Weekday Average			100%							
% Week Average			100%			100%				
AM Peak Volume			7:00 AM 153			7:00 AM 153			7:00 AM 153	
PM Peak Volume			5:00 PM 103			5:00 PM 103			5:00 PM 103	

Comments:

Report generated on 9/30/2025 3:50 PM

SOURCE: Quality Counts, LLC (http://www.qualitycounts.net)

TRUE DATA TO IMPROVE MOBILITY

Type of report: Midblock Count - Volume Data

LOCATION: PK RD 4 W S of CR 116 **QC JOB #:** 17178792

SPECIFIC LOCATION: **DIRECTION:** NB, SB

CITY/STATE: Burnet, TX **DATE:** Sep 17 2025 - Sep 17 2025

Start Time	Mon	Tue	Wed 17 Sep 25	Thu	Fri	Average Weekday Hourly Traffic	Sat	Sun	Average Week Hourly Traffic	Average Week Profile
12:00 AM			10			10			10	
01:00 AM			4			4			4	
02:00 AM			4			4			4	
03:00 AM			14			14			14	
04:00 AM			34			34			34	
05:00 AM			78			78			78	
06:00 AM			165			165			165	
07:00 AM			**242**			**242**			**242**	
08:00 AM			204			204			204	
09:00 AM			160			160			160	
10:00 AM			185			185			185	
11:00 AM			178			178			178	
12:00 PM			179			179			179	
01:00 PM			160			160			160	
02:00 PM			185			185			185	
03:00 PM			192			192			192	
04:00 PM			**236**			**236**			**236**	
05:00 PM			233			233			233	
06:00 PM			190			190			190	
07:00 PM			115			115			115	
08:00 PM			105			105			105	
09:00 PM			55			55			55	
10:00 PM			30			30			30	
11:00 PM			16			16			16	
Day Total			2974			2974			2974	
% Weekday Average			100%							
% Week Average			100%			100%				
AM Peak Volume			7:00 AM 242			7:00 AM 242			7:00 AM 242	
PM Peak Volume			4:00 PM 236			4:00 PM 236			4:00 PM 236	

Comments:

Report generated on 9/30/2025 3:50 PM

SOURCE: Quality Counts, LLC (http://www.qualitycounts.net)

TRUE DATA TO IMPROVE MOBILITY

Type of report: Midblock Count - Volume Data

LOCATION: PK RD 4 W S of CR 116 **QC JOB #:** 17178792

SPECIFIC LOCATION: **DIRECTION:** SB

CITY/STATE: Burnet, TX **DATE:** Sep 17 2025 - Sep 17 2025

Start Time	Mon	Tue	Wed 17 Sep 25	Thu	Fri	Average Weekday Hourly Traffic	Sat	Sun	Average Week Hourly Traffic	Average Week Profile
12:00 AM			4			4			4	
01:00 AM			3			3			3	
02:00 AM			1			1			1	
03:00 AM			8			8			8	
04:00 AM			15			15			15	
05:00 AM			17			17			17	
06:00 AM			59			59			59	
07:00 AM			89			89			89	
08:00 AM			98			98			98	
09:00 AM			78			78			78	
10:00 AM			94			94			94	
11:00 AM			**100**			**100**			**100**	
12:00 PM			96			96			96	
01:00 PM			72			72			72	
02:00 PM			88			88			88	
03:00 PM			99			99			99	
04:00 PM			**144**			**144**			**144**	
05:00 PM			130			130			130	
06:00 PM			117			117			117	
07:00 PM			65			65			65	
08:00 PM			74			74			74	
09:00 PM			39			39			39	
10:00 PM			18			18			18	
11:00 PM			10			10			10	
Day Total			1518			1518			1518	
% Weekday Average			100%							
% Week Average			100%			100%				
AM Peak Volume			11:00 AM 100			11:00 AM 100			11:00 AM 100	
PM Peak Volume			4:00 PM 144			4:00 PM 144			4:00 PM 144	

Comments:

Report generated on 9/30/2025 3:50 PM

SOURCE: Quality Counts, LLC (http://www.qualitycounts.net)

TRUE DATA TO IMPROVE MOBILITY

Type of report: Midblock Count - Volume Data

LOCATION: CR 143 N of CR 116 **QC JOB #:** 17178793

SPECIFIC LOCATION: **DIRECTION:** NB

CITY/STATE: Burnet, TX **DATE:** Sep 17 2025 - Sep 17 2025

Start Time	Mon	Tue	Wed 17 Sep 25	Thu	Fri	Average Weekday Hourly Traffic	Sat	Sun	Average Week Hourly Traffic	Average Week Profile
12:00 AM			0			0			0	
01:00 AM			0			0			0	
02:00 AM			0			0			0	
03:00 AM			0			0			0	
04:00 AM			0			0			0	
05:00 AM			0			0			0	
06:00 AM			3			3			3	
07:00 AM			**5**			**5**			**5**	
08:00 AM			5			5			5	
09:00 AM			4			4			4	
10:00 AM			4			4			4	
11:00 AM			4			4			4	
12:00 PM			5			5			5	
01:00 PM			3			3			3	
02:00 PM			**8**			**8**			**8**	
03:00 PM			2			2			2	
04:00 PM			6			6			6	
05:00 PM			3			3			3	
06:00 PM			4			4			4	
07:00 PM			4			4			4	
08:00 PM			1			1			1	
09:00 PM			0			0			0	
10:00 PM			0			0			0	
11:00 PM			0			0			0	
Day Total			61			61			61	
% Weekday Average			100%							
% Week Average			100%			100%				
AM Peak Volume			7:00 AM 5			7:00 AM 5			7:00 AM 5	
PM Peak Volume			2:00 PM 8			2:00 PM 8			2:00 PM 8	

Comments:

Report generated on 9/30/2025 3:50 PM

SOURCE: Quality Counts, LLC (http://www.qualitycounts.net)

TRUE DATA TO IMPROVE MOBILITY

Type of report: Midblock Count - Volume Data

LOCATION: CR 143 N of CR 116 **QC JOB #:** 17178793

SPECIFIC LOCATION: **DIRECTION:** NB, SB

CITY/STATE: Burnet, TX **DATE:** Sep 17 2025 - Sep 17 2025

Start Time	Mon	Tue	Wed 17 Sep 25	Thu	Fri	Average Weekday Hourly Traffic	Sat	Sun	Average Week Hourly Traffic	Average Week Profile
12:00 AM			0			0			0	
01:00 AM			0			0			0	
02:00 AM			0			0			0	
03:00 AM			0			0			0	
04:00 AM			0			0			0	
05:00 AM			4			4			4	
06:00 AM			5			5			5	
07:00 AM			**12**			**12**			**12**	
08:00 AM			10			10			10	
09:00 AM			12			12			12	
10:00 AM			6			6			6	
11:00 AM			9			9			9	
12:00 PM			10			10			10	
01:00 PM			9			9			9	
02:00 PM			**17**			**17**			**17**	
03:00 PM			5			5			5	
04:00 PM			8			8			8	
05:00 PM			6			6			6	
06:00 PM			8			8			8	
07:00 PM			4			4			4	
08:00 PM			2			2			2	
09:00 PM			0			0			0	
10:00 PM			0			0			0	
11:00 PM			0			0			0	
Day Total			127			127			127	
% Weekday Average			100%							
% Week Average			100%			100%				
AM Peak Volume			7:00 AM 12			7:00 AM 12			7:00 AM 12	
PM Peak Volume			2:00 PM 17			2:00 PM 17			2:00 PM 17	

Comments:

Report generated on 9/30/2025 3:50 PM

SOURCE: Quality Counts, LLC (http://www.qualitycounts.net)

TRUE DATA TO IMPROVE MOBILITY

Type of report: Midblock Count - Volume Data

LOCATION: CR 143 N of CR 116 **QC JOB #:** 17178793

SPECIFIC LOCATION: **DIRECTION:** SB

CITY/STATE: Burnet, TX **DATE:** Sep 17 2025 - Sep 17 2025

Start Time	Mon	Tue	Wed 17 Sep 25	Thu	Fri	Average Weekday Hourly Traffic	Sat	Sun	Average Week Hourly Traffic	Average Week Profile
12:00 AM			0			0			0	
01:00 AM			0			0			0	
02:00 AM			0			0			0	
03:00 AM			0			0			0	
04:00 AM			0			0			0	
05:00 AM			4			4			4	
06:00 AM			2			2			2	
07:00 AM			7			7			7	
08:00 AM			5			5			5	
09:00 AM			**8**			**8**			**8**	
10:00 AM			2			2			2	
11:00 AM			5			5			5	
12:00 PM			5			5			5	
01:00 PM			6			6			6	
02:00 PM			**9**			**9**			**9**	
03:00 PM			3			3			3	
04:00 PM			2			2			2	
05:00 PM			3			3			3	
06:00 PM			4			4			4	
07:00 PM			0			0			0	
08:00 PM			1			1			1	
09:00 PM			0			0			0	
10:00 PM			0			0			0	
11:00 PM			0			0			0	
Day Total			66			66			66	
% Weekday Average			100%							
% Week Average			100%			100%				
AM Peak Volume			9:00 AM 8			9:00 AM 8			9:00 AM 8	
PM Peak Volume			2:00 PM 9			2:00 PM 9			2:00 PM 9	

Comments:

Report generated on 9/30/2025 3:50 PM

SOURCE: Quality Counts, LLC (http://www.qualitycounts.net)

TRUE DATA TO IMPROVE MOBILITY

Type of report: Midblock Count - Volume Data

LOCATION: CR 116 E of CR 143 **QC JOB #:** 17178794

SPECIFIC LOCATION: **DIRECTION:** EB

CITY/STATE: Burnet, TX **DATE:** Sep 17 2025 - Sep 17 2025

Start Time	Mon	Tue	Wed 17 Sep 25	Thu	Fri	Average Weekday Hourly Traffic	Sat	Sun	Average Week Hourly Traffic	Average Week Profile
12:00 AM			5			5			5	
01:00 AM			0			0			0	
02:00 AM			1			1			1	
03:00 AM			4			4			4	
04:00 AM			13			13			13	
05:00 AM			59			59			59	
06:00 AM			84			84			84	
07:00 AM			**153**			**153**			**153**	
08:00 AM			98			98			98	
09:00 AM			75			75			75	
10:00 AM			88			88			88	
11:00 AM			71			71			71	
12:00 PM			72			72			72	
01:00 PM			74			74			74	
02:00 PM			88			88			88	
03:00 PM			90			90			90	
04:00 PM			79			79			79	
05:00 PM			**98**			**98**			**98**	
06:00 PM			65			65			65	
07:00 PM			46			46			46	
08:00 PM			26			26			26	
09:00 PM			13			13			13	
10:00 PM			9			9			9	
11:00 PM			4			4			4	
Day Total			1315			1315			1315	
% Weekday Average			100%							
% Week Average			100%			100%				
AM Peak Volume			7:00 AM 153			7:00 AM 153			7:00 AM 153	
PM Peak Volume			5:00 PM 98			5:00 PM 98			5:00 PM 98	

Comments:

Report generated on 9/30/2025 3:50 PM

SOURCE: Quality Counts, LLC (http://www.qualitycounts.net)

TRUE DATA TO IMPROVE MOBILITY

Type of report: Midblock Count - Volume Data

LOCATION: CR 116 E of CR 143 **QC JOB #:** 17178794

SPECIFIC LOCATION: **DIRECTION:** EB, WB

CITY/STATE: Burnet, TX **DATE:** Sep 17 2025 - Sep 17 2025

Start Time	Mon	Tue	Wed 17 Sep 25	Thu	Fri	Average Weekday Hourly Traffic	Sat	Sun	Average Week Hourly Traffic	Average Week Profile
12:00 AM			8			8			8	
01:00 AM			2			2			2	
02:00 AM			1			1			1	
03:00 AM			9			9			9	
04:00 AM			25			25			25	
05:00 AM			74			74			74	
06:00 AM			137			137			137	
07:00 AM			**234**			**234**			**234**	
08:00 AM			192			192			192	
09:00 AM			143			143			143	
10:00 AM			167			167			167	
11:00 AM			158			158			158	
12:00 PM			144			144			144	
01:00 PM			141			141			141	
02:00 PM			171			171			171	
03:00 PM			175			175			175	
04:00 PM			**220**			**220**			**220**	
05:00 PM			215			215			215	
06:00 PM			168			168			168	
07:00 PM			105			105			105	
08:00 PM			94			94			94	
09:00 PM			44			44			44	
10:00 PM			24			24			24	
11:00 PM			12			12			12	
Day Total			2663			2663			2663	
% Weekday Average			100%							
% Week Average			100%			100%				
AM Peak Volume			7:00 AM 234			7:00 AM 234			7:00 AM 234	
PM Peak Volume			4:00 PM 220			4:00 PM 220			4:00 PM 220	

Comments:

Report generated on 9/30/2025 3:50 PM

SOURCE: Quality Counts, LLC (http://www.qualitycounts.net)

TRUE DATA TO IMPROVE MOBILITY

Type of report: Midblock Count - Volume Data

LOCATION: CR 116 E of CR 143 **QC JOB #:** 17178794

SPECIFIC LOCATION: **DIRECTION:** WB

CITY/STATE: Burnet, TX **DATE:** Sep 17 2025 - Sep 17 2025

Start Time	Mon	Tue	Wed 17 Sep 25	Thu	Fri	Average Weekday Hourly Traffic	Sat	Sun	Average Week Hourly Traffic	Average Week Profile
12:00 AM			3			3			3	
01:00 AM			2			2			2	
02:00 AM			0			0			0	
03:00 AM			5			5			5	
04:00 AM			12			12			12	
05:00 AM			15			15			15	
06:00 AM			53			53			53	
07:00 AM			81			81			81	
08:00 AM			**94**			**94**			**94**	
09:00 AM			68			68			68	
10:00 AM			79			79			79	
11:00 AM			87			87			87	
12:00 PM			72			72			72	
01:00 PM			67			67			67	
02:00 PM			83			83			83	
03:00 PM			85			85			85	
04:00 PM			**141**			**141**			**141**	
05:00 PM			117			117			117	
06:00 PM			103			103			103	
07:00 PM			59			59			59	
08:00 PM			68			68			68	
09:00 PM			31			31			31	
10:00 PM			15			15			15	
11:00 PM			8			8			8	
Day Total			1348			1348			1348	
% Weekday Average			100%							
% Week Average			100%			100%				
AM Peak Volume			8:00 AM 94			8:00 AM 94			8:00 AM 94	
PM Peak Volume			4:00 PM 141			4:00 PM 141			4:00 PM 141	

Comments:

Report generated on 9/30/2025 3:50 PM

SOURCE: Quality Counts, LLC (http://www.qualitycounts.net)

TRUE DATA TO IMPROVE MOBILITY

Type of report: Midblock Count - Volume Data

LOCATION: CR 116 W of CR 143 **QC JOB #:** 17178795

SPECIFIC LOCATION: **DIRECTION:** EB

CITY/STATE: Burnet, TX **DATE:** Sep 17 2025 - Sep 17 2025

Start Time	Mon	Tue	Wed 17 Sep 25	Thu	Fri	Average Weekday Hourly Traffic	Sat	Sun	Average Week Hourly Traffic	Average Week Profile
12:00 AM			5			5			5	
01:00 AM			0			0			0	
02:00 AM			1			1			1	
03:00 AM			4			4			4	
04:00 AM			13			13			13	
05:00 AM			58			58			58	
06:00 AM			86			86			86	
07:00 AM			**153**			**153**			**153**	
08:00 AM			96			96			96	
09:00 AM			72			72			72	
10:00 AM			88			88			88	
11:00 AM			68			68			68	
12:00 PM			71			71			71	
01:00 PM			70			70			70	
02:00 PM			86			86			86	
03:00 PM			90			90			90	
04:00 PM			80			80			80	
05:00 PM			**99**			**99**			**99**	
06:00 PM			65			65			65	
07:00 PM			47			47			47	
08:00 PM			26			26			26	
09:00 PM			13			13			13	
10:00 PM			9			9			9	
11:00 PM			4			4			4	
Day Total			1304			1304			1304	
% Weekday Average			100%							
% Week Average			100%			100%				
AM Peak Volume			7:00 AM 153			7:00 AM 153			7:00 AM 153	
PM Peak Volume			5:00 PM 99			5:00 PM 99			5:00 PM 99	

Comments:

Report generated on 9/30/2025 3:50 PM

SOURCE: Quality Counts, LLC (http://www.qualitycounts.net)

TRUE DATA TO IMPROVE MOBILITY

Type of report: Midblock Count - Volume Data

LOCATION: CR 116 W of CR 143 **QC JOB #:** 17178795

SPECIFIC LOCATION: **DIRECTION:** EB, WB

CITY/STATE: Burnet, TX **DATE:** Sep 17 2025 - Sep 17 2025

Start Time	Mon	Tue	Wed 17 Sep 25	Thu	Fri	Average Weekday Hourly Traffic	Sat	Sun	Average Week Hourly Traffic	Average Week Profile
12:00 AM			8			8			8	
01:00 AM			2			2			2	
02:00 AM			1			1			1	
03:00 AM			9			9			9	
04:00 AM			25			25			25	
05:00 AM			76			76			76	
06:00 AM			140			140			140	
07:00 AM			**236**			**236**			**236**	
08:00 AM			188			188			188	
09:00 AM			141			141			141	
10:00 AM			165			165			165	
11:00 AM			153			153			153	
12:00 PM			142			142			142	
01:00 PM			136			136			136	
02:00 PM			168			168			168	
03:00 PM			176			176			176	
04:00 PM			**218**			**218**			**218**	
05:00 PM			217			217			217	
06:00 PM			168			168			168	
07:00 PM			103			103			103	
08:00 PM			94			94			94	
09:00 PM			44			44			44	
10:00 PM			24			24			24	
11:00 PM			12			12			12	
Day Total			2646			2646			2646	
% Weekday Average			100%							
% Week Average			100%			100%				
AM Peak Volume			7:00 AM 236			7:00 AM 236			7:00 AM 236	
PM Peak Volume			4:00 PM 218			4:00 PM 218			4:00 PM 218	

Comments:

Report generated on 9/30/2025 3:50 PM

SOURCE: Quality Counts, LLC (http://www.qualitycounts.net)

TRUE DATA TO IMPROVE MOBILITY

Type of report: Midblock Count - Volume Data

LOCATION: CR 116 W of CR 143 **QC JOB #:** 17178795

SPECIFIC LOCATION: **DIRECTION:** WB

CITY/STATE: Burnet, TX **DATE:** Sep 17 2025 - Sep 17 2025

Start Time	Mon	Tue	Wed 17 Sep 25	Thu	Fri	Average Weekday Hourly Traffic	Sat	Sun	Average Week Hourly Traffic	Average Week Profile
12:00 AM			3			3			3	
01:00 AM			2			2			2	
02:00 AM			0			0			0	
03:00 AM			5			5			5	
04:00 AM			12			12			12	
05:00 AM			18			18			18	
06:00 AM			54			54			54	
07:00 AM			83			83			83	
08:00 AM			**92**			**92**			**92**	
09:00 AM			69			69			69	
10:00 AM			77			77			77	
11:00 AM			85			85			85	
12:00 PM			71			71			71	
01:00 PM			66			66			66	
02:00 PM			82			82			82	
03:00 PM			86			86			86	
04:00 PM			**138**			**138**			**138**	
05:00 PM			118			118			118	
06:00 PM			103			103			103	
07:00 PM			56			56			56	
08:00 PM			68			68			68	
09:00 PM			31			31			31	
10:00 PM			15			15			15	
11:00 PM			8			8			8	
Day Total			1342			1342			1342	
% Weekday Average			100%							
% Week Average			100%			100%				
AM Peak Volume			8:00 AM 92			8:00 AM 92			8:00 AM 92	
PM Peak Volume			4:00 PM 138			4:00 PM 138			4:00 PM 138	

Comments:

Report generated on 9/30/2025 3:50 PM

SOURCE: Quality Counts, LLC (http://www.qualitycounts.net)

TRUE DATA TO IMPROVE MOBILITY

Type of report: Midblock Count - Volume Data

LOCATION: CR 120 N of FM 1431 **QC JOB #:** 17178796

SPECIFIC LOCATION: **DIRECTION:** NB

CITY/STATE: Burnet, TX **DATE:** Sep 17 2025 - Sep 17 2025

Start Time	Mon	Tue	Wed 17 Sep 25	Thu	Fri	Average Weekday Hourly Traffic	Sat	Sun	Average Week Hourly Traffic	Average Week Profile
12:00 AM			2			2			2	
01:00 AM			5			5			5	
02:00 AM			5			5			5	
03:00 AM			6			6			6	
04:00 AM			12			12			12	
05:00 AM			18			18			18	
06:00 AM			44			44			44	
07:00 AM			**94**			**94**			**94**	
08:00 AM			54			54			54	
09:00 AM			46			46			46	
10:00 AM			43			43			43	
11:00 AM			35			35			35	
12:00 PM			42			42			42	
01:00 PM			54			54			54	
02:00 PM			37			37			37	
03:00 PM			**60**			**60**			**60**	
04:00 PM			40			40			40	
05:00 PM			49			49			49	
06:00 PM			37			37			37	
07:00 PM			24			24			24	
08:00 PM			21			21			21	
09:00 PM			8			8			8	
10:00 PM			6			6			6	
11:00 PM			4			4			4	
Day Total			746			746			746	
% Weekday Average			100%							
% Week Average			100%			100%				
AM Peak Volume			7:00 AM 94			7:00 AM 94			7:00 AM 94	
PM Peak Volume			3:00 PM 60			3:00 PM 60			3:00 PM 60	

Comments:

Report generated on 9/30/2025 3:50 PM

SOURCE: Quality Counts, LLC (http://www.qualitycounts.net)

TRUE DATA TO IMPROVE MOBILITY

Type of report: Midblock Count - Volume Data

LOCATION: CR 120 N of FM 1431 **QC JOB #:** 17178796

SPECIFIC LOCATION: **DIRECTION:** NB, SB

CITY/STATE: Burnet, TX **DATE:** Sep 17 2025 - Sep 17 2025

Start Time	Mon	Tue	Wed 17 Sep 25	Thu	Fri	Average Weekday Hourly Traffic	Sat	Sun	Average Week Hourly Traffic	Average Week Profile
12:00 AM			7			7			7	
01:00 AM			5			5			5	
02:00 AM			6			6			6	
03:00 AM			9			9			9	
04:00 AM			13			13			13	
05:00 AM			23			23			23	
06:00 AM			69			69			69	
07:00 AM			**156**			**156**			**156**	
08:00 AM			94			94			94	
09:00 AM			85			85			85	
10:00 AM			84			84			84	
11:00 AM			72			72			72	
12:00 PM			86			86			86	
01:00 PM			105			105			105	
02:00 PM			97			97			97	
03:00 PM			113			113			113	
04:00 PM			108			108			108	
05:00 PM			**157**			**157**			**157**	
06:00 PM			84			84			84	
07:00 PM			58			58			58	
08:00 PM			43			43			43	
09:00 PM			21			21			21	
10:00 PM			18			18			18	
11:00 PM			12			12			12	
Day Total			1525			1525			1525	
% Weekday Average			100%							
% Week Average			100%			100%				
AM Peak Volume			7:00 AM 156			7:00 AM 156			7:00 AM 156	
PM Peak Volume			5:00 PM 157			5:00 PM 157			5:00 PM 157	

Comments:

Report generated on 9/30/2025 3:50 PM

SOURCE: Quality Counts, LLC (http://www.qualitycounts.net)

TRUE DATA TO IMPROVE MOBILITY

Type of report: Midblock Count - Volume Data

LOCATION: CR 120 N of FM 1431 **QC JOB #:** 17178796

SPECIFIC LOCATION: **DIRECTION:** SB

CITY/STATE: Burnet, TX **DATE:** Sep 17 2025 - Sep 17 2025

Start Time	Mon	Tue	Wed	Thu	Fri	Average Weekday Hourly Traffic	Sat	Sun	Average Week Hourly Traffic	Average Week Profile
			17 Sep 25							
12:00 AM			5			5			5	
01:00 AM			0			0			0	
02:00 AM			1			1			1	
03:00 AM			3			3			3	
04:00 AM			1			1			1	
05:00 AM			5			5			5	
06:00 AM			25			25			25	
07:00 AM			**62**			**62**			**62**	
08:00 AM			40			40			40	
09:00 AM			39			39			39	
10:00 AM			41			41			41	
11:00 AM			37			37			37	
12:00 PM			44			44			44	
01:00 PM			51			51			51	
02:00 PM			60			60			60	
03:00 PM			53			53			53	
04:00 PM			68			68			68	
05:00 PM			**108**			**108**			**108**	
06:00 PM			47			47			47	
07:00 PM			34			34			34	
08:00 PM			22			22			22	
09:00 PM			13			13			13	
10:00 PM			12			12			12	
11:00 PM			8			8			8	
Day Total			779			779			779	
% Weekday Average			100%							
% Week Average			100%			100%				
AM Peak Volume			7:00 AM 62			7:00 AM 62			7:00 AM 62	
PM Peak Volume			5:00 PM 108			5:00 PM 108			5:00 PM 108	

Comments:

Report generated on 9/30/2025 3:50 PM

SOURCE: Quality Counts, LLC (http://www.qualitycounts.net)

TRUE DATA TO IMPROVE MOBILITY

Type of report: Midblock Count - Volume Data

LOCATION: FM 1431 E of CR 120 **QC JOB #:** 17178797

SPECIFIC LOCATION: **DIRECTION:** EB

CITY/STATE: Highland Haven, TX **DATE:** Sep 17 2025 - Sep 17 2025

Start Time	Mon	Tue	Wed 17 Sep 25	Thu	Fri	Average Weekday Hourly Traffic	Sat	Sun	Average Week Hourly Traffic	Average Week Profile
12:00 AM			9			9			9	
01:00 AM			9			9			9	
02:00 AM			7			7			7	
03:00 AM			12			12			12	
04:00 AM			30			30			30	
05:00 AM			148			148			148	
06:00 AM			317			317			317	
07:00 AM			**568**			**568**			**568**	
08:00 AM			411			411			411	
09:00 AM			390			390			390	
10:00 AM			378			378			378	
11:00 AM			385			385			385	
12:00 PM			416			416			416	
01:00 PM			385			385			385	
02:00 PM			361			361			361	
03:00 PM			403			403			403	
04:00 PM			385			385			385	
05:00 PM			**441**			**441**			**441**	
06:00 PM			335			335			335	
07:00 PM			209			209			209	
08:00 PM			147			147			147	
09:00 PM			77			77			77	
10:00 PM			59			59			59	
11:00 PM			18			18			18	
Day Total			5900			5900			5900	
% Weekday Average			100%							
% Week Average			100%			100%				
AM Peak Volume			7:00 AM 568			7:00 AM 568			7:00 AM 568	
PM Peak Volume			5:00 PM 441			5:00 PM 441			5:00 PM 441	

Comments:

Report generated on 9/30/2025 3:50 PM

SOURCE: Quality Counts, LLC (http://www.qualitycounts.net)

TRUE DATA TO IMPROVE MOBILITY

Type of report: Midblock Count - Volume Data

LOCATION: FM 1431 E of CR 120 **QC JOB #:** 17178797

SPECIFIC LOCATION: **DIRECTION:** EB, WB

CITY/STATE: Highland Haven, TX **DATE:** Sep 17 2025 - Sep 17 2025

Start Time	Mon	Tue	Wed 17 Sep 25	Thu	Fri	Average Weekday Hourly Traffic	Sat	Sun	Average Week Hourly Traffic	Average Week Profile
12:00 AM			25			25			25	
01:00 AM			16			16			16	
02:00 AM			13			13			13	
03:00 AM			32			32			32	
04:00 AM			49			49			49	
05:00 AM			202			202			202	
06:00 AM			490			490			490	
07:00 AM			**957**			**957**			**957**	
08:00 AM			726			726			726	
09:00 AM			694			694			694	
10:00 AM			717			717			717	
11:00 AM			728			728			728	
12:00 PM			827			827			827	
01:00 PM			772			772			772	
02:00 PM			805			805			805	
03:00 PM			930			930			930	
04:00 PM			924			924			924	
05:00 PM			**985**			**985**			**985**	
06:00 PM			752			752			752	
07:00 PM			542			542			542	
08:00 PM			369			369			369	
09:00 PM			234			234			234	
10:00 PM			134			134			134	
11:00 PM			51			51			51	
Day Total			11974			11974			11974	
% Weekday Average			100%							
% Week Average			100%			100%				
AM Peak Volume			7:00 AM 957			7:00 AM 957			7:00 AM 957	
PM Peak Volume			5:00 PM 985			5:00 PM 985			5:00 PM 985	

Comments:

Report generated on 9/30/2025 3:50 PM

SOURCE: Quality Counts, LLC (http://www.qualitycounts.net)

TRUE DATA TO IMPROVE MOBILITY

Type of report: Midblock Count - Volume Data

LOCATION: FM 1431 E of CR 120 **QC JOB #:** 17178797

SPECIFIC LOCATION: **DIRECTION:** WB

CITY/STATE: Highland Haven, TX **DATE:** Sep 17 2025 - Sep 17 2025

Start Time	Mon	Tue	Wed 17 Sep 25	Thu	Fri	Average Weekday Hourly Traffic	Sat	Sun	Average Week Hourly Traffic	Average Week Profile
12:00 AM			16			16			16	
01:00 AM			7			7			7	
02:00 AM			6			6			6	
03:00 AM			20			20			20	
04:00 AM			19			19			19	
05:00 AM			54			54			54	
06:00 AM			173			173			173	
07:00 AM			**389**			**389**			**389**	
08:00 AM			315			315			315	
09:00 AM			304			304			304	
10:00 AM			339			339			339	
11:00 AM			343			343			343	
12:00 PM			411			411			411	
01:00 PM			387			387			387	
02:00 PM			444			444			444	
03:00 PM			527			527			527	
04:00 PM			539			539			539	
05:00 PM			**544**			**544**			**544**	
06:00 PM			417			417			417	
07:00 PM			333			333			333	
08:00 PM			222			222			222	
09:00 PM			157			157			157	
10:00 PM			75			75			75	
11:00 PM			33			33			33	
Day Total			6074			6074			6074	
% Weekday Average			100%							
% Week Average			100%			100%				
AM Peak Volume			7:00 AM 389			7:00 AM 389			7:00 AM 389	
PM Peak Volume			5:00 PM 544			5:00 PM 544			5:00 PM 544	

Comments:

Report generated on 9/30/2025 3:50 PM

SOURCE: Quality Counts, LLC (http://www.qualitycounts.net)

TRUE DATA TO IMPROVE MOBILITY

Type of report: Midblock Count - Volume Data

LOCATION: CR 120 S of FM 1431 **QC JOB #:** 17178798

SPECIFIC LOCATION: **DIRECTION:** NB

CITY/STATE: Highland Haven, TX **DATE:** Sep 17 2025 - Sep 17 2025

Start Time	Mon	Tue	Wed 17 Sep 25	Thu	Fri	Average Weekday Hourly Traffic	Sat	Sun	Average Week Hourly Traffic	Average Week Profile
12:00 AM			0			0			0	
01:00 AM			0			0			0	
02:00 AM			1			1			1	
03:00 AM			1			1			1	
04:00 AM			1			1			1	
05:00 AM			5			5			5	
06:00 AM			25			25			25	
07:00 AM			40			40			40	
08:00 AM			41			41			41	
09:00 AM			40			40			40	
10:00 AM			39			39			39	
11:00 AM			**49**			**49**			**49**	
12:00 PM			37			37			37	
01:00 PM			**46**			**46**			**46**	
02:00 PM			37			37			37	
03:00 PM			28			28			28	
04:00 PM			42			42			42	
05:00 PM			36			36			36	
06:00 PM			29			29			29	
07:00 PM			9			9			9	
08:00 PM			12			12			12	
09:00 PM			5			5			5	
10:00 PM			4			4			4	
11:00 PM			1			1			1	
Day Total			528			528			528	
% Weekday Average			100%							
% Week Average			100%			100%				
AM Peak Volume			11:00 AM 49			11:00 AM 49			11:00 AM 49	
PM Peak Volume			1:00 PM 46			1:00 PM 46			1:00 PM 46	

Comments:

Report generated on 9/30/2025 3:50 PM

SOURCE: Quality Counts, LLC (http://www.qualitycounts.net)

Type of report: Midblock Count - Volume Data

LOCATION: CR 120 S of FM 1431 **QC JOB #:** 17178798

SPECIFIC LOCATION: **DIRECTION:** NB, SB

CITY/STATE: Highland Haven, TX **DATE:** Sep 17 2025 - Sep 17 2025

Start Time	Mon	Tue	Wed 17 Sep 25	Thu	Fri	Average Weekday Hourly Traffic	Sat	Sun	Average Week Hourly Traffic	Average Week Profile
12:00 AM			0			0			0	
01:00 AM			0			0			0	
02:00 AM			1			1			1	
03:00 AM			1			1			1	
04:00 AM			2			2			2	
05:00 AM			11			11			11	
06:00 AM			40			40			40	
07:00 AM			65			65			65	
08:00 AM			83			83			83	
09:00 AM			69			69			69	
10:00 AM			83			83			83	
11:00 AM			**117**			**117**			**117**	
12:00 PM			91			91			91	
01:00 PM			77			77			77	
02:00 PM			91			91			91	
03:00 PM			55			55			55	
04:00 PM			**94**			**94**			**94**	
05:00 PM			85			85			85	
06:00 PM			56			56			56	
07:00 PM			43			43			43	
08:00 PM			29			29			29	
09:00 PM			17			17			17	
10:00 PM			9			9			9	
11:00 PM			4			4			4	
Day Total			1123			1123			1123	
% Weekday Average			100%							
% Week Average			100%			100%				
AM Peak Volume			11:00 AM 117			11:00 AM 117			11:00 AM 117	
PM Peak Volume			4:00 PM 94			4:00 PM 94			4:00 PM 94	

Comments:

Report generated on 9/30/2025 3:50 PM

SOURCE: Quality Counts, LLC (http://www.qualitycounts.net)

TRUE DATA TO IMPROVE MOBILITY

Type of report: Midblock Count - Volume Data

LOCATION: CR 120 S of FM 1431 **QC JOB #:** 17178798

SPECIFIC LOCATION: **DIRECTION:** SB

CITY/STATE: Highland Haven, TX **DATE:** Sep 17 2025 - Sep 17 2025

Start Time	Mon	Tue	Wed 17 Sep 25	Thu	Fri	Average Weekday Hourly Traffic	Sat	Sun	Average Week Hourly Traffic	Average Week Profile
12:00 AM			0			0			0	
01:00 AM			0			0			0	
02:00 AM			0			0			0	
03:00 AM			0			0			0	
04:00 AM			1			1			1	
05:00 AM			6			6			6	
06:00 AM			15			15			15	
07:00 AM			25			25			25	
08:00 AM			42			42			42	
09:00 AM			29			29			29	
10:00 AM			44			44			44	
11:00 AM			**68**			**68**			**68**	
12:00 PM			**54**			**54**			**54**	
01:00 PM			31			31			31	
02:00 PM			54			54			54	
03:00 PM			27			27			27	
04:00 PM			52			52			52	
05:00 PM			49			49			49	
06:00 PM			27			27			27	
07:00 PM			34			34			34	
08:00 PM			17			17			17	
09:00 PM			12			12			12	
10:00 PM			5			5			5	
11:00 PM			3			3			3	
Day Total			595			595			595	
% Weekday Average			100%							
% Week Average			100%			100%				
AM Peak Volume			11:00 AM 68			11:00 AM 68			11:00 AM 68	
PM Peak Volume			12:00 PM 54			12:00 PM 54			12:00 PM 54	

Comments:

Report generated on 9/30/2025 3:50 PM

SOURCE: Quality Counts, LLC (http://www.qualitycounts.net)

TRUE DATA TO IMPROVE MOBILITY

Type of report: Midblock Count - Volume Data

LOCATION: FM 1431 W of CR 120 **QC JOB #:** 17178799

SPECIFIC LOCATION: **DIRECTION:** EB

CITY/STATE: Highland Haven, TX **DATE:** Sep 17 2025 - Sep 17 2025

Start Time	Mon	Tue	Wed 17 Sep 25	Thu	Fri	Average Weekday Hourly Traffic	Sat	Sun	Average Week Hourly Traffic	Average Week Profile
12:00 AM			10			10			10	
01:00 AM			14			14			14	
02:00 AM			11			11			11	
03:00 AM			16			16			16	
04:00 AM			38			38			38	
05:00 AM			157			157			157	
06:00 AM			311			311			311	
07:00 AM			**571**			**571**			**571**	
08:00 AM			421			421			421	
09:00 AM			380			380			380	
10:00 AM			384			384			384	
11:00 AM			374			374			374	
12:00 PM			413			413			413	
01:00 PM			386			386			386	
02:00 PM			364			364			364	
03:00 PM			412			412			412	
04:00 PM			379			379			379	
05:00 PM			**426**			**426**			**426**	
06:00 PM			312			312			312	
07:00 PM			212			212			212	
08:00 PM			140			140			140	
09:00 PM			75			75			75	
10:00 PM			63			63			63	
11:00 PM			15			15			15	
Day Total			5884			5884			5884	
% Weekday Average			100%							
% Week Average			100%			100%				
AM Peak Volume			7:00 AM 571			7:00 AM 571			7:00 AM 571	
PM Peak Volume			5:00 PM 426			5:00 PM 426			5:00 PM 426	

Comments:

Report generated on 9/30/2025 3:50 PM

SOURCE: Quality Counts, LLC (http://www.qualitycounts.net)

TRUE DATA TO IMPROVE MOBILITY

Type of report: Midblock Count - Volume Data

LOCATION: FM 1431 W of CR 120 **QC JOB #:** 17178799

SPECIFIC LOCATION: **DIRECTION:** EB, WB

CITY/STATE: Highland Haven, TX **DATE:** Sep 17 2025 - Sep 17 2025

Start Time	Mon	Tue	Wed 17 Sep 25	Thu	Fri	Average Weekday Hourly Traffic	Sat	Sun	Average Week Hourly Traffic	Average Week Profile
12:00 AM			30			30			30	
01:00 AM			21			21			21	
02:00 AM			18			18			18	
03:00 AM			38			38			38	
04:00 AM			54			54			54	
05:00 AM			206			206			206	
06:00 AM			469			469			469	
07:00 AM			**946**			**946**			**946**	
08:00 AM			731			731			731	
09:00 AM			678			678			678	
10:00 AM			722			722			722	
11:00 AM			689			689			689	
12:00 PM			806			806			806	
01:00 PM			786			786			786	
02:00 PM			817			817			817	
03:00 PM			942			942			942	
04:00 PM			930			930			930	
05:00 PM			**1001**			**1001**			**1001**	
06:00 PM			718			718			718	
07:00 PM			533			533			533	
08:00 PM			351			351			351	
09:00 PM			228			228			228	
10:00 PM			147			147			147	
11:00 PM			47			47			47	
Day Total			11908			11908			11908	
% Weekday Average			100%							
% Week Average			100%			100%				
AM Peak Volume			7:00 AM 946			7:00 AM 946			7:00 AM 946	
PM Peak Volume			5:00 PM 1001			5:00 PM 1001			5:00 PM 1001	

Comments:

Report generated on 9/30/2025 3:50 PM

SOURCE: Quality Counts, LLC (http://www.qualitycounts.net)

TRUE DATA TO IMPROVE MOBILITY

Type of report: Midblock Count - Volume Data

LOCATION: FM 1431 W of CR 120 **QC JOB #:** 17178799

SPECIFIC LOCATION: **DIRECTION:** WB

CITY/STATE: Highland Haven, TX **DATE:** Sep 17 2025 - Sep 17 2025

Start Time	Mon	Tue	Wed 17 Sep 25	Thu	Fri	Average Weekday Hourly Traffic	Sat	Sun	Average Week Hourly Traffic	Average Week Profile
12:00 AM			20			20			20	
01:00 AM			7			7			7	
02:00 AM			7			7			7	
03:00 AM			22			22			22	
04:00 AM			16			16			16	
05:00 AM			49			49			49	
06:00 AM			158			158			158	
07:00 AM			**375**			**375**			**375**	
08:00 AM			310			310			310	
09:00 AM			298			298			298	
10:00 AM			338			338			338	
11:00 AM			315			315			315	
12:00 PM			393			393			393	
01:00 PM			400			400			400	
02:00 PM			453			453			453	
03:00 PM			530			530			530	
04:00 PM			551			551			551	
05:00 PM			**575**			**575**			**575**	
06:00 PM			406			406			406	
07:00 PM			321			321			321	
08:00 PM			211			211			211	
09:00 PM			153			153			153	
10:00 PM			84			84			84	
11:00 PM			32			32			32	
Day Total			6024			6024			6024	
% Weekday Average			100%							
% Week Average			100%			100%				
AM Peak Volume			7:00 AM 375			7:00 AM 375			7:00 AM 375	
PM Peak Volume			5:00 PM 575			5:00 PM 575			5:00 PM 575	

Comments:

Report generated on 9/30/2025 3:50 PM

SOURCE: Quality Counts, LLC (http://www.qualitycounts.net)

TRUE DATA TO IMPROVE MOBILITY

Type of report: Midblock Count - Volume Data

LOCATION: FM 1855 E of CR 120 **QC JOB #:** 171787100

SPECIFIC LOCATION: **DIRECTION:** EB

CITY/STATE: Burnet, TX **DATE:** Sep 17 2025 - Sep 17 2025

Start Time	Mon	Tue	Wed 17 Sep 25	Thu	Fri	Average Weekday Hourly Traffic	Sat	Sun	Average Week Hourly Traffic	Average Week Profile
12:00 AM			2			2			2	
01:00 AM			5			5			5	
02:00 AM			3			3			3	
03:00 AM			3			3			3	
04:00 AM			20			20			20	
05:00 AM			23			23			23	
06:00 AM			44			44			44	
07:00 AM			**101**			**101**			**101**	
08:00 AM			74			74			74	
09:00 AM			50			50			50	
10:00 AM			45			45			45	
11:00 AM			47			47			47	
12:00 PM			63			63			63	
01:00 PM			57			57			57	
02:00 PM			48			48			48	
03:00 PM			**69**			**69**			**69**	
04:00 PM			52			52			52	
05:00 PM			48			48			48	
06:00 PM			31			31			31	
07:00 PM			15			15			15	
08:00 PM			11			11			11	
09:00 PM			6			6			6	
10:00 PM			8			8			8	
11:00 PM			0			0			0	
Day Total			825			825			825	
% Weekday Average			100%							
% Week Average			100%			100%				
AM Peak Volume			7:00 AM 101			7:00 AM 101			7:00 AM 101	
PM Peak Volume			3:00 PM 69			3:00 PM 69			3:00 PM 69	

Comments:

Report generated on 9/30/2025 3:50 PM

SOURCE: Quality Counts, LLC (http://www.qualitycounts.net)

TRUE DATA TO IMPROVE MOBILITY

Type of report: Midblock Count - Volume Data

LOCATION: FM 1855 E of CR 120 **QC JOB #:** 171787100

SPECIFIC LOCATION: **DIRECTION:** EB, WB

CITY/STATE: Burnet, TX **DATE:** Sep 17 2025 - Sep 17 2025

Start Time	Mon	Tue	Wed 17 Sep 25	Thu	Fri	Average Weekday Hourly Traffic	Sat	Sun	Average Week Hourly Traffic	Average Week Profile
12:00 AM			4			4			4	
01:00 AM			6			6			6	
02:00 AM			6			6			6	
03:00 AM			3			3			3	
04:00 AM			21			21			21	
05:00 AM			28			28			28	
06:00 AM			64			64			64	
07:00 AM			**134**			**134**			**134**	
08:00 AM			124			124			124	
09:00 AM			103			103			103	
10:00 AM			93			93			93	
11:00 AM			86			86			86	
12:00 PM			110			110			110	
01:00 PM			119			119			119	
02:00 PM			103			103			103	
03:00 PM			141			141			141	
04:00 PM			140			140			140	
05:00 PM			**158**			**158**			**158**	
06:00 PM			80			80			80	
07:00 PM			49			49			49	
08:00 PM			36			36			36	
09:00 PM			17			17			17	
10:00 PM			17			17			17	
11:00 PM			7			7			7	
Day Total			1649			1649			1649	
% Weekday Average			100%							
% Week Average			100%			100%				
AM Peak Volume			7:00 AM 134			7:00 AM 134			7:00 AM 134	
PM Peak Volume			5:00 PM 158			5:00 PM 158			5:00 PM 158	

Comments:

Report generated on 9/30/2025 3:50 PM

SOURCE: Quality Counts, LLC (http://www.qualitycounts.net)

TRUE DATA TO IMPROVE MOBILITY

Type of report: Midblock Count - Volume Data

LOCATION: FM 1855 E of CR 120 **QC JOB #:** 171787100

SPECIFIC LOCATION: **DIRECTION:** WB

CITY/STATE: Burnet, TX **DATE:** Sep 17 2025 - Sep 17 2025

Start Time	Mon	Tue	Wed 17 Sep 25	Thu	Fri	Average Weekday Hourly Traffic	Sat	Sun	Average Week Hourly Traffic	Average Week Profile
12:00 AM			2			2			2	
01:00 AM			1			1			1	
02:00 AM			3			3			3	
03:00 AM			0			0			0	
04:00 AM			1			1			1	
05:00 AM			5			5			5	
06:00 AM			20			20			20	
07:00 AM			33			33			33	
08:00 AM			50			50			50	
09:00 AM			**53**			**53**			**53**	
10:00 AM			48			48			48	
11:00 AM			39			39			39	
12:00 PM			47			47			47	
01:00 PM			62			62			62	
02:00 PM			55			55			55	
03:00 PM			72			72			72	
04:00 PM			88			88			88	
05:00 PM			**110**			**110**			**110**	
06:00 PM			49			49			49	
07:00 PM			34			34			34	
08:00 PM			25			25			25	
09:00 PM			11			11			11	
10:00 PM			9			9			9	
11:00 PM			7			7			7	
Day Total			824			824			824	
% Weekday Average			100%							
% Week Average			100%			100%				
AM Peak Volume			9:00 AM 53			9:00 AM 53			9:00 AM 53	
PM Peak Volume			5:00 PM 110			5:00 PM 110			5:00 PM 110	

Comments:

Report generated on 9/30/2025 3:50 PM

SOURCE: Quality Counts, LLC (http://www.qualitycounts.net)

TRUE DATA TO IMPROVE MOBILITY

Type of report: Midblock Count - Volume Data

LOCATION: Access Rd S of CR 120 **QC JOB #:** 171787101

SPECIFIC LOCATION: **DIRECTION:** NB

CITY/STATE: Burnet, TX **DATE:** Sep 17 2025 - Sep 17 2025

Start Time	Mon	Tue	Wed	Thu	Fri	Average Weekday Hourly Traffic	Sat	Sun	Average Week Hourly Traffic	Average Week Profile
			17 Sep 25							
12:00 AM			0			0			0	
01:00 AM			0			0			0	
02:00 AM			0			0			0	
03:00 AM			0			0			0	
04:00 AM			0			0			0	
05:00 AM			0			0			0	
06:00 AM			0			0			0	
07:00 AM			0			0			0	
08:00 AM			1			1			1	
09:00 AM			0			0			0	
10:00 AM			0			0			0	
11:00 AM			**2**			**2**			**2**	
12:00 PM			0			0			0	
01:00 PM			0			0			0	
02:00 PM			**1**			**1**			**1**	
03:00 PM			0			0			0	
04:00 PM			1			1			1	
05:00 PM			1			1			1	
06:00 PM			0			0			0	
07:00 PM			0			0			0	
08:00 PM			0			0			0	
09:00 PM			0			0			0	
10:00 PM			0			0			0	
11:00 PM			0			0			0	
Day Total			6			6			6	
% Weekday Average			100%							
% Week Average			100%			100%				
AM Peak Volume			11:00 AM 2			11:00 AM 2			11:00 AM 2	
PM Peak Volume			2:00 PM 1			2:00 PM 1			2:00 PM 1	

Comments:

Report generated on 9/30/2025 3:50 PM

SOURCE: Quality Counts, LLC (http://www.qualitycounts.net)

TRUE DATA TO IMPROVE MOBILITY

Type of report: Midblock Count - Volume Data

LOCATION: Access Rd S of CR 120 **QC JOB #:** 171787101

SPECIFIC LOCATION: **DIRECTION:** NB, SB

CITY/STATE: Burnet, TX **DATE:** Sep 17 2025 - Sep 17 2025

Start Time	Mon	Tue	Wed 17 Sep 25	Thu	Fri	Average Weekday Hourly Traffic	Sat	Sun	Average Week Hourly Traffic	Average Week Profile
12:00 AM			0			0			0	
01:00 AM			0			0			0	
02:00 AM			0			0			0	
03:00 AM			0			0			0	
04:00 AM			0			0			0	
05:00 AM			0			0			0	
06:00 AM			0			0			0	
07:00 AM			0			0			0	
08:00 AM			2			2			2	
09:00 AM			0			0			0	
10:00 AM			0			0			0	
11:00 AM			**3**			**3**			**3**	
12:00 PM			0			0			0	
01:00 PM			0			0			0	
02:00 PM			**2**			**2**			**2**	
03:00 PM			0			0			0	
04:00 PM			2			2			2	
05:00 PM			2			2			2	
06:00 PM			0			0			0	
07:00 PM			0			0			0	
08:00 PM			0			0			0	
09:00 PM			0			0			0	
10:00 PM			0			0			0	
11:00 PM			0			0			0	
Day Total			11			11			11	
% Weekday Average			100%							
% Week Average			100%			100%				
AM Peak Volume			11:00 AM 3			11:00 AM 3			11:00 AM 3	
PM Peak Volume			2:00 PM 2			2:00 PM 2			2:00 PM 2	

Comments:

Report generated on 9/30/2025 3:50 PM

SOURCE: Quality Counts, LLC (http://www.qualitycounts.net)

TRUE DATA TO IMPROVE MOBILITY

Type of report: Midblock Count - Volume Data

LOCATION: Access Rd S of CR 120 **QC JOB #:** 171787101

SPECIFIC LOCATION: **DIRECTION:** SB

CITY/STATE: Burnet, TX **DATE:** Sep 17 2025 - Sep 17 2025

Start Time	Mon	Tue	Wed	Thu	Fri	Average Weekday Hourly Traffic	Sat	Sun	Average Week Hourly Traffic	Average Week Profile
			17 Sep 25							
12:00 AM			0			0			0	
01:00 AM			0			0			0	
02:00 AM			0			0			0	
03:00 AM			0			0			0	
04:00 AM			0			0			0	
05:00 AM			0			0			0	
06:00 AM			0			0			0	
07:00 AM			0			0			0	
08:00 AM			**1**			**1**			**1**	
09:00 AM			0			0			0	
10:00 AM			0			0			0	
11:00 AM			1			1			1	
12:00 PM			0			0			0	
01:00 PM			0			0			0	
02:00 PM			**1**			**1**			**1**	
03:00 PM			0			0			0	
04:00 PM			1			1			1	
05:00 PM			1			1			1	
06:00 PM			0			0			0	
07:00 PM			0			0			0	
08:00 PM			0			0			0	
09:00 PM			0			0			0	
10:00 PM			0			0			0	
11:00 PM			0			0			0	
Day Total			5			5			5	
% Weekday Average			100%							
% Week Average			100%			100%				
AM Peak Volume			8:00 AM 1			8:00 AM 1			8:00 AM 1	
PM Peak Volume			2:00 PM 1			2:00 PM 1			2:00 PM 1	

Comments:

Report generated on 9/30/2025 3:50 PM

SOURCE: Quality Counts, LLC (http://www.qualitycounts.net)

TRUE DATA TO IMPROVE MOBILITY

Type of report: Midblock Count - Volume Data

LOCATION: CR 120 W of FM 1855 **QC JOB #:** 171787102

SPECIFIC LOCATION: **DIRECTION:** EB

CITY/STATE: Burnet, TX **DATE:** Sep 17 2025 - Sep 17 2025

Start Time	Mon	Tue	Wed 17 Sep 25	Thu	Fri	Average Weekday Hourly Traffic	Sat	Sun	Average Week Hourly Traffic	Average Week Profile
12:00 AM			2			2			2	
01:00 AM			5			5			5	
02:00 AM			3			3			3	
03:00 AM			3			3			3	
04:00 AM			20			20			20	
05:00 AM			23			23			23	
06:00 AM			44			44			44	
07:00 AM			**101**			**101**			**101**	
08:00 AM			73			73			73	
09:00 AM			50			50			50	
10:00 AM			45			45			45	
11:00 AM			45			45			45	
12:00 PM			63			63			63	
01:00 PM			57			57			57	
02:00 PM			49			49			49	
03:00 PM			**69**			**69**			**69**	
04:00 PM			52			52			52	
05:00 PM			47			47			47	
06:00 PM			31			31			31	
07:00 PM			15			15			15	
08:00 PM			11			11			11	
09:00 PM			6			6			6	
10:00 PM			8			8			8	
11:00 PM			0			0			0	
Day Total			822			822			822	
% Weekday Average			100%							
% Week Average			100%			100%				
AM Peak Volume			7:00 AM 101			7:00 AM 101			7:00 AM 101	
PM Peak Volume			3:00 PM 69			3:00 PM 69			3:00 PM 69	

Comments:

Report generated on 9/30/2025 3:50 PM

SOURCE: Quality Counts, LLC (http://www.qualitycounts.net)

TRUE DATA TO IMPROVE MOBILITY

Type of report: Midblock Count - Volume Data

LOCATION: CR 120 W of FM 1855 **QC JOB #:** 171787102

SPECIFIC LOCATION: **DIRECTION:** EB, WB

CITY/STATE: Burnet, TX **DATE:** Sep 17 2025 - Sep 17 2025

Start Time	Mon	Tue	Wed 17 Sep 25	Thu	Fri	Average Weekday Hourly Traffic	Sat	Sun	Average Week Hourly Traffic	Average Week Profile
12:00 AM			4			4			4	
01:00 AM			6			6			6	
02:00 AM			6			6			6	
03:00 AM			3			3			3	
04:00 AM			21			21			21	
05:00 AM			28			28			28	
06:00 AM			64			64			64	
07:00 AM			**134**			**134**			**134**	
08:00 AM			122			122			122	
09:00 AM			103			103			103	
10:00 AM			93			93			93	
11:00 AM			83			83			83	
12:00 PM			110			110			110	
01:00 PM			119			119			119	
02:00 PM			105			105			105	
03:00 PM			141			141			141	
04:00 PM			140			140			140	
05:00 PM			**156**			**156**			**156**	
06:00 PM			80			80			80	
07:00 PM			49			49			49	
08:00 PM			36			36			36	
09:00 PM			17			17			17	
10:00 PM			17			17			17	
11:00 PM			7			7			7	
Day Total			1644			1644			1644	
% Weekday Average			100%							
% Week Average			100%			100%				
AM Peak Volume			7:00 AM 134			7:00 AM 134			7:00 AM 134	
PM Peak Volume			5:00 PM 156			5:00 PM 156			5:00 PM 156	

Comments:

Report generated on 9/30/2025 3:50 PM

SOURCE: Quality Counts, LLC (http://www.qualitycounts.net)

TRUE DATA TO IMPROVE MOBILITY

Type of report: Midblock Count - Volume Data

LOCATION: CR 120 W of FM 1855 **QC JOB #:** 171787102

SPECIFIC LOCATION: **DIRECTION:** WB

CITY/STATE: Burnet, TX **DATE:** Sep 17 2025 - Sep 17 2025

Start Time	Mon	Tue	Wed 17 Sep 25	Thu	Fri	Average Weekday Hourly Traffic	Sat	Sun	Average Week Hourly Traffic	Average Week Profile
12:00 AM			2			2			2	
01:00 AM			1			1			1	
02:00 AM			3			3			3	
03:00 AM			0			0			0	
04:00 AM			1			1			1	
05:00 AM			5			5			5	
06:00 AM			20			20			20	
07:00 AM			33			33			33	
08:00 AM			49			49			49	
09:00 AM			**53**			**53**			**53**	
10:00 AM			48			48			48	
11:00 AM			38			38			38	
12:00 PM			47			47			47	
01:00 PM			62			62			62	
02:00 PM			56			56			56	
03:00 PM			72			72			72	
04:00 PM			88			88			88	
05:00 PM			**109**			**109**			**109**	
06:00 PM			49			49			49	
07:00 PM			34			34			34	
08:00 PM			25			25			25	
09:00 PM			11			11			11	
10:00 PM			9			9			9	
11:00 PM			7			7			7	
Day Total			822			822			822	
% Weekday Average			100%							
% Week Average			100%			100%				
AM Peak Volume			9:00 AM 53			9:00 AM 53			9:00 AM 53	
PM Peak Volume			5:00 PM 109			5:00 PM 109			5:00 PM 109	

Comments:

Report generated on 9/30/2025 3:50 PM

SOURCE: Quality Counts, LLC (http://www.qualitycounts.net)

TRUE DATA TO IMPROVE MOBILITY

Type of report: Midblock Count - Volume Data

LOCATION: Access Rd N of CR 123 **QC JOB #:** 171787103

SPECIFIC LOCATION: **DIRECTION:** NB

CITY/STATE: Burnet, TX **DATE:** Sep 17 2025 - Sep 17 2025

Start Time	Mon	Tue	Wed 17 Sep 25	Thu	Fri	Average Weekday Hourly Traffic	Sat	Sun	Average Week Hourly Traffic	Average Week Profile
12:00 AM			0			0			0	
01:00 AM			0			0			0	
02:00 AM			0			0			0	
03:00 AM			0			0			0	
04:00 AM			0			0			0	
05:00 AM			0			0			0	
06:00 AM			**3**			**3**			**3**	
07:00 AM			1			1			1	
08:00 AM			0			0			0	
09:00 AM			0			0			0	
10:00 AM			0			0			0	
11:00 AM			0			0			0	
12:00 PM			0			0			0	
01:00 PM			1			1			1	
02:00 PM			1			1			1	
03:00 PM			**2**			**2**			**2**	
04:00 PM			1			1			1	
05:00 PM			0			0			0	
06:00 PM			2			2			2	
07:00 PM			1			1			1	
08:00 PM			2			2			2	
09:00 PM			1			1			1	
10:00 PM			1			1			1	
11:00 PM			0			0			0	
Day Total			16			16			16	
% Weekday Average			100%							
% Week Average			100%			100%				
AM Peak Volume			6:00 AM 3			6:00 AM 3			6:00 AM 3	
PM Peak Volume			3:00 PM 2			3:00 PM 2			3:00 PM 2	

Comments:

Report generated on 9/30/2025 3:50 PM

SOURCE: Quality Counts, LLC (http://www.qualitycounts.net)

TRUE DATA TO IMPROVE MOBILITY

Type of report: Midblock Count - Volume Data

LOCATION: Access Rd N of CR 123 **QC JOB #:** 171787103

SPECIFIC LOCATION: **DIRECTION:** NB, SB

CITY/STATE: Burnet, TX **DATE:** Sep 17 2025 - Sep 17 2025

Start Time	Mon	Tue	Wed 17 Sep 25	Thu	Fri	Average Weekday Hourly Traffic	Sat	Sun	Average Week Hourly Traffic	Average Week Profile
12:00 AM			0			0			0	
01:00 AM			0			0			0	
02:00 AM			2			2			2	
03:00 AM			0			0			0	
04:00 AM			0			0			0	
05:00 AM			1			1			1	
06:00 AM			**9**			**9**			**9**	
07:00 AM			3			3			3	
08:00 AM			0			0			0	
09:00 AM			0			0			0	
10:00 AM			1			1			1	
11:00 AM			0			0			0	
12:00 PM			0			0			0	
01:00 PM			1			1			1	
02:00 PM			1			1			1	
03:00 PM			**3**			**3**			**3**	
04:00 PM			2			2			2	
05:00 PM			0			0			0	
06:00 PM			3			3			3	
07:00 PM			2			2			2	
08:00 PM			3			3			3	
09:00 PM			2			2			2	
10:00 PM			2			2			2	
11:00 PM			0			0			0	
Day Total			35			35			35	
% Weekday Average			100%							
% Week Average			100%			100%				
AM Peak Volume			6:00 AM 9			6:00 AM 9			6:00 AM 9	
PM Peak Volume			3:00 PM 3			3:00 PM 3			3:00 PM 3	

Comments:

Report generated on 9/30/2025 3:50 PM

SOURCE: Quality Counts, LLC (http://www.qualitycounts.net)

TRUE DATA TO IMPROVE MOBILITY

Type of report: Midblock Count - Volume Data

LOCATION: Access Rd N of CR 123 **QC JOB #:** 171787103

SPECIFIC LOCATION: **DIRECTION:** SB

CITY/STATE: Burnet, TX **DATE:** Sep 17 2025 - Sep 17 2025

Start Time	Mon	Tue	Wed 17 Sep 25	Thu	Fri	Average Weekday Hourly Traffic	Sat	Sun	Average Week Hourly Traffic	Average Week Profile
12:00 AM			0			0			0	
01:00 AM			0			0			0	
02:00 AM			2			2			2	
03:00 AM			0			0			0	
04:00 AM			0			0			0	
05:00 AM			1			1			1	
06:00 AM			**6**			**6**			**6**	
07:00 AM			2			2			2	
08:00 AM			0			0			0	
09:00 AM			0			0			0	
10:00 AM			1			1			1	
11:00 AM			0			0			0	
12:00 PM			0			0			0	
01:00 PM			0			0			0	
02:00 PM			0			0			0	
03:00 PM			**1**			**1**			**1**	
04:00 PM			1			1			1	
05:00 PM			0			0			0	
06:00 PM			1			1			1	
07:00 PM			1			1			1	
08:00 PM			1			1			1	
09:00 PM			1			1			1	
10:00 PM			1			1			1	
11:00 PM			0			0			0	
Day Total			19			19			19	
% Weekday Average			100%							
% Week Average			100%			100%				
AM Peak Volume			6:00 AM 6			6:00 AM 6			6:00 AM 6	
PM Peak Volume			3:00 PM 1			3:00 PM 1			3:00 PM 1	

Comments:

Report generated on 9/30/2025 3:50 PM

SOURCE: Quality Counts, LLC (http://www.qualitycounts.net)

TRUE DATA TO IMPROVE MOBILITY

Type of report: Midblock Count - Volume Data

LOCATION: FM 1980 E of CR 123 **QC JOB #:** 171787104

SPECIFIC LOCATION: **DIRECTION:** EB

CITY/STATE: Burnet, TX **DATE:** Sep 17 2025 - Sep 17 2025

Start Time	Mon	Tue	Wed 17 Sep 25	Thu	Fri	Average Weekday Hourly Traffic	Sat	Sun	Average Week Hourly Traffic	Average Week Profile
12:00 AM			3			3			3	
01:00 AM			0			0			0	
02:00 AM			1			1			1	
03:00 AM			1			1			1	
04:00 AM			2			2			2	
05:00 AM			8			8			8	
06:00 AM			31			31			31	
07:00 AM			**59**			**59**			**59**	
08:00 AM			34			34			34	
09:00 AM			27			27			27	
10:00 AM			36			36			36	
11:00 AM			21			21			21	
12:00 PM			39			39			39	
01:00 PM			27			27			27	
02:00 PM			24			24			24	
03:00 PM			39			39			39	
04:00 PM			29			29			29	
05:00 PM			**45**			**45**			**45**	
06:00 PM			38			38			38	
07:00 PM			19			19			19	
08:00 PM			17			17			17	
09:00 PM			10			10			10	
10:00 PM			6			6			6	
11:00 PM			3			3			3	
Day Total			519			519			519	
% Weekday Average			100%							
% Week Average			100%			100%				
AM Peak Volume			7:00 AM 59			7:00 AM 59			7:00 AM 59	
PM Peak Volume			5:00 PM 45			5:00 PM 45			5:00 PM 45	

Comments:

Report generated on 9/30/2025 3:50 PM

SOURCE: Quality Counts, LLC (http://www.qualitycounts.net)

TRUE DATA TO IMPROVE MOBILITY

Type of report: Midblock Count - Volume Data

LOCATION: FM 1980 E of CR 123 **QC JOB #:** 171787104

SPECIFIC LOCATION: **DIRECTION:** EB, WB

CITY/STATE: Burnet, TX **DATE:** Sep 17 2025 - Sep 17 2025

Start Time	Mon	Tue	Wed 17 Sep 25	Thu	Fri	Average Weekday Hourly Traffic	Sat	Sun	Average Week Hourly Traffic	Average Week Profile
12:00 AM			5			5			5	
01:00 AM			1			1			1	
02:00 AM			3			3			3	
03:00 AM			2			2			2	
04:00 AM			3			3			3	
05:00 AM			15			15			15	
06:00 AM			46			46			46	
07:00 AM			**93**			**93**			**93**	
08:00 AM			69			69			69	
09:00 AM			52			52			52	
10:00 AM			71			71			71	
11:00 AM			47			47			47	
12:00 PM			72			72			72	
01:00 PM			61			61			61	
02:00 PM			63			63			63	
03:00 PM			76			76			76	
04:00 PM			76			76			76	
05:00 PM			**97**			**97**			**97**	
06:00 PM			75			75			75	
07:00 PM			55			55			55	
08:00 PM			37			37			37	
09:00 PM			15			15			15	
10:00 PM			9			9			9	
11:00 PM			8			8			8	
Day Total			1051			1051			1051	
% Weekday Average			100%							
% Week Average			100%			100%				
AM Peak Volume			7:00 AM 93			7:00 AM 93			7:00 AM 93	
PM Peak Volume			5:00 PM 97			5:00 PM 97			5:00 PM 97	

Comments:

Report generated on 9/30/2025 3:50 PM

SOURCE: Quality Counts, LLC (http://www.qualitycounts.net)

TRUE DATA TO IMPROVE MOBILITY

Type of report: Midblock Count - Volume Data

LOCATION: FM 1980 E of CR 123 **QC JOB #:** 171787104

SPECIFIC LOCATION: **DIRECTION:** WB

CITY/STATE: Burnet, TX **DATE:** Sep 17 2025 - Sep 17 2025

Start Time	Mon	Tue	Wed 17 Sep 25	Thu	Fri	Average Weekday Hourly Traffic	Sat	Sun	Average Week Hourly Traffic	Average Week Profile
12:00 AM			2			2			2	
01:00 AM			1			1			1	
02:00 AM			2			2			2	
03:00 AM			1			1			1	
04:00 AM			1			1			1	
05:00 AM			7			7			7	
06:00 AM			15			15			15	
07:00 AM			34			34			34	
08:00 AM			**35**			**35**			**35**	
09:00 AM			25			25			25	
10:00 AM			35			35			35	
11:00 AM			26			26			26	
12:00 PM			33			33			33	
01:00 PM			34			34			34	
02:00 PM			39			39			39	
03:00 PM			37			37			37	
04:00 PM			47			47			47	
05:00 PM			**52**			**52**			**52**	
06:00 PM			37			37			37	
07:00 PM			36			36			36	
08:00 PM			20			20			20	
09:00 PM			5			5			5	
10:00 PM			3			3			3	
11:00 PM			5			5			5	
Day Total			532			532			532	
% Weekday Average			100%							
% Week Average			100%			100%				
AM Peak Volume			8:00 AM 35			8:00 AM 35			8:00 AM 35	
PM Peak Volume			5:00 PM 52			5:00 PM 52			5:00 PM 52	

Comments:

Report generated on 9/30/2025 3:50 PM

SOURCE: Quality Counts, LLC (http://www.qualitycounts.net)

TRUE DATA TO IMPROVE MOBILITY

Type of report: Midblock Count - Volume Data

LOCATION: CR 123 W of FM 1980 **QC JOB #:** 171787105

SPECIFIC LOCATION: **DIRECTION:** EB

CITY/STATE: Burnet, TX **DATE:** Sep 17 2025 - Sep 17 2025

Start Time	Mon	Tue	Wed 17 Sep 25	Thu	Fri	Average Weekday Hourly Traffic	Sat	Sun	Average Week Hourly Traffic	Average Week Profile
12:00 AM			3			3			3	
01:00 AM			0			0			0	
02:00 AM			0			0			0	
03:00 AM			1			1			1	
04:00 AM			2			2			2	
05:00 AM			7			7			7	
06:00 AM			27			27			27	
07:00 AM			**57**			**57**			**57**	
08:00 AM			34			34			34	
09:00 AM			27			27			27	
10:00 AM			35			35			35	
11:00 AM			21			21			21	
12:00 PM			39			39			39	
01:00 PM			27			27			27	
02:00 PM			25			25			25	
03:00 PM			40			40			40	
04:00 PM			28			28			28	
05:00 PM			**45**			**45**			**45**	
06:00 PM			38			38			38	
07:00 PM			18			18			18	
08:00 PM			18			18			18	
09:00 PM			9			9			9	
10:00 PM			5			5			5	
11:00 PM			3			3			3	
Day Total			509			509			509	
% Weekday Average			100%							
% Week Average			100%			100%				
AM Peak Volume			7:00 AM 57			7:00 AM 57			7:00 AM 57	
PM Peak Volume			5:00 PM 45			5:00 PM 45			5:00 PM 45	

Comments:

Report generated on 9/30/2025 3:50 PM

SOURCE: Quality Counts, LLC (http://www.qualitycounts.net)

TRUE DATA TO IMPROVE MOBILITY

Type of report: Midblock Count - Volume Data

LOCATION: CR 123 W of FM 1980 **QC JOB #:** 171787105

SPECIFIC LOCATION: **DIRECTION:** EB, WB

CITY/STATE: Burnet, TX **DATE:** Sep 17 2025 - Sep 17 2025

Start Time	Mon	Tue	Wed 17 Sep 25	Thu	Fri	Average Weekday Hourly Traffic	Sat	Sun	Average Week Hourly Traffic	Average Week Profile
12:00 AM			5			5			5	
01:00 AM			1			1			1	
02:00 AM			3			3			3	
03:00 AM			2			2			2	
04:00 AM			3			3			3	
05:00 AM			14			14			14	
06:00 AM			41			41			41	
07:00 AM			**90**			**90**			**90**	
08:00 AM			69			69			69	
09:00 AM			52			52			52	
10:00 AM			70			70			70	
11:00 AM			47			47			47	
12:00 PM			72			72			72	
01:00 PM			60			60			60	
02:00 PM			64			64			64	
03:00 PM			77			77			77	
04:00 PM			74			74			74	
05:00 PM			**97**			**97**			**97**	
06:00 PM			74			74			74	
07:00 PM			53			53			53	
08:00 PM			38			38			38	
09:00 PM			13			13			13	
10:00 PM			7			7			7	
11:00 PM			8			8			8	
Day Total			1034			1034			1034	
% Weekday Average			100%							
% Week Average			100%			100%				
AM Peak Volume			7:00 AM 90			7:00 AM 90			7:00 AM 90	
PM Peak Volume			5:00 PM 97			5:00 PM 97			5:00 PM 97	

Comments:

Report generated on 9/30/2025 3:50 PM

SOURCE: Quality Counts, LLC (http://www.qualitycounts.net)

TRUE DATA TO IMPROVE MOBILITY

Type of report: Midblock Count - Volume Data

LOCATION: CR 123 W of FM 1980 **QC JOB #:** 171787105

SPECIFIC LOCATION: **DIRECTION:** WB

CITY/STATE: Burnet, TX **DATE:** Sep 17 2025 - Sep 17 2025

Start Time	Mon	Tue	Wed	Thu	Fri	Average Weekday Hourly Traffic	Sat	Sun	Average Week Hourly Traffic	Average Week Profile
			17 Sep 25							
12:00 AM			2			2			2	
01:00 AM			1			1			1	
02:00 AM			3			3			3	
03:00 AM			1			1			1	
04:00 AM			1			1			1	
05:00 AM			7			7			7	
06:00 AM			14			14			14	
07:00 AM			33			33			33	
08:00 AM			**35**			**35**			**35**	
09:00 AM			25			25			25	
10:00 AM			35			35			35	
11:00 AM			26			26			26	
12:00 PM			33			33			33	
01:00 PM			33			33			33	
02:00 PM			39			39			39	
03:00 PM			37			37			37	
04:00 PM			46			46			46	
05:00 PM			**52**			**52**			**52**	
06:00 PM			36			36			36	
07:00 PM			35			35			35	
08:00 PM			20			20			20	
09:00 PM			4			4			4	
10:00 PM			2			2			2	
11:00 PM			5			5			5	
Day Total			525			525			525	
% Weekday Average			100%							
% Week Average			100%			100%				
AM Peak Volume			8:00 AM 35			8:00 AM 35			8:00 AM 35	
PM Peak Volume			5:00 PM 52			5:00 PM 52			5:00 PM 52	

Comments:

Report generated on 9/30/2025 3:50 PM

SOURCE: Quality Counts, LLC (http://www.qualitycounts.net)

TRUE DATA TO IMPROVE MOBILITY

Type of report: Midblock Count - Volume Data

LOCATION: CR 303 N of W SH 29 **QC JOB #:** 171787106

SPECIFIC LOCATION: **DIRECTION:** NB

CITY/STATE: Burnet, TX **DATE:** Sep 17 2025 - Sep 17 2025

Start Time	Mon	Tue	Wed 17 Sep 25	Thu	Fri	Average Weekday Hourly Traffic	Sat	Sun	Average Week Hourly Traffic	Average Week Profile
12:00 AM			9			9			9	
01:00 AM			0			0			0	
02:00 AM			0			0			0	
03:00 AM			1			1			1	
04:00 AM			2			2			2	
05:00 AM			4			4			4	
06:00 AM			14			14			14	
07:00 AM			**18**			**18**			**18**	
08:00 AM			9			9			9	
09:00 AM			8			8			8	
10:00 AM			8			8			8	
11:00 AM			4			4			4	
12:00 PM			15			15			15	
01:00 PM			13			13			13	
02:00 PM			11			11			11	
03:00 PM			16			16			16	
04:00 PM			35			35			35	
05:00 PM			**53**			**53**			**53**	
06:00 PM			23			23			23	
07:00 PM			14			14			14	
08:00 PM			14			14			14	
09:00 PM			4			4			4	
10:00 PM			4			4			4	
11:00 PM			1			1			1	
Day Total			280			280			280	
% Weekday Average			100%							
% Week Average			100%			100%				
AM Peak Volume			7:00 AM 18			7:00 AM 18			7:00 AM 18	
PM Peak Volume			5:00 PM 53			5:00 PM 53			5:00 PM 53	

Comments:

Report generated on 9/30/2025 3:50 PM

SOURCE: Quality Counts, LLC (http://www.qualitycounts.net)

TRUE DATA TO IMPROVE MOBILITY

Type of report: Midblock Count - Volume Data

LOCATION: CR 303 N of W SH 29 **QC JOB #:** 171787106

SPECIFIC LOCATION: **DIRECTION:** NB, SB

CITY/STATE: Burnet, TX **DATE:** Sep 17 2025 - Sep 17 2025

Start Time	Mon	Tue	Wed 17 Sep 25	Thu	Fri	Average Weekday Hourly Traffic	Sat	Sun	Average Week Hourly Traffic	Average Week Profile
12:00 AM			13			13			13	
01:00 AM			0			0			0	
02:00 AM			0			0			0	
03:00 AM			2			2			2	
04:00 AM			5			5			5	
05:00 AM			16			16			16	
06:00 AM			27			27			27	
07:00 AM			**50**			**50**			**50**	
08:00 AM			25			25			25	
09:00 AM			15			15			15	
10:00 AM			15			15			15	
11:00 AM			13			13			13	
12:00 PM			29			29			29	
01:00 PM			19			19			19	
02:00 PM			22			22			22	
03:00 PM			26			26			26	
04:00 PM			54			54			54	
05:00 PM			**71**			**71**			**71**	
06:00 PM			37			37			37	
07:00 PM			31			31			31	
08:00 PM			27			27			27	
09:00 PM			6			6			6	
10:00 PM			4			4			4	
11:00 PM			1			1			1	
Day Total			508			508			508	
% Weekday Average			100%							
% Week Average			100%			100%				
AM Peak Volume			7:00 AM 50			7:00 AM 50			7:00 AM 50	
PM Peak Volume			5:00 PM 71			5:00 PM 71			5:00 PM 71	

Comments:

Report generated on 9/30/2025 3:50 PM

SOURCE: Quality Counts, LLC (http://www.qualitycounts.net)

TRUE DATA TO IMPROVE MOBILITY

Type of report: Midblock Count - Volume Data

LOCATION: CR 303 N of W SH 29 **QC JOB #:** 171787106

SPECIFIC LOCATION: **DIRECTION:** SB

CITY/STATE: Burnet, TX **DATE:** Sep 17 2025 - Sep 17 2025

Start Time	Mon	Tue	Wed 17 Sep 25	Thu	Fri	Average Weekday Hourly Traffic	Sat	Sun	Average Week Hourly Traffic	Average Week Profile
12:00 AM			4			4			4	
01:00 AM			0			0			0	
02:00 AM			0			0			0	
03:00 AM			1			1			1	
04:00 AM			3			3			3	
05:00 AM			12			12			12	
06:00 AM			13			13			13	
07:00 AM			**32**			**32**			**32**	
08:00 AM			16			16			16	
09:00 AM			7			7			7	
10:00 AM			7			7			7	
11:00 AM			9			9			9	
12:00 PM			14			14			14	
01:00 PM			6			6			6	
02:00 PM			11			11			11	
03:00 PM			10			10			10	
04:00 PM			**19**			**19**			**19**	
05:00 PM			18			18			18	
06:00 PM			14			14			14	
07:00 PM			17			17			17	
08:00 PM			13			13			13	
09:00 PM			2			2			2	
10:00 PM			0			0			0	
11:00 PM			0			0			0	
Day Total			228			228			228	
% Weekday Average			100%							
% Week Average			100%			100%				
AM Peak Volume			7:00 AM 32			7:00 AM 32			7:00 AM 32	
PM Peak Volume			4:00 PM 19			4:00 PM 19			4:00 PM 19	

Comments:

Report generated on 9/30/2025 3:50 PM

SOURCE: Quality Counts, LLC (http://www.qualitycounts.net)

TRUE DATA TO IMPROVE MOBILITY

Type of report: Midblock Count - Volume Data

LOCATION: W SH 29 E of CR 303 **QC JOB #:** 171787107

SPECIFIC LOCATION: **DIRECTION:** EB

CITY/STATE: Burnet, TX **DATE:** Sep 17 2025 - Sep 17 2025

Start Time	Mon	Tue	Wed	Thu	Fri	Average Weekday Hourly Traffic	Sat	Sun	Average Week Hourly Traffic	Average Week Profile
			17 Sep 25							
12:00 AM			30			30			30	
01:00 AM			14			14			14	
02:00 AM			20			20			20	
03:00 AM			23			23			23	
04:00 AM			76			76			76	
05:00 AM			251			251			251	
06:00 AM			453			453			453	
07:00 AM			**525**			**525**			**525**	
08:00 AM			485			485			485	
09:00 AM			481			481			481	
10:00 AM			434			434			434	
11:00 AM			422			422			422	
12:00 PM			448			448			448	
01:00 PM			463			463			463	
02:00 PM			542			542			542	
03:00 PM			593			593			593	
04:00 PM			**657**			**657**			**657**	
05:00 PM			609			609			609	
06:00 PM			435			435			435	
07:00 PM			308			308			308	
08:00 PM			233			233			233	
09:00 PM			98			98			98	
10:00 PM			71			71			71	
11:00 PM			50			50			50	
Day Total			7721			7721			7721	
% Weekday Average			100%							
% Week Average			100%			100%				
AM Peak Volume			7:00 AM 525			7:00 AM 525			7:00 AM 525	
PM Peak Volume			4:00 PM 657			4:00 PM 657			4:00 PM 657	

Comments:

Report generated on 9/30/2025 3:50 PM

SOURCE: Quality Counts, LLC (http://www.qualitycounts.net)

TRUE DATA TO IMPROVE MOBILITY

Type of report: Midblock Count - Volume Data

LOCATION: W SH 29 E of CR 303 **QC JOB #:** 171787107

SPECIFIC LOCATION: **DIRECTION:** EB, WB

CITY/STATE: Burnet, TX **DATE:** Sep 17 2025 - Sep 17 2025

Start Time	Mon	Tue	Wed 17 Sep 25	Thu	Fri	Average Weekday Hourly Traffic	Sat	Sun	Average Week Hourly Traffic	Average Week Profile
12:00 AM			61			61			61	
01:00 AM			37			37			37	
02:00 AM			40			40			40	
03:00 AM			68			68			68	
04:00 AM			157			157			157	
05:00 AM			482			482			482	
06:00 AM			856			856			856	
07:00 AM			**1249**			**1249**			**1249**	
08:00 AM			1083			1083			1083	
09:00 AM			940			940			940	
10:00 AM			886			886			886	
11:00 AM			898			898			898	
12:00 PM			874			874			874	
01:00 PM			964			964			964	
02:00 PM			1086			1086			1086	
03:00 PM			1173			1173			1173	
04:00 PM			**1247**			**1247**			**1247**	
05:00 PM			1225			1225			1225	
06:00 PM			876			876			876	
07:00 PM			551			551			551	
08:00 PM			441			441			441	
09:00 PM			217			217			217	
10:00 PM			158			158			158	
11:00 PM			104			104			104	
Day Total			15673			15673			15673	
% Weekday Average			100%							
% Week Average			100%			100%				
AM Peak Volume			7:00 AM 1249			7:00 AM 1249			7:00 AM 1249	
PM Peak Volume			4:00 PM 1247			4:00 PM 1247			4:00 PM 1247	

Comments:

Report generated on 9/30/2025 3:50 PM

SOURCE: Quality Counts, LLC (http://www.qualitycounts.net)

TRUE DATA TO IMPROVE MOBILITY

Type of report: Midblock Count - Volume Data

LOCATION: W SH 29 E of CR 303 **QC JOB #:** 171787107

SPECIFIC LOCATION: **DIRECTION:** WB

CITY/STATE: Burnet, TX **DATE:** Sep 17 2025 - Sep 17 2025

Start Time	Mon	Tue	Wed 17 Sep 25	Thu	Fri	Average Weekday Hourly Traffic	Sat	Sun	Average Week Hourly Traffic	Average Week Profile
12:00 AM			31			31			31	
01:00 AM			23			23			23	
02:00 AM			20			20			20	
03:00 AM			45			45			45	
04:00 AM			81			81			81	
05:00 AM			231			231			231	
06:00 AM			403			403			403	
07:00 AM			**724**			**724**			**724**	
08:00 AM			598			598			598	
09:00 AM			459			459			459	
10:00 AM			452			452			452	
11:00 AM			476			476			476	
12:00 PM			426			426			426	
01:00 PM			501			501			501	
02:00 PM			544			544			544	
03:00 PM			580			580			580	
04:00 PM			590			590			590	
05:00 PM			**616**			**616**			**616**	
06:00 PM			441			441			441	
07:00 PM			243			243			243	
08:00 PM			208			208			208	
09:00 PM			119			119			119	
10:00 PM			87			87			87	
11:00 PM			54			54			54	
Day Total			7952			7952			7952	
% Weekday Average			100%							
% Week Average			100%			100%				
AM Peak Volume			7:00 AM 724			7:00 AM 724			7:00 AM 724	
PM Peak Volume			5:00 PM 616			5:00 PM 616			5:00 PM 616	

Comments:

Report generated on 9/30/2025 3:50 PM

SOURCE: Quality Counts, LLC (http://www.qualitycounts.net)

TRUE DATA TO IMPROVE MOBILITY

Type of report: Midblock Count - Volume Data

LOCATION: CR 303 S of W SH 29 **QC JOB #:** 171787108

SPECIFIC LOCATION: **DIRECTION:** NB

CITY/STATE: Burnet, TX **DATE:** Sep 17 2025 - Sep 17 2025

Start Time	Mon	Tue	Wed 17 Sep 25	Thu	Fri	Average Weekday Hourly Traffic	Sat	Sun	Average Week Hourly Traffic	Average Week Profile
12:00 AM			1			1			1	
01:00 AM			0			0			0	
02:00 AM			1			1			1	
03:00 AM			0			0			0	
04:00 AM			2			2			2	
05:00 AM			9			9			9	
06:00 AM			**27**			**27**			**27**	
07:00 AM			25			25			25	
08:00 AM			25			25			25	
09:00 AM			11			11			11	
10:00 AM			13			13			13	
11:00 AM			15			15			15	
12:00 PM			16			16			16	
01:00 PM			11			11			11	
02:00 PM			**22**			**22**			**22**	
03:00 PM			12			12			12	
04:00 PM			13			13			13	
05:00 PM			15			15			15	
06:00 PM			17			17			17	
07:00 PM			8			8			8	
08:00 PM			5			5			5	
09:00 PM			4			4			4	
10:00 PM			1			1			1	
11:00 PM			0			0			0	
Day Total			253			253			253	
% Weekday Average			100%							
% Week Average			100%			100%				
AM Peak Volume			6:00 AM 27			6:00 AM 27			6:00 AM 27	
PM Peak Volume			2:00 PM 22			2:00 PM 22			2:00 PM 22	

Comments:

Report generated on 9/30/2025 3:50 PM

SOURCE: Quality Counts, LLC (http://www.qualitycounts.net)

TRUE DATA TO IMPROVE MOBILITY

Type of report: Midblock Count - Volume Data

LOCATION: CR 303 S of W SH 29 **QC JOB #:** 171787108

SPECIFIC LOCATION: **DIRECTION:** NB, SB

CITY/STATE: Burnet, TX **DATE:** Sep 17 2025 - Sep 17 2025

Start Time	Mon	Tue	Wed 17 Sep 25	Thu	Fri	Average Weekday Hourly Traffic	Sat	Sun	Average Week Hourly Traffic	Average Week Profile
12:00 AM			3			3			3	
01:00 AM			2			2			2	
02:00 AM			2			2			2	
03:00 AM			1			1			1	
04:00 AM			3			3			3	
05:00 AM			13			13			13	
06:00 AM			34			34			34	
07:00 AM			38			38			38	
08:00 AM			**40**			**40**			**40**	
09:00 AM			28			28			28	
10:00 AM			30			30			30	
11:00 AM			30			30			30	
12:00 PM			30			30			30	
01:00 PM			25			25			25	
02:00 PM			38			38			38	
03:00 PM			28			28			28	
04:00 PM			**42**			**42**			**42**	
05:00 PM			38			38			38	
06:00 PM			29			29			29	
07:00 PM			25			25			25	
08:00 PM			25			25			25	
09:00 PM			8			8			8	
10:00 PM			2			2			2	
11:00 PM			2			2			2	
Day Total			516			516			516	
% Weekday Average			100%							
% Week Average			100%			100%				
AM Peak Volume			8:00 AM 40			8:00 AM 40			8:00 AM 40	
PM Peak Volume			4:00 PM 42			4:00 PM 42			4:00 PM 42	

Comments:

Report generated on 9/30/2025 3:50 PM

SOURCE: Quality Counts, LLC (http://www.qualitycounts.net)

TRUE DATA TO IMPROVE MOBILITY

Type of report: Midblock Count - Volume Data

LOCATION: CR 303 S of W SH 29 **QC JOB #:** 171787108

SPECIFIC LOCATION: **DIRECTION:** SB

CITY/STATE: Burnet, TX **DATE:** Sep 17 2025 - Sep 17 2025

Start Time	Mon	Tue	Wed 17 Sep 25	Thu	Fri	Average Weekday Hourly Traffic	Sat	Sun	Average Week Hourly Traffic	Average Week Profile
12:00 AM			2			2			2	
01:00 AM			2			2			2	
02:00 AM			1			1			1	
03:00 AM			1			1			1	
04:00 AM			1			1			1	
05:00 AM			4			4			4	
06:00 AM			7			7			7	
07:00 AM			13			13			13	
08:00 AM			15			15			15	
09:00 AM			**17**			**17**			**17**	
10:00 AM			17			17			17	
11:00 AM			15			15			15	
12:00 PM			14			14			14	
01:00 PM			14			14			14	
02:00 PM			16			16			16	
03:00 PM			16			16			16	
04:00 PM			**29**			**29**			**29**	
05:00 PM			23			23			23	
06:00 PM			12			12			12	
07:00 PM			17			17			17	
08:00 PM			20			20			20	
09:00 PM			4			4			4	
10:00 PM			1			1			1	
11:00 PM			2			2			2	
Day Total			263			263			263	
% Weekday Average			100%							
% Week Average			100%			100%				
AM Peak Volume			9:00 AM 17			9:00 AM 17			9:00 AM 17	
PM Peak Volume			4:00 PM 29			4:00 PM 29			4:00 PM 29	

Comments:

Report generated on 9/30/2025 3:50 PM

SOURCE: Quality Counts, LLC (http://www.qualitycounts.net)

TRUE DATA TO IMPROVE MOBILITY

Type of report: Midblock Count - Volume Data

LOCATION: W SH 29 W of CR 303 **QC JOB #:** 171787109

SPECIFIC LOCATION: **DIRECTION:** EB

CITY/STATE: Burnet, TX **DATE:** Sep 17 2025 - Sep 17 2025

Start Time	Mon	Tue	Wed 17 Sep 25	Thu	Fri	Average Weekday Hourly Traffic	Sat	Sun	Average Week Hourly Traffic	Average Week Profile
12:00 AM			29			29			29	
01:00 AM			16			16			16	
02:00 AM			21			21			21	
03:00 AM			25			25			25	
04:00 AM			75			75			75	
05:00 AM			254			254			254	
06:00 AM			455			455			455	
07:00 AM			**540**			**540**			**540**	
08:00 AM			495			495			495	
09:00 AM			498			498			498	
10:00 AM			441			441			441	
11:00 AM			432			432			432	
12:00 PM			467			467			467	
01:00 PM			477			477			477	
02:00 PM			560			560			560	
03:00 PM			616			616			616	
04:00 PM			**705**			**705**			**705**	
05:00 PM			657			657			657	
06:00 PM			448			448			448	
07:00 PM			327			327			327	
08:00 PM			248			248			248	
09:00 PM			103			103			103	
10:00 PM			74			74			74	
11:00 PM			53			53			53	
Day Total			8016			8016			8016	
% Weekday Average			100%							
% Week Average			100%			100%				
AM Peak Volume			7:00 AM 540			7:00 AM 540			7:00 AM 540	
PM Peak Volume			4:00 PM 705			4:00 PM 705			4:00 PM 705	

Comments:

Report generated on 9/30/2025 3:50 PM

SOURCE: Quality Counts, LLC (http://www.qualitycounts.net)

TRUE DATA TO IMPROVE MOBILITY

Type of report: Midblock Count - Volume Data

LOCATION: W SH 29 W of CR 303 **QC JOB #:** 171787109

SPECIFIC LOCATION: **DIRECTION:** EB, WB

CITY/STATE: Burnet, TX **DATE:** Sep 17 2025 - Sep 17 2025

Start Time	Mon	Tue	Wed 17 Sep 25	Thu	Fri	Average Weekday Hourly Traffic	Sat	Sun	Average Week Hourly Traffic	Average Week Profile
12:00 AM			53			53			53	
01:00 AM			39			39			39	
02:00 AM			42			42			42	
03:00 AM			71			71			71	
04:00 AM			157			157			157	
05:00 AM			501			501			501	
06:00 AM			879			879			879	
07:00 AM			**1305**			**1305**			**1305**	
08:00 AM			1120			1120			1120	
09:00 AM			967			967			967	
10:00 AM			895			895			895	
11:00 AM			923			923			923	
12:00 PM			913			913			913	
01:00 PM			982			982			982	
02:00 PM			1128			1128			1128	
03:00 PM			1209			1209			1209	
04:00 PM			**1311**			**1311**			**1311**	
05:00 PM			1278			1278			1278	
06:00 PM			898			898			898	
07:00 PM			583			583			583	
08:00 PM			455			455			455	
09:00 PM			225			225			225	
10:00 PM			160			160			160	
11:00 PM			107			107			107	
Day Total			16201			16201			16201	
% Weekday Average			100%							
% Week Average			100%			100%				
AM Peak Volume			7:00 AM 1305			7:00 AM 1305			7:00 AM 1305	
PM Peak Volume			4:00 PM 1311			4:00 PM 1311			4:00 PM 1311	

Comments:

Report generated on 9/30/2025 3:50 PM

SOURCE: Quality Counts, LLC (http://www.qualitycounts.net)

TRUE DATA TO IMPROVE MOBILITY

Type of report: Midblock Count - Volume Data

LOCATION: W SH 29 W of CR 303 **QC JOB #:** 171787109

SPECIFIC LOCATION: **DIRECTION:** WB

CITY/STATE: Burnet, TX **DATE:** Sep 17 2025 - Sep 17 2025

Start Time	Mon	Tue	Wed 17 Sep 25	Thu	Fri	Average Weekday Hourly Traffic	Sat	Sun	Average Week Hourly Traffic	Average Week Profile
12:00 AM			24			24			24	
01:00 AM			23			23			23	
02:00 AM			21			21			21	
03:00 AM			46			46			46	
04:00 AM			82			82			82	
05:00 AM			247			247			247	
06:00 AM			424			424			424	
07:00 AM			**765**			**765**			**765**	
08:00 AM			625			625			625	
09:00 AM			469			469			469	
10:00 AM			454			454			454	
11:00 AM			491			491			491	
12:00 PM			446			446			446	
01:00 PM			505			505			505	
02:00 PM			568			568			568	
03:00 PM			593			593			593	
04:00 PM			606			606			606	
05:00 PM			**621**			**621**			**621**	
06:00 PM			450			450			450	
07:00 PM			256			256			256	
08:00 PM			207			207			207	
09:00 PM			122			122			122	
10:00 PM			86			86			86	
11:00 PM			54			54			54	
Day Total			8185			8185			8185	
% Weekday Average			100%							
% Week Average			100%			100%				
AM Peak Volume			7:00 AM 765			7:00 AM 765			7:00 AM 765	
PM Peak Volume			5:00 PM 621			5:00 PM 621			5:00 PM 621	

Comments:

Report generated on 9/30/2025 3:50 PM

SOURCE: Quality Counts, LLC (http://www.qualitycounts.net)

TRUE DATA TO IMPROVE MOBILITY

Type of report: Midblock Count - Volume Data

LOCATION: CR 303 N of W FM 243 **QC JOB #:** 171787110

SPECIFIC LOCATION: **DIRECTION:** NB

CITY/STATE: Burnet, TX **DATE:** Sep 17 2025 - Sep 17 2025

Start Time	Mon	Tue	Wed 17 Sep 25	Thu	Fri	Average Weekday Hourly Traffic	Sat	Sun	Average Week Hourly Traffic	Average Week Profile
12:00 AM			1			1			1	
01:00 AM			0			0			0	
02:00 AM			0			0			0	
03:00 AM			0			0			0	
04:00 AM			1			1			1	
05:00 AM			8			8			8	
06:00 AM			22			22			22	
07:00 AM			**23**			**23**			**23**	
08:00 AM			23			23			23	
09:00 AM			10			10			10	
10:00 AM			7			7			7	
11:00 AM			14			14			14	
12:00 PM			11			11			11	
01:00 PM			7			7			7	
02:00 PM			**19**			**19**			**19**	
03:00 PM			12			12			12	
04:00 PM			14			14			14	
05:00 PM			13			13			13	
06:00 PM			13			13			13	
07:00 PM			8			8			8	
08:00 PM			4			4			4	
09:00 PM			3			3			3	
10:00 PM			2			2			2	
11:00 PM			0			0			0	
Day Total			215			215			215	
% Weekday Average			100%							
% Week Average			100%			100%				
AM Peak Volume			7:00 AM 23			7:00 AM 23			7:00 AM 23	
PM Peak Volume			2:00 PM 19			2:00 PM 19			2:00 PM 19	

Comments:

Report generated on 9/30/2025 3:50 PM

SOURCE: Quality Counts, LLC (http://www.qualitycounts.net)

TRUE DATA TO IMPROVE MOBILITY

Type of report: Midblock Count - Volume Data

LOCATION: CR 303 N of W FM 243 **QC JOB #:** 171787110

SPECIFIC LOCATION: **DIRECTION:** NB, SB

CITY/STATE: Burnet, TX **DATE:** Sep 17 2025 - Sep 17 2025

Start Time	Mon	Tue	Wed 17 Sep 25	Thu	Fri	Average Weekday Hourly Traffic	Sat	Sun	Average Week Hourly Traffic	Average Week Profile
12:00 AM			3			3			3	
01:00 AM			2			2			2	
02:00 AM			1			1			1	
03:00 AM			0			0			0	
04:00 AM			2			2			2	
05:00 AM			13			13			13	
06:00 AM			28			28			28	
07:00 AM			35			35			35	
08:00 AM			**38**			**38**			**38**	
09:00 AM			27			27			27	
10:00 AM			17			17			17	
11:00 AM			31			31			31	
12:00 PM			25			25			25	
01:00 PM			16			16			16	
02:00 PM			34			34			34	
03:00 PM			27			27			27	
04:00 PM			**40**			**40**			**40**	
05:00 PM			35			35			35	
06:00 PM			23			23			23	
07:00 PM			26			26			26	
08:00 PM			25			25			25	
09:00 PM			7			7			7	
10:00 PM			5			5			5	
11:00 PM			2			2			2	
Day Total			462			462			462	
% Weekday Average			100%							
% Week Average			100%			100%				
AM Peak Volume			8:00 AM 38			8:00 AM 38			8:00 AM 38	
PM Peak Volume			4:00 PM 40			4:00 PM 40			4:00 PM 40	

Comments:

Report generated on 9/30/2025 3:50 PM

SOURCE: Quality Counts, LLC (http://www.qualitycounts.net)

TRUE DATA TO IMPROVE MOBILITY

Type of report: Midblock Count - Volume Data

LOCATION: CR 303 N of W FM 243 **QC JOB #:** 171787110

SPECIFIC LOCATION: **DIRECTION:** SB

CITY/STATE: Burnet, TX **DATE:** Sep 17 2025 - Sep 17 2025

Start Time	Mon	Tue	Wed 17 Sep 25	Thu	Fri	Average Weekday Hourly Traffic	Sat	Sun	Average Week Hourly Traffic	Average Week Profile
12:00 AM			2			2			2	
01:00 AM			2			2			2	
02:00 AM			1			1			1	
03:00 AM			0			0			0	
04:00 AM			1			1			1	
05:00 AM			5			5			5	
06:00 AM			6			6			6	
07:00 AM			12			12			12	
08:00 AM			15			15			15	
09:00 AM			**17**			**17**			**17**	
10:00 AM			10			10			10	
11:00 AM			17			17			17	
12:00 PM			14			14			14	
01:00 PM			9			9			9	
02:00 PM			15			15			15	
03:00 PM			15			15			15	
04:00 PM			**26**			**26**			**26**	
05:00 PM			22			22			22	
06:00 PM			10			10			10	
07:00 PM			18			18			18	
08:00 PM			21			21			21	
09:00 PM			4			4			4	
10:00 PM			3			3			3	
11:00 PM			2			2			2	
Day Total			247			247			247	
% Weekday Average			100%							
% Week Average			100%			100%				
AM Peak Volume			9:00 AM 17			9:00 AM 17			9:00 AM 17	
PM Peak Volume			4:00 PM 26			4:00 PM 26			4:00 PM 26	

Comments:

Report generated on 9/30/2025 3:50 PM

SOURCE: Quality Counts, LLC (http://www.qualitycounts.net)

TRUE DATA TO IMPROVE MOBILITY

Type of report: Midblock Count - Volume Data

LOCATION: W FM 243 E of CR 303 **QC JOB #:** 171787111

SPECIFIC LOCATION: **DIRECTION:** EB

CITY/STATE: Burnet, TX **DATE:** Sep 17 2025 - Sep 17 2025

Start Time	Mon	Tue	Wed 17 Sep 25	Thu	Fri	Average Weekday Hourly Traffic	Sat	Sun	Average Week Hourly Traffic	Average Week Profile
12:00 AM			1			1			1	
01:00 AM			1			1			1	
02:00 AM			0			0			0	
03:00 AM			3			3			3	
04:00 AM			2			2			2	
05:00 AM			12			12			12	
06:00 AM			38			38			38	
07:00 AM			40			40			40	
08:00 AM			30			30			30	
09:00 AM			**44**			**44**			**44**	
10:00 AM			30			30			30	
11:00 AM			22			22			22	
12:00 PM			38			38			38	
01:00 PM			36			36			36	
02:00 PM			29			29			29	
03:00 PM			37			37			37	
04:00 PM			**44**			**44**			**44**	
05:00 PM			41			41			41	
06:00 PM			29			29			29	
07:00 PM			27			27			27	
08:00 PM			11			11			11	
09:00 PM			5			5			5	
10:00 PM			3			3			3	
11:00 PM			0			0			0	
Day Total			523			523			523	
% Weekday Average			100%							
% Week Average			100%			100%				
AM Peak Volume			9:00 AM 44			9:00 AM 44			9:00 AM 44	
PM Peak Volume			4:00 PM 44			4:00 PM 44			4:00 PM 44	

Comments:

Report generated on 9/30/2025 3:50 PM

SOURCE: Quality Counts, LLC (http://www.qualitycounts.net)

TRUE DATA TO IMPROVE MOBILITY

Type of report: Midblock Count - Volume Data

LOCATION: W FM 243 E of CR 303 **QC JOB #:** 171787111

SPECIFIC LOCATION: **DIRECTION:** EB, WB

CITY/STATE: Burnet, TX **DATE:** Sep 17 2025 - Sep 17 2025

Start Time	Mon	Tue	Wed 17 Sep 25	Thu	Fri	Average Weekday Hourly Traffic	Sat	Sun	Average Week Hourly Traffic	Average Week Profile
12:00 AM			3			3			3	
01:00 AM			2			2			2	
02:00 AM			0			0			0	
03:00 AM			3			3			3	
04:00 AM			5			5			5	
05:00 AM			16			16			16	
06:00 AM			53			53			53	
07:00 AM			66			66			66	
08:00 AM			64			64			64	
09:00 AM			**74**			**74**			**74**	
10:00 AM			65			65			65	
11:00 AM			58			58			58	
12:00 PM			74			74			74	
01:00 PM			72			72			72	
02:00 PM			67			67			67	
03:00 PM			78			78			78	
04:00 PM			97			97			97	
05:00 PM			**103**			**103**			**103**	
06:00 PM			75			75			75	
07:00 PM			48			48			48	
08:00 PM			33			33			33	
09:00 PM			12			12			12	
10:00 PM			8			8			8	
11:00 PM			2			2			2	
Day Total			1078			1078			1078	
% Weekday Average			100%							
% Week Average			100%			100%				
AM Peak Volume			9:00 AM 74			9:00 AM 74			9:00 AM 74	
PM Peak Volume			5:00 PM 103			5:00 PM 103			5:00 PM 103	

Comments:

Report generated on 9/30/2025 3:50 PM

SOURCE: Quality Counts, LLC (http://www.qualitycounts.net)

TRUE DATA TO IMPROVE MOBILITY

Type of report: Midblock Count - Volume Data

LOCATION: W FM 243 E of CR 303 **QC JOB #:** 171787111

SPECIFIC LOCATION: **DIRECTION:** WB

CITY/STATE: Burnet, TX **DATE:** Sep 17 2025 - Sep 17 2025

Start Time	Mon	Tue	Wed	Thu	Fri	Average Weekday Hourly Traffic	Sat	Sun	Average Week Hourly Traffic	Average Week Profile
			17 Sep 25							
12:00 AM			2			2			2	
01:00 AM			1			1			1	
02:00 AM			0			0			0	
03:00 AM			0			0			0	
04:00 AM			3			3			3	
05:00 AM			4			4			4	
06:00 AM			15			15			15	
07:00 AM			26			26			26	
08:00 AM			34			34			34	
09:00 AM			30			30			30	
10:00 AM			35			35			35	
11:00 AM			**36**			**36**			**36**	
12:00 PM			36			36			36	
01:00 PM			36			36			36	
02:00 PM			38			38			38	
03:00 PM			41			41			41	
04:00 PM			53			53			53	
05:00 PM			**62**			**62**			**62**	
06:00 PM			46			46			46	
07:00 PM			21			21			21	
08:00 PM			22			22			22	
09:00 PM			7			7			7	
10:00 PM			5			5			5	
11:00 PM			2			2			2	
Day Total			555			555			555	
% Weekday Average			100%							
% Week Average			100%			100%				
AM Peak Volume			11:00 AM 36			11:00 AM 36			11:00 AM 36	
PM Peak Volume			5:00 PM 62			5:00 PM 62			5:00 PM 62	

Comments:

Report generated on 9/30/2025 3:50 PM

SOURCE: Quality Counts, LLC (http://www.qualitycounts.net)

TRUE DATA TO IMPROVE MOBILITY

Type of report: Midblock Count - Volume Data

LOCATION: W FM 243 W of CR 303 **QC JOB #:** 171787112

SPECIFIC LOCATION: **DIRECTION:** EB

CITY/STATE: Burnet, TX **DATE:** Sep 17 2025 - Sep 17 2025

Start Time	Mon	Tue	Wed 17 Sep 25	Thu	Fri	Average Weekday Hourly Traffic	Sat	Sun	Average Week Hourly Traffic	Average Week Profile
12:00 AM			2			2			2	
01:00 AM			0			0			0	
02:00 AM			0			0			0	
03:00 AM			3			3			3	
04:00 AM			2			2			2	
05:00 AM			17			17			17	
06:00 AM			52			52			52	
07:00 AM			**58**			**58**			**58**	
08:00 AM			44			44			44	
09:00 AM			51			51			51	
10:00 AM			34			34			34	
11:00 AM			30			30			30	
12:00 PM			41			41			41	
01:00 PM			40			40			40	
02:00 PM			41			41			41	
03:00 PM			42			42			42	
04:00 PM			**50**			**50**			**50**	
05:00 PM			40			40			40	
06:00 PM			36			36			36	
07:00 PM			25			25			25	
08:00 PM			7			7			7	
09:00 PM			7			7			7	
10:00 PM			1			1			1	
11:00 PM			0			0			0	
Day Total			623			623			623	
% Weekday Average			100%							
% Week Average			100%			100%				
AM Peak Volume			7:00 AM 58			7:00 AM 58			7:00 AM 58	
PM Peak Volume			4:00 PM 50			4:00 PM 50			4:00 PM 50	

Comments:

Report generated on 9/30/2025 3:50 PM

SOURCE: Quality Counts, LLC (http://www.qualitycounts.net)

TRUE DATA TO IMPROVE MOBILITY

Type of report: Midblock Count - Volume Data

LOCATION: W FM 243 W of CR 303 **QC JOB #:** 171787112

SPECIFIC LOCATION: **DIRECTION:** EB, WB

CITY/STATE: Burnet, TX **DATE:** Sep 17 2025 - Sep 17 2025

Start Time	Mon	Tue	Wed 17 Sep 25	Thu	Fri	Average Weekday Hourly Traffic	Sat	Sun	Average Week Hourly Traffic	Average Week Profile
12:00 AM			6			6			6	
01:00 AM			2			2			2	
02:00 AM			1			1			1	
03:00 AM			3			3			3	
04:00 AM			5			5			5	
05:00 AM			23			23			23	
06:00 AM			65			65			65	
07:00 AM			91			91			91	
08:00 AM			84			84			84	
09:00 AM			**95**			**95**			**95**	
10:00 AM			76			76			76	
11:00 AM			77			77			77	
12:00 PM			83			83			83	
01:00 PM			82			82			82	
02:00 PM			87			87			87	
03:00 PM			91			91			91	
04:00 PM			**121**			**121**			**121**	
05:00 PM			110			110			110	
06:00 PM			86			86			86	
07:00 PM			54			54			54	
08:00 PM			42			42			42	
09:00 PM			17			17			17	
10:00 PM			5			5			5	
11:00 PM			4			4			4	
Day Total			1310			1310			1310	
% Weekday Average			100%							
% Week Average			100%			100%				
AM Peak Volume			9:00 AM 95			9:00 AM 95			9:00 AM 95	
PM Peak Volume			4:00 PM 121			4:00 PM 121			4:00 PM 121	

Comments:

Report generated on 9/30/2025 3:50 PM

SOURCE: Quality Counts, LLC (http://www.qualitycounts.net)

TRUE DATA TO IMPROVE MOBILITY

Type of report: Midblock Count - Volume Data

LOCATION: W FM 243 W of CR 303 **QC JOB #:** 171787112

SPECIFIC LOCATION: **DIRECTION:** WB

CITY/STATE: Burnet, TX **DATE:** Sep 17 2025 - Sep 17 2025

Start Time	Mon	Tue	Wed 17 Sep 25	Thu	Fri	Average Weekday Hourly Traffic	Sat	Sun	Average Week Hourly Traffic	Average Week Profile
12:00 AM			4			4			4	
01:00 AM			2			2			2	
02:00 AM			1			1			1	
03:00 AM			0			0			0	
04:00 AM			3			3			3	
05:00 AM			6			6			6	
06:00 AM			13			13			13	
07:00 AM			33			33			33	
08:00 AM			40			40			40	
09:00 AM			44			44			44	
10:00 AM			42			42			42	
11:00 AM			**47**			**47**			**47**	
12:00 PM			42			42			42	
01:00 PM			42			42			42	
02:00 PM			46			46			46	
03:00 PM			49			49			49	
04:00 PM			**71**			**71**			**71**	
05:00 PM			70			70			70	
06:00 PM			50			50			50	
07:00 PM			29			29			29	
08:00 PM			35			35			35	
09:00 PM			10			10			10	
10:00 PM			4			4			4	
11:00 PM			4			4			4	
Day Total			687			687			687	
% Weekday Average			100%							
% Week Average			100%			100%				
AM Peak Volume			11:00 AM 47			11:00 AM 47			11:00 AM 47	
PM Peak Volume			4:00 PM 71			4:00 PM 71			4:00 PM 71	

Comments:

Report generated on 9/30/2025 3:50 PM

SOURCE: Quality Counts, LLC (http://www.qualitycounts.net)

TRUE DATA TO IMPROVE MOBILITY

Type of report: Midblock Count - Volume Data

LOCATION: W FM 243 E of CR 321 **QC JOB #:** 171787113

SPECIFIC LOCATION: **DIRECTION:** EB

CITY/STATE: Burnet, TX **DATE:** Sep 17 2025 - Sep 17 2025

Start Time	Mon	Tue	Wed	Thu	Fri	Average Weekday Hourly Traffic	Sat	Sun	Average Week Hourly Traffic	Average Week Profile
			17 Sep 25							
12:00 AM			1			1			1	
01:00 AM			0			0			0	
02:00 AM			0			0			0	
03:00 AM			4			4			4	
04:00 AM			3			3			3	
05:00 AM			18			18			18	
06:00 AM			**66**			**66**			**66**	
07:00 AM			52			52			52	
08:00 AM			40			40			40	
09:00 AM			49			49			49	
10:00 AM			34			34			34	
11:00 AM			27			27			27	
12:00 PM			38			38			38	
01:00 PM			**44**			**44**			**44**	
02:00 PM			26			26			26	
03:00 PM			41			41			41	
04:00 PM			44			44			44	
05:00 PM			34			34			34	
06:00 PM			40			40			40	
07:00 PM			25			25			25	
08:00 PM			12			12			12	
09:00 PM			7			7			7	
10:00 PM			4			4			4	
11:00 PM			0			0			0	
Day Total			609			609			609	
% Weekday Average			100%							
% Week Average			100%			100%				
AM Peak Volume			6:00 AM 66			6:00 AM 66			6:00 AM 66	
PM Peak Volume			1:00 PM 44			1:00 PM 44			1:00 PM 44	

Comments:

Report generated on 9/30/2025 3:50 PM

SOURCE: Quality Counts, LLC (http://www.qualitycounts.net)

TRUE DATA TO IMPROVE MOBILITY

Type of report: Midblock Count - Volume Data

LOCATION: W FM 243 E of CR 321 **QC JOB #:** 171787113

SPECIFIC LOCATION: **DIRECTION:** EB, WB

CITY/STATE: Burnet, TX **DATE:** Sep 17 2025 - Sep 17 2025

Start Time	Mon	Tue	Wed 17 Sep 25	Thu	Fri	Average Weekday Hourly Traffic	Sat	Sun	Average Week Hourly Traffic	Average Week Profile
12:00 AM			4			4			4	
01:00 AM			2			2			2	
02:00 AM			0			0			0	
03:00 AM			4			4			4	
04:00 AM			5			5			5	
05:00 AM			22			22			22	
06:00 AM			**82**			**82**			**82**	
07:00 AM			74			74			74	
08:00 AM			75			75			75	
09:00 AM			80			80			80	
10:00 AM			66			66			66	
11:00 AM			68			68			68	
12:00 PM			76			76			76	
01:00 PM			82			82			82	
02:00 PM			69			69			69	
03:00 PM			90			90			90	
04:00 PM			**107**			**107**			**107**	
05:00 PM			105			105			105	
06:00 PM			92			92			92	
07:00 PM			61			61			61	
08:00 PM			33			33			33	
09:00 PM			19			19			19	
10:00 PM			12			12			12	
11:00 PM			3			3			3	
Day Total			1231			1231			1231	
% Weekday Average			100%							
% Week Average			100%			100%				
AM Peak Volume			6:00 AM 82			6:00 AM 82			6:00 AM 82	
PM Peak Volume			4:00 PM 107			4:00 PM 107			4:00 PM 107	

Comments:

Report generated on 9/30/2025 3:50 PM

SOURCE: Quality Counts, LLC (http://www.qualitycounts.net)

TRUE DATA TO IMPROVE MOBILITY

Type of report: Midblock Count - Volume Data

LOCATION: W FM 243 E of CR 321 **QC JOB #:** 171787113

SPECIFIC LOCATION: **DIRECTION:** WB

CITY/STATE: Burnet, TX **DATE:** Sep 17 2025 - Sep 17 2025

Start Time	Mon	Tue	Wed 17 Sep 25	Thu	Fri	Average Weekday Hourly Traffic	Sat	Sun	Average Week Hourly Traffic	Average Week Profile
12:00 AM			3			3			3	
01:00 AM			2			2			2	
02:00 AM			0			0			0	
03:00 AM			0			0			0	
04:00 AM			2			2			2	
05:00 AM			4			4			4	
06:00 AM			16			16			16	
07:00 AM			22			22			22	
08:00 AM			35			35			35	
09:00 AM			31			31			31	
10:00 AM			32			32			32	
11:00 AM			**41**			**41**			**41**	
12:00 PM			38			38			38	
01:00 PM			38			38			38	
02:00 PM			43			43			43	
03:00 PM			49			49			49	
04:00 PM			63			63			63	
05:00 PM			**71**			**71**			**71**	
06:00 PM			52			52			52	
07:00 PM			36			36			36	
08:00 PM			21			21			21	
09:00 PM			12			12			12	
10:00 PM			8			8			8	
11:00 PM			3			3			3	
Day Total			622			622			622	
% Weekday Average			100%							
% Week Average			100%			100%				
AM Peak Volume			11:00 AM 41			11:00 AM 41			11:00 AM 41	
PM Peak Volume			5:00 PM 71			5:00 PM 71			5:00 PM 71	

Comments:

Report generated on 9/30/2025 3:50 PM

SOURCE: Quality Counts, LLC (http://www.qualitycounts.net)

TRUE DATA TO IMPROVE MOBILITY

Type of report: Midblock Count - Volume Data

LOCATION: CR 321 S of W FM 243 **QC JOB #:** 171787114

SPECIFIC LOCATION: **DIRECTION:** NB

CITY/STATE: Burnet, TX **DATE:** Sep 17 2025 - Sep 17 2025

Start Time	Mon	Tue	Wed 17 Sep 25	Thu	Fri	Average Weekday Hourly Traffic	Sat	Sun	Average Week Hourly Traffic	Average Week Profile
12:00 AM			0			0			0	
01:00 AM			0			0			0	
02:00 AM			0			0			0	
03:00 AM			1			1			1	
04:00 AM			3			3			3	
05:00 AM			5			5			5	
06:00 AM			**25**			**25**			**25**	
07:00 AM			17			17			17	
08:00 AM			10			10			10	
09:00 AM			6			6			6	
10:00 AM			7			7			7	
11:00 AM			7			7			7	
12:00 PM			**12**			**12**			**12**	
01:00 PM			10			10			10	
02:00 PM			8			8			8	
03:00 PM			8			8			8	
04:00 PM			10			10			10	
05:00 PM			9			9			9	
06:00 PM			11			11			11	
07:00 PM			8			8			8	
08:00 PM			4			4			4	
09:00 PM			3			3			3	
10:00 PM			2			2			2	
11:00 PM			0			0			0	
Day Total			166			166			166	
% Weekday Average			100%							
% Week Average			100%			100%				
AM Peak Volume			6:00 AM 25			6:00 AM 25			6:00 AM 25	
PM Peak Volume			12:00 PM 12			12:00 PM 12			12:00 PM 12	

Comments:

Report generated on 9/30/2025 3:50 PM

SOURCE: Quality Counts, LLC (http://www.qualitycounts.net)

TRUE DATA TO IMPROVE MOBILITY

Type of report: Midblock Count - Volume Data

LOCATION: CR 321 S of W FM 243 **QC JOB #:** 171787114

SPECIFIC LOCATION: **DIRECTION:** NB, SB

CITY/STATE: Burnet, TX **DATE:** Sep 17 2025 - Sep 17 2025

Start Time	Mon	Tue	Wed 17 Sep 25	Thu	Fri	Average Weekday Hourly Traffic	Sat	Sun	Average Week Hourly Traffic	Average Week Profile
12:00 AM			0			0			0	
01:00 AM			1			1			1	
02:00 AM			0			0			0	
03:00 AM			3			3			3	
04:00 AM			3			3			3	
05:00 AM			7			7			7	
06:00 AM			**29**			**29**			**29**	
07:00 AM			20			20			20	
08:00 AM			15			15			15	
09:00 AM			11			11			11	
10:00 AM			9			9			9	
11:00 AM			17			17			17	
12:00 PM			21			21			21	
01:00 PM			13			13			13	
02:00 PM			18			18			18	
03:00 PM			21			21			21	
04:00 PM			30			30			30	
05:00 PM			**33**			**33**			**33**	
06:00 PM			19			19			19	
07:00 PM			27			27			27	
08:00 PM			12			12			12	
09:00 PM			6			6			6	
10:00 PM			3			3			3	
11:00 PM			1			1			1	
Day Total			319			319			319	
% Weekday Average			100%							
% Week Average			100%			100%				
AM Peak Volume			6:00 AM 29			6:00 AM 29			6:00 AM 29	
PM Peak Volume			5:00 PM 33			5:00 PM 33			5:00 PM 33	

Comments:

Report generated on 9/30/2025 3:50 PM

SOURCE: Quality Counts, LLC (http://www.qualitycounts.net)

TRUE DATA TO IMPROVE MOBILITY

Type of report: Midblock Count - Volume Data

LOCATION: CR 321 S of W FM 243 **QC JOB #:** 171787114

SPECIFIC LOCATION: **DIRECTION:** SB

CITY/STATE: Burnet, TX **DATE:** Sep 17 2025 - Sep 17 2025

Start Time	Mon	Tue	Wed 17 Sep 25	Thu	Fri	Average Weekday Hourly Traffic	Sat	Sun	Average Week Hourly Traffic	Average Week Profile
12:00 AM			0			0			0	
01:00 AM			1			1			1	
02:00 AM			0			0			0	
03:00 AM			2			2			2	
04:00 AM			0			0			0	
05:00 AM			2			2			2	
06:00 AM			4			4			4	
07:00 AM			3			3			3	
08:00 AM			5			5			5	
09:00 AM			5			5			5	
10:00 AM			2			2			2	
11:00 AM			**10**			**10**			**10**	
12:00 PM			9			9			9	
01:00 PM			3			3			3	
02:00 PM			10			10			10	
03:00 PM			13			13			13	
04:00 PM			20			20			20	
05:00 PM			**24**			**24**			**24**	
06:00 PM			8			8			8	
07:00 PM			19			19			19	
08:00 PM			8			8			8	
09:00 PM			3			3			3	
10:00 PM			1			1			1	
11:00 PM			1			1			1	
Day Total			153			153			153	
% Weekday Average			100%							
% Week Average			100%			100%				
AM Peak Volume			11:00 AM 10			11:00 AM 10			11:00 AM 10	
PM Peak Volume			5:00 PM 24			5:00 PM 24			5:00 PM 24	

Comments:

Report generated on 9/30/2025 3:50 PM

SOURCE: Quality Counts, LLC (http://www.qualitycounts.net)

TRUE DATA TO IMPROVE MOBILITY

Type of report: Midblock Count - Volume Data

LOCATION: W FM 243 W of CR 321 **QC JOB #:** 171787115

SPECIFIC LOCATION: **DIRECTION:** EB

CITY/STATE: Burnet, TX **DATE:** Sep 17 2025 - Sep 17 2025

Start Time	Mon	Tue	Wed 17 Sep 25	Thu	Fri	Average Weekday Hourly Traffic	Sat	Sun	Average Week Hourly Traffic	Average Week Profile
12:00 AM			1			1			1	
01:00 AM			1			1			1	
02:00 AM			0			0			0	
03:00 AM			6			6			6	
04:00 AM			2			2			2	
05:00 AM			15			15			15	
06:00 AM			**48**			**48**			**48**	
07:00 AM			42			42			42	
08:00 AM			38			38			38	
09:00 AM			46			46			46	
10:00 AM			30			30			30	
11:00 AM			24			24			24	
12:00 PM			34			34			34	
01:00 PM			38			38			38	
02:00 PM			27			27			27	
03:00 PM			39			39			39	
04:00 PM			**44**			**44**			**44**	
05:00 PM			41			41			41	
06:00 PM			33			33			33	
07:00 PM			28			28			28	
08:00 PM			14			14			14	
09:00 PM			7			7			7	
10:00 PM			4			4			4	
11:00 PM			0			0			0	
Day Total			562			562			562	
% Weekday Average			100%							
% Week Average			100%			100%				
AM Peak Volume			6:00 AM 48			6:00 AM 48			6:00 AM 48	
PM Peak Volume			4:00 PM 44			4:00 PM 44			4:00 PM 44	

Comments:

Report generated on 9/30/2025 3:50 PM

SOURCE: Quality Counts, LLC (http://www.qualitycounts.net)

TRUE DATA TO IMPROVE MOBILITY

Type of report: Midblock Count - Volume Data

LOCATION: W FM 243 W of CR 321 **QC JOB #:** 171787115

SPECIFIC LOCATION: **DIRECTION:** EB, WB

CITY/STATE: Burnet, TX **DATE:** Sep 17 2025 - Sep 17 2025

Start Time	Mon	Tue	Wed 17 Sep 25	Thu	Fri	Average Weekday Hourly Traffic	Sat	Sun	Average Week Hourly Traffic	Average Week Profile
12:00 AM			4			4			4	
01:00 AM			3			3			3	
02:00 AM			0			0			0	
03:00 AM			7			7			7	
04:00 AM			6			6			6	
05:00 AM			19			19			19	
06:00 AM			67			67			67	
07:00 AM			68			68			68	
08:00 AM			**76**			**76**			**76**	
09:00 AM			75			75			75	
10:00 AM			63			63			63	
11:00 AM			59			59			59	
12:00 PM			71			71			71	
01:00 PM			77			77			77	
02:00 PM			69			69			69	
03:00 PM			81			81			81	
04:00 PM			97			97			97	
05:00 PM			**104**			**104**			**104**	
06:00 PM			81			81			81	
07:00 PM			56			56			56	
08:00 PM			33			33			33	
09:00 PM			19			19			19	
10:00 PM			13			13			13	
11:00 PM			2			2			2	
Day Total			1150			1150			1150	
% Weekday Average			100%							
% Week Average			100%			100%				
AM Peak Volume			8:00 AM 76			8:00 AM 76			8:00 AM 76	
PM Peak Volume			5:00 PM 104			5:00 PM 104			5:00 PM 104	

Comments:

Report generated on 9/30/2025 3:50 PM

SOURCE: Quality Counts, LLC (http://www.qualitycounts.net)

TRUE DATA TO IMPROVE MOBILITY

Type of report: Midblock Count - Volume Data

LOCATION: W FM 243 W of CR 321 **QC JOB #:** 171787115

SPECIFIC LOCATION: **DIRECTION:** WB

CITY/STATE: Burnet, TX **DATE:** Sep 17 2025 - Sep 17 2025

Start Time	Mon	Tue	Wed 17 Sep 25	Thu	Fri	Average Weekday Hourly Traffic	Sat	Sun	Average Week Hourly Traffic	Average Week Profile
12:00 AM			3			3			3	
01:00 AM			2			2			2	
02:00 AM			0			0			0	
03:00 AM			1			1			1	
04:00 AM			4			4			4	
05:00 AM			4			4			4	
06:00 AM			19			19			19	
07:00 AM			26			26			26	
08:00 AM			**38**			**38**			**38**	
09:00 AM			29			29			29	
10:00 AM			33			33			33	
11:00 AM			35			35			35	
12:00 PM			37			37			37	
01:00 PM			39			39			39	
02:00 PM			42			42			42	
03:00 PM			42			42			42	
04:00 PM			53			53			53	
05:00 PM			**63**			**63**			**63**	
06:00 PM			48			48			48	
07:00 PM			28			28			28	
08:00 PM			19			19			19	
09:00 PM			12			12			12	
10:00 PM			9			9			9	
11:00 PM			2			2			2	
Day Total			588			588			588	
% Weekday Average			100%							
% Week Average			100%			100%				
AM Peak Volume			8:00 AM 38			8:00 AM 38			8:00 AM 38	
PM Peak Volume			5:00 PM 63			5:00 PM 63			5:00 PM 63	

Comments:

Report generated on 9/30/2025 3:50 PM

SOURCE: Quality Counts, LLC (http://www.qualitycounts.net)

TRUE DATA TO IMPROVE MOBILITY

Type of report: Midblock Count - Volume Data

LOCATION: S FM 1174 N of CR 321 **QC JOB #:** 171787116

SPECIFIC LOCATION: **DIRECTION:** NB

CITY/STATE: Burnet, TX **DATE:** Sep 17 2025 - Sep 17 2025

Start Time	Mon	Tue	Wed 17 Sep 25	Thu	Fri	Average Weekday Hourly Traffic	Sat	Sun	Average Week Hourly Traffic	Average Week Profile
12:00 AM			0			0			0	
01:00 AM			2			2			2	
02:00 AM			0			0			0	
03:00 AM			0			0			0	
04:00 AM			3			3			3	
05:00 AM			10			10			10	
06:00 AM			29			29			29	
07:00 AM			**58**			**58**			**58**	
08:00 AM			32			32			32	
09:00 AM			42			42			42	
10:00 AM			42			42			42	
11:00 AM			37			37			37	
12:00 PM			35			35			35	
01:00 PM			40			40			40	
02:00 PM			43			43			43	
03:00 PM			54			54			54	
04:00 PM			50			50			50	
05:00 PM			**70**			**70**			**70**	
06:00 PM			31			31			31	
07:00 PM			22			22			22	
08:00 PM			9			9			9	
09:00 PM			11			11			11	
10:00 PM			6			6			6	
11:00 PM			2			2			2	
Day Total			628			628			628	
% Weekday Average			100%							
% Week Average			100%			100%				
AM Peak Volume			7:00 AM 58			7:00 AM 58			7:00 AM 58	
PM Peak Volume			5:00 PM 70			5:00 PM 70			5:00 PM 70	

Comments:

Report generated on 9/30/2025 3:50 PM

SOURCE: Quality Counts, LLC (http://www.qualitycounts.net)

TRUE DATA TO IMPROVE MOBILITY

Type of report: Midblock Count - Volume Data

LOCATION: S FM 1174 N of CR 321 **QC JOB #:** 171787116

SPECIFIC LOCATION: **DIRECTION:** NB, SB

CITY/STATE: Burnet, TX **DATE:** Sep 17 2025 - Sep 17 2025

Start Time	Mon	Tue	Wed 17 Sep 25	Thu	Fri	Average Weekday Hourly Traffic	Sat	Sun	Average Week Hourly Traffic	Average Week Profile
12:00 AM			1			1			1	
01:00 AM			2			2			2	
02:00 AM			0			0			0	
03:00 AM			0			0			0	
04:00 AM			6			6			6	
05:00 AM			20			20			20	
06:00 AM			61			61			61	
07:00 AM			**128**			**128**			**128**	
08:00 AM			71			71			71	
09:00 AM			71			71			71	
10:00 AM			68			68			68	
11:00 AM			70			70			70	
12:00 PM			72			72			72	
01:00 PM			89			89			89	
02:00 PM			88			88			88	
03:00 PM			95			95			95	
04:00 PM			93			93			93	
05:00 PM			**121**			**121**			**121**	
06:00 PM			70			70			70	
07:00 PM			47			47			47	
08:00 PM			38			38			38	
09:00 PM			23			23			23	
10:00 PM			9			9			9	
11:00 PM			3			3			3	
Day Total			1246			1246			1246	
% Weekday Average			100%							
% Week Average			100%			100%				
AM Peak Volume			7:00 AM 128			7:00 AM 128			7:00 AM 128	
PM Peak Volume			5:00 PM 121			5:00 PM 121			5:00 PM 121	

Comments:

Report generated on 9/30/2025 3:50 PM

SOURCE: Quality Counts, LLC (http://www.qualitycounts.net)

TRUE DATA TO IMPROVE MOBILITY

Type of report: Midblock Count - Volume Data

LOCATION: S FM 1174 N of CR 321 **QC JOB #:** 171787116

SPECIFIC LOCATION: **DIRECTION:** SB

CITY/STATE: Burnet, TX **DATE:** Sep 17 2025 - Sep 17 2025

Start Time	Mon	Tue	Wed 17 Sep 25	Thu	Fri	Average Weekday Hourly Traffic	Sat	Sun	Average Week Hourly Traffic	Average Week Profile
12:00 AM			1			1			1	
01:00 AM			0			0			0	
02:00 AM			0			0			0	
03:00 AM			0			0			0	
04:00 AM			3			3			3	
05:00 AM			10			10			10	
06:00 AM			32			32			32	
07:00 AM			**70**			**70**			**70**	
08:00 AM			39			39			39	
09:00 AM			29			29			29	
10:00 AM			26			26			26	
11:00 AM			33			33			33	
12:00 PM			37			37			37	
01:00 PM			49			49			49	
02:00 PM			45			45			45	
03:00 PM			41			41			41	
04:00 PM			43			43			43	
05:00 PM			**51**			**51**			**51**	
06:00 PM			39			39			39	
07:00 PM			25			25			25	
08:00 PM			29			29			29	
09:00 PM			12			12			12	
10:00 PM			3			3			3	
11:00 PM			1			1			1	
Day Total			618			618			618	
% Weekday Average			100%							
% Week Average			100%			100%				
AM Peak Volume			7:00 AM 70			7:00 AM 70			7:00 AM 70	
PM Peak Volume			5:00 PM 51			5:00 PM 51			5:00 PM 51	

Comments:

Report generated on 9/30/2025 3:50 PM

SOURCE: Quality Counts, LLC (http://www.qualitycounts.net)

TRUE DATA TO IMPROVE MOBILITY

Type of report: Midblock Count - Volume Data

LOCATION: S FM 1174 S of CR 321 **QC JOB #:** 171787117

SPECIFIC LOCATION: **DIRECTION:** NB

CITY/STATE: Burnet, TX **DATE:** Sep 17 2025 - Sep 17 2025

Start Time	Mon	Tue	Wed 17 Sep 25	Thu	Fri	Average Weekday Hourly Traffic	Sat	Sun	Average Week Hourly Traffic	Average Week Profile
12:00 AM			0			0			0	
01:00 AM			2			2			2	
02:00 AM			0			0			0	
03:00 AM			0			0			0	
04:00 AM			3			3			3	
05:00 AM			9			9			9	
06:00 AM			29			29			29	
07:00 AM			**54**			**54**			**54**	
08:00 AM			31			31			31	
09:00 AM			39			39			39	
10:00 AM			45			45			45	
11:00 AM			35			35			35	
12:00 PM			39			39			39	
01:00 PM			41			41			41	
02:00 PM			45			45			45	
03:00 PM			55			55			55	
04:00 PM			53			53			53	
05:00 PM			**74**			**74**			**74**	
06:00 PM			32			32			32	
07:00 PM			29			29			29	
08:00 PM			7			7			7	
09:00 PM			14			14			14	
10:00 PM			7			7			7	
11:00 PM			2			2			2	
Day Total			645			645			645	
% Weekday Average			100%							
% Week Average			100%			100%				
AM Peak Volume			7:00 AM 54			7:00 AM 54			7:00 AM 54	
PM Peak Volume			5:00 PM 74			5:00 PM 74			5:00 PM 74	

Comments:

Report generated on 9/30/2025 3:50 PM

SOURCE: Quality Counts, LLC (http://www.qualitycounts.net)

TRUE DATA TO IMPROVE MOBILITY

Type of report: Midblock Count - Volume Data

LOCATION: S FM 1174 S of CR 321 **QC JOB #:** 171787117

SPECIFIC LOCATION: **DIRECTION:** NB, SB

CITY/STATE: Burnet, TX **DATE:** Sep 17 2025 - Sep 17 2025

Start Time	Mon	Tue	Wed 17 Sep 25	Thu	Fri	Average Weekday Hourly Traffic	Sat	Sun	Average Week Hourly Traffic	Average Week Profile
12:00 AM			1			1			1	
01:00 AM			2			2			2	
02:00 AM			0			0			0	
03:00 AM			1			1			1	
04:00 AM			9			9			9	
05:00 AM			21			21			21	
06:00 AM			63			63			63	
07:00 AM			**127**			**127**			**127**	
08:00 AM			69			69			69	
09:00 AM			67			67			67	
10:00 AM			76			76			76	
11:00 AM			70			70			70	
12:00 PM			79			79			79	
01:00 PM			90			90			90	
02:00 PM			89			89			89	
03:00 PM			98			98			98	
04:00 PM			97			97			97	
05:00 PM			**124**			**124**			**124**	
06:00 PM			71			71			71	
07:00 PM			53			53			53	
08:00 PM			34			34			34	
09:00 PM			26			26			26	
10:00 PM			10			10			10	
11:00 PM			3			3			3	
Day Total			1280			1280			1280	
% Weekday Average			100%							
% Week Average			100%			100%				
AM Peak Volume			7:00 AM 127			7:00 AM 127			7:00 AM 127	
PM Peak Volume			5:00 PM 124			5:00 PM 124			5:00 PM 124	

Comments:

Report generated on 9/30/2025 3:50 PM

SOURCE: Quality Counts, LLC (http://www.qualitycounts.net)

TRUE DATA TO IMPROVE MOBILITY

Type of report: Midblock Count - Volume Data

LOCATION: S FM 1174 S of CR 321 **QC JOB #:** 171787117

SPECIFIC LOCATION: **DIRECTION:** SB

CITY/STATE: Burnet, TX **DATE:** Sep 17 2025 - Sep 17 2025

Start Time	Mon	Tue	Wed	Thu	Fri	Average Weekday Hourly Traffic	Sat	Sun	Average Week Hourly Traffic	Average Week Profile
			17 Sep 25							
12:00 AM			1			1			1	
01:00 AM			0			0			0	
02:00 AM			0			0			0	
03:00 AM			1			1			1	
04:00 AM			6			6			6	
05:00 AM			12			12			12	
06:00 AM			34			34			34	
07:00 AM			**73**			**73**			**73**	
08:00 AM			38			38			38	
09:00 AM			28			28			28	
10:00 AM			31			31			31	
11:00 AM			35			35			35	
12:00 PM			40			40			40	
01:00 PM			49			49			49	
02:00 PM			44			44			44	
03:00 PM			43			43			43	
04:00 PM			44			44			44	
05:00 PM			**50**			**50**			**50**	
06:00 PM			39			39			39	
07:00 PM			24			24			24	
08:00 PM			27			27			27	
09:00 PM			12			12			12	
10:00 PM			3			3			3	
11:00 PM			1			1			1	
Day Total			635			635			635	
% Weekday Average			100%							
% Week Average			100%			100%				
AM Peak Volume			7:00 AM 73			7:00 AM 73			7:00 AM 73	
PM Peak Volume			5:00 PM 50			5:00 PM 50			5:00 PM 50	

Comments:

Report generated on 9/30/2025 3:50 PM

SOURCE: Quality Counts, LLC (http://www.qualitycounts.net)

TRUE DATA TO IMPROVE MOBILITY

Type of report: Midblock Count - Volume Data

LOCATION: CR 321 W of S FM 1174 **QC JOB #:** 171787118

SPECIFIC LOCATION: **DIRECTION:** EB

CITY/STATE: Burnet, TX **DATE:** Sep 17 2025 - Sep 17 2025

Start Time	Mon	Tue	Wed	Thu	Fri	Average Weekday Hourly Traffic	Sat	Sun	Average Week Hourly Traffic	Average Week Profile
			17 Sep 25							
12:00 AM			0			0			0	
01:00 AM			0			0			0	
02:00 AM			0			0			0	
03:00 AM			1			1			1	
04:00 AM			3			3			3	
05:00 AM			3			3			3	
06:00 AM			9			9			9	
07:00 AM			**14**			**14**			**14**	
08:00 AM			8			8			8	
09:00 AM			11			11			11	
10:00 AM			10			10			10	
11:00 AM			8			8			8	
12:00 PM			6			6			6	
01:00 PM			6			6			6	
02:00 PM			4			4			4	
03:00 PM			**12**			**12**			**12**	
04:00 PM			7			7			7	
05:00 PM			4			4			4	
06:00 PM			5			5			5	
07:00 PM			2			2			2	
08:00 PM			3			3			3	
09:00 PM			0			0			0	
10:00 PM			1			1			1	
11:00 PM			0			0			0	
Day Total			117			117			117	
% Weekday Average			100%							
% Week Average			100%			100%				
AM Peak Volume			7:00 AM 14			7:00 AM 14			7:00 AM 14	
PM Peak Volume			3:00 PM 12			3:00 PM 12			3:00 PM 12	

Comments:

Report generated on 9/30/2025 3:50 PM

SOURCE: Quality Counts, LLC (http://www.qualitycounts.net)

TRUE DATA TO IMPROVE MOBILITY

Type of report: Midblock Count - Volume Data

LOCATION: CR 321 W of S FM 1174 **QC JOB #:** 171787118

SPECIFIC LOCATION: **DIRECTION:** EB, WB

CITY/STATE: Burnet, TX **DATE:** Sep 17 2025 - Sep 17 2025

Start Time	Mon	Tue	Wed 17 Sep 25	Thu	Fri	Average Weekday Hourly Traffic	Sat	Sun	Average Week Hourly Traffic	Average Week Profile
12:00 AM			0			0			0	
01:00 AM			0			0			0	
02:00 AM			0			0			0	
03:00 AM			1			1			1	
04:00 AM			3			3			3	
05:00 AM			3			3			3	
06:00 AM			16			16			16	
07:00 AM			**21**			**21**			**21**	
08:00 AM			16			16			16	
09:00 AM			20			20			20	
10:00 AM			18			18			18	
11:00 AM			12			12			12	
12:00 PM			13			13			13	
01:00 PM			13			13			13	
02:00 PM			11			11			11	
03:00 PM			**23**			**23**			**23**	
04:00 PM			16			16			16	
05:00 PM			13			13			13	
06:00 PM			11			11			11	
07:00 PM			12			12			12	
08:00 PM			6			6			6	
09:00 PM			3			3			3	
10:00 PM			3			3			3	
11:00 PM			0			0			0	
Day Total			234			234			234	
% Weekday Average			100%							
% Week Average			100%			100%				
AM Peak Volume			7:00 AM 21			7:00 AM 21			7:00 AM 21	
PM Peak Volume			3:00 PM 23			3:00 PM 23			3:00 PM 23	

Comments:

Report generated on 9/30/2025 3:50 PM

SOURCE: Quality Counts, LLC (http://www.qualitycounts.net)

TRUE DATA TO IMPROVE MOBILITY

Type of report: Midblock Count - Volume Data

LOCATION: CR 321 W of S FM 1174 **QC JOB #:** 171787118

SPECIFIC LOCATION: **DIRECTION:** WB

CITY/STATE: Burnet, TX **DATE:** Sep 17 2025 - Sep 17 2025

Start Time	Mon	Tue	Wed 17 Sep 25	Thu	Fri	Average Weekday Hourly Traffic	Sat	Sun	Average Week Hourly Traffic	Average Week Profile
12:00 AM			0			0			0	
01:00 AM			0			0			0	
02:00 AM			0			0			0	
03:00 AM			0			0			0	
04:00 AM			0			0			0	
05:00 AM			0			0			0	
06:00 AM			7			7			7	
07:00 AM			7			7			7	
08:00 AM			8			8			8	
09:00 AM			**9**			**9**			**9**	
10:00 AM			8			8			8	
11:00 AM			4			4			4	
12:00 PM			7			7			7	
01:00 PM			7			7			7	
02:00 PM			7			7			7	
03:00 PM			**11**			**11**			**11**	
04:00 PM			9			9			9	
05:00 PM			9			9			9	
06:00 PM			6			6			6	
07:00 PM			10			10			10	
08:00 PM			3			3			3	
09:00 PM			3			3			3	
10:00 PM			2			2			2	
11:00 PM			0			0			0	
Day Total			117			117			117	
% Weekday Average			100%							
% Week Average			100%			100%				
AM Peak Volume			9:00 AM 9			9:00 AM 9			9:00 AM 9	
PM Peak Volume			3:00 PM 11			3:00 PM 11			3:00 PM 11	

Comments:

Report generated on 9/30/2025 3:50 PM

SOURCE: Quality Counts, LLC (http://www.qualitycounts.net)

TRUE DATA TO IMPROVE MOBILITY

Type of report: Midblock Count - Volume Data

LOCATION: CR 322 E of S FM 1174 **QC JOB #:** 171787119

SPECIFIC LOCATION: **DIRECTION:** EB

CITY/STATE: Burnet, TX **DATE:** Sep 17 2025 - Sep 17 2025

Start Time	Mon	Tue	Wed 17 Sep 25	Thu	Fri	Average Weekday Hourly Traffic	Sat	Sun	Average Week Hourly Traffic	Average Week Profile
12:00 AM			0			0			0	
01:00 AM			0			0			0	
02:00 AM			0			0			0	
03:00 AM			0			0			0	
04:00 AM			5			5			5	
05:00 AM			17			17			17	
06:00 AM			26			26			26	
07:00 AM			**39**			**39**			**39**	
08:00 AM			23			23			23	
09:00 AM			16			16			16	
10:00 AM			20			20			20	
11:00 AM			25			25			25	
12:00 PM			23			23			23	
01:00 PM			26			26			26	
02:00 PM			27			27			27	
03:00 PM			22			22			22	
04:00 PM			32			32			32	
05:00 PM			28			28			28	
06:00 PM			**33**			**33**			**33**	
07:00 PM			20			20			20	
08:00 PM			28			28			28	
09:00 PM			8			8			8	
10:00 PM			2			2			2	
11:00 PM			1			1			1	
Day Total			421			421			421	
% Weekday Average			100%							
% Week Average			100%			100%				
AM Peak Volume			7:00 AM 39			7:00 AM 39			7:00 AM 39	
PM Peak Volume			6:00 PM 33			6:00 PM 33			6:00 PM 33	

Comments:

Report generated on 9/30/2025 3:50 PM

SOURCE: Quality Counts, LLC (http://www.qualitycounts.net)

TRUE DATA TO IMPROVE MOBILITY

Type of report: Midblock Count - Volume Data

LOCATION: CR 322 E of S FM 1174 **QC JOB #:** 171787119

SPECIFIC LOCATION: **DIRECTION:** EB, WB

CITY/STATE: Burnet, TX **DATE:** Sep 17 2025 - Sep 17 2025

Start Time	Mon	Tue	Wed 17 Sep 25	Thu	Fri	Average Weekday Hourly Traffic	Sat	Sun	Average Week Hourly Traffic	Average Week Profile
12:00 AM			0			0			0	
01:00 AM			0			0			0	
02:00 AM			0			0			0	
03:00 AM			0			0			0	
04:00 AM			6			6			6	
05:00 AM			21			21			21	
06:00 AM			45			45			45	
07:00 AM			**77**			**77**			**77**	
08:00 AM			45			45			45	
09:00 AM			39			39			39	
10:00 AM			41			41			41	
11:00 AM			46			46			46	
12:00 PM			46			46			46	
01:00 PM			54			54			54	
02:00 PM			57			57			57	
03:00 PM			50			50			50	
04:00 PM			67			67			67	
05:00 PM			**76**			**76**			**76**	
06:00 PM			57			57			57	
07:00 PM			43			43			43	
08:00 PM			34			34			34	
09:00 PM			17			17			17	
10:00 PM			7			7			7	
11:00 PM			1			1			1	
Day Total			829			829			829	
% Weekday Average			100%							
% Week Average			100%			100%				
AM Peak Volume			7:00 AM 77			7:00 AM 77			7:00 AM 77	
PM Peak Volume			5:00 PM 76			5:00 PM 76			5:00 PM 76	

Comments:

Report generated on 9/30/2025 3:50 PM

SOURCE: Quality Counts, LLC (http://www.qualitycounts.net)

TRUE DATA TO IMPROVE MOBILITY

Type of report: Midblock Count - Volume Data

LOCATION: CR 322 E of S FM 1174 **QC JOB #:** 171787119

SPECIFIC LOCATION: **DIRECTION:** WB

CITY/STATE: Burnet, TX **DATE:** Sep 17 2025 - Sep 17 2025

Start Time	Mon	Tue	Wed 17 Sep 25	Thu	Fri	Average Weekday Hourly Traffic	Sat	Sun	Average Week Hourly Traffic	Average Week Profile
12:00 AM			0			0			0	
01:00 AM			0			0			0	
02:00 AM			0			0			0	
03:00 AM			0			0			0	
04:00 AM			1			1			1	
05:00 AM			4			4			4	
06:00 AM			19			19			19	
07:00 AM			**38**			**38**			**38**	
08:00 AM			22			22			22	
09:00 AM			23			23			23	
10:00 AM			21			21			21	
11:00 AM			21			21			21	
12:00 PM			23			23			23	
01:00 PM			28			28			28	
02:00 PM			30			30			30	
03:00 PM			28			28			28	
04:00 PM			35			35			35	
05:00 PM			**48**			**48**			**48**	
06:00 PM			24			24			24	
07:00 PM			23			23			23	
08:00 PM			6			6			6	
09:00 PM			9			9			9	
10:00 PM			5			5			5	
11:00 PM			0			0			0	
Day Total			408			408			408	
% Weekday Average			100%							
% Week Average			100%			100%				
AM Peak Volume			7:00 AM 38			7:00 AM 38			7:00 AM 38	
PM Peak Volume			5:00 PM 48			5:00 PM 48			5:00 PM 48	

Comments:

Report generated on 9/30/2025 3:50 PM

SOURCE: Quality Counts, LLC (http://www.qualitycounts.net)

TRUE DATA TO IMPROVE MOBILITY

Type of report: Midblock Count - Volume Data

LOCATION: S FM 1174 S of CR 322 **QC JOB #:** 171787120

SPECIFIC LOCATION: **DIRECTION:** NB

CITY/STATE: Burnet, TX **DATE:** Sep 17 2025 - Sep 17 2025

Start Time	Mon	Tue	Wed	Thu	Fri	Average Weekday Hourly Traffic	Sat	Sun	Average Week Hourly Traffic	Average Week Profile
			17 Sep 25							
12:00 AM			0			0			0	
01:00 AM			1			1			1	
02:00 AM			0			0			0	
03:00 AM			0			0			0	
04:00 AM			1			1			1	
05:00 AM			11			11			11	
06:00 AM			23			23			23	
07:00 AM			25			25			25	
08:00 AM			14			14			14	
09:00 AM			27			27			27	
10:00 AM			**30**			**30**			**30**	
11:00 AM			24			24			24	
12:00 PM			23			23			23	
01:00 PM			15			15			15	
02:00 PM			23			23			23	
03:00 PM			35			35			35	
04:00 PM			31			31			31	
05:00 PM			**36**			**36**			**36**	
06:00 PM			20			20			20	
07:00 PM			7			7			7	
08:00 PM			5			5			5	
09:00 PM			6			6			6	
10:00 PM			2			2			2	
11:00 PM			2			2			2	
Day Total			361			361			361	
% Weekday Average			100%							
% Week Average			100%			100%				
AM Peak Volume			10:00 AM 30			10:00 AM 30			10:00 AM 30	
PM Peak Volume			5:00 PM 36			5:00 PM 36			5:00 PM 36	

Comments:

Report generated on 9/30/2025 3:50 PM

SOURCE: Quality Counts, LLC (http://www.qualitycounts.net)

TRUE DATA TO IMPROVE MOBILITY

Type of report: Midblock Count - Volume Data

LOCATION: S FM 1174 S of CR 322 **QC JOB #:** 171787120

SPECIFIC LOCATION: **DIRECTION:** NB, SB

CITY/STATE: Burnet, TX **DATE:** Sep 17 2025 - Sep 17 2025

Start Time	Mon	Tue	Wed 17 Sep 25	Thu	Fri	Average Weekday Hourly Traffic	Sat	Sun	Average Week Hourly Traffic	Average Week Profile
12:00 AM			1			1			1	
01:00 AM			1			1			1	
02:00 AM			0			0			0	
03:00 AM			1			1			1	
04:00 AM			2			2			2	
05:00 AM			13			13			13	
06:00 AM			36			36			36	
07:00 AM			**66**			**66**			**66**	
08:00 AM			34			34			34	
09:00 AM			49			49			49	
10:00 AM			47			47			47	
11:00 AM			45			45			45	
12:00 PM			46			46			46	
01:00 PM			42			42			42	
02:00 PM			48			48			48	
03:00 PM			64			64			64	
04:00 PM			55			55			55	
05:00 PM			**68**			**68**			**68**	
06:00 PM			38			38			38	
07:00 PM			13			13			13	
08:00 PM			11			11			11	
09:00 PM			13			13			13	
10:00 PM			4			4			4	
11:00 PM			2			2			2	
Day Total			699			699			699	
% Weekday Average			100%							
% Week Average			100%			100%				
AM Peak Volume			7:00 AM 66			7:00 AM 66			7:00 AM 66	
PM Peak Volume			5:00 PM 68			5:00 PM 68			5:00 PM 68	

Comments:

Report generated on 9/30/2025 3:50 PM

SOURCE: Quality Counts, LLC (http://www.qualitycounts.net)

TRUE DATA TO IMPROVE MOBILITY

Type of report: Midblock Count - Volume Data

LOCATION: S FM 1174 S of CR 322 **QC JOB #:** 171787120

SPECIFIC LOCATION: **DIRECTION:** SB

CITY/STATE: Burnet, TX **DATE:** Sep 17 2025 - Sep 17 2025

Start Time	Mon	Tue	Wed 17 Sep 25	Thu	Fri	Average Weekday Hourly Traffic	Sat	Sun	Average Week Hourly Traffic	Average Week Profile
12:00 AM			1			1			1	
01:00 AM			0			0			0	
02:00 AM			0			0			0	
03:00 AM			1			1			1	
04:00 AM			1			1			1	
05:00 AM			2			2			2	
06:00 AM			13			13			13	
07:00 AM			**41**			**41**			**41**	
08:00 AM			20			20			20	
09:00 AM			22			22			22	
10:00 AM			17			17			17	
11:00 AM			21			21			21	
12:00 PM			23			23			23	
01:00 PM			27			27			27	
02:00 PM			25			25			25	
03:00 PM			29			29			29	
04:00 PM			24			24			24	
05:00 PM			**32**			**32**			**32**	
06:00 PM			18			18			18	
07:00 PM			6			6			6	
08:00 PM			6			6			6	
09:00 PM			7			7			7	
10:00 PM			2			2			2	
11:00 PM			0			0			0	
Day Total			338			338			338	
% Weekday Average			100%							
% Week Average			100%			100%				
AM Peak Volume			7:00 AM 41			7:00 AM 41			7:00 AM 41	
PM Peak Volume			5:00 PM 32			5:00 PM 32			5:00 PM 32	

Comments:

Report generated on 9/30/2025 3:50 PM

SOURCE: Quality Counts, LLC (http://www.qualitycounts.net)

TRUE DATA TO IMPROVE MOBILITY

Type of report: Midblock Count - Volume Data

LOCATION: W SH 29 N of CR 322 **QC JOB #:** 171787121

SPECIFIC LOCATION: **DIRECTION:** NB

CITY/STATE: Williamson, TX **DATE:** Sep 17 2025 - Sep 17 2025

Start Time	Mon	Tue	Wed	Thu	Fri	Average Weekday Hourly Traffic	Sat	Sun	Average Week Hourly Traffic	Average Week Profile
			17 Sep 25							
12:00 AM			35			35			35	
01:00 AM			39			39			39	
02:00 AM			13			13			13	
03:00 AM			31			31			31	
04:00 AM			65			65			65	
05:00 AM			170			170			170	
06:00 AM			333			333			333	
07:00 AM			468			468			468	
08:00 AM			**526**			**526**			**526**	
09:00 AM			447			447			447	
10:00 AM			431			431			431	
11:00 AM			469			469			469	
12:00 PM			464			464			464	
01:00 PM			519			519			519	
02:00 PM			542			542			542	
03:00 PM			661			661			661	
04:00 PM			730			730			730	
05:00 PM			**762**			**762**			**762**	
06:00 PM			558			558			558	
07:00 PM			378			378			378	
08:00 PM			280			280			280	
09:00 PM			183			183			183	
10:00 PM			104			104			104	
11:00 PM			57			57			57	
Day Total			8265			8265			8265	
% Weekday Average			100%							
% Week Average			100%			100%				
AM Peak Volume			8:00 AM 526			8:00 AM 526			8:00 AM 526	
PM Peak Volume			5:00 PM 762			5:00 PM 762			5:00 PM 762	

Comments:

Report generated on 9/30/2025 3:50 PM

SOURCE: Quality Counts, LLC (http://www.qualitycounts.net)

TRUE DATA TO IMPROVE MOBILITY

Type of report: Midblock Count - Volume Data

LOCATION: W SH 29 N of CR 322 **QC JOB #:** 171787121

SPECIFIC LOCATION: **DIRECTION:** NB, SB

CITY/STATE: Williamson, TX **DATE:** Sep 17 2025 - Sep 17 2025

Start Time	Mon	Tue	Wed 17 Sep 25	Thu	Fri	Average Weekday Hourly Traffic	Sat	Sun	Average Week Hourly Traffic	Average Week Profile
12:00 AM			54			54			54	
01:00 AM			56			56			56	
02:00 AM			32			32			32	
03:00 AM			77			77			77	
04:00 AM			178			178			178	
05:00 AM			550			550			550	
06:00 AM			986			986			986	
07:00 AM			**1126**			**1126**			**1126**	
08:00 AM			1058			1058			1058	
09:00 AM			997			997			997	
10:00 AM			917			917			917	
11:00 AM			888			888			888	
12:00 PM			952			952			952	
01:00 PM			980			980			980	
02:00 PM			1040			1040			1040	
03:00 PM			1165			1165			1165	
04:00 PM			1293			1293			1293	
05:00 PM			**1357**			**1357**			**1357**	
06:00 PM			954			954			954	
07:00 PM			678			678			678	
08:00 PM			478			478			478	
09:00 PM			268			268			268	
10:00 PM			156			156			156	
11:00 PM			97			97			97	
Day Total			16337			16337			16337	
% Weekday Average			100%							
% Week Average			100%			100%				
AM Peak Volume			7:00 AM 1126			7:00 AM 1126			7:00 AM 1126	
PM Peak Volume			5:00 PM 1357			5:00 PM 1357			5:00 PM 1357	

Comments:

Report generated on 9/30/2025 3:50 PM

SOURCE: Quality Counts, LLC (http://www.qualitycounts.net)

TRUE DATA TO IMPROVE MOBILITY

Type of report: Midblock Count - Volume Data

LOCATION: W SH 29 N of CR 322 **QC JOB #:** 171787121

SPECIFIC LOCATION: **DIRECTION:** SB

CITY/STATE: Williamson, TX **DATE:** Sep 17 2025 - Sep 17 2025

Start Time	Mon	Tue	Wed	Thu	Fri	Average Weekday Hourly Traffic	Sat	Sun	Average Week Hourly Traffic	Average Week Profile
			17 Sep 25							
12:00 AM			19			19			19	
01:00 AM			17			17			17	
02:00 AM			19			19			19	
03:00 AM			46			46			46	
04:00 AM			113			113			113	
05:00 AM			380			380			380	
06:00 AM			653			653			653	
07:00 AM			**658**			**658**			**658**	
08:00 AM			532			532			532	
09:00 AM			550			550			550	
10:00 AM			486			486			486	
11:00 AM			419			419			419	
12:00 PM			488			488			488	
01:00 PM			461			461			461	
02:00 PM			498			498			498	
03:00 PM			504			504			504	
04:00 PM			563			563			563	
05:00 PM			**595**			**595**			**595**	
06:00 PM			396			396			396	
07:00 PM			300			300			300	
08:00 PM			198			198			198	
09:00 PM			85			85			85	
10:00 PM			52			52			52	
11:00 PM			40			40			40	
Day Total			8072			8072			8072	
% Weekday Average			100%							
% Week Average			100%			100%				
AM Peak Volume			7:00 AM 658			7:00 AM 658			7:00 AM 658	
PM Peak Volume			5:00 PM 595			5:00 PM 595			5:00 PM 595	

Comments:

Report generated on 9/30/2025 3:50 PM

SOURCE: Quality Counts, LLC (http://www.qualitycounts.net)

TRUE DATA TO IMPROVE MOBILITY

Type of report: Midblock Count - Volume Data

LOCATION: W SH 29 S of CR 322 **QC JOB #:** 171787122

SPECIFIC LOCATION: **DIRECTION:** NB

CITY/STATE: Williamson, TX **DATE:** Sep 17 2025 - Sep 17 2025

Start Time	Mon	Tue	Wed 17 Sep 25	Thu	Fri	Average Weekday Hourly Traffic	Sat	Sun	Average Week Hourly Traffic	Average Week Profile
12:00 AM			38			38			38	
01:00 AM			40			40			40	
02:00 AM			14			14			14	
03:00 AM			32			32			32	
04:00 AM			76			76			76	
05:00 AM			180			180			180	
06:00 AM			356			356			356	
07:00 AM			501			501			501	
08:00 AM			**563**			**563**			**563**	
09:00 AM			478			478			478	
10:00 AM			468			468			468	
11:00 AM			506			506			506	
12:00 PM			508			508			508	
01:00 PM			568			568			568	
02:00 PM			602			602			602	
03:00 PM			706			706			706	
04:00 PM			821			821			821	
05:00 PM			**852**			**852**			**852**	
06:00 PM			626			626			626	
07:00 PM			419			419			419	
08:00 PM			328			328			328	
09:00 PM			209			209			209	
10:00 PM			119			119			119	
11:00 PM			66			66			66	
Day Total			9076			9076			9076	
% Weekday Average			100%							
% Week Average			100%			100%				
AM Peak Volume			8:00 AM 563			8:00 AM 563			8:00 AM 563	
PM Peak Volume			5:00 PM 852			5:00 PM 852			5:00 PM 852	

Comments:

Report generated on 9/30/2025 3:50 PM

SOURCE: Quality Counts, LLC (http://www.qualitycounts.net)

TRUE DATA TO IMPROVE MOBILITY

Type of report: Midblock Count - Volume Data

LOCATION: W SH 29 S of CR 322 **QC JOB #:** 171787122

SPECIFIC LOCATION: **DIRECTION:** NB, SB

CITY/STATE: Williamson, TX **DATE:** Sep 17 2025 - Sep 17 2025

Start Time	Mon	Tue	Wed 17 Sep 25	Thu	Fri	Average Weekday Hourly Traffic	Sat	Sun	Average Week Hourly Traffic	Average Week Profile
12:00 AM			56			56			56	
01:00 AM			59			59			59	
02:00 AM			33			33			33	
03:00 AM			81			81			81	
04:00 AM			211			211			211	
05:00 AM			624			624			624	
06:00 AM			1146			1146			1146	
07:00 AM			**1281**			**1281**			**1281**	
08:00 AM			1138			1138			1138	
09:00 AM			1079			1079			1079	
10:00 AM			1005			1005			1005	
11:00 AM			959			959			959	
12:00 PM			1023			1023			1023	
01:00 PM			1066			1066			1066	
02:00 PM			1142			1142			1142	
03:00 PM			1254			1254			1254	
04:00 PM			1428			1428			1428	
05:00 PM			**1488**			**1488**			**1488**	
06:00 PM			1075			1075			1075	
07:00 PM			735			735			735	
08:00 PM			546			546			546	
09:00 PM			304			304			304	
10:00 PM			171			171			171	
11:00 PM			109			109			109	
Day Total			18013			18013			18013	
% Weekday Average			100%							
% Week Average			100%			100%				
AM Peak Volume			7:00 AM 1281			7:00 AM 1281			7:00 AM 1281	
PM Peak Volume			5:00 PM 1488			5:00 PM 1488			5:00 PM 1488	

Comments:

Report generated on 9/30/2025 3:50 PM

SOURCE: Quality Counts, LLC (http://www.qualitycounts.net)

TRUE DATA TO IMPROVE MOBILITY

Type of report: Midblock Count - Volume Data

LOCATION: W SH 29 S of CR 322 **QC JOB #:** 171787122

SPECIFIC LOCATION: **DIRECTION:** SB

CITY/STATE: Williamson, TX **DATE:** Sep 17 2025 - Sep 17 2025

Start Time	Mon	Tue	Wed	Thu	Fri	Average Weekday Hourly Traffic	Sat	Sun	Average Week Hourly Traffic	Average Week Profile
			17 Sep 25							
12:00 AM			18			18			18	
01:00 AM			19			19			19	
02:00 AM			19			19			19	
03:00 AM			49			49			49	
04:00 AM			135			135			135	
05:00 AM			444			444			444	
06:00 AM			**790**			**790**			**790**	
07:00 AM			780			780			780	
08:00 AM			575			575			575	
09:00 AM			601			601			601	
10:00 AM			537			537			537	
11:00 AM			453			453			453	
12:00 PM			515			515			515	
01:00 PM			498			498			498	
02:00 PM			540			540			540	
03:00 PM			548			548			548	
04:00 PM			607			607			607	
05:00 PM			**636**			**636**			**636**	
06:00 PM			449			449			449	
07:00 PM			316			316			316	
08:00 PM			218			218			218	
09:00 PM			95			95			95	
10:00 PM			52			52			52	
11:00 PM			43			43			43	
Day Total			8937			8937			8937	
% Weekday Average			100%							
% Week Average			100%			100%				
AM Peak Volume			6:00 AM 790			6:00 AM 790			6:00 AM 790	
PM Peak Volume			5:00 PM 636			5:00 PM 636			5:00 PM 636	

Comments:

Report generated on 9/30/2025 3:50 PM

SOURCE: Quality Counts, LLC (http://www.qualitycounts.net)

TRUE DATA TO IMPROVE MOBILITY

Type of report: Midblock Count - Volume Data

LOCATION: CR 322 W of W SH 29 **QC JOB #:** 171787123

SPECIFIC LOCATION: **DIRECTION:** EB

CITY/STATE: Williamson, TX **DATE:** Sep 17 2025 - Sep 17 2025

Start Time	Mon	Tue	Wed 17 Sep 25	Thu	Fri	Average Weekday Hourly Traffic	Sat	Sun	Average Week Hourly Traffic	Average Week Profile
12:00 AM			0			0			0	
01:00 AM			0			0			0	
02:00 AM			0			0			0	
03:00 AM			2			2			2	
04:00 AM			13			13			13	
05:00 AM			35			35			35	
06:00 AM			78			78			78	
07:00 AM			**127**			**127**			**127**	
08:00 AM			51			51			51	
09:00 AM			57			57			57	
10:00 AM			64			64			64	
11:00 AM			50			50			50	
12:00 PM			41			41			41	
01:00 PM			53			53			53	
02:00 PM			55			55			55	
03:00 PM			57			57			57	
04:00 PM			60			60			60	
05:00 PM			62			62			62	
06:00 PM			**65**			**65**			**65**	
07:00 PM			25			25			25	
08:00 PM			19			19			19	
09:00 PM			14			14			14	
10:00 PM			3			3			3	
11:00 PM			0			0			0	
Day Total			931			931			931	
% Weekday Average			100%							
% Week Average			100%			100%				
AM Peak Volume			7:00 AM 127			7:00 AM 127			7:00 AM 127	
PM Peak Volume			6:00 PM 65			6:00 PM 65			6:00 PM 65	

Comments:

Report generated on 9/30/2025 3:50 PM

SOURCE: Quality Counts, LLC (http://www.qualitycounts.net)

TRUE DATA TO IMPROVE MOBILITY

Type of report: Midblock Count - Volume Data

LOCATION: CR 322 W of W SH 29 **QC JOB #:** 171787123

SPECIFIC LOCATION: **DIRECTION:** EB, WB

CITY/STATE: Williamson, TX **DATE:** Sep 17 2025 - Sep 17 2025

Start Time	Mon	Tue	Wed 17 Sep 25	Thu	Fri	Average Weekday Hourly Traffic	Sat	Sun	Average Week Hourly Traffic	Average Week Profile
12:00 AM			1			1			1	
01:00 AM			0			0			0	
02:00 AM			0			0			0	
03:00 AM			3			3			3	
04:00 AM			14			14			14	
05:00 AM			40			40			40	
06:00 AM			85			85			85	
07:00 AM			**164**			**164**			**164**	
08:00 AM			86			86			86	
09:00 AM			96			96			96	
10:00 AM			111			111			111	
11:00 AM			104			104			104	
12:00 PM			97			97			97	
01:00 PM			110			110			110	
02:00 PM			119			119			119	
03:00 PM			120			120			120	
04:00 PM			**166**			**166**			**166**	
05:00 PM			163			163			163	
06:00 PM			142			142			142	
07:00 PM			75			75			75	
08:00 PM			69			69			69	
09:00 PM			41			41			41	
10:00 PM			18			18			18	
11:00 PM			4			4			4	
Day Total			1828			1828			1828	
% Weekday Average			100%							
% Week Average			100%			100%				
AM Peak Volume			7:00 AM 164			7:00 AM 164			7:00 AM 164	
PM Peak Volume			4:00 PM 166			4:00 PM 166			4:00 PM 166	

Comments:

Report generated on 9/30/2025 3:50 PM

SOURCE: Quality Counts, LLC (http://www.qualitycounts.net)

TRUE DATA TO IMPROVE MOBILITY

Type of report: Midblock Count - Volume Data

LOCATION: CR 322 W of W SH 29 **QC JOB #:** 171787123

SPECIFIC LOCATION: **DIRECTION:** WB

CITY/STATE: Williamson, TX **DATE:** Sep 17 2025 - Sep 17 2025

Start Time	Mon	Tue	Wed 17 Sep 25	Thu	Fri	Average Weekday Hourly Traffic	Sat	Sun	Average Week Hourly Traffic	Average Week Profile
12:00 AM			1			1			1	
01:00 AM			0			0			0	
02:00 AM			0			0			0	
03:00 AM			1			1			1	
04:00 AM			1			1			1	
05:00 AM			5			5			5	
06:00 AM			7			7			7	
07:00 AM			37			37			37	
08:00 AM			35			35			35	
09:00 AM			39			39			39	
10:00 AM			47			47			47	
11:00 AM			**54**			**54**			**54**	
12:00 PM			56			56			56	
01:00 PM			57			57			57	
02:00 PM			64			64			64	
03:00 PM			63			63			63	
04:00 PM			**106**			**106**			**106**	
05:00 PM			101			101			101	
06:00 PM			77			77			77	
07:00 PM			50			50			50	
08:00 PM			50			50			50	
09:00 PM			27			27			27	
10:00 PM			15			15			15	
11:00 PM			4			4			4	
Day Total			897			897			897	
% Weekday Average			100%							
% Week Average			100%			100%				
AM Peak Volume			11:00 AM 54			11:00 AM 54			11:00 AM 54	
PM Peak Volume			4:00 PM 106			4:00 PM 106			4:00 PM 106	

Comments:

Report generated on 9/30/2025 3:50 PM

SOURCE: Quality Counts, LLC (http://www.qualitycounts.net)

TRUE DATA TO IMPROVE MOBILITY

Type of report: Midblock Count - Volume Data

LOCATION: S FM 1174 N of CR 326 **QC JOB #:** 171787124

SPECIFIC LOCATION: **DIRECTION:** NB

CITY/STATE: Burnet, TX **DATE:** Sep 17 2025 - Sep 17 2025

Start Time	Mon	Tue	Wed 17 Sep 25	Thu	Fri	Average Weekday Hourly Traffic	Sat	Sun	Average Week Hourly Traffic	Average Week Profile
12:00 AM			0			0			0	
01:00 AM			3			3			3	
02:00 AM			0			0			0	
03:00 AM			0			0			0	
04:00 AM			1			1			1	
05:00 AM			8			8			8	
06:00 AM			20			20			20	
07:00 AM			24			24			24	
08:00 AM			14			14			14	
09:00 AM			27			27			27	
10:00 AM			**29**			**29**			**29**	
11:00 AM			21			21			21	
12:00 PM			21			21			21	
01:00 PM			15			15			15	
02:00 PM			23			23			23	
03:00 PM			31			31			31	
04:00 PM			31			31			31	
05:00 PM			**34**			**34**			**34**	
06:00 PM			19			19			19	
07:00 PM			6			6			6	
08:00 PM			3			3			3	
09:00 PM			3			3			3	
10:00 PM			2			2			2	
11:00 PM			2			2			2	
Day Total			337			337			337	
% Weekday Average			100%							
% Week Average			100%			100%				
AM Peak Volume			10:00 AM 29			10:00 AM 29			10:00 AM 29	
PM Peak Volume			5:00 PM 34			5:00 PM 34			5:00 PM 34	

Comments:

Report generated on 9/30/2025 3:50 PM

SOURCE: Quality Counts, LLC (http://www.qualitycounts.net)

TRUE DATA TO IMPROVE MOBILITY

Type of report: Midblock Count - Volume Data

LOCATION: S FM 1174 N of CR 326 **QC JOB #:** 171787124

SPECIFIC LOCATION: **DIRECTION:** NB, SB

CITY/STATE: Burnet, TX **DATE:** Sep 17 2025 - Sep 17 2025

Start Time	Mon	Tue	Wed 17 Sep 25	Thu	Fri	Average Weekday Hourly Traffic	Sat	Sun	Average Week Hourly Traffic	Average Week Profile
12:00 AM			1			1			1	
01:00 AM			3			3			3	
02:00 AM			0			0			0	
03:00 AM			1			1			1	
04:00 AM			2			2			2	
05:00 AM			10			10			10	
06:00 AM			33			33			33	
07:00 AM			**62**			**62**			**62**	
08:00 AM			34			34			34	
09:00 AM			46			46			46	
10:00 AM			45			45			45	
11:00 AM			39			39			39	
12:00 PM			43			43			43	
01:00 PM			41			41			41	
02:00 PM			45			45			45	
03:00 PM			57			57			57	
04:00 PM			55			55			55	
05:00 PM			**63**			**63**			**63**	
06:00 PM			35			35			35	
07:00 PM			13			13			13	
08:00 PM			9			9			9	
09:00 PM			8			8			8	
10:00 PM			4			4			4	
11:00 PM			2			2			2	
Day Total			651			651			651	
% Weekday Average			100%							
% Week Average			100%			100%				
AM Peak Volume			7:00 AM 62			7:00 AM 62			7:00 AM 62	
PM Peak Volume			5:00 PM 63			5:00 PM 63			5:00 PM 63	

Comments:

Report generated on 9/30/2025 3:50 PM

SOURCE: Quality Counts, LLC (http://www.qualitycounts.net)

TRUE DATA TO IMPROVE MOBILITY

Type of report: Midblock Count - Volume Data

LOCATION: S FM 1174 N of CR 326 **QC JOB #:** 171787124

SPECIFIC LOCATION: **DIRECTION:** SB

CITY/STATE: Burnet, TX **DATE:** Sep 17 2025 - Sep 17 2025

Start Time	Mon	Tue	Wed	Thu	Fri	Average Weekday Hourly Traffic	Sat	Sun	Average Week Hourly Traffic	Average Week Profile
			17 Sep 25							
12:00 AM			1			1			1	
01:00 AM			0			0			0	
02:00 AM			0			0			0	
03:00 AM			1			1			1	
04:00 AM			1			1			1	
05:00 AM			2			2			2	
06:00 AM			13			13			13	
07:00 AM			**38**			**38**			**38**	
08:00 AM			20			20			20	
09:00 AM			19			19			19	
10:00 AM			16			16			16	
11:00 AM			18			18			18	
12:00 PM			22			22			22	
01:00 PM			26			26			26	
02:00 PM			22			22			22	
03:00 PM			26			26			26	
04:00 PM			24			24			24	
05:00 PM			**29**			**29**			**29**	
06:00 PM			16			16			16	
07:00 PM			7			7			7	
08:00 PM			6			6			6	
09:00 PM			5			5			5	
10:00 PM			2			2			2	
11:00 PM			0			0			0	
Day Total			314			314			314	
% Weekday Average			100%							
% Week Average			100%			100%				
AM Peak Volume			7:00 AM 38			7:00 AM 38			7:00 AM 38	
PM Peak Volume			5:00 PM 29			5:00 PM 29			5:00 PM 29	

Comments:

Report generated on 9/30/2025 3:50 PM

SOURCE: Quality Counts, LLC (http://www.qualitycounts.net)

TRUE DATA TO IMPROVE MOBILITY

Type of report: Midblock Count - Volume Data

LOCATION: S FM 1174 S of CR 326 **QC JOB #:** 171787125

SPECIFIC LOCATION: **DIRECTION:** NB

CITY/STATE: Burnet, TX **DATE:** Sep 17 2025 - Sep 17 2025

Start Time	Mon	Tue	Wed 17 Sep 25	Thu	Fri	Average Weekday Hourly Traffic	Sat	Sun	Average Week Hourly Traffic	Average Week Profile
12:00 AM			0			0			0	
01:00 AM			3			3			3	
02:00 AM			0			0			0	
03:00 AM			0			0			0	
04:00 AM			1			1			1	
05:00 AM			6			6			6	
06:00 AM			18			18			18	
07:00 AM			21			21			21	
08:00 AM			12			12			12	
09:00 AM			20			20			20	
10:00 AM			**23**			**23**			**23**	
11:00 AM			15			15			15	
12:00 PM			16			16			16	
01:00 PM			17			17			17	
02:00 PM			19			19			19	
03:00 PM			27			27			27	
04:00 PM			26			26			26	
05:00 PM			**32**			**32**			**32**	
06:00 PM			18			18			18	
07:00 PM			6			6			6	
08:00 PM			1			1			1	
09:00 PM			3			3			3	
10:00 PM			1			1			1	
11:00 PM			2			2			2	
Day Total			287			287			287	
% Weekday Average			100%							
% Week Average			100%			100%				
AM Peak Volume			10:00 AM 23			10:00 AM 23			10:00 AM 23	
PM Peak Volume			5:00 PM 32			5:00 PM 32			5:00 PM 32	

Comments:

Report generated on 9/30/2025 3:50 PM

SOURCE: Quality Counts, LLC (http://www.qualitycounts.net)

TRUE DATA TO IMPROVE MOBILITY

Type of report: Midblock Count - Volume Data

LOCATION: S FM 1174 S of CR 326 **QC JOB #:** 171787125

SPECIFIC LOCATION: **DIRECTION:** NB, SB

CITY/STATE: Burnet, TX **DATE:** Sep 17 2025 - Sep 17 2025

Start Time	Mon	Tue	Wed 17 Sep 25	Thu	Fri	Average Weekday Hourly Traffic	Sat	Sun	Average Week Hourly Traffic	Average Week Profile
12:00 AM			1			1			1	
01:00 AM			3			3			3	
02:00 AM			0			0			0	
03:00 AM			1			1			1	
04:00 AM			2			2			2	
05:00 AM			8			8			8	
06:00 AM			31			31			31	
07:00 AM			**59**			**59**			**59**	
08:00 AM			30			30			30	
09:00 AM			36			36			36	
10:00 AM			39			39			39	
11:00 AM			29			29			29	
12:00 PM			33			33			33	
01:00 PM			35			35			35	
02:00 PM			36			36			36	
03:00 PM			46			46			46	
04:00 PM			47			47			47	
05:00 PM			**53**			**53**			**53**	
06:00 PM			33			33			33	
07:00 PM			12			12			12	
08:00 PM			3			3			3	
09:00 PM			7			7			7	
10:00 PM			2			2			2	
11:00 PM			2			2			2	
Day Total			548			548			548	
% Weekday Average			100%							
% Week Average			100%			100%				
AM Peak Volume			7:00 AM 59			7:00 AM 59			7:00 AM 59	
PM Peak Volume			5:00 PM 53			5:00 PM 53			5:00 PM 53	

Comments:

Report generated on 9/30/2025 3:50 PM

SOURCE: Quality Counts, LLC (http://www.qualitycounts.net)

TRUE DATA TO IMPROVE MOBILITY

Type of report: Midblock Count - Volume Data

LOCATION: S FM 1174 S of CR 326 **QC JOB #:** 171787125

SPECIFIC LOCATION: **DIRECTION:** SB

CITY/STATE: Burnet, TX **DATE:** Sep 17 2025 - Sep 17 2025

Start Time	Mon	Tue	Wed 17 Sep 25	Thu	Fri	Average Weekday Hourly Traffic	Sat	Sun	Average Week Hourly Traffic	Average Week Profile
12:00 AM			1			1			1	
01:00 AM			0			0			0	
02:00 AM			0			0			0	
03:00 AM			1			1			1	
04:00 AM			1			1			1	
05:00 AM			2			2			2	
06:00 AM			13			13			13	
07:00 AM			**38**			**38**			**38**	
08:00 AM			18			18			18	
09:00 AM			16			16			16	
10:00 AM			16			16			16	
11:00 AM			14			14			14	
12:00 PM			17			17			17	
01:00 PM			18			18			18	
02:00 PM			17			17			17	
03:00 PM			19			19			19	
04:00 PM			**21**			**21**			**21**	
05:00 PM			21			21			21	
06:00 PM			15			15			15	
07:00 PM			6			6			6	
08:00 PM			2			2			2	
09:00 PM			4			4			4	
10:00 PM			1			1			1	
11:00 PM			0			0			0	
Day Total			261			261			261	
% Weekday Average			100%							
% Week Average			100%			100%				
AM Peak Volume			7:00 AM 38			7:00 AM 38			7:00 AM 38	
PM Peak Volume			4:00 PM 21			4:00 PM 21			4:00 PM 21	

Comments:

Report generated on 9/30/2025 3:50 PM

SOURCE: Quality Counts, LLC (http://www.qualitycounts.net)

TRUE DATA TO IMPROVE MOBILITY

Type of report: Midblock Count - Volume Data

LOCATION: CR 326 W of S FM 1174 **QC JOB #:** 171787126

SPECIFIC LOCATION: **DIRECTION:** EB

CITY/STATE: Burnet, TX **DATE:** Sep 17 2025 - Sep 17 2025

Start Time	Mon	Tue	Wed	Thu	Fri	Average Weekday Hourly Traffic	Sat	Sun	Average Week Hourly Traffic	Average Week Profile
			17 Sep 25							
12:00 AM			0			0			0	
01:00 AM			0			0			0	
02:00 AM			0			0			0	
03:00 AM			0			0			0	
04:00 AM			0			0			0	
05:00 AM			2			2			2	
06:00 AM			2			2			2	
07:00 AM			3			3			3	
08:00 AM			3			3			3	
09:00 AM			**11**			**11**			**11**	
10:00 AM			7			7			7	
11:00 AM			6			6			6	
12:00 PM			**5**			**5**			**5**	
01:00 PM			1			1			1	
02:00 PM			5			5			5	
03:00 PM			4			4			4	
04:00 PM			5			5			5	
05:00 PM			5			5			5	
06:00 PM			1			1			1	
07:00 PM			0			0			0	
08:00 PM			2			2			2	
09:00 PM			0			0			0	
10:00 PM			1			1			1	
11:00 PM			0			0			0	
Day Total			63			63			63	
% Weekday Average			100%							
% Week Average			100%			100%				
AM Peak Volume			9:00 AM 11			9:00 AM 11			9:00 AM 11	
PM Peak Volume			12:00 PM 5			12:00 PM 5			12:00 PM 5	

Comments:

Report generated on 9/30/2025 3:50 PM

SOURCE: Quality Counts, LLC (http://www.qualitycounts.net)

TRUE DATA TO IMPROVE MOBILITY

Type of report: Midblock Count - Volume Data

LOCATION: CR 326 W of S FM 1174 **QC JOB #:** 171787126

SPECIFIC LOCATION: **DIRECTION:** EB, WB

CITY/STATE: Burnet, TX **DATE:** Sep 17 2025 - Sep 17 2025

Start Time	Mon	Tue	Wed 17 Sep 25	Thu	Fri	Average Weekday Hourly Traffic	Sat	Sun	Average Week Hourly Traffic	Average Week Profile
12:00 AM			0			0			0	
01:00 AM			0			0			0	
02:00 AM			0			0			0	
03:00 AM			0			0			0	
04:00 AM			0			0			0	
05:00 AM			2			2			2	
06:00 AM			2			2			2	
07:00 AM			3			3			3	
08:00 AM			6			6			6	
09:00 AM			**18**			**18**			**18**	
10:00 AM			8			8			8	
11:00 AM			10			10			10	
12:00 PM			10			10			10	
01:00 PM			12			12			12	
02:00 PM			11			11			11	
03:00 PM			11			11			11	
04:00 PM			8			8			8	
05:00 PM			**16**			**16**			**16**	
06:00 PM			2			2			2	
07:00 PM			1			1			1	
08:00 PM			6			6			6	
09:00 PM			1			1			1	
10:00 PM			2			2			2	
11:00 PM			0			0			0	
Day Total			129			129			129	
% Weekday Average			100%							
% Week Average			100%			100%				
AM Peak Volume			9:00 AM 18			9:00 AM 18			9:00 AM 18	
PM Peak Volume			5:00 PM 16			5:00 PM 16			5:00 PM 16	

Comments:

Report generated on 9/30/2025 3:50 PM

SOURCE: Quality Counts, LLC (http://www.qualitycounts.net)

TRUE DATA TO IMPROVE MOBILITY

Type of report: Midblock Count - Volume Data

LOCATION: CR 326 W of S FM 1174 **QC JOB #:** 171787126

SPECIFIC LOCATION: **DIRECTION:** WB

CITY/STATE: Burnet, TX **DATE:** Sep 17 2025 - Sep 17 2025

Start Time	Mon	Tue	Wed 17 Sep 25	Thu	Fri	Average Weekday Hourly Traffic	Sat	Sun	Average Week Hourly Traffic	Average Week Profile
12:00 AM			0			0			0	
01:00 AM			0			0			0	
02:00 AM			0			0			0	
03:00 AM			0			0			0	
04:00 AM			0			0			0	
05:00 AM			0			0			0	
06:00 AM			0			0			0	
07:00 AM			0			0			0	
08:00 AM			3			3			3	
09:00 AM			**7**			**7**			**7**	
10:00 AM			1			1			1	
11:00 AM			4			4			4	
12:00 PM			5			5			5	
01:00 PM			**11**			**11**			**11**	
02:00 PM			6			6			6	
03:00 PM			7			7			7	
04:00 PM			3			3			3	
05:00 PM			11			11			11	
06:00 PM			1			1			1	
07:00 PM			1			1			1	
08:00 PM			4			4			4	
09:00 PM			1			1			1	
10:00 PM			1			1			1	
11:00 PM			0			0			0	
Day Total			66			66			66	
% Weekday Average			100%							
% Week Average			100%			100%				
AM Peak Volume			9:00 AM 7			9:00 AM 7			9:00 AM 7	
PM Peak Volume			1:00 PM 11			1:00 PM 11			1:00 PM 11	

Comments:

Report generated on 9/30/2025 3:50 PM

SOURCE: Quality Counts, LLC (http://www.qualitycounts.net)

TRUE DATA TO IMPROVE MOBILITY

Type of report: Midblock Count - Volume Data

LOCATION: W FM 243 N of CR 326 **QC JOB #:** 171787127

SPECIFIC LOCATION: **DIRECTION:** NB

CITY/STATE: Burnet, TX **DATE:** Sep 17 2025 - Sep 17 2025

Start Time	Mon	Tue	Wed 17 Sep 25	Thu	Fri	Average Weekday Hourly Traffic	Sat	Sun	Average Week Hourly Traffic	Average Week Profile
12:00 AM			2			2			2	
01:00 AM			0			0			0	
02:00 AM			0			0			0	
03:00 AM			0			0			0	
04:00 AM			2			2			2	
05:00 AM			6			6			6	
06:00 AM			15			15			15	
07:00 AM			**30**			**30**			**30**	
08:00 AM			28			28			28	
09:00 AM			25			25			25	
10:00 AM			20			20			20	
11:00 AM			24			24			24	
12:00 PM			17			17			17	
01:00 PM			24			24			24	
02:00 PM			34			34			34	
03:00 PM			18			18			18	
04:00 PM			**38**			**38**			**38**	
05:00 PM			38			38			38	
06:00 PM			29			29			29	
07:00 PM			18			18			18	
08:00 PM			18			18			18	
09:00 PM			7			7			7	
10:00 PM			1			1			1	
11:00 PM			1			1			1	
Day Total			395			395			395	
% Weekday Average			100%							
% Week Average			100%			100%				
AM Peak Volume			7:00 AM 30			7:00 AM 30			7:00 AM 30	
PM Peak Volume			4:00 PM 38			4:00 PM 38			4:00 PM 38	

Comments:

Report generated on 9/30/2025 3:50 PM

SOURCE: Quality Counts, LLC (http://www.qualitycounts.net)

TRUE DATA TO IMPROVE MOBILITY

Type of report: Midblock Count - Volume Data

LOCATION: W FM 243 N of CR 326 **QC JOB #:** 171787127

SPECIFIC LOCATION: **DIRECTION:** NB, SB

CITY/STATE: Burnet, TX **DATE:** Sep 17 2025 - Sep 17 2025

Start Time	Mon	Tue	Wed 17 Sep 25	Thu	Fri	Average Weekday Hourly Traffic	Sat	Sun	Average Week Hourly Traffic	Average Week Profile
12:00 AM			5			5			5	
01:00 AM			1			1			1	
02:00 AM			4			4			4	
03:00 AM			1			1			1	
04:00 AM			7			7			7	
05:00 AM			23			23			23	
06:00 AM			44			44			44	
07:00 AM			**62**			**62**			**62**	
08:00 AM			51			51			51	
09:00 AM			59			59			59	
10:00 AM			49			49			49	
11:00 AM			52			52			52	
12:00 PM			42			42			42	
01:00 PM			48			48			48	
02:00 PM			61			61			61	
03:00 PM			45			45			45	
04:00 PM			**75**			**75**			**75**	
05:00 PM			71			71			71	
06:00 PM			44			44			44	
07:00 PM			34			34			34	
08:00 PM			35			35			35	
09:00 PM			16			16			16	
10:00 PM			1			1			1	
11:00 PM			4			4			4	
Day Total			834			834			834	
% Weekday Average			100%							
% Week Average			100%			100%				
AM Peak Volume			7:00 AM 62			7:00 AM 62			7:00 AM 62	
PM Peak Volume			4:00 PM 75			4:00 PM 75			4:00 PM 75	

Comments:

Report generated on 9/30/2025 3:50 PM

SOURCE: Quality Counts, LLC (http://www.qualitycounts.net)

TRUE DATA TO IMPROVE MOBILITY

Type of report: Midblock Count - Volume Data

LOCATION: W FM 243 N of CR 326 **QC JOB #:** 171787127

SPECIFIC LOCATION: **DIRECTION:** SB

CITY/STATE: Burnet, TX **DATE:** Sep 17 2025 - Sep 17 2025

Start Time	Mon	Tue	Wed	Thu	Fri	Average Weekday Hourly Traffic	Sat	Sun	Average Week Hourly Traffic	Average Week Profile
			17 Sep 25							
12:00 AM			3			3			3	
01:00 AM			1			1			1	
02:00 AM			4			4			4	
03:00 AM			1			1			1	
04:00 AM			5			5			5	
05:00 AM			17			17			17	
06:00 AM			29			29			29	
07:00 AM			32			32			32	
08:00 AM			23			23			23	
09:00 AM			**34**			**34**			**34**	
10:00 AM			29			29			29	
11:00 AM			28			28			28	
12:00 PM			25			25			25	
01:00 PM			24			24			24	
02:00 PM			27			27			27	
03:00 PM			27			27			27	
04:00 PM			**37**			**37**			**37**	
05:00 PM			33			33			33	
06:00 PM			15			15			15	
07:00 PM			16			16			16	
08:00 PM			17			17			17	
09:00 PM			9			9			9	
10:00 PM			0			0			0	
11:00 PM			3			3			3	
Day Total			439			439			439	
% Weekday Average			100%							
% Week Average			100%			100%				
AM Peak Volume			9:00 AM 34			9:00 AM 34			9:00 AM 34	
PM Peak Volume			4:00 PM 37			4:00 PM 37			4:00 PM 37	

Comments:

Report generated on 9/30/2025 3:50 PM

SOURCE: Quality Counts, LLC (http://www.qualitycounts.net)

TRUE DATA TO IMPROVE MOBILITY

Type of report: Midblock Count - Volume Data

LOCATION: CR 326 E of W FM 243 **QC JOB #:** 171787128

SPECIFIC LOCATION: **DIRECTION:** EB

CITY/STATE: Burnet, TX **DATE:** Sep 17 2025 - Sep 17 2025

Start Time	Mon	Tue	Wed 17 Sep 25	Thu	Fri	Average Weekday Hourly Traffic	Sat	Sun	Average Week Hourly Traffic	Average Week Profile
12:00 AM			1			1			1	
01:00 AM			1			1			1	
02:00 AM			0			0			0	
03:00 AM			0			0			0	
04:00 AM			0			0			0	
05:00 AM			0			0			0	
06:00 AM			0			0			0	
07:00 AM			3			3			3	
08:00 AM			1			1			1	
09:00 AM			**5**			**5**			**5**	
10:00 AM			1			1			1	
11:00 AM			5			5			5	
12:00 PM			4			4			4	
01:00 PM			2			2			2	
02:00 PM			3			3			3	
03:00 PM			5			5			5	
04:00 PM			4			4			4	
05:00 PM			4			4			4	
06:00 PM			**6**			**6**			**6**	
07:00 PM			4			4			4	
08:00 PM			4			4			4	
09:00 PM			1			1			1	
10:00 PM			1			1			1	
11:00 PM			0			0			0	
Day Total			55			55			55	
% Weekday Average			100%							
% Week Average			100%			100%				
AM Peak Volume			9:00 AM 5			9:00 AM 5			9:00 AM 5	
PM Peak Volume			6:00 PM 6			6:00 PM 6			6:00 PM 6	

Comments:

Report generated on 9/30/2025 3:50 PM

SOURCE: Quality Counts, LLC (http://www.qualitycounts.net)

TRUE DATA TO IMPROVE MOBILITY

Type of report: Midblock Count - Volume Data

LOCATION: CR 326 E of W FM 243 **QC JOB #:** 171787128

SPECIFIC LOCATION: **DIRECTION:** EB, WB

CITY/STATE: Burnet, TX **DATE:** Sep 17 2025 - Sep 17 2025

Start Time	Mon	Tue	Wed 17 Sep 25	Thu	Fri	Average Weekday Hourly Traffic	Sat	Sun	Average Week Hourly Traffic	Average Week Profile
12:00 AM			3			3			3	
01:00 AM			1			1			1	
02:00 AM			0			0			0	
03:00 AM			0			0			0	
04:00 AM			0			0			0	
05:00 AM			2			2			2	
06:00 AM			1			1			1	
07:00 AM			**9**			**9**			**9**	
08:00 AM			6			6			6	
09:00 AM			7			7			7	
10:00 AM			4			4			4	
11:00 AM			8			8			8	
12:00 PM			7			7			7	
01:00 PM			8			8			8	
02:00 PM			10			10			10	
03:00 PM			**11**			**11**			**11**	
04:00 PM			10			10			10	
05:00 PM			6			6			6	
06:00 PM			8			8			8	
07:00 PM			8			8			8	
08:00 PM			8			8			8	
09:00 PM			1			1			1	
10:00 PM			1			1			1	
11:00 PM			0			0			0	
Day Total			119			119			119	
% Weekday Average			100%							
% Week Average			100%			100%				
AM Peak Volume			7:00 AM 9			7:00 AM 9			7:00 AM 9	
PM Peak Volume			3:00 PM 11			3:00 PM 11			3:00 PM 11	

Comments:

Report generated on 9/30/2025 3:51 PM

SOURCE: Quality Counts, LLC (http://www.qualitycounts.net)

TRUE DATA TO IMPROVE MOBILITY

Type of report: Midblock Count - Volume Data

LOCATION: CR 326 E of W FM 243 **QC JOB #:** 171787128

SPECIFIC LOCATION: **DIRECTION:** WB

CITY/STATE: Burnet, TX **DATE:** Sep 17 2025 - Sep 17 2025

Start Time	Mon	Tue	Wed 17 Sep 25	Thu	Fri	Average Weekday Hourly Traffic	Sat	Sun	Average Week Hourly Traffic	Average Week Profile
12:00 AM			2			2			2	
01:00 AM			0			0			0	
02:00 AM			0			0			0	
03:00 AM			0			0			0	
04:00 AM			0			0			0	
05:00 AM			2			2			2	
06:00 AM			1			1			1	
07:00 AM			**6**			**6**			**6**	
08:00 AM			5			5			5	
09:00 AM			2			2			2	
10:00 AM			3			3			3	
11:00 AM			3			3			3	
12:00 PM			3			3			3	
01:00 PM			6			6			6	
02:00 PM			**7**			**7**			**7**	
03:00 PM			6			6			6	
04:00 PM			6			6			6	
05:00 PM			2			2			2	
06:00 PM			2			2			2	
07:00 PM			4			4			4	
08:00 PM			4			4			4	
09:00 PM			0			0			0	
10:00 PM			0			0			0	
11:00 PM			0			0			0	
Day Total			64			64			64	
% Weekday Average			100%							
% Week Average			100%			100%				
AM Peak Volume			7:00 AM 6			7:00 AM 6			7:00 AM 6	
PM Peak Volume			2:00 PM 7			2:00 PM 7			2:00 PM 7	

Comments:

Report generated on 9/30/2025 3:51 PM

SOURCE: Quality Counts, LLC (http://www.qualitycounts.net)

TRUE DATA TO IMPROVE MOBILITY

Type of report: Midblock Count - Volume Data

LOCATION: W FM 243 S of CR 326 **QC JOB #:** 171787129

SPECIFIC LOCATION: **DIRECTION:** NB

CITY/STATE: Burnet, TX **DATE:** Sep 17 2025 - Sep 17 2025

Start Time	Mon	Tue	Wed 17 Sep 25	Thu	Fri	Average Weekday Hourly Traffic	Sat	Sun	Average Week Hourly Traffic	Average Week Profile
12:00 AM			0			0			0	
01:00 AM			0			0			0	
02:00 AM			0			0			0	
03:00 AM			0			0			0	
04:00 AM			2			2			2	
05:00 AM			4			4			4	
06:00 AM			14			14			14	
07:00 AM			**26**			**26**			**26**	
08:00 AM			23			23			23	
09:00 AM			25			25			25	
10:00 AM			19			19			19	
11:00 AM			23			23			23	
12:00 PM			14			14			14	
01:00 PM			21			21			21	
02:00 PM			30			30			30	
03:00 PM			18			18			18	
04:00 PM			34			34			34	
05:00 PM			**36**			**36**			**36**	
06:00 PM			31			31			31	
07:00 PM			14			14			14	
08:00 PM			15			15			15	
09:00 PM			7			7			7	
10:00 PM			2			2			2	
11:00 PM			1			1			1	
Day Total			359			359			359	
% Weekday Average			100%							
% Week Average			100%			100%				
AM Peak Volume			7:00 AM 26			7:00 AM 26			7:00 AM 26	
PM Peak Volume			5:00 PM 36			5:00 PM 36			5:00 PM 36	

Comments:

Report generated on 9/30/2025 3:51 PM

SOURCE: Quality Counts, LLC (http://www.qualitycounts.net)

TRUE DATA TO IMPROVE MOBILITY

Type of report: Midblock Count - Volume Data

LOCATION: W FM 243 S of CR 326 **QC JOB #:** 171787129

SPECIFIC LOCATION: **DIRECTION:** NB, SB

CITY/STATE: Burnet, TX **DATE:** Sep 17 2025 - Sep 17 2025

Start Time	Mon	Tue	Wed 17 Sep 25	Thu	Fri	Average Weekday Hourly Traffic	Sat	Sun	Average Week Hourly Traffic	Average Week Profile
12:00 AM			2			2			2	
01:00 AM			0			0			0	
02:00 AM			4			4			4	
03:00 AM			1			1			1	
04:00 AM			7			7			7	
05:00 AM			21			21			21	
06:00 AM			43			43			43	
07:00 AM			**57**			**57**			**57**	
08:00 AM			45			45			45	
09:00 AM			56			56			56	
10:00 AM			49			49			49	
11:00 AM			48			48			48	
12:00 PM			35			35			35	
01:00 PM			46			46			46	
02:00 PM			57			57			57	
03:00 PM			46			46			46	
04:00 PM			**69**			**69**			**69**	
05:00 PM			65			65			65	
06:00 PM			44			44			44	
07:00 PM			26			26			26	
08:00 PM			29			29			29	
09:00 PM			15			15			15	
10:00 PM			2			2			2	
11:00 PM			4			4			4	
Day Total			771			771			771	
% Weekday Average			100%							
% Week Average			100%			100%				
AM Peak Volume			7:00 AM 57			7:00 AM 57			7:00 AM 57	
PM Peak Volume			4:00 PM 69			4:00 PM 69			4:00 PM 69	

Comments:

Report generated on 9/30/2025 3:51 PM

SOURCE: Quality Counts, LLC (http://www.qualitycounts.net)

TRUE DATA TO IMPROVE MOBILITY

Type of report: Midblock Count - Volume Data

LOCATION: W FM 243 S of CR 326 **QC JOB #:** 171787129

SPECIFIC LOCATION: **DIRECTION:** SB

CITY/STATE: Burnet, TX **DATE:** Sep 17 2025 - Sep 17 2025

Start Time	Mon	Tue	Wed 17 Sep 25	Thu	Fri	Average Weekday Hourly Traffic	Sat	Sun	Average Week Hourly Traffic	Average Week Profile
12:00 AM			2			2			2	
01:00 AM			0			0			0	
02:00 AM			4			4			4	
03:00 AM			1			1			1	
04:00 AM			5			5			5	
05:00 AM			17			17			17	
06:00 AM			29			29			29	
07:00 AM			**31**			**31**			**31**	
08:00 AM			22			22			22	
09:00 AM			31			31			31	
10:00 AM			30			30			30	
11:00 AM			25			25			25	
12:00 PM			21			21			21	
01:00 PM			25			25			25	
02:00 PM			27			27			27	
03:00 PM			28			28			28	
04:00 PM			**35**			**35**			**35**	
05:00 PM			29			29			29	
06:00 PM			13			13			13	
07:00 PM			12			12			12	
08:00 PM			14			14			14	
09:00 PM			8			8			8	
10:00 PM			0			0			0	
11:00 PM			3			3			3	
Day Total			412			412			412	
% Weekday Average			100%							
% Week Average			100%			100%				
AM Peak Volume			7:00 AM 31			7:00 AM 31			7:00 AM 31	
PM Peak Volume			4:00 PM 35			4:00 PM 35			4:00 PM 35	

Comments:

Report generated on 9/30/2025 3:51 PM

SOURCE: Quality Counts, LLC (http://www.qualitycounts.net)

Type of report: Midblock Count - Volume Data

LOCATION: CR 336 W of W FM 243/Oatmeal Community Center **QC JOB #:** 171787130

SPECIFIC LOCATION: **DIRECTION:** EB

CITY/STATE: Burnet, TX **DATE:** Sep 17 2025 - Sep 17 2025

Start Time	Mon	Tue	Wed 17 Sep 25	Thu	Fri	Average Weekday Hourly Traffic	Sat	Sun	Average Week Hourly Traffic	Average Week Profile
12:00 AM			0			0			0	
01:00 AM			0			0			0	
02:00 AM			1			1			1	
03:00 AM			3			3			3	
04:00 AM			4			4			4	
05:00 AM			8			8			8	
06:00 AM			**24**			**24**			**24**	
07:00 AM			21			21			21	
08:00 AM			12			12			12	
09:00 AM			13			13			13	
10:00 AM			12			12			12	
11:00 AM			9			9			9	
12:00 PM			13			13			13	
01:00 PM			14			14			14	
02:00 PM			13			13			13	
03:00 PM			**16**			**16**			**16**	
04:00 PM			11			11			11	
05:00 PM			16			16			16	
06:00 PM			4			4			4	
07:00 PM			6			6			6	
08:00 PM			1			1			1	
09:00 PM			2			2			2	
10:00 PM			0			0			0	
11:00 PM			0			0			0	
Day Total			203			203			203	
% Weekday Average			100%							
% Week Average			100%			100%				
AM Peak Volume			6:00 AM 24			6:00 AM 24			6:00 AM 24	
PM Peak Volume			3:00 PM 16			3:00 PM 16			3:00 PM 16	

Comments:

Report generated on 9/30/2025 3:51 PM

SOURCE: Quality Counts, LLC (http://www.qualitycounts.net)

TRUE DATA TO IMPROVE MOBILITY

Type of report: Midblock Count - Volume Data

LOCATION: CR 336 W of W FM 243/Oatmeal Community Center
QC JOB #: 171787130
SPECIFIC LOCATION:
DIRECTION: EB, WB
CITY/STATE: Burnet, TX
DATE: Sep 17 2025 - Sep 17 2025

Start Time	Mon	Tue	Wed 17 Sep 25	Thu	Fri	Average Weekday Hourly Traffic	Sat	Sun	Average Week Hourly Traffic	Average Week Profile
12:00 AM			0			0			0	
01:00 AM			0			0			0	
02:00 AM			1			1			1	
03:00 AM			3			3			3	
04:00 AM			4			4			4	
05:00 AM			8			8			8	
06:00 AM			25			25			25	
07:00 AM			**26**			**26**			**26**	
08:00 AM			19			19			19	
09:00 AM			26			26			26	
10:00 AM			16			16			16	
11:00 AM			19			19			19	
12:00 PM			25			25			25	
01:00 PM			27			27			27	
02:00 PM			29			29			29	
03:00 PM			26			26			26	
04:00 PM			33			33			33	
05:00 PM			**46**			**46**			**46**	
06:00 PM			14			14			14	
07:00 PM			16			16			16	
08:00 PM			16			16			16	
09:00 PM			7			7			7	
10:00 PM			0			0			0	
11:00 PM			1			1			1	
Day Total			387			387			387	
% Weekday Average			100%							
% Week Average			100%			100%				
AM Peak Volume			7:00 AM 26			7:00 AM 26			7:00 AM 26	
PM Peak Volume			5:00 PM 46			5:00 PM 46			5:00 PM 46	

Comments:

Report generated on 9/30/2025 3:51 PM

SOURCE: Quality Counts, LLC (http://www.qualitycounts.net)

TRUE DATA TO IMPROVE MOBILITY

Type of report: Midblock Count - Volume Data

LOCATION: CR 336 W of W FM 243/Oatmeal Community Center
QC JOB #: 171787130
SPECIFIC LOCATION:
DIRECTION: WB
CITY/STATE: Burnet, TX
DATE: Sep 17 2025 - Sep 17 2025

Start Time	Mon	Tue	Wed 17 Sep 25	Thu	Fri	Average Weekday Hourly Traffic	Sat	Sun	Average Week Hourly Traffic	Average Week Profile
12:00 AM			0			0			0	
01:00 AM			0			0			0	
02:00 AM			0			0			0	
03:00 AM			0			0			0	
04:00 AM			0			0			0	
05:00 AM			0			0			0	
06:00 AM			1			1			1	
07:00 AM			5			5			5	
08:00 AM			7			7			7	
09:00 AM			**13**			**13**			**13**	
10:00 AM			4			4			4	
11:00 AM			10			10			10	
12:00 PM			12			12			12	
01:00 PM			13			13			13	
02:00 PM			16			16			16	
03:00 PM			10			10			10	
04:00 PM			22			22			22	
05:00 PM			**30**			**30**			**30**	
06:00 PM			10			10			10	
07:00 PM			10			10			10	
08:00 PM			15			15			15	
09:00 PM			5			5			5	
10:00 PM			0			0			0	
11:00 PM			1			1			1	
Day Total			184			184			184	
% Weekday Average			100%							
% Week Average			100%			100%				
AM Peak Volume			9:00 AM 13			9:00 AM 13			9:00 AM 13	
PM Peak Volume			5:00 PM 30			5:00 PM 30			5:00 PM 30	

Comments:

Report generated on 9/30/2025 3:51 PM

SOURCE: Quality Counts, LLC (http://www.qualitycounts.net)

TRUE DATA TO IMPROVE MOBILITY

Type of report: Midblock Count - Volume Data

LOCATION: W FM 243/Oatmeal Community Center N of CR 336 **QC JOB #:** 171787131

SPECIFIC LOCATION: **DIRECTION:** NB

CITY/STATE: Burnet, TX **DATE:** Sep 17 2025 - Sep 17 2025

Start Time	Mon	Tue	Wed 17 Sep 25	Thu	Fri	Average Weekday Hourly Traffic	Sat	Sun	Average Week Hourly Traffic	Average Week Profile
12:00 AM			2			2			2	
01:00 AM			0			0			0	
02:00 AM			0			0			0	
03:00 AM			2			2			2	
04:00 AM			2			2			2	
05:00 AM			10			10			10	
06:00 AM			25			25			25	
07:00 AM			**38**			**38**			**38**	
08:00 AM			34			34			34	
09:00 AM			24			24			24	
10:00 AM			25			25			25	
11:00 AM			27			27			27	
12:00 PM			15			15			15	
01:00 PM			27			27			27	
02:00 PM			**36**			**36**			**36**	
03:00 PM			22			22			22	
04:00 PM			35			35			35	
05:00 PM			30			30			30	
06:00 PM			23			23			23	
07:00 PM			14			14			14	
08:00 PM			14			14			14	
09:00 PM			6			6			6	
10:00 PM			1			1			1	
11:00 PM			1			1			1	
Day Total			413			413			413	
% Weekday Average			100%							
% Week Average			100%			100%				
AM Peak Volume			7:00 AM 38			7:00 AM 38			7:00 AM 38	
PM Peak Volume			2:00 PM 36			2:00 PM 36			2:00 PM 36	

Comments:

Report generated on 9/30/2025 3:51 PM

SOURCE: Quality Counts, LLC (http://www.qualitycounts.net)

TRUE DATA TO IMPROVE MOBILITY

Type of report: Midblock Count - Volume Data

LOCATION: W FM 243/Oatmeal Community Center N of CR 336 **QC JOB #:** 171787131

SPECIFIC LOCATION: **DIRECTION:** NB, SB

CITY/STATE: Burnet, TX **DATE:** Sep 17 2025 - Sep 17 2025

Start Time	Mon	Tue	Wed 17 Sep 25	Thu	Fri	Average Weekday Hourly Traffic	Sat	Sun	Average Week Hourly Traffic	Average Week Profile
12:00 AM			5			5			5	
01:00 AM			1			1			1	
02:00 AM			3			3			3	
03:00 AM			2			2			2	
04:00 AM			4			4			4	
05:00 AM			21			21			21	
06:00 AM			39			39			39	
07:00 AM			**62**			**62**			**62**	
08:00 AM			58			58			58	
09:00 AM			58			58			58	
10:00 AM			51			51			51	
11:00 AM			57			57			57	
12:00 PM			37			37			37	
01:00 PM			52			52			52	
02:00 PM			67			67			67	
03:00 PM			49			49			49	
04:00 PM			**80**			**80**			**80**	
05:00 PM			68			68			68	
06:00 PM			37			37			37	
07:00 PM			30			30			30	
08:00 PM			37			37			37	
09:00 PM			15			15			15	
10:00 PM			1			1			1	
11:00 PM			3			3			3	
Day Total			837			837			837	
% Weekday Average			100%							
% Week Average			100%			100%				
AM Peak Volume			7:00 AM 62			7:00 AM 62			7:00 AM 62	
PM Peak Volume			4:00 PM 80			4:00 PM 80			4:00 PM 80	

Comments:

Report generated on 9/30/2025 3:51 PM

SOURCE: Quality Counts, LLC (http://www.qualitycounts.net)

TRUE DATA TO IMPROVE MOBILITY

Type of report: Midblock Count - Volume Data

LOCATION: W FM 243/Oatmeal Community Center N of CR 336 **QC JOB #:** 171787131

SPECIFIC LOCATION: **DIRECTION:** SB

CITY/STATE: Burnet, TX **DATE:** Sep 17 2025 - Sep 17 2025

Start Time	Mon	Tue	Wed 17 Sep 25	Thu	Fri	Average Weekday Hourly Traffic	Sat	Sun	Average Week Hourly Traffic	Average Week Profile
12:00 AM			3			3			3	
01:00 AM			1			1			1	
02:00 AM			3			3			3	
03:00 AM			0			0			0	
04:00 AM			2			2			2	
05:00 AM			11			11			11	
06:00 AM			14			14			14	
07:00 AM			24			24			24	
08:00 AM			24			24			24	
09:00 AM			**34**			**34**			**34**	
10:00 AM			26			26			26	
11:00 AM			30			30			30	
12:00 PM			22			22			22	
01:00 PM			25			25			25	
02:00 PM			31			31			31	
03:00 PM			27			27			27	
04:00 PM			**45**			**45**			**45**	
05:00 PM			38			38			38	
06:00 PM			14			14			14	
07:00 PM			16			16			16	
08:00 PM			23			23			23	
09:00 PM			9			9			9	
10:00 PM			0			0			0	
11:00 PM			2			2			2	
Day Total			424			424			424	
% Weekday Average			100%							
% Week Average			100%			100%				
AM Peak Volume			9:00 AM 34			9:00 AM 34			9:00 AM 34	
PM Peak Volume			4:00 PM 45			4:00 PM 45			4:00 PM 45	

Comments:

Report generated on 9/30/2025 3:51 PM

SOURCE: Quality Counts, LLC (http://www.qualitycounts.net)

TRUE DATA TO IMPROVE MOBILITY

Type of report: Midblock Count - Volume Data

LOCATION: S FM 1174 N of CR 328 **QC JOB #:** 171787132

SPECIFIC LOCATION: **DIRECTION:** NB

CITY/STATE: Burnet, TX **DATE:** Sep 17 2025 - Sep 17 2025

Start Time	Mon	Tue	Wed	Thu	Fri	Average Weekday Hourly Traffic	Sat	Sun	Average Week Hourly Traffic	Average Week Profile
			17 Sep 25							
12:00 AM			4			4			4	
01:00 AM			3			3			3	
02:00 AM			0			0			0	
03:00 AM			3			3			3	
04:00 AM			7			7			7	
05:00 AM			33			33			33	
06:00 AM			61			61			61	
07:00 AM			73			73			73	
08:00 AM			93			93			93	
09:00 AM			79			79			79	
10:00 AM			**94**			**94**			**94**	
11:00 AM			81			81			81	
12:00 PM			74			74			74	
01:00 PM			86			86			86	
02:00 PM			99			99			99	
03:00 PM			120			120			120	
04:00 PM			**173**			**173**			**173**	
05:00 PM			170			170			170	
06:00 PM			107			107			107	
07:00 PM			58			58			58	
08:00 PM			25			25			25	
09:00 PM			22			22			22	
10:00 PM			12			12			12	
11:00 PM			5			5			5	
Day Total			1482			1482			1482	
% Weekday Average			100%							
% Week Average			100%			100%				
AM Peak Volume			10:00 AM 94			10:00 AM 94			10:00 AM 94	
PM Peak Volume			4:00 PM 173			4:00 PM 173			4:00 PM 173	

Comments:

Report generated on 9/30/2025 3:51 PM

SOURCE: Quality Counts, LLC (http://www.qualitycounts.net)

TRUE DATA TO IMPROVE MOBILITY

Type of report: Midblock Count - Volume Data

LOCATION: S FM 1174 N of CR 328 **QC JOB #:** 171787132

SPECIFIC LOCATION: **DIRECTION:** NB, SB

CITY/STATE: Burnet, TX **DATE:** Sep 17 2025 - Sep 17 2025

Start Time	Mon	Tue	Wed 17 Sep 25	Thu	Fri	Average Weekday Hourly Traffic	Sat	Sun	Average Week Hourly Traffic	Average Week Profile
12:00 AM			7			7			7	
01:00 AM			3			3			3	
02:00 AM			3			3			3	
03:00 AM			4			4			4	
04:00 AM			14			14			14	
05:00 AM			68			68			68	
06:00 AM			138			138			138	
07:00 AM			230			230			230	
08:00 AM			**241**			**241**			**241**	
09:00 AM			189			189			189	
10:00 AM			208			208			208	
11:00 AM			153			153			153	
12:00 PM			156			156			156	
01:00 PM			164			164			164	
02:00 PM			197			197			197	
03:00 PM			218			218			218	
04:00 PM			**293**			**293**			**293**	
05:00 PM			292			292			292	
06:00 PM			194			194			194	
07:00 PM			104			104			104	
08:00 PM			51			51			51	
09:00 PM			32			32			32	
10:00 PM			21			21			21	
11:00 PM			9			9			9	
Day Total			2989			2989			2989	
% Weekday Average			100%							
% Week Average			100%			100%				
AM Peak Volume			8:00 AM 241			8:00 AM 241			8:00 AM 241	
PM Peak Volume			4:00 PM 293			4:00 PM 293			4:00 PM 293	

Comments:

Report generated on 9/30/2025 3:51 PM

SOURCE: Quality Counts, LLC (http://www.qualitycounts.net)

TRUE DATA TO IMPROVE MOBILITY

Type of report: Midblock Count - Volume Data

LOCATION: S FM 1174 N of CR 328 **QC JOB #:** 171787132

SPECIFIC LOCATION: **DIRECTION:** SB

CITY/STATE: Burnet, TX **DATE:** Sep 17 2025 - Sep 17 2025

Start Time	Mon	Tue	Wed 17 Sep 25	Thu	Fri	Average Weekday Hourly Traffic	Sat	Sun	Average Week Hourly Traffic	Average Week Profile
12:00 AM			3			3			3	
01:00 AM			0			0			0	
02:00 AM			3			3			3	
03:00 AM			1			1			1	
04:00 AM			7			7			7	
05:00 AM			35			35			35	
06:00 AM			77			77			77	
07:00 AM			**157**			**157**			**157**	
08:00 AM			148			148			148	
09:00 AM			110			110			110	
10:00 AM			114			114			114	
11:00 AM			72			72			72	
12:00 PM			82			82			82	
01:00 PM			78			78			78	
02:00 PM			98			98			98	
03:00 PM			98			98			98	
04:00 PM			120			120			120	
05:00 PM			**122**			**122**			**122**	
06:00 PM			87			87			87	
07:00 PM			46			46			46	
08:00 PM			26			26			26	
09:00 PM			10			10			10	
10:00 PM			9			9			9	
11:00 PM			4			4			4	
Day Total			1507			1507			1507	
% Weekday Average			100%							
% Week Average			100%			100%				
AM Peak Volume			7:00 AM 157			7:00 AM 157			7:00 AM 157	
PM Peak Volume			5:00 PM 122			5:00 PM 122			5:00 PM 122	

Comments:

Report generated on 9/30/2025 3:51 PM

SOURCE: Quality Counts, LLC (http://www.qualitycounts.net)

TRUE DATA TO IMPROVE MOBILITY

Type of report: Midblock Count - Volume Data

LOCATION: CR 328 E of S FM 1174 **QC JOB #:** 171787133

SPECIFIC LOCATION: **DIRECTION:** EB

CITY/STATE: Burnet, TX **DATE:** Sep 17 2025 - Sep 17 2025

Start Time	Mon	Tue	Wed	Thu	Fri	Average Weekday Hourly Traffic	Sat	Sun	Average Week Hourly Traffic	Average Week Profile
			17 Sep 25							
12:00 AM			0			0			0	
01:00 AM			0			0			0	
02:00 AM			0			0			0	
03:00 AM			0			0			0	
04:00 AM			0			0			0	
05:00 AM			0			0			0	
06:00 AM			1			1			1	
07:00 AM			3			3			3	
08:00 AM			3			3			3	
09:00 AM			5			5			5	
10:00 AM			**14**			**14**			**14**	
11:00 AM			7			7			7	
12:00 PM			8			8			8	
01:00 PM			11			11			11	
02:00 PM			**14**			**14**			**14**	
03:00 PM			12			12			12	
04:00 PM			10			10			10	
05:00 PM			14			14			14	
06:00 PM			10			10			10	
07:00 PM			8			8			8	
08:00 PM			2			2			2	
09:00 PM			1			1			1	
10:00 PM			1			1			1	
11:00 PM			0			0			0	
Day Total			124			124			124	
% Weekday Average			100%							
% Week Average			100%			100%				
AM Peak Volume			10:00 AM 14			10:00 AM 14			10:00 AM 14	
PM Peak Volume			2:00 PM 14			2:00 PM 14			2:00 PM 14	

Comments:

Report generated on 9/30/2025 3:51 PM

SOURCE: Quality Counts, LLC (http://www.qualitycounts.net)

TRUE DATA TO IMPROVE MOBILITY

Type of report: Midblock Count - Volume Data

LOCATION: CR 328 E of S FM 1174 **QC JOB #:** 171787133

SPECIFIC LOCATION: **DIRECTION:** EB, WB

CITY/STATE: Burnet, TX **DATE:** Sep 17 2025 - Sep 17 2025

Start Time	Mon	Tue	Wed 17 Sep 25	Thu	Fri	Average Weekday Hourly Traffic	Sat	Sun	Average Week Hourly Traffic	Average Week Profile
12:00 AM			0			0			0	
01:00 AM			0			0			0	
02:00 AM			0			0			0	
03:00 AM			0			0			0	
04:00 AM			0			0			0	
05:00 AM			1			1			1	
06:00 AM			7			7			7	
07:00 AM			11			11			11	
08:00 AM			12			12			12	
09:00 AM			12			12			12	
10:00 AM			**25**			**25**			**25**	
11:00 AM			16			16			16	
12:00 PM			20			20			20	
01:00 PM			19			19			19	
02:00 PM			24			24			24	
03:00 PM			17			17			17	
04:00 PM			**28**			**28**			**28**	
05:00 PM			18			18			18	
06:00 PM			19			19			19	
07:00 PM			12			12			12	
08:00 PM			2			2			2	
09:00 PM			1			1			1	
10:00 PM			1			1			1	
11:00 PM			0			0			0	
Day Total			245			245			245	
% Weekday Average			100%							
% Week Average			100%			100%				
AM Peak Volume			10:00 AM 25			10:00 AM 25			10:00 AM 25	
PM Peak Volume			4:00 PM 28			4:00 PM 28			4:00 PM 28	

Comments:

Report generated on 9/30/2025 3:51 PM

SOURCE: Quality Counts, LLC (http://www.qualitycounts.net)

TRUE DATA TO IMPROVE MOBILITY

Type of report: Midblock Count - Volume Data

LOCATION: CR 328 E of S FM 1174 **QC JOB #:** 171787133

SPECIFIC LOCATION: **DIRECTION:** WB

CITY/STATE: Burnet, TX **DATE:** Sep 17 2025 - Sep 17 2025

Start Time	Mon	Tue	Wed 17 Sep 25	Thu	Fri	Average Weekday Hourly Traffic	Sat	Sun	Average Week Hourly Traffic	Average Week Profile
12:00 AM			0			0			0	
01:00 AM			0			0			0	
02:00 AM			0			0			0	
03:00 AM			0			0			0	
04:00 AM			0			0			0	
05:00 AM			1			1			1	
06:00 AM			6			6			6	
07:00 AM			8			8			8	
08:00 AM			9			9			9	
09:00 AM			7			7			7	
10:00 AM			**11**			**11**			**11**	
11:00 AM			9			9			9	
12:00 PM			12			12			12	
01:00 PM			8			8			8	
02:00 PM			10			10			10	
03:00 PM			5			5			5	
04:00 PM			**18**			**18**			**18**	
05:00 PM			4			4			4	
06:00 PM			9			9			9	
07:00 PM			4			4			4	
08:00 PM			0			0			0	
09:00 PM			0			0			0	
10:00 PM			0			0			0	
11:00 PM			0			0			0	
Day Total			121			121			121	
% Weekday Average			100%							
% Week Average			100%			100%				
AM Peak Volume			10:00 AM 11			10:00 AM 11			10:00 AM 11	
PM Peak Volume			4:00 PM 18			4:00 PM 18			4:00 PM 18	

Comments:

Report generated on 9/30/2025 3:51 PM

SOURCE: Quality Counts, LLC (http://www.qualitycounts.net)

TRUE DATA TO IMPROVE MOBILITY

Type of report: Midblock Count - Volume Data

LOCATION: S FM 1174 S of CR 328 **QC JOB #:** 171787134

SPECIFIC LOCATION: **DIRECTION:** NB

CITY/STATE: Burnet, TX **DATE:** Sep 17 2025 - Sep 17 2025

Start Time	Mon	Tue	Wed 17 Sep 25	Thu	Fri	Average Weekday Hourly Traffic	Sat	Sun	Average Week Hourly Traffic	Average Week Profile
12:00 AM			4			4			4	
01:00 AM			3			3			3	
02:00 AM			0			0			0	
03:00 AM			3			3			3	
04:00 AM			7			7			7	
05:00 AM			32			32			32	
06:00 AM			55			55			55	
07:00 AM			70			70			70	
08:00 AM			87			87			87	
09:00 AM			73			73			73	
10:00 AM			**89**			**89**			**89**	
11:00 AM			78			78			78	
12:00 PM			68			68			68	
01:00 PM			89			89			89	
02:00 PM			100			100			100	
03:00 PM			122			122			122	
04:00 PM			163			163			163	
05:00 PM			**172**			**172**			**172**	
06:00 PM			104			104			104	
07:00 PM			56			56			56	
08:00 PM			25			25			25	
09:00 PM			22			22			22	
10:00 PM			12			12			12	
11:00 PM			5			5			5	
Day Total			1439			1439			1439	
% Weekday Average			100%							
% Week Average			100%			100%				
AM Peak Volume			10:00 AM 89			10:00 AM 89			10:00 AM 89	
PM Peak Volume			5:00 PM 172			5:00 PM 172			5:00 PM 172	

Comments:

Report generated on 9/30/2025 3:51 PM

SOURCE: Quality Counts, LLC (http://www.qualitycounts.net)

TRUE DATA TO IMPROVE MOBILITY

Type of report: Midblock Count - Volume Data

LOCATION: S FM 1174 S of CR 328 **QC JOB #:** 171787134

SPECIFIC LOCATION: **DIRECTION:** NB, SB

CITY/STATE: Burnet, TX **DATE:** Sep 17 2025 - Sep 17 2025

Start Time	Mon	Tue	Wed 17 Sep 25	Thu	Fri	Average Weekday Hourly Traffic	Sat	Sun	Average Week Hourly Traffic	Average Week Profile
12:00 AM			7			7			7	
01:00 AM			3			3			3	
02:00 AM			3			3			3	
03:00 AM			4			4			4	
04:00 AM			14			14			14	
05:00 AM			67			67			67	
06:00 AM			131			131			131	
07:00 AM			229			229			229	
08:00 AM			**235**			**235**			**235**	
09:00 AM			179			179			179	
10:00 AM			195			195			195	
11:00 AM			149			149			149	
12:00 PM			148			148			148	
01:00 PM			167			167			167	
02:00 PM			195			195			195	
03:00 PM			215			215			215	
04:00 PM			281			281			281	
05:00 PM			**286**			**286**			**286**	
06:00 PM			187			187			187	
07:00 PM			96			96			96	
08:00 PM			49			49			49	
09:00 PM			31			31			31	
10:00 PM			20			20			20	
11:00 PM			9			9			9	
Day Total			2900			2900			2900	
% Weekday Average			100%							
% Week Average			100%			100%				
AM Peak Volume			8:00 AM 235			8:00 AM 235			8:00 AM 235	
PM Peak Volume			5:00 PM 286			5:00 PM 286			5:00 PM 286	

Comments:

Report generated on 9/30/2025 3:51 PM

SOURCE: Quality Counts, LLC (http://www.qualitycounts.net)

Type of report: Midblock Count - Volume Data

LOCATION: S FM 1174 S of CR 328 **QC JOB #:** 171787134

SPECIFIC LOCATION: **DIRECTION:** SB

CITY/STATE: Burnet, TX **DATE:** Sep 17 2025 - Sep 17 2025

Start Time	Mon	Tue	Wed 17 Sep 25	Thu	Fri	Average Weekday Hourly Traffic	Sat	Sun	Average Week Hourly Traffic	Average Week Profile
12:00 AM			3			3			3	
01:00 AM			0			0			0	
02:00 AM			3			3			3	
03:00 AM			1			1			1	
04:00 AM			7			7			7	
05:00 AM			35			35			35	
06:00 AM			76			76			76	
07:00 AM			**159**			**159**			**159**	
08:00 AM			148			148			148	
09:00 AM			106			106			106	
10:00 AM			106			106			106	
11:00 AM			71			71			71	
12:00 PM			80			80			80	
01:00 PM			78			78			78	
02:00 PM			95			95			95	
03:00 PM			93			93			93	
04:00 PM			**118**			**118**			**118**	
05:00 PM			114			114			114	
06:00 PM			83			83			83	
07:00 PM			40			40			40	
08:00 PM			24			24			24	
09:00 PM			9			9			9	
10:00 PM			8			8			8	
11:00 PM			4			4			4	
Day Total			1461			1461			1461	
% Weekday Average			100%							
% Week Average			100%			100%				
AM Peak Volume			7:00 AM 159			7:00 AM 159			7:00 AM 159	
PM Peak Volume			4:00 PM 118			4:00 PM 118			4:00 PM 118	

Comments:

Report generated on 9/30/2025 3:51 PM

SOURCE: Quality Counts, LLC (http://www.qualitycounts.net)

TRUE DATA TO IMPROVE MOBILITY

Type of report: Midblock Count - Volume Data

LOCATION: W FM 243 N of CR 330 **QC JOB #:** 171787135

SPECIFIC LOCATION: **DIRECTION:** NB

CITY/STATE: Burnet, TX **DATE:** Sep 17 2025 - Sep 17 2025

Start Time	Mon	Tue	Wed 17 Sep 25	Thu	Fri	Average Weekday Hourly Traffic	Sat	Sun	Average Week Hourly Traffic	Average Week Profile
12:00 AM			1			1			1	
01:00 AM			0			0			0	
02:00 AM			0			0			0	
03:00 AM			4			4			4	
04:00 AM			2			2			2	
05:00 AM			11			11			11	
06:00 AM			**54**			**54**			**54**	
07:00 AM			54			54			54	
08:00 AM			47			47			47	
09:00 AM			50			50			50	
10:00 AM			33			33			33	
11:00 AM			29			29			29	
12:00 PM			40			40			40	
01:00 PM			41			41			41	
02:00 PM			37			37			37	
03:00 PM			41			41			41	
04:00 PM			**49**			**49**			**49**	
05:00 PM			39			39			39	
06:00 PM			35			35			35	
07:00 PM			26			26			26	
08:00 PM			8			8			8	
09:00 PM			5			5			5	
10:00 PM			1			1			1	
11:00 PM			0			0			0	
Day Total			607			607			607	
% Weekday Average			100%							
% Week Average			100%			100%				
AM Peak Volume			6:00 AM 54			6:00 AM 54			6:00 AM 54	
PM Peak Volume			4:00 PM 49			4:00 PM 49			4:00 PM 49	

Comments:

Report generated on 9/30/2025 3:51 PM

SOURCE: Quality Counts, LLC (http://www.qualitycounts.net)

TRUE DATA TO IMPROVE MOBILITY

Type of report: Midblock Count - Volume Data

LOCATION: W FM 243 N of CR 330 **QC JOB #:** 171787135

SPECIFIC LOCATION: **DIRECTION:** NB, SB

CITY/STATE: Burnet, TX **DATE:** Sep 17 2025 - Sep 17 2025

Start Time	Mon	Tue	Wed 17 Sep 25	Thu	Fri	Average Weekday Hourly Traffic	Sat	Sun	Average Week Hourly Traffic	Average Week Profile
12:00 AM			4			4			4	
01:00 AM			1			1			1	
02:00 AM			1			1			1	
03:00 AM			4			4			4	
04:00 AM			4			4			4	
05:00 AM			13			13			13	
06:00 AM			71			71			71	
07:00 AM			89			89			89	
08:00 AM			87			87			87	
09:00 AM			**91**			**91**			**91**	
10:00 AM			71			71			71	
11:00 AM			74			74			74	
12:00 PM			81			81			81	
01:00 PM			81			81			81	
02:00 PM			78			78			78	
03:00 PM			87			87			87	
04:00 PM			**119**			**119**			**119**	
05:00 PM			106			106			106	
06:00 PM			80			80			80	
07:00 PM			56			56			56	
08:00 PM			37			37			37	
09:00 PM			11			11			11	
10:00 PM			4			4			4	
11:00 PM			3			3			3	
Day Total			1253			1253			1253	
% Weekday Average			100%							
% Week Average			100%			100%				
AM Peak Volume			9:00 AM 91			9:00 AM 91			9:00 AM 91	
PM Peak Volume			4:00 PM 119			4:00 PM 119			4:00 PM 119	

Comments:

Report generated on 9/30/2025 3:51 PM

SOURCE: Quality Counts, LLC (http://www.qualitycounts.net)

TRUE DATA TO IMPROVE MOBILITY

Type of report: Midblock Count - Volume Data

LOCATION: W FM 243 N of CR 330 **QC JOB #:** 171787135

SPECIFIC LOCATION: **DIRECTION:** SB

CITY/STATE: Burnet, TX **DATE:** Sep 17 2025 - Sep 17 2025

Start Time	Mon	Tue	Wed 17 Sep 25	Thu	Fri	Average Weekday Hourly Traffic	Sat	Sun	Average Week Hourly Traffic	Average Week Profile
12:00 AM			3			3			3	
01:00 AM			1			1			1	
02:00 AM			1			1			1	
03:00 AM			0			0			0	
04:00 AM			2			2			2	
05:00 AM			2			2			2	
06:00 AM			17			17			17	
07:00 AM			35			35			35	
08:00 AM			40			40			40	
09:00 AM			41			41			41	
10:00 AM			38			38			38	
11:00 AM			**45**			**45**			**45**	
12:00 PM			41			41			41	
01:00 PM			40			40			40	
02:00 PM			41			41			41	
03:00 PM			46			46			46	
04:00 PM			**70**			**70**			**70**	
05:00 PM			67			67			67	
06:00 PM			45			45			45	
07:00 PM			30			30			30	
08:00 PM			29			29			29	
09:00 PM			6			6			6	
10:00 PM			3			3			3	
11:00 PM			3			3			3	
Day Total			646			646			646	
% Weekday Average			100%							
% Week Average			100%			100%				
AM Peak Volume			11:00 AM 45			11:00 AM 45			11:00 AM 45	
PM Peak Volume			4:00 PM 70			4:00 PM 70			4:00 PM 70	

Comments:

Report generated on 9/30/2025 3:51 PM

SOURCE: Quality Counts, LLC (http://www.qualitycounts.net)

TRUE DATA TO IMPROVE MOBILITY

Type of report: Midblock Count - Volume Data

LOCATION: W FM 243 S of CR 330 **QC JOB #:** 171787136

SPECIFIC LOCATION: **DIRECTION:** NB

CITY/STATE: Burnet, TX **DATE:** Sep 17 2025 - Sep 17 2025

Start Time	Mon	Tue	Wed 17 Sep 25	Thu	Fri	Average Weekday Hourly Traffic	Sat	Sun	Average Week Hourly Traffic	Average Week Profile
12:00 AM			1			1			1	
01:00 AM			0			0			0	
02:00 AM			0			0			0	
03:00 AM			1			1			1	
04:00 AM			1			1			1	
05:00 AM			8			8			8	
06:00 AM			39			39			39	
07:00 AM			**41**			**41**			**41**	
08:00 AM			40			40			40	
09:00 AM			34			34			34	
10:00 AM			27			27			27	
11:00 AM			28			28			28	
12:00 PM			21			21			21	
01:00 PM			30			30			30	
02:00 PM			**36**			**36**			**36**	
03:00 PM			22			22			22	
04:00 PM			33			33			33	
05:00 PM			30			30			30	
06:00 PM			28			28			28	
07:00 PM			18			18			18	
08:00 PM			9			9			9	
09:00 PM			7			7			7	
10:00 PM			1			1			1	
11:00 PM			0			0			0	
Day Total			455			455			455	
% Weekday Average			100%							
% Week Average			100%			100%				
AM Peak Volume			7:00 AM 41			7:00 AM 41			7:00 AM 41	
PM Peak Volume			2:00 PM 36			2:00 PM 36			2:00 PM 36	

Comments:

Report generated on 9/30/2025 3:51 PM

SOURCE: Quality Counts, LLC (http://www.qualitycounts.net)

TRUE DATA TO IMPROVE MOBILITY

Type of report: Midblock Count - Volume Data

LOCATION: W FM 243 S of CR 330 **QC JOB #:** 171787136

SPECIFIC LOCATION: **DIRECTION:** NB, SB

CITY/STATE: Burnet, TX **DATE:** Sep 17 2025 - Sep 17 2025

Start Time	Mon	Tue	Wed 17 Sep 25	Thu	Fri	Average Weekday Hourly Traffic	Sat	Sun	Average Week Hourly Traffic	Average Week Profile
12:00 AM			4			4			4	
01:00 AM			0			0			0	
02:00 AM			2			2			2	
03:00 AM			1			1			1	
04:00 AM			2			2			2	
05:00 AM			12			12			12	
06:00 AM			54			54			54	
07:00 AM			65			65			65	
08:00 AM			71			71			71	
09:00 AM			**72**			**72**			**72**	
10:00 AM			54			54			54	
11:00 AM			65			65			65	
12:00 PM			50			50			50	
01:00 PM			58			58			58	
02:00 PM			67			67			67	
03:00 PM			55			55			55	
04:00 PM			**92**			**92**			**92**	
05:00 PM			81			81			81	
06:00 PM			57			57			57	
07:00 PM			41			41			41	
08:00 PM			35			35			35	
09:00 PM			14			14			14	
10:00 PM			3			3			3	
11:00 PM			1			1			1	
Day Total			956			956			956	
% Weekday Average			100%							
% Week Average			100%			100%				
AM Peak Volume			9:00 AM 72			9:00 AM 72			9:00 AM 72	
PM Peak Volume			4:00 PM 92			4:00 PM 92			4:00 PM 92	

Comments:

Report generated on 9/30/2025 3:51 PM

SOURCE: Quality Counts, LLC (http://www.qualitycounts.net)

TRUE DATA TO IMPROVE MOBILITY

Type of report: Midblock Count - Volume Data

LOCATION: W FM 243 S of CR 330 **QC JOB #:** 171787136

SPECIFIC LOCATION: **DIRECTION:** SB

CITY/STATE: Burnet, TX **DATE:** Sep 17 2025 - Sep 17 2025

Start Time	Mon	Tue	Wed	Thu	Fri	Average Weekday Hourly Traffic	Sat	Sun	Average Week Hourly Traffic	Average Week Profile
			17 Sep 25							
12:00 AM			3			3			3	
01:00 AM			0			0			0	
02:00 AM			2			2			2	
03:00 AM			0			0			0	
04:00 AM			1			1			1	
05:00 AM			4			4			4	
06:00 AM			15			15			15	
07:00 AM			24			24			24	
08:00 AM			31			31			31	
09:00 AM			**38**			**38**			**38**	
10:00 AM			27			27			27	
11:00 AM			37			37			37	
12:00 PM			29			29			29	
01:00 PM			28			28			28	
02:00 PM			31			31			31	
03:00 PM			33			33			33	
04:00 PM			**59**			**59**			**59**	
05:00 PM			51			51			51	
06:00 PM			29			29			29	
07:00 PM			23			23			23	
08:00 PM			26			26			26	
09:00 PM			7			7			7	
10:00 PM			2			2			2	
11:00 PM			1			1			1	
Day Total			501			501			501	
% Weekday Average			100%							
% Week Average			100%			100%				
AM Peak Volume			9:00 AM 38			9:00 AM 38			9:00 AM 38	
PM Peak Volume			4:00 PM 59			4:00 PM 59			4:00 PM 59	

Comments:

Report generated on 9/30/2025 3:51 PM

SOURCE: Quality Counts, LLC (http://www.qualitycounts.net)

TRUE DATA TO IMPROVE MOBILITY

Type of report: Midblock Count - Volume Data

LOCATION: CR 330 W of W FM 243 **QC JOB #:** 171787137

SPECIFIC LOCATION: **DIRECTION:** EB

CITY/STATE: Burnet, TX **DATE:** Sep 17 2025 - Sep 17 2025

Start Time	Mon	Tue	Wed	Thu	Fri	Average Weekday Hourly Traffic	Sat	Sun	Average Week Hourly Traffic	Average Week Profile
			17 Sep 25							
12:00 AM			0			0			0	
01:00 AM			0			0			0	
02:00 AM			1			1			1	
03:00 AM			3			3			3	
04:00 AM			2			2			2	
05:00 AM			6			6			6	
06:00 AM			23			23			23	
07:00 AM			22			22			22	
08:00 AM			16			16			16	
09:00 AM			**25**			**25**			**25**	
10:00 AM			16			16			16	
11:00 AM			13			13			13	
12:00 PM			22			22			22	
01:00 PM			21			21			21	
02:00 PM			10			10			10	
03:00 PM			26			26			26	
04:00 PM			**35**			**35**			**35**	
05:00 PM			25			25			25	
06:00 PM			12			12			12	
07:00 PM			12			12			12	
08:00 PM			6			6			6	
09:00 PM			3			3			3	
10:00 PM			1			1			1	
11:00 PM			0			0			0	
Day Total			300			300			300	
% Weekday Average			100%							
% Week Average			100%			100%				
AM Peak Volume			9:00 AM 25			9:00 AM 25			9:00 AM 25	
PM Peak Volume			4:00 PM 35			4:00 PM 35			4:00 PM 35	

Comments:

Report generated on 9/30/2025 3:51 PM

SOURCE: Quality Counts, LLC (http://www.qualitycounts.net)

TRUE DATA TO IMPROVE MOBILITY

Type of report: Midblock Count - Volume Data

LOCATION: CR 330 W of W FM 243 **QC JOB #:** 171787137

SPECIFIC LOCATION: **DIRECTION:** EB, WB

CITY/STATE: Burnet, TX **DATE:** Sep 17 2025 - Sep 17 2025

Start Time	Mon	Tue	Wed 17 Sep 25	Thu	Fri	Average Weekday Hourly Traffic	Sat	Sun	Average Week Hourly Traffic	Average Week Profile
12:00 AM			0			0			0	
01:00 AM			1			1			1	
02:00 AM			1			1			1	
03:00 AM			3			3			3	
04:00 AM			4			4			4	
05:00 AM			7			7			7	
06:00 AM			33			33			33	
07:00 AM			**42**			**42**			**42**	
08:00 AM			34			34			34	
09:00 AM			37			37			37	
10:00 AM			37			37			37	
11:00 AM			33			33			33	
12:00 PM			37			37			37	
01:00 PM			43			43			43	
02:00 PM			29			29			29	
03:00 PM			46			46			46	
04:00 PM			**65**			**65**			**65**	
05:00 PM			57			57			57	
06:00 PM			33			33			33	
07:00 PM			23			23			23	
08:00 PM			16			16			16	
09:00 PM			7			7			7	
10:00 PM			3			3			3	
11:00 PM			2			2			2	
Day Total			593			593			593	
% Weekday Average			100%							
% Week Average			100%			100%				
AM Peak Volume			7:00 AM 42			7:00 AM 42			7:00 AM 42	
PM Peak Volume			4:00 PM 65			4:00 PM 65			4:00 PM 65	

Comments:

Report generated on 9/30/2025 3:51 PM

SOURCE: Quality Counts, LLC (http://www.qualitycounts.net)

TRUE DATA TO IMPROVE MOBILITY

Type of report: Midblock Count - Volume Data

LOCATION: CR 330 W of W FM 243 **QC JOB #:** 171787137

SPECIFIC LOCATION: **DIRECTION:** WB

CITY/STATE: Burnet, TX **DATE:** Sep 17 2025 - Sep 17 2025

Start Time	Mon	Tue	Wed 17 Sep 25	Thu	Fri	Average Weekday Hourly Traffic	Sat	Sun	Average Week Hourly Traffic	Average Week Profile
12:00 AM			0			0			0	
01:00 AM			1			1			1	
02:00 AM			0			0			0	
03:00 AM			0			0			0	
04:00 AM			2			2			2	
05:00 AM			1			1			1	
06:00 AM			10			10			10	
07:00 AM			20			20			20	
08:00 AM			18			18			18	
09:00 AM			12			12			12	
10:00 AM			**21**			**21**			**21**	
11:00 AM			20			20			20	
12:00 PM			15			15			15	
01:00 PM			22			22			22	
02:00 PM			19			19			19	
03:00 PM			20			20			20	
04:00 PM			30			30			30	
05:00 PM			**32**			**32**			**32**	
06:00 PM			21			21			21	
07:00 PM			11			11			11	
08:00 PM			10			10			10	
09:00 PM			4			4			4	
10:00 PM			2			2			2	
11:00 PM			2			2			2	
Day Total			293			293			293	
% Weekday Average			100%							
% Week Average			100%			100%				
AM Peak Volume			10:00 AM 21			10:00 AM 21			10:00 AM 21	
PM Peak Volume			5:00 PM 32			5:00 PM 32			5:00 PM 32	

Comments:

Report generated on 9/30/2025 3:51 PM

SOURCE: Quality Counts, LLC (http://www.qualitycounts.net)

TRUE DATA TO IMPROVE MOBILITY

Type of report: Midblock Count - Volume Data

LOCATION: CR 330 N of Ellis Ct/RR tracks
QC JOB #: 171787138
SPECIFIC LOCATION:
DIRECTION: NB
CITY/STATE: Burnet, TX
DATE: Sep 17 2025 - Sep 17 2025

Start Time	Mon	Tue	Wed 17 Sep 25	Thu	Fri	Average Weekday Hourly Traffic	Sat	Sun	Average Week Hourly Traffic	Average Week Profile
12:00 AM			2			2			2	
01:00 AM			1			1			1	
02:00 AM			0			0			0	
03:00 AM			2			2			2	
04:00 AM			13			13			13	
05:00 AM			39			39			39	
06:00 AM			59			59			59	
07:00 AM			**107**			**107**			**107**	
08:00 AM			60			60			60	
09:00 AM			69			69			69	
10:00 AM			63			63			63	
11:00 AM			59			59			59	
12:00 PM			43			43			43	
01:00 PM			54			54			54	
02:00 PM			49			49			49	
03:00 PM			52			52			52	
04:00 PM			**70**			**70**			**70**	
05:00 PM			65			65			65	
06:00 PM			54			54			54	
07:00 PM			30			30			30	
08:00 PM			28			28			28	
09:00 PM			7			7			7	
10:00 PM			9			9			9	
11:00 PM			5			5			5	
Day Total			940			940			940	
% Weekday Average			100%							
% Week Average			100%			100%				
AM Peak Volume			7:00 AM 107			7:00 AM 107			7:00 AM 107	
PM Peak Volume			4:00 PM 70			4:00 PM 70			4:00 PM 70	

Comments:

Report generated on 9/30/2025 3:51 PM

SOURCE: Quality Counts, LLC (http://www.qualitycounts.net)

TRUE DATA TO IMPROVE MOBILITY

Type of report: Midblock Count - Volume Data

LOCATION: CR 330 N of Ellis Ct/RR tracks
QC JOB #: 171787138
SPECIFIC LOCATION:
DIRECTION: NB, SB
CITY/STATE: Burnet, TX
DATE: Sep 17 2025 - Sep 17 2025

Start Time	Mon	Tue	Wed 17 Sep 25	Thu	Fri	Average Weekday Hourly Traffic	Sat	Sun	Average Week Hourly Traffic	Average Week Profile
12:00 AM			4			4			4	
01:00 AM			2			2			2	
02:00 AM			1			1			1	
03:00 AM			2			2			2	
04:00 AM			13			13			13	
05:00 AM			46			46			46	
06:00 AM			76			76			76	
07:00 AM			**142**			**142**			**142**	
08:00 AM			93			93			93	
09:00 AM			104			104			104	
10:00 AM			101			101			101	
11:00 AM			116			116			116	
12:00 PM			107			107			107	
01:00 PM			93			93			93	
02:00 PM			110			110			110	
03:00 PM			126			126			126	
04:00 PM			166			166			166	
05:00 PM			**170**			**170**			**170**	
06:00 PM			128			128			128	
07:00 PM			97			97			97	
08:00 PM			77			77			77	
09:00 PM			30			30			30	
10:00 PM			20			20			20	
11:00 PM			13			13			13	
Day Total			1837			1837			1837	
% Weekday Average			100%							
% Week Average			100%			100%				
AM Peak Volume			7:00 AM 142			7:00 AM 142			7:00 AM 142	
PM Peak Volume			5:00 PM 170			5:00 PM 170			5:00 PM 170	

Comments:

Report generated on 9/30/2025 3:51 PM

SOURCE: Quality Counts, LLC (http://www.qualitycounts.net)

TRUE DATA TO IMPROVE MOBILITY

Type of report: Midblock Count - Volume Data

LOCATION: CR 330 N of Ellis Ct/RR tracks **QC JOB #:** 171787138

SPECIFIC LOCATION: **DIRECTION:** SB

CITY/STATE: Burnet, TX **DATE:** Sep 17 2025 - Sep 17 2025

Start Time	Mon	Tue	Wed 17 Sep 25	Thu	Fri	Average Weekday Hourly Traffic	Sat	Sun	Average Week Hourly Traffic	Average Week Profile
12:00 AM			2			2			2	
01:00 AM			1			1			1	
02:00 AM			1			1			1	
03:00 AM			0			0			0	
04:00 AM			0			0			0	
05:00 AM			7			7			7	
06:00 AM			17			17			17	
07:00 AM			35			35			35	
08:00 AM			33			33			33	
09:00 AM			35			35			35	
10:00 AM			38			38			38	
11:00 AM			**57**			**57**			**57**	
12:00 PM			64			64			64	
01:00 PM			39			39			39	
02:00 PM			61			61			61	
03:00 PM			74			74			74	
04:00 PM			96			96			96	
05:00 PM			**105**			**105**			**105**	
06:00 PM			74			74			74	
07:00 PM			67			67			67	
08:00 PM			49			49			49	
09:00 PM			23			23			23	
10:00 PM			11			11			11	
11:00 PM			8			8			8	
Day Total			897			897			897	
% Weekday Average			100%							
% Week Average			100%			100%				
AM Peak Volume			11:00 AM 57			11:00 AM 57			11:00 AM 57	
PM Peak Volume			5:00 PM 105			5:00 PM 105			5:00 PM 105	

Comments:

Report generated on 9/30/2025 3:51 PM

SOURCE: Quality Counts, LLC (http://www.qualitycounts.net)

TRUE DATA TO IMPROVE MOBILITY

Type of report: Midblock Count - Volume Data

LOCATION: CR 330 S of Ellis Ct/RR tracks
QC JOB #: 171787139
SPECIFIC LOCATION:
DIRECTION: NB
CITY/STATE: Burnet, TX
DATE: Sep 17 2025 - Sep 17 2025

Start Time	Mon	Tue	Wed 17 Sep 25	Thu	Fri	Average Weekday Hourly Traffic	Sat	Sun	Average Week Hourly Traffic	Average Week Profile
12:00 AM			1			1			1	
01:00 AM			1			1			1	
02:00 AM			0			0			0	
03:00 AM			2			2			2	
04:00 AM			14			14			14	
05:00 AM			36			36			36	
06:00 AM			49			49			49	
07:00 AM			**102**			**102**			**102**	
08:00 AM			61			61			61	
09:00 AM			66			66			66	
10:00 AM			58			58			58	
11:00 AM			53			53			53	
12:00 PM			39			39			39	
01:00 PM			51			51			51	
02:00 PM			47			47			47	
03:00 PM			50			50			50	
04:00 PM			**63**			**63**			**63**	
05:00 PM			59			59			59	
06:00 PM			47			47			47	
07:00 PM			28			28			28	
08:00 PM			28			28			28	
09:00 PM			6			6			6	
10:00 PM			6			6			6	
11:00 PM			5			5			5	
Day Total			872			872			872	
% Weekday Average			100%							
% Week Average			100%			100%				
AM Peak Volume			7:00 AM 102			7:00 AM 102			7:00 AM 102	
PM Peak Volume			4:00 PM 63			4:00 PM 63			4:00 PM 63	

Comments:

Report generated on 9/30/2025 3:51 PM

SOURCE: Quality Counts, LLC (http://www.qualitycounts.net)

TRUE DATA TO IMPROVE MOBILITY

Type of report: Midblock Count - Volume Data

LOCATION: CR 330 S of Ellis Ct/RR tracks
QC JOB #: 171787139
SPECIFIC LOCATION:
DIRECTION: NB, SB
CITY/STATE: Burnet, TX
DATE: Sep 17 2025 - Sep 17 2025

Start Time	Mon	Tue	Wed 17 Sep 25	Thu	Fri	Average Weekday Hourly Traffic	Sat	Sun	Average Week Hourly Traffic	Average Week Profile
12:00 AM			3			3			3	
01:00 AM			2			2			2	
02:00 AM			1			1			1	
03:00 AM			2			2			2	
04:00 AM			14			14			14	
05:00 AM			43			43			43	
06:00 AM			66			66			66	
07:00 AM			**137**			**137**			**137**	
08:00 AM			91			91			91	
09:00 AM			100			100			100	
10:00 AM			96			96			96	
11:00 AM			104			104			104	
12:00 PM			99			99			99	
01:00 PM			89			89			89	
02:00 PM			105			105			105	
03:00 PM			119			119			119	
04:00 PM			**155**			**155**			**155**	
05:00 PM			155			155			155	
06:00 PM			111			111			111	
07:00 PM			87			87			87	
08:00 PM			71			71			71	
09:00 PM			28			28			28	
10:00 PM			15			15			15	
11:00 PM			13			13			13	
Day Total			1706			1706			1706	
% Weekday Average			100%							
% Week Average			100%			100%				
AM Peak Volume			7:00 AM 137			7:00 AM 137			7:00 AM 137	
PM Peak Volume			4:00 PM 155			4:00 PM 155			4:00 PM 155	

Comments:

Report generated on 9/30/2025 3:51 PM

SOURCE: Quality Counts, LLC (http://www.qualitycounts.net)

TRUE DATA TO IMPROVE MOBILITY

Type of report: Midblock Count - Volume Data

LOCATION: CR 330 S of Ellis Ct/RR tracks **QC JOB #:** 171787139

SPECIFIC LOCATION: **DIRECTION:** SB

CITY/STATE: Burnet, TX **DATE:** Sep 17 2025 - Sep 17 2025

Start Time	Mon	Tue	Wed 17 Sep 25	Thu	Fri	Average Weekday Hourly Traffic	Sat	Sun	Average Week Hourly Traffic	Average Week Profile
12:00 AM			2			2			2	
01:00 AM			1			1			1	
02:00 AM			1			1			1	
03:00 AM			0			0			0	
04:00 AM			0			0			0	
05:00 AM			7			7			7	
06:00 AM			17			17			17	
07:00 AM			35			35			35	
08:00 AM			30			30			30	
09:00 AM			34			34			34	
10:00 AM			38			38			38	
11:00 AM			**51**			**51**			**51**	
12:00 PM			60			60			60	
01:00 PM			38			38			38	
02:00 PM			58			58			58	
03:00 PM			69			69			69	
04:00 PM			92			92			92	
05:00 PM			**96**			**96**			**96**	
06:00 PM			64			64			64	
07:00 PM			59			59			59	
08:00 PM			43			43			43	
09:00 PM			22			22			22	
10:00 PM			9			9			9	
11:00 PM			8			8			8	
Day Total			834			834			834	
% Weekday Average			100%							
% Week Average			100%			100%				
AM Peak Volume			11:00 AM 51			11:00 AM 51			11:00 AM 51	
PM Peak Volume			5:00 PM 96			5:00 PM 96			5:00 PM 96	

Comments:

Report generated on 9/30/2025 3:51 PM

SOURCE: Quality Counts, LLC (http://www.qualitycounts.net)

TRUE DATA TO IMPROVE MOBILITY

Type of report: Midblock Count - Volume Data

LOCATION: CR 333 S of W SH 29 **QC JOB #:** 171787140

SPECIFIC LOCATION: **DIRECTION:** NB

CITY/STATE: Burnet, TX **DATE:** Sep 17 2025 - Sep 17 2025

Start Time	Mon	Tue	Wed 17 Sep 25	Thu	Fri	Average Weekday Hourly Traffic	Sat	Sun	Average Week Hourly Traffic	Average Week Profile
12:00 AM			1			1			1	
01:00 AM			1			1			1	
02:00 AM			1			1			1	
03:00 AM			0			0			0	
04:00 AM			2			2			2	
05:00 AM			13			13			13	
06:00 AM			14			14			14	
07:00 AM			24			24			24	
08:00 AM			**25**			**25**			**25**	
09:00 AM			22			22			22	
10:00 AM			18			18			18	
11:00 AM			18			18			18	
12:00 PM			10			10			10	
01:00 PM			20			20			20	
02:00 PM			19			19			19	
03:00 PM			16			16			16	
04:00 PM			17			17			17	
05:00 PM			**27**			**27**			**27**	
06:00 PM			17			17			17	
07:00 PM			7			7			7	
08:00 PM			11			11			11	
09:00 PM			5			5			5	
10:00 PM			0			0			0	
11:00 PM			0			0			0	
Day Total			288			288			288	
% Weekday Average			100%							
% Week Average			100%			100%				
AM Peak Volume			8:00 AM 25			8:00 AM 25			8:00 AM 25	
PM Peak Volume			5:00 PM 27			5:00 PM 27			5:00 PM 27	

Comments:

Report generated on 9/30/2025 3:51 PM

SOURCE: Quality Counts, LLC (http://www.qualitycounts.net)

TRUE DATA TO IMPROVE MOBILITY

Type of report: Midblock Count - Volume Data

LOCATION: CR 333 S of W SH 29 **QC JOB #:** 171787140

SPECIFIC LOCATION: **DIRECTION:** NB, SB

CITY/STATE: Burnet, TX **DATE:** Sep 17 2025 - Sep 17 2025

Start Time	Mon	Tue	Wed 17 Sep 25	Thu	Fri	Average Weekday Hourly Traffic	Sat	Sun	Average Week Hourly Traffic	Average Week Profile
12:00 AM			1			1			1	
01:00 AM			2			2			2	
02:00 AM			2			2			2	
03:00 AM			0			0			0	
04:00 AM			2			2			2	
05:00 AM			14			14			14	
06:00 AM			26			26			26	
07:00 AM			36			36			36	
08:00 AM			**38**			**38**			**38**	
09:00 AM			36			36			36	
10:00 AM			37			37			37	
11:00 AM			35			35			35	
12:00 PM			24			24			24	
01:00 PM			49			49			49	
02:00 PM			36			36			36	
03:00 PM			31			31			31	
04:00 PM			**50**			**50**			**50**	
05:00 PM			49			49			49	
06:00 PM			31			31			31	
07:00 PM			27			27			27	
08:00 PM			37			37			37	
09:00 PM			6			6			6	
10:00 PM			4			4			4	
11:00 PM			2			2			2	
Day Total			575			575			575	
% Weekday Average			100%							
% Week Average			100%			100%				
AM Peak Volume			8:00 AM 38			8:00 AM 38			8:00 AM 38	
PM Peak Volume			4:00 PM 50			4:00 PM 50			4:00 PM 50	

Comments:

Report generated on 9/30/2025 3:51 PM

SOURCE: Quality Counts, LLC (http://www.qualitycounts.net)

TRUE DATA TO IMPROVE MOBILITY

Type of report: Midblock Count - Volume Data

LOCATION: CR 333 S of W SH 29 **QC JOB #:** 171787140

SPECIFIC LOCATION: **DIRECTION:** SB

CITY/STATE: Burnet, TX **DATE:** Sep 17 2025 - Sep 17 2025

Start Time	Mon	Tue	Wed 17 Sep 25	Thu	Fri	Average Weekday Hourly Traffic	Sat	Sun	Average Week Hourly Traffic	Average Week Profile
12:00 AM			0			0			0	
01:00 AM			1			1			1	
02:00 AM			1			1			1	
03:00 AM			0			0			0	
04:00 AM			0			0			0	
05:00 AM			1			1			1	
06:00 AM			12			12			12	
07:00 AM			12			12			12	
08:00 AM			13			13			13	
09:00 AM			14			14			14	
10:00 AM			**19**			**19**			**19**	
11:00 AM			17			17			17	
12:00 PM			14			14			14	
01:00 PM			29			29			29	
02:00 PM			17			17			17	
03:00 PM			15			15			15	
04:00 PM			**33**			**33**			**33**	
05:00 PM			22			22			22	
06:00 PM			14			14			14	
07:00 PM			20			20			20	
08:00 PM			26			26			26	
09:00 PM			1			1			1	
10:00 PM			4			4			4	
11:00 PM			2			2			2	
Day Total			287			287			287	
% Weekday Average			100%							
% Week Average			100%			100%				
AM Peak Volume			10:00 AM 19			10:00 AM 19			10:00 AM 19	
PM Peak Volume			4:00 PM 33			4:00 PM 33			4:00 PM 33	

Comments:

Report generated on 9/30/2025 3:51 PM

SOURCE: Quality Counts, LLC (http://www.qualitycounts.net)

TRUE DATA TO IMPROVE MOBILITY

Type of report: Midblock Count - Volume Data

LOCATION: W SH 29 W of CR 333 **QC JOB #:** 171787141

SPECIFIC LOCATION: **DIRECTION:** EB

CITY/STATE: Burnet, TX **DATE:** Sep 17 2025 - Sep 17 2025

Start Time	Mon	Tue	Wed	Thu	Fri	Average Weekday Hourly Traffic	Sat	Sun	Average Week Hourly Traffic	Average Week Profile
			17 Sep 25							
12:00 AM			25			25			25	
01:00 AM			27			27			27	
02:00 AM			24			24			24	
03:00 AM			26			26			26	
04:00 AM			89			89			89	
05:00 AM			268			268			268	
06:00 AM			472			472			472	
07:00 AM			**529**			**529**			**529**	
08:00 AM			499			499			499	
09:00 AM			473			473			473	
10:00 AM			444			444			444	
11:00 AM			458			458			458	
12:00 PM			486			486			486	
01:00 PM			510			510			510	
02:00 PM			596			596			596	
03:00 PM			650			650			650	
04:00 PM			**751**			**751**			**751**	
05:00 PM			707			707			707	
06:00 PM			461			461			461	
07:00 PM			343			343			343	
08:00 PM			306			306			306	
09:00 PM			110			110			110	
10:00 PM			88			88			88	
11:00 PM			62			62			62	
Day Total			8404			8404			8404	
% Weekday Average			100%							
% Week Average			100%			100%				
AM Peak Volume			7:00 AM 529			7:00 AM 529			7:00 AM 529	
PM Peak Volume			4:00 PM 751			4:00 PM 751			4:00 PM 751	

Comments:

Report generated on 9/30/2025 3:51 PM

SOURCE: Quality Counts, LLC (http://www.qualitycounts.net)

TRUE DATA TO IMPROVE MOBILITY

Type of report: Midblock Count - Volume Data

LOCATION: W SH 29 W of CR 333 **QC JOB #:** 171787141

SPECIFIC LOCATION: **DIRECTION:** EB, WB

CITY/STATE: Burnet, TX **DATE:** Sep 17 2025 - Sep 17 2025

Start Time	Mon	Tue	Wed	Thu	Fri	Average Weekday Hourly Traffic	Sat	Sun	Average Week Hourly Traffic	Average Week Profile
			17 Sep 25							
12:00 AM			51			51			51	
01:00 AM			51			51			51	
02:00 AM			47			47			47	
03:00 AM			75			75			75	
04:00 AM			174			174			174	
05:00 AM			532			532			532	
06:00 AM			937			937			937	
07:00 AM			**1354**			**1354**			**1354**	
08:00 AM			1157			1157			1157	
09:00 AM			965			965			965	
10:00 AM			929			929			929	
11:00 AM			970			970			970	
12:00 PM			949			949			949	
01:00 PM			1038			1038			1038	
02:00 PM			1184			1184			1184	
03:00 PM			1238			1238			1238	
04:00 PM			1340			1340			1340	
05:00 PM			**1350**			**1350**			**1350**	
06:00 PM			942			942			942	
07:00 PM			596			596			596	
08:00 PM			538			538			538	
09:00 PM			244			244			244	
10:00 PM			180			180			180	
11:00 PM			116			116			116	
Day Total			16957			16957			16957	
% Weekday Average			100%							
% Week Average			100%			100%				
AM Peak Volume			7:00 AM 1354			7:00 AM 1354			7:00 AM 1354	
PM Peak Volume			5:00 PM 1350			5:00 PM 1350			5:00 PM 1350	

Comments:

Report generated on 9/30/2025 3:51 PM

SOURCE: Quality Counts, LLC (http://www.qualitycounts.net)

TRUE DATA TO IMPROVE MOBILITY

Type of report: Midblock Count - Volume Data

LOCATION: W SH 29 W of CR 333 **QC JOB #:** 171787141

SPECIFIC LOCATION: **DIRECTION:** WB

CITY/STATE: Burnet, TX **DATE:** Sep 17 2025 - Sep 17 2025

Start Time	Mon	Tue	Wed	Thu	Fri	Average Weekday Hourly Traffic	Sat	Sun	Average Week Hourly Traffic	Average Week Profile
			17 Sep 25							
12:00 AM			26			26			26	
01:00 AM			24			24			24	
02:00 AM			23			23			23	
03:00 AM			49			49			49	
04:00 AM			85			85			85	
05:00 AM			264			264			264	
06:00 AM			465			465			465	
07:00 AM			**825**			**825**			**825**	
08:00 AM			658			658			658	
09:00 AM			492			492			492	
10:00 AM			485			485			485	
11:00 AM			512			512			512	
12:00 PM			463			463			463	
01:00 PM			528			528			528	
02:00 PM			588			588			588	
03:00 PM			588			588			588	
04:00 PM			589			589			589	
05:00 PM			**643**			**643**			**643**	
06:00 PM			481			481			481	
07:00 PM			253			253			253	
08:00 PM			232			232			232	
09:00 PM			134			134			134	
10:00 PM			92			92			92	
11:00 PM			54			54			54	
Day Total			8553			8553			8553	
% Weekday Average			100%							
% Week Average			100%			100%				
AM Peak Volume			7:00 AM 825			7:00 AM 825			7:00 AM 825	
PM Peak Volume			5:00 PM 643			5:00 PM 643			5:00 PM 643	

Comments:

Report generated on 9/30/2025 3:51 PM

SOURCE: Quality Counts, LLC (http://www.qualitycounts.net)

TRUE DATA TO IMPROVE MOBILITY

Type of report: Midblock Count - Volume Data

LOCATION: CR 333 N of CR 330 **QC JOB #:** 171787142

SPECIFIC LOCATION: **DIRECTION:** NB

CITY/STATE: Burnet, TX **DATE:** Sep 17 2025 - Sep 17 2025

Start Time	Mon	Tue	Wed 17 Sep 25	Thu	Fri	Average Weekday Hourly Traffic	Sat	Sun	Average Week Hourly Traffic	Average Week Profile
12:00 AM			0			0			0	
01:00 AM			0			0			0	
02:00 AM			0			0			0	
03:00 AM			0			0			0	
04:00 AM			1			1			1	
05:00 AM			**10**			**10**			**10**	
06:00 AM			6			6			6	
07:00 AM			10			10			10	
08:00 AM			8			8			8	
09:00 AM			10			10			10	
10:00 AM			8			8			8	
11:00 AM			10			10			10	
12:00 PM			4			4			4	
01:00 PM			5			5			5	
02:00 PM			12			12			12	
03:00 PM			8			8			8	
04:00 PM			9			9			9	
05:00 PM			**14**			**14**			**14**	
06:00 PM			11			11			11	
07:00 PM			6			6			6	
08:00 PM			0			0			0	
09:00 PM			0			0			0	
10:00 PM			0			0			0	
11:00 PM			0			0			0	
Day Total			132			132			132	
% Weekday Average			100%							
% Week Average			100%			100%				
AM Peak Volume			5:00 AM 10			5:00 AM 10			5:00 AM 10	
PM Peak Volume			5:00 PM 14			5:00 PM 14			5:00 PM 14	

Comments:

Report generated on 9/30/2025 3:51 PM

SOURCE: Quality Counts, LLC (http://www.qualitycounts.net)

TRUE DATA TO IMPROVE MOBILITY

Type of report: Midblock Count - Volume Data

LOCATION: CR 333 N of CR 330 **QC JOB #:** 171787142

SPECIFIC LOCATION: **DIRECTION:** NB, SB

CITY/STATE: Burnet, TX **DATE:** Sep 17 2025 - Sep 17 2025

Start Time	Mon	Tue	Wed 17 Sep 25	Thu	Fri	Average Weekday Hourly Traffic	Sat	Sun	Average Week Hourly Traffic	Average Week Profile
12:00 AM			0			0			0	
01:00 AM			2			2			2	
02:00 AM			1			1			1	
03:00 AM			0			0			0	
04:00 AM			1			1			1	
05:00 AM			10			10			10	
06:00 AM			7			7			7	
07:00 AM			**21**			**21**			**21**	
08:00 AM			15			15			15	
09:00 AM			18			18			18	
10:00 AM			16			16			16	
11:00 AM			18			18			18	
12:00 PM			15			15			15	
01:00 PM			21			21			21	
02:00 PM			21			21			21	
03:00 PM			18			18			18	
04:00 PM			19			19			19	
05:00 PM			**25**			**25**			**25**	
06:00 PM			17			17			17	
07:00 PM			18			18			18	
08:00 PM			25			25			25	
09:00 PM			1			1			1	
10:00 PM			3			3			3	
11:00 PM			1			1			1	
Day Total			293			293			293	
% Weekday Average			100%							
% Week Average			100%			100%				
AM Peak Volume			7:00 AM 21			7:00 AM 21			7:00 AM 21	
PM Peak Volume			5:00 PM 25			5:00 PM 25			5:00 PM 25	

Comments:

Report generated on 9/30/2025 3:51 PM

SOURCE: Quality Counts, LLC (http://www.qualitycounts.net)

TRUE DATA TO IMPROVE MOBILITY

Type of report: Midblock Count - Volume Data

LOCATION: CR 333 N of CR 330 **QC JOB #:** 171787142

SPECIFIC LOCATION: **DIRECTION:** SB

CITY/STATE: Burnet, TX **DATE:** Sep 17 2025 - Sep 17 2025

Start Time	Mon	Tue	Wed	Thu	Fri	Average Weekday Hourly Traffic	Sat	Sun	Average Week Hourly Traffic	Average Week Profile
			17 Sep 25							
12:00 AM			0			0			0	
01:00 AM			2			2			2	
02:00 AM			1			1			1	
03:00 AM			0			0			0	
04:00 AM			0			0			0	
05:00 AM			0			0			0	
06:00 AM			1			1			1	
07:00 AM			**11**			**11**			**11**	
08:00 AM			7			7			7	
09:00 AM			8			8			8	
10:00 AM			8			8			8	
11:00 AM			8			8			8	
12:00 PM			11			11			11	
01:00 PM			16			16			16	
02:00 PM			9			9			9	
03:00 PM			10			10			10	
04:00 PM			10			10			10	
05:00 PM			11			11			11	
06:00 PM			6			6			6	
07:00 PM			12			12			12	
08:00 PM			**25**			**25**			**25**	
09:00 PM			1			1			1	
10:00 PM			3			3			3	
11:00 PM			1			1			1	
Day Total			161			161			161	
% Weekday Average			100%							
% Week Average			100%			100%				
AM Peak Volume			7:00 AM 11			7:00 AM 11			7:00 AM 11	
PM Peak Volume			8:00 PM 25			8:00 PM 25			8:00 PM 25	

Comments:

Report generated on 9/30/2025 3:51 PM

SOURCE: Quality Counts, LLC (http://www.qualitycounts.net)

TRUE DATA TO IMPROVE MOBILITY

Type of report: Midblock Count - Volume Data

LOCATION: CR 330 E of CR 333 **QC JOB #:** 171787143

SPECIFIC LOCATION: **DIRECTION:** EB

CITY/STATE: Burnet, TX **DATE:** Sep 17 2025 - Sep 17 2025

Start Time	Mon	Tue	Wed 17 Sep 25	Thu	Fri	Average Weekday Hourly Traffic	Sat	Sun	Average Week Hourly Traffic	Average Week Profile
12:00 AM			0			0			0	
01:00 AM			2			2			2	
02:00 AM			2			2			2	
03:00 AM			0			0			0	
04:00 AM			0			0			0	
05:00 AM			4			4			4	
06:00 AM			11			11			11	
07:00 AM			14			14			14	
08:00 AM			8			8			8	
09:00 AM			17			17			17	
10:00 AM			16			16			16	
11:00 AM			**20**			**20**			**20**	
12:00 PM			22			22			22	
01:00 PM			21			21			21	
02:00 PM			16			16			16	
03:00 PM			30			30			30	
04:00 PM			**33**			**33**			**33**	
05:00 PM			26			26			26	
06:00 PM			15			15			15	
07:00 PM			19			19			19	
08:00 PM			20			20			20	
09:00 PM			3			3			3	
10:00 PM			5			5			5	
11:00 PM			1			1			1	
Day Total			305			305			305	
% Weekday Average			100%							
% Week Average			100%			100%				
AM Peak Volume			11:00 AM 20			11:00 AM 20			11:00 AM 20	
PM Peak Volume			4:00 PM 33			4:00 PM 33			4:00 PM 33	

Comments:

Report generated on 9/30/2025 3:51 PM

SOURCE: Quality Counts, LLC (http://www.qualitycounts.net)

TRUE DATA TO IMPROVE MOBILITY

Type of report: Midblock Count - Volume Data

LOCATION: CR 330 E of CR 333 **QC JOB #:** 171787143

SPECIFIC LOCATION: **DIRECTION:** EB, WB

CITY/STATE: Burnet, TX **DATE:** Sep 17 2025 - Sep 17 2025

Start Time	Mon	Tue	Wed 17 Sep 25	Thu	Fri	Average Weekday Hourly Traffic	Sat	Sun	Average Week Hourly Traffic	Average Week Profile
12:00 AM			0			0			0	
01:00 AM			2			2			2	
02:00 AM			2			2			2	
03:00 AM			0			0			0	
04:00 AM			5			5			5	
05:00 AM			11			11			11	
06:00 AM			19			19			19	
07:00 AM			**45**			**45**			**45**	
08:00 AM			30			30			30	
09:00 AM			45			45			45	
10:00 AM			41			41			41	
11:00 AM			42			42			42	
12:00 PM			30			30			30	
01:00 PM			36			36			36	
02:00 PM			42			42			42	
03:00 PM			46			46			46	
04:00 PM			56			56			56	
05:00 PM			**57**			**57**			**57**	
06:00 PM			36			36			36	
07:00 PM			28			28			28	
08:00 PM			31			31			31	
09:00 PM			5			5			5	
10:00 PM			8			8			8	
11:00 PM			4			4			4	
Day Total			621			621			621	
% Weekday Average			100%							
% Week Average			100%			100%				
AM Peak Volume			7:00 AM 45			7:00 AM 45			7:00 AM 45	
PM Peak Volume			5:00 PM 57			5:00 PM 57			5:00 PM 57	

Comments:

Report generated on 9/30/2025 3:51 PM

SOURCE: Quality Counts, LLC (http://www.qualitycounts.net)

TRUE DATA TO IMPROVE MOBILITY

Type of report: Midblock Count - Volume Data

LOCATION: CR 330 E of CR 333 **QC JOB #:** 171787143

SPECIFIC LOCATION: **DIRECTION:** WB

CITY/STATE: Burnet, TX **DATE:** Sep 17 2025 - Sep 17 2025

Start Time	Mon	Tue	Wed 17 Sep 25	Thu	Fri	Average Weekday Hourly Traffic	Sat	Sun	Average Week Hourly Traffic	Average Week Profile
12:00 AM			0			0			0	
01:00 AM			0			0			0	
02:00 AM			0			0			0	
03:00 AM			0			0			0	
04:00 AM			5			5			5	
05:00 AM			7			7			7	
06:00 AM			8			8			8	
07:00 AM			**31**			**31**			**31**	
08:00 AM			22			22			22	
09:00 AM			28			28			28	
10:00 AM			25			25			25	
11:00 AM			22			22			22	
12:00 PM			8			8			8	
01:00 PM			15			15			15	
02:00 PM			26			26			26	
03:00 PM			16			16			16	
04:00 PM			23			23			23	
05:00 PM			**31**			**31**			**31**	
06:00 PM			21			21			21	
07:00 PM			9			9			9	
08:00 PM			11			11			11	
09:00 PM			2			2			2	
10:00 PM			3			3			3	
11:00 PM			3			3			3	
Day Total			316			316			316	
% Weekday Average			100%							
% Week Average			100%			100%				
AM Peak Volume			7:00 AM 31			7:00 AM 31			7:00 AM 31	
PM Peak Volume			5:00 PM 31			5:00 PM 31			5:00 PM 31	

Comments:

Report generated on 9/30/2025 3:51 PM

SOURCE: Quality Counts, LLC (http://www.qualitycounts.net)

TRUE DATA TO IMPROVE MOBILITY

Type of report: Midblock Count - Volume Data

LOCATION: CR 330 W of CR 333 **QC JOB #:** 171787144

SPECIFIC LOCATION: **DIRECTION:** EB

CITY/STATE: Burnet, TX **DATE:** Sep 17 2025 - Sep 17 2025

Start Time	Mon	Tue	Wed	Thu	Fri	Average Weekday Hourly Traffic	Sat	Sun	Average Week Hourly Traffic	Average Week Profile
			17 Sep 25							
12:00 AM			0			0			0	
01:00 AM			1			1			1	
02:00 AM			1			1			1	
03:00 AM			0			0			0	
04:00 AM			0			0			0	
05:00 AM			13			13			13	
06:00 AM			15			15			15	
07:00 AM			11			11			11	
08:00 AM			8			8			8	
09:00 AM			17			17			17	
10:00 AM			14			14			14	
11:00 AM			**20**			**20**			**20**	
12:00 PM			19			19			19	
01:00 PM			10			10			10	
02:00 PM			12			12			12	
03:00 PM			26			26			26	
04:00 PM			**30**			**30**			**30**	
05:00 PM			23			23			23	
06:00 PM			16			16			16	
07:00 PM			16			16			16	
08:00 PM			7			7			7	
09:00 PM			3			3			3	
10:00 PM			4			4			4	
11:00 PM			0			0			0	
Day Total			266			266			266	
% Weekday Average			100%							
% Week Average			100%			100%				
AM Peak Volume			11:00 AM 20			11:00 AM 20			11:00 AM 20	
PM Peak Volume			4:00 PM 30			4:00 PM 30			4:00 PM 30	

Comments:

Report generated on 9/30/2025 3:51 PM

SOURCE: Quality Counts, LLC (http://www.qualitycounts.net)

TRUE DATA TO IMPROVE MOBILITY

Type of report: Midblock Count - Volume Data

LOCATION: CR 330 W of CR 333 **QC JOB #:** 171787144

SPECIFIC LOCATION: **DIRECTION:** EB, WB

CITY/STATE: Burnet, TX **DATE:** Sep 17 2025 - Sep 17 2025

Start Time	Mon	Tue	Wed 17 Sep 25	Thu	Fri	Average Weekday Hourly Traffic	Sat	Sun	Average Week Hourly Traffic	Average Week Profile
12:00 AM			0			0			0	
01:00 AM			2			2			2	
02:00 AM			1			1			1	
03:00 AM			0			0			0	
04:00 AM			4			4			4	
05:00 AM			19			19			19	
06:00 AM			22			22			22	
07:00 AM			40			40			40	
08:00 AM			29			29			29	
09:00 AM			**43**			**43**			**43**	
10:00 AM			37			37			37	
11:00 AM			40			40			40	
12:00 PM			31			31			31	
01:00 PM			25			25			25	
02:00 PM			31			31			31	
03:00 PM			40			40			40	
04:00 PM			**51**			**51**			**51**	
05:00 PM			48			48			48	
06:00 PM			33			33			33	
07:00 PM			28			28			28	
08:00 PM			30			30			30	
09:00 PM			6			6			6	
10:00 PM			9			9			9	
11:00 PM			3			3			3	
Day Total			572			572			572	
% Weekday Average			100%							
% Week Average			100%			100%				
AM Peak Volume			9:00 AM 43			9:00 AM 43			9:00 AM 43	
PM Peak Volume			4:00 PM 51			4:00 PM 51			4:00 PM 51	

Comments:

Report generated on 9/30/2025 3:51 PM

SOURCE: Quality Counts, LLC (http://www.qualitycounts.net)

TRUE DATA TO IMPROVE MOBILITY

Type of report: Midblock Count - Volume Data

LOCATION: CR 330 W of CR 333 **QC JOB #:** 171787144

SPECIFIC LOCATION: **DIRECTION:** WB

CITY/STATE: Burnet, TX **DATE:** Sep 17 2025 - Sep 17 2025

Start Time	Mon	Tue	Wed 17 Sep 25	Thu	Fri	Average Weekday Hourly Traffic	Sat	Sun	Average Week Hourly Traffic	Average Week Profile
12:00 AM			0			0			0	
01:00 AM			1			1			1	
02:00 AM			0			0			0	
03:00 AM			0			0			0	
04:00 AM			4			4			4	
05:00 AM			6			6			6	
06:00 AM			7			7			7	
07:00 AM			**29**			**29**			**29**	
08:00 AM			21			21			21	
09:00 AM			26			26			26	
10:00 AM			23			23			23	
11:00 AM			20			20			20	
12:00 PM			12			12			12	
01:00 PM			15			15			15	
02:00 PM			19			19			19	
03:00 PM			14			14			14	
04:00 PM			21			21			21	
05:00 PM			**25**			**25**			**25**	
06:00 PM			17			17			17	
07:00 PM			12			12			12	
08:00 PM			23			23			23	
09:00 PM			3			3			3	
10:00 PM			5			5			5	
11:00 PM			3			3			3	
Day Total			306			306			306	
% Weekday Average			100%							
% Week Average			100%			100%				
AM Peak Volume			7:00 AM 29			7:00 AM 29			7:00 AM 29	
PM Peak Volume			5:00 PM 25			5:00 PM 25			5:00 PM 25	

Comments:

Report generated on 9/30/2025 3:51 PM

SOURCE: Quality Counts, LLC (http://www.qualitycounts.net)

TRUE DATA TO IMPROVE MOBILITY

Type of report: Midblock Count - Volume Data

LOCATION: CR 330 E of CR 335 **QC JOB #:** 171787145

SPECIFIC LOCATION: **DIRECTION:** EB

CITY/STATE: Burnet, TX **DATE:** Sep 17 2025 - Sep 17 2025

Start Time	Mon	Tue	Wed 17 Sep 25	Thu	Fri	Average Weekday Hourly Traffic	Sat	Sun	Average Week Hourly Traffic	Average Week Profile
12:00 AM			1			1			1	
01:00 AM			1			1			1	
02:00 AM			1			1			1	
03:00 AM			0			0			0	
04:00 AM			1			1			1	
05:00 AM			7			7			7	
06:00 AM			15			15			15	
07:00 AM			23			23			23	
08:00 AM			23			23			23	
09:00 AM			19			19			19	
10:00 AM			21			21			21	
11:00 AM			**37**			**37**			**37**	
12:00 PM			36			36			36	
01:00 PM			24			24			24	
02:00 PM			36			36			36	
03:00 PM			48			48			48	
04:00 PM			**56**			**56**			**56**	
05:00 PM			50			50			50	
06:00 PM			38			38			38	
07:00 PM			40			40			40	
08:00 PM			25			25			25	
09:00 PM			9			9			9	
10:00 PM			4			4			4	
11:00 PM			5			5			5	
Day Total			520			520			520	
% Weekday Average			100%							
% Week Average			100%			100%				
AM Peak Volume			11:00 AM 37			11:00 AM 37			11:00 AM 37	
PM Peak Volume			4:00 PM 56			4:00 PM 56			4:00 PM 56	

Comments:

Report generated on 9/30/2025 3:51 PM

SOURCE: Quality Counts, LLC (http://www.qualitycounts.net)

TRUE DATA TO IMPROVE MOBILITY

Type of report: Midblock Count - Volume Data

LOCATION: CR 330 E of CR 335 **QC JOB #:** 171787145

SPECIFIC LOCATION: **DIRECTION:** EB, WB

CITY/STATE: Burnet, TX **DATE:** Sep 17 2025 - Sep 17 2025

Start Time	Mon	Tue	Wed 17 Sep 25	Thu	Fri	Average Weekday Hourly Traffic	Sat	Sun	Average Week Hourly Traffic	Average Week Profile
12:00 AM			1			1			1	
01:00 AM			2			2			2	
02:00 AM			1			1			1	
03:00 AM			0			0			0	
04:00 AM			7			7			7	
05:00 AM			28			28			28	
06:00 AM			40			40			40	
07:00 AM			**86**			**86**			**86**	
08:00 AM			56			56			56	
09:00 AM			68			68			68	
10:00 AM			57			57			57	
11:00 AM			75			75			75	
12:00 PM			59			59			59	
01:00 PM			58			58			58	
02:00 PM			63			63			63	
03:00 PM			78			78			78	
04:00 PM			**101**			**101**			**101**	
05:00 PM			84			84			84	
06:00 PM			67			67			67	
07:00 PM			56			56			56	
08:00 PM			44			44			44	
09:00 PM			12			12			12	
10:00 PM			9			9			9	
11:00 PM			8			8			8	
Day Total			1060			1060			1060	
% Weekday Average			100%							
% Week Average			100%			100%				
AM Peak Volume			7:00 AM 86			7:00 AM 86			7:00 AM 86	
PM Peak Volume			4:00 PM 101			4:00 PM 101			4:00 PM 101	

Comments:

Report generated on 9/30/2025 3:51 PM

SOURCE: Quality Counts, LLC (http://www.qualitycounts.net)

TRUE DATA TO IMPROVE MOBILITY

Type of report: Midblock Count - Volume Data

LOCATION: CR 330 E of CR 335 **QC JOB #:** 171787145

SPECIFIC LOCATION: **DIRECTION:** WB

CITY/STATE: Burnet, TX **DATE:** Sep 17 2025 - Sep 17 2025

Start Time	Mon	Tue	Wed	Thu	Fri	Average Weekday Hourly Traffic	Sat	Sun	Average Week Hourly Traffic	Average Week Profile
			17 Sep 25							
12:00 AM			0			0			0	
01:00 AM			1			1			1	
02:00 AM			0			0			0	
03:00 AM			0			0			0	
04:00 AM			6			6			6	
05:00 AM			21			21			21	
06:00 AM			25			25			25	
07:00 AM			**63**			**63**			**63**	
08:00 AM			33			33			33	
09:00 AM			49			49			49	
10:00 AM			36			36			36	
11:00 AM			38			38			38	
12:00 PM			23			23			23	
01:00 PM			34			34			34	
02:00 PM			27			27			27	
03:00 PM			30			30			30	
04:00 PM			**45**			**45**			**45**	
05:00 PM			34			34			34	
06:00 PM			29			29			29	
07:00 PM			16			16			16	
08:00 PM			19			19			19	
09:00 PM			3			3			3	
10:00 PM			5			5			5	
11:00 PM			3			3			3	
Day Total			540			540			540	
% Weekday Average			100%							
% Week Average			100%			100%				
AM Peak Volume			7:00 AM 63			7:00 AM 63			7:00 AM 63	
PM Peak Volume			4:00 PM 45			4:00 PM 45			4:00 PM 45	

Comments:

Report generated on 9/30/2025 3:51 PM

SOURCE: Quality Counts, LLC (http://www.qualitycounts.net)

TRUE DATA TO IMPROVE MOBILITY

Type of report: Midblock Count - Volume Data

LOCATION: CR 335 S of CR 330 **QC JOB #:** 171787146

SPECIFIC LOCATION: **DIRECTION:** NB

CITY/STATE: Burnet, TX **DATE:** Sep 17 2025 - Sep 17 2025

Start Time	Mon	Tue	Wed 17 Sep 25	Thu	Fri	Average Weekday Hourly Traffic	Sat	Sun	Average Week Hourly Traffic	Average Week Profile
12:00 AM			0			0			0	
01:00 AM			0			0			0	
02:00 AM			0			0			0	
03:00 AM			0			0			0	
04:00 AM			4			4			4	
05:00 AM			7			7			7	
06:00 AM			9			9			9	
07:00 AM			**15**			**15**			**15**	
08:00 AM			15			15			15	
09:00 AM			11			11			11	
10:00 AM			15			15			15	
11:00 AM			10			10			10	
12:00 PM			13			13			13	
01:00 PM			15			15			15	
02:00 PM			6			6			6	
03:00 PM			12			12			12	
04:00 PM			15			15			15	
05:00 PM			**16**			**16**			**16**	
06:00 PM			11			11			11	
07:00 PM			9			9			9	
08:00 PM			1			1			1	
09:00 PM			2			2			2	
10:00 PM			1			1			1	
11:00 PM			3			3			3	
Day Total			190			190			190	
% Weekday Average			100%							
% Week Average			100%			100%				
AM Peak Volume			7:00 AM 15			7:00 AM 15			7:00 AM 15	
PM Peak Volume			5:00 PM 16			5:00 PM 16			5:00 PM 16	

Comments:

Report generated on 9/30/2025 3:51 PM

SOURCE: Quality Counts, LLC (http://www.qualitycounts.net)

TRUE DATA TO IMPROVE MOBILITY

Type of report: Midblock Count - Volume Data

LOCATION: CR 335 S of CR 330 **QC JOB #:** 171787146

SPECIFIC LOCATION: **DIRECTION:** NB, SB

CITY/STATE: Burnet, TX **DATE:** Sep 17 2025 - Sep 17 2025

Start Time	Mon	Tue	Wed 17 Sep 25	Thu	Fri	Average Weekday Hourly Traffic	Sat	Sun	Average Week Hourly Traffic	Average Week Profile
12:00 AM			0			0			0	
01:00 AM			0			0			0	
02:00 AM			0			0			0	
03:00 AM			0			0			0	
04:00 AM			5			5			5	
05:00 AM			8			8			8	
06:00 AM			17			17			17	
07:00 AM			22			22			22	
08:00 AM			23			23			23	
09:00 AM			17			17			17	
10:00 AM			**26**			**26**			**26**	
11:00 AM			20			20			20	
12:00 PM			25			25			25	
01:00 PM			27			27			27	
02:00 PM			18			18			18	
03:00 PM			24			24			24	
04:00 PM			31			31			31	
05:00 PM			**34**			**34**			**34**	
06:00 PM			27			27			27	
07:00 PM			21			21			21	
08:00 PM			11			11			11	
09:00 PM			7			7			7	
10:00 PM			4			4			4	
11:00 PM			4			4			4	
Day Total			371			371			371	
% Weekday Average			100%							
% Week Average			100%			100%				
AM Peak Volume			10:00 AM 26			10:00 AM 26			10:00 AM 26	
PM Peak Volume			5:00 PM 34			5:00 PM 34			5:00 PM 34	

Comments:

Report generated on 9/30/2025 3:51 PM

SOURCE: Quality Counts, LLC (http://www.qualitycounts.net)

TRUE DATA TO IMPROVE MOBILITY

Type of report: Midblock Count - Volume Data

LOCATION: CR 335 S of CR 330 **QC JOB #:** 171787146

SPECIFIC LOCATION: **DIRECTION:** SB

CITY/STATE: Burnet, TX **DATE:** Sep 17 2025 - Sep 17 2025

Start Time	Mon	Tue	Wed	Thu	Fri	Average Weekday Hourly Traffic	Sat	Sun	Average Week Hourly Traffic	Average Week Profile
			17 Sep 25							
12:00 AM			0			0			0	
01:00 AM			0			0			0	
02:00 AM			0			0			0	
03:00 AM			0			0			0	
04:00 AM			1			1			1	
05:00 AM			1			1			1	
06:00 AM			8			8			8	
07:00 AM			7			7			7	
08:00 AM			8			8			8	
09:00 AM			6			6			6	
10:00 AM			**11**			**11**			**11**	
11:00 AM			10			10			10	
12:00 PM			12			12			12	
01:00 PM			12			12			12	
02:00 PM			12			12			12	
03:00 PM			12			12			12	
04:00 PM			16			16			16	
05:00 PM			**18**			**18**			**18**	
06:00 PM			16			16			16	
07:00 PM			12			12			12	
08:00 PM			10			10			10	
09:00 PM			5			5			5	
10:00 PM			3			3			3	
11:00 PM			1			1			1	
Day Total			181			181			181	
% Weekday Average			100%							
% Week Average			100%			100%				
AM Peak Volume			10:00 AM 11			10:00 AM 11			10:00 AM 11	
PM Peak Volume			5:00 PM 18			5:00 PM 18			5:00 PM 18	

Comments:

Report generated on 9/30/2025 3:51 PM

SOURCE: Quality Counts, LLC (http://www.qualitycounts.net)

TRUE DATA TO IMPROVE MOBILITY

Type of report: Midblock Count - Volume Data

LOCATION: CR 330 W of CR 335 **QC JOB #:** 171787147

SPECIFIC LOCATION: **DIRECTION:** EB

CITY/STATE: Burnet, TX **DATE:** Sep 17 2025 - Sep 17 2025

Start Time	Mon	Tue	Wed 17 Sep 25	Thu	Fri	Average Weekday Hourly Traffic	Sat	Sun	Average Week Hourly Traffic	Average Week Profile
12:00 AM			1			1			1	
01:00 AM			1			1			1	
02:00 AM			1			1			1	
03:00 AM			0			0			0	
04:00 AM			0			0			0	
05:00 AM			5			5			5	
06:00 AM			16			16			16	
07:00 AM			26			26			26	
08:00 AM			26			26			26	
09:00 AM			23			23			23	
10:00 AM			27			27			27	
11:00 AM			**41**			**41**			**41**	
12:00 PM			43			43			43	
01:00 PM			31			31			31	
02:00 PM			46			46			46	
03:00 PM			53			53			53	
04:00 PM			**64**			**64**			**64**	
05:00 PM			64			64			64	
06:00 PM			50			50			50	
07:00 PM			46			46			46	
08:00 PM			34			34			34	
09:00 PM			12			12			12	
10:00 PM			5			5			5	
11:00 PM			5			5			5	
Day Total			620			620			620	
% Weekday Average			100%							
% Week Average			100%			100%				
AM Peak Volume			11:00 AM 41			11:00 AM 41			11:00 AM 41	
PM Peak Volume			4:00 PM 64			4:00 PM 64			4:00 PM 64	

Comments:

Report generated on 9/30/2025 3:51 PM

SOURCE: Quality Counts, LLC (http://www.qualitycounts.net)

TRUE DATA TO IMPROVE MOBILITY

Type of report: Midblock Count - Volume Data

LOCATION: CR 330 W of CR 335 **QC JOB #:** 171787147

SPECIFIC LOCATION: **DIRECTION:** EB, WB

CITY/STATE: Burnet, TX **DATE:** Sep 17 2025 - Sep 17 2025

Start Time	Mon	Tue	Wed 17 Sep 25	Thu	Fri	Average Weekday Hourly Traffic	Sat	Sun	Average Week Hourly Traffic	Average Week Profile
12:00 AM			1			1			1	
01:00 AM			2			2			2	
02:00 AM			1			1			1	
03:00 AM			0			0			0	
04:00 AM			8			8			8	
05:00 AM			30			30			30	
06:00 AM			43			43			43	
07:00 AM			**100**			**100**			**100**	
08:00 AM			69			69			69	
09:00 AM			81			81			81	
10:00 AM			73			73			73	
11:00 AM			83			83			83	
12:00 PM			74			74			74	
01:00 PM			75			75			75	
02:00 PM			77			77			77	
03:00 PM			88			88			88	
04:00 PM			**116**			**116**			**116**	
05:00 PM			110			110			110	
06:00 PM			86			86			86	
07:00 PM			65			65			65	
08:00 PM			53			53			53	
09:00 PM			15			15			15	
10:00 PM			9			9			9	
11:00 PM			10			10			10	
Day Total			1269			1269			1269	
% Weekday Average			100%							
% Week Average			100%			100%				
AM Peak Volume			7:00 AM 100			7:00 AM 100			7:00 AM 100	
PM Peak Volume			4:00 PM 116			4:00 PM 116			4:00 PM 116	

Comments:

Report generated on 9/30/2025 3:51 PM

SOURCE: Quality Counts, LLC (http://www.qualitycounts.net)

TRUE DATA TO IMPROVE MOBILITY

Type of report: Midblock Count - Volume Data

LOCATION: CR 330 W of CR 335 **QC JOB #:** 171787147

SPECIFIC LOCATION: **DIRECTION:** WB

CITY/STATE: Burnet, TX **DATE:** Sep 17 2025 - Sep 17 2025

Start Time	Mon	Tue	Wed 17 Sep 25	Thu	Fri	Average Weekday Hourly Traffic	Sat	Sun	Average Week Hourly Traffic	Average Week Profile
12:00 AM			0			0			0	
01:00 AM			1			1			1	
02:00 AM			0			0			0	
03:00 AM			0			0			0	
04:00 AM			8			8			8	
05:00 AM			25			25			25	
06:00 AM			27			27			27	
07:00 AM			**74**			**74**			**74**	
08:00 AM			43			43			43	
09:00 AM			58			58			58	
10:00 AM			46			46			46	
11:00 AM			42			42			42	
12:00 PM			31			31			31	
01:00 PM			44			44			44	
02:00 PM			31			31			31	
03:00 PM			35			35			35	
04:00 PM			**52**			**52**			**52**	
05:00 PM			46			46			46	
06:00 PM			36			36			36	
07:00 PM			19			19			19	
08:00 PM			19			19			19	
09:00 PM			3			3			3	
10:00 PM			4			4			4	
11:00 PM			5			5			5	
Day Total			649			649			649	
% Weekday Average			100%							
% Week Average			100%			100%				
AM Peak Volume			7:00 AM 74			7:00 AM 74			7:00 AM 74	
PM Peak Volume			4:00 PM 52			4:00 PM 52			4:00 PM 52	

Comments:

Report generated on 9/30/2025 3:51 PM

SOURCE: Quality Counts, LLC (http://www.qualitycounts.net)

TRUE DATA TO IMPROVE MOBILITY

Type of report: Midblock Count - Volume Data

LOCATION: CR 340 N of CR 335 **QC JOB #:** 171787148

SPECIFIC LOCATION: **DIRECTION:** NB

CITY/STATE: Burnet, TX **DATE:** Sep 23 2025 - Sep 23 2025

Start Time	Mon	Tue 23 Sep 25	Wed	Thu	Fri	Average Weekday Hourly Traffic	Sat	Sun	Average Week Hourly Traffic	Average Week Profile
12:00 AM		0				0			0	
01:00 AM		0				0			0	
02:00 AM		0				0			0	
03:00 AM		1				1			1	
04:00 AM		0				0			0	
05:00 AM		0				0			0	
06:00 AM		2				2			2	
07:00 AM		8				8			8	
08:00 AM		6				6			6	
09:00 AM		6				6			6	
10:00 AM		6				6			6	
11:00 AM		**9**				**9**			**9**	
12:00 PM		3				3			3	
01:00 PM		8				8			8	
02:00 PM		10				10			10	
03:00 PM		5				5			5	
04:00 PM		**11**				**11**			**11**	
05:00 PM		11				11			11	
06:00 PM		5				5			5	
07:00 PM		9				9			9	
08:00 PM		2				2			2	
09:00 PM		1				1			1	
10:00 PM		2				2			2	
11:00 PM		1				1			1	
Day Total		106				106			106	
% Weekday Average		100%								
% Week Average		100%				100%				
AM Peak Volume		11:00 AM 9				11:00 AM 9			11:00 AM 9	
PM Peak Volume		4:00 PM 11				4:00 PM 11			4:00 PM 11	

Comments:

Report generated on 9/30/2025 3:51 PM

SOURCE: Quality Counts, LLC (http://www.qualitycounts.net)

TRUE DATA TO IMPROVE MOBILITY

Type of report: Midblock Count - Volume Data

LOCATION: CR 340 N of CR 335 **QC JOB #:** 171787148

SPECIFIC LOCATION: **DIRECTION:** NB, SB

CITY/STATE: Burnet, TX **DATE:** Sep 23 2025 - Sep 23 2025

Start Time	Mon	Tue 23 Sep 25	Wed	Thu	Fri	Average Weekday Hourly Traffic	Sat	Sun	Average Week Hourly Traffic	Average Week Profile
12:00 AM		0				0			0	
01:00 AM		0				0			0	
02:00 AM		0				0			0	
03:00 AM		1				1			1	
04:00 AM		0				0			0	
05:00 AM		1				1			1	
06:00 AM		8				8			8	
07:00 AM		13				13			13	
08:00 AM		13				13			13	
09:00 AM		12				12			12	
10:00 AM		11				11			11	
11:00 AM		**20**				**20**			**20**	
12:00 PM		12				12			12	
01:00 PM		17				17			17	
02:00 PM		18				18			18	
03:00 PM		10				10			10	
04:00 PM		**19**				**19**			**19**	
05:00 PM		16				16			16	
06:00 PM		13				13			13	
07:00 PM		9				9			9	
08:00 PM		3				3			3	
09:00 PM		4				4			4	
10:00 PM		2				2			2	
11:00 PM		1				1			1	
Day Total		203				203			203	
% Weekday Average		100%								
% Week Average		100%				100%				
AM Peak Volume		11:00 AM 20				11:00 AM 20			11:00 AM 20	
PM Peak Volume		4:00 PM 19				4:00 PM 19			4:00 PM 19	

Comments:

Report generated on 9/30/2025 3:51 PM

SOURCE: Quality Counts, LLC (http://www.qualitycounts.net)

TRUE DATA TO IMPROVE MOBILITY

Type of report: Midblock Count - Volume Data

LOCATION: CR 340 N of CR 335 **QC JOB #:** 171787148

SPECIFIC LOCATION: **DIRECTION:** SB

CITY/STATE: Burnet, TX **DATE:** Sep 23 2025 - Sep 23 2025

Start Time	Mon	Tue 23 Sep 25	Wed	Thu	Fri	Average Weekday Hourly Traffic	Sat	Sun	Average Week Hourly Traffic	Average Week Profile
12:00 AM		0				0			0	
01:00 AM		0				0			0	
02:00 AM		0				0			0	
03:00 AM		0				0			0	
04:00 AM		0				0			0	
05:00 AM		1				1			1	
06:00 AM		6				6			6	
07:00 AM		5				5			5	
08:00 AM		7				7			7	
09:00 AM		6				6			6	
10:00 AM		5				5			5	
11:00 AM		**11**				**11**			**11**	
12:00 PM		**9**				**9**			**9**	
01:00 PM		9				9			9	
02:00 PM		8				8			8	
03:00 PM		5				5			5	
04:00 PM		8				8			8	
05:00 PM		5				5			5	
06:00 PM		8				8			8	
07:00 PM		0				0			0	
08:00 PM		1				1			1	
09:00 PM		3				3			3	
10:00 PM		0				0			0	
11:00 PM		0				0			0	
Day Total		97				97			97	
% Weekday Average		100%								
% Week Average		100%				100%				
AM Peak Volume		11:00 AM 11				11:00 AM 11			11:00 AM 11	
PM Peak Volume		12:00 PM 9				12:00 PM 9			12:00 PM 9	

Comments:

Report generated on 9/30/2025 3:51 PM

SOURCE: Quality Counts, LLC (http://www.qualitycounts.net)

TRUE DATA TO IMPROVE MOBILITY

Type of report: Midblock Count - Volume Data

LOCATION: CR 335 E of CR 340 **QC JOB #:** 171787149

SPECIFIC LOCATION: **DIRECTION:** EB

CITY/STATE: Burnet, TX **DATE:** Sep 23 2025 - Sep 23 2025

Start Time	Mon	Tue 23 Sep 25	Wed	Thu	Fri	Average Weekday Hourly Traffic	Sat	Sun	Average Week Hourly Traffic	Average Week Profile
12:00 AM		0				0			0	
01:00 AM		0				0			0	
02:00 AM		0				0			0	
03:00 AM		0				0			0	
04:00 AM		0				0			0	
05:00 AM		0				0			0	
06:00 AM		2				2			2	
07:00 AM		1				1			1	
08:00 AM		5				5			5	
09:00 AM		4				4			4	
10:00 AM		**7**				**7**			**7**	
11:00 AM		4				4			4	
12:00 PM		7				7			7	
01:00 PM		5				5			5	
02:00 PM		4				4			4	
03:00 PM		1				1			1	
04:00 PM		7				7			7	
05:00 PM		**9**				**9**			**9**	
06:00 PM		6				6			6	
07:00 PM		1				1			1	
08:00 PM		1				1			1	
09:00 PM		1				1			1	
10:00 PM		1				1			1	
11:00 PM		1				1			1	
Day Total		67				67			67	
% Weekday Average		100%								
% Week Average		100%				100%				
AM Peak Volume		10:00 AM 7				10:00 AM 7			10:00 AM 7	
PM Peak Volume		5:00 PM 9				5:00 PM 9			5:00 PM 9	

Comments:

Report generated on 9/30/2025 3:51 PM

SOURCE: Quality Counts, LLC (http://www.qualitycounts.net)

TRUE DATA TO IMPROVE MOBILITY

Type of report: Midblock Count - Volume Data

LOCATION: CR 335 E of CR 340 **QC JOB #:** 171787149

SPECIFIC LOCATION: **DIRECTION:** EB, WB

CITY/STATE: Burnet, TX **DATE:** Sep 23 2025 - Sep 23 2025

Start Time	Mon	Tue 23 Sep 25	Wed	Thu	Fri	Average Weekday Hourly Traffic	Sat	Sun	Average Week Hourly Traffic	Average Week Profile
12:00 AM		0				0			0	
01:00 AM		0				0			0	
02:00 AM		0				0			0	
03:00 AM		0				0			0	
04:00 AM		0				0			0	
05:00 AM		2				2			2	
06:00 AM		6				6			6	
07:00 AM		6				6			6	
08:00 AM		**14**				**14**			**14**	
09:00 AM		6				6			6	
10:00 AM		11				11			11	
11:00 AM		12				12			12	
12:00 PM		8				8			8	
01:00 PM		12				12			12	
02:00 PM		9				9			9	
03:00 PM		2				2			2	
04:00 PM		**15**				**15**			**15**	
05:00 PM		13				13			13	
06:00 PM		7				7			7	
07:00 PM		3				3			3	
08:00 PM		1				1			1	
09:00 PM		3				3			3	
10:00 PM		2				2			2	
11:00 PM		1				1			1	
Day Total		133				133			133	
% Weekday Average		100%								
% Week Average		100%				100%				
AM Peak Volume		8:00 AM 14				8:00 AM 14			8:00 AM 14	
PM Peak Volume		4:00 PM 15				4:00 PM 15			4:00 PM 15	

Comments:

Report generated on 9/30/2025 3:51 PM

SOURCE: Quality Counts, LLC (http://www.qualitycounts.net)

TRUE DATA TO IMPROVE MOBILITY

Type of report: Midblock Count - Volume Data

LOCATION: CR 335 E of CR 340 **QC JOB #:** 171787149

SPECIFIC LOCATION: **DIRECTION:** WB

CITY/STATE: Burnet, TX **DATE:** Sep 23 2025 - Sep 23 2025

Start Time	Mon	Tue 23 Sep 25	Wed	Thu	Fri	Average Weekday Hourly Traffic	Sat	Sun	Average Week Hourly Traffic	Average Week Profile
12:00 AM		0				0			0	
01:00 AM		0				0			0	
02:00 AM		0				0			0	
03:00 AM		0				0			0	
04:00 AM		0				0			0	
05:00 AM		2				2			2	
06:00 AM		4				4			4	
07:00 AM		5				5			5	
08:00 AM		**9**				**9**			**9**	
09:00 AM		2				2			2	
10:00 AM		4				4			4	
11:00 AM		8				8			8	
12:00 PM		1				1			1	
01:00 PM		7				7			7	
02:00 PM		5				5			5	
03:00 PM		1				1			1	
04:00 PM		**8**				**8**			**8**	
05:00 PM		4				4			4	
06:00 PM		1				1			1	
07:00 PM		2				2			2	
08:00 PM		0				0			0	
09:00 PM		2				2			2	
10:00 PM		1				1			1	
11:00 PM		0				0			0	
Day Total		66				66			66	
% Weekday Average		100%								
% Week Average		100%				100%				
AM Peak Volume		8:00 AM 9				8:00 AM 9			8:00 AM 9	
PM Peak Volume		4:00 PM 8				4:00 PM 8			4:00 PM 8	

Comments:

Report generated on 9/30/2025 3:51 PM

SOURCE: Quality Counts, LLC (http://www.qualitycounts.net)

TRUE DATA TO IMPROVE MOBILITY

Type of report: Midblock Count - Volume Data

LOCATION: CR 340 S of CR 335 **QC JOB #:** 171787150

SPECIFIC LOCATION: **DIRECTION:** NB

CITY/STATE: Burnet, TX **DATE:** Sep 23 2025 - Sep 23 2025

Start Time	Mon	Tue 23 Sep 25	Wed	Thu	Fri	Average Weekday Hourly Traffic	Sat	Sun	Average Week Hourly Traffic	Average Week Profile
12:00 AM		0				0			0	
01:00 AM		0				0			0	
02:00 AM		0				0			0	
03:00 AM		1				1			1	
04:00 AM		0				0			0	
05:00 AM		0				0			0	
06:00 AM		0				0			0	
07:00 AM		**7**				**7**			**7**	
08:00 AM		6				6			6	
09:00 AM		6				6			6	
10:00 AM		7				7			7	
11:00 AM		7				7			7	
12:00 PM		5				5			5	
01:00 PM		8				8			8	
02:00 PM		9				9			9	
03:00 PM		6				6			6	
04:00 PM		11				11			11	
05:00 PM		**16**				**16**			**16**	
06:00 PM		10				10			10	
07:00 PM		10				10			10	
08:00 PM		3				3			3	
09:00 PM		1				1			1	
10:00 PM		3				3			3	
11:00 PM		2				2			2	
Day Total		118				118			118	
% Weekday Average		100%								
% Week Average		100%				100%				
AM Peak Volume		7:00 AM 7				7:00 AM 7			7:00 AM 7	
PM Peak Volume		5:00 PM 16				5:00 PM 16			5:00 PM 16	

Comments:

Report generated on 9/30/2025 3:51 PM

SOURCE: Quality Counts, LLC (http://www.qualitycounts.net)

TRUE DATA TO IMPROVE MOBILITY

Type of report: Midblock Count - Volume Data

LOCATION: CR 340 S of CR 335 **QC JOB #:** 171787150

SPECIFIC LOCATION: **DIRECTION:** NB, SB

CITY/STATE: Burnet, TX **DATE:** Sep 23 2025 - Sep 23 2025

Start Time	Mon	Tue 23 Sep 25	Wed	Thu	Fri	Average Weekday Hourly Traffic	Sat	Sun	Average Week Hourly Traffic	Average Week Profile
12:00 AM		0				0			0	
01:00 AM		0				0			0	
02:00 AM		0				0			0	
03:00 AM		1				1			1	
04:00 AM		0				0			0	
05:00 AM		3				3			3	
06:00 AM		6				6			6	
07:00 AM		15				15			15	
08:00 AM		17				17			17	
09:00 AM		10				10			10	
10:00 AM		10				10			10	
11:00 AM		**20**				**20**			**20**	
12:00 PM		10				10			10	
01:00 PM		19				19			19	
02:00 PM		17				17			17	
03:00 PM		12				12			12	
04:00 PM		20				20			20	
05:00 PM		**21**				**21**			**21**	
06:00 PM		18				18			18	
07:00 PM		12				12			12	
08:00 PM		4				4			4	
09:00 PM		5				5			5	
10:00 PM		4				4			4	
11:00 PM		2				2			2	
Day Total		226				226			226	
% Weekday Average		100%								
% Week Average		100%				100%				
AM Peak Volume		11:00 AM 20				11:00 AM 20			11:00 AM 20	
PM Peak Volume		5:00 PM 21				5:00 PM 21			5:00 PM 21	

Comments:

Report generated on 9/30/2025 3:51 PM

SOURCE: Quality Counts, LLC (http://www.qualitycounts.net)

TRUE DATA TO IMPROVE MOBILITY

Type of report: Midblock Count - Volume Data

LOCATION: CR 340 S of CR 335 **QC JOB #:** 171787150

SPECIFIC LOCATION: **DIRECTION:** SB

CITY/STATE: Burnet, TX **DATE:** Sep 23 2025 - Sep 23 2025

Start Time	Mon	Tue 23 Sep 25	Wed	Thu	Fri	Average Weekday Hourly Traffic	Sat	Sun	Average Week Hourly Traffic	Average Week Profile
12:00 AM		0				0			0	
01:00 AM		0				0			0	
02:00 AM		0				0			0	
03:00 AM		0				0			0	
04:00 AM		0				0			0	
05:00 AM		3				3			3	
06:00 AM		6				6			6	
07:00 AM		8				8			8	
08:00 AM		11				11			11	
09:00 AM		4				4			4	
10:00 AM		3				3			3	
11:00 AM		**13**				**13**			**13**	
12:00 PM		5				5			5	
01:00 PM		**11**				**11**			**11**	
02:00 PM		8				8			8	
03:00 PM		6				6			6	
04:00 PM		9				9			9	
05:00 PM		5				5			5	
06:00 PM		8				8			8	
07:00 PM		2				2			2	
08:00 PM		1				1			1	
09:00 PM		4				4			4	
10:00 PM		1				1			1	
11:00 PM		0				0			0	
Day Total		108				108			108	
% Weekday Average		100%								
% Week Average		100%				100%				
AM Peak Volume		11:00 AM 13				11:00 AM 13			11:00 AM 13	
PM Peak Volume		1:00 PM 11				1:00 PM 11			1:00 PM 11	

Comments:

Report generated on 9/30/2025 3:51 PM

SOURCE: Quality Counts, LLC (http://www.qualitycounts.net)

TRUE DATA TO IMPROVE MOBILITY

Type of report: Midblock Count - Volume Data

LOCATION: W FM 243 S of CR 336 **QC JOB #:** 171787151

SPECIFIC LOCATION: **DIRECTION:** NB

CITY/STATE: Burnet, TX **DATE:** Sep 17 2025 - Sep 17 2025

Start Time	Mon	Tue	Wed 17 Sep 25	Thu	Fri	Average Weekday Hourly Traffic	Sat	Sun	Average Week Hourly Traffic	Average Week Profile
12:00 AM			2			2			2	
01:00 AM			0			0			0	
02:00 AM			0			0			0	
03:00 AM			1			1			1	
04:00 AM			1			1			1	
05:00 AM			8			8			8	
06:00 AM			22			22			22	
07:00 AM			**36**			**36**			**36**	
08:00 AM			36			36			36	
09:00 AM			26			26			26	
10:00 AM			24			24			24	
11:00 AM			25			25			25	
12:00 PM			17			17			17	
01:00 PM			26			26			26	
02:00 PM			**35**			**35**			**35**	
03:00 PM			24			24			24	
04:00 PM			35			35			35	
05:00 PM			31			31			31	
06:00 PM			24			24			24	
07:00 PM			15			15			15	
08:00 PM			11			11			11	
09:00 PM			4			4			4	
10:00 PM			1			1			1	
11:00 PM			1			1			1	
Day Total			405			405			405	
% Weekday Average			100%							
% Week Average			100%			100%				
AM Peak Volume			7:00 AM 36			7:00 AM 36			7:00 AM 36	
PM Peak Volume			2:00 PM 35			2:00 PM 35			2:00 PM 35	

Comments:

Report generated on 9/30/2025 3:51 PM

SOURCE: Quality Counts, LLC (http://www.qualitycounts.net)

TRUE DATA TO IMPROVE MOBILITY

Type of report: Midblock Count - Volume Data

LOCATION: W FM 243 S of CR 336 **QC JOB #:** 171787151

SPECIFIC LOCATION: **DIRECTION:** NB, SB

CITY/STATE: Burnet, TX **DATE:** Sep 17 2025 - Sep 17 2025

Start Time	Mon	Tue	Wed 17 Sep 25	Thu	Fri	Average Weekday Hourly Traffic	Sat	Sun	Average Week Hourly Traffic	Average Week Profile
12:00 AM			5			5			5	
01:00 AM			0			0			0	
02:00 AM			1			1			1	
03:00 AM			1			1			1	
04:00 AM			3			3			3	
05:00 AM			13			13			13	
06:00 AM			35			35			35	
07:00 AM			60			60			60	
08:00 AM			**63**			**63**			**63**	
09:00 AM			60			60			60	
10:00 AM			51			51			51	
11:00 AM			54			54			54	
12:00 PM			40			40			40	
01:00 PM			50			50			50	
02:00 PM			67			67			67	
03:00 PM			51			51			51	
04:00 PM			**80**			**80**			**80**	
05:00 PM			68			68			68	
06:00 PM			41			41			41	
07:00 PM			30			30			30	
08:00 PM			29			29			29	
09:00 PM			13			13			13	
10:00 PM			1			1			1	
11:00 PM			3			3			3	
Day Total			819			819			819	
% Weekday Average			100%							
% Week Average			100%			100%				
AM Peak Volume			8:00 AM 63			8:00 AM 63			8:00 AM 63	
PM Peak Volume			4:00 PM 80			4:00 PM 80			4:00 PM 80	

Comments:

Report generated on 9/30/2025 3:51 PM

SOURCE: Quality Counts, LLC (http://www.qualitycounts.net)

TRUE DATA TO IMPROVE MOBILITY

Type of report: Midblock Count - Volume Data

LOCATION: W FM 243 S of CR 336 **QC JOB #:** 171787151

SPECIFIC LOCATION: **DIRECTION:** SB

CITY/STATE: Burnet, TX **DATE:** Sep 17 2025 - Sep 17 2025

Start Time	Mon	Tue	Wed	Thu	Fri	Average Weekday Hourly Traffic	Sat	Sun	Average Week Hourly Traffic	Average Week Profile
			17 Sep 25							
12:00 AM			3			3			3	
01:00 AM			0			0			0	
02:00 AM			1			1			1	
03:00 AM			0			0			0	
04:00 AM			2			2			2	
05:00 AM			5			5			5	
06:00 AM			13			13			13	
07:00 AM			24			24			24	
08:00 AM			27			27			27	
09:00 AM			**34**			**34**			**34**	
10:00 AM			27			27			27	
11:00 AM			29			29			29	
12:00 PM			23			23			23	
01:00 PM			24			24			24	
02:00 PM			32			32			32	
03:00 PM			27			27			27	
04:00 PM			**45**			**45**			**45**	
05:00 PM			37			37			37	
06:00 PM			17			17			17	
07:00 PM			15			15			15	
08:00 PM			18			18			18	
09:00 PM			9			9			9	
10:00 PM			0			0			0	
11:00 PM			2			2			2	
Day Total			414			414			414	
% Weekday Average			100%							
% Week Average			100%			100%				
AM Peak Volume			9:00 AM 34			9:00 AM 34			9:00 AM 34	
PM Peak Volume			4:00 PM 45			4:00 PM 45			4:00 PM 45	

Comments:

Report generated on 9/30/2025 3:51 PM

SOURCE: Quality Counts, LLC (http://www.qualitycounts.net)

TRUE DATA TO IMPROVE MOBILITY

Type of report: Midblock Count - Volume Data

LOCATION: CR 336 W of W FM 243 **QC JOB #:** 171787152

SPECIFIC LOCATION: **DIRECTION:** EB

CITY/STATE: Burnet, TX **DATE:** Sep 17 2025 - Sep 17 2025

Start Time	Mon	Tue	Wed 17 Sep 25	Thu	Fri	Average Weekday Hourly Traffic	Sat	Sun	Average Week Hourly Traffic	Average Week Profile
12:00 AM			0			0			0	
01:00 AM			0			0			0	
02:00 AM			0			0			0	
03:00 AM			0			0			0	
04:00 AM			3			3			3	
05:00 AM			7			7			7	
06:00 AM			**23**			**23**			**23**	
07:00 AM			11			11			11	
08:00 AM			12			12			12	
09:00 AM			18			18			18	
10:00 AM			14			14			14	
11:00 AM			7			7			7	
12:00 PM			**10**			**10**			**10**	
01:00 PM			7			7			7	
02:00 PM			10			10			10	
03:00 PM			3			3			3	
04:00 PM			7			7			7	
05:00 PM			8			8			8	
06:00 PM			5			5			5	
07:00 PM			6			6			6	
08:00 PM			1			1			1	
09:00 PM			5			5			5	
10:00 PM			0			0			0	
11:00 PM			0			0			0	
Day Total			157			157			157	
% Weekday Average			100%							
% Week Average			100%			100%				
AM Peak Volume			6:00 AM 23			6:00 AM 23			6:00 AM 23	
PM Peak Volume			12:00 PM 10			12:00 PM 10			12:00 PM 10	

Comments:

Report generated on 9/30/2025 3:51 PM

SOURCE: Quality Counts, LLC (http://www.qualitycounts.net)

TRUE DATA TO IMPROVE MOBILITY

Type of report: Midblock Count - Volume Data

LOCATION: CR 336 W of W FM 243 **QC JOB #:** 171787152

SPECIFIC LOCATION: **DIRECTION:** EB, WB

CITY/STATE: Burnet, TX **DATE:** Sep 17 2025 - Sep 17 2025

Start Time	Mon	Tue	Wed 17 Sep 25	Thu	Fri	Average Weekday Hourly Traffic	Sat	Sun	Average Week Hourly Traffic	Average Week Profile
12:00 AM			1			1			1	
01:00 AM			0			0			0	
02:00 AM			0			0			0	
03:00 AM			0			0			0	
04:00 AM			4			4			4	
05:00 AM			7			7			7	
06:00 AM			24			24			24	
07:00 AM			15			15			15	
08:00 AM			25			25			25	
09:00 AM			**26**			**26**			**26**	
10:00 AM			23			23			23	
11:00 AM			23			23			23	
12:00 PM			22			22			22	
01:00 PM			15			15			15	
02:00 PM			21			21			21	
03:00 PM			10			10			10	
04:00 PM			27			27			27	
05:00 PM			**31**			**31**			**31**	
06:00 PM			22			22			22	
07:00 PM			16			16			16	
08:00 PM			8			8			8	
09:00 PM			7			7			7	
10:00 PM			1			1			1	
11:00 PM			1			1			1	
Day Total			329			329			329	
% Weekday Average			100%							
% Week Average			100%			100%				
AM Peak Volume			9:00 AM 26			9:00 AM 26			9:00 AM 26	
PM Peak Volume			5:00 PM 31			5:00 PM 31			5:00 PM 31	

Comments:

Report generated on 9/30/2025 3:51 PM

SOURCE: Quality Counts, LLC (http://www.qualitycounts.net)

TRUE DATA TO IMPROVE MOBILITY

Type of report: Midblock Count - Volume Data

LOCATION: CR 336 W of W FM 243 **QC JOB #:** 171787152

SPECIFIC LOCATION: **DIRECTION:** WB

CITY/STATE: Burnet, TX **DATE:** Sep 17 2025 - Sep 17 2025

Start Time	Mon	Tue	Wed 17 Sep 25	Thu	Fri	Average Weekday Hourly Traffic	Sat	Sun	Average Week Hourly Traffic	Average Week Profile
12:00 AM			1			1			1	
01:00 AM			0			0			0	
02:00 AM			0			0			0	
03:00 AM			0			0			0	
04:00 AM			1			1			1	
05:00 AM			0			0			0	
06:00 AM			1			1			1	
07:00 AM			4			4			4	
08:00 AM			13			13			13	
09:00 AM			8			8			8	
10:00 AM			9			9			9	
11:00 AM			**16**			**16**			**16**	
12:00 PM			12			12			12	
01:00 PM			8			8			8	
02:00 PM			11			11			11	
03:00 PM			7			7			7	
04:00 PM			20			20			20	
05:00 PM			**23**			**23**			**23**	
06:00 PM			17			17			17	
07:00 PM			10			10			10	
08:00 PM			7			7			7	
09:00 PM			2			2			2	
10:00 PM			1			1			1	
11:00 PM			1			1			1	
Day Total			172			172			172	
% Weekday Average			100%							
% Week Average			100%			100%				
AM Peak Volume			11:00 AM 16			11:00 AM 16			11:00 AM 16	
PM Peak Volume			5:00 PM 23			5:00 PM 23			5:00 PM 23	

Comments:

Report generated on 9/30/2025 3:51 PM

SOURCE: Quality Counts, LLC (http://www.qualitycounts.net)

TRUE DATA TO IMPROVE MOBILITY

Type of report: Midblock Count - Volume Data

LOCATION: S Boundary St N of Valley St/CR 340 **QC JOB #:** 171787153

SPECIFIC LOCATION: **DIRECTION:** NB

CITY/STATE: Burnet, TX **DATE:** Sep 17 2025 - Sep 17 2025

Start Time	Mon	Tue	Wed 17 Sep 25	Thu	Fri	Average Weekday Hourly Traffic	Sat	Sun	Average Week Hourly Traffic	Average Week Profile
12:00 AM			0			0			0	
01:00 AM			0			0			0	
02:00 AM			0			0			0	
03:00 AM			0			0			0	
04:00 AM			2			2			2	
05:00 AM			3			3			3	
06:00 AM			5			5			5	
07:00 AM			**12**			**12**			**12**	
08:00 AM			6			6			6	
09:00 AM			4			4			4	
10:00 AM			2			2			2	
11:00 AM			6			6			6	
12:00 PM			9			9			9	
01:00 PM			9			9			9	
02:00 PM			7			7			7	
03:00 PM			**10**			**10**			**10**	
04:00 PM			7			7			7	
05:00 PM			8			8			8	
06:00 PM			7			7			7	
07:00 PM			8			8			8	
08:00 PM			3			3			3	
09:00 PM			7			7			7	
10:00 PM			2			2			2	
11:00 PM			2			2			2	
Day Total			119			119			119	
% Weekday Average			100%							
% Week Average			100%			100%				
AM Peak Volume			7:00 AM 12			7:00 AM 12			7:00 AM 12	
PM Peak Volume			3:00 PM 10			3:00 PM 10			3:00 PM 10	

Comments:

Report generated on 9/30/2025 3:51 PM

SOURCE: Quality Counts, LLC (http://www.qualitycounts.net)

TRUE DATA TO IMPROVE MOBILITY

Type of report: Midblock Count - Volume Data

LOCATION: S Boundary St N of Valley St/CR 340 **QC JOB #:** 171787153

SPECIFIC LOCATION: **DIRECTION:** NB, SB

CITY/STATE: Burnet, TX **DATE:** Sep 17 2025 - Sep 17 2025

Start Time	Mon	Tue	Wed 17 Sep 25	Thu	Fri	Average Weekday Hourly Traffic	Sat	Sun	Average Week Hourly Traffic	Average Week Profile
12:00 AM			0			0			0	
01:00 AM			0			0			0	
02:00 AM			0			0			0	
03:00 AM			0			0			0	
04:00 AM			3			3			3	
05:00 AM			4			4			4	
06:00 AM			12			12			12	
07:00 AM			**16**			**16**			**16**	
08:00 AM			12			12			12	
09:00 AM			10			10			10	
10:00 AM			5			5			5	
11:00 AM			7			7			7	
12:00 PM			13			13			13	
01:00 PM			17			17			17	
02:00 PM			10			10			10	
03:00 PM			**18**			**18**			**18**	
04:00 PM			14			14			14	
05:00 PM			14			14			14	
06:00 PM			11			11			11	
07:00 PM			14			14			14	
08:00 PM			7			7			7	
09:00 PM			8			8			8	
10:00 PM			2			2			2	
11:00 PM			3			3			3	
Day Total			200			200			200	
% Weekday Average			100%							
% Week Average			100%			100%				
AM Peak Volume			7:00 AM 16			7:00 AM 16			7:00 AM 16	
PM Peak Volume			3:00 PM 18			3:00 PM 18			3:00 PM 18	

Comments:

Report generated on 9/30/2025 3:51 PM

SOURCE: Quality Counts, LLC (http://www.qualitycounts.net)

TRUE DATA TO IMPROVE MOBILITY

Type of report: Midblock Count - Volume Data

LOCATION: S Boundary St N of Valley St/CR 340 **QC JOB #:** 171787153

SPECIFIC LOCATION: **DIRECTION:** SB

CITY/STATE: Burnet, TX **DATE:** Sep 17 2025 - Sep 17 2025

Start Time	Mon	Tue	Wed 17 Sep 25	Thu	Fri	Average Weekday Hourly Traffic	Sat	Sun	Average Week Hourly Traffic	Average Week Profile
12:00 AM			0			0			0	
01:00 AM			0			0			0	
02:00 AM			0			0			0	
03:00 AM			0			0			0	
04:00 AM			1			1			1	
05:00 AM			1			1			1	
06:00 AM			**7**			**7**			**7**	
07:00 AM			4			4			4	
08:00 AM			6			6			6	
09:00 AM			6			6			6	
10:00 AM			3			3			3	
11:00 AM			1			1			1	
12:00 PM			4			4			4	
01:00 PM			**8**			**8**			**8**	
02:00 PM			3			3			3	
03:00 PM			8			8			8	
04:00 PM			7			7			7	
05:00 PM			6			6			6	
06:00 PM			4			4			4	
07:00 PM			6			6			6	
08:00 PM			4			4			4	
09:00 PM			1			1			1	
10:00 PM			0			0			0	
11:00 PM			1			1			1	
Day Total			81			81			81	
% Weekday Average			100%							
% Week Average			100%			100%				
AM Peak Volume			6:00 AM 7			6:00 AM 7			6:00 AM 7	
PM Peak Volume			1:00 PM 8			1:00 PM 8			1:00 PM 8	

Comments:

Report generated on 9/30/2025 3:51 PM

SOURCE: Quality Counts, LLC (http://www.qualitycounts.net)

TRUE DATA TO IMPROVE MOBILITY

Type of report: Midblock Count - Volume Data

LOCATION: CR 340 E of S Boundary St
QC JOB #: 171787154
SPECIFIC LOCATION:
DIRECTION: EB
CITY/STATE: Burnet, TX
DATE: Sep 17 2025 - Sep 17 2025

Start Time	Mon	Tue	Wed	Thu	Fri	Average Weekday Hourly Traffic	Sat	Sun	Average Week Hourly Traffic	Average Week Profile
			17 Sep 25							
12:00 AM			0			0			0	
01:00 AM			0			0			0	
02:00 AM			0			0			0	
03:00 AM			0			0			0	
04:00 AM			1			1			1	
05:00 AM			3			3			3	
06:00 AM			16			16			16	
07:00 AM			16			16			16	
08:00 AM			5			5			5	
09:00 AM			9			9			9	
10:00 AM			9			9			9	
11:00 AM			**18**			**18**			**18**	
12:00 PM			9			9			9	
01:00 PM			14			14			14	
02:00 PM			14			14			14	
03:00 PM			13			13			13	
04:00 PM			**16**			**16**			**16**	
05:00 PM			10			10			10	
06:00 PM			10			10			10	
07:00 PM			12			12			12	
08:00 PM			7			7			7	
09:00 PM			3			3			3	
10:00 PM			1			1			1	
11:00 PM			0			0			0	
Day Total			186			186			186	
% Weekday Average			100%							
% Week Average			100%			100%				
AM Peak Volume			11:00 AM 18			11:00 AM 18			11:00 AM 18	
PM Peak Volume			4:00 PM 16			4:00 PM 16			4:00 PM 16	

Comments:

Report generated on 9/30/2025 3:51 PM

SOURCE: Quality Counts, LLC (http://www.qualitycounts.net)

TRUE DATA TO IMPROVE MOBILITY

Type of report: Midblock Count - Volume Data

LOCATION: CR 340 E of S Boundary St
QC JOB #: 171787154
SPECIFIC LOCATION:
DIRECTION: EB, WB
CITY/STATE: Burnet, TX
DATE: Sep 17 2025 - Sep 17 2025

Start Time	Mon	Tue	Wed 17 Sep 25	Thu	Fri	Average Weekday Hourly Traffic	Sat	Sun	Average Week Hourly Traffic	Average Week Profile
12:00 AM			0			0			0	
01:00 AM			0			0			0	
02:00 AM			0			0			0	
03:00 AM			0			0			0	
04:00 AM			1			1			1	
05:00 AM			6			6			6	
06:00 AM			25			25			25	
07:00 AM			**31**			**31**			**31**	
08:00 AM			19			19			19	
09:00 AM			20			20			20	
10:00 AM			22			22			22	
11:00 AM			31			31			31	
12:00 PM			22			22			22	
01:00 PM			29			29			29	
02:00 PM			25			25			25	
03:00 PM			**35**			**35**			**35**	
04:00 PM			35			35			35	
05:00 PM			27			27			27	
06:00 PM			24			24			24	
07:00 PM			21			21			21	
08:00 PM			16			16			16	
09:00 PM			15			15			15	
10:00 PM			3			3			3	
11:00 PM			1			1			1	
Day Total			408			408			408	
% Weekday Average			100%							
% Week Average			100%			100%				
AM Peak Volume			7:00 AM 31			7:00 AM 31			7:00 AM 31	
PM Peak Volume			3:00 PM 35			3:00 PM 35			3:00 PM 35	

Comments:

Report generated on 9/30/2025 3:51 PM

SOURCE: Quality Counts, LLC (http://www.qualitycounts.net)

TRUE DATA TO IMPROVE MOBILITY

Type of report: Midblock Count - Volume Data

LOCATION: CR 340 E of S Boundary St | **QC JOB #:** 171787154

SPECIFIC LOCATION: | **DIRECTION:** WB

CITY/STATE: Burnet, TX | **DATE:** Sep 17 2025 - Sep 17 2025

Start Time	Mon	Tue	Wed 17 Sep 25	Thu	Fri	Average Weekday Hourly Traffic	Sat	Sun	Average Week Hourly Traffic	Average Week Profile
12:00 AM			0			0			0	
01:00 AM			0			0			0	
02:00 AM			0			0			0	
03:00 AM			0			0			0	
04:00 AM			0			0			0	
05:00 AM			3			3			3	
06:00 AM			9			9			9	
07:00 AM			**15**			**15**			**15**	
08:00 AM			14			14			14	
09:00 AM			11			11			11	
10:00 AM			13			13			13	
11:00 AM			13			13			13	
12:00 PM			13			13			13	
01:00 PM			15			15			15	
02:00 PM			11			11			11	
03:00 PM			**22**			**22**			**22**	
04:00 PM			19			19			19	
05:00 PM			17			17			17	
06:00 PM			14			14			14	
07:00 PM			9			9			9	
08:00 PM			9			9			9	
09:00 PM			12			12			12	
10:00 PM			2			2			2	
11:00 PM			1			1			1	
Day Total			222			222			222	
% Weekday Average			100%							
% Week Average			100%			100%				
AM Peak Volume			7:00 AM 15			7:00 AM 15			7:00 AM 15	
PM Peak Volume			3:00 PM 22			3:00 PM 22			3:00 PM 22	

Comments:

Report generated on 9/30/2025 3:51 PM

SOURCE: Quality Counts, LLC (http://www.qualitycounts.net)

TRUE DATA TO IMPROVE MOBILITY

Type of report: Midblock Count - Volume Data

LOCATION: Valley St W of S Boundary St | **QC JOB #:** 171787155

SPECIFIC LOCATION: | **DIRECTION:** EB

CITY/STATE: Burnet, TX | **DATE:** Sep 17 2025 - Sep 17 2025

Start Time	Mon	Tue	Wed 17 Sep 25	Thu	Fri	Average Weekday Hourly Traffic	Sat	Sun	Average Week Hourly Traffic	Average Week Profile
12:00 AM			0			0			0	
01:00 AM			0			0			0	
02:00 AM			0			0			0	
03:00 AM			0			0			0	
04:00 AM			3			3			3	
05:00 AM			6			6			6	
06:00 AM			18			18			18	
07:00 AM			**27**			**27**			**27**	
08:00 AM			10			10			10	
09:00 AM			13			13			13	
10:00 AM			11			11			11	
11:00 AM			22			22			22	
12:00 PM			16			16			16	
01:00 PM			19			19			19	
02:00 PM			**21**			**21**			**21**	
03:00 PM			20			20			20	
04:00 PM			21			21			21	
05:00 PM			17			17			17	
06:00 PM			15			15			15	
07:00 PM			17			17			17	
08:00 PM			9			9			9	
09:00 PM			5			5			5	
10:00 PM			3			3			3	
11:00 PM			2			2			2	
Day Total			275			275			275	
% Weekday Average			100%							
% Week Average			100%			100%				
AM Peak Volume			7:00 AM 27			7:00 AM 27			7:00 AM 27	
PM Peak Volume			2:00 PM 21			2:00 PM 21			2:00 PM 21	

Comments:

Report generated on 9/30/2025 3:51 PM

SOURCE: Quality Counts, LLC (http://www.qualitycounts.net)

TRUE DATA TO IMPROVE MOBILITY

Type of report: Midblock Count - Volume Data

LOCATION: Valley St W of S Boundary St
QC JOB #: 171787155
SPECIFIC LOCATION:
DIRECTION: EB, WB
CITY/STATE: Burnet, TX
DATE: Sep 17 2025 - Sep 17 2025

Start Time	Mon	Tue	Wed 17 Sep 25	Thu	Fri	Average Weekday Hourly Traffic	Sat	Sun	Average Week Hourly Traffic	Average Week Profile
12:00 AM			0			0			0	
01:00 AM			0			0			0	
02:00 AM			0			0			0	
03:00 AM			0			0			0	
04:00 AM			4			4			4	
05:00 AM			10			10			10	
06:00 AM			31			31			31	
07:00 AM			**45**			**45**			**45**	
08:00 AM			29			29			29	
09:00 AM			30			30			30	
10:00 AM			27			27			27	
11:00 AM			34			34			34	
12:00 PM			31			31			31	
01:00 PM			38			38			38	
02:00 PM			35			35			35	
03:00 PM			**47**			**47**			**47**	
04:00 PM			45			45			45	
05:00 PM			39			39			39	
06:00 PM			31			31			31	
07:00 PM			29			29			29	
08:00 PM			21			21			21	
09:00 PM			13			13			13	
10:00 PM			5			5			5	
11:00 PM			4			4			4	
Day Total			548			548			548	
% Weekday Average			100%							
% Week Average			100%			100%				
AM Peak Volume			7:00 AM 45			7:00 AM 45			7:00 AM 45	
PM Peak Volume			3:00 PM 47			3:00 PM 47			3:00 PM 47	

Comments:

Report generated on 9/30/2025 3:51 PM

SOURCE: Quality Counts, LLC (http://www.qualitycounts.net)

TRUE DATA TO IMPROVE MOBILITY

Type of report: Midblock Count - Volume Data

LOCATION: Valley St W of S Boundary St | **QC JOB #:** 171787155

SPECIFIC LOCATION: | **DIRECTION:** WB

CITY/STATE: Burnet, TX | **DATE:** Sep 17 2025 - Sep 17 2025

Start Time	Mon	Tue	Wed	Thu	Fri	Average Weekday Hourly Traffic	Sat	Sun	Average Week Hourly Traffic	Average Week Profile
			17 Sep 25							
12:00 AM			0			0			0	
01:00 AM			0			0			0	
02:00 AM			0			0			0	
03:00 AM			0			0			0	
04:00 AM			1			1			1	
05:00 AM			4			4			4	
06:00 AM			13			13			13	
07:00 AM			18			18			18	
08:00 AM			**19**			**19**			**19**	
09:00 AM			17			17			17	
10:00 AM			16			16			16	
11:00 AM			12			12			12	
12:00 PM			15			15			15	
01:00 PM			19			19			19	
02:00 PM			14			14			14	
03:00 PM			**27**			**27**			**27**	
04:00 PM			24			24			24	
05:00 PM			22			22			22	
06:00 PM			16			16			16	
07:00 PM			12			12			12	
08:00 PM			12			12			12	
09:00 PM			8			8			8	
10:00 PM			2			2			2	
11:00 PM			2			2			2	
Day Total			273			273			273	
% Weekday Average			100%							
% Week Average			100%			100%				
AM Peak Volume			8:00 AM 19			8:00 AM 19			8:00 AM 19	
PM Peak Volume			3:00 PM 27			3:00 PM 27			3:00 PM 27	

Comments:

Report generated on 9/30/2025 3:51 PM

SOURCE: Quality Counts, LLC (http://www.qualitycounts.net)

TRUE DATA TO IMPROVE MOBILITY

Type of report: Midblock Count - Volume Data

LOCATION: CR 340 N of Marble Falls City Limits | **QC JOB #:** 171787156

SPECIFIC LOCATION: | **DIRECTION:** NB

CITY/STATE: Marble Falls, TX | **DATE:** Sep 18 2025 - Sep 18 2025

Start Time	Mon	Tue	Wed	Thu 18 Sep 25	Fri	Average Weekday Hourly Traffic	Sat	Sun	Average Week Hourly Traffic	Average Week Profile
12:00 AM				0		0			0	
01:00 AM				0		0			0	
02:00 AM				0		0			0	
03:00 AM				0		0			0	
04:00 AM				0		0			0	
05:00 AM				0		0			0	
06:00 AM				3		3			3	
07:00 AM				3		3			3	
08:00 AM				7		7			7	
09:00 AM				10		10			10	
10:00 AM				**13**		**13**			**13**	
11:00 AM				13		13			13	
12:00 PM				14		14			14	
01:00 PM				16		16			16	
02:00 PM				10		10			10	
03:00 PM				14		14			14	
04:00 PM				10		10			10	
05:00 PM				**17**		**17**			**17**	
06:00 PM				7		7			7	
07:00 PM				5		5			5	
08:00 PM				5		5			5	
09:00 PM				4		4			4	
10:00 PM				2		2			2	
11:00 PM				0		0			0	
Day Total				153		153			153	
% Weekday Average				100%						
% Week Average				100%		100%				
AM Peak Volume				10:00 AM 13		10:00 AM 13			10:00 AM 13	
PM Peak Volume				5:00 PM 17		5:00 PM 17			5:00 PM 17	

Comments:

Report generated on 9/30/2025 3:51 PM

SOURCE: Quality Counts, LLC (http://www.qualitycounts.net)

TRUE DATA TO IMPROVE MOBILITY

Type of report: Midblock Count - Volume Data

LOCATION: CR 340 N of Marble Falls City Limits
QC JOB #: 171787156
SPECIFIC LOCATION:
DIRECTION: NB, SB
CITY/STATE: Marble Falls, TX
DATE: Sep 18 2025 - Sep 18 2025

Start Time	Mon	Tue	Wed	Thu 18 Sep 25	Fri	Average Weekday Hourly Traffic	Sat	Sun	Average Week Hourly Traffic	Average Week Profile
12:00 AM				1		1			1	
01:00 AM				0		0			0	
02:00 AM				0		0			0	
03:00 AM				0		0			0	
04:00 AM				0		0			0	
05:00 AM				1		1			1	
06:00 AM				10		10			10	
07:00 AM				19		19			19	
08:00 AM				16		16			16	
09:00 AM				**23**		**23**			**23**	
10:00 AM				18		18			18	
11:00 AM				23		23			23	
12:00 PM				**30**		**30**			**30**	
01:00 PM				27		27			27	
02:00 PM				25		25			25	
03:00 PM				22		22			22	
04:00 PM				18		18			18	
05:00 PM				27		27			27	
06:00 PM				11		11			11	
07:00 PM				10		10			10	
08:00 PM				9		9			9	
09:00 PM				7		7			7	
10:00 PM				2		2			2	
11:00 PM				0		0			0	
Day Total				299		299			299	
% Weekday Average				100%						
% Week Average				100%		100%				
AM Peak Volume				9:00 AM 23		9:00 AM 23			9:00 AM 23	
PM Peak Volume				12:00 PM 30		12:00 PM 30			12:00 PM 30	

Comments:

Report generated on 9/30/2025 3:51 PM

SOURCE: Quality Counts, LLC (http://www.qualitycounts.net)

TRUE DATA TO IMPROVE MOBILITY

Type of report: Midblock Count - Volume Data

LOCATION: CR 340 N of Marble Falls City Limits | **QC JOB #:** 171787156

SPECIFIC LOCATION: | **DIRECTION:** SB

CITY/STATE: Marble Falls, TX | **DATE:** Sep 18 2025 - Sep 18 2025

Start Time	Mon	Tue	Wed	Thu 18 Sep 25	Fri	Average Weekday Hourly Traffic	Sat	Sun	Average Week Hourly Traffic	Average Week Profile
12:00 AM				1		1			1	
01:00 AM				0		0			0	
02:00 AM				0		0			0	
03:00 AM				0		0			0	
04:00 AM				0		0			0	
05:00 AM				1		1			1	
06:00 AM				7		7			7	
07:00 AM				**16**		**16**			**16**	
08:00 AM				9		9			9	
09:00 AM				13		13			13	
10:00 AM				5		5			5	
11:00 AM				10		10			10	
12:00 PM				**16**		**16**			**16**	
01:00 PM				11		11			11	
02:00 PM				15		15			15	
03:00 PM				8		8			8	
04:00 PM				8		8			8	
05:00 PM				10		10			10	
06:00 PM				4		4			4	
07:00 PM				5		5			5	
08:00 PM				4		4			4	
09:00 PM				3		3			3	
10:00 PM				0		0			0	
11:00 PM				0		0			0	
Day Total				146		146			146	
% Weekday Average				100%						
% Week Average				100%		100%				
AM Peak Volume				7:00 AM 16		7:00 AM 16			7:00 AM 16	
PM Peak Volume				12:00 PM 16		12:00 PM 16			12:00 PM 16	

Comments:

Report generated on 9/30/2025 3:51 PM

SOURCE: Quality Counts, LLC (http://www.qualitycounts.net)

TRUE DATA TO IMPROVE MOBILITY

Type of report: Midblock Count - Volume Data

LOCATION: CR 341 N of E FM 1431 **QC JOB #:** 171787157

SPECIFIC LOCATION: **DIRECTION:** NB

CITY/STATE: Burnet, TX **DATE:** Sep 16 2025 - Sep 16 2025

Start Time	Mon	Tue 16 Sep 25	Wed	Thu	Fri	Average Weekday Hourly Traffic	Sat	Sun	Average Week Hourly Traffic	Average Week Profile
12:00 AM		0				0			0	
01:00 AM		0				0			0	
02:00 AM		0				0			0	
03:00 AM		0				0			0	
04:00 AM		0				0			0	
05:00 AM		0				0			0	
06:00 AM		3				3			3	
07:00 AM		5				5			5	
08:00 AM		4				4			4	
09:00 AM		**6**				**6**			**6**	
10:00 AM		3				3			3	
11:00 AM		4				4			4	
12:00 PM		7				7			7	
01:00 PM		4				4			4	
02:00 PM		8				8			8	
03:00 PM		7				7			7	
04:00 PM		9				9			9	
05:00 PM		**10**				**10**			**10**	
06:00 PM		2				2			2	
07:00 PM		6				6			6	
08:00 PM		0				0			0	
09:00 PM		1				1			1	
10:00 PM		0				0			0	
11:00 PM		1				1			1	
Day Total		80				80			80	
% Weekday Average		100%								
% Week Average		100%				100%				
AM Peak Volume		9:00 AM 6				9:00 AM 6			9:00 AM 6	
PM Peak Volume		5:00 PM 10				5:00 PM 10			5:00 PM 10	

Comments:

Report generated on 9/30/2025 3:51 PM

SOURCE: Quality Counts, LLC (http://www.qualitycounts.net)

TRUE DATA TO IMPROVE MOBILITY

Type of report: Midblock Count - Volume Data

LOCATION: CR 341 N of E FM 1431 **QC JOB #:** 171787157

SPECIFIC LOCATION: **DIRECTION:** NB, SB

CITY/STATE: Burnet, TX **DATE:** Sep 16 2025 - Sep 16 2025

Start Time	Mon	Tue 16 Sep 25	Wed	Thu	Fri	Average Weekday Hourly Traffic	Sat	Sun	Average Week Hourly Traffic	Average Week Profile
12:00 AM		0				0			0	
01:00 AM		0				0			0	
02:00 AM		0				0			0	
03:00 AM		0				0			0	
04:00 AM		0				0			0	
05:00 AM		2				2			2	
06:00 AM		6				6			6	
07:00 AM		**18**				**18**			**18**	
08:00 AM		13				13			13	
09:00 AM		12				12			12	
10:00 AM		8				8			8	
11:00 AM		6				6			6	
12:00 PM		13				13			13	
01:00 PM		10				10			10	
02:00 PM		13				13			13	
03:00 PM		13				13			13	
04:00 PM		**18**				**18**			**18**	
05:00 PM		17				17			17	
06:00 PM		7				7			7	
07:00 PM		10				10			10	
08:00 PM		0				0			0	
09:00 PM		1				1			1	
10:00 PM		0				0			0	
11:00 PM		1				1			1	
Day Total		168				168			168	
% Weekday Average		100%								
% Week Average		100%				100%				
AM Peak Volume		7:00 AM 18				7:00 AM 18			7:00 AM 18	
PM Peak Volume		4:00 PM 18				4:00 PM 18			4:00 PM 18	

Comments:

Report generated on 9/30/2025 3:51 PM

SOURCE: Quality Counts, LLC (http://www.qualitycounts.net)

TRUE DATA TO IMPROVE MOBILITY

Type of report: Midblock Count - Volume Data

LOCATION: CR 341 N of E FM 1431 **QC JOB #:** 171787157

SPECIFIC LOCATION: **DIRECTION:** SB

CITY/STATE: Burnet, TX **DATE:** Sep 16 2025 - Sep 16 2025

Start Time	Mon	Tue 16 Sep 25	Wed	Thu	Fri	Average Weekday Hourly Traffic	Sat	Sun	Average Week Hourly Traffic	Average Week Profile
12:00 AM		0				0			0	
01:00 AM		0				0			0	
02:00 AM		0				0			0	
03:00 AM		0				0			0	
04:00 AM		0				0			0	
05:00 AM		2				2			2	
06:00 AM		3				3			3	
07:00 AM		**13**				**13**			**13**	
08:00 AM		9				9			9	
09:00 AM		6				6			6	
10:00 AM		5				5			5	
11:00 AM		2				2			2	
12:00 PM		6				6			6	
01:00 PM		6				6			6	
02:00 PM		5				5			5	
03:00 PM		6				6			6	
04:00 PM		**9**				**9**			**9**	
05:00 PM		7				7			7	
06:00 PM		5				5			5	
07:00 PM		4				4			4	
08:00 PM		0				0			0	
09:00 PM		0				0			0	
10:00 PM		0				0			0	
11:00 PM		0				0			0	
Day Total		88				88			88	
% Weekday Average		100%								
% Week Average		100%				100%				
AM Peak Volume		7:00 AM 13				7:00 AM 13			7:00 AM 13	
PM Peak Volume		4:00 PM 9				4:00 PM 9			4:00 PM 9	

Comments:

Report generated on 9/30/2025 3:51 PM

SOURCE: Quality Counts, LLC (http://www.qualitycounts.net)

TRUE DATA TO IMPROVE MOBILITY

Type of report: Midblock Count - Volume Data

LOCATION: E FM 1431 E of CR 341 **QC JOB #:** 171787158

SPECIFIC LOCATION: **DIRECTION:** EB

CITY/STATE: Burnet, TX **DATE:** Sep 16 2025 - Sep 16 2025

Start Time	Mon	Tue 16 Sep 25	Wed	Thu	Fri	Average Weekday Hourly Traffic	Sat	Sun	Average Week Hourly Traffic	Average Week Profile
12:00 AM		8				8			8	
01:00 AM		3				3			3	
02:00 AM		5				5			5	
03:00 AM		4				4			4	
04:00 AM		12				12			12	
05:00 AM		65				65			65	
06:00 AM		114				114			114	
07:00 AM		150				150			150	
08:00 AM		184				184			184	
09:00 AM		**202**				**202**			**202**	
10:00 AM		175				175			175	
11:00 AM		147				147			147	
12:00 PM		186				186			186	
01:00 PM		168				168			168	
02:00 PM		213				213			213	
03:00 PM		247				247			247	
04:00 PM		**339**				**339**			**339**	
05:00 PM		328				328			328	
06:00 PM		189				189			189	
07:00 PM		144				144			144	
08:00 PM		80				80			80	
09:00 PM		29				29			29	
10:00 PM		19				19			19	
11:00 PM		11				11			11	
Day Total		3022				3022			3022	
% Weekday Average		100%								
% Week Average		100%				100%				
AM Peak Volume		9:00 AM 202				9:00 AM 202			9:00 AM 202	
PM Peak Volume		4:00 PM 339				4:00 PM 339			4:00 PM 339	

Comments:

Report generated on 9/30/2025 3:51 PM

SOURCE: Quality Counts, LLC (http://www.qualitycounts.net)

TRUE DATA TO IMPROVE MOBILITY

Type of report: Midblock Count - Volume Data

LOCATION: E FM 1431 E of CR 341 **QC JOB #:** 171787158

SPECIFIC LOCATION: **DIRECTION:** EB, WB

CITY/STATE: Burnet, TX **DATE:** Sep 16 2025 - Sep 16 2025

Start Time	Mon	Tue 16 Sep 25	Wed	Thu	Fri	Average Weekday Hourly Traffic	Sat	Sun	Average Week Hourly Traffic	Average Week Profile
12:00 AM		12				12			12	
01:00 AM		5				5			5	
02:00 AM		6				6			6	
03:00 AM		8				8			8	
04:00 AM		27				27			27	
05:00 AM		125				125			125	
06:00 AM		258				258			258	
07:00 AM		447				447			447	
08:00 AM		**462**				**462**			**462**	
09:00 AM		421				421			421	
10:00 AM		377				377			377	
11:00 AM		329				329			329	
12:00 PM		381				381			381	
01:00 PM		330				330			330	
02:00 PM		394				394			394	
03:00 PM		444				444			444	
04:00 PM		544				544			544	
05:00 PM		**581**				**581**			**581**	
06:00 PM		352				352			352	
07:00 PM		218				218			218	
08:00 PM		147				147			147	
09:00 PM		78				78			78	
10:00 PM		47				47			47	
11:00 PM		17				17			17	
Day Total		6010				6010			6010	
% Weekday Average		100%								
% Week Average		100%				100%				
AM Peak Volume		8:00 AM 462				8:00 AM 462			8:00 AM 462	
PM Peak Volume		5:00 PM 581				5:00 PM 581			5:00 PM 581	

Comments:

Report generated on 9/30/2025 3:51 PM

SOURCE: Quality Counts, LLC (http://www.qualitycounts.net)

TRUE DATA TO IMPROVE MOBILITY

Type of report: Midblock Count - Volume Data

LOCATION: E FM 1431 E of CR 341 **QC JOB #:** 171787158

SPECIFIC LOCATION: **DIRECTION:** WB

CITY/STATE: Burnet, TX **DATE:** Sep 16 2025 - Sep 16 2025

Start Time	Mon	Tue 16 Sep 25	Wed	Thu	Fri	Average Weekday Hourly Traffic	Sat	Sun	Average Week Hourly Traffic	Average Week Profile
12:00 AM		4				4			4	
01:00 AM		2				2			2	
02:00 AM		1				1			1	
03:00 AM		4				4			4	
04:00 AM		15				15			15	
05:00 AM		60				60			60	
06:00 AM		144				144			144	
07:00 AM		**297**				**297**			**297**	
08:00 AM		278				278			278	
09:00 AM		219				219			219	
10:00 AM		202				202			202	
11:00 AM		182				182			182	
12:00 PM		195				195			195	
01:00 PM		162				162			162	
02:00 PM		181				181			181	
03:00 PM		197				197			197	
04:00 PM		205				205			205	
05:00 PM		**253**				**253**			**253**	
06:00 PM		163				163			163	
07:00 PM		74				74			74	
08:00 PM		67				67			67	
09:00 PM		49				49			49	
10:00 PM		28				28			28	
11:00 PM		6				6			6	
Day Total		2988				2988			2988	
% Weekday Average		100%								
% Week Average		100%				100%				
AM Peak Volume		7:00 AM 297				7:00 AM 297			7:00 AM 297	
PM Peak Volume		5:00 PM 253				5:00 PM 253			5:00 PM 253	

Comments:

Report generated on 9/30/2025 3:51 PM

SOURCE: Quality Counts, LLC (http://www.qualitycounts.net)

TRUE DATA TO IMPROVE MOBILITY

Type of report: Midblock Count - Volume Data

LOCATION: E FM 1431 W of CR 341 **QC JOB #:** 171787159

SPECIFIC LOCATION: **DIRECTION:** EB

CITY/STATE: Burnet, TX **DATE:** Sep 16 2025 - Sep 16 2025

Start Time	Mon	Tue 16 Sep 25	Wed	Thu	Fri	Average Weekday Hourly Traffic	Sat	Sun	Average Week Hourly Traffic	Average Week Profile
12:00 AM		8				8			8	
01:00 AM		3				3			3	
02:00 AM		5				5			5	
03:00 AM		4				4			4	
04:00 AM		12				12			12	
05:00 AM		64				64			64	
06:00 AM		116				116			116	
07:00 AM		153				153			153	
08:00 AM		186				186			186	
09:00 AM		**203**				**203**			**203**	
10:00 AM		177				177			177	
11:00 AM		150				150			150	
12:00 PM		190				190			190	
01:00 PM		170				170			170	
02:00 PM		219				219			219	
03:00 PM		252				252			252	
04:00 PM		**346**				**346**			**346**	
05:00 PM		336				336			336	
06:00 PM		190				190			190	
07:00 PM		146				146			146	
08:00 PM		80				80			80	
09:00 PM		30				30			30	
10:00 PM		19				19			19	
11:00 PM		12				12			12	
Day Total		3071				3071			3071	
% Weekday Average		100%								
% Week Average		100%				100%				
AM Peak Volume		9:00 AM 203				9:00 AM 203			9:00 AM 203	
PM Peak Volume		4:00 PM 346				4:00 PM 346			4:00 PM 346	

Comments:

Report generated on 9/30/2025 3:51 PM

SOURCE: Quality Counts, LLC (http://www.qualitycounts.net)

TRUE DATA TO IMPROVE MOBILITY

Type of report: Midblock Count - Volume Data

LOCATION: E FM 1431 W of CR 341 **QC JOB #:** 171787159

SPECIFIC LOCATION: **DIRECTION:** EB, WB

CITY/STATE: Burnet, TX **DATE:** Sep 16 2025 - Sep 16 2025

Start Time	Mon	Tue 16 Sep 25	Wed	Thu	Fri	Average Weekday Hourly Traffic	Sat	Sun	Average Week Hourly Traffic	Average Week Profile
12:00 AM		12				12			12	
01:00 AM		5				5			5	
02:00 AM		6				6			6	
03:00 AM		8				8			8	
04:00 AM		27				27			27	
05:00 AM		125				125			125	
06:00 AM		262				262			262	
07:00 AM		461				461			461	
08:00 AM		**471**				**471**			**471**	
09:00 AM		423				423			423	
10:00 AM		383				383			383	
11:00 AM		333				333			333	
12:00 PM		388				388			388	
01:00 PM		336				336			336	
02:00 PM		403				403			403	
03:00 PM		453				453			453	
04:00 PM		558				558			558	
05:00 PM		**594**				**594**			**594**	
06:00 PM		357				357			357	
07:00 PM		220				220			220	
08:00 PM		147				147			147	
09:00 PM		79				79			79	
10:00 PM		47				47			47	
11:00 PM		18				18			18	
Day Total		6116				6116			6116	
% Weekday Average		100%								
% Week Average		100%				100%				
AM Peak Volume		8:00 AM 471				8:00 AM 471			8:00 AM 471	
PM Peak Volume		5:00 PM 594				5:00 PM 594			5:00 PM 594	

Comments:

Report generated on 9/30/2025 3:51 PM

SOURCE: Quality Counts, LLC (http://www.qualitycounts.net)

TRUE DATA TO IMPROVE MOBILITY

Type of report: Midblock Count - Volume Data

LOCATION: E FM 1431 W of CR 341 **QC JOB #:** 171787159

SPECIFIC LOCATION: **DIRECTION:** WB

CITY/STATE: Burnet, TX **DATE:** Sep 16 2025 - Sep 16 2025

Start Time	Mon	Tue 16 Sep 25	Wed	Thu	Fri	Average Weekday Hourly Traffic	Sat	Sun	Average Week Hourly Traffic	Average Week Profile
12:00 AM		4				4			4	
01:00 AM		2				2			2	
02:00 AM		1				1			1	
03:00 AM		4				4			4	
04:00 AM		15				15			15	
05:00 AM		61				61			61	
06:00 AM		146				146			146	
07:00 AM		**308**				**308**			**308**	
08:00 AM		285				285			285	
09:00 AM		220				220			220	
10:00 AM		206				206			206	
11:00 AM		183				183			183	
12:00 PM		198				198			198	
01:00 PM		166				166			166	
02:00 PM		184				184			184	
03:00 PM		201				201			201	
04:00 PM		212				212			212	
05:00 PM		**258**				**258**			**258**	
06:00 PM		167				167			167	
07:00 PM		74				74			74	
08:00 PM		67				67			67	
09:00 PM		49				49			49	
10:00 PM		28				28			28	
11:00 PM		6				6			6	
Day Total		3045				3045			3045	
% Weekday Average		100%								
% Week Average		100%				100%				
AM Peak Volume		7:00 AM 308				7:00 AM 308			7:00 AM 308	
PM Peak Volume		5:00 PM 258				5:00 PM 258			5:00 PM 258	

Comments:

Report generated on 9/30/2025 3:51 PM

SOURCE: Quality Counts, LLC (http://www.qualitycounts.net)

TRUE DATA TO IMPROVE MOBILITY

Type of report: Midblock Count - Volume Data

LOCATION: FM 2147 East W of CR 401 **QC JOB #:** 171787160

SPECIFIC LOCATION: **DIRECTION:** EB

CITY/STATE: Burnet, TX **DATE:** Sep 16 2025 - Sep 16 2025

Start Time	Mon	Tue 16 Sep 25	Wed	Thu	Fri	Average Weekday Hourly Traffic	Sat	Sun	Average Week Hourly Traffic	Average Week Profile
12:00 AM		3				3			3	
01:00 AM		1				1			1	
02:00 AM		1				1			1	
03:00 AM		1				1			1	
04:00 AM		1				1			1	
05:00 AM		7				7			7	
06:00 AM		23				23			23	
07:00 AM		14				14			14	
08:00 AM		27				27			27	
09:00 AM		36				36			36	
10:00 AM		**40**				**40**			**40**	
11:00 AM		28				28			28	
12:00 PM		43				43			43	
01:00 PM		32				32			32	
02:00 PM		32				32			32	
03:00 PM		40				40			40	
04:00 PM		**55**				**55**			**55**	
05:00 PM		50				50			50	
06:00 PM		29				29			29	
07:00 PM		22				22			22	
08:00 PM		25				25			25	
09:00 PM		10				10			10	
10:00 PM		4				4			4	
11:00 PM		3				3			3	
Day Total		527				527			527	
% Weekday Average		100%								
% Week Average		100%				100%				
AM Peak Volume		10:00 AM 40				10:00 AM 40			10:00 AM 40	
PM Peak Volume		4:00 PM 55				4:00 PM 55			4:00 PM 55	

Comments:

Report generated on 9/30/2025 3:51 PM

SOURCE: Quality Counts, LLC (http://www.qualitycounts.net)

TRUE DATA TO IMPROVE MOBILITY

Type of report: Midblock Count - Volume Data

LOCATION: FM 2147 East W of CR 401 **QC JOB #:** 171787160

SPECIFIC LOCATION: **DIRECTION:** EB, WB

CITY/STATE: Burnet, TX **DATE:** Sep 16 2025 - Sep 16 2025

Start Time	Mon	Tue 16 Sep 25	Wed	Thu	Fri	Average Weekday Hourly Traffic	Sat	Sun	Average Week Hourly Traffic	Average Week Profile
12:00 AM		3				3			3	
01:00 AM		2				2			2	
02:00 AM		2				2			2	
03:00 AM		1				1			1	
04:00 AM		1				1			1	
05:00 AM		19				19			19	
06:00 AM		41				41			41	
07:00 AM		49				49			49	
08:00 AM		63				63			63	
09:00 AM		64				64			64	
10:00 AM		**69**				**69**			**69**	
11:00 AM		64				64			64	
12:00 PM		84				84			84	
01:00 PM		59				59			59	
02:00 PM		66				66			66	
03:00 PM		86				86			86	
04:00 PM		104				104			104	
05:00 PM		**105**				**105**			**105**	
06:00 PM		58				58			58	
07:00 PM		36				36			36	
08:00 PM		34				34			34	
09:00 PM		15				15			15	
10:00 PM		5				5			5	
11:00 PM		5				5			5	
Day Total		1035				1035			1035	
% Weekday Average		100%								
% Week Average		100%				100%				
AM Peak Volume		10:00 AM 69				10:00 AM 69			10:00 AM 69	
PM Peak Volume		5:00 PM 105				5:00 PM 105			5:00 PM 105	

Comments:

Report generated on 9/30/2025 3:51 PM

SOURCE: Quality Counts, LLC (http://www.qualitycounts.net)

TRUE DATA TO IMPROVE MOBILITY

Type of report: Midblock Count - Volume Data

LOCATION: FM 2147 East W of CR 401 **QC JOB #:** 171787160

SPECIFIC LOCATION: **DIRECTION:** WB

CITY/STATE: Burnet, TX **DATE:** Sep 16 2025 - Sep 16 2025

Start Time	Mon	Tue 16 Sep 25	Wed	Thu	Fri	Average Weekday Hourly Traffic	Sat	Sun	Average Week Hourly Traffic	Average Week Profile
12:00 AM		0				0			0	
01:00 AM		1				1			1	
02:00 AM		1				1			1	
03:00 AM		0				0			0	
04:00 AM		0				0			0	
05:00 AM		12				12			12	
06:00 AM		18				18			18	
07:00 AM		35				35			35	
08:00 AM		**36**				**36**			**36**	
09:00 AM		28				28			28	
10:00 AM		29				29			29	
11:00 AM		36				36			36	
12:00 PM		41				41			41	
01:00 PM		27				27			27	
02:00 PM		34				34			34	
03:00 PM		46				46			46	
04:00 PM		49				49			49	
05:00 PM		**55**				**55**			**55**	
06:00 PM		29				29			29	
07:00 PM		14				14			14	
08:00 PM		9				9			9	
09:00 PM		5				5			5	
10:00 PM		1				1			1	
11:00 PM		2				2			2	
Day Total		508				508			508	
% Weekday Average		100%								
% Week Average		100%				100%				
AM Peak Volume		8:00 AM 36				8:00 AM 36			8:00 AM 36	
PM Peak Volume		5:00 PM 55				5:00 PM 55			5:00 PM 55	

Comments:

Report generated on 9/30/2025 3:51 PM

SOURCE: Quality Counts, LLC (http://www.qualitycounts.net)

TRUE DATA TO IMPROVE MOBILITY

Type of report: Midblock Count - Volume Data

LOCATION: FM 2147 East E of CR 401 **QC JOB #:** 171787161

SPECIFIC LOCATION: **DIRECTION:** EB

CITY/STATE: Burnet, TX **DATE:** Sep 16 2025 - Sep 16 2025

Start Time	Mon	Tue 16 Sep 25	Wed	Thu	Fri	Average Weekday Hourly Traffic	Sat	Sun	Average Week Hourly Traffic	Average Week Profile
12:00 AM		0				0			0	
01:00 AM		0				0			0	
02:00 AM		0				0			0	
03:00 AM		0				0			0	
04:00 AM		0				0			0	
05:00 AM		2				2			2	
06:00 AM		20				20			20	
07:00 AM		9				9			9	
08:00 AM		16				16			16	
09:00 AM		16				16			16	
10:00 AM		**24**				**24**			**24**	
11:00 AM		14				14			14	
12:00 PM		25				25			25	
01:00 PM		16				16			16	
02:00 PM		20				20			20	
03:00 PM		25				25			25	
04:00 PM		**33**				**33**			**33**	
05:00 PM		31				31			31	
06:00 PM		22				22			22	
07:00 PM		13				13			13	
08:00 PM		15				15			15	
09:00 PM		10				10			10	
10:00 PM		2				2			2	
11:00 PM		2				2			2	
Day Total		315				315			315	
% Weekday Average		100%								
% Week Average		100%				100%				
AM Peak Volume		10:00 AM 24				10:00 AM 24			10:00 AM 24	
PM Peak Volume		4:00 PM 33				4:00 PM 33			4:00 PM 33	

Comments:

Report generated on 9/30/2025 3:51 PM

SOURCE: Quality Counts, LLC (http://www.qualitycounts.net)

TRUE DATA TO IMPROVE MOBILITY

Type of report: Midblock Count - Volume Data

LOCATION: FM 2147 East E of CR 401 **QC JOB #:** 171787161

SPECIFIC LOCATION: **DIRECTION:** EB, WB

CITY/STATE: Burnet, TX **DATE:** Sep 16 2025 - Sep 16 2025

Start Time	Mon	Tue 16 Sep 25	Wed	Thu	Fri	Average Weekday Hourly Traffic	Sat	Sun	Average Week Hourly Traffic	Average Week Profile
12:00 AM		0				0			0	
01:00 AM		1				1			1	
02:00 AM		0				0			0	
03:00 AM		0				0			0	
04:00 AM		0				0			0	
05:00 AM		7				7			7	
06:00 AM		30				30			30	
07:00 AM		30				30			30	
08:00 AM		40				40			40	
09:00 AM		33				33			33	
10:00 AM		**41**				**41**			**41**	
11:00 AM		33				33			33	
12:00 PM		51				51			51	
01:00 PM		26				26			26	
02:00 PM		35				35			35	
03:00 PM		53				53			53	
04:00 PM		65				65			65	
05:00 PM		**67**				**67**			**67**	
06:00 PM		40				40			40	
07:00 PM		23				23			23	
08:00 PM		20				20			20	
09:00 PM		14				14			14	
10:00 PM		2				2			2	
11:00 PM		2				2			2	
Day Total		613				613			613	
% Weekday Average		100%								
% Week Average		100%				100%				
AM Peak Volume		10:00 AM 41				10:00 AM 41			10:00 AM 41	
PM Peak Volume		5:00 PM 67				5:00 PM 67			5:00 PM 67	

Comments:

Report generated on 9/30/2025 3:51 PM

SOURCE: Quality Counts, LLC (http://www.qualitycounts.net)

TRUE DATA TO IMPROVE MOBILITY

Type of report: Midblock Count - Volume Data

LOCATION: FM 2147 East E of CR 401 **QC JOB #:** 171787161

SPECIFIC LOCATION: **DIRECTION:** WB

CITY/STATE: Burnet, TX **DATE:** Sep 16 2025 - Sep 16 2025

Start Time	Mon	Tue 16 Sep 25	Wed	Thu	Fri	Average Weekday Hourly Traffic	Sat	Sun	Average Week Hourly Traffic	Average Week Profile
12:00 AM		0				0			0	
01:00 AM		1				1			1	
02:00 AM		0				0			0	
03:00 AM		0				0			0	
04:00 AM		0				0			0	
05:00 AM		5				5			5	
06:00 AM		10				10			10	
07:00 AM		21				21			21	
08:00 AM		**24**				**24**			**24**	
09:00 AM		17				17			17	
10:00 AM		17				17			17	
11:00 AM		19				19			19	
12:00 PM		26				26			26	
01:00 PM		10				10			10	
02:00 PM		15				15			15	
03:00 PM		28				28			28	
04:00 PM		32				32			32	
05:00 PM		**36**				**36**			**36**	
06:00 PM		18				18			18	
07:00 PM		10				10			10	
08:00 PM		5				5			5	
09:00 PM		4				4			4	
10:00 PM		0				0			0	
11:00 PM		0				0			0	
Day Total		298				298			298	
% Weekday Average		100%								
% Week Average		100%				100%				
AM Peak Volume		8:00 AM 24				8:00 AM 24			8:00 AM 24	
PM Peak Volume		5:00 PM 36				5:00 PM 36			5:00 PM 36	

Comments:

Report generated on 9/30/2025 3:51 PM

SOURCE: Quality Counts, LLC (http://www.qualitycounts.net)

TRUE DATA TO IMPROVE MOBILITY

Type of report: Midblock Count - Volume Data

LOCATION: CR 401 S of FM 2147 East
QC JOB #: 171787162
SPECIFIC LOCATION:
DIRECTION: NB
CITY/STATE: Burnet, TX
DATE: Sep 16 2025 - Sep 16 2025

Start Time	Mon	Tue 16 Sep 25	Wed	Thu	Fri	Average Weekday Hourly Traffic	Sat	Sun	Average Week Hourly Traffic	Average Week Profile
12:00 AM		0				0			0	
01:00 AM		0				0			0	
02:00 AM		1				1			1	
03:00 AM		0				0			0	
04:00 AM		0				0			0	
05:00 AM		7				7			7	
06:00 AM		10				10			10	
07:00 AM		16				16			16	
08:00 AM		15				15			15	
09:00 AM		15				15			15	
10:00 AM		15				15			15	
11:00 AM		**21**				**21**			**21**	
12:00 PM		19				19			19	
01:00 PM		18				18			18	
02:00 PM		23				23			23	
03:00 PM		23				23			23	
04:00 PM		21				21			21	
05:00 PM		**24**				**24**			**24**	
06:00 PM		15				15			15	
07:00 PM		4				4			4	
08:00 PM		4				4			4	
09:00 PM		4				4			4	
10:00 PM		1				1			1	
11:00 PM		2				2			2	
Day Total		258				258			258	
% Weekday Average		100%								
% Week Average		100%				100%				
AM Peak Volume		11:00 AM 21				11:00 AM 21			11:00 AM 21	
PM Peak Volume		5:00 PM 24				5:00 PM 24			5:00 PM 24	

Comments:

Report generated on 9/30/2025 3:51 PM

SOURCE: Quality Counts, LLC (http://www.qualitycounts.net)

TRUE DATA TO IMPROVE MOBILITY

Type of report: Midblock Count - Volume Data

LOCATION: CR 401 S of FM 2147 East
QC JOB #: 171787162
SPECIFIC LOCATION:
DIRECTION: NB, SB
CITY/STATE: Burnet, TX
DATE: Sep 16 2025 - Sep 16 2025

Start Time	Mon	Tue 16 Sep 25	Wed	Thu	Fri	Average Weekday Hourly Traffic	Sat	Sun	Average Week Hourly Traffic	Average Week Profile
12:00 AM		3				3			3	
01:00 AM		1				1			1	
02:00 AM		2				2			2	
03:00 AM		1				1			1	
04:00 AM		1				1			1	
05:00 AM		12				12			12	
06:00 AM		15				15			15	
07:00 AM		23				23			23	
08:00 AM		29				29			29	
09:00 AM		**39**				**39**			**39**	
10:00 AM		34				34			34	
11:00 AM		39				39			39	
12:00 PM		41				41			41	
01:00 PM		35				35			35	
02:00 PM		39				39			39	
03:00 PM		43				43			43	
04:00 PM		47				47			47	
05:00 PM		**48**				**48**			**48**	
06:00 PM		26				26			26	
07:00 PM		13				13			13	
08:00 PM		14				14			14	
09:00 PM		7				7			7	
10:00 PM		3				3			3	
11:00 PM		3				3			3	
Day Total		518				518			518	
% Weekday Average		100%								
% Week Average		100%				100%				
AM Peak Volume		9:00 AM 39				9:00 AM 39			9:00 AM 39	
PM Peak Volume		5:00 PM 48				5:00 PM 48			5:00 PM 48	

Comments:

Report generated on 9/30/2025 3:51 PM

SOURCE: Quality Counts, LLC (http://www.qualitycounts.net)

TRUE DATA TO IMPROVE MOBILITY

Type of report: Midblock Count - Volume Data

LOCATION: CR 401 S of FM 2147 East
QC JOB #: 171787162
SPECIFIC LOCATION:
DIRECTION: SB
CITY/STATE: Burnet, TX
DATE: Sep 16 2025 - Sep 16 2025

Start Time	Mon	Tue 16 Sep 25	Wed	Thu	Fri	Average Weekday Hourly Traffic	Sat	Sun	Average Week Hourly Traffic	Average Week Profile
12:00 AM		3				3			3	
01:00 AM		1				1			1	
02:00 AM		1				1			1	
03:00 AM		1				1			1	
04:00 AM		1				1			1	
05:00 AM		5				5			5	
06:00 AM		5				5			5	
07:00 AM		7				7			7	
08:00 AM		14				14			14	
09:00 AM		**24**				**24**			**24**	
10:00 AM		19				19			19	
11:00 AM		18				18			18	
12:00 PM		22				22			22	
01:00 PM		17				17			17	
02:00 PM		16				16			16	
03:00 PM		20				20			20	
04:00 PM		**26**				**26**			**26**	
05:00 PM		24				24			24	
06:00 PM		11				11			11	
07:00 PM		9				9			9	
08:00 PM		10				10			10	
09:00 PM		3				3			3	
10:00 PM		2				2			2	
11:00 PM		1				1			1	
Day Total		260				260			260	
% Weekday Average		100%								
% Week Average		100%				100%				
AM Peak Volume		9:00 AM 24				9:00 AM 24			9:00 AM 24	
PM Peak Volume		4:00 PM 26				4:00 PM 26			4:00 PM 26	

Comments:

Report generated on 9/30/2025 3:51 PM

SOURCE: Quality Counts, LLC (http://www.qualitycounts.net)

TRUE DATA TO IMPROVE MOBILITY

Type of report: Midblock Count - Volume Data

LOCATION: CR 401 N of SH 71 **QC JOB #:** 171787163

SPECIFIC LOCATION: **DIRECTION:** NB

CITY/STATE: Burnet, TX **DATE:** Sep 16 2025 - Sep 16 2025

Start Time	Mon	Tue 16 Sep 25	Wed	Thu	Fri	Average Weekday Hourly Traffic	Sat	Sun	Average Week Hourly Traffic	Average Week Profile
12:00 AM		0				0			0	
01:00 AM		0				0			0	
02:00 AM		0				0			0	
03:00 AM		0				0			0	
04:00 AM		0				0			0	
05:00 AM		2				2			2	
06:00 AM		2				2			2	
07:00 AM		**20**				**20**			**20**	
08:00 AM		11				11			11	
09:00 AM		13				13			13	
10:00 AM		5				5			5	
11:00 AM		13				13			13	
12:00 PM		12				12			12	
01:00 PM		12				12			12	
02:00 PM		11				11			11	
03:00 PM		**24**				**24**			**24**	
04:00 PM		17				17			17	
05:00 PM		18				18			18	
06:00 PM		14				14			14	
07:00 PM		4				4			4	
08:00 PM		2				2			2	
09:00 PM		8				8			8	
10:00 PM		1				1			1	
11:00 PM		2				2			2	
Day Total		191				191			191	
% Weekday Average		100%								
% Week Average		100%				100%				
AM Peak Volume		7:00 AM 20				7:00 AM 20			7:00 AM 20	
PM Peak Volume		3:00 PM 24				3:00 PM 24			3:00 PM 24	

Comments:

Report generated on 9/30/2025 3:51 PM

SOURCE: Quality Counts, LLC (http://www.qualitycounts.net)

TRUE DATA TO IMPROVE MOBILITY

Type of report: Midblock Count - Volume Data

LOCATION: CR 401 N of SH 71 **QC JOB #:** 171787163

SPECIFIC LOCATION: **DIRECTION:** NB, SB

CITY/STATE: Burnet, TX **DATE:** Sep 16 2025 - Sep 16 2025

Start Time	Mon	Tue 16 Sep 25	Wed	Thu	Fri	Average Weekday Hourly Traffic	Sat	Sun	Average Week Hourly Traffic	Average Week Profile
12:00 AM		3				3			3	
01:00 AM		0				0			0	
02:00 AM		0				0			0	
03:00 AM		0				0			0	
04:00 AM		1				1			1	
05:00 AM		11				11			11	
06:00 AM		11				11			11	
07:00 AM		29				29			29	
08:00 AM		28				28			28	
09:00 AM		**30**				**30**			**30**	
10:00 AM		18				18			18	
11:00 AM		28				28			28	
12:00 PM		18				18			18	
01:00 PM		25				25			25	
02:00 PM		24				24			24	
03:00 PM		**38**				**38**			**38**	
04:00 PM		38				38			38	
05:00 PM		36				36			36	
06:00 PM		21				21			21	
07:00 PM		8				8			8	
08:00 PM		10				10			10	
09:00 PM		9				9			9	
10:00 PM		2				2			2	
11:00 PM		3				3			3	
Day Total		391				391			391	
% Weekday Average		100%								
% Week Average		100%				100%				
AM Peak Volume		9:00 AM 30				9:00 AM 30			9:00 AM 30	
PM Peak Volume		3:00 PM 38				3:00 PM 38			3:00 PM 38	

Comments:

Report generated on 9/30/2025 3:51 PM

SOURCE: Quality Counts, LLC (http://www.qualitycounts.net)

TRUE DATA TO IMPROVE MOBILITY

Type of report: Midblock Count - Volume Data

LOCATION: CR 401 N of SH 71 **QC JOB #:** 171787163

SPECIFIC LOCATION: **DIRECTION:** SB

CITY/STATE: Burnet, TX **DATE:** Sep 16 2025 - Sep 16 2025

Start Time	Mon	Tue 16 Sep 25	Wed	Thu	Fri	Average Weekday Hourly Traffic	Sat	Sun	Average Week Hourly Traffic	Average Week Profile
12:00 AM		3				3			3	
01:00 AM		0				0			0	
02:00 AM		0				0			0	
03:00 AM		0				0			0	
04:00 AM		1				1			1	
05:00 AM		9				9			9	
06:00 AM		9				9			9	
07:00 AM		9				9			9	
08:00 AM		**17**				**17**			**17**	
09:00 AM		17				17			17	
10:00 AM		13				13			13	
11:00 AM		15				15			15	
12:00 PM		6				6			6	
01:00 PM		13				13			13	
02:00 PM		13				13			13	
03:00 PM		14				14			14	
04:00 PM		**21**				**21**			**21**	
05:00 PM		18				18			18	
06:00 PM		7				7			7	
07:00 PM		4				4			4	
08:00 PM		8				8			8	
09:00 PM		1				1			1	
10:00 PM		1				1			1	
11:00 PM		1				1			1	
Day Total		200				200			200	
% Weekday Average		100%								
% Week Average		100%				100%				
AM Peak Volume		8:00 AM 17				8:00 AM 17			8:00 AM 17	
PM Peak Volume		4:00 PM 21				4:00 PM 21			4:00 PM 21	

Comments:

Report generated on 9/30/2025 3:51 PM

SOURCE: Quality Counts, LLC (http://www.qualitycounts.net)

TRUE DATA TO IMPROVE MOBILITY

Type of report: Midblock Count - Volume Data

LOCATION: SH 71 E of CR 401 **QC JOB #:** 171787164

SPECIFIC LOCATION: **DIRECTION:** EB

CITY/STATE: Burnet, TX **DATE:** Sep 16 2025 - Sep 16 2025

Start Time	Mon	Tue 16 Sep 25	Wed	Thu	Fri	Average Weekday Hourly Traffic	Sat	Sun	Average Week Hourly Traffic	Average Week Profile
12:00 AM		23				23			23	
01:00 AM		29				29			29	
02:00 AM		15				15			15	
03:00 AM		31				31			31	
04:00 AM		85				85			85	
05:00 AM		217				217			217	
06:00 AM		405				405			405	
07:00 AM		**682**				**682**			**682**	
08:00 AM		658				658			658	
09:00 AM		508				508			508	
10:00 AM		451				451			451	
11:00 AM		492				492			492	
12:00 PM		497				497			497	
01:00 PM		492				492			492	
02:00 PM		530				530			530	
03:00 PM		506				506			506	
04:00 PM		**582**				**582**			**582**	
05:00 PM		542				542			542	
06:00 PM		358				358			358	
07:00 PM		266				266			266	
08:00 PM		181				181			181	
09:00 PM		75				75			75	
10:00 PM		49				49			49	
11:00 PM		27				27			27	
Day Total		7701				7701			7701	
% Weekday Average		100%								
% Week Average		100%				100%				
AM Peak Volume		7:00 AM 682				7:00 AM 682			7:00 AM 682	
PM Peak Volume		4:00 PM 582				4:00 PM 582			4:00 PM 582	

Comments:

Report generated on 9/30/2025 3:51 PM

SOURCE: Quality Counts, LLC (http://www.qualitycounts.net)

TRUE DATA TO IMPROVE MOBILITY

Type of report: Midblock Count - Volume Data

LOCATION: SH 71 E of CR 401 **QC JOB #:** 171787164

SPECIFIC LOCATION: **DIRECTION:** EB, WB

CITY/STATE: Burnet, TX **DATE:** Sep 16 2025 - Sep 16 2025

Start Time	Mon	Tue 16 Sep 25	Wed	Thu	Fri	Average Weekday Hourly Traffic	Sat	Sun	Average Week Hourly Traffic	Average Week Profile
12:00 AM		72				72			72	
01:00 AM		66				66			66	
02:00 AM		49				49			49	
03:00 AM		53				53			53	
04:00 AM		130				130			130	
05:00 AM		332				332			332	
06:00 AM		714				714			714	
07:00 AM		**1292**				**1292**			**1292**	
08:00 AM		1164				1164			1164	
09:00 AM		959				959			959	
10:00 AM		968				968			968	
11:00 AM		999				999			999	
12:00 PM		989				989			989	
01:00 PM		998				998			998	
02:00 PM		1078				1078			1078	
03:00 PM		1165				1165			1165	
04:00 PM		**1293**				**1293**			**1293**	
05:00 PM		1217				1217			1217	
06:00 PM		792				792			792	
07:00 PM		554				554			554	
08:00 PM		365				365			365	
09:00 PM		225				225			225	
10:00 PM		133				133			133	
11:00 PM		92				92			92	
Day Total		15699				15699			15699	
% Weekday Average		100%								
% Week Average		100%				100%				
AM Peak Volume		7:00 AM 1292				7:00 AM 1292			7:00 AM 1292	
PM Peak Volume		4:00 PM 1293				4:00 PM 1293			4:00 PM 1293	

Comments:

Report generated on 9/30/2025 3:51 PM

SOURCE: Quality Counts, LLC (http://www.qualitycounts.net)

TRUE DATA TO IMPROVE MOBILITY

Type of report: Midblock Count - Volume Data

LOCATION: SH 71 E of CR 401 **QC JOB #:** 171787164

SPECIFIC LOCATION: **DIRECTION:** WB

CITY/STATE: Burnet, TX **DATE:** Sep 16 2025 - Sep 16 2025

Start Time	Mon	Tue 16 Sep 25	Wed	Thu	Fri	Average Weekday Hourly Traffic	Sat	Sun	Average Week Hourly Traffic	Average Week Profile
12:00 AM		49				49			49	
01:00 AM		37				37			37	
02:00 AM		34				34			34	
03:00 AM		22				22			22	
04:00 AM		45				45			45	
05:00 AM		115				115			115	
06:00 AM		309				309			309	
07:00 AM		**610**				**610**			**610**	
08:00 AM		506				506			506	
09:00 AM		451				451			451	
10:00 AM		517				517			517	
11:00 AM		507				507			507	
12:00 PM		492				492			492	
01:00 PM		506				506			506	
02:00 PM		548				548			548	
03:00 PM		659				659			659	
04:00 PM		**711**				**711**			**711**	
05:00 PM		675				675			675	
06:00 PM		434				434			434	
07:00 PM		288				288			288	
08:00 PM		184				184			184	
09:00 PM		150				150			150	
10:00 PM		84				84			84	
11:00 PM		65				65			65	
Day Total		7998				7998			7998	
% Weekday Average		100%								
% Week Average		100%				100%				
AM Peak Volume		7:00 AM 610				7:00 AM 610			7:00 AM 610	
PM Peak Volume		4:00 PM 711				4:00 PM 711			4:00 PM 711	

Comments:

Report generated on 9/30/2025 3:51 PM

SOURCE: Quality Counts, LLC (http://www.qualitycounts.net)

TRUE DATA TO IMPROVE MOBILITY

Type of report: Midblock Count - Volume Data

LOCATION: CR 401 S of SH 71 **QC JOB #:** 171787165

SPECIFIC LOCATION: **DIRECTION:** NB

CITY/STATE: Burnet, TX **DATE:** Sep 16 2025 - Sep 16 2025

Start Time	Mon	Tue 16 Sep 25	Wed	Thu	Fri	Average Weekday Hourly Traffic	Sat	Sun	Average Week Hourly Traffic	Average Week Profile
12:00 AM		1				1			1	
01:00 AM		1				1			1	
02:00 AM		0				0			0	
03:00 AM		0				0			0	
04:00 AM		1				1			1	
05:00 AM		10				10			10	
06:00 AM		21				21			21	
07:00 AM		**40**				**40**			**40**	
08:00 AM		30				30			30	
09:00 AM		21				21			21	
10:00 AM		28				28			28	
11:00 AM		24				24			24	
12:00 PM		22				22			22	
01:00 PM		25				25			25	
02:00 PM		18				18			18	
03:00 PM		18				18			18	
04:00 PM		**29**				**29**			**29**	
05:00 PM		15				15			15	
06:00 PM		12				12			12	
07:00 PM		7				7			7	
08:00 PM		1				1			1	
09:00 PM		2				2			2	
10:00 PM		1				1			1	
11:00 PM		0				0			0	
Day Total		327				327			327	
% Weekday Average		100%								
% Week Average		100%				100%				
AM Peak Volume		7:00 AM 40				7:00 AM 40			7:00 AM 40	
PM Peak Volume		4:00 PM 29				4:00 PM 29			4:00 PM 29	

Comments:

Report generated on 9/30/2025 3:51 PM

SOURCE: Quality Counts, LLC (http://www.qualitycounts.net)

TRUE DATA TO IMPROVE MOBILITY

Type of report: Midblock Count - Volume Data

LOCATION: CR 401 S of SH 71 **QC JOB #:** 171787165

SPECIFIC LOCATION: **DIRECTION:** NB, SB

CITY/STATE: Burnet, TX **DATE:** Sep 16 2025 - Sep 16 2025

Start Time	Mon	Tue 16 Sep 25	Wed	Thu	Fri	Average Weekday Hourly Traffic	Sat	Sun	Average Week Hourly Traffic	Average Week Profile
12:00 AM		2				2			2	
01:00 AM		2				2			2	
02:00 AM		1				1			1	
03:00 AM		1				1			1	
04:00 AM		2				2			2	
05:00 AM		10				10			10	
06:00 AM		26				26			26	
07:00 AM		**61**				**61**			**61**	
08:00 AM		59				59			59	
09:00 AM		48				48			48	
10:00 AM		49				49			49	
11:00 AM		52				52			52	
12:00 PM		39				39			39	
01:00 PM		45				45			45	
02:00 PM		39				39			39	
03:00 PM		57				57			57	
04:00 PM		**71**				**71**			**71**	
05:00 PM		40				40			40	
06:00 PM		30				30			30	
07:00 PM		20				20			20	
08:00 PM		12				12			12	
09:00 PM		7				7			7	
10:00 PM		3				3			3	
11:00 PM		4				4			4	
Day Total		680				680			680	
% Weekday Average		100%								
% Week Average		100%				100%				
AM Peak Volume		7:00 AM 61				7:00 AM 61			7:00 AM 61	
PM Peak Volume		4:00 PM 71				4:00 PM 71			4:00 PM 71	

Comments:

Report generated on 9/30/2025 3:51 PM

SOURCE: Quality Counts, LLC (http://www.qualitycounts.net)

TRUE DATA TO IMPROVE MOBILITY

Type of report: Midblock Count - Volume Data

LOCATION: CR 401 S of SH 71 **QC JOB #:** 171787165

SPECIFIC LOCATION: **DIRECTION:** SB

CITY/STATE: Burnet, TX **DATE:** Sep 16 2025 - Sep 16 2025

Start Time	Mon	Tue 16 Sep 25	Wed	Thu	Fri	Average Weekday Hourly Traffic	Sat	Sun	Average Week Hourly Traffic	Average Week Profile
12:00 AM		1				1			1	
01:00 AM		1				1			1	
02:00 AM		1				1			1	
03:00 AM		1				1			1	
04:00 AM		1				1			1	
05:00 AM		0				0			0	
06:00 AM		5				5			5	
07:00 AM		21				21			21	
08:00 AM		**29**				**29**			**29**	
09:00 AM		27				27			27	
10:00 AM		21				21			21	
11:00 AM		28				28			28	
12:00 PM		17				17			17	
01:00 PM		20				20			20	
02:00 PM		21				21			21	
03:00 PM		39				39			39	
04:00 PM		**42**				**42**			**42**	
05:00 PM		25				25			25	
06:00 PM		18				18			18	
07:00 PM		13				13			13	
08:00 PM		11				11			11	
09:00 PM		5				5			5	
10:00 PM		2				2			2	
11:00 PM		4				4			4	
Day Total		353				353			353	
% Weekday Average		100%								
% Week Average		100%				100%				
AM Peak Volume		8:00 AM 29				8:00 AM 29			8:00 AM 29	
PM Peak Volume		4:00 PM 42				4:00 PM 42			4:00 PM 42	

Comments:

Report generated on 9/30/2025 3:51 PM

SOURCE: Quality Counts, LLC (http://www.qualitycounts.net)

TRUE DATA TO IMPROVE MOBILITY

Type of report: Midblock Count - Volume Data

LOCATION: SH 71 W of CR 401 **QC JOB #:** 171787166

SPECIFIC LOCATION: **DIRECTION:** EB

CITY/STATE: Burnet, TX **DATE:** Sep 16 2025 - Sep 16 2025

Start Time	Mon	Tue 16 Sep 25	Wed	Thu	Fri	Average Weekday Hourly Traffic	Sat	Sun	Average Week Hourly Traffic	Average Week Profile
12:00 AM		22				22			22	
01:00 AM		28				28			28	
02:00 AM		21				21			21	
03:00 AM		30				30			30	
04:00 AM		90				90			90	
05:00 AM		218				218			218	
06:00 AM		405				405			405	
07:00 AM		**653**				**653**			**653**	
08:00 AM		637				637			637	
09:00 AM		495				495			495	
10:00 AM		438				438			438	
11:00 AM		476				476			476	
12:00 PM		487				487			487	
01:00 PM		477				477			477	
02:00 PM		517				517			517	
03:00 PM		500				500			500	
04:00 PM		**566**				**566**			**566**	
05:00 PM		523				523			523	
06:00 PM		356				356			356	
07:00 PM		260				260			260	
08:00 PM		190				190			190	
09:00 PM		75				75			75	
10:00 PM		49				49			49	
11:00 PM		29				29			29	
Day Total		7542				7542			7542	
% Weekday Average		100%								
% Week Average		100%				100%				
AM Peak Volume		7:00 AM 653				7:00 AM 653			7:00 AM 653	
PM Peak Volume		4:00 PM 566				4:00 PM 566			4:00 PM 566	

Comments:

Report generated on 9/30/2025 3:51 PM

SOURCE: Quality Counts, LLC (http://www.qualitycounts.net)

TRUE DATA TO IMPROVE MOBILITY

Type of report: Midblock Count - Volume Data

LOCATION: SH 71 W of CR 401 **QC JOB #:** 171787166

SPECIFIC LOCATION: **DIRECTION:** EB, WB

CITY/STATE: Burnet, TX **DATE:** Sep 16 2025 - Sep 16 2025

Start Time	Mon	Tue 16 Sep 25	Wed	Thu	Fri	Average Weekday Hourly Traffic	Sat	Sun	Average Week Hourly Traffic	Average Week Profile
12:00 AM		56				56			56	
01:00 AM		48				48			48	
02:00 AM		47				47			47	
03:00 AM		43				43			43	
04:00 AM		116				116			116	
05:00 AM		296				296			296	
06:00 AM		632				632			632	
07:00 AM		**1246**				**1246**			**1246**	
08:00 AM		1127				1127			1127	
09:00 AM		928				928			928	
10:00 AM		954				954			954	
11:00 AM		973				973			973	
12:00 PM		973				973			973	
01:00 PM		966				966			966	
02:00 PM		1056				1056			1056	
03:00 PM		1129				1129			1129	
04:00 PM		**1259**				**1259**			**1259**	
05:00 PM		1168				1168			1168	
06:00 PM		769				769			769	
07:00 PM		541				541			541	
08:00 PM		310				310			310	
09:00 PM		171				171			171	
10:00 PM		105				105			105	
11:00 PM		67				67			67	
Day Total		14980				14980			14980	
% Weekday Average		100%								
% Week Average		100%				100%				
AM Peak Volume		7:00 AM 1246				7:00 AM 1246			7:00 AM 1246	
PM Peak Volume		4:00 PM 1259				4:00 PM 1259			4:00 PM 1259	

Comments:

Report generated on 9/30/2025 3:51 PM

SOURCE: Quality Counts, LLC (http://www.qualitycounts.net)

TRUE DATA TO IMPROVE MOBILITY

Type of report: Midblock Count - Volume Data

LOCATION: SH 71 W of CR 401 **QC JOB #:** 171787166

SPECIFIC LOCATION: **DIRECTION:** WB

CITY/STATE: Burnet, TX **DATE:** Sep 16 2025 - Sep 16 2025

Start Time	Mon	Tue 16 Sep 25	Wed	Thu	Fri	Average Weekday Hourly Traffic	Sat	Sun	Average Week Hourly Traffic	Average Week Profile
12:00 AM		34				34			34	
01:00 AM		20				20			20	
02:00 AM		26				26			26	
03:00 AM		13				13			13	
04:00 AM		26				26			26	
05:00 AM		78				78			78	
06:00 AM		227				227			227	
07:00 AM		**593**				**593**			**593**	
08:00 AM		490				490			490	
09:00 AM		433				433			433	
10:00 AM		516				516			516	
11:00 AM		497				497			497	
12:00 PM		486				486			486	
01:00 PM		489				489			489	
02:00 PM		539				539			539	
03:00 PM		629				629			629	
04:00 PM		**693**				**693**			**693**	
05:00 PM		645				645			645	
06:00 PM		413				413			413	
07:00 PM		281				281			281	
08:00 PM		120				120			120	
09:00 PM		96				96			96	
10:00 PM		56				56			56	
11:00 PM		38				38			38	
Day Total		7438				7438			7438	
% Weekday Average		100%								
% Week Average		100%				100%				
AM Peak Volume		7:00 AM 593				7:00 AM 593			7:00 AM 593	
PM Peak Volume		4:00 PM 693				4:00 PM 693			4:00 PM 693	

Comments:

Report generated on 9/30/2025 3:51 PM

SOURCE: Quality Counts, LLC (http://www.qualitycounts.net)

TRUE DATA TO IMPROVE MOBILITY

Type of report: Midblock Count - Volume Data

LOCATION: US 281 N of CR 403 **QC JOB #:** 171787167

SPECIFIC LOCATION: **DIRECTION:** NB

CITY/STATE: Burnet, TX **DATE:** Sep 16 2025 - Sep 16 2025

Start Time	Mon	Tue 16 Sep 25	Wed	Thu	Fri	Average Weekday Hourly Traffic	Sat	Sun	Average Week Hourly Traffic	Average Week Profile
12:00 AM		16				16			16	
01:00 AM		10				10			10	
02:00 AM		15				15			15	
03:00 AM		16				16			16	
04:00 AM		49				49			49	
05:00 AM		105				105			105	
06:00 AM		223				223			223	
07:00 AM		381				381			381	
08:00 AM		**455**				**455**			**455**	
09:00 AM		402				402			402	
10:00 AM		426				426			426	
11:00 AM		379				379			379	
12:00 PM		353				353			353	
01:00 PM		396				396			396	
02:00 PM		399				399			399	
03:00 PM		420				420			420	
04:00 PM		**469**				**469**			**469**	
05:00 PM		404				404			404	
06:00 PM		322				322			322	
07:00 PM		155				155			155	
08:00 PM		104				104			104	
09:00 PM		87				87			87	
10:00 PM		48				48			48	
11:00 PM		20				20			20	
Day Total		5654				5654			5654	
% Weekday Average		100%								
% Week Average		100%				100%				
AM Peak Volume		8:00 AM 455				8:00 AM 455			8:00 AM 455	
PM Peak Volume		4:00 PM 469				4:00 PM 469			4:00 PM 469	

Comments:

Report generated on 9/30/2025 3:51 PM

SOURCE: Quality Counts, LLC (http://www.qualitycounts.net)

TRUE DATA TO IMPROVE MOBILITY

Type of report: Midblock Count - Volume Data

LOCATION: US 281 N of CR 403 **QC JOB #:** 171787167

SPECIFIC LOCATION: **DIRECTION:** NB, SB

CITY/STATE: Burnet, TX **DATE:** Sep 16 2025 - Sep 16 2025

Start Time	Mon	Tue 16 Sep 25	Wed	Thu	Fri	Average Weekday Hourly Traffic	Sat	Sun	Average Week Hourly Traffic	Average Week Profile
12:00 AM		39				39			39	
01:00 AM		15				15			15	
02:00 AM		24				24			24	
03:00 AM		37				37			37	
04:00 AM		81				81			81	
05:00 AM		199				199			199	
06:00 AM		455				455			455	
07:00 AM		744				744			744	
08:00 AM		**836**				**836**			**836**	
09:00 AM		752				752			752	
10:00 AM		787				787			787	
11:00 AM		768				768			768	
12:00 PM		731				731			731	
01:00 PM		781				781			781	
02:00 PM		836				836			836	
03:00 PM		864				864			864	
04:00 PM		**937**				**937**			**937**	
05:00 PM		862				862			862	
06:00 PM		657				657			657	
07:00 PM		357				357			357	
08:00 PM		247				247			247	
09:00 PM		170				170			170	
10:00 PM		86				86			86	
11:00 PM		43				43			43	
Day Total		11308				11308			11308	
% Weekday Average		100%								
% Week Average		100%				100%				
AM Peak Volume		8:00 AM 836				8:00 AM 836			8:00 AM 836	
PM Peak Volume		4:00 PM 937				4:00 PM 937			4:00 PM 937	

Comments:

Report generated on 9/30/2025 3:51 PM

SOURCE: Quality Counts, LLC (http://www.qualitycounts.net)

TRUE DATA TO IMPROVE MOBILITY

Type of report: Midblock Count - Volume Data

LOCATION: US 281 N of CR 403 **QC JOB #:** 171787167

SPECIFIC LOCATION: **DIRECTION:** SB

CITY/STATE: Burnet, TX **DATE:** Sep 16 2025 - Sep 16 2025

Start Time	Mon	Tue 16 Sep 25	Wed	Thu	Fri	Average Weekday Hourly Traffic	Sat	Sun	Average Week Hourly Traffic	Average Week Profile
12:00 AM		23				23			23	
01:00 AM		5				5			5	
02:00 AM		9				9			9	
03:00 AM		21				21			21	
04:00 AM		32				32			32	
05:00 AM		94				94			94	
06:00 AM		232				232			232	
07:00 AM		363				363			363	
08:00 AM		381				381			381	
09:00 AM		350				350			350	
10:00 AM		361				361			361	
11:00 AM		**389**				**389**			**389**	
12:00 PM		378				378			378	
01:00 PM		385				385			385	
02:00 PM		437				437			437	
03:00 PM		444				444			444	
04:00 PM		**468**				**468**			**468**	
05:00 PM		458				458			458	
06:00 PM		335				335			335	
07:00 PM		202				202			202	
08:00 PM		143				143			143	
09:00 PM		83				83			83	
10:00 PM		38				38			38	
11:00 PM		23				23			23	
Day Total		5654				5654			5654	
% Weekday Average		100%								
% Week Average		100%				100%				
AM Peak Volume		11:00 AM 389				11:00 AM 389			11:00 AM 389	
PM Peak Volume		4:00 PM 468				4:00 PM 468			4:00 PM 468	

Comments:

Report generated on 9/30/2025 3:51 PM

SOURCE: Quality Counts, LLC (http://www.qualitycounts.net)

TRUE DATA TO IMPROVE MOBILITY

Type of report: Midblock Count - Volume Data

LOCATION: CR 403 E of US 281 **QC JOB #:** 171787168

SPECIFIC LOCATION: **DIRECTION:** EB

CITY/STATE: Burnet, TX **DATE:** Sep 16 2025 - Sep 16 2025

Start Time	Mon	Tue 16 Sep 25	Wed	Thu	Fri	Average Weekday Hourly Traffic	Sat	Sun	Average Week Hourly Traffic	Average Week Profile
12:00 AM		0				0			0	
01:00 AM		0				0			0	
02:00 AM		0				0			0	
03:00 AM		0				0			0	
04:00 AM		0				0			0	
05:00 AM		1				1			1	
06:00 AM		3				3			3	
07:00 AM		11				11			11	
08:00 AM		16				16			16	
09:00 AM		14				14			14	
10:00 AM		17				17			17	
11:00 AM		**20**				**20**			**20**	
12:00 PM		17				17			17	
01:00 PM		24				24			24	
02:00 PM		27				27			27	
03:00 PM		25				25			25	
04:00 PM		28				28			28	
05:00 PM		**29**				**29**			**29**	
06:00 PM		24				24			24	
07:00 PM		7				7			7	
08:00 PM		12				12			12	
09:00 PM		9				9			9	
10:00 PM		3				3			3	
11:00 PM		0				0			0	
Day Total		287				287			287	
% Weekday Average		100%								
% Week Average		100%				100%				
AM Peak Volume		11:00 AM 20				11:00 AM 20			11:00 AM 20	
PM Peak Volume		5:00 PM 29				5:00 PM 29			5:00 PM 29	

Comments:

Report generated on 9/30/2025 3:51 PM

SOURCE: Quality Counts, LLC (http://www.qualitycounts.net)

TRUE DATA TO IMPROVE MOBILITY

Type of report: Midblock Count - Volume Data

LOCATION: CR 403 E of US 281 **QC JOB #:** 171787168

SPECIFIC LOCATION: **DIRECTION:** EB, WB

CITY/STATE: Burnet, TX **DATE:** Sep 16 2025 - Sep 16 2025

Start Time	Mon	Tue 16 Sep 25	Wed	Thu	Fri	Average Weekday Hourly Traffic	Sat	Sun	Average Week Hourly Traffic	Average Week Profile
12:00 AM		0				0			0	
01:00 AM		0				0			0	
02:00 AM		0				0			0	
03:00 AM		1				1			1	
04:00 AM		1				1			1	
05:00 AM		7				7			7	
06:00 AM		16				16			16	
07:00 AM		**51**				**51**			**51**	
08:00 AM		34				34			34	
09:00 AM		38				38			38	
10:00 AM		41				41			41	
11:00 AM		43				43			43	
12:00 PM		33				33			33	
01:00 PM		44				44			44	
02:00 PM		41				41			41	
03:00 PM		42				42			42	
04:00 PM		53				53			53	
05:00 PM		**56**				**56**			**56**	
06:00 PM		45				45			45	
07:00 PM		16				16			16	
08:00 PM		16				16			16	
09:00 PM		9				9			9	
10:00 PM		5				5			5	
11:00 PM		0				0			0	
Day Total		592				592			592	
% Weekday Average		100%								
% Week Average		100%				100%				
AM Peak Volume		7:00 AM 51				7:00 AM 51			7:00 AM 51	
PM Peak Volume		5:00 PM 56				5:00 PM 56			5:00 PM 56	

Comments:

Report generated on 9/30/2025 3:51 PM

SOURCE: Quality Counts, LLC (http://www.qualitycounts.net)

TRUE DATA TO IMPROVE MOBILITY

Type of report: Midblock Count - Volume Data

LOCATION: CR 403 E of US 281 **QC JOB #:** 171787168

SPECIFIC LOCATION: **DIRECTION:** WB

CITY/STATE: Burnet, TX **DATE:** Sep 16 2025 - Sep 16 2025

Start Time	Mon	Tue 16 Sep 25	Wed	Thu	Fri	Average Weekday Hourly Traffic	Sat	Sun	Average Week Hourly Traffic	Average Week Profile
12:00 AM		0				0			0	
01:00 AM		0				0			0	
02:00 AM		0				0			0	
03:00 AM		1				1			1	
04:00 AM		1				1			1	
05:00 AM		6				6			6	
06:00 AM		13				13			13	
07:00 AM		**40**				**40**			**40**	
08:00 AM		18				18			18	
09:00 AM		24				24			24	
10:00 AM		24				24			24	
11:00 AM		23				23			23	
12:00 PM		16				16			16	
01:00 PM		20				20			20	
02:00 PM		14				14			14	
03:00 PM		17				17			17	
04:00 PM		25				25			25	
05:00 PM		**27**				**27**			**27**	
06:00 PM		21				21			21	
07:00 PM		9				9			9	
08:00 PM		4				4			4	
09:00 PM		0				0			0	
10:00 PM		2				2			2	
11:00 PM		0				0			0	
Day Total		305				305			305	
% Weekday Average		100%								
% Week Average		100%				100%				
AM Peak Volume		7:00 AM 40				7:00 AM 40			7:00 AM 40	
PM Peak Volume		5:00 PM 27				5:00 PM 27			5:00 PM 27	

Comments:

Report generated on 9/30/2025 3:51 PM

SOURCE: Quality Counts, LLC (http://www.qualitycounts.net)

TRUE DATA TO IMPROVE MOBILITY

Type of report: Midblock Count - Volume Data

LOCATION: US 281 S of CR 403 **QC JOB #:** 171787169

SPECIFIC LOCATION: **DIRECTION:** NB

CITY/STATE: Round Mountain, TX **DATE:** Sep 16 2025 - Sep 16 2025

Start Time	Mon	Tue	Wed	Thu	Fri	Average Weekday Hourly Traffic	Sat	Sun	Average Week Hourly Traffic	Average Week Profile
		16 Sep 25								
12:00 AM		16				16			16	
01:00 AM		10				10			10	
02:00 AM		15				15			15	
03:00 AM		16				16			16	
04:00 AM		48				48			48	
05:00 AM		99				99			99	
06:00 AM		215				215			215	
07:00 AM		346				346			346	
08:00 AM		**442**				**442**			**442**	
09:00 AM		386				386			386	
10:00 AM		407				407			407	
11:00 AM		362				362			362	
12:00 PM		342				342			342	
01:00 PM		381				381			381	
02:00 PM		387				387			387	
03:00 PM		410				410			410	
04:00 PM		**451**				**451**			**451**	
05:00 PM		384				384			384	
06:00 PM		307				307			307	
07:00 PM		151				151			151	
08:00 PM		101				101			101	
09:00 PM		89				89			89	
10:00 PM		48				48			48	
11:00 PM		20				20			20	
Day Total		5433				5433			5433	
% Weekday Average		100%								
% Week Average		100%				100%				
AM Peak Volume		8:00 AM 442				8:00 AM 442			8:00 AM 442	
PM Peak Volume		4:00 PM 451				4:00 PM 451			4:00 PM 451	

Comments:

Report generated on 9/30/2025 3:51 PM

SOURCE: Quality Counts, LLC (http://www.qualitycounts.net)

TRUE DATA TO IMPROVE MOBILITY

Type of report: Midblock Count - Volume Data

LOCATION: US 281 S of CR 403 **QC JOB #:** 171787169

SPECIFIC LOCATION: **DIRECTION:** NB, SB

CITY/STATE: Round Mountain, TX **DATE:** Sep 16 2025 - Sep 16 2025

Start Time	Mon	Tue	Wed	Thu	Fri	Average Weekday Hourly Traffic	Sat	Sun	Average Week Hourly Traffic	Average Week Profile
		16 Sep 25								
12:00 AM		39				39			39	
01:00 AM		15				15			15	
02:00 AM		24				24			24	
03:00 AM		38				38			38	
04:00 AM		80				80			80	
05:00 AM		190				190			190	
06:00 AM		450				450			450	
07:00 AM		702				702			702	
08:00 AM		**812**				**812**			**812**	
09:00 AM		728				728			728	
10:00 AM		757				757			757	
11:00 AM		737				737			737	
12:00 PM		707				707			707	
01:00 PM		746				746			746	
02:00 PM		800				800			800	
03:00 PM		837				837			837	
04:00 PM		**897**				**897**			**897**	
05:00 PM		821				821			821	
06:00 PM		624				624			624	
07:00 PM		351				351			351	
08:00 PM		233				233			233	
09:00 PM		165				165			165	
10:00 PM		85				85			85	
11:00 PM		43				43			43	
Day Total		10881				10881			10881	
% Weekday Average		100%								
% Week Average		100%				100%				
AM Peak Volume		8:00 AM 812				8:00 AM 812			8:00 AM 812	
PM Peak Volume		4:00 PM 897				4:00 PM 897			4:00 PM 897	

Comments:

Report generated on 9/30/2025 3:51 PM

SOURCE: Quality Counts, LLC (http://www.qualitycounts.net)

TRUE DATA TO IMPROVE MOBILITY

Type of report: Midblock Count - Volume Data

LOCATION: US 281 S of CR 403 **QC JOB #:** 171787169

SPECIFIC LOCATION: **DIRECTION:** SB

CITY/STATE: Round Mountain, TX **DATE:** Sep 16 2025 - Sep 16 2025

Start Time	Mon	Tue 16 Sep 25	Wed	Thu	Fri	Average Weekday Hourly Traffic	Sat	Sun	Average Week Hourly Traffic	Average Week Profile
12:00 AM		23				23			23	
01:00 AM		5				5			5	
02:00 AM		9				9			9	
03:00 AM		22				22			22	
04:00 AM		32				32			32	
05:00 AM		91				91			91	
06:00 AM		235				235			235	
07:00 AM		356				356			356	
08:00 AM		370				370			370	
09:00 AM		342				342			342	
10:00 AM		350				350			350	
11:00 AM		**375**				**375**			**375**	
12:00 PM		365				365			365	
01:00 PM		365				365			365	
02:00 PM		413				413			413	
03:00 PM		427				427			427	
04:00 PM		**446**				**446**			**446**	
05:00 PM		437				437			437	
06:00 PM		317				317			317	
07:00 PM		200				200			200	
08:00 PM		132				132			132	
09:00 PM		76				76			76	
10:00 PM		37				37			37	
11:00 PM		23				23			23	
Day Total		5448				5448			5448	
% Weekday Average		100%								
% Week Average		100%				100%				
AM Peak Volume		11:00 AM 375				11:00 AM 375			11:00 AM 375	
PM Peak Volume		4:00 PM 446				4:00 PM 446			4:00 PM 446	

Comments:

Report generated on 9/30/2025 3:51 PM

SOURCE: Quality Counts, LLC (http://www.qualitycounts.net)

TRUE DATA TO IMPROVE MOBILITY

Type of report: Midblock Count - Volume Data

LOCATION: CR 403 W of US 281 **QC JOB #:** 171787170

SPECIFIC LOCATION: **DIRECTION:** EB

CITY/STATE: Round Mountain, TX **DATE:** Sep 16 2025 - Sep 16 2025

Start Time	Mon	Tue 16 Sep 25	Wed	Thu	Fri	Average Weekday Hourly Traffic	Sat	Sun	Average Week Hourly Traffic	Average Week Profile
12:00 AM		0				0			0	
01:00 AM		0				0			0	
02:00 AM		0				0			0	
03:00 AM		0				0			0	
04:00 AM		0				0			0	
05:00 AM		0				0			0	
06:00 AM		**1**				**1**			**1**	
07:00 AM		0				0			0	
08:00 AM		0				0			0	
09:00 AM		1				1			1	
10:00 AM		1				1			1	
11:00 AM		0				0			0	
12:00 PM		1				1			1	
01:00 PM		1				1			1	
02:00 PM		**2**				**2**			**2**	
03:00 PM		1				1			1	
04:00 PM		0				0			0	
05:00 PM		1				1			1	
06:00 PM		0				0			0	
07:00 PM		0				0			0	
08:00 PM		0				0			0	
09:00 PM		0				0			0	
10:00 PM		0				0			0	
11:00 PM		0				0			0	
Day Total		9				9			9	
% Weekday Average		100%								
% Week Average		100%				100%				
AM Peak Volume		6:00 AM 1				6:00 AM 1			6:00 AM 1	
PM Peak Volume		2:00 PM 2				2:00 PM 2			2:00 PM 2	

Comments:

Report generated on 9/30/2025 3:51 PM

SOURCE: Quality Counts, LLC (http://www.qualitycounts.net)

TRUE DATA TO IMPROVE MOBILITY

Type of report: Midblock Count - Volume Data

LOCATION: CR 403 W of US 281 **QC JOB #:** 171787170

SPECIFIC LOCATION: **DIRECTION:** EB, WB

CITY/STATE: Round Mountain, TX **DATE:** Sep 16 2025 - Sep 16 2025

Start Time	Mon	Tue 16 Sep 25	Wed	Thu	Fri	Average Weekday Hourly Traffic	Sat	Sun	Average Week Hourly Traffic	Average Week Profile
12:00 AM		0				0			0	
01:00 AM		0				0			0	
02:00 AM		0				0			0	
03:00 AM		0				0			0	
04:00 AM		0				0			0	
05:00 AM		2				2			2	
06:00 AM		1				1			1	
07:00 AM		1				1			1	
08:00 AM		0				0			0	
09:00 AM		**4**				**4**			**4**	
10:00 AM		1				1			1	
11:00 AM		0				0			0	
12:00 PM		**3**				**3**			**3**	
01:00 PM		3				3			3	
02:00 PM		3				3			3	
03:00 PM		1				1			1	
04:00 PM		1				1			1	
05:00 PM		1				1			1	
06:00 PM		0				0			0	
07:00 PM		0				0			0	
08:00 PM		0				0			0	
09:00 PM		0				0			0	
10:00 PM		0				0			0	
11:00 PM		0				0			0	
Day Total		21				21			21	
% Weekday Average		100%								
% Week Average		100%				100%				
AM Peak Volume		9:00 AM 4				9:00 AM 4			9:00 AM 4	
PM Peak Volume		12:00 PM 3				12:00 PM 3			12:00 PM 3	

Comments:

Report generated on 9/30/2025 3:51 PM

SOURCE: Quality Counts, LLC (http://www.qualitycounts.net)

TRUE DATA TO IMPROVE MOBILITY

Type of report: Midblock Count - Volume Data

LOCATION: CR 403 W of US 281 **QC JOB #:** 171787170

SPECIFIC LOCATION: **DIRECTION:** WB

CITY/STATE: Round Mountain, TX **DATE:** Sep 16 2025 - Sep 16 2025

Start Time	Mon	Tue 16 Sep 25	Wed	Thu	Fri	Average Weekday Hourly Traffic	Sat	Sun	Average Week Hourly Traffic	Average Week Profile
12:00 AM		0				0			0	
01:00 AM		0				0			0	
02:00 AM		0				0			0	
03:00 AM		0				0			0	
04:00 AM		0				0			0	
05:00 AM		2				2			2	
06:00 AM		0				0			0	
07:00 AM		1				1			1	
08:00 AM		0				0			0	
09:00 AM		**3**				**3**			**3**	
10:00 AM		0				0			0	
11:00 AM		0				0			0	
12:00 PM		**2**				**2**			**2**	
01:00 PM		2				2			2	
02:00 PM		1				1			1	
03:00 PM		0				0			0	
04:00 PM		1				1			1	
05:00 PM		0				0			0	
06:00 PM		0				0			0	
07:00 PM		0				0			0	
08:00 PM		0				0			0	
09:00 PM		0				0			0	
10:00 PM		0				0			0	
11:00 PM		0				0			0	
Day Total		12				12			12	
% Weekday Average		100%								
% Week Average		100%				100%				
AM Peak Volume		9:00 AM 3				9:00 AM 3			9:00 AM 3	
PM Peak Volume		12:00 PM 2				12:00 PM 2			12:00 PM 2	

Comments:

Report generated on 9/30/2025 3:51 PM

SOURCE: Quality Counts, LLC (http://www.qualitycounts.net)

TRUE DATA TO IMPROVE MOBILITY

Type of report: Midblock Count - Volume Data

LOCATION: CR 404 N of FM 2147 East
QC JOB #: 171787171
SPECIFIC LOCATION:
DIRECTION: NB
CITY/STATE: Burnet, TX
DATE: Sep 16 2025 - Sep 16 2025

Start Time	Mon	Tue 16 Sep 25	Wed	Thu	Fri	Average Weekday Hourly Traffic	Sat	Sun	Average Week Hourly Traffic	Average Week Profile
12:00 AM		0				0			0	
01:00 AM		0				0			0	
02:00 AM		0				0			0	
03:00 AM		0				0			0	
04:00 AM		0				0			0	
05:00 AM		0				0			0	
06:00 AM		**1**				**1**			**1**	
07:00 AM		0				0			0	
08:00 AM		0				0			0	
09:00 AM		0				0			0	
10:00 AM		1				1			1	
11:00 AM		0				0			0	
12:00 PM		1				1			1	
01:00 PM		1				1			1	
02:00 PM		0				0			0	
03:00 PM		**4**				**4**			**4**	
04:00 PM		3				3			3	
05:00 PM		0				0			0	
06:00 PM		1				1			1	
07:00 PM		1				1			1	
08:00 PM		0				0			0	
09:00 PM		0				0			0	
10:00 PM		0				0			0	
11:00 PM		0				0			0	
Day Total		13				13			13	
% Weekday Average		100%								
% Week Average		100%				100%				
AM Peak Volume		6:00 AM 1				6:00 AM 1			6:00 AM 1	
PM Peak Volume		3:00 PM 4				3:00 PM 4			3:00 PM 4	

Comments:

Report generated on 9/30/2025 3:51 PM

SOURCE: Quality Counts, LLC (http://www.qualitycounts.net)

TRUE DATA TO IMPROVE MOBILITY

Type of report: Midblock Count - Volume Data

LOCATION: CR 404 N of FM 2147 East
QC JOB #: 171787171
SPECIFIC LOCATION:
DIRECTION: NB, SB
CITY/STATE: Burnet, TX
DATE: Sep 16 2025 - Sep 16 2025

Start Time	Mon	Tue 16 Sep 25	Wed	Thu	Fri	Average Weekday Hourly Traffic	Sat	Sun	Average Week Hourly Traffic	Average Week Profile
12:00 AM		0				0			0	
01:00 AM		0				0			0	
02:00 AM		0				0			0	
03:00 AM		0				0			0	
04:00 AM		0				0			0	
05:00 AM		**1**				**1**			**1**	
06:00 AM		1				1			1	
07:00 AM		0				0			0	
08:00 AM		0				0			0	
09:00 AM		0				0			0	
10:00 AM		1				1			1	
11:00 AM		0				0			0	
12:00 PM		1				1			1	
01:00 PM		2				2			2	
02:00 PM		0				0			0	
03:00 PM		5				5			5	
04:00 PM		**8**				**8**			**8**	
05:00 PM		2				2			2	
06:00 PM		2				2			2	
07:00 PM		2				2			2	
08:00 PM		0				0			0	
09:00 PM		0				0			0	
10:00 PM		0				0			0	
11:00 PM		0				0			0	
Day Total		25				25			25	
% Weekday Average		100%								
% Week Average		100%				100%				
AM Peak Volume		5:00 AM 1				5:00 AM 1			5:00 AM 1	
PM Peak Volume		4:00 PM 8				4:00 PM 8			4:00 PM 8	

Comments:

Report generated on 9/30/2025 3:51 PM

SOURCE: Quality Counts, LLC (http://www.qualitycounts.net)

TRUE DATA TO IMPROVE MOBILITY

Type of report: Midblock Count - Volume Data

LOCATION: CR 404 N of FM 2147 East
QC JOB #: 171787171
SPECIFIC LOCATION:
DIRECTION: SB
CITY/STATE: Burnet, TX
DATE: Sep 16 2025 - Sep 16 2025

Start Time	Mon	Tue 16 Sep 25	Wed	Thu	Fri	Average Weekday Hourly Traffic	Sat	Sun	Average Week Hourly Traffic	Average Week Profile
12:00 AM		0				0			0	
01:00 AM		0				0			0	
02:00 AM		0				0			0	
03:00 AM		0				0			0	
04:00 AM		0				0			0	
05:00 AM		**1**				**1**			**1**	
06:00 AM		0				0			0	
07:00 AM		0				0			0	
08:00 AM		0				0			0	
09:00 AM		0				0			0	
10:00 AM		0				0			0	
11:00 AM		0				0			0	
12:00 PM		0				0			0	
01:00 PM		1				1			1	
02:00 PM		0				0			0	
03:00 PM		1				1			1	
04:00 PM		**5**				**5**			**5**	
05:00 PM		2				2			2	
06:00 PM		1				1			1	
07:00 PM		1				1			1	
08:00 PM		0				0			0	
09:00 PM		0				0			0	
10:00 PM		0				0			0	
11:00 PM		0				0			0	
Day Total		12				12			12	
% Weekday Average		100%								
% Week Average		100%				100%				
AM Peak Volume		5:00 AM 1				5:00 AM 1			5:00 AM 1	
PM Peak Volume		4:00 PM 5				4:00 PM 5			4:00 PM 5	

Comments:

Report generated on 9/30/2025 3:51 PM

SOURCE: Quality Counts, LLC (http://www.qualitycounts.net)

TRUE DATA TO IMPROVE MOBILITY

Type of report: Midblock Count - Volume Data

LOCATION: CR 402 E of FM 2147 East
QC JOB #: 171787172
SPECIFIC LOCATION:
DIRECTION: EB
CITY/STATE: Burnet, TX
DATE: Sep 16 2025 - Sep 16 2025

Start Time	Mon	Tue 16 Sep 25	Wed	Thu	Fri	Average Weekday Hourly Traffic	Sat	Sun	Average Week Hourly Traffic	Average Week Profile
12:00 AM		0				0			0	
01:00 AM		0				0			0	
02:00 AM		0				0			0	
03:00 AM		0				0			0	
04:00 AM		0				0			0	
05:00 AM		0				0			0	
06:00 AM		1				1			1	
07:00 AM		0				0			0	
08:00 AM		5				5			5	
09:00 AM		**6**				**6**			**6**	
10:00 AM		3				3			3	
11:00 AM		5				5			5	
12:00 PM		**8**				**8**			**8**	
01:00 PM		3				3			3	
02:00 PM		2				2			2	
03:00 PM		6				6			6	
04:00 PM		4				4			4	
05:00 PM		0				0			0	
06:00 PM		5				5			5	
07:00 PM		2				2			2	
08:00 PM		3				3			3	
09:00 PM		1				1			1	
10:00 PM		0				0			0	
11:00 PM		0				0			0	
Day Total		54				54			54	
% Weekday Average		100%								
% Week Average		100%				100%				
AM Peak Volume		9:00 AM 6				9:00 AM 6			9:00 AM 6	
PM Peak Volume		12:00 PM 8				12:00 PM 8			12:00 PM 8	

Comments:

Report generated on 9/30/2025 3:51 PM

SOURCE: Quality Counts, LLC (http://www.qualitycounts.net)

TRUE DATA TO IMPROVE MOBILITY

Type of report: Midblock Count - Volume Data

LOCATION: CR 402 E of FM 2147 East
QC JOB #: 171787172
SPECIFIC LOCATION:
DIRECTION: EB, WB
CITY/STATE: Burnet, TX
DATE: Sep 16 2025 - Sep 16 2025

Start Time	Mon	Tue 16 Sep 25	Wed	Thu	Fri	Average Weekday Hourly Traffic	Sat	Sun	Average Week Hourly Traffic	Average Week Profile
12:00 AM		0				0			0	
01:00 AM		0				0			0	
02:00 AM		0				0			0	
03:00 AM		0				0			0	
04:00 AM		0				0			0	
05:00 AM		3				3			3	
06:00 AM		3				3			3	
07:00 AM		2				2			2	
08:00 AM		9				9			9	
09:00 AM		**11**				**11**			**11**	
10:00 AM		7				7			7	
11:00 AM		10				10			10	
12:00 PM		**15**				**15**			**15**	
01:00 PM		6				6			6	
02:00 PM		6				6			6	
03:00 PM		14				14			14	
04:00 PM		9				9			9	
05:00 PM		2				2			2	
06:00 PM		5				5			5	
07:00 PM		4				4			4	
08:00 PM		5				5			5	
09:00 PM		1				1			1	
10:00 PM		0				0			0	
11:00 PM		0				0			0	
Day Total		112				112			112	
% Weekday Average		100%								
% Week Average		100%				100%				
AM Peak Volume		9:00 AM 11				9:00 AM 11			9:00 AM 11	
PM Peak Volume		12:00 PM 15				12:00 PM 15			12:00 PM 15	

Comments:

Report generated on 9/30/2025 3:51 PM

SOURCE: Quality Counts, LLC (http://www.qualitycounts.net)

TRUE DATA TO IMPROVE MOBILITY

Type of report: Midblock Count - Volume Data

LOCATION: CR 402 E of FM 2147 East
QC JOB #: 171787172
SPECIFIC LOCATION:
DIRECTION: WB
CITY/STATE: Burnet, TX
DATE: Sep 16 2025 - Sep 16 2025

Start Time	Mon	Tue 16 Sep 25	Wed	Thu	Fri	Average Weekday Hourly Traffic	Sat	Sun	Average Week Hourly Traffic	Average Week Profile
12:00 AM		0				0			0	
01:00 AM		0				0			0	
02:00 AM		0				0			0	
03:00 AM		0				0			0	
04:00 AM		0				0			0	
05:00 AM		3				3			3	
06:00 AM		2				2			2	
07:00 AM		2				2			2	
08:00 AM		4				4			4	
09:00 AM		**5**				**5**			**5**	
10:00 AM		4				4			4	
11:00 AM		5				5			5	
12:00 PM		7				7			7	
01:00 PM		3				3			3	
02:00 PM		4				4			4	
03:00 PM		**8**				**8**			**8**	
04:00 PM		5				5			5	
05:00 PM		2				2			2	
06:00 PM		0				0			0	
07:00 PM		2				2			2	
08:00 PM		2				2			2	
09:00 PM		0				0			0	
10:00 PM		0				0			0	
11:00 PM		0				0			0	
Day Total		58				58			58	
% Weekday Average		100%								
% Week Average		100%				100%				
AM Peak Volume		9:00 AM 5				9:00 AM 5			9:00 AM 5	
PM Peak Volume		3:00 PM 8				3:00 PM 8			3:00 PM 8	

Comments:

Report generated on 9/30/2025 3:51 PM

SOURCE: Quality Counts, LLC (http://www.qualitycounts.net)

TRUE DATA TO IMPROVE MOBILITY

Type of report: Midblock Count - Volume Data

LOCATION: CR 404 S of FM 2147 East
QC JOB #: 171787173
SPECIFIC LOCATION:
DIRECTION: NB
CITY/STATE: Burnet, TX
DATE: Sep 16 2025 - Sep 16 2025

Start Time	Mon	Tue 16 Sep 25	Wed	Thu	Fri	Average Weekday Hourly Traffic	Sat	Sun	Average Week Hourly Traffic	Average Week Profile
12:00 AM		0				0			0	
01:00 AM		1				1			1	
02:00 AM		0				0			0	
03:00 AM		0				0			0	
04:00 AM		0				0			0	
05:00 AM		0				0			0	
06:00 AM		7				7			7	
07:00 AM		**15**				**15**			**15**	
08:00 AM		10				10			10	
09:00 AM		10				10			10	
10:00 AM		14				14			14	
11:00 AM		13				13			13	
12:00 PM		17				17			17	
01:00 PM		11				11			11	
02:00 PM		8				8			8	
03:00 PM		16				16			16	
04:00 PM		22				22			22	
05:00 PM		**26**				**26**			**26**	
06:00 PM		9				9			9	
07:00 PM		9				9			9	
08:00 PM		2				2			2	
09:00 PM		2				2			2	
10:00 PM		0				0			0	
11:00 PM		0				0			0	
Day Total		192				192			192	
% Weekday Average		100%								
% Week Average		100%				100%				
AM Peak Volume		7:00 AM 15				7:00 AM 15			7:00 AM 15	
PM Peak Volume		5:00 PM 26				5:00 PM 26			5:00 PM 26	

Comments:

Report generated on 9/30/2025 3:51 PM

SOURCE: Quality Counts, LLC (http://www.qualitycounts.net)

TRUE DATA TO IMPROVE MOBILITY

Type of report: Midblock Count - Volume Data

LOCATION: CR 404 S of FM 2147 East
QC JOB #: 171787173
SPECIFIC LOCATION:
DIRECTION: NB, SB
CITY/STATE: Burnet, TX
DATE: Sep 16 2025 - Sep 16 2025

Start Time	Mon	Tue 16 Sep 25	Wed	Thu	Fri	Average Weekday Hourly Traffic	Sat	Sun	Average Week Hourly Traffic	Average Week Profile
12:00 AM		0				0			0	
01:00 AM		1				1			1	
02:00 AM		0				0			0	
03:00 AM		0				0			0	
04:00 AM		0				0			0	
05:00 AM		0				0			0	
06:00 AM		21				21			21	
07:00 AM		22				22			22	
08:00 AM		17				17			17	
09:00 AM		19				19			19	
10:00 AM		**29**				**29**			**29**	
11:00 AM		21				21			21	
12:00 PM		31				31			31	
01:00 PM		24				24			24	
02:00 PM		21				21			21	
03:00 PM		26				26			26	
04:00 PM		**45**				**45**			**45**	
05:00 PM		45				45			45	
06:00 PM		20				20			20	
07:00 PM		24				24			24	
08:00 PM		13				13			13	
09:00 PM		6				6			6	
10:00 PM		1				1			1	
11:00 PM		0				0			0	
Day Total		386				386			386	
% Weekday Average		100%								
% Week Average		100%				100%				
AM Peak Volume		10:00 AM 29				10:00 AM 29			10:00 AM 29	
PM Peak Volume		4:00 PM 45				4:00 PM 45			4:00 PM 45	

Comments:

Report generated on 9/30/2025 3:51 PM

SOURCE: Quality Counts, LLC (http://www.qualitycounts.net)

TRUE DATA TO IMPROVE MOBILITY

Type of report: Midblock Count - Volume Data

LOCATION: CR 404 S of FM 2147 East
QC JOB #: 171787173
SPECIFIC LOCATION:
DIRECTION: SB
CITY/STATE: Burnet, TX
DATE: Sep 16 2025 - Sep 16 2025

Start Time	Mon	Tue 16 Sep 25	Wed	Thu	Fri	Average Weekday Hourly Traffic	Sat	Sun	Average Week Hourly Traffic	Average Week Profile
12:00 AM		0				0			0	
01:00 AM		0				0			0	
02:00 AM		0				0			0	
03:00 AM		0				0			0	
04:00 AM		0				0			0	
05:00 AM		0				0			0	
06:00 AM		14				14			14	
07:00 AM		7				7			7	
08:00 AM		7				7			7	
09:00 AM		9				9			9	
10:00 AM		**15**				**15**			**15**	
11:00 AM		8				8			8	
12:00 PM		14				14			14	
01:00 PM		13				13			13	
02:00 PM		13				13			13	
03:00 PM		10				10			10	
04:00 PM		**23**				**23**			**23**	
05:00 PM		19				19			19	
06:00 PM		11				11			11	
07:00 PM		15				15			15	
08:00 PM		11				11			11	
09:00 PM		4				4			4	
10:00 PM		1				1			1	
11:00 PM		0				0			0	
Day Total		194				194			194	
% Weekday Average		100%								
% Week Average		100%				100%				
AM Peak Volume		10:00 AM 15				10:00 AM 15			10:00 AM 15	
PM Peak Volume		4:00 PM 23				4:00 PM 23			4:00 PM 23	

Comments:

Report generated on 9/30/2025 3:51 PM

SOURCE: Quality Counts, LLC (http://www.qualitycounts.net)

TRUE DATA TO IMPROVE MOBILITY

Type of report: Midblock Count - Volume Data

LOCATION: FM 2147 E of CR 404 **QC JOB #:** 171787174

SPECIFIC LOCATION: **DIRECTION:** EB

CITY/STATE: Burnet, TX **DATE:** Sep 16 2025 - Sep 16 2025

Start Time	Mon	Tue 16 Sep 25	Wed	Thu	Fri	Average Weekday Hourly Traffic	Sat	Sun	Average Week Hourly Traffic	Average Week Profile
12:00 AM		0				0			0	
01:00 AM		0				0			0	
02:00 AM		0				0			0	
03:00 AM		0				0			0	
04:00 AM		0				0			0	
05:00 AM		0				0			0	
06:00 AM		15				15			15	
07:00 AM		7				7			7	
08:00 AM		12				12			12	
09:00 AM		13				13			13	
10:00 AM		**18**				**18**			**18**	
11:00 AM		10				10			10	
12:00 PM		21				21			21	
01:00 PM		15				15			15	
02:00 PM		15				15			15	
03:00 PM		18				18			18	
04:00 PM		**26**				**26**			**26**	
05:00 PM		18				18			18	
06:00 PM		16				16			16	
07:00 PM		13				13			13	
08:00 PM		13				13			13	
09:00 PM		5				5			5	
10:00 PM		1				1			1	
11:00 PM		0				0			0	
Day Total		236				236			236	
% Weekday Average		100%								
% Week Average		100%				100%				
AM Peak Volume		10:00 AM 18				10:00 AM 18			10:00 AM 18	
PM Peak Volume		4:00 PM 26				4:00 PM 26			4:00 PM 26	

Comments:

Report generated on 9/30/2025 3:51 PM

SOURCE: Quality Counts, LLC (http://www.qualitycounts.net)

TRUE DATA TO IMPROVE MOBILITY

Type of report: Midblock Count - Volume Data

LOCATION: FM 2147 E of CR 404 **QC JOB #:** 171787174

SPECIFIC LOCATION: **DIRECTION:** EB, WB

CITY/STATE: Burnet, TX **DATE:** Sep 16 2025 - Sep 16 2025

Start Time	Mon	Tue 16 Sep 25	Wed	Thu	Fri	Average Weekday Hourly Traffic	Sat	Sun	Average Week Hourly Traffic	Average Week Profile
12:00 AM		0				0			0	
01:00 AM		1				1			1	
02:00 AM		0				0			0	
03:00 AM		0				0			0	
04:00 AM		0				0			0	
05:00 AM		4				4			4	
06:00 AM		23				23			23	
07:00 AM		24				24			24	
08:00 AM		26				26			26	
09:00 AM		26				26			26	
10:00 AM		**35**				**35**			**35**	
11:00 AM		25				25			25	
12:00 PM		43				43			43	
01:00 PM		28				28			28	
02:00 PM		27				27			27	
03:00 PM		41				41			41	
04:00 PM		**54**				**54**			**54**	
05:00 PM		47				47			47	
06:00 PM		25				25			25	
07:00 PM		20				20			20	
08:00 PM		16				16			16	
09:00 PM		7				7			7	
10:00 PM		1				1			1	
11:00 PM		0				0			0	
Day Total		473				473			473	
% Weekday Average		100%								
% Week Average		100%				100%				
AM Peak Volume		10:00 AM 35				10:00 AM 35			10:00 AM 35	
PM Peak Volume		4:00 PM 54				4:00 PM 54			4:00 PM 54	

Comments:

Report generated on 9/30/2025 3:51 PM

SOURCE: Quality Counts, LLC (http://www.qualitycounts.net)

TRUE DATA TO IMPROVE MOBILITY

Type of report: Midblock Count - Volume Data

LOCATION: FM 2147 E of CR 404 **QC JOB #:** 171787174

SPECIFIC LOCATION: **DIRECTION:** WB

CITY/STATE: Burnet, TX **DATE:** Sep 16 2025 - Sep 16 2025

Start Time	Mon	Tue 16 Sep 25	Wed	Thu	Fri	Average Weekday Hourly Traffic	Sat	Sun	Average Week Hourly Traffic	Average Week Profile
12:00 AM		0				0			0	
01:00 AM		1				1			1	
02:00 AM		0				0			0	
03:00 AM		0				0			0	
04:00 AM		0				0			0	
05:00 AM		4				4			4	
06:00 AM		8				8			8	
07:00 AM		**17**				**17**			**17**	
08:00 AM		14				14			14	
09:00 AM		13				13			13	
10:00 AM		17				17			17	
11:00 AM		15				15			15	
12:00 PM		22				22			22	
01:00 PM		13				13			13	
02:00 PM		12				12			12	
03:00 PM		23				23			23	
04:00 PM		28				28			28	
05:00 PM		**29**				**29**			**29**	
06:00 PM		9				9			9	
07:00 PM		7				7			7	
08:00 PM		3				3			3	
09:00 PM		2				2			2	
10:00 PM		0				0			0	
11:00 PM		0				0			0	
Day Total		237				237			237	
% Weekday Average		100%								
% Week Average		100%				100%				
AM Peak Volume		7:00 AM 17				7:00 AM 17			7:00 AM 17	
PM Peak Volume		5:00 PM 29				5:00 PM 29			5:00 PM 29	

Comments:

Report generated on 9/30/2025 3:51 PM

SOURCE: Quality Counts, LLC (http://www.qualitycounts.net)

TRUE DATA TO IMPROVE MOBILITY

Type of report: Midblock Count - Volume Data

LOCATION: CR 407 E of CR 404 **QC JOB #:** 171787175

SPECIFIC LOCATION: **DIRECTION:** EB

CITY/STATE: Burnet, TX **DATE:** Sep 16 2025 - Sep 16 2025

Start Time	Mon	Tue 16 Sep 25	Wed	Thu	Fri	Average Weekday Hourly Traffic	Sat	Sun	Average Week Hourly Traffic	Average Week Profile
12:00 AM		0				0			0	
01:00 AM		1				1			1	
02:00 AM		0				0			0	
03:00 AM		0				0			0	
04:00 AM		0				0			0	
05:00 AM		27				27			27	
06:00 AM		**187**				**187**			**187**	
07:00 AM		36				36			36	
08:00 AM		29				29			29	
09:00 AM		30				30			30	
10:00 AM		19				19			19	
11:00 AM		18				18			18	
12:00 PM		**35**				**35**			**35**	
01:00 PM		16				16			16	
02:00 PM		11				11			11	
03:00 PM		14				14			14	
04:00 PM		12				12			12	
05:00 PM		9				9			9	
06:00 PM		9				9			9	
07:00 PM		8				8			8	
08:00 PM		4				4			4	
09:00 PM		8				8			8	
10:00 PM		1				1			1	
11:00 PM		0				0			0	
Day Total		474				474			474	
% Weekday Average		100%								
% Week Average		100%				100%				
AM Peak Volume		6:00 AM 187				6:00 AM 187			6:00 AM 187	
PM Peak Volume		12:00 PM 35				12:00 PM 35			12:00 PM 35	

Comments:

Report generated on 9/30/2025 3:51 PM

SOURCE: Quality Counts, LLC (http://www.qualitycounts.net)

TRUE DATA TO IMPROVE MOBILITY

Type of report: Midblock Count - Volume Data

LOCATION: CR 407 E of CR 404 **QC JOB #:** 171787175

SPECIFIC LOCATION: **DIRECTION:** EB, WB

CITY/STATE: Burnet, TX **DATE:** Sep 16 2025 - Sep 16 2025

Start Time	Mon	Tue 16 Sep 25	Wed	Thu	Fri	Average Weekday Hourly Traffic	Sat	Sun	Average Week Hourly Traffic	Average Week Profile
12:00 AM		0				0			0	
01:00 AM		2				2			2	
02:00 AM		0				0			0	
03:00 AM		0				0			0	
04:00 AM		0				0			0	
05:00 AM		27				27			27	
06:00 AM		**197**				**197**			**197**	
07:00 AM		54				54			54	
08:00 AM		55				55			55	
09:00 AM		55				55			55	
10:00 AM		47				47			47	
11:00 AM		53				53			53	
12:00 PM		58				58			58	
01:00 PM		37				37			37	
02:00 PM		31				31			31	
03:00 PM		69				69			69	
04:00 PM		51				51			51	
05:00 PM		**151**				**151**			**151**	
06:00 PM		16				16			16	
07:00 PM		11				11			11	
08:00 PM		10				10			10	
09:00 PM		9				9			9	
10:00 PM		2				2			2	
11:00 PM		0				0			0	
Day Total		935				935			935	
% Weekday Average		100%								
% Week Average		100%				100%				
AM Peak Volume		6:00 AM 197				6:00 AM 197			6:00 AM 197	
PM Peak Volume		5:00 PM 151				5:00 PM 151			5:00 PM 151	

Comments:

Report generated on 9/30/2025 3:51 PM

SOURCE: Quality Counts, LLC (http://www.qualitycounts.net)

TRUE DATA TO IMPROVE MOBILITY

Type of report: Midblock Count - Volume Data

LOCATION: CR 407 E of CR 404 **QC JOB #:** 171787175

SPECIFIC LOCATION: **DIRECTION:** WB

CITY/STATE: Burnet, TX **DATE:** Sep 16 2025 - Sep 16 2025

Start Time	Mon	Tue 16 Sep 25	Wed	Thu	Fri	Average Weekday Hourly Traffic	Sat	Sun	Average Week Hourly Traffic	Average Week Profile
12:00 AM		0				0			0	
01:00 AM		1				1			1	
02:00 AM		0				0			0	
03:00 AM		0				0			0	
04:00 AM		0				0			0	
05:00 AM		0				0			0	
06:00 AM		10				10			10	
07:00 AM		18				18			18	
08:00 AM		26				26			26	
09:00 AM		25				25			25	
10:00 AM		28				28			28	
11:00 AM		**35**				**35**			**35**	
12:00 PM		23				23			23	
01:00 PM		21				21			21	
02:00 PM		20				20			20	
03:00 PM		55				55			55	
04:00 PM		39				39			39	
05:00 PM		**142**				**142**			**142**	
06:00 PM		7				7			7	
07:00 PM		3				3			3	
08:00 PM		6				6			6	
09:00 PM		1				1			1	
10:00 PM		1				1			1	
11:00 PM		0				0			0	
Day Total		461				461			461	
% Weekday Average		100%								
% Week Average		100%				100%				
AM Peak Volume		11:00 AM 35				11:00 AM 35			11:00 AM 35	
PM Peak Volume		5:00 PM 142				5:00 PM 142			5:00 PM 142	

Comments:

Report generated on 9/30/2025 3:51 PM

SOURCE: Quality Counts, LLC (http://www.qualitycounts.net)

TRUE DATA TO IMPROVE MOBILITY

Type of report: Midblock Count - Volume Data

LOCATION: CR 404 S of CR 407 **QC JOB #:** 171787176

SPECIFIC LOCATION: **DIRECTION:** NB

CITY/STATE: Burnet, TX **DATE:** Sep 16 2025 - Sep 16 2025

Start Time	Mon	Tue 16 Sep 25	Wed	Thu	Fri	Average Weekday Hourly Traffic	Sat	Sun	Average Week Hourly Traffic	Average Week Profile
12:00 AM		0				0			0	
01:00 AM		1				1			1	
02:00 AM		0				0			0	
03:00 AM		0				0			0	
04:00 AM		0				0			0	
05:00 AM		27				27			27	
06:00 AM		**183**				**183**			**183**	
07:00 AM		52				52			52	
08:00 AM		36				36			36	
09:00 AM		42				42			42	
10:00 AM		25				25			25	
11:00 AM		32				32			32	
12:00 PM		**51**				**51**			**51**	
01:00 PM		28				28			28	
02:00 PM		21				21			21	
03:00 PM		27				27			27	
04:00 PM		22				22			22	
05:00 PM		20				20			20	
06:00 PM		17				17			17	
07:00 PM		8				8			8	
08:00 PM		7				7			7	
09:00 PM		14				14			14	
10:00 PM		1				1			1	
11:00 PM		0				0			0	
Day Total		614				614			614	
% Weekday Average		100%								
% Week Average		100%				100%				
AM Peak Volume		6:00 AM 183				6:00 AM 183			6:00 AM 183	
PM Peak Volume		12:00 PM 51				12:00 PM 51			12:00 PM 51	

Comments:

Report generated on 9/30/2025 3:51 PM

SOURCE: Quality Counts, LLC (http://www.qualitycounts.net)

TRUE DATA TO IMPROVE MOBILITY

Type of report: Midblock Count - Volume Data

LOCATION: CR 404 S of CR 407 **QC JOB #:** 171787176

SPECIFIC LOCATION: **DIRECTION:** NB, SB

CITY/STATE: Burnet, TX **DATE:** Sep 16 2025 - Sep 16 2025

Start Time	Mon	Tue 16 Sep 25	Wed	Thu	Fri	Average Weekday Hourly Traffic	Sat	Sun	Average Week Hourly Traffic	Average Week Profile
12:00 AM		0				0			0	
01:00 AM		1				1			1	
02:00 AM		0				0			0	
03:00 AM		0				0			0	
04:00 AM		1				1			1	
05:00 AM		29				29			29	
06:00 AM		**196**				**196**			**196**	
07:00 AM		88				88			88	
08:00 AM		68				68			68	
09:00 AM		71				71			71	
10:00 AM		59				59			59	
11:00 AM		78				78			78	
12:00 PM		85				85			85	
01:00 PM		55				55			55	
02:00 PM		52				52			52	
03:00 PM		86				86			86	
04:00 PM		69				69			69	
05:00 PM		**172**				**172**			**172**	
06:00 PM		33				33			33	
07:00 PM		21				21			21	
08:00 PM		21				21			21	
09:00 PM		17				17			17	
10:00 PM		3				3			3	
11:00 PM		0				0			0	
Day Total		1205				1205			1205	
% Weekday Average		100%								
% Week Average		100%				100%				
AM Peak Volume		6:00 AM 196				6:00 AM 196			6:00 AM 196	
PM Peak Volume		5:00 PM 172				5:00 PM 172			5:00 PM 172	

Comments:

Report generated on 9/30/2025 3:51 PM

SOURCE: Quality Counts, LLC (http://www.qualitycounts.net)

TRUE DATA TO IMPROVE MOBILITY

Type of report: Midblock Count - Volume Data

LOCATION: CR 404 S of CR 407 **QC JOB #:** 171787176

SPECIFIC LOCATION: **DIRECTION:** SB

CITY/STATE: Burnet, TX **DATE:** Sep 16 2025 - Sep 16 2025

Start Time	Mon	Tue 16 Sep 25	Wed	Thu	Fri	Average Weekday Hourly Traffic	Sat	Sun	Average Week Hourly Traffic	Average Week Profile
12:00 AM		0				0			0	
01:00 AM		0				0			0	
02:00 AM		0				0			0	
03:00 AM		0				0			0	
04:00 AM		1				1			1	
05:00 AM		2				2			2	
06:00 AM		13				13			13	
07:00 AM		36				36			36	
08:00 AM		32				32			32	
09:00 AM		29				29			29	
10:00 AM		34				34			34	
11:00 AM		**46**				**46**			**46**	
12:00 PM		34				34			34	
01:00 PM		27				27			27	
02:00 PM		31				31			31	
03:00 PM		59				59			59	
04:00 PM		47				47			47	
05:00 PM		**152**				**152**			**152**	
06:00 PM		16				16			16	
07:00 PM		13				13			13	
08:00 PM		14				14			14	
09:00 PM		3				3			3	
10:00 PM		2				2			2	
11:00 PM		0				0			0	
Day Total		591				591			591	
% Weekday Average		100%								
% Week Average		100%				100%				
AM Peak Volume		11:00 AM 46				11:00 AM 46			11:00 AM 46	
PM Peak Volume		5:00 PM 152				5:00 PM 152			5:00 PM 152	

Comments:

Report generated on 9/30/2025 3:51 PM

SOURCE: Quality Counts, LLC (http://www.qualitycounts.net)

TRUE DATA TO IMPROVE MOBILITY

Type of report: Midblock Count - Volume Data

LOCATION: CR 404 W of CR 407 **QC JOB #:** 171787177

SPECIFIC LOCATION: **DIRECTION:** EB

CITY/STATE: Burnet, TX **DATE:** Sep 16 2025 - Sep 16 2025

Start Time	Mon	Tue 16 Sep 25	Wed	Thu	Fri	Average Weekday Hourly Traffic	Sat	Sun	Average Week Hourly Traffic	Average Week Profile
12:00 AM		0				0			0	
01:00 AM		0				0			0	
02:00 AM		0				0			0	
03:00 AM		0				0			0	
04:00 AM		1				1			1	
05:00 AM		2				2			2	
06:00 AM		13				13			13	
07:00 AM		**20**				**20**			**20**	
08:00 AM		9				9			9	
09:00 AM		9				9			9	
10:00 AM		12				12			12	
11:00 AM		13				13			13	
12:00 PM		14				14			14	
01:00 PM		9				9			9	
02:00 PM		15				15			15	
03:00 PM		11				11			11	
04:00 PM		18				18			18	
05:00 PM		**24**				**24**			**24**	
06:00 PM		12				12			12	
07:00 PM		13				13			13	
08:00 PM		9				9			9	
09:00 PM		3				3			3	
10:00 PM		1				1			1	
11:00 PM		0				0			0	
Day Total		208				208			208	
% Weekday Average		100%								
% Week Average		100%				100%				
AM Peak Volume		7:00 AM 20				7:00 AM 20			7:00 AM 20	
PM Peak Volume		5:00 PM 24				5:00 PM 24			5:00 PM 24	

Comments:

Report generated on 9/30/2025 3:51 PM

SOURCE: Quality Counts, LLC (http://www.qualitycounts.net)

TRUE DATA TO IMPROVE MOBILITY

Type of report: Midblock Count - Volume Data

LOCATION: CR 404 W of CR 407 **QC JOB #:** 171787177

SPECIFIC LOCATION: **DIRECTION:** EB, WB

CITY/STATE: Burnet, TX **DATE:** Sep 16 2025 - Sep 16 2025

Start Time	Mon	Tue 16 Sep 25	Wed	Thu	Fri	Average Weekday Hourly Traffic	Sat	Sun	Average Week Hourly Traffic	Average Week Profile
12:00 AM		0				0			0	
01:00 AM		1				1			1	
02:00 AM		0				0			0	
03:00 AM		0				0			0	
04:00 AM		1				1			1	
05:00 AM		2				2			2	
06:00 AM		19				19			19	
07:00 AM		**38**				**38**			**38**	
08:00 AM		19				19			19	
09:00 AM		26				26			26	
10:00 AM		24				24			24	
11:00 AM		29				29			29	
12:00 PM		33				33			33	
01:00 PM		24				24			24	
02:00 PM		29				29			29	
03:00 PM		31				31			31	
04:00 PM		38				38			38	
05:00 PM		**49**				**49**			**49**	
06:00 PM		23				23			23	
07:00 PM		16				16			16	
08:00 PM		13				13			13	
09:00 PM		10				10			10	
10:00 PM		1				1			1	
11:00 PM		0				0			0	
Day Total		426				426			426	
% Weekday Average		100%								
% Week Average		100%				100%				
AM Peak Volume		7:00 AM 38				7:00 AM 38			7:00 AM 38	
PM Peak Volume		5:00 PM 49				5:00 PM 49			5:00 PM 49	

Comments:

Report generated on 9/30/2025 3:51 PM

SOURCE: Quality Counts, LLC (http://www.qualitycounts.net)

TRUE DATA TO IMPROVE MOBILITY

Type of report: Midblock Count - Volume Data

LOCATION: CR 404 W of CR 407 **QC JOB #:** 171787177

SPECIFIC LOCATION: **DIRECTION:** WB

CITY/STATE: Burnet, TX **DATE:** Sep 16 2025 - Sep 16 2025

Start Time	Mon	Tue 16 Sep 25	Wed	Thu	Fri	Average Weekday Hourly Traffic	Sat	Sun	Average Week Hourly Traffic	Average Week Profile
12:00 AM		0				0			0	
01:00 AM		1				1			1	
02:00 AM		0				0			0	
03:00 AM		0				0			0	
04:00 AM		0				0			0	
05:00 AM		0				0			0	
06:00 AM		6				6			6	
07:00 AM		**18**				**18**			**18**	
08:00 AM		10				10			10	
09:00 AM		17				17			17	
10:00 AM		12				12			12	
11:00 AM		16				16			16	
12:00 PM		19				19			19	
01:00 PM		15				15			15	
02:00 PM		14				14			14	
03:00 PM		20				20			20	
04:00 PM		20				20			20	
05:00 PM		**25**				**25**			**25**	
06:00 PM		11				11			11	
07:00 PM		3				3			3	
08:00 PM		4				4			4	
09:00 PM		7				7			7	
10:00 PM		0				0			0	
11:00 PM		0				0			0	
Day Total		218				218			218	
% Weekday Average		100%								
% Week Average		100%				100%				
AM Peak Volume		7:00 AM 18				7:00 AM 18			7:00 AM 18	
PM Peak Volume		5:00 PM 25				5:00 PM 25			5:00 PM 25	

Comments:

Report generated on 9/30/2025 3:51 PM

SOURCE: Quality Counts, LLC (http://www.qualitycounts.net)

TRUE DATA TO IMPROVE MOBILITY

Type of report: Midblock Count - Volume Data

LOCATION: CR 406 E of SH 71 **QC JOB #:** 171787178

SPECIFIC LOCATION: **DIRECTION:** EB

CITY/STATE: Burnet, TX **DATE:** Sep 16 2025 - Sep 16 2025

Start Time	Mon	Tue 16 Sep 25	Wed	Thu	Fri	Average Weekday Hourly Traffic	Sat	Sun	Average Week Hourly Traffic	Average Week Profile
12:00 AM		0				0			0	
01:00 AM		1				1			1	
02:00 AM		0				0			0	
03:00 AM		0				0			0	
04:00 AM		2				2			2	
05:00 AM		7				7			7	
06:00 AM		16				16			16	
07:00 AM		13				13			13	
08:00 AM		19				19			19	
09:00 AM		**21**				**21**			**21**	
10:00 AM		18				18			18	
11:00 AM		12				12			12	
12:00 PM		**13**				**13**			**13**	
01:00 PM		12				12			12	
02:00 PM		10				10			10	
03:00 PM		13				13			13	
04:00 PM		9				9			9	
05:00 PM		12				12			12	
06:00 PM		3				3			3	
07:00 PM		7				7			7	
08:00 PM		2				2			2	
09:00 PM		3				3			3	
10:00 PM		1				1			1	
11:00 PM		0				0			0	
Day Total		194				194			194	
% Weekday Average		100%								
% Week Average		100%				100%				
AM Peak Volume		9:00 AM 21				9:00 AM 21			9:00 AM 21	
PM Peak Volume		12:00 PM 13				12:00 PM 13			12:00 PM 13	

Comments:

Report generated on 9/30/2025 3:51 PM

SOURCE: Quality Counts, LLC (http://www.qualitycounts.net)

TRUE DATA TO IMPROVE MOBILITY

Type of report: Midblock Count - Volume Data

LOCATION: CR 406 E of SH 71 **QC JOB #:** 171787178

SPECIFIC LOCATION: **DIRECTION:** EB, WB

CITY/STATE: Burnet, TX **DATE:** Sep 16 2025 - Sep 16 2025

Start Time	Mon	Tue 16 Sep 25	Wed	Thu	Fri	Average Weekday Hourly Traffic	Sat	Sun	Average Week Hourly Traffic	Average Week Profile
12:00 AM		0				0			0	
01:00 AM		1				1			1	
02:00 AM		0				0			0	
03:00 AM		0				0			0	
04:00 AM		2				2			2	
05:00 AM		10				10			10	
06:00 AM		26				26			26	
07:00 AM		35				35			35	
08:00 AM		**44**				**44**			**44**	
09:00 AM		40				40			40	
10:00 AM		36				36			36	
11:00 AM		24				24			24	
12:00 PM		26				26			26	
01:00 PM		24				24			24	
02:00 PM		21				21			21	
03:00 PM		27				27			27	
04:00 PM		22				22			22	
05:00 PM		**37**				**37**			**37**	
06:00 PM		13				13			13	
07:00 PM		12				12			12	
08:00 PM		5				5			5	
09:00 PM		3				3			3	
10:00 PM		1				1			1	
11:00 PM		0				0			0	
Day Total		409				409			409	
% Weekday Average		100%								
% Week Average		100%				100%				
AM Peak Volume		8:00 AM 44				8:00 AM 44			8:00 AM 44	
PM Peak Volume		5:00 PM 37				5:00 PM 37			5:00 PM 37	

Comments:

Report generated on 9/30/2025 3:51 PM

SOURCE: Quality Counts, LLC (http://www.qualitycounts.net)

TRUE DATA TO IMPROVE MOBILITY

Type of report: Midblock Count - Volume Data

LOCATION: CR 406 E of SH 71 **QC JOB #:** 171787178

SPECIFIC LOCATION: **DIRECTION:** WB

CITY/STATE: Burnet, TX **DATE:** Sep 16 2025 - Sep 16 2025

Start Time	Mon	Tue 16 Sep 25	Wed	Thu	Fri	Average Weekday Hourly Traffic	Sat	Sun	Average Week Hourly Traffic	Average Week Profile
12:00 AM		0				0			0	
01:00 AM		0				0			0	
02:00 AM		0				0			0	
03:00 AM		0				0			0	
04:00 AM		0				0			0	
05:00 AM		3				3			3	
06:00 AM		10				10			10	
07:00 AM		22				22			22	
08:00 AM		**25**				**25**			**25**	
09:00 AM		19				19			19	
10:00 AM		18				18			18	
11:00 AM		12				12			12	
12:00 PM		13				13			13	
01:00 PM		12				12			12	
02:00 PM		11				11			11	
03:00 PM		14				14			14	
04:00 PM		13				13			13	
05:00 PM		**25**				**25**			**25**	
06:00 PM		10				10			10	
07:00 PM		5				5			5	
08:00 PM		3				3			3	
09:00 PM		0				0			0	
10:00 PM		0				0			0	
11:00 PM		0				0			0	
Day Total		215				215			215	
% Weekday Average		100%								
% Week Average		100%				100%				
AM Peak Volume		8:00 AM 25				8:00 AM 25			8:00 AM 25	
PM Peak Volume		5:00 PM 25				5:00 PM 25			5:00 PM 25	

Comments:

Report generated on 9/30/2025 3:51 PM

SOURCE: Quality Counts, LLC (http://www.qualitycounts.net)

TRUE DATA TO IMPROVE MOBILITY

Type of report: Midblock Count - Volume Data

LOCATION: SH 71 S of CR 406 **QC JOB #:** 171787179

SPECIFIC LOCATION: **DIRECTION:** NB

CITY/STATE: Burnet, TX **DATE:** Sep 16 2025 - Sep 16 2025

Start Time	Mon	Tue 16 Sep 25	Wed	Thu	Fri	Average Weekday Hourly Traffic	Sat	Sun	Average Week Hourly Traffic	Average Week Profile
12:00 AM		38				38			38	
01:00 AM		30				30			30	
02:00 AM		21				21			21	
03:00 AM		16				16			16	
04:00 AM		33				33			33	
05:00 AM		103				103			103	
06:00 AM		261				261			261	
07:00 AM		**605**				**605**			**605**	
08:00 AM		458				458			458	
09:00 AM		420				420			420	
10:00 AM		507				507			507	
11:00 AM		445				445			445	
12:00 PM		482				482			482	
01:00 PM		505				505			505	
02:00 PM		530				530			530	
03:00 PM		649				649			649	
04:00 PM		**691**				**691**			**691**	
05:00 PM		630				630			630	
06:00 PM		436				436			436	
07:00 PM		280				280			280	
08:00 PM		162				162			162	
09:00 PM		131				131			131	
10:00 PM		73				73			73	
11:00 PM		47				47			47	
Day Total		7553				7553			7553	
% Weekday Average		100%								
% Week Average		100%				100%				
AM Peak Volume		7:00 AM 605				7:00 AM 605			7:00 AM 605	
PM Peak Volume		4:00 PM 691				4:00 PM 691			4:00 PM 691	

Comments:

Report generated on 9/30/2025 3:51 PM

SOURCE: Quality Counts, LLC (http://www.qualitycounts.net)

TRUE DATA TO IMPROVE MOBILITY

Type of report: Midblock Count - Volume Data

LOCATION: SH 71 S of CR 406 **QC JOB #:** 171787179

SPECIFIC LOCATION: **DIRECTION:** NB, SB

CITY/STATE: Burnet, TX **DATE:** Sep 16 2025 - Sep 16 2025

Start Time	Mon	Tue 16 Sep 25	Wed	Thu	Fri	Average Weekday Hourly Traffic	Sat	Sun	Average Week Hourly Traffic	Average Week Profile
12:00 AM		60				60			60	
01:00 AM		53				53			53	
02:00 AM		38				38			38	
03:00 AM		41				41			41	
04:00 AM		117				117			117	
05:00 AM		269				269			269	
06:00 AM		624				624			624	
07:00 AM		**1317**				**1317**			**1317**	
08:00 AM		1099				1099			1099	
09:00 AM		929				929			929	
10:00 AM		937				937			937	
11:00 AM		929				929			929	
12:00 PM		983				983			983	
01:00 PM		974				974			974	
02:00 PM		1036				1036			1036	
03:00 PM		1136				1136			1136	
04:00 PM		**1250**				**1250**			**1250**	
05:00 PM		1157				1157			1157	
06:00 PM		805				805			805	
07:00 PM		544				544			544	
08:00 PM		314				314			314	
09:00 PM		207				207			207	
10:00 PM		120				120			120	
11:00 PM		71				71			71	
Day Total		15010				15010			15010	
% Weekday Average		100%								
% Week Average		100%				100%				
AM Peak Volume		7:00 AM 1317				7:00 AM 1317			7:00 AM 1317	
PM Peak Volume		4:00 PM 1250				4:00 PM 1250			4:00 PM 1250	

Comments:

Report generated on 9/30/2025 3:51 PM

SOURCE: Quality Counts, LLC (http://www.qualitycounts.net)

TRUE DATA TO IMPROVE MOBILITY

Type of report: Midblock Count - Volume Data

LOCATION: SH 71 S of CR 406 **QC JOB #:** 171787179

SPECIFIC LOCATION: **DIRECTION:** SB

CITY/STATE: Burnet, TX **DATE:** Sep 16 2025 - Sep 16 2025

Start Time	Mon	Tue 16 Sep 25	Wed	Thu	Fri	Average Weekday Hourly Traffic	Sat	Sun	Average Week Hourly Traffic	Average Week Profile
12:00 AM		22				22			22	
01:00 AM		23				23			23	
02:00 AM		17				17			17	
03:00 AM		25				25			25	
04:00 AM		84				84			84	
05:00 AM		166				166			166	
06:00 AM		363				363			363	
07:00 AM		**712**				**712**			**712**	
08:00 AM		641				641			641	
09:00 AM		509				509			509	
10:00 AM		430				430			430	
11:00 AM		484				484			484	
12:00 PM		501				501			501	
01:00 PM		469				469			469	
02:00 PM		506				506			506	
03:00 PM		487				487			487	
04:00 PM		**559**				**559**			**559**	
05:00 PM		527				527			527	
06:00 PM		369				369			369	
07:00 PM		264				264			264	
08:00 PM		152				152			152	
09:00 PM		76				76			76	
10:00 PM		47				47			47	
11:00 PM		24				24			24	
Day Total		7457				7457			7457	
% Weekday Average		100%								
% Week Average		100%				100%				
AM Peak Volume		7:00 AM 712				7:00 AM 712			7:00 AM 712	
PM Peak Volume		4:00 PM 559				4:00 PM 559			4:00 PM 559	

Comments:

Report generated on 9/30/2025 3:51 PM

SOURCE: Quality Counts, LLC (http://www.qualitycounts.net)

TRUE DATA TO IMPROVE MOBILITY

Type of report: Midblock Count - Volume Data

LOCATION: SH 71 N of CR 406 **QC JOB #:** 171787180

SPECIFIC LOCATION: **DIRECTION:** NB

CITY/STATE: Burnet, TX **DATE:** Sep 16 2025 - Sep 16 2025

Start Time	Mon	Tue 16 Sep 25	Wed	Thu	Fri	Average Weekday Hourly Traffic	Sat	Sun	Average Week Hourly Traffic	Average Week Profile
12:00 AM		38				38			38	
01:00 AM		30				30			30	
02:00 AM		21				21			21	
03:00 AM		16				16			16	
04:00 AM		33				33			33	
05:00 AM		105				105			105	
06:00 AM		268				268			268	
07:00 AM		**626**				**626**			**626**	
08:00 AM		483				483			483	
09:00 AM		436				436			436	
10:00 AM		524				524			524	
11:00 AM		450				450			450	
12:00 PM		492				492			492	
01:00 PM		514				514			514	
02:00 PM		539				539			539	
03:00 PM		661				661			661	
04:00 PM		**702**				**702**			**702**	
05:00 PM		649				649			649	
06:00 PM		446				446			446	
07:00 PM		284				284			284	
08:00 PM		165				165			165	
09:00 PM		131				131			131	
10:00 PM		73				73			73	
11:00 PM		47				47			47	
Day Total		7733				7733			7733	
% Weekday Average		100%								
% Week Average		100%				100%				
AM Peak Volume		7:00 AM 626				7:00 AM 626			7:00 AM 626	
PM Peak Volume		4:00 PM 702				4:00 PM 702			4:00 PM 702	

Comments:

Report generated on 9/30/2025 3:51 PM

SOURCE: Quality Counts, LLC (http://www.qualitycounts.net)

TRUE DATA TO IMPROVE MOBILITY

Type of report: Midblock Count - Volume Data

LOCATION: SH 71 N of CR 406 **QC JOB #:** 171787180

SPECIFIC LOCATION: **DIRECTION:** NB, SB

CITY/STATE: Burnet, TX **DATE:** Sep 16 2025 - Sep 16 2025

Start Time	Mon	Tue 16 Sep 25	Wed	Thu	Fri	Average Weekday Hourly Traffic	Sat	Sun	Average Week Hourly Traffic	Average Week Profile
12:00 AM		60				60			60	
01:00 AM		54				54			54	
02:00 AM		38				38			38	
03:00 AM		41				41			41	
04:00 AM		119				119			119	
05:00 AM		277				277			277	
06:00 AM		644				644			644	
07:00 AM		**1350**				**1350**			**1350**	
08:00 AM		1143				1143			1143	
09:00 AM		963				963			963	
10:00 AM		971				971			971	
11:00 AM		939				939			939	
12:00 PM		1003				1003			1003	
01:00 PM		992				992			992	
02:00 PM		1053				1053			1053	
03:00 PM		1159				1159			1159	
04:00 PM		**1268**				**1268**			**1268**	
05:00 PM		1182				1182			1182	
06:00 PM		818				818			818	
07:00 PM		554				554			554	
08:00 PM		319				319			319	
09:00 PM		210				210			210	
10:00 PM		121				121			121	
11:00 PM		71				71			71	
Day Total		15349				15349			15349	
% Weekday Average		100%								
% Week Average		100%				100%				
AM Peak Volume		7:00 AM 1350				7:00 AM 1350			7:00 AM 1350	
PM Peak Volume		4:00 PM 1268				4:00 PM 1268			4:00 PM 1268	

Comments:

Report generated on 9/30/2025 3:51 PM

SOURCE: Quality Counts, LLC (http://www.qualitycounts.net)

TRUE DATA TO IMPROVE MOBILITY

Type of report: Midblock Count - Volume Data

LOCATION: SH 71 N of CR 406 **QC JOB #:** 171787180

SPECIFIC LOCATION: **DIRECTION:** SB

CITY/STATE: Burnet, TX **DATE:** Sep 16 2025 - Sep 16 2025

Start Time	Mon	Tue 16 Sep 25	Wed	Thu	Fri	Average Weekday Hourly Traffic	Sat	Sun	Average Week Hourly Traffic	Average Week Profile
12:00 AM		22				22			22	
01:00 AM		24				24			24	
02:00 AM		17				17			17	
03:00 AM		25				25			25	
04:00 AM		86				86			86	
05:00 AM		172				172			172	
06:00 AM		376				376			376	
07:00 AM		**724**				**724**			**724**	
08:00 AM		660				660			660	
09:00 AM		527				527			527	
10:00 AM		447				447			447	
11:00 AM		489				489			489	
12:00 PM		511				511			511	
01:00 PM		478				478			478	
02:00 PM		514				514			514	
03:00 PM		498				498			498	
04:00 PM		**566**				**566**			**566**	
05:00 PM		533				533			533	
06:00 PM		372				372			372	
07:00 PM		270				270			270	
08:00 PM		154				154			154	
09:00 PM		79				79			79	
10:00 PM		48				48			48	
11:00 PM		24				24			24	
Day Total		7616				7616			7616	
% Weekday Average		100%								
% Week Average		100%				100%				
AM Peak Volume		7:00 AM 724				7:00 AM 724			7:00 AM 724	
PM Peak Volume		4:00 PM 566				4:00 PM 566			4:00 PM 566	

Comments:

Report generated on 9/30/2025 3:51 PM

SOURCE: Quality Counts, LLC (http://www.qualitycounts.net)

TRUE DATA TO IMPROVE MOBILITY

Type of report: Midblock Count - Volume Data

LOCATION: CR 408 N of SH 71 **QC JOB #:** 171787181

SPECIFIC LOCATION: **DIRECTION:** NB

CITY/STATE: Burnet, TX **DATE:** Sep 16 2025 - Sep 16 2025

Start Time	Mon	Tue 16 Sep 25	Wed	Thu	Fri	Average Weekday Hourly Traffic	Sat	Sun	Average Week Hourly Traffic	Average Week Profile
12:00 AM		0				0			0	
01:00 AM		0				0			0	
02:00 AM		0				0			0	
03:00 AM		0				0			0	
04:00 AM		0				0			0	
05:00 AM		25				25			25	
06:00 AM		**137**				**137**			**137**	
07:00 AM		26				26			26	
08:00 AM		17				17			17	
09:00 AM		20				20			20	
10:00 AM		18				18			18	
11:00 AM		21				21			21	
12:00 PM		**26**				**26**			**26**	
01:00 PM		19				19			19	
02:00 PM		17				17			17	
03:00 PM		16				16			16	
04:00 PM		19				19			19	
05:00 PM		11				11			11	
06:00 PM		9				9			9	
07:00 PM		2				2			2	
08:00 PM		6				6			6	
09:00 PM		4				4			4	
10:00 PM		1				1			1	
11:00 PM		0				0			0	
Day Total		394				394			394	
% Weekday Average		100%								
% Week Average		100%				100%				
AM Peak Volume		6:00 AM 137				6:00 AM 137			6:00 AM 137	
PM Peak Volume		12:00 PM 26				12:00 PM 26			12:00 PM 26	

Comments:

Report generated on 9/30/2025 3:51 PM

SOURCE: Quality Counts, LLC (http://www.qualitycounts.net)

TRUE DATA TO IMPROVE MOBILITY

Type of report: Midblock Count - Volume Data

LOCATION: CR 408 N of SH 71 **QC JOB #:** 171787181

SPECIFIC LOCATION: **DIRECTION:** NB, SB

CITY/STATE: Burnet, TX **DATE:** Sep 16 2025 - Sep 16 2025

Start Time	Mon	Tue 16 Sep 25	Wed	Thu	Fri	Average Weekday Hourly Traffic	Sat	Sun	Average Week Hourly Traffic	Average Week Profile
12:00 AM		0				0			0	
01:00 AM		0				0			0	
02:00 AM		0				0			0	
03:00 AM		0				0			0	
04:00 AM		1				1			1	
05:00 AM		25				25			25	
06:00 AM		**140**				**140**			**140**	
07:00 AM		38				38			38	
08:00 AM		27				27			27	
09:00 AM		36				36			36	
10:00 AM		31				31			31	
11:00 AM		52				52			52	
12:00 PM		45				45			45	
01:00 PM		33				33			33	
02:00 PM		34				34			34	
03:00 PM		45				45			45	
04:00 PM		47				47			47	
05:00 PM		**116**				**116**			**116**	
06:00 PM		11				11			11	
07:00 PM		7				7			7	
08:00 PM		10				10			10	
09:00 PM		4				4			4	
10:00 PM		1				1			1	
11:00 PM		0				0			0	
Day Total		703				703			703	
% Weekday Average		100%								
% Week Average		100%				100%				
AM Peak Volume		6:00 AM 140				6:00 AM 140			6:00 AM 140	
PM Peak Volume		5:00 PM 116				5:00 PM 116			5:00 PM 116	

Comments:

Report generated on 9/30/2025 3:51 PM

SOURCE: Quality Counts, LLC (http://www.qualitycounts.net)

TRUE DATA TO IMPROVE MOBILITY

Type of report: Midblock Count - Volume Data

LOCATION: CR 408 N of SH 71 **QC JOB #:** 171787181

SPECIFIC LOCATION: **DIRECTION:** SB

CITY/STATE: Burnet, TX **DATE:** Sep 16 2025 - Sep 16 2025

Start Time	Mon	Tue 16 Sep 25	Wed	Thu	Fri	Average Weekday Hourly Traffic	Sat	Sun	Average Week Hourly Traffic	Average Week Profile
12:00 AM		0				0			0	
01:00 AM		0				0			0	
02:00 AM		0				0			0	
03:00 AM		0				0			0	
04:00 AM		1				1			1	
05:00 AM		0				0			0	
06:00 AM		3				3			3	
07:00 AM		12				12			12	
08:00 AM		10				10			10	
09:00 AM		16				16			16	
10:00 AM		13				13			13	
11:00 AM		**31**				**31**			**31**	
12:00 PM		19				19			19	
01:00 PM		14				14			14	
02:00 PM		17				17			17	
03:00 PM		29				29			29	
04:00 PM		28				28			28	
05:00 PM		**105**				**105**			**105**	
06:00 PM		2				2			2	
07:00 PM		5				5			5	
08:00 PM		4				4			4	
09:00 PM		0				0			0	
10:00 PM		0				0			0	
11:00 PM		0				0			0	
Day Total		309				309			309	
% Weekday Average		100%								
% Week Average		100%				100%				
AM Peak Volume		11:00 AM 31				11:00 AM 31			11:00 AM 31	
PM Peak Volume		5:00 PM 105				5:00 PM 105			5:00 PM 105	

Comments:

Report generated on 9/30/2025 3:51 PM

SOURCE: Quality Counts, LLC (http://www.qualitycounts.net)

TRUE DATA TO IMPROVE MOBILITY

Type of report: Midblock Count - Volume Data

LOCATION: SH 71 E of CR 408 **QC JOB #:** 171787182

SPECIFIC LOCATION: **DIRECTION:** EB

CITY/STATE: Burnet, TX **DATE:** Sep 16 2025 - Sep 16 2025

Start Time	Mon	Tue 16 Sep 25	Wed	Thu	Fri	Average Weekday Hourly Traffic	Sat	Sun	Average Week Hourly Traffic	Average Week Profile
12:00 AM		24				24			24	
01:00 AM		17				17			17	
02:00 AM		16				16			16	
03:00 AM		29				29			29	
04:00 AM		92				92			92	
05:00 AM		195				195			195	
06:00 AM		417				417			417	
07:00 AM		**720**				**720**			**720**	
08:00 AM		638				638			638	
09:00 AM		516				516			516	
10:00 AM		425				425			425	
11:00 AM		491				491			491	
12:00 PM		501				501			501	
01:00 PM		463				463			463	
02:00 PM		503				503			503	
03:00 PM		486				486			486	
04:00 PM		552				552			552	
05:00 PM		**553**				**553**			**553**	
06:00 PM		372				372			372	
07:00 PM		253				253			253	
08:00 PM		174				174			174	
09:00 PM		85				85			85	
10:00 PM		55				55			55	
11:00 PM		31				31			31	
Day Total		7608				7608			7608	
% Weekday Average		100%								
% Week Average		100%				100%				
AM Peak Volume		7:00 AM 720				7:00 AM 720			7:00 AM 720	
PM Peak Volume		5:00 PM 553				5:00 PM 553			5:00 PM 553	

Comments:

Report generated on 9/30/2025 3:51 PM

SOURCE: Quality Counts, LLC (http://www.qualitycounts.net)

TRUE DATA TO IMPROVE MOBILITY

Type of report: Midblock Count - Volume Data

LOCATION: SH 71 E of CR 408 **QC JOB #:** 171787182

SPECIFIC LOCATION: **DIRECTION:** EB, WB

CITY/STATE: Burnet, TX **DATE:** Sep 16 2025 - Sep 16 2025

Start Time	Mon	Tue 16 Sep 25	Wed	Thu	Fri	Average Weekday Hourly Traffic	Sat	Sun	Average Week Hourly Traffic	Average Week Profile
12:00 AM		67				67			67	
01:00 AM		36				36			36	
02:00 AM		37				37			37	
03:00 AM		47				47			47	
04:00 AM		135				135			135	
05:00 AM		321				321			321	
06:00 AM		788				788			788	
07:00 AM		**1353**				**1353**			**1353**	
08:00 AM		1084				1084			1084	
09:00 AM		949				949			949	
10:00 AM		936				936			936	
11:00 AM		953				953			953	
12:00 PM		1015				1015			1015	
01:00 PM		972				972			972	
02:00 PM		1036				1036			1036	
03:00 PM		1147				1147			1147	
04:00 PM		**1240**				**1240**			**1240**	
05:00 PM		1186				1186			1186	
06:00 PM		813				813			813	
07:00 PM		526				526			526	
08:00 PM		333				333			333	
09:00 PM		210				210			210	
10:00 PM		130				130			130	
11:00 PM		81				81			81	
Day Total		15395				15395			15395	
% Weekday Average		100%								
% Week Average		100%				100%				
AM Peak Volume		7:00 AM 1353				7:00 AM 1353			7:00 AM 1353	
PM Peak Volume		4:00 PM 1240				4:00 PM 1240			4:00 PM 1240	

Comments:

Report generated on 9/30/2025 3:51 PM

SOURCE: Quality Counts, LLC (http://www.qualitycounts.net)

TRUE DATA TO IMPROVE MOBILITY

Type of report: Midblock Count - Volume Data

LOCATION: SH 71 E of CR 408 **QC JOB #:** 171787182

SPECIFIC LOCATION: **DIRECTION:** WB

CITY/STATE: Burnet, TX **DATE:** Sep 16 2025 - Sep 16 2025

Start Time	Mon	Tue 16 Sep 25	Wed	Thu	Fri	Average Weekday Hourly Traffic	Sat	Sun	Average Week Hourly Traffic	Average Week Profile
12:00 AM		43				43			43	
01:00 AM		19				19			19	
02:00 AM		21				21			21	
03:00 AM		18				18			18	
04:00 AM		43				43			43	
05:00 AM		126				126			126	
06:00 AM		371				371			371	
07:00 AM		**633**				**633**			**633**	
08:00 AM		446				446			446	
09:00 AM		433				433			433	
10:00 AM		511				511			511	
11:00 AM		462				462			462	
12:00 PM		514				514			514	
01:00 PM		509				509			509	
02:00 PM		533				533			533	
03:00 PM		661				661			661	
04:00 PM		**688**				**688**			**688**	
05:00 PM		633				633			633	
06:00 PM		441				441			441	
07:00 PM		273				273			273	
08:00 PM		159				159			159	
09:00 PM		125				125			125	
10:00 PM		75				75			75	
11:00 PM		50				50			50	
Day Total		7787				7787			7787	
% Weekday Average		100%								
% Week Average		100%				100%				
AM Peak Volume		7:00 AM 633				7:00 AM 633			7:00 AM 633	
PM Peak Volume		4:00 PM 688				4:00 PM 688			4:00 PM 688	

Comments:

Report generated on 9/30/2025 3:51 PM

SOURCE: Quality Counts, LLC (http://www.qualitycounts.net)

TRUE DATA TO IMPROVE MOBILITY

Type of report: Midblock Count - Volume Data

LOCATION: CR 408 S of SH 71 **QC JOB #:** 171787183

SPECIFIC LOCATION: **DIRECTION:** NB

CITY/STATE: Burnet, TX **DATE:** Sep 16 2025 - Sep 16 2025

Start Time	Mon	Tue 16 Sep 25	Wed	Thu	Fri	Average Weekday Hourly Traffic	Sat	Sun	Average Week Hourly Traffic	Average Week Profile
12:00 AM		1				1			1	
01:00 AM		0				0			0	
02:00 AM		2				2			2	
03:00 AM		0				0			0	
04:00 AM		2				2			2	
05:00 AM		2				2			2	
06:00 AM		10				10			10	
07:00 AM		13				13			13	
08:00 AM		**18**				**18**			**18**	
09:00 AM		11				11			11	
10:00 AM		12				12			12	
11:00 AM		7				7			7	
12:00 PM		**18**				**18**			**18**	
01:00 PM		13				13			13	
02:00 PM		12				12			12	
03:00 PM		7				7			7	
04:00 PM		12				12			12	
05:00 PM		15				15			15	
06:00 PM		11				11			11	
07:00 PM		4				4			4	
08:00 PM		4				4			4	
09:00 PM		0				0			0	
10:00 PM		1				1			1	
11:00 PM		0				0			0	
Day Total		175				175			175	
% Weekday Average		100%								
% Week Average		100%				100%				
AM Peak Volume		8:00 AM 18				8:00 AM 18			8:00 AM 18	
PM Peak Volume		12:00 PM 18				12:00 PM 18			12:00 PM 18	

Comments:

Report generated on 9/30/2025 3:51 PM

SOURCE: Quality Counts, LLC (http://www.qualitycounts.net)

TRUE DATA TO IMPROVE MOBILITY

Type of report: Midblock Count - Volume Data

LOCATION: CR 408 S of SH 71 **QC JOB #:** 171787183

SPECIFIC LOCATION: **DIRECTION:** NB, SB

CITY/STATE: Burnet, TX **DATE:** Sep 16 2025 - Sep 16 2025

Start Time	Mon	Tue 16 Sep 25	Wed	Thu	Fri	Average Weekday Hourly Traffic	Sat	Sun	Average Week Hourly Traffic	Average Week Profile
12:00 AM		3				3			3	
01:00 AM		0				0			0	
02:00 AM		2				2			2	
03:00 AM		0				0			0	
04:00 AM		3				3			3	
05:00 AM		3				3			3	
06:00 AM		10				10			10	
07:00 AM		16				16			16	
08:00 AM		**26**				**26**			**26**	
09:00 AM		19				19			19	
10:00 AM		23				23			23	
11:00 AM		23				23			23	
12:00 PM		32				32			32	
01:00 PM		23				23			23	
02:00 PM		21				21			21	
03:00 PM		16				16			16	
04:00 PM		33				33			33	
05:00 PM		**35**				**35**			**35**	
06:00 PM		20				20			20	
07:00 PM		14				14			14	
08:00 PM		14				14			14	
09:00 PM		4				4			4	
10:00 PM		4				4			4	
11:00 PM		0				0			0	
Day Total		344				344			344	
% Weekday Average		100%								
% Week Average		100%				100%				
AM Peak Volume		8:00 AM 26				8:00 AM 26			8:00 AM 26	
PM Peak Volume		5:00 PM 35				5:00 PM 35			5:00 PM 35	

Comments:

Report generated on 9/30/2025 3:51 PM

SOURCE: Quality Counts, LLC (http://www.qualitycounts.net)

TRUE DATA TO IMPROVE MOBILITY

Type of report: Midblock Count - Volume Data

LOCATION: CR 408 S of SH 71 **QC JOB #:** 171787183

SPECIFIC LOCATION: **DIRECTION:** SB

CITY/STATE: Burnet, TX **DATE:** Sep 16 2025 - Sep 16 2025

Start Time	Mon	Tue 16 Sep 25	Wed	Thu	Fri	Average Weekday Hourly Traffic	Sat	Sun	Average Week Hourly Traffic	Average Week Profile
12:00 AM		2				2			2	
01:00 AM		0				0			0	
02:00 AM		0				0			0	
03:00 AM		0				0			0	
04:00 AM		1				1			1	
05:00 AM		1				1			1	
06:00 AM		0				0			0	
07:00 AM		3				3			3	
08:00 AM		8				8			8	
09:00 AM		8				8			8	
10:00 AM		11				11			11	
11:00 AM		**16**				**16**			**16**	
12:00 PM		14				14			14	
01:00 PM		10				10			10	
02:00 PM		9				9			9	
03:00 PM		9				9			9	
04:00 PM		**21**				**21**			**21**	
05:00 PM		20				20			20	
06:00 PM		9				9			9	
07:00 PM		10				10			10	
08:00 PM		10				10			10	
09:00 PM		4				4			4	
10:00 PM		3				3			3	
11:00 PM		0				0			0	
Day Total		169				169			169	
% Weekday Average		100%								
% Week Average		100%				100%				
AM Peak Volume		11:00 AM 16				11:00 AM 16			11:00 AM 16	
PM Peak Volume		4:00 PM 21				4:00 PM 21			4:00 PM 21	

Comments:

Report generated on 9/30/2025 3:51 PM

SOURCE: Quality Counts, LLC (http://www.qualitycounts.net)

TRUE DATA TO IMPROVE MOBILITY

Type of report: Midblock Count - Volume Data

LOCATION: SH 71 W of CR 408 **QC JOB #:** 171787184

SPECIFIC LOCATION: **DIRECTION:** EB

CITY/STATE: Burnet, TX **DATE:** Sep 16 2025 - Sep 16 2025

Start Time	Mon	Tue 16 Sep 25	Wed	Thu	Fri	Average Weekday Hourly Traffic	Sat	Sun	Average Week Hourly Traffic	Average Week Profile
12:00 AM		25				25			25	
01:00 AM		17				17			17	
02:00 AM		16				16			16	
03:00 AM		29				29			29	
04:00 AM		90				90			90	
05:00 AM		194				194			194	
06:00 AM		413				413			413	
07:00 AM		**712**				**712**			**712**	
08:00 AM		632				632			632	
09:00 AM		511				511			511	
10:00 AM		418				418			418	
11:00 AM		488				488			488	
12:00 PM		493				493			493	
01:00 PM		462				462			462	
02:00 PM		497				497			497	
03:00 PM		479				479			479	
04:00 PM		**552**				**552**			**552**	
05:00 PM		530				530			530	
06:00 PM		369				369			369	
07:00 PM		255				255			255	
08:00 PM		178				178			178	
09:00 PM		86				86			86	
10:00 PM		55				55			55	
11:00 PM		31				31			31	
Day Total		7532				7532			7532	
% Weekday Average		100%								
% Week Average		100%				100%				
AM Peak Volume		7:00 AM 712				7:00 AM 712			7:00 AM 712	
PM Peak Volume		4:00 PM 552				4:00 PM 552			4:00 PM 552	

Comments:

Report generated on 9/30/2025 3:51 PM

SOURCE: Quality Counts, LLC (http://www.qualitycounts.net)

TRUE DATA TO IMPROVE MOBILITY

Type of report: Midblock Count - Volume Data

LOCATION: SH 71 W of CR 408 **QC JOB #:** 171787184

SPECIFIC LOCATION: **DIRECTION:** EB, WB

CITY/STATE: Burnet, TX **DATE:** Sep 16 2025 - Sep 16 2025

Start Time	Mon	Tue 16 Sep 25	Wed	Thu	Fri	Average Weekday Hourly Traffic	Sat	Sun	Average Week Hourly Traffic	Average Week Profile
12:00 AM		69				69			69	
01:00 AM		38				38			38	
02:00 AM		38				38			38	
03:00 AM		47				47			47	
04:00 AM		134				134			134	
05:00 AM		307				307			307	
06:00 AM		726				726			726	
07:00 AM		**1334**				**1334**			**1334**	
08:00 AM		1076				1076			1076	
09:00 AM		937				937			937	
10:00 AM		921				921			921	
11:00 AM		936				936			936	
12:00 PM		992				992			992	
01:00 PM		966				966			966	
02:00 PM		1028				1028			1028	
03:00 PM		1129				1129			1129	
04:00 PM		**1237**				**1237**			**1237**	
05:00 PM		1161				1161			1161	
06:00 PM		808				808			808	
07:00 PM		527				527			527	
08:00 PM		333				333			333	
09:00 PM		206				206			206	
10:00 PM		130				130			130	
11:00 PM		81				81			81	
Day Total		15161				15161			15161	
% Weekday Average		100%								
% Week Average		100%				100%				
AM Peak Volume		7:00 AM 1334				7:00 AM 1334			7:00 AM 1334	
PM Peak Volume		4:00 PM 1237				4:00 PM 1237			4:00 PM 1237	

Comments:

Report generated on 9/30/2025 3:51 PM

SOURCE: Quality Counts, LLC (http://www.qualitycounts.net)

TRUE DATA TO IMPROVE MOBILITY

Type of report: Midblock Count - Volume Data

LOCATION: SH 71 W of CR 408 **QC JOB #:** 171787184

SPECIFIC LOCATION: **DIRECTION:** WB

CITY/STATE: Burnet, TX **DATE:** Sep 16 2025 - Sep 16 2025

Start Time	Mon	Tue 16 Sep 25	Wed	Thu	Fri	Average Weekday Hourly Traffic	Sat	Sun	Average Week Hourly Traffic	Average Week Profile
12:00 AM		44				44			44	
01:00 AM		21				21			21	
02:00 AM		22				22			22	
03:00 AM		18				18			18	
04:00 AM		44				44			44	
05:00 AM		113				113			113	
06:00 AM		313				313			313	
07:00 AM		**622**				**622**			**622**	
08:00 AM		444				444			444	
09:00 AM		426				426			426	
10:00 AM		503				503			503	
11:00 AM		448				448			448	
12:00 PM		499				499			499	
01:00 PM		504				504			504	
02:00 PM		531				531			531	
03:00 PM		650				650			650	
04:00 PM		**685**				**685**			**685**	
05:00 PM		631				631			631	
06:00 PM		439				439			439	
07:00 PM		272				272			272	
08:00 PM		155				155			155	
09:00 PM		120				120			120	
10:00 PM		75				75			75	
11:00 PM		50				50			50	
Day Total		7629				7629			7629	
% Weekday Average		100%								
% Week Average		100%				100%				
AM Peak Volume		7:00 AM 622				7:00 AM 622			7:00 AM 622	
PM Peak Volume		4:00 PM 685				4:00 PM 685			4:00 PM 685	

Comments:

Report generated on 9/30/2025 3:51 PM

SOURCE: Quality Counts, LLC (http://www.qualitycounts.net)

Type of report: Midblock Count - Volume Data

LOCATION: Spur 191 N of CR 404 **QC JOB #:** 171787185

SPECIFIC LOCATION: **DIRECTION:** NB

CITY/STATE: Burnet, TX **DATE:** Sep 16 2025 - Sep 16 2025

Start Time	Mon	Tue 16 Sep 25	Wed	Thu	Fri	Average Weekday Hourly Traffic	Sat	Sun	Average Week Hourly Traffic	Average Week Profile
12:00 AM		11				11			11	
01:00 AM		2				2			2	
02:00 AM		3				3			3	
03:00 AM		2				2			2	
04:00 AM		3				3			3	
05:00 AM		5				5			5	
06:00 AM		18				18			18	
07:00 AM		44				44			44	
08:00 AM		47				47			47	
09:00 AM		48				48			48	
10:00 AM		41				41			41	
11:00 AM		**50**				**50**			**50**	
12:00 PM		86				86			86	
01:00 PM		56				56			56	
02:00 PM		80				80			80	
03:00 PM		97				97			97	
04:00 PM		99				99			99	
05:00 PM		**106**				**106**			**106**	
06:00 PM		94				94			94	
07:00 PM		71				71			71	
08:00 PM		56				56			56	
09:00 PM		30				30			30	
10:00 PM		13				13			13	
11:00 PM		5				5			5	
Day Total		1067				1067			1067	
% Weekday Average		100%								
% Week Average		100%				100%				
AM Peak Volume		11:00 AM 50				11:00 AM 50			11:00 AM 50	
PM Peak Volume		5:00 PM 106				5:00 PM 106			5:00 PM 106	

Comments:

Report generated on 9/30/2025 3:51 PM

SOURCE: Quality Counts, LLC (http://www.qualitycounts.net)

TRUE DATA TO IMPROVE MOBILITY

Type of report: Midblock Count - Volume Data

LOCATION: Spur 191 N of CR 404 **QC JOB #:** 171787185

SPECIFIC LOCATION: **DIRECTION:** NB, SB

CITY/STATE: Burnet, TX **DATE:** Sep 16 2025 - Sep 16 2025

Start Time	Mon	Tue 16 Sep 25	Wed	Thu	Fri	Average Weekday Hourly Traffic	Sat	Sun	Average Week Hourly Traffic	Average Week Profile
12:00 AM		14				14			14	
01:00 AM		3				3			3	
02:00 AM		4				4			4	
03:00 AM		7				7			7	
04:00 AM		16				16			16	
05:00 AM		45				45			45	
06:00 AM		103				103			103	
07:00 AM		**160**				**160**			**160**	
08:00 AM		135				135			135	
09:00 AM		132				132			132	
10:00 AM		99				99			99	
11:00 AM		117				117			117	
12:00 PM		162				162			162	
01:00 PM		122				122			122	
02:00 PM		142				142			142	
03:00 PM		154				154			154	
04:00 PM		158				158			158	
05:00 PM		**179**				**179**			**179**	
06:00 PM		140				140			140	
07:00 PM		113				113			113	
08:00 PM		71				71			71	
09:00 PM		39				39			39	
10:00 PM		15				15			15	
11:00 PM		6				6			6	
Day Total		2136				2136			2136	
% Weekday Average		100%								
% Week Average		100%				100%				
AM Peak Volume		7:00 AM 160				7:00 AM 160			7:00 AM 160	
PM Peak Volume		5:00 PM 179				5:00 PM 179			5:00 PM 179	

Comments:

Report generated on 9/30/2025 3:51 PM

SOURCE: Quality Counts, LLC (http://www.qualitycounts.net)

TRUE DATA TO IMPROVE MOBILITY

Type of report: Midblock Count - Volume Data

LOCATION: Spur 191 N of CR 404 **QC JOB #:** 171787185

SPECIFIC LOCATION: **DIRECTION:** SB

CITY/STATE: Burnet, TX **DATE:** Sep 16 2025 - Sep 16 2025

Start Time	Mon	Tue 16 Sep 25	Wed	Thu	Fri	Average Weekday Hourly Traffic	Sat	Sun	Average Week Hourly Traffic	Average Week Profile
12:00 AM		3				3			3	
01:00 AM		1				1			1	
02:00 AM		1				1			1	
03:00 AM		5				5			5	
04:00 AM		13				13			13	
05:00 AM		40				40			40	
06:00 AM		85				85			85	
07:00 AM		**116**				**116**			**116**	
08:00 AM		88				88			88	
09:00 AM		84				84			84	
10:00 AM		58				58			58	
11:00 AM		67				67			67	
12:00 PM		**76**				**76**			**76**	
01:00 PM		66				66			66	
02:00 PM		62				62			62	
03:00 PM		57				57			57	
04:00 PM		59				59			59	
05:00 PM		73				73			73	
06:00 PM		46				46			46	
07:00 PM		42				42			42	
08:00 PM		15				15			15	
09:00 PM		9				9			9	
10:00 PM		2				2			2	
11:00 PM		1				1			1	
Day Total		1069				1069			1069	
% Weekday Average		100%								
% Week Average		100%				100%				
AM Peak Volume		7:00 AM 116				7:00 AM 116			7:00 AM 116	
PM Peak Volume		12:00 PM 76				12:00 PM 76			12:00 PM 76	

Comments:

Report generated on 9/30/2025 3:51 PM

SOURCE: Quality Counts, LLC (http://www.qualitycounts.net)

TRUE DATA TO IMPROVE MOBILITY

Type of report: Midblock Count - Volume Data

LOCATION: CR 404 E of Spur 191 **QC JOB #:** 171787186

SPECIFIC LOCATION: **DIRECTION:** EB

CITY/STATE: Burnet, TX **DATE:** Sep 16 2025 - Sep 16 2025

Start Time	Mon	Tue 16 Sep 25	Wed	Thu	Fri	Average Weekday Hourly Traffic	Sat	Sun	Average Week Hourly Traffic	Average Week Profile
12:00 AM		0				0			0	
01:00 AM		1				1			1	
02:00 AM		1				1			1	
03:00 AM		3				3			3	
04:00 AM		4				4			4	
05:00 AM		3				3			3	
06:00 AM		13				13			13	
07:00 AM		**35**				**35**			**35**	
08:00 AM		15				15			15	
09:00 AM		26				26			26	
10:00 AM		19				19			19	
11:00 AM		21				21			21	
12:00 PM		24				24			24	
01:00 PM		21				21			21	
02:00 PM		20				20			20	
03:00 PM		**29**				**29**			**29**	
04:00 PM		21				21			21	
05:00 PM		21				21			21	
06:00 PM		19				19			19	
07:00 PM		8				8			8	
08:00 PM		9				9			9	
09:00 PM		4				4			4	
10:00 PM		1				1			1	
11:00 PM		0				0			0	
Day Total		318				318			318	
% Weekday Average		100%								
% Week Average		100%				100%				
AM Peak Volume		7:00 AM 35				7:00 AM 35			7:00 AM 35	
PM Peak Volume		3:00 PM 29				3:00 PM 29			3:00 PM 29	

Comments:

Report generated on 9/30/2025 3:51 PM

SOURCE: Quality Counts, LLC (http://www.qualitycounts.net)

TRUE DATA TO IMPROVE MOBILITY

Type of report: Midblock Count - Volume Data

LOCATION: CR 404 E of Spur 191 **QC JOB #:** 171787186

SPECIFIC LOCATION: **DIRECTION:** EB, WB

CITY/STATE: Burnet, TX **DATE:** Sep 16 2025 - Sep 16 2025

Start Time	Mon	Tue 16 Sep 25	Wed	Thu	Fri	Average Weekday Hourly Traffic	Sat	Sun	Average Week Hourly Traffic	Average Week Profile
12:00 AM		0				0			0	
01:00 AM		1				1			1	
02:00 AM		1				1			1	
03:00 AM		4				4			4	
04:00 AM		4				4			4	
05:00 AM		6				6			6	
06:00 AM		20				20			20	
07:00 AM		**61**				**61**			**61**	
08:00 AM		25				25			25	
09:00 AM		48				48			48	
10:00 AM		42				42			42	
11:00 AM		41				41			41	
12:00 PM		58				58			58	
01:00 PM		36				36			36	
02:00 PM		51				51			51	
03:00 PM		47				47			47	
04:00 PM		40				40			40	
05:00 PM		**59**				**59**			**59**	
06:00 PM		43				43			43	
07:00 PM		23				23			23	
08:00 PM		16				16			16	
09:00 PM		7				7			7	
10:00 PM		1				1			1	
11:00 PM		1				1			1	
Day Total		635				635			635	
% Weekday Average		100%								
% Week Average		100%				100%				
AM Peak Volume		7:00 AM 61				7:00 AM 61			7:00 AM 61	
PM Peak Volume		5:00 PM 59				5:00 PM 59			5:00 PM 59	

Comments:

Report generated on 9/30/2025 3:51 PM

SOURCE: Quality Counts, LLC (http://www.qualitycounts.net)

TRUE DATA TO IMPROVE MOBILITY

Type of report: Midblock Count - Volume Data

LOCATION: CR 404 E of Spur 191 **QC JOB #:** 171787186

SPECIFIC LOCATION: **DIRECTION:** WB

CITY/STATE: Burnet, TX **DATE:** Sep 16 2025 - Sep 16 2025

Start Time	Mon	Tue 16 Sep 25	Wed	Thu	Fri	Average Weekday Hourly Traffic	Sat	Sun	Average Week Hourly Traffic	Average Week Profile
12:00 AM		0				0			0	
01:00 AM		0				0			0	
02:00 AM		0				0			0	
03:00 AM		1				1			1	
04:00 AM		0				0			0	
05:00 AM		3				3			3	
06:00 AM		7				7			7	
07:00 AM		**26**				**26**			**26**	
08:00 AM		10				10			10	
09:00 AM		22				22			22	
10:00 AM		23				23			23	
11:00 AM		20				20			20	
12:00 PM		34				34			34	
01:00 PM		15				15			15	
02:00 PM		31				31			31	
03:00 PM		18				18			18	
04:00 PM		19				19			19	
05:00 PM		**38**				**38**			**38**	
06:00 PM		24				24			24	
07:00 PM		15				15			15	
08:00 PM		7				7			7	
09:00 PM		3				3			3	
10:00 PM		0				0			0	
11:00 PM		1				1			1	
Day Total		317				317			317	
% Weekday Average		100%								
% Week Average		100%				100%				
AM Peak Volume		7:00 AM 26				7:00 AM 26			7:00 AM 26	
PM Peak Volume		5:00 PM 38				5:00 PM 38			5:00 PM 38	

Comments:

Report generated on 9/30/2025 3:51 PM

SOURCE: Quality Counts, LLC (http://www.qualitycounts.net)

TRUE DATA TO IMPROVE MOBILITY

Type of report: Midblock Count - Volume Data

LOCATION: Spur 191 S of CR 404 **QC JOB #:** 171787187

SPECIFIC LOCATION: **DIRECTION:** NB

CITY/STATE: Burnet, TX **DATE:** Sep 16 2025 - Sep 16 2025

Start Time	Mon	Tue 16 Sep 25	Wed	Thu	Fri	Average Weekday Hourly Traffic	Sat	Sun	Average Week Hourly Traffic	Average Week Profile
12:00 AM		11				11			11	
01:00 AM		3				3			3	
02:00 AM		3				3			3	
03:00 AM		3				3			3	
04:00 AM		3				3			3	
05:00 AM		4				4			4	
06:00 AM		27				27			27	
07:00 AM		**79**				**79**			**79**	
08:00 AM		61				61			61	
09:00 AM		62				62			62	
10:00 AM		40				40			40	
11:00 AM		64				64			64	
12:00 PM		95				95			95	
01:00 PM		72				72			72	
02:00 PM		81				81			81	
03:00 PM		**114**				**114**			**114**	
04:00 PM		96				96			96	
05:00 PM		105				105			105	
06:00 PM		93				93			93	
07:00 PM		63				63			63	
08:00 PM		54				54			54	
09:00 PM		36				36			36	
10:00 PM		13				13			13	
11:00 PM		4				4			4	
Day Total		1186				1186			1186	
% Weekday Average		100%								
% Week Average		100%				100%				
AM Peak Volume		7:00 AM 79				7:00 AM 79			7:00 AM 79	
PM Peak Volume		3:00 PM 114				3:00 PM 114			3:00 PM 114	

Comments:

Report generated on 9/30/2025 3:51 PM

SOURCE: Quality Counts, LLC (http://www.qualitycounts.net)

TRUE DATA TO IMPROVE MOBILITY

Type of report: Midblock Count - Volume Data

LOCATION: Spur 191 S of CR 404 **QC JOB #:** 171787187

SPECIFIC LOCATION: **DIRECTION:** NB, SB

CITY/STATE: Burnet, TX **DATE:** Sep 16 2025 - Sep 16 2025

Start Time	Mon	Tue 16 Sep 25	Wed	Thu	Fri	Average Weekday Hourly Traffic	Sat	Sun	Average Week Hourly Traffic	Average Week Profile
12:00 AM		14				14			14	
01:00 AM		3				3			3	
02:00 AM		4				4			4	
03:00 AM		7				7			7	
04:00 AM		16				16			16	
05:00 AM		44				44			44	
06:00 AM		102				102			102	
07:00 AM		**218**				**218**			**218**	
08:00 AM		150				150			150	
09:00 AM		154				154			154	
10:00 AM		114				114			114	
11:00 AM		147				147			147	
12:00 PM		183				183			183	
01:00 PM		145				145			145	
02:00 PM		163				163			163	
03:00 PM		202				202			202	
04:00 PM		165				165			165	
05:00 PM		**216**				**216**			**216**	
06:00 PM		139				139			139	
07:00 PM		110				110			110	
08:00 PM		76				76			76	
09:00 PM		48				48			48	
10:00 PM		16				16			16	
11:00 PM		5				5			5	
Day Total		2441				2441			2441	
% Weekday Average		100%								
% Week Average		100%				100%				
AM Peak Volume		7:00 AM 218				7:00 AM 218			7:00 AM 218	
PM Peak Volume		5:00 PM 216				5:00 PM 216			5:00 PM 216	

Comments:

Report generated on 9/30/2025 3:51 PM

SOURCE: Quality Counts, LLC (http://www.qualitycounts.net)

TRUE DATA TO IMPROVE MOBILITY

Type of report: Midblock Count - Volume Data

LOCATION: Spur 191 S of CR 404 **QC JOB #:** 171787187

SPECIFIC LOCATION: **DIRECTION:** SB

CITY/STATE: Burnet, TX **DATE:** Sep 16 2025 - Sep 16 2025

Start Time	Mon	Tue 16 Sep 25	Wed	Thu	Fri	Average Weekday Hourly Traffic	Sat	Sun	Average Week Hourly Traffic	Average Week Profile
12:00 AM		3				3			3	
01:00 AM		0				0			0	
02:00 AM		1				1			1	
03:00 AM		4				4			4	
04:00 AM		13				13			13	
05:00 AM		40				40			40	
06:00 AM		75				75			75	
07:00 AM		**139**				**139**			**139**	
08:00 AM		89				89			89	
09:00 AM		92				92			92	
10:00 AM		74				74			74	
11:00 AM		83				83			83	
12:00 PM		88				88			88	
01:00 PM		73				73			73	
02:00 PM		82				82			82	
03:00 PM		88				88			88	
04:00 PM		69				69			69	
05:00 PM		**111**				**111**			**111**	
06:00 PM		46				46			46	
07:00 PM		47				47			47	
08:00 PM		22				22			22	
09:00 PM		12				12			12	
10:00 PM		3				3			3	
11:00 PM		1				1			1	
Day Total		1255				1255			1255	
% Weekday Average		100%								
% Week Average		100%				100%				
AM Peak Volume		7:00 AM 139				7:00 AM 139			7:00 AM 139	
PM Peak Volume		5:00 PM 111				5:00 PM 111			5:00 PM 111	

Comments:

Report generated on 9/30/2025 3:51 PM

SOURCE: Quality Counts, LLC (http://www.qualitycounts.net)

TRUE DATA TO IMPROVE MOBILITY

Type of report: Midblock Count - Volume Data

LOCATION: CR 404 W of Spur 191 **QC JOB #:** 171787188

SPECIFIC LOCATION: **DIRECTION:** EB

CITY/STATE: Burnet, TX **DATE:** Sep 16 2025 - Sep 16 2025

Start Time	Mon	Tue 16 Sep 25	Wed	Thu	Fri	Average Weekday Hourly Traffic	Sat	Sun	Average Week Hourly Traffic	Average Week Profile
12:00 AM		0				0			0	
01:00 AM		0				0			0	
02:00 AM		1				1			1	
03:00 AM		0				0			0	
04:00 AM		4				4			4	
05:00 AM		3				3			3	
06:00 AM		6				6			6	
07:00 AM		**30**				**30**			**30**	
08:00 AM		18				18			18	
09:00 AM		19				19			19	
10:00 AM		30				30			30	
11:00 AM		28				28			28	
12:00 PM		32				32			32	
01:00 PM		24				24			24	
02:00 PM		29				29			29	
03:00 PM		**49**				**49**			**49**	
04:00 PM		32				32			32	
05:00 PM		43				43			43	
06:00 PM		15				15			15	
07:00 PM		18				18			18	
08:00 PM		15				15			15	
09:00 PM		6				6			6	
10:00 PM		3				3			3	
11:00 PM		0				0			0	
Day Total		405				405			405	
% Weekday Average		100%								
% Week Average		100%				100%				
AM Peak Volume		7:00 AM 30				7:00 AM 30			7:00 AM 30	
PM Peak Volume		3:00 PM 49				3:00 PM 49			3:00 PM 49	

Comments:

Report generated on 9/30/2025 3:51 PM

SOURCE: Quality Counts, LLC (http://www.qualitycounts.net)

TRUE DATA TO IMPROVE MOBILITY

Type of report: Midblock Count - Volume Data

LOCATION: CR 404 W of Spur 191 **QC JOB #:** 171787188

SPECIFIC LOCATION: **DIRECTION:** EB, WB

CITY/STATE: Burnet, TX **DATE:** Sep 16 2025 - Sep 16 2025

Start Time	Mon	Tue 16 Sep 25	Wed	Thu	Fri	Average Weekday Hourly Traffic	Sat	Sun	Average Week Hourly Traffic	Average Week Profile
12:00 AM		0				0			0	
01:00 AM		1				1			1	
02:00 AM		1				1			1	
03:00 AM		0				0			0	
04:00 AM		4				4			4	
05:00 AM		5				5			5	
06:00 AM		25				25			25	
07:00 AM		**63**				**63**			**63**	
08:00 AM		44				44			44	
09:00 AM		40				40			40	
10:00 AM		47				47			47	
11:00 AM		53				53			53	
12:00 PM		71				71			71	
01:00 PM		51				51			51	
02:00 PM		50				50			50	
03:00 PM		**73**				**73**			**73**	
04:00 PM		49				49			49	
05:00 PM		64				64			64	
06:00 PM		34				34			34	
07:00 PM		30				30			30	
08:00 PM		19				19			19	
09:00 PM		14				14			14	
10:00 PM		4				4			4	
11:00 PM		0				0			0	
Day Total		742				742			742	
% Weekday Average		100%								
% Week Average		100%				100%				
AM Peak Volume		7:00 AM 63				7:00 AM 63			7:00 AM 63	
PM Peak Volume		3:00 PM 73				3:00 PM 73			3:00 PM 73	

Comments:

Report generated on 9/30/2025 3:51 PM

SOURCE: Quality Counts, LLC (http://www.qualitycounts.net)

TRUE DATA TO IMPROVE MOBILITY

Type of report: Midblock Count - Volume Data

LOCATION: CR 404 W of Spur 191 **QC JOB #:** 171787188

SPECIFIC LOCATION: **DIRECTION:** WB

CITY/STATE: Burnet, TX **DATE:** Sep 16 2025 - Sep 16 2025

Start Time	Mon	Tue 16 Sep 25	Wed	Thu	Fri	Average Weekday Hourly Traffic	Sat	Sun	Average Week Hourly Traffic	Average Week Profile
12:00 AM		0				0			0	
01:00 AM		1				1			1	
02:00 AM		0				0			0	
03:00 AM		0				0			0	
04:00 AM		0				0			0	
05:00 AM		2				2			2	
06:00 AM		19				19			19	
07:00 AM		**33**				**33**			**33**	
08:00 AM		26				26			26	
09:00 AM		21				21			21	
10:00 AM		17				17			17	
11:00 AM		25				25			25	
12:00 PM		**39**				**39**			**39**	
01:00 PM		27				27			27	
02:00 PM		21				21			21	
03:00 PM		24				24			24	
04:00 PM		17				17			17	
05:00 PM		21				21			21	
06:00 PM		19				19			19	
07:00 PM		12				12			12	
08:00 PM		4				4			4	
09:00 PM		8				8			8	
10:00 PM		1				1			1	
11:00 PM		0				0			0	
Day Total		337				337			337	
% Weekday Average		100%								
% Week Average		100%				100%				
AM Peak Volume		7:00 AM 33				7:00 AM 33			7:00 AM 33	
PM Peak Volume		12:00 PM 39				12:00 PM 39			12:00 PM 39	

Comments:

Report generated on 9/30/2025 3:51 PM

SOURCE: Quality Counts, LLC (http://www.qualitycounts.net)

TRUE DATA TO IMPROVE MOBILITY

Type of report: Midblock Count - Volume Data

LOCATION: SH 71 N of CR 413 **QC JOB #:** 171787189

SPECIFIC LOCATION: **DIRECTION:** NB

CITY/STATE: Burnet, TX **DATE:** Sep 16 2025 - Sep 16 2025

Start Time	Mon	Tue 16 Sep 25	Wed	Thu	Fri	Average Weekday Hourly Traffic	Sat	Sun	Average Week Hourly Traffic	Average Week Profile
12:00 AM		52				52			52	
01:00 AM		32				32			32	
02:00 AM		24				24			24	
03:00 AM		21				21			21	
04:00 AM		49				49			49	
05:00 AM		154				154			154	
06:00 AM		456				456			456	
07:00 AM		**592**				**592**			**592**	
08:00 AM		452				452			452	
09:00 AM		459				459			459	
10:00 AM		527				527			527	
11:00 AM		514				514			514	
12:00 PM		541				541			541	
01:00 PM		541				541			541	
02:00 PM		579				579			579	
03:00 PM		645				645			645	
04:00 PM		**704**				**704**			**704**	
05:00 PM		645				645			645	
06:00 PM		477				477			477	
07:00 PM		311				311			311	
08:00 PM		226				226			226	
09:00 PM		166				166			166	
10:00 PM		99				99			99	
11:00 PM		61				61			61	
Day Total		8327				8327			8327	
% Weekday Average		100%								
% Week Average		100%				100%				
AM Peak Volume		7:00 AM 592				7:00 AM 592			7:00 AM 592	
PM Peak Volume		4:00 PM 704				4:00 PM 704			4:00 PM 704	

Comments:

Report generated on 9/30/2025 3:51 PM

SOURCE: Quality Counts, LLC (http://www.qualitycounts.net)

TRUE DATA TO IMPROVE MOBILITY

Type of report: Midblock Count - Volume Data

LOCATION: SH 71 N of CR 413 **QC JOB #:** 171787189

SPECIFIC LOCATION: **DIRECTION:** NB, SB

CITY/STATE: Burnet, TX **DATE:** Sep 16 2025 - Sep 16 2025

Start Time	Mon	Tue 16 Sep 25	Wed	Thu	Fri	Average Weekday Hourly Traffic	Sat	Sun	Average Week Hourly Traffic	Average Week Profile
12:00 AM		73				73			73	
01:00 AM		49				49			49	
02:00 AM		45				45			45	
03:00 AM		53				53			53	
04:00 AM		151				151			151	
05:00 AM		373				373			373	
06:00 AM		885				885			885	
07:00 AM		**1301**				**1301**			**1301**	
08:00 AM		1137				1137			1137	
09:00 AM		1016				1016			1016	
10:00 AM		989				989			989	
11:00 AM		1035				1035			1035	
12:00 PM		1101				1101			1101	
01:00 PM		1031				1031			1031	
02:00 PM		1119				1119			1119	
03:00 PM		1186				1186			1186	
04:00 PM		1288				1288			1288	
05:00 PM		**1321**				**1321**			**1321**	
06:00 PM		864				864			864	
07:00 PM		581				581			581	
08:00 PM		401				401			401	
09:00 PM		260				260			260	
10:00 PM		148				148			148	
11:00 PM		95				95			95	
Day Total		16502				16502			16502	
% Weekday Average		100%								
% Week Average		100%				100%				
AM Peak Volume		7:00 AM 1301				7:00 AM 1301			7:00 AM 1301	
PM Peak Volume		5:00 PM 1321				5:00 PM 1321			5:00 PM 1321	

Comments:

Report generated on 9/30/2025 3:51 PM

SOURCE: Quality Counts, LLC (http://www.qualitycounts.net)

TRUE DATA TO IMPROVE MOBILITY

Type of report: Midblock Count - Volume Data

LOCATION: SH 71 N of CR 413 **QC JOB #:** 171787189

SPECIFIC LOCATION: **DIRECTION:** SB

CITY/STATE: Burnet, TX **DATE:** Sep 16 2025 - Sep 16 2025

Start Time	Mon	Tue 16 Sep 25	Wed	Thu	Fri	Average Weekday Hourly Traffic	Sat	Sun	Average Week Hourly Traffic	Average Week Profile
12:00 AM		21				21			21	
01:00 AM		17				17			17	
02:00 AM		21				21			21	
03:00 AM		32				32			32	
04:00 AM		102				102			102	
05:00 AM		219				219			219	
06:00 AM		429				429			429	
07:00 AM		**709**				**709**			**709**	
08:00 AM		685				685			685	
09:00 AM		557				557			557	
10:00 AM		462				462			462	
11:00 AM		521				521			521	
12:00 PM		560				560			560	
01:00 PM		490				490			490	
02:00 PM		540				540			540	
03:00 PM		541				541			541	
04:00 PM		584				584			584	
05:00 PM		**676**				**676**			**676**	
06:00 PM		387				387			387	
07:00 PM		270				270			270	
08:00 PM		175				175			175	
09:00 PM		94				94			94	
10:00 PM		49				49			49	
11:00 PM		34				34			34	
Day Total		8175				8175			8175	
% Weekday Average		100%								
% Week Average		100%				100%				
AM Peak Volume		7:00 AM 709				7:00 AM 709			7:00 AM 709	
PM Peak Volume		5:00 PM 676				5:00 PM 676			5:00 PM 676	

Comments:

Report generated on 9/30/2025 3:51 PM

SOURCE: Quality Counts, LLC (http://www.qualitycounts.net)

TRUE DATA TO IMPROVE MOBILITY

Type of report: Midblock Count - Volume Data

LOCATION: CR 413 E of SH 71 **QC JOB #:** 171787190

SPECIFIC LOCATION: **DIRECTION:** EB

CITY/STATE: Burnet, TX **DATE:** Sep 16 2025 - Sep 16 2025

Start Time	Mon	Tue 16 Sep 25	Wed	Thu	Fri	Average Weekday Hourly Traffic	Sat	Sun	Average Week Hourly Traffic	Average Week Profile
12:00 AM		1				1			1	
01:00 AM		2				2			2	
02:00 AM		1				1			1	
03:00 AM		1				1			1	
04:00 AM		8				8			8	
05:00 AM		19				19			19	
06:00 AM		34				34			34	
07:00 AM		53				53			53	
08:00 AM		**100**				**100**			**100**	
09:00 AM		61				61			61	
10:00 AM		70				70			70	
11:00 AM		84				84			84	
12:00 PM		82				82			82	
01:00 PM		73				73			73	
02:00 PM		88				88			88	
03:00 PM		72				72			72	
04:00 PM		**102**				**102**			**102**	
05:00 PM		85				85			85	
06:00 PM		83				83			83	
07:00 PM		50				50			50	
08:00 PM		29				29			29	
09:00 PM		20				20			20	
10:00 PM		11				11			11	
11:00 PM		1				1			1	
Day Total		1130				1130			1130	
% Weekday Average		100%								
% Week Average		100%				100%				
AM Peak Volume		8:00 AM 100				8:00 AM 100			8:00 AM 100	
PM Peak Volume		4:00 PM 102				4:00 PM 102			4:00 PM 102	

Comments:

Report generated on 9/30/2025 3:51 PM

SOURCE: Quality Counts, LLC (http://www.qualitycounts.net)

TRUE DATA TO IMPROVE MOBILITY

Type of report: Midblock Count - Volume Data

LOCATION: CR 413 E of SH 71 **QC JOB #:** 171787190

SPECIFIC LOCATION: **DIRECTION:** EB, WB

CITY/STATE: Burnet, TX **DATE:** Sep 16 2025 - Sep 16 2025

Start Time	Mon	Tue 16 Sep 25	Wed	Thu	Fri	Average Weekday Hourly Traffic	Sat	Sun	Average Week Hourly Traffic	Average Week Profile
12:00 AM		1				1			1	
01:00 AM		4				4			4	
02:00 AM		3				3			3	
03:00 AM		2				2			2	
04:00 AM		17				17			17	
05:00 AM		53				53			53	
06:00 AM		102				102			102	
07:00 AM		177				177			177	
08:00 AM		**196**				**196**			**196**	
09:00 AM		148				148			148	
10:00 AM		158				158			158	
11:00 AM		179				179			179	
12:00 PM		**201**				**201**			**201**	
01:00 PM		152				152			152	
02:00 PM		187				187			187	
03:00 PM		159				159			159	
04:00 PM		187				187			187	
05:00 PM		165				165			165	
06:00 PM		135				135			135	
07:00 PM		85				85			85	
08:00 PM		40				40			40	
09:00 PM		37				37			37	
10:00 PM		15				15			15	
11:00 PM		5				5			5	
Day Total		2408				2408			2408	
% Weekday Average		100%								
% Week Average		100%				100%				
AM Peak Volume		8:00 AM 196				8:00 AM 196			8:00 AM 196	
PM Peak Volume		12:00 PM 201				12:00 PM 201			12:00 PM 201	

Comments:

Report generated on 9/30/2025 3:51 PM

SOURCE: Quality Counts, LLC (http://www.qualitycounts.net)

TRUE DATA TO IMPROVE MOBILITY

Type of report: Midblock Count - Volume Data

LOCATION: CR 413 E of SH 71 **QC JOB #:** 171787190

SPECIFIC LOCATION: **DIRECTION:** WB

CITY/STATE: Burnet, TX **DATE:** Sep 16 2025 - Sep 16 2025

Start Time	Mon	Tue 16 Sep 25	Wed	Thu	Fri	Average Weekday Hourly Traffic	Sat	Sun	Average Week Hourly Traffic	Average Week Profile
12:00 AM		0				0			0	
01:00 AM		2				2			2	
02:00 AM		2				2			2	
03:00 AM		1				1			1	
04:00 AM		9				9			9	
05:00 AM		34				34			34	
06:00 AM		68				68			68	
07:00 AM		**124**				**124**			**124**	
08:00 AM		96				96			96	
09:00 AM		87				87			87	
10:00 AM		88				88			88	
11:00 AM		95				95			95	
12:00 PM		**119**				**119**			**119**	
01:00 PM		79				79			79	
02:00 PM		99				99			99	
03:00 PM		87				87			87	
04:00 PM		85				85			85	
05:00 PM		80				80			80	
06:00 PM		52				52			52	
07:00 PM		35				35			35	
08:00 PM		11				11			11	
09:00 PM		17				17			17	
10:00 PM		4				4			4	
11:00 PM		4				4			4	
Day Total		1278				1278			1278	
% Weekday Average		100%								
% Week Average		100%				100%				
AM Peak Volume		7:00 AM 124				7:00 AM 124			7:00 AM 124	
PM Peak Volume		12:00 PM 119				12:00 PM 119			12:00 PM 119	

Comments:

Report generated on 9/30/2025 3:51 PM

SOURCE: Quality Counts, LLC (http://www.qualitycounts.net)

TRUE DATA TO IMPROVE MOBILITY

Type of report: Midblock Count - Volume Data

LOCATION: SH 71 S of CR 413 **QC JOB #:** 171787191

SPECIFIC LOCATION: **DIRECTION:** NB

CITY/STATE: Burnet, TX **DATE:** Sep 16 2025 - Sep 16 2025

Start Time	Mon	Tue 16 Sep 25	Wed	Thu	Fri	Average Weekday Hourly Traffic	Sat	Sun	Average Week Hourly Traffic	Average Week Profile
12:00 AM		52				52			52	
01:00 AM		33				33			33	
02:00 AM		23				23			23	
03:00 AM		22				22			22	
04:00 AM		46				46			46	
05:00 AM		127				127			127	
06:00 AM		408				408			408	
07:00 AM		**501**				**501**			**501**	
08:00 AM		395				395			395	
09:00 AM		393				393			393	
10:00 AM		457				457			457	
11:00 AM		445				445			445	
12:00 PM		464				464			464	
01:00 PM		488				488			488	
02:00 PM		521				521			521	
03:00 PM		589				589			589	
04:00 PM		**643**				**643**			**643**	
05:00 PM		607				607			607	
06:00 PM		457				457			457	
07:00 PM		299				299			299	
08:00 PM		225				225			225	
09:00 PM		159				159			159	
10:00 PM		99				99			99	
11:00 PM		57				57			57	
Day Total		7510				7510			7510	
% Weekday Average		100%								
% Week Average		100%				100%				
AM Peak Volume		7:00 AM 501				7:00 AM 501			7:00 AM 501	
PM Peak Volume		4:00 PM 643				4:00 PM 643			4:00 PM 643	

Comments:

Report generated on 9/30/2025 3:52 PM

SOURCE: Quality Counts, LLC (http://www.qualitycounts.net)

TRUE DATA TO IMPROVE MOBILITY

Type of report: Midblock Count - Volume Data

LOCATION: SH 71 S of CR 413 **QC JOB #:** 171787191

SPECIFIC LOCATION: **DIRECTION:** NB, SB

CITY/STATE: Burnet, TX **DATE:** Sep 16 2025 - Sep 16 2025

Start Time	Mon	Tue 16 Sep 25	Wed	Thu	Fri	Average Weekday Hourly Traffic	Sat	Sun	Average Week Hourly Traffic	Average Week Profile
12:00 AM		72				72			72	
01:00 AM		51				51			51	
02:00 AM		43				43			43	
03:00 AM		55				55			55	
04:00 AM		146				146			146	
05:00 AM		333				333			333	
06:00 AM		817				817			817	
07:00 AM		**1166**				**1166**			**1166**	
08:00 AM		1015				1015			1015	
09:00 AM		905				905			905	
10:00 AM		865				865			865	
11:00 AM		905				905			905	
12:00 PM		978				978			978	
01:00 PM		931				931			931	
02:00 PM		1014				1014			1014	
03:00 PM		1088				1088			1088	
04:00 PM		1148				1148			1148	
05:00 PM		**1237**				**1237**			**1237**	
06:00 PM		797				797			797	
07:00 PM		541				541			541	
08:00 PM		380				380			380	
09:00 PM		243				243			243	
10:00 PM		140				140			140	
11:00 PM		90				90			90	
Day Total		14960				14960			14960	
% Weekday Average		100%								
% Week Average		100%				100%				
AM Peak Volume		7:00 AM 1166				7:00 AM 1166			7:00 AM 1166	
PM Peak Volume		5:00 PM 1237				5:00 PM 1237			5:00 PM 1237	

Comments:

Report generated on 9/30/2025 3:52 PM

SOURCE: Quality Counts, LLC (http://www.qualitycounts.net)

TRUE DATA TO IMPROVE MOBILITY

Type of report: Midblock Count - Volume Data

LOCATION: SH 71 S of CR 413 **QC JOB #:** 171787191

SPECIFIC LOCATION: **DIRECTION:** SB

CITY/STATE: Burnet, TX **DATE:** Sep 16 2025 - Sep 16 2025

Start Time	Mon	Tue 16 Sep 25	Wed	Thu	Fri	Average Weekday Hourly Traffic	Sat	Sun	Average Week Hourly Traffic	Average Week Profile
12:00 AM		20				20			20	
01:00 AM		18				18			18	
02:00 AM		20				20			20	
03:00 AM		33				33			33	
04:00 AM		100				100			100	
05:00 AM		206				206			206	
06:00 AM		409				409			409	
07:00 AM		**665**				**665**			**665**	
08:00 AM		620				620			620	
09:00 AM		512				512			512	
10:00 AM		408				408			408	
11:00 AM		460				460			460	
12:00 PM		514				514			514	
01:00 PM		443				443			443	
02:00 PM		493				493			493	
03:00 PM		499				499			499	
04:00 PM		505				505			505	
05:00 PM		**630**				**630**			**630**	
06:00 PM		340				340			340	
07:00 PM		242				242			242	
08:00 PM		155				155			155	
09:00 PM		84				84			84	
10:00 PM		41				41			41	
11:00 PM		33				33			33	
Day Total		7450				7450			7450	
% Weekday Average		100%								
% Week Average		100%				100%				
AM Peak Volume		7:00 AM 665				7:00 AM 665			7:00 AM 665	
PM Peak Volume		5:00 PM 630				5:00 PM 630			5:00 PM 630	

Comments:

Report generated on 9/30/2025 3:52 PM

SOURCE: Quality Counts, LLC (http://www.qualitycounts.net)

TRUE DATA TO IMPROVE MOBILITY

Type of report: Midblock Count - Volume Data

LOCATION: CR 414 N of CR 404 **QC JOB #:** 171787192

SPECIFIC LOCATION: **DIRECTION:** NB

CITY/STATE: Burnet, TX **DATE:** Sep 17 2025 - Sep 17 2025

Start Time	Mon	Tue	Wed	Thu	Fri	Average Weekday Hourly Traffic	Sat	Sun	Average Week Hourly Traffic	Average Week Profile
			17 Sep 25							
12:00 AM			0			0			0	
01:00 AM			0			0			0	
02:00 AM			0			0			0	
03:00 AM			0			0			0	
04:00 AM			0			0			0	
05:00 AM			2			2			2	
06:00 AM			7			7			7	
07:00 AM			26			26			26	
08:00 AM			16			16			16	
09:00 AM			26			26			26	
10:00 AM			21			21			21	
11:00 AM			**31**			**31**			**31**	
12:00 PM			28			28			28	
01:00 PM			28			28			28	
02:00 PM			24			24			24	
03:00 PM			**43**			**43**			**43**	
04:00 PM			38			38			38	
05:00 PM			42			42			42	
06:00 PM			36			36			36	
07:00 PM			22			22			22	
08:00 PM			19			19			19	
09:00 PM			16			16			16	
10:00 PM			3			3			3	
11:00 PM			2			2			2	
Day Total			430			430			430	
% Weekday Average			100%							
% Week Average			100%			100%				
AM Peak Volume			11:00 AM 31			11:00 AM 31			11:00 AM 31	
PM Peak Volume			3:00 PM 43			3:00 PM 43			3:00 PM 43	

Comments:

Report generated on 9/30/2025 3:52 PM

SOURCE: Quality Counts, LLC (http://www.qualitycounts.net)

TRUE DATA TO IMPROVE MOBILITY

Type of report: Midblock Count - Volume Data

LOCATION: CR 414 N of CR 404 **QC JOB #:** 171787192

SPECIFIC LOCATION: **DIRECTION:** NB, SB

CITY/STATE: Burnet, TX **DATE:** Sep 17 2025 - Sep 17 2025

Start Time	Mon	Tue	Wed 17 Sep 25	Thu	Fri	Average Weekday Hourly Traffic	Sat	Sun	Average Week Hourly Traffic	Average Week Profile
12:00 AM			0			0			0	
01:00 AM			0			0			0	
02:00 AM			1			1			1	
03:00 AM			3			3			3	
04:00 AM			5			5			5	
05:00 AM			22			22			22	
06:00 AM			47			47			47	
07:00 AM			**96**			**96**			**96**	
08:00 AM			85			85			85	
09:00 AM			92			92			92	
10:00 AM			84			84			84	
11:00 AM			80			80			80	
12:00 PM			90			90			90	
01:00 PM			76			76			76	
02:00 PM			64			64			64	
03:00 PM			**114**			**114**			**114**	
04:00 PM			72			72			72	
05:00 PM			90			90			90	
06:00 PM			73			73			73	
07:00 PM			51			51			51	
08:00 PM			31			31			31	
09:00 PM			22			22			22	
10:00 PM			4			4			4	
11:00 PM			3			3			3	
Day Total			1205			1205			1205	
% Weekday Average			100%							
% Week Average			100%			100%				
AM Peak Volume			7:00 AM 96			7:00 AM 96			7:00 AM 96	
PM Peak Volume			3:00 PM 114			3:00 PM 114			3:00 PM 114	

Comments:

Report generated on 9/30/2025 3:52 PM

SOURCE: Quality Counts, LLC (http://www.qualitycounts.net)

TRUE DATA TO IMPROVE MOBILITY

Type of report: Midblock Count - Volume Data

LOCATION: CR 414 N of CR 404 **QC JOB #:** 171787192

SPECIFIC LOCATION: **DIRECTION:** SB

CITY/STATE: Burnet, TX **DATE:** Sep 17 2025 - Sep 17 2025

Start Time	Mon	Tue	Wed 17 Sep 25	Thu	Fri	Average Weekday Hourly Traffic	Sat	Sun	Average Week Hourly Traffic	Average Week Profile
12:00 AM			0			0			0	
01:00 AM			0			0			0	
02:00 AM			1			1			1	
03:00 AM			3			3			3	
04:00 AM			5			5			5	
05:00 AM			20			20			20	
06:00 AM			40			40			40	
07:00 AM			**70**			**70**			**70**	
08:00 AM			69			69			69	
09:00 AM			66			66			66	
10:00 AM			63			63			63	
11:00 AM			49			49			49	
12:00 PM			62			62			62	
01:00 PM			48			48			48	
02:00 PM			40			40			40	
03:00 PM			**71**			**71**			**71**	
04:00 PM			34			34			34	
05:00 PM			48			48			48	
06:00 PM			37			37			37	
07:00 PM			29			29			29	
08:00 PM			12			12			12	
09:00 PM			6			6			6	
10:00 PM			1			1			1	
11:00 PM			1			1			1	
Day Total			775			775			775	
% Weekday Average			100%							
% Week Average			100%			100%				
AM Peak Volume			7:00 AM 70			7:00 AM 70			7:00 AM 70	
PM Peak Volume			3:00 PM 71			3:00 PM 71			3:00 PM 71	

Comments:

Report generated on 9/30/2025 3:52 PM

SOURCE: Quality Counts, LLC (http://www.qualitycounts.net)

TRUE DATA TO IMPROVE MOBILITY

Type of report: Midblock Count - Volume Data

LOCATION: CR 404 E of CR 414 **QC JOB #:** 171787193

SPECIFIC LOCATION: **DIRECTION:** EB

CITY/STATE: Burnet, TX **DATE:** Sep 17 2025 - Sep 17 2025

Start Time	Mon	Tue	Wed	Thu	Fri	Average Weekday Hourly Traffic	Sat	Sun	Average Week Hourly Traffic	Average Week Profile
			17 Sep 25							
12:00 AM			2			2			2	
01:00 AM			0			0			0	
02:00 AM			1			1			1	
03:00 AM			1			1			1	
04:00 AM			4			4			4	
05:00 AM			17			17			17	
06:00 AM			48			48			48	
07:00 AM			66			66			66	
08:00 AM			**78**			**78**			**78**	
09:00 AM			59			59			59	
10:00 AM			58			58			58	
11:00 AM			59			59			59	
12:00 PM			**93**			**93**			**93**	
01:00 PM			55			55			55	
02:00 PM			64			64			64	
03:00 PM			73			73			73	
04:00 PM			60			60			60	
05:00 PM			52			52			52	
06:00 PM			51			51			51	
07:00 PM			38			38			38	
08:00 PM			25			25			25	
09:00 PM			13			13			13	
10:00 PM			8			8			8	
11:00 PM			4			4			4	
Day Total			929			929			929	
% Weekday Average			100%							
% Week Average			100%			100%				
AM Peak Volume			8:00 AM 78			8:00 AM 78			8:00 AM 78	
PM Peak Volume			12:00 PM 93			12:00 PM 93			12:00 PM 93	

Comments:

Report generated on 9/30/2025 3:52 PM

SOURCE: Quality Counts, LLC (http://www.qualitycounts.net)

TRUE DATA TO IMPROVE MOBILITY

Type of report: Midblock Count - Volume Data

LOCATION: CR 404 E of CR 414 **QC JOB #:** 171787193

SPECIFIC LOCATION: **DIRECTION:** EB, WB

CITY/STATE: Burnet, TX **DATE:** Sep 17 2025 - Sep 17 2025

Start Time	Mon	Tue	Wed 17 Sep 25	Thu	Fri	Average Weekday Hourly Traffic	Sat	Sun	Average Week Hourly Traffic	Average Week Profile
12:00 AM			3			3			3	
01:00 AM			0			0			0	
02:00 AM			2			2			2	
03:00 AM			1			1			1	
04:00 AM			6			6			6	
05:00 AM			24			24			24	
06:00 AM			61			61			61	
07:00 AM			**114**			**114**			**114**	
08:00 AM			114			114			114	
09:00 AM			96			96			96	
10:00 AM			96			96			96	
11:00 AM			101			101			101	
12:00 PM			**157**			**157**			**157**	
01:00 PM			103			103			103	
02:00 PM			112			112			112	
03:00 PM			129			129			129	
04:00 PM			104			104			104	
05:00 PM			96			96			96	
06:00 PM			102			102			102	
07:00 PM			52			52			52	
08:00 PM			39			39			39	
09:00 PM			18			18			18	
10:00 PM			11			11			11	
11:00 PM			5			5			5	
Day Total			1546			1546			1546	
% Weekday Average			100%							
% Week Average			100%			100%				
AM Peak Volume			7:00 AM 114			7:00 AM 114			7:00 AM 114	
PM Peak Volume			12:00 PM 157			12:00 PM 157			12:00 PM 157	

Comments:

Report generated on 9/30/2025 3:52 PM

SOURCE: Quality Counts, LLC (http://www.qualitycounts.net)

TRUE DATA TO IMPROVE MOBILITY

Type of report: Midblock Count - Volume Data

LOCATION: CR 404 E of CR 414 **QC JOB #:** 171787193

SPECIFIC LOCATION: **DIRECTION:** WB

CITY/STATE: Burnet, TX **DATE:** Sep 17 2025 - Sep 17 2025

Start Time	Mon	Tue	Wed 17 Sep 25	Thu	Fri	Average Weekday Hourly Traffic	Sat	Sun	Average Week Hourly Traffic	Average Week Profile
12:00 AM			1			1			1	
01:00 AM			0			0			0	
02:00 AM			1			1			1	
03:00 AM			0			0			0	
04:00 AM			2			2			2	
05:00 AM			7			7			7	
06:00 AM			13			13			13	
07:00 AM			**48**			**48**			**48**	
08:00 AM			36			36			36	
09:00 AM			37			37			37	
10:00 AM			38			38			38	
11:00 AM			42			42			42	
12:00 PM			**64**			**64**			**64**	
01:00 PM			48			48			48	
02:00 PM			48			48			48	
03:00 PM			56			56			56	
04:00 PM			44			44			44	
05:00 PM			44			44			44	
06:00 PM			51			51			51	
07:00 PM			14			14			14	
08:00 PM			14			14			14	
09:00 PM			5			5			5	
10:00 PM			3			3			3	
11:00 PM			1			1			1	
Day Total			617			617			617	
% Weekday Average			100%							
% Week Average			100%			100%				
AM Peak Volume			7:00 AM 48			7:00 AM 48			7:00 AM 48	
PM Peak Volume			12:00 PM 64			12:00 PM 64			12:00 PM 64	

Comments:

Report generated on 9/30/2025 3:52 PM

SOURCE: Quality Counts, LLC (http://www.qualitycounts.net)

TRUE DATA TO IMPROVE MOBILITY

Type of report: Midblock Count - Volume Data

LOCATION: CR 404 W of CR 414 **QC JOB #:** 171787194

SPECIFIC LOCATION: **DIRECTION:** EB

CITY/STATE: Burnet, TX **DATE:** Sep 17 2025 - Sep 17 2025

Start Time	Mon	Tue	Wed	Thu	Fri	Average Weekday Hourly Traffic	Sat	Sun	Average Week Hourly Traffic	Average Week Profile
			17 Sep 25							
12:00 AM			2			2			2	
01:00 AM			0			0			0	
02:00 AM			0			0			0	
03:00 AM			0			0			0	
04:00 AM			3			3			3	
05:00 AM			12			12			12	
06:00 AM			36			36			36	
07:00 AM			67			67			67	
08:00 AM			62			62			62	
09:00 AM			57			57			57	
10:00 AM			55			55			55	
11:00 AM			**71**			**71**			**71**	
12:00 PM			89			89			89	
01:00 PM			65			65			65	
02:00 PM			74			74			74	
03:00 PM			**92**			**92**			**92**	
04:00 PM			83			83			83	
05:00 PM			75			75			75	
06:00 PM			70			70			70	
07:00 PM			44			44			44	
08:00 PM			38			38			38	
09:00 PM			26			26			26	
10:00 PM			11			11			11	
11:00 PM			5			5			5	
Day Total			1037			1037			1037	
% Weekday Average			100%							
% Week Average			100%			100%				
AM Peak Volume			11:00 AM 71			11:00 AM 71			11:00 AM 71	
PM Peak Volume			3:00 PM 92			3:00 PM 92			3:00 PM 92	

Comments:

Report generated on 9/30/2025 3:52 PM

SOURCE: Quality Counts, LLC (http://www.qualitycounts.net)

TRUE DATA TO IMPROVE MOBILITY

Type of report: Midblock Count - Volume Data

LOCATION: CR 404 W of CR 414 **QC JOB #:** 171787194

SPECIFIC LOCATION: **DIRECTION:** EB, WB

CITY/STATE: Burnet, TX **DATE:** Sep 17 2025 - Sep 17 2025

Start Time	Mon	Tue	Wed 17 Sep 25	Thu	Fri	Average Weekday Hourly Traffic	Sat	Sun	Average Week Hourly Traffic	Average Week Profile
12:00 AM			3			3			3	
01:00 AM			0			0			0	
02:00 AM			1			1			1	
03:00 AM			2			2			2	
04:00 AM			9			9			9	
05:00 AM			32			32			32	
06:00 AM			70			70			70	
07:00 AM			**160**			**160**			**160**	
08:00 AM			135			135			135	
09:00 AM			132			132			132	
10:00 AM			132			132			132	
11:00 AM			143			143			143	
12:00 PM			183			183			183	
01:00 PM			143			143			143	
02:00 PM			148			148			148	
03:00 PM			**195**			**195**			**195**	
04:00 PM			146			146			146	
05:00 PM			148			148			148	
06:00 PM			141			141			141	
07:00 PM			71			71			71	
08:00 PM			58			58			58	
09:00 PM			34			34			34	
10:00 PM			15			15			15	
11:00 PM			6			6			6	
Day Total			2107			2107			2107	
% Weekday Average			100%							
% Week Average			100%			100%				
AM Peak Volume			7:00 AM 160			7:00 AM 160			7:00 AM 160	
PM Peak Volume			3:00 PM 195			3:00 PM 195			3:00 PM 195	

Comments:

Report generated on 9/30/2025 3:52 PM

SOURCE: Quality Counts, LLC (http://www.qualitycounts.net)

TRUE DATA TO IMPROVE MOBILITY

Type of report: Midblock Count - Volume Data

LOCATION: CR 404 W of CR 414 **QC JOB #:** 171787194

SPECIFIC LOCATION: **DIRECTION:** WB

CITY/STATE: Burnet, TX **DATE:** Sep 17 2025 - Sep 17 2025

Start Time	Mon	Tue	Wed 17 Sep 25	Thu	Fri	Average Weekday Hourly Traffic	Sat	Sun	Average Week Hourly Traffic	Average Week Profile
12:00 AM			1			1			1	
01:00 AM			0			0			0	
02:00 AM			1			1			1	
03:00 AM			2			2			2	
04:00 AM			6			6			6	
05:00 AM			20			20			20	
06:00 AM			34			34			34	
07:00 AM			**93**			**93**			**93**	
08:00 AM			73			73			73	
09:00 AM			75			75			75	
10:00 AM			77			77			77	
11:00 AM			72			72			72	
12:00 PM			94			94			94	
01:00 PM			78			78			78	
02:00 PM			74			74			74	
03:00 PM			**103**			**103**			**103**	
04:00 PM			63			63			63	
05:00 PM			73			73			73	
06:00 PM			71			71			71	
07:00 PM			27			27			27	
08:00 PM			20			20			20	
09:00 PM			8			8			8	
10:00 PM			4			4			4	
11:00 PM			1			1			1	
Day Total			1070			1070			1070	
% Weekday Average			100%							
% Week Average			100%			100%				
AM Peak Volume			7:00 AM 93			7:00 AM 93			7:00 AM 93	
PM Peak Volume			3:00 PM 103			3:00 PM 103			3:00 PM 103	

Comments:

Report generated on 9/30/2025 3:52 PM

SOURCE: Quality Counts, LLC (http://www.qualitycounts.net)

TRUE DATA TO IMPROVE MOBILITY

Type of report: Midblock Count - Volume Data

LOCATION: SH 71 S of CR 423 **QC JOB #:** 171787195

SPECIFIC LOCATION: **DIRECTION:** NB

CITY/STATE: Burnet, TX **DATE:** Sep 16 2025 - Sep 16 2025

Start Time	Mon	Tue 16 Sep 25	Wed	Thu	Fri	Average Weekday Hourly Traffic	Sat	Sun	Average Week Hourly Traffic	Average Week Profile
12:00 AM		41				41			41	
01:00 AM		20				20			20	
02:00 AM		16				16			16	
03:00 AM		10				10			10	
04:00 AM		32				32			32	
05:00 AM		117				117			117	
06:00 AM		346				346			346	
07:00 AM		**510**				**510**			**510**	
08:00 AM		400				400			400	
09:00 AM		417				417			417	
10:00 AM		476				476			476	
11:00 AM		449				449			449	
12:00 PM		461				461			461	
01:00 PM		506				506			506	
02:00 PM		529				529			529	
03:00 PM		606				606			606	
04:00 PM		**652**				**652**			**652**	
05:00 PM		629				629			629	
06:00 PM		468				468			468	
07:00 PM		304				304			304	
08:00 PM		155				155			155	
09:00 PM		109				109			109	
10:00 PM		67				67			67	
11:00 PM		48				48			48	
Day Total		7368				7368			7368	
% Weekday Average		100%								
% Week Average		100%				100%				
AM Peak Volume		7:00 AM 510				7:00 AM 510			7:00 AM 510	
PM Peak Volume		4:00 PM 652				4:00 PM 652			4:00 PM 652	

Comments:

Report generated on 9/30/2025 3:52 PM

SOURCE: Quality Counts, LLC (http://www.qualitycounts.net)

TRUE DATA TO IMPROVE MOBILITY

Type of report: Midblock Count - Volume Data

LOCATION: SH 71 S of CR 423 **QC JOB #:** 171787195

SPECIFIC LOCATION: **DIRECTION:** NB, SB

CITY/STATE: Burnet, TX **DATE:** Sep 16 2025 - Sep 16 2025

Start Time	Mon	Tue 16 Sep 25	Wed	Thu	Fri	Average Weekday Hourly Traffic	Sat	Sun	Average Week Hourly Traffic	Average Week Profile
12:00 AM		61				61			61	
01:00 AM		38				38			38	
02:00 AM		34				34			34	
03:00 AM		42				42			42	
04:00 AM		132				132			132	
05:00 AM		319				319			319	
06:00 AM		767				767			767	
07:00 AM		**1196**				**1196**			**1196**	
08:00 AM		1031				1031			1031	
09:00 AM		935				935			935	
10:00 AM		884				884			884	
11:00 AM		912				912			912	
12:00 PM		974				974			974	
01:00 PM		964				964			964	
02:00 PM		1025				1025			1025	
03:00 PM		1098				1098			1098	
04:00 PM		1147				1147			1147	
05:00 PM		**1255**				**1255**			**1255**	
06:00 PM		817				817			817	
07:00 PM		541				541			541	
08:00 PM		310				310			310	
09:00 PM		193				193			193	
10:00 PM		108				108			108	
11:00 PM		82				82			82	
Day Total		14865				14865			14865	
% Weekday Average		100%								
% Week Average		100%				100%				
AM Peak Volume		7:00 AM 1196				7:00 AM 1196			7:00 AM 1196	
PM Peak Volume		5:00 PM 1255				5:00 PM 1255			5:00 PM 1255	

Comments:

Report generated on 9/30/2025 3:52 PM

SOURCE: Quality Counts, LLC (http://www.qualitycounts.net)

TRUE DATA TO IMPROVE MOBILITY

Type of report: Midblock Count - Volume Data

LOCATION: SH 71 S of CR 423 **QC JOB #:** 171787195

SPECIFIC LOCATION: **DIRECTION:** SB

CITY/STATE: Burnet, TX **DATE:** Sep 16 2025 - Sep 16 2025

Start Time	Mon	Tue 16 Sep 25	Wed	Thu	Fri	Average Weekday Hourly Traffic	Sat	Sun	Average Week Hourly Traffic	Average Week Profile
12:00 AM		20				20			20	
01:00 AM		18				18			18	
02:00 AM		18				18			18	
03:00 AM		32				32			32	
04:00 AM		100				100			100	
05:00 AM		202				202			202	
06:00 AM		421				421			421	
07:00 AM		**686**				**686**			**686**	
08:00 AM		631				631			631	
09:00 AM		518				518			518	
10:00 AM		408				408			408	
11:00 AM		463				463			463	
12:00 PM		513				513			513	
01:00 PM		458				458			458	
02:00 PM		496				496			496	
03:00 PM		492				492			492	
04:00 PM		495				495			495	
05:00 PM		**626**				**626**			**626**	
06:00 PM		349				349			349	
07:00 PM		237				237			237	
08:00 PM		155				155			155	
09:00 PM		84				84			84	
10:00 PM		41				41			41	
11:00 PM		34				34			34	
Day Total		7497				7497			7497	
% Weekday Average		100%								
% Week Average		100%				100%				
AM Peak Volume		7:00 AM 686				7:00 AM 686			7:00 AM 686	
PM Peak Volume		5:00 PM 626				5:00 PM 626			5:00 PM 626	

Comments:

Report generated on 9/30/2025 3:52 PM

SOURCE: Quality Counts, LLC (http://www.qualitycounts.net)

TRUE DATA TO IMPROVE MOBILITY

Type of report: Midblock Count - Volume Data

LOCATION: CR 423 W of SH 71 **QC JOB #:** 171787196

SPECIFIC LOCATION: **DIRECTION:** EB

CITY/STATE: Burnet, TX **DATE:** Sep 16 2025 - Sep 16 2025

Start Time	Mon	Tue 16 Sep 25	Wed	Thu	Fri	Average Weekday Hourly Traffic	Sat	Sun	Average Week Hourly Traffic	Average Week Profile
12:00 AM		0				0			0	
01:00 AM		0				0			0	
02:00 AM		0				0			0	
03:00 AM		0				0			0	
04:00 AM		1				1			1	
05:00 AM		9				9			9	
06:00 AM		12				12			12	
07:00 AM		**19**				**19**			**19**	
08:00 AM		10				10			10	
09:00 AM		18				18			18	
10:00 AM		8				8			8	
11:00 AM		16				16			16	
12:00 PM		10				10			10	
01:00 PM		12				12			12	
02:00 PM		8				8			8	
03:00 PM		7				7			7	
04:00 PM		9				9			9	
05:00 PM		**13**				**13**			**13**	
06:00 PM		9				9			9	
07:00 PM		8				8			8	
08:00 PM		3				3			3	
09:00 PM		3				3			3	
10:00 PM		1				1			1	
11:00 PM		2				2			2	
Day Total		178				178			178	
% Weekday Average		100%								
% Week Average		100%				100%				
AM Peak Volume		7:00 AM 19				7:00 AM 19			7:00 AM 19	
PM Peak Volume		5:00 PM 13				5:00 PM 13			5:00 PM 13	

Comments:

Report generated on 9/30/2025 3:52 PM

SOURCE: Quality Counts, LLC (http://www.qualitycounts.net)

TRUE DATA TO IMPROVE MOBILITY

Type of report: Midblock Count - Volume Data

LOCATION: CR 423 W of SH 71 **QC JOB #:** 171787196

SPECIFIC LOCATION: **DIRECTION:** EB, WB

CITY/STATE: Burnet, TX **DATE:** Sep 16 2025 - Sep 16 2025

Start Time	Mon	Tue 16 Sep 25	Wed	Thu	Fri	Average Weekday Hourly Traffic	Sat	Sun	Average Week Hourly Traffic	Average Week Profile
12:00 AM		1				1			1	
01:00 AM		0				0			0	
02:00 AM		2				2			2	
03:00 AM		0				0			0	
04:00 AM		1				1			1	
05:00 AM		10				10			10	
06:00 AM		13				13			13	
07:00 AM		25				25			25	
08:00 AM		21				21			21	
09:00 AM		**27**				**27**			**27**	
10:00 AM		20				20			20	
11:00 AM		24				24			24	
12:00 PM		23				23			23	
01:00 PM		25				25			25	
02:00 PM		15				15			15	
03:00 PM		21				21			21	
04:00 PM		27				27			27	
05:00 PM		**38**				**38**			**38**	
06:00 PM		17				17			17	
07:00 PM		21				21			21	
08:00 PM		10				10			10	
09:00 PM		6				6			6	
10:00 PM		3				3			3	
11:00 PM		4				4			4	
Day Total		354				354			354	
% Weekday Average		100%								
% Week Average		100%				100%				
AM Peak Volume		9:00 AM 27				9:00 AM 27			9:00 AM 27	
PM Peak Volume		5:00 PM 38				5:00 PM 38			5:00 PM 38	

Comments:

Report generated on 9/30/2025 3:52 PM

SOURCE: Quality Counts, LLC (http://www.qualitycounts.net)

TRUE DATA TO IMPROVE MOBILITY

Type of report: Midblock Count - Volume Data

LOCATION: CR 423 W of SH 71 **QC JOB #:** 171787196

SPECIFIC LOCATION: **DIRECTION:** WB

CITY/STATE: Burnet, TX **DATE:** Sep 16 2025 - Sep 16 2025

Start Time	Mon	Tue 16 Sep 25	Wed	Thu	Fri	Average Weekday Hourly Traffic	Sat	Sun	Average Week Hourly Traffic	Average Week Profile
12:00 AM		1				1			1	
01:00 AM		0				0			0	
02:00 AM		2				2			2	
03:00 AM		0				0			0	
04:00 AM		0				0			0	
05:00 AM		1				1			1	
06:00 AM		1				1			1	
07:00 AM		6				6			6	
08:00 AM		11				11			11	
09:00 AM		9				9			9	
10:00 AM		**12**				**12**			**12**	
11:00 AM		8				8			8	
12:00 PM		13				13			13	
01:00 PM		13				13			13	
02:00 PM		7				7			7	
03:00 PM		14				14			14	
04:00 PM		18				18			18	
05:00 PM		**25**				**25**			**25**	
06:00 PM		8				8			8	
07:00 PM		13				13			13	
08:00 PM		7				7			7	
09:00 PM		3				3			3	
10:00 PM		2				2			2	
11:00 PM		2				2			2	
Day Total		176				176			176	
% Weekday Average		100%								
% Week Average		100%				100%				
AM Peak Volume		10:00 AM 12				10:00 AM 12			10:00 AM 12	
PM Peak Volume		5:00 PM 25				5:00 PM 25			5:00 PM 25	

Comments:

Report generated on 9/30/2025 3:52 PM

SOURCE: Quality Counts, LLC (http://www.qualitycounts.net)

TRUE DATA TO IMPROVE MOBILITY

Type of report: Midblock Count - Volume Data

LOCATION: FM 1431 E of CR 426 **QC JOB #:** 171787197

SPECIFIC LOCATION: **DIRECTION:** EB

CITY/STATE: Burnet, TX **DATE:** Sep 17 2025 - Sep 17 2025

Start Time	Mon	Tue	Wed 17 Sep 25	Thu	Fri	Average Weekday Hourly Traffic	Sat	Sun	Average Week Hourly Traffic	Average Week Profile
12:00 AM			9			9			9	
01:00 AM			18			18			18	
02:00 AM			14			14			14	
03:00 AM			20			20			20	
04:00 AM			85			85			85	
05:00 AM			313			313			313	
06:00 AM			653			653			653	
07:00 AM			**1130**			**1130**			**1130**	
08:00 AM			770			770			770	
09:00 AM			610			610			610	
10:00 AM			569			569			569	
11:00 AM			527			527			527	
12:00 PM			583			583			583	
01:00 PM			549			549			549	
02:00 PM			488			488			488	
03:00 PM			**601**			**601**			**601**	
04:00 PM			546			546			546	
05:00 PM			595			595			595	
06:00 PM			430			430			430	
07:00 PM			274			274			274	
08:00 PM			196			196			196	
09:00 PM			115			115			115	
10:00 PM			70			70			70	
11:00 PM			28			28			28	
Day Total			9193			9193			9193	
% Weekday Average			100%							
% Week Average			100%			100%				
AM Peak Volume			7:00 AM 1130			7:00 AM 1130			7:00 AM 1130	
PM Peak Volume			3:00 PM 601			3:00 PM 601			3:00 PM 601	

Comments:

Report generated on 9/30/2025 3:52 PM

SOURCE: Quality Counts, LLC (http://www.qualitycounts.net)

TRUE DATA TO IMPROVE MOBILITY

Type of report: Midblock Count - Volume Data

LOCATION: FM 1431 E of CR 426 **QC JOB #:** 171787197

SPECIFIC LOCATION: **DIRECTION:** EB, WB

CITY/STATE: Burnet, TX **DATE:** Sep 17 2025 - Sep 17 2025

Start Time	Mon	Tue	Wed	Thu	Fri	Average Weekday Hourly Traffic	Sat	Sun	Average Week Hourly Traffic	Average Week Profile
			17 Sep 25							
12:00 AM			38			38			38	
01:00 AM			37			37			37	
02:00 AM			28			28			28	
03:00 AM			33			33			33	
04:00 AM			111			111			111	
05:00 AM			402			402			402	
06:00 AM			872			872			872	
07:00 AM			**1512**			**1512**			**1512**	
08:00 AM			1167			1167			1167	
09:00 AM			1015			1015			1015	
10:00 AM			1031			1031			1031	
11:00 AM			1062			1062			1062	
12:00 PM			1188			1188			1188	
01:00 PM			1117			1117			1117	
02:00 PM			1163			1163			1163	
03:00 PM			1404			1404			1404	
04:00 PM			1513			1513			1513	
05:00 PM			**1666**			**1666**			**1666**	
06:00 PM			1219			1219			1219	
07:00 PM			863			863			863	
08:00 PM			551			551			551	
09:00 PM			389			389			389	
10:00 PM			206			206			206	
11:00 PM			98			98			98	
Day Total			18685			18685			18685	
% Weekday Average			100%							
% Week Average			100%			100%				
AM Peak Volume			7:00 AM 1512			7:00 AM 1512			7:00 AM 1512	
PM Peak Volume			5:00 PM 1666			5:00 PM 1666			5:00 PM 1666	

Comments:

Report generated on 9/30/2025 3:52 PM

SOURCE: Quality Counts, LLC (http://www.qualitycounts.net)

TRUE DATA TO IMPROVE MOBILITY

Type of report: Midblock Count - Volume Data

LOCATION: FM 1431 E of CR 426 **QC JOB #:** 171787197

SPECIFIC LOCATION: **DIRECTION:** WB

CITY/STATE: Burnet, TX **DATE:** Sep 17 2025 - Sep 17 2025

Start Time	Mon	Tue	Wed	Thu	Fri	Average Weekday Hourly Traffic	Sat	Sun	Average Week Hourly Traffic	Average Week Profile
			17 Sep 25							
12:00 AM			29			29			29	
01:00 AM			19			19			19	
02:00 AM			14			14			14	
03:00 AM			13			13			13	
04:00 AM			26			26			26	
05:00 AM			89			89			89	
06:00 AM			219			219			219	
07:00 AM			382			382			382	
08:00 AM			397			397			397	
09:00 AM			405			405			405	
10:00 AM			462			462			462	
11:00 AM			**535**			**535**			**535**	
12:00 PM			605			605			605	
01:00 PM			568			568			568	
02:00 PM			675			675			675	
03:00 PM			803			803			803	
04:00 PM			967			967			967	
05:00 PM			**1071**			**1071**			**1071**	
06:00 PM			789			789			789	
07:00 PM			589			589			589	
08:00 PM			355			355			355	
09:00 PM			274			274			274	
10:00 PM			136			136			136	
11:00 PM			70			70			70	
Day Total			9492			9492			9492	
% Weekday Average			100%							
% Week Average			100%			100%				
AM Peak Volume			11:00 AM 535			11:00 AM 535			11:00 AM 535	
PM Peak Volume			5:00 PM 1071			5:00 PM 1071			5:00 PM 1071	

Comments:

Report generated on 9/30/2025 3:52 PM

SOURCE: Quality Counts, LLC (http://www.qualitycounts.net)

TRUE DATA TO IMPROVE MOBILITY

Type of report: Midblock Count - Volume Data

LOCATION: CR 426 S of FM 1431 W
QC JOB #: 171787198
SPECIFIC LOCATION:
DIRECTION: NB
CITY/STATE: Granite Shoals, TX
DATE: Sep 17 2025 - Sep 17 2025

Start Time	Mon	Tue	Wed 17 Sep 25	Thu	Fri	Average Weekday Hourly Traffic	Sat	Sun	Average Week Hourly Traffic	Average Week Profile
12:00 AM			0			0			0	
01:00 AM			1			1			1	
02:00 AM			0			0			0	
03:00 AM			0			0			0	
04:00 AM			0			0			0	
05:00 AM			5			5			5	
06:00 AM			16			16			16	
07:00 AM			15			15			15	
08:00 AM			21			21			21	
09:00 AM			27			27			27	
10:00 AM			**30**			**30**			**30**	
11:00 AM			29			29			29	
12:00 PM			34			34			34	
01:00 PM			27			27			27	
02:00 PM			21			21			21	
03:00 PM			33			33			33	
04:00 PM			**39**			**39**			**39**	
05:00 PM			13			13			13	
06:00 PM			10			10			10	
07:00 PM			2			2			2	
08:00 PM			0			0			0	
09:00 PM			0			0			0	
10:00 PM			0			0			0	
11:00 PM			0			0			0	
Day Total			323			323			323	
% Weekday Average			100%							
% Week Average			100%			100%				
AM Peak Volume			10:00 AM 30			10:00 AM 30			10:00 AM 30	
PM Peak Volume			4:00 PM 39			4:00 PM 39			4:00 PM 39	

Comments:

Report generated on 9/30/2025 3:52 PM

SOURCE: Quality Counts, LLC (http://www.qualitycounts.net)

TRUE DATA TO IMPROVE MOBILITY

Type of report: Midblock Count - Volume Data

LOCATION: CR 426 S of FM 1431 W
QC JOB #: 171787198
SPECIFIC LOCATION:
DIRECTION: NB, SB
CITY/STATE: Granite Shoals, TX
DATE: Sep 17 2025 - Sep 17 2025

Start Time	Mon	Tue	Wed 17 Sep 25	Thu	Fri	Average Weekday Hourly Traffic	Sat	Sun	Average Week Hourly Traffic	Average Week Profile
12:00 AM			0			0			0	
01:00 AM			2			2			2	
02:00 AM			0			0			0	
03:00 AM			0			0			0	
04:00 AM			0			0			0	
05:00 AM			26			26			26	
06:00 AM			43			43			43	
07:00 AM			47			47			47	
08:00 AM			43			43			43	
09:00 AM			51			51			51	
10:00 AM			51			51			51	
11:00 AM			**56**			**56**			**56**	
12:00 PM			**73**			**73**			**73**	
01:00 PM			51			51			51	
02:00 PM			35			35			35	
03:00 PM			44			44			44	
04:00 PM			49			49			49	
05:00 PM			25			25			25	
06:00 PM			18			18			18	
07:00 PM			7			7			7	
08:00 PM			5			5			5	
09:00 PM			2			2			2	
10:00 PM			1			1			1	
11:00 PM			0			0			0	
Day Total			629			629			629	
% Weekday Average			100%							
% Week Average			100%			100%				
AM Peak Volume			11:00 AM 56			11:00 AM 56			11:00 AM 56	
PM Peak Volume			12:00 PM 73			12:00 PM 73			12:00 PM 73	

Comments:

Report generated on 9/30/2025 3:52 PM

SOURCE: Quality Counts, LLC (http://www.qualitycounts.net)

TRUE DATA TO IMPROVE MOBILITY

Type of report: Midblock Count - Volume Data

LOCATION: CR 426 S of FM 1431 W
QC JOB #: 171787198
SPECIFIC LOCATION:
DIRECTION: SB
CITY/STATE: Granite Shoals, TX
DATE: Sep 17 2025 - Sep 17 2025

Start Time	Mon	Tue	Wed 17 Sep 25	Thu	Fri	Average Weekday Hourly Traffic	Sat	Sun	Average Week Hourly Traffic	Average Week Profile
12:00 AM			0			0			0	
01:00 AM			1			1			1	
02:00 AM			0			0			0	
03:00 AM			0			0			0	
04:00 AM			0			0			0	
05:00 AM			21			21			21	
06:00 AM			27			27			27	
07:00 AM			**32**			**32**			**32**	
08:00 AM			22			22			22	
09:00 AM			24			24			24	
10:00 AM			21			21			21	
11:00 AM			27			27			27	
12:00 PM			**39**			**39**			**39**	
01:00 PM			24			24			24	
02:00 PM			14			14			14	
03:00 PM			11			11			11	
04:00 PM			10			10			10	
05:00 PM			12			12			12	
06:00 PM			8			8			8	
07:00 PM			5			5			5	
08:00 PM			5			5			5	
09:00 PM			2			2			2	
10:00 PM			1			1			1	
11:00 PM			0			0			0	
Day Total			306			306			306	
% Weekday Average			100%							
% Week Average			100%			100%				
AM Peak Volume			7:00 AM 32			7:00 AM 32			7:00 AM 32	
PM Peak Volume			12:00 PM 39			12:00 PM 39			12:00 PM 39	

Comments:

Report generated on 9/30/2025 3:52 PM

SOURCE: Quality Counts, LLC (http://www.qualitycounts.net)

TRUE DATA TO IMPROVE MOBILITY

Type of report: Midblock Count - Volume Data

LOCATION: FM 1431 W of CR 426 **QC JOB #:** 171787199

SPECIFIC LOCATION: **DIRECTION:** EB

CITY/STATE: Granite Shoals, TX **DATE:** Sep 17 2025 - Sep 17 2025

Start Time	Mon	Tue	Wed 17 Sep 25	Thu	Fri	Average Weekday Hourly Traffic	Sat	Sun	Average Week Hourly Traffic	Average Week Profile
12:00 AM			9			9			9	
01:00 AM			18			18			18	
02:00 AM			14			14			14	
03:00 AM			20			20			20	
04:00 AM			85			85			85	
05:00 AM			313			313			313	
06:00 AM			658			658			658	
07:00 AM			**1125**			**1125**			**1125**	
08:00 AM			761			761			761	
09:00 AM			598			598			598	
10:00 AM			548			548			548	
11:00 AM			513			513			513	
12:00 PM			575			575			575	
01:00 PM			529			529			529	
02:00 PM			474			474			474	
03:00 PM			583			583			583	
04:00 PM			519			519			519	
05:00 PM			**586**			**586**			**586**	
06:00 PM			425			425			425	
07:00 PM			277			277			277	
08:00 PM			196			196			196	
09:00 PM			115			115			115	
10:00 PM			70			70			70	
11:00 PM			28			28			28	
Day Total			9039			9039			9039	
% Weekday Average			100%							
% Week Average			100%			100%				
AM Peak Volume			7:00 AM 1125			7:00 AM 1125			7:00 AM 1125	
PM Peak Volume			5:00 PM 586			5:00 PM 586			5:00 PM 586	

Comments:

Report generated on 9/30/2025 3:52 PM

SOURCE: Quality Counts, LLC (http://www.qualitycounts.net)

TRUE DATA TO IMPROVE MOBILITY

Type of report: Midblock Count - Volume Data

LOCATION: FM 1431 W of CR 426 **QC JOB #:** 171787199

SPECIFIC LOCATION: **DIRECTION:** EB, WB

CITY/STATE: Granite Shoals, TX **DATE:** Sep 17 2025 - Sep 17 2025

Start Time	Mon	Tue	Wed 17 Sep 25	Thu	Fri	Average Weekday Hourly Traffic	Sat	Sun	Average Week Hourly Traffic	Average Week Profile
12:00 AM			38			38			38	
01:00 AM			37			37			37	
02:00 AM			28			28			28	
03:00 AM			33			33			33	
04:00 AM			111			111			111	
05:00 AM			386			386			386	
06:00 AM			871			871			871	
07:00 AM			**1485**			**1485**			**1485**	
08:00 AM			1148			1148			1148	
09:00 AM			994			994			994	
10:00 AM			998			998			998	
11:00 AM			1036			1036			1036	
12:00 PM			1167			1167			1167	
01:00 PM			1080			1080			1080	
02:00 PM			1142			1142			1142	
03:00 PM			1390			1390			1390	
04:00 PM			1488			1488			1488	
05:00 PM			**1649**			**1649**			**1649**	
06:00 PM			1211			1211			1211	
07:00 PM			866			866			866	
08:00 PM			546			546			546	
09:00 PM			387			387			387	
10:00 PM			205			205			205	
11:00 PM			98			98			98	
Day Total			18394			18394			18394	
% Weekday Average			100%							
% Week Average			100%			100%				
AM Peak Volume			7:00 AM 1485			7:00 AM 1485			7:00 AM 1485	
PM Peak Volume			5:00 PM 1649			5:00 PM 1649			5:00 PM 1649	

Comments:

Report generated on 9/30/2025 3:52 PM

SOURCE: Quality Counts, LLC (http://www.qualitycounts.net)

TRUE DATA TO IMPROVE MOBILITY

Type of report: Midblock Count - Volume Data

LOCATION: FM 1431 W of CR 426 **QC JOB #:** 171787199

SPECIFIC LOCATION: **DIRECTION:** WB

CITY/STATE: Granite Shoals, TX **DATE:** Sep 17 2025 - Sep 17 2025

Start Time	Mon	Tue	Wed 17 Sep 25	Thu	Fri	Average Weekday Hourly Traffic	Sat	Sun	Average Week Hourly Traffic	Average Week Profile
12:00 AM			29			29			29	
01:00 AM			19			19			19	
02:00 AM			14			14			14	
03:00 AM			13			13			13	
04:00 AM			26			26			26	
05:00 AM			73			73			73	
06:00 AM			213			213			213	
07:00 AM			360			360			360	
08:00 AM			387			387			387	
09:00 AM			396			396			396	
10:00 AM			450			450			450	
11:00 AM			**523**			**523**			**523**	
12:00 PM			592			592			592	
01:00 PM			551			551			551	
02:00 PM			668			668			668	
03:00 PM			807			807			807	
04:00 PM			969			969			969	
05:00 PM			**1063**			**1063**			**1063**	
06:00 PM			786			786			786	
07:00 PM			589			589			589	
08:00 PM			350			350			350	
09:00 PM			272			272			272	
10:00 PM			135			135			135	
11:00 PM			70			70			70	
Day Total			9355			9355			9355	
% Weekday Average			100%							
% Week Average			100%			100%				
AM Peak Volume			11:00 AM 523			11:00 AM 523			11:00 AM 523	
PM Peak Volume			5:00 PM 1063			5:00 PM 1063			5:00 PM 1063	

Comments:

Report generated on 9/30/2025 3:52 PM

SOURCE: Quality Counts, LLC (http://www.qualitycounts.net)

TRUE DATA TO IMPROVE MOBILITY

Type of report: Midblock Count - Volume Data

LOCATION: CR 101 W of US 281 **QC JOB #:** 171787200

SPECIFIC LOCATION: **DIRECTION:** EB

CITY/STATE: Burnet, TX **DATE:** Sep 17 2025 - Sep 17 2025

Start Time	Mon	Tue	Wed 17 Sep 25	Thu	Fri	Average Weekday Hourly Traffic	Sat	Sun	Average Week Hourly Traffic	Average Week Profile
12:00 AM			9			9			9	
01:00 AM			10			10			10	
02:00 AM			18			18			18	
03:00 AM			23			23			23	
04:00 AM			56			56			56	
05:00 AM			130			130			130	
06:00 AM			**188**			**188**			**188**	
07:00 AM			70			70			70	
08:00 AM			52			52			52	
09:00 AM			49			49			49	
10:00 AM			48			48			48	
11:00 AM			52			52			52	
12:00 PM			47			47			47	
01:00 PM			26			26			26	
02:00 PM			21			21			21	
03:00 PM			34			34			34	
04:00 PM			35			35			35	
05:00 PM			48			48			48	
06:00 PM			35			35			35	
07:00 PM			43			43			43	
08:00 PM			**76**			**76**			**76**	
09:00 PM			46			46			46	
10:00 PM			21			21			21	
11:00 PM			16			16			16	
Day Total			1153			1153			1153	
% Weekday Average			100%							
% Week Average			100%			100%				
AM Peak Volume			6:00 AM 188			6:00 AM 188			6:00 AM 188	
PM Peak Volume			8:00 PM 76			8:00 PM 76			8:00 PM 76	

Comments:

Report generated on 9/30/2025 3:52 PM

SOURCE: Quality Counts, LLC (http://www.qualitycounts.net)

TRUE DATA TO IMPROVE MOBILITY

Type of report: Midblock Count - Volume Data

LOCATION: CR 101 W of US 281 **QC JOB #:** 171787200

SPECIFIC LOCATION: **DIRECTION:** EB, WB

CITY/STATE: Burnet, TX **DATE:** Sep 17 2025 - Sep 17 2025

Start Time	Mon	Tue	Wed 17 Sep 25	Thu	Fri	Average Weekday Hourly Traffic	Sat	Sun	Average Week Hourly Traffic	Average Week Profile
12:00 AM			9			9			9	
01:00 AM			10			10			10	
02:00 AM			19			19			19	
03:00 AM			23			23			23	
04:00 AM			56			56			56	
05:00 AM			130			130			130	
06:00 AM			**193**			**193**			**193**	
07:00 AM			74			74			74	
08:00 AM			59			59			59	
09:00 AM			54			54			54	
10:00 AM			49			49			49	
11:00 AM			56			56			56	
12:00 PM			53			53			53	
01:00 PM			30			30			30	
02:00 PM			24			24			24	
03:00 PM			39			39			39	
04:00 PM			43			43			43	
05:00 PM			55			55			55	
06:00 PM			38			38			38	
07:00 PM			50			50			50	
08:00 PM			**83**			**83**			**83**	
09:00 PM			47			47			47	
10:00 PM			21			21			21	
11:00 PM			16			16			16	
Day Total			1231			1231			1231	
% Weekday Average			100%							
% Week Average			100%			100%				
AM Peak Volume			6:00 AM 193			6:00 AM 193			6:00 AM 193	
PM Peak Volume			8:00 PM 83			8:00 PM 83			8:00 PM 83	

Comments:

Report generated on 9/30/2025 3:52 PM

SOURCE: Quality Counts, LLC (http://www.qualitycounts.net)

TRUE DATA TO IMPROVE MOBILITY

Type of report: Midblock Count - Volume Data

LOCATION: CR 101 W of US 281 **QC JOB #:** 171787200

SPECIFIC LOCATION: **DIRECTION:** WB

CITY/STATE: Burnet, TX **DATE:** Sep 17 2025 - Sep 17 2025

Start Time	Mon	Tue	Wed	Thu	Fri	Average Weekday Hourly Traffic	Sat	Sun	Average Week Hourly Traffic	Average Week Profile
			17 Sep 25							
12:00 AM			0			0			0	
01:00 AM			0			0			0	
02:00 AM			1			1			1	
03:00 AM			0			0			0	
04:00 AM			0			0			0	
05:00 AM			0			0			0	
06:00 AM			5			5			5	
07:00 AM			4			4			4	
08:00 AM			**7**			**7**			**7**	
09:00 AM			5			5			5	
10:00 AM			1			1			1	
11:00 AM			4			4			4	
12:00 PM			6			6			6	
01:00 PM			4			4			4	
02:00 PM			3			3			3	
03:00 PM			5			5			5	
04:00 PM			**8**			**8**			**8**	
05:00 PM			7			7			7	
06:00 PM			3			3			3	
07:00 PM			7			7			7	
08:00 PM			7			7			7	
09:00 PM			1			1			1	
10:00 PM			0			0			0	
11:00 PM			0			0			0	
Day Total			78			78			78	
% Weekday Average			100%							
% Week Average			100%			100%				
AM Peak Volume			8:00 AM 7			8:00 AM 7			8:00 AM 7	
PM Peak Volume			4:00 PM 8			4:00 PM 8			4:00 PM 8	

Comments:

Report generated on 9/30/2025 3:52 PM

SOURCE: Quality Counts, LLC (http://www.qualitycounts.net)

TRUE DATA TO IMPROVE MOBILITY

Type of report: Midblock Count - Volume Data

LOCATION: US 281 N of CR 205/101 **QC JOB #:** 171787201

SPECIFIC LOCATION: **DIRECTION:** NB

CITY/STATE: Burnet, TX **DATE:** Sep 17 2025 - Sep 17 2025

Start Time	Mon	Tue	Wed 17 Sep 25	Thu	Fri	Average Weekday Hourly Traffic	Sat	Sun	Average Week Hourly Traffic	Average Week Profile
12:00 AM			26			26			26	
01:00 AM			16			16			16	
02:00 AM			10			10			10	
03:00 AM			25			25			25	
04:00 AM			33			33			33	
05:00 AM			78			78			78	
06:00 AM			148			148			148	
07:00 AM			192			192			192	
08:00 AM			215			215			215	
09:00 AM			217			217			217	
10:00 AM			254			254			254	
11:00 AM			**257**			**257**			**257**	
12:00 PM			262			262			262	
01:00 PM			253			253			253	
02:00 PM			284			284			284	
03:00 PM			308			308			308	
04:00 PM			**419**			**419**			**419**	
05:00 PM			410			410			410	
06:00 PM			224			224			224	
07:00 PM			153			153			153	
08:00 PM			106			106			106	
09:00 PM			63			63			63	
10:00 PM			59			59			59	
11:00 PM			31			31			31	
Day Total			4043			4043			4043	
% Weekday Average			100%							
% Week Average			100%			100%				
AM Peak Volume			11:00 AM 257			11:00 AM 257			11:00 AM 257	
PM Peak Volume			4:00 PM 419			4:00 PM 419			4:00 PM 419	

Comments:

Report generated on 9/30/2025 3:52 PM

SOURCE: Quality Counts, LLC (http://www.qualitycounts.net)

TRUE DATA TO IMPROVE MOBILITY

Type of report: Midblock Count - Volume Data

LOCATION: US 281 N of CR 205/101 **QC JOB #:** 171787201

SPECIFIC LOCATION: **DIRECTION:** NB, SB

CITY/STATE: Burnet, TX **DATE:** Sep 17 2025 - Sep 17 2025

Start Time	Mon	Tue	Wed 17 Sep 25	Thu	Fri	Average Weekday Hourly Traffic	Sat	Sun	Average Week Hourly Traffic	Average Week Profile
12:00 AM			27			27			27	
01:00 AM			20			20			20	
02:00 AM			12			12			12	
03:00 AM			28			28			28	
04:00 AM			47			47			47	
05:00 AM			91			91			91	
06:00 AM			179			179			179	
07:00 AM			**433**			**433**			**433**	
08:00 AM			432			432			432	
09:00 AM			380			380			380	
10:00 AM			423			423			423	
11:00 AM			431			431			431	
12:00 PM			466			466			466	
01:00 PM			492			492			492	
02:00 PM			533			533			533	
03:00 PM			574			574			574	
04:00 PM			**713**			**713**			**713**	
05:00 PM			643			643			643	
06:00 PM			379			379			379	
07:00 PM			274			274			274	
08:00 PM			122			122			122	
09:00 PM			70			70			70	
10:00 PM			72			72			72	
11:00 PM			42			42			42	
Day Total			6883			6883			6883	
% Weekday Average			100%							
% Week Average			100%			100%				
AM Peak Volume			7:00 AM 433			7:00 AM 433			7:00 AM 433	
PM Peak Volume			4:00 PM 713			4:00 PM 713			4:00 PM 713	

Comments:

Report generated on 9/30/2025 3:52 PM

SOURCE: Quality Counts, LLC (http://www.qualitycounts.net)

TRUE DATA TO IMPROVE MOBILITY

Type of report: Midblock Count - Volume Data

LOCATION: US 281 N of CR 205/101 **QC JOB #:** 171787201

SPECIFIC LOCATION: **DIRECTION:** SB

CITY/STATE: Burnet, TX **DATE:** Sep 17 2025 - Sep 17 2025

Start Time	Mon	Tue	Wed 17 Sep 25	Thu	Fri	Average Weekday Hourly Traffic	Sat	Sun	Average Week Hourly Traffic	Average Week Profile
12:00 AM			1			1			1	
01:00 AM			4			4			4	
02:00 AM			2			2			2	
03:00 AM			3			3			3	
04:00 AM			14			14			14	
05:00 AM			13			13			13	
06:00 AM			31			31			31	
07:00 AM			**241**			**241**			**241**	
08:00 AM			217			217			217	
09:00 AM			163			163			163	
10:00 AM			169			169			169	
11:00 AM			174			174			174	
12:00 PM			204			204			204	
01:00 PM			239			239			239	
02:00 PM			249			249			249	
03:00 PM			266			266			266	
04:00 PM			**294**			**294**			**294**	
05:00 PM			233			233			233	
06:00 PM			155			155			155	
07:00 PM			121			121			121	
08:00 PM			16			16			16	
09:00 PM			7			7			7	
10:00 PM			13			13			13	
11:00 PM			11			11			11	
Day Total			2840			2840			2840	
% Weekday Average			100%							
% Week Average			100%			100%				
AM Peak Volume			7:00 AM 241			7:00 AM 241			7:00 AM 241	
PM Peak Volume			4:00 PM 294			4:00 PM 294			4:00 PM 294	

Comments:

Report generated on 9/30/2025 3:52 PM

SOURCE: Quality Counts, LLC (http://www.qualitycounts.net)

TRUE DATA TO IMPROVE MOBILITY

Type of report: Midblock Count - Volume Data

LOCATION: CR 205 E of US 281 **QC JOB #:** 171787202

SPECIFIC LOCATION: **DIRECTION:** EB

CITY/STATE: Burnet, TX **DATE:** Sep 17 2025 - Sep 17 2025

Start Time	Mon	Tue	Wed	Thu	Fri	Average Weekday Hourly Traffic	Sat	Sun	Average Week Hourly Traffic	Average Week Profile
			17 Sep 25							
12:00 AM			0			0			0	
01:00 AM			0			0			0	
02:00 AM			0			0			0	
03:00 AM			0			0			0	
04:00 AM			0			0			0	
05:00 AM			2			2			2	
06:00 AM			1			1			1	
07:00 AM			0			0			0	
08:00 AM			**6**			**6**			**6**	
09:00 AM			4			4			4	
10:00 AM			6			6			6	
11:00 AM			5			5			5	
12:00 PM			10			10			10	
01:00 PM			5			5			5	
02:00 PM			3			3			3	
03:00 PM			6			6			6	
04:00 PM			**14**			**14**			**14**	
05:00 PM			7			7			7	
06:00 PM			8			8			8	
07:00 PM			8			8			8	
08:00 PM			1			1			1	
09:00 PM			3			3			3	
10:00 PM			3			3			3	
11:00 PM			0			0			0	
Day Total			92			92			92	
% Weekday Average			100%							
% Week Average			100%			100%				
AM Peak Volume			8:00 AM 6			8:00 AM 6			8:00 AM 6	
PM Peak Volume			4:00 PM 14			4:00 PM 14			4:00 PM 14	

Comments:

Report generated on 9/30/2025 3:52 PM

SOURCE: Quality Counts, LLC (http://www.qualitycounts.net)

TRUE DATA TO IMPROVE MOBILITY

Type of report: Midblock Count - Volume Data

LOCATION: CR 205 E of US 281 **QC JOB #:** 171787202

SPECIFIC LOCATION: **DIRECTION:** EB, WB

CITY/STATE: Burnet, TX **DATE:** Sep 17 2025 - Sep 17 2025

Start Time	Mon	Tue	Wed 17 Sep 25	Thu	Fri	Average Weekday Hourly Traffic	Sat	Sun	Average Week Hourly Traffic	Average Week Profile
12:00 AM			0			0			0	
01:00 AM			0			0			0	
02:00 AM			0			0			0	
03:00 AM			0			0			0	
04:00 AM			0			0			0	
05:00 AM			2			2			2	
06:00 AM			2			2			2	
07:00 AM			4			4			4	
08:00 AM			9			9			9	
09:00 AM			9			9			9	
10:00 AM			**11**			**11**			**11**	
11:00 AM			11			11			11	
12:00 PM			**16**			**16**			**16**	
01:00 PM			9			9			9	
02:00 PM			11			11			11	
03:00 PM			10			10			10	
04:00 PM			15			15			15	
05:00 PM			13			13			13	
06:00 PM			15			15			15	
07:00 PM			15			15			15	
08:00 PM			1			1			1	
09:00 PM			4			4			4	
10:00 PM			4			4			4	
11:00 PM			0			0			0	
Day Total			161			161			161	
% Weekday Average			100%							
% Week Average			100%			100%				
AM Peak Volume			10:00 AM 11			10:00 AM 11			10:00 AM 11	
PM Peak Volume			12:00 PM 16			12:00 PM 16			12:00 PM 16	

Comments:

Report generated on 9/30/2025 3:52 PM

SOURCE: Quality Counts, LLC (http://www.qualitycounts.net)

TRUE DATA TO IMPROVE MOBILITY

Type of report: Midblock Count - Volume Data

LOCATION: CR 205 E of US 281 **QC JOB #:** 171787202

SPECIFIC LOCATION: **DIRECTION:** WB

CITY/STATE: Burnet, TX **DATE:** Sep 17 2025 - Sep 17 2025

Start Time	Mon	Tue	Wed 17 Sep 25	Thu	Fri	Average Weekday Hourly Traffic	Sat	Sun	Average Week Hourly Traffic	Average Week Profile
12:00 AM			0			0			0	
01:00 AM			0			0			0	
02:00 AM			0			0			0	
03:00 AM			0			0			0	
04:00 AM			0			0			0	
05:00 AM			0			0			0	
06:00 AM			1			1			1	
07:00 AM			4			4			4	
08:00 AM			3			3			3	
09:00 AM			5			5			5	
10:00 AM			5			5			5	
11:00 AM			**6**			**6**			**6**	
12:00 PM			6			6			6	
01:00 PM			4			4			4	
02:00 PM			**8**			**8**			**8**	
03:00 PM			4			4			4	
04:00 PM			1			1			1	
05:00 PM			6			6			6	
06:00 PM			7			7			7	
07:00 PM			7			7			7	
08:00 PM			0			0			0	
09:00 PM			1			1			1	
10:00 PM			1			1			1	
11:00 PM			0			0			0	
Day Total			69			69			69	
% Weekday Average			100%							
% Week Average			100%			100%				
AM Peak Volume			11:00 AM 6			11:00 AM 6			11:00 AM 6	
PM Peak Volume			2:00 PM 8			2:00 PM 8			2:00 PM 8	

Comments:

Report generated on 9/30/2025 3:52 PM

SOURCE: Quality Counts, LLC (http://www.qualitycounts.net)

TRUE DATA TO IMPROVE MOBILITY

Type of report: Midblock Count - Volume Data

LOCATION: US 281 S of CR 205/101 **QC JOB #:** 171787203

SPECIFIC LOCATION: **DIRECTION:** NB

CITY/STATE: Burnet, TX **DATE:** Sep 17 2025 - Sep 17 2025

Start Time	Mon	Tue	Wed 17 Sep 25	Thu	Fri	Average Weekday Hourly Traffic	Sat	Sun	Average Week Hourly Traffic	Average Week Profile
12:00 AM			26			26			26	
01:00 AM			16			16			16	
02:00 AM			11			11			11	
03:00 AM			25			25			25	
04:00 AM			33			33			33	
05:00 AM			79			79			79	
06:00 AM			152			152			152	
07:00 AM			192			192			192	
08:00 AM			218			218			218	
09:00 AM			217			217			217	
10:00 AM			249			249			249	
11:00 AM			**256**			**256**			**256**	
12:00 PM			259			259			259	
01:00 PM			252			252			252	
02:00 PM			280			280			280	
03:00 PM			308			308			308	
04:00 PM			**424**			**424**			**424**	
05:00 PM			411			411			411	
06:00 PM			219			219			219	
07:00 PM			151			151			151	
08:00 PM			113			113			113	
09:00 PM			63			63			63	
10:00 PM			59			59			59	
11:00 PM			31			31			31	
Day Total			4044			4044			4044	
% Weekday Average			100%							
% Week Average			100%			100%				
AM Peak Volume			11:00 AM 256			11:00 AM 256			11:00 AM 256	
PM Peak Volume			4:00 PM 424			4:00 PM 424			4:00 PM 424	

Comments:

Report generated on 9/30/2025 3:52 PM

SOURCE: Quality Counts, LLC (http://www.qualitycounts.net)

TRUE DATA TO IMPROVE MOBILITY

Type of report: Midblock Count - Volume Data

LOCATION: US 281 S of CR 205/101 **QC JOB #:** 171787203

SPECIFIC LOCATION: **DIRECTION:** NB, SB

CITY/STATE: Burnet, TX **DATE:** Sep 17 2025 - Sep 17 2025

Start Time	Mon	Tue	Wed 17 Sep 25	Thu	Fri	Average Weekday Hourly Traffic	Sat	Sun	Average Week Hourly Traffic	Average Week Profile
12:00 AM			36			36			36	
01:00 AM			30			30			30	
02:00 AM			31			31			31	
03:00 AM			51			51			51	
04:00 AM			103			103			103	
05:00 AM			221			221			221	
06:00 AM			370			370			370	
07:00 AM			**503**			**503**			**503**	
08:00 AM			480			480			480	
09:00 AM			425			425			425	
10:00 AM			459			459			459	
11:00 AM			478			478			478	
12:00 PM			497			497			497	
01:00 PM			511			511			511	
02:00 PM			548			548			548	
03:00 PM			601			601			601	
04:00 PM			**737**			**737**			**737**	
05:00 PM			685			685			685	
06:00 PM			400			400			400	
07:00 PM			305			305			305	
08:00 PM			204			204			204	
09:00 PM			113			113			113	
10:00 PM			91			91			91	
11:00 PM			58			58			58	
Day Total			7937			7937			7937	
% Weekday Average			100%							
% Week Average			100%			100%				
AM Peak Volume			7:00 AM 503			7:00 AM 503			7:00 AM 503	
PM Peak Volume			4:00 PM 737			4:00 PM 737			4:00 PM 737	

Comments:

Report generated on 9/30/2025 3:52 PM

SOURCE: Quality Counts, LLC (http://www.qualitycounts.net)

TRUE DATA TO IMPROVE MOBILITY

Type of report: Midblock Count - Volume Data

LOCATION: US 281 S of CR 205/101 **QC JOB #:** 171787203

SPECIFIC LOCATION: **DIRECTION:** SB

CITY/STATE: Burnet, TX **DATE:** Sep 17 2025 - Sep 17 2025

Start Time	Mon	Tue	Wed	Thu	Fri	Average Weekday Hourly Traffic	Sat	Sun	Average Week Hourly Traffic	Average Week Profile
			17 Sep 25							
12:00 AM			10			10			10	
01:00 AM			14			14			14	
02:00 AM			20			20			20	
03:00 AM			26			26			26	
04:00 AM			70			70			70	
05:00 AM			142			142			142	
06:00 AM			218			218			218	
07:00 AM			**311**			**311**			**311**	
08:00 AM			262			262			262	
09:00 AM			208			208			208	
10:00 AM			210			210			210	
11:00 AM			222			222			222	
12:00 PM			238			238			238	
01:00 PM			259			259			259	
02:00 PM			268			268			268	
03:00 PM			293			293			293	
04:00 PM			**313**			**313**			**313**	
05:00 PM			274			274			274	
06:00 PM			181			181			181	
07:00 PM			154			154			154	
08:00 PM			91			91			91	
09:00 PM			50			50			50	
10:00 PM			32			32			32	
11:00 PM			27			27			27	
Day Total			3893			3893			3893	
% Weekday Average			100%							
% Week Average			100%			100%				
AM Peak Volume			7:00 AM 311			7:00 AM 311			7:00 AM 311	
PM Peak Volume			4:00 PM 313			4:00 PM 313			4:00 PM 313	

Comments:

Report generated on 9/30/2025 3:52 PM

SOURCE: Quality Counts, LLC (http://www.qualitycounts.net)

TRUE DATA TO IMPROVE MOBILITY

Type of report: Midblock Count - Volume Data

LOCATION: CR 206 N of CR 205 **QC JOB #:** 171787204

SPECIFIC LOCATION: **DIRECTION:** NB

CITY/STATE: Burnet, TX **DATE:** Sep 17 2025 - Sep 17 2025

Start Time	Mon	Tue	Wed 17 Sep 25	Thu	Fri	Average Weekday Hourly Traffic	Sat	Sun	Average Week Hourly Traffic	Average Week Profile
12:00 AM			0			0			0	
01:00 AM			0			0			0	
02:00 AM			0			0			0	
03:00 AM			0			0			0	
04:00 AM			0			0			0	
05:00 AM			0			0			0	
06:00 AM			0			0			0	
07:00 AM			2			2			2	
08:00 AM			**10**			**10**			**10**	
09:00 AM			10			10			10	
10:00 AM			6			6			6	
11:00 AM			7			7			7	
12:00 PM			**39**			**39**			**39**	
01:00 PM			15			15			15	
02:00 PM			10			10			10	
03:00 PM			1			1			1	
04:00 PM			8			8			8	
05:00 PM			3			3			3	
06:00 PM			3			3			3	
07:00 PM			5			5			5	
08:00 PM			2			2			2	
09:00 PM			0			0			0	
10:00 PM			2			2			2	
11:00 PM			0			0			0	
Day Total			123			123			123	
% Weekday Average			100%							
% Week Average			100%			100%				
AM Peak Volume			8:00 AM 10			8:00 AM 10			8:00 AM 10	
PM Peak Volume			12:00 PM 39			12:00 PM 39			12:00 PM 39	

Comments:

Report generated on 9/30/2025 3:52 PM

SOURCE: Quality Counts, LLC (http://www.qualitycounts.net)

TRUE DATA TO IMPROVE MOBILITY

Type of report: Midblock Count - Volume Data

LOCATION: CR 206 N of CR 205 **QC JOB #:** 171787204

SPECIFIC LOCATION: **DIRECTION:** NB, SB

CITY/STATE: Burnet, TX **DATE:** Sep 17 2025 - Sep 17 2025

Start Time	Mon	Tue	Wed 17 Sep 25	Thu	Fri	Average Weekday Hourly Traffic	Sat	Sun	Average Week Hourly Traffic	Average Week Profile
12:00 AM			0			0			0	
01:00 AM			0			0			0	
02:00 AM			0			0			0	
03:00 AM			0			0			0	
04:00 AM			0			0			0	
05:00 AM			0			0			0	
06:00 AM			0			0			0	
07:00 AM			4			4			4	
08:00 AM			12			12			12	
09:00 AM			**18**			**18**			**18**	
10:00 AM			8			8			8	
11:00 AM			11			11			11	
12:00 PM			**43**			**43**			**43**	
01:00 PM			21			21			21	
02:00 PM			13			13			13	
03:00 PM			4			4			4	
04:00 PM			13			13			13	
05:00 PM			22			22			22	
06:00 PM			43			43			43	
07:00 PM			31			31			31	
08:00 PM			5			5			5	
09:00 PM			0			0			0	
10:00 PM			2			2			2	
11:00 PM			0			0			0	
Day Total			250			250			250	
% Weekday Average			100%							
% Week Average			100%			100%				
AM Peak Volume			9:00 AM 18			9:00 AM 18			9:00 AM 18	
PM Peak Volume			12:00 PM 43			12:00 PM 43			12:00 PM 43	

Comments:

Report generated on 9/30/2025 3:52 PM

SOURCE: Quality Counts, LLC (http://www.qualitycounts.net)

TRUE DATA TO IMPROVE MOBILITY

Type of report: Midblock Count - Volume Data

LOCATION: CR 206 N of CR 205 **QC JOB #:** 171787204

SPECIFIC LOCATION: **DIRECTION:** SB

CITY/STATE: Burnet, TX **DATE:** Sep 17 2025 - Sep 17 2025

Start Time	Mon	Tue	Wed	Thu	Fri	Average Weekday Hourly Traffic	Sat	Sun	Average Week Hourly Traffic	Average Week Profile
			17 Sep 25							
12:00 AM			0			0			0	
01:00 AM			0			0			0	
02:00 AM			0			0			0	
03:00 AM			0			0			0	
04:00 AM			0			0			0	
05:00 AM			0			0			0	
06:00 AM			0			0			0	
07:00 AM			2			2			2	
08:00 AM			2			2			2	
09:00 AM			**8**			**8**			**8**	
10:00 AM			2			2			2	
11:00 AM			4			4			4	
12:00 PM			4			4			4	
01:00 PM			6			6			6	
02:00 PM			3			3			3	
03:00 PM			3			3			3	
04:00 PM			5			5			5	
05:00 PM			19			19			19	
06:00 PM			**40**			**40**			**40**	
07:00 PM			26			26			26	
08:00 PM			3			3			3	
09:00 PM			0			0			0	
10:00 PM			0			0			0	
11:00 PM			0			0			0	
Day Total			127			127			127	
% Weekday Average			100%							
% Week Average			100%			100%				
AM Peak Volume			9:00 AM 8			9:00 AM 8			9:00 AM 8	
PM Peak Volume			6:00 PM 40			6:00 PM 40			6:00 PM 40	

Comments:

Report generated on 9/30/2025 3:52 PM

SOURCE: Quality Counts, LLC (http://www.qualitycounts.net)

TRUE DATA TO IMPROVE MOBILITY

Type of report: Midblock Count - Volume Data

LOCATION: CR 205 N of FM 2340 **QC JOB #:** 171787205

SPECIFIC LOCATION: **DIRECTION:** NB

CITY/STATE: Burnet, TX **DATE:** Sep 17 2025 - Sep 17 2025

Start Time	Mon	Tue	Wed 17 Sep 25	Thu	Fri	Average Weekday Hourly Traffic	Sat	Sun	Average Week Hourly Traffic	Average Week Profile
12:00 AM			0			0			0	
01:00 AM			0			0			0	
02:00 AM			0			0			0	
03:00 AM			0			0			0	
04:00 AM			0			0			0	
05:00 AM			0			0			0	
06:00 AM			2			2			2	
07:00 AM			4			4			4	
08:00 AM			**9**			**9**			**9**	
09:00 AM			9			9			9	
10:00 AM			8			8			8	
11:00 AM			9			9			9	
12:00 PM			**39**			**39**			**39**	
01:00 PM			18			18			18	
02:00 PM			16			16			16	
03:00 PM			5			5			5	
04:00 PM			5			5			5	
05:00 PM			10			10			10	
06:00 PM			5			5			5	
07:00 PM			8			8			8	
08:00 PM			1			1			1	
09:00 PM			1			1			1	
10:00 PM			3			3			3	
11:00 PM			0			0			0	
Day Total			152			152			152	
% Weekday Average			100%							
% Week Average			100%			100%				
AM Peak Volume			8:00 AM 9			8:00 AM 9			8:00 AM 9	
PM Peak Volume			12:00 PM 39			12:00 PM 39			12:00 PM 39	

Comments:

Report generated on 9/30/2025 3:52 PM

SOURCE: Quality Counts, LLC (http://www.qualitycounts.net)

TRUE DATA TO IMPROVE MOBILITY

Type of report: Midblock Count - Volume Data

LOCATION: CR 205 N of FM 2340 **QC JOB #:** 171787205

SPECIFIC LOCATION: **DIRECTION:** NB, SB

CITY/STATE: Burnet, TX **DATE:** Sep 17 2025 - Sep 17 2025

Start Time	Mon	Tue	Wed 17 Sep 25	Thu	Fri	Average Weekday Hourly Traffic	Sat	Sun	Average Week Hourly Traffic	Average Week Profile
12:00 AM			0			0			0	
01:00 AM			0			0			0	
02:00 AM			0			0			0	
03:00 AM			0			0			0	
04:00 AM			1			1			1	
05:00 AM			2			2			2	
06:00 AM			4			4			4	
07:00 AM			7			7			7	
08:00 AM			12			12			12	
09:00 AM			**19**			**19**			**19**	
10:00 AM			12			12			12	
11:00 AM			12			12			12	
12:00 PM			43			43			43	
01:00 PM			31			31			31	
02:00 PM			24			24			24	
03:00 PM			9			9			9	
04:00 PM			21			21			21	
05:00 PM			31			31			31	
06:00 PM			**48**			**48**			**48**	
07:00 PM			37			37			37	
08:00 PM			3			3			3	
09:00 PM			2			2			2	
10:00 PM			4			4			4	
11:00 PM			0			0			0	
Day Total			322			322			322	
% Weekday Average			100%							
% Week Average			100%			100%				
AM Peak Volume			9:00 AM 19			9:00 AM 19			9:00 AM 19	
PM Peak Volume			6:00 PM 48			6:00 PM 48			6:00 PM 48	

Comments:

Report generated on 9/30/2025 3:52 PM

SOURCE: Quality Counts, LLC (http://www.qualitycounts.net)

TRUE DATA TO IMPROVE MOBILITY

Type of report: Midblock Count - Volume Data

LOCATION: CR 205 N of FM 2340 **QC JOB #:** 171787205

SPECIFIC LOCATION: **DIRECTION:** SB

CITY/STATE: Burnet, TX **DATE:** Sep 17 2025 - Sep 17 2025

Start Time	Mon	Tue	Wed 17 Sep 25	Thu	Fri	Average Weekday Hourly Traffic	Sat	Sun	Average Week Hourly Traffic	Average Week Profile
12:00 AM			0			0			0	
01:00 AM			0			0			0	
02:00 AM			0			0			0	
03:00 AM			0			0			0	
04:00 AM			1			1			1	
05:00 AM			2			2			2	
06:00 AM			2			2			2	
07:00 AM			3			3			3	
08:00 AM			3			3			3	
09:00 AM			**10**			**10**			**10**	
10:00 AM			4			4			4	
11:00 AM			3			3			3	
12:00 PM			4			4			4	
01:00 PM			13			13			13	
02:00 PM			8			8			8	
03:00 PM			4			4			4	
04:00 PM			16			16			16	
05:00 PM			21			21			21	
06:00 PM			**43**			**43**			**43**	
07:00 PM			29			29			29	
08:00 PM			2			2			2	
09:00 PM			1			1			1	
10:00 PM			1			1			1	
11:00 PM			0			0			0	
Day Total			170			170			170	
% Weekday Average			100%							
% Week Average			100%			100%				
AM Peak Volume			9:00 AM 10			9:00 AM 10			9:00 AM 10	
PM Peak Volume			6:00 PM 43			6:00 PM 43			6:00 PM 43	

Comments:

Report generated on 9/30/2025 3:52 PM

SOURCE: Quality Counts, LLC (http://www.qualitycounts.net)

TRUE DATA TO IMPROVE MOBILITY

Type of report: Midblock Count - Volume Data

LOCATION: CR 205 W of CR 206 **QC JOB #:** 171787206

SPECIFIC LOCATION: **DIRECTION:** EB

CITY/STATE: Burnet, TX **DATE:** Sep 17 2025 - Sep 17 2025

Start Time	Mon	Tue	Wed	Thu	Fri	Average Weekday Hourly Traffic	Sat	Sun	Average Week Hourly Traffic	Average Week Profile
			17 Sep 25							
12:00 AM			0			0			0	
01:00 AM			0			0			0	
02:00 AM			0			0			0	
03:00 AM			0			0			0	
04:00 AM			1			1			1	
05:00 AM			2			2			2	
06:00 AM			2			2			2	
07:00 AM			2			2			2	
08:00 AM			3			3			3	
09:00 AM			**7**			**7**			**7**	
10:00 AM			5			5			5	
11:00 AM			2			2			2	
12:00 PM			7			7			7	
01:00 PM			9			9			9	
02:00 PM			7			7			7	
03:00 PM			2			2			2	
04:00 PM			**16**			**16**			**16**	
05:00 PM			6			6			6	
06:00 PM			8			8			8	
07:00 PM			9			9			9	
08:00 PM			1			1			1	
09:00 PM			1			1			1	
10:00 PM			1			1			1	
11:00 PM			0			0			0	
Day Total			91			91			91	
% Weekday Average			100%							
% Week Average			100%			100%				
AM Peak Volume			9:00 AM 7			9:00 AM 7			9:00 AM 7	
PM Peak Volume			4:00 PM 16			4:00 PM 16			4:00 PM 16	

Comments:

Report generated on 9/30/2025 3:52 PM

SOURCE: Quality Counts, LLC (http://www.qualitycounts.net)

TRUE DATA TO IMPROVE MOBILITY

Type of report: Midblock Count - Volume Data

LOCATION: CR 205 W of CR 206 **QC JOB #:** 171787206

SPECIFIC LOCATION: **DIRECTION:** EB, WB

CITY/STATE: Burnet, TX **DATE:** Sep 17 2025 - Sep 17 2025

Start Time	Mon	Tue	Wed 17 Sep 25	Thu	Fri	Average Weekday Hourly Traffic	Sat	Sun	Average Week Hourly Traffic	Average Week Profile
12:00 AM			0			0			0	
01:00 AM			0			0			0	
02:00 AM			0			0			0	
03:00 AM			0			0			0	
04:00 AM			1			1			1	
05:00 AM			2			2			2	
06:00 AM			4			4			4	
07:00 AM			5			5			5	
08:00 AM			4			4			4	
09:00 AM			**11**			**11**			**11**	
10:00 AM			10			10			10	
11:00 AM			7			7			7	
12:00 PM			14			14			14	
01:00 PM			14			14			14	
02:00 PM			15			15			15	
03:00 PM			7			7			7	
04:00 PM			**18**			**18**			**18**	
05:00 PM			17			17			17	
06:00 PM			15			15			15	
07:00 PM			18			18			18	
08:00 PM			2			2			2	
09:00 PM			2			2			2	
10:00 PM			2			2			2	
11:00 PM			0			0			0	
Day Total			168			168			168	
% Weekday Average			100%							
% Week Average			100%			100%				
AM Peak Volume			9:00 AM 11			9:00 AM 11			9:00 AM 11	
PM Peak Volume			4:00 PM 18			4:00 PM 18			4:00 PM 18	

Comments:

Report generated on 9/30/2025 3:52 PM

SOURCE: Quality Counts, LLC (http://www.qualitycounts.net)

TRUE DATA TO IMPROVE MOBILITY

Type of report: Midblock Count - Volume Data

LOCATION: CR 205 W of CR 206 **QC JOB #:** 171787206

SPECIFIC LOCATION: **DIRECTION:** WB

CITY/STATE: Burnet, TX **DATE:** Sep 17 2025 - Sep 17 2025

Start Time	Mon	Tue	Wed 17 Sep 25	Thu	Fri	Average Weekday Hourly Traffic	Sat	Sun	Average Week Hourly Traffic	Average Week Profile
12:00 AM			0			0			0	
01:00 AM			0			0			0	
02:00 AM			0			0			0	
03:00 AM			0			0			0	
04:00 AM			0			0			0	
05:00 AM			0			0			0	
06:00 AM			2			2			2	
07:00 AM			3			3			3	
08:00 AM			1			1			1	
09:00 AM			4			4			4	
10:00 AM			**5**			**5**			**5**	
11:00 AM			5			5			5	
12:00 PM			7			7			7	
01:00 PM			5			5			5	
02:00 PM			8			8			8	
03:00 PM			5			5			5	
04:00 PM			2			2			2	
05:00 PM			**11**			**11**			**11**	
06:00 PM			7			7			7	
07:00 PM			9			9			9	
08:00 PM			1			1			1	
09:00 PM			1			1			1	
10:00 PM			1			1			1	
11:00 PM			0			0			0	
Day Total			77			77			77	
% Weekday Average			100%							
% Week Average			100%			100%				
AM Peak Volume			10:00 AM 5			10:00 AM 5			10:00 AM 5	
PM Peak Volume			5:00 PM 11			5:00 PM 11			5:00 PM 11	

Comments:

Report generated on 9/30/2025 3:52 PM

SOURCE: Quality Counts, LLC (http://www.qualitycounts.net)

TRUE DATA TO IMPROVE MOBILITY

Type of report: Midblock Count - Volume Data

LOCATION: FM 2340 E of CR 206/Lake Ave
QC JOB #: 171787207
SPECIFIC LOCATION:
DIRECTION: EB
CITY/STATE: Burnet, TX
DATE: Sep 17 2025 - Sep 17 2025

Start Time	Mon	Tue	Wed	Thu	Fri	Average Weekday Hourly Traffic	Sat	Sun	Average Week Hourly Traffic	Average Week Profile
			17 Sep 25							
12:00 AM			0			0			0	
01:00 AM			0			0			0	
02:00 AM			0			0			0	
03:00 AM			1			1			1	
04:00 AM			1			1			1	
05:00 AM			3			3			3	
06:00 AM			6			6			6	
07:00 AM			**13**			**13**			**13**	
08:00 AM			5			5			5	
09:00 AM			9			9			9	
10:00 AM			8			8			8	
11:00 AM			13			13			13	
12:00 PM			8			8			8	
01:00 PM			16			16			16	
02:00 PM			13			13			13	
03:00 PM			13			13			13	
04:00 PM			19			19			19	
05:00 PM			21			21			21	
06:00 PM			**22**			**22**			**22**	
07:00 PM			22			22			22	
08:00 PM			3			3			3	
09:00 PM			1			1			1	
10:00 PM			1			1			1	
11:00 PM			0			0			0	
Day Total			198			198			198	
% Weekday Average			100%							
% Week Average			100%			100%				
AM Peak Volume			7:00 AM 13			7:00 AM 13			7:00 AM 13	
PM Peak Volume			6:00 PM 22			6:00 PM 22			6:00 PM 22	

Comments:

Report generated on 9/30/2025 3:52 PM

SOURCE: Quality Counts, LLC (http://www.qualitycounts.net)

TRUE DATA TO IMPROVE MOBILITY

Type of report: Midblock Count - Volume Data

LOCATION: FM 2340 E of CR 206/Lake Ave
QC JOB #: 171787207
SPECIFIC LOCATION:
DIRECTION: EB, WB
CITY/STATE: Burnet, TX
DATE: Sep 17 2025 - Sep 17 2025

Start Time	Mon	Tue	Wed 17 Sep 25	Thu	Fri	Average Weekday Hourly Traffic	Sat	Sun	Average Week Hourly Traffic	Average Week Profile
12:00 AM			0			0			0	
01:00 AM			0			0			0	
02:00 AM			0			0			0	
03:00 AM			1			1			1	
04:00 AM			1			1			1	
05:00 AM			9			9			9	
06:00 AM			13			13			13	
07:00 AM			**27**			**27**			**27**	
08:00 AM			16			16			16	
09:00 AM			17			17			17	
10:00 AM			17			17			17	
11:00 AM			22			22			22	
12:00 PM			30			30			30	
01:00 PM			30			30			30	
02:00 PM			25			25			25	
03:00 PM			28			28			28	
04:00 PM			28			28			28	
05:00 PM			**35**			**35**			**35**	
06:00 PM			28			28			28	
07:00 PM			27			27			27	
08:00 PM			8			8			8	
09:00 PM			3			3			3	
10:00 PM			2			2			2	
11:00 PM			0			0			0	
Day Total			367			367			367	
% Weekday Average			100%							
% Week Average			100%			100%				
AM Peak Volume			7:00 AM 27			7:00 AM 27			7:00 AM 27	
PM Peak Volume			5:00 PM 35			5:00 PM 35			5:00 PM 35	

Comments:

Report generated on 9/30/2025 3:52 PM

SOURCE: Quality Counts, LLC (http://www.qualitycounts.net)

TRUE DATA TO IMPROVE MOBILITY

Type of report: Midblock Count - Volume Data

LOCATION: FM 2340 E of CR 206/Lake Ave
QC JOB #: 171787207
SPECIFIC LOCATION:
DIRECTION: WB
CITY/STATE: Burnet, TX
DATE: Sep 17 2025 - Sep 17 2025

Start Time	Mon	Tue	Wed	Thu	Fri	Average Weekday Hourly Traffic	Sat	Sun	Average Week Hourly Traffic	Average Week Profile
			17 Sep 25							
12:00 AM			0			0			0	
01:00 AM			0			0			0	
02:00 AM			0			0			0	
03:00 AM			0			0			0	
04:00 AM			0			0			0	
05:00 AM			6			6			6	
06:00 AM			7			7			7	
07:00 AM			**14**			**14**			**14**	
08:00 AM			11			11			11	
09:00 AM			8			8			8	
10:00 AM			9			9			9	
11:00 AM			9			9			9	
12:00 PM			**22**			**22**			**22**	
01:00 PM			14			14			14	
02:00 PM			12			12			12	
03:00 PM			15			15			15	
04:00 PM			9			9			9	
05:00 PM			14			14			14	
06:00 PM			6			6			6	
07:00 PM			5			5			5	
08:00 PM			5			5			5	
09:00 PM			2			2			2	
10:00 PM			1			1			1	
11:00 PM			0			0			0	
Day Total			169			169			169	
% Weekday Average			100%							
% Week Average			100%			100%				
AM Peak Volume			7:00 AM 14			7:00 AM 14			7:00 AM 14	
PM Peak Volume			12:00 PM 22			12:00 PM 22			12:00 PM 22	

Comments:

Report generated on 9/30/2025 3:52 PM

SOURCE: Quality Counts, LLC (http://www.qualitycounts.net)

TRUE DATA TO IMPROVE MOBILITY

Type of report: Midblock Count - Volume Data

LOCATION: Lake Ave S of FM 2340 **QC JOB #:** 171787208

SPECIFIC LOCATION: **DIRECTION:** NB

CITY/STATE: Burnet, TX **DATE:** Sep 17 2025 - Sep 17 2025

Start Time	Mon	Tue	Wed 17 Sep 25	Thu	Fri	Average Weekday Hourly Traffic	Sat	Sun	Average Week Hourly Traffic	Average Week Profile
12:00 AM			0			0			0	
01:00 AM			0			0			0	
02:00 AM			0			0			0	
03:00 AM			0			0			0	
04:00 AM			0			0			0	
05:00 AM			0			0			0	
06:00 AM			**4**			**4**			**4**	
07:00 AM			2			2			2	
08:00 AM			1			1			1	
09:00 AM			2			2			2	
10:00 AM			2			2			2	
11:00 AM			4			4			4	
12:00 PM			2			2			2	
01:00 PM			4			4			4	
02:00 PM			1			1			1	
03:00 PM			2			2			2	
04:00 PM			1			1			1	
05:00 PM			0			0			0	
06:00 PM			5			5			5	
07:00 PM			**7**			**7**			**7**	
08:00 PM			1			1			1	
09:00 PM			0			0			0	
10:00 PM			0			0			0	
11:00 PM			0			0			0	
Day Total			38			38			38	
% Weekday Average			100%							
% Week Average			100%			100%				
AM Peak Volume			6:00 AM 4			6:00 AM 4			6:00 AM 4	
PM Peak Volume			7:00 PM 7			7:00 PM 7			7:00 PM 7	

Comments:

Report generated on 9/30/2025 3:52 PM

SOURCE: Quality Counts, LLC (http://www.qualitycounts.net)

TRUE DATA TO IMPROVE MOBILITY

Type of report: Midblock Count - Volume Data

LOCATION: Lake Ave S of FM 2340 **QC JOB #:** 171787208

SPECIFIC LOCATION: **DIRECTION:** NB, SB

CITY/STATE: Burnet, TX **DATE:** Sep 17 2025 - Sep 17 2025

Start Time	Mon	Tue	Wed 17 Sep 25	Thu	Fri	Average Weekday Hourly Traffic	Sat	Sun	Average Week Hourly Traffic	Average Week Profile
12:00 AM			0			0			0	
01:00 AM			0			0			0	
02:00 AM			0			0			0	
03:00 AM			0			0			0	
04:00 AM			0			0			0	
05:00 AM			0			0			0	
06:00 AM			**5**			**5**			**5**	
07:00 AM			2			2			2	
08:00 AM			1			1			1	
09:00 AM			4			4			4	
10:00 AM			3			3			3	
11:00 AM			4			4			4	
12:00 PM			5			5			5	
01:00 PM			6			6			6	
02:00 PM			3			3			3	
03:00 PM			4			4			4	
04:00 PM			3			3			3	
05:00 PM			4			4			4	
06:00 PM			**14**			**14**			**14**	
07:00 PM			8			8			8	
08:00 PM			1			1			1	
09:00 PM			1			1			1	
10:00 PM			0			0			0	
11:00 PM			0			0			0	
Day Total			68			68			68	
% Weekday Average			100%							
% Week Average			100%			100%				
AM Peak Volume			6:00 AM 5			6:00 AM 5			6:00 AM 5	
PM Peak Volume			6:00 PM 14			6:00 PM 14			6:00 PM 14	

Comments:

Report generated on 9/30/2025 3:52 PM

SOURCE: Quality Counts, LLC (http://www.qualitycounts.net)

TRUE DATA TO IMPROVE MOBILITY

Type of report: Midblock Count - Volume Data

LOCATION: Lake Ave S of FM 2340 **QC JOB #:** 171787208

SPECIFIC LOCATION: **DIRECTION:** SB

CITY/STATE: Burnet, TX **DATE:** Sep 17 2025 - Sep 17 2025

Start Time	Mon	Tue	Wed 17 Sep 25	Thu	Fri	Average Weekday Hourly Traffic	Sat	Sun	Average Week Hourly Traffic	Average Week Profile
12:00 AM			0			0			0	
01:00 AM			0			0			0	
02:00 AM			0			0			0	
03:00 AM			0			0			0	
04:00 AM			0			0			0	
05:00 AM			0			0			0	
06:00 AM			1			1			1	
07:00 AM			0			0			0	
08:00 AM			0			0			0	
09:00 AM			**2**			**2**			**2**	
10:00 AM			1			1			1	
11:00 AM			0			0			0	
12:00 PM			3			3			3	
01:00 PM			2			2			2	
02:00 PM			2			2			2	
03:00 PM			2			2			2	
04:00 PM			2			2			2	
05:00 PM			4			4			4	
06:00 PM			**9**			**9**			**9**	
07:00 PM			1			1			1	
08:00 PM			0			0			0	
09:00 PM			1			1			1	
10:00 PM			0			0			0	
11:00 PM			0			0			0	
Day Total			30			30			30	
% Weekday Average			100%							
% Week Average			100%			100%				
AM Peak Volume			9:00 AM 2			9:00 AM 2			9:00 AM 2	
PM Peak Volume			6:00 PM 9			6:00 PM 9			6:00 PM 9	

Comments:

Report generated on 9/30/2025 3:52 PM

SOURCE: Quality Counts, LLC (http://www.qualitycounts.net)

TRUE DATA TO IMPROVE MOBILITY

Type of report: Midblock Count - Volume Data

LOCATION: FM 2340 W of CR 206/Lake Ave
QC JOB #: 171787209
SPECIFIC LOCATION:
DIRECTION: EB
CITY/STATE: Burnet, TX
DATE: Sep 17 2025 - Sep 17 2025

Start Time	Mon	Tue	Wed 17 Sep 25	Thu	Fri	Average Weekday Hourly Traffic	Sat	Sun	Average Week Hourly Traffic	Average Week Profile
12:00 AM			0			0			0	
01:00 AM			0			0			0	
02:00 AM			0			0			0	
03:00 AM			1			1			1	
04:00 AM			0			0			0	
05:00 AM			1			1			1	
06:00 AM			4			4			4	
07:00 AM			12			12			12	
08:00 AM			9			9			9	
09:00 AM			12			12			12	
10:00 AM			11			11			11	
11:00 AM			**18**			**18**			**18**	
12:00 PM			**35**			**35**			**35**	
01:00 PM			20			20			20	
02:00 PM			15			15			15	
03:00 PM			14			14			14	
04:00 PM			10			10			10	
05:00 PM			13			13			13	
06:00 PM			14			14			14	
07:00 PM			9			9			9	
08:00 PM			3			3			3	
09:00 PM			0			0			0	
10:00 PM			3			3			3	
11:00 PM			0			0			0	
Day Total			204			204			204	
% Weekday Average			100%							
% Week Average			100%			100%				
AM Peak Volume			11:00 AM 18			11:00 AM 18			11:00 AM 18	
PM Peak Volume			12:00 PM 35			12:00 PM 35			12:00 PM 35	

Comments:

Report generated on 9/30/2025 3:52 PM

SOURCE: Quality Counts, LLC (http://www.qualitycounts.net)

TRUE DATA TO IMPROVE MOBILITY

Type of report: Midblock Count - Volume Data

LOCATION: FM 2340 W of CR 206/Lake Ave
QC JOB #: 171787209
SPECIFIC LOCATION:
DIRECTION: EB, WB
CITY/STATE: Burnet, TX
DATE: Sep 17 2025 - Sep 17 2025

Start Time	Mon	Tue	Wed 17 Sep 25	Thu	Fri	Average Weekday Hourly Traffic	Sat	Sun	Average Week Hourly Traffic	Average Week Profile
12:00 AM			0			0			0	
01:00 AM			0			0			0	
02:00 AM			0			0			0	
03:00 AM			1			1			1	
04:00 AM			0			0			0	
05:00 AM			7			7			7	
06:00 AM			13			13			13	
07:00 AM			26			26			26	
08:00 AM			18			18			18	
09:00 AM			23			23			23	
10:00 AM			20			20			20	
11:00 AM			**27**			**27**			**27**	
12:00 PM			41			41			41	
01:00 PM			35			35			35	
02:00 PM			20			20			20	
03:00 PM			28			28			28	
04:00 PM			22			22			22	
05:00 PM			26			26			26	
06:00 PM			**47**			**47**			**47**	
07:00 PM			28			28			28	
08:00 PM			9			9			9	
09:00 PM			0			0			0	
10:00 PM			3			3			3	
11:00 PM			0			0			0	
Day Total			394			394			394	
% Weekday Average			100%							
% Week Average			100%			100%				
AM Peak Volume			11:00 AM 27			11:00 AM 27			11:00 AM 27	
PM Peak Volume			6:00 PM 47			6:00 PM 47			6:00 PM 47	

Comments:

Report generated on 9/30/2025 3:52 PM

SOURCE: Quality Counts, LLC (http://www.qualitycounts.net)

TRUE DATA TO IMPROVE MOBILITY

Type of report: Midblock Count - Volume Data

LOCATION: FM 2340 W of CR 206/Lake Ave
QC JOB #: 171787209
SPECIFIC LOCATION:
DIRECTION: WB
CITY/STATE: Burnet, TX
DATE: Sep 17 2025 - Sep 17 2025

Start Time	Mon	Tue	Wed 17 Sep 25	Thu	Fri	Average Weekday Hourly Traffic	Sat	Sun	Average Week Hourly Traffic	Average Week Profile
12:00 AM			0			0			0	
01:00 AM			0			0			0	
02:00 AM			0			0			0	
03:00 AM			0			0			0	
04:00 AM			0			0			0	
05:00 AM			6			6			6	
06:00 AM			9			9			9	
07:00 AM			**14**			**14**			**14**	
08:00 AM			9			9			9	
09:00 AM			11			11			11	
10:00 AM			9			9			9	
11:00 AM			9			9			9	
12:00 PM			6			6			6	
01:00 PM			15			15			15	
02:00 PM			5			5			5	
03:00 PM			14			14			14	
04:00 PM			12			12			12	
05:00 PM			13			13			13	
06:00 PM			**33**			**33**			**33**	
07:00 PM			19			19			19	
08:00 PM			6			6			6	
09:00 PM			0			0			0	
10:00 PM			0			0			0	
11:00 PM			0			0			0	
Day Total			190			190			190	
% Weekday Average			100%							
% Week Average			100%			100%				
AM Peak Volume			7:00 AM 14			7:00 AM 14			7:00 AM 14	
PM Peak Volume			6:00 PM 33			6:00 PM 33			6:00 PM 33	

Comments:

Report generated on 9/30/2025 3:52 PM

SOURCE: Quality Counts, LLC (http://www.qualitycounts.net)

TRUE DATA TO IMPROVE MOBILITY

Type of report: Midblock Count - Volume Data

LOCATION: CR 207 N of CR 206 **QC JOB #:** 171787210

SPECIFIC LOCATION: **DIRECTION:** NB

CITY/STATE: Burnet, TX **DATE:** Sep 17 2025 - Sep 17 2025

Start Time	Mon	Tue	Wed	Thu	Fri	Average Weekday Hourly Traffic	Sat	Sun	Average Week Hourly Traffic	Average Week Profile
			17 Sep 25							
12:00 AM			0			0			0	
01:00 AM			0			0			0	
02:00 AM			0			0			0	
03:00 AM			0			0			0	
04:00 AM			1			1			1	
05:00 AM			0			0			0	
06:00 AM			1			1			1	
07:00 AM			**14**			**14**			**14**	
08:00 AM			2			2			2	
09:00 AM			5			5			5	
10:00 AM			11			11			11	
11:00 AM			8			8			8	
12:00 PM			10			10			10	
01:00 PM			**12**			**12**			**12**	
02:00 PM			3			3			3	
03:00 PM			5			5			5	
04:00 PM			8			8			8	
05:00 PM			4			4			4	
06:00 PM			8			8			8	
07:00 PM			6			6			6	
08:00 PM			3			3			3	
09:00 PM			1			1			1	
10:00 PM			0			0			0	
11:00 PM			0			0			0	
Day Total			102			102			102	
% Weekday Average			100%							
% Week Average			100%			100%				
AM Peak Volume			7:00 AM 14			7:00 AM 14			7:00 AM 14	
PM Peak Volume			1:00 PM 12			1:00 PM 12			1:00 PM 12	

Comments:

Report generated on 9/30/2025 3:52 PM

SOURCE: Quality Counts, LLC (http://www.qualitycounts.net)

TRUE DATA TO IMPROVE MOBILITY

Type of report: Midblock Count - Volume Data

LOCATION: CR 207 N of CR 206 **QC JOB #:** 171787210

SPECIFIC LOCATION: **DIRECTION:** NB, SB

CITY/STATE: Burnet, TX **DATE:** Sep 17 2025 - Sep 17 2025

Start Time	Mon	Tue	Wed 17 Sep 25	Thu	Fri	Average Weekday Hourly Traffic	Sat	Sun	Average Week Hourly Traffic	Average Week Profile
12:00 AM			1			1			1	
01:00 AM			0			0			0	
02:00 AM			0			0			0	
03:00 AM			0			0			0	
04:00 AM			1			1			1	
05:00 AM			0			0			0	
06:00 AM			1			1			1	
07:00 AM			17			17			17	
08:00 AM			9			9			9	
09:00 AM			11			11			11	
10:00 AM			**18**			**18**			**18**	
11:00 AM			15			15			15	
12:00 PM			18			18			18	
01:00 PM			17			17			17	
02:00 PM			9			9			9	
03:00 PM			18			18			18	
04:00 PM			18			18			18	
05:00 PM			9			9			9	
06:00 PM			13			13			13	
07:00 PM			**19**			**19**			**19**	
08:00 PM			8			8			8	
09:00 PM			4			4			4	
10:00 PM			0			0			0	
11:00 PM			0			0			0	
Day Total			206			206			206	
% Weekday Average			100%							
% Week Average			100%			100%				
AM Peak Volume			10:00 AM 18			10:00 AM 18			10:00 AM 18	
PM Peak Volume			7:00 PM 19			7:00 PM 19			7:00 PM 19	

Comments:

Report generated on 9/30/2025 3:52 PM

SOURCE: Quality Counts, LLC (http://www.qualitycounts.net)

TRUE DATA TO IMPROVE MOBILITY

Type of report: Midblock Count - Volume Data

LOCATION: CR 207 N of CR 206 **QC JOB #:** 171787210

SPECIFIC LOCATION: **DIRECTION:** SB

CITY/STATE: Burnet, TX **DATE:** Sep 17 2025 - Sep 17 2025

Start Time	Mon	Tue	Wed	Thu	Fri	Average Weekday Hourly Traffic	Sat	Sun	Average Week Hourly Traffic	Average Week Profile
			17 Sep 25							
12:00 AM			1			1			1	
01:00 AM			0			0			0	
02:00 AM			0			0			0	
03:00 AM			0			0			0	
04:00 AM			0			0			0	
05:00 AM			0			0			0	
06:00 AM			0			0			0	
07:00 AM			3			3			3	
08:00 AM			**7**			**7**			**7**	
09:00 AM			6			6			6	
10:00 AM			7			7			7	
11:00 AM			7			7			7	
12:00 PM			8			8			8	
01:00 PM			5			5			5	
02:00 PM			6			6			6	
03:00 PM			**13**			**13**			**13**	
04:00 PM			10			10			10	
05:00 PM			5			5			5	
06:00 PM			5			5			5	
07:00 PM			13			13			13	
08:00 PM			5			5			5	
09:00 PM			3			3			3	
10:00 PM			0			0			0	
11:00 PM			0			0			0	
Day Total			104			104			104	
% Weekday Average			100%							
% Week Average			100%			100%				
AM Peak Volume			8:00 AM 7			8:00 AM 7			8:00 AM 7	
PM Peak Volume			3:00 PM 13			3:00 PM 13			3:00 PM 13	

Comments:

Report generated on 9/30/2025 3:52 PM

SOURCE: Quality Counts, LLC (http://www.qualitycounts.net)

TRUE DATA TO IMPROVE MOBILITY

Type of report: Midblock Count - Volume Data

LOCATION: CR 207 S of CR 206 **QC JOB #:** 171787211

SPECIFIC LOCATION: **DIRECTION:** NB

CITY/STATE: Burnet, TX **DATE:** Sep 17 2025 - Sep 17 2025

Start Time	Mon	Tue	Wed 17 Sep 25	Thu	Fri	Average Weekday Hourly Traffic	Sat	Sun	Average Week Hourly Traffic	Average Week Profile
12:00 AM			0			0			0	
01:00 AM			0			0			0	
02:00 AM			0			0			0	
03:00 AM			0			0			0	
04:00 AM			1			1			1	
05:00 AM			0			0			0	
06:00 AM			1			1			1	
07:00 AM			**15**			**15**			**15**	
08:00 AM			4			4			4	
09:00 AM			3			3			3	
10:00 AM			8			8			8	
11:00 AM			7			7			7	
12:00 PM			11			11			11	
01:00 PM			**13**			**13**			**13**	
02:00 PM			4			4			4	
03:00 PM			4			4			4	
04:00 PM			6			6			6	
05:00 PM			8			8			8	
06:00 PM			8			8			8	
07:00 PM			5			5			5	
08:00 PM			3			3			3	
09:00 PM			1			1			1	
10:00 PM			0			0			0	
11:00 PM			0			0			0	
Day Total			102			102			102	
% Weekday Average			100%							
% Week Average			100%			100%				
AM Peak Volume			7:00 AM 15			7:00 AM 15			7:00 AM 15	
PM Peak Volume			1:00 PM 13			1:00 PM 13			1:00 PM 13	

Comments:

Report generated on 9/30/2025 3:52 PM

SOURCE: Quality Counts, LLC (http://www.qualitycounts.net)

TRUE DATA TO IMPROVE MOBILITY

Type of report: Midblock Count - Volume Data

LOCATION: CR 207 S of CR 206 **QC JOB #:** 171787211

SPECIFIC LOCATION: **DIRECTION:** NB, SB

CITY/STATE: Burnet, TX **DATE:** Sep 17 2025 - Sep 17 2025

Start Time	Mon	Tue	Wed 17 Sep 25	Thu	Fri	Average Weekday Hourly Traffic	Sat	Sun	Average Week Hourly Traffic	Average Week Profile
12:00 AM			0			0			0	
01:00 AM			0			0			0	
02:00 AM			0			0			0	
03:00 AM			0			0			0	
04:00 AM			1			1			1	
05:00 AM			5			5			5	
06:00 AM			2			2			2	
07:00 AM			**20**			**20**			**20**	
08:00 AM			9			9			9	
09:00 AM			11			11			11	
10:00 AM			12			12			12	
11:00 AM			14			14			14	
12:00 PM			18			18			18	
01:00 PM			**20**			**20**			**20**	
02:00 PM			12			12			12	
03:00 PM			12			12			12	
04:00 PM			14			14			14	
05:00 PM			11			11			11	
06:00 PM			14			14			14	
07:00 PM			18			18			18	
08:00 PM			6			6			6	
09:00 PM			2			2			2	
10:00 PM			0			0			0	
11:00 PM			0			0			0	
Day Total			201			201			201	
% Weekday Average			100%							
% Week Average			100%			100%				
AM Peak Volume			7:00 AM 20			7:00 AM 20			7:00 AM 20	
PM Peak Volume			1:00 PM 20			1:00 PM 20			1:00 PM 20	

Comments:

Report generated on 9/30/2025 3:52 PM

SOURCE: Quality Counts, LLC (http://www.qualitycounts.net)

TRUE DATA TO IMPROVE MOBILITY

Type of report: Midblock Count - Volume Data

LOCATION: CR 207 S of CR 206 **QC JOB #:** 171787211

SPECIFIC LOCATION: **DIRECTION:** SB

CITY/STATE: Burnet, TX **DATE:** Sep 17 2025 - Sep 17 2025

Start Time	Mon	Tue	Wed	Thu	Fri	Average Weekday Hourly Traffic	Sat	Sun	Average Week Hourly Traffic	Average Week Profile
			17 Sep 25							
12:00 AM			0			0			0	
01:00 AM			0			0			0	
02:00 AM			0			0			0	
03:00 AM			0			0			0	
04:00 AM			0			0			0	
05:00 AM			5			5			5	
06:00 AM			1			1			1	
07:00 AM			5			5			5	
08:00 AM			5			5			5	
09:00 AM			**8**			**8**			**8**	
10:00 AM			4			4			4	
11:00 AM			7			7			7	
12:00 PM			7			7			7	
01:00 PM			7			7			7	
02:00 PM			8			8			8	
03:00 PM			8			8			8	
04:00 PM			8			8			8	
05:00 PM			3			3			3	
06:00 PM			6			6			6	
07:00 PM			**13**			**13**			**13**	
08:00 PM			3			3			3	
09:00 PM			1			1			1	
10:00 PM			0			0			0	
11:00 PM			0			0			0	
Day Total			99			99			99	
% Weekday Average			100%							
% Week Average			100%			100%				
AM Peak Volume			9:00 AM 8			9:00 AM 8			9:00 AM 8	
PM Peak Volume			7:00 PM 13			7:00 PM 13			7:00 PM 13	

Comments:

Report generated on 9/30/2025 3:52 PM

SOURCE: Quality Counts, LLC (http://www.qualitycounts.net)

TRUE DATA TO IMPROVE MOBILITY

Type of report: Midblock Count - Volume Data

LOCATION: CR 206 W of CR 207 **QC JOB #:** 171787212

SPECIFIC LOCATION: **DIRECTION:** EB

CITY/STATE: Burnet, TX **DATE:** Sep 17 2025 - Sep 17 2025

Start Time	Mon	Tue	Wed	Thu	Fri	Average Weekday Hourly Traffic	Sat	Sun	Average Week Hourly Traffic	Average Week Profile
			17 Sep 25							
12:00 AM			0			0			0	
01:00 AM			0			0			0	
02:00 AM			0			0			0	
03:00 AM			0			0			0	
04:00 AM			0			0			0	
05:00 AM			5			5			5	
06:00 AM			1			1			1	
07:00 AM			2			2			2	
08:00 AM			2			2			2	
09:00 AM			**6**			**6**			**6**	
10:00 AM			4			4			4	
11:00 AM			3			3			3	
12:00 PM			4			4			4	
01:00 PM			6			6			6	
02:00 PM			2			2			2	
03:00 PM			2			2			2	
04:00 PM			5			5			5	
05:00 PM			2			2			2	
06:00 PM			**8**			**8**			**8**	
07:00 PM			3			3			3	
08:00 PM			1			1			1	
09:00 PM			0			0			0	
10:00 PM			0			0			0	
11:00 PM			0			0			0	
Day Total			56			56			56	
% Weekday Average			100%							
% Week Average			100%			100%				
AM Peak Volume			9:00 AM 6			9:00 AM 6			9:00 AM 6	
PM Peak Volume			6:00 PM 8			6:00 PM 8			6:00 PM 8	

Comments:

Report generated on 9/30/2025 3:52 PM

SOURCE: Quality Counts, LLC (http://www.qualitycounts.net)

TRUE DATA TO IMPROVE MOBILITY

Type of report: Midblock Count - Volume Data

LOCATION: CR 206 W of CR 207 **QC JOB #:** 171787212

SPECIFIC LOCATION: **DIRECTION:** EB, WB

CITY/STATE: Burnet, TX **DATE:** Sep 17 2025 - Sep 17 2025

Start Time	Mon	Tue	Wed 17 Sep 25	Thu	Fri	Average Weekday Hourly Traffic	Sat	Sun	Average Week Hourly Traffic	Average Week Profile
12:00 AM			1			1			1	
01:00 AM			0			0			0	
02:00 AM			0			0			0	
03:00 AM			0			0			0	
04:00 AM			0			0			0	
05:00 AM			5			5			5	
06:00 AM			1			1			1	
07:00 AM			3			3			3	
08:00 AM			**8**			**8**			**8**	
09:00 AM			8			8			8	
10:00 AM			8			8			8	
11:00 AM			5			5			5	
12:00 PM			10			10			10	
01:00 PM			11			11			11	
02:00 PM			3			3			3	
03:00 PM			8			8			8	
04:00 PM			10			10			10	
05:00 PM			10			10			10	
06:00 PM			**15**			**15**			**15**	
07:00 PM			5			5			5	
08:00 PM			4			4			4	
09:00 PM			2			2			2	
10:00 PM			0			0			0	
11:00 PM			0			0			0	
Day Total			117			117			117	
% Weekday Average			100%							
% Week Average			100%			100%				
AM Peak Volume			8:00 AM 8			8:00 AM 8			8:00 AM 8	
PM Peak Volume			6:00 PM 15			6:00 PM 15			6:00 PM 15	

Comments:

Report generated on 9/30/2025 3:52 PM

SOURCE: Quality Counts, LLC (http://www.qualitycounts.net)

TRUE DATA TO IMPROVE MOBILITY

Type of report: Midblock Count - Volume Data

LOCATION: CR 206 W of CR 207 **QC JOB #:** 171787212

SPECIFIC LOCATION: **DIRECTION:** WB

CITY/STATE: Burnet, TX **DATE:** Sep 17 2025 - Sep 17 2025

Start Time	Mon	Tue	Wed	Thu	Fri	Average Weekday Hourly Traffic	Sat	Sun	Average Week Hourly Traffic	Average Week Profile
			17 Sep 25							
12:00 AM			1			1			1	
01:00 AM			0			0			0	
02:00 AM			0			0			0	
03:00 AM			0			0			0	
04:00 AM			0			0			0	
05:00 AM			0			0			0	
06:00 AM			0			0			0	
07:00 AM			1			1			1	
08:00 AM			**6**			**6**			**6**	
09:00 AM			2			2			2	
10:00 AM			4			4			4	
11:00 AM			2			2			2	
12:00 PM			6			6			6	
01:00 PM			5			5			5	
02:00 PM			1			1			1	
03:00 PM			6			6			6	
04:00 PM			5			5			5	
05:00 PM			**8**			**8**			**8**	
06:00 PM			7			7			7	
07:00 PM			2			2			2	
08:00 PM			3			3			3	
09:00 PM			2			2			2	
10:00 PM			0			0			0	
11:00 PM			0			0			0	
Day Total			61			61			61	
% Weekday Average			100%							
% Week Average			100%			100%				
AM Peak Volume			8:00 AM 6			8:00 AM 6			8:00 AM 6	
PM Peak Volume			5:00 PM 8			5:00 PM 8			5:00 PM 8	

Comments:

Report generated on 9/30/2025 3:52 PM

SOURCE: Quality Counts, LLC (http://www.qualitycounts.net)

TRUE DATA TO IMPROVE MOBILITY

Type of report: Midblock Count - Volume Data

LOCATION: CR 207 N of CR 202 **QC JOB #:** 171787213

SPECIFIC LOCATION: **DIRECTION:** NB

CITY/STATE: Burnet, TX **DATE:** Sep 17 2025 - Sep 17 2025

Start Time	Mon	Tue	Wed 17 Sep 25	Thu	Fri	Average Weekday Hourly Traffic	Sat	Sun	Average Week Hourly Traffic	Average Week Profile
12:00 AM			0			0			0	
01:00 AM			0			0			0	
02:00 AM			0			0			0	
03:00 AM			0			0			0	
04:00 AM			1			1			1	
05:00 AM			0			0			0	
06:00 AM			2			2			2	
07:00 AM			**13**			**13**			**13**	
08:00 AM			4			4			4	
09:00 AM			5			5			5	
10:00 AM			5			5			5	
11:00 AM			7			7			7	
12:00 PM			9			9			9	
01:00 PM			**12**			**12**			**12**	
02:00 PM			3			3			3	
03:00 PM			5			5			5	
04:00 PM			8			8			8	
05:00 PM			7			7			7	
06:00 PM			8			8			8	
07:00 PM			7			7			7	
08:00 PM			3			3			3	
09:00 PM			1			1			1	
10:00 PM			0			0			0	
11:00 PM			0			0			0	
Day Total			100			100			100	
% Weekday Average			100%							
% Week Average			100%			100%				
AM Peak Volume			7:00 AM 13			7:00 AM 13			7:00 AM 13	
PM Peak Volume			1:00 PM 12			1:00 PM 12			1:00 PM 12	

Comments:

Report generated on 9/30/2025 3:52 PM

SOURCE: Quality Counts, LLC (http://www.qualitycounts.net)

TRUE DATA TO IMPROVE MOBILITY

Type of report: Midblock Count - Volume Data

LOCATION: CR 207 N of CR 202 **QC JOB #:** 171787213

SPECIFIC LOCATION: **DIRECTION:** NB, SB

CITY/STATE: Burnet, TX **DATE:** Sep 17 2025 - Sep 17 2025

Start Time	Mon	Tue	Wed 17 Sep 25	Thu	Fri	Average Weekday Hourly Traffic	Sat	Sun	Average Week Hourly Traffic	Average Week Profile
12:00 AM			0			0			0	
01:00 AM			0			0			0	
02:00 AM			0			0			0	
03:00 AM			0			0			0	
04:00 AM			1			1			1	
05:00 AM			6			6			6	
06:00 AM			6			6			6	
07:00 AM			**18**			**18**			**18**	
08:00 AM			10			10			10	
09:00 AM			16			16			16	
10:00 AM			11			11			11	
11:00 AM			11			11			11	
12:00 PM			15			15			15	
01:00 PM			17			17			17	
02:00 PM			11			11			11	
03:00 PM			13			13			13	
04:00 PM			16			16			16	
05:00 PM			8			8			8	
06:00 PM			14			14			14	
07:00 PM			**18**			**18**			**18**	
08:00 PM			8			8			8	
09:00 PM			2			2			2	
10:00 PM			0			0			0	
11:00 PM			0			0			0	
Day Total			201			201			201	
% Weekday Average			100%							
% Week Average			100%			100%				
AM Peak Volume			7:00 AM 18			7:00 AM 18			7:00 AM 18	
PM Peak Volume			7:00 PM 18			7:00 PM 18			7:00 PM 18	

Comments:

Report generated on 9/30/2025 3:52 PM

SOURCE: Quality Counts, LLC (http://www.qualitycounts.net)

TRUE DATA TO IMPROVE MOBILITY

Type of report: Midblock Count - Volume Data

LOCATION: CR 207 N of CR 202 **QC JOB #:** 171787213

SPECIFIC LOCATION: **DIRECTION:** SB

CITY/STATE: Burnet, TX **DATE:** Sep 17 2025 - Sep 17 2025

Start Time	Mon	Tue	Wed 17 Sep 25	Thu	Fri	Average Weekday Hourly Traffic	Sat	Sun	Average Week Hourly Traffic	Average Week Profile
12:00 AM			0			0			0	
01:00 AM			0			0			0	
02:00 AM			0			0			0	
03:00 AM			0			0			0	
04:00 AM			0			0			0	
05:00 AM			6			6			6	
06:00 AM			4			4			4	
07:00 AM			5			5			5	
08:00 AM			6			6			6	
09:00 AM			**11**			**11**			**11**	
10:00 AM			6			6			6	
11:00 AM			4			4			4	
12:00 PM			6			6			6	
01:00 PM			5			5			5	
02:00 PM			8			8			8	
03:00 PM			8			8			8	
04:00 PM			8			8			8	
05:00 PM			1			1			1	
06:00 PM			6			6			6	
07:00 PM			**11**			**11**			**11**	
08:00 PM			5			5			5	
09:00 PM			1			1			1	
10:00 PM			0			0			0	
11:00 PM			0			0			0	
Day Total			101			101			101	
% Weekday Average			100%							
% Week Average			100%			100%				
AM Peak Volume			9:00 AM 11			9:00 AM 11			9:00 AM 11	
PM Peak Volume			7:00 PM 11			7:00 PM 11			7:00 PM 11	

Comments:

Report generated on 9/30/2025 3:52 PM

SOURCE: Quality Counts, LLC (http://www.qualitycounts.net)

TRUE DATA TO IMPROVE MOBILITY

Type of report: Midblock Count - Volume Data

LOCATION: CR 207 S of CR 202 **QC JOB #:** 171787214

SPECIFIC LOCATION: **DIRECTION:** NB

CITY/STATE: Burnet, TX **DATE:** Sep 17 2025 - Sep 17 2025

Start Time	Mon	Tue	Wed 17 Sep 25	Thu	Fri	Average Weekday Hourly Traffic	Sat	Sun	Average Week Hourly Traffic	Average Week Profile
12:00 AM			0			0			0	
01:00 AM			0			0			0	
02:00 AM			0			0			0	
03:00 AM			0			0			0	
04:00 AM			0			0			0	
05:00 AM			0			0			0	
06:00 AM			1			1			1	
07:00 AM			**8**			**8**			**8**	
08:00 AM			4			4			4	
09:00 AM			6			6			6	
10:00 AM			2			2			2	
11:00 AM			6			6			6	
12:00 PM			**10**			**10**			**10**	
01:00 PM			9			9			9	
02:00 PM			3			3			3	
03:00 PM			6			6			6	
04:00 PM			10			10			10	
05:00 PM			7			7			7	
06:00 PM			8			8			8	
07:00 PM			5			5			5	
08:00 PM			2			2			2	
09:00 PM			1			1			1	
10:00 PM			1			1			1	
11:00 PM			0			0			0	
Day Total			89			89			89	
% Weekday Average			100%							
% Week Average			100%			100%				
AM Peak Volume			7:00 AM 8			7:00 AM 8			7:00 AM 8	
PM Peak Volume			12:00 PM 10			12:00 PM 10			12:00 PM 10	

Comments:

Report generated on 9/30/2025 3:52 PM

SOURCE: Quality Counts, LLC (http://www.qualitycounts.net)

TRUE DATA TO IMPROVE MOBILITY

Type of report: Midblock Count - Volume Data

LOCATION: CR 207 S of CR 202 **QC JOB #:** 171787214

SPECIFIC LOCATION: **DIRECTION:** NB, SB

CITY/STATE: Burnet, TX **DATE:** Sep 17 2025 - Sep 17 2025

Start Time	Mon	Tue	Wed 17 Sep 25	Thu	Fri	Average Weekday Hourly Traffic	Sat	Sun	Average Week Hourly Traffic	Average Week Profile
12:00 AM			0			0			0	
01:00 AM			0			0			0	
02:00 AM			0			0			0	
03:00 AM			0			0			0	
04:00 AM			0			0			0	
05:00 AM			11			11			11	
06:00 AM			7			7			7	
07:00 AM			15			15			15	
08:00 AM			12			12			12	
09:00 AM			**17**			**17**			**17**	
10:00 AM			8			8			8	
11:00 AM			11			11			11	
12:00 PM			**17**			**17**			**17**	
01:00 PM			15			15			15	
02:00 PM			9			9			9	
03:00 PM			11			11			11	
04:00 PM			15			15			15	
05:00 PM			9			9			9	
06:00 PM			12			12			12	
07:00 PM			10			10			10	
08:00 PM			6			6			6	
09:00 PM			1			1			1	
10:00 PM			1			1			1	
11:00 PM			0			0			0	
Day Total			187			187			187	
% Weekday Average			100%							
% Week Average			100%			100%				
AM Peak Volume			9:00 AM 17			9:00 AM 17			9:00 AM 17	
PM Peak Volume			12:00 PM 17			12:00 PM 17			12:00 PM 17	

Comments:

Report generated on 9/30/2025 3:52 PM

SOURCE: Quality Counts, LLC (http://www.qualitycounts.net)

TRUE DATA TO IMPROVE MOBILITY

Type of report: Midblock Count - Volume Data

LOCATION: CR 207 S of CR 202 **QC JOB #:** 171787214

SPECIFIC LOCATION: **DIRECTION:** SB

CITY/STATE: Burnet, TX **DATE:** Sep 17 2025 - Sep 17 2025

Start Time	Mon	Tue	Wed 17 Sep 25	Thu	Fri	Average Weekday Hourly Traffic	Sat	Sun	Average Week Hourly Traffic	Average Week Profile
12:00 AM			0			0			0	
01:00 AM			0			0			0	
02:00 AM			0			0			0	
03:00 AM			0			0			0	
04:00 AM			0			0			0	
05:00 AM			**11**			**11**			**11**	
06:00 AM			6			6			6	
07:00 AM			7			7			7	
08:00 AM			8			8			8	
09:00 AM			11			11			11	
10:00 AM			6			6			6	
11:00 AM			5			5			5	
12:00 PM			**7**			**7**			**7**	
01:00 PM			6			6			6	
02:00 PM			6			6			6	
03:00 PM			5			5			5	
04:00 PM			5			5			5	
05:00 PM			2			2			2	
06:00 PM			4			4			4	
07:00 PM			5			5			5	
08:00 PM			4			4			4	
09:00 PM			0			0			0	
10:00 PM			0			0			0	
11:00 PM			0			0			0	
Day Total			98			98			98	
% Weekday Average			100%							
% Week Average			100%			100%				
AM Peak Volume			5:00 AM 11			5:00 AM 11			5:00 AM 11	
PM Peak Volume			12:00 PM 7			12:00 PM 7			12:00 PM 7	

Comments:

Report generated on 9/30/2025 3:52 PM

SOURCE: Quality Counts, LLC (http://www.qualitycounts.net)

TRUE DATA TO IMPROVE MOBILITY

Type of report: Midblock Count - Volume Data

LOCATION: CR 202 W of CR 207 **QC JOB #:** 171787215

SPECIFIC LOCATION: **DIRECTION:** EB

CITY/STATE: Burnet, TX **DATE:** Sep 17 2025 - Sep 17 2025

Start Time	Mon	Tue	Wed 17 Sep 25	Thu	Fri	Average Weekday Hourly Traffic	Sat	Sun	Average Week Hourly Traffic	Average Week Profile
12:00 AM			0			0			0	
01:00 AM			0			0			0	
02:00 AM			0			0			0	
03:00 AM			0			0			0	
04:00 AM			1			1			1	
05:00 AM			5			5			5	
06:00 AM			3			3			3	
07:00 AM			**9**			**9**			**9**	
08:00 AM			3			3			3	
09:00 AM			4			4			4	
10:00 AM			5			5			5	
11:00 AM			3			3			3	
12:00 PM			2			2			2	
01:00 PM			**7**			**7**			**7**	
02:00 PM			3			3			3	
03:00 PM			2			2			2	
04:00 PM			3			3			3	
05:00 PM			3			3			3	
06:00 PM			2			2			2	
07:00 PM			2			2			2	
08:00 PM			1			1			1	
09:00 PM			0			0			0	
10:00 PM			0			0			0	
11:00 PM			0			0			0	
Day Total			58			58			58	
% Weekday Average			100%							
% Week Average			100%			100%				
AM Peak Volume			7:00 AM 9			7:00 AM 9			7:00 AM 9	
PM Peak Volume			1:00 PM 7			1:00 PM 7			1:00 PM 7	

Comments:

Report generated on 9/30/2025 3:52 PM

SOURCE: Quality Counts, LLC (http://www.qualitycounts.net)

TRUE DATA TO IMPROVE MOBILITY

Type of report: Midblock Count - Volume Data

LOCATION: CR 202 W of CR 207 **QC JOB #:** 171787215

SPECIFIC LOCATION: **DIRECTION:** EB, WB

CITY/STATE: Burnet, TX **DATE:** Sep 17 2025 - Sep 17 2025

Start Time	Mon	Tue	Wed 17 Sep 25	Thu	Fri	Average Weekday Hourly Traffic	Sat	Sun	Average Week Hourly Traffic	Average Week Profile
12:00 AM			0			0			0	
01:00 AM			0			0			0	
02:00 AM			0			0			0	
03:00 AM			0			0			0	
04:00 AM			1			1			1	
05:00 AM			5			5			5	
06:00 AM			3			3			3	
07:00 AM			**11**			**11**			**11**	
08:00 AM			4			4			4	
09:00 AM			9			9			9	
10:00 AM			7			7			7	
11:00 AM			4			4			4	
12:00 PM			4			4			4	
01:00 PM			10			10			10	
02:00 PM			8			8			8	
03:00 PM			8			8			8	
04:00 PM			**11**			**11**			**11**	
05:00 PM			5			5			5	
06:00 PM			6			6			6	
07:00 PM			8			8			8	
08:00 PM			2			2			2	
09:00 PM			1			1			1	
10:00 PM			1			1			1	
11:00 PM			0			0			0	
Day Total			108			108			108	
% Weekday Average			100%							
% Week Average			100%			100%				
AM Peak Volume			7:00 AM 11			7:00 AM 11			7:00 AM 11	
PM Peak Volume			4:00 PM 11			4:00 PM 11			4:00 PM 11	

Comments:

Report generated on 9/30/2025 3:52 PM

SOURCE: Quality Counts, LLC (http://www.qualitycounts.net)

TRUE DATA TO IMPROVE MOBILITY

Type of report: Midblock Count - Volume Data

LOCATION: CR 202 W of CR 207 **QC JOB #:** 171787215

SPECIFIC LOCATION: **DIRECTION:** WB

CITY/STATE: Burnet, TX **DATE:** Sep 17 2025 - Sep 17 2025

Start Time	Mon	Tue	Wed	Thu	Fri	Average Weekday Hourly Traffic	Sat	Sun	Average Week Hourly Traffic	Average Week Profile
			17 Sep 25							
12:00 AM			0			0			0	
01:00 AM			0			0			0	
02:00 AM			0			0			0	
03:00 AM			0			0			0	
04:00 AM			0			0			0	
05:00 AM			0			0			0	
06:00 AM			0			0			0	
07:00 AM			2			2			2	
08:00 AM			1			1			1	
09:00 AM			**5**			**5**			**5**	
10:00 AM			2			2			2	
11:00 AM			1			1			1	
12:00 PM			2			2			2	
01:00 PM			3			3			3	
02:00 PM			5			5			5	
03:00 PM			6			6			6	
04:00 PM			**8**			**8**			**8**	
05:00 PM			2			2			2	
06:00 PM			4			4			4	
07:00 PM			6			6			6	
08:00 PM			1			1			1	
09:00 PM			1			1			1	
10:00 PM			1			1			1	
11:00 PM			0			0			0	
Day Total			50			50			50	
% Weekday Average			100%							
% Week Average			100%			100%				
AM Peak Volume			9:00 AM 5			9:00 AM 5			9:00 AM 5	
PM Peak Volume			4:00 PM 8			4:00 PM 8			4:00 PM 8	

Comments:

Report generated on 9/30/2025 3:52 PM

SOURCE: Quality Counts, LLC (http://www.qualitycounts.net)

TRUE DATA TO IMPROVE MOBILITY

Type of report: Midblock Count - Volume Data

LOCATION: CR 202 N of FM 963 **QC JOB #:** 171787216

SPECIFIC LOCATION: **DIRECTION:** NB

CITY/STATE: Burnet, TX **DATE:** Sep 17 2025 - Sep 17 2025

Start Time	Mon	Tue	Wed 17 Sep 25	Thu	Fri	Average Weekday Hourly Traffic	Sat	Sun	Average Week Hourly Traffic	Average Week Profile
12:00 AM			1			1			1	
01:00 AM			0			0			0	
02:00 AM			0			0			0	
03:00 AM			0			0			0	
04:00 AM			1			1			1	
05:00 AM			0			0			0	
06:00 AM			1			1			1	
07:00 AM			3			3			3	
08:00 AM			2			2			2	
09:00 AM			0			0			0	
10:00 AM			5			5			5	
11:00 AM			**6**			**6**			**6**	
12:00 PM			7			7			7	
01:00 PM			3			3			3	
02:00 PM			4			4			4	
03:00 PM			**11**			**11**			**11**	
04:00 PM			6			6			6	
05:00 PM			8			8			8	
06:00 PM			4			4			4	
07:00 PM			6			6			6	
08:00 PM			4			4			4	
09:00 PM			2			2			2	
10:00 PM			0			0			0	
11:00 PM			0			0			0	
Day Total			74			74			74	
% Weekday Average			100%							
% Week Average			100%			100%				
AM Peak Volume			11:00 AM 6			11:00 AM 6			11:00 AM 6	
PM Peak Volume			3:00 PM 11			3:00 PM 11			3:00 PM 11	

Comments:

Report generated on 9/30/2025 3:52 PM

SOURCE: Quality Counts, LLC (http://www.qualitycounts.net)

TRUE DATA TO IMPROVE MOBILITY

Type of report: Midblock Count - Volume Data

LOCATION: CR 202 N of FM 963 **QC JOB #:** 171787216

SPECIFIC LOCATION: **DIRECTION:** NB, SB

CITY/STATE: Burnet, TX **DATE:** Sep 17 2025 - Sep 17 2025

Start Time	Mon	Tue	Wed 17 Sep 25	Thu	Fri	Average Weekday Hourly Traffic	Sat	Sun	Average Week Hourly Traffic	Average Week Profile
12:00 AM			1			1			1	
01:00 AM			0			0			0	
02:00 AM			0			0			0	
03:00 AM			1			1			1	
04:00 AM			4			4			4	
05:00 AM			1			1			1	
06:00 AM			7			7			7	
07:00 AM			**16**			**16**			**16**	
08:00 AM			8			8			8	
09:00 AM			0			0			0	
10:00 AM			11			11			11	
11:00 AM			9			9			9	
12:00 PM			14			14			14	
01:00 PM			9			9			9	
02:00 PM			5			5			5	
03:00 PM			**20**			**20**			**20**	
04:00 PM			9			9			9	
05:00 PM			12			12			12	
06:00 PM			11			11			11	
07:00 PM			7			7			7	
08:00 PM			6			6			6	
09:00 PM			3			3			3	
10:00 PM			0			0			0	
11:00 PM			0			0			0	
Day Total			154			154			154	
% Weekday Average			100%							
% Week Average			100%			100%				
AM Peak Volume			7:00 AM 16			7:00 AM 16			7:00 AM 16	
PM Peak Volume			3:00 PM 20			3:00 PM 20			3:00 PM 20	

Comments:

Report generated on 9/30/2025 3:52 PM

SOURCE: Quality Counts, LLC (http://www.qualitycounts.net)

TRUE DATA TO IMPROVE MOBILITY

Type of report: Midblock Count - Volume Data

LOCATION: CR 202 N of FM 963 **QC JOB #:** 171787216

SPECIFIC LOCATION: **DIRECTION:** SB

CITY/STATE: Burnet, TX **DATE:** Sep 17 2025 - Sep 17 2025

Start Time	Mon	Tue	Wed 17 Sep 25	Thu	Fri	Average Weekday Hourly Traffic	Sat	Sun	Average Week Hourly Traffic	Average Week Profile
12:00 AM			0			0			0	
01:00 AM			0			0			0	
02:00 AM			0			0			0	
03:00 AM			1			1			1	
04:00 AM			3			3			3	
05:00 AM			1			1			1	
06:00 AM			6			6			6	
07:00 AM			**13**			**13**			**13**	
08:00 AM			6			6			6	
09:00 AM			0			0			0	
10:00 AM			6			6			6	
11:00 AM			3			3			3	
12:00 PM			7			7			7	
01:00 PM			6			6			6	
02:00 PM			1			1			1	
03:00 PM			**9**			**9**			**9**	
04:00 PM			3			3			3	
05:00 PM			4			4			4	
06:00 PM			7			7			7	
07:00 PM			1			1			1	
08:00 PM			2			2			2	
09:00 PM			1			1			1	
10:00 PM			0			0			0	
11:00 PM			0			0			0	
Day Total			80			80			80	
% Weekday Average			100%							
% Week Average			100%			100%				
AM Peak Volume			7:00 AM 13			7:00 AM 13			7:00 AM 13	
PM Peak Volume			3:00 PM 9			3:00 PM 9			3:00 PM 9	

Comments:

Report generated on 9/30/2025 3:52 PM

SOURCE: Quality Counts, LLC (http://www.qualitycounts.net)

TRUE DATA TO IMPROVE MOBILITY

Type of report: Midblock Count - Volume Data

LOCATION: FM 963 E of CR 202 **QC JOB #:** 171787217

SPECIFIC LOCATION: **DIRECTION:** EB

CITY/STATE: Burnet, TX **DATE:** Sep 17 2025 - Sep 17 2025

Start Time	Mon	Tue	Wed 17 Sep 25	Thu	Fri	Average Weekday Hourly Traffic	Sat	Sun	Average Week Hourly Traffic	Average Week Profile
12:00 AM			0			0			0	
01:00 AM			0			0			0	
02:00 AM			1			1			1	
03:00 AM			2			2			2	
04:00 AM			4			4			4	
05:00 AM			10			10			10	
06:00 AM			33			33			33	
07:00 AM			**43**			**43**			**43**	
08:00 AM			40			40			40	
09:00 AM			39			39			39	
10:00 AM			26			26			26	
11:00 AM			27			27			27	
12:00 PM			36			36			36	
01:00 PM			30			30			30	
02:00 PM			32			32			32	
03:00 PM			50			50			50	
04:00 PM			**79**			**79**			**79**	
05:00 PM			71			71			71	
06:00 PM			55			55			55	
07:00 PM			36			36			36	
08:00 PM			21			21			21	
09:00 PM			13			13			13	
10:00 PM			8			8			8	
11:00 PM			2			2			2	
Day Total			658			658			658	
% Weekday Average			100%							
% Week Average			100%			100%				
AM Peak Volume			7:00 AM 43			7:00 AM 43			7:00 AM 43	
PM Peak Volume			4:00 PM 79			4:00 PM 79			4:00 PM 79	

Comments:

Report generated on 9/30/2025 3:52 PM

SOURCE: Quality Counts, LLC (http://www.qualitycounts.net)

TRUE DATA TO IMPROVE MOBILITY

Type of report: Midblock Count - Volume Data

LOCATION: FM 963 E of CR 202 **QC JOB #:** 171787217

SPECIFIC LOCATION: **DIRECTION:** EB, WB

CITY/STATE: Burnet, TX **DATE:** Sep 17 2025 - Sep 17 2025

Start Time	Mon	Tue	Wed 17 Sep 25	Thu	Fri	Average Weekday Hourly Traffic	Sat	Sun	Average Week Hourly Traffic	Average Week Profile
12:00 AM			0			0			0	
01:00 AM			2			2			2	
02:00 AM			3			3			3	
03:00 AM			3			3			3	
04:00 AM			13			13			13	
05:00 AM			29			29			29	
06:00 AM			69			69			69	
07:00 AM			**118**			**118**			**118**	
08:00 AM			105			105			105	
09:00 AM			73			73			73	
10:00 AM			63			63			63	
11:00 AM			60			60			60	
12:00 PM			79			79			79	
01:00 PM			60			60			60	
02:00 PM			66			66			66	
03:00 PM			88			88			88	
04:00 PM			130			130			130	
05:00 PM			**137**			**137**			**137**	
06:00 PM			79			79			79	
07:00 PM			50			50			50	
08:00 PM			37			37			37	
09:00 PM			18			18			18	
10:00 PM			12			12			12	
11:00 PM			4			4			4	
Day Total			1298			1298			1298	
% Weekday Average			100%							
% Week Average			100%			100%				
AM Peak Volume			7:00 AM 118			7:00 AM 118			7:00 AM 118	
PM Peak Volume			5:00 PM 137			5:00 PM 137			5:00 PM 137	

Comments:

Report generated on 9/30/2025 3:52 PM

SOURCE: Quality Counts, LLC (http://www.qualitycounts.net)

TRUE DATA TO IMPROVE MOBILITY

Type of report: Midblock Count - Volume Data

LOCATION: FM 963 E of CR 202 **QC JOB #:** 171787217

SPECIFIC LOCATION: **DIRECTION:** WB

CITY/STATE: Burnet, TX **DATE:** Sep 17 2025 - Sep 17 2025

Start Time	Mon	Tue	Wed 17 Sep 25	Thu	Fri	Average Weekday Hourly Traffic	Sat	Sun	Average Week Hourly Traffic	Average Week Profile
12:00 AM			0			0			0	
01:00 AM			2			2			2	
02:00 AM			2			2			2	
03:00 AM			1			1			1	
04:00 AM			9			9			9	
05:00 AM			19			19			19	
06:00 AM			36			36			36	
07:00 AM			**75**			**75**			**75**	
08:00 AM			65			65			65	
09:00 AM			34			34			34	
10:00 AM			37			37			37	
11:00 AM			33			33			33	
12:00 PM			43			43			43	
01:00 PM			30			30			30	
02:00 PM			34			34			34	
03:00 PM			38			38			38	
04:00 PM			51			51			51	
05:00 PM			**66**			**66**			**66**	
06:00 PM			24			24			24	
07:00 PM			14			14			14	
08:00 PM			16			16			16	
09:00 PM			5			5			5	
10:00 PM			4			4			4	
11:00 PM			2			2			2	
Day Total			640			640			640	
% Weekday Average			100%							
% Week Average			100%			100%				
AM Peak Volume			7:00 AM 75			7:00 AM 75			7:00 AM 75	
PM Peak Volume			5:00 PM 66			5:00 PM 66			5:00 PM 66	

Comments:

Report generated on 9/30/2025 3:52 PM

SOURCE: Quality Counts, LLC (http://www.qualitycounts.net)

TRUE DATA TO IMPROVE MOBILITY

Type of report: Midblock Count - Volume Data

LOCATION: FM 963 W of CR 202 **QC JOB #:** 171787218

SPECIFIC LOCATION: **DIRECTION:** EB

CITY/STATE: Burnet, TX **DATE:** Sep 17 2025 - Sep 17 2025

Start Time	Mon	Tue	Wed 17 Sep 25	Thu	Fri	Average Weekday Hourly Traffic	Sat	Sun	Average Week Hourly Traffic	Average Week Profile
12:00 AM			1			1			1	
01:00 AM			0			0			0	
02:00 AM			1			1			1	
03:00 AM			2			2			2	
04:00 AM			2			2			2	
05:00 AM			10			10			10	
06:00 AM			32			32			32	
07:00 AM			**46**			**46**			**46**	
08:00 AM			41			41			41	
09:00 AM			39			39			39	
10:00 AM			30			30			30	
11:00 AM			31			31			31	
12:00 PM			38			38			38	
01:00 PM			32			32			32	
02:00 PM			35			35			35	
03:00 PM			59			59			59	
04:00 PM			**84**			**84**			**84**	
05:00 PM			78			78			78	
06:00 PM			57			57			57	
07:00 PM			40			40			40	
08:00 PM			25			25			25	
09:00 PM			15			15			15	
10:00 PM			8			8			8	
11:00 PM			2			2			2	
Day Total			708			708			708	
% Weekday Average			100%							
% Week Average			100%			100%				
AM Peak Volume			7:00 AM 46			7:00 AM 46			7:00 AM 46	
PM Peak Volume			4:00 PM 84			4:00 PM 84			4:00 PM 84	

Comments:

Report generated on 9/30/2025 3:52 PM

SOURCE: Quality Counts, LLC (http://www.qualitycounts.net)

TRUE DATA TO IMPROVE MOBILITY

Type of report: Midblock Count - Volume Data

LOCATION: FM 963 W of CR 202 **QC JOB #:** 171787218

SPECIFIC LOCATION: **DIRECTION:** EB, WB

CITY/STATE: Burnet, TX **DATE:** Sep 17 2025 - Sep 17 2025

Start Time	Mon	Tue	Wed 17 Sep 25	Thu	Fri	Average Weekday Hourly Traffic	Sat	Sun	Average Week Hourly Traffic	Average Week Profile
12:00 AM			1			1			1	
01:00 AM			2			2			2	
02:00 AM			3			3			3	
03:00 AM			4			4			4	
04:00 AM			11			11			11	
05:00 AM			30			30			30	
06:00 AM			72			72			72	
07:00 AM			**134**			**134**			**134**	
08:00 AM			111			111			111	
09:00 AM			73			73			73	
10:00 AM			72			72			72	
11:00 AM			65			65			65	
12:00 PM			83			83			83	
01:00 PM			67			67			67	
02:00 PM			69			69			69	
03:00 PM			104			104			104	
04:00 PM			137			137			137	
05:00 PM			**147**			**147**			**147**	
06:00 PM			86			86			86	
07:00 PM			53			53			53	
08:00 PM			43			43			43	
09:00 PM			21			21			21	
10:00 PM			12			12			12	
11:00 PM			4			4			4	
Day Total			1404			1404			1404	
% Weekday Average			100%							
% Week Average			100%			100%				
AM Peak Volume			7:00 AM 134			7:00 AM 134			7:00 AM 134	
PM Peak Volume			5:00 PM 147			5:00 PM 147			5:00 PM 147	

Comments:

Report generated on 9/30/2025 3:52 PM

SOURCE: Quality Counts, LLC (http://www.qualitycounts.net)

TRUE DATA TO IMPROVE MOBILITY

Type of report: Midblock Count - Volume Data

LOCATION: FM 963 W of CR 202 **QC JOB #:** 171787218

SPECIFIC LOCATION: **DIRECTION:** WB

CITY/STATE: Burnet, TX **DATE:** Sep 17 2025 - Sep 17 2025

Start Time	Mon	Tue	Wed 17 Sep 25	Thu	Fri	Average Weekday Hourly Traffic	Sat	Sun	Average Week Hourly Traffic	Average Week Profile
12:00 AM			0			0			0	
01:00 AM			2			2			2	
02:00 AM			2			2			2	
03:00 AM			2			2			2	
04:00 AM			9			9			9	
05:00 AM			20			20			20	
06:00 AM			40			40			40	
07:00 AM			**88**			**88**			**88**	
08:00 AM			70			70			70	
09:00 AM			34			34			34	
10:00 AM			42			42			42	
11:00 AM			34			34			34	
12:00 PM			45			45			45	
01:00 PM			35			35			35	
02:00 PM			34			34			34	
03:00 PM			45			45			45	
04:00 PM			53			53			53	
05:00 PM			**69**			**69**			**69**	
06:00 PM			29			29			29	
07:00 PM			13			13			13	
08:00 PM			18			18			18	
09:00 PM			6			6			6	
10:00 PM			4			4			4	
11:00 PM			2			2			2	
Day Total			696			696			696	
% Weekday Average			100%							
% Week Average			100%			100%				
AM Peak Volume			7:00 AM 88			7:00 AM 88			7:00 AM 88	
PM Peak Volume			5:00 PM 69			5:00 PM 69			5:00 PM 69	

Comments:

Report generated on 9/30/2025 3:52 PM

SOURCE: Quality Counts, LLC (http://www.qualitycounts.net)

TRUE DATA TO IMPROVE MOBILITY

Type of report: Midblock Count - Volume Data

LOCATION: CR 207 N of Lampasas Co Line
QC JOB #: 171787219
SPECIFIC LOCATION:
DIRECTION: NB
CITY/STATE: Lampasas, TX
DATE: Sep 17 2025 - Sep 17 2025

Start Time	Mon	Tue	Wed 17 Sep 25	Thu	Fri	Average Weekday Hourly Traffic	Sat	Sun	Average Week Hourly Traffic	Average Week Profile
12:00 AM			0			0			0	
01:00 AM			0			0			0	
02:00 AM			0			0			0	
03:00 AM			0			0			0	
04:00 AM			2			2			2	
05:00 AM			3			3			3	
06:00 AM			3			3			3	
07:00 AM			**26**			**26**			**26**	
08:00 AM			5			5			5	
09:00 AM			14			14			14	
10:00 AM			14			14			14	
11:00 AM			13			13			13	
12:00 PM			11			11			11	
01:00 PM			9			9			9	
02:00 PM			11			11			11	
03:00 PM			8			8			8	
04:00 PM			**13**			**13**			**13**	
05:00 PM			11			11			11	
06:00 PM			11			11			11	
07:00 PM			7			7			7	
08:00 PM			4			4			4	
09:00 PM			2			2			2	
10:00 PM			0			0			0	
11:00 PM			1			1			1	
Day Total			168			168			168	
% Weekday Average			100%							
% Week Average			100%			100%				
AM Peak Volume			7:00 AM 26			7:00 AM 26			7:00 AM 26	
PM Peak Volume			4:00 PM 13			4:00 PM 13			4:00 PM 13	

Comments:

Report generated on 9/30/2025 3:52 PM

SOURCE: Quality Counts, LLC (http://www.qualitycounts.net)

TRUE DATA TO IMPROVE MOBILITY

Type of report: Midblock Count - Volume Data

LOCATION: CR 207 N of Lampasas Co Line
QC JOB #: 171787219
SPECIFIC LOCATION:
DIRECTION: NB, SB
CITY/STATE: Lampasas, TX
DATE: Sep 17 2025 - Sep 17 2025

Start Time	Mon	Tue	Wed 17 Sep 25	Thu	Fri	Average Weekday Hourly Traffic	Sat	Sun	Average Week Hourly Traffic	Average Week Profile
12:00 AM			0			0			0	
01:00 AM			0			0			0	
02:00 AM			0			0			0	
03:00 AM			0			0			0	
04:00 AM			2			2			2	
05:00 AM			4			4			4	
06:00 AM			5			5			5	
07:00 AM			**33**			**33**			**33**	
08:00 AM			15			15			15	
09:00 AM			27			27			27	
10:00 AM			25			25			25	
11:00 AM			23			23			23	
12:00 PM			23			23			23	
01:00 PM			16			16			16	
02:00 PM			23			23			23	
03:00 PM			26			26			26	
04:00 PM			**28**			**28**			**28**	
05:00 PM			22			22			22	
06:00 PM			26			26			26	
07:00 PM			21			21			21	
08:00 PM			10			10			10	
09:00 PM			8			8			8	
10:00 PM			1			1			1	
11:00 PM			3			3			3	
Day Total			341			341			341	
% Weekday Average			100%							
% Week Average			100%			100%				
AM Peak Volume			7:00 AM 33			7:00 AM 33			7:00 AM 33	
PM Peak Volume			4:00 PM 28			4:00 PM 28			4:00 PM 28	

Comments:

Report generated on 9/30/2025 3:52 PM

SOURCE: Quality Counts, LLC (http://www.qualitycounts.net)

TRUE DATA TO IMPROVE MOBILITY

Type of report: Midblock Count - Volume Data

LOCATION: CR 207 N of Lampasas Co Line
QC JOB #: 171787219
SPECIFIC LOCATION:
DIRECTION: SB
CITY/STATE: Lampasas, TX
DATE: Sep 17 2025 - Sep 17 2025

Start Time	Mon	Tue	Wed 17 Sep 25	Thu	Fri	Average Weekday Hourly Traffic	Sat	Sun	Average Week Hourly Traffic	Average Week Profile
12:00 AM			0			0			0	
01:00 AM			0			0			0	
02:00 AM			0			0			0	
03:00 AM			0			0			0	
04:00 AM			0			0			0	
05:00 AM			1			1			1	
06:00 AM			2			2			2	
07:00 AM			7			7			7	
08:00 AM			10			10			10	
09:00 AM			**13**			**13**			**13**	
10:00 AM			11			11			11	
11:00 AM			10			10			10	
12:00 PM			12			12			12	
01:00 PM			7			7			7	
02:00 PM			12			12			12	
03:00 PM			**18**			**18**			**18**	
04:00 PM			15			15			15	
05:00 PM			11			11			11	
06:00 PM			15			15			15	
07:00 PM			14			14			14	
08:00 PM			6			6			6	
09:00 PM			6			6			6	
10:00 PM			1			1			1	
11:00 PM			2			2			2	
Day Total			173			173			173	
% Weekday Average			100%							
% Week Average			100%			100%				
AM Peak Volume			9:00 AM 13			9:00 AM 13			9:00 AM 13	
PM Peak Volume			3:00 PM 18			3:00 PM 18			3:00 PM 18	

Comments:

Report generated on 9/30/2025 3:52 PM

SOURCE: Quality Counts, LLC (http://www.qualitycounts.net)

TRUE DATA TO IMPROVE MOBILITY

Type of report: Midblock Count - Volume Data

LOCATION: CR 207 N of FM 963 **QC JOB #:** 171787220

SPECIFIC LOCATION: **DIRECTION:** NB

CITY/STATE: Burnet, TX **DATE:** Sep 17 2025 - Sep 17 2025

Start Time	Mon	Tue	Wed 17 Sep 25	Thu	Fri	Average Weekday Hourly Traffic	Sat	Sun	Average Week Hourly Traffic	Average Week Profile
12:00 AM			0			0			0	
01:00 AM			3			3			3	
02:00 AM			0			0			0	
03:00 AM			0			0			0	
04:00 AM			3			3			3	
05:00 AM			3			3			3	
06:00 AM			2			2			2	
07:00 AM			11			11			11	
08:00 AM			13			13			13	
09:00 AM			**15**			**15**			**15**	
10:00 AM			4			4			4	
11:00 AM			8			8			8	
12:00 PM			10			10			10	
01:00 PM			11			11			11	
02:00 PM			10			10			10	
03:00 PM			13			13			13	
04:00 PM			25			25			25	
05:00 PM			16			16			16	
06:00 PM			**30**			**30**			**30**	
07:00 PM			13			13			13	
08:00 PM			9			9			9	
09:00 PM			8			8			8	
10:00 PM			4			4			4	
11:00 PM			2			2			2	
Day Total			213			213			213	
% Weekday Average			100%							
% Week Average			100%			100%				
AM Peak Volume			9:00 AM 15			9:00 AM 15			9:00 AM 15	
PM Peak Volume			6:00 PM 30			6:00 PM 30			6:00 PM 30	

Comments:

Report generated on 9/30/2025 3:52 PM

SOURCE: Quality Counts, LLC (http://www.qualitycounts.net)

TRUE DATA TO IMPROVE MOBILITY

Type of report: Midblock Count - Volume Data

LOCATION: CR 207 N of FM 963 **QC JOB #:** 171787220

SPECIFIC LOCATION: **DIRECTION:** NB, SB

CITY/STATE: Burnet, TX **DATE:** Sep 17 2025 - Sep 17 2025

Start Time	Mon	Tue	Wed 17 Sep 25	Thu	Fri	Average Weekday Hourly Traffic	Sat	Sun	Average Week Hourly Traffic	Average Week Profile
12:00 AM			0			0			0	
01:00 AM			3			3			3	
02:00 AM			0			0			0	
03:00 AM			1			1			1	
04:00 AM			5			5			5	
05:00 AM			20			20			20	
06:00 AM			27			27			27	
07:00 AM			29			29			29	
08:00 AM			26			26			26	
09:00 AM			**39**			**39**			**39**	
10:00 AM			19			19			19	
11:00 AM			19			19			19	
12:00 PM			23			23			23	
01:00 PM			21			21			21	
02:00 PM			19			19			19	
03:00 PM			29			29			29	
04:00 PM			33			33			33	
05:00 PM			29			29			29	
06:00 PM			**36**			**36**			**36**	
07:00 PM			20			20			20	
08:00 PM			16			16			16	
09:00 PM			12			12			12	
10:00 PM			5			5			5	
11:00 PM			3			3			3	
Day Total			434			434			434	
% Weekday Average			100%							
% Week Average			100%			100%				
AM Peak Volume			9:00 AM 39			9:00 AM 39			9:00 AM 39	
PM Peak Volume			6:00 PM 36			6:00 PM 36			6:00 PM 36	

Comments:

Report generated on 9/30/2025 3:52 PM

SOURCE: Quality Counts, LLC (http://www.qualitycounts.net)

TRUE DATA TO IMPROVE MOBILITY

Type of report: Midblock Count - Volume Data

LOCATION: CR 207 N of FM 963 **QC JOB #:** 171787220

SPECIFIC LOCATION: **DIRECTION:** SB

CITY/STATE: Burnet, TX **DATE:** Sep 17 2025 - Sep 17 2025

Start Time	Mon	Tue	Wed 17 Sep 25	Thu	Fri	Average Weekday Hourly Traffic	Sat	Sun	Average Week Hourly Traffic	Average Week Profile
12:00 AM			0			0			0	
01:00 AM			0			0			0	
02:00 AM			0			0			0	
03:00 AM			1			1			1	
04:00 AM			2			2			2	
05:00 AM			17			17			17	
06:00 AM			**25**			**25**			**25**	
07:00 AM			18			18			18	
08:00 AM			13			13			13	
09:00 AM			24			24			24	
10:00 AM			15			15			15	
11:00 AM			11			11			11	
12:00 PM			13			13			13	
01:00 PM			10			10			10	
02:00 PM			9			9			9	
03:00 PM			**16**			**16**			**16**	
04:00 PM			8			8			8	
05:00 PM			13			13			13	
06:00 PM			6			6			6	
07:00 PM			7			7			7	
08:00 PM			7			7			7	
09:00 PM			4			4			4	
10:00 PM			1			1			1	
11:00 PM			1			1			1	
Day Total			221			221			221	
% Weekday Average			100%							
% Week Average			100%			100%				
AM Peak Volume			6:00 AM 25			6:00 AM 25			6:00 AM 25	
PM Peak Volume			3:00 PM 16			3:00 PM 16			3:00 PM 16	

Comments:

Report generated on 9/30/2025 3:52 PM

SOURCE: Quality Counts, LLC (http://www.qualitycounts.net)

TRUE DATA TO IMPROVE MOBILITY

Type of report: Midblock Count - Volume Data

LOCATION: FM 963 E of CR 207 **QC JOB #:** 171787221

SPECIFIC LOCATION: **DIRECTION:** EB

CITY/STATE: Burnet, TX **DATE:** Sep 17 2025 - Sep 17 2025

Start Time	Mon	Tue	Wed 17 Sep 25	Thu	Fri	Average Weekday Hourly Traffic	Sat	Sun	Average Week Hourly Traffic	Average Week Profile
12:00 AM			0			0			0	
01:00 AM			0			0			0	
02:00 AM			2			2			2	
03:00 AM			0			0			0	
04:00 AM			0			0			0	
05:00 AM			12			12			12	
06:00 AM			30			30			30	
07:00 AM			37			37			37	
08:00 AM			**40**			**40**			**40**	
09:00 AM			36			36			36	
10:00 AM			20			20			20	
11:00 AM			25			25			25	
12:00 PM			26			26			26	
01:00 PM			23			23			23	
02:00 PM			27			27			27	
03:00 PM			38			38			38	
04:00 PM			63			63			63	
05:00 PM			**65**			**65**			**65**	
06:00 PM			52			52			52	
07:00 PM			23			23			23	
08:00 PM			14			14			14	
09:00 PM			9			9			9	
10:00 PM			7			7			7	
11:00 PM			2			2			2	
Day Total			551			551			551	
% Weekday Average			100%							
% Week Average			100%			100%				
AM Peak Volume			8:00 AM 40			8:00 AM 40			8:00 AM 40	
PM Peak Volume			5:00 PM 65			5:00 PM 65			5:00 PM 65	

Comments:

Report generated on 9/30/2025 3:52 PM

SOURCE: Quality Counts, LLC (http://www.qualitycounts.net)

TRUE DATA TO IMPROVE MOBILITY

Type of report: Midblock Count - Volume Data

LOCATION: FM 963 E of CR 207 **QC JOB #:** 171787221

SPECIFIC LOCATION: **DIRECTION:** EB, WB

CITY/STATE: Burnet, TX **DATE:** Sep 17 2025 - Sep 17 2025

Start Time	Mon	Tue	Wed 17 Sep 25	Thu	Fri	Average Weekday Hourly Traffic	Sat	Sun	Average Week Hourly Traffic	Average Week Profile
12:00 AM			0			0			0	
01:00 AM			2			2			2	
02:00 AM			4			4			4	
03:00 AM			1			1			1	
04:00 AM			7			7			7	
05:00 AM			33			33			33	
06:00 AM			62			62			62	
07:00 AM			**98**			**98**			**98**	
08:00 AM			91			91			91	
09:00 AM			63			63			63	
10:00 AM			54			54			54	
11:00 AM			41			41			41	
12:00 PM			49			49			49	
01:00 PM			44			44			44	
02:00 PM			55			55			55	
03:00 PM			72			72			72	
04:00 PM			112			112			112	
05:00 PM			**122**			**122**			**122**	
06:00 PM			70			70			70	
07:00 PM			35			35			35	
08:00 PM			25			25			25	
09:00 PM			17			17			17	
10:00 PM			8			8			8	
11:00 PM			3			3			3	
Day Total			1068			1068			1068	
% Weekday Average			100%							
% Week Average			100%			100%				
AM Peak Volume			7:00 AM 98			7:00 AM 98			7:00 AM 98	
PM Peak Volume			5:00 PM 122			5:00 PM 122			5:00 PM 122	

Comments:

Report generated on 9/30/2025 3:52 PM

SOURCE: Quality Counts, LLC (http://www.qualitycounts.net)

TRUE DATA TO IMPROVE MOBILITY

Type of report: Midblock Count - Volume Data

LOCATION: FM 963 E of CR 207 **QC JOB #:** 171787221

SPECIFIC LOCATION: **DIRECTION:** WB

CITY/STATE: Burnet, TX **DATE:** Sep 17 2025 - Sep 17 2025

Start Time	Mon	Tue	Wed 17 Sep 25	Thu	Fri	Average Weekday Hourly Traffic	Sat	Sun	Average Week Hourly Traffic	Average Week Profile
12:00 AM			0			0			0	
01:00 AM			2			2			2	
02:00 AM			2			2			2	
03:00 AM			1			1			1	
04:00 AM			7			7			7	
05:00 AM			21			21			21	
06:00 AM			32			32			32	
07:00 AM			**61**			**61**			**61**	
08:00 AM			51			51			51	
09:00 AM			27			27			27	
10:00 AM			34			34			34	
11:00 AM			16			16			16	
12:00 PM			23			23			23	
01:00 PM			21			21			21	
02:00 PM			28			28			28	
03:00 PM			34			34			34	
04:00 PM			49			49			49	
05:00 PM			**57**			**57**			**57**	
06:00 PM			18			18			18	
07:00 PM			12			12			12	
08:00 PM			11			11			11	
09:00 PM			8			8			8	
10:00 PM			1			1			1	
11:00 PM			1			1			1	
Day Total			517			517			517	
% Weekday Average			100%							
% Week Average			100%			100%				
AM Peak Volume			7:00 AM 61			7:00 AM 61			7:00 AM 61	
PM Peak Volume			5:00 PM 57			5:00 PM 57			5:00 PM 57	

Comments:

Report generated on 9/30/2025 3:52 PM

SOURCE: Quality Counts, LLC (http://www.qualitycounts.net)

TRUE DATA TO IMPROVE MOBILITY

Type of report: Midblock Count - Volume Data

LOCATION: CR 207 S of FM 963 **QC JOB #:** 171787222

SPECIFIC LOCATION: **DIRECTION:** NB

CITY/STATE: Burnet, TX **DATE:** Sep 17 2025 - Sep 17 2025

Start Time	Mon	Tue	Wed 17 Sep 25	Thu	Fri	Average Weekday Hourly Traffic	Sat	Sun	Average Week Hourly Traffic	Average Week Profile
12:00 AM			0			0			0	
01:00 AM			3			3			3	
02:00 AM			2			2			2	
03:00 AM			0			0			0	
04:00 AM			1			1			1	
05:00 AM			10			10			10	
06:00 AM			11			11			11	
07:00 AM			15			15			15	
08:00 AM			**25**			**25**			**25**	
09:00 AM			21			21			21	
10:00 AM			11			11			11	
11:00 AM			16			16			16	
12:00 PM			22			22			22	
01:00 PM			13			13			13	
02:00 PM			21			21			21	
03:00 PM			15			15			15	
04:00 PM			34			34			34	
05:00 PM			38			38			38	
06:00 PM			**43**			**43**			**43**	
07:00 PM			20			20			20	
08:00 PM			16			16			16	
09:00 PM			3			3			3	
10:00 PM			6			6			6	
11:00 PM			3			3			3	
Day Total			349			349			349	
% Weekday Average			100%							
% Week Average			100%			100%				
AM Peak Volume			8:00 AM 25			8:00 AM 25			8:00 AM 25	
PM Peak Volume			6:00 PM 43			6:00 PM 43			6:00 PM 43	

Comments:

Report generated on 9/30/2025 3:52 PM

SOURCE: Quality Counts, LLC (http://www.qualitycounts.net)

TRUE DATA TO IMPROVE MOBILITY

Type of report: Midblock Count - Volume Data

LOCATION: CR 207 S of FM 963 **QC JOB #:** 171787222

SPECIFIC LOCATION: **DIRECTION:** NB, SB

CITY/STATE: Burnet, TX **DATE:** Sep 17 2025 - Sep 17 2025

Start Time	Mon	Tue	Wed 17 Sep 25	Thu	Fri	Average Weekday Hourly Traffic	Sat	Sun	Average Week Hourly Traffic	Average Week Profile
12:00 AM			0			0			0	
01:00 AM			3			3			3	
02:00 AM			2			2			2	
03:00 AM			3			3			3	
04:00 AM			5			5			5	
05:00 AM			39			39			39	
06:00 AM			**51**			**51**			**51**	
07:00 AM			37			37			37	
08:00 AM			39			39			39	
09:00 AM			43			43			43	
10:00 AM			34			34			34	
11:00 AM			27			27			27	
12:00 PM			35			35			35	
01:00 PM			29			29			29	
02:00 PM			38			38			38	
03:00 PM			37			37			37	
04:00 PM			**65**			**65**			**65**	
05:00 PM			63			63			63	
06:00 PM			62			62			62	
07:00 PM			47			47			47	
08:00 PM			28			28			28	
09:00 PM			12			12			12	
10:00 PM			8			8			8	
11:00 PM			3			3			3	
Day Total			710			710			710	
% Weekday Average			100%							
% Week Average			100%			100%				
AM Peak Volume			6:00 AM 51			6:00 AM 51			6:00 AM 51	
PM Peak Volume			4:00 PM 65			4:00 PM 65			4:00 PM 65	

Comments:

Report generated on 9/30/2025 3:52 PM

SOURCE: Quality Counts, LLC (http://www.qualitycounts.net)

TRUE DATA TO IMPROVE MOBILITY

Type of report: Midblock Count - Volume Data

LOCATION: CR 207 S of FM 963 **QC JOB #:** 171787222

SPECIFIC LOCATION: **DIRECTION:** SB

CITY/STATE: Burnet, TX **DATE:** Sep 17 2025 - Sep 17 2025

Start Time	Mon	Tue	Wed	Thu	Fri	Average Weekday Hourly Traffic	Sat	Sun	Average Week Hourly Traffic	Average Week Profile
			17 Sep 25							
12:00 AM			0			0			0	
01:00 AM			0			0			0	
02:00 AM			0			0			0	
03:00 AM			3			3			3	
04:00 AM			4			4			4	
05:00 AM			29			29			29	
06:00 AM			**40**			**40**			**40**	
07:00 AM			22			22			22	
08:00 AM			14			14			14	
09:00 AM			22			22			22	
10:00 AM			23			23			23	
11:00 AM			11			11			11	
12:00 PM			13			13			13	
01:00 PM			16			16			16	
02:00 PM			17			17			17	
03:00 PM			22			22			22	
04:00 PM			**31**			**31**			**31**	
05:00 PM			25			25			25	
06:00 PM			19			19			19	
07:00 PM			27			27			27	
08:00 PM			12			12			12	
09:00 PM			9			9			9	
10:00 PM			2			2			2	
11:00 PM			0			0			0	
Day Total			361			361			361	
% Weekday Average			100%							
% Week Average			100%			100%				
AM Peak Volume			6:00 AM 40			6:00 AM 40			6:00 AM 40	
PM Peak Volume			4:00 PM 31			4:00 PM 31			4:00 PM 31	

Comments:

Report generated on 9/30/2025 3:52 PM

SOURCE: Quality Counts, LLC (http://www.qualitycounts.net)

TRUE DATA TO IMPROVE MOBILITY

Type of report: Midblock Count - Volume Data

LOCATION: FM 963 W of CR 207 **QC JOB #:** 171787223

SPECIFIC LOCATION: **DIRECTION:** EB

CITY/STATE: Burnet, TX **DATE:** Sep 17 2025 - Sep 17 2025

Start Time	Mon	Tue	Wed 17 Sep 25	Thu	Fri	Average Weekday Hourly Traffic	Sat	Sun	Average Week Hourly Traffic	Average Week Profile
12:00 AM			0			0			0	
01:00 AM			0			0			0	
02:00 AM			1			1			1	
03:00 AM			2			2			2	
04:00 AM			5			5			5	
05:00 AM			13			13			13	
06:00 AM			37			37			37	
07:00 AM			**45**			**45**			**45**	
08:00 AM			38			38			38	
09:00 AM			39			39			39	
10:00 AM			25			25			25	
11:00 AM			26			26			26	
12:00 PM			29			29			29	
01:00 PM			31			31			31	
02:00 PM			32			32			32	
03:00 PM			45			45			45	
04:00 PM			**77**			**77**			**77**	
05:00 PM			66			66			66	
06:00 PM			59			59			59	
07:00 PM			36			36			36	
08:00 PM			17			17			17	
09:00 PM			21			21			21	
10:00 PM			8			8			8	
11:00 PM			2			2			2	
Day Total			654			654			654	
% Weekday Average			100%							
% Week Average			100%			100%				
AM Peak Volume			7:00 AM 45			7:00 AM 45			7:00 AM 45	
PM Peak Volume			4:00 PM 77			4:00 PM 77			4:00 PM 77	

Comments:

Report generated on 9/30/2025 3:52 PM

SOURCE: Quality Counts, LLC (http://www.qualitycounts.net)

TRUE DATA TO IMPROVE MOBILITY

Type of report: Midblock Count - Volume Data

LOCATION: FM 963 W of CR 207 **QC JOB #:** 171787223

SPECIFIC LOCATION: **DIRECTION:** EB, WB

CITY/STATE: Burnet, TX **DATE:** Sep 17 2025 - Sep 17 2025

Start Time	Mon	Tue	Wed 17 Sep 25	Thu	Fri	Average Weekday Hourly Traffic	Sat	Sun	Average Week Hourly Traffic	Average Week Profile
12:00 AM			0			0			0	
01:00 AM			2			2			2	
02:00 AM			4			4			4	
03:00 AM			3			3			3	
04:00 AM			13			13			13	
05:00 AM			30			30			30	
06:00 AM			70			70			70	
07:00 AM			**114**			**114**			**114**	
08:00 AM			98			98			98	
09:00 AM			77			77			77	
10:00 AM			63			63			63	
11:00 AM			51			51			51	
12:00 PM			67			67			67	
01:00 PM			56			56			56	
02:00 PM			68			68			68	
03:00 PM			82			82			82	
04:00 PM			126			126			126	
05:00 PM			**134**			**134**			**134**	
06:00 PM			84			84			84	
07:00 PM			48			48			48	
08:00 PM			33			33			33	
09:00 PM			31			31			31	
10:00 PM			11			11			11	
11:00 PM			5			5			5	
Day Total			1270			1270			1270	
% Weekday Average			100%							
% Week Average			100%			100%				
AM Peak Volume			7:00 AM 114			7:00 AM 114			7:00 AM 114	
PM Peak Volume			5:00 PM 134			5:00 PM 134			5:00 PM 134	

Comments:

Report generated on 9/30/2025 3:52 PM

SOURCE: Quality Counts, LLC (http://www.qualitycounts.net)

TRUE DATA TO IMPROVE MOBILITY

Type of report: Midblock Count - Volume Data

LOCATION: FM 963 W of CR 207 **QC JOB #:** 171787223

SPECIFIC LOCATION: **DIRECTION:** WB

CITY/STATE: Burnet, TX **DATE:** Sep 17 2025 - Sep 17 2025

Start Time	Mon	Tue	Wed 17 Sep 25	Thu	Fri	Average Weekday Hourly Traffic	Sat	Sun	Average Week Hourly Traffic	Average Week Profile
12:00 AM			0			0			0	
01:00 AM			2			2			2	
02:00 AM			3			3			3	
03:00 AM			1			1			1	
04:00 AM			8			8			8	
05:00 AM			17			17			17	
06:00 AM			33			33			33	
07:00 AM			**69**			**69**			**69**	
08:00 AM			60			60			60	
09:00 AM			38			38			38	
10:00 AM			38			38			38	
11:00 AM			25			25			25	
12:00 PM			38			38			38	
01:00 PM			25			25			25	
02:00 PM			36			36			36	
03:00 PM			37			37			37	
04:00 PM			49			49			49	
05:00 PM			**68**			**68**			**68**	
06:00 PM			25			25			25	
07:00 PM			12			12			12	
08:00 PM			16			16			16	
09:00 PM			10			10			10	
10:00 PM			3			3			3	
11:00 PM			3			3			3	
Day Total			616			616			616	
% Weekday Average			100%							
% Week Average			100%			100%				
AM Peak Volume			7:00 AM 69			7:00 AM 69			7:00 AM 69	
PM Peak Volume			5:00 PM 68			5:00 PM 68			5:00 PM 68	

Comments:

Report generated on 9/30/2025 3:52 PM

SOURCE: Quality Counts, LLC (http://www.qualitycounts.net)

TRUE DATA TO IMPROVE MOBILITY

Type of report: Midblock Count - Volume Data

LOCATION: CR 207 N of CR 208 **QC JOB #:** 171787224

SPECIFIC LOCATION: **DIRECTION:** NB

CITY/STATE: Burnet, TX **DATE:** Sep 17 2025 - Sep 17 2025

Start Time	Mon	Tue	Wed 17 Sep 25	Thu	Fri	Average Weekday Hourly Traffic	Sat	Sun	Average Week Hourly Traffic	Average Week Profile
12:00 AM			0			0			0	
01:00 AM			0			0			0	
02:00 AM			0			0			0	
03:00 AM			0			0			0	
04:00 AM			0			0			0	
05:00 AM			0			0			0	
06:00 AM			3			3			3	
07:00 AM			**11**			**11**			**11**	
08:00 AM			6			6			6	
09:00 AM			5			5			5	
10:00 AM			2			2			2	
11:00 AM			6			6			6	
12:00 PM			7			7			7	
01:00 PM			**10**			**10**			**10**	
02:00 PM			4			4			4	
03:00 PM			6			6			6	
04:00 PM			10			10			10	
05:00 PM			7			7			7	
06:00 PM			10			10			10	
07:00 PM			6			6			6	
08:00 PM			4			4			4	
09:00 PM			2			2			2	
10:00 PM			1			1			1	
11:00 PM			0			0			0	
Day Total			100			100			100	
% Weekday Average			100%							
% Week Average			100%			100%				
AM Peak Volume			7:00 AM 11			7:00 AM 11			7:00 AM 11	
PM Peak Volume			1:00 PM 10			1:00 PM 10			1:00 PM 10	

Comments:

Report generated on 9/30/2025 3:52 PM

SOURCE: Quality Counts, LLC (http://www.qualitycounts.net)

TRUE DATA TO IMPROVE MOBILITY

Type of report: Midblock Count - Volume Data

LOCATION: CR 207 N of CR 208 **QC JOB #:** 171787224

SPECIFIC LOCATION: **DIRECTION:** NB, SB

CITY/STATE: Burnet, TX **DATE:** Sep 17 2025 - Sep 17 2025

Start Time	Mon	Tue	Wed 17 Sep 25	Thu	Fri	Average Weekday Hourly Traffic	Sat	Sun	Average Week Hourly Traffic	Average Week Profile
12:00 AM			0			0			0	
01:00 AM			0			0			0	
02:00 AM			0			0			0	
03:00 AM			0			0			0	
04:00 AM			0			0			0	
05:00 AM			7			7			7	
06:00 AM			9			9			9	
07:00 AM			**18**			**18**			**18**	
08:00 AM			17			17			17	
09:00 AM			17			17			17	
10:00 AM			9			9			9	
11:00 AM			10			10			10	
12:00 PM			**15**			**15**			**15**	
01:00 PM			15			15			15	
02:00 PM			11			11			11	
03:00 PM			12			12			12	
04:00 PM			14			14			14	
05:00 PM			9			9			9	
06:00 PM			14			14			14	
07:00 PM			11			11			11	
08:00 PM			7			7			7	
09:00 PM			2			2			2	
10:00 PM			1			1			1	
11:00 PM			1			1			1	
Day Total			199			199			199	
% Weekday Average			100%							
% Week Average			100%			100%				
AM Peak Volume			7:00 AM 18			7:00 AM 18			7:00 AM 18	
PM Peak Volume			12:00 PM 15			12:00 PM 15			12:00 PM 15	

Comments:

Report generated on 9/30/2025 3:52 PM

SOURCE: Quality Counts, LLC (http://www.qualitycounts.net)

TRUE DATA TO IMPROVE MOBILITY

Type of report: Midblock Count - Volume Data

LOCATION: CR 207 N of CR 208 **QC JOB #:** 171787224

SPECIFIC LOCATION: **DIRECTION:** SB

CITY/STATE: Burnet, TX **DATE:** Sep 17 2025 - Sep 17 2025

Start Time	Mon	Tue	Wed	Thu	Fri	Average Weekday Hourly Traffic	Sat	Sun	Average Week Hourly Traffic	Average Week Profile
			17 Sep 25							
12:00 AM			0			0			0	
01:00 AM			0			0			0	
02:00 AM			0			0			0	
03:00 AM			0			0			0	
04:00 AM			0			0			0	
05:00 AM			7			7			7	
06:00 AM			6			6			6	
07:00 AM			7			7			7	
08:00 AM			11			11			11	
09:00 AM			**12**			**12**			**12**	
10:00 AM			7			7			7	
11:00 AM			4			4			4	
12:00 PM			**8**			**8**			**8**	
01:00 PM			5			5			5	
02:00 PM			7			7			7	
03:00 PM			6			6			6	
04:00 PM			4			4			4	
05:00 PM			2			2			2	
06:00 PM			4			4			4	
07:00 PM			5			5			5	
08:00 PM			3			3			3	
09:00 PM			0			0			0	
10:00 PM			0			0			0	
11:00 PM			1			1			1	
Day Total			99			99			99	
% Weekday Average			100%							
% Week Average			100%			100%				
AM Peak Volume			9:00 AM 12			9:00 AM 12			9:00 AM 12	
PM Peak Volume			12:00 PM 8			12:00 PM 8			12:00 PM 8	

Comments:

Report generated on 9/30/2025 3:52 PM

SOURCE: Quality Counts, LLC (http://www.qualitycounts.net)

TRUE DATA TO IMPROVE MOBILITY

Type of report: Midblock Count - Volume Data

LOCATION: CR 208 E of CR 207 **QC JOB #:** 171787225

SPECIFIC LOCATION: **DIRECTION:** EB

CITY/STATE: Burnet, TX **DATE:** Sep 17 2025 - Sep 17 2025

Start Time	Mon	Tue	Wed 17 Sep 25	Thu	Fri	Average Weekday Hourly Traffic	Sat	Sun	Average Week Hourly Traffic	Average Week Profile
12:00 AM			0			0			0	
01:00 AM			0			0			0	
02:00 AM			0			0			0	
03:00 AM			0			0			0	
04:00 AM			0			0			0	
05:00 AM			1			1			1	
06:00 AM			1			1			1	
07:00 AM			**8**			**8**			**8**	
08:00 AM			8			8			8	
09:00 AM			8			8			8	
10:00 AM			2			2			2	
11:00 AM			3			3			3	
12:00 PM			6			6			6	
01:00 PM			4			4			4	
02:00 PM			3			3			3	
03:00 PM			7			7			7	
04:00 PM			9			9			9	
05:00 PM			5			5			5	
06:00 PM			**10**			**10**			**10**	
07:00 PM			2			2			2	
08:00 PM			4			4			4	
09:00 PM			0			0			0	
10:00 PM			1			1			1	
11:00 PM			1			1			1	
Day Total			83			83			83	
% Weekday Average			100%							
% Week Average			100%			100%				
AM Peak Volume			7:00 AM 8			7:00 AM 8			7:00 AM 8	
PM Peak Volume			6:00 PM 10			6:00 PM 10			6:00 PM 10	

Comments:

Report generated on 9/30/2025 3:52 PM

SOURCE: Quality Counts, LLC (http://www.qualitycounts.net)

TRUE DATA TO IMPROVE MOBILITY

Type of report: Midblock Count - Volume Data

LOCATION: CR 208 E of CR 207 **QC JOB #:** 171787225

SPECIFIC LOCATION: **DIRECTION:** EB, WB

CITY/STATE: Burnet, TX **DATE:** Sep 17 2025 - Sep 17 2025

Start Time	Mon	Tue	Wed 17 Sep 25	Thu	Fri	Average Weekday Hourly Traffic	Sat	Sun	Average Week Hourly Traffic	Average Week Profile
12:00 AM			0			0			0	
01:00 AM			0			0			0	
02:00 AM			0			0			0	
03:00 AM			0			0			0	
04:00 AM			0			0			0	
05:00 AM			3			3			3	
06:00 AM			10			10			10	
07:00 AM			**19**			**19**			**19**	
08:00 AM			10			10			10	
09:00 AM			14			14			14	
10:00 AM			6			6			6	
11:00 AM			10			10			10	
12:00 PM			14			14			14	
01:00 PM			14			14			14	
02:00 PM			6			6			6	
03:00 PM			13			13			13	
04:00 PM			14			14			14	
05:00 PM			13			13			13	
06:00 PM			**16**			**16**			**16**	
07:00 PM			3			3			3	
08:00 PM			6			6			6	
09:00 PM			0			0			0	
10:00 PM			1			1			1	
11:00 PM			1			1			1	
Day Total			173			173			173	
% Weekday Average			100%							
% Week Average			100%			100%				
AM Peak Volume			7:00 AM 19			7:00 AM 19			7:00 AM 19	
PM Peak Volume			6:00 PM 16			6:00 PM 16			6:00 PM 16	

Comments:

Report generated on 9/30/2025 3:52 PM

SOURCE: Quality Counts, LLC (http://www.qualitycounts.net)

TRUE DATA TO IMPROVE MOBILITY

Type of report: Midblock Count - Volume Data

LOCATION: CR 208 E of CR 207 **QC JOB #:** 171787225

SPECIFIC LOCATION: **DIRECTION:** WB

CITY/STATE: Burnet, TX **DATE:** Sep 17 2025 - Sep 17 2025

Start Time	Mon	Tue	Wed 17 Sep 25	Thu	Fri	Average Weekday Hourly Traffic	Sat	Sun	Average Week Hourly Traffic	Average Week Profile
12:00 AM			0			0			0	
01:00 AM			0			0			0	
02:00 AM			0			0			0	
03:00 AM			0			0			0	
04:00 AM			0			0			0	
05:00 AM			2			2			2	
06:00 AM			9			9			9	
07:00 AM			**11**			**11**			**11**	
08:00 AM			2			2			2	
09:00 AM			6			6			6	
10:00 AM			4			4			4	
11:00 AM			7			7			7	
12:00 PM			8			8			8	
01:00 PM			**10**			**10**			**10**	
02:00 PM			3			3			3	
03:00 PM			6			6			6	
04:00 PM			5			5			5	
05:00 PM			8			8			8	
06:00 PM			6			6			6	
07:00 PM			1			1			1	
08:00 PM			2			2			2	
09:00 PM			0			0			0	
10:00 PM			0			0			0	
11:00 PM			0			0			0	
Day Total			90			90			90	
% Weekday Average			100%							
% Week Average			100%			100%				
AM Peak Volume			7:00 AM 11			7:00 AM 11			7:00 AM 11	
PM Peak Volume			1:00 PM 10			1:00 PM 10			1:00 PM 10	

Comments:

Report generated on 9/30/2025 3:52 PM

SOURCE: Quality Counts, LLC (http://www.qualitycounts.net)

TRUE DATA TO IMPROVE MOBILITY

Type of report: Midblock Count - Volume Data

LOCATION: CR 207 S of CR 208 **QC JOB #:** 171787226

SPECIFIC LOCATION: **DIRECTION:** NB

CITY/STATE: Burnet, TX **DATE:** Sep 17 2025 - Sep 17 2025

Start Time	Mon	Tue	Wed 17 Sep 25	Thu	Fri	Average Weekday Hourly Traffic	Sat	Sun	Average Week Hourly Traffic	Average Week Profile
12:00 AM			0			0			0	
01:00 AM			0			0			0	
02:00 AM			0			0			0	
03:00 AM			0			0			0	
04:00 AM			0			0			0	
05:00 AM			0			0			0	
06:00 AM			1			1			1	
07:00 AM			**10**			**10**			**10**	
08:00 AM			8			8			8	
09:00 AM			10			10			10	
10:00 AM			1			1			1	
11:00 AM			4			4			4	
12:00 PM			7			7			7	
01:00 PM			8			8			8	
02:00 PM			5			5			5	
03:00 PM			9			9			9	
04:00 PM			14			14			14	
05:00 PM			8			8			8	
06:00 PM			**16**			**16**			**16**	
07:00 PM			7			7			7	
08:00 PM			5			5			5	
09:00 PM			2			2			2	
10:00 PM			2			2			2	
11:00 PM			1			1			1	
Day Total			118			118			118	
% Weekday Average			100%							
% Week Average			100%			100%				
AM Peak Volume			7:00 AM 10			7:00 AM 10			7:00 AM 10	
PM Peak Volume			6:00 PM 16			6:00 PM 16			6:00 PM 16	

Comments:

Report generated on 9/30/2025 3:52 PM

SOURCE: Quality Counts, LLC (http://www.qualitycounts.net)

TRUE DATA TO IMPROVE MOBILITY

Type of report: Midblock Count - Volume Data

LOCATION: CR 207 S of CR 208 **QC JOB #:** 171787226

SPECIFIC LOCATION: **DIRECTION:** NB, SB

CITY/STATE: Burnet, TX **DATE:** Sep 17 2025 - Sep 17 2025

Start Time	Mon	Tue	Wed 17 Sep 25	Thu	Fri	Average Weekday Hourly Traffic	Sat	Sun	Average Week Hourly Traffic	Average Week Profile
12:00 AM			0			0			0	
01:00 AM			0			0			0	
02:00 AM			0			0			0	
03:00 AM			0			0			0	
04:00 AM			0			0			0	
05:00 AM			8			8			8	
06:00 AM			13			13			13	
07:00 AM			19			19			19	
08:00 AM			15			15			15	
09:00 AM			**25**			**25**			**25**	
10:00 AM			9			9			9	
11:00 AM			10			10			10	
12:00 PM			17			17			17	
01:00 PM			17			17			17	
02:00 PM			13			13			13	
03:00 PM			17			17			17	
04:00 PM			18			18			18	
05:00 PM			14			14			14	
06:00 PM			**22**			**22**			**22**	
07:00 PM			12			12			12	
08:00 PM			7			7			7	
09:00 PM			2			2			2	
10:00 PM			2			2			2	
11:00 PM			2			2			2	
Day Total			242			242			242	
% Weekday Average			100%							
% Week Average			100%			100%				
AM Peak Volume			9:00 AM 25			9:00 AM 25			9:00 AM 25	
PM Peak Volume			6:00 PM 22			6:00 PM 22			6:00 PM 22	

Comments:

Report generated on 9/30/2025 3:52 PM

SOURCE: Quality Counts, LLC (http://www.qualitycounts.net)

TRUE DATA TO IMPROVE MOBILITY

Type of report: Midblock Count - Volume Data

LOCATION: CR 207 S of CR 208 **QC JOB #:** 171787226

SPECIFIC LOCATION: **DIRECTION:** SB

CITY/STATE: Burnet, TX **DATE:** Sep 17 2025 - Sep 17 2025

Start Time	Mon	Tue	Wed	Thu	Fri	Average Weekday Hourly Traffic	Sat	Sun	Average Week Hourly Traffic	Average Week Profile
			17 Sep 25							
12:00 AM			0			0			0	
01:00 AM			0			0			0	
02:00 AM			0			0			0	
03:00 AM			0			0			0	
04:00 AM			0			0			0	
05:00 AM			8			8			8	
06:00 AM			12			12			12	
07:00 AM			9			9			9	
08:00 AM			7			7			7	
09:00 AM			**15**			**15**			**15**	
10:00 AM			8			8			8	
11:00 AM			6			6			6	
12:00 PM			**10**			**10**			**10**	
01:00 PM			9			9			9	
02:00 PM			8			8			8	
03:00 PM			8			8			8	
04:00 PM			4			4			4	
05:00 PM			6			6			6	
06:00 PM			6			6			6	
07:00 PM			5			5			5	
08:00 PM			2			2			2	
09:00 PM			0			0			0	
10:00 PM			0			0			0	
11:00 PM			1			1			1	
Day Total			124			124			124	
% Weekday Average			100%							
% Week Average			100%			100%				
AM Peak Volume			9:00 AM 15			9:00 AM 15			9:00 AM 15	
PM Peak Volume			12:00 PM 10			12:00 PM 10			12:00 PM 10	

Comments:

Report generated on 9/30/2025 3:52 PM

SOURCE: Quality Counts, LLC (http://www.qualitycounts.net)

TRUE DATA TO IMPROVE MOBILITY

Type of report: Midblock Count - Volume Data

LOCATION: CR 208 E of CR 209 **QC JOB #:** 171787227

SPECIFIC LOCATION: **DIRECTION:** EB

CITY/STATE: Burnet, TX **DATE:** Sep 17 2025 - Sep 17 2025

Start Time	Mon	Tue	Wed 17 Sep 25	Thu	Fri	Average Weekday Hourly Traffic	Sat	Sun	Average Week Hourly Traffic	Average Week Profile
12:00 AM			0			0			0	
01:00 AM			0			0			0	
02:00 AM			0			0			0	
03:00 AM			0			0			0	
04:00 AM			1			1			1	
05:00 AM			3			3			3	
06:00 AM			**7**			**7**			**7**	
07:00 AM			4			4			4	
08:00 AM			4			4			4	
09:00 AM			6			6			6	
10:00 AM			5			5			5	
11:00 AM			2			2			2	
12:00 PM			8			8			8	
01:00 PM			3			3			3	
02:00 PM			2			2			2	
03:00 PM			2			2			2	
04:00 PM			5			5			5	
05:00 PM			**14**			**14**			**14**	
06:00 PM			2			2			2	
07:00 PM			4			4			4	
08:00 PM			1			1			1	
09:00 PM			0			0			0	
10:00 PM			0			0			0	
11:00 PM			0			0			0	
Day Total			73			73			73	
% Weekday Average			100%							
% Week Average			100%			100%				
AM Peak Volume			6:00 AM 7			6:00 AM 7			6:00 AM 7	
PM Peak Volume			5:00 PM 14			5:00 PM 14			5:00 PM 14	

Comments:

Report generated on 9/30/2025 3:52 PM

SOURCE: Quality Counts, LLC (http://www.qualitycounts.net)

TRUE DATA TO IMPROVE MOBILITY

Type of report: Midblock Count - Volume Data

LOCATION: CR 208 E of CR 209 **QC JOB #:** 171787227

SPECIFIC LOCATION: **DIRECTION:** EB, WB

CITY/STATE: Burnet, TX **DATE:** Sep 17 2025 - Sep 17 2025

Start Time	Mon	Tue	Wed 17 Sep 25	Thu	Fri	Average Weekday Hourly Traffic	Sat	Sun	Average Week Hourly Traffic	Average Week Profile
12:00 AM			0			0			0	
01:00 AM			0			0			0	
02:00 AM			0			0			0	
03:00 AM			0			0			0	
04:00 AM			1			1			1	
05:00 AM			4			4			4	
06:00 AM			9			9			9	
07:00 AM			**10**			**10**			**10**	
08:00 AM			9			9			9	
09:00 AM			7			7			7	
10:00 AM			7			7			7	
11:00 AM			6			6			6	
12:00 PM			11			11			11	
01:00 PM			11			11			11	
02:00 PM			9			9			9	
03:00 PM			6			6			6	
04:00 PM			12			12			12	
05:00 PM			**22**			**22**			**22**	
06:00 PM			8			8			8	
07:00 PM			6			6			6	
08:00 PM			4			4			4	
09:00 PM			2			2			2	
10:00 PM			0			0			0	
11:00 PM			0			0			0	
Day Total			144			144			144	
% Weekday Average			100%							
% Week Average			100%			100%				
AM Peak Volume			7:00 AM 10			7:00 AM 10			7:00 AM 10	
PM Peak Volume			5:00 PM 22			5:00 PM 22			5:00 PM 22	

Comments:

Report generated on 9/30/2025 3:52 PM

SOURCE: Quality Counts, LLC (http://www.qualitycounts.net)

TRUE DATA TO IMPROVE MOBILITY

Type of report: Midblock Count - Volume Data

LOCATION: CR 208 E of CR 209 **QC JOB #:** 171787227

SPECIFIC LOCATION: **DIRECTION:** WB

CITY/STATE: Burnet, TX **DATE:** Sep 17 2025 - Sep 17 2025

Start Time	Mon	Tue	Wed	Thu	Fri	Average Weekday Hourly Traffic	Sat	Sun	Average Week Hourly Traffic	Average Week Profile
			17 Sep 25							
12:00 AM			0			0			0	
01:00 AM			0			0			0	
02:00 AM			0			0			0	
03:00 AM			0			0			0	
04:00 AM			0			0			0	
05:00 AM			1			1			1	
06:00 AM			2			2			2	
07:00 AM			**6**			**6**			**6**	
08:00 AM			5			5			5	
09:00 AM			1			1			1	
10:00 AM			2			2			2	
11:00 AM			4			4			4	
12:00 PM			3			3			3	
01:00 PM			**8**			**8**			**8**	
02:00 PM			7			7			7	
03:00 PM			4			4			4	
04:00 PM			7			7			7	
05:00 PM			8			8			8	
06:00 PM			6			6			6	
07:00 PM			2			2			2	
08:00 PM			3			3			3	
09:00 PM			2			2			2	
10:00 PM			0			0			0	
11:00 PM			0			0			0	
Day Total			71			71			71	
% Weekday Average			100%							
% Week Average			100%			100%				
AM Peak Volume			7:00 AM 6			7:00 AM 6			7:00 AM 6	
PM Peak Volume			1:00 PM 8			1:00 PM 8			1:00 PM 8	

Comments:

Report generated on 9/30/2025 3:52 PM

SOURCE: Quality Counts, LLC (http://www.qualitycounts.net)

TRUE DATA TO IMPROVE MOBILITY

Type of report: Midblock Count - Volume Data

LOCATION: CR 209 S of CR 208 **QC JOB #:** 171787228

SPECIFIC LOCATION: **DIRECTION:** NB

CITY/STATE: Burnet, TX **DATE:** Sep 17 2025 - Sep 17 2025

Start Time	Mon	Tue	Wed	Thu	Fri	Average Weekday Hourly Traffic	Sat	Sun	Average Week Hourly Traffic	Average Week Profile
			17 Sep 25							
12:00 AM			0			0			0	
01:00 AM			0			0			0	
02:00 AM			0			0			0	
03:00 AM			0			0			0	
04:00 AM			0			0			0	
05:00 AM			0			0			0	
06:00 AM			0			0			0	
07:00 AM			1			1			1	
08:00 AM			2			2			2	
09:00 AM			**3**			**3**			**3**	
10:00 AM			1			1			1	
11:00 AM			0			0			0	
12:00 PM			4			4			4	
01:00 PM			1			1			1	
02:00 PM			0			0			0	
03:00 PM			1			1			1	
04:00 PM			3			3			3	
05:00 PM			**9**			**9**			**9**	
06:00 PM			0			0			0	
07:00 PM			1			1			1	
08:00 PM			1			1			1	
09:00 PM			1			1			1	
10:00 PM			0			0			0	
11:00 PM			0			0			0	
Day Total			28			28			28	
% Weekday Average			100%							
% Week Average			100%			100%				
AM Peak Volume			9:00 AM 3			9:00 AM 3			9:00 AM 3	
PM Peak Volume			5:00 PM 9			5:00 PM 9			5:00 PM 9	

Comments:

Report generated on 9/30/2025 3:52 PM

SOURCE: Quality Counts, LLC (http://www.qualitycounts.net)

TRUE DATA TO IMPROVE MOBILITY

Type of report: Midblock Count - Volume Data

LOCATION: CR 209 S of CR 208 **QC JOB #:** 171787228

SPECIFIC LOCATION: **DIRECTION:** NB, SB

CITY/STATE: Burnet, TX **DATE:** Sep 17 2025 - Sep 17 2025

Start Time	Mon	Tue	Wed 17 Sep 25	Thu	Fri	Average Weekday Hourly Traffic	Sat	Sun	Average Week Hourly Traffic	Average Week Profile
12:00 AM			0			0			0	
01:00 AM			0			0			0	
02:00 AM			0			0			0	
03:00 AM			0			0			0	
04:00 AM			0			0			0	
05:00 AM			2			2			2	
06:00 AM			1			1			1	
07:00 AM			**4**			**4**			**4**	
08:00 AM			4			4			4	
09:00 AM			3			3			3	
10:00 AM			2			2			2	
11:00 AM			0			0			0	
12:00 PM			6			6			6	
01:00 PM			7			7			7	
02:00 PM			3			3			3	
03:00 PM			2			2			2	
04:00 PM			4			4			4	
05:00 PM			**9**			**9**			**9**	
06:00 PM			0			0			0	
07:00 PM			1			1			1	
08:00 PM			1			1			1	
09:00 PM			2			2			2	
10:00 PM			0			0			0	
11:00 PM			0			0			0	
Day Total			51			51			51	
% Weekday Average			100%							
% Week Average			100%			100%				
AM Peak Volume			7:00 AM 4			7:00 AM 4			7:00 AM 4	
PM Peak Volume			5:00 PM 9			5:00 PM 9			5:00 PM 9	

Comments:

Report generated on 9/30/2025 3:52 PM

SOURCE: Quality Counts, LLC (http://www.qualitycounts.net)

TRUE DATA TO IMPROVE MOBILITY

Type of report: Midblock Count - Volume Data

LOCATION: CR 209 S of CR 208 **QC JOB #:** 171787228

SPECIFIC LOCATION: **DIRECTION:** SB

CITY/STATE: Burnet, TX **DATE:** Sep 17 2025 - Sep 17 2025

Start Time	Mon	Tue	Wed	Thu	Fri	Average Weekday Hourly Traffic	Sat	Sun	Average Week Hourly Traffic	Average Week Profile
			17 Sep 25							
12:00 AM			0			0			0	
01:00 AM			0			0			0	
02:00 AM			0			0			0	
03:00 AM			0			0			0	
04:00 AM			0			0			0	
05:00 AM			2			2			2	
06:00 AM			1			1			1	
07:00 AM			**3**			**3**			**3**	
08:00 AM			2			2			2	
09:00 AM			0			0			0	
10:00 AM			1			1			1	
11:00 AM			0			0			0	
12:00 PM			2			2			2	
01:00 PM			**6**			**6**			**6**	
02:00 PM			3			3			3	
03:00 PM			1			1			1	
04:00 PM			1			1			1	
05:00 PM			0			0			0	
06:00 PM			0			0			0	
07:00 PM			0			0			0	
08:00 PM			0			0			0	
09:00 PM			1			1			1	
10:00 PM			0			0			0	
11:00 PM			0			0			0	
Day Total			23			23			23	
% Weekday Average			100%							
% Week Average			100%			100%				
AM Peak Volume			7:00 AM 3			7:00 AM 3			7:00 AM 3	
PM Peak Volume			1:00 PM 6			1:00 PM 6			1:00 PM 6	

Comments:

Report generated on 9/30/2025 3:52 PM

SOURCE: Quality Counts, LLC (http://www.qualitycounts.net)

TRUE DATA TO IMPROVE MOBILITY

Type of report: Midblock Count - Volume Data

LOCATION: CR 208 W of CR 209 **QC JOB #:** 171787229

SPECIFIC LOCATION: **DIRECTION:** EB

CITY/STATE: Burnet, TX **DATE:** Sep 17 2025 - Sep 17 2025

Start Time	Mon	Tue	Wed 17 Sep 25	Thu	Fri	Average Weekday Hourly Traffic	Sat	Sun	Average Week Hourly Traffic	Average Week Profile
12:00 AM			0			0			0	
01:00 AM			0			0			0	
02:00 AM			0			0			0	
03:00 AM			0			0			0	
04:00 AM			1			1			1	
05:00 AM			4			4			4	
06:00 AM			**8**			**8**			**8**	
07:00 AM			4			4			4	
08:00 AM			5			5			5	
09:00 AM			5			5			5	
10:00 AM			5			5			5	
11:00 AM			2			2			2	
12:00 PM			4			4			4	
01:00 PM			5			5			5	
02:00 PM			3			3			3	
03:00 PM			3			3			3	
04:00 PM			3			3			3	
05:00 PM			**6**			**6**			**6**	
06:00 PM			2			2			2	
07:00 PM			3			3			3	
08:00 PM			0			0			0	
09:00 PM			0			0			0	
10:00 PM			0			0			0	
11:00 PM			0			0			0	
Day Total			63			63			63	
% Weekday Average			100%							
% Week Average			100%			100%				
AM Peak Volume			6:00 AM 8			6:00 AM 8			6:00 AM 8	
PM Peak Volume			5:00 PM 6			5:00 PM 6			5:00 PM 6	

Comments:

Report generated on 9/30/2025 3:52 PM

SOURCE: Quality Counts, LLC (http://www.qualitycounts.net)

TRUE DATA TO IMPROVE MOBILITY

Type of report: Midblock Count - Volume Data

LOCATION: CR 208 W of CR 209 **QC JOB #:** 171787229

SPECIFIC LOCATION: **DIRECTION:** EB, WB

CITY/STATE: Burnet, TX **DATE:** Sep 17 2025 - Sep 17 2025

Start Time	Mon	Tue	Wed 17 Sep 25	Thu	Fri	Average Weekday Hourly Traffic	Sat	Sun	Average Week Hourly Traffic	Average Week Profile
12:00 AM			0			0			0	
01:00 AM			0			0			0	
02:00 AM			0			0			0	
03:00 AM			0			0			0	
04:00 AM			1			1			1	
05:00 AM			4			4			4	
06:00 AM			10			10			10	
07:00 AM			8			8			8	
08:00 AM			**11**			**11**			**11**	
09:00 AM			8			8			8	
10:00 AM			7			7			7	
11:00 AM			6			6			6	
12:00 PM			5			5			5	
01:00 PM			10			10			10	
02:00 PM			8			8			8	
03:00 PM			8			8			8	
04:00 PM			10			10			10	
05:00 PM			**15**			**15**			**15**	
06:00 PM			8			8			8	
07:00 PM			5			5			5	
08:00 PM			3			3			3	
09:00 PM			2			2			2	
10:00 PM			0			0			0	
11:00 PM			0			0			0	
Day Total			129			129			129	
% Weekday Average			100%							
% Week Average			100%			100%				
AM Peak Volume			8:00 AM 11			8:00 AM 11			8:00 AM 11	
PM Peak Volume			5:00 PM 15			5:00 PM 15			5:00 PM 15	

Comments:

Report generated on 9/30/2025 3:52 PM

SOURCE: Quality Counts, LLC (http://www.qualitycounts.net)

TRUE DATA TO IMPROVE MOBILITY

Type of report: Midblock Count - Volume Data

LOCATION: CR 208 W of CR 209 **QC JOB #:** 171787229

SPECIFIC LOCATION: **DIRECTION:** WB

CITY/STATE: Burnet, TX **DATE:** Sep 17 2025 - Sep 17 2025

Start Time	Mon	Tue	Wed 17 Sep 25	Thu	Fri	Average Weekday Hourly Traffic	Sat	Sun	Average Week Hourly Traffic	Average Week Profile
12:00 AM			0			0			0	
01:00 AM			0			0			0	
02:00 AM			0			0			0	
03:00 AM			0			0			0	
04:00 AM			0			0			0	
05:00 AM			0			0			0	
06:00 AM			2			2			2	
07:00 AM			4			4			4	
08:00 AM			**6**			**6**			**6**	
09:00 AM			3			3			3	
10:00 AM			2			2			2	
11:00 AM			4			4			4	
12:00 PM			1			1			1	
01:00 PM			5			5			5	
02:00 PM			5			5			5	
03:00 PM			5			5			5	
04:00 PM			7			7			7	
05:00 PM			**9**			**9**			**9**	
06:00 PM			6			6			6	
07:00 PM			2			2			2	
08:00 PM			3			3			3	
09:00 PM			2			2			2	
10:00 PM			0			0			0	
11:00 PM			0			0			0	
Day Total			66			66			66	
% Weekday Average			100%							
% Week Average			100%			100%				
AM Peak Volume			8:00 AM 6			8:00 AM 6			8:00 AM 6	
PM Peak Volume			5:00 PM 9			5:00 PM 9			5:00 PM 9	

Comments:

Report generated on 9/30/2025 3:52 PM

SOURCE: Quality Counts, LLC (http://www.qualitycounts.net)

TRUE DATA TO IMPROVE MOBILITY

Type of report: Midblock Count - Volume Data

LOCATION: CR 223 S of Lampasas Co Line
QC JOB #: 171787230
SPECIFIC LOCATION:
DIRECTION: NB
CITY/STATE: Burnet, TX
DATE: Sep 17 2025 - Sep 17 2025

Start Time	Mon	Tue	Wed 17 Sep 25	Thu	Fri	Average Weekday Hourly Traffic	Sat	Sun	Average Week Hourly Traffic	Average Week Profile
12:00 AM			0			0			0	
01:00 AM			0			0			0	
02:00 AM			0			0			0	
03:00 AM			0			0			0	
04:00 AM			0			0			0	
05:00 AM			3			3			3	
06:00 AM			3			3			3	
07:00 AM			**6**			**6**			**6**	
08:00 AM			6			6			6	
09:00 AM			6			6			6	
10:00 AM			5			5			5	
11:00 AM			4			4			4	
12:00 PM			5			5			5	
01:00 PM			1			1			1	
02:00 PM			5			5			5	
03:00 PM			6			6			6	
04:00 PM			4			4			4	
05:00 PM			**7**			**7**			**7**	
06:00 PM			6			6			6	
07:00 PM			5			5			5	
08:00 PM			5			5			5	
09:00 PM			1			1			1	
10:00 PM			0			0			0	
11:00 PM			0			0			0	
Day Total			78			78			78	
% Weekday Average			100%							
% Week Average			100%			100%				
AM Peak Volume			7:00 AM 6			7:00 AM 6			7:00 AM 6	
PM Peak Volume			5:00 PM 7			5:00 PM 7			5:00 PM 7	

Comments:

Report generated on 9/30/2025 3:52 PM

SOURCE: Quality Counts, LLC (http://www.qualitycounts.net)

TRUE DATA TO IMPROVE MOBILITY

Type of report: Midblock Count - Volume Data

LOCATION: CR 223 S of Lampasas Co Line
QC JOB #: 171787230
SPECIFIC LOCATION:
DIRECTION: NB, SB
CITY/STATE: Burnet, TX
DATE: Sep 17 2025 - Sep 17 2025

Start Time	Mon	Tue	Wed 17 Sep 25	Thu	Fri	Average Weekday Hourly Traffic	Sat	Sun	Average Week Hourly Traffic	Average Week Profile
12:00 AM			0			0			0	
01:00 AM			0			0			0	
02:00 AM			0			0			0	
03:00 AM			0			0			0	
04:00 AM			1			1			1	
05:00 AM			5			5			5	
06:00 AM			6			6			6	
07:00 AM			**14**			**14**			**14**	
08:00 AM			10			10			10	
09:00 AM			10			10			10	
10:00 AM			11			11			11	
11:00 AM			6			6			6	
12:00 PM			10			10			10	
01:00 PM			5			5			5	
02:00 PM			**14**			**14**			**14**	
03:00 PM			10			10			10	
04:00 PM			9			9			9	
05:00 PM			13			13			13	
06:00 PM			12			12			12	
07:00 PM			9			9			9	
08:00 PM			7			7			7	
09:00 PM			3			3			3	
10:00 PM			0			0			0	
11:00 PM			0			0			0	
Day Total			155			155			155	
% Weekday Average			100%							
% Week Average			100%			100%				
AM Peak Volume			7:00 AM 14			7:00 AM 14			7:00 AM 14	
PM Peak Volume			2:00 PM 14			2:00 PM 14			2:00 PM 14	

Comments:

Report generated on 9/30/2025 3:52 PM

SOURCE: Quality Counts, LLC (http://www.qualitycounts.net)

TRUE DATA TO IMPROVE MOBILITY

Type of report: Midblock Count - Volume Data

LOCATION: CR 223 S of Lampasas Co Line
QC JOB #: 171787230
SPECIFIC LOCATION:
DIRECTION: SB
CITY/STATE: Burnet, TX
DATE: Sep 17 2025 - Sep 17 2025

Start Time	Mon	Tue	Wed 17 Sep 25	Thu	Fri	Average Weekday Hourly Traffic	Sat	Sun	Average Week Hourly Traffic	Average Week Profile
12:00 AM			0			0			0	
01:00 AM			0			0			0	
02:00 AM			0			0			0	
03:00 AM			0			0			0	
04:00 AM			1			1			1	
05:00 AM			2			2			2	
06:00 AM			3			3			3	
07:00 AM			**8**			**8**			**8**	
08:00 AM			4			4			4	
09:00 AM			4			4			4	
10:00 AM			6			6			6	
11:00 AM			2			2			2	
12:00 PM			5			5			5	
01:00 PM			4			4			4	
02:00 PM			**9**			**9**			**9**	
03:00 PM			4			4			4	
04:00 PM			5			5			5	
05:00 PM			6			6			6	
06:00 PM			6			6			6	
07:00 PM			4			4			4	
08:00 PM			2			2			2	
09:00 PM			2			2			2	
10:00 PM			0			0			0	
11:00 PM			0			0			0	
Day Total			77			77			77	
% Weekday Average			100%							
% Week Average			100%			100%				
AM Peak Volume			7:00 AM 8			7:00 AM 8			7:00 AM 8	
PM Peak Volume			2:00 PM 9			2:00 PM 9			2:00 PM 9	

Comments:

Report generated on 9/30/2025 3:52 PM

SOURCE: Quality Counts, LLC (http://www.qualitycounts.net)

TRUE DATA TO IMPROVE MOBILITY

Type of report: Midblock Count - Volume Data

LOCATION: CR 223 N of FM 963 **QC JOB #:** 171787231

SPECIFIC LOCATION: **DIRECTION:** NB

CITY/STATE: Burnet, TX **DATE:** Sep 17 2025 - Sep 17 2025

Start Time	Mon	Tue	Wed 17 Sep 25	Thu	Fri	Average Weekday Hourly Traffic	Sat	Sun	Average Week Hourly Traffic	Average Week Profile
12:00 AM			0			0			0	
01:00 AM			0			0			0	
02:00 AM			0			0			0	
03:00 AM			0			0			0	
04:00 AM			1			1			1	
05:00 AM			0			0			0	
06:00 AM			2			2			2	
07:00 AM			2			2			2	
08:00 AM			4			4			4	
09:00 AM			1			1			1	
10:00 AM			**6**			**6**			**6**	
11:00 AM			3			3			3	
12:00 PM			5			5			5	
01:00 PM			3			3			3	
02:00 PM			3			3			3	
03:00 PM			4			4			4	
04:00 PM			3			3			3	
05:00 PM			**13**			**13**			**13**	
06:00 PM			7			7			7	
07:00 PM			2			2			2	
08:00 PM			4			4			4	
09:00 PM			0			0			0	
10:00 PM			0			0			0	
11:00 PM			0			0			0	
Day Total			63			63			63	
% Weekday Average			100%							
% Week Average			100%			100%				
AM Peak Volume			10:00 AM 6			10:00 AM 6			10:00 AM 6	
PM Peak Volume			5:00 PM 13			5:00 PM 13			5:00 PM 13	

Comments:

Report generated on 9/30/2025 3:52 PM

SOURCE: Quality Counts, LLC (http://www.qualitycounts.net)

TRUE DATA TO IMPROVE MOBILITY

Type of report: Midblock Count - Volume Data

LOCATION: CR 223 N of FM 963 **QC JOB #:** 171787231

SPECIFIC LOCATION: **DIRECTION:** NB, SB

CITY/STATE: Burnet, TX **DATE:** Sep 17 2025 - Sep 17 2025

Start Time	Mon	Tue	Wed 17 Sep 25	Thu	Fri	Average Weekday Hourly Traffic	Sat	Sun	Average Week Hourly Traffic	Average Week Profile
12:00 AM			0			0			0	
01:00 AM			0			0			0	
02:00 AM			0			0			0	
03:00 AM			0			0			0	
04:00 AM			4			4			4	
05:00 AM			4			4			4	
06:00 AM			9			9			9	
07:00 AM			6			6			6	
08:00 AM			9			9			9	
09:00 AM			6			6			6	
10:00 AM			**13**			**13**			**13**	
11:00 AM			8			8			8	
12:00 PM			9			9			9	
01:00 PM			8			8			8	
02:00 PM			11			11			11	
03:00 PM			7			7			7	
04:00 PM			6			6			6	
05:00 PM			**14**			**14**			**14**	
06:00 PM			9			9			9	
07:00 PM			4			4			4	
08:00 PM			5			5			5	
09:00 PM			1			1			1	
10:00 PM			0			0			0	
11:00 PM			0			0			0	
Day Total			133			133			133	
% Weekday Average			100%							
% Week Average			100%			100%				
AM Peak Volume			10:00 AM 13			10:00 AM 13			10:00 AM 13	
PM Peak Volume			5:00 PM 14			5:00 PM 14			5:00 PM 14	

Comments:

Report generated on 9/30/2025 3:52 PM

SOURCE: Quality Counts, LLC (http://www.qualitycounts.net)

TRUE DATA TO IMPROVE MOBILITY

Type of report: Midblock Count - Volume Data

LOCATION: CR 223 N of FM 963 **QC JOB #:** 171787231

SPECIFIC LOCATION: **DIRECTION:** SB

CITY/STATE: Burnet, TX **DATE:** Sep 17 2025 - Sep 17 2025

Start Time	Mon	Tue	Wed	Thu	Fri	Average Weekday Hourly Traffic	Sat	Sun	Average Week Hourly Traffic	Average Week Profile
			17 Sep 25							
12:00 AM			0			0			0	
01:00 AM			0			0			0	
02:00 AM			0			0			0	
03:00 AM			0			0			0	
04:00 AM			3			3			3	
05:00 AM			4			4			4	
06:00 AM			**7**			**7**			**7**	
07:00 AM			4			4			4	
08:00 AM			5			5			5	
09:00 AM			5			5			5	
10:00 AM			7			7			7	
11:00 AM			5			5			5	
12:00 PM			4			4			4	
01:00 PM			5			5			5	
02:00 PM			**8**			**8**			**8**	
03:00 PM			3			3			3	
04:00 PM			3			3			3	
05:00 PM			1			1			1	
06:00 PM			2			2			2	
07:00 PM			2			2			2	
08:00 PM			1			1			1	
09:00 PM			1			1			1	
10:00 PM			0			0			0	
11:00 PM			0			0			0	
Day Total			70			70			70	
% Weekday Average			100%							
% Week Average			100%			100%				
AM Peak Volume			6:00 AM 7			6:00 AM 7			6:00 AM 7	
PM Peak Volume			2:00 PM 8			2:00 PM 8			2:00 PM 8	

Comments:

Report generated on 9/30/2025 3:52 PM

SOURCE: Quality Counts, LLC (http://www.qualitycounts.net)

TRUE DATA TO IMPROVE MOBILITY

Type of report: Midblock Count - Volume Data

LOCATION: FM 963 E of CR 223 **QC JOB #:** 171787232

SPECIFIC LOCATION: **DIRECTION:** EB

CITY/STATE: Burnet, TX **DATE:** Sep 17 2025 - Sep 17 2025

Start Time	Mon	Tue	Wed 17 Sep 25	Thu	Fri	Average Weekday Hourly Traffic	Sat	Sun	Average Week Hourly Traffic	Average Week Profile
12:00 AM			0			0			0	
01:00 AM			0			0			0	
02:00 AM			1			1			1	
03:00 AM			0			0			0	
04:00 AM			3			3			3	
05:00 AM			7			7			7	
06:00 AM			15			15			15	
07:00 AM			16			16			16	
08:00 AM			**29**			**29**			**29**	
09:00 AM			25			25			25	
10:00 AM			18			18			18	
11:00 AM			15			15			15	
12:00 PM			16			16			16	
01:00 PM			26			26			26	
02:00 PM			29			29			29	
03:00 PM			21			21			21	
04:00 PM			35			35			35	
05:00 PM			**46**			**46**			**46**	
06:00 PM			21			21			21	
07:00 PM			12			12			12	
08:00 PM			8			8			8	
09:00 PM			3			3			3	
10:00 PM			5			5			5	
11:00 PM			2			2			2	
Day Total			353			353			353	
% Weekday Average			100%							
% Week Average			100%			100%				
AM Peak Volume			8:00 AM 29			8:00 AM 29			8:00 AM 29	
PM Peak Volume			5:00 PM 46			5:00 PM 46			5:00 PM 46	

Comments:

Report generated on 9/30/2025 3:52 PM

SOURCE: Quality Counts, LLC (http://www.qualitycounts.net)

TRUE DATA TO IMPROVE MOBILITY

Type of report: Midblock Count - Volume Data

LOCATION: FM 963 E of CR 223 **QC JOB #:** 171787232

SPECIFIC LOCATION: **DIRECTION:** EB, WB

CITY/STATE: Burnet, TX **DATE:** Sep 17 2025 - Sep 17 2025

Start Time	Mon	Tue	Wed 17 Sep 25	Thu	Fri	Average Weekday Hourly Traffic	Sat	Sun	Average Week Hourly Traffic	Average Week Profile
12:00 AM			2			2			2	
01:00 AM			0			0			0	
02:00 AM			1			1			1	
03:00 AM			0			0			0	
04:00 AM			12			12			12	
05:00 AM			19			19			19	
06:00 AM			29			29			29	
07:00 AM			53			53			53	
08:00 AM			**55**			**55**			**55**	
09:00 AM			44			44			44	
10:00 AM			33			33			33	
11:00 AM			24			24			24	
12:00 PM			40			40			40	
01:00 PM			43			43			43	
02:00 PM			42			42			42	
03:00 PM			50			50			50	
04:00 PM			61			61			61	
05:00 PM			**73**			**73**			**73**	
06:00 PM			44			44			44	
07:00 PM			17			17			17	
08:00 PM			21			21			21	
09:00 PM			7			7			7	
10:00 PM			5			5			5	
11:00 PM			4			4			4	
Day Total			679			679			679	
% Weekday Average			100%							
% Week Average			100%			100%				
AM Peak Volume			8:00 AM 55			8:00 AM 55			8:00 AM 55	
PM Peak Volume			5:00 PM 73			5:00 PM 73			5:00 PM 73	

Comments:

Report generated on 9/30/2025 3:52 PM

SOURCE: Quality Counts, LLC (http://www.qualitycounts.net)

TRUE DATA TO IMPROVE MOBILITY

Type of report: Midblock Count - Volume Data

LOCATION: FM 963 E of CR 223 **QC JOB #:** 171787232

SPECIFIC LOCATION: **DIRECTION:** WB

CITY/STATE: Burnet, TX **DATE:** Sep 17 2025 - Sep 17 2025

Start Time	Mon	Tue	Wed 17 Sep 25	Thu	Fri	Average Weekday Hourly Traffic	Sat	Sun	Average Week Hourly Traffic	Average Week Profile
12:00 AM			2			2			2	
01:00 AM			0			0			0	
02:00 AM			0			0			0	
03:00 AM			0			0			0	
04:00 AM			9			9			9	
05:00 AM			12			12			12	
06:00 AM			14			14			14	
07:00 AM			**37**			**37**			**37**	
08:00 AM			26			26			26	
09:00 AM			19			19			19	
10:00 AM			15			15			15	
11:00 AM			9			9			9	
12:00 PM			24			24			24	
01:00 PM			17			17			17	
02:00 PM			13			13			13	
03:00 PM			**29**			**29**			**29**	
04:00 PM			26			26			26	
05:00 PM			27			27			27	
06:00 PM			23			23			23	
07:00 PM			5			5			5	
08:00 PM			13			13			13	
09:00 PM			4			4			4	
10:00 PM			0			0			0	
11:00 PM			2			2			2	
Day Total			326			326			326	
% Weekday Average			100%							
% Week Average			100%			100%				
AM Peak Volume			7:00 AM 37			7:00 AM 37			7:00 AM 37	
PM Peak Volume			3:00 PM 29			3:00 PM 29			3:00 PM 29	

Comments:

Report generated on 9/30/2025 3:52 PM

SOURCE: Quality Counts, LLC (http://www.qualitycounts.net)

TRUE DATA TO IMPROVE MOBILITY

Type of report: Midblock Count - Volume Data

LOCATION: FM 963 W of CR 223 **QC JOB #:** 171787233

SPECIFIC LOCATION: **DIRECTION:** EB

CITY/STATE: Burnet, TX **DATE:** Sep 17 2025 - Sep 17 2025

Start Time	Mon	Tue	Wed 17 Sep 25	Thu	Fri	Average Weekday Hourly Traffic	Sat	Sun	Average Week Hourly Traffic	Average Week Profile
12:00 AM			0			0			0	
01:00 AM			0			0			0	
02:00 AM			1			1			1	
03:00 AM			0			0			0	
04:00 AM			0			0			0	
05:00 AM			3			3			3	
06:00 AM			9			9			9	
07:00 AM			12			12			12	
08:00 AM			**24**			**24**			**24**	
09:00 AM			23			23			23	
10:00 AM			14			14			14	
11:00 AM			14			14			14	
12:00 PM			12			12			12	
01:00 PM			22			22			22	
02:00 PM			23			23			23	
03:00 PM			18			18			18	
04:00 PM			33			33			33	
05:00 PM			**46**			**46**			**46**	
06:00 PM			19			19			19	
07:00 PM			10			10			10	
08:00 PM			7			7			7	
09:00 PM			2			2			2	
10:00 PM			5			5			5	
11:00 PM			2			2			2	
Day Total			299			299			299	
% Weekday Average			100%							
% Week Average			100%			100%				
AM Peak Volume			8:00 AM 24			8:00 AM 24			8:00 AM 24	
PM Peak Volume			5:00 PM 46			5:00 PM 46			5:00 PM 46	

Comments:

Report generated on 9/30/2025 3:52 PM

SOURCE: Quality Counts, LLC (http://www.qualitycounts.net)

Type of report: Midblock Count - Volume Data

LOCATION: FM 963 W of CR 223 **QC JOB #:** 171787233

SPECIFIC LOCATION: **DIRECTION:** EB, WB

CITY/STATE: Burnet, TX **DATE:** Sep 17 2025 - Sep 17 2025

Start Time	Mon	Tue	Wed 17 Sep 25	Thu	Fri	Average Weekday Hourly Traffic	Sat	Sun	Average Week Hourly Traffic	Average Week Profile
12:00 AM			2			2			2	
01:00 AM			0			0			0	
02:00 AM			1			1			1	
03:00 AM			0			0			0	
04:00 AM			8			8			8	
05:00 AM			15			15			15	
06:00 AM			22			22			22	
07:00 AM			**47**			**47**			**47**	
08:00 AM			46			46			46	
09:00 AM			44			44			44	
10:00 AM			26			26			26	
11:00 AM			24			24			24	
12:00 PM			31			31			31	
01:00 PM			37			37			37	
02:00 PM			35			35			35	
03:00 PM			43			43			43	
04:00 PM			57			57			57	
05:00 PM			**61**			**61**			**61**	
06:00 PM			35			35			35	
07:00 PM			13			13			13	
08:00 PM			16			16			16	
09:00 PM			6			6			6	
10:00 PM			5			5			5	
11:00 PM			4			4			4	
Day Total			578			578			578	
% Weekday Average			100%							
% Week Average			100%			100%				
AM Peak Volume			7:00 AM 47			7:00 AM 47			7:00 AM 47	
PM Peak Volume			5:00 PM 61			5:00 PM 61			5:00 PM 61	

Comments:

Report generated on 9/30/2025 3:52 PM

SOURCE: Quality Counts, LLC (http://www.qualitycounts.net)

TRUE DATA TO IMPROVE MOBILITY

Type of report: Midblock Count - Volume Data

LOCATION: FM 963 W of CR 223 **QC JOB #:** 171787233

SPECIFIC LOCATION: **DIRECTION:** WB

CITY/STATE: Burnet, TX **DATE:** Sep 17 2025 - Sep 17 2025

Start Time	Mon	Tue	Wed	Thu	Fri	Average Weekday Hourly Traffic	Sat	Sun	Average Week Hourly Traffic	Average Week Profile
			17 Sep 25							
12:00 AM			2			2			2	
01:00 AM			0			0			0	
02:00 AM			0			0			0	
03:00 AM			0			0			0	
04:00 AM			8			8			8	
05:00 AM			12			12			12	
06:00 AM			13			13			13	
07:00 AM			**35**			**35**			**35**	
08:00 AM			22			22			22	
09:00 AM			21			21			21	
10:00 AM			12			12			12	
11:00 AM			10			10			10	
12:00 PM			19			19			19	
01:00 PM			15			15			15	
02:00 PM			12			12			12	
03:00 PM			**25**			**25**			**25**	
04:00 PM			24			24			24	
05:00 PM			15			15			15	
06:00 PM			16			16			16	
07:00 PM			3			3			3	
08:00 PM			9			9			9	
09:00 PM			4			4			4	
10:00 PM			0			0			0	
11:00 PM			2			2			2	
Day Total			279			279			279	
% Weekday Average			100%							
% Week Average			100%			100%				
AM Peak Volume			7:00 AM 35			7:00 AM 35			7:00 AM 35	
PM Peak Volume			3:00 PM 25			3:00 PM 25			3:00 PM 25	

Comments:

Report generated on 9/30/2025 3:52 PM

SOURCE: Quality Counts, LLC (http://www.qualitycounts.net)

TRUE DATA TO IMPROVE MOBILITY

Type of report: Midblock Count - Volume Data

LOCATION: FM 2657 N of CR 220 **QC JOB #:** 171787234

SPECIFIC LOCATION: **DIRECTION:** NB

CITY/STATE: Burnet, TX **DATE:** Sep 17 2025 - Sep 17 2025

Start Time	Mon	Tue	Wed	Thu	Fri	Average Weekday Hourly Traffic	Sat	Sun	Average Week Hourly Traffic	Average Week Profile
			17 Sep 25							
12:00 AM			30			30			30	
01:00 AM			16			16			16	
02:00 AM			8			8			8	
03:00 AM			3			3			3	
04:00 AM			8			8			8	
05:00 AM			19			19			19	
06:00 AM			52			52			52	
07:00 AM			**101**			**101**			**101**	
08:00 AM			87			87			87	
09:00 AM			83			83			83	
10:00 AM			53			53			53	
11:00 AM			65			65			65	
12:00 PM			99			99			99	
01:00 PM			105			105			105	
02:00 PM			113			113			113	
03:00 PM			156			156			156	
04:00 PM			225			225			225	
05:00 PM			**250**			**250**			**250**	
06:00 PM			173			173			173	
07:00 PM			103			103			103	
08:00 PM			75			75			75	
09:00 PM			59			59			59	
10:00 PM			34			34			34	
11:00 PM			29			29			29	
Day Total			1946			1946			1946	
% Weekday Average			100%							
% Week Average			100%			100%				
AM Peak Volume			7:00 AM 101			7:00 AM 101			7:00 AM 101	
PM Peak Volume			5:00 PM 250			5:00 PM 250			5:00 PM 250	

Comments:

Report generated on 9/30/2025 3:52 PM

SOURCE: Quality Counts, LLC (http://www.qualitycounts.net)

TRUE DATA TO IMPROVE MOBILITY

Type of report: Midblock Count - Volume Data

LOCATION: FM 2657 N of CR 220 **QC JOB #:** 171787234

SPECIFIC LOCATION: **DIRECTION:** NB, SB

CITY/STATE: Burnet, TX **DATE:** Sep 17 2025 - Sep 17 2025

Start Time	Mon	Tue	Wed 17 Sep 25	Thu	Fri	Average Weekday Hourly Traffic	Sat	Sun	Average Week Hourly Traffic	Average Week Profile
12:00 AM			36			36			36	
01:00 AM			20			20			20	
02:00 AM			16			16			16	
03:00 AM			23			23			23	
04:00 AM			65			65			65	
05:00 AM			175			175			175	
06:00 AM			297			297			297	
07:00 AM			**311**			**311**			**311**	
08:00 AM			229			229			229	
09:00 AM			177			177			177	
10:00 AM			132			132			132	
11:00 AM			141			141			141	
12:00 PM			189			189			189	
01:00 PM			203			203			203	
02:00 PM			191			191			191	
03:00 PM			242			242			242	
04:00 PM			340			340			340	
05:00 PM			**346**			**346**			**346**	
06:00 PM			244			244			244	
07:00 PM			149			149			149	
08:00 PM			113			113			113	
09:00 PM			82			82			82	
10:00 PM			47			47			47	
11:00 PM			41			41			41	
Day Total			3809			3809			3809	
% Weekday Average			100%							
% Week Average			100%			100%				
AM Peak Volume			7:00 AM 311			7:00 AM 311			7:00 AM 311	
PM Peak Volume			5:00 PM 346			5:00 PM 346			5:00 PM 346	

Comments:

Report generated on 9/30/2025 3:52 PM

SOURCE: Quality Counts, LLC (http://www.qualitycounts.net)

TRUE DATA TO IMPROVE MOBILITY

Type of report: Midblock Count - Volume Data

LOCATION: FM 2657 N of CR 220 **QC JOB #:** 171787234

SPECIFIC LOCATION: **DIRECTION:** SB

CITY/STATE: Burnet, TX **DATE:** Sep 17 2025 - Sep 17 2025

Start Time	Mon	Tue	Wed 17 Sep 25	Thu	Fri	Average Weekday Hourly Traffic	Sat	Sun	Average Week Hourly Traffic	Average Week Profile
12:00 AM			6			6			6	
01:00 AM			4			4			4	
02:00 AM			8			8			8	
03:00 AM			20			20			20	
04:00 AM			57			57			57	
05:00 AM			156			156			156	
06:00 AM			**245**			**245**			**245**	
07:00 AM			210			210			210	
08:00 AM			142			142			142	
09:00 AM			94			94			94	
10:00 AM			79			79			79	
11:00 AM			76			76			76	
12:00 PM			90			90			90	
01:00 PM			98			98			98	
02:00 PM			78			78			78	
03:00 PM			86			86			86	
04:00 PM			**115**			**115**			**115**	
05:00 PM			96			96			96	
06:00 PM			71			71			71	
07:00 PM			46			46			46	
08:00 PM			38			38			38	
09:00 PM			23			23			23	
10:00 PM			13			13			13	
11:00 PM			12			12			12	
Day Total			1863			1863			1863	
% Weekday Average			100%							
% Week Average			100%			100%				
AM Peak Volume			6:00 AM 245			6:00 AM 245			6:00 AM 245	
PM Peak Volume			4:00 PM 115			4:00 PM 115			4:00 PM 115	

Comments:

Report generated on 9/30/2025 3:52 PM

SOURCE: Quality Counts, LLC (http://www.qualitycounts.net)

TRUE DATA TO IMPROVE MOBILITY

Type of report: Midblock Count - Volume Data

LOCATION: CR 220 E of FM 2657 **QC JOB #:** 171787235

SPECIFIC LOCATION: **DIRECTION:** EB

CITY/STATE: Burnet, TX **DATE:** Sep 17 2025 - Sep 17 2025

Start Time	Mon	Tue	Wed	Thu	Fri	Average Weekday Hourly Traffic	Sat	Sun	Average Week Hourly Traffic	Average Week Profile
			17 Sep 25							
12:00 AM			0			0			0	
01:00 AM			0			0			0	
02:00 AM			0			0			0	
03:00 AM			1			1			1	
04:00 AM			1			1			1	
05:00 AM			0			0			0	
06:00 AM			3			3			3	
07:00 AM			4			4			4	
08:00 AM			4			4			4	
09:00 AM			4			4			4	
10:00 AM			**7**			**7**			**7**	
11:00 AM			4			4			4	
12:00 PM			3			3			3	
01:00 PM			4			4			4	
02:00 PM			7			7			7	
03:00 PM			2			2			2	
04:00 PM			8			8			8	
05:00 PM			**9**			**9**			**9**	
06:00 PM			6			6			6	
07:00 PM			2			2			2	
08:00 PM			5			5			5	
09:00 PM			2			2			2	
10:00 PM			0			0			0	
11:00 PM			3			3			3	
Day Total			79			79			79	
% Weekday Average			100%							
% Week Average			100%			100%				
AM Peak Volume			10:00 AM 7			10:00 AM 7			10:00 AM 7	
PM Peak Volume			5:00 PM 9			5:00 PM 9			5:00 PM 9	

Comments:

Report generated on 9/30/2025 3:52 PM

SOURCE: Quality Counts, LLC (http://www.qualitycounts.net)

TRUE DATA TO IMPROVE MOBILITY

Type of report: Midblock Count - Volume Data

LOCATION: CR 220 E of FM 2657 **QC JOB #:** 171787235

SPECIFIC LOCATION: **DIRECTION:** EB, WB

CITY/STATE: Burnet, TX **DATE:** Sep 17 2025 - Sep 17 2025

Start Time	Mon	Tue	Wed 17 Sep 25	Thu	Fri	Average Weekday Hourly Traffic	Sat	Sun	Average Week Hourly Traffic	Average Week Profile
12:00 AM			0			0			0	
01:00 AM			0			0			0	
02:00 AM			0			0			0	
03:00 AM			1			1			1	
04:00 AM			1			1			1	
05:00 AM			0			0			0	
06:00 AM			4			4			4	
07:00 AM			**15**			**15**			**15**	
08:00 AM			8			8			8	
09:00 AM			10			10			10	
10:00 AM			10			10			10	
11:00 AM			8			8			8	
12:00 PM			10			10			10	
01:00 PM			13			13			13	
02:00 PM			10			10			10	
03:00 PM			7			7			7	
04:00 PM			**17**			**17**			**17**	
05:00 PM			17			17			17	
06:00 PM			16			16			16	
07:00 PM			9			9			9	
08:00 PM			7			7			7	
09:00 PM			2			2			2	
10:00 PM			1			1			1	
11:00 PM			3			3			3	
Day Total			169			169			169	
% Weekday Average			100%							
% Week Average			100%			100%				
AM Peak Volume			7:00 AM 15			7:00 AM 15			7:00 AM 15	
PM Peak Volume			4:00 PM 17			4:00 PM 17			4:00 PM 17	

Comments:

Report generated on 9/30/2025 3:52 PM

SOURCE: Quality Counts, LLC (http://www.qualitycounts.net)

TRUE DATA TO IMPROVE MOBILITY

Type of report: Midblock Count - Volume Data

LOCATION: CR 220 E of FM 2657 **QC JOB #:** 171787235

SPECIFIC LOCATION: **DIRECTION:** WB

CITY/STATE: Burnet, TX **DATE:** Sep 17 2025 - Sep 17 2025

Start Time	Mon	Tue	Wed 17 Sep 25	Thu	Fri	Average Weekday Hourly Traffic	Sat	Sun	Average Week Hourly Traffic	Average Week Profile
12:00 AM			0			0			0	
01:00 AM			0			0			0	
02:00 AM			0			0			0	
03:00 AM			0			0			0	
04:00 AM			0			0			0	
05:00 AM			0			0			0	
06:00 AM			1			1			1	
07:00 AM			**11**			**11**			**11**	
08:00 AM			4			4			4	
09:00 AM			6			6			6	
10:00 AM			3			3			3	
11:00 AM			4			4			4	
12:00 PM			7			7			7	
01:00 PM			9			9			9	
02:00 PM			3			3			3	
03:00 PM			5			5			5	
04:00 PM			9			9			9	
05:00 PM			8			8			8	
06:00 PM			**10**			**10**			**10**	
07:00 PM			7			7			7	
08:00 PM			2			2			2	
09:00 PM			0			0			0	
10:00 PM			1			1			1	
11:00 PM			0			0			0	
Day Total			90			90			90	
% Weekday Average			100%							
% Week Average			100%			100%				
AM Peak Volume			7:00 AM 11			7:00 AM 11			7:00 AM 11	
PM Peak Volume			6:00 PM 10			6:00 PM 10			6:00 PM 10	

Comments:

Report generated on 9/30/2025 3:52 PM

SOURCE: Quality Counts, LLC (http://www.qualitycounts.net)

TRUE DATA TO IMPROVE MOBILITY

Type of report: Midblock Count - Volume Data

LOCATION: FM 2657 S of CR 220 **QC JOB #:** 171787236

SPECIFIC LOCATION: **DIRECTION:** NB

CITY/STATE: Burnet, TX **DATE:** Sep 17 2025 - Sep 17 2025

Start Time	Mon	Tue	Wed 17 Sep 25	Thu	Fri	Average Weekday Hourly Traffic	Sat	Sun	Average Week Hourly Traffic	Average Week Profile
12:00 AM			30			30			30	
01:00 AM			16			16			16	
02:00 AM			8			8			8	
03:00 AM			3			3			3	
04:00 AM			8			8			8	
05:00 AM			19			19			19	
06:00 AM			51			51			51	
07:00 AM			**93**			**93**			**93**	
08:00 AM			86			86			86	
09:00 AM			77			77			77	
10:00 AM			53			53			53	
11:00 AM			62			62			62	
12:00 PM			93			93			93	
01:00 PM			100			100			100	
02:00 PM			117			117			117	
03:00 PM			152			152			152	
04:00 PM			217			217			217	
05:00 PM			**245**			**245**			**245**	
06:00 PM			164			164			164	
07:00 PM			96			96			96	
08:00 PM			75			75			75	
09:00 PM			59			59			59	
10:00 PM			33			33			33	
11:00 PM			29			29			29	
Day Total			1886			1886			1886	
% Weekday Average			100%							
% Week Average			100%			100%				
AM Peak Volume			7:00 AM 93			7:00 AM 93			7:00 AM 93	
PM Peak Volume			5:00 PM 245			5:00 PM 245			5:00 PM 245	

Comments:

Report generated on 9/30/2025 3:52 PM

SOURCE: Quality Counts, LLC (http://www.qualitycounts.net)

TRUE DATA TO IMPROVE MOBILITY

Type of report: Midblock Count - Volume Data

LOCATION: FM 2657 S of CR 220 **QC JOB #:** 171787236

SPECIFIC LOCATION: **DIRECTION:** NB, SB

CITY/STATE: Burnet, TX **DATE:** Sep 17 2025 - Sep 17 2025

Start Time	Mon	Tue	Wed 17 Sep 25	Thu	Fri	Average Weekday Hourly Traffic	Sat	Sun	Average Week Hourly Traffic	Average Week Profile
12:00 AM			36			36			36	
01:00 AM			20			20			20	
02:00 AM			16			16			16	
03:00 AM			22			22			22	
04:00 AM			64			64			64	
05:00 AM			175			175			175	
06:00 AM			293			293			293	
07:00 AM			**302**			**302**			**302**	
08:00 AM			227			227			227	
09:00 AM			167			167			167	
10:00 AM			128			128			128	
11:00 AM			135			135			135	
12:00 PM			181			181			181	
01:00 PM			198			198			198	
02:00 PM			195			195			195	
03:00 PM			237			237			237	
04:00 PM			325			325			325	
05:00 PM			**335**			**335**			**335**	
06:00 PM			230			230			230	
07:00 PM			140			140			140	
08:00 PM			110			110			110	
09:00 PM			80			80			80	
10:00 PM			46			46			46	
11:00 PM			38			38			38	
Day Total			3700			3700			3700	
% Weekday Average			100%							
% Week Average			100%			100%				
AM Peak Volume			7:00 AM 302			7:00 AM 302			7:00 AM 302	
PM Peak Volume			5:00 PM 335			5:00 PM 335			5:00 PM 335	

Comments:

Report generated on 9/30/2025 3:52 PM

SOURCE: Quality Counts, LLC (http://www.qualitycounts.net)

TRUE DATA TO IMPROVE MOBILITY

Type of report: Midblock Count - Volume Data

LOCATION: FM 2657 S of CR 220 **QC JOB #:** 171787236

SPECIFIC LOCATION: **DIRECTION:** SB

CITY/STATE: Burnet, TX **DATE:** Sep 17 2025 - Sep 17 2025

Start Time	Mon	Tue	Wed 17 Sep 25	Thu	Fri	Average Weekday Hourly Traffic	Sat	Sun	Average Week Hourly Traffic	Average Week Profile
12:00 AM			6			6			6	
01:00 AM			4			4			4	
02:00 AM			8			8			8	
03:00 AM			19			19			19	
04:00 AM			56			56			56	
05:00 AM			156			156			156	
06:00 AM			**242**			**242**			**242**	
07:00 AM			209			209			209	
08:00 AM			141			141			141	
09:00 AM			90			90			90	
10:00 AM			75			75			75	
11:00 AM			73			73			73	
12:00 PM			88			88			88	
01:00 PM			98			98			98	
02:00 PM			78			78			78	
03:00 PM			85			85			85	
04:00 PM			**108**			**108**			**108**	
05:00 PM			90			90			90	
06:00 PM			66			66			66	
07:00 PM			44			44			44	
08:00 PM			35			35			35	
09:00 PM			21			21			21	
10:00 PM			13			13			13	
11:00 PM			9			9			9	
Day Total			1814			1814			1814	
% Weekday Average			100%							
% Week Average			100%			100%				
AM Peak Volume			6:00 AM 242			6:00 AM 242			6:00 AM 242	
PM Peak Volume			4:00 PM 108			4:00 PM 108			4:00 PM 108	

Comments:

Report generated on 9/30/2025 3:52 PM

SOURCE: Quality Counts, LLC (http://www.qualitycounts.net)

TRUE DATA TO IMPROVE MOBILITY

Type of report: Midblock Count - Volume Data

LOCATION: CR 220 E of Bell County Line
QC JOB #: 171787237
SPECIFIC LOCATION:
DIRECTION: EB
CITY/STATE: Burnet, TX
DATE: Sep 17 2025 - Sep 17 2025

Start Time	Mon	Tue	Wed	Thu	Fri	Average Weekday Hourly Traffic	Sat	Sun	Average Week Hourly Traffic	Average Week Profile
			17 Sep 25							
12:00 AM			0			0			0	
01:00 AM			0			0			0	
02:00 AM			0			0			0	
03:00 AM			1			1			1	
04:00 AM			1			1			1	
05:00 AM			1			1			1	
06:00 AM			**6**			**6**			**6**	
07:00 AM			6			6			6	
08:00 AM			6			6			6	
09:00 AM			2			2			2	
10:00 AM			4			4			4	
11:00 AM			3			3			3	
12:00 PM			3			3			3	
01:00 PM			3			3			3	
02:00 PM			7			7			7	
03:00 PM			1			1			1	
04:00 PM			4			4			4	
05:00 PM			**9**			**9**			**9**	
06:00 PM			5			5			5	
07:00 PM			2			2			2	
08:00 PM			4			4			4	
09:00 PM			2			2			2	
10:00 PM			0			0			0	
11:00 PM			3			3			3	
Day Total			73			73			73	
% Weekday Average			100%							
% Week Average			100%			100%				
AM Peak Volume			6:00 AM 6			6:00 AM 6			6:00 AM 6	
PM Peak Volume			5:00 PM 9			5:00 PM 9			5:00 PM 9	

Comments:

Report generated on 9/30/2025 3:52 PM

SOURCE: Quality Counts, LLC (http://www.qualitycounts.net)

TRUE DATA TO IMPROVE MOBILITY

Type of report: Midblock Count - Volume Data

LOCATION: CR 220 E of Bell County Line
QC JOB #: 171787237
SPECIFIC LOCATION:
DIRECTION: EB, WB
CITY/STATE: Burnet, TX
DATE: Sep 17 2025 - Sep 17 2025

Start Time	Mon	Tue	Wed 17 Sep 25	Thu	Fri	Average Weekday Hourly Traffic	Sat	Sun	Average Week Hourly Traffic	Average Week Profile
12:00 AM			0			0			0	
01:00 AM			0			0			0	
02:00 AM			0			0			0	
03:00 AM			1			1			1	
04:00 AM			2			2			2	
05:00 AM			1			1			1	
06:00 AM			9			9			9	
07:00 AM			**15**			**15**			**15**	
08:00 AM			10			10			10	
09:00 AM			5			5			5	
10:00 AM			5			5			5	
11:00 AM			6			6			6	
12:00 PM			10			10			10	
01:00 PM			10			10			10	
02:00 PM			11			11			11	
03:00 PM			6			6			6	
04:00 PM			15			15			15	
05:00 PM			**18**			**18**			**18**	
06:00 PM			12			12			12	
07:00 PM			5			5			5	
08:00 PM			9			9			9	
09:00 PM			3			3			3	
10:00 PM			1			1			1	
11:00 PM			3			3			3	
Day Total			157			157			157	
% Weekday Average			100%							
% Week Average			100%			100%				
AM Peak Volume			7:00 AM 15			7:00 AM 15			7:00 AM 15	
PM Peak Volume			5:00 PM 18			5:00 PM 18			5:00 PM 18	

Comments:

Report generated on 9/30/2025 3:52 PM

SOURCE: Quality Counts, LLC (http://www.qualitycounts.net)

TRUE DATA TO IMPROVE MOBILITY

Type of report: Midblock Count - Volume Data

LOCATION: CR 220 E of Bell County Line
QC JOB #: 171787237
SPECIFIC LOCATION:
DIRECTION: WB
CITY/STATE: Burnet, TX
DATE: Sep 17 2025 - Sep 17 2025

Start Time	Mon	Tue	Wed 17 Sep 25	Thu	Fri	Average Weekday Hourly Traffic	Sat	Sun	Average Week Hourly Traffic	Average Week Profile
12:00 AM			0			0			0	
01:00 AM			0			0			0	
02:00 AM			0			0			0	
03:00 AM			0			0			0	
04:00 AM			1			1			1	
05:00 AM			0			0			0	
06:00 AM			3			3			3	
07:00 AM			**9**			**9**			**9**	
08:00 AM			4			4			4	
09:00 AM			3			3			3	
10:00 AM			1			1			1	
11:00 AM			3			3			3	
12:00 PM			7			7			7	
01:00 PM			7			7			7	
02:00 PM			4			4			4	
03:00 PM			5			5			5	
04:00 PM			**11**			**11**			**11**	
05:00 PM			9			9			9	
06:00 PM			7			7			7	
07:00 PM			3			3			3	
08:00 PM			5			5			5	
09:00 PM			1			1			1	
10:00 PM			1			1			1	
11:00 PM			0			0			0	
Day Total			84			84			84	
% Weekday Average			100%							
% Week Average			100%			100%				
AM Peak Volume			7:00 AM 9			7:00 AM 9			7:00 AM 9	
PM Peak Volume			4:00 PM 11			4:00 PM 11			4:00 PM 11	

Comments:

Report generated on 9/30/2025 3:52 PM

SOURCE: Quality Counts, LLC (http://www.qualitycounts.net)

TRUE DATA TO IMPROVE MOBILITY

Type of report: Midblock Count - Volume Data

LOCATION: FM 2657 N of CR 219 **QC JOB #:** 171787238

SPECIFIC LOCATION: **DIRECTION:** NB

CITY/STATE: Burnet, TX **DATE:** Sep 17 2025 - Sep 17 2025

Start Time	Mon	Tue	Wed 17 Sep 25	Thu	Fri	Average Weekday Hourly Traffic	Sat	Sun	Average Week Hourly Traffic	Average Week Profile
12:00 AM			17			17			17	
01:00 AM			12			12			12	
02:00 AM			7			7			7	
03:00 AM			1			1			1	
04:00 AM			6			6			6	
05:00 AM			18			18			18	
06:00 AM			34			34			34	
07:00 AM			**91**			**91**			**91**	
08:00 AM			77			77			77	
09:00 AM			81			81			81	
10:00 AM			57			57			57	
11:00 AM			70			70			70	
12:00 PM			87			87			87	
01:00 PM			105			105			105	
02:00 PM			121			121			121	
03:00 PM			164			164			164	
04:00 PM			**248**			**248**			**248**	
05:00 PM			245			245			245	
06:00 PM			167			167			167	
07:00 PM			95			95			95	
08:00 PM			69			69			69	
09:00 PM			43			43			43	
10:00 PM			26			26			26	
11:00 PM			18			18			18	
Day Total			1859			1859			1859	
% Weekday Average			100%							
% Week Average			100%			100%				
AM Peak Volume			7:00 AM 91			7:00 AM 91			7:00 AM 91	
PM Peak Volume			4:00 PM 248			4:00 PM 248			4:00 PM 248	

Comments:

Report generated on 9/30/2025 3:52 PM

SOURCE: Quality Counts, LLC (http://www.qualitycounts.net)

Type of report: Midblock Count - Volume Data

LOCATION: FM 2657 N of CR 219 **QC JOB #:** 171787238

SPECIFIC LOCATION: **DIRECTION:** NB, SB

CITY/STATE: Burnet, TX **DATE:** Sep 17 2025 - Sep 17 2025

Start Time	Mon	Tue	Wed 17 Sep 25	Thu	Fri	Average Weekday Hourly Traffic	Sat	Sun	Average Week Hourly Traffic	Average Week Profile
12:00 AM			23			23			23	
01:00 AM			16			16			16	
02:00 AM			14			14			14	
03:00 AM			20			20			20	
04:00 AM			59			59			59	
05:00 AM			160			160			160	
06:00 AM			301			301			301	
07:00 AM			**313**			**313**			**313**	
08:00 AM			234			234			234	
09:00 AM			165			165			165	
10:00 AM			144			144			144	
11:00 AM			152			152			152	
12:00 PM			175			175			175	
01:00 PM			205			205			205	
02:00 PM			197			197			197	
03:00 PM			251			251			251	
04:00 PM			**351**			**351**			**351**	
05:00 PM			350			350			350	
06:00 PM			236			236			236	
07:00 PM			142			142			142	
08:00 PM			107			107			107	
09:00 PM			60			60			60	
10:00 PM			38			38			38	
11:00 PM			28			28			28	
Day Total			3741			3741			3741	
% Weekday Average			100%							
% Week Average			100%			100%				
AM Peak Volume			7:00 AM 313			7:00 AM 313			7:00 AM 313	
PM Peak Volume			4:00 PM 351			4:00 PM 351			4:00 PM 351	

Comments:

Report generated on 9/30/2025 3:52 PM

SOURCE: Quality Counts, LLC (http://www.qualitycounts.net)

TRUE DATA TO IMPROVE MOBILITY

Type of report: Midblock Count - Volume Data

LOCATION: FM 2657 N of CR 219 **QC JOB #:** 171787238

SPECIFIC LOCATION: **DIRECTION:** SB

CITY/STATE: Burnet, TX **DATE:** Sep 17 2025 - Sep 17 2025

Start Time	Mon	Tue	Wed 17 Sep 25	Thu	Fri	Average Weekday Hourly Traffic	Sat	Sun	Average Week Hourly Traffic	Average Week Profile
12:00 AM			6			6			6	
01:00 AM			4			4			4	
02:00 AM			7			7			7	
03:00 AM			19			19			19	
04:00 AM			53			53			53	
05:00 AM			142			142			142	
06:00 AM			**267**			**267**			**267**	
07:00 AM			222			222			222	
08:00 AM			157			157			157	
09:00 AM			84			84			84	
10:00 AM			87			87			87	
11:00 AM			82			82			82	
12:00 PM			88			88			88	
01:00 PM			100			100			100	
02:00 PM			76			76			76	
03:00 PM			87			87			87	
04:00 PM			103			103			103	
05:00 PM			**105**			**105**			**105**	
06:00 PM			69			69			69	
07:00 PM			47			47			47	
08:00 PM			38			38			38	
09:00 PM			17			17			17	
10:00 PM			12			12			12	
11:00 PM			10			10			10	
Day Total			1882			1882			1882	
% Weekday Average			100%							
% Week Average			100%			100%				
AM Peak Volume			6:00 AM 267			6:00 AM 267			6:00 AM 267	
PM Peak Volume			5:00 PM 105			5:00 PM 105			5:00 PM 105	

Comments:

Report generated on 9/30/2025 3:52 PM

SOURCE: Quality Counts, LLC (http://www.qualitycounts.net)

TRUE DATA TO IMPROVE MOBILITY

Type of report: Midblock Count - Volume Data

LOCATION: CR 219 E of FM 2657 **QC JOB #:** 171787239

SPECIFIC LOCATION: **DIRECTION:** EB

CITY/STATE: Burnet, TX **DATE:** Sep 17 2025 - Sep 17 2025

Start Time	Mon	Tue	Wed	Thu	Fri	Average Weekday Hourly Traffic	Sat	Sun	Average Week Hourly Traffic	Average Week Profile
			17 Sep 25							
12:00 AM			2			2			2	
01:00 AM			0			0			0	
02:00 AM			1			1			1	
03:00 AM			0			0			0	
04:00 AM			0			0			0	
05:00 AM			0			0			0	
06:00 AM			3			3			3	
07:00 AM			8			8			8	
08:00 AM			**13**			**13**			**13**	
09:00 AM			9			9			9	
10:00 AM			3			3			3	
11:00 AM			6			6			6	
12:00 PM			5			5			5	
01:00 PM			4			4			4	
02:00 PM			9			9			9	
03:00 PM			10			10			10	
04:00 PM			7			7			7	
05:00 PM			**13**			**13**			**13**	
06:00 PM			6			6			6	
07:00 PM			3			3			3	
08:00 PM			1			1			1	
09:00 PM			0			0			0	
10:00 PM			1			1			1	
11:00 PM			0			0			0	
Day Total			104			104			104	
% Weekday Average			100%							
% Week Average			100%			100%				
AM Peak Volume			8:00 AM 13			8:00 AM 13			8:00 AM 13	
PM Peak Volume			5:00 PM 13			5:00 PM 13			5:00 PM 13	

Comments:

Report generated on 9/30/2025 3:52 PM

SOURCE: Quality Counts, LLC (http://www.qualitycounts.net)

TRUE DATA TO IMPROVE MOBILITY

Type of report: Midblock Count - Volume Data

LOCATION: CR 219 E of FM 2657 **QC JOB #:** 171787239

SPECIFIC LOCATION: **DIRECTION:** EB, WB

CITY/STATE: Burnet, TX **DATE:** Sep 17 2025 - Sep 17 2025

Start Time	Mon	Tue	Wed 17 Sep 25	Thu	Fri	Average Weekday Hourly Traffic	Sat	Sun	Average Week Hourly Traffic	Average Week Profile
12:00 AM			3			3			3	
01:00 AM			0			0			0	
02:00 AM			1			1			1	
03:00 AM			0			0			0	
04:00 AM			0			0			0	
05:00 AM			0			0			0	
06:00 AM			9			9			9	
07:00 AM			17			17			17	
08:00 AM			**19**			**19**			**19**	
09:00 AM			18			18			18	
10:00 AM			5			5			5	
11:00 AM			14			14			14	
12:00 PM			13			13			13	
01:00 PM			10			10			10	
02:00 PM			14			14			14	
03:00 PM			18			18			18	
04:00 PM			13			13			13	
05:00 PM			**21**			**21**			**21**	
06:00 PM			10			10			10	
07:00 PM			10			10			10	
08:00 PM			7			7			7	
09:00 PM			1			1			1	
10:00 PM			1			1			1	
11:00 PM			1			1			1	
Day Total			205			205			205	
% Weekday Average			100%							
% Week Average			100%			100%				
AM Peak Volume			8:00 AM 19			8:00 AM 19			8:00 AM 19	
PM Peak Volume			5:00 PM 21			5:00 PM 21			5:00 PM 21	

Comments:

Report generated on 9/30/2025 3:52 PM

SOURCE: Quality Counts, LLC (http://www.qualitycounts.net)

TRUE DATA TO IMPROVE MOBILITY

Type of report: Midblock Count - Volume Data

LOCATION: CR 219 E of FM 2657 **QC JOB #:** 171787239

SPECIFIC LOCATION: **DIRECTION:** WB

CITY/STATE: Burnet, TX **DATE:** Sep 17 2025 - Sep 17 2025

Start Time	Mon	Tue	Wed	Thu	Fri	Average Weekday Hourly Traffic	Sat	Sun	Average Week Hourly Traffic	Average Week Profile
			17 Sep 25							
12:00 AM			1			1			1	
01:00 AM			0			0			0	
02:00 AM			0			0			0	
03:00 AM			0			0			0	
04:00 AM			0			0			0	
05:00 AM			0			0			0	
06:00 AM			6			6			6	
07:00 AM			**9**			**9**			**9**	
08:00 AM			6			6			6	
09:00 AM			9			9			9	
10:00 AM			2			2			2	
11:00 AM			8			8			8	
12:00 PM			**8**			**8**			**8**	
01:00 PM			6			6			6	
02:00 PM			5			5			5	
03:00 PM			8			8			8	
04:00 PM			6			6			6	
05:00 PM			8			8			8	
06:00 PM			4			4			4	
07:00 PM			7			7			7	
08:00 PM			6			6			6	
09:00 PM			1			1			1	
10:00 PM			0			0			0	
11:00 PM			1			1			1	
Day Total			101			101			101	
% Weekday Average			100%							
% Week Average			100%			100%				
AM Peak Volume			7:00 AM 9			7:00 AM 9			7:00 AM 9	
PM Peak Volume			12:00 PM 8			12:00 PM 8			12:00 PM 8	

Comments:

Report generated on 9/30/2025 3:52 PM

SOURCE: Quality Counts, LLC (http://www.qualitycounts.net)

TRUE DATA TO IMPROVE MOBILITY

Type of report: Midblock Count - Volume Data

LOCATION: FM 2657 S of CR 219 **QC JOB #:** 171787240

SPECIFIC LOCATION: **DIRECTION:** NB

CITY/STATE: Burnet, TX **DATE:** Sep 17 2025 - Sep 17 2025

Start Time	Mon	Tue	Wed	Thu	Fri	Average Weekday Hourly Traffic	Sat	Sun	Average Week Hourly Traffic	Average Week Profile
			17 Sep 25							
12:00 AM			18			18			18	
01:00 AM			12			12			12	
02:00 AM			8			8			8	
03:00 AM			1			1			1	
04:00 AM			6			6			6	
05:00 AM			18			18			18	
06:00 AM			33			33			33	
07:00 AM			**86**			**86**			**86**	
08:00 AM			80			80			80	
09:00 AM			79			79			79	
10:00 AM			57			57			57	
11:00 AM			70			70			70	
12:00 PM			81			81			81	
01:00 PM			105			105			105	
02:00 PM			123			123			123	
03:00 PM			160			160			160	
04:00 PM			**251**			**251**			**251**	
05:00 PM			248			248			248	
06:00 PM			167			167			167	
07:00 PM			92			92			92	
08:00 PM			64			64			64	
09:00 PM			42			42			42	
10:00 PM			27			27			27	
11:00 PM			17			17			17	
Day Total			1845			1845			1845	
% Weekday Average			100%							
% Week Average			100%			100%				
AM Peak Volume			7:00 AM 86			7:00 AM 86			7:00 AM 86	
PM Peak Volume			4:00 PM 251			4:00 PM 251			4:00 PM 251	

Comments:

Report generated on 9/30/2025 3:52 PM

SOURCE: Quality Counts, LLC (http://www.qualitycounts.net)

TRUE DATA TO IMPROVE MOBILITY

Type of report: Midblock Count - Volume Data

LOCATION: FM 2657 S of CR 219 **QC JOB #:** 171787240

SPECIFIC LOCATION: **DIRECTION:** NB, SB

CITY/STATE: Burnet, TX **DATE:** Sep 17 2025 - Sep 17 2025

Start Time	Mon	Tue	Wed 17 Sep 25	Thu	Fri	Average Weekday Hourly Traffic	Sat	Sun	Average Week Hourly Traffic	Average Week Profile
12:00 AM			24			24			24	
01:00 AM			16			16			16	
02:00 AM			15			15			15	
03:00 AM			20			20			20	
04:00 AM			59			59			59	
05:00 AM			160			160			160	
06:00 AM			302			302			302	
07:00 AM			**304**			**304**			**304**	
08:00 AM			233			233			233	
09:00 AM			161			161			161	
10:00 AM			143			143			143	
11:00 AM			154			154			154	
12:00 PM			166			166			166	
01:00 PM			207			207			207	
02:00 PM			197			197			197	
03:00 PM			241			241			241	
04:00 PM			**356**			**356**			**356**	
05:00 PM			351			351			351	
06:00 PM			234			234			234	
07:00 PM			140			140			140	
08:00 PM			102			102			102	
09:00 PM			59			59			59	
10:00 PM			39			39			39	
11:00 PM			27			27			27	
Day Total			3710			3710			3710	
% Weekday Average			100%							
% Week Average			100%			100%				
AM Peak Volume			7:00 AM 304			7:00 AM 304			7:00 AM 304	
PM Peak Volume			4:00 PM 356			4:00 PM 356			4:00 PM 356	

Comments:

Report generated on 9/30/2025 3:52 PM

SOURCE: Quality Counts, LLC (http://www.qualitycounts.net)

TRUE DATA TO IMPROVE MOBILITY

Type of report: Midblock Count - Volume Data

LOCATION: FM 2657 S of CR 219 **QC JOB #:** 171787240

SPECIFIC LOCATION: **DIRECTION:** SB

CITY/STATE: Burnet, TX **DATE:** Sep 17 2025 - Sep 17 2025

Start Time	Mon	Tue	Wed 17 Sep 25	Thu	Fri	Average Weekday Hourly Traffic	Sat	Sun	Average Week Hourly Traffic	Average Week Profile
12:00 AM			6			6			6	
01:00 AM			4			4			4	
02:00 AM			7			7			7	
03:00 AM			19			19			19	
04:00 AM			53			53			53	
05:00 AM			142			142			142	
06:00 AM			**269**			**269**			**269**	
07:00 AM			218			218			218	
08:00 AM			153			153			153	
09:00 AM			82			82			82	
10:00 AM			86			86			86	
11:00 AM			84			84			84	
12:00 PM			85			85			85	
01:00 PM			102			102			102	
02:00 PM			74			74			74	
03:00 PM			81			81			81	
04:00 PM			**105**			**105**			**105**	
05:00 PM			103			103			103	
06:00 PM			67			67			67	
07:00 PM			48			48			48	
08:00 PM			38			38			38	
09:00 PM			17			17			17	
10:00 PM			12			12			12	
11:00 PM			10			10			10	
Day Total			1865			1865			1865	
% Weekday Average			100%							
% Week Average			100%			100%				
AM Peak Volume			6:00 AM 269			6:00 AM 269			6:00 AM 269	
PM Peak Volume			4:00 PM 105			4:00 PM 105			4:00 PM 105	

Comments:

Report generated on 9/30/2025 3:52 PM

SOURCE: Quality Counts, LLC (http://www.qualitycounts.net)

TRUE DATA TO IMPROVE MOBILITY

Type of report: Midblock Count - Volume Data

LOCATION: CR 219 E of Bell Co Line
QC JOB #: 171787241
SPECIFIC LOCATION:
DIRECTION: EB
CITY/STATE: Bell, TX
DATE: Sep 17 2025 - Sep 17 2025

Start Time	Mon	Tue	Wed	Thu	Fri	Average Weekday Hourly Traffic	Sat	Sun	Average Week Hourly Traffic	Average Week Profile
			17 Sep 25							
12:00 AM			1			1			1	
01:00 AM			0			0			0	
02:00 AM			0			0			0	
03:00 AM			0			0			0	
04:00 AM			1			1			1	
05:00 AM			1			1			1	
06:00 AM			3			3			3	
07:00 AM			8			8			8	
08:00 AM			8			8			8	
09:00 AM			**9**			**9**			**9**	
10:00 AM			8			8			8	
11:00 AM			0			0			0	
12:00 PM			7			7			7	
01:00 PM			4			4			4	
02:00 PM			7			7			7	
03:00 PM			8			8			8	
04:00 PM			3			3			3	
05:00 PM			**9**			**9**			**9**	
06:00 PM			5			5			5	
07:00 PM			5			5			5	
08:00 PM			2			2			2	
09:00 PM			1			1			1	
10:00 PM			0			0			0	
11:00 PM			0			0			0	
Day Total			90			90			90	
% Weekday Average			100%							
% Week Average			100%			100%				
AM Peak Volume			9:00 AM 9			9:00 AM 9			9:00 AM 9	
PM Peak Volume			5:00 PM 9			5:00 PM 9			5:00 PM 9	

Comments:

Report generated on 9/30/2025 3:52 PM

SOURCE: Quality Counts, LLC (http://www.qualitycounts.net)

TRUE DATA TO IMPROVE MOBILITY

Type of report: Midblock Count - Volume Data

LOCATION: CR 219 E of Bell Co Line
QC JOB #: 171787241
SPECIFIC LOCATION:
DIRECTION: EB, WB
CITY/STATE: Bell, TX
DATE: Sep 17 2025 - Sep 17 2025

Start Time	Mon	Tue	Wed 17 Sep 25	Thu	Fri	Average Weekday Hourly Traffic	Sat	Sun	Average Week Hourly Traffic	Average Week Profile
12:00 AM			3			3			3	
01:00 AM			0			0			0	
02:00 AM			0			0			0	
03:00 AM			0			0			0	
04:00 AM			1			1			1	
05:00 AM			1			1			1	
06:00 AM			5			5			5	
07:00 AM			14			14			14	
08:00 AM			11			11			11	
09:00 AM			**16**			**16**			**16**	
10:00 AM			12			12			12	
11:00 AM			3			3			3	
12:00 PM			**19**			**19**			**19**	
01:00 PM			9			9			9	
02:00 PM			12			12			12	
03:00 PM			13			13			13	
04:00 PM			7			7			7	
05:00 PM			17			17			17	
06:00 PM			8			8			8	
07:00 PM			13			13			13	
08:00 PM			7			7			7	
09:00 PM			4			4			4	
10:00 PM			1			1			1	
11:00 PM			1			1			1	
Day Total			177			177			177	
% Weekday Average			100%							
% Week Average			100%			100%				
AM Peak Volume			9:00 AM 16			9:00 AM 16			9:00 AM 16	
PM Peak Volume			12:00 PM 19			12:00 PM 19			12:00 PM 19	

Comments:

Report generated on 9/30/2025 3:52 PM

SOURCE: Quality Counts, LLC (http://www.qualitycounts.net)

TRUE DATA TO IMPROVE MOBILITY

Type of report: Midblock Count - Volume Data

LOCATION: CR 219 E of Bell Co Line
QC JOB #: 171787241
SPECIFIC LOCATION:
DIRECTION: WB
CITY/STATE: Bell, TX
DATE: Sep 17 2025 - Sep 17 2025

Start Time	Mon	Tue	Wed	Thu	Fri	Average Weekday Hourly Traffic	Sat	Sun	Average Week Hourly Traffic	Average Week Profile
			17 Sep 25							
12:00 AM			2			2			2	
01:00 AM			0			0			0	
02:00 AM			0			0			0	
03:00 AM			0			0			0	
04:00 AM			0			0			0	
05:00 AM			0			0			0	
06:00 AM			2			2			2	
07:00 AM			6			6			6	
08:00 AM			3			3			3	
09:00 AM			**7**			**7**			**7**	
10:00 AM			4			4			4	
11:00 AM			3			3			3	
12:00 PM			**12**			**12**			**12**	
01:00 PM			5			5			5	
02:00 PM			5			5			5	
03:00 PM			5			5			5	
04:00 PM			4			4			4	
05:00 PM			8			8			8	
06:00 PM			3			3			3	
07:00 PM			8			8			8	
08:00 PM			5			5			5	
09:00 PM			3			3			3	
10:00 PM			1			1			1	
11:00 PM			1			1			1	
Day Total			87			87			87	
% Weekday Average			100%							
% Week Average			100%			100%				
AM Peak Volume			9:00 AM 7			9:00 AM 7			9:00 AM 7	
PM Peak Volume			12:00 PM 12			12:00 PM 12			12:00 PM 12	

Comments:

Report generated on 9/30/2025 3:52 PM

SOURCE: Quality Counts, LLC (http://www.qualitycounts.net)

TRUE DATA TO IMPROVE MOBILITY

Type of report: Midblock Count - Volume Data

LOCATION: CR 200 E of CR 272 **QC JOB #:** 171787242

SPECIFIC LOCATION: **DIRECTION:** EB

CITY/STATE: Burnet, TX **DATE:** Sep 17 2025 - Sep 17 2025

Start Time	Mon	Tue	Wed 17 Sep 25	Thu	Fri	Average Weekday Hourly Traffic	Sat	Sun	Average Week Hourly Traffic	Average Week Profile
12:00 AM			1			1			1	
01:00 AM			0			0			0	
02:00 AM			1			1			1	
03:00 AM			1			1			1	
04:00 AM			2			2			2	
05:00 AM			0			0			0	
06:00 AM			4			4			4	
07:00 AM			5			5			5	
08:00 AM			**7**			**7**			**7**	
09:00 AM			6			6			6	
10:00 AM			5			5			5	
11:00 AM			2			2			2	
12:00 PM			12			12			12	
01:00 PM			6			6			6	
02:00 PM			7			7			7	
03:00 PM			4			4			4	
04:00 PM			10			10			10	
05:00 PM			**16**			**16**			**16**	
06:00 PM			6			6			6	
07:00 PM			4			4			4	
08:00 PM			6			6			6	
09:00 PM			0			0			0	
10:00 PM			0			0			0	
11:00 PM			2			2			2	
Day Total			107			107			107	
% Weekday Average			100%							
% Week Average			100%			100%				
AM Peak Volume			8:00 AM 7			8:00 AM 7			8:00 AM 7	
PM Peak Volume			5:00 PM 16			5:00 PM 16			5:00 PM 16	

Comments:

Report generated on 9/30/2025 3:52 PM

SOURCE: Quality Counts, LLC (http://www.qualitycounts.net)

TRUE DATA TO IMPROVE MOBILITY

Type of report: Midblock Count - Volume Data

LOCATION: CR 200 E of CR 272 **QC JOB #:** 171787242

SPECIFIC LOCATION: **DIRECTION:** EB, WB

CITY/STATE: Burnet, TX **DATE:** Sep 17 2025 - Sep 17 2025

Start Time	Mon	Tue	Wed 17 Sep 25	Thu	Fri	Average Weekday Hourly Traffic	Sat	Sun	Average Week Hourly Traffic	Average Week Profile
12:00 AM			1			1			1	
01:00 AM			0			0			0	
02:00 AM			1			1			1	
03:00 AM			1			1			1	
04:00 AM			2			2			2	
05:00 AM			0			0			0	
06:00 AM			10			10			10	
07:00 AM			9			9			9	
08:00 AM			**19**			**19**			**19**	
09:00 AM			13			13			13	
10:00 AM			13			13			13	
11:00 AM			7			7			7	
12:00 PM			18			18			18	
01:00 PM			11			11			11	
02:00 PM			17			17			17	
03:00 PM			13			13			13	
04:00 PM			17			17			17	
05:00 PM			**26**			**26**			**26**	
06:00 PM			9			9			9	
07:00 PM			13			13			13	
08:00 PM			9			9			9	
09:00 PM			0			0			0	
10:00 PM			0			0			0	
11:00 PM			2			2			2	
Day Total			211			211			211	
% Weekday Average			100%							
% Week Average			100%			100%				
AM Peak Volume			8:00 AM 19			8:00 AM 19			8:00 AM 19	
PM Peak Volume			5:00 PM 26			5:00 PM 26			5:00 PM 26	

Comments:

Report generated on 9/30/2025 3:52 PM

SOURCE: Quality Counts, LLC (http://www.qualitycounts.net)

TRUE DATA TO IMPROVE MOBILITY

Type of report: Midblock Count - Volume Data

LOCATION: CR 200 E of CR 272 **QC JOB #:** 171787242

SPECIFIC LOCATION: **DIRECTION:** WB

CITY/STATE: Burnet, TX **DATE:** Sep 17 2025 - Sep 17 2025

Start Time	Mon	Tue	Wed 17 Sep 25	Thu	Fri	Average Weekday Hourly Traffic	Sat	Sun	Average Week Hourly Traffic	Average Week Profile
12:00 AM			0			0			0	
01:00 AM			0			0			0	
02:00 AM			0			0			0	
03:00 AM			0			0			0	
04:00 AM			0			0			0	
05:00 AM			0			0			0	
06:00 AM			6			6			6	
07:00 AM			4			4			4	
08:00 AM			**12**			**12**			**12**	
09:00 AM			7			7			7	
10:00 AM			8			8			8	
11:00 AM			5			5			5	
12:00 PM			6			6			6	
01:00 PM			5			5			5	
02:00 PM			**10**			**10**			**10**	
03:00 PM			9			9			9	
04:00 PM			7			7			7	
05:00 PM			10			10			10	
06:00 PM			3			3			3	
07:00 PM			9			9			9	
08:00 PM			3			3			3	
09:00 PM			0			0			0	
10:00 PM			0			0			0	
11:00 PM			0			0			0	
Day Total			104			104			104	
% Weekday Average			100%							
% Week Average			100%			100%				
AM Peak Volume			8:00 AM 12			8:00 AM 12			8:00 AM 12	
PM Peak Volume			2:00 PM 10			2:00 PM 10			2:00 PM 10	

Comments:

Report generated on 9/30/2025 3:52 PM

SOURCE: Quality Counts, LLC (http://www.qualitycounts.net)

TRUE DATA TO IMPROVE MOBILITY

Type of report: Midblock Count - Volume Data

LOCATION: CR 272 S of CR 200 **QC JOB #:** 171787243

SPECIFIC LOCATION: **DIRECTION:** NB

CITY/STATE: Burnet, TX **DATE:** Sep 17 2025 - Sep 17 2025

Start Time	Mon	Tue	Wed 17 Sep 25	Thu	Fri	Average Weekday Hourly Traffic	Sat	Sun	Average Week Hourly Traffic	Average Week Profile
12:00 AM			0			0			0	
01:00 AM			0			0			0	
02:00 AM			1			1			1	
03:00 AM			0			0			0	
04:00 AM			1			1			1	
05:00 AM			0			0			0	
06:00 AM			2			2			2	
07:00 AM			**5**			**5**			**5**	
08:00 AM			2			2			2	
09:00 AM			3			3			3	
10:00 AM			2			2			2	
11:00 AM			1			1			1	
12:00 PM			9			9			9	
01:00 PM			6			6			6	
02:00 PM			6			6			6	
03:00 PM			3			3			3	
04:00 PM			7			7			7	
05:00 PM			**10**			**10**			**10**	
06:00 PM			4			4			4	
07:00 PM			2			2			2	
08:00 PM			4			4			4	
09:00 PM			0			0			0	
10:00 PM			0			0			0	
11:00 PM			0			0			0	
Day Total			68			68			68	
% Weekday Average			100%							
% Week Average			100%			100%				
AM Peak Volume			7:00 AM 5			7:00 AM 5			7:00 AM 5	
PM Peak Volume			5:00 PM 10			5:00 PM 10			5:00 PM 10	

Comments:

Report generated on 9/30/2025 3:52 PM

SOURCE: Quality Counts, LLC (http://www.qualitycounts.net)

TRUE DATA TO IMPROVE MOBILITY

Type of report: Midblock Count - Volume Data

LOCATION: CR 272 S of CR 200 **QC JOB #:** 171787243

SPECIFIC LOCATION: **DIRECTION:** NB, SB

CITY/STATE: Burnet, TX **DATE:** Sep 17 2025 - Sep 17 2025

Start Time	Mon	Tue	Wed 17 Sep 25	Thu	Fri	Average Weekday Hourly Traffic	Sat	Sun	Average Week Hourly Traffic	Average Week Profile
12:00 AM			0			0			0	
01:00 AM			0			0			0	
02:00 AM			1			1			1	
03:00 AM			0			0			0	
04:00 AM			1			1			1	
05:00 AM			0			0			0	
06:00 AM			8			8			8	
07:00 AM			8			8			8	
08:00 AM			**10**			**10**			**10**	
09:00 AM			6			6			6	
10:00 AM			10			10			10	
11:00 AM			4			4			4	
12:00 PM			12			12			12	
01:00 PM			8			8			8	
02:00 PM			10			10			10	
03:00 PM			12			12			12	
04:00 PM			14			14			14	
05:00 PM			**18**			**18**			**18**	
06:00 PM			6			6			6	
07:00 PM			11			11			11	
08:00 PM			7			7			7	
09:00 PM			0			0			0	
10:00 PM			0			0			0	
11:00 PM			0			0			0	
Day Total			146			146			146	
% Weekday Average			100%							
% Week Average			100%			100%				
AM Peak Volume			8:00 AM 10			8:00 AM 10			8:00 AM 10	
PM Peak Volume			5:00 PM 18			5:00 PM 18			5:00 PM 18	

Comments:

Report generated on 9/30/2025 3:52 PM

SOURCE: Quality Counts, LLC (http://www.qualitycounts.net)

TRUE DATA TO IMPROVE MOBILITY

Type of report: Midblock Count - Volume Data

LOCATION: CR 272 S of CR 200 **QC JOB #:** 171787243

SPECIFIC LOCATION: **DIRECTION:** SB

CITY/STATE: Burnet, TX **DATE:** Sep 17 2025 - Sep 17 2025

Start Time	Mon	Tue	Wed 17 Sep 25	Thu	Fri	Average Weekday Hourly Traffic	Sat	Sun	Average Week Hourly Traffic	Average Week Profile
12:00 AM			0			0			0	
01:00 AM			0			0			0	
02:00 AM			0			0			0	
03:00 AM			0			0			0	
04:00 AM			0			0			0	
05:00 AM			0			0			0	
06:00 AM			6			6			6	
07:00 AM			3			3			3	
08:00 AM			**8**			**8**			**8**	
09:00 AM			3			3			3	
10:00 AM			8			8			8	
11:00 AM			3			3			3	
12:00 PM			3			3			3	
01:00 PM			2			2			2	
02:00 PM			4			4			4	
03:00 PM			**9**			**9**			**9**	
04:00 PM			7			7			7	
05:00 PM			8			8			8	
06:00 PM			2			2			2	
07:00 PM			9			9			9	
08:00 PM			3			3			3	
09:00 PM			0			0			0	
10:00 PM			0			0			0	
11:00 PM			0			0			0	
Day Total			78			78			78	
% Weekday Average			100%							
% Week Average			100%			100%				
AM Peak Volume			8:00 AM 8			8:00 AM 8			8:00 AM 8	
PM Peak Volume			3:00 PM 9			3:00 PM 9			3:00 PM 9	

Comments:

Report generated on 9/30/2025 3:52 PM

SOURCE: Quality Counts, LLC (http://www.qualitycounts.net)

TRUE DATA TO IMPROVE MOBILITY

Type of report: Midblock Count - Volume Data

LOCATION: CR 200 W of CR 272 **QC JOB #:** 171787244

SPECIFIC LOCATION: **DIRECTION:** EB

CITY/STATE: Burnet, TX **DATE:** Sep 17 2025 - Sep 17 2025

Start Time	Mon	Tue	Wed 17 Sep 25	Thu	Fri	Average Weekday Hourly Traffic	Sat	Sun	Average Week Hourly Traffic	Average Week Profile
12:00 AM			1			1			1	
01:00 AM			0			0			0	
02:00 AM			0			0			0	
03:00 AM			1			1			1	
04:00 AM			1			1			1	
05:00 AM			0			0			0	
06:00 AM			2			2			2	
07:00 AM			3			3			3	
08:00 AM			6			6			6	
09:00 AM			4			4			4	
10:00 AM			**7**			**7**			**7**	
11:00 AM			3			3			3	
12:00 PM			5			5			5	
01:00 PM			1			1			1	
02:00 PM			1			1			1	
03:00 PM			4			4			4	
04:00 PM			5			5			5	
05:00 PM			**8**			**8**			**8**	
06:00 PM			3			3			3	
07:00 PM			6			6			6	
08:00 PM			4			4			4	
09:00 PM			0			0			0	
10:00 PM			0			0			0	
11:00 PM			2			2			2	
Day Total			67			67			67	
% Weekday Average			100%							
% Week Average			100%			100%				
AM Peak Volume			10:00 AM 7			10:00 AM 7			10:00 AM 7	
PM Peak Volume			5:00 PM 8			5:00 PM 8			5:00 PM 8	

Comments:

Report generated on 9/30/2025 3:52 PM

SOURCE: Quality Counts, LLC (http://www.qualitycounts.net)

TRUE DATA TO IMPROVE MOBILITY

Type of report: Midblock Count - Volume Data

LOCATION: CR 200 W of CR 272 **QC JOB #:** 171787244

SPECIFIC LOCATION: **DIRECTION:** EB, WB

CITY/STATE: Burnet, TX **DATE:** Sep 17 2025 - Sep 17 2025

Start Time	Mon	Tue	Wed 17 Sep 25	Thu	Fri	Average Weekday Hourly Traffic	Sat	Sun	Average Week Hourly Traffic	Average Week Profile
12:00 AM			1			1			1	
01:00 AM			0			0			0	
02:00 AM			0			0			0	
03:00 AM			1			1			1	
04:00 AM			1			1			1	
05:00 AM			0			0			0	
06:00 AM			2			2			2	
07:00 AM			7			7			7	
08:00 AM			**11**			**11**			**11**	
09:00 AM			9			9			9	
10:00 AM			11			11			11	
11:00 AM			7			7			7	
12:00 PM			10			10			10	
01:00 PM			5			5			5	
02:00 PM			7			7			7	
03:00 PM			7			7			7	
04:00 PM			7			7			7	
05:00 PM			**12**			**12**			**12**	
06:00 PM			5			5			5	
07:00 PM			10			10			10	
08:00 PM			6			6			6	
09:00 PM			0			0			0	
10:00 PM			0			0			0	
11:00 PM			2			2			2	
Day Total			121			121			121	
% Weekday Average			100%							
% Week Average			100%			100%				
AM Peak Volume			8:00 AM 11			8:00 AM 11			8:00 AM 11	
PM Peak Volume			5:00 PM 12			5:00 PM 12			5:00 PM 12	

Comments:

Report generated on 9/30/2025 3:52 PM

SOURCE: Quality Counts, LLC (http://www.qualitycounts.net)

TRUE DATA TO IMPROVE MOBILITY

Type of report: Midblock Count - Volume Data

LOCATION: CR 200 W of CR 272 **QC JOB #:** 171787244

SPECIFIC LOCATION: **DIRECTION:** WB

CITY/STATE: Burnet, TX **DATE:** Sep 17 2025 - Sep 17 2025

Start Time	Mon	Tue	Wed 17 Sep 25	Thu	Fri	Average Weekday Hourly Traffic	Sat	Sun	Average Week Hourly Traffic	Average Week Profile
12:00 AM			0			0			0	
01:00 AM			0			0			0	
02:00 AM			0			0			0	
03:00 AM			0			0			0	
04:00 AM			0			0			0	
05:00 AM			0			0			0	
06:00 AM			0			0			0	
07:00 AM			4			4			4	
08:00 AM			**5**			**5**			**5**	
09:00 AM			5			5			5	
10:00 AM			4			4			4	
11:00 AM			4			4			4	
12:00 PM			5			5			5	
01:00 PM			4			4			4	
02:00 PM			**6**			**6**			**6**	
03:00 PM			3			3			3	
04:00 PM			2			2			2	
05:00 PM			4			4			4	
06:00 PM			2			2			2	
07:00 PM			4			4			4	
08:00 PM			2			2			2	
09:00 PM			0			0			0	
10:00 PM			0			0			0	
11:00 PM			0			0			0	
Day Total			54			54			54	
% Weekday Average			100%							
% Week Average			100%			100%				
AM Peak Volume			8:00 AM 5			8:00 AM 5			8:00 AM 5	
PM Peak Volume			2:00 PM 6			2:00 PM 6			2:00 PM 6	

Comments:

Report generated on 9/30/2025 3:52 PM

SOURCE: Quality Counts, LLC (http://www.qualitycounts.net)

TRUE DATA TO IMPROVE MOBILITY

Type of report: Midblock Count - Volume Data

LOCATION: CR 272 N of FM 243 **QC JOB #:** 171787245

SPECIFIC LOCATION: **DIRECTION:** NB

CITY/STATE: Burnet, TX **DATE:** Sep 17 2025 - Sep 17 2025

Start Time	Mon	Tue	Wed 17 Sep 25	Thu	Fri	Average Weekday Hourly Traffic	Sat	Sun	Average Week Hourly Traffic	Average Week Profile
12:00 AM			1			1			1	
01:00 AM			0			0			0	
02:00 AM			1			1			1	
03:00 AM			1			1			1	
04:00 AM			4			4			4	
05:00 AM			3			3			3	
06:00 AM			4			4			4	
07:00 AM			18			18			18	
08:00 AM			15			15			15	
09:00 AM			**20**			**20**			**20**	
10:00 AM			10			10			10	
11:00 AM			16			16			16	
12:00 PM			21			21			21	
01:00 PM			21			21			21	
02:00 PM			25			25			25	
03:00 PM			33			33			33	
04:00 PM			**45**			**45**			**45**	
05:00 PM			34			34			34	
06:00 PM			40			40			40	
07:00 PM			24			24			24	
08:00 PM			23			23			23	
09:00 PM			18			18			18	
10:00 PM			7			7			7	
11:00 PM			3			3			3	
Day Total			387			387			387	
% Weekday Average			100%							
% Week Average			100%			100%				
AM Peak Volume			9:00 AM 20			9:00 AM 20			9:00 AM 20	
PM Peak Volume			4:00 PM 45			4:00 PM 45			4:00 PM 45	

Comments:

Report generated on 9/30/2025 3:52 PM

SOURCE: Quality Counts, LLC (http://www.qualitycounts.net)

TRUE DATA TO IMPROVE MOBILITY

Type of report: Midblock Count - Volume Data

LOCATION: CR 272 N of FM 243 **QC JOB #:** 171787245

SPECIFIC LOCATION: **DIRECTION:** NB, SB

CITY/STATE: Burnet, TX **DATE:** Sep 17 2025 - Sep 17 2025

Start Time	Mon	Tue	Wed 17 Sep 25	Thu	Fri	Average Weekday Hourly Traffic	Sat	Sun	Average Week Hourly Traffic	Average Week Profile
12:00 AM			2			2			2	
01:00 AM			0			0			0	
02:00 AM			1			1			1	
03:00 AM			1			1			1	
04:00 AM			17			17			17	
05:00 AM			26			26			26	
06:00 AM			47			47			47	
07:00 AM			**58**			**58**			**58**	
08:00 AM			54			54			54	
09:00 AM			41			41			41	
10:00 AM			33			33			33	
11:00 AM			35			35			35	
12:00 PM			37			37			37	
01:00 PM			39			39			39	
02:00 PM			49			49			49	
03:00 PM			55			55			55	
04:00 PM			**69**			**69**			**69**	
05:00 PM			63			63			63	
06:00 PM			51			51			51	
07:00 PM			46			46			46	
08:00 PM			40			40			40	
09:00 PM			23			23			23	
10:00 PM			9			9			9	
11:00 PM			5			5			5	
Day Total			801			801			801	
% Weekday Average			100%							
% Week Average			100%			100%				
AM Peak Volume			7:00 AM 58			7:00 AM 58			7:00 AM 58	
PM Peak Volume			4:00 PM 69			4:00 PM 69			4:00 PM 69	

Comments:

Report generated on 9/30/2025 3:52 PM

SOURCE: Quality Counts, LLC (http://www.qualitycounts.net)

TRUE DATA TO IMPROVE MOBILITY

Type of report: Midblock Count - Volume Data

LOCATION: CR 272 N of FM 243 **QC JOB #:** 171787245

SPECIFIC LOCATION: **DIRECTION:** SB

CITY/STATE: Burnet, TX **DATE:** Sep 17 2025 - Sep 17 2025

Start Time	Mon	Tue	Wed 17 Sep 25	Thu	Fri	Average Weekday Hourly Traffic	Sat	Sun	Average Week Hourly Traffic	Average Week Profile
12:00 AM			1			1			1	
01:00 AM			0			0			0	
02:00 AM			0			0			0	
03:00 AM			0			0			0	
04:00 AM			13			13			13	
05:00 AM			23			23			23	
06:00 AM			**43**			**43**			**43**	
07:00 AM			40			40			40	
08:00 AM			39			39			39	
09:00 AM			21			21			21	
10:00 AM			23			23			23	
11:00 AM			19			19			19	
12:00 PM			16			16			16	
01:00 PM			18			18			18	
02:00 PM			24			24			24	
03:00 PM			22			22			22	
04:00 PM			24			24			24	
05:00 PM			**29**			**29**			**29**	
06:00 PM			11			11			11	
07:00 PM			22			22			22	
08:00 PM			17			17			17	
09:00 PM			5			5			5	
10:00 PM			2			2			2	
11:00 PM			2			2			2	
Day Total			414			414			414	
% Weekday Average			100%							
% Week Average			100%			100%				
AM Peak Volume			6:00 AM 43			6:00 AM 43			6:00 AM 43	
PM Peak Volume			5:00 PM 29			5:00 PM 29			5:00 PM 29	

Comments:

Report generated on 9/30/2025 3:52 PM

SOURCE: Quality Counts, LLC (http://www.qualitycounts.net)

TRUE DATA TO IMPROVE MOBILITY

Type of report: Midblock Count - Volume Data

LOCATION: FM 243 E of CR 272 **QC JOB #:** 171787246

SPECIFIC LOCATION: **DIRECTION:** EB

CITY/STATE: Burnet, TX **DATE:** Sep 17 2025 - Sep 17 2025

Start Time	Mon	Tue	Wed 17 Sep 25	Thu	Fri	Average Weekday Hourly Traffic	Sat	Sun	Average Week Hourly Traffic	Average Week Profile
12:00 AM			4			4			4	
01:00 AM			5			5			5	
02:00 AM			1			1			1	
03:00 AM			2			2			2	
04:00 AM			12			12			12	
05:00 AM			25			25			25	
06:00 AM			70			70			70	
07:00 AM			**98**			**98**			**98**	
08:00 AM			69			69			69	
09:00 AM			83			83			83	
10:00 AM			74			74			74	
11:00 AM			65			65			65	
12:00 PM			84			84			84	
01:00 PM			78			78			78	
02:00 PM			105			105			105	
03:00 PM			135			135			135	
04:00 PM			**147**			**147**			**147**	
05:00 PM			113			113			113	
06:00 PM			95			95			95	
07:00 PM			78			78			78	
08:00 PM			64			64			64	
09:00 PM			29			29			29	
10:00 PM			10			10			10	
11:00 PM			12			12			12	
Day Total			1458			1458			1458	
% Weekday Average			100%							
% Week Average			100%			100%				
AM Peak Volume			7:00 AM 98			7:00 AM 98			7:00 AM 98	
PM Peak Volume			4:00 PM 147			4:00 PM 147			4:00 PM 147	

Comments:

Report generated on 9/30/2025 3:52 PM

SOURCE: Quality Counts, LLC (http://www.qualitycounts.net)

Type of report: Midblock Count - Volume Data

LOCATION: FM 243 E of CR 272 **QC JOB #:** 171787246

SPECIFIC LOCATION: **DIRECTION:** EB, WB

CITY/STATE: Burnet, TX **DATE:** Sep 17 2025 - Sep 17 2025

Start Time	Mon	Tue	Wed 17 Sep 25	Thu	Fri	Average Weekday Hourly Traffic	Sat	Sun	Average Week Hourly Traffic	Average Week Profile
12:00 AM			6			6			6	
01:00 AM			7			7			7	
02:00 AM			4			4			4	
03:00 AM			9			9			9	
04:00 AM			25			25			25	
05:00 AM			77			77			77	
06:00 AM			150			150			150	
07:00 AM			**286**			**286**			**286**	
08:00 AM			175			175			175	
09:00 AM			184			184			184	
10:00 AM			142			142			142	
11:00 AM			146			146			146	
12:00 PM			152			152			152	
01:00 PM			159			159			159	
02:00 PM			200			200			200	
03:00 PM			**252**			**252**			**252**	
04:00 PM			247			247			247	
05:00 PM			248			248			248	
06:00 PM			175			175			175	
07:00 PM			134			134			134	
08:00 PM			79			79			79	
09:00 PM			48			48			48	
10:00 PM			19			19			19	
11:00 PM			17			17			17	
Day Total			2941			2941			2941	
% Weekday Average			100%							
% Week Average			100%			100%				
AM Peak Volume			7:00 AM 286			7:00 AM 286			7:00 AM 286	
PM Peak Volume			3:00 PM 252			3:00 PM 252			3:00 PM 252	

Comments:

Report generated on 9/30/2025 3:52 PM

SOURCE: Quality Counts, LLC (http://www.qualitycounts.net)

TRUE DATA TO IMPROVE MOBILITY

Type of report: Midblock Count - Volume Data

LOCATION: FM 243 E of CR 272 **QC JOB #:** 171787246

SPECIFIC LOCATION: **DIRECTION:** WB

CITY/STATE: Burnet, TX **DATE:** Sep 17 2025 - Sep 17 2025

Start Time	Mon	Tue	Wed 17 Sep 25	Thu	Fri	Average Weekday Hourly Traffic	Sat	Sun	Average Week Hourly Traffic	Average Week Profile
12:00 AM			2			2			2	
01:00 AM			2			2			2	
02:00 AM			3			3			3	
03:00 AM			7			7			7	
04:00 AM			13			13			13	
05:00 AM			52			52			52	
06:00 AM			80			80			80	
07:00 AM			**188**			**188**			**188**	
08:00 AM			106			106			106	
09:00 AM			101			101			101	
10:00 AM			68			68			68	
11:00 AM			81			81			81	
12:00 PM			68			68			68	
01:00 PM			81			81			81	
02:00 PM			95			95			95	
03:00 PM			117			117			117	
04:00 PM			100			100			100	
05:00 PM			**135**			**135**			**135**	
06:00 PM			80			80			80	
07:00 PM			56			56			56	
08:00 PM			15			15			15	
09:00 PM			19			19			19	
10:00 PM			9			9			9	
11:00 PM			5			5			5	
Day Total			1483			1483			1483	
% Weekday Average			100%							
% Week Average			100%			100%				
AM Peak Volume			7:00 AM 188			7:00 AM 188			7:00 AM 188	
PM Peak Volume			5:00 PM 135			5:00 PM 135			5:00 PM 135	

Comments:

Report generated on 9/30/2025 3:52 PM

SOURCE: Quality Counts, LLC (http://www.qualitycounts.net)

TRUE DATA TO IMPROVE MOBILITY

Type of report: Midblock Count - Volume Data

LOCATION: FM 243 W of CR 272 **QC JOB #:** 171787247

SPECIFIC LOCATION: **DIRECTION:** EB

CITY/STATE: Burnet, TX **DATE:** Sep 17 2025 - Sep 17 2025

Start Time	Mon	Tue	Wed 17 Sep 25	Thu	Fri	Average Weekday Hourly Traffic	Sat	Sun	Average Week Hourly Traffic	Average Week Profile
12:00 AM			4			4			4	
01:00 AM			5			5			5	
02:00 AM			2			2			2	
03:00 AM			3			3			3	
04:00 AM			12			12			12	
05:00 AM			26			26			26	
06:00 AM			69			69			69	
07:00 AM			**110**			**110**			**110**	
08:00 AM			81			81			81	
09:00 AM			98			98			98	
10:00 AM			81			81			81	
11:00 AM			76			76			76	
12:00 PM			100			100			100	
01:00 PM			95			95			95	
02:00 PM			128			128			128	
03:00 PM			161			161			161	
04:00 PM			**186**			**186**			**186**	
05:00 PM			138			138			138	
06:00 PM			132			132			132	
07:00 PM			95			95			95	
08:00 PM			87			87			87	
09:00 PM			46			46			46	
10:00 PM			17			17			17	
11:00 PM			15			15			15	
Day Total			1767			1767			1767	
% Weekday Average			100%							
% Week Average			100%			100%				
AM Peak Volume			7:00 AM 110			7:00 AM 110			7:00 AM 110	
PM Peak Volume			4:00 PM 186			4:00 PM 186			4:00 PM 186	

Comments:

Report generated on 9/30/2025 3:52 PM

SOURCE: Quality Counts, LLC (http://www.qualitycounts.net)

TRUE DATA TO IMPROVE MOBILITY

Type of report: Midblock Count - Volume Data

LOCATION: FM 243 W of CR 272 **QC JOB #:** 171787247

SPECIFIC LOCATION: **DIRECTION:** EB, WB

CITY/STATE: Burnet, TX **DATE:** Sep 17 2025 - Sep 17 2025

Start Time	Mon	Tue	Wed 17 Sep 25	Thu	Fri	Average Weekday Hourly Traffic	Sat	Sun	Average Week Hourly Traffic	Average Week Profile
12:00 AM			6			6			6	
01:00 AM			7			7			7	
02:00 AM			5			5			5	
03:00 AM			10			10			10	
04:00 AM			34			34			34	
05:00 AM			99			99			99	
06:00 AM			187			187			187	
07:00 AM			**332**			**332**			**332**	
08:00 AM			223			223			223	
09:00 AM			215			215			215	
10:00 AM			169			169			169	
11:00 AM			171			171			171	
12:00 PM			179			179			179	
01:00 PM			190			190			190	
02:00 PM			245			245			245	
03:00 PM			293			293			293	
04:00 PM			**304**			**304**			**304**	
05:00 PM			293			293			293	
06:00 PM			220			220			220	
07:00 PM			166			166			166	
08:00 PM			119			119			119	
09:00 PM			69			69			69	
10:00 PM			28			28			28	
11:00 PM			22			22			22	
Day Total			3586			3586			3586	
% Weekday Average			100%							
% Week Average			100%			100%				
AM Peak Volume			7:00 AM 332			7:00 AM 332			7:00 AM 332	
PM Peak Volume			4:00 PM 304			4:00 PM 304			4:00 PM 304	

Comments:

Report generated on 9/30/2025 3:52 PM

SOURCE: Quality Counts, LLC (http://www.qualitycounts.net)

TRUE DATA TO IMPROVE MOBILITY

Type of report: Midblock Count - Volume Data

LOCATION: FM 243 W of CR 272 **QC JOB #:** 171787247

SPECIFIC LOCATION: **DIRECTION:** WB

CITY/STATE: Burnet, TX **DATE:** Sep 17 2025 - Sep 17 2025

Start Time	Mon	Tue	Wed 17 Sep 25	Thu	Fri	Average Weekday Hourly Traffic	Sat	Sun	Average Week Hourly Traffic	Average Week Profile
12:00 AM			2			2			2	
01:00 AM			2			2			2	
02:00 AM			3			3			3	
03:00 AM			7			7			7	
04:00 AM			22			22			22	
05:00 AM			73			73			73	
06:00 AM			118			118			118	
07:00 AM			**222**			**222**			**222**	
08:00 AM			142			142			142	
09:00 AM			117			117			117	
10:00 AM			88			88			88	
11:00 AM			95			95			95	
12:00 PM			79			79			79	
01:00 PM			95			95			95	
02:00 PM			117			117			117	
03:00 PM			132			132			132	
04:00 PM			118			118			118	
05:00 PM			**155**			**155**			**155**	
06:00 PM			88			88			88	
07:00 PM			71			71			71	
08:00 PM			32			32			32	
09:00 PM			23			23			23	
10:00 PM			11			11			11	
11:00 PM			7			7			7	
Day Total			1819			1819			1819	
% Weekday Average			100%							
% Week Average			100%			100%				
AM Peak Volume			7:00 AM 222			7:00 AM 222			7:00 AM 222	
PM Peak Volume			5:00 PM 155			5:00 PM 155			5:00 PM 155	

Comments:

Report generated on 9/30/2025 3:52 PM

SOURCE: Quality Counts, LLC (http://www.qualitycounts.net)

TRUE DATA TO IMPROVE MOBILITY

Type of report: Midblock Count - Volume Data

LOCATION: CR 252 N of SH 29 **QC JOB #:** 171787248

SPECIFIC LOCATION: **DIRECTION:** NB

CITY/STATE: Burnet, TX **DATE:** Sep 17 2025 - Sep 17 2025

Start Time	Mon	Tue	Wed 17 Sep 25	Thu	Fri	Average Weekday Hourly Traffic	Sat	Sun	Average Week Hourly Traffic	Average Week Profile
12:00 AM			2			2			2	
01:00 AM			2			2			2	
02:00 AM			0			0			0	
03:00 AM			0			0			0	
04:00 AM			2			2			2	
05:00 AM			8			8			8	
06:00 AM			**27**			**27**			**27**	
07:00 AM			11			11			11	
08:00 AM			5			5			5	
09:00 AM			6			6			6	
10:00 AM			16			16			16	
11:00 AM			19			19			19	
12:00 PM			16			16			16	
01:00 PM			12			12			12	
02:00 PM			16			16			16	
03:00 PM			**21**			**21**			**21**	
04:00 PM			16			16			16	
05:00 PM			20			20			20	
06:00 PM			12			12			12	
07:00 PM			7			7			7	
08:00 PM			8			8			8	
09:00 PM			4			4			4	
10:00 PM			8			8			8	
11:00 PM			1			1			1	
Day Total			239			239			239	
% Weekday Average			100%							
% Week Average			100%			100%				
AM Peak Volume			6:00 AM 27			6:00 AM 27			6:00 AM 27	
PM Peak Volume			3:00 PM 21			3:00 PM 21			3:00 PM 21	

Comments:

Report generated on 9/30/2025 3:52 PM

SOURCE: Quality Counts, LLC (http://www.qualitycounts.net)

TRUE DATA TO IMPROVE MOBILITY

Type of report: Midblock Count - Volume Data

LOCATION: CR 252 N of SH 29 **QC JOB #:** 171787248

SPECIFIC LOCATION: **DIRECTION:** NB, SB

CITY/STATE: Burnet, TX **DATE:** Sep 17 2025 - Sep 17 2025

Start Time	Mon	Tue	Wed 17 Sep 25	Thu	Fri	Average Weekday Hourly Traffic	Sat	Sun	Average Week Hourly Traffic	Average Week Profile
12:00 AM			2			2			2	
01:00 AM			2			2			2	
02:00 AM			1			1			1	
03:00 AM			0			0			0	
04:00 AM			2			2			2	
05:00 AM			13			13			13	
06:00 AM			**39**			**39**			**39**	
07:00 AM			28			28			28	
08:00 AM			18			18			18	
09:00 AM			20			20			20	
10:00 AM			31			31			31	
11:00 AM			29			29			29	
12:00 PM			29			29			29	
01:00 PM			27			27			27	
02:00 PM			30			30			30	
03:00 PM			**37**			**37**			**37**	
04:00 PM			31			31			31	
05:00 PM			36			36			36	
06:00 PM			23			23			23	
07:00 PM			12			12			12	
08:00 PM			11			11			11	
09:00 PM			4			4			4	
10:00 PM			10			10			10	
11:00 PM			2			2			2	
Day Total			437			437			437	
% Weekday Average			100%							
% Week Average			100%			100%				
AM Peak Volume			6:00 AM 39			6:00 AM 39			6:00 AM 39	
PM Peak Volume			3:00 PM 37			3:00 PM 37			3:00 PM 37	

Comments:

Report generated on 9/30/2025 3:52 PM

SOURCE: Quality Counts, LLC (http://www.qualitycounts.net)

TRUE DATA TO IMPROVE MOBILITY

Type of report: Midblock Count - Volume Data

LOCATION: CR 252 N of SH 29 **QC JOB #:** 171787248

SPECIFIC LOCATION: **DIRECTION:** SB

CITY/STATE: Burnet, TX **DATE:** Sep 17 2025 - Sep 17 2025

Start Time	Mon	Tue	Wed 17 Sep 25	Thu	Fri	Average Weekday Hourly Traffic	Sat	Sun	Average Week Hourly Traffic	Average Week Profile
12:00 AM			0			0			0	
01:00 AM			0			0			0	
02:00 AM			1			1			1	
03:00 AM			0			0			0	
04:00 AM			0			0			0	
05:00 AM			5			5			5	
06:00 AM			12			12			12	
07:00 AM			**17**			**17**			**17**	
08:00 AM			13			13			13	
09:00 AM			14			14			14	
10:00 AM			15			15			15	
11:00 AM			10			10			10	
12:00 PM			13			13			13	
01:00 PM			15			15			15	
02:00 PM			14			14			14	
03:00 PM			**16**			**16**			**16**	
04:00 PM			15			15			15	
05:00 PM			16			16			16	
06:00 PM			11			11			11	
07:00 PM			5			5			5	
08:00 PM			3			3			3	
09:00 PM			0			0			0	
10:00 PM			2			2			2	
11:00 PM			1			1			1	
Day Total			198			198			198	
% Weekday Average			100%							
% Week Average			100%			100%				
AM Peak Volume			7:00 AM 17			7:00 AM 17			7:00 AM 17	
PM Peak Volume			3:00 PM 16			3:00 PM 16			3:00 PM 16	

Comments:

Report generated on 9/30/2025 3:52 PM

SOURCE: Quality Counts, LLC (http://www.qualitycounts.net)

TRUE DATA TO IMPROVE MOBILITY

Type of report: Midblock Count - Volume Data

LOCATION: SH 29 E of CR 252 **QC JOB #:** 171787249

SPECIFIC LOCATION: **DIRECTION:** EB

CITY/STATE: Burnet, TX **DATE:** Sep 17 2025 - Sep 17 2025

Start Time	Mon	Tue	Wed	Thu	Fri	Average Weekday Hourly Traffic	Sat	Sun	Average Week Hourly Traffic	Average Week Profile
			17 Sep 25							
12:00 AM			25			25			25	
01:00 AM			19			19			19	
02:00 AM			20			20			20	
03:00 AM			25			25			25	
04:00 AM			82			82			82	
05:00 AM			237			237			237	
06:00 AM			432			432			432	
07:00 AM			**536**			**536**			**536**	
08:00 AM			505			505			505	
09:00 AM			482			482			482	
10:00 AM			432			432			432	
11:00 AM			443			443			443	
12:00 PM			473			473			473	
01:00 PM			489			489			489	
02:00 PM			576			576			576	
03:00 PM			648			648			648	
04:00 PM			**713**			**713**			**713**	
05:00 PM			689			689			689	
06:00 PM			452			452			452	
07:00 PM			328			328			328	
08:00 PM			252			252			252	
09:00 PM			92			92			92	
10:00 PM			70			70			70	
11:00 PM			46			46			46	
Day Total			8066			8066			8066	
% Weekday Average			100%							
% Week Average			100%			100%				
AM Peak Volume			7:00 AM 536			7:00 AM 536			7:00 AM 536	
PM Peak Volume			4:00 PM 713			4:00 PM 713			4:00 PM 713	

Comments:

Report generated on 9/30/2025 3:52 PM

SOURCE: Quality Counts, LLC (http://www.qualitycounts.net)

TRUE DATA TO IMPROVE MOBILITY

Type of report: Midblock Count - Volume Data

LOCATION: SH 29 E of CR 252 **QC JOB #:** 171787249

SPECIFIC LOCATION: **DIRECTION:** EB, WB

CITY/STATE: Burnet, TX **DATE:** Sep 17 2025 - Sep 17 2025

Start Time	Mon	Tue	Wed	Thu	Fri	Average Weekday Hourly Traffic	Sat	Sun	Average Week Hourly Traffic	Average Week Profile
			17 Sep 25							
12:00 AM			48			48			48	
01:00 AM			42			42			42	
02:00 AM			45			45			45	
03:00 AM			75			75			75	
04:00 AM			176			176			176	
05:00 AM			495			495			495	
06:00 AM			914			914			914	
07:00 AM			**1331**			**1331**			**1331**	
08:00 AM			1149			1149			1149	
09:00 AM			950			950			950	
10:00 AM			894			894			894	
11:00 AM			932			932			932	
12:00 PM			928			928			928	
01:00 PM			998			998			998	
02:00 PM			1148			1148			1148	
03:00 PM			1223			1223			1223	
04:00 PM			1297			1297			1297	
05:00 PM			**1316**			**1316**			**1316**	
06:00 PM			913			913			913	
07:00 PM			579			579			579	
08:00 PM			478			478			478	
09:00 PM			231			231			231	
10:00 PM			165			165			165	
11:00 PM			100			100			100	
Day Total			16427			16427			16427	
% Weekday Average			100%							
% Week Average			100%			100%				
AM Peak Volume			7:00 AM 1331			7:00 AM 1331			7:00 AM 1331	
PM Peak Volume			5:00 PM 1316			5:00 PM 1316			5:00 PM 1316	

Comments:

Report generated on 9/30/2025 3:52 PM

SOURCE: Quality Counts, LLC (http://www.qualitycounts.net)

TRUE DATA TO IMPROVE MOBILITY

Type of report: Midblock Count - Volume Data

LOCATION: SH 29 E of CR 252 **QC JOB #:** 171787249

SPECIFIC LOCATION: **DIRECTION:** WB

CITY/STATE: Burnet, TX **DATE:** Sep 17 2025 - Sep 17 2025

Start Time	Mon	Tue	Wed	Thu	Fri	Average Weekday Hourly Traffic	Sat	Sun	Average Week Hourly Traffic	Average Week Profile
			17 Sep 25							
12:00 AM			23			23			23	
01:00 AM			23			23			23	
02:00 AM			25			25			25	
03:00 AM			50			50			50	
04:00 AM			94			94			94	
05:00 AM			258			258			258	
06:00 AM			482			482			482	
07:00 AM			**795**			**795**			**795**	
08:00 AM			644			644			644	
09:00 AM			468			468			468	
10:00 AM			462			462			462	
11:00 AM			489			489			489	
12:00 PM			455			455			455	
01:00 PM			509			509			509	
02:00 PM			572			572			572	
03:00 PM			575			575			575	
04:00 PM			584			584			584	
05:00 PM			**627**			**627**			**627**	
06:00 PM			461			461			461	
07:00 PM			251			251			251	
08:00 PM			226			226			226	
09:00 PM			139			139			139	
10:00 PM			95			95			95	
11:00 PM			54			54			54	
Day Total			8361			8361			8361	
% Weekday Average			100%							
% Week Average			100%			100%				
AM Peak Volume			7:00 AM 795			7:00 AM 795			7:00 AM 795	
PM Peak Volume			5:00 PM 627			5:00 PM 627			5:00 PM 627	

Comments:

Report generated on 9/30/2025 3:52 PM

SOURCE: Quality Counts, LLC (http://www.qualitycounts.net)

TRUE DATA TO IMPROVE MOBILITY

Type of report: Midblock Count - Volume Data

LOCATION: Homestead Dr S of SH 29 **QC JOB #:** 171787250

SPECIFIC LOCATION: **DIRECTION:** NB

CITY/STATE: Burnet, TX **DATE:** Sep 17 2025 - Sep 17 2025

Start Time	Mon	Tue	Wed 17 Sep 25	Thu	Fri	Average Weekday Hourly Traffic	Sat	Sun	Average Week Hourly Traffic	Average Week Profile
12:00 AM			0			0			0	
01:00 AM			0			0			0	
02:00 AM			0			0			0	
03:00 AM			0			0			0	
04:00 AM			3			3			3	
05:00 AM			2			2			2	
06:00 AM			5			5			5	
07:00 AM			**12**			**12**			**12**	
08:00 AM			1			1			1	
09:00 AM			2			2			2	
10:00 AM			7			7			7	
11:00 AM			3			3			3	
12:00 PM			2			2			2	
01:00 PM			**5**			**5**			**5**	
02:00 PM			4			4			4	
03:00 PM			3			3			3	
04:00 PM			4			4			4	
05:00 PM			2			2			2	
06:00 PM			2			2			2	
07:00 PM			1			1			1	
08:00 PM			2			2			2	
09:00 PM			0			0			0	
10:00 PM			0			0			0	
11:00 PM			1			1			1	
Day Total			61			61			61	
% Weekday Average			100%							
% Week Average			100%			100%				
AM Peak Volume			7:00 AM 12			7:00 AM 12			7:00 AM 12	
PM Peak Volume			1:00 PM 5			1:00 PM 5			1:00 PM 5	

Comments:

Report generated on 9/30/2025 3:52 PM

SOURCE: Quality Counts, LLC (http://www.qualitycounts.net)

TRUE DATA TO IMPROVE MOBILITY

Type of report: Midblock Count - Volume Data

LOCATION: Homestead Dr S of SH 29 **QC JOB #:** 171787250

SPECIFIC LOCATION: **DIRECTION:** NB, SB

CITY/STATE: Burnet, TX **DATE:** Sep 17 2025 - Sep 17 2025

Start Time	Mon	Tue	Wed 17 Sep 25	Thu	Fri	Average Weekday Hourly Traffic	Sat	Sun	Average Week Hourly Traffic	Average Week Profile
12:00 AM			0			0			0	
01:00 AM			0			0			0	
02:00 AM			1			1			1	
03:00 AM			1			1			1	
04:00 AM			3			3			3	
05:00 AM			4			4			4	
06:00 AM			6			6			6	
07:00 AM			**16**			**16**			**16**	
08:00 AM			4			4			4	
09:00 AM			3			3			3	
10:00 AM			8			8			8	
11:00 AM			4			4			4	
12:00 PM			6			6			6	
01:00 PM			10			10			10	
02:00 PM			7			7			7	
03:00 PM			7			7			7	
04:00 PM			**16**			**16**			**16**	
05:00 PM			9			9			9	
06:00 PM			3			3			3	
07:00 PM			2			2			2	
08:00 PM			2			2			2	
09:00 PM			1			1			1	
10:00 PM			1			1			1	
11:00 PM			2			2			2	
Day Total			116			116			116	
% Weekday Average			100%							
% Week Average			100%			100%				
AM Peak Volume			7:00 AM 16			7:00 AM 16			7:00 AM 16	
PM Peak Volume			4:00 PM 16			4:00 PM 16			4:00 PM 16	

Comments:

Report generated on 9/30/2025 3:52 PM

SOURCE: Quality Counts, LLC (http://www.qualitycounts.net)

TRUE DATA TO IMPROVE MOBILITY

Type of report: Midblock Count - Volume Data

LOCATION: Homestead Dr S of SH 29 **QC JOB #:** 171787250

SPECIFIC LOCATION: **DIRECTION:** SB

CITY/STATE: Burnet, TX **DATE:** Sep 17 2025 - Sep 17 2025

Start Time	Mon	Tue	Wed 17 Sep 25	Thu	Fri	Average Weekday Hourly Traffic	Sat	Sun	Average Week Hourly Traffic	Average Week Profile
12:00 AM			0			0			0	
01:00 AM			0			0			0	
02:00 AM			1			1			1	
03:00 AM			1			1			1	
04:00 AM			0			0			0	
05:00 AM			2			2			2	
06:00 AM			1			1			1	
07:00 AM			**4**			**4**			**4**	
08:00 AM			3			3			3	
09:00 AM			1			1			1	
10:00 AM			1			1			1	
11:00 AM			1			1			1	
12:00 PM			4			4			4	
01:00 PM			5			5			5	
02:00 PM			3			3			3	
03:00 PM			4			4			4	
04:00 PM			**12**			**12**			**12**	
05:00 PM			7			7			7	
06:00 PM			1			1			1	
07:00 PM			1			1			1	
08:00 PM			0			0			0	
09:00 PM			1			1			1	
10:00 PM			1			1			1	
11:00 PM			1			1			1	
Day Total			55			55			55	
% Weekday Average			100%							
% Week Average			100%			100%				
AM Peak Volume			7:00 AM 4			7:00 AM 4			7:00 AM 4	
PM Peak Volume			4:00 PM 12			4:00 PM 12			4:00 PM 12	

Comments:

Report generated on 9/30/2025 3:52 PM

SOURCE: Quality Counts, LLC (http://www.qualitycounts.net)

TRUE DATA TO IMPROVE MOBILITY

Type of report: Midblock Count - Volume Data

LOCATION: SH 29 W of CR 252 **QC JOB #:** 171787251

SPECIFIC LOCATION: **DIRECTION:** EB

CITY/STATE: Burnet, TX **DATE:** Sep 17 2025 - Sep 17 2025

Start Time	Mon	Tue	Wed	Thu	Fri	Average Weekday Hourly Traffic	Sat	Sun	Average Week Hourly Traffic	Average Week Profile
			17 Sep 25							
12:00 AM			26			26			26	
01:00 AM			20			20			20	
02:00 AM			21			21			21	
03:00 AM			26			26			26	
04:00 AM			79			79			79	
05:00 AM			239			239			239	
06:00 AM			440			440			440	
07:00 AM			**529**			**529**			**529**	
08:00 AM			503			503			503	
09:00 AM			482			482			482	
10:00 AM			437			437			437	
11:00 AM			453			453			453	
12:00 PM			479			479			479	
01:00 PM			496			496			496	
02:00 PM			587			587			587	
03:00 PM			655			655			655	
04:00 PM			**728**			**728**			**728**	
05:00 PM			705			705			705	
06:00 PM			457			457			457	
07:00 PM			333			333			333	
08:00 PM			258			258			258	
09:00 PM			96			96			96	
10:00 PM			73			73			73	
11:00 PM			48			48			48	
Day Total			8170			8170			8170	
% Weekday Average			100%							
% Week Average			100%			100%				
AM Peak Volume			7:00 AM 529			7:00 AM 529			7:00 AM 529	
PM Peak Volume			4:00 PM 728			4:00 PM 728			4:00 PM 728	

Comments:

Report generated on 9/30/2025 3:52 PM

SOURCE: Quality Counts, LLC (http://www.qualitycounts.net)

TRUE DATA TO IMPROVE MOBILITY

Type of report: Midblock Count - Volume Data

LOCATION: SH 29 W of CR 252 **QC JOB #:** 171787251

SPECIFIC LOCATION: **DIRECTION:** EB, WB

CITY/STATE: Burnet, TX **DATE:** Sep 17 2025 - Sep 17 2025

Start Time	Mon	Tue	Wed 17 Sep 25	Thu	Fri	Average Weekday Hourly Traffic	Sat	Sun	Average Week Hourly Traffic	Average Week Profile
12:00 AM			48			48			48	
01:00 AM			42			42			42	
02:00 AM			47			47			47	
03:00 AM			76			76			76	
04:00 AM			171			171			171	
05:00 AM			496			496			496	
06:00 AM			919			919			919	
07:00 AM			**1331**			**1331**			**1331**	
08:00 AM			1151			1151			1151	
09:00 AM			959			959			959	
10:00 AM			909			909			909	
11:00 AM			945			945			945	
12:00 PM			935			935			935	
01:00 PM			1015			1015			1015	
02:00 PM			1169			1169			1169	
03:00 PM			1231			1231			1231	
04:00 PM			1318			1318			1318	
05:00 PM			**1339**			**1339**			**1339**	
06:00 PM			923			923			923	
07:00 PM			587			587			587	
08:00 PM			487			487			487	
09:00 PM			234			234			234	
10:00 PM			164			164			164	
11:00 PM			104			104			104	
Day Total			16600			16600			16600	
% Weekday Average			100%							
% Week Average			100%			100%				
AM Peak Volume			7:00 AM 1331			7:00 AM 1331			7:00 AM 1331	
PM Peak Volume			5:00 PM 1339			5:00 PM 1339			5:00 PM 1339	

Comments:

Report generated on 9/30/2025 3:52 PM

SOURCE: Quality Counts, LLC (http://www.qualitycounts.net)

TRUE DATA TO IMPROVE MOBILITY

Type of report: Midblock Count - Volume Data

LOCATION: SH 29 W of CR 252 **QC JOB #:** 171787251

SPECIFIC LOCATION: **DIRECTION:** WB

CITY/STATE: Burnet, TX **DATE:** Sep 17 2025 - Sep 17 2025

Start Time	Mon	Tue	Wed	Thu	Fri	Average Weekday Hourly Traffic	Sat	Sun	Average Week Hourly Traffic	Average Week Profile
			17 Sep 25							
12:00 AM			22			22			22	
01:00 AM			22			22			22	
02:00 AM			26			26			26	
03:00 AM			50			50			50	
04:00 AM			92			92			92	
05:00 AM			257			257			257	
06:00 AM			479			479			479	
07:00 AM			**802**			**802**			**802**	
08:00 AM			648			648			648	
09:00 AM			477			477			477	
10:00 AM			472			472			472	
11:00 AM			492			492			492	
12:00 PM			456			456			456	
01:00 PM			519			519			519	
02:00 PM			582			582			582	
03:00 PM			576			576			576	
04:00 PM			590			590			590	
05:00 PM			**634**			**634**			**634**	
06:00 PM			466			466			466	
07:00 PM			254			254			254	
08:00 PM			229			229			229	
09:00 PM			138			138			138	
10:00 PM			91			91			91	
11:00 PM			56			56			56	
Day Total			8430			8430			8430	
% Weekday Average			100%							
% Week Average			100%			100%				
AM Peak Volume			7:00 AM 802			7:00 AM 802			7:00 AM 802	
PM Peak Volume			5:00 PM 634			5:00 PM 634			5:00 PM 634	

Comments:

Report generated on 9/30/2025 3:52 PM

SOURCE: Quality Counts, LLC (http://www.qualitycounts.net)

TRUE DATA TO IMPROVE MOBILITY

Type of report: Midblock Count - Volume Data

LOCATION: CR 252 N of SH 29 **QC JOB #:** 171787252

SPECIFIC LOCATION: **DIRECTION:** NB

CITY/STATE: Bertram, TX **DATE:** Sep 17 2025 - Sep 17 2025

Start Time	Mon	Tue	Wed 17 Sep 25	Thu	Fri	Average Weekday Hourly Traffic	Sat	Sun	Average Week Hourly Traffic	Average Week Profile
12:00 AM			3			3			3	
01:00 AM			0			0			0	
02:00 AM			0			0			0	
03:00 AM			1			1			1	
04:00 AM			4			4			4	
05:00 AM			**25**			**25**			**25**	
06:00 AM			15			15			15	
07:00 AM			14			14			14	
08:00 AM			6			6			6	
09:00 AM			14			14			14	
10:00 AM			10			10			10	
11:00 AM			14			14			14	
12:00 PM			23			23			23	
01:00 PM			18			18			18	
02:00 PM			21			21			21	
03:00 PM			28			28			28	
04:00 PM			41			41			41	
05:00 PM			**53**			**53**			**53**	
06:00 PM			28			28			28	
07:00 PM			23			23			23	
08:00 PM			14			14			14	
09:00 PM			9			9			9	
10:00 PM			6			6			6	
11:00 PM			2			2			2	
Day Total			372			372			372	
% Weekday Average			100%							
% Week Average			100%			100%				
AM Peak Volume			5:00 AM 25			5:00 AM 25			5:00 AM 25	
PM Peak Volume			5:00 PM 53			5:00 PM 53			5:00 PM 53	

Comments:

Report generated on 9/30/2025 3:52 PM

SOURCE: Quality Counts, LLC (http://www.qualitycounts.net)

TRUE DATA TO IMPROVE MOBILITY

Type of report: Midblock Count - Volume Data

LOCATION: CR 252 N of SH 29 **QC JOB #:** 171787252

SPECIFIC LOCATION: **DIRECTION:** NB, SB

CITY/STATE: Bertram, TX **DATE:** Sep 17 2025 - Sep 17 2025

Start Time	Mon	Tue	Wed 17 Sep 25	Thu	Fri	Average Weekday Hourly Traffic	Sat	Sun	Average Week Hourly Traffic	Average Week Profile
12:00 AM			3			3			3	
01:00 AM			0			0			0	
02:00 AM			0			0			0	
03:00 AM			2			2			2	
04:00 AM			10			10			10	
05:00 AM			49			49			49	
06:00 AM			58			58			58	
07:00 AM			**61**			**61**			**61**	
08:00 AM			21			21			21	
09:00 AM			32			32			32	
10:00 AM			27			27			27	
11:00 AM			40			40			40	
12:00 PM			41			41			41	
01:00 PM			36			36			36	
02:00 PM			38			38			38	
03:00 PM			50			50			50	
04:00 PM			63			63			63	
05:00 PM			**91**			**91**			**91**	
06:00 PM			62			62			62	
07:00 PM			35			35			35	
08:00 PM			24			24			24	
09:00 PM			16			16			16	
10:00 PM			8			8			8	
11:00 PM			5			5			5	
Day Total			772			772			772	
% Weekday Average			100%							
% Week Average			100%			100%				
AM Peak Volume			7:00 AM 61			7:00 AM 61			7:00 AM 61	
PM Peak Volume			5:00 PM 91			5:00 PM 91			5:00 PM 91	

Comments:

Report generated on 9/30/2025 3:52 PM

SOURCE: Quality Counts, LLC (http://www.qualitycounts.net)

TRUE DATA TO IMPROVE MOBILITY

Type of report: Midblock Count - Volume Data

LOCATION: CR 252 N of SH 29 **QC JOB #:** 171787252

SPECIFIC LOCATION: **DIRECTION:** SB

CITY/STATE: Bertram, TX **DATE:** Sep 17 2025 - Sep 17 2025

Start Time	Mon	Tue	Wed 17 Sep 25	Thu	Fri	Average Weekday Hourly Traffic	Sat	Sun	Average Week Hourly Traffic	Average Week Profile
12:00 AM			0			0			0	
01:00 AM			0			0			0	
02:00 AM			0			0			0	
03:00 AM			1			1			1	
04:00 AM			6			6			6	
05:00 AM			24			24			24	
06:00 AM			43			43			43	
07:00 AM			**47**			**47**			**47**	
08:00 AM			15			15			15	
09:00 AM			18			18			18	
10:00 AM			17			17			17	
11:00 AM			26			26			26	
12:00 PM			18			18			18	
01:00 PM			18			18			18	
02:00 PM			17			17			17	
03:00 PM			22			22			22	
04:00 PM			22			22			22	
05:00 PM			**38**			**38**			**38**	
06:00 PM			34			34			34	
07:00 PM			12			12			12	
08:00 PM			10			10			10	
09:00 PM			7			7			7	
10:00 PM			2			2			2	
11:00 PM			3			3			3	
Day Total			400			400			400	
% Weekday Average			100%							
% Week Average			100%			100%				
AM Peak Volume			7:00 AM 47			7:00 AM 47			7:00 AM 47	
PM Peak Volume			5:00 PM 38			5:00 PM 38			5:00 PM 38	

Comments:

Report generated on 9/30/2025 3:52 PM

SOURCE: Quality Counts, LLC (http://www.qualitycounts.net)

TRUE DATA TO IMPROVE MOBILITY

Type of report: Midblock Count - Volume Data

LOCATION: SH 29 E of CR 252 **QC JOB #:** 171787253

SPECIFIC LOCATION: **DIRECTION:** EB

CITY/STATE: Bertram, TX **DATE:** Sep 17 2025 - Sep 17 2025

Start Time	Mon	Tue	Wed	Thu	Fri	Average Weekday Hourly Traffic	Sat	Sun	Average Week Hourly Traffic	Average Week Profile
			17 Sep 25							
12:00 AM			25			25			25	
01:00 AM			17			17			17	
02:00 AM			20			20			20	
03:00 AM			29			29			29	
04:00 AM			84			84			84	
05:00 AM			267			267			267	
06:00 AM			501			501			501	
07:00 AM			**553**			**553**			**553**	
08:00 AM			496			496			496	
09:00 AM			517			517			517	
10:00 AM			441			441			441	
11:00 AM			460			460			460	
12:00 PM			474			474			474	
01:00 PM			483			483			483	
02:00 PM			550			550			550	
03:00 PM			593			593			593	
04:00 PM			**673**			**673**			**673**	
05:00 PM			626			626			626	
06:00 PM			454			454			454	
07:00 PM			307			307			307	
08:00 PM			239			239			239	
09:00 PM			105			105			105	
10:00 PM			68			68			68	
11:00 PM			46			46			46	
Day Total			8028			8028			8028	
% Weekday Average			100%							
% Week Average			100%			100%				
AM Peak Volume			7:00 AM 553			7:00 AM 553			7:00 AM 553	
PM Peak Volume			4:00 PM 673			4:00 PM 673			4:00 PM 673	

Comments:

Report generated on 9/30/2025 3:52 PM

SOURCE: Quality Counts, LLC (http://www.qualitycounts.net)

TRUE DATA TO IMPROVE MOBILITY

Type of report: Midblock Count - Volume Data

LOCATION: SH 29 E of CR 252 **QC JOB #:** 171787253

SPECIFIC LOCATION: **DIRECTION:** EB, WB

CITY/STATE: Bertram, TX **DATE:** Sep 17 2025 - Sep 17 2025

Start Time	Mon	Tue	Wed 17 Sep 25	Thu	Fri	Average Weekday Hourly Traffic	Sat	Sun	Average Week Hourly Traffic	Average Week Profile
12:00 AM			53			53			53	
01:00 AM			42			42			42	
02:00 AM			44			44			44	
03:00 AM			76			76			76	
04:00 AM			178			178			178	
05:00 AM			537			537			537	
06:00 AM			947			947			947	
07:00 AM			**1233**			**1233**			**1233**	
08:00 AM			1079			1079			1079	
09:00 AM			988			988			988	
10:00 AM			891			891			891	
11:00 AM			936			936			936	
12:00 PM			903			903			903	
01:00 PM			1005			1005			1005	
02:00 PM			1083			1083			1083	
03:00 PM			1192			1192			1192	
04:00 PM			1265			1265			1265	
05:00 PM			**1266**			**1266**			**1266**	
06:00 PM			902			902			902	
07:00 PM			569			569			569	
08:00 PM			480			480			480	
09:00 PM			239			239			239	
10:00 PM			161			161			161	
11:00 PM			102			102			102	
Day Total			16171			16171			16171	
% Weekday Average			100%							
% Week Average			100%			100%				
AM Peak Volume			7:00 AM 1233			7:00 AM 1233			7:00 AM 1233	
PM Peak Volume			5:00 PM 1266			5:00 PM 1266			5:00 PM 1266	

Comments:

Report generated on 9/30/2025 3:53 PM

SOURCE: Quality Counts, LLC (http://www.qualitycounts.net)

TRUE DATA TO IMPROVE MOBILITY

Type of report: Midblock Count - Volume Data

LOCATION: SH 29 E of CR 252 **QC JOB #:** 171787253

SPECIFIC LOCATION: **DIRECTION:** WB

CITY/STATE: Bertram, TX **DATE:** Sep 17 2025 - Sep 17 2025

Start Time	Mon	Tue	Wed	Thu	Fri	Average Weekday Hourly Traffic	Sat	Sun	Average Week Hourly Traffic	Average Week Profile
			17 Sep 25							
12:00 AM			28			28			28	
01:00 AM			25			25			25	
02:00 AM			24			24			24	
03:00 AM			47			47			47	
04:00 AM			94			94			94	
05:00 AM			270			270			270	
06:00 AM			446			446			446	
07:00 AM			**680**			**680**			**680**	
08:00 AM			583			583			583	
09:00 AM			471			471			471	
10:00 AM			450			450			450	
11:00 AM			476			476			476	
12:00 PM			429			429			429	
01:00 PM			522			522			522	
02:00 PM			533			533			533	
03:00 PM			599			599			599	
04:00 PM			592			592			592	
05:00 PM			**640**			**640**			**640**	
06:00 PM			448			448			448	
07:00 PM			262			262			262	
08:00 PM			241			241			241	
09:00 PM			134			134			134	
10:00 PM			93			93			93	
11:00 PM			56			56			56	
Day Total			8143			8143			8143	
% Weekday Average			100%							
% Week Average			100%			100%				
AM Peak Volume			7:00 AM 680			7:00 AM 680			7:00 AM 680	
PM Peak Volume			5:00 PM 640			5:00 PM 640			5:00 PM 640	

Comments:

Report generated on 9/30/2025 3:52 PM

SOURCE: Quality Counts, LLC (http://www.qualitycounts.net)

TRUE DATA TO IMPROVE MOBILITY

Type of report: Midblock Count - Volume Data

LOCATION: SH 29 W of CR 252 **QC JOB #:** 171787254

SPECIFIC LOCATION: **DIRECTION:** EB

CITY/STATE: Bertram, TX **DATE:** Sep 17 2025 - Sep 17 2025

Start Time	Mon	Tue	Wed	Thu	Fri	Average Weekday Hourly Traffic	Sat	Sun	Average Week Hourly Traffic	Average Week Profile
			17 Sep 25							
12:00 AM			25			25			25	
01:00 AM			17			17			17	
02:00 AM			20			20			20	
03:00 AM			30			30			30	
04:00 AM			84			84			84	
05:00 AM			257			257			257	
06:00 AM			477			477			477	
07:00 AM			**535**			**535**			**535**	
08:00 AM			489			489			489	
09:00 AM			506			506			506	
10:00 AM			436			436			436	
11:00 AM			446			446			446	
12:00 PM			464			464			464	
01:00 PM			478			478			478	
02:00 PM			551			551			551	
03:00 PM			590			590			590	
04:00 PM			**673**			**673**			**673**	
05:00 PM			611			611			611	
06:00 PM			436			436			436	
07:00 PM			304			304			304	
08:00 PM			237			237			237	
09:00 PM			104			104			104	
10:00 PM			68			68			68	
11:00 PM			45			45			45	
Day Total			7883			7883			7883	
% Weekday Average			100%							
% Week Average			100%			100%				
AM Peak Volume			7:00 AM 535			7:00 AM 535			7:00 AM 535	
PM Peak Volume			4:00 PM 673			4:00 PM 673			4:00 PM 673	

Comments:

Report generated on 9/30/2025 3:53 PM

SOURCE: Quality Counts, LLC (http://www.qualitycounts.net)

TRUE DATA TO IMPROVE MOBILITY

Type of report: Midblock Count - Volume Data

LOCATION: SH 29 W of CR 252 **QC JOB #:** 171787254

SPECIFIC LOCATION: **DIRECTION:** EB, WB

CITY/STATE: Bertram, TX **DATE:** Sep 17 2025 - Sep 17 2025

Start Time	Mon	Tue	Wed	Thu	Fri	Average Weekday Hourly Traffic	Sat	Sun	Average Week Hourly Traffic	Average Week Profile
			17 Sep 25							
12:00 AM			50			50			50	
01:00 AM			42			42			42	
02:00 AM			44			44			44	
03:00 AM			78			78			78	
04:00 AM			180			180			180	
05:00 AM			516			516			516	
06:00 AM			927			927			927	
07:00 AM			**1230**			**1230**			**1230**	
08:00 AM			1074			1074			1074	
09:00 AM			970			970			970	
10:00 AM			888			888			888	
11:00 AM			920			920			920	
12:00 PM			878			878			878	
01:00 PM			995			995			995	
02:00 PM			1081			1081			1081	
03:00 PM			1180			1180			1180	
04:00 PM			**1246**			**1246**			**1246**	
05:00 PM			1221			1221			1221	
06:00 PM			872			872			872	
07:00 PM			552			552			552	
08:00 PM			472			472			472	
09:00 PM			235			235			235	
10:00 PM			157			157			157	
11:00 PM			101			101			101	
Day Total			15909			15909			15909	
% Weekday Average			100%							
% Week Average			100%			100%				
AM Peak Volume			7:00 AM 1230			7:00 AM 1230			7:00 AM 1230	
PM Peak Volume			4:00 PM 1246			4:00 PM 1246			4:00 PM 1246	

Comments:

Report generated on 9/30/2025 3:53 PM

SOURCE: Quality Counts, LLC (http://www.qualitycounts.net)

TRUE DATA TO IMPROVE MOBILITY

Type of report: Midblock Count - Volume Data

LOCATION: SH 29 W of CR 252 **QC JOB #:** 171787254

SPECIFIC LOCATION: **DIRECTION:** WB

CITY/STATE: Bertram, TX **DATE:** Sep 17 2025 - Sep 17 2025

Start Time	Mon	Tue	Wed	Thu	Fri	Average Weekday Hourly Traffic	Sat	Sun	Average Week Hourly Traffic	Average Week Profile
			17 Sep 25							
12:00 AM			25			25			25	
01:00 AM			25			25			25	
02:00 AM			24			24			24	
03:00 AM			48			48			48	
04:00 AM			96			96			96	
05:00 AM			259			259			259	
06:00 AM			450			450			450	
07:00 AM			**695**			**695**			**695**	
08:00 AM			585			585			585	
09:00 AM			464			464			464	
10:00 AM			452			452			452	
11:00 AM			474			474			474	
12:00 PM			414			414			414	
01:00 PM			517			517			517	
02:00 PM			530			530			530	
03:00 PM			590			590			590	
04:00 PM			573			573			573	
05:00 PM			**610**			**610**			**610**	
06:00 PM			436			436			436	
07:00 PM			248			248			248	
08:00 PM			235			235			235	
09:00 PM			131			131			131	
10:00 PM			89			89			89	
11:00 PM			56			56			56	
Day Total			8026			8026			8026	
% Weekday Average			100%							
% Week Average			100%			100%				
AM Peak Volume			7:00 AM 695			7:00 AM 695			7:00 AM 695	
PM Peak Volume			5:00 PM 610			5:00 PM 610			5:00 PM 610	

Comments:

Report generated on 9/30/2025 3:53 PM

SOURCE: Quality Counts, LLC (http://www.qualitycounts.net)

TRUE DATA TO IMPROVE MOBILITY

Type of report: Midblock Count - Volume Data

LOCATION: Ellis Ct W of CR 330 **QC JOB #:** 171787255

SPECIFIC LOCATION: **DIRECTION:** EB

CITY/STATE: Burnet, TX **DATE:** Sep 17 2025 - Sep 17 2025

Start Time	Mon	Tue	Wed 17 Sep 25	Thu	Fri	Average Weekday Hourly Traffic	Sat	Sun	Average Week Hourly Traffic	Average Week Profile
12:00 AM			1			1			1	
01:00 AM			0			0			0	
02:00 AM			0			0			0	
03:00 AM			0			0			0	
04:00 AM			0			0			0	
05:00 AM			4			4			4	
06:00 AM			**10**			**10**			**10**	
07:00 AM			6			6			6	
08:00 AM			1			1			1	
09:00 AM			3			3			3	
10:00 AM			5			5			5	
11:00 AM			7			7			7	
12:00 PM			5			5			5	
01:00 PM			5			5			5	
02:00 PM			3			3			3	
03:00 PM			3			3			3	
04:00 PM			8			8			8	
05:00 PM			8			8			8	
06:00 PM			**9**			**9**			**9**	
07:00 PM			2			2			2	
08:00 PM			1			1			1	
09:00 PM			1			1			1	
10:00 PM			3			3			3	
11:00 PM			0			0			0	
Day Total			85			85			85	
% Weekday Average			100%							
% Week Average			100%			100%				
AM Peak Volume			6:00 AM 10			6:00 AM 10			6:00 AM 10	
PM Peak Volume			6:00 PM 9			6:00 PM 9			6:00 PM 9	

Comments:

Report generated on 9/30/2025 3:53 PM

SOURCE: Quality Counts, LLC (http://www.qualitycounts.net)

TRUE DATA TO IMPROVE MOBILITY

Type of report: Midblock Count - Volume Data

LOCATION: Ellis Ct W of CR 330 **QC JOB #:** 171787255

SPECIFIC LOCATION: **DIRECTION:** EB, WB

CITY/STATE: Burnet, TX **DATE:** Sep 17 2025 - Sep 17 2025

Start Time	Mon	Tue	Wed 17 Sep 25	Thu	Fri	Average Weekday Hourly Traffic	Sat	Sun	Average Week Hourly Traffic	Average Week Profile
12:00 AM			1			1			1	
01:00 AM			0			0			0	
02:00 AM			0			0			0	
03:00 AM			0			0			0	
04:00 AM			1			1			1	
05:00 AM			5			5			5	
06:00 AM			10			10			10	
07:00 AM			7			7			7	
08:00 AM			6			6			6	
09:00 AM			4			4			4	
10:00 AM			5			5			5	
11:00 AM			**14**			**14**			**14**	
12:00 PM			10			10			10	
01:00 PM			8			8			8	
02:00 PM			7			7			7	
03:00 PM			9			9			9	
04:00 PM			13			13			13	
05:00 PM			19			19			19	
06:00 PM			**21**			**21**			**21**	
07:00 PM			10			10			10	
08:00 PM			8			8			8	
09:00 PM			2			2			2	
10:00 PM			5			5			5	
11:00 PM			0			0			0	
Day Total			165			165			165	
% Weekday Average			100%							
% Week Average			100%			100%				
AM Peak Volume			11:00 AM 14			11:00 AM 14			11:00 AM 14	
PM Peak Volume			6:00 PM 21			6:00 PM 21			6:00 PM 21	

Comments:

Report generated on 9/30/2025 3:53 PM

SOURCE: Quality Counts, LLC (http://www.qualitycounts.net)

TRUE DATA TO IMPROVE MOBILITY

Type of report: Midblock Count - Volume Data

LOCATION: Ellis Ct W of CR 330 **QC JOB #:** 171787255

SPECIFIC LOCATION: **DIRECTION:** WB

CITY/STATE: Burnet, TX **DATE:** Sep 17 2025 - Sep 17 2025

Start Time	Mon	Tue	Wed 17 Sep 25	Thu	Fri	Average Weekday Hourly Traffic	Sat	Sun	Average Week Hourly Traffic	Average Week Profile
12:00 AM			0			0			0	
01:00 AM			0			0			0	
02:00 AM			0			0			0	
03:00 AM			0			0			0	
04:00 AM			1			1			1	
05:00 AM			1			1			1	
06:00 AM			0			0			0	
07:00 AM			1			1			1	
08:00 AM			5			5			5	
09:00 AM			1			1			1	
10:00 AM			0			0			0	
11:00 AM			**7**			**7**			**7**	
12:00 PM			5			5			5	
01:00 PM			3			3			3	
02:00 PM			4			4			4	
03:00 PM			6			6			6	
04:00 PM			5			5			5	
05:00 PM			11			11			11	
06:00 PM			**12**			**12**			**12**	
07:00 PM			8			8			8	
08:00 PM			7			7			7	
09:00 PM			1			1			1	
10:00 PM			2			2			2	
11:00 PM			0			0			0	
Day Total			80			80			80	
% Weekday Average			100%							
% Week Average			100%			100%				
AM Peak Volume			11:00 AM 7			11:00 AM 7			11:00 AM 7	
PM Peak Volume			6:00 PM 12			6:00 PM 12			6:00 PM 12	

Comments:

Report generated on 9/30/2025 3:53 PM

SOURCE: Quality Counts, LLC (http://www.qualitycounts.net)

TRUE DATA TO IMPROVE MOBILITY

Type of report: Midblock Count - Volume Data

LOCATION: W SH 29 E of CR 333 **QC JOB #:** 171787256

SPECIFIC LOCATION: **DIRECTION:** EB

CITY/STATE: Burnet, TX **DATE:** Sep 17 2025 - Sep 17 2025

Start Time	Mon	Tue	Wed 17 Sep 25	Thu	Fri	Average Weekday Hourly Traffic	Sat	Sun	Average Week Hourly Traffic	Average Week Profile
12:00 AM			26			26			26	
01:00 AM			26			26			26	
02:00 AM			24			24			24	
03:00 AM			26			26			26	
04:00 AM			91			91			91	
05:00 AM			275			275			275	
06:00 AM			476			476			476	
07:00 AM			**528**			**528**			**528**	
08:00 AM			503			503			503	
09:00 AM			474			474			474	
10:00 AM			439			439			439	
11:00 AM			449			449			449	
12:00 PM			477			477			477	
01:00 PM			499			499			499	
02:00 PM			588			588			588	
03:00 PM			647			647			647	
04:00 PM			**732**			**732**			**732**	
05:00 PM			706			706			706	
06:00 PM			454			454			454	
07:00 PM			332			332			332	
08:00 PM			294			294			294	
09:00 PM			112			112			112	
10:00 PM			86			86			86	
11:00 PM			62			62			62	
Day Total			8326			8326			8326	
% Weekday Average			100%							
% Week Average			100%			100%				
AM Peak Volume			7:00 AM 528			7:00 AM 528			7:00 AM 528	
PM Peak Volume			4:00 PM 732			4:00 PM 732			4:00 PM 732	

Comments:

Report generated on 9/30/2025 3:53 PM

SOURCE: Quality Counts, LLC (http://www.qualitycounts.net)

TRUE DATA TO IMPROVE MOBILITY

Type of report: Midblock Count - Volume Data

LOCATION: W SH 29 E of CR 333 **QC JOB #:** 171787256

SPECIFIC LOCATION: **DIRECTION:** EB, WB

CITY/STATE: Burnet, TX **DATE:** Sep 17 2025 - Sep 17 2025

Start Time	Mon	Tue	Wed 17 Sep 25	Thu	Fri	Average Weekday Hourly Traffic	Sat	Sun	Average Week Hourly Traffic	Average Week Profile
12:00 AM			52			52			52	
01:00 AM			49			49			49	
02:00 AM			47			47			47	
03:00 AM			75			75			75	
04:00 AM			176			176			176	
05:00 AM			534			534			534	
06:00 AM			943			943			943	
07:00 AM			**1340**			**1340**			**1340**	
08:00 AM			1153			1153			1153	
09:00 AM			959			959			959	
10:00 AM			920			920			920	
11:00 AM			951			951			951	
12:00 PM			935			935			935	
01:00 PM			1025			1025			1025	
02:00 PM			1166			1166			1166	
03:00 PM			1231			1231			1231	
04:00 PM			1318			1318			1318	
05:00 PM			**1343**			**1343**			**1343**	
06:00 PM			925			925			925	
07:00 PM			587			587			587	
08:00 PM			529			529			529	
09:00 PM			244			244			244	
10:00 PM			180			180			180	
11:00 PM			118			118			118	
Day Total			16800			16800			16800	
% Weekday Average			100%							
% Week Average			100%			100%				
AM Peak Volume			7:00 AM 1340			7:00 AM 1340			7:00 AM 1340	
PM Peak Volume			5:00 PM 1343			5:00 PM 1343			5:00 PM 1343	

Comments:

Report generated on 9/30/2025 3:53 PM

SOURCE: Quality Counts, LLC (http://www.qualitycounts.net)

TRUE DATA TO IMPROVE MOBILITY

Type of report: Midblock Count - Volume Data

LOCATION: W SH 29 E of CR 333 **QC JOB #:** 171787256

SPECIFIC LOCATION: **DIRECTION:** WB

CITY/STATE: Burnet, TX **DATE:** Sep 17 2025 - Sep 17 2025

Start Time	Mon	Tue	Wed	Thu	Fri	Average Weekday Hourly Traffic	Sat	Sun	Average Week Hourly Traffic	Average Week Profile
			17 Sep 25							
12:00 AM			26			26			26	
01:00 AM			23			23			23	
02:00 AM			23			23			23	
03:00 AM			49			49			49	
04:00 AM			85			85			85	
05:00 AM			259			259			259	
06:00 AM			467			467			467	
07:00 AM			**812**			**812**			**812**	
08:00 AM			650			650			650	
09:00 AM			485			485			485	
10:00 AM			481			481			481	
11:00 AM			502			502			502	
12:00 PM			458			458			458	
01:00 PM			526			526			526	
02:00 PM			578			578			578	
03:00 PM			584			584			584	
04:00 PM			586			586			586	
05:00 PM			**637**			**637**			**637**	
06:00 PM			471			471			471	
07:00 PM			255			255			255	
08:00 PM			235			235			235	
09:00 PM			132			132			132	
10:00 PM			94			94			94	
11:00 PM			56			56			56	
Day Total			8474			8474			8474	
% Weekday Average			100%							
% Week Average			100%			100%				
AM Peak Volume			7:00 AM 812			7:00 AM 812			7:00 AM 812	
PM Peak Volume			5:00 PM 637			5:00 PM 637			5:00 PM 637	

Comments:

Report generated on 9/30/2025 3:53 PM

SOURCE: Quality Counts, LLC (http://www.qualitycounts.net)

TRUE DATA TO IMPROVE MOBILITY

Type of report: Midblock Count - Volume Data

LOCATION: W FM 243 N of CR 336 **QC JOB #:** 171787257

SPECIFIC LOCATION: **DIRECTION:** NB

CITY/STATE: Burnet, TX **DATE:** Sep 17 2025 - Sep 17 2025

Start Time	Mon	Tue	Wed	Thu	Fri	Average Weekday Hourly Traffic	Sat	Sun	Average Week Hourly Traffic	Average Week Profile
			17 Sep 25							
12:00 AM			2			2			2	
01:00 AM			0			0			0	
02:00 AM			0			0			0	
03:00 AM			1			1			1	
04:00 AM			1			1			1	
05:00 AM			13			13			13	
06:00 AM			40			40			40	
07:00 AM			**43**			**43**			**43**	
08:00 AM			39			39			39	
09:00 AM			37			37			37	
10:00 AM			27			27			27	
11:00 AM			25			25			25	
12:00 PM			21			21			21	
01:00 PM			29			29			29	
02:00 PM			**35**			**35**			**35**	
03:00 PM			23			23			23	
04:00 PM			34			34			34	
05:00 PM			29			29			29	
06:00 PM			26			26			26	
07:00 PM			15			15			15	
08:00 PM			8			8			8	
09:00 PM			5			5			5	
10:00 PM			1			1			1	
11:00 PM			0			0			0	
Day Total			454			454			454	
% Weekday Average			100%							
% Week Average			100%			100%				
AM Peak Volume			7:00 AM 43			7:00 AM 43			7:00 AM 43	
PM Peak Volume			2:00 PM 35			2:00 PM 35			2:00 PM 35	

Comments:

Report generated on 9/30/2025 3:53 PM

SOURCE: Quality Counts, LLC (http://www.qualitycounts.net)

TRUE DATA TO IMPROVE MOBILITY

Type of report: Midblock Count - Volume Data

LOCATION: W FM 243 N of CR 336 **QC JOB #:** 171787257

SPECIFIC LOCATION: **DIRECTION:** NB, SB

CITY/STATE: Burnet, TX **DATE:** Sep 17 2025 - Sep 17 2025

Start Time	Mon	Tue	Wed 17 Sep 25	Thu	Fri	Average Weekday Hourly Traffic	Sat	Sun	Average Week Hourly Traffic	Average Week Profile
12:00 AM			6			6			6	
01:00 AM			0			0			0	
02:00 AM			1			1			1	
03:00 AM			1			1			1	
04:00 AM			1			1			1	
05:00 AM			16			16			16	
06:00 AM			49			49			49	
07:00 AM			67			67			67	
08:00 AM			70			70			70	
09:00 AM			**72**			**72**			**72**	
10:00 AM			52			52			52	
11:00 AM			63			63			63	
12:00 PM			50			50			50	
01:00 PM			57			57			57	
02:00 PM			68			68			68	
03:00 PM			53			53			53	
04:00 PM			**91**			**91**			**91**	
05:00 PM			79			79			79	
06:00 PM			57			57			57	
07:00 PM			34			34			34	
08:00 PM			29			29			29	
09:00 PM			12			12			12	
10:00 PM			2			2			2	
11:00 PM			2			2			2	
Day Total			932			932			932	
% Weekday Average			100%							
% Week Average			100%			100%				
AM Peak Volume			9:00 AM 72			9:00 AM 72			9:00 AM 72	
PM Peak Volume			4:00 PM 91			4:00 PM 91			4:00 PM 91	

Comments:

Report generated on 9/30/2025 3:53 PM

SOURCE: Quality Counts, LLC (http://www.qualitycounts.net)

TRUE DATA TO IMPROVE MOBILITY

Type of report: Midblock Count - Volume Data

LOCATION: W FM 243 N of CR 336 **QC JOB #:** 171787257

SPECIFIC LOCATION: **DIRECTION:** SB

CITY/STATE: Burnet, TX **DATE:** Sep 17 2025 - Sep 17 2025

Start Time	Mon	Tue	Wed 17 Sep 25	Thu	Fri	Average Weekday Hourly Traffic	Sat	Sun	Average Week Hourly Traffic	Average Week Profile
12:00 AM			4			4			4	
01:00 AM			0			0			0	
02:00 AM			1			1			1	
03:00 AM			0			0			0	
04:00 AM			0			0			0	
05:00 AM			3			3			3	
06:00 AM			9			9			9	
07:00 AM			24			24			24	
08:00 AM			31			31			31	
09:00 AM			35			35			35	
10:00 AM			25			25			25	
11:00 AM			**38**			**38**			**38**	
12:00 PM			29			29			29	
01:00 PM			28			28			28	
02:00 PM			33			33			33	
03:00 PM			30			30			30	
04:00 PM			**57**			**57**			**57**	
05:00 PM			50			50			50	
06:00 PM			31			31			31	
07:00 PM			19			19			19	
08:00 PM			21			21			21	
09:00 PM			7			7			7	
10:00 PM			1			1			1	
11:00 PM			2			2			2	
Day Total			478			478			478	
% Weekday Average			100%							
% Week Average			100%			100%				
AM Peak Volume			11:00 AM 38			11:00 AM 38			11:00 AM 38	
PM Peak Volume			4:00 PM 57			4:00 PM 57			4:00 PM 57	

Comments:

Report generated on 9/30/2025 3:53 PM

SOURCE: Quality Counts, LLC (http://www.qualitycounts.net)

TRUE DATA TO IMPROVE MOBILITY