5841 Corporate Way, Suite 102
West Palm Beach, FL 33407
P: (561)688-2904 | F: (561)688-2908
www.solutechenvironmental.com


# Phase I/II Environmental Site Assessment
## Former Church Property
## 3720 Okeechobee Road
## Fort Pierce, Florida

File No. 57201.00

**Prepared for and Certified to:**
**Janica and Daniel Jules**
**9101 Ducale Way, Apt 104**
**Palm Beach Gardens, FL 33418**

*"The undersigned declare we meet the definition of an environmental professional, as provided in the Final AAI Rule (40 CFR Part 312.10), and have performed all appropriate inquiries in general Conformance with the standards and practices set forth in the Final AAI Rule."*

**Prepared by:**
**Solutech, Inc.**
**5841 Corporate Way, Suite 102**
**West Palm Beach, FL 33407**

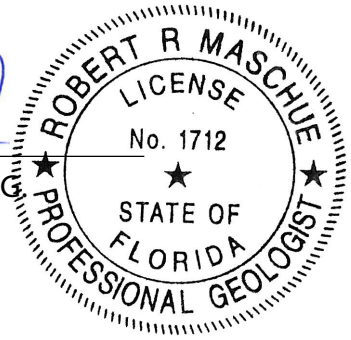


Robert R. Maschue, P.G.
FL License No. 1712

**October 8, 2021**

5841 Corporate Way, Suite 102
West Palm Beach, FL 33407
P: (561)688-2904 | F: (561)688-2908
www.solutechenvironmental.com

# CONTENTS

Section Page

Executive Summary ..... 1
1.0 INTRODUCTION ..... 8
1.1 PURPOSE ..... 8
1.2 METHODOLOGY USED AND EXCEPTIONS ..... 9
1.3 SOURCES OF INFORMATION ..... 10
1.4 USER SUPPLIED INFORMATION ..... 11

2.0 PROPERTY DESCRIPTION ..... 12
2.1 SITE AND VICINITY CHARACTERISTICS ..... 12
2.2 GEOLOGY AND PHYSIOGRAPHY ..... 13

3.0 HISTORICAL RECORDS REVIEW ..... 15
3.1 CITY DIRECTORIES ..... 16
3.2 AERIAL PHOTOGRAPHS ..... 16
3.3 FIRE INSURANCE MAPS ..... 18
3.4 TOPOGRAPHIC MAPS ..... 18
3.5 TITLE SEARCH REPORT ..... 18
3.6 ENVIRONMENTAL LIEN SEARCH ..... 19
3.7 PRIOR REPORTS ..... 19
3.8 INTERVIEWS ..... 19

4.0 STANDARD ENVIRONMENTAL RECORD SOURCES, FEDERAL, STATE, AND LOCAL ..... 20
4.1 AGENCY CONTACTS ..... 25
4.2 PHASE II SOIL/GROUNDWATER TESTING ..... 26

5.0 SITE INSPECTION ..... 29
5.1 HAZARDOUS MATERIALS AND WASTES ..... 29
5.2 STORAGE TANKS ..... 29
5.3 SOLID WASTE DISPOSAL ..... 29
5.4 UTILITIES ..... 30
5.4.1 PCB-Containing Equipment ..... 30
5.4.2 Wastewater Treatment ..... 30
5.4.3 Pits, Ponds and Lagoons ..... 31
5.4.4 Wells ..... 31
5.5 AIR EMISSIONS ..... 31
5.6 DRY CLEANING OPERATIONS ..... 31
5.7 VAPOR INTRUSION ..... 31

5841 Corporate Way, Suite 102
West Palm Beach, FL 33407
P: (561)688-2904 | F: (561)688-2908
www.solutechenvironmental.com

## CONTENTS
(Continued)

Section Page

6.0 NON-SCOPE CONSIDERATIONS ..... 33
6.1 ASBESTOS CONTAINING MATERIALS ..... 34
6.2 LEAD BASED PAINT ..... 34
6.3 RADON ..... 35
6.4 WETLANDS ..... 35

7.0 CONCLUSIONS AND RECOMMENDATIONS ..... 36

8.0 LIMITATIONS ..... 42
REFERENCES CITED

Figures Tab:

1. Site Location Map
2. Site Area Sketch
3 USGS Topographic Maps

Appendices:

A Color Photographs
B Historic Property Data and Aerial Photographs
C Environmental Database Report
D Soil and Groundwater Laboratory Report
E Asbestos Demolition Survey (ARS 2021)
F Resumes and User Questionnaire

## Executive Summary

Ms. Janica Jules retained Solutech, Inc. (Solutech) to conduct a Phase I/II Environmental Site Assessment (ESA) of the former church property at 3720 Okeechobee Road, Fort Pierce (Saint Lucie County), Florida ("the subject property"). The primary objective of the Phase I/II ESA was to provide an independent, professional opinion regarding *recognized environmental conditions* (RECs)*, historical recognized environmental conditions* (HRECs), *controlled recognized environmental conditions* (CRECs), and *business environmental risks* (BERs) that may be associated with the subject property. The scope of work was conducted under an *Agreement for Environmental Services* between Janica and Daniel Jules and Solutech, which includes the terms and conditions under which the work was performed. The Phase I ESA site walk-through and an AHERA-certified Asbestos Demolition Survey (Appendix E) took place August 17, 2021. Phase II soil and groundwater testing took place September 20, 2021.

Solutech conducted the Phase I/II ESA according to 40 CFR Part 312 *Standards and Practices for All Appropriate Inquiries* (AAI) and the scope and limitations of American Society for Testing and Materials (ASTM) E1527-13, *Standard Practice for Environmental Site Assessments: Phase I Environmental Site Assessment Process;* and ASTM E1903-19 *Standard Practice for Environmental Site Assessments: Phase II Environmental Site Assessment Process.* Report Sections 1.2 and 8.0 outline exceptions, additions, and deletions from the protocol.

The subject property is approximately 1.75 miles east of Interstate 95 (Figures 1 and 2, Figures Tab), and comprised of the following four (4) contiguous parcels:

- Northwestern Parcel 2417-331-0003-000-4 Wooded 1.47 +/- acre parcel, with fill placement in 1980, 1992 and 2005/2006.

- Southwestern Parcel 2417-331-0005-000-8 Wooded 0.37 +/- acre parcel, formerly improved with a house demolished in 1998.

- Central Parcel 2417-331-0004-000-1 Unimproved partially wooded 0.60 +/- acre parcel.

- Eastern Parcel 2417-331-0002-000-7 Partially wooded 1.06 +/- acre parcel, improved with a single-story CMU building containing 2,097 +/- square feet under roof, originally constructed in 1958. Past tenants include a restaurant (circa 1964), food store (circa 1969 to 1992) and a church since 2000. The building is on septic and was connected to a potable well system until recent connection to the municipal water system.

Prior to 1958, the site area was Florida flatwoods and low-density rural/residential.

## Recognized Environmental Conditions (RECs)

Based on our August 17, 2021, site walk-through, historic data collection, and regulatory agency file review, the following *recognized environmental conditions* were found to be associated with the subject property:

- Fill placement occurred on the northwestern parcel during three separate events visible on the 1980, 1995 and 2005/2006 aerial photographs (Appendix B). The nature of the material appears to be mulch and vegetative debris, aggregate, concrete and construction demolition debris and drainage pipes. The fill material may affect construction of future building foundations.

- Mastec west of Totten Road had leaking petroleum underground storage tanks (UST's). Since Mastec is up gradient of the subject property, groundwater

contamination from the former leaking UST's could migrate onto the northwestern subject parcel.

- The Indian River Oil Company bulk petroleum distribution terminal has been adjacent east of the subject property since circa 1960. It originally operated as the Kicliter Oil Company and was the Indian River Oil Company by 1964. There has been documented petroleum contamination along the eastern fence line from existing and former bulk petroleum storage tanks, with approximately 8,000 tons of petroleum contaminated soil removed by ECT in 2008.

## Historical Recognized Environmental Conditions (HRECs)

An HREC as defined by ASTM E1527-13 is an environmental condition that in the past would have been identified as a REC, but has been adequately addressed by the regulatory agency having jurisdiction over the area, and therefore no longer represents a REC. There were no HREC's identified.

## Controlled Recognized Environmental Conditions (CRECs)

A CREC as defined by ASTM E1527-13, is a REC resulting from a past *release* of *hazardous substances* or *petroleum products* that has been allowed to remain in-place by the applicable regulatory agency, subject to the implementation of required controls (for example, property use restrictions, activity and use limitations, institutional controls, or engineering controls). Solutech did not identify any CREC's during this Phase I ESA.

## Business Environmental Risks (BERs)

A BER as defined by ASTM E1527-13 is a non-scope consideration that may present a material environmental impact on the business associated with the current or planned use of the subject property. The following BER's were identified:

- Lead based paint (LBP) was commonly used for corrosion protection in the 1960s, and in prime, intermediate, and finish coats well into the 1970s. Concern for LBP is primarily associated with residential structures. The United States Department of Housing and Urban Development (HUD) defines LBP as coatings that contain 0.5% lead by weight (approximately 5,000 parts per million). The risk of lead toxicity from LBP varies based on the condition of the painted surface and the year of its application. Based on the date of construction (circa 1958) there is a potential for LBP. Since the condition of the painted surfaces was good, no paint samples were collected.

  Beginning April 22, 2010, the Renovation, Repair, and Painting Rule (40 CFR Part 745) requires that if potential LBP is disturbed during renovation, repair, or painting (>2 square feet), contractors must be certified and follow specific work practices to minimize lead contamination. These practices must include but are not limited to containing the work area, minimizing dust generation, and thoroughly cleaning-up after work is completed.

- The building remains on septic, with a disconnected potable well system. During future redevelopment of the property, the septic system should be properly abandoned according to Saint Lucie County Department of Health (DOH) guidelines, and the potable well properly grouted according to South Florida Water Management District (SFWMD) abandonment procedures.

## Conclusions and Recommendations:

There were no HREC's or CREC's identified during performance of this Phase I/II ESA. Based on adjacent petroleum contaminated facilities including Mastec west of Totten Road and the Indian River Oil Company adjacent east, Phase II soil and groundwater testing was performed as part of this Phase I/II ESA.

Solutech personnel mobilized to the subject September 20, 2021, to perform three (3) *Geoprobe* borings to the ambient water table at the approximate locations shown on Figure 2 (Figures Tab). Generally, subsurface conditions consisted of grass and topsoil or limerock base from 6 to 12-inches, dark brown fine sand with silt to 3-feet, light brown fine sand to 4.5-feet; and a hardpan layer from 4.5 to 6-feet underlain by olive grey silty sand to the boring termination at 10-feet. The ambient water table was encountered at the top of the hardpan layer at 4.5-feet. Soil samples from 1 to 4-feet were field-screened with an Organic Vapor Analyzer (OVA) equipped with a flame ionization detector. No OVA readings were obtained from borings B-1 or B-3, and slight readings of 1 to 3.2 parts per million (ppm) were obtained at boring B-2 from the 2.5 to 3.5-foot sampling interval.

Soil samples were collected from the 2.5 to 3.5-foot interval at borings B-1 and B-2, placed in laboratory-supplied supplied containers, packed on ice, and shipped to SGS Labs under chain-of-custody. SGS was instructed to analyze the samples according to Environmental Protection Agency (EPA) Methods 8260 (BTEX + MTBE), 8270 (PAH) and TRPH-FLPRO. The sampling chain-of-custody and laboratory report are contained in Appendix D.

Trace concentrations of polynuclear aromatic hydrocarbons (PAH) were reported in the soil samples collected along the eastern fence line at concentrations less than their respective Florida Administrative Code (FAC) Chapter 62-777 Residential Soil Cleanup

Target Levels (SCTL) and leachability to groundwater criteria. Soil sampling results are summarized in Table 1.0:

**Table 1.0 Soil Analytical Results (in mg/kg)**

| Parameter | B-1 | B-2 | SCTL[1] | Leachability[2] |
|---|---|---|---|---|
| Benzo(a)anthracene | 3.5 **U** | 0.0038 | 1.3 | 0.8 |
| Benzo(a)pyrene | 3.5 **U** | 0.0059 | 0.1 | 8 |
| B(a)P-TEQ[4] | NA | 0.0095 | 0.1 | 8 |
| Benzo(b)fluoranthene | 3.5 **U** | 0.0088 | 1.3 | 2.4 |
| Benzo(g,h,i)perylene | 3.5 **U** | 0.0041 | 2,500 | 32,000 |
| Chrysene | 3.5 **U** | 0.0051 | 130 | 77 |
| Indeno(1,2,3-cd)pyrene | 3.5 **U** | 0.0049 | 1.3 | 6.6 |
| TRPH | 10.7 | 11.2 | 2,400 | 880 |

1. Florida Administrative Code (FAC) Chapter 62-777 Residential Soil Cleanup Target Level (SCTL)
2. FAC Chapter 62-777 Leachability to Groundwater Guidance Concentration
3. Refer to Appendix D for the B(a)P-TEQ: Benzo(a)pyrene Total Toxicity Equivalent Sheet
I – Detected above Method Detection Limit but less than Practical Quantitation Limit
NA – Not Applicable

Each boring was converted to temporary groundwater sampling points, with the collection interval placed from 3 to 8 feet below grade. Groundwater samples were collected from the temporary sample points with a low-flow peristaltic pump, placed in laboratory-supplied containers, packed on ice, and transported to SGS under chain-of-custody for analysis. SGS was instructed to analyze the groundwater samples according to EPA Methods 8260 (BETX + MTBE), 8270 (PAH), 6010 (Pb), 504 (EDB) and TRPH-FLPRO. The groundwater sampling chain-of-custody and laboratory report are attached. Method-listed parameters reported by SGS were below method detection limits (MDL), or between the MDL and Practical Quantitation Limit (PQL).

Soil and groundwater analytical results obtained during this Phase I/II ESA indicate minor soil impacts near boring B-2 by petroleum-derived organic compounds below their respective FAC Chapter 62-777 SCTL's, which require no further assessment or

remediation at this time. Groundwater analytical results show no onsite migration of volatile or semi-volatile organic compounds from Mastec west of Totten Road or Indian River Oil Company adjacent east, which indicates no existing vapor intrusion risk to the existing slab-on-grade former church structure. Based on the analytical results obtained during this Phase I/II ESA, no additional soil or groundwater sampling or vapor intrusion studies are recommended at this time.

## 1.0 INTRODUCTION

Ms. Janica Jules retained Solutech, Inc. (Solutech) to conduct a Phase I/II Environmental Site Assessment (ESA) of the former church property at 3720 Okeechobee Road, Fort Pierce (Saint Lucie County), Florida ("the subject property"). The scope of work was conducted under an *Agreement for Environmental Services* between Janica and Daniel Jules and Solutech, which includes the terms and conditions under which the work was performed.

## 1.1 PURPOSE

The primary objective of the Phase I ESA was to provide an independent, professional opinion regarding *recognized environmental conditions* (RECs)*, historical recognized environmental conditions* (HRECs), *controlled recognized environmental conditions* (CRECs), and *business environmental risks* (BERs) that may be associated with the subject property. According to ASTM Standard Practice E1527-13, Section 1.1.1, the term *recognized environmental condition* means "the presence or likely presence of any hazardous substances or petroleum products in, on, or at a property due to: (1) any release to the environment; (2) under conditions indicative of a release to the environment; or (3) under conditions that pose a material threat of a future release to the environment."

An HREC as defined by ASTM E1527-13 is an environmental condition that in the past would have been identified as a REC, but has been adequately addressed by the applicable regulatory agency having jurisdiction over the matter, and therefore no longer represents a REC. A CREC as defined by ASTM E1527-13, is a REC resulting from a past

*release* of *hazardous substances* or *petroleum products* that has been allowed to remain in-place by the applicable regulatory agency, subject to the implementation of required controls (for example, property use restrictions, activity and use limitations, institutional controls, or engineering controls). A BER as defined by ASTM E1527-13 is a non-scope consideration that may present a material environmental impact on the business associated with the current or planned use of the subject property.

## 1.2 METHODOLOGY USED AND EXCEPTIONS

The Phase I/II ESA was conducted in general conformance with 40 CFR Part 312 *Standards and Practices for All Appropriate Inquiries* (AAI) and the scope and limitations of American Society for Testing and Materials (ASTM) E1527-13, *Standard Practice for Environmental Site Assessments: Phase I Environmental Site Assessment Process;* and ASTM E1903-19 *Standard Practice for Environmental Site Assessments: Phase II Environmental Site Assessment Process,* and included the following general components:

- A walk-through assessment of the subject property.
- A review of pertinent records for evidence of present and historical use of the subject and adjacent properties.
- A review of available government regulatory agency database information for sites of potential environmental concern listed within ASTM recommended search distances from the subject property.
- Interviews with site personnel and local and State government officials.
- Performance of limited Phase II soil and groundwater sampling and analysis.
- Performance of an AHERA-certified asbestos demolition survey (Appendix E); and
- An evaluation of the information gathered and development of this report.

This Phase I/II ESA does not include sampling or analysis of air, vapor intrusion, vegetation, mold and mildew, radon, and lead in paint or drinking water. Although ASTM references a 50-year chain-of-title, this service was not performed during preparation of this document at the request of the Client. We will review any title work performed by others if requested by the Cient later, at an additional cost.

Mr. Jordan Stevenson, Solutech Staff Engineer, performed the initial site walk-through August 17, 2021, accompanied by Ms. Janica Jules. Photographs documenting representative property conditions were taken during the site walk-through (Appendix A). Phase II soil and groundwater testing took place September 20, 2021.

The Phase I/II ESA report was prepared by Mr. Stevenson, and reviewed by Mr. Robert R. Maschue, P.G. (Florida License No. 1712) Solutech Principal Geologist. Mr. Stevenson and Mr. Maschue satisfy the AAI definition of Environmental Professional as provided in the Final AAI Rule (40 CFR Part 312.10) and have performed all appropriate inquiries in general conformance with the standards and practices set forth in the Final AAI Rule. Resumes of the individuals involved in the preparation of this document are contained in Appendix F.

## 1.3 SOURCES OF INFORMATION

Information required to complete the Phase I/II ESA was obtained from interviews with local government officials, a review of Federal and State records, and other references cited at the end of this document. This information, to the extent it was relied on to form our opinion, was assumed complete and correct. Solutech is not responsible for the quality or content of information from these sources.

## 1.4 USER SUPPLIED INFORMATION

Ms. Janica Jules was interviewed, and a User Questionnaire completed on her behalf (Appendix F). Ms. Jules has no specialized site knowledge (e.g., liens and restrictions, valuation reduction, environmental issues/concerns), and requested this Phase I/II ESA for real estate acquisition, and *Landowner Liability Protections* under the Comprehensive Environmental Response, Compensation and Liability Act (CERCLA or "Superfund" as amended by the Superfund Amendments and Re-authorization Act of 1986 {SARA} and Small Business Liability Relief and Brownfields Revitalization Act of 2002 {"Brownfields Amendments"} 42 U.S.C §9601 *et seq.*).

## 2.0 PROPERTY DESCRIPTION

The subject property is approximately 1.75 miles east of Interstate 95 (Figures 1 and 2, Figures Tab), and comprised of the following four (4) contiguous parcels:

- Northwestern Parcel 2417-331-0003-000-4 Wooded 1.47 +/- acre parcel, with fill placement in 1980, 1992 and 2005/2006.
- Southwestern Parcel 2417-331-0005-000-8 Wooded 0.37 +/- acre parcel, formerly improved with a house demolished in 1998.
- Central Parcel 2417-331-0004-000-1 Unimproved partially wooded 0.60 +/- acre parcel.
- Eastern Parcel 2417-331-0002-000-7 Partially wooded 1.06 +/- acre parcel, improved with a single-story CMU building containing 2,097 +/- square feet under roof, originally constructed in 1958. Past tenants include a restaurant (circa 1964), food store (circa 1969 to 1992) and a church since 2000. The building is on septic and was connected to a potable well system until recent connection to the municipal water system.

Prior to 1958, the site area was Florida flatwoods and low-density rural/residential.

## 2.1 SITE AND VICINITY CHARACTERISTICS

Site ingress-egress is provided by a single driveway apron south along Okeechobee Road. The site is partially fenced. Asphalt paved areas are located around the perimeter of the former church building, with a basketball hoop north of the building. Church buses are parked in the unpaved grass-covered area along the eastern fence line. Fort Pierce Utilities provides electrical service through a pole-mounted transformer.

The church building is constructed of a concrete masonry units (CMU) supported by concrete slab-on-grade and a conventional spread footings. The asphalt shingle gable roof (not accessed) is supported by plywood sheathing and timber truss anchored to the CMU sidewalls. The exterior includes painted cement stucco and a stone façade with vinyl siding on the southern exposure along Okeechobee Road. Interiors include painted gypsum wallboard partitions, carpeting, terrazzo, wood paneling and vinyl and ceramic tile. Lighting is fluorescent.

Surrounding land use includes:

| | |
|---|---|
| **North:** | Fort Pierce Utilities Construction Staging Yard |
| **East** | Construction Staging Yard and Indian River Oil Company |
| **South:** | Okeechobee Road |
| **West:** | Single Family Residential, Totten Road and Mastec |

Mastec west of Totten Road had leaking petroleum underground storage tanks (UST's). Since Mastec is up gradient of the subject property, groundwater contamination from the former leaking UST's could migrate onto the northwestern subject parcel. The Indian River Oil Company bulk petroleum distribution terminal has been adjacent east of the subject property since circa 1960. It originally operated as the Kicliter Oil Company and was the Indian River Oil Company by 1964. There has been documented petroleum contamination along the eastern fence line from existing and former bulk petroleum storage tanks.

## 2.2 GEOLOGY/HYDROGEOLOGY

The subject property is in the Eastern Flatwoods Physiographic Province (Brooks 1981). According to the United States Geological Survey (USGS 1983), the site is flat at 16 feet above sea level based on the National Geodetic Vertical Datum of 1929 (Figure 3D, Figures

Tab). Surficial soils are classified as Ankona and Tantile sands. This soil designation is applied to nearly level poorly drained areas in the flatwoods, consisting of dark gray to grayish-brown fine sand (Watts, et al. 1980).

The Surficial Aquifer System is the main source of potable water in Saint Lucie County. The Surficial Aquifer System is comprised of several stratigraphic units, which include the basal Caloosahatchee Marl (Pliocene), up to Pleistocene sands of the Atlantic Coastal Ridge (a relict dune feature). Discharge from the unconfined, non-artesian Surficial Aquifer System occurs through groundwater flow to the Atlantic Ocean, public wellfield pumping, and evapotranspiration. Depth to groundwater in the site area is at or around 5-feet, with shallow flow east/southeast. The site is not located within the drawdown zone of any public water supply wellfields.

## 3.0 HISTORICAL RECORDS REVIEW

The land use history of the site area was reviewed for information concerning past owners or operators who may have stored, handled, generated, or discharged hazardous materials or wastes, and/or petroleum products. The information was compiled from the following sources:

1. **City Directories:** City and Cross-Reference Directories (Polk, City, and Hill-Donnelly 1940 to 2020) were obtained from the Saint Lucie County Main Library (Appendix B).
2. **Aerial Photographs:** Aerial photographs of the site and surrounding area were obtained from the University of Florida Digital Collection (UFDC 1958), Florida Department of Transportation (FDOT 1969, 1970, 1980, and 1992), and Google (1994, 1999, 2005, 2006, 2007, 2009, 2010, 2012, 2019 and 2021; Appendix B).
3. **Fire Insurance Maps:** Sanborn Fire Insurance Maps are not published for this area of Saint Lucie County.
4. **Topographic Maps:** USGS (1949, 1950, 1970, 1972, 1983, 2012 and 2021) Fort Pierce, Florida, 7.5-Minute Series Topographic Quadrangle Maps were reviewed (Figures 3A to 3G, Figures Tab).
5. **Title Search Report:** A chain-of-title summary was not prepared by Solutech, and the Client did not provide one.
6. **Environmental Lien Search:** An environmental lien search was prepared by Envirosite (2021).
7. **Prior Reports:** Prior reports were not provided.
8. **Interviews:** Interviews were conducted with Ms. Janica Jules, and local and State agencies.

City Directories (1940 to 2020), aerial photographs (1958, 1969, 1970, 1980, 1992, 1994, 1999, 2005, 2006, 2007, 2009, 2010, 2012, 2019 and 2021), topographic maps (1949, 1950, 1970, 1972, 1983, 2012 and 2021) and Saint Lucie County property records were reviewed. Prior to construction of the existing site improvements (circa 1958), the site area was low-density residential with a house on the southeastern parcel (demolished by 1998). Although available historic information does not satisfy ASTM E1527-13, Section 8.3.2 *Uses of the Property* which states "*all obvious uses of the property shall be identified from*

*the present back to the property's first developed use, or back to 1940, whichever is earlier*" data failure is considered insignificant since former use was low-density residential with no anticipated onsite sources of contamination.

## 3.1 CITY DIRECTORIES

City and Cross-Reference Directories (Polk, City, and Hill-Donnelly 1940 to 2020) were obtained from the Saint Lucie County Main Library (Appendix B). The site was listed as a restaurant (circa 1964), food store (circa 1969 to 1992) and a church since 2000. The Indian River Oil Company bulk petroleum distribution terminal has been adjacent east of the subject property since circa 1960. It originally operated as the Kicliter Oil Company and was the Indian River Oil Company by 1964. Mastec has been listed west of Totten Road since 2003. Both facilities have a history of petroleum discharge from above and underground storage tanks (AST/UST).

## 3.2 AERIAL PHOTOGRAPHS

Aerial photographs of the site and surrounding area were obtained from UFDC (1958), FDOT (1969, 1970, 1980, and 1992), and Google (1994, 1999, 2005, 2006, 2007, 2009, 2010, 2012, 2019 and 2021). The aerial photographs are contained in Appendix B and summarized as follows:

- <u>UFDC 1958:</u>

  The site area is low-density residential with a house on the southwestern subject parcel along Totten Road. The property adjacent east had two commercial buildings.

- FDOT 1969/70:

  The former church building has been constructed on the south end of the eastern subject parcel. The property adjacent east has an above ground bulk petroleum terminal northeast of the church building. There is a construction staging yard on the Mastec property west of Totten Road.

- FDOT 1980/92:

  Commercial properties have been developed west along Okeechobee Road. A small area of fill has been placed on the northwestern subject parcel in 1980, with additional fill placement in 1992. The northern portion of the Indian River Oil Company property was cleared.

- Google 1994/99:

  An electrical substation has been constructed north of Mastec. The shed is visible north of the subject church building. The house is no longer visible on the southwestern subject parcel.

- Google 2005/06/07:

  A large area of fill has been placed on the northwestern subject parcel with a dirt road leading from the Mastec site west of Totten Road, to the newly constructed Fort Pierce Utility Authority staging yard adjacent north.

- Google 2009/10/12/19/21:
  The above ground storage tank farm adjacent east of the church building has been removed, and a new tank farm constructed north at its existing location. By 2021, the site and surrounding area are similar to current conditions.

Fill placement occurred on the northwestern parcel during three separate events visible on the 1980, 1995 and 2005/2006 aerial photographs (Appendix B). The nature of the material appears to be mulch and vegetative debris, aggregate, concrete and construction demolition debris and drainage pipes. The fill material may affect construction of future building foundations.

Mastec west of Totten Road and up gradient of the subject property had leaking petroleum underground storage tanks (UST's). The Indian River Oil Company bulk petroleum distribution terminal has been adjacent east of the subject property since circa 1960. It originally operated as the Kicliter Oil Company and was the Indian River Oil Company by 1964. There has been documented petroleum contamination along the eastern fence line from existing and former bulk petroleum storage tanks.

## 3.3 FIRE INSURANCE MAPS

Sanborn Fire Insurance Maps are not published for this area of Saint Lucie County.

## 3.4 TOPOGRAPHIC MAPS

USGS (1949, 1950, 1970, 1972, 1983, 2012 and 2021) Fort Pierce, Florida, 7.5-Minute Series Topographic Quadrangle Maps were reviewed (Figures 3A to 3G, Figures Tab). The site and surrounding area is depicted as low-density residential with roadway infrastructure. The 2021 topographic map shows roadway infrastructure only with no improvements or buildings depicted. The 2012 orthophoto map shows the site and surrounding area similar to current conditions. Above ground storage tanks adjacent east of the church building in 1972 and 2012 are *recognized environmental conditions,* as defined by ASTM, with noted releases of petroleum to the soil and groundwater (Sections 4.0/4.1).

## 3.5 TITLE SEARCH REPORT

A chain-of-title summary was not prepared by Solutech and one was not provided by the Client. Limited deed information was obtained from the Saint Lucie County Recorder and is contained in Appendix B. The site owner is listed as Young Cheal Hu & Yong Ja Hu

(Appendix B). Available ownership records do not present an environmental concern to the subject property at this time.

## 3.6 ENVIRONMENTAL LIEN SEARCH

An environmental lien search was prepared by Envirosite (2021), with no environmental liens found to be filed against the subject property (Appendix C).

## 3.7 PRIOR REPORTS

Prior reports were not provided.

## 3.8 INTERVIEWS

Interviews were conducted with Ms. Janica Jules, and local and State agencies. Ms. Jules has no specialized site knowledge (e.g., liens and restrictions, valuation reduction, environmental issues/concerns), and requested this Phase I ESA for real estate acquisition, and *Landowner Liability Protections* under the Comprehensive Environmental Response, Compensation and Liability Act (CERCLA or "Superfund" as amended by the Superfund Amendments and Re-authorization Act of 1986 {SARA} and Small Business Liability Relief and Brownfields Revitalization Act of 2002 {"Brownfields Amendments"} 42 U.S.C §9601 *et seq.*).

Additional interviews with local and State government agencies are provided in Section 4.1.

## 4.0 STANDARD ENVIRONMENTAL RECORD SOURCES, FEDERAL, STATE, AND LOCAL

Readily available government database information was reviewed to evaluate both the subject property and sites listed within ASTM recommended search distances (Appendix C). The subject property is listed in the databases searched during this assessment (Envirosite 2021). Other nearby properties listed in pertinent government regulatory agency databases are further discussed in the following sections.

### Comprehensive Environmental Response, Compensation, and Liability Information System (CERCLIS)

CERCLIS contains data on potentially hazardous waste sites reported to the United States Environmental Protection Agency (USEPA) by State or local government agencies, or private individuals or companies, pursuant to Section 103 of the Comprehensive Environmental Response, Compensation, and Liability Act (CERCLA). CERCLIS contains facilities or sites proposed for inclusion in the National Priorities List (NPL) or are within the screening and assessment phase for inclusion in the NPL. There are no CERCLIS sites within 0.50 miles of the subject property (Envirosite 2021).

### National Priorities List (NPL)

The Federal NPL is a subset of CERCLIS and contains facilities within the United States having the highest cleanup priority ranking. The NPL database is no longer used and has been replaced by the Superfund Environmental Management System (SEMS). There are no NPL/SEMS sites listed within 1.0 mile of the subject property (Envirosite 2021).

## Emergency Response Notification System (ERNS)

The subject property has not reported any release of toxic or hazardous substances to the National Response Center, Treasure Coast Regional Planning Council, or the United States Coast Guard and is not listed in the ERNS Database (Envirosite 2021).

## Resource Conservation and Recovery Information System (RCRIS)

The Resource, Conservation and Recovery Act Information System includes data on sites that generate, transport, store, treat and/or dispose of hazardous substances or waste as defined by the Federal Resource, Conservation and Recovery Act (RCRA) of 1976, and the Hazardous and Solid Waste Amendments (HSWA) of 1984. Sites can be listed as treatment, storage and disposal (TSD) facilities, large quantity generators (LQG), or small quantity generators (SQG). SQG facilities produce between 100 kilograms (220 pounds) and 1,000 kilograms (2,200 pounds) of hazardous waste in a calendar month, while LQG facilities produce greater than 1,000 kilograms in a calendar month. Very small quantity generators (VSQG) formerly identified as conditionally exempt small quantity generators (CESQG), generate less than 100 kg of hazardous waste, or less than 1 kg of acutely hazardous waste per calendar month.

There are no TSD facilities listed within 0.50 miles of the subject property, and no LQG or SQG facilities within 0.25-miles (Envirosite 2021). Fort Pierce Utilities Energy Services and the electrical substation north of the subject property are listed as VSQG facilities with no violations reported.

## Registered and Leaking above and Underground Storage Tanks (LAST/LUST)

The Florida Department of Environmental Protection (FDEP) maintains a database of registered and leaking above and underground storage tanks (LAST/LUST) within the State of Florida. The database was reviewed for registered above and underground storage tanks (AST/UST) within 0.25 miles of the subject property, and LAST/LUST sites within 0.50 miles.

Mastec west of Totten Road had leaking petroleum underground storage tanks (UST's) west of Totten Road. They received a Site Rehabilitation Completion Order (SRCO) from FDEP April 30, 2013. The Indian River Oil Company bulk petroleum distribution terminal has been adjacent east of the subject property since circa 1960. It originally operated as the Kicliter Oil Company and was the Indian River Oil Company by 1964. There has been documented petroleum contamination along the eastern fence line from existing and former bulk petroleum storage tanks, with approximately 8,000 tons of petroleum contaminated soil removed by ECT in 2008. Both facilities are further discussed in Section 4.1.

## Tribal Records

There are no Indian Reservations (>640 acres), Indian UST Sites, or Indian LUST Sites listed within ASTM recommended search distances from the subject property (Envirosite 2021).

## Solid Waste Facilities

There are no solid or hazardous waste landfills listed within 0.50 or 1.0-mile of the subject property, respectively (Envirosite 2021).

## Dry Cleaning Operations/Priority Cleaners

There are no registered or Priority Cleaners within 0.50 miles of the subject property (Envirosite 2021).

## Engineering and Institutional Control (EIC) Sites

This database is a registry of all listed Federal and State Engineering and Institutional Control (EIC) sites. Engineering and institutional controls encompass a variety of engineered remedies to contain and/or reduce contamination, and/or physical barriers to limit property access or exposure. There are no EIC sites listed within 0.50 miles of the subject property (Envirosite 2021).

## Florida (FDEP) Sites List (CS – FL)

This summary status report is a compilation and revision of other existing lists. It was developed from several lists including the Eckhardt list, the Moffit list, the EPA Hazardous Waste Sites list, EPA's Emergency and Remedial Response Information System list (RCRA Section 3012), and existing department lists such as the Obsolete Uncontrolled Hazardous Waste Sites list. The purpose of this list is to track the progress of activities within and outside the Department. There are eight (8) sites listed within 1.0 mile of the subject property (Envirosite 2021), which includes the Indian River Oil Company adjacent east of the subject property. The facility may present an environmental concern to the subject property based on petroleum remediation and ongoing releases from former and existing bulk petroleum AST's.

## Florida DWM - CONTAM

The FDEP Department of Waste Management Contaminated (FL DWM CONTAM) sites are a list of active or known sites that require cleanup but are not actively being worked on because of insufficient funding. These are primarily petroleum and drycleaning sites. There are ten (10) DWM – CONTAM sites listed within 0.50 miles of the subject property (Envirosite 2021), which includes Mastec west of the subject property, and Indian River Oil adjacent east. These facilities may present an environmental concern to the subject property based on petroleum remediation and ongoing releases from former and existing petroleum UST's and AST's.

## Federal and State Brownfields

Brownfield areas are sites or groups of sites where the expansion, redevelopment, or reuse of the property may be complicated by the perceived presence of environmental impairments. The Brownfield Program was developed by USEPA to encourage neighborhood revitalization. There are no Brownfield areas listed within 0.50 miles of the subject property (Envirosite 2021).

## EDB – Florida Drinking Water Wells contaminated with Ethylene Dibromide (EDB)

EDB is a man-made chemical that was manufactured in the US for over 70 years. EDB was used to kill insects in fruit and grain, to kill termites, to kill small destructive microscopic worms in soil called nematodes, and for leaded gasoline. EDB in agricultural applications was discontinued in 1984 and leaded gasoline which contained EDB is no longer available. In 1984, the State of Florida adopted a Drinking Water Standard for EDB, which requires that no more than 0.02 parts per billion (ppb) be present in water. There are thirty-eight

(38) EDB-contaminated wells listed within 0.50 miles of the subject property (Envirosite 2021).

### Unmapped Sites

Unmapped sites listed by Envirosite (2021) are placed in a list. Solutech performed a site reconnaissance of properties within 1.0 mile of the subject property and could not identify any of the facilities listed.

## 4.1 AGENCY CONTACTS

### Fort Pierce Fire Department

The Stuart Fire Department was contacted regarding any release of toxic or hazardous materials on or around the subject property. There are no open files according to a representative.

### Saint Lucie County Department of Health

The Saint Lucie County Department of Health (DOH) was contacted regarding any open compliance or enforcement files regarding the subject property. There are no open files according to a representative, and no violations of the Clean Drinking Water Act noted from the former onsite potable well system.

### Florida Department of Environmental Protection (FDEP)

Mastec west of Totten Road had leaking petroleum underground storage tanks (UST's). Since Mastec is up gradient of the subject property, groundwater contamination from the former leaking UST's could migrate onto the northwestern subject parcel. The Indian River Oil Company bulk petroleum distribution terminal has been adjacent east of the subject property since circa 1960. It originally operated as the Kicliter Oil Company and was the Indian River Oil Company by 1964. There has been documented petroleum contamination along the eastern fence line from existing and former bulk petroleum storage tanks, with approximately 8,000 tons of petroleum contaminated soil removed by ECT in 2008.

## 4.2 PHASE II SOIL/GROUNDWATER SAMPLING

Based on adjacent petroleum contaminated facilities including Mastec west of Totten Road and the Indian River Oil Company adjacent east, soil and groundwater testing was performed as part of this Phase I/II ESA. Solutech personnel mobilized to the subject September 20, 2021, to perform three (3) *Geoprobe* borings to the ambient water table at the approximate locations shown on Figure 2 (Figures Tab). Generally, subsurface conditions consisted of grass and topsoil or limerock base from 6 to 12-inches, dark brown fine sand with silt to 3-feet, light brown fine sand to 4.5-feet; and a hardpan layer from 4.5 to 6-feet underlain by olive grey silty sand to the boring termination at 10-feet. The ambient water table was encountered at the top of the hardpan layer at 4.5-feet. Soil samples from 1 to 4-feet were field-screened with an Organic Vapor Analyzer (OVA) equipped with a flame ionization detector. No OVA readings were obtained from borings B-1 or B-3, and slight readings of 1 to 3.2 parts per million (ppm) were obtained at boring B-2 from the 2.5 to 3.5-foot sampling interval.

Soil samples were collected from the 2.5 to 3.5-foot interval at borings B-1 and B-2, placed in laboratory-supplied supplied containers, packed on ice, and shipped to SGS Labs under chain-of-custody. SGS was instructed to analyze the samples according to Environmental Protection Agency (EPA) Methods 8260 (BTEX + MTBE), 8270 (PAH) and TRPH-FLPRO. The sampling chain-of-custody and laboratory report are contained in Appendix D. Soil sampling results are summarized in Table 1.0:

**Table 1.0 Soil Analytical Results (in mg/kg)**

| Parameter | B-1 | B-2 | SCTL[1] | Leachability[2] |
|---|---|---|---|---|
| Benzo(a)anthracene | 3.5 **U** | 0.0038 | 1.3 | 0.8 |
| Benzo(a)pyrene | 3.5 **U** | 0.0059 | 0.1 | 8 |
| B(a)P-TEQ[4] | NA | 0.0095 | 0.1 | 8 |
| Benzo(b)fluoranthene | 3.5 **U** | 0.0088 | 1.3 | 2.4 |
| Benzo(g,h,i)perylene | 3.5 **U** | 0.0041 | 2,500 | 32,000 |
| Chrysene | 3.5 **U** | 0.0051 | 130 | 77 |
| Indeno(1,2,3-cd)pyrene | 3.5 **U** | 0.0049 | 1.3 | 6.6 |
| TRPH | 10.7 | 11.2 | 2,400 | 880 |

1. Florida Administrative Code (FAC) Chapter 62-777 Residential Soil Cleanup Target Level (SCTL)
2. FAC Chapter 62-777 Leachability to Groundwater Guidance Concentration
3. Refer to Appendix D for the B(a)P-TEQ: Benzo(a)pyrene Total Toxicity Equivalent Sheet
I – Detected above Method Detection Limit but less than Practical Quantitation Limit
NA – Not Applicable

Trace concentrations of polynuclear aromatic hydrocarbons (PAH) were reported in the soil samples collected along the eastern fence line at concentrations less than their respective Florida Administrative Code (FAC) Chapter 62-777 Residential Soil Cleanup Target Levels (SCTL) and leachability to groundwater criteria.

The borings were converted to temporary groundwater sampling points, with the collection interval placed from 3 to 8 feet below grade. Groundwater samples were collected from the temporary sample points with a low-flow peristaltic pump, placed in laboratory-supplied containers, packed on ice, and transported to SGS under chain-of-

custody for analysis. SGS was instructed to analyze the groundwater samples according to EPA Methods 8260 (BETX + MTBE), 8270 (PAH), 6010 (Pb), 504 (EDB) and TRPH-FLPRO. The groundwater sampling chain-of-custody and laboratory report are attached. Method-listed parameters reported by SGS were below method detection limits (MDL), or between the MDL and Practical Quantitation Limit (PQL).

Soil and groundwater analytical results obtained during this Phase I/II ESA indicate minor soil impacts near boring B-2 by petroleum-derived organic compounds below their respective FAC Chapter 62-777 SCTL's, which require no further assessment or remediation at this time. Groundwater analytical results show no onsite migration of volatile or semi-volatile organic compounds from Mastec west of Totten Road or Indian River Oil Company adjacent east, which indicates no vapor intrusion risk to the existing slab-on-grade former church structure.

## 5.0 SITE INSPECTION

Mr. Jordan Stevenson, Solutech Staff Engineer, performed the initial site walk-through August 17, 2021, accompanied by Ms. Janica Jules. Photographs documenting representative property conditions were taken during the site walk-through (Appendix A).

## 5.1 HAZARDOUS MATERIALS AND WASTES

The subject property was assessed for signs of storage, use, or disposal of hazardous materials and wastes. The assessment consisted of looking for evidence (i.e., drums, tanks, staining, and unusual vegetation patterns) indicating that hazardous materials and wastes are currently or were previously located onsite. No such evidence was observed.

## 5.2 STORAGE TANKS

The site was inspected for evidence of regulated storage tanks (e.g., fill ports, vent lines). No such indications were observed, and there are no records of regulated storage tanks at the subject property (Sections 4.0/4.1).

## 5.3 SOLID WASTE DISPOSAL

Fill placement occurred on the northern portion of the site during three events visible on the 1980, 1995 and 2005/2006 aerial photographs (Figure 2, Figures Tab). The nature of the material appears to be mulch and vegetative debris, aggregate, concrete and construction demolition debris and drainage pipes.

## 5.4 UTILITIES

Site infrastructure includes:

- The property was recently connected to the Fort Pierce Utility Authority (FPUA) water system, but remains on septic.
- FPUA provides electrical service.
- The City of Fort Pierce provides trash collection.
- Storm water flows from roofs to perimeter green areas. There are no provisions for onsite retention.

### 5.4.1 PCB-Containing Equipment

The subject property was inspected for the presence of liquid cooled electrical units (e.g., transformers, capacitors). Such equipment may be potential PCB sources, which may subject the owner/operator to various regulatory requirements under the Toxic Substances Control Act (TSCA), and State of Florida regulations. The release of PCB fluids or their combustion products (in the event of spillage or fire) are potential environmental liabilities that may require costly remediation. Pole-mounted electrical transformers owned by FPUA are in utility easements. No leakage of dielectric fluids was noted around observed transformers. Unlabeled transformers are considered by regulation to contain PCB's and are FPUA's responsibility in the event of a release.

The building contains fluorescent light fixtures and their associated ballasts. Fluorescent light ballasts often contain PCB's. Disposal of ten (10) or more light ballasts is reportable under TSCA.

### 5.4.2 Wastewater Treatment

The property is on septic.

### 5.4.3 Pits, Ponds and Lagoons

There are no onsite pits, ponds or lagoons.

### 5.4.4 Wells

There is an out-of-service potable well system that needs to be properly grouted and abandoned, according to South Florida Water Management District (SFWMD) guidelines.

## 5.5 AIR EMISSIONS

No regulated sources of air emissions were observed at the subject property during the walk-through.

## 5.6 DRYCLEANING OPERATIONS

Drycleaning operations were not identified at the subject or adjacent properties during the site walk-through.

## 5.7 VAPOR INTRUSION

Based on adjacent petroleum contaminated facilities including Mastec west of Totten Road and the Indian River Oil Company adjacent east, soil and groundwater testing was performed as part of this Phase I/II ESA (Section 4.2). Groundwater analytical results showed no onsite migration of volatile or semi-volatile organic compounds from the

adjacent facilities. Based on the analytical results obtained, there is no vapor intrusion risk to existing or proposed slab-on-grade structures.

## 6.0 NON-SCOPE CONSIDERATIONS

The ultimate objective of ASTM E1527-13 *Standard Practice for Environmental Site Assessments: Phase I Environmental Site Assessment Process* is to help users qualify for one of the CERCLA Landowner Liability Protections. Other Federal, State, and local environmental laws and regulations may impose additional liabilities and obligations on owners and operators of real property that are outside the scope of ASTM E1527-13. These non-scope considerations referred to as *business environmental risks* (BERs), may present a material environmental impact on the business associated with the current or planned use of the subject property. Some examples of BER's include:

- Asbestos Containing Building Materials
- Lead-Based Paint
- Lead in Drinking Water
- Radon
- Wetlands and
- Mold.

Although the scope of this Phase I/II ESA specifically excludes sampling and analysis of some of these non-scope considerations (See Section 1.2), the following sections provide background data regarding these items, and brief explanations as to why the items may or may not present BER's to the User, based on readily available published data, date of construction, and condition of the building materials or components observed during the Phase I ESA walk-through.

## 6.1 ASBESTOS CONTAINING MATERIALS

An AHERA-certified Asbestos Demolition Survey was performed on the former Church Building by ARS (Appendix E). Asbestos was not reported in any of the twenty-two bulk samples analyzed using polarized light microscopy (PLM).

## 6.2 LEAD BASED PAINT

Lead based paint (LBP) was commonly used for corrosion protection in the 1960s, and in prime, intermediate, and finish coats well into the 1970s. Concern for LBP is primarily associated with residential structures. The United States Department of Housing and Urban Development (HUD) defines LBP as coatings that contain 0.5% lead by weight (approximately 5,000 parts per million). The risk of lead toxicity from LBP varies based on the condition of the painted surface and the year of its application. Based on the initial date of construction (circa 1958) there is a potential for LBP in prime and intermediate layers. Since the condition of the painted surfaces was good, no paint samples were collected.

Beginning April 22, 2010, the Renovation, Repair, and Painting Rule (40 CFR Part 745) requires that if potential LBP is disturbed during renovation, repair, or painting (>2 square feet), contractors must be certified and follow specific work practices to minimize lead contamination. These practices must include but are not limited to containing the work area, minimizing dust generation, and thoroughly cleaning-up after work is completed.

## 6.3 RADON

Radon, specifically radon isotope 222, is a naturally occurring radioactive gas formed by the decay of uranium in bedrock and soil. The adverse health effects associated with radon gas depend on various factors, such as the concentration of the gas and the duration of exposure. The concentration of radon gas in a building depends on subsurface soil conditions, the integrity of the foundation, and the ventilation system. Saint Lucie County is in Radon Zone 3, which includes areas where average predicted radon levels are less than 2.0 picoCuries per Liter (pCi/L). The USEPA recommended action level is 4 pCi/L.

## 6.4 WETLANDS

The subject property was inspected for the presence of sensitive ecological areas by noting environmental indicators (e.g., wetlands vegetation, floodplain) located on or adjoining the subject property. No such indicators were observed and none are depicted (USFWS-NWI). According to the Federal Emergency Management Agency (FEMA 2012) Flood Insurance Rate Map (FIRM) of the site area, the subject property is in non-flood hazard Zone X.

## 7.0 CONCLUSIONS AND RECOMMENDATIONS

Solutech completed a Phase I/II Environmental Site Assessment (ESA) of the former church property at 3720 Okeechobee Road, Fort Pierce (Saint Lucie County), Florida ("the subject property"). The Phase I/II ESA was conducted according to 40 CFR Part 312 *Standards and Practices for All Appropriate Inquiries* (AAI) and the scope and limitations of American Society for Testing and Materials (ASTM) E1527-13, *Standard Practice for Environmental Site Assessments: Phase I Environmental Site Assessment Process;* and ASTM E1903-19 *Standard Practice for Environmental Site Assessments: Phase II Environmental Site Assessment Process.* Report Sections 1.2 and 8.0 outline exceptions, additions, and deletions from the protocol.

The subject property is approximately 1.75 miles east of Interstate 95 (Figures 1 and 2, Figures Tab), and comprised of the following four (4) contiguous parcels:

- Northwestern Parcel 2417-331-0003-000-4 Wooded 1.47 +/- acre parcel, with fill placement in 1980, 1992 and 2005/2006.
- Southwestern Parcel 2417-331-0005-000-8 Wooded 0.37 +/- acre parcel, formerly improved with a house demolished in 1998.
- Central Parcel 2417-331-0004-000-1 Unimproved partially wooded 0.60 +/- acre parcel.
- Eastern Parcel 2417-331-0002-000-7 Partially wooded 1.06 +/- acre parcel, improved with a single-story CMU building containing 2,097 +/- square feet under roof, originally constructed in 1958. Past tenants include a restaurant (circa 1964), food store (circa 1969 to 1992) and a church since 2000. The building is on septic and was connected to a potable well system until recent connection to the municipal water system.

Prior to 1958, the site area was Florida flatwoods and low-density rural/residential.

## Recognized Environmental Conditions (RECs)

Based on our August 17, 2021, site walk-through, historic data collection, and regulatory agency file review, the following *recognized environmental conditions* were found to be associated with the subject property:

- Fill placement occurred on the northwestern parcel during three separate events visible on the 1980, 1995 and 2005/2006 aerial photographs (Appendix B). The nature of the material appears to be mulch and vegetative debris, aggregate, concrete and construction demolition debris and drainage pipes. The fill material may affect construction of future building foundations.

- Mastec west of Totten Road had leaking petroleum underground storage tanks (UST's). Since Mastec is up gradient of the subject property, groundwater contamination from the former leaking UST's could migrate onto the northwestern subject parcel.

- The Indian River Oil Company bulk petroleum distribution terminal has been adjacent east of the subject property since circa 1960. It originally operated as the Kicliter Oil Company and was the Indian River Oil Company by 1964. There has been documented petroleum contamination along the eastern fence line from existing and former bulk petroleum storage tanks, with approximately 8,000 tons of petroleum contaminated soil removed by ECT in 2008.

## Historical Recognized Environmental Conditions (HRECs)

An HREC as defined by ASTM E1527-13 is an environmental condition that in the past would have been identified as a REC, but has been adequately addressed by the regulatory agency having jurisdiction over the area, and therefore no longer represents a REC. There were no HREC's identified.

## Controlled Recognized Environmental Conditions (CRECs)

A CREC as defined by ASTM E1527-13, is a REC resulting from a past *release* of *hazardous substances* or *petroleum products* that has been allowed to remain in-place by the applicable regulatory agency, subject to the implementation of required controls (for example, property use restrictions, activity and use limitations, institutional controls, or engineering controls). Solutech did not identify any CREC's during this Phase I ESA.

## Business Environmental Risks (BERs)

A BER as defined by ASTM E1527-13 is a non-scope consideration that may present a material environmental impact on the business associated with the current or planned use of the subject property. The following BER's were identified:

- Lead based paint (LBP) was commonly used for corrosion protection in the 1960s, and in prime, intermediate, and finish coats well into the 1970s. Concern for LBP is primarily associated with residential structures. The United States Department of Housing and Urban Development (HUD) defines LBP as coatings that contain 0.5% lead by weight (approximately 5,000 parts per million). The risk of lead toxicity from LBP varies based on the condition of the painted surface and the year of its application. Based on the date of construction (circa 1958) there is a potential for

LBP. Since the condition of the painted surfaces was good, no paint samples were collected.

Beginning April 22, 2010, the Renovation, Repair, and Painting Rule (40 CFR Part 745) requires that if potential LBP is disturbed during renovation, repair, or painting (>2 square feet), contractors must be certified and follow specific work practices to minimize lead contamination. These practices must include but are not limited to containing the work area, minimizing dust generation, and thoroughly cleaning-up after work is completed.

- The building remains on septic, with a disconnected potable well system. During future redevelopment of the property, the septic system should be properly abandoned according to Saint Lucie County Department of Health (DOH) guidelines, and the potable well properly grouted according to South Florida Water Management District (SFWMD) abandonment procedures.

## Conclusions and Recommendations:

There were no HREC's or CREC's identified during performance of this Phase I/II ESA. Based on adjacent petroleum contaminated facilities including Mastec west of Totten Road and the Indian River Oil Company adjacent east, soil and groundwater testing was performed as part of this Phase I/II ESA.

Solutech personnel mobilized to the subject September 20, 2021, to perform three (3) *Geoprobe* borings to the ambient water table at the approximate locations shown on Figure 2 (Figures Tab). Generally, subsurface conditions consisted of grass and topsoil or limerock base from 6 to 12-inches, dark brown fine sand with silt to 3-feet, light brown

fine sand to 4.5-feet; and a hardpan layer from 4.5 to 6-feet underlain by olive grey silty sand to the boring termination at 10-feet. The ambient water table was encountered at the top of the hardpan layer at 4.5-feet. Soil samples from 1 to 4-feet were field-screened with an Organic Vapor Analyzer (OVA) equipped with a flame ionization detector. No OVA readings were obtained from borings B-1 or B-3, and slight readings of 1 to 3.2 parts per million (ppm) were obtained at boring B-2 from the 2.5 to 3.5-foot sampling interval.

Soil samples were collected from the 2.5 to 3.5-foot interval at borings B-1 and B-2, placed in laboratory-supplied supplied containers, packed on ice, and shipped to SGS Labs under chain-of-custody. SGS was instructed to analyze the samples according to Environmental Protection Agency (EPA) Methods 8260 (BTEX + MTBE), 8270 (PAH) and TRPH-FLPRO. The sampling chain-of-custody and laboratory report are contained in Appendix D.

Trace concentrations of polynuclear aromatic hydrocarbons (PAH) were reported in the soil samples collected along the eastern fence line at concentrations less than their respective Florida Administrative Code (FAC) Chapter 62-777 Residential Soil Cleanup Target Levels (SCTL) and leachability to groundwater criteria. Soil sampling results are summarized in Table 1.0:

**Table 1.0 Soil Analytical Results (in mg/kg)**

| Parameter | B-1 | B-2 | SCTL[1] | Leachability[2] |
|---|---|---|---|---|
| Benzo(a)anthracene | 3.5 **U** | 0.0038 | 1.3 | 0.8 |
| Benzo(a)pyrene | 3.5 **U** | 0.0059 | 0.1 | 8 |
| B(a)P-TEQ[4] | NA | 0.0095 | 0.1 | 8 |
| Benzo(b)fluoranthene | 3.5 **U** | 0.0088 | 1.3 | 2.4 |
| Benzo(g,h,i)perylene | 3.5 **U** | 0.0041 | 2,500 | 32,000 |
| Chrysene | 3.5 **U** | 0.0051 | 130 | 77 |
| Indeno(1,2,3-cd)pyrene | 3.5 **U** | 0.0049 | 1.3 | 6.6 |
| TRPH | 10.7 | 11.2 | 2,400 | 880 |

1. Florida Administrative Code (FAC) Chapter 62-777 Residential Soil Cleanup Target Level (SCTL)

2. FAC Chapter 62-777 Leachability to Groundwater Guidance Concentration
3. Refer to Appendix D for the B(a)P-TEQ: Benzo(a)pyrene Total Toxicity Equivalent Sheet
I – Detected above Method Detection Limit but less than Practical Quantitation Limit
NA – Not Applicable

Each boring was converted to temporary groundwater sampling points, with the collection interval placed from 3 to 8 feet below grade. Groundwater samples were collected from the temporary sample points with a low-flow peristaltic pump, placed in laboratory-supplied containers, packed on ice, and transported to SGS under chain-of-custody for analysis. SGS was instructed to analyze the groundwater samples according to EPA Methods 8260 (BETX + MTBE), 8270 (PAH), 6010 (Pb), 504 (EDB) and TRPH-FLPRO. The groundwater sampling chain-of-custody and laboratory report are attached. Method-listed parameters reported by SGS were below method detection limits (MDL), or between the MDL and Practical Quantitation Limit (PQL).

Soil and groundwater analytical results obtained during this Phase I/II ESA indicate minor soil impacts near boring B-2 by petroleum-derived organic compounds below their respective FAC Chapter 62-777 SCTL's, which require no further assessment or remediation at this time. Groundwater analytical results show no onsite migration of volatile or semi-volatile organic compounds from Mastec west of Totten Road or Indian River Oil Company adjacent east, which indicates no existing vapor intrusion risk to the existing slab-on-grade former church structure. Based on the analytical results obtained during this Phase I/II ESA, no additional soil or groundwater sampling or vapor intrusion studies are recommended at this time.

## 8.0 LIMITATIONS

The activities described and the results, conclusions, and recommendations included in this report are based on information gathered during a Phase I/II Environmental Site Assessment of the subject property. The information and opinions rendered in this report are exclusively for use by Janica and Daniel Jules. Solutech will not distribute or publish this report without the express written consent of the aforementioned parties, except as required by law or court order. The information and opinions expressed in this document were given in response to a limited scope of work and should be considered and implemented only in light of that particular scope of work. The conclusions and recommendations were based on the conditions encountered at the site at the time the investigation was conducted. Any subsequent Phase II subsurface explorations or contamination assessment studies on this or nearby properties, which could be performed later, may produce different or additional results.

Solutech acknowledges Janica and Daniel Jules are relying on the information contained in this report, to assess any *recognized environmental conditions* associated with the subject property, as they relate to real estate acquisition and certain *Landowner Liability Protections* under the Comprehensive Environmental Response, Compensation and Liability Act (CERCLA or "Superfund" as amended by the Superfund Amendments and Re-authorization Act of 1986 {SARA} and Small Business Liability Relief and Brownfields Revitalization Act of 2002 ({"Brownfields Amendments"} 42 U.S.C §9601 *et seq.*). Solutech warrants the services, findings, and recommendations provided to Janica and Daniel Jules, their affiliates, subsidiaries, successors, and assigns have been prepared, performed, and rendered according to procedures, practices, and standards generally accepted as usual and customary for use in similar environmental consulting assignments. No other expressed or applied warranty is made.

## REFERENCES CITED

American Society for Testing and Materials (ASTM). 2013. Standard Practice for Environmental Site Assessments: Phase I Environmental Site Assessment Process. Designation E1527-13

ASTM. 2019. Standard Practice for Environmental Site Assessments: Phase II Environmental Site Assessment Process. Designation E1903-19

Brooks, HK, 1981. Map of the Physiographic Divisions of the State of Florida. Florida Cooperative Extension Service Division of Food and Agricultural Sciences, University of Florida, Gainesville

City of Fort Pierce Fire Department

Envirosite Corporation (Envirosite). 2021. Government Records Report. Shelton, Connecticut

Federal Emergency Management Agency (FEMA) Flood Insurance Rate Map (FIRM) Saint Lucie County and Unincorporated Areas, Florida, Community Panel No. 12111C0186J, February 16, 2012

Federal Register, Part III, Environmental Protection Agency. 40 CFR Part 312, November 1, 2013. *Standards and Practices for All Appropriate Inquiries; Final Rule*

Florida Department of Environmental Protection (FDEP), Tallahassee, Florida

Florida Department of Transportation (FDOT), Tallahassee, Florida

Saint Lucie County Property Appraiser, Fort Pierce, Florida

Polk, RL & Company (various years). Fort Pierce City Directories

Scott, Thomas M. 1992. A Geological Overview of Florida. Florida Geological Survey Open File Report No 50

State of Florida, Department of Health (DOH) and Rehabilitative Services, Saint Lucie County Public Health Unit, Port Saint Lucie, Florida


United States Environmental Protection Agency (USEPA) Region 4, Atlanta, Georgia

United States Fish and Wildlife Service (USFWS). National Wetlands Inventory (NWI)


United States Geological Survey (1949, 1950, 1970, 1972, 1983, 2012 and 2021). Fort Pierce, Florida. 7.5-Minute Series Topographic Quadrangle Maps

Watts et al. 1980. Soil Survey of St. Lucie County Area, Florida. United States Department of Agriculture (USDA), Soil Conservation Service


# FIGURES

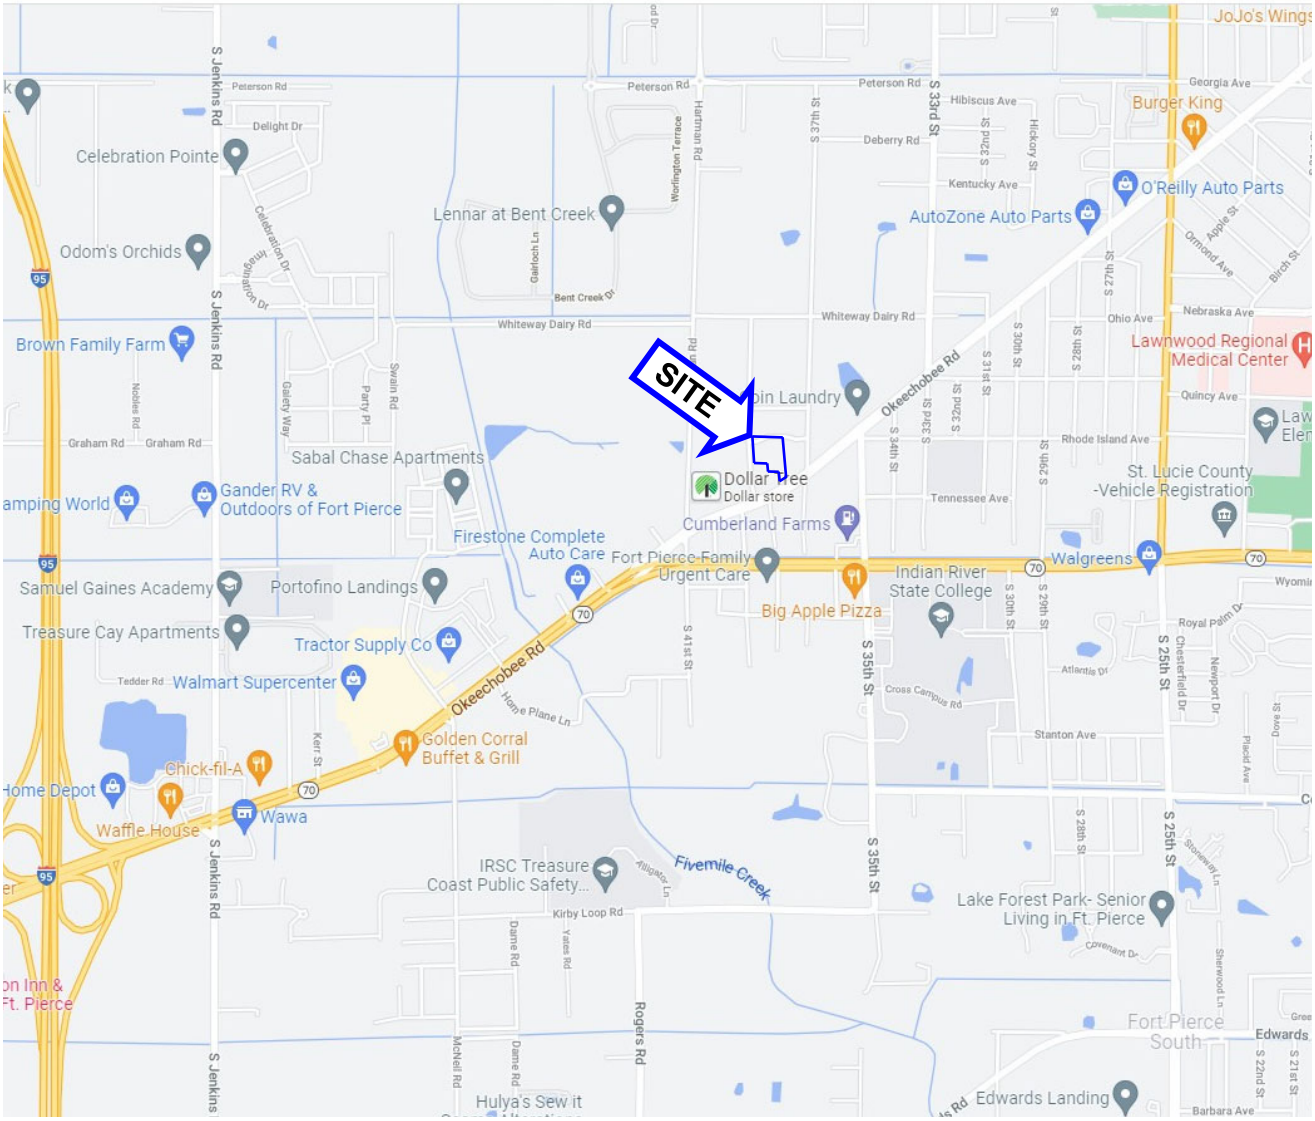


| | | | |
|---|---|---|---|
| **SOLUTECH, INC.**<br>**5841 Corporate Way, Suite102**<br>**West Palm Beach, FL 33407**<br>**Tel: (561)688-2904 Fax: (561)688-2908** | **Phase I/II Environmental Site Assessment**<br>**Former Church Property**<br>**3720 Okeechobee Road**<br>**Fort Pierce, Florida** | | |
| Site Location Map<br>Not to Scale | Drawn By:<br>Priya | Date: October 8, 2021<br>File No.: 57201.00 | Figure No.:<br>1 |

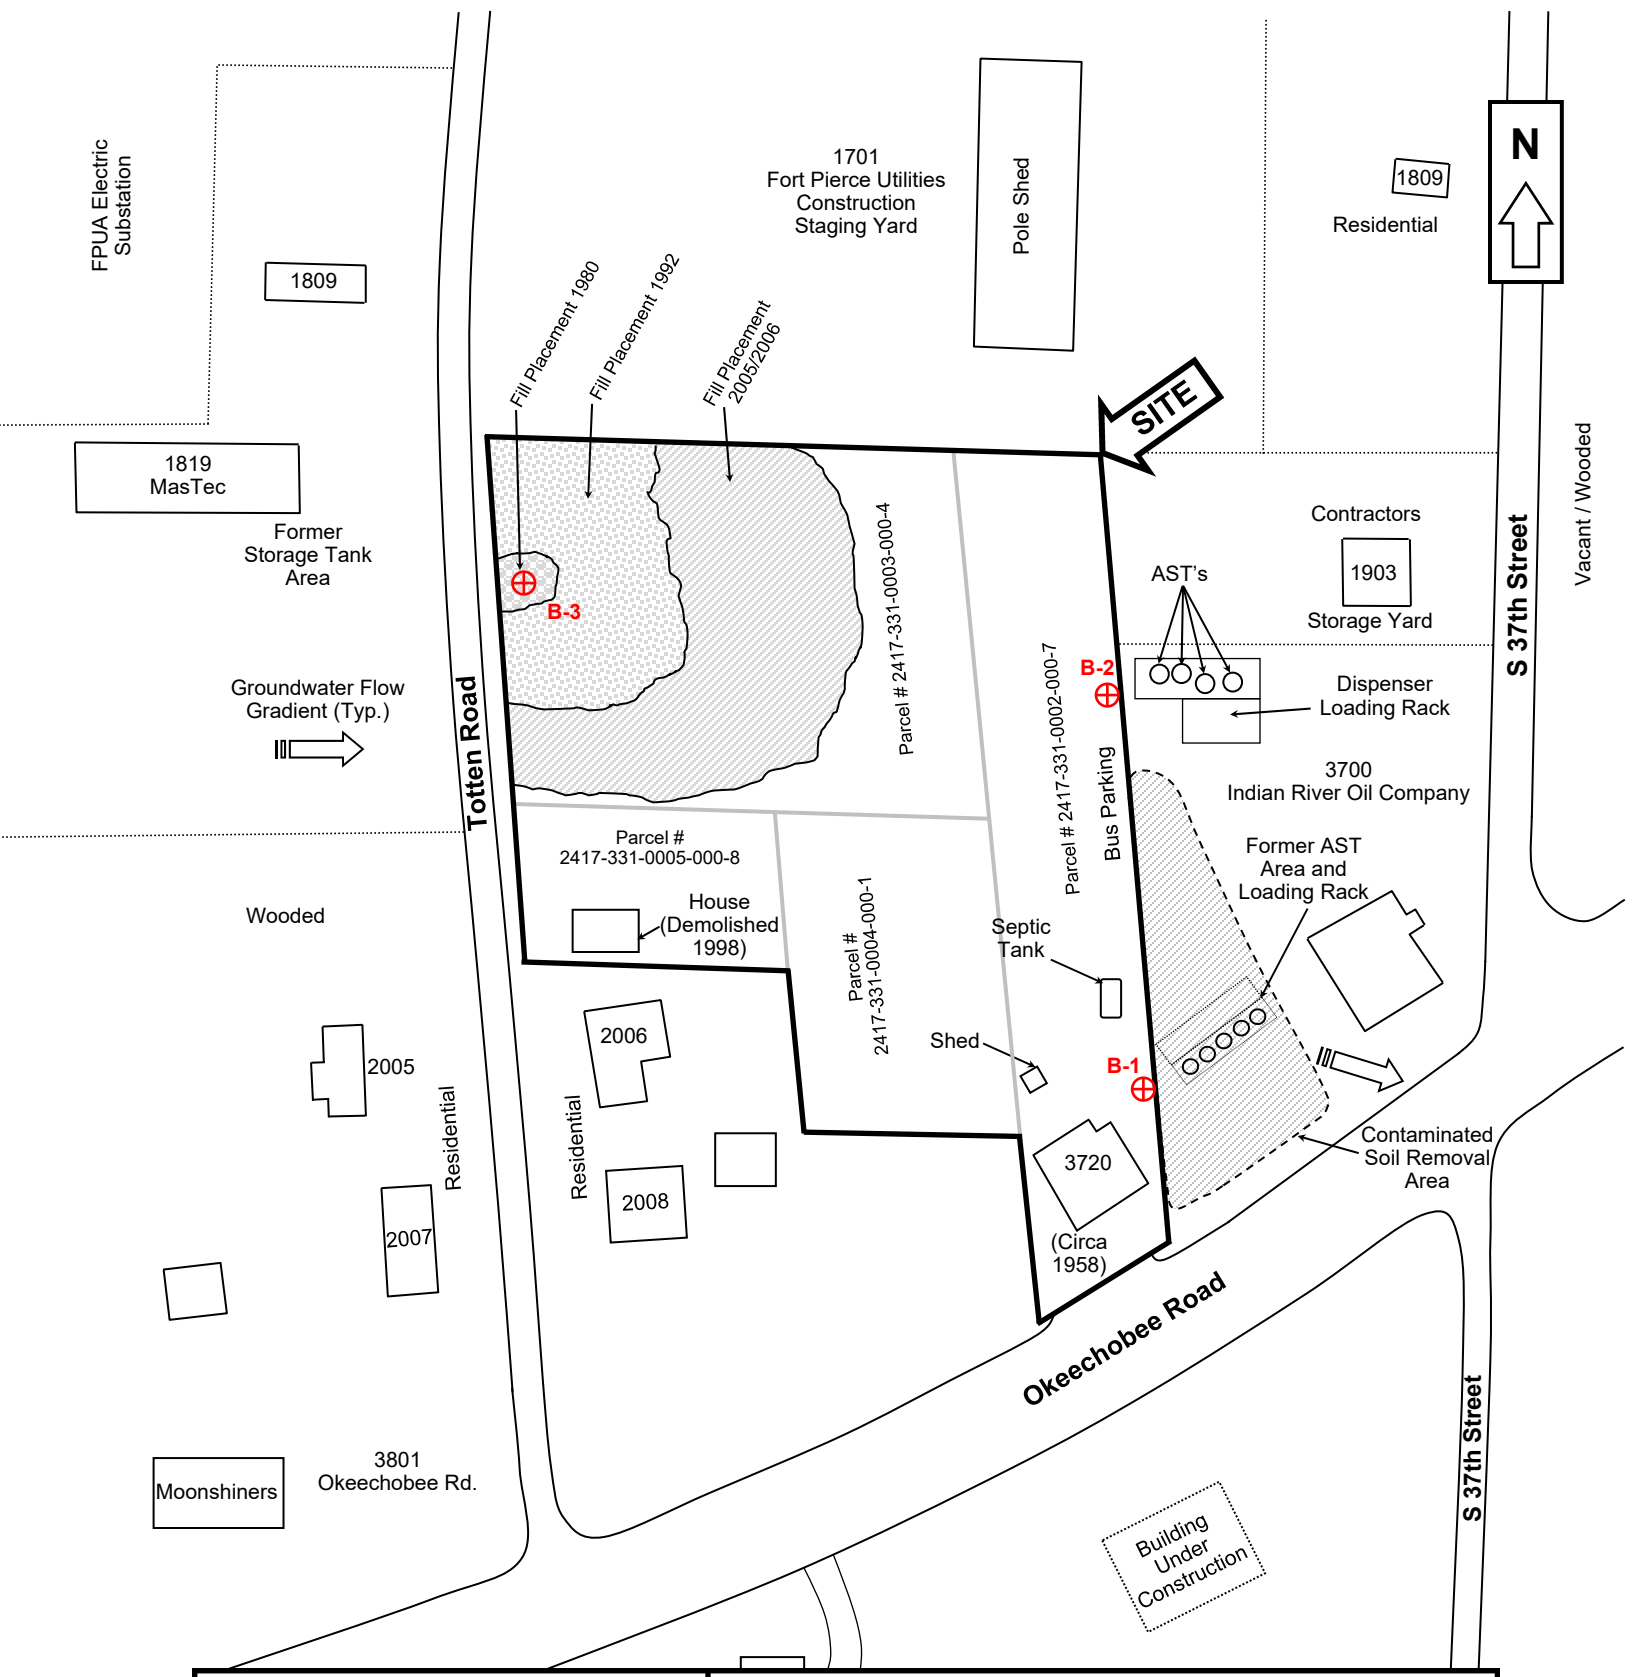



| | | | |
|---|---|---|---|
| **SOLUTECH, INC.**<br>**5841 Corporate Way, Suite102**<br>**West Palm Beach, FL 33407**<br>**Tel: (561)688-2904 Fax: (561)688-2908** | **Phase I/II Environmental Site Assessment**<br>**Former Church Property**<br>**3720 Okeechobee Road**<br>**Fort Pierce, Florida** | | |
| Site Area Sketch<br>No to Scale | Drawn By:<br>Priya | Date: October 8, 2021<br>File No.: 57201.00 | Figure No.:<br>2 |

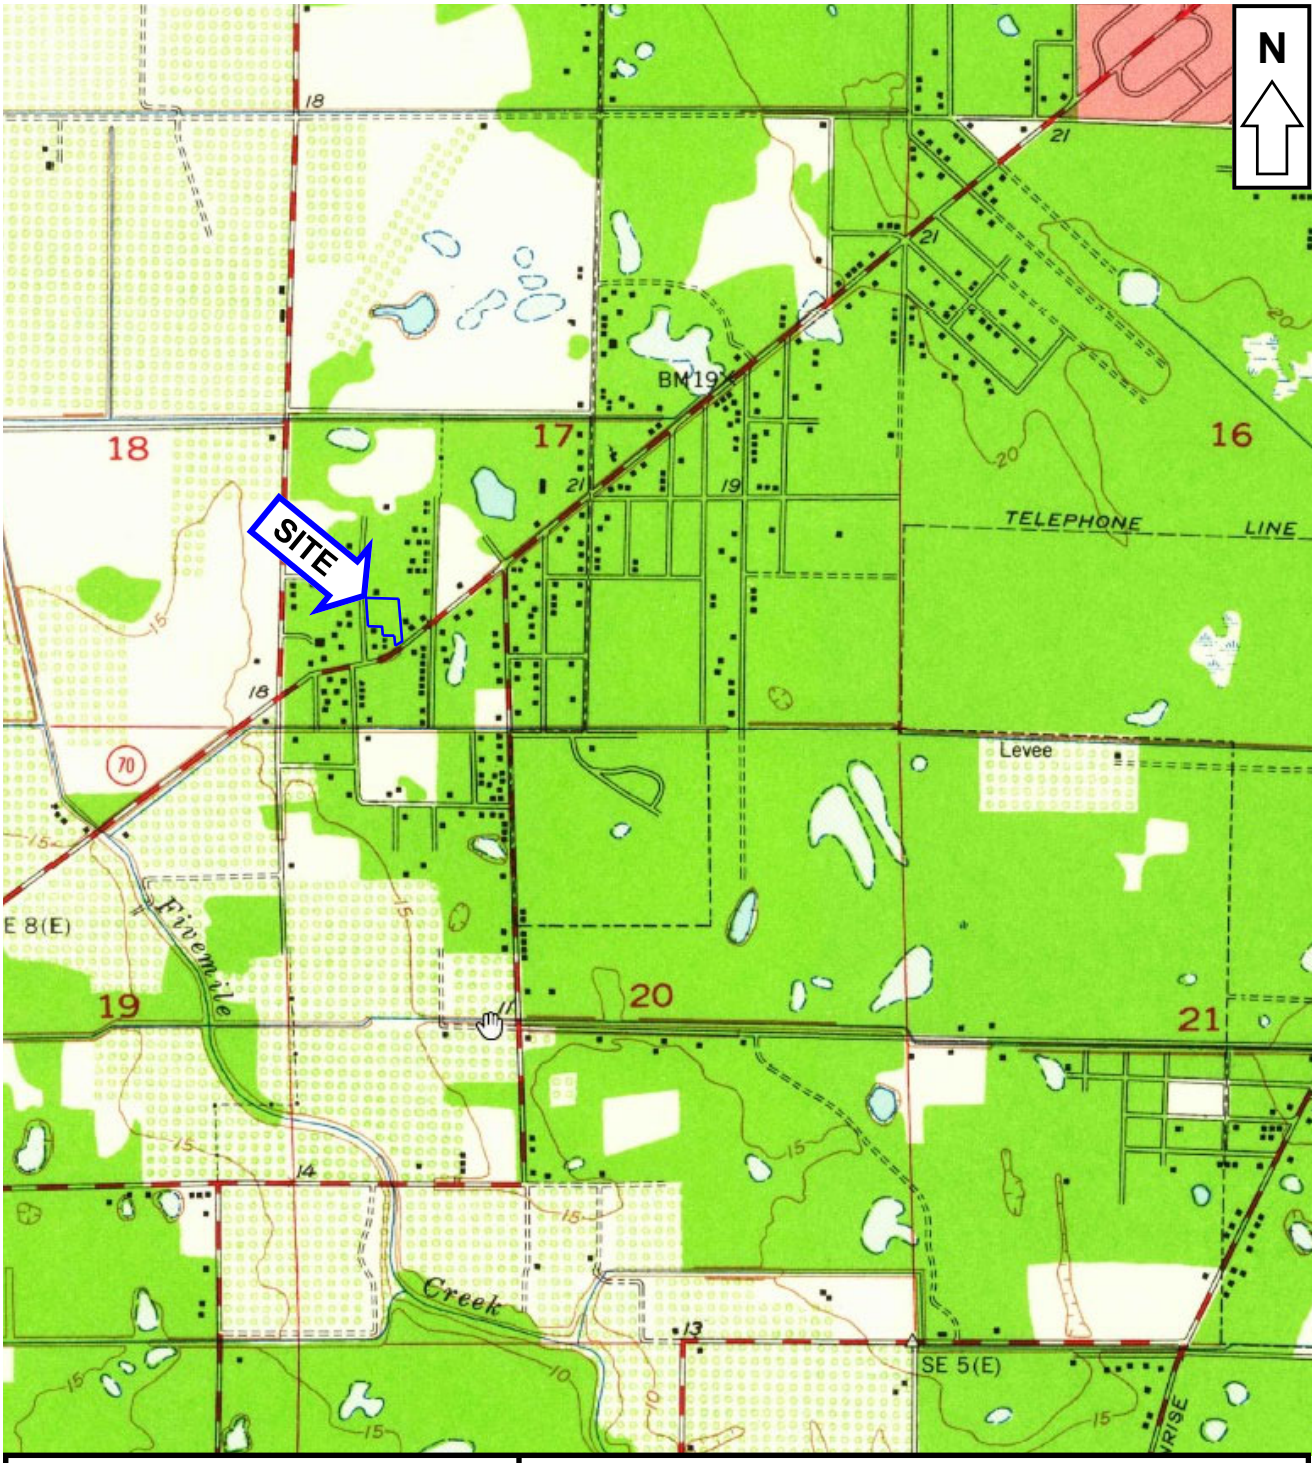



| | | | |
|---|---|---|---|
| **SOLUTECH, INC.**<br>5841 Corporate Way, Suite102<br>West Palm Beach, FL 33407<br>Tel: (561)688-2904 Fax: (561)688-2908 | **Phase I/II Environmental Site Assessment**<br>**Former Church Property**<br>**3720 Okeechobee Road**<br>**Fort Pierce, Florida** | | |
| USGS (1949) Fort Pierce. FL<br>Topographic Map<br>Scale Unknown | Drawn By:<br>Priya | Date: October 8, 2021<br>File No.: 57201.00 | Figure No.:<br>3A |





| | | | |
|---|---|---|---|
| **SOLUTECH, INC.**<br>**5841 Corporate Way, Suite102**<br>**West Palm Beach, FL 33407**<br>**Tel: (561)688-2904 Fax: (561)688-2908** | **Phase I/II Environmental Site Assessment**<br>**Former Church Property**<br>**3720 Okeechobee Road**<br>**Fort Pierce, Florida** | | |
| USGS (1950) Fort Pierce. FL<br>Topographic Map<br>Scale Unknown | Drawn By:<br>Priya | Date: October 8, 2021<br>File No.: 57201.00 | Figure No.:<br>3B |

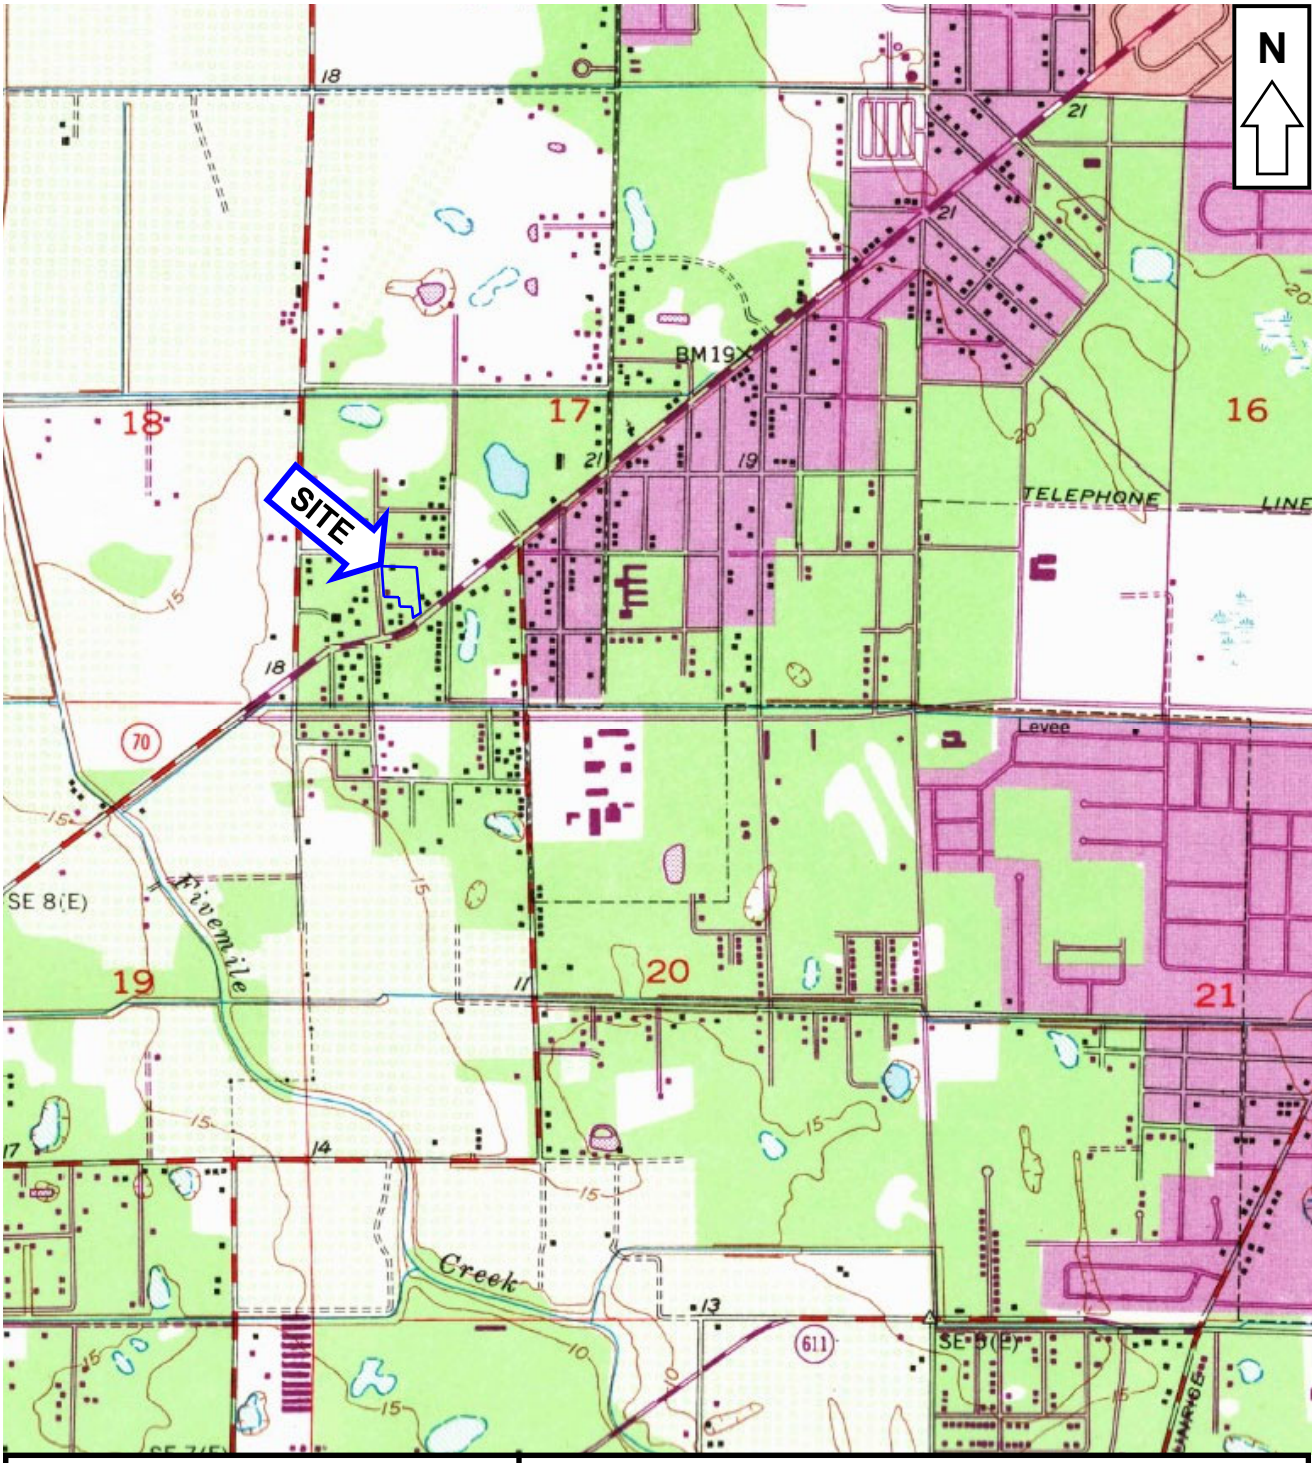



| | | | |
|---|---|---|---|
| **SOLUTECH, INC.**<br>5841 Corporate Way, Suite102<br>West Palm Beach, FL 33407<br>Tel: (561)688-2904 Fax: (561)688-2908 | **Phase I/II Environmental Site Assessment**<br>**Former Church Property**<br>**3720 Okeechobee Road**<br>**Fort Pierce, Florida** | | |
| USGS (1970) Fort Pierce. FL<br>Topographic Map<br>Scale Unknown | Drawn By:<br>Priya | Date: October 8, 2021<br>File No.: 57201.00 | Figure No.:<br>3C |

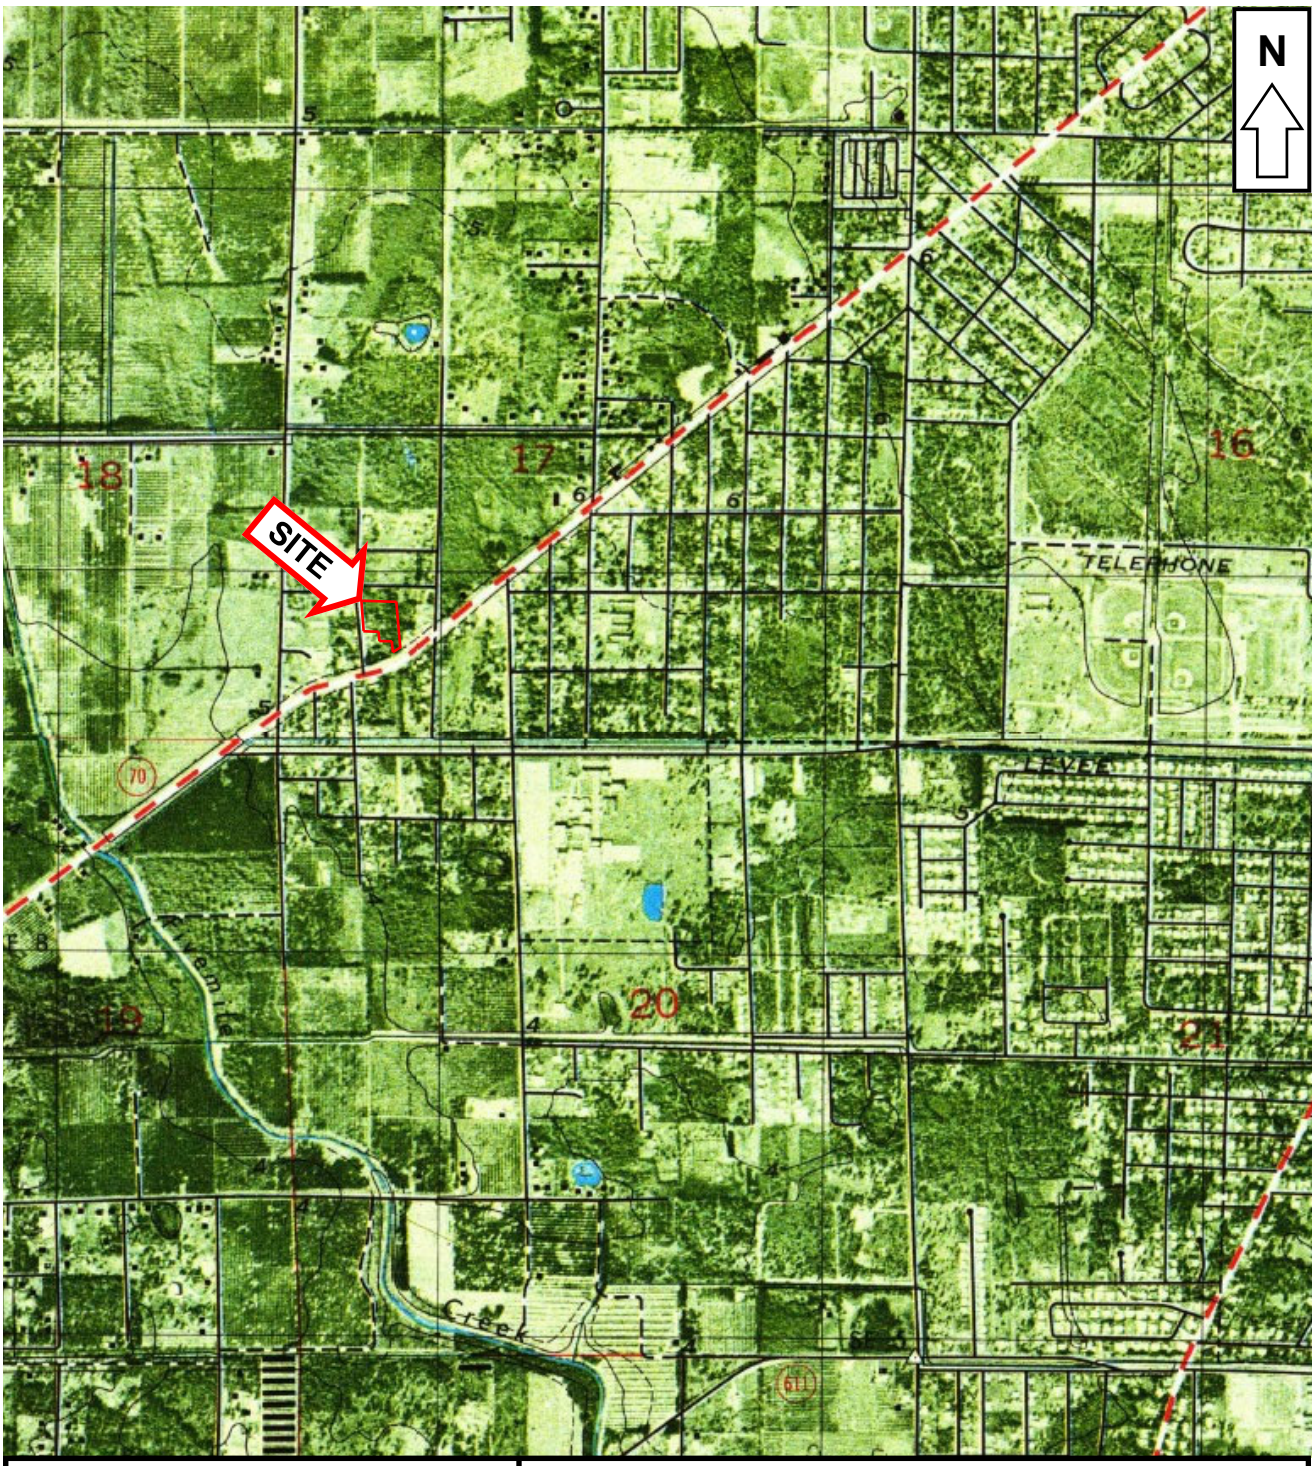



| | | | |
|---|---|---|---|
| **SOLUTECH, INC.**<br>**5841 Corporate Way, Suite102**<br>**West Palm Beach, FL 33407**<br>**Tel: (561)688-2904 Fax: (561)688-2908** | **Phase I/II Environmental Site Assessment**<br>**Former Church Property**<br>**3720 Okeechobee Road**<br>**Fort Pierce, Florida** | | |
| USGS (1972) Fort Pierce. FL<br>Topographic Map<br>Scale Unknown | Drawn By:<br>Priya | Date: October 8, 2021<br>File No.: 57201.00 | Figure No.:<br>3D |

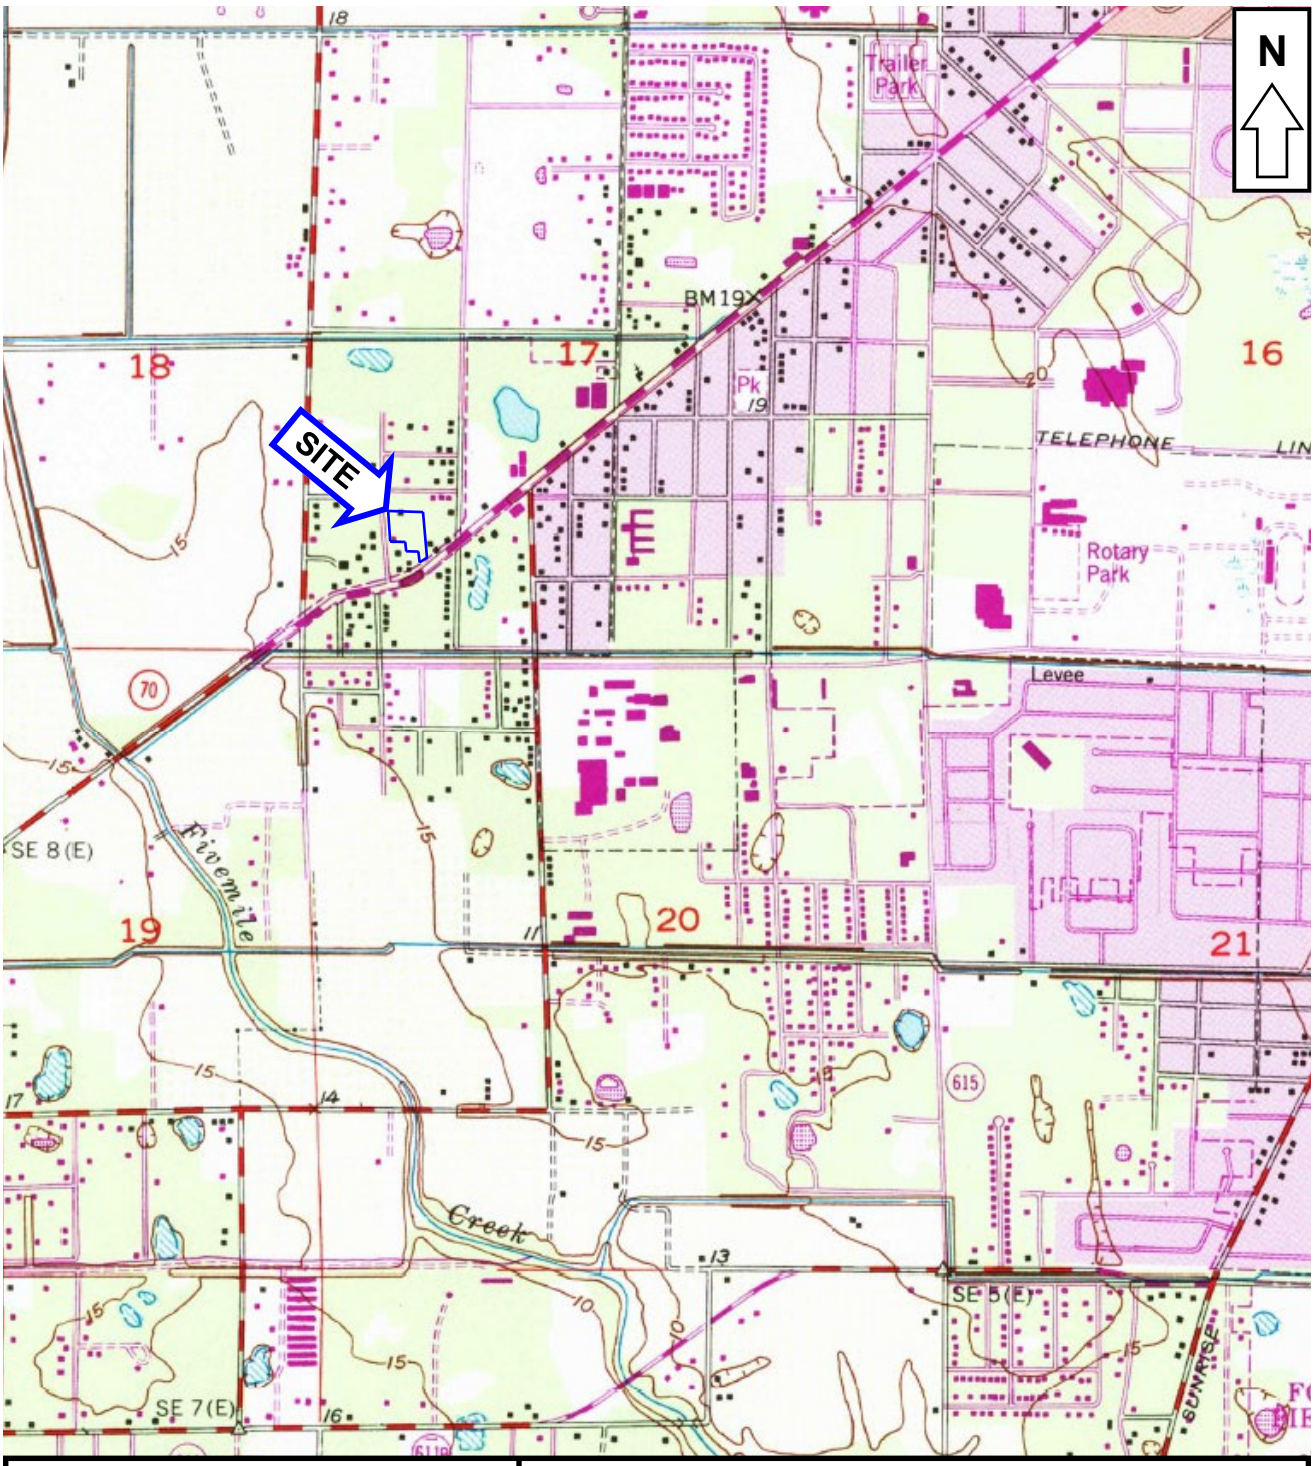


| | | | |
|---|---|---|---|
| **SOLUTECH, INC.**<br>**5841 Corporate Way, Suite102**<br>**West Palm Beach, FL 33407**<br>**Tel: (561)688-2904 Fax: (561)688-2908** | **Phase I/II Environmental Site Assessment**<br>**Former Church Property**<br>**3720 Okeechobee Road**<br>**Fort Pierce, Florida** | | |
| USGS (1983) Fort Pierce. FL<br>Topographic Map<br>Scale Unknown | Drawn By:<br>Priya | Date: October 8, 2021<br>File No.: 57201.00 | Figure No.:<br>3E |

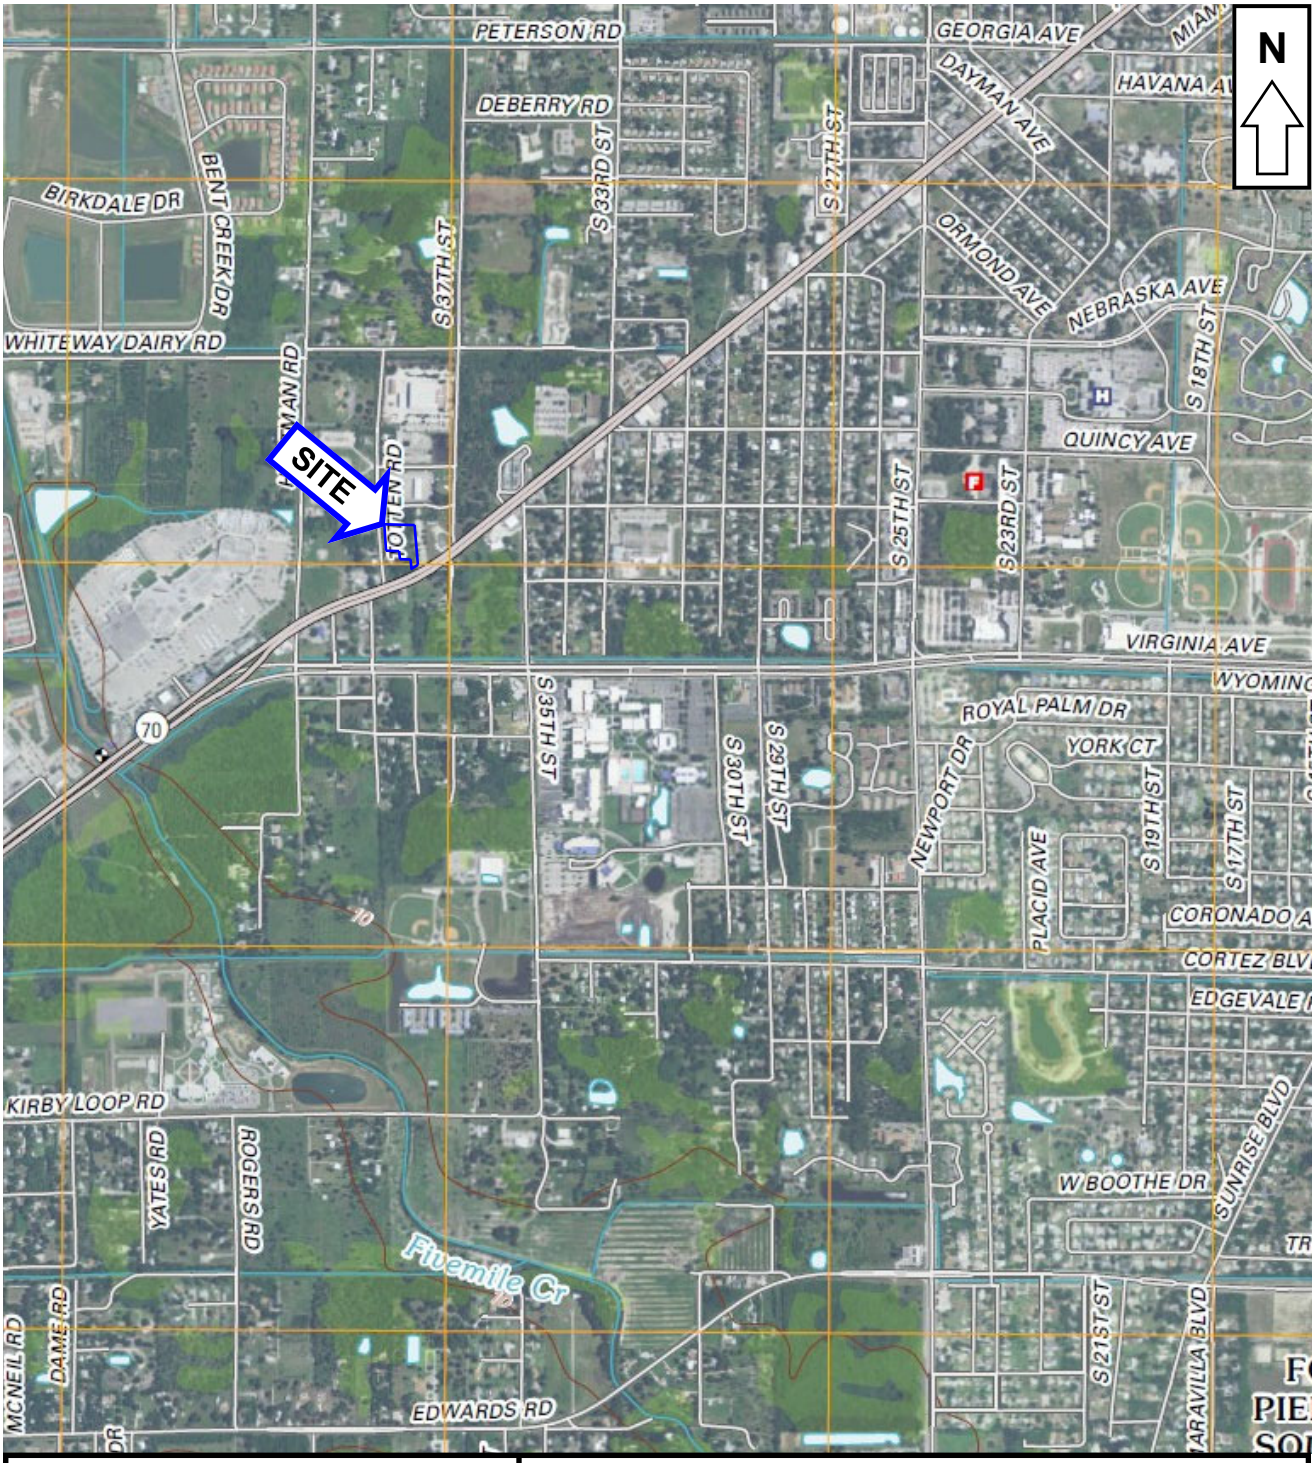


| | | | |
|---|---|---|---|
| **SOLUTECH, INC.**<br>**5841 Corporate Way, Suite102**<br>**West Palm Beach, FL 33407**<br>**Tel: (561)688-2904 Fax: (561)688-2908** | **Phase I/II Environmental Site Assessment**<br>**Former Church Property**<br>**3720 Okeechobee Road**<br>**Fort Pierce, Florida** | | |
| USGS (2012) West Palm Beach. FL<br>Topographic Map<br>Scale Unknown | Drawn By:<br>Priya | Date: October 8, 2021<br>File No.: 57201.00 | Figure No.:<br>3F |

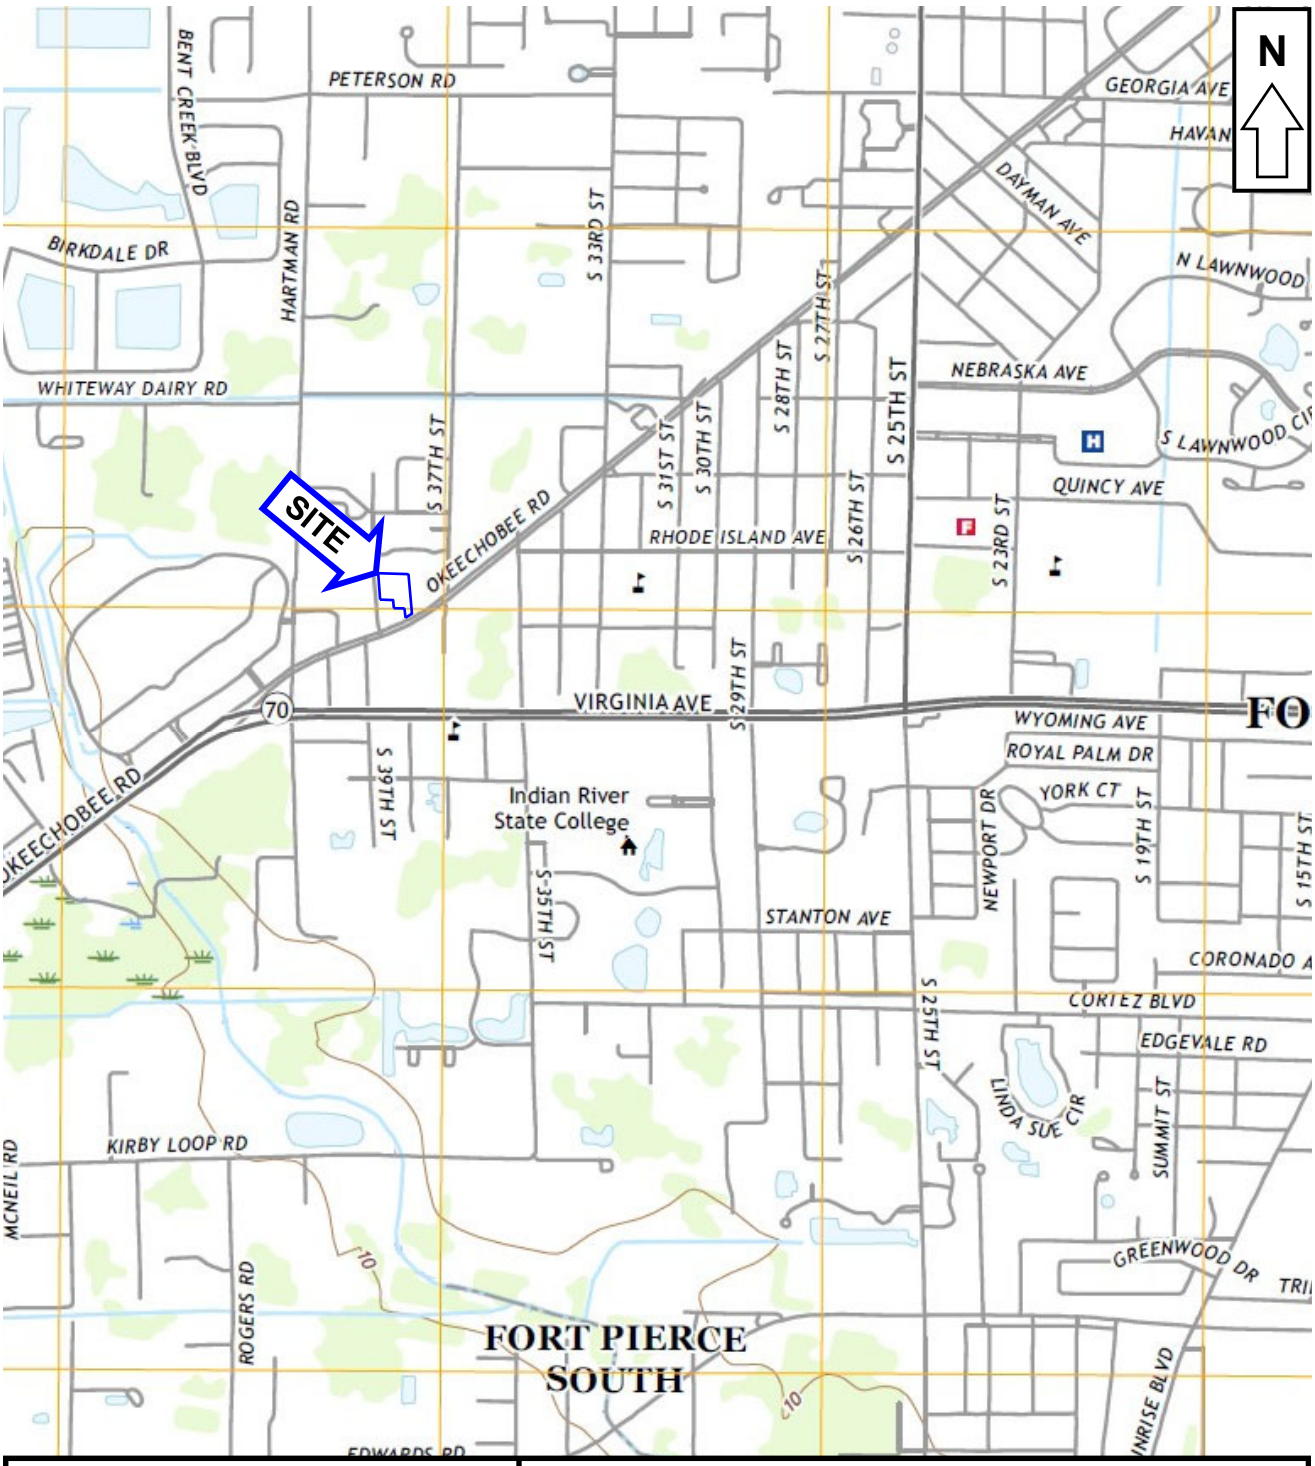


| | | | |
|---|---|---|---|
| **SOLUTECH, INC.**<br>**5841 Corporate Way, Suite102**<br>**West Palm Beach, FL 33407**<br>**Tel: (561)688-2904 Fax: (561)688-2908** | **Phase I/II Environmental Site Assessment**<br>**Former Church Property**<br>**3720 Okeechobee Road**<br>**Fort Pierce, Florida** | | |
| USGS (2021) West Palm Beach. FL<br>Topographic Map<br>Scale Unknown | Drawn By:<br>Priya | Date: October 8, 2021<br>File No.: 57201.00 | Figure No.:<br>3G |

# APPENDIX A



Photo 1
South Side of Church Building



Photo 2
Disconnected Well and Pump System



Photo 3
Vacant Lot West of Church Building



Photo 4
East Side of Church Building



Photo 5
North Side of Church Building



Photo 6
Shed North of Church Building



Photo 7
Septic Tank



Photo 8
Main Entrance Interior



Photo 9
Gathering Room

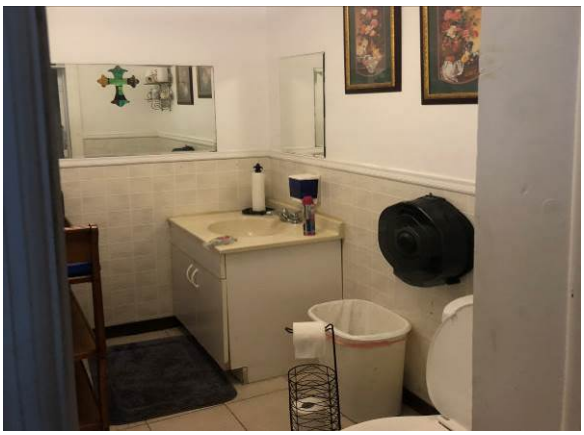


Photo 10
Lavatory



Photo 11
Electrical Room

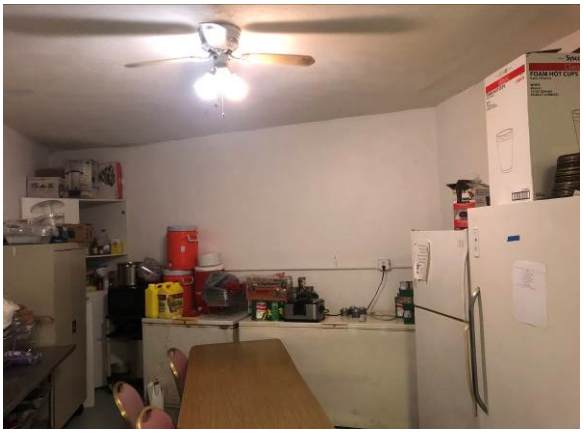


Photo 12
Kitchen



Photo 13
Looking South from Bus Parking



Photo 14
Contractors Yard Northeast (1903 S 37th)



Photo 15
Indian River Oil Company adjacent East



Photo 16
Former House Pad on Southwest Parcel



Photo 17
Looking South down Totten Road



Photo 18
Looking North up Totten Road



Photo 19
Looking East from NW Corner



Photo 20
Fort Pierce Utilities adjacent North




Photo 21
Mastec adjacent West



Photo 22
2006 Totten Road



Photo 23
2008 Totten Road



Photo 24
Building under Construction South of Site

# APPENDIX B

# Saint Lucie County Property Appraiser
Michelle Franklin CFA

Report generated: Tuesday, August 17, 2021

## Parcel Report






## Parcel

| | |
|---|---|
| **PARCELNO:** | 2417-331-0002-000-7 |
| **Property ID:** | 26494 |
| **Owner1:** | Young Cheal Hu |
| **SiteAddress:** | 3720 OKEECHOBEE RD |

## Owner

| | |
|---|---|
| **Owner1:** | Young Cheal Hu |
| **Owner2:** | Yong Ja Hu |
| **Owner3:** | |
| **MailingAddress:** | 1696 SW Jamesport DR Port St Lucie, FL 34953-4396 |

## Overview

| | |
|---|---|
| **PrimaryLandUse:** | 1100 - STOR-1STR |
| **DistrictGroup:** | 0022 - Fort Pierce |
| **Subdivision:** | Metes and Bounds |
| **Just/Market Value:** | $130,800 |
| **FinishedArea:** | 2,097 |
| **Acres:** | 1.06 |
| **TotalArea:** | 46,173.6 |

## Legal Description

**LegalDescription:** 17 35 40 FROM NE COR OF SW 1/4 OF SW 1/4 RUN W 256.97 FT TO POB, TH RUN SLY 523.5 FT TO N SIDE OF OKEECHOBEE RD, TH RUN SWLY ON RD 100 FT, TH RUN NLY 585FT TO N LI OF SW 1/4 OF SW 1/4, TH RUN E 83.5 FT TO POB-LESSRDS AND CANALS- (79) (1.06 AC) (OR 2001-1327)

## Value History

| Year | Just/Market Value | Building Value | Land Value | SFYI Value | Assessed Value | Exemption Amount | County Taxable | Save Our Home OR 10% Cap Differential | Ag Credit |
|---|---|---|---|---|---|---|---|---|---|
| 2021 | $135,800 | $52,900 | $80,800 | $2,100 | $135,800 | $0 | $135,800 | $0 | $0 |
| 2020 | $130,800 | $47,900 | $80,800 | $2,100 | $130,800 | $0 | $130,800 | $0 | $0 |
| 2019 | $131,700 | $48,700 | $80,800 | $2,200 | $131,700 | $0 | $131,700 | $0 | $0 |
| 2018 | $125,900 | $42,900 | $80,800 | $2,200 | $125,900 | $0 | $125,900 | $0 | $0 |

## Tax Links

SLC Tax Collector's Office taxes for this parcel

Download TRIM notice for this parcel


## Special Assessments

| Description | Start Year | Units | Amount |
|---|---|---|---|
| North St. Lucie Water Management District | 2013 | 1.06 | $25.00 |
| Fort Pierce Stormwater Charge | 2011 | 5.2 | $358.80 |

## Improvements

| | |
|---|---|
| **Building Sequence:** | 1 |
| **Bedrooms:** | 0 |
| **Bathrooms:** | 0 |
| **Building Type:** | STRL - STORE (STRIP CENTER/INDIVIDUAL UNIT) |
| **Story Height:** | 1 Story |
| **No of Living Units:** | |
| **Total Finished Area:** | 2,097 |
| **Gross Sketched Area:** | 2,097 |
| **Year Built:** | 1958 |
| **Effective Year:** | 1965 |
| **Primary Roof Cover:** | Dim Shingle |
| **Primary Roof Structure:** | Hip |
| **Primary Wall:** | Conc Block |
| **A/C %:** | 100 |

## Building Sketches

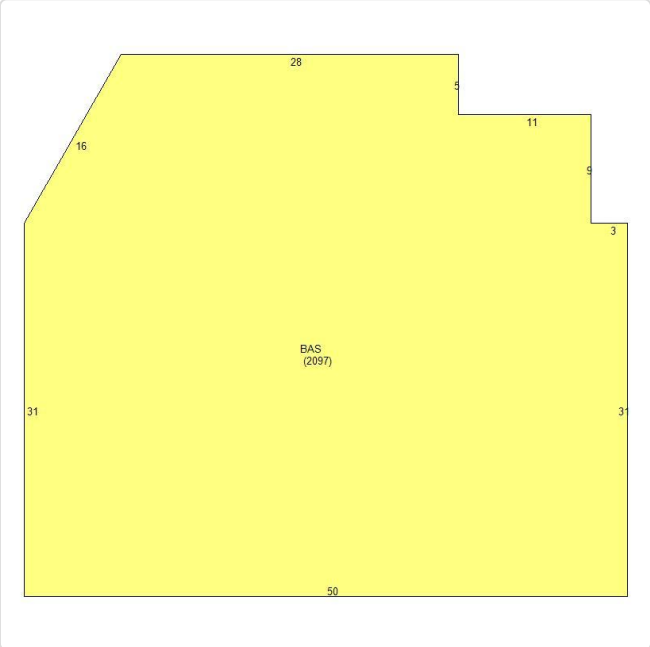


## Sub Area

| Building Sequence | Sketch Area Code | Description | Finished Area | Gross Area |
|---|---|---|---|---|
| 1 | BAS | BASE AREA | 2,097 | 2,097 |

## SFYI

| Description | Units | Year Built |
|---|---|---|
| CONCRETE LOW | 200 | 1958 |
| Asphalt | 3,900 | 1958 |

## Land Lines

| Line Number | Units | Unit Type |
|---|---|---|
| 1 | 46,173.602 | SqFt |

## Permits

| Permit Number | Issue Date | Description |
|---|---|---|
| BP14-2438 | 09/25/2014 | Electric |


## Sales History

| Sale Date | Sale Price | Sale Code | Deed Type | Grantor | Book Page | View Document |
|---|---|---|---|---|---|---|
| 06/24/2004 | $190,000 | XX01 | WD | T Quackenbos Crusades Inc | 2001-1327 | Clerk of Courts |
| 12/04/1997 | $105,700 | XX01 | WD | Widlan Annie M | 1113-2287 | Clerk of Courts |

## Photos



# Saint Lucie County Parcel # 2417-331-0002-000-7

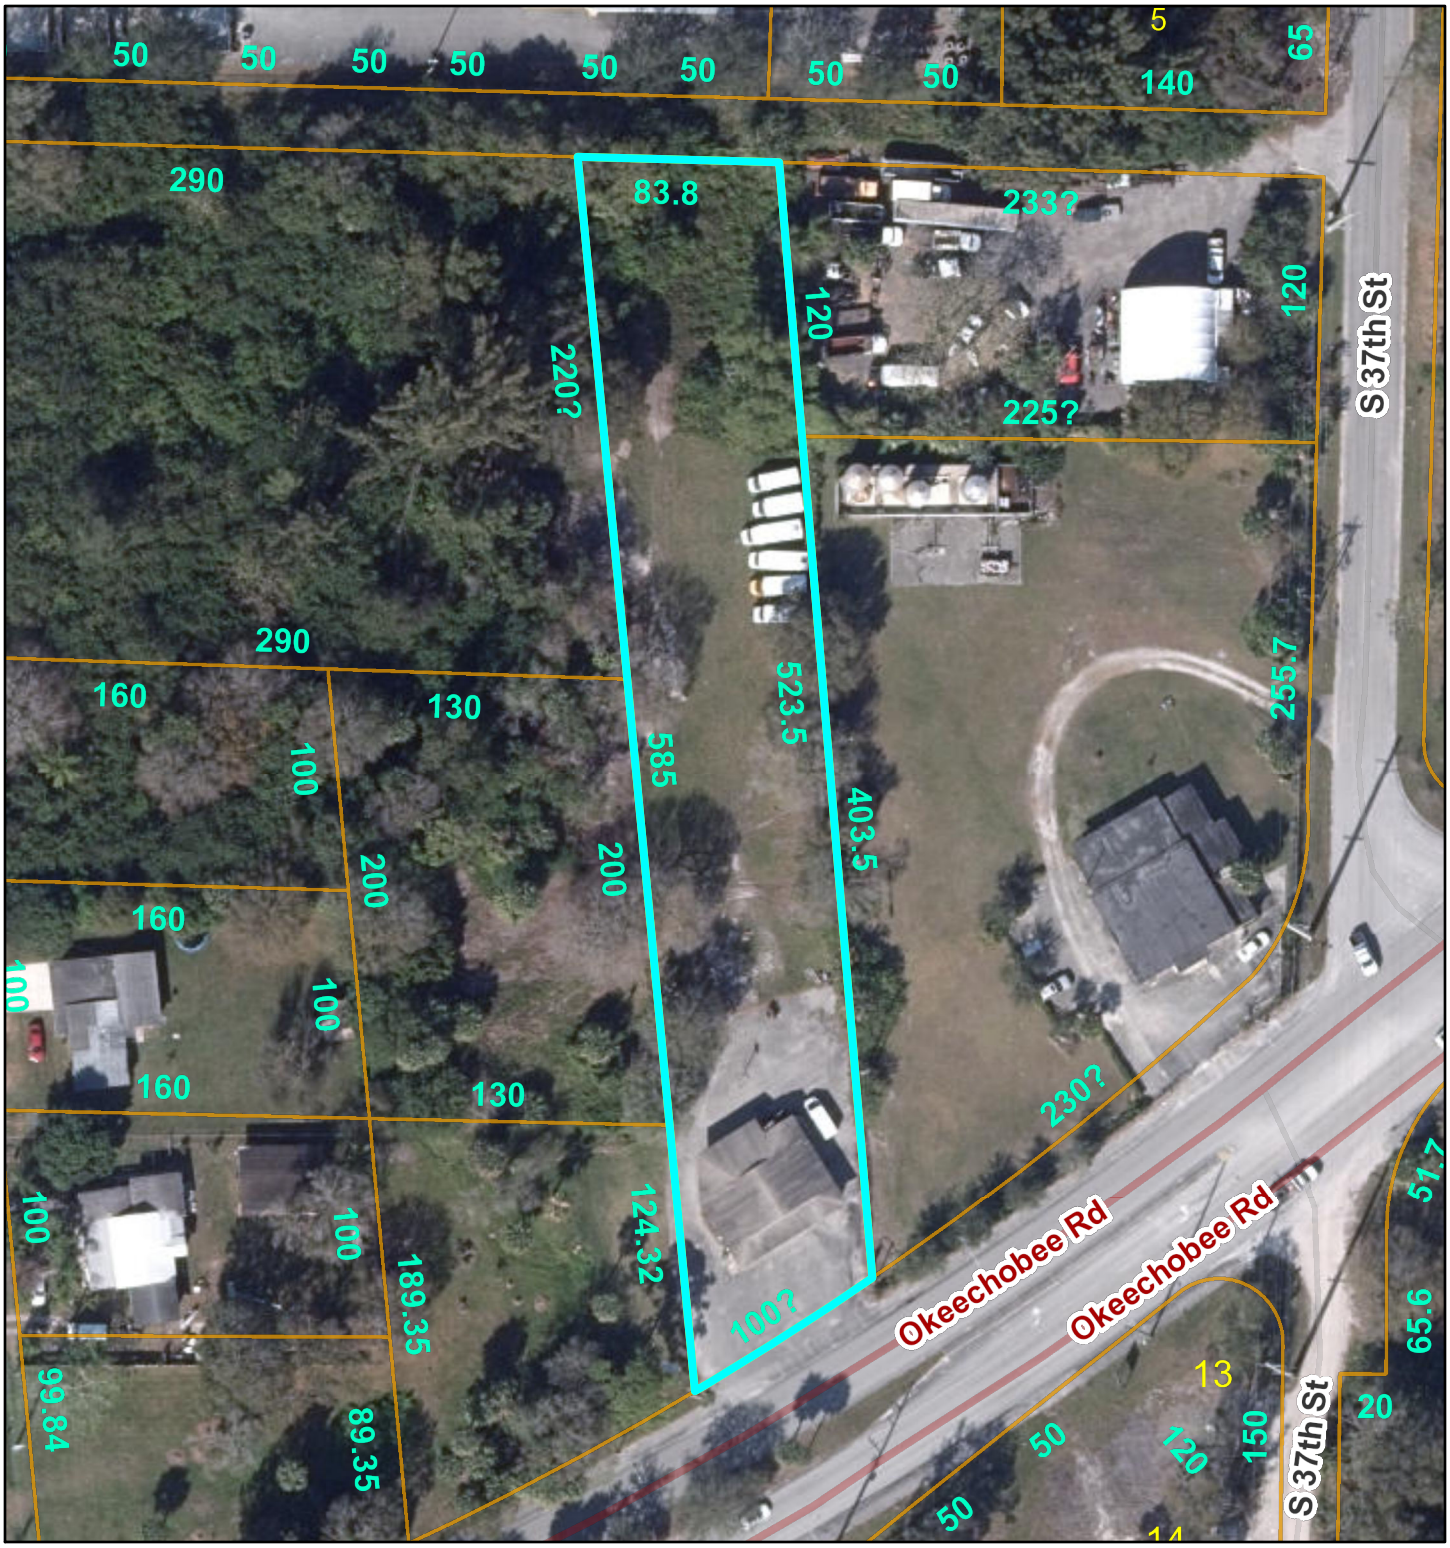


August 9, 2021

1:1,128

0 45 90 180 ft

0 12.5 25 50 m

Sources: Esri, HERE, Garmin, USGS, Intermap, INCREMENT P, NRCan, Esri Japan, METI, Esri China (Hong Kong), Esri Korea, Esri (Thailand), NGCC, (c) OpenStreetMap contributors, and the GIS User Community

# Saint Lucie County Property Appraiser
Michelle Franklin CFA

Report generated: Tuesday, August 17, 2021

## Parcel Report






## Parcel

| | |
|---|---|
| **PARCELNO:** | 2417-331-0005-000-8 |
| **Property ID:** | 26498 |
| **Owner1:** | Young Cheal Hu |
| **SiteAddress:** | TBD |

## Owner

| | |
|---|---|
| **Owner1:** | Young Cheal Hu |
| **Owner2:** | Yong Ja Hu |
| **Owner3:** | |
| **MailingAddress:** | 1770 SW Bellevue Ave Port St Lucie, FL 34953-1083 |

## Overview

| | |
|---|---|
| **PrimaryLandUse:** | 0000 - Vac Res |
| **DistrictGroup:** | 0002 - Saint Lucie County |
| **Subdivision:** | Metes and Bounds |
| **Just/Market Value:** | $14,100 |
| **FinishedArea:** | |
| **Acres:** | 0.37 |
| **TotalArea:** | 16,117.2 |

## Legal Description

**LegalDescription:** 17 35 40 BEG ON N SIDE OKEECHOBEE RD AND E SIDE TOTTEN RD, TH RUN NLY 375 FT TO POB, TH E160 FT, TH NLY 100 FT, TH W 160 FT, TH SLY 100 FT TO POB (77) (0.37 AC) (OR 2001-1328)

## Value History

| Year | Just/Market Value | Building Value | Land Value | SFYI Value | Assessed Value | Exemption Amount | County Taxable | Save Our Home OR 10% Cap Differential | Ag Credit |
|---|---|---|---|---|---|---|---|---|---|
| 2021 | $17,300 | $0 | $17,300 | $0 | $15,510 | $0 | $15,510 | $1,790 | $0 |
| 2020 | $14,100 | $0 | $14,100 | $0 | $14,100 | $0 | $14,100 | $0 | $0 |
| 2019 | $14,100 | $0 | $14,100 | $0 | $14,100 | $0 | $14,100 | $0 | $0 |
| 2018 | $14,100 | $0 | $14,100 | $0 | $14,100 | $0 | $14,100 | $0 | $0 |

## Tax Links

SLC Tax Collector's Office taxes for this parcel

Download TRIM notice for this parcel

## Special Assessments

| Description | Start Year | Units | Amount |
|---|---|---|---|
| North St. Lucie Water Management District | 2013 | 0.37 | $25.00 |

## Improvements

| | |
|---|---|
| **Building Sequence:** | 1 |
| **Bedrooms:** | 0 |
| **Bathrooms:** | 0 |
| **Building Type:** | - |
| **Story Height:** | |
| **No of Living Units:** | |
| **Total Finished Area:** | 0 |
| **Gross Sketched Area:** | 0 |
| **Year Built:** | |
| **Effective Year:** | |
| **Primary Roof Cover:** | |
| **Primary Roof Structure:** | |
| **Primary Wall:** | |
| **A/C %:** | 0 |

## Land Lines

| Line Number | Units | Unit Type |
|---|---|---|
| 1 | 0.37 | Acre |

## Permits

| Permit Number | Issue Date | Description |
|---|---|---|
| C98-050022 | 05/01/1998 | Demolition |

## Sales History

| Sale Date | Sale Price | Sale Code | Deed Type | Grantor | Book Page | View Document |
|---|---|---|---|---|---|---|
| 06/24/2004 | $25,000 | XX00 | WD | T Quackenbos Crusades Inc | 2001-1328 | Clerk of Courts |
| 06/08/2000 | $6,500 | XX01 | WD | Riverside National Bank Of Fla | 1306-2281 | Clerk of Courts |
| 01/05/1998 | $6,100 | XX01 | WD | Leedy Sandra G | 1126-2592 | Clerk of Courts |
| 03/24/1996 | $100 | XX01 | QC | Franklin Leedy | 1005-2033 | Clerk of Courts |
| 11/26/1990 | $10,000 | XX00 | WD | | 718-1413 | Clerk of Courts |

## Photos



# Saint Lucie County Parcel # 2417-331-0005-000-8




August 9, 2021

1:564

0 20 40 80 ft

0 5 10 20 m

Sources: Esri, HERE, Garmin, USGS, Intermap, INCREMENT P, NRCan, Esri Japan, METI, Esri China (Hong Kong), Esri Korea, Esri (Thailand), NGCC, (c) OpenStreetMap contributors, and the GIS User Community

# Saint Lucie County Property Appraiser
Michelle Franklin CFA

Report generated: Tuesday, August 17, 2021

## Parcel Report




## Parcel

**PARCELNO:** 2417-331-0004-000-1
**Property ID:** 26496
**Owner1:** Young Cheal Hu
**SiteAddress:** TBD

## Owner

**Owner1:** Young Cheal Hu
**Owner2:** Yong Ja Hu
**Owner3:**
**MailingAddress:** 1696 SW Jamesport DR Port Saint Lucie, FL 34953-4396

## Overview

**PrimaryLandUse:** 0000 - Vac Res
**DistrictGroup:** 0002 - Saint Lucie County
**Subdivision:** Metes and Bounds
**Just/Market Value:** $22,800
**FinishedArea:**
**Acres:** 0.6
**TotalArea:** 26,136

## Legal Description

**LegalDescription:** 17 35 40 FROM INT OF E R/W OF TOTTEN RD AND N R/W OF OKEE RD (66FT R/W) RUN NLY ON TOTTEN RD R/W275 FT, TH E 160 FT TO POB, TH CONT E 130 FT, TH NLY 200 FT, TH W130 FT, TH SLY 200 FT TO POB (76) (0.60 AC) (OR 2001-1326)

## Value History

| Year | Just/Market Value | Building Value | Land Value | SFYI Value | Assessed Value | Exemption Amount | County Taxable | Save Our Home OR 10% Cap Differential | Ag Credit |
|---|---|---|---|---|---|---|---|---|---|
| 2021 | $28,100 | $0 | $28,100 | $0 | $25,080 | $0 | $25,080 | $3,020 | $0 |
| 2020 | $22,800 | $0 | $22,800 | $0 | $22,800 | $0 | $22,800 | $0 | $0 |
| 2019 | $22,800 | $0 | $22,800 | $0 | $22,800 | $0 | $22,800 | $0 | $0 |
| 2018 | $22,800 | $0 | $22,800 | $0 | $22,800 | $0 | $22,800 | $0 | $0 |

## Tax Links

SLC Tax Collector's Office taxes for this parcel

Download TRIM notice for this parcel

## Special Assessments

| Description | Start Year | Units | Amount |
|---|---|---|---|
| North St. Lucie Water Management District | 2013 | 0.6 | $25.00 |

## Improvements

| | |
|---|---|
| **Building Sequence:** | 1 |
| **Bedrooms:** | 0 |
| **Bathrooms:** | 0 |
| **Building Type:** | - |
| **Story Height:** | |
| **No of Living Units:** | |
| **Total Finished Area:** | 0 |
| **Gross Sketched Area:** | 0 |
| **Year Built:** | |
| **Effective Year:** | |
| **Primary Roof Cover:** | |
| **Primary Roof Structure:** | |
| **Primary Wall:** | |
| **A/C %:** | 0 |


## Land Lines

| Line Number | Units | Unit Type |
|---|---|---|
| 1 | 0.6 | Acre |

## Sales History

| Sale Date | Sale Price | Sale Code | Deed Type | Grantor | Book Page | View Document |
|---|---|---|---|---|---|---|
| 06/24/2004 | $25,000 | XX00 | WD | T Quackenbos Crusades Inc | 2001-1326 | Clerk of Courts |
| 08/24/1995 | $8,700 | XX00 | WD | Ritten Robert | 971-2668 | Clerk of Courts |

# Saint Lucie County Parcel # 2417-331-0004-000-1

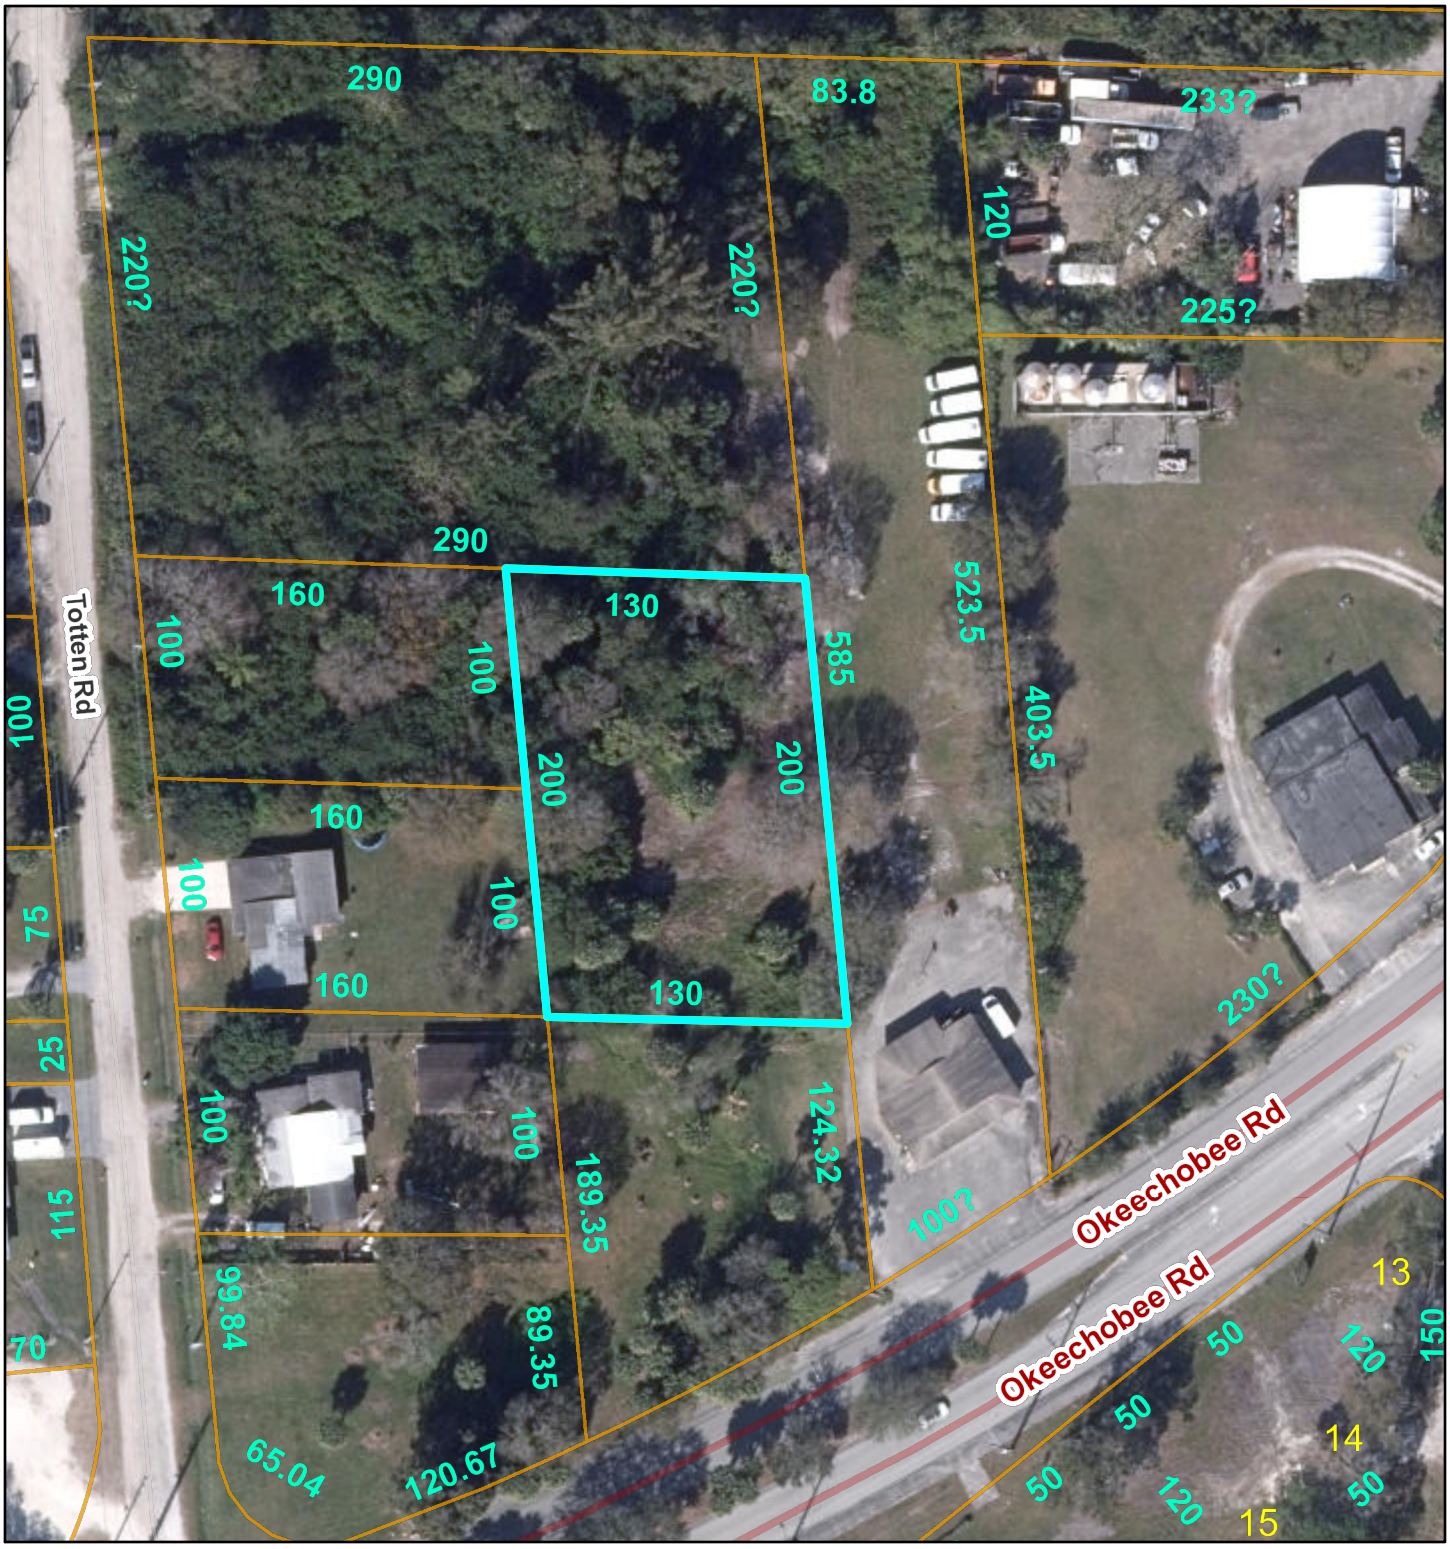


August 9, 2021

1:1,128

0 45 90 180 ft


0 12.5 25 50 m

Sources: Esri, HERE, Garmin, USGS, Intermap, INCREMENT P, NRCan, Esri Japan, METI, Esri China (Hong Kong), Esri Korea, Esri (Thailand), NGCC, (c) OpenStreetMap contributors, and the GIS User Community

# Saint Lucie County Property Appraiser
Michelle Franklin CFA

Report generated: Tuesday, August 17, 2021

## Parcel Report

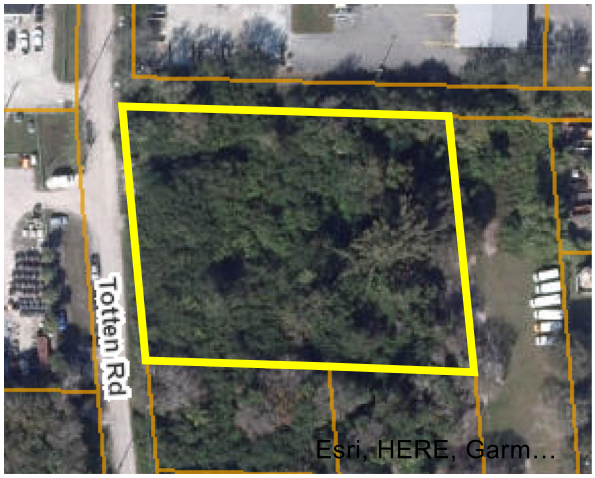




## Parcel

| | |
|---|---|
| **PARCELNO:** | 2417-331-0003-000-4 |
| **Property ID:** | 26495 |
| **Owner1:** | Young Cheal Hu |
| **SiteAddress:** | TOTTEN RD |

## Owner

| | |
|---|---|
| **Owner1:** | Young Cheal Hu |
| **Owner2:** | Yong Ja Hu |
| **Owner3:** | |
| **MailingAddress:** | 1770 SW Bellevue Ave Port St Lucie, FL 34953-1083 |

## Overview

| | |
|---|---|
| **PrimaryLandUse:** | 1000 - Vac Comm |
| **DistrictGroup:** | 0002 - Saint Lucie County |
| **Subdivision:** | Metes and Bounds |
| **Just/Market Value:** | $56,000 |
| **FinishedArea:** | |
| **Acres:** | 1.47 |
| **TotalArea:** | 64,033.2 |

## Legal Description

**LegalDescription:** 17 35 40 BEG ON E SIDE OF TOTTENRD AT N LI OF SW 1/4 OF SW 1/4, TH RUN E 290 FT, TH SLY 220 FT, TH W 290 FT, TH NLY TO POB (78) (1.47 AC) (OR 2001-1329)

## Value History

| Year | Just/Market Value | Building Value | Land Value | SFYI Value | Assessed Value | Exemption Amount | County Taxable | Save Our Home OR 10% Cap Differential | Ag Credit |
|---|---|---|---|---|---|---|---|---|---|
| 2021 | $56,000 | $0 | $56,000 | $0 | $56,000 | $0 | $56,000 | $0 | $0 |
| 2020 | $56,000 | $0 | $56,000 | $0 | $56,000 | $0 | $56,000 | $0 | $0 |
| 2019 | $56,000 | $0 | $56,000 | $0 | $56,000 | $0 | $56,000 | $0 | $0 |
| 2018 | $56,000 | $0 | $56,000 | $0 | $56,000 | $0 | $56,000 | $0 | $0 |

## Tax Links

SLC Tax Collector's Office taxes for this parcel

Download TRIM notice for this parcel

## Special Assessments

| Description | Start Year | Units | Amount |
|---|---|---|---|
| North St. Lucie Water Management District | 2013 | 1.47 | $30.14 |

## Improvements

| | |
|---|---|
| **Building Sequence:** | 1 |
| **Bedrooms:** | 0 |
| **Bathrooms:** | 0 |
| **Building Type:** | - |
| **Story Height:** | |
| **No of Living Units:** | |
| **Total Finished Area:** | 0 |
| **Gross Sketched Area:** | 0 |
| **Year Built:** | |
| **Effective Year:** | |
| **Primary Roof Cover:** | |
| **Primary Roof Structure:** | |
| **Primary Wall:** | |
| **A/C %:** | 0 |

## Land Lines

| Line Number | Units | Unit Type |
|---|---|---|
| 1 | 64,033 | SqFt |


## Sales History

| Sale Date | Sale Price | Sale Code | Deed Type | Grantor | Book Page | View Document |
|---|---|---|---|---|---|---|
| 06/24/2004 | $60,000 | XX00 | WD | T Quackenbos Crusades Inc | 2001-1329 | Clerk of Courts |
| 12/04/2000 | $20,000 | XX01 | WD | Widlam Annie M | 1349-1394 | Clerk of Courts |
| 06/01/1975 | $7,000 | XX00 | CV | | 240-1668 | Clerk of Courts |

## Photos



# Saint Lucie County Parcel # 2417-331-0003-000-4

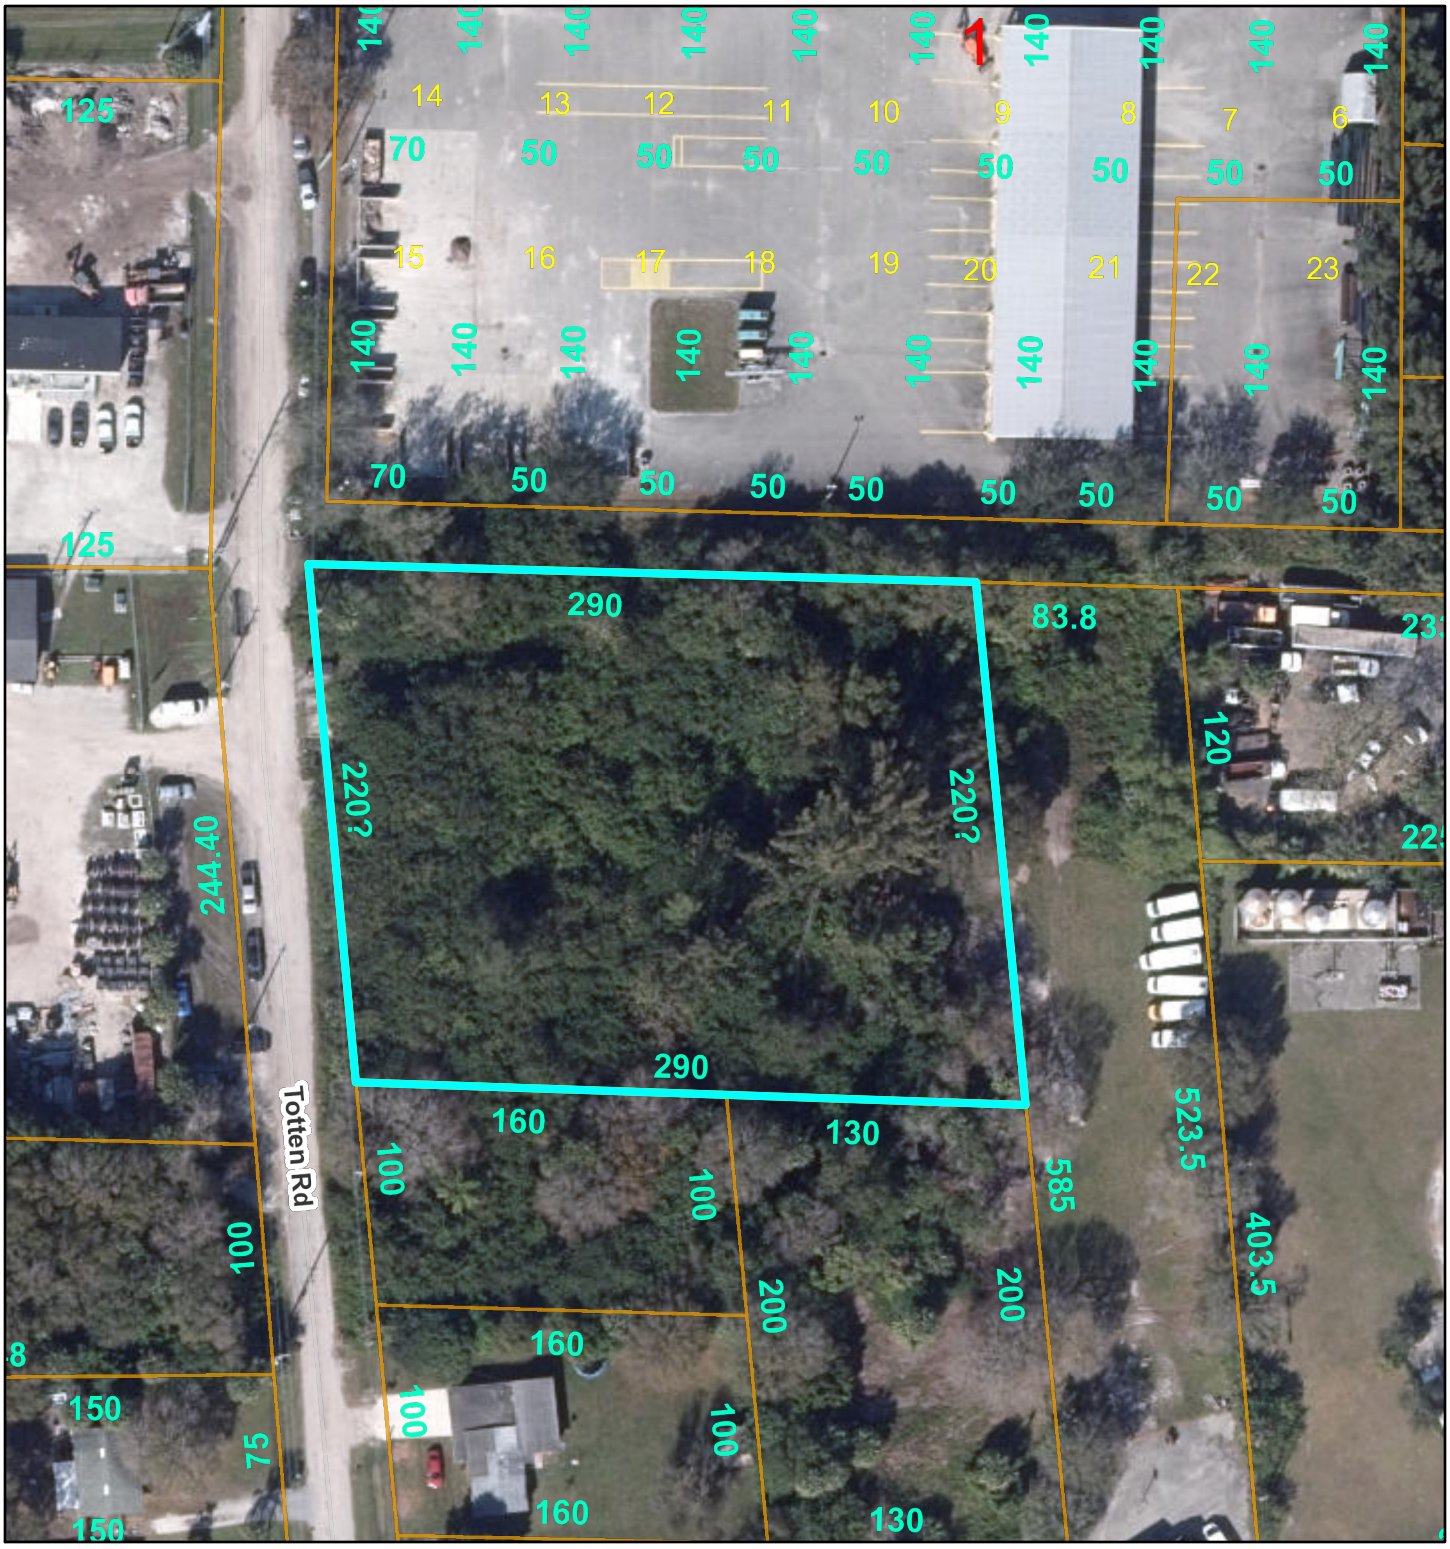


August 9, 2021

1:1,128

0 45 90 180 ft

0 12.5 25 50 m

Sources: Esri, HERE, Garmin, USGS, Intermap, INCREMENT P, NRCan, Esri Japan, METI, Esri China (Hong Kong), Esri Korea, Esri (Thailand), NGCC, (c) OpenStreetMap contributors, and the GIS User Community

Return to: (enclose self-addressed stamped envelope)
Name: Chelsea Title Company
Courthouse Box #19
Address:

This instrument Prepared by:
Carol A. Wilkie
Address: Chelsea Title Company
805 Virginia Avenue, Suite 25
Fort Pierce, FL 34982

Property Appraisers Parcel I.D. (Folio) Number(s):

#2417-331-0005-000/8

Grantee(s) S.S.#(s): [redacted]

WARRANTY DEED
INDIVID TO INDIVID

RAMCO FORM 01

Rec Fee $ 6.00
Add Fee $
Doc Tax $ 35.00
Int Tax $
Total $ 61.00

DOUGLAS DIXON
St. Lucie County
Clerk of Circuit Court
By CW
Deputy Clerk

1082652

SPACE ABOVE THIS LINE FOR PROCESSING DATA — SPACE ABOVE THIS LINE FOR RECORDING DATA

**This Warranty Deed** *Made the* 27th *day of* November *A.D. 19* 90 *by*

'90 DEC -7 A9:06
'90 DEC-7
FILED AND RECORDED
DOUGLAS DIXON
ST LUCIE COUNTY

EVELYN KLAESEN
109 S. Chestnut St., Fleetwood, Pennsylvania
*hereinafter called the grantor, to*

FRANKLIN LEEDY

*whose postoffice address is* 805 Apt. C. King Orange Dr., Ft. Pierce, FL 34950
*hereinafter called the grantee:*

(Whenever used herein the term "grantor" and "grantee" include all the parties to this instrument and the heirs, legal representatives and assigns of individuals, and the successors and assigns of corporations)

1082652

**Witnesseth:** *That the grantor, for and in consideration of the sum of* $ 10.00 *and other valuable considerations, receipt whereof is hereby acknowledged, hereby grants, bargains, sells, aliens, remises, releases, conveys and confirms unto the grantee, all that certain land situate in* ST. LUCIE *County, Florida, viz:*

From the intersection of the North side of Okeechobee Road and the East side of Totten Road run northerly along East side of Totten Road a distance of 375 feet to Point of Beginning; thence East parallel with North side of SW 1/4 of SW 1/4 of Section 17, Township 35 South, Range 40 East, St. Lucie County, Florida, a distance of 160 feet; thence northerly parallel with Totten Road 100 feet; thence Westerly 160 feet to East side of Totten Road; thence Southerly along East side of Totten Road 100 feet to Point of Beginning.

THE ABOVE DESCRIBED PROPERTY IS NOT THE HOMESTEAD OF THE GRANTOR.

**Together** *with all the tenements, hereditaments and appurtenances thereto belonging or in any wise appertaining.*

**To Have and to Hold,** *the same in fee simple forever.*

**And** *the grantor hereby covenants with said grantee that the grantor is lawfully seized of said land in fee simple; that the grantor has good right and lawful authority to sell and convey said land; that the grantor hereby fully warrants the title to said land and will defend the same against the lawful claims of all persons whomsoever; and that said land is free of all encumbrances, except taxes accruing subsequent to* December 31, 19 90.

**In Witness Whereof,** *the said grantor has signed and sealed these presents the day and year first above written.*

*Signed, sealed and delivered in our presence:*

Lester A. Hoch

Evelyn Klaesen U.S.
EVELYN KLAESEN U.S.

STATE OF Pennsylvania
COUNTY OF Berks

I HEREBY CERTIFY that on this day, before me, an officer duly authorized in the State aforesaid and in the County aforesaid, to take acknowledgments, personally appeared

EVELYN KLAESEN

to me known to be the person described in and who executed the foregoing instrument and she acknowledged before me that she executed the same.

WITNESS my hand and official seal in the County and State last aforesaid this 27th day of November A.D. 19 90.

(seal) Lester A. Hoch
NOTARY PUBLIC
MY COMMISSION EXPIRES:

LESTER A. HOCH NOTARIAL SEAL FLEETWOOD BORO, BERKS CO. PENNSYLVANIA NOTARY PUBLIC

Notarial Seal
Lester A. Hoch, Notary Public
Fleetwood Boro, Berks County
My Commission Expires Sept. 20, 1994
Member, Pennsylvania Association of Notaries

OR BK 0718 PAGE 1413

Return to: (enclose self-addressed stamped envelope)

Name: STEWART TITLE OF ST. LUCIE COUNTY
Address: COURTHOUSE BOX 52
95-6-39

This Instrument Prepared by: Teresa L. Pauley
Name: STEWART TITLE OF ST. LUCIE COUNTY
Address: 2222 Colonial Rd., Suite 101
Fort Pierce, Fl. 34950

Property Appraisers Parcel Identification

Folio Number(s): 2417-331-0004-000/1

Grantee(s) S.S. # (s)

WARRANTY DEED
INDIVID. TO INDIVID.

RAMCO FORM 01

SPACE ABOVE THIS LINE FOR PROCESSING DATA — SPACE ABOVE THIS LINE FOR RECORDING DATA

0.00
60.90
0.00

* Doc Assump: $
* Doc Tax :$
* Int Tax :$

**This Warranty Deed,** *Made the* 24th *day of* August, *19* 95, *by* ROBERT RITTEN,

*hereinafter called the Grantor, to* T. QUACKENBOS CRUSADES, INC., a Florida Corporation,

*whose post office address is* 1332 SW Patricia Ave., Port St. Lucie, Fl. 34953,

*hereinafter called the Grantee* .

(Wherever used herein the terms "Grantor" and "Grantee" include all the parties to this instrument and the heirs, legal representatives, and assigns of individuals, and the successors and assigns of corporations, wherever the context so admits or requires.)

**Witnesseth,** *That the Grantor, for and in consideration of the sum of* $ 10.00 *and other valuable considerations, receipt whereof is hereby acknowledged, hereby grants, bargains, sells, aliens, remises, releases, conveys and confirms unto the Grantee all that certain land, situate in* St. Lucie *County, State of* Florida, *viz:*

From the Intersection of East right of way line of Totten Road, with North right of way line of Okeechobee Road, run Northerly on East line of Totten Road, 275 feet; thence East 160 feet to the Point of Beginning; thence continue East 130 feet; thence Northerly 200 feet; thence West 130 feet; thence Southerly 200 feet to Point of Beginning, located in Section 17, Township 35 South, Range 40 East, said lands situate, lying and being in St. Lucie County, Florida.

GRANTOR HEREBY STATES THAT SAID PROPERTY IS VACANT, UNIMPROVED AND NOT HIS HOMESTEAD, THAT HE RESIDES AT: 29 Vista Garden Trail #205, Vero Beach, Fl. 32962.

SUBJECT TO: Restrictions, Reservations and Easements of Record.

**Together,** *with all the tenements, hereditaments and appurtenances thereto belonging or in anywise appertaining.* **To Have and to Hold,** *the same in fee simple forever.*

**And** *the Grantor hereby covenants with said grantee that the grantor is lawfully seized of said land in fee simple; that the grantor has good right and lawful authority to sell and convey said land, and hereby warrants the title to said land and will defend the same against the lawful claims of all persons whomsoever; and that said land is free of all encumbrances, except taxes accruing subsequent to December 31, 19* 94.

**In Witness Whereof,** *the said Grantor has signed and sealed these presents the day and year first above written.*

*Signed, sealed and delivered in the presence of:*

Witness Signature (as to first Grantor)
Teresa L. Pauley
Printed Name
Anita F. Maxwell
Witness Signature (as to first Grantor)
Anita F. Maxwell
Printed Name

Grantor Signature L S
ROBERT RITTEN
Printed Name
29 VISTA GARDEN TRAIL # 205
Post Office Address
VERO BEACH, FL 32962

Witness Signature (as to Co-Grantor, if any)
Printed Name
Witness Signature (as to Co-Grantor, if any)
Printed Name

Co-Grantor Signature, (if any) L S
Printed Name
Post Office Address

STATE OF FLORIDA )
COUNTY OF ST. LUCIE )

I hereby Certify that on this day, before me, an officer duly authorized to administer oaths and take acknowledgments, personally appeared ROBERT RITTEN known to me to be the person described in and who executed the foregoing instrument, who acknowledged before me that he executed the same, and an oath was not taken. (Check one:) ☒ Said person(s) is/are personally known to me. ☐ Said person(s) provided the following type of identification: .

NOTARY RUBBER STAMP SEAL

TERESA L. PAULEY
MY COMMISSION # CC 193897
EXPIRES: May 6, 1998
Bonded Thru Notary Public Underwriters

Witness my hand and official seal in the County and State last aforesaid this 24th day of August, A.D. 19 95

Notary Signature
Teresa L. Pauley
Printed Name

JoAnne Holman, Clerk of the Circuit Court - St. Lucie County
File Number: 1418050 OR BOOK 0971 PAGE 2668
Recorded: 08-25-95 02:28 P.M.

08 30 94 — ©Form Design, Seminole Paper & Printing Co., Inc., 1994

**QUIT CLAIM DEED** **RAMCO FORM 8**

Return to: (enclose self-addressed stamped envelope)

Name: Sandra Leedy

Address: 645 #H Beachcomber Lane Ft. Pierce Fl.

This Instrument Prepared by:

Name: Franklin D. and Sandra Leedy

Address: 645_H Beachcomber Lane, Ft. Pierce, Fl. 34949

Property Appraisers Parcel Identification Folio Number(s): 2417-331-0005-000/8

Grantee[s] S S #(s) [redacted]

SPACE ABOVE THIS LINE FOR PROCESSING DATA — SPACE ABOVE THIS LINE FOR RECORDING DATA

Doc Assump: $ 0.00
Doc Tax : $ 0.70
Int Tax : $ 0.00

**This Quit Claim Deed,** *Executed the* 25th *day of* March, 19 96, *by* ~~Franklin D. Leedy, 645-H Beachcomber Lane, Ft. Pierce, Fl. 34949~~ *first party, to* ~~Sandra G. Leedy~~ *whose post office address is* ~~645-H Beachcomber Lane, Ft. Pierce, Fl. 34949~~ *second party.*

(Wherever used herein the terms "first party" and "second party" include all the parties to this instrument and the heirs, legal representatives and assigns of individuals, and the successors and assigns of corporations, wherever the context so admits or requires.)

**Witnesseth,** *That the first party, for and in consideration of the sum of* $ $70.00 *in hand paid by the said second party, the receipt whereof is hereby acknowledged, does hereby remise, release, and quit claim unto the second party forever, all the right, title, interest, claim and demand which the said first party has in and to the following described lot, piece or parcel of land, situate, lying and being in the County of* ST. LUCIE *, State of* FLORIDA *, to-wit:*

From the intersection of the North side of Okeechobee Road and the East side of Totten Road run northerly along East side of Totten Road a distance of 375 feet to Point of Beginning; thence East parallel with North side of SW ¼ of SW ¼ of Section 17, Township 35 South, Range 40 East, St. Lucie County, Florida, a distance of 160 feet; thence Northerly parallel with Totten Road 100 feet; thence Westerly 160 feet to East side of Totten Road; thence Southerly along East side of Totten Road 100 feet to Point of Beginning.

THE ABOVE DESCRIBED PROPERTY IS NOT THE HOMESTEAD OF THE GRANTOR.

**To Have and to Hold** *The same together with all and singular the appurtenances thereunto belonging or in anywise appertaining, and all the estate, right, title, interest, lien, equity and claim whatsoever of the said first party, either in law or equity to the only proper use, benefit and behoof of the said second party forever.*

**In Witness Whereof,** *the said first party has signed and sealed these presents the day and year first above written.*

*Signed, sealed and delivered in the presence of:*

Thomas D. Siplin
Witness Signature (as to first Grantor)
Thomas D. Siplin
Printed Name

Angela Caglioni
Witness Signature (as to first Grantor)
ANGELA CAGLIONI
Printed Name

Witness Signature (as to Co-Grantor, if any)
Printed Name

Witness Signature (as to Co-Grantor, if any)
Printed Name

Franklin D. Leedy
Grantor Signature FRANKLIN D. LEEDY L.S.
Printed Name Franklin D. Leedy
Post Office Address 645 Beachcomber Lane Ft. Pierce Fl.

Co-Grantor Signature, (if any) L.S.
Printed Name
Post Office Address

**STATE OF** _____ )
**COUNTY OF** _____ )

I hereby Certify that on this day, before me, an officer duly authorized to administer oaths and take acknowledgments, personally appeared _____ known to me to be the person he described in and who executed the foregoing instrument, who acknowledged before me that he executed the same, and an oath was not taken. (Check one:) ☒ Said person(s) is/are personally known to me. ☐ Said person(s) provided the following type of identification: _____

NOTARY RUBBER STAMP SEAL

THOMAS D. SIPLIN
MY COMMISSION # CC 236672
EXPIRES: October 26, 1998
Bonded Thru Notary Public Underwriters

Witness my hand and official seal in the County and State last aforesaid this 25th day of March, A.D. 1996

Thomas D. Siplin
Notary Signature
THOMAS D. SIPLIN
Printed Name

JoAnne Holman, Clerk of the Circuit Court - St. Lucie County
File Number: 1461278 OR BOOK 1005 PAGE 2033
Recorded: 03-25-96 12:02 P.M.

Ofoms Design, Seminole Paper & Printing Co., Inc., 1994
92
95

INSTRUMENT PREPARED BY Donna H. Bass 97-11-23

RECORD AND RETURN TO: Stewart Title

Courthouse Box 52

PARCEL ID#: 2417-331-0002-0007

BUYERS TIN:

SPACE ABOVE THIS LINE FOR PROCESSING DATA

WARRANTY DEED
FROM INDIVIDUAL TO CORPORATION

| | | |
|---|---|---|
| * Doc Assump | : $ | 0.00 |
| * Doc Tax | : $ | 739.90 |
| * Int Tax | : $ | 0.00 |

SPACE ABOVE THIS LINE FOR RECORDING DATA

**This Warranty Deed** Made the 5th day of December A.D. 1997 by **ANNIE M. WIDLAN** hereinafter called the Grantor, to **T. QUACKENBOS CRUSADES, INC. a Florida Corporation** a corporation existing under the laws of the State of Florida, with its permanent post office address 2829-D Stoneway Lane, Ft Pierce FL 34982 hereinafter called the Grantee:

(Wherever used herein the terms "grantor" and "grantee" include all the parties to this instrument and the heirs, legal representatives and assigns of individuals, and the successors and assigns of corporations)

**Witnesseth:** That the grantor, for and in consideration of the sum of $10.00 and other valuable considerations, receipt whereof is hereby acknowledged, hereby grants, bargains, sells, aliens, remises, releases, conveys and confirms unto the grantee all that certain land situate, lying and being St. Lucie County, , viz:

From the Northeast corner of the SW 1/4 of the SW 1/4 of Section 17, Township 35 South, Range 40 East, run West on the North line of said SW 1/4 of the SW 1/4, 256.97 feet to the Point of Beginning, thence run Southerly parallel with Tottens Road 523.5 feet to the North boundary line of Okeechobee Road, thence run Southwesterly along said road 100 feet

Continued on last page.

GRANTOR hereby certifies that subject property is not her homestead and that she resides at: 243 23rd Street, Okeechobee, FL 34974

**Subject To** taxes accruing subsequent to December 31, 1997.

**Subject To** covenants, restrictions and easement of record, if any; however this reference thereto shall not operate to reimpose same.

**Together,** with all the tenements, hereditaments and appurtenances thereto belonging or in anywise appertaining.

**To Have and to Hold,** the same in fee simple forever.

**And** the grantor hereby covenants with said Grantee that the Grantor is lawfully seized of said land in fee simple; that the Grantor has good right and lawful authority to sell and convey said land; that the Grantor hereby fully warrants the title to said land and will defend the same against the lawful claims of all persons whomsoever; and that said land is free of all encumbrances.

**In Witness Whereof,** the said Grantor has signed and sealed these presents the day and year first above written.
Signed, sealed and delivered in the presence of:

Witness Signature

Shirley Walker
Printed Name

Witness Signature

Donna H Bass
Printed Name

Grantor Signature

ANNIE M. WIDLAN
Printed Name

243 23rd Street, Okeechobee, FL 34974
Post Office Address

STATE OF Florida

COUNTY OF ST. LUCIE

The foregoing instrument was acknowledged before me this 5th day of December, 1997 by ANNIE M. WIDLAN who produced FLA Driver License as identification and who did not take an oath.

Notary Public, State and County Aforesaid

Notary Signature

Donna H. Bass
MY COMMISSION # CC581087 EXPIRES
SEAL October 19, 2000
BONDED THRU TROY FAIN INSURANCE, INC.

Donna H. Bass
Printed Notary Signature
My Commission Expires:

**Continuation of LEGAL DESCRIPTION**

to a stake or pipe, thence run Northerly parallel to Tottens Road 585 feet to the North line of said SW 1/4 of SW 1/4, thence run East 83.8 feet to the Point of Beginning; said lands situate, lying and being in St. Lucie County, Florida and excepting therefrom all rights of way for public roads and drainage canals.

JoAnne Holman, Clerk of the Circuit Court - St. Lucie County
File Number:1612184 OR BOOK 1126 PAGE 2592
Recorded: 02-18-98 08:24 A.M.

0.00
42.70
0.00

* Doc Assump: $
* Doc Tax :$
* Int Tax :$

**WARRANTY DEED**

THIS INDENTURE is made this 6th day of ~~December~~ January, 1997, by SANDRA G. LEEDY, a single woman, whose address is #71 S. Stoneybrook Drive, Betsy Layne, Kentucky 41605 (hereinafter referred to as "Grantor"), in favor of RIVERSIDE NATIONAL BANK OF FLORIDA, whose address is 1600 South Federal Highway, Ft. Pierce, Florida 34950 (hereinafter referred to as "Grantee").

W I T N E S S E T H:

That said Grantor, for and in consideration of the sum of TEN and NO/100 ($10.00) DOLLARS and other good and valuable consideration to said Grantor in hand paid, the receipt and sufficiency of which are hereby acknowledged, has granted, bargained, and sold to the said Grantee, and Grantee's heirs, successors, and assigns forever, the following described land situate, lying, and being in Martin County, Florida, to-wit:

> From the Intersection of the North side of Okeechobee Road and the East side of Totten Road run northerly along east side of Totten Road a distance of 375 feet to Point of Beginning; thence east parallel with north side of SW 1/4 of SW 1/4 of Section 17, Township 35 South, Range 40 East, St. Lucie County, Florida, a distance of 160 feet; thence northerly parallel with Totten Road 100 feet; thence westerly 160 feet to east side of Totten Road; thence southerly along east side of Totten Road; thence southerly along east side of Totten Road 100 feet to point of beginning;

and said Grantor does hereby fully warrant the title to said land and will defend the same against the lawful claims of all persons whomsoever.

This conveyance from Grantor to Grantee is an absolute conveyance of title to the above described property in consideration and extinguishment of the obligation, as evidenced by that certain promissory note dated April 5, 1996 and secured by that certain mortgage recorded in Official Records Book 1011 at Page 1455 of the Public Records of St. Lucie County, Florida and is not intended to be and shall not be construed as being additional security for said obligation.

IN WITNESS WHEREOF, Grantor has hereunto set Grantor's hand and seal on the day and year set forth below.

Signed, sealed, and delivered in the presence of:

"GRANTOR"

Sandra G. Leedy
SANDRA G. LEEDY

(name: Ernestine Smith)
ERNESTINE SMITH

(name: Tammy Smitts)
TAMMY SMITTS

STATE OF Kentucky )
) ss:
COUNTY OF Floyd )

I HEREBY CERTIFY that before me, a Notary Public, personally appeared SANDRA G. LEEDY, a single woman, to me known to be the persons described in and who executed the foregoing instrument and who acknowledged and swore before me that she executed the same for the purposes therein set forth. I further state that (check one) ✓ I have examined the current Florida driver's license of the aforesaid person, or ____ I am familiar with the identity of the aforesaid person and have confirmed said person's identity.

WITNESS my hand and official seal in said Nation, Province and County last aforesaid, this 6th day of ~~December, 1997.~~ January, 1998.

Pamela S. Watts
NOTARY PUBLIC
(name: Pamela S. Watts)
Serial Number: _____

(Affix Notarial Seal)

My commission expires:

MY COMMISSION EXPIRES 10/21/2000

This instrument prepared by:
Record and return to:
James A. Taylor, III, Esquire
BLOCK & TAYLOR
2127 Tenth Avenue
Vero Beach, Florida 32960

(c:\wpwin\wpdocs\jat\26275.a)

Return to: (enclosed self addressed stamped envelope)

Name: Stewart Title of Indian River
2000-11-14

Address: 333 17th St.
Vero Beach, FL 32960

This Instrument Prepared by: STEWART TITLE OF INDIAN RIVER COUNTY

Address: 333 17th St.
Vero Beach, FL 32960

Property Appraisers Parcel Identification (Folio) Number(s):
2417-331-0003-000.4

Grantee(s) S.S.#(s):

Rec. Cost
DIS - 14000

SPACE ABOVE THIS LINE FOR PROCESSING DATA

**WARRANTY DEED**
**INDIVID. TO INDIVID.**

SPACE ABOVE THIS LINE FOR RECORDING DATA

This Warranty Deed Made the 5th day of December A.D. 2000 by **ANNIE M. WIDLAN AKA ANNIE M. WIDLAM, A SINGLE ADULT** hereinafter called the grantor, to **T. QUACKENBOS CRUSADES, INC., a Florida corporation** whose post office address is 3720 Okeechobee Rd Ft. Pierce, Fl. 34947, hereinafter called the grantee:

(Wherever used herein the terms "grantor" and "grantee" include all the parties to this instrument and the heirs, legal representatives and assigns of individuals, and the successors and assigns of corporations)

Witnesseth: That the grantor, for and in consideration of the sum of $10.00 and other valuable considerations, receipt whereof is hereby acknowledged, hereby grants, bargains, sells, aliens, remises, releases, conveys and confirms unto the grantee all that certain land situate in ST. LUCIE County, State of Florida, viz:

BEGIN ON THE EAST SIDE OF TOTTEN ROAD AT THE NORTH LINE OF THE SW ¼ OF THE SW ¼ OF SECTION 17, TOWNSHIP 35 SOUTH, RANGE 40 EAST AND RUN EAST 290 FEET, THENCE IN A SOUTHERLY DIRECTION 220 FEET MORE OR LESS, TO AN ESTABLISHED CORNER, THENCE WEST 290 FEET, MORE OR LESS, TO THE EAST SIDE OF TOTTEN ROAD, THENCE NORTH TO THE POINT OF BEGINNING. SAID LAND LYING AND BEING IN ST.LUCIE COUNTY, FLORIDA.

* Doc Assump: $ 0.00
* Doc Tax : $ 140.00
* Int Tax : $ 0.00

Subject To covenants, conditions, restrictions, reservations, limitations, easements and agreements of record, if any; taxes and assessments for the year 2001 and subsequent years; and to all applicable zoning ordinances and/or restrictions and prohibitions imposed by governmental authorities, if any,

Together, with all the tenements, hereditament and appurtenances thereto belonging or in anywise appertaining.

To Have and to Hold, the same in fee simple forever.

And the grantor hereby covenants with said grantee that the grantor is lawfully seized of said land in fee simple; that the grantor has good right and lawful authority to sell and convey said land, and hereby warrants the title to said land and will defend the same against the lawful claims of all persons.

In Witness Whereof, the said grantor has signed and sealed these presents the day and year first above written.
Signed, sealed and delivered in the presence of:

Cindy Silverstein
Witness

Cindy Silverstein
Print Name:

Witness:

Print Name:

Signature

P.O. Address

Annie M Widlam
ANNIE M. WIDLAN AKA ANNIE M. WIDLAM

P.O. Address 243 23rd B H.R.
Okeechobee, Fl. 34974

P.O. Address

Signature

P.O. Address

STATE OF FLORIDA

COUNTY OF Indian River

The foregoing instrument was acknowledged before me this ____ day of December, 2000 by ANNIE M. WIDLAN AKA ANNIE M. WIDLAM who produced Personally Known as identification and who DID NOT take an oath.

Notary Public, State and County Aforesaid

Cindy Silverstein
Notary Signature

SEAL
Cindy Silverstein
MY COMMISSION # CC768302 EXPIRES
December 2, 2002
BONDED THRU TROY FAIN INSURANCE, INC.

Printed Notary Signature
My Commission Expires

JOANNE HOLMAN, CLERK OF THE CIRCUIT COURT - SAINT LUCIE COUNTY
File Number: 1866552 OR BOOK 1349 PAGE 1394
Recorded:12/15/00 08:22

S.T. Box 52
00-5-32

JOANNE HOLMAN, CLERK OF THE CIRCUIT COURT - SAINT LUCIE COUNTY
File Number: 1814750 OR BOOK 1306 PAGE 2281
Recorded:06/13/00 11:05

| | | |
|---|---|---|
| * Doc Assump: | $ | 0.00 |
| * Doc Tax : | $ | 45.50 |
| * Int Tax : | $ | 0.00 |

***THIS SPECIAL WARRANTY DEED*** Made the 8th day of June A.D. 2000 by RIVERSIDE NATIONAL BANK OF FLORIDA

hereinafter called the grantor to: T. QUACKENBOS CRUSADES, INC.

whose post office address is: 3720 Okeechobee Rd., Ft Pierce, Fl 34947

hereinafter called the grantee:

(wherever used herein the terms "grantor" and "grantee" include all the parties to this instrument and the heirs, legal representatives and assigns of individuals, and the successors and assigns of corporation)

***WITNESSETH:*** That the grantor, for and in consideration of the sum of $10.00 and other valuable considerations, receipt whereof is hereby acknowledged, hereby grants, bargains, sells, aliens, remises, releases, conveys, and confirms unto the grantee, all that certain land situate in St. Lucie County Florida, viz:

From the intersection of the north side of Okeechobee Road and the East side of Totten Road, run northerly along east side of Totten Road a distance of 375 feet to Point of Beginning; thence east parallel with north side of SW ¼ of Section 17, Township 35 South, Range 40 East, St. Lucie County, Florida a distance of 160 feet thence northerly parallel with Totten Road 100 feet, thence westerly 160 feet to east side of Totten Road thence southerly along east side of Totten Road 100 feet to point of beginning, said lands situate, lying and being in St. Lucie County, Florida.

***Together*** with all the tenements, hereditaments and appurtenances thereto belonging or in anywise appertaining.

***TO HAVE AND TO HOLD***, the same in fee simple forever.

***AND*** the grantor hereby covenants with said grantee that the grantor is lawfully seized of said land in fee simple; that the grantor has good right and lawful authority to sell and convey said land, and hereby warrants the title to said land and will defend the same against the lawful claims of all persons claiming by, through or under the said grantor.

***In Witness Whereof,*** the said grantor has hereunto set my hand and seal the day and year first above written.

Signed, sealed and delivered in our presence:

RIVERSIDE NATIONAL BANK OF FLORIDA

Two Separate People

Witness Karon Drew

Witness Bethanne Fillman

Lynn Favorite, Vice President

2810 S U. S 1, Fort Pierce, FL
Address

State of Florida
County of St Lucie

I hereby certify that on this day, before me, an officer duly authorized in the State aforesaid and in the County aforesaid, to take acknowledgments, personally appeared Lynn Favorite to me known to be the person described in and who executed the foregoing instrument and HAS acknowledged before me that they executed the same.

Witness my hand and official seal in the County and State last aforesaid this 8th day of June, 2000.

OFFICIAL NOTARY SEAL
JUDITH C DENDY
NOTARY PUBLIC STATE OF FLORIDA
COMMISSION NO. CC731659
MY COMMISSION EXP. APR. 7,2002

Notary Public Judith C. Dendy

Return to: (enclosed self addressed stamped envelope)

Name: Stewart Title of Indian River
2004-6-43

Address: 333 17th St.
Vero Beach, FL 32960

mail

This Instrument Prepared by: STEWART TITLE OF INDIAN RIVER COUNTY

Address: 333 17th St.
Vero Beach, FL 32960

**WARRANTY DEED**
**FROM CORPORATION)**

JOANNE HOLMAN, CLERK OF THE CIRCUIT COURT - SAINT LUCIE COUNTY
File Number: 2428619 OR BOOK 2001 PAGE 1326
Recorded:06/28/04 09:12

Property Appraiser Parcel Identification (Folio) Number(s):
2417-331-0004-000/1

Grantee(s) S.S.#(s):

| | | |
|---|---|---|
| * Doc Assump: | $ | 0.00 |
| * Doc Tax : | $ | 175.00 |
| * Int Tax : | $ | 0.00 |

Rec 10.00
DS:
175.00

SPACE ABOVE THIS LINE FOR PROCESSING DATA

SPACE ABOVE THIS LINE FOR RECORDING DATA

This Warranty Deed Made and executed the 24th day of June A.D. 2004 by **T. QUACKENBOS CRUSADES, INC., a Florida corporation** a corporation existing under the laws of Florida, and having its principal place of business at 3720 OKEECHOBEE ROAD, FT. PIERCE, FL 34947 hereinafter called the grantor, to **YOUNG CHEAL HU and YONG JA HU, his wife** whose post office address is, 3044 SE Darien Rd. Port St Lucie FL 34952, hereinafter called the grantee:

(Whenever used herein the terms "grantor" and "grantee" include all the parties to this instrument and the heirs, legal representatives and assigns of individuals, and the successors and assigns of corporations)

Witnesseth: That the grantor, for and in consideration of the sum of $10.00 and other valuable considerations, receipt whereof is hereby acknowledged, by these presents does grant, bargain, sell, alien, remise, release, convey and confirm unto the grantee all that certain land situate in ST. LUCIE County, Florida, viz:

PARCEL 1:

FROM THE INTERSECTION OF EAST RIGHT OF WAY LINE OF TOTTEN ROAD WITH NORTH RIGHT OF WAY LINE OF OKEECHOBEE ROAD, RUN NORTHERLY ON EAST LINE OF TOTTEN ROAD, 275 FEET; THENCE EAST 160 FEET TO THE POINT OF BEGINNING; THENCE CONTINUE EAST 130 FEET; THENCE NORTHERLY 200 FEET; THENCE WEST 130 FEET; THENCE SOUTHERLY 200 FEET TO POINT OF BEGINNING, LOCATED IN SECTION 17, TOWNSHIP 35 SOUTH, RANGE 40 EAST, SAID LANDS SITUATE, LYING AND BEING IN ST. LUCIE COUNTY, FLORIDA.

Subject To covenants, conditions, restrictions, reservations, limitations, easements and agreements of record, if any; taxes and assessments for the year 2004 and subsequent years; and to all applicable zoning ordinances and/or restrictions and prohibitions imposed by governmental authorities, if any,

Together, with all the tenements, hereditaments and appurtenances thereto belonging or in anywise appertaining.

To Have and to Hold, the same in fee simple forever.

And the grantor hereby covenants with said grantee that it is lawfully seized of said land in fee simple; that it has good right and lawful authority to sell and convey said land, that it hereby fully warrants the title to said land and will defend the same against the lawful claims of all persons whomsoever; and that said land is free of all encumbrances.

(CORPORATE SEAL)

In Witness Whereof, the grantor has caused these presents to be executed in its name, and its corporate seal to be hereunto affixed, by its proper officers thereunto duly authorized, the day and year first above written.

ATTEST: _____

**T. QUACKENBOS CRUSADES, INC.**
A FLORIDA CORPORATION

Signed, sealed and delivered in the presence of:

Cindy Silverstein
CINDY SILVERSTEIN

Ann-Jo Causley
Ann-Jo Causley

By: Timothy Quackenbos Sr. (Pres)
TIMOTHY QUACKENBOS, SR.
PRESIDENT 3720 Okeechobee Rd
Ft Pierce, FL 34947

STATE OF FLORIDA

COUNTY OF INDIAN RIVER

I HEREBY CERTIFY that on this day, before me, an officer duly authorized in the State and County aforesaid to take acknowledgments, personally appeared TIMOTHY QUACKENBOS, SR. (identified by DL License, being duly sworn and) who DID NOT take an oath well known to me to be the PRESIDENT respectively of the corporation named as grantor in the foregoing deed, and that they severally acknowledged executing the same in the presence of two subscribing witnesses freely and voluntarily under authority duly vested in them by said corporation and that the seal affixed thereto is the true corporate seal of said corporation.

WITNESS my hand and official seal in the County and State last aforesaid this 24th day of June, A.D.2004.

CINDY SILVERSTEIN
NOTARY PUBLIC - STATE OF FLORIDA
COMMISSION # DD164548
EXPIRES 12/2/2006
BONDED THRU 1-888-NOTARY1

Cindy Silverstein
NOTARY PUBLIC

Return to: (enclosed self addressed stamped envelope)

Name: Stewart Title of Indian River
2004-6-43

Address: 333 17th St.
Vero Beach, FL 32960

**WARRANTY DEED**
**(FROM CORPORATION)**

This Instrument Prepared by: STEWART TITLE OF INDIAN RIVER COUNTY

Address: 333 17th St.
Vero Beach, FL 32960

JOANNE HOLMAN, CLERK OF THE CIRCUIT COURT - SAINT LUCIE COUNTY
File Number: 2428622 OR BOOK 2001 PAGE 1329
Recorded:06/28/04 09:12

Property Appraiser Parcel Identification (Folio) Number(s):

2417-331-0005-000/8

Grantee(s) S.S.#(s):

* Doc Assump: $ 0.00
* Doc Tax : $ 420.00
* Int Tax : $ 0.00

Pd 10.00
DIS:
420.00

SPACE ABOVE THIS LINE FOR PROCESSING DATA

SPACE ABOVE THIS LINE FOR RECORDING DATA

This Warranty Deed Made and executed the 24th day of Ju e A.D. 2004 by **T. QUACKENBOS CRUSADES, INC., a Florida corporation** a corporation existing under the laws of F rida, and having its principal place of business at 3720 OKEECHOBEE ROAD, FT. PIERCE, FL 34947 hereinafter called the grantor, to **YOUNG CHEAL HU and YONG JA HU, his wife** whose post office address is, 3044 S.E. Darien Rd. Pt St. Lucie Fl. 34952, hereinafter called the grantee:

(Whenever used herein the terms "grantor" and "grantee" include all the parties to this instrument and the heirs, legal representatives and assigns of individuals, and the successors and assigns of corporations)

Witnesseth: That the grantor, for and in consideration of the sum of $10.00 and other valuable considerations, receipt whereof is hereby acknowledged, by these presents does grant, bargain, sell, alien, remise, release, convey and confirm unto the grantee all that certain land situate in ST. LUCIE County, Florida, viz:

PARCEL 4:

BEGIN ON THE EAST SIDE OF TOTTEN ROAD AT THE NORTH LINE OF THE SW ¼ OF THE SW ¼ OF SECTION 17, TOWNSHIP 35 SOUTH, RANGE 40 EAST AND RUN EAST 290 FEET, THENCE IN A SOUTHERLY DIRECTION 220 FEET MORE OR LESS, TO AN ESTABLISHED CORNER, THENCE WEST 290 FEET, MORE OR LESS, TO THE EAST SIDE OF TOTTEN ROAD, THENCE NORTH TO THE POINT OF BEGINNING. SAID LAND LYING AND BEING IN ST. LUCIE COUNTY, FLORIDA.

Subject To covenants, conditions, restrictions, reservations, limitations, easements and agreements of record, if any; taxes and assessments for the year 2004 and subsequent years; and to all applicable zoning ordinances and/or restrictions and prohibitions imposed by governmental authorities, if any,

Together, with all the tenements, hereditaments and appurtenances thereto belonging or in anywise appertaining.

To Have and to Hold, the same in fee simple forever.

And the grantor hereby covenants with said grantee that it is lawfully seized of said land in fee simple; that it has good right and lawful authority to sell and convey said land, that it hereby fully warrants the title to said land and will defend the same against the lawful claims of all persons whomsoever; and that said land is free of all encumbrances.

(CORPORATE SEAL)

In Witness Whereof, the grantor has caused these presents to be executed in its name, and its corporate seal to be hereunto affixed, by its proper officers thereunto duly authorized, the day and year first above written.

ATTEST: _____

**T. QUACKENBOS CRUSADES, INC.**
A FLORIDA CORPORATION

Signed, sealed and delivered in the presence of:

Cindy Silverstein

Ami-Jo Causley

By: Timothy Quackenbos Sr. - (Pres)
TIMOTHY QUACKENBOS, SR.
PRESIDENT 3720 Okeechobee Rd
Ft Pierce, Fl 34947

STATE OF FLORIDA

COUNTY OF INDIAN RIVER

I HEREBY CERTIFY that on this day, before me, an officer duly authorized in the State and County aforesaid to take acknowledgments, personally appeared TIMOTHY QUACKENBOS, SR. (identified by DL - License, being duly sworn and) who DID NOT take an oath well known to me to be the PRESIDENT respectively of the corporation named as grantor in the foregoing deed, and that they severally acknowledged executing the same in the presence of two subscribing witnesses freely and voluntarily under authority duly vested in them by said corporation and that the seal affixed thereto is the true corporate seal of said corporation.

WITNESS my hand and official seal in the County and State last aforesaid this 24th day of June, A.D.2004.

CINDY SILVERSTEIN
NOTARY PUBLIC - STATE OF FLORIDA
COMMISSION # DD164548
EXPIRES 12/2/2006
BONDED THRU 1-888-NOTARY1

NOTARY PUBLIC

Return to: (enclosed self addressed stamped envelope)

Name: Stewart Title of Indian River
2004-6-43

Address: 333 17th St.
Vero Beach, FL 32960

This Instrument Prepared by: STEWART TITLE OF INDIAN RIVER COUNTY

Address: 333 17th St.
Vero Beach, FL 32960

Property Appraiser Parcel Identification (Folio) Number(s):
2417-331-0002-000/7

Grantee(s) S.S.#(s):

**WARRANTY DEED**
**(FROM CORPORATION)**

JOANNE HOLMAN CLERK OF THE CIRCUIT COURT - SAINT LUCIE COUNTY
File Number: 2428620 OR BOOK 2001 PAGE 1327
Recorded:06/28/04 09:12

* Doc Assump: $ 0.00
* Doc Tax : $ 1,330.00
* Int Tax : $ 0.00

Rec 10.00
DS
1,330.00

SPACE ABOVE THIS LINE FOR PROCESSING DATA

SPACE ABOVE THIS LINE FOR RECORDING DATA

This Warranty Deed Made and executed the 24th day of June A.D. 2004 by **T. QUACKENBOS CRUSADES, INC., a Florida corporation** a corporation existing under the laws of Florida, and having its principal place of business at 3720 OKEECHOBEE ROAD, FT. PIERCE, FL 34947 hereinafter called the grantor, to **YOUNG CHEAL HU and YONG JA HU, his wife** whose post office address is, 3044 S.E. Darien Rd. Ft Pierce FL 34952, hereinafter called the grantee:

(Whenever used herein the terms "grantor" and "grantee" include all the parties to this instrument and the heirs, legal representatives and assigns of individuals, and the successors and assigns of corporations)

Witnesseth: That the grantor, for and in consideration of the sum of $10.00 and other valuable considerations, receipt whereof is hereby acknowledged, by these presents does grant, bargain, sell, alien, remise, release, convey and confirm unto the grantee all that certain land situate in ST. LUCIE County, Florida, viz:

PARCEL 2:

FROM THE NORTHEAST CORNER OF THE SW ¼ OF SECTION 17, TOWNSHIP 35 SOUTH, RANGE 40 EAST, RUN WEST ON THE NORTH LINE OF SAID SW ¼ OF THE SW ¼, 256.97 FEET TO THE POINT OF BEGINNING, THENCE RUN SOUTHERLY PARALLEL WITH TOTTENS ROAD 523.5 FEET TO THE NORTH BOUNDARY LINE OF OKEECHOBEE ROAD, THENCE RUN SOUTHWESTERLY ALONG SAID ROAD 100 FEET TO A STAKE OR PIPE, THENCE RUN NORTHERLY PARALLEL TO TOTTENS ROAD 585 FEET TO THE NORTH LINE OF SAID SW ¼ OF SW ¼, THENCE RUN EAST 83.8 FEET TO THE POINT OF BEGINNING; SAID LANDS SITUATE, LYING AND BEING IN ST. LUCIE COUNTY, FLORIDA AND EXCEPTING THEREFROM ALL RIGHTS OF WAY FOR PUBLIC ROADS AND DRAINAGE CANALS.

Subject To covenants, conditions, restrictions, reservations, limitations, easements and agreements of record, if any; taxes and assessments for the year 2004 and subsequent years; and to all applicable zoning ordinances and/or restrictions and prohibitions imposed by governmental authorities, if any,

Together, with all the tenements, hereditaments and appurtenances thereto belonging or in anywise appertaining.

To Have and to Hold, the same in fee simple forever.

And the grantor hereby covenants with said grantee that it is lawfully seized of said land in fee simple; that it has good right and lawful authority to sell and convey said land, that it hereby fully warrants the title to said land and will defend the same against the lawful claims of all persons whomsoever; and that said land is free of all encumbrances.

(CORPORATE SEAL)

In Witness Whereof, the grantor has caused these presents to be executed in its name, and its corporate seal to be hereunto affixed, by its proper officers thereunto duly authorized, the day and year first above written.

ATTEST: _____

**T. QUACKENBOS CRUSADES, INC.**
A FLORIDA CORPORATION

Signed, sealed and delivered in the presence of:

Cindy Silverstein

Ami-Jo Causley

By: Timothy Quackenbos Sr. (Pres.)
TIMOTHY QUACKENBOS, SR.
PRESIDENT
3720 Okeechobee Rd.
Ft Pierce, FL 34947

STATE OF FLORIDA

COUNTY OF INDIAN RIVER

I HEREBY CERTIFY that on this day, before me, an officer duly authorized in the State and County aforesaid to take acknowledgments, personally appeared TIMOTHY QUACKENBOS, SR. (identified by Dr. License, being duly sworn and) who DID NOT take an oath well known to me to be the PRESIDENT respectively of the corporation named as grantor in the foregoing deed, and that they severally acknowledged executing the same in the presence of two subscribing witnesses freely and voluntarily under authority duly vested in them by said corporation and that the seal affixed thereto is the true corporate seal of said corporation.

WITNESS my hand and official seal in the County and State last aforesaid this 24th day of June, A.D.2004.

Cindy Silverstein

CINDY SILVERSTEIN
NOTARY PUBLIC - STATE OF FLORIDA
COMMISSION # DD164548
EXPIRES 12/2/2006
BONDED THRU 1-888-NOTARY1

Return to: (enclosed self addressed stamped envelope)

Name: Stewart Title of Indian River
2004-6-43

Address: 333 17th St.
Vero Beach, FL 32960

This Instrument Prepared by: STEWART TITLE OF INDIAN RIVER COUNTY

Address: 333 17th St.
Vero Beach, FL 32960

Property Appraiser Parcel Identification (Folio) Number(s):
2417-331-0005-000/8

Grantee(s) S.S.#(s):

**WARRANTY DEED**
**(FROM CORPORATION)**

JOANNE HOLEMAN, CLERK OF THE CIRCUIT COURT - SAINT LUCIE COUNTY
File Number: 2428621 OR BOOK 2001 PAGE 1328
Recorded:06/28/04 09:12

Doc Assump: $ 0.00
* Doc Tax : $ 175.00
* Int Tax : $ 0.00

Rec 10.00
DS: 175.00

SPACE ABOVE THIS LINE FOR PROCESSING DATA

SPACE ABOVE THIS LINE FOR RECORDING DATA

This Warranty Deed Made and executed the 24th day of June A.D. 2004 by **T. QUACKENBOS CRUSADES, INC., a Florida corporation** a corporation existing under the laws of Florida, and having its principal place of business at 3720 OKEECHOBEE ROAD, FT. PIERCE, FL 34947 hereinafter called the grantor, to **YOUNG CHEAL HU and YONG JA HU, his wife** whose post office address is, 304 S.E Dennis Rd. Ft St Lucie Fl 34952, hereinafter called the grantee:

(Whenever used herein the terms "grantor" and "grantee" include all the parties to this instrument and the heirs, legal representatives and assigns of individuals, and the successors and assigns of corporations)

Witnesseth: That the grantor, for and in consideration of the sum of $10.00 and other valuable considerations, receipt whereof is hereby acknowledged, by these presents does grant, bargain, sell, alien, remise, release, convey and confirm unto the grantee all that certain land situate in ST. LUCIE County, Florida, viz:

PARCEL 3:

FROM THE INTERSECTION OF THE NORTH SIDE OF OKEECHOBEE ROAD AND THE EAST SIDE OF TOTTEN ROAD, RUN NORTHERLY ALONG EAST SIDE OF TOTTEN ROAD A DISTANCE OF 375 FEET TO POINT OF BEGINNING; THENCE EAST PARALLEL WITH NORTH SIDE OF SW ¼ OF SECTION 17, TOWNSHIP 35 SOUTH, RANGE 40 EAST, ST.LUCIE COUNTY, FLORIDA A DISTANCE OF 160 FEET THENCE NORTHERLY PARALLEL WITH TOTTEN ROAD 100 FEET, THENCE WESTERLY 160 FEET TO EAST SIDE OF TOTTEN ROAD THENCE SOUTHERLY ALONG EAST SIDE OF TOTTEN ROAD 100 FEET TO POINT OF BEGINNING, SAID LANDS SITUATE, LYING AND BEING IN ST. LUCIE COUNTY, FLORIDA.

Subject To covenants, conditions, restrictions, reservations, limitations, easements and agreements of record, if any; taxes and assessments for the year 2004 and subsequent years; and to all applicable zoning ordinances and/or restrictions and prohibitions imposed by governmental authorities, if any,

Together, with all the tenements, hereditaments and appurtenances thereto belonging or in anywise appertaining.

To Have and to Hold, the same in fee simple forever.

And the grantor hereby covenants with said grantee that it is lawfully seized of said land in fee simple; that it has good right and lawful authority to sell and convey said land, that it hereby fully warrants the title to said land and will defend the same against the lawful claims of all persons whomsoever; and that said land is free of all encumbrances.

(CORPORATE SEAL)

In Witness Whereof, the grantor has caused these presents to be executed in its name, and its corporate seal to be hereunto affixed, by its proper officers thereunto duly authorized, the day and year first above written.

ATTEST: _____

**T. QUACKENBOS CRUSADES, INC.**
A FLORIDA CORPORATION

Signed, sealed and delivered in the presence of:

Cindy Silverstein
CINDY SILVERSTEIN

Ami-Jo Causley
**Ami-Jo Causley**

By: Timothy Quackenbos Sr. Pres
TIMOTHY QUACKENBOS, SR.
PRESIDENT 3720 Okeechobee Rd
Ft Pierce, Fl 34947

STATE OF FLORIDA

COUNTY OF INDIAN RIVER

I HEREBY CERTIFY that on this day, before me, an officer duly authorized in the State and County aforesaid to take acknowledgments, personally appeared TIMOTHY QUACKENBOS, SR. (identified by Dr. Lic. _____, being duly sworn and) who DID NOT take an oath well known to me to be the PRESIDENT respectively of the corporation named as grantor in the foregoing deed, and that they severally acknowledged executing the same in the presence of two subscribing witnesses freely and voluntarily under authority duly vested in them by said corporation and that the seal affixed thereto is the true corporate seal of said corporation.

WITNESS my hand and official seal in the County and State last aforesaid this 24th day of June, A.D.2004.

CINDY SILVERSTEIN
NOTARY PUBLIC - STATE OF FLORIDA
COMMISSION # DD164548
EXPIRES 12/2/2006
BONDED THRU 1-888-NOTARY1

Cindy Silverstein
NOTARY PUBLIC

Specializing in GROVES AND FARM LANDS
N. 5th W. Side Arcade Bldg. Opp. Post Office
N. M. LETTS Realtor "Nothing But Real Estate"
Ocean and River Fronts



**OKEECHOBEE RD**—Contd
1830 Leininger Jas E ◎
**Nineteenth intersects**
1911 Moore Homer C
1912 Kelly Josephine Mrs nurse
Clack J Robt ◎
**Twentieth intersects**
2100 Rahme Henry E ◎
2200 Holcomb Arth J ◎
2206 Baggett Wm C ◎
**Kaufman av intersects**
2305 Cantrell Roy L ◎
**Dayman av intersects**
**Raymond rd intersects**
**Twenty-fifth ends**
2500 Ft Pierce Small Animal Hospital
Thomas Jay N ◎
2505 Cooper Francis M ◎
2510 Hewitt Carl
2602 Harris Ernest D
2700 Holland Wiley W
2702 Hayes Melvin ◎
2703 Davis Roger W
2704 A-1 Service Station fill sta
Sapp Jas M
**Twenty-eighth ends**
2800 Morgan Alonzo ◎
**Twenty-ninth intersects**
2901 Braswell Robt L ◎ gro
2903 Lindsey Jos L
2905 King Jas E
2907 Harrison John F
**Thirty-first intersects**
3200 Tyner J Radford ◎
3204 Hershey Lee ◎
3210 Hazeleaf Cecil W
3247 Dominguez Edw C ◎
**Thirty-third intersects**
3444 Coats Wm L ◎
3449 Kendall Henry W ◎ gro and filling sta
**Thirty-fifth intersects**
3515 Brown Howard A ◎
3523 Gilbert Mack L ◎
3538 Lake Blanche (c) ◎

**OLD DIXIE HIGHWAY N—Continuation of N Fourth**
Conrad F H gro
Conrad Lumber Mills saw mill
Friland A ◎
Growers Fertilizer Co
Lodge No 248 (LOOM)
U S Coast Guard Sta (Taylor's Creek Sta)
Women of Mooseheart Legion 689 (LOOM)
Woodmen of the World Camp No 73

**ORANGE AV—West from Indian River at Cobb's Dock, Indian River dr, to and beyond city limits, the dividing line for streets running north and south**
100 East Coast Grocery Co
101 Vacant
108 Roylance Polly H Mrs ◎ drsmkr
111-13 Christian Science Reading Room
121 **Faber Building**
Rowe Dental Laboratory
Rooms:
1-7 Getchell Chas E osteo
2-6 Boothe Robt C phys
**Second intersects**
200 Silver Palace Pharmacy
201 Vacant
203 Vacant
204 Silver Palace Barber Shop
206 Harris-Haynes Ins Co
207 Western Union Teleg Co
207½ Hogg Vina Mrs

1940

FOR LISTS OF NAMES
ANY TRADE—ANY BUSINESS—ANY PROFESSION
DETROIT NEW YORK CHICAGO

REID PAINT COMPANY
Kyanize
Self Smoothing
Paints — Varnishes — Enamels
Glass — Window — Plate — Auto
210 ORANGE AVE. TEL. 11

**OKEECHOBEE RD**—Contd
2500 Thompson Nina Mrs ⓞ
2505△Briggs Wynfred R ⓞ
2510△Hewitt Carl ⓞ
2513△Bass Jerry B ⓞ
2522 Chamberlain Chas E ⓞ
2700 Young Mary E ⓞ
2702 Hayes Melvin ⓞ
2703 Davis Roger W ⓞ
2704 Sapp Jas M ⓞ filling sta
**Twenty-eighth ends**
2800 Myers Chas F ⓞ
**Twenty-ninth intersects**
2901△Braswell Eva Mrs ⓞ gro
2903 Hartsfield Elam C
2905 King J Elvin
2907 Durham Letha Mrs
**Thirty-first intersects**
3106 McGrady J Oscar
3200△Tyner J Radford ⓞ
3204 Hershey Lee ⓞ
3210 Vacant
3247 Dominguez Edw C ⓞ
**Thirty-third intersects**
3444△Coats Wm L ⓞ
3449△Kendall Henry W ⓞ filling sta
**Thirty-fifth intersects**
3515 Parker Milton Rev
3523△Gilbert Mack L ⓞ

**OLD DIXIE HIGHWAY—Continuation of N Fourth**
Black Welby
Byers Ervin M
Collins Bruce
Friland Albin ⓞ
△Growers Fertilizer Co
Halquist John J ⓞ
△Hudgins Fish Co whol
△Indian River Canners Inc
Kittles John H
Loudermilk Oscar
Loveless Fred C
Metzger Oliver
Munsco Mills feed mfrs
Pancoast Wm H
Parker Frank
Parnell Ethel Mrs
Smith Arth T
Smith Russell F
Stokes Ada Mrs
Sykes Jacob
Williams Cody F
Woodmen of the World Camp No 73

**OLEANDER AV (Maravilla)—From 5 Sunrise blvd south to city limits**
4 Burdeshaw Benj E ⓞ
5△Enns Bernie B ⓞ
1620△Bevis Whit ⓞ
—— Baker Eliz Mrs ⓞ
—— Dyers Wm Y ⓞ
——△Pagan Ernest L
——△Welch John W ⓞ
**City limits**

**ORANGE AV — West from Indian River at Cobb's Dock, Indian River dr, to and beyond city limits, the dividing line for streets running north and south**
100△East Coast Grocery Co whol
101△Indian River Grill restr
108 Roylance Polly H Mrs ⓞ drsmkr
111-1[illegible]n Science Reading
[illegible]nt Assn
[illegible]f Ft Pierce oils
[illegible]e lawyers
[illegible] S lawyer
**Second intersects**
2[illegible]ce Pharmacy
201△[illegible]e Shop women's furngs
203 Vacant
204 Reeves Cody A barber
206△Harris-Haynes Ins Co
207△Western Union Teleg Co
207½△Sample Adrian M phys
208 Humphries Ready-to-Wear women's furngs
209△Montgomery Ward & Co order dept
210△Reid Paint Co
214△Mary's Restaurant
215 Richardson W Edw billiards
217-19△Christy's Bar liquors
218△Avriett Octavia real est
218½ Hodges S Edw used clo
220 Minarik John J barber
222 Carver Martha Mrs tailor
222½ Day Bertha Mrs
223△Vassar Walter E ins
225 Alford Roy confr
**Depot dr intersects**
**FECRR crosses**
26△Costas Constantine liquors
**Third intersects**
300-02 Sempepos Nick liquors
301 Sapp Vernon E barber
304 Dixon Verdice Mrs restr
305 Young Studio photogs
306-10△Reaves Furn Co
307-09△Witt Eli Tob Co whol
311△East Coast Optical Co
314-16△Economy Roofing & Sht Mtl Wks
315△Goodyear Serv Stores tires
318-20△Stanton's Coffee Shop restr

1945

GABAN'S PURE OIL SERVICE STATION
AND GARAGE
207 S. Fourth St.
PURE OIL PRODUCTS
Phones 9107 and 856



OKEECHOBEE ROAD—Contd
3349△Evans Thos D •
S 34th intersects
3408 Keen Essie Mrs •
3420△Kendall Henry W •
Carlton Chas H
3440½△Freshwater Jos R
3450△King's Corner Gro
Kings Filling Sta
King J Elvin
3451△Coats Wm L •
S 35th intersects
3606 Iseminger Bert B •
3609△Culverhouse Geo H •
vending mach's
3610 Gilbert Robt L •
3614△Gilbert Mack L •
3616 Cobb Thos •
S 37th intersects
3701△Hugh's Oil Co
3703△Green Top Gro
3704 Cayson Bert C •
3708△Church Thos C •
S 38th intersects
3800△Biles Marvin F •
3803 Copeland J V Rev
3805 Fall Myler •
3806△Hood Paul E
△Ft Pierce Growers Assn (br)
3812 Wise Mina Mrs •
△Corbitt Lloyd P grading contr

3

OLD DIXIE HIGHWAY—From 1600 N 4th northwest, 1 west of Indian River
New Dixie hwy begins
(Numbers estimated)
1653-57△Munsco Mills Inc feed mfrs
City limits
Taylor Creek
(Numbers estimated)
1693 WOW Camp No 73
Byers Emma L Mrs •

1805△Sloans Tavern liquors
1809△Olsen Alvilda Mrs •
1815 Roddenberry Walter B •
1817△Fillingame Donald D •
1819△Williams Loren E •
1821 Hitchcock A L •
1823 Williams Cody F •
1825 Carver Loney
1828-68△Growers Fertilizer Co
2540-80△Indian River Guano Co fert mfrs
1901 Wilson John △
1907 Zill Fred M △
1911 Quattlebaum Hattie M Mrs
Quattlebaum Marvin cabt mkr
1915 [illegible] gro
[illegible]e
[illegible]ch Causeway
[illegible] Walter E Inc
[illegible] sups
[illegible]esweet Products Co Inc
24th av intersects (ws not open)

16

OLEANDER AV (Maravilla)
From 5 sunrise blvd south to city limits
1△Bevis Whit •
3 Burdeshaw Benj E •
5△Reid Clarence P •
6△Gaban Virgil O •
7△Rufly Lewis O •
8△Chabot Joseph E •
8½ Milligan Munsey
9△Delia John •
Gardenia intersects
10△Hartzog Webster S •
El Rancho av intersects
18△LeVan Geo W O •
21 Parham Hal V •
22△Howell Oliver J •
24 Baker Chas H •
26△Smith Felix A •
2212△Pagan Ernest L •
2214 Dyers Wm Y •

SWEET'S JEWELRY STORE
DIAMOND
WATCHE
JEWELR
SILVERWA



EXPE
REPAI
ON
WATC
AN
JEWE

2

2905 Smith Easter H
2907 Shackford Chas
2911△Bob & Tod's Mkt gros
**S 30th intersects**
3021△Taylor Elias D ◎
**S 31st intersects**
3104△Hughart Edw W
3106 Fulford Belty S ◎
3109△Bass Rubie
3110△Roughton Wm W Rev
3111△Bevis Benj W ◎
3200 Community Meth Church
3245△B & B Machine Shop mach
3247 (3225)△Muller Willfried ◎
**33d intersects**
**City limits**
3300 No return
3347 Evans Genl Store genl mdse
3349△Evans Thos D ◎
**S 34th intersects**
3408 Keen Essie Mrs ◎
3420△Kendall Henry W ◎
3421△Carlton Chas H
3440½△Freshwater Jos R
3450△King's Corner Gro
King's Filling Sta
△King J Elvin
3451 ———
**S 35th intersects**
3606△Newton Travis
3609△Culverhouse Geo H ◎
3610 Gilbert Robt L ◎
3614△Gilbert Mack L ◎
3616△Cobb Thos ◎
**S 37th intersects**
3701△Hugh's Oil Co
3703 Anderson Wm F
△Green Top Gro
3704△Cayson Bert C ◎ mech
3708△Church Thos C ◎
3709 Lee John M
**S 38th intersects**
3800△Biles Marvin F ◎
3803△Copeland J V Rev
3805 Fall Myler ◎
3806△Hood Paul E
△Ft Pierce Growers Assn (br)
3812 Wise Mina Mrs ◎
△Corbitt Lloyd P grading contr

△DiGiorgioj Fruit Corp pkrs
1805△Pete's Tavern
1809△Olsen Alvilda Mrs ◎
1815 Vandergrifft Chas M ◎
1817 Fillingame Donald D ◎
1817½△Master Maxwell L
1818 Huber Clyde
1821 Hitchcock Amos L ◎
1823 Williams Cody F ◎
1825 Carver Loney ◎
1828-68△Growers Fertilizer Co
2540-80△Naco Fertilizer Co
1901 Wilson John ◎
1907 Zill Fred M ◎
1911 Quattlebaum Hattie M Mrs
Quattlebaum Marvin cabt mkr
1914 Head Benedict ◎
1915 Collins Gro
1917△Collins Bruce
**North Beach Causeway e**
2200 Vacant
2240-2360△Treesweet Products C Inc
**24th av intersects (ws not o**

**OLEANDER AV (Maravilla)—**
**5 sunrise blvd south to city l**
1△Bevis Whit ◎
3△Dick Raymond O ◎
5△Reid Clarence P ◎
6△Gaban Virgil O ◎
7△Rufly Lewis O ◎
8△Chabot Jos E ◎
△Pitts Laverne D
△tner Walter B ◎
**Gardenia int**
nan S ◎
ancho av int
W O ◎
meda Mrs ◎
r J ◎
s H ◎
26△Smith Felix A ◎
1501 Vacant
1503 Vacant
1506 Vacant
2109△Turner Fred M ◎
2202△Richardson Jos ◎
2212△Pagan Ernest L ◎

1953

16*

SKAGGS ELECTRIC C
General Electric Appliances
Phon

ACHINE SHOP
INE WORK and WELDING
d Farm Implement Manufacturers
TEL. HOward 1-4440

14

**TOTTEN ROAD — From ½ block north of Okeechobee rd south, 2 west of 41st**

1901 Bass Maggie Mrs
1903 Bass Richd D ◎ ⚠ HO11785
Nettles Ray ◎
2004 Martin W F
2005 Neules Ray ◎
2006 Fussell Henry jr ◎
⚠ HO41549
2007 Drawdy Andrew R ◎
2008 Campbell Thos J ◎
⚠ HO11843

1958

16

**TRINIDAD AV — From Fairway dr to Sunrise blvd, 1 south of Tortugas av**

1029 Vacant
1031 LaClair Louis W ◎
⚠ HO12545
1033 Weeks J Ray jr ◎
⚠ HO11688
1034 Vacant
1036 Vacant
1038 Firth Maurice N ◎
⚠ HO13840
1042 Vacant
1046 Hastings Don J ◎ ⚠ HO13786
1050 Millard McCova Mrs ◎
⚠ HO11875
1054 Kindervater Julius L ◎
⚠ HO40724
1102 McAlpin Ira M jr ◎
⚠ HO17898

LEE NELSON, REALTOR
"The Best of Fort Pierce"
2025 Seaway Drive "At the Beach" Phone HOward 1-5114

**OKEECHOBEE ROAD**—Contd

3704 Vacant
3705 Colon Paul J
3708 Church Thos C ◎ ⚠ HO16328
**S 38th intersects**
**Totten rd intersects**
3802 Vacant
3803 Lee John M ◎ ⚠ HO16427
3805 Russell Hollis
3806 Fulwood Eug ⚠ HO15975
3807 Davis Wesley B ◎ ⚠ HO16386
3808 Ft Pierce Growers Assn (br) ⚠ HO15975
**S 40th begins**
3812 Corbitt Loye P grading ⚠ HO14590
3813 Beams Forrest
3902 Biles Marvin F ◎ ⚠ HO14350
3907 Russell Jeanette
Cail Herbert G

3

**OLD DIXIE HIGHWAY — From 1600 N 4th northwest, 1 west of Indian River**
**New Dixie hwy begins**
(Numbers estimated)
**City limits**
**Taylor Creek**
1691 County San Dist shop ⚠ HO40489
1693 Woodmens' Hall
WOW Camp No 53
Tedder Earnest N
1716-1824 DiGiorgio Fruit Corp ⚠ HO41326
1801 Halquist John H ◎ ⚠ HO13448
1927 Olsen Alvilda Mrs ◎ ⚠ HO13359
1931 Vandergrifft Chas M ◎ ⚠ HO11358
1933 Fillingame Donald D ◎ ⚠ HO13596
1935 Johnson Hilliard L ⚠ HO13034
1937 Hitchcock Amos L ◎
1937½ White Joseph E ⚠ HO17571
[illegible] ◎ ⚠ HO41460

**OLD DIXIE HIGHWAY** (StLucie)— 20
**From StLucie limits north, 1 east of US Hwy 1**
2 St[illegible]h ⚠ HO16216
[illegible]ucie av intersects

1958

[illegible] ◎ ⚠ HO11784
[illegible]e la intersects
**Hunt av ends**
2603 Hopkins Howard M ◎
2615 Miller Josephine S Mrs ◎ ⚠ HO17153
2619 Vacant
rear Vacant
2621 Wilson Manuela Mrs ◎
2627 Alvey Wm M ◎ ⚠ HO11845
2701 StLucie Community Center
2705 Parker Edw ◎
**StLucie Airport rd begins**
2709 Vacant
2711 Brubach Norman ◎
2721 Calhoun John B ◎ ⚠ HO15995
Summerlin Charley R
2731 Friland Albin ◎ coml fishermn ⚠ HO13978
2811 Vacant
2920 Vacant
**Chamberlain blvd intersects**

21

**OLEANDER AV (RD 1) (White City) — From Tumbling King rd south, 1 west of US Hwy 1 (numbers irregular)**
4202 Poster Fred ◎ ⚠ HO18757
**Weatherbee rd intersects**
3058 Barberich Geo J ◎
3035 Barr David A ◎ ⚠ HO41678
3034 Kryc Jos ◎ ⚠ HO12976
3030 Owens Mae Mrs ◎
3026 Vanderlan John ◎
3101 Vick Horace C auto parts
—— Niemoeller Arth ◎ ⚠ HO12777
—— Vacant
—— Vacant
**Midway intersects**
Hansen Axel P ◎
Smith H D ◎ ⚠ HO16658
[illegible]ohnnie Mrs ◎

Yates Funeral Home
1101 S. 4th
AMBULANCE Call HOward 1-7000



OKEECHOBEE RD—Contd
3440—Contd
Coats W L Real Estate
△HO1-1791
rear Coffee Lucius
3500 King's Corner Gro
△HO1-4939
3508 Vancant
**S 35th intersects**
3602 Vacant
3607 Vacant
3614 Gilbert Mack L ◎
△HO1-3849
3616 Cobb Thos J ◎
△HO1-7380
**S 37th intersects**
3700 Kicliter Gas Serv Inc
△HO1-2936
3704 Kicliter Oil Co Inc
△HO1-3600
3707 Church Thos C ◎
△HO1-6328
**S 38th intersects**
**Totten rd intersects**
3800 Tyner Radio & TV
Repair △HO1-6254
3806 Fulwood Eug △HO1-5975
3808 Ft Pierce Growers
Assn (br) △HO1-5975
3810 Vacant
**S 40th begins**
3813 Vacant
3902 Biles Marvin F ◎
△HO1-4350
3901 Sunshine Cut-Rate
Liquors △HO1-7756
3903 Lee John M ◎

**Taylor Creek**

1690 Vacant
1693 Woodmen's Hall
WOW Camp No 53
Tedder Earnest N
1716-1824 DiGiorgio Fruit
Corp △HO1-8230
△HO1-1921
1913 Halquist John H ◎
△HO1-3448
1925 StLucie Inn Liquor
△HO4-1326
Deetjen Ben L ◎
HO4-1469
Alvilda Mrs ◎
O1-3359
llough Walter R
△HO1-2686
1931 Vandergrifft Chas M
△HO1-1538
1933 Fillingame Donald D
△HO1-3596
1933½ White Joe ◎
1935 Williams Cody ◎
1937 Hitchcock Amos L ◎
1937½ Vacant
1941 Buice Wm A ◎
△HO4-1460
1945 Carver Bessie D Mr
2000 Superior Fertilizer
Chem Co △HO1-22
2001 Wilson John ◎
2009 Quattlebaum Hattie
Mrs ◎
2013 Head Benedict ◎
2015 Collins Gro △HO1-3
2017 Collins Bruce ◎
△HO1-3647
Causeway e

1961

Ambulance and Air Taxi Service
FAA AUT
(See
TELS. 4
ST. LUCIE AIRPORT RD.

IS ANSWERED BY THE CLASSIFIED
BUSINESS LISTS IN THIS DIRECTORY

Economy Fuel Inc
461-3069
3104 Hughart Edw W ◎
461-0786
3106 McDaniel E L
3109 Showacre Frank A ◎
461-6483
Piano Shop The
461-6483
3112 Ivey J Milton Rev
◎ 461-5680
3125 Ward Wm W
3200 Community Meth Church
461-2499
3245 B&B Mach Shop Inc
461-4440

**33d intersects**
**City limits**
3347 Page Genl Store gro
3349 Evans Thos D ◎
461-4257

**S 34th intersects**
3407 Teague R Elmer ◎
461-4611
3411-11½ Vacant
rear Vacant
3440 Tindley Willie
3500 King's Corner Gro
461-4939
USPO (Sta No 1)
3508 Clark John

**S 35th intersects**
3602 Peterman Ann T Mrs
464-3098
3613 Maddox Carrol D
3614 Gilbert Olive B Mrs ◎
461-3849
3616 Cobb Annie B Mrs ◎
461-7380
2003 Cayson Bert 461-5366

**S 37th intersects**
3700 Indian River Oil Co
461-3600
3707 Church Effie L Mrs
◎ 461-6328
3710 Millieburger restr

**Totten rd intersects**
3807 Dunn Tires 461-6026
3810 Vacant

(production dept)
461-5975
4008 Corbitt Constn Co
dragline contrs
461-4590
Corbitt Loye P ◎
461-4590

**OLD DIXIE HWY—From 1600 N 4th northwest, 1 west of Indian River** 3
**Dan McCarty Memorial hwy intersects (numbers estimated)**
**City limits**
**Taylor Creek**

2
1716-1824 Digiorgio Fruit
Corp 461-1921,
461-8230
1908 Ricou Douglas
1913 Halquist John H ◎
464-3628
1925 Happy Tavern 461-094
Casey Clarence
461-0965
1927 Olsen Alvilda Mrs ◎
461-3359
1930 Vacant
1931 Vanderfgrift Chas M
◎ 461-1538
1933 Fillingame Donald D
461-3596
1933½ Johnston Cleveland
1935 McCullough Walter F

1964

os L ◎
A ◎
460
r Bessie D Mr
461-6564
Beard Ray
2000 Superior Fertilizer
Chem Co 461-22
2001 Wilson Emily Mrs
2009 Quattlebaum Baile
2013 Head Benedict ◎

O ANTHONY
T
S NORMAN G • 461-3907
RE STEPH J • 461-1744
JOHN C • 461-3158
ENS VICTORIA
ER WM G • 461-2673

12

AV INTERSECTS
SON CHARLOTTE H MRS •
569
OHN R • 461-6047
CICERO R • 461-0594
VIRGIL H • 461-0686
URG JAMES E • 461-2029
LL ALVA N • 461-9251
ALLIE B MRS • 461-0747
AROL MRS
JOSEPH S • 464-2376
ENNIS P • 461-4388
S AV INTERSECTS
LE ROY • 464-1219
ERBERT C • 761-2587
ON WM B • 461-2972
BERNARD 461-5132
CHARLES P • 464-7633
HARRY G • 461-7354
GROVER C • 464-5851
AN ROBT C • 464-
HUGH T E
588
LOUISE
45
CKSON E
AV INTE
E MARIC
ENNETH
OF THE WORLD 461-5287
AMES S • 461-5287
ULOS ELIAS • 461-3253
JACK L HON • 461-2283
EUG E • 461-2024
PI AV INTERSECTS

1969

---

9

R FROM FERNANDINA ST
EMI CIR

3560
RTH E • 461-0706
EPH A JR • 461-4561
JOHN M
RL F • 464-3032
PALMER • 461 8989

---ZIP CODE 33450

---

TORTUGAS AV -FROM S 10TH ST EAST 16
SOUTH OF MARTINIQUE AV 1

---ZIP CODE 33450
1023 ROSENBLUM JEROME • 464-3387
1025 PLYMALE FOREST E • 464-3433
1029 VICKERS JOHN W • 461-2092
1033 CALHOUN LYNN E • 461-1889
1036 ANDREWS J WM • 461-0870
1038 CASE MARTIN V • 461-7075
1040 KITCHIN SIDNEY • 461-8579
1042 EDNEY JOHN F • 464-1761
1046 WELHAVEN JOHN E • 461-6333
1047 WAAS MARGT G MRS • 464-0751
1051 ROBINSON HILDA L • 464-4738
---FAIRWAY DR INTERSECTS

---

TOTTEN RD -FROM ½ BLK NORTH OF 14
OKEECHOBEE RD SOUTH, 2 WEST OF
41ST ST

---ZIP CODE 33450
1702 REID ROBT L • 464-0117
1704 VACANT
1801 NO RETURN
1819 BURNUP & SIMS INC PIPE CONTRS
461-6926
1901 VACANT
1906 KLAESEN RUDOLF • 461-5744
1907 VACANT
2005 RODGER MARVIN M • 461-4327
2006 FUSSELL HENRY JR • 464-1549
2007 VACANT
2008 CAMPBELL THOS J • 461-1843

---

9

TRADE WINDS AV (FORT PIERCE
BEACH)-FROM THUMB POINT DR SOUTH
1 WEST OF FRANCES AV

---ZIP CODE 33450
610 MUELLER CARL W • 464-1665

---

26

TRANQUILLA AV (PORT ST LUCIE)-FROM

---

TRAUB AV (WH
BASINGER A
REGINA DR

---ZIP CODE
369 JOHNSON
379 STEWART

---

TRINIDAD A
SOUTH OF

---ZIP COD
1001 PETER
1003 HANCO
1005 SALE
1014 HAYN
1018 BITT
1020 TESC
1022 KRUE
1024 RAIK
1026 HOWE
1028 MEA
1029 MAR
1030 HAR
1031 ALU
LA
1032 HU
4
1033 TA
1035 GU
1038 FI
1042 WE
1046 HA
1050 M
1051 S
1053 V
1054 O
1102 G
1106 B
1107 H
1108 S
1110
1111
1112
1115
1116
1119

3109 PIANO SHOP THE
SHOWACRE FRANK A • 461-6483
3112 THOMAS HAROLD I REV •
3114 COMMUNITY METHODIST CHURCH
461-2499
3125 VACANT
3245 B & B MACHINE SHOP INC
461-4440
---QUINCY AV ENDS
---S 33D ST INTERSECTS
---CITY LIMIT
3347 VACANT
VACANT
3349 EVANS THOS D • 461-4257
---S 34TH ST BEGINS
3407 TEAGUE R E RANCHER
3411 ZIMMER JO ANN
3411A DORMINY ROBT
3440 JOHNSON VIRGIL L
---S 35TH ST INTERSECTS
3500 KING'S CORNER GROCERY
461-4939
U S P O (STA NO 1)
3501 DUNN TIRES 461-6026
3508 SMITH EMMETT
---35TH INTERSECTS
3602 PETERMAN ANN T MRS 464-3098
3613 VACANT
3614 GILBERT OLIVE B MRS •
461-3849
3616 COBB ANNIE B MRS • 461-7380
---S 37TH ST INTERSECTS
3700 INDIAN RIVER OIL COMPANY
461-3600
3707 VACANT
3720 TOTE-A-POKE FOOD STORES
461-7846
TURNER MILDRED A MRS •
461-7846
---TOTTEN RD BEGINS
3807 SAINT LUCIE OUTBOARD MARINE
464-1440
3810 VACANT
---S 39TH ST BEGINS
3901 SUNSHINE CUT-RATE LIQUORS
461-7756
3902 BILES MARVIN F • 461-4350
3903 LEE JOHN M • 461-6427
3906 FULWOOD EUG 461-5975
3907 DAVIS JOHN
3908 FORT PIERCE GROWERS ASSN
(PRODUCTION DEPT) 461-5975
---S 40TH ST BEGINS
4008 CORBITT CONSTRUCTION CO
DRAGLINE CONTRS 461-4590

461-1538
1933 FILLINGAME DONALD D •
461-3596
1933½ VACANT 461-2266
1935 MC CULLOUGH WALTER R 461-
1937 HITCHCOCK AMOS L •
1941 BUICE WM A • 464-1460
1945 CARVER BESSIE D MRS •
461-6564
BEARD RAY
2000 SUPERIOR FERTILIZER &
CHEMICAL CO 461-2230
2001 VACANT
2011 QUATTLEBAUM BAILEY JR •
2013 HEAD BENEDICT •
2015 COLLINS GROCERY
2017 COLLINS BESSIE L MRS •
461-3647
---NORTH BEACH CAUSEWAY ENDS
2101 SAINT LUCIE INN LIQUOR
464-1326
2110 WILLIAMS JAMES W 464-66
2130 EAST COAST PACKERS INC
464-5460
2210 VONCKX R LLOYD • 461-63
2212 SEXAUER FREDK B • 461-
---24TH AV INTERSECTS
2540 GRACE W R & CO (AGRICU
PRODUCTS DIV) 461-702
2600 CENTRAL TRUCK LINES IN
461-7250

1969

LUCIE)-F
TS NORTH
NY
450
NDUSTRIES INC
CE DIVISION) CO
464-1180
2350A SEELEY FISH CO 464-
2500 SAINT LUCIE PRIMARY
461-6216
2505 SUMMERLIN BEN • 461-
---ST LUCIE AV INTERSECT
2509 MOORE DONALD B • 46
---ST LUCIE LA INTERSECT
---HUNT AV BEGINS
2603 CAMPBELL EUG V
2615 FUTCH JOSEPHINE M
464-6592
FUTCH JOHN
2621 WILSON MANUELA J M
461-8151
---ST LUCIE BLVD BEGINS

1016 Buxton David ◎
1018 Siamas B ◎
1020★Holland Mike D ◎
1022 Mc Keehan Jerald G ◎ 465-2533
1023 Knowles Danl N Jr ◎ 461-6420
1025 Plymale Forest E ◎ 464-3433
1028 Under Constn
1029★Burnup Walter 465-1346
1030★Mordenga Christopher J
1033 Deily Larry L ◎
1035 Swanson Philip L ◎ 461-6712
1036 Andrews J Wm ◎ 461-0870
1037 List Arth F ◎ 464-5400
1038 Case Martin V ◎ 461-7075
1040 Kitchin Sidney ◎ 461-8579
1042 Edney John F ◎ 464-1761
1046 Welhaven John E ◎ 461-6333
1047 Waas Margt G Mrs ◎
1051 Robinson Hilda L ◎ 464-4738
FAIRWAY DR INTERSECTS

14

**TOTTEN RD —FROM ½ BLK NORTH OF OKEECHOBEE RD SOUTH 2 WEST OF 41ST ST**

ZIP CODE 33450
1702 Reid Robt L ◎ 464-0117
1704★Truitt Alice
1819 Burnup & Sims Inc pipe contrs 461-6926
1906 Blackburn Lew V ◎ 461-5744
2005 Rodgers Marvin M ◎ 461-4327
2006 Fussell Henry Jr
2007 Blount Raymond L 464-1671
2008 Campbell Thos J ◎ 461-1843

9

**TRADE WINDS AV (FORT PIERCE BEACH)—FROM THUMB POINT DR SOUTH 1 WEST OF FRANCES AV**

ZIP CODE 33450
601 Allo Anthony J ◎ 464-8866
605 Benson Russell T ◎
606★Perry Wm H ◎ 465-6271
609★Burke Richd ◎ 461-1313
610 No Return
613 Mueller Theo ◎ 464-9597
[illegible] BEGINS

328 Catenoci Robt J ◎ 878-4126
336 Naster Leo A ◎
351 Ygea Isidore ◎ 878-4268
359 Boyajian Sue ◎ 878-3342
363 Vacant
367 Kerens Julia C ◎ 878-3955
373 Sternberg Morris ◎ 878-4061
381 Caspersen Oscar ◎ 878-3981
389 Miller Arth ◎ 878-3353
S CARPONA AV INTERSECTS
401★Blazer Don S ◎ 878-4241
402 Niles Harold K ◎ 878-3055
406 Kearney James J ◎ 878-2920
409 Porter Donald Joseph 878-3228
410 Houlik James W ◎ 878-3161
413 Burrows Charles R ◎ 878-2143
414 Keating Joseph E ◎ 878-3044
421 Johnson Richd W ◎ 878-2708
422 Meid Albert Jr ◎ 878-2727
425 Holzapfel Wm H ◎ 878-3359
426 Broom Melton E ◎ 878-2883
429 Stauffenerger Elsworth ◎ 878-4
430 Krall Joseph F ◎ 878-2948
434★Goldstein M A 878-3886
437 Durkovic Geo ◎ 878-2949
438 Hessemann Lillian Mrs ◎ 878-
[illegible]A AV INTERSECTS

1975

[illegible]HITE CITY)—FR[illegible]
[illegible]V SOUTH 1 WE[illegible]

[illegible]450
369 Johnson Elmer C ◎ 461-2576
379 Stewart Charlie V ◎ 461-229[illegible]

**TREASURE ISLAND RD SE (F[illegible] LUCIE)—FROM MORNINGSI[illegible] SOUTH 1 WEST OF WESTM[illegible] BLVD**

ZIP CODE 33452
2800 Vacant (2 Hses 2800-01)
2804★Remington James ◎ 334-[illegible]
2805 Vacant
2814★Smith Spencer D ◎ 334-[illegible]
2815★Weiss Louis J ◎ 334-478[illegible]
2824★Probst J Stanley 334-390[illegible]
2825 Vacant

lquist
nbing
upply
Inc.
actors
bing
ring
ir
ioning
lete
Of
ne
ler
ican
lard
gs
res
01
Ave.
50)
ne
969

FIRST FEDERAL
SAVINGS & LOAN ASSN OF FT. PIERCE
ORANGE AND RECORD STREET
FORT PIERCE, FLORIDA 33450

FOR SAVINGS AND HOME LOAN SPE
FIRST FEDERAL SA
AND LOAN ASSO
Of Fort Pierce
T
Drive-In Window

100 S. 2d St., P.O. Box 249 (33450)
Branch 500 Virginia Ave.
655 21st St., Vero Beach



OKEECHOBEE RD—Contd
3700 Indian River Oil Company Inc 461-3600
3707a Powell Ellis 465-4598
3707 Church Effie Mrs 461-6328
3720 Tote-A-Poke Food Stores 461-7846
Widland Wm ◎
TOTTEN RD BEGINS
3807 Saint Lucie Outboard Marine 464-1440
3810 Sun & Shade Garden Center West 464-2120
S 39TH ST BEGINS
3901 Sunshine Liquors & Lounge 461-7756
3902★Byers Emmett J
3906 Fulwood Gene W 461-5975
3907 Vacant
3908 Fort Pierce Growers Assn (Production Dept) 461-5975
S 40TH ST BEGINS
4008 Corbitt Loye P ◎ 461-4590
S 41ST ST INTERSECTS

3

OLD DIXIE HWY —FROM 1711 N 4TH ST NORTHWEST 1 WEST OF N INDIAN RIVER DR

ZIP CODE 33450
TAYLOR CREEK

25

1900 St Lucie Packing Corp 461-1921
D-N-E Sales Inc citrus sls 465-1110
Egan Fickett And Co citrus groves 465-1110

2135 Southern Bell Telep
Co 464-9065
2210 Vonckx R Lloyd ◎
2212 Sexauer Fredk B ◎
24TH AV INTERSECT
2540 Grace W R & Co
1-7020
ruck Lin
ustries (

1975

Y (ST
CIE C
N FED

ZIP CODE 33450
2350 Maule Industries
Treasure Coast F
Inc 464-5737
2500 Saint Lucie Scho
2505 Summerlin Sara
ST LUCIE AV INTE
2509 Moore Donald B
ST LUCIE LA BEG
HUNT AV BEGINS
2603 Vacant
2621 Wilson Betty S
ST LUCIE BLVD E
2701 Saint Lucie Con
Saint Lucie Hol
461-9950
2707 Atwell Wm R ◎
2711 Brubach Doroth

20

1 —FROM OLD DIXIE
SOUTH OF PALMETTO

1981

50
S
rd
in
et
r
401-1000
D ◎ 466-0569
etta ◎ 465-7778

228

OM E CARRIBEAN
1 SOUTH OF
STREET IN SPANISH
FRONT)

2
C ◎ 335-8148
ent N
335-2840
335-9618
nond ◎ 335-9186
◎ 335-4241

◎ 335-2332

1702 Reid Robt L ◎ 461-0972
1702½★Smith Phillip
1703 Cleveland Mitchell L ◎
1819 Vacant
1906 Blackburn Lew V 461-5744
2005 Rodgers Marvin M B ◎ 461-4327
2006 Hawn Harold L 464-6376
2007 Blount Raymond L ◎ 464-4204
2008 Campbell Thos J ◎ 461-1843

122

TOZOUR DR —FROM US HWY 1 WEST IN A SEMI CIR 1 NORTH OF INDRIO RD

ZIP CODE 33450
Stewart Ben Trucking 461-1337
Tozour John ◎ 461-5972

109

TRADEWINDS AV (FORT PIERCE BEACH)—FROM THUMB POINT DR SOUTH 1 WEST OF FRANCES AV

ZIP CODE 33450
601 Allo Anthony J ◎ 464-8866
605★Inman Robert E ◎
606★Peek Terry ◎ 465-6582
609 Midelis Gay Mrs ◎ 464-6655
610★Hughes M J ◎ 464-9682
613 Mueller Theo ◎ 464-9597
BAHIA DR BEGINS
701 Flanagan Kenneth N ◎ 465-3196

231

INSURANCE CO.
— Insurance Service Since 1901 —
302 South 2nd St. Ft. Pierce, Fl. 33450 461-6040



OKEECHOBEE RD—Contd
Mouse House The 465-4422
3506 Sears Termite & Pest Control 464-4142
3508 Coastal States Life Insurance Co 461-7488
3512 State Dept Corrections
3544 Furst Snyder Realty Inc 461-6800
3526 Greg's Coin Laundry 465-9026
3528 Shelton Construction 466-0284
3530 National Standard Life Insurance Co 461-7825
3532 Rob's World Of Hair Care 465-4330
3546 Developmental Learning Center 465-5405
3548 Auto Lock & Key Service 461-3982
3552 Miami Herald newspaper 464-3837
35TH INTERSECTS
3600 Kentucky Fried Chicken 464-3346
3614 Gilbert Olive B Mrs ◎ 461-3849
3616 Cobb Annie 461-7380
S 37TH ST INTERSECTS
3700 Indian River Oil Company Inc 461-3600
3701 Furst Co Realtors The 465-9300
3707 Church Effie Mrs 461-6328
3720 Tote-A-Poke Food Stores
TOTTEN RD BEGINS
3801 Fishing & Hunting Store 461-8700
3807 Seawise Marine equip 464-6826
3810 Sun & Shade Garden Centers 464-2120
S 39TH ST BEGINS
3900 Dale's Barbecue West Inc 464-6766
3901 Sunshine Liquors & Lounge 465-9893
3906★Davis W E
3907 Red Top restr 464-0941
Coastal Commercial Refrigeration 464-0941
3908 Davis Meter & Supply Co 465-8535
S 40TH ST BEGINS
4008 Corbitt Loye P ◎ 461-7054
4008a Corbitt Security & Patrol Co Inc 461-7054
S 41ST ST INTERSECTS

1933 Fillingame M F ◎ 461-3596
1933½★Wrobleski Robt ◎
1935 Limbeck Leslie L ◎ 461-2474
1937★Strong James ◎
1941 No Return
1945 Jim & Barb's Produce
2000 Superior Fertilizer & Chemical Co 461-2230
2003★Logan Wm 465-9422
2013 No Return
2015 Collins Grocery 461-3647
2017 Gill Marshall
NORTH BEACH CAUSEWAY ENDS
2101 Saint Lucie Inn liquor 464-1326
2120 Excel Kitchens Inc cabt mkrs 464-85
2130 East Coast Packers Inc 464-5460
2135 Southern Bell Telephone & Telegrap Co 464-9065
Voncky Gary L ◎ 464-9620
[illegible] 461-6334
[illegible]1-7423
[illegible]S
[illegible]Agricultural Pr

1981

OLD DIXIE HWY (ST LUCIE VILL
FROM ST LUCIE CITY LIMITS N
1 EAST OF N FEDERAL HWY

ZIP CODE 33450
2350 Lone Star Florida Inc concrete 464-1180
Drooco Mariners
2501 Saint Lucie School 461-6216
2505 Summerlin Sara Mrs ◎ 461-17
ST LUCIE AV INTERSECTS
2509 Moore Donald B ◎ 461-1721
ST LUCIE LA BEGINS
HUNT AV BEGINS
2603 Saunders Gertrude ◎
2621 Wilson Betty S ◎ 464-8151
LUCIE BLVD BEGINS



FROM 1711 N 4TH

Contd
335-8885
rd ◎ 355-2010
H ◎ 335-8133
erbert Mrs 335-4790

120

**T 1 –FROM OLD DIXIE**
**1 SOUTH OF PALMETTO**

46
S
ary ◎
◎ 465-7968
ald ◎ 461-1000
na 464-4391
ett ◎ 464-4391
ld 464-1123

228

**OM E CARRIBEAN**
**1 SOUTH OF**
**A STREET IN SPANISH**
**FRONT)**

1987

35-8621
335-2332
335-5644
se ◎ 335-8113
inter res ◎ 335-8502
◎ 335-7391

116

**A CONTINUATION OF**
**OLEANDER BLVD**

1051 Benton Robt J III ◎ 465-6379
FAIRWAY DR INTERSECTS

**TOSCA ST –FROM CALLE DE LAGOS** 122
**WEST 1 NORTH OF SAN FELIPE**

ZIP CODE 34951
1 Knouse Melvin ◎ 466-0212
2 Anderson Andy Mrs ◎ 464-0639
3 De Stefano Ferdinand ◎ 461-0256
4 Pfau Leonard ◎ 465-7906
6 Decker Geo S 466-7941
7 Fraser John ◎ 466-4650
8 Remillard Aldor Mrs ◎ 465-0764
9★Parmentier Wm ◎ 466-2517
10 Wells Joseph ◎ 465-2395
11 Henri Albert B ◎ 461-8816
12 Zimmer Janet C Mrs ◎ 466-0461
14 Leonard Robt Mrs ◎ 465-5108
15 Marolda Edw ◎

**TOTTEN RD –FROM OKEECHOBEE RD** 114
**NORTH 2 EAST OF 41ST ST**

ZIP CODE 34950
1819 Fort Pierce Contracting Corp 464-6460
1906 Blackburn Lou V ◎ 464-8097
2005 Rodgers Marvin M B ◎ 461-4327
2006 Blumenthal Russ ◎ 466-3418
2007 Blount
2008 No Return

122

**TOZOUR DR –FROM US HWY 1 WEST**
**IN A SEMI CIR 1 NORTH OF INDRIO**
**RD**

ZIP CODE 33451
Stewart Ben Trucking 461-1337
Tozour John ◎ 461-5972
5051 Printing By Hearn 461-7526
No Return

231

**TRACY AV SE (PORT ST LUCIE)**
**FROM DURANGO ST EAST**

**...TRAIL AV (P ST ...**
...3 Pellicione Michl 335-...
...7★Kirschner Wm ...
...4 Peddicord Steve 335-...
...9 Koppus Betty 335-9...
...No Return
...Dietrich Darwin
...Lewis Cora 335-151...

**TRANQUILLA AV SE**
**LUCIE)–FROM 200**
**NORTHEAST**

ZIP CODE 34983
S NARANJA INTERS...
302 Bergman Amy Mrs
309★Mac Pherson Sterli...
310 Jacobi Geo W ◎ 87...
311★Del Signore Jack ...
322 Clark Edw M ◎ 87...
323 Watson Verne ◎ 8...
327 Lynch James B ◎
328 Moriarity Lorraine...
335 Orzel Kevin ◎ 879...
336 Foley William ◎ 8...
338★Corbin Ralph ◎ 8...
351 Ygea Ysidro R ◎
353★Taylor W ◎ 878-...
356 Williams N Mrs ◎
357 Reber Fred H ◎
358 Carpenger C S M...
359 Boyajian Sue wir...
362 Ponte Antonio B...
363 Schriber David ◎
367 Vacant
372★Schafer Halbert
373 Burnett Eugene
378 Skinner John ◎
381 Caspersen Oscar...
384 Dearman Wayne...
388★Upham Wesley
389 Miller Arth ◎ 8...
390 La Baff Frank ...
S CAPRONA AV ...
401 Collins Leroy ◎
402 Neff L Robt ◎
405★Cruz John
406 Kearney James
409 Porter ...
410 ...

Lock & Key Shop 461-2684
ng 461-5580
AV INTERSECTS
gie & Pizza Shop 465-5177
d Farms Food Store 461-9983
Pizza 464-8585
n Mortgage Co 464-3900
lossom Bicycle Shop 465-8880
Class Florist 465-8944
Of St Lucie County Inc auto
-1144
NDS
BEGINS
TERSECTS
No 9 gas sta 461-8271
mbing Co contrs 461-4828
rinary Hospital 461-2739
e Drive-Thru
Cabin Restaurant 466-7767
lorida Inc roof materials

nie @ 461-7489
nunications Inc radio equip

Travel Service 464-0845
Supply 464-0660
o Clinic 461-7554
ERSECTS

INS
ENDS
W @ 464-3275

1987

nell Machine

diator 461-2880

S 34TH ST BEGINS
3415 Vacant
S 35TH ST INTERSECTS
3500 Pizza Hut 465-8700
3501 Tire Kingdom 466-1300
3502 Grimes Plaza
3503 P & T Tire Co 461-6026
T & T Tire Company 464-6144
P & T Bandag Shop tire mfg 464-6144
3506 Stephens Television Center Inc 465-2171
3508 Stephens Television Center 465-2176
3510 Stephens Television Cntr (Addl Sp)
3512 State Dept Corrections 468-3933
3514 State Dept Corrections (Addl Sp)
3516 State Dept Corrections (Addl Sp)
3524 Treasure Coast Job Training Center 465-6555
3526 Sta-Clean Laundry 465-9026
3528 Hirsh Meat Packers Inc 464-3663
3530 Vacant
3532 Total Look Hair Design 464-4708
3534 National Standard Life Insurance Co 461-7825
3538 Vacant
3540 Pizza Hut Of Titusville Inc (Area Ofc) 466-6685
3542 International Braford Assoc Inc (braford cattle sls) 461-6409
3546 Developmental Learning Center 465-5405
3548 Vacant
3552 Treasure Coast Job Training Cntr 466-1602
3554 Vacant
3556 Vacant
35TH INTERSECTS
3600 Subway Sandwich & Salads 466-3838
3614 Gilbert Olive B Mrs @ 461-3849
3616 Cobb Annie Mrs @ 461-7380
S 37TH ST INTERSECTS
3700 Indian River Oil Company Inc 461-3600
3701 Nationwide Insurance Co 464-2103
3707 Vacant
3720 Tote-A-Poke Food Store 464-2466

CHAPMAN, INC.
Realtors
Acreage - Waterfront
cial - Lots - Rentals
FOR ALL YOUR
REAL ESTATE NEEDS
MLS

1022 Griffin
1023 Knowles Danl N Jr ◎ 461-6420
1024 Turrin Eug winter res ◎ 461-4332
1025 Plymale Myrtle L Mrs ◎ 464-3433
1028 Fournier Lillian Mrs ◎ 464-4319
1029 Villanova Victor D ◎ 465-8432
1030 Groff James E Jr ◎ 465-1718
1033 Deily Larry L ◎ 464-5756
1034★Myers Michl ◎ 466-0032
1035 Yavorsky John ◎ 465-5681
1036 Andrews J Bill ◎ 461-0870
1037★Hamilton K ◎ 465-8783
1038 Case Martin V ◎ 461-7075
1039 Loupe Richd P ◎ 461-5415
1040 Vacant
1042 Edney John F ◎ 464-1761
1046 Welhaven John E ◎ 461-6333
1047 Waas W F ◎ 464-0751
1051 Benton Robt J III ◎ 465-6379
FAIRWAY DR INTERSECTS

114

## TOTTEN RD –FROM OKEECHOBEE RD NORTH 2 EAST OF 41ST ST

ZIP CODE 34947
1819 Danella Construction Corp underground contrs 464-4458
1906 Vacant
2005 Rodgers Marvin M B ◎ 461-4327
2006 Blumenthal Russ ◎ 466-3418
2007 Vacant
2008 No Return

122

## TOZOUR DR –FROM US HWY 1 WEST IN A SEMI CIR 1 NORTH OF INDRIO RD

ZIP CODE 33451
5035 Tozour John ◎ 461-5972
5051 Printing By Hearn 461-7526
Hearn Wm H 461-7527
5255 Stewart Ben Trucking 461-1337

231

## TRACY AV SE (PORT ST LUCIE)

3503 Vacant
Vacant
Vacant
3506 Stephens Television Center (Addl Sp) 465-2176
3508 Stephens Television Center 465-2176
3510 Stephens Television Cntr (Addl Sp)
3512 State Dept Corrections 468-3933
3514 State Dept Corrections (Annex)
3516 State Dept Corrections (Annex)
3524 Liberty Holiness Church
3526 Sta-Clean Laundry 465-9026
3528 Hirsh Family Foods 464-3663
3530 Alpha Health Services 465-4050
3532 Vacant
3534 Commonwealth Insurance Co 461-7825
3536 Commonwealth Life Ins Co (Addl Sp)
3538 State Dept Corrections (Annex)
3540 State Dept Corrections (Annex)
3542 State Dept Corrections (Annex)
3546 Vacant
3548 A B Duplicating Products (Overflow) 461-3160
3550 A B Duplicating Products Co 461-3160
3552 Treasure Coast Job Training Cntr 466-1602
3554 Treasure Coast Job Training Cntr (Addl Sp) 466-1602
3556 Treasure Coast Job Training Cntr (Addl Sp) 466-1602
35TH INTERSECTS
3600 Subway Sandwich & Salads 466-3838
3614 Gilbert Olive B Mrs ◎ 461-3849
S 37TH ST INTERSECTS
3700 Indian River Oil Company Inc 461-3600
3701 Nationwide Insurance Co 464-2103
3707★Evans J
3720 Tote-A-Poke Food Store 464-2466
TOTTEN RD BEGINS
3801 Lawmen's & Shooters' Supply 461-8700
3803 Budd's Credit Cars 466-3622
3810 St Lucie Building Supply 466-6042
S 39TH ST BEGINS
3900 Dale's Barbecue West Inc 464-6766
3901 Exotic Underground liquor ret 461-9021
S 40TH ST BEGINS
4008 Corbitt Loye P ◎ 468-9100
4009 Sun Bank Of St Lucie County 461-6300
S 41ST ST & HARTMAN RD INTERSECTS
Orange Blossom Mall 466-5100
4100 Belk Lindsey clo 466-4572
4101 Phillips Sixty Six serv sta 465-1287
466-8675

4140 Zales Jewelers 465-2885
4142 Wicks & Sticks gift shop 466-7077
4144 Vacant
4146 Foto Fun Of Ft Pierce 465-2558
4150a Vacant
4150e Showcase 8 Designs 468-1830
4150f Deck The Walls framing and art 466-7490
4150g Weight Watchers
4152a Riviera Auto Insurance Co 466-8
4152b A Touch Of Silk (Addl Sp)
4152c A Touch Of Silk florist 461-2041
4152d A Touch Of Silk (Addl Sp)
4156 Harbor Federal Savings & Loan 461-2600
4160 Firestone 461-0700
4164 Vacant
4166 Claire's Boutique jwlrs 465-4924
4168 Pine Factory furn 461-0362
4170 Dubose Jewelers 466-7800
4172 Vacant
4174 Kinney Shoe Co 465-6756
4176 Vacant
4178 Ormond Shops Inc clo 464-0060
4180 Vacant
4182 One Hour Optical 466-1303
4184 Vacant
4186 Naturalizer Shoes 466-5299
4188 Bed Bath Kitchen 465-2574
4190 Fanny Farmer Candy Shop 46
4192 London Express beauty shop
4194 Piccadilly Cafeteria Inc 466-82
4198 Vacant
's Jewelers 465-6423
dren's clo 464-841
rance Co 461-396
k And Co dept
Source 466-962
toys 461-0654
k 466-2330
4212 Joan's Hallmark 466-3957
4214 Body Shop womens clo 464-
4216 Docktor Pet Centers 464-203
4300 Vacant
4400 Vacant
4404 Turner House restr 465-231
4406 Tips To Toes clo & shoes
4408 Vacant
4410 Sound Shop 464-6506
4412 Foot Locker 465-7515
4414 Diamond Jim's amusement
4416 Barnie Coffee & Tea Co 4
4418 Cinnabon 461-9114
4420 Bresler's Thirty-Three Fla cream 466-9490
4422 Vacant

1990

us mission

N INC beauty

bookstore

G CENTER

465-5391
5
GE CO

CLE SHOP

Shop (Addl

uto reprs

NG 465-9400
577
SPITAL

VE THRU

ent counselor

7489

S INC radio

ERVICE

0660
o repr

6772
T

9+ ◎

E CENTER

ED

REASURE
n america

3503 Vacant
Vacant
3506 Stephens Television Center (Addl Sp) 465-2176
3508 STEPHENS TELEVISION CENTER 465-2176
3510 Stephens Television Cntr (Addl Sp)
3512 STATE DEPT CORRECTIONS 468-3933
3514 State Dept Corrections (Annex)
3516 State Dept Corrections (Annex)
3524 LIBERTY HOLINESS CHURCH
3526 STA-CLEAN LAUNDRY 465-9026
3528-3534 Vacant (4 Businesses)
3536 Vacant
3538 State Dept Corrections (Annex)
3540 State Dept Corrections (Annex)
3542 State Dept Corrections (Annex)
3546 Vacant
3548 Tresure Coast P I C (Overflow)
3550 TREASURE COAST P I C (OVERFLOW) 330-5667
3552 TREASURE COAST PRIVATE INDUS COUNCIL 466-1602
3556 Treasure Coast P I C (Addl Sp)
• 35TH INTERSECTS
3600 SUBWAY SANDWICH & SALADS 466-3838
3614 Gilbert Sydney M 9+ ◎ 461-3849
• S 37TH ST INTERSECTS
3700 INDIAN RIVER OIL COMPANY INC 461-3600
3701 AUTO WORLD
3707 Not Verified
3720 Vacant
• TOTTEN RD INTERSECTS
3801-3803 Vacant (2 Businesses)
3807 GARAGE DOOR SALES INC 461-0729
3810 Vacant
• S 39TH ST INTERSECTS
3900 DALE'S BARBECUE WEST INC 464-6766
3901 Grif's Western 466-1000
• S 40TH ST INTERSECTS
4008 Corbitt Loye P & Annie B 9+ ◎ 468-9100
4009 SUN BANK TREASURE COAST N A 461-6300
• S 41ST ST & HARTMAN RD INTERSECTS
ORANGE BLOSSOM MALL 466-5100
4100 BELK LINDSEY clo 466-4572
4101 B P BEVERAGE JUNCTION serv sta 468-9719
4102 FLOWERAMA 466-8675
4104-4106 Vacant (2 Businesses)
4112 ECKERD DRUGS 466-2699
4116 GORDON'S JEWELRY 466-4666
4118 RECORD BAR 461-4221
4120 Vacant
4122 GENERAL NUTRI

4188 BED BATH KITCHEN 465-2574
4190 FANNY FARMER CANDY SHOP 464-8007
4192 LONDON EXPRESS beauty shop 461-6607
4194 PICCADILLY CAFETERIA INC 466-8224
4198 Vacant
4200 FRIEDMAN'S JEWELERS 465-6423
4202 PIPETTE children's clo 464-8418
4204 ALLSTATE INSURANCE CO 461-3969
SEARS ROEBUCK AND CO dept store 468-3300
4206 PAYLESS SHOE SOURCE 466-9627
4208 KAY BEE TOYS 461-0654
4210 RADIO SHACK 466-2330
4212 JOAN'S HALLMARK 466-3957
4214-4300 Vacant (3 Businesses)
4400 Vacant
4404 TURNER HOUSE restr 465-2313
4406-4408 Vacant (2 Businesses)
4410 SOUND SHOP 464-6506
4412 FOOT LOCKER 465-7515
4414 DIAMOND JIM'S amusement
4416 BARNIE COFFEE & TEA CO
4418 CINNABON 461-9114
4420 BRESLER'S ICE CREAM & YOGURT cream 466-9490
4422 V
ant (2 Businesses)
E PIZZA 466-8303
SEVEN restr 464-3175
INC 464-2333
S & MORE 466-7662
POPCORN & CANDY
AMERICAN CHOCOLATE
COOKIE CO 464-2444
4446-4448 Vacant (2 Businesses)
4450 REGIS HAIR STYLISTS 461-4411
4452 Vacant
4464 DENTALAND OF FT PIERCE
4466 PEARLE VISION CENTER
GLASS HORACE optom 466-3304
4468-4474 Vacant (4 Businesses)
4476 CARD AMERICA gifts 466-8404
4480 Vacant
4482 B DALTON BOOKSELLER
4484 Vacant
4486 GAP THE ret clo 465-9732
4488 TODAY'S WOMAN clo 466-4504
4492 CHAMP'S SPORTS 465-8670
4494 MISTER ROBERTS party supply
4498 Vacant
4548 GOLD N GIFTS gift shop
4558 Vacant
4568 GOLDEN CHAIN GANG
REMEMBERED gift

1992

464-0639
3 (N) Woodyard W W ..... 464-3604
4 (N) Knouse Melvin E ..... 466-0212
Pfau Leonard A [7] ☗ 465-7906
5 Zulak Raymond & Betty [9]+ ☗ 465-9281
6 Decker Phyllis H [9]+ ☗ ..466-7941
7 Fraser John J & Mary [9]+ ☗ 466-4650
8 Law Joyce P [9]+ ☗ ..... 595-0627
9 Boffoli Frank C [4] ☗ ..... 460-9877
10 (N) Pezzo Anthony ..... 465-6634
11 Henri Nancy J & Albert [6] ☗ 461-8816
12 (N) Moore Gertrude ..... 465-1925
14 Leonard Robert T [7] ☗
15 (N) Gentile Lynn M
Marolda Edward D [9]+
HOUSEHOLDS 17

**SW TOT CT (PORT SAINT LUCIE)-**
**· ZIP CODE 34953 CAR-RT C032**

217 (N) Troska Stephen J ☗ ..340-5926
HOUSEHOLDS 1

**TOTTEN RD (FORT PIERCE)-FROM 3885 WHITEWAY DAIRY RD SOUTH**
**· ZIP CODE 34947 CAR-RT C008**

1700 Jacobsen Thomas M [9]+
1702 Jensen Richard A [7] ☗ 461-5732
Reynolds Dolores K [8]
1703 Rogers Everett W [9]+ ☗ 595-3617
Rogers Rebecca J ..... 595-3617
***+FOSTER AVE ENDS***
***+RHODE ISLAND AVE ENDS***
2005 (N) Rodgers M B ..... 461-4327
2006 Torres Josefina A [3] ☗ 465-0774
Torres Homero ..... 465-0774
2008 Baez Alejo [8] ☗
Baez Barbara H
***+OKEECHOBEE RD INTERSECTS***
HOUSEHOLDS 7

**SE TOWER DR (STUART)-FROM 2042 SE SALERNO RD SOUTH**
**· ZIP CODE 34997 CAR-RT R011**

5000 Remelius Roger R [9]+ ☗
Remelius Helen M
6000 (N) Billington T M ☗
MARTIN COUNTY OF EMERGENCY MANAGEMENT govt ofc 288-5695
6001 (N) Diglio Eugenia ..... 220-6029
6011 (N) Adams Mary R ..... 287-6254
(N) Allen Margaret M .... 288-0938
Cook Harriett R ..... 286-5343
1635 Vanderbilt Darryl J [3]
Vanderbilt Lisa J
1640 Hebert Katherine A [5] 283-2706
Hebert Joseph J ..... 283-2706
1660 Gowens Matt J [9]+ .... 220-3278
***+SW HEATHER TER BEGINS***
HOUSEHOLDS 27

**NE TOWN TER (JENSEN BEACH)-FROM 639 NE BAYBERRY LN**
**· ZIP CODE 34957 CAR-RT C008**

300 Geisert Melvin E & Jeanne [3] ☗ ..... 334-7089
301 Flanagan Jack [9]+ ☗
Flanagan Judith A
FLANAGAN'S LANDSCAPE
lndscpe cnslng pln 334-5363
310 Foley Phyllis T & Brian [9]+ ☗ 334-6836
311 Balzer Raymond S [9]+ ☗ 334-3463
330 (N) Rowars Ron ..... 225-2330
350 (N) Holtzman Leonard M.. 334-4808
(N) Holtzman Sara ..... 334-9130
370 Schwan Stephen C [9]+ ☗ 334-4075
A ..... 334-4075
W [9]+ ☗
..... 334-0472
+ ☗
..... 334-9607
..... 334-9607
Judith [9]+
..... 334-1165
[3] ☗
..... 334-0242
..... 334-0242
420 Bailey Peggy A & Wayne [3] ☗ 334-2639
440 (N) Lane Douglas W ..... 225-0210
441 MOHNEY DON P JR & ASSOCIATES real est agts'mgrs ..... 334-4606
(N) Mohney Don Jr ..... 334-4605
460 Not Verified
470 Stinson Daniel R & Stephanie [9]+ ☗ ..... 229-3298
471 Bowdish James L & Jenny [9]+ ☗
501 Frelund Marsha J [9]+ ☗ 334-8432
541 Visco Anthony M [9]+ ☗ 334-8669
Visco Marguerite T..... 334-8669
550 Not Verified
***+NE BAYBERRY LN CONTINUES***
560 Lewis Robert W Sr [9]+ ☗ 334-5752
Lewis Margaret A..... 334-5752
570 (N) Floro Florence ..... 334-4829
571 Bradigan Carole A [9]+ ☗

1998

Krull Step
☗ .....
1020 (N) Brumley
Brumley
1021 Clerkin
[9]+ ☗ ...
1050 Carroll
.....
1080 Zarbo F
.....
1110 Proctor
[9]+ ☗
1111 (N) Marsha
1140 (N) Mark
Mark S
***+NE COUNT***
BUSINESSES

**TOZOUR RD**
**FROM**
**1 NOR**
**· ZIP CODE**

5035 Tozour
.....
5041 Morrell
5045 Coope
Humph
5051 (N) Hearr
PRINT
comm
5145 Prater
BUSINESSES

**SE TRACY**
**LUCIE**
**DURA**
**· ZIP CODI**

2438 Not V
***+SE SIMM***
2462 (N) Mob
2471 Garci
Garci
2474 Mose
[9]+
2485 Ploch
Ploch
2486 Boffo
Boffo
2499 Rhoc
.....
Rhoc
***+SE FLIN***

**NE TRAD**
**· ZIP COI**

329 PLAN
CON
assr
Willi
379 (N) Berk
(N) Bo

ER KING eating places
.....461-5580
RESSO PIZZA eating
s .....464-8585
NVENIENCE CORNER
ry stores.....465-5391
IRATE AUTO
RANCE ins agts'svcs
.....464-3499
***I AVE ENDS***
erified
GE BLOSSOM BICYCLE
sptg gds'bike shp
.....465-8880
a Lena S ♠
AN AUTOMOTIVE auto
.....461-1144
***T INTERSECTS***
***AVE BEGINS***
***T INTERSECTS***
***AVE BEGINS***
**34947 CAR-RT C008**
FOOD MARTS grocery
.....460-2222
COASTAL PRINTING
nmrcl prtng lith
.....465-9400
mond Samuel [9]+ ♠
CARE CLINIC vtrnry
clte .....461-2739
aum Bruce ♠
HER JEANS liquor
.....466-7252
'S PIZZA KITCHEN
laces.....461-4184
N JAMES L investors
.....461-8408
LUCIE GLASS &
R glass glazing work
.....468-4644
onald P ♠ .....595-3024
COMMUNICATIONS
rpr .....464-9711
avid E [9]+ ♠461-7008
AUTO SALES used
ers.....461-7774
AL SECURITY &
GATION dtctv
ar sv .....461-1288
Magali [6] .....464-0660
Carlos .....464-0660
RTS HOUSE mtr vhcl
.....464-0660
AUTO CLINIC auto
.....461-7554
heryl A [9]+ ♠
nmy J
***NTERSECTS***
NEARHOUSE wmns
y st.....465-6772
emeka [4] .....461-7730
ed
***AVE ENDS***
John W & Judy [9]+
.....464-3275
PLAY child day care
.....464-3275

Howell Marie E [3] ♠
HOWELL MARIE INSURANCE SERVICES ins agts'svcs
.....461-4733
3512 FLORIDA STATE OF CORRECTIONS correctional instns .....468-3933
PEREZ TRANSLATION busn svcs .....489-8424
TREASURE COAST BLUEPRINT duplctng svcs .....460-2583
6 RISE & SHINE MUSIC SERVICES misc publishing .....464-2355
3532 OKEECHOBEE FAMILY HEALTH CENTER medical clinic.....464-4303
3552 TREASURE COAST JOB TRAINING CENTER employment agencies. 466-1602
3600 PRESUTTI'S ITALIAN SUBS eating places.....465-7767
3614 Gilbert Sidney M [9]+ ♠
.....461-3849
***+S 37TH ST INTERSECTS***
3700 Fender Robert C Sr [7] ♠
.....461-3600
INDIAN RIVER OIL CO petroleum prdts .461-3600
3701 Pinkley David L [9]+ ♠
.....461-8239
PINKLEY'S AUTO SALES used car dealers
.....461-8239
***+TOTTEN RD ENDS***
3810 Not Verified
***+S 39TH ST BEGINS***
3900 DALE'S BAR-B-Q eating places .....464-6766
3901 (N) Delaporte Lisa C ♠
Delaporte John
DELAPORTE'S MECHANICAL plumb-htg-a'c .....460-1380
***+S 40TH ST BEGINS***
4008 CORBITT SECURITY & PATROL CO dtctv armrd car sv .....461-7054
4009 (N) Caldwell Mary L
***+HARTMAN RD INTERSECTS***
**. ZIP CODE 34947 CAR-RT C058**
4100 BELK department stores
.....466-4572
**. ZIP CODE 34947 CAR-RT C008**
4101 BEVERAGE JUNCTION grocery stores.....468-3050
Shah Nitin C [9]+ ♠
**. ZIP CODE 34947 CAR-RT C058**
4112 ACADEMY OF OLYMPIC GYMNASTICS amusement rcrtn .....467-9225
4124 61 T K GOLF sptg gds'bike shp.....460-1954
4126 Not Verified
4134 LECHTERS misc hmfrnshngs str.....464-5025
4140 WIRELESS COMMUNICATION SERVICES misc rtl strs

4210 RADIO SHACK electronics
.....466-2366
4212 JOANS HALLMARK gift shop
.....466-3957
4300 Not Verified
4408 ORANGE BLOSSOM GALLERY ASSOC misc rtl strs.....466-9202
4410 PAYLESS SHOE SOURCE shoe stores .....466-9627
4412 16 FOOTLOCKER shoe stores
.....465-7515
4414 DIAMOND JIMS cn-oprtd amsmnt dvc.....466-6559
4416 BARNIE'S COFFEE & TEA CO misc food stores..466-7741
4420 BRESLER'S 33 FLAVORS STORE eating places. 466-9490
4422 ANDRES GREAT TASTING FOOD eating places...466-2260
Velez Ligia P [4] ♠
4428 Not Verified
4436 TACOS & MORE eating places .....468-2225
4444 BUN KING frt vgtble markets
.....464-2444
4446 Not Verified
4450 REGIS HAIRSTYLISTS beauty shops .....461-4411
OF FORT
s of dntst
.....464-4646
shop
.....466-3808
isc rtl strs
....464-2312
**-RT C008**
.....489-8004
5100 WAL-MART STORE department stores.....468-0880
5101 REX electronics .....468-2511
***+KERR ST ENDS***
***+ROLYAT ST ENDS***
5201 HULETT ENVIRONMENTAL SERVICE pest cntrl....978-0680
YE OLD FAMILY BARBER SHOP barber shops
.....468-0212
5203 (N) Dillon S.....595-9222
5205 (N) Cutrale Citrus J .....468-0093
5207 Not Verified
5209 JERNIGAN REALTY THE real est agts'mgrs .....461-5900
5211 PEST DEFENSE SYSTEM pest cntrl .....595-0008
5215 CONSOLIDATED BUSINESS SYSTEMS comptr softwre str
.....467-0180
(N) Newbern Harry B
5217 (N) Zitelli Heather M
Bennett Tait M
5219 BENNETT'S LANDSCAPING lawn garden svcs .....461-0083
5221 (N) Barry Paul C.....468-1988
PUBLIC STORAGE genl wrhsg
.....466-9430
***+S JENKINS RD BEGINS***
5575 Not Verified
**. ZIP CODE 34947 CAR-RT R018**
5880 HOME DEPOT lmbr bldng

1998

Gallowa
7701 Cano R
***+GORDY RD***
7939 Forget
7959 Not Ver
***+COOLIDGE***
8021 Horan
.....
8026 Pointon
♠.....
W P E
svcs
8101 Hood
.....
Hood
HOOD
SERVI
.....
8170 Price
8550 (N) Cord
8552 (N) Arroy
Delato
.....
Delato
8740 Heric
[9]+ ♠
8800 (N) Chri
Collis
.....
Fay
Fred
(N) Fu
(N) Gu
(N) Ha
(N) He
Jam
John
John
Koc
(N) La
(N) N
Ste
Ste
(N) V
(N) V
6 K
10
....
13
...
16
bl
21
21
27
28
2
2
..
3
3
..
3
3
3

Polk Directories Now on the Internet @ www.MrPolk.com





Cont'd
G & George A
& Josephine T
t E

& Suzanne W
....772-340-0909
.....772-340-0909
.....879-0005
Beatrice
Regina 2
.....772-336-1342
Jr & Mary L
r & Thomas R 2
.....772-343-8354

& Bonnie
.....772-336-1782
pe
.....772-873-5568
a ..772-873-5568
& Gerald R
.....772-879-3906

nard
....772-336-8271
.....772-336-8271
ld N
....772-878-2764
....772-878-2764
e 772-344-0188
J & Evelyn
..772-878-4388
....772-878-4388
..772-344-6009
....772-344-6009
S 772-343-7607
....772-343-7607

..772-878-6213

Diane
...772-878-9504

& Elizabeth A
772-343-0634

**NW TOSCANE TRL Cont'd**

388 N Dereng Chester P & Angeline M
.....772-879-4067

**HOUSEHOLDS 80**

**SW TOT CT (PORT SAINT LUCIE)-FROM 187 SW NORTH WAKEFIELD CIR SOUTHEAST**
**• ZIP CODE 34953 CAR-RT C032**

213 N Castillo Braulio
Castillo Aida
215 Pazos Richard L 10
217 Troska Stephen J 6
.....772-340-5926
Troska Robin L .....772-340-5926

**HOUSEHOLDS 3**

**TOTTEN RD (FORT PIERCE)**
**• ZIP CODE 34947 CAR-RT C008**

1700 Not Verified
1702 Jensen Richard S & Dolores R 10
.....772-461-5732
1703 Rogers Wayne W 14
Rogers Everett W
1819 MAS TEC ITS OF FLORIDA
telecommunications serv
.....772-464-6656
MASTEC NORTH AMERICA
telecommunications serv
.....772-466-2426
2005 Stansbury Richard D & Deborah R 2
2006 Torres Jose A 7 ....772-465-0799
Torres Alfonso .....772-465-0799
2007 Adkins Danny E II 12
.....772-489-2513
2008 Not Verified

**BUSINESSES 2** **HOUSEHOLDS 7**

**SE TOWER DR (STUART)-FROM 2167 SE SALERNO RD SOUTHEAST**
**• ZIP CODE 34997 CAR-RT R011**

5000 Remelius Joseph F Sr 19
Remelius Roger R
6000 MARTIN COUNTY FIRE RESCUE
government offices-county
.....772-288-5710
MARTIN EMERGENCY OPERATIONS government offices-county .....772-287-1652
6001 MARTIN MEMORIAL S OUTPT REHAB rehabilitation serv
.....772-223-5736
MARTIN MEMORIAL WELLNESS
OTR health clubs studios/

**SW TOWERING PINES CIR Cont'd**

1605 Beck Lloyd J & Vonceil B 6
.....772-221-4630
1610 Hogarth Margaret M 6
.....772-781-2388
1615 - 1625 Not Verified (3 Hses)
1630 Robledo Oscar 2 ..772-283-9826
1635 Vogel Carl A Jr 5 ..772-781-1081
1640 Hebert Joseph J & Katherine A 8
.....772-283-2706
1650 Garcia Abrahan 2 ..772-288-3870
1660 N McElrath Tim .....772-288-2283
**+ SW HEATHER TER BEGINS**

**HOUSEHOLDS 28**

**NE TOWN TER (JENSEN**
**• ZIP**

2003

ne R 10
772-334-7089
APES
..772-708-1458
s T 20
..772-334-6836
nleen P 10
...772-225-0997
350 Bevilacoua Gina 5
370 N Medina Janice M
Medina Roben
390 Brantman Robert W & Lisa M 11
.....772-334-0472
391 Conte Ronald A 15 ..772-334-9607
Conte Gina L .....772-334-9607
410 Not Verified
411 Commons Richard G & Phyllis K 10
.....772-334-0242
420 Bailey Walter W & Wayne W 7
.....772-334-2639
440 Lane Douglas W 7 ..772-225-0210
441 Decastro Mary T 8
NEEDLE IN A HAYSTACK OF CORAL needlework/needlework mtrls .....772-232-0520
N Richardson Judith C
Richardson Susan L
460 - 470 Not Verified (2 Hses)
471 Bowdish James L & Jenny C 17
.....772-334-1208
501 Powell Floyd A & Victoria A 10
.....772-232-1086
541 Visco Anthony E & Doris N 20
.....772-334-8669
550 A MARY WATT ELECTRIC INC
electric contractors ..772-232-2022

NE T
860 S
871
900
901
920
93
94
96
9

3512 FLORIDA PARALEGAL SOLUTIONS paralegals .....772-460-8200
NEW HOPE & UNITY INC social serv & welfare org ..772-465-1288
SOUTHEAST ENTERTAINMENT entertainment bureaus .....772-489-3955
Thelma K F [2] .....772-489-4776
1 TREASURE COAST PARALEGAL SVC paralegals .....772-489-4776
3520 FLOWERS BY SUSAN WASHINGTON florists-retail .....772-464-0704
3526 COAST TO COAST LAUNDRY laundries-self serv ..772-465-2570
3530 Baptiste Marc J & Jean [3] .....772-464-4303
FAMILY MEDICAL PRACTICE physicians & surgeons .....772-464-4303
PRIMARY CARE MEDICAL SVC clinics .....772-464-4303
3552 PROBATION & PAROLE OFC probation serv .....772-468-3933
3600 PRESUTTI'S ITALIAN SUBS restaurants .....772-465-7767
3614 Dickson Martha W [5] ▲
*+ S 37TH ST BEGINS*
3700 FENDER DAVE envrmntl & ecolgcl serv .....772-461-3600
Fender Dave [2] .....772-461-3600
INDIAN RIVER OIL CO oils-petroleum .....772-461-3600
3701 CASH OR CREDIT auto dlrs-used cars .....772-489-8092
*+ S 37TH ST BEGINS*
3720 CHRISTIAN OUTREACH CTR churches .....772-460-1317
3810 DESIGNER MOSAICS mosaics .....772-429-2499
*+ TOTTEN RD INTERSECTS*
*+ S 39TH ST BEGINS*
3900 DALE'S BAR-B-Q WEST barbecue .....772-464-6766
3901 Delaporte Frank T [5]
Delaporte Cool
DELAPORTE HEATING & COOLING air conditioning contrs & sys .....772-460-1380
*+ S 39TH ST BEGINS*
*+ S 40TH ST INTERSECTS*
4008 Ⓝ Bathgate Stephen E & Ann E .....727-861-2950
*+ HARTMAN RD INTERSECTS*
4100 CONVERGYS CORP telemarketing serv .....772-462-6200
*+ HARTMAN RD INTERSECTS*
4101 BEVERAGE STATION INC serv
gasoline & oil

.....772-468-4393
WAL-MART SUPERCENTER department stores ..772-468-0880
5101 REX TV & APPLIANCES television & radio-dlrs .....772-468-2511
5201 HULETT ENVIRONMENTAL SVC pest control .....569-9000
Hulett Timothy M [4] .....569-9000
5202 SHEKINAH FASHION & MORE clothing-retail .....772-465-5226
5205 CUTRALE CITRUS JUICES USA INC fruits & vegetables-whol .....772-468-0093
5206 ATLANTIC COASTAL INSURANCE insurance .....772-466-8408
5207 ALLSTAR BARBER SHOP barbers .....772-466-0612
T SI SATELLITE satellite equip & sys-retail .....772-467-6697
5208 SALLY BEAUTY SUPPLY cosmetics & perfumes-retail .....772-489-8885
5209 HOMESPEC CERTIFIED INSPECTIONS inspection serv .....772-468-8300
R S FURNITURE WAREHOUSE furniture-dlrs- retail ..772-468-7110
5211 DOG GONE PRETTY pet washing & grooming ... 2-489-7773
Spa
5[illegible] APEUTIC
sts
72-465-1901
QUORS bars
772-467-0100
alons
772-467-0380
VELOPMENT
.772-461-0083
Bennett Thomas W & Tina M [11] ▲
SUPERIOR STRIPING & SIGNS parking area/lots maintenance .....772-461-0083
WHOLESALE NURSERY nurseries- plants trees & etc .....772-461-0082
5221 PUBLIC STORAGE storage-household & commercial .....772-466-9430
Villines Larry K [2] ....772-595-1515
Villines Kimberly S ..772-595-1515
*+ KERR ST ENDS*
5550 AUTOLAND AUTO SALES auto dlrs-used cars .....772-466-2076
5575 ELPEX TRUCK TIRE CTR tire-dlrs-retail .....772-464-4211
GOODYEAR-ELPEX INC nonclassified establishments .....772-468-2953
SHEDS USA sheds- tool & utility .....772-429-2470

MOBIL SUBW
gasoline & oil
7050 CROSSROAD
.....
Patel Rajendr
Patel Roosha
7085 WENDY'S re
.....
7100 COSMIC KIS
.....
7131 TEXACO FO
convenience
7147 WAFFLE HO
.....
7150 Johnson Gle
PILOT TRA
plazas ...
7151 HOLIDAY I
.....
7300 HARDEE'S
.....
*+ S KINGS HWY IN*
*+ S ROCK RD INTI*
7620 Pfister Bar
.....
Pfister Ma
7652 Galloway
.....
Galloway
7701 Cano Jua
Cano Ru
7939 Forget L
Forget J
7959 Robinso
[8] ▲
8021 Horan R
.....
8026 Pointon
.....
Pointon
8101 Hood J
.....
Hood M
8170 1/2 He
....
8550 Gillian
....
8552 Delato
...
Delato
8740 BOTT
contr
...
Heric
...
8800 Ⓝ G
Ⓝ H
Mer
...
Ⓝ M
Ⓝ N
Rot

2003

serv
772-466-1757
ng & lease
772-466-3276
NG INC
772-460-6649
printers
772-464-6047
TING
772-465-9400
PIERCE
772-461-2739
CLINIC
772-464-8038
VE THRU
772-466-7252
HEN pizza
772-461-4184
772-466-0038
772-466-0038
il
772-466-0038
RROR glass
772-468-4644
772-465-7460
ATION
772-464-9711
ESS paging
772-464-9711
772-461-7008
772-461-7008
RLD INC
772-465-7272
uto parts &
772-464-0660
auto parts
772-464-0660
auto rpr &
772-461-7554
RINTED
772-464-2455
& supl-
772-595-3488
772-464-3275
772-464-3275
772-460-4298
S doors-
772-461-0729

***TOTTEN RD Cont'd***

1700 No Current Listing
1702 Jensen Richard S & Dolores R [12] ▲ .....772-461-5732
1703 Rogers Everett W & Wayne W [16] ▲ .....772-595-3617
1819 MASTEC ITS telecommunications serv .....772-464-6656
MASTEC OF NORTH AMERICA telecommunications serv .....772-466-2426
2005 No Current Listing
2006 Torres Jose A [9] ▲ ....772-465-0799
Torres Blanca .....772-465-0799
2007 Ⓝ Horowitz Jonathan E
Horowitz Dea A
2008 Baez Luisa M [13] ▲ ..772-466-6337

**BUSINESSES 2** **HOUSEHOLDS 7**

**SE TOWER DR (STUART)-FROM 2167 SE SALERNO RD SOUTHEAST**
**• ZIP CODE 34997 CAR-RT R011**

5000 Remelius Joseph F Sr [20] ▲ .....772-287-7857
5950 MARTIN COUNTY URBAN FORESTER government offices-county .....772-288-5701
6000 MARTIN COUNTY FIRE RESCUE government offices-county .....772-288-5710
MARTIN EMERGENCY OPERATIONS government offices-county .....772-287-1652
6001 MARTIN MEMORIAL REHABILITATION phys therapists .....772-223-5736
6011 Ⓝ Brodeur Albert J Sr .....772-286-0543
MARTIN NURSING & CARE CTR nursing & convalescent homes .....772-223-0346
Ⓝ Page Evelyn .....772-286-4577
Ⓝ Palmer William E ..772-223-6237
PARAGON AT MARTIN NURSING rehabilitation serv ....772-781-4842
Shillott Mary E [4] ....772-287-0258

***NE TOWN TER Cont'd***

411 Commons Richard G [12] ▲ ...772-334-0242
...ggy A [9] ▲
...772-334-2639
..772-225-0210
▲
.772-232-0407
.772-232-0407
...ework/
.772-232-0520
460 Kuy... Pamela M
[20] ▲ .....772-334-7425
470 Ⓝ Lippincott Kristina ..772-225-6003
471 Bowdish James L & Jenny C [19] ▲ .....772-334-1208
501 Powell Floyd A & Victoria A [12] ▲ .....772-232-1086
541 Visco Doris N [20] ▲ ....772-334-8669
550 Hunter Kelly B [8] ▲ ....772-232-5511
Hunter Richard H .....772-232-5511
551 No Current Listing
560 Lewis Margaret A [20] ▲ .....772-334-5752
Lewis Robert W Sr ....772-334-5752
570 Floro Florence [8] ▲ ....772-334-4829
571 Dowdy Robert S Jr & Marianne B [7] ▲ .....772-334-6681
580 No Current Listing
590 McCabe Terry L & Sharon H [20] ▲ .....772-334-2740

***+ NE BAYBERRY LN BEGINS***
***+ NE BAYBERRY LN CONTINUES***

610 Rosiek Randall J & Susan L [10] ▲ .....772-225-3790
620 Jurenas Albert C & Donna J [13] ▲ .....772-334-5095
621 Vancardo Teresa L & Michael C [3] ▲ .....772-229-9967
630 Gross Luisa P [7] ▲ ....772-334-8050
650 Gerley Victor J & Susanna [20] ▲ .....772-334-1471
651 Foltz Charles W & Esther M [17] ▲ .....

2005

***NE TO***
***+ NE SA***
**BUSINE**

**TOZOU**
***+ N US***
**• ZIP C**
5035 T
5041 M
5045 C
5051 H
5145
5155
***+ N US***
**BUSIN**

**SE TR**
**• ZIP**
2438
2462
2471
2474
2485
2486
2499

**NE T**
**PLA**
**• ZIP**
329
379

Pierone Gerald Jr [10] ▲
.....772-468-9077
10 BURGER KING restaurants
.....772-461-5580
16 EXPRESSO PIZZA restaurants
.....772-464-8585
21 MI PUEBLO MEXICAN RESTAURANT restaurants
.....772-489-4230
25 Millage Cynthia [6] ....772-462-2900
B ALLSTATE INSURANCE insurance .....772-462-2900
25 A DOLEX DOLLAR EXPRESS money transfer serv ..772-429-0108
33 MORGAN AUTOMOTIVE INC auto rpr & serv .....772-461-1144
***OLTMAN AVE INTERSECTS***
***OLTMAN AVE INTERSECTS***
***OLTMAN AVE CONTINUES***
***25TH ST INTERSECTS***
***YMOND AVE INTERSECTS***
***25TH ST INTERSECTS***
***CODE 34947 CAR-RT C008***
1 MERCHANT 9 EXXON serv stations- gasoline & oil
.....772-466-1757
***YMOND AVE INTERSECTS***
2 CONTACT ADVERTISING INC advertising .....
GOOD T
.....
INTRAC
printers
ANIMAL
veterinai
FORT PI
animal hc
Roffey Da
.....
VOTINO'S PIZZA Ki
restaurants .....772-461-
MELIMAR jewelers-retail
.....772-466-0038
ST LUCIE GLASS & MIRROR glass
.....772-468-4644
No Current Listing
DAVE'S COMMUNICATIONS radio communication equip/sys
.....772-464-9711
Evans David E [20] ▲
.....772-461-7008
Evans Marie .....772-461-7008
NEW PARTS HOUSE auto parts & supl- whol .....772-464-0660
JIMMY'S AUTO CLINIC auto rpr & serv .....772-461-7554
AUTOZONE auto parts & supl-retail-new .....772-595-3488
***ISSIPPI AVE ENDS***
***TH ST INTERSECTS***
Hamilton John W & Judy F [20] ▲
.....772-464-3275
***ISSIPPI AVE CONTINUES***
***TH ST INTERSECTS***
GARAGE DOOR SALES doors-
772-461-0729

2005

.....772-467-1125
U-HAUL CO truck renting & lease
.....772-461-6554
3510 INDIAN RIVER PATHOLOGY physicians & surgeons
.....772-466-6651
Ⓝ Marshall Ezra M ..772-461-2121
3512 CRYSTALVIEW SYSTEMS satellite equip & sys-retail ....772-460-6114
Ⓝ Janes Gregory ....772-466-3364
RADIO TRANS CARIBBEAN radio stations/broadcasting co
.....772-465-6224
3526 COAST TO COAST LAUNDRY laundries-self serv ..772-465-2570
OKEECHOBEE COIN LAUNDRY laundries-self serv ..772-465-2570
3530 PRIMARY CARE MEDICAL SVC clinics .....772-464-4303
3532 Baptiste Marc J [5] ..772-464-4303
3552 PROBATION & PAROLE OFC probation serv .....772-468-3933
3600 PRESUTTI'S ITALIAN SUBS restaurants .....772-465-7767
3614 Spells Arthur C [2] ▲
Spells Eugene R
***+ S 37TH ST INTERSECTS***
***+ S 37TH ST CONTINUES***
3700 FENDER DAVE envrmntl & ecolgcl serv .....772-461-3600
Fender Dave [4] .....772-461-3600
INDIAN RIVER OIL CO oils-petroleum .....772-461-3600
3701 CASH OR CREDIT auto dlrs-used cars .....772-489-8092
3720 CHRISTIAN OUTREACH CTR churches .....772-460-1317
Quackenbos Timothy Sr [4]
3810 DESIGNER MOSAICS mosaics
.....772-429-2499
***+ TOTTEN RD INTERSECTS***
***+ TOTTEN RD INTERSECTS***
***+ S 39TH ST BEGINS***
3900 DALE'S BAR-B-Q WEST barbecue
.....772-464-6766
3901 DELAPORTE'S HEATING & COOLING air conditioning contrs & sys .....772-460-1380
***+ S 39TH ST BEGINS***
***+ S 40TH ST INTERSECTS***
***+ S 40TH ST INTERSECTS***
4008 Bilodeau Christine E [3]
.....772-464-4732
4009 Ⓝ Bryant Barnett & Victoria
.....772-464-5600
***+ HARTMAN RD INTERSECTS***
4100 CONVERGYS CORP telemarketing serv .....772-462-6200
4101 BEVERAGE STATION INC serv stations- gasoline & oil
.....772-468-3050
4150 ORANGE BLOSSOM CHIROPRACTIC clinics
.....772-595-3300
A MONUMENTAL LIFE INSURANCE CO insurance

Robert F Jr & Ethel L [5]▲ .....772-343-7607
08 Kastenbaum Marvin A & Helen G [4] ▲ .....772-344-1586
09 Orwig Jack E & Margaret G [5]▲ .....772-621-8045
10 Kozeluh Patricia [7]▲ .....772-871-6104
1 Pomerantz Robert B & Barbara L [3] ▲ .....772-878-6213
2 Stamm Henry N & Aura M [8]▲ .....772-621-4773
3 Nassman Armand N & Lucille [8]▲ .....772-344-8727
4 No Current Listing
5 Byrne James J [6]▲ ....772-878-9092
6 Swem Thomas M & Elizabeth A [6] ▲ .....772-343-0634
7 Syracuse James & Dolores [8]▲ .....772-878-2971
8 Klidonas Steve T & Ann T [6]▲ .....772-878-4662
9 Paolino Michael [8]▲ .....772-336-7219
10 Manahan James J Sr & Anna M [10] ▲ .....772-878-8085
Alter Sanford & Eileen [15]▲ .....772-336-7245
Norman Philip R & Christine F [5]▲ .....772-344-6932
No Current Listing
Wood James M Sr [7]▲ .....772-879-7265
Seldes Frank R & Harriet W [6]▲ .....772-344-2947
Hawes'Tanguay Seranne [3]▲ .....772-879-3457
Pregiato Richard B Sr & Frances B [6]▲ .....772-873-0909
Dohring John H [5]▲ .....772-871-1167
Gerard Edward J & Beverly J [4]▲ .....772-785-8037
No Current Listing
BERNARD BROWNSTEIN CAR SVC limousine serv ..772-971-6555
Tollum Sandra A [8]▲ .....772-343-7014
Levy Walter H & Karen D [3]▲ .....772-344-3613
Wittaler Boleslaw [3]▲ .....772-446-7836
Wittaler Mary P .....772-446-7836
Catalano Benjamin [5]▲ .....772-878-8712
Catalano Barbara A ..772-878-8712
Miller Howard A [8]▲ .....772-340-0432
Timmo Joan F [5]▲ ....772-871-5775
Robinson Irving J & Estelle B [8]▲ .....772-878-5108
Lewis Diane K [21]▲ ..772-879-9341
Yardley Samuel R III & Doreen M [1]▲ .....772-871-2995

Thayer Neoma O [8]▲ .....772-878-3204
386 Seeley Robert L & Patricia C [5]▲ .....772-871-5606
387 Magnussen William H & Patricia M [6]▲ .....772-340-0684
388 Ⓝ Caron Raymond D & Constance C ▲ .....772-336-3698
Ⓝ Cooke Dorothy W ▲ .....772-873-0255
389 Bertolas Ralph M & Madeline T [7]▲ .....772-785-8445
390 No Current Listing
**+ NW CHORALE WAY INTERSECTS**
**+ NW LAWTON RD INTERSECTS**
**BUSINESSES 4** **HOUSEHOLDS 117**

**SW TOT CT (PORT SAINT LUCIE)-FROM 187**
**SW NORTH WAKEFIELD CIR SOUTHEAST**
**• ZIP CODE 34953 CAR-RT C033**
215 Bauer Penelophe S [4]▲
Bauer Penni
217 Troska Stephen J [11]▲ .....772-340-5926
Troska Robin L .....772-340-5926
**HOUSEHOLDS 2**

**TOTTEN RD (FORT PIERCE)**
**• ZIP CODE 34947 CAR-RT C025**
1700 Jacobsen Thomas M [23]▲
1702 Jensen Richard S & Dolores R [15] ▲ .....772-461-5732
1703 Jones Nancy W [11]▲
Rogers Everett W [19]▲ .....772-595-3617
Rogers Wayne W ....772-595-3617
1819 ATLAS TMS telecommunications serv .....772-464-6656
MASTEC CG utilities- underground .....772-466-2426
2005 Stansbury Richard D & Deborah R [8]▲
2006 No Current Listing
2007 Adkins Danny E II & Victoria H [17] ▲ .....772-489-2513
2008 Baez Agustin R Jr [16]▲
Baez Barbara H
**BUSINESSES 2** **HOUSEHOLDS 8**

**SE TOWER DR (STUART)**
**• ZIP CODE 34997 CAR-RT R011**
5000 Remelius Joseph F Sr & Helen S [24]▲ .....772-287-7857
**+ SE SALERNO RD CONTINUES**
5950 MARTIN COUNTY URBAN FORESTER government offices-county .....772-288-5701
6000 MARTIN COUNTY FIRE RESCUE government offices-county .....772-288-5710
6001 MARTIN MEMORIAL REHABILITATION phys therapists .....772-223-5736
MARTIN MEMORIAL WELLNESS CTR health clubs studios/ gymnasium .....772-223-5776
6011 Ⓝ Delisio Isabelle ..772-781-5334
Ⓝ Gilbert Anna .....772-286-8509
Ⓝ Grady G

1585 Velasquez Veronica [9]▲ .....772-288-3510
1600 Ⓝ Rodriguez Lily ▲ ..772-781-3316
1605 No Current Listing
1610 Adams Charles J [2]▲ .....772-286-2490
1615 Ⓝ Kernan Selina ▲
1620 Headdy Nelly [9]▲
1625 Bowers Norman C [8]▲
1630 Ortiz Gladys J [4]▲ ....772-221-1832
1635 - 1640 No Current Listing (2 Hses)
1650 Garcia Abraham [7]▲ .....772-288-3870
1660 Ⓝ Alvarez Wilfredo & Carmen N▲ .....772-223-9518
**+ SW HEATHER TER BEGINS**
**HOUSEHOLDS 28**

**NE TOWN TER (JENSEN BEACH)-FROM 1099**
**NE COUNTRY WAY**
**• ZIP CODE 34957 CAR-RT C011**
300 Geisert Jeanne R [15]▲ .....772-334-7089
301 Ⓝ Hallick Jane A▲
310 Foley Brian M & Phyllis T [30]▲ .....772-334-6836
311 Snyder John P & Kathleen P [15]▲ .....772-225-0998
330 Ball Scott K & Narissa K [7]▲ .....772-225-6013
[illegible] [3]▲ .....772-334-8342
[illegible]dra D [22]▲
[illegible] Judith S [22]▲ .....772-334-1165
[illegible] Phyllis J & Richard G [15] ▲ .....772-334-0242
420 Bailey Walter W & Peggy Y [12]▲ .....772-334-2639
440 Lane Douglas W [12]▲ .....772-225-0210
Lane Charles W .....772-225-0210
441 Richardson Judith C [12]▲ .....772-232-0407
RICHSISTER CO needlework/ needlework mtrls ....772-342-4997
460 Kuykendall Richard M & Pamela M [24]▲ .....772-334-7425
470 Lippincott Kristina A [4]▲ .....772-225-6003
Ⓝ Papp Michael J▲
471 Bowdish James L & Jenny C [22]▲ .....772-334-1208
501 Powell Floyd A & Victoria A [15]▲ .....772-232-1086
541 Visco Doris N [25]▲ ....772-334-8669
Visco Marguerite T ....772-334-8669
550 Hunter Kelly B [11]▲
Hunter Mary A
551 Wheeler Gregory L [12]▲
Wheeler Scott G
560 No Current Listing
570 Brosnan Florence F [24]▲
571 Dowdy Robert S Jr & Marianne K [10] ▲ .....772-334-6681
580 Luzadre Barbara L [20]▲ .....772-334-7925
[illegible] McCabe Terry L & Sharon H [26]▲ .....772-334-2740

2008

STREET GUIDE

373 No Current Listing
374 Vitale Diego D & Maddalena [9] ..... 772-343-0514 772-878-9409

**+ NW CASTLEMAINE CT ENDS**

383 Sulzer Richard J [9] ..... 772-871-9479
384 Block Lorene C [9] ..... 772-878-3204
Block Edna L ..... 772-878-3204
385 Thayer Neoma O [11] ..... 772-871-5606
386 Seeley Robert L & Patricia C [8] ..... 772-340-0684
387 Magnussen William H & Patricia M [9] ..... 772-336-3698
388 Caron Raymond D & Constance C [9] ..... 772-873-0255
Cooke Dorothy W [3]
Cooke R A
389 Bertolas Ralph M & Madeline T [10] ..... 772-785-8445
390 Guidone John L & Lorraine A [8] ..... 772-343-0937

**+ NW CHORALE WAY INTERSECTS**
**+ NW LAWTON RD INTERSECTS**

**BUSINESSES 2** **HOUSEHOLDS 123**

## SW TOT CT (PORT SAINT LUCIE)-FROM 187
## SW NORTH WAKEFIELD CIR SOUTHEAST
**• ZIP CODE 34953 CAR-RT C033**

215 Pazos Richard L [18]
217 SCREEN CONNECTION screens-door & window ..... 772-340-5926
Trosca Stephen J [14]

**BUSINESSES 1** **HOUSEHOLDS 2**

## TOTTEN RD (FORT PIERCE)
**• ZIP CODE 34947 CAR-RT C008**

1700 Jacobsen Thomas M [26]
1702 Jensen Richard S & Dolores R [18] ..... 772-461-5732
1703 Rogers Everett W [22] ..... 772-595-3617
Rogers Wayne W ..... 772-595-3617
1819 MAS TEC utilities- underground ..... 772-466-2426
2005 Stansbury Richard D & Deborah R [11]
2006 Torres Blanca A [14] ..... 772-465-0799
2007 Adkins Danny E II & Victoria H [20]
2008 Baez Agustin R Jr [19]

Abraham ..... 772-287-0543
Velasquez Veronica [12] ..... 772-288-3510
1600 - 1615 No Current Listing (4 Hses)
1620 Kime Daniel T Jr [4] ..... 772-600-5884
1625 No Current Listing
1630 (N) Ortiz Gladys J ..... 772-678-6302
1635 (N) Espinoza Idalia
(N) Torres Crecencio V
Valdez Crecencio [5] ..... 772-781-8570
1660 Alvarez Wilfredo & Carmen N [4]

**+ SW HEATHER TER ENDS**

**HOUSEHOLDS 25**

## NE TOWN TER (JENSEN BEACH)-FROM 1099
## NE COUNTRY WAY
**• ZIP CODE 34957 CAR-RT C008**

300 Geisert Jeanne R [18] ..... 772-334-7089
301 Hallick Jane A [9]
Wells Thomas A [4] ..... 772-232-0852
310 Foley Brian M & Phyllis T [33] ..... 772-334-6836
311 Snyder John P & Kathleen P [18] ..... 772-225-0997
330 Mitchell Robert A & Trudy J [9] ..... 772-334-1550
350 Bevilacqua Gina R [13]
370 Morrow John R & Joan B [7] ..... 772-334-8342
390 Brantman Robert W & Cindy J [19] ..... 772-334-0472
391 Conte Ronald A & Sandra D [25]
410 Cormier Wallace J & Judith S [25] ..... 772-334-1165
411 Commons Phyllis J & Richaed G [18] ..... 772-334-0242
420 Bailey Walter W & Peggy Y [15] ..... 772-334-2639
440 Henders[illegible] ..... 772-225-0210
4[illegible] ..... 772-232-0407
[illegible] ..... 772-225-6003
4[illegible] ny C [25] ..... 772-334-1208

**+ NE BAYBERRY LN CONTINUES**

501 Powell Floyd A & Victoria A [18] ..... 772-232-1086

**+ NE BAYBERRY LN BEGINS**

541 Visco Doris N [28] ..... 772-334-8669

2011

Conrad James A & Elsie L [2] ..... 772-
801 Radebach David L & Miche ..... 77
810 Pierce Robert J & Dianne ..... 77
821 Lorris Nicholas G Sr [17]
Lorris Rosa C
851 Schneider Lucille B [32]
860 No Current Listing
900 Fedele Barbara G [31] ..... Fedele Dayna M .....
901 Wilkinson Nancy L [16] .....
920 Schiavone Donald J & F
931 Lund Thomas J & Lauri .....
940 Dyer John A & Shirley .....
960 Soviero Richard T & K
961 Knowles Thomas C III
Knowles Laura R
990 Krull Steve P Jr & Ma .....
991 (N) Cubr Thomas S
Cubr Lee .....
(N) Dasht Siobhan M
Dasht Daniella
1020 Brumley William L
1021 Haugk Fred J [10]
1050 Carroll Mabel F &
1080 (N) Carswell Kyla
1110 Proctor Gordon O .....
1111 Sills Nesbit B & B
1140 Gonzalez Israel E .....
1170 Schmidt Michael .....

**+ NE SAVANNAH RD INT**

## SW TOWN CENTER WA
## 2797 SW CAFE CT WES
**• ZIP CODE 34990 CAR**

2846 SUNTRUST B .....
2858 DUNKIN' DON .....
2864 AIROSO CLE .....
2870 METRO ONE .....
2894 PANERA BR .....
2900 Chapogas J .....

PKST 843214

Get Mailing Lists, Sales Leads, and Business Credit Report

CHOBEE RD Cont'd
MAN AVE INTERSECTS
MAN AVE ENDS
H ST INTERSECTS
DDE 34947 CAR-RT C008
lussein Ahmad M 3
H ST CONTINUES
ayad Ahmad 10
ayad Hani
NIMAL CLINIC OF FORT PIERCE
eterinarians .....772-461-2739
ORT PIERCE ANIMAL CLINIC
eterinarians .....772-464-8038
cott Cathy 5 .....772-461-2739
LGON AMERICA cosmetics &
erfumes-retail .....772-595-9194
OTINO'S PIZZA KITCHEN pizza
.....772-461-4184
agunas Victoria 11
MELIMAR JEWELRY jewelers-retail
.....772-466-003R
lo Current Listing
AVE'S COMMUN
ommunicati
.....
vans Da
ONTR
prinkle
.....
LITE C
NC repos
.....
2011
EW PARTS HOUSE auto parts &
upl- whol .....772-464-0660
IGGS AUTO SUPPLY auto parts
supl- retail-new ....772-464-0660
REEN GARAGE auto rpr & serv
.....772-460-8700
IKE'S PERFORMANCE GARAGE
onclassified establishments
.....772-466-1331
Alfers Edward ....772-489-5577
UTOZONE auto parts & supl-
etail-new .....772-595-3488
riggs Kimberly H 15
I ST INTERSECTS
amilton John W & Judy F 41
.....772-464-3275
Stahlhood Kacie L
ARAGE DOOR SALES doors-
arage .....772-461-0729
ALERO serv stations- gasoline &
l .....772-882-4984
I ST INTERSECTS
ABITAT FOR HUMANITY-
ESTORE thrift shops
.....772-460-6336

OKEECHOBEE RD Cont'd
4 RASHIEMA BIRKS BAIL BONDS bonds-bail .....772-882-9102
6 JANES GREGORY tax return preparation/filing ....772-466-3364
3514 CELLULAR ZONE cellular telephones .....772-460-0414
3526 OKEECHOBEE COIN LAUNDRYMAT laundries-self serv .....772-464-4554
3532 RADIO TRANS CARIBBEAN radio stations/broadcasting co .....772-672-4861
3552 CORRECTIONS DEPT state govt .....772-468-3933
PROBATION & PAROLE DEPT probation serv .....772-468-3933
3600 PRESUTTI'S ITALIAN SUBS restaurants .....772-465-7767
3700 Fender Robert C Jr 9
Fender Dave
INDIAN RIVER OIL CO INC oils-petroleum .....772-461-3600
3701 BIG DADDY'S ARCADE arcades .....772-807-1245
CASH OR CREDIT CARS INC auto dlrs-used cars .....772-489-8092
+ TOTTEN RD INTERSECTS
+ TOTTEN RD INTERSECTS
+ S 39TH ST INTERSECTS
3900 DALE'S BAR-B-Q WEST restaurants .....772-464-6766
3901 ANASTASIA'S ATTIC thrift shops .....772-467-1444
+ S 39TH ST INTERSECTS
+ S 40TH ST BEGINS
+ S 40TH ST BEGINS
+ HARTMAN RD INTERSECTS
• ZIP CODE 34947 CAR-RT C026
4101 BEVERAGE STATION INC serv stations- gasoline & oil .....772-468-3050
4112 ULTIMATE BILLIARDS billiard parlors .....772-464-7665
4132 Queiroz Ricardo P 6
ST LUCIE CNTY SUPERVISOR-ELECT government offices-county .....772-462-1500
VOTER REGISTRATION government offices-county .....772-462-1500
4146 ORANGE BLOSSOM INVESTMENTS LLC real estate-rental serv .....772-429-1200
4150 A PROCTOR CONSTRUCTION CO genl contractors ..772-466-4778
E SEMINOLE TRIBE OF FLORIDA nonclassified establishments
772-467-2454

OKEECHOBEE RD Cont'd
4892 MOBILE TRUCK & TIRE INC tire-dlrs-retail .....772-341-8177
PINEAPPLE MINI STORAGE storage- household & commercial .....772-468-7707
4898 APPLEBEE'S NEIGHBORHOOD GRILL restaurants ..772-460-1444
5000 FORT PIERCE'S OWN COWBOYS BBQ barbecue .....772-595-5115
HURRICAN CAR WASH IV car washing & polishing ..772-467-1950
5051 BUBBLES AUTO WASH car washing & polishing ..772-467-9854
HURRICANE CAR WASH car washing & polishing ..772-464-2334
5091 GOLDEN CORRAL BUFFET & GRILL restaurants ..772-489-8004
5100 GIBSON JESSE OD optometrists od .....772-464-8227
PICTURE ME PORTRAIT STUDIOS photographers- portrait .....772-489-3101
REGAL NAILS manicuring .....772-461-1152
SOUTHERN COMMERCE BANK banks .....772-595-9111
SUBWAY restaurants .....772-489-4446
WALMART SUPERCENTER department stores ..772-468-0880
5110 MURPHY USA convenience stores .....772-468-3744
5151 SUNOCO serv stations- gasoline & oil .....772-595-5707
5200 RADIO SHACK electronic equip/supl-retail .....772-468-3163
TROPICAL SMOOTHIE CAFE restaurants .....772-429-1944
5201 HULETT ENVIRONMENTAL SVC pest control .....772-286-7752
N Orozco Maria
SOUTHERN SWEETS CUSTOM CAKES bakers-retail .....772-882-4455
5202 AIROSO CLEANERS cleaners .....772-466-2006
5204 H&R BLOCK tax return preparation/filing .....772-467-209
5205 PRETTY NAILS manicuring .....772-595-049
5206 ANY KIND CHECKS CASHED check cashing serv ..772-464-967
5208 SALLY BEAUTY SUPPLY cosmetics & perfumes-retail .....772-489-88
5209 CAROL'S HAIR STYLING beauty salons .....772-465-06
women's apparel- retail

OKEE
7001 M
7025 D
7038 F
7040
7045
7049
70
71
7
705

2012



Ⓝ NEW NEIGHBOR

**OKEECHOBEE RD Cont'd**

CASH OR CREDIT CARS INC auto dlrs-used cars .....772-489-8092
Ⓝ Guidebeck Judy
**+ TOTTEN RD INTERSECTS**
**+ TOTTEN RD INTERSECTS**
**+ S 39TH ST INTERSECTS**
3900 Adkins Victoria H [6]
DALE'S BAR-B-Q WEST restaurants .....772-464-6766
3901 ANASTASIA'S ATTIC thrift shops .....772-467-1444
**+ S 39TH ST INTERSECTS**
**+ S 40TH ST BEGINS**
**+ S 40TH ST BEGINS**
**• ZIP CODE 34947 CAR-RT C026**
4009 HARBOR COMMUNITY BANK banks .....772-489-3113
**+ HARTMAN RD INTERSECTS**
4101 BEVERAGE STATION INC serv stations- gasoline & oil .....772-468-3050
4112 ULTIMATE BILLIARDS billiard parlors .....772-464-7665
4132 Leach Rachel [10]
VOTER REGISTRATION government offices-county .....772-462-1500
4146 ORANGE BLOSSOM INVESTMENTS LLC real estate-rental serv .....772-429-1200
4150 CENTERSTATE BANK-FT PIERCE nonclassified establishments .....772-293-0655
A PROCTOR CONSTRUCTION CO genl contractors ..772-466-4778
4152 Double Cdv [4] .....772-882-9005
MR CABLE cable/wire- installation .....772-882-9006
D COMCAST CABLE internet serv .....772-461-6659
4156 PNC BANK banks ....772-461-2600
PNC MORTGAGE real estate loans

**OK**

CTR
upl
468-0236
OTO
465-8966
-465-6601
ER
department stores ..772-468-0880
WALMART TIRE & LUBE EXPRESS tire-dlrs-retail .....772-465-2074
5110 MURPHY USA convenience stores .....772-468-3744
5151 SUNOCO serv stations- gasoline & oil .....772-595-5707
5200 RADIOSHACK electronic equip/ supl-retail .....772-468-3163
TROPICAL SMOOTHIE CAFE restaurants .....772-429-1944
5202 AIROSO CLEANERS cleaners .....772-466-2006
5204 H&R BLOCK tax return preparation/ filing .....772-467-2091
5205 PRETTY NAILS manicuring .....772-595-0490
5206 ANY KIND CHECKS CASHED check cashing serv ..772-464-9677
5208 SALLY BEAUTY SUPPLY cosmetics & perfumes-retail .....772-489-8885
5209 Ⓝ Howe Valle
5210 CATO women's apparel- retail .....772-466-1189
5211 Powers Deborah A [8]
5212 B KATRINA'S HAIR SALON beauty salons .....772-461-8111
5214 FIRST NAIL manicuring .....772-489-4885
GAMESTOP games & game supl .....772-468-8825
CLAWS pet shops .....772-462-4031

**OKEECHOBEE RD Cont'd**

7150 ARBY'S restaurants ..772-466-2927
GREYHOUND LINES bus lines .....772-461-3299
TJ CINNAMONS bakers-retail .....772-460-5777
7151 Haney Pamela J [7]
Haney Stacy
HOLIDAY INN EXPRESS-FT PIERCE hotels & motels .....772-464-50
7300 HARDEE'S restaurants .....772-460-0
PILOT TRAVEL CTR truck stops plazas .....772-460-
7620 Pfister Barbara M [37]
.....772-461
Pfister Erica S .....772-461
7701 Juan Cano [2] .....772-46
7939 Forget Louis C & Joan H [29]
.....772-4
8021 Kneubehl Eric [3]
Kneubehl Faith
8026 Pointon William P & Janet C
.....772-
8101 Hood Josephine B [29]
.....772
8170 No Current Listing
8550 Gilliam Jerry D & Aleta [11]
8552 Ⓝ Osorio Alfonso
Ⓝ Redding Heather
8740 Heric Michael B [29]
.....7
8800 Guiliano Ann M [9]
SUNNIER PALMS NUR campgrounds .....
1 Stewart Linda J [15]
.....
3 Balint Harold A [2]
5 Relak Richard A S
.....
5 Sarten Alisha M [7]
6 Wilka Diana L [3]
7 Lamport John A
11 Schuller Joseph
[3] menter Lela

NTOWN)
01

..772-597-4850

lawn &

.772-597-4849

772-597-1264

772-597-4017
11
772-597-1516
Ana R
772-597-2775
12

USEHOLDS 10
-FROM 1901

od-retail
-465-7110
stores
882-9811
N

461-7515
SSNRY
89-9898
ers-
15-8880
ITAL
61-1311

9-9069
&
)-1820
DY
-2021

0353

2879
g
9630

2311 GRANNY'S KITCHEN & ... equip
SBS restaurants ....772-672-8157
2315 DUNKIN' DONUTS doughnuts
.....772-460-1366
*+ KAUFMAN AVE ENDS*
*+ KAUFMAN AVE INTERSECTS*
*+ DAYMAN AVE ENDS*
*+ DAYMAN AVE INTERSECTS*
2401 A NO PROBLEMS BAIL BONDS LLC bonds-bail .....772-672-8250
2407 BULGIN-COLEMAN DOROTHY E nurses- practitioners
2409 ANDRES MAGANA-GARCIA BARBER barbers ....772-708-1401
2410 BURGER KING restaurants .....772-461-5580
2416 LA PLACITA F PORT OF PRINCE grocers-retail .....772-882-4002
A EXPRESSO PIZZA pizza .....772-464-8585
2417 KAVA INSURANCE & FINANCIAL SVC insurance .....772-464-3339
2421 COSTA AZUL MEXICAN RESTAURANT restaurants .....772-468-2938
DOLEX DOLLAR EXPRESS money transfer serv .....772-429-0108
2425 B ALL PEOPLES INSURANCE insurance .....772-462-0667
2433 MORGAN AUTOMOTIVE INC auto rpr & serv .....772-461-1144
*+ SOLTMAN AVE INTERSECTS*
*+ SOLTMAN AVE ENDS*
*+ S 25TH ST INTERSECTS*
*+ S 25TH ST CONTINUES*
**• ZIP CODE 34947 CAR-RT C008**
2501 Zayad Ahmad 11
Zayad Hani
2508 ANIMAL CLINIC OF FORT PIERCE veterinarians .....772-461-2739
FORT PIERCE ANIMAL CLINIC veterinarians .....772-464-8038
2515 VOTINO'S PIZZA KITCHEN pizza .....772-461-4184
2519 Lagunas Victoria 12
MELIMAR JEWELRY jew...
.....
2529 No Curre
2530 DAVE...
com...
..
D...
2600 CO...
sp...
.
EL...
IN...
.....772-469-7493

*+ S 35TH ST INTERSECTS*
3500 TORITO'S RESTAURANT-CENADURI A restaurants .....305-360-3997
3501 MAC'S AUTOMOTIVE & TRANSM auto rpr & serv .....772-465-7624
3502 Clark Dennis M 17
3503 B SERVICE CTR MR landscape contractors .....772-242-1419
Stinnett Jodi L 8
U-HAUL NEIGHBORHOOD DEALER truck renting & lease .....772-460-1854
3504 LA TINO STYLES sporting goods-retail .....772-332-4049
SOCCER STYLES sporting goods-retail .....772-672-4438
3510 INDIAN RIVER PATHOLOGY laboratories- medical .....772-466-6651
3512 HYRAM M MONTERO PA attorneys .....772-467-6565
3 COAST SECURITY AGENCY security guard & patrol serv .....772-461-7273
4 RASHIEMA BIRKS BAIL BONDS bonds-bail .....772-882-9102
6 JANES GREGORY tax return preparation/filing ....772-466-3364
3514 CELLULAR ZONE cellular telephones-equip/supl .....772-460-0414
3528 GREENLIGHT MOTORS & SALES auto dlrs-new cars ..772-409-4208
3530 ABUNDANT LIFE FAMILY WORSHIP churches .....772-882-4010
3532 RADIO TRANS CARIBBEAN radio stations/broadcasting co .....772-672-4861
3542 A TOUCH OF GLORY HAIR STUDIO beauty salons .....772-242-1262
3548 ALI BABA BEAUTY SUPPLIES cosmetics & perfumes-retail .....772-242-1431
3552 N 2 FINANCIAL SVC financial advisory serv .....772-242-1365
3600 PRESUTTI'S ITALIAN SUBS restaurants .....772-465-7767
3700 Fender Robert C Jr 10
Fender Dave
INDIAN RIVER OIL CO INC oils-petroleum .....772-461-3600
3701 BIG DADDY'S ARCADE arcades .....772-807-1245

4202 A PLUS rehab ...
PROS rehab ...
Profe A T 3
4204 FDLRS GALAXY ASSOC CTR schools .....772-42
SCHOOL BOARD-ST LUCIE COUNTY county government offices .....772-42
ST LUCIE COUNTY SCHOOL BOARD schools ....772-42
4300 ORANGE BLOSSOM org .....772-4
4400 WADAWASH CAR WASH ca washing & polishing ..772-4
4414 Margaret Ann
4450 INDIAN RIVER COMMUNITY COLLEGE beauty schools .....772-4
4464 ATLANTIC REPORTING sec & court reporting ....772-4
4488 MOTORCYCLE TRAINING INSTITUTE training consulta .....772-4
4888 TRACTOR SUPPLY CO farm .....772-4
4890 DOLLAR GENERAL variety .....772-4
EGP INC communication eq .....772-4
4892 MOBILE TRUCK & TIRE INC dlrs-retail .....772-3
PINEAPPLE MINI STORAG storage- household & comm .....772-
4898 APPLEBEE'S NEIGHBORH GRILL restaurants ..772-
5000 FORT PIERCE'S OWN CO BBQ restaurants ....772-
5051 BUBBLES AUTO WASH ca washing & polishing ..772-
5091 GOLDEN CORRAL BUFFE GRILL restaurants ..772-
5100 FAMILY EYE CARE optome .....772-
Olivos William A 9
PICTURE ME PORTRAIT STUDIOS photographers- .....772-
REGAL NAILS manicuring .....772-
SOUTHERN COMMERCE banks .....772-
SUBWAY restaurants .....772
VISION CENTER AT WAL optical goods- retail ..772

2012

**riber. Use of this directory is subject to the Terms of Use appearing**
**n updated directory call 1-800-275-7655 or www.citydirectory.com**

2013

OKE

2829

+ S 29

2904

2906 Ⓝ Sapp

2911 PRICE CHOICE FO
grocers-retail ✓ .....772-

+ S 30TH ST INTERSECTS

3015 HAISLEY FUNERAL HOME funeral directors ✓@ .....772-461-5211
Haisley Richard F 26 ♠ (1978)
SMILEY KIM insurance-life .....772-461-5211

3101 ADVANCE AUTO SALES auto dlrs-used cars @ .....772-408-8169

3104 SUNSHINE CAR WASH car washing & polishing ✓@ .....772-464-9566

3114 COMMUNITY UNTD METHDST CHURCH churches ✓@ .....772-461-2499

3245 HD SUPPLY contractors- equip/ supl ✓@ .....772-464-1590

+ S 33RD ST INTERSECTS
+ S 33RD ST CONTINUES
+ QUINCY AVE ENDS
+ S 33RD ST INTERSECTS

3345 Difrancesco Anthony ✓ 14 ♠ (1970)
Difrancesco Joseph M Jr
TRI COUNTY AUTOMOTIVE & TOWING wrecker serv ✓ .....772-465-5404
TRI-COUNTY WASTE & RECYCLING garbage collection ✓ @ .....772-465-1414

+ S 34TH ST INTERSECTS
+ S 34TH ST CONTINUES

3407 Keller Susan J ✓ 17 ♠ (1950) .....772-460-0333
Keller Soo J .....772-460-0333
Laidlaw Robert & Soo J ✓ 16 ♠ (1970)

OKEECHOBEE RD Cont'd

CASH OR CREDIT CARS INC auto dlrs-used cars ✓@ ..772-489-8092

3720 Quackenbos Timothy Sr ✓ 12

+ TOTTEN RD INTERSECTS
+ TOTTEN RD INTERSECTS
+ S 39TH ST INTERSECTS

3900 Adkins Victoria H 7
DALE'S BAR-B-Q WEST restaurants ✓@ ....772-464-6766

3901 ANASTASIA'S ATTIC thrift shops ✓ @ .....772-467-1444

+ S 39TH ST INTERSECTS
+ S 40TH ST BEGINS
+ S 40TH ST BEGINS

• ZIP CODE 34947 CAR-RT C026

4009 HARBOR COMMUNITY BANK banks .....772-489-3113

+ HARTMAN RD INTERSECTS

4101 BEVERAGE STATION INC serv stations- gasoline & oil ✓@ .....772-468-3050

4112 ULTIMATE BILLIARDS billiard parlors ✓@ .....772-464-7665

4132 Leach Rachel @ 11
Ⓝ Porter Stephanie E ✓
Ritchotte Henry J ✓ 6 ♠ (1976)
Ⓝ Ruuska Terttu S ✓
ST LUCIE CNTY SUPERVISOR-ELECT government offices-county ✓@ .....772-462-1500
VOTER REGISTRATION government offices-county ✓@ .....772-462-1500
Walker Getrude ✓ 6

4146 ORANGE BLOSSOM INVESTMENTS LLC real estate-rental serv ✓@ .....772-429-1200

4150 CENTERSTATE BANK-FT PIERCE nonclassified establishments @ .....772-293-0655
A PROCTOR CONSTRUCTION CO genl contractors ✓@ .....772-466-4778

4152 C D V nonclassified establishments ✓@ .....772-882-9003
DOUBLE C D V nonclassified establishments ✓@ ..772-882-9005
cable/wire- installation ✓ 772-882-9006

OKEECHOBEE RD Cont'd

5100 FAMILY EYE CARE opt
od ✓@ .....
Olivos William A 10
PICTURE ME PORTRA
STUDIOS photographe
@ .....
REGAL NAILS manicur
.....
SOUTHERN COMMER
banks ✓@ .....
SUBWAY restaurants
.....
VISION CENTER AT
optical goods- retail ✓
.....
WALMART CONNEC
cellular telephones-e
.....
WALMART ONE HO
photo finishing- retail
.....
WALMART PHARMA
pharmacies ✓@ ..
WALMART SUPER
department stores ✓
.....
WALMART TIRE &
EXPRESS tire-dlrs-
.....
5101 WATER'S EDGE D
physicians & surge
.....
5110 MURPHY USA con
✓@ .....
5151 SUNOCO serv stat
oil ✓@ .....
5200 RADIOSHACK ele
supl-retail ✓@ ..
TROPICAL SMOO
restaurants ✓@
5201 HYDROS COAST
nonclassified esta
.....
5203 XTREME MUSCL
nutritionists ✓@
5204 H&R BLOCK tax
filing ✓@ .....
5205 PRETTY NAILS
.....

rrent Listing (3 Hses)
t F Jr & Ethel L ✓ 11 ♠
.....772-344-1586
Marvin A & Helen G ✓
.....772-621-8045
& Margaret G ✓ 11 ♠
.....772-871-6104
nce J Jr & Grace H ✓
.....772-878-2910
sting
♠ (1994)
N & Aura M ✓@ 13 ♠

and N & Lucille ✓ 14
.....772-344-8727
& Diane K ✓ 11 ♠

Sr ✓ 12 ♠ (2002)
.....772-878-9092
M & Elizabeth A ✓
.....772-343-0634
s & Dolores ✓ 14 ♠
.....772-878-2971
nt Listing (2 Hses)
ger W & Roberta A ✓

Eileen ✓ 20 ♠
.....772-336-7245
e F & Chris ✓ 11 ♠
.....772-344-6932
t Listing (2 Hses)
nce ✓ 3 ♠ (2002)
M ✓ 12 ♠ (1994)
.....772-873-8923
Seranne H ✓ 9 ♠
.....772-879-3457
E ✓ 9 ♠ (2003)
.....772-879-3457
B ✓ 12 ♠ (2002)
.....772-873-0909
' 11 ♠ (2003)
.....772-871-1167
Lynne C ✓ 9 ♠
.....772-237-4829
2 ♠ (1994)
.....772-807-1027
/NSTEIN CAR
erv @
.....772-971-6555
d ✓ 13 ♠ (2001)
aren D ✓ 11 ♠
.....772-344-3613
Judie F ✓ 12 ♠
.....772-446-7836
rbara A ✓ 13 ♠
.....772-878-8712

(2003)
✓ 16 ♠ (2001)
.....772-878-5108

385 Ⓝ Potter Molly
Thayer Neoma O ✓ 14 ♠ (2001)
.....772-871-5606
386 No Current Listing
387 Magnussen William H & Patricia M ✓ 12 ♠ (2002) .....772-336-3698
388 Caron Raymond D & Constance C ✓ 12 ♠ (2002)
Cooke Dorothy W ✓ 6 ♠ (1994)
389 Bertolas Ralph M & Madeline T ✓ 13 ♠ (2003) .....772-785-8445
390 No Current Listing
***+ NW CHORALE WAY INTERSECTS***
***+ NW LAWTON RD INTERSECTS***
**BUSINESSES 2** **HOUSEHOLDS 120**

**SW TOT CT (PORT SAINT LUCIE)-FROM 187**
**SW NORTH WAKEFIELD CIR SOUTHEAST**
**• ZIP CODE 34953 CAR-RT C033**
215 Pazos Richard L 21 ♠ (1999)
217 Trosca Stephen J & Robin L 19 ♠ (1997)
**HOUSEHOLDS 2**

**TOTTEN RD (FORT PIERCE)**
**• ZIP CODE 34947 CAR-RT C008**
1700 Jacobsen Thomas M 29 ♠ (1970)
1702 Jensen Richard S & Dolores R ✓@ 21 ♠ (1957) .....772-461-5732
1703 Rogers Everett W ✓ 25 ♠ (1974)
.....772-595-3617
Rogers Wayne W ....772-595-3617
1819 MAS TEC utilities- underground ✓@
.....772-466-2426
2005 Stansbury Richard D & Deborah R ✓ 14 ♠ (1962)
2006 Torres Leonel & Blanca A ✓ 17 ♠ (1952)
2007 Adkins Danny E II & Victoria H ✓ 23 ♠ (1971)
2008 Baez Agustin R Jr & Barbara H ✓@ 22 ♠ (1940)
**BUSINESSES 1** **HOUSEHOLDS 7**

**SE TOWER DR (STUART)**
**• ZIP CODE 34997 CAR-RT R011**
5000 Remelius Joseph F Sr ✓ 30 ♠ (1978) .....772-287-7857
Remelius Roger R Sr
.....772-287-7857
***+ SE SALERNO RD CONTINUES***
6000 Ⓝ Jenkins Richard
6001 MARTIN MEMORIAL HEALTH CTR phys therapists ✓@ ..772-223-5736
6011 Brooks Barbara S ✓ 11
.....772-221-3815
Ⓝ Kremer Ann G ✓
MARTIN NURSING & CARE CTR
convalescent homes ✓

Mitchell Robert A ✓ 12 ♠ (1981) .....772-225-0997
Mitchell Trudy J
350 Bevilacqua Gina R ✓ 16 ♠ (1985)
370 Morrow John R & Joan B ✓ 10 ♠ (1987) .....772-334-8342
390 Brantman Robert W & Lisa M ✓ 22 ♠ (1981)
391 Conte Ronald A & Sandra D ✓ 28 ♠ (1988) .....772-334-4462
410 Cormier Wallace J & Judith S ✓ 28 ♠ (1981) .....772-334-1165
411 Commons Phyllis J & Richaed G ✓ 21 ♠ (1984) .....772-334-0242
420 No Current Listing
440 Lane Douglas W ✓@ 18 ♠ (1983)
.....772-225-0210
441 Richardson Judith C ✓ 18 ♠ (1984)
.....772-232-0407
RICK SISTER CO needlework/ needlework mtrls ✓@
.....772-232-0407
460 Macdougall Malcolm L ✓ 7 ♠ (1987)
470 Lippincott Kristina A ✓ 12 ♠ (1984)
471 Bowdish James L & Jenny C ✓ 28 ♠ (1986) .....772-334-1208
***+ NE BAYBERRY LN CONTINUES***
501 Ⓝ Mitchell Seth C & Bonnie M ✓ ♠ (1987)
***...N BEGINS***

nifer ✓ 5 ♠
(1986)
82)
72-934-6053
72-934-6053
@ 2 ♠

571 Ahlers Maria A & Carl L ✓ 4 ♠ (1982) .....772-334-9403
580 Luzadre Barbara L ✓ 25 ♠ (1983)
.....772-334-7925
590 McCabe Terry L & Sharon H ✓ 32 ♠ (1981)
591 No Current Listing
610 Rosiek Randall J & Susan L ✓ 19 ♠ (1986) .....772-334-8114
620 Jurenas Albert C & Donna J ✓ 22 ♠ (1981) .....772-334-5095
621 Van Cardo Michael C & Teresa L ✓ 12 ♠ (1982) .....772-229-9967
630 Gross George P & Luisa P 16 ♠ (1981)
650 Pelletier Bernard III & Patricia C 3 ♠ (1987)
651 Foltz Charles W & Esther M ✓ 26 ♠ (1980) .....772-334-6163
670 Warren John D & Linda S ✓ 29 ♠
(1979) .....772-334-8091

.....772-464-8585
INSURANCE &
insurance ✓@
.....772-466-7045
LAR EXPRESS money
✓@ ....772-429-0108
UTOMOTIVE INC auto
@ .....772-461-1144
***TERSECTS***
***ECTS***
***UES***
**AR-RT C008**
NIC OF FORT PIERCE
✓@ ....772-461-2739
E ANIMAL CLINIC
✓ .....772-464-8038
FOOD STORE
stores ✓@
.....772-461-4246
ZZA KITCHEN pizza ✓
.....772-461-4184
oria 14 ♠ (1948)
WELRY jewelers-retail
.....772-466-0038
sting
911 INC bonds-bail ✓
.....772-595-6855
ESS radio
n equip/sys ✓@
.....772-464-9711
D IRRIGATION
rden & lawn ✓@
.....772-460-6020
TERAL RECOVERY
sing serv ✓@
.....772-489-7493
uto parts & supl-
.....772-595-3488
***CTS***
PRESCHOOL &
care serv ✓@
.....772-466-0011
ie L ✓ 5
OR SALES doors-
.....772-461-0729
8 ♠ (1976)
stations- gasoline &
.....772-882-4984
***TS***
HUMANITY
t shops ✓@
.....772-460-6336
2
***TS***
ERAL HOME funeral
.....772-461-5211
F ✓ 27 ♠ (1978)
A
surance-life ✓
.....772-461-5211
AST CREMATION
.....772-460-6600

retail ✓@ .....772-882-4
SOCCER STYLES sporting goods-retail ✓@ .....772-672-4438

3512 2 HYRAM M MONTERO PA attorneys ✓@ .....772-467-6565

3 COAST SECURITY AGENCY security guard & patrol serv ✓@ .....772-461-7273

4 RASHIEMA BIRKS BAIL BONDS bonds-bail ✓@ .....772-882-9102

5 ABSOLUTE MULTI SVC tax return preparation/filing ✓@ .....772-577-6057

6 JANES GREGORY tax return preparation/filing ✓@ .....772-466-3364

3514 CELLULAR ZONE cellular telephones-equip/supl ✓@ .....772-460-0414

3528 Ⓝ Walker Torrin L ✓

3530 ABUNDANT LIFE FAMILY WORSHIP churches ✓ .....772-882-4010

3532 RADIO TRANS CARIBBEAN radio stations/broadcasting co @ .....772-672-4861

3546 COURTNEY HARRIS office furniture & equip ✓@ .....772-242-8512

3548 ALI BABA BEAUTY SUPPLIES convenience stores ✓ .....772-242-1431

3600 PRESUTTI'S ITALIAN SUBS restaurants ✓@ ....772-465-7767

3700 INDIAN RIVER OIL CO INC oils-petroleum ✓@ .....772-461-3632

3701 BIG DADDY'S ARCADE arcades ✓@ .....772-807-1245

CASH OR CREDIT CARS INC auto dlrs-used cars ✓@ ..772-489-8092

3720 Quackenbos Timothy Sr 13

***+ TOTTEN RD INTERSECTS***

***+ TOTTEN RD INTERSECTS***

***+ S 39TH ST INTERSECTS***

3900 Ⓝ Ashton Tia ✓

DALE'S BAR-B-Q WEST restaurants ✓@ ....772-464-6766

3901 ANASTASIA'S ATTIC thrift shops ✓@ .....772-467-1444

***+ S 39TH ST INTERSECTS***

***+ S 40TH ST BEGINS***

***+ S 40TH ST BEGINS***

**• ZIP CODE 34947 CAR-RT C026**

4009 HARBOR COMMUNITY BANK banks ✓@ .....772-489-3113

***+ HARTMAN RD INTERSECTS***

4100 CHRIST FAMILY CHURCH restaurants ✓ .....772-466-2000

Ⓝ Jackson Cj J ✓

PATCHES INC medical & surgical serv org ✓@ .....772-462-6601

4101 BEVERAGE STATION INC serv

SLP THERAPY INC speech & hearing therapy ✓@ .....772-834-7998

4198 BARBELLS FITNESS & AEROBIC CTR health clubs studios/gymnasium ✓@ ....772-465-8118

4204 Corey Belinda @ 2

DELAWARE AVENUE SCHOOL schools ✓@ .....772-468-5220

FDLRS GALAXY ASSOC CTR schools @ .....772-429-4585

SCHOOL BOARD-ST LUCIE COUNTY schools ✓@ .....772-429-3600

ST LUCIE COUNTY ALTERNATIVE schools ✓@ .....772-429-3960

ST LUCIE COUNTY SCHOOL SUPT schools ✓@ ..772-429-3925

Ⓝ Witczak Christine ✓

4300 ORANGE BLOSSOM org ✓@ .....772-464-4840

ST JAMES CHRISTIAN ACADEMY schools ✓@ .....772-252-4862

4400 WADAWASH CAR WASH car washing & polishing ✓@ .....772-460-1010

4444 KRUMBCAKES bakers-retail ✓@ .....772-252-4769

4450 INDIAN RIVER COMMUNITY COLLEGE beauty schools ✓@ .....772-462-4720

4464 ATLANTIC REPORTING court & convention reporters ✓ .....772-464-8700

TRAINING consultants ✓@ 772-466-0848

farm supl ✓ 2-468-4972

ety stores 2-429-2351

ating mach/ .772-562-0511

Mario B ✓@

MOBILE TRUCK & TIRE INC tire-dlrs-retail ✓@ .....772-341-8177

PINEAPPLE MINI STORAGE storage- household & commercial ✓@ .....772-468-7707

4898 APPLEBEE'S restaurants ✓@ .....772-460-1444

5000 FORT PIERCE'S OWN COWBOYS BBQ restaurants ✓ ..772-595-5118

5051 BUBBLES AUTO WASH car washing & polishing @ .....772-467-9854

5091 GOLDEN CORRAL BUFFET & GRILL restaurants ✓

2014

5203 AN sh X vi

5204 H fi

5205 P Y

5206 A

5207 M

5208 S

5210

5212

5214

5215 521

521

522

+ KI 555

557

• Z 58

58

58

+ • Z 69

+ KAUFMAN AVE INTERSECTS
+ DAYMAN AVE ENDS
2401 B Antunez Cindy [7]
2403 GRACE EDUCATION BUSINESS CTR schools with special academic ✓ .....772-242-1581
ON DEMAND TAX SVC tax return preparation/filing ✓ .....772-577-6107
2405 DAN THE SHOE MAN SHOE REPAIR shoe & boot rpr ✓ .....772-468-7463
2407 BULGIN-COLEMAN DOROTHY E nurses- practitioners ✓
2409 ANDRES MAGANA-GARCIA BARBER barbers ✓ .....772-708-1401
2410 BURGER KING restaurants ✓ .....772-461-5580
2416 LA PLACITA F PORT OF PRINCE grocers-retail ✓ .....772-882-4002
A EXPRESSO PIZZA pizza ✓ .....772-464-8585
2417 EQUALITY INSURANCE & FINANCIAL insurance ✓ .....772-466-7045
2421 DOLEX DOLLAR EXPRESS money transfer serv ✓ .....772-429-0108
2425 D T S PLUS nonclassified establishments ✓ .....772-672-4003
2433 MORGAN AUTOMOTIVE auto rpr & serv ✓ .....772-461-1144
+ SOLTMAN AVE INTERSECTS
+ S 25TH ST INTERSECTS
+ S 25TH ST CONTINUES
ZIP CODE 34947 CAR-RT C008
2501 Zayad Hani & Rawan ✓ [14] ♠ (1958)
2508 ANIMAL CLINIC OF FORT PIERCE veterinarians ✓@ .....772-4[illegible]
2511 TIMESAVER FOOD STO[illegible] stores ✓ ....
2515 VOTINO'S PI[illegible] ....
2519 MELIM[illegible] ..
2529 Ⓝ Pon[illegible]
2530 BELLO[illegible] com[illegible] EMCI [illegible] ec[illegible]
2600 CO[illegible] ga[illegible]
ELITE COLLATERAL RECOVERY INC repossessing serv ✓ ....772-489-7493
2740 AUTOZONE auto parts & supl- retail-new ✓ .....772-595-3488
+ S 28TH ST INTERSECTS
2802 CANDY LAND PRESCHOOL & LRNNG child care serv ✓@ .....772-466-0011
Stahlhood Kacie L ✓ [6]
2807 GARAGE DOOR SALES doors-garage ✓ .....772-461-0729
2829 U-HAUL NEIGHBORHOOD DEALER truck renting & lease ✓ ..772-461-6554
+ S 29TH ST INTERSECTS

2015

LA TINO ST[illegible] .....772-[illegible]
SOCCER STYLES sporting goods- retail ✓ .....772-672-4438
3508 CHURCH-PURGE & PRAISE TEMPLE churches ✓ .....772-448-8227
3512 MIRROR FINISH DETAILER auto detail & clean-up serv ✓ .....772-448-8006
3 COAST SECURITY AGENCY security guard & patrol serv ✓@ ..772-461-7273
4 RASHIEMA BIRKS BAIL BONDS bonds- bail ✓ .....772-882-9102
5 ABSOLUTE MULTI SVC tax return preparation/filing ✓@ ....772-577-6057
6 JANES GREGORY tax return preparation/filing ✓ .....772-466-3364
3514 CELLULAR ZONE cellular telephones- equip/supl ✓ .....772-460-0414
3528 Ⓝ Walker Torrin L
3530 ABUNDANT LIFE FAMILY WORSHIP churches ✓ .....772-882-4010
3532 RADIO TRANS CARIBBEAN radio stations/broadcasting co ✓ .....772-672-4861
3546 COURTNEY HARRIS office furniture & equip ✓ .....772-242-8512
HARRIS COURTNEY office furniture & equip ✓ .....772-242-8512
3548 ALI BABA BEAUTY SUPPLIES convenience stores ✓ ....772-242-1431
3550 JREAMVISIONS TV tax return preparation/filing ✓ .....772-242-1991
3600 PRESUTTI'S ITALIAN SUBS restaurants ✓ .....772-465-7767
3700 INDIAN RIVER OIL CO INC oils- petroleum ✓ .....772-461-3600
3701 CASH OR CREDIT CARS INC auto dlrs- used cars ✓ .....772-489-8092
3720 END TIME PROPHETIC DELIVERANCE churches ✓ .....772-489-4046
Quackenbos Timothy Sr [14] ♠ (1958)
+ TOTTEN RD INTERSECTS
+ TOTTEN RD INTERSECTS
+ S 39TH ST INTERSECTS
3900 DALE'S BAR-B-Q WEST restaurants ✓ .....772-464-6766
3901 ANASTASIA'S ATTIC thrift shops ✓ .....772-467-1444
+ S 39TH ST INTERSECTS
+ S 40TH ST BEGINS
+ S 40TH ST BEGINS
4009 HARBOR COMMUNITY BANK banks ✓ .....772-489-3113
+ HARTMAN RD INTERSECTS
4100 CHRIST FAMILY CHURCH churches ✓ .....772-466-2000
PATCHES INC medical & surgical serv org ✓@ .....772-462-6601
4101 BEVERAGE STATION INC serv stations- gasoline & oil ✓ .....772-468-3050

schools[illegible]
ST LUCIE COUNTY S[illegible] schools ✓ .....
4300 ST JAMES CHRISTIA[illegible] schools ✓ .....
4400 WADAWASH CAR W[illegible] polishing ✓@ ...
4444 KRUMBCAKES bake[illegible] .....
4450 INDIAN RIVER COM[illegible] beauty schools ✓@
4464 ATLANTIC REPORT[illegible] convention reporte[illegible]
4484 UNIVERSAL ENGIN[illegible] engineers ✓ ...
4488 MOTORCYCLE TR[illegible] training consultant[illegible]
• ZIP CODE 34947 CAR-
4888 TRACTOR SUPPL[illegible] .....
4890 APPLEBEE'S resta[illegible] .....
DOLLAR GENERA[illegible] .....
EGP INC copying/[illegible] @ .....
4892 Mergupis Marie B
PENSKE TRUCK lease ✓ .....
PINEAPPLE MINI[illegible] household & cor[illegible] .....
5000 FORT PIERCE'S restaurants ✓
5001 CENTERSTATE .....
5091 GOLDEN CORR[illegible] restaurants ✓
5100 FAMILY EYE CA[illegible] .....
MARTIN LINDA .....
REGAL NAILS n[illegible] .....
SOUTHERN CO[illegible] .....
SUBWAY resta[illegible]
VISION CENTE[illegible] goods- retail ✓
WALMART CO[illegible] telephones-ec[illegible]
WALMART ON[illegible] finishing- reta[illegible]
WALMART PH[illegible] .....
WALMART SU[illegible] stores ✓ ..
WALMART TI[illegible] dlrs-retail ✓

Grow Your Business with **E-MAIL Marketing**

***NW TOSCANE TRL Cont'd***

389 Bertolas Ralph M & Madeline T ✓ 16 ♠ (2003) .....772-785-8445

390 No Current Listing

***+ NW CHORALE WAY INTERSECTS***

***+ NW LAWTON RD INTERSECTS***

**BUSINESSES 3 HOUSEHOLDS 118**

## SW TOT CT (PORT SAINT LUCIE)-FROM 187 SW NORTH WAKEFIELD CIR SOUTHEAST

**• ZIP CODE 34953 CAR-RT C033**

215 Pazos Richard L ✓@ 24 ♠ (1999)

217 Trosca Stephen J ✓ 22 ♠ (1997)

**HOUSEHOLDS 2**

## TOTTEN RD (FORT PIERCE)

**• ZIP CODE 34947 CAR-RT C008**

1700 Jacobsen Thomas M 32 ♠ (1958)

1702 Jensen Richard S & Dolores R ✓ 31 ♠ (1957) .....772-461-5732

Reynolds Dolores K ✓ 23 ♠ (1958)

1703 Rogers Everett W ✓ 37 ♠ (1974) .....772-595-0375

Rogers Wayne W .....772-595-0375

1819 MAS TEC utilities- underground ✓ .....772-466-242(

2005 Stansbury Richard D & Deborah R @ 17 ♠ (1962)

2006 Torres Leonel & Blanca A ✓ 20 ♠ (1952)

2007 Adkins Danny E II & Victoria H ✓ 26 ♠ (1971)

2008 Baez Agustin R Jr & Barbara H ✓@ 26 ♠ (1940)

**BUSINESSES 1 HOUSEHOLDS 8**

## SE TOWER DR (STUART)

**• ZIP CODE 34997 CAR-RT R011**

5000 Remelius Roger R ✓ 37 ♠ (1980) .....772-287-7857

Remelius Joseph F Sr .....772-287-7857

***+ SE SALERNO RD CONTINUES***

6001 MARTIN HEALTH REHAB CTR phys therapists ✓ .....772-223-5736

MARTIN MEMORIAL HEALTH CTR phys therapists ✓@ .....772-223-5736

Zaph Aaron ✓ 2 ♠ (1979)

6011 Knopf Beverly ✓ 3 ♠ (1979)

Lipsett Ann S ✓ 2 ♠ (1979)

MARTIN NURSING & CARE CTR nurses & nurses' registries ✓@ ..772-223-1991

Ⓝ McDonald Dorothy J ✓ ♠ (1979)

Oakland Gertrude P ✓@ 23 ♠ (1979) .....772-220-1510

Poole Ruth L ✓ 10 ♠ (1979)

Ⓝ Weaver Flora M ♠ (1979)

**BUSINESSES 3 HOUSEHOLDS 8**

## SW TOWERING PINES CIR (STUART)-FROM

***NE TOWN TER Cont'd***

410 Cormier Wallace J & Judith S ✓ 31 ♠ (1981) .....772-334-1165

411 - 420 No Current Listing (2 Hses)

440 Lane Douglas W ✓@ 21 ♠ (1983)

441 Richardson Judith C ✓@ 21 ♠ (1984) .....772-232-0407

RICK SISTER CO needlework/needlework mtrls ✓ .....772-232-0407

460 No Current Listing

470 Lippincott Kristina A & Brian P 15 ♠ (1984)

471 Bowdish James L & Jenny C ✓ 43 ♠ (1986) .....772-334-1208

***+ NE BAYBERRY LN CONTINUES***

501 McAfee Christopher B & Christina S ✓@ 2 ♠ (1986)

***+ NE BAYBERRY LN BEGINS***

541 No Current Listing

550 Wilson Joshua J & Jennifer [illegible] 14 ♠ (1986)

551 Wh[illegible] 86)

560 [illegible] 772-934-6053

[illegible] 772-934-6053

[illegible] 983)

2017

[illegible] (1982)

[illegible] .....772-334-9403

590 McCabe Sharon H ✓ 35 ♠ (1981)

McCabe Gregory B

591 Ⓝ Scheelk Rebecca L ✓@ ♠ (1986)

Scheelk Benjamin P

610 Rosiek Randall J & Pamela J ✓@ 22 ♠ (1986) .....772-334-8114

620 Ⓝ Ryan Andrew ✓ ♠ (1986)

Ryan Natalie

621 Ⓝ Taylor Dick ✓ ♠ (1986)

Van Cardo Michael C & Teresa L ✓ 15 ♠ (1982) .....772-229-9967

630 Gross George P & Luisa P ✓ 37 ♠ (1981)

650 Ellison Steven C Jr ✓ 7 ♠ (1986)

Ⓝ Flanagan Aileen M ✓ ♠ (1986) .....772-334-7839

Flanagan Jane A .....772-334-7839

651 Foltz Charles W & Esther M ✓@ 29 ♠ (1980) .....772-334-6163

670 Warren John D & Linda S ✓@ 32 ♠ (1979) .....772-334-8091

671 Kiefer Michael B & Lynn M ✓@ 7 ♠ (1978)

681 Arena Melissa H & Patrick J ✓ 24 ♠ (1979)

Harkin Melissa J ✓ 3 ♠ (1986)

690 Bohan Aimee E ✓@ 18 ♠ (1979) .....772-334-7663

Bohan Grace .....772-334-7663

701 Cochenour Mark L & Katherine R ✓ 21 ♠ (1986)

Davenport Ashley E ✓ 8 ♠ (1986)

Elliser Shirley [illegible]

***NE TOWN T***

1021 Haugk

1050 Carroll

1080 Carsw (198

1110 Procto (198

1111 Sills N (197

1140 Ⓝ Ca Callov

1170 Enriq Enriq Schm (19

***+ NE SAV***

**BUSINESS**

**SW TOWN FROM 279**

**• ZIP COD**

2846 SUN

2858 DUN

2864 AIR

2870 350

2894 PAN

***+ SW CA***

***+ SW HI***

**BUSINE**

**SW TOW**

**• ZIP CO**

11270 T

**BUSINE**

**SE TOW LUCIE)**

**• ZIP C**

998 EN

RIC

**BUSINI**

**TOZOU**

**• ZIP C**

5035 D

5041 M

ation centers ✓ ....772-468-6516
CT INTERSECTS
DR INTERSECTS
CT INTERSECTS
34950 CAR-RT C004
a Arlee M & Luis A 14 ♠ (1947)
rent Listing
F INTERSECTS
UNT BEVERAGE A & M
enience stores ✓ ....772-489-7766
leha P @ 20 ♠ (1956)
AVE INTERSECTS
Shirley ✓ 4 .....772-801-5169
NK banks ✓ .....772-466-2066
MULTI SVC tax return preparation/
✓ .....772-465-9088
ED HEART CLINIC physicians &
ons ✓ .....772-465-8433
Erhan 2 ♠ (1979)
BEAR CORNER gift shops ✓@
.....772-464-8435
AL EXPRESS money transfer serv
.....772-466-2421
n Kenneth A 20 ♠ (1979)
K'S RENTAL & SALES INC
actors- equip/supl-renting ✓@
.....772-461-2905
SON DRUGS pharmacies ✓
.....772-468-5953
A AZUL MEXICAN RESTAURANT
urants ✓@ .....772-468-2938
SPIRE LLC cellular telephones-
/supl ✓ .....772-252-4081
V AVE ENDS
V AVE INTERSECTS
AVE ENDS
nez Cindy ✓ 9
E EDUCATION & BUSINESS CTR
ols with special academic ✓
.....772-242-1581
arter Sherryann ✓@
HE SHOE MAN LLC shoes-retail ✓
.....
HE S
&
F
2017
-464-8585
LITY INSURANCE & FINANCIAL
ance ✓ .....772-466-7045
X DOLLAR EXPRESS money
fer serv ✓ .....772-429-0108
Y MOTORS auto dlrs-used cars ✓
.....772-448-8405
AN AUTOMOTIVE auto rpr & serv
.....772-461-1144
V AVE INTERSECTS
T INTERSECTS
T CONTINUES
34947 CAR-RT C008
Hani & Rawan @ 16 ♠ (1958)
AL CLINIC OF FORT PIERCE
rinarians ✓ .....772-464-8038
om Brenna R 2
/AY restaurants ✓ ..772-461-4248
N STAR convenience stores ✓
.....772-461-4248
KITCHEN restaurants ✓

+ S 34TH ST INTERSECTS
+ S 34TH ST CONTINUES
3407 Keller Susan J ✓ 25 ♠ (1950)
.....772-460-0333
Keller Soo J .....772-460-0333
+ S 35TH ST INTERSECTS
3500 N Jones Merica ✓@
JONES OLD SCHOOL BBQ schools ✓
.....772-242-8331
3501 MAC'S AUTOMOTIVE & TRANS CTR
auto parts & supl- retail-new @
.....772-465-7624
3502 Clark Dennis M ✓ 22 ♠ (1958)
3503 BOOMERANG CONSIGNMENT
consignment shops ✓ ....772-242-1419
N Brown Andrew M Sr ✓
KEEP IT SIMPLE PC nonclassified
establishments ✓ .....772-519-4321
U-HAUL NEIGHBORHOOD DEALER
truck renting & lease ✓ ..772-460-1854
3508 CHURCH-PURGE & PRAISE TEMPLE
churches ✓ .....772-448-8227
3512 INGRAM LAW SVC attorneys ✓
.....772-242-1842
LAURA POLANCO RETAIL
miscellaneous retail stores ✓
.....772-882-1798
MIRROR FINISH DETAILER auto detail &
clean-up serv ✓ .....772-448-8006
1 ELITE AUTO SALES OF ST LUCIE
auto dlrs-used cars ✓ ....772-933-9302
3 COAST SECURITY AGENCY security
guard & patrol serv ✓@ ..772-461-7273
6 JANES GREGORY tax return
preparation/filing .....772-466-3364
3514 CELLULAR ZONE cellular telephones-
equip/supl ✓ .....772-460-0414
3530 ABUNDANT LIFE FAMILY WORSHIP
churches ✓ .....772-882-4010
3550 JREAMVISIONS TV tax return
preparation/filing ✓ .....772-242-1991
3600 PRESUTTI'S ITALIAN SUBS restaurants
✓ .....772-465-7767
3701 CASH OR CREDIT CARS INC auto dlrs-
used cars ✓ .....772-489-8092
3720 END TIME PROPHETIC DELIVERANCE
churches ✓ .....772-489-4046
+ TOTTEN RD INTERSECTS
+ TOTTEN RD INTERSECTS
+ S 39TH ST INTERSECTS
3900 MOONSWINERS BAR-B-Q restaurants ✓
.....772-464-6766
3901 ANASTASIA'S ATTIC thrift shops ✓
.....772-467-1444
+ S 39TH ST INTERSECTS
+ S 40TH ST BEGINS
+ S 40TH ST BEGINS
4008 Bilodeau Christine E 15 ♠ (1958)
4009 HARBOR COMMUNITY BANK banks ✓
.....772-489-3113
+ HARTMAN RD INTERSECTS
4100 CHRIST FAMILY CHURCH churches ✓
.....772-466-2000
PEDIATRIC ALTERNATIVE TREATMT
nonclassified establishments ✓
.....305-242-8122
5 PATCHES INC medical & surgical serv
org ✓@ .....772-462-6601
4101 BEVERAGE STATION INC serv stations-
gasoline & oil ✓ .....772-468-3050
H C R residential care homes ✓
.....772-466-7009

GUIDE

TOSCANE TRL Cont'd
Stamm Henry N & Aura M ✓ 19 ♠ (2002)
.....772-340-0765
Hassman Armand N & Lucille S ✓w 20 ♠
(2002) .....772-344-8727
ang William A & Diane K ✓ 17 ♠ (2002)
alvani Maryjane E ✓ 18 ♠ (2002)
wem Thomas M & Elizabeth A ✓ 18 ♠
(2002)
yracuse James & Dolores ✓ 20 ♠ (2001)
.....772-878-2971
mes Barbara J 6 ♠ (2002)
o Current Listing
cchi Charles A Sr ✓ [illegible] (2003)
er Sanford & [illegible]
2029
itman
one Timo[illegible]
.....772-873-8923
guay Herve E & Seranne H ✓ 15 ♠
2003)
giato Frances B ✓ 18 ♠ (2002)
.....772-873-0909
ring John H & Martha M ✓ 17 ♠ (2003)
.....772-871-1167
jella Lynne ✓ 5 ♠ (2002)
ro Lucas Jr & Marjorie M ✓@ 4 ♠
001)
andberg Rosalie ✓ ♠ (2002)
Louise ✓ 8 ♠ (2002) ..772-807-1027
nstein Bernard ✓@ 19 ♠ (2001)
nstein Ronald
Walter H & Karen D ✓@w 17 ♠
001) .....772-878-1555
er Boleslaw & Judie F ✓ 18 ♠ (2000)
.....772-446-7836
ano Benjamin A & Barbara A ✓ 19 ♠
03) .....772-878-8712
ndrow Vladimir V Sr & Barbara L ✓@
♠ (2000) .....772-237-4541
i Mario P ✓@ 9 ♠ (2003)
.....772-807-1506
son Jeffrey F & Nancy L @w 27 ♠
01)
Patricia A & Leon F ✓@ 2 ♠
02)
erg Richard S & Sally T ✓@w 37 ♠
10) .....772-621-4172
James E 2 ♠ (2002)
Chizue
chard R & Virginia R ✓@ 15 ♠
2) .....772-343-1986
t Ginny ✓ ♠ (2002)
Lawrence J & Madeleine M ✓@w

NW TOSCANE TRL Cont'd
+ NW LAWTON RD INTERSECTS
BUSINESSES 2 HOUSEHOLDS 121

SW TOT CT (PORT SAINT LUCIE)-FROM 187 SW NORTH WAKEFIELD CIR SOUTHEAST
• ZIP CODE 34953 CAR-RT C033
215 Pazos Richard L ✓@ 27 ♠ (1999)
217 Trosca Stephen J & Robin L 25 ♠ (1997)
HOUSEHOLDS 2

TOTTEN RD (FORT PIERCE)
• ZIP CODE 34947 CAR-RT C008
1700 No Current Listing
1702 Jensen Richard S & Dolores R ✓@ 34 ♠
(1957) .....772-461-5732
Reynolds Dolores K ✓ 26 ♠ (1958)
1703 Rogers Everett W ✓w 40 ♠ (1974)
.....772-595-0375
Rogers Wayne W .....772-595-0375
1819 MASTEC CG utilities- underground ✓@
.....772-466-2426
2005 Stansbury Richard D & Deborah R ✓w
20 ♠ (1962)
2006 Torres Alfonso & Liduvina ✓ 23 ♠ (1952)
2007 Adkins Danny E II ✓ 29 ♠ (1971)
Ⓝ Creel Dea ✓
2008 Baez Agustin R Jr & Barbara H ✓w 29 ♠
(1940)
BUSINESSES 1 HOUSEHOLDS 9

SE TOWER DR (STUART)
• ZIP CODE 34997 CAR-RT R011
5000 Remelius Roger R ✓ 40 ♠ (1980)
.....772-287-7857
Remelius Joseph F .....772-287-7857
+ SE SALERNO RD CONTINUES
6000 MARTIN COUNTY FLORIDA fire
departments .....772-288-5710
6001 Ⓝ Buendel Bill ✓
MARTIN HEALTH & FITNESS CTR
health clubs studios/gymnasium ✓
.....772-223-5776
6011 Ⓝ Marks Mary ✓
Ⓝ Raulston Patsy I ✓
BUSINESSES 2 HOUSEHOLDS 4

SW TOWERING PINES CIR (STUART)-FROM 1566 SW KANNER HWY
+ SW KANNER HWY CONTINUES
• ZIP CODE 34997 CAR-RT R020
1505 - 1515 No Current Listing (3 Hses)
1520 Ⓝ Sanchez Villagran Eric
1525 - 1535 No Current Listing (3 Hses)
1540 Lopez Mauela ✓@ 12 ♠ (1999)
1545 - 1550 No Current Listing (2 Hses)
1555 Garcia Ester Z ✓w 13 ♠ (1999)
1560 Ludlow John R Jr 16 ♠ (1999)
1565 - 1580 No Current Listing (4 Hses)
1585 Velasquez Veronica 21 ♠ (1999)

NE TOWN TER Cont'd
551 Wheeler Gregory L & Kimberly A ✓ 24
(1986)
560 Ross Jason J ✓@ 18 ♠ (1982)
Ross Jennifer R
570 Barham Charles R III ✓ 20 ♠ (1983)
571 Ahlers Carl A & Kathleen P ✓ 33 ♠ (19
580 No Current Listing
590 McCabe Sharon H ✓ 38 ♠ (1981)
McCabe Gregory B
591 Scheelk Benjamin P ✓ 5 ♠ (1988)
Scheelk Rebecca L w
610 Rosiek Randall J & Pamela J ✓@ 25
(1986) .....772-3
620 Ⓝ Beckett Matthew J ✓ ♠ (1988)
Ⓝ Dion-Beckett Melissa R ✓ ♠ (198
621 Van Cardo Teresa L ✓@ 18 ♠ (1982
.....772-2
Van Cardo Cory .....772-2
630 Gross George P & Luisa P ✓@ 40 ♠
(1981) .....772-
650 Ellison Patricia ✓ 10 ♠ (1988)
Ellison Steven C Jr
Flanagan Aileen M ✓ 4 ♠ (1988)
.....772
Flanagan Jane A .....772
651 Foltz Charles W & Esther M ✓w 32
(1980) .....772
Marra Susan M ✓ 2 ♠ (1988)
670 Warren John D & Linda S ✓@w 3
(1979)
671 Kiefer Michael B & Lynn M ✓@ 1
(1978)
681 Fernando Tammy ✓ 2 ♠ (1988)
690 Bohan Aimee E ✓@w 21 ♠ (1979
.....77
Bohan Grace E .....77
701 Cochenour Mark L ✓@ 24 ♠ (19
Cochenour Katherine R
Davenport Ashley E ✓@ 11 ♠ (1
Elliser Shirley ✓@ 8 ♠ (1988)
710 Stratman Diane A ✓@w 6 ♠ (19
Stratman Richard A
721 Pittman Valerie J ✓ 39 ♠ (1988)
730 Devivo Gaetano J ✓ 31 ♠ (1989
.....
741 Woodruff Judith E 3 ♠ (1988)
Woodruff Lisa
760 Doege Randal S & Melinda S
(1978) .....
761 Kazmier Timothy D & Bonnie A
(1979)
780 Miller Ashley T 6 ♠ (1988)
781 Currie James C & Jane P ✓w
.....
790 Conrad James A & Elsie L ✓
(1978) .....
801 Rance Lynn 2 ♠ (1978)
810 Pierce Robert J & Dianne M

grounds maintenance
U-HAUL NEIGHBORHOOD DEALER truck renting & lease ✓ ..772-460-1854
3504 TIKAL GROCERY STORE grocers-retail ✓ .....772-242-8940
3512 INGRAM LAW SVC attorneys .....772-242-1842
MIRROR FINISH DETAILER auto detail & clean-up serv ✓ .....772-448-8006
1 ELITE AUTO SALES OF ST LUCIE auto dlrs-used cars ✓ ....772-933-9302
2 LATIN AMERICAN COALITION coalitions ✓
3514 CELLULAR ZONE business mgmt consultants ✓ .....772-460-0414
3528 GREENLIGHT MOTORS & SALES genl merchandise- retail
3530 ABUNDANT LIFE FAMILY WORSHIP churches ✓ .....772-882-4010
3550 DIGITAL L E D SIGNS USA INC signs
JREAMVISIONS TV tax return preparation/filing ✓ .....772-242-1991
KOFUSIONS LLC nonclassified establishments
3552 TRADELANDS business mgmt consultants ✓ .....772-577-5759
3600 PRESUTTI'S ITALIAN SUBS restaurants ✓ .....772-465-7767
3701 Guidebeck Judy ✓ [9]
3720 END TIME PROPHETIC DELIVERANCE churches ✓ .....772-489-4046
***+ TOTTEN RD INTERSECTS***
***+ TOTTEN RD INTERSECTS***
***+ S 39TH ST INTERSECTS***
3900 Adkins Victoria H ✓ [14]
MOONSWINERS BAR-B-Q restaurants ✓ .....772-464-6766
***+ S 39TH ST INTERSECTS***
***+ S 40TH ST BEGINS***
***+ S 40TH ST BEGINS***
4008 DOLLAR TREE variety stores ✓@ .....772-409-2923
***+ HARTMAN RD INTERSECTS***
4100 PEDIATRIC ALTERNATIVE TREATMT nonclassified establishments
5 PATCHES INC medical & surgical serv org ✓ .....772-462-6601
4101 BEVERAGE STATION INC serv stations-gasoline & oil ✓ .....772-468-3050
P K 2 QUICK MART convenience stores
4106 MAGAZINE PROMOTIONS LLC promotions & fund raising
4132 Badillo William O Jr & Mary S [15] ♠ (1984)
ST LUCIE COUNTY SUPERVISOR government offices-county ✓@ .....772-462-1500
VOTER REGISTRATION government

McCrary Venecia R ✓ [5] .....772-429-0218 5872
Mergupis Robert C & Marie B @ [17] ♠ (1984) 5880
PENSKE TRUCK RENTAL truck renting & lease ✓ .....772-468-7707
PINEAPPLE MINI STORAGE storage-household & commercial ✓@ .....772-468-7707 6900
STORAGE KING USA storage- household & commercial ✓ .....772-468-7707
A PORT ST LUCIE MOVING & STORAGE movers .....772-461-6683 693
4898 Ⓝ Dean Terrence ✓
Ⓝ Tyller Freddi ✓ 694
5000 FORT PIERCE'S OWN COWBOYS BBQ restaurants ✓ .....772-595-5118 700
5001 CENTER STATE BANK banks ✓ .....772-460-2242 70
5091 GOLDEN CORRAL BUFFET & GRILL restaurants ✓ .....772-489-8004
5100 Ⓝ Deay Rose Clarens ✓

2020

UBWAY restaurants ✓ ... 489-4446
WALMART AUTO CARE CENTERS auto rpr & serv ✓ .....772-465-2074
WALMART BAKERY bakers-retail ✓
WALMART GROCERY PICKUP grocery pickup- curbside ✓ .....772-404-1453
WALMART PHARMACY pharmacies ✓ .....772-465-6601
WALMART SUPERCENTER department stores ✓@
WALMART VISION & GLASSES optical goods- retail ✓ .....772-465-2547
5101 KURUMADA STEVEN PA physicians assistants ✓ .....949-648-6596
MONTIE WAYNE MD physicians & surgeons .....772-801-0079
101 Dermatlogy Wateredge [6]
101 STONE SHANNA L APN nurses-practitioners ✓
102 WATER'S EDGE DERMATOLOGY dermatologists ✓ .....772-217-611
103 MATTRESS1 ONE mattresses ✓ .....772-242-161
5110 MURPHY USA convenience stores ✓@ .....772-468-374
5151 BIRIYANY INC nonclassified establishments
ROYAL FORT INC nonclassified

3 ♠ (1983)

PAINTING painters ✓
.....772-266-0889
1 @ 3
✓ 24 ♠ (1974)
ond A ✓
Kim K ✓@w 4 ♠

2
♠ (1980)
.....772-288-4432
2
✓ 23 ♠ (1974)
.....772-419-5191
.....772-419-5191
k Patricia A ✓@w 35

(1966)
.....772-288-0568

✓@ 11 ♠ (1963)
onald E 39 ♠ (1973)

@w 3 ♠ (1973)
ner A ✓w 5 ♠ (1965)
✓ 5
w 9
v 6 ♠ (1958)
.....772-221-9337
Toni R ✓ 4 ♠ (1987)
RSECTS
**HOUSEHOLDS 40**

E)
T C021
tha H ✓w 24 ♠
.....772-465-7026
2 ♠ (1962)
.....772-464-1124
.....772-464-1124
v 10 ♠ (1964)
964)

TATION SVC
.....772-210-1063

iette N @w 21 ♠

.....772-468-7696
♠ (1962)
.....772-882-4155
.....772-882-4155
w 8
rie B ✓ 37 ♠

N ✓ 6 ♠ (1964)

(2 Hses)
♠ (1963)
.....772-429-0891

(1989) .....772-466-3093
1707 Noble Donald w 8 ♠ (2014)
1740 Ⓝ Davis Shannon M ✓@ ♠ (1965)
1765 Bowman Carrie B ✓@w 25 ♠ (1993)
.....772-465-0449
Bowman Cornelius L .....772-465-0449
1790 Jefferson Cleaster & Joyce R ✓ 31 ♠ (1989) .....772-464-3576
1800 Ingram Jennifer 6 ♠ (2016)
1850 Sirmons Jonas W ✓@w 34 ♠ (1993)
Sirmons Jonathan
1901 No Current Listing
1902 Robinson Al & Kimberly L @ 7 ♠ (1965)
2006 Thomas Jeff L & Eliza A ✓@w 54 ♠ (1957)
2010 Williams Eugene A & Patricia G ✓ 51 ♠ (1961) .....772-461-2824
**BUSINESSES 1 HOUSEHOLDS 65**

## S 37TH ST (FORT PIERCE)
**• ZIP CODE 34947 CAR-RT C025**
904 Dunn Christina L 21 ♠ (1958)
1047 Rawlings Melissa L ✓ 4
Rawlings Bryan
1049 Perry Paul W Jr ✓ 17 ♠ (1958)
1051 Morello Lawrence J ✓ 11 ♠ (1974)
1053 ASCENSION CONSTRUCTION LLC
construction companies
Gonzalez Ascension Jr ✓@w 18 ♠ (1974)
Ponce Luisa ✓ 18 ♠ (1958)
.....772-466-1154
1458 Ⓝ Serkin Dyan
1460 Ⓝ Pilcz Nancy A ✓@
1480 No Current Listing
***+ WHITEWAY DAIRY RD INTERSECTS***
1701 Ⓝ Oquendo Maria ✓
1809 No Current Listing
**• ZIP CODE 34947 CAR-RT C008**
2103 Ⓝ Blaisdell Tracy @
2105 No Current Listing
***+ ARNOLD RD CONTINUES***
**• ZIP CODE 34981 CAR-RT C036**
2404 Davis Hannah J ✓w 26 ♠ (1940)
2406 Ray Dallas C & Jessica L ✓@w 11 ♠ (1984)
2408 Davis William T 29 ♠ (1925)
Davis Taccara
2409 McDevitt Maureen M ✓ 24 ♠ (1984)
.....772-465-3073
2410 Dindyal Marlene 5 ♠ (1955)
Jones Brittany M ✓w 21 ♠ (1984)
2411 Corbett Brett ✓ 8
Corbett Casey
**BUSINESSES 1 HOUSEHOLDS 20**

## SW 37TH ST (PALM CITY)-FROM 3699 SW CORNELL AVE WEST
***+ SW GARDENS BLVD CONTINUES***
**• ZIP CODE 34990 CAR-RT R014**
825 E No Current Listing
F Pitts William T Sr @ 18
F Pitts William T Jr
G Crowe Vincent A Jr & Allison L @w 6
H Kelly June ✓ 7


931 Flierl Darcy ✓ 16 ♠ (1982)
Flierl Herman C Jr
951 Osterberg Michael E & Susan W ✓@ 37 ♠ (1972) .....772-283-6037
952 Brock Lee P Jr & Anita J ✓@w 35 ♠ (1973)
981 Anderson Clyde M & Catherine E ✓w 19 ♠ (1984)
982 Kidd Emory & Renee ✓ 23 ♠ (1971)
1011 Ⓝ Yager Birdie N
1012 Rough John E Jr & Margaret M ✓@w 22 ♠ (1958) .....772-287-5079
1021 Bradshaw Jessica P ✓ 27 ♠ (1971)
1022 Magee Steven M ✓ 28 ♠ (1977)
1032 Abdo Charles J ✓w 10 ♠ (1980)
.....772-678-6654
1051 Marques Andres J & Eleanor A 18 ♠ (1957)
w
***+ SW FEROE AVE INTERSECTS***
***+ SW MAPP RD INTERSECTS***
**HOUSEHOLDS 17**

## N 38TH ST (FORT PIERCE)
**• ZIP CODE 34947 CAR-RT C021**
102 Ⓝ Duroseau Frenel ✓ ♠ (1962)
103 Ennix Patricia ✓ 9
Gabriel Joseph 10 ♠ (1962)
104 Tanner Thomas C & Elaine W @w 45 ♠ (1962)
105 Charlot Yanick R @ 5
106 December Josephat ✓ 16 ♠ (1962)
December Marie Y w
Ⓝ Yolande December ✓
107 Casciano Francis 14 ♠ (1964)
108 Osbourn (1964)
E ✓@w
32 ♠
672-4204
2020
King
King Keionna w
403 Robinson Rodney J & Paulette ✓@ 29 ♠ (1964)
404 Bucci Linda A ✓ 16 ♠ (1970)
Lafeir Kimberly 8
406 Castillo Agustina ✓ 3 .....772-801-5830
407 Hall Christopher L Sr & Mae F ✓ 5 ♠ (1964)
Moore Charlie Jr & Marie H ✓@ 36 ♠ (1988) .....772-882-9378
Orianville Nooneymaya ✓ 18 ♠ (1964)
Orianville Lackner Jr
Whattley Tierra P ✓ 11 ♠ (1964)
408 No Current Listing
412 Perdue Yvette L ✓@w 7
Ⓝ Young Belinda ✓
414 Haines Joseph A & Audrey G ✓ 25 ♠ (1953)
415 Bergstrom Wayne A 11 ♠ (1952)
416 No Current Listing
418 Hagood Sonya J 27 ♠ (1958)
**HOUSEHOLDS 2**

204 Fuller Fra
(1960)
Howard
STRIKE
@
205 Hagerm
Spells
(196
206 Hill Bo
Perry
(19
207 No Cu
208 Ⓝ St
209 Blasz
Blasz
210 BOM
c
Smi
211 Jac
212 Ⓝ
Dal
213 Gr
214 Ga
215 Sh
S
402 T
405 M
406 C
408
409
410
412
41
5
6




| | | | |
|---|---|---|---|
| **SOLUTECH, INC.**<br>5841 Corporate Way, Suite102<br>West Palm Beach, FL 33407<br>Tel: (561)688-2904 Fax: (561)688-2908 | **Phase I/II Environmental Site Assessment**<br>**Former Church Property**<br>**3720 Okeechobee Road**<br>**Fort Pierce, Florida** | | |
| 1958 Aerial Photograph<br>Scale Unknown | Drawn By:<br>Priya | Date: October 8, 2021<br>File No.: 57201.00 | Figure No.:<br>B-1 |

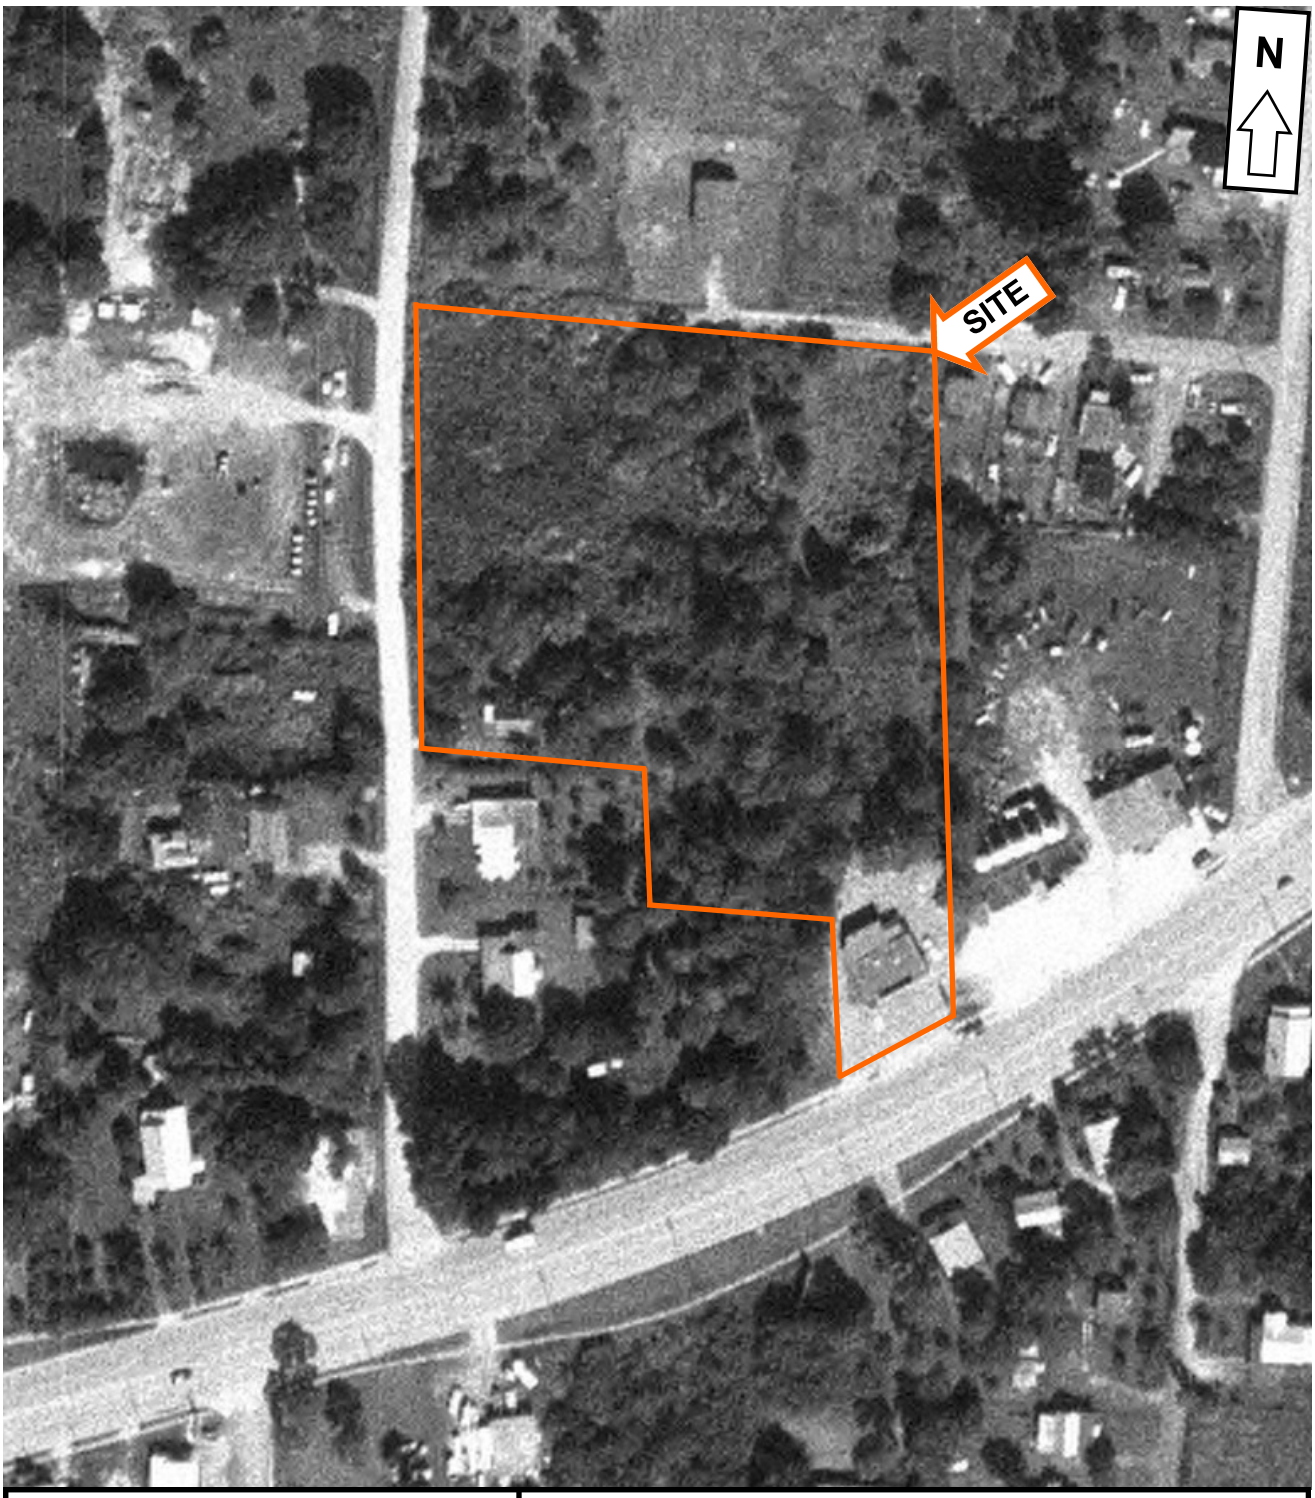


| | | | |
|---|---|---|---|
| **SOLUTECH, INC.**<br>5841 Corporate Way, Suite102<br>West Palm Beach, FL 33407<br>Tel: (561)688-2904 Fax: (561)688-2908 | **Phase I/II Environmental Site Assessment**<br>**Former Church Property**<br>**3720 Okeechobee Road**<br>**Fort Pierce, Florida** | | |
| 1969 Aerial Photograph<br>Scale Unknown | Drawn By:<br>Priya | Date: October 8, 2021<br>File No.: 57201.00 | Figure No.:<br>B-2 |




| | | | |
|---|---|---|---|
| **SOLUTECH, INC.**<br>5841 Corporate Way, Suite102<br>West Palm Beach, FL 33407<br>Tel: (561)688-2904 Fax: (561)688-2908 | **Phase I/II Environmental Site Assessment**<br>**Former Church Property**<br>**3720 Okeechobee Road**<br>**Fort Pierce, Florida** | | |
| 1970 Aerial Photograph<br>Scale Unknown | Drawn By:<br>Priya | Date: October 8, 2021<br>File No.: 57201.00 | Figure No.:<br>B-3 |




SOLUTECH, INC.
5841 Corporate Way, Suite102
West Palm Beach, FL 33407
Tel: (561)688-2904 Fax: (561)688-2908

**Phase I/II Environmental Site Assessment**
**Former Church Property**
**3720 Okeechobee Road**
**Fort Pierce, Florida**

1980 Aerial Photograph
Scale Unknown

| Drawn By: | Date: | October 8, 2021 | Figure No.: |
|---|---|---|---|
| Priya | File No.: | 57201.00 | B-4 |




SOLUTECH, INC.
5841 Corporate Way, Suite102
West Palm Beach, FL 33407
Tel: (561)688-2904 Fax: (561)688-2908

**Phase I/II Environmental Site Assessment**
**Former Church Property**
**3720 Okeechobee Road**
**Fort Pierce, Florida**

1992 Aerial Photograph
Scale Unknown


| Drawn By: | Date: | October 8, 2021 | Figure No.: |
|---|---|---|---|
| Priya | File No.: | 57201.00 | B-5 |





| | | | |
|---|---|---|---|
| **SOLUTECH, INC.**<br>5841 Corporate Way, Suite102<br>West Palm Beach, FL 33407<br>Tel: (561)688-2904 Fax: (561)688-2908 | **Phase I/II Environmental Site Assessment**<br>**Former Church Property**<br>**3720 Okeechobee Road**<br>**Fort Pierce, Florida** | | |
| 1994 Aerial Photograph<br>Scale Unknown | Drawn By:<br>Priya | Date: October 8, 2021<br>File No.: 57201.00 | Figure No.:<br>B-6 |





| | | | |
|---|---|---|---|
| **SOLUTECH, INC.**<br>5841 Corporate Way, Suite102<br>West Palm Beach, FL 33407<br>Tel: (561)688-2904 Fax: (561)688-2908 | **Phase I/II Environmental Site Assessment**<br>**Former Church Property**<br>**3720 Okeechobee Road**<br>**Fort Pierce, Florida** | | |
| 1999 Aerial Photograph<br>Scale Unknown | Drawn By:<br>Priya | Date: October 8, 2021<br>File No.: 57201.00 | Figure No.:<br>B-7 |

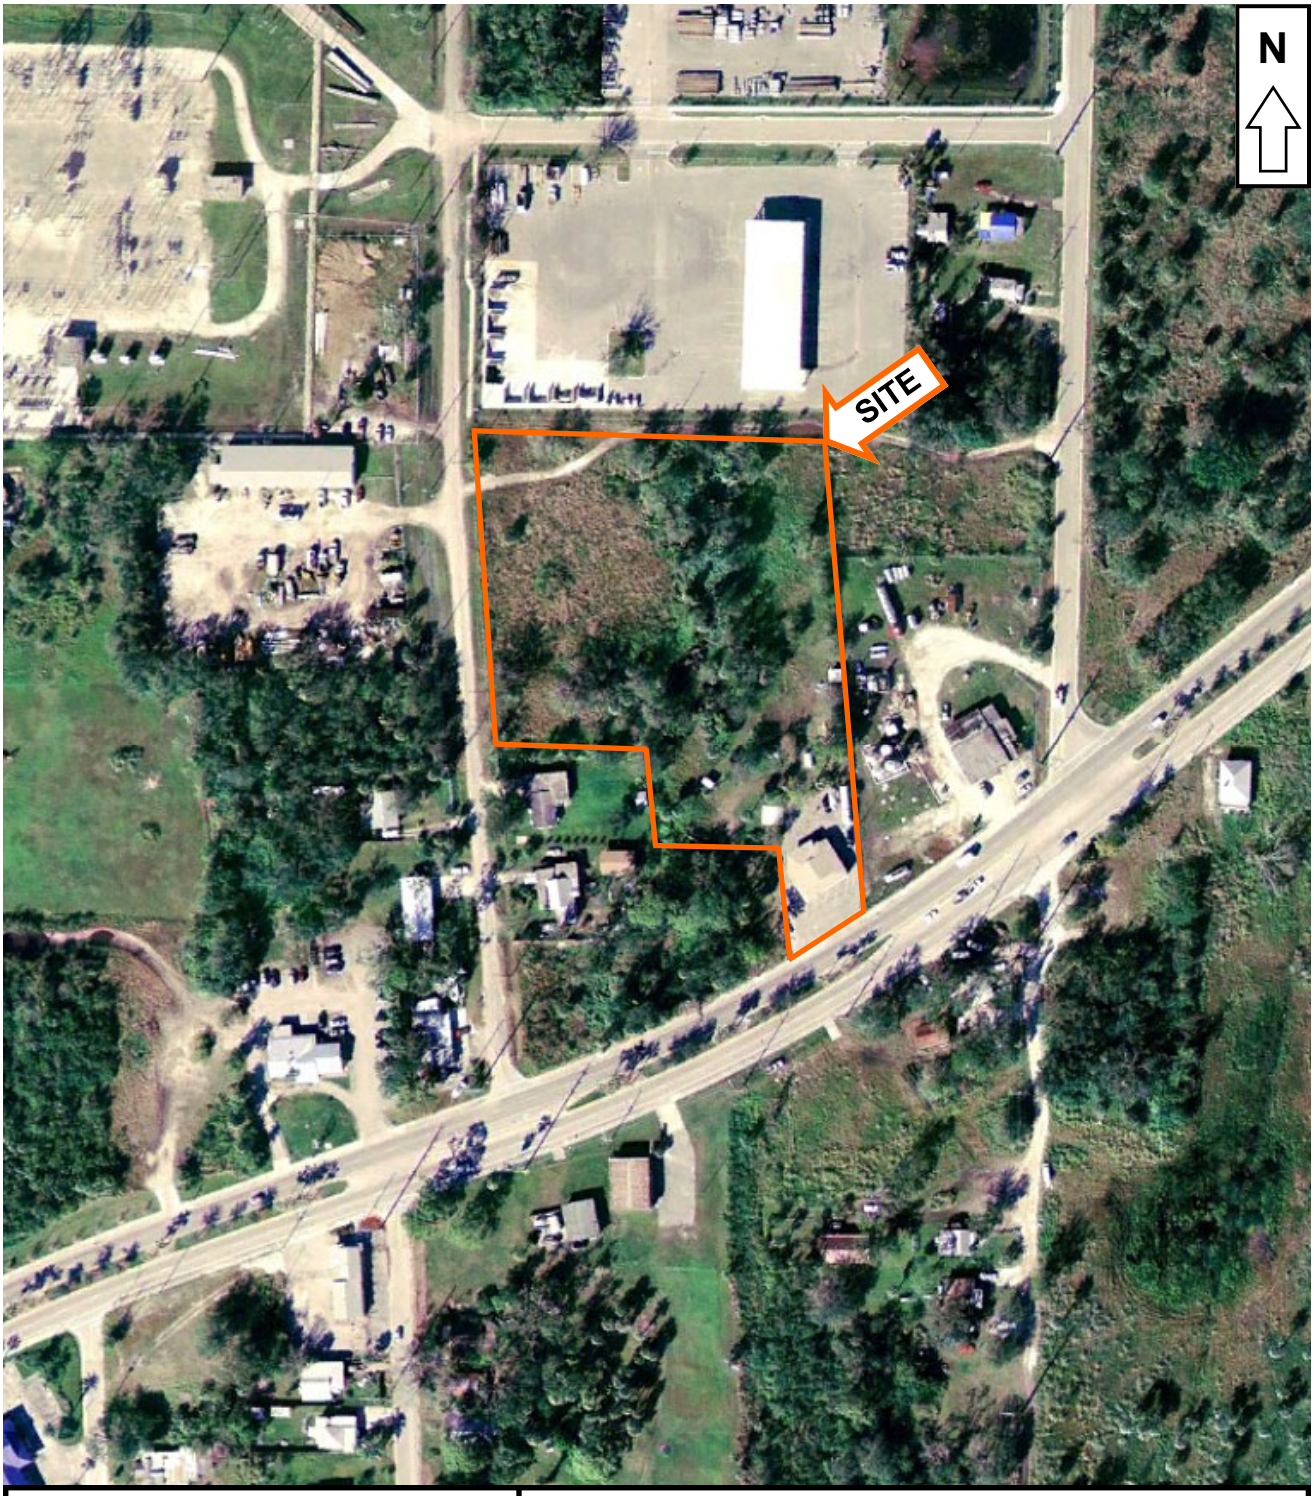


| | | | |
|---|---|---|---|
| **SOLUTECH, INC.**<br>5841 Corporate Way, Suite102<br>West Palm Beach, FL 33407<br>Tel: (561)688-2904 Fax: (561)688-2908 | **Phase I/II Environmental Site Assessment**<br>**Former Church Property**<br>**3720 Okeechobee Road**<br>**Fort Pierce, Florida** | | |
| 2005 Aerial Photograph<br>Scale Unknown | Drawn By:<br>Priya | Date: October 8, 2021<br>File No.: 57201.00 | Figure No.:<br>B-8 |

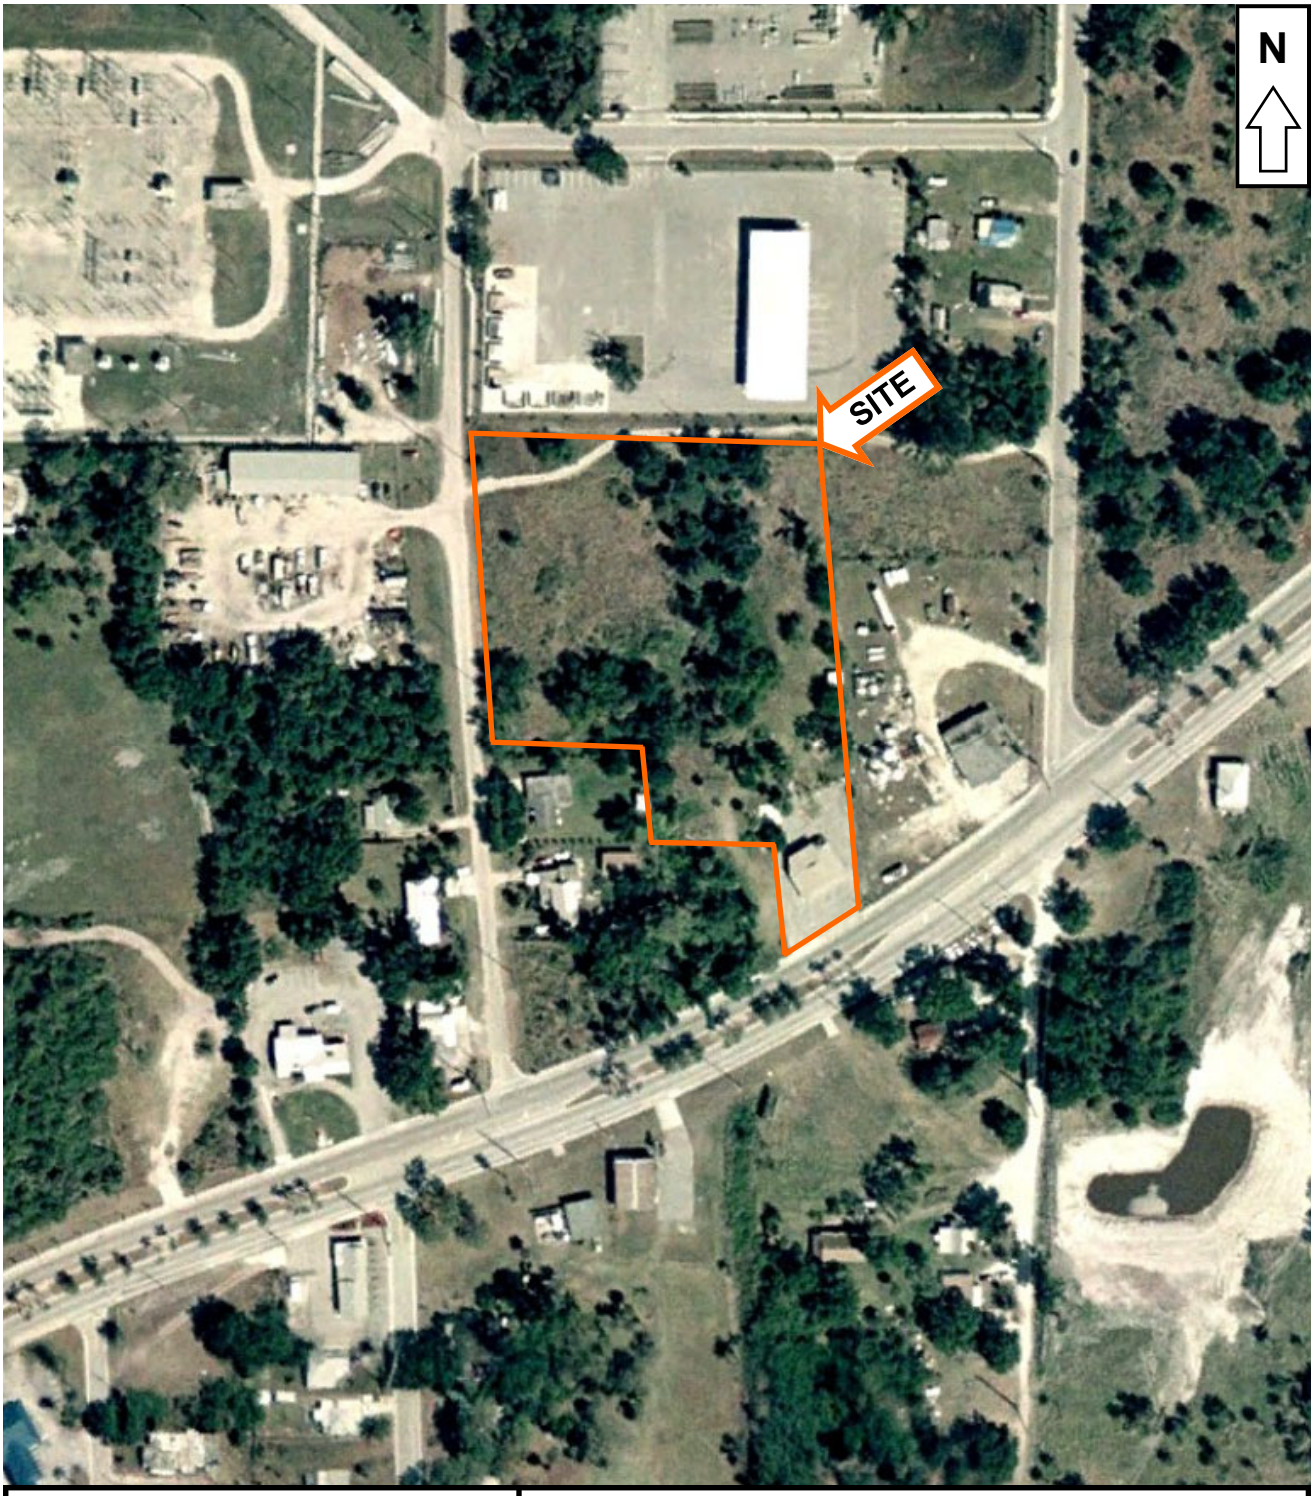


| | | | |
|---|---|---|---|
| **SOLUTECH, INC.**<br>5841 Corporate Way, Suite102<br>West Palm Beach, FL 33407<br>Tel: (561)688-2904 Fax: (561)688-2908 | **Phase I/II Environmental Site Assessment**<br>**Former Church Property**<br>**3720 Okeechobee Road**<br>**Fort Pierce, Florida** | | |
| 2006 Aerial Photograph<br>Scale Unknown | Drawn By:<br>Priya | Date: October 8, 2021<br>File No.: 57201.00 | Figure No.:<br>B-9 |

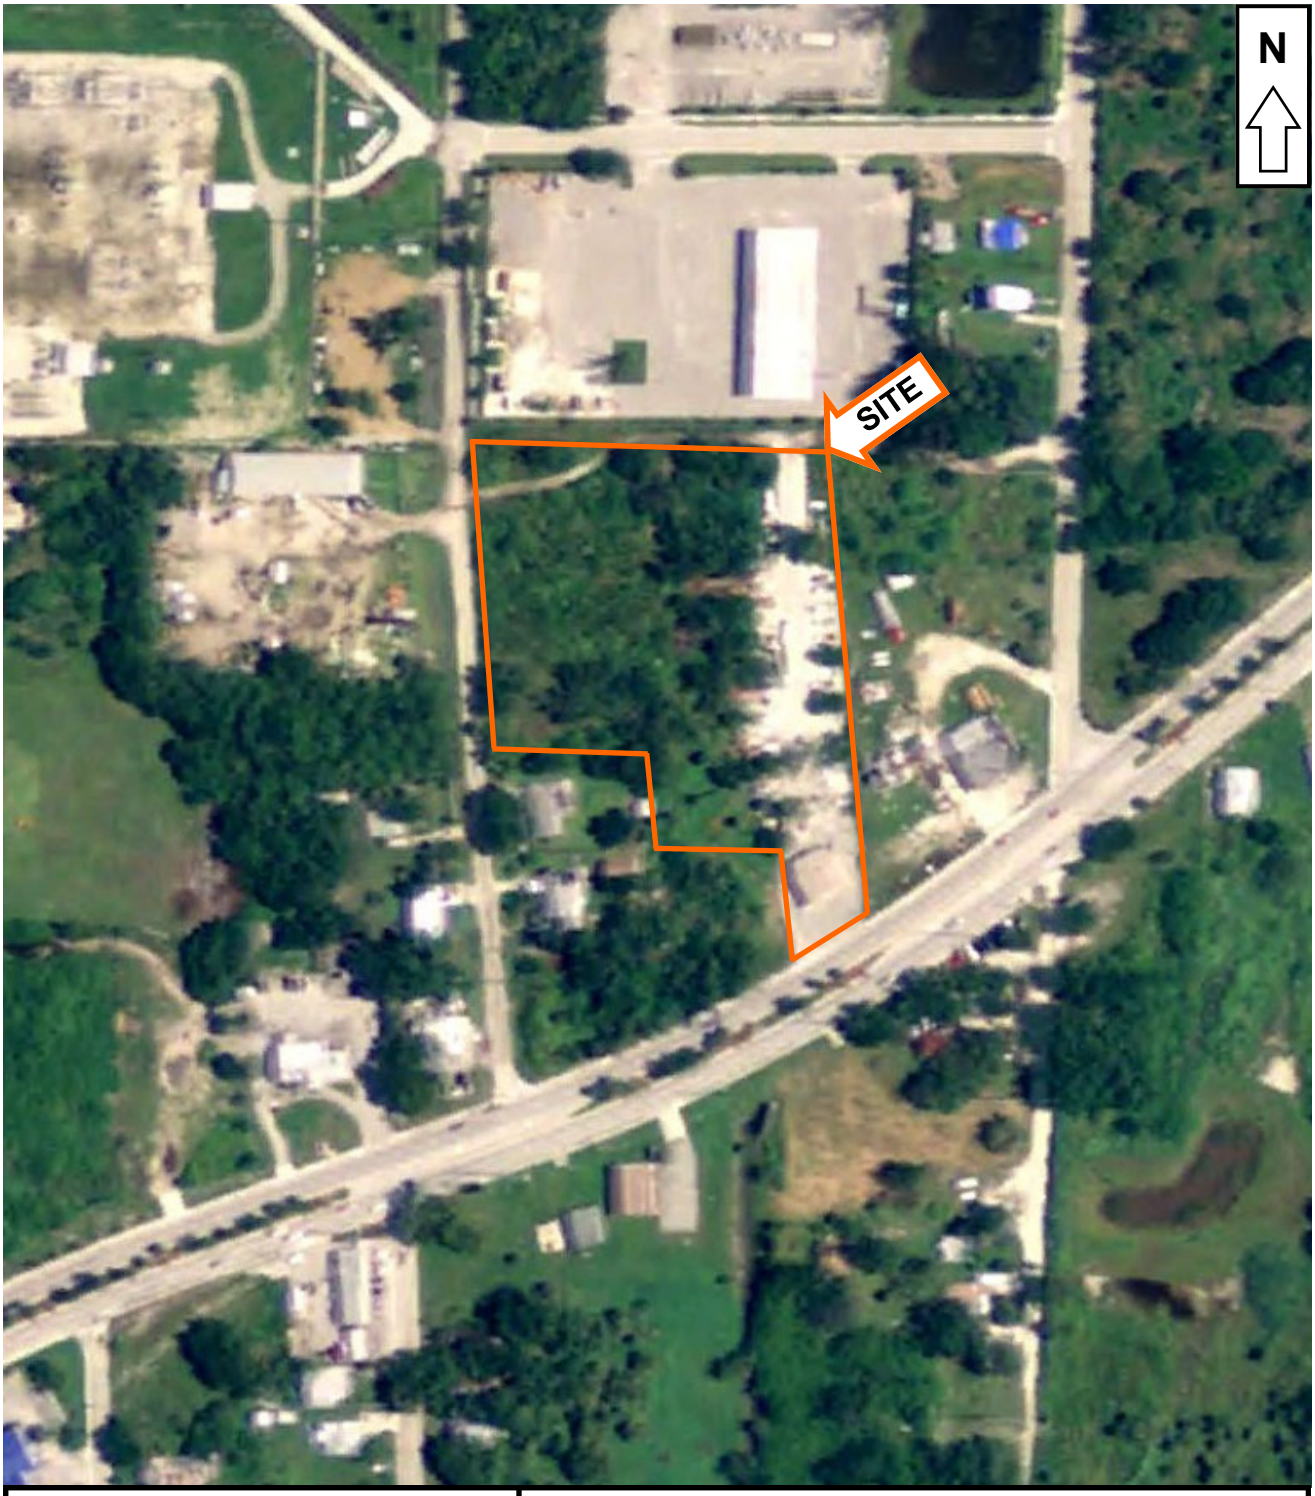



SOLUTECH, INC.
5841 Corporate Way, Suite102
West Palm Beach, FL 33407
Tel: (561)688-2904 Fax: (561)688-2908

**Phase I/II Environmental Site Assessment**
**Former Church Property**
**3720 Okeechobee Road**
**Fort Pierce, Florida**

2007 Aerial Photograph
Scale Unknown

| Drawn By: | Date: | October 8, 2021 | Figure No.: |
|---|---|---|---|
| Priya | File No.: | 57201.00 | B-10 |

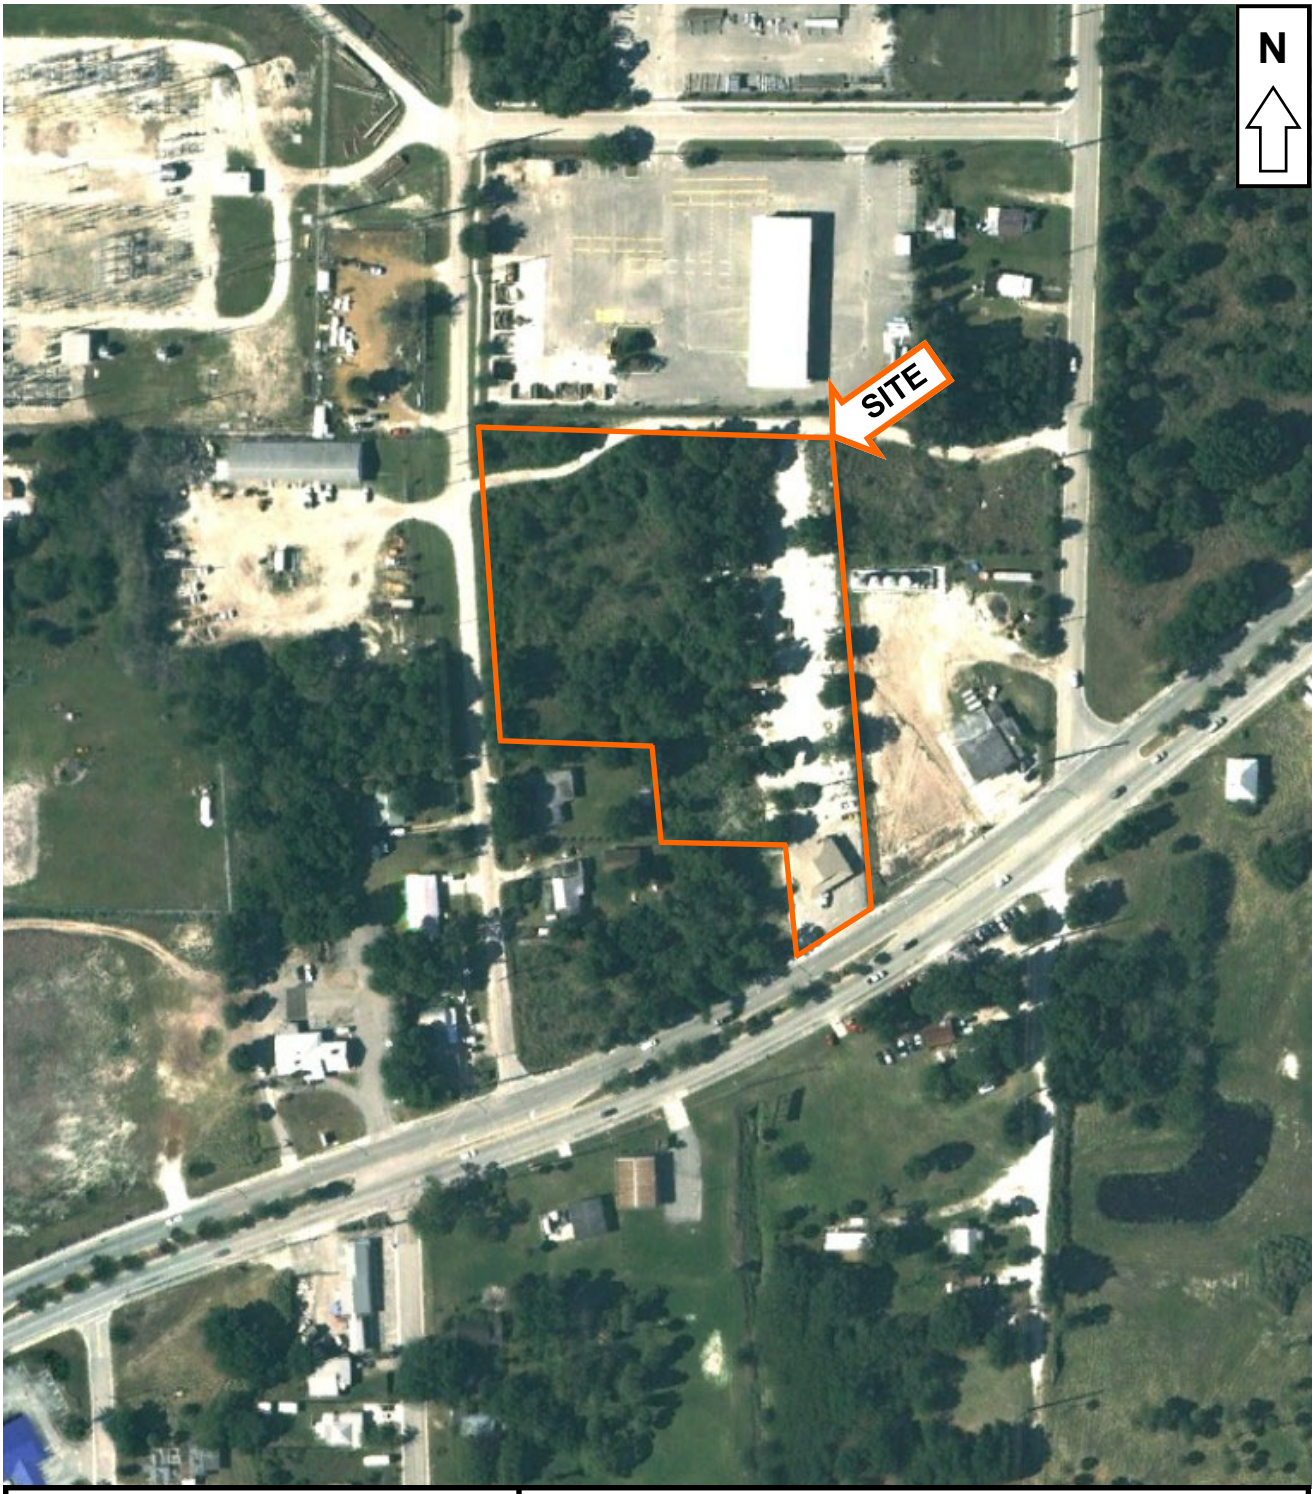



SOLUTECH, INC.
5841 Corporate Way, Suite102
West Palm Beach, FL 33407
Tel: (561)688-2904 Fax: (561)688-2908

**Phase I/II Environmental Site Assessment**
**Former Church Property**
**3720 Okeechobee Road**
**Fort Pierce, Florida**

2009 Aerial Photograph
Scale Unknown

| Drawn By: | Date: | October 8, 2021 | Figure No.: |
|---|---|---|---|
| Priya | File No.: | 57201.00 | B-11 |

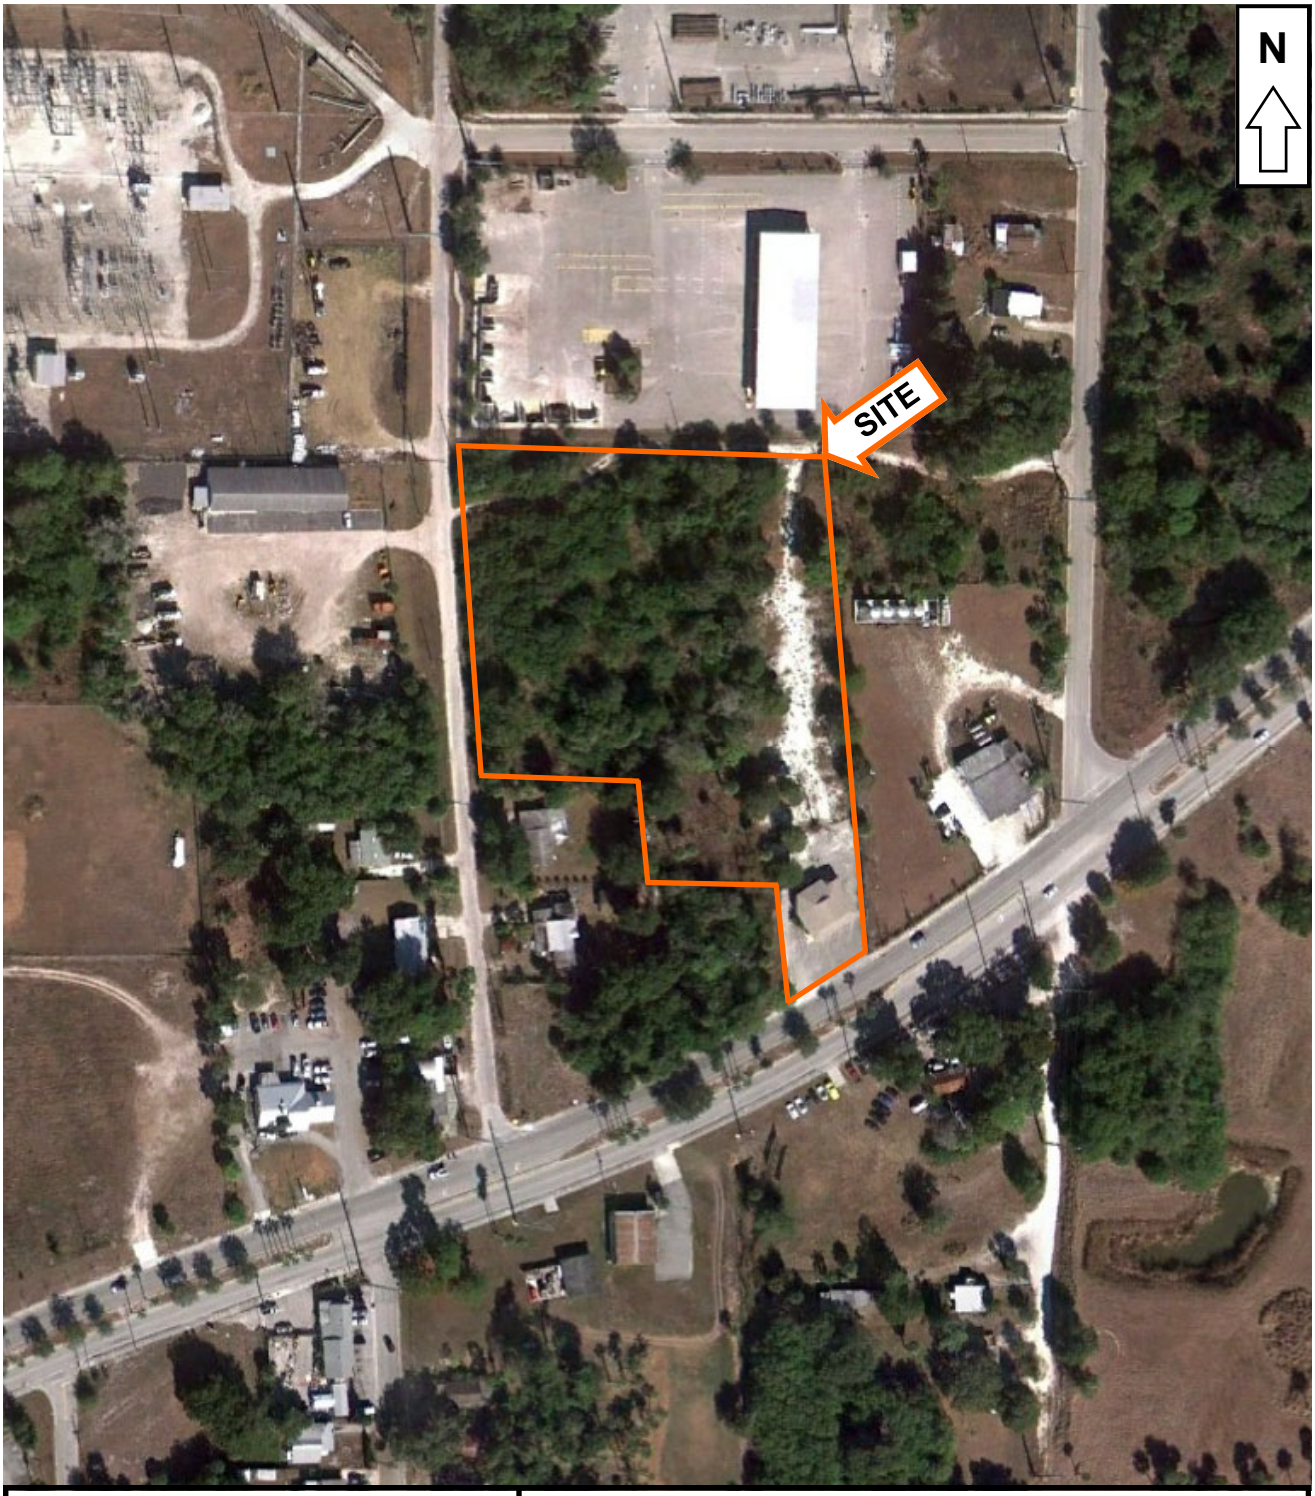



SOLUTECH, INC.
5841 Corporate Way, Suite102
West Palm Beach, FL 33407
Tel: (561)688-2904 Fax: (561)688-2908

**Phase I/II Environmental Site Assessment**
**Former Church Property**
**3720 Okeechobee Road**
**Fort Pierce, Florida**

2010 Aerial Photograph
Scale Unknown

| Drawn By: | Date: | October 8, 2021 | Figure No.: |
|---|---|---|---|
| Priya | File No.: | 57201.00 | B-12 |

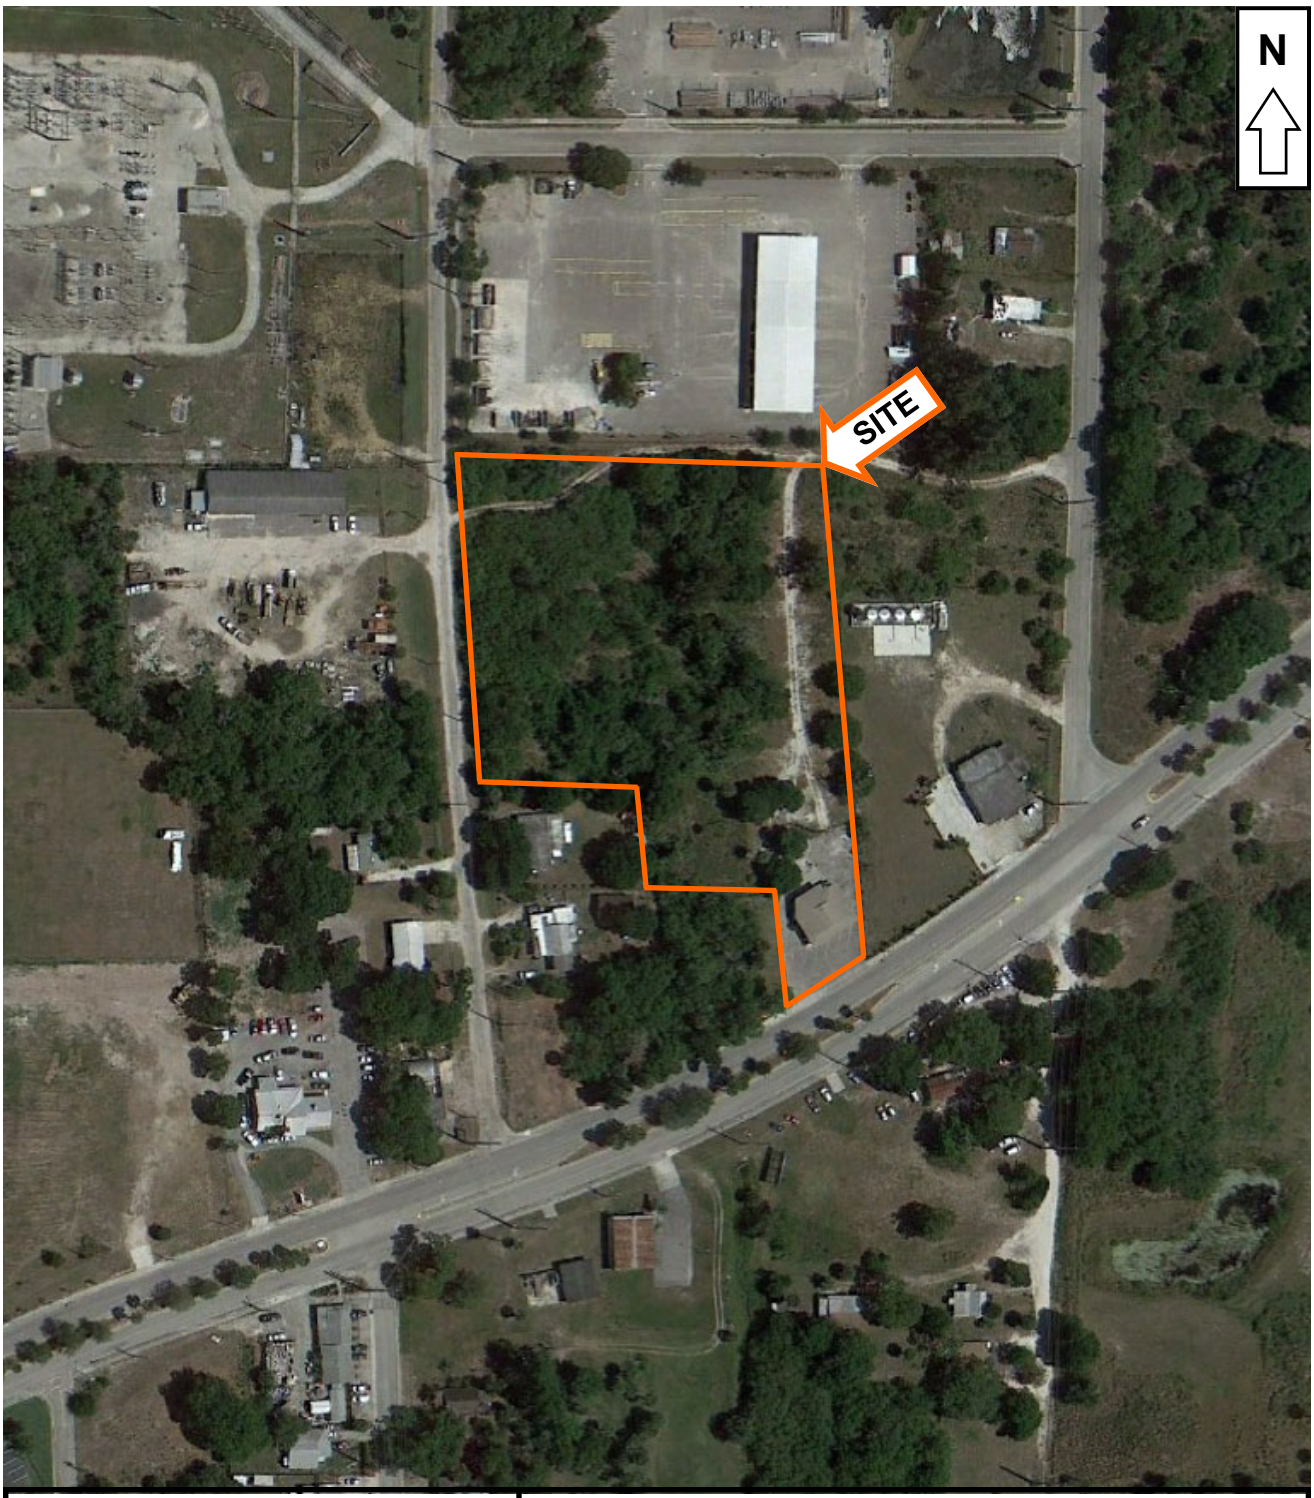


SOLUTECH, INC.
5841 Corporate Way, Suite102
West Palm Beach, FL 33407
Tel: (561)688-2904 Fax: (561)688-2908

**Phase I/II Environmental Site Assessment**
**Former Church Property**
**3720 Okeechobee Road**
**Fort Pierce, Florida**

2012 Aerial Photograph
Scale Unknown

| Drawn By: | Date: | October 8, 2021 | Figure No.: |
|---|---|---|---|
| Priya | File No.: | 57201.00 | B-13 |




**SOLUTECH, INC.**
5841 Corporate Way, Suite102
West Palm Beach, FL 33407
Tel: (561)688-2904 Fax: (561)688-2908

**Phase I/II Environmental Site Assessment**
**Former Church Property**
**3720 Okeechobee Road**
**Fort Pierce, Florida**

| | | | |
|---|---|---|---|
| 2019 Aerial Photograph<br>Scale Unknown | Drawn By:<br>Priya | Date: October 8, 2021<br>File No.: 57201.00 | Figure No.:<br>B-14 |




SOLUTECH, INC.
5841 Corporate Way, Suite102
West Palm Beach, FL 33407
Tel: (561)688-2904 Fax: (561)688-2908

**Phase I/II Environmental Site Assessment**
**Former Church Property**
**3720 Okeechobee Road**
**Fort Pierce, Florida**

2021 Aerial Photograph
Scale Unknown

| Drawn By: | Date: | October 8, 2021 | Figure No.: |
|---|---|---|---|
| Priya | File No.: | 57201.00 | B-15 |

# APPENDIX C

# Government Records Report | 2021

Order Number: 59578

Report Generated: 08/20/2021

Project Name: ACM Survey

Project Number: 57201

Residential Property
3720 Okeechobee Rd
Fort Pierce, FL 34947

2 Corporate Drive
Suite 450
Shelton, CT 06484
Toll Free: 866-211-2028
www.envirositecorp.com

# Table of Contents 2021


| Section | Page |
|---|---|
| Executive Summary | 1 |
| Executive Summary by Distance | 2 |
| Executive Summary by Database | 4 |
| Property Proximity Map | 16 |
| Area Map | 17 |
| Map Findings Summary | 18 |
| Map Findings | 25 |
| Unmappable Summary | 404 |
| Environmental Records Searched | 405 |
| Geological Landscape Section | 428 |
| Geological Landscape Section Soil Map | 431 |
| Geological Landscape Section Summary | 432 |
| Geological Findings Map | 451 |
| Geological Landscape Section Map Findings | 452 |
| Geological Landscape Section Map Findings Radon | 619 |
| Geological Landscape Records Searched | 620 |



***Disclaimer - Copyright and Trademark Notice***

*All information contained in this report are based on data available from various public, government and other sources and are based upon the best data available from those sources. The information available in this report may be available from other sources and is not exclusive or the exclusive property of Envirosite Corporation.*

*NO WARRANTY EXPRESSED OR IMPLIED, IS MADE IN CONNECTION WITH THIS REPORT, INCLUDING WITHOUT LIMITATION, MERCHANTABILITY OR FITNESS FOR A PARTICULAR PURPOSE. ALL RISK IS ASSUMED BY USER AND Envirosite assumes no liability for faulty or inaccurate information. The Reports may utilize a variety of public and other sources reasonably available to Envirosite. Envirosite cannot, and does not assure, warrant, guarantee or assume any liability for the correctness, comprehensiveness, timeliness or completeness of any of such information, nor is the information in any Report to be construed as legal advice with respect to environmental risks associated with any property. Envirosite shall not be liable to anyone for any claims, causes of action, suits, damages, losses, costs and expenses (including, without limitation, attorneys' fees and costs) arising out of or caused by this report regardless of the acts, errors or omissions, or negligence of Envirosite. Any damages shall be limited to the purchase price of the report.*

*Purchaser of the report accepts the report "As Is". The report is intended only to provide information only and should not be considered as providing any legal advice, prediction, forecast, or fact as to the environmental risk for any specific property. Reports are proprietary to Envirosite, and contain copyrighted material and trademarks of Envirosite. All other trademarks used herein are the property of their respective owners. All rights of Envirosite as to the Reports are reserved.*

Envirosite Corporation has conducted a search of all reasonably ascertainable records in accordance with EPA's AAI (40 CFR Part 312) requirements and the ASTM E-1527-13 Environmental Site Assessments standard.

## SUBJECT PROPERTY INFORMATION:

### ADDRESS:

Residential Property
3720 Okeechobee Rd
Fort Pierce, FL 34947

### COORDINATES:

| | |
|---|---|
| Latitude (North): | 27.428788 - 27°25'43.6" |
| Longitude (West): | -80.363759 - -80°21'49.5" |
| Universal Transverse Mercator: | Zone 17N |
| UTM X (Meters): | 562884.28 |
| UTM Y (Meters): | 3034089.72 |

### ELEVATION:

| | |
|---|---|
| Elevation: | 18 ft. above sea level |

## USGS TOPOGRAPHIC MAP ASSOCIATED WITH SUBJECT PROPERTY:

Subject Property Map: 27080-D3 Fort Pierce, FL
Most Recent Revision: 2021

| MAP ID | SITE NAME | ADDRESS | DATABASE(S) | RELATIVE ELEVATION | DIRECTION / DISTANCE |
|---|---|---|---|---|---|
| ***A1*** | INDIAN RIVER OIL CO \| AAF4905 | 3700 OKEECHOBEE RD | AST - FL, DEDB - FL, DWM CONTAM - FL, FA 3 ... | Higher | SE / 0.003 mi., 17 ft. |
| ***2*** | MASTEC NORTH AMERICA INC \| FT PI... | 1819 TOTTEN RD \| 1819 TOT... | AST - FL, DEDB - FL, DWM CONTAM - FL, ECHO... | Lower | WNW / 0.006 mi., 32 ft. |
| ***A3*** | AAF4909 | 3701 OKEECHOBEE RD | DEDB - FL | Higher | SE / 0.014 mi., 77 ft. |
| ***4*** | AAF4906 | 1803 S 37TH ST | DEDB - FL | Higher | NE / 0.068 mi., 358 ft. |
| ***B5*** | BER \| DEP District Office \| G.I. Heating... | 3810 Okeechobee Rd | SPILLS - FL | Higher | SSW / 0.068 mi., 358 ft. |
| ***C6*** | TOTTEN RD SUBSTATION #6 & HART... | TOTTEN RD | ECHO, FRS, RCRA_VSQG | Lower | NNW / 0.069 mi., 364 ft. |
| ***D7*** | AAF4910 | 2103 S 37TH ST \| 2103 SOU... | DEDB - FL | Lower | SSE / 0.074 mi., 392 ft. |
| ***B8*** | EMPTY BUILDING | 3810OKEECHOBEE RD | UST - FL | Higher | SSW / 0.077 mi., 405 ft. |
| ***D9*** | AAF4911 | 2105 S 37TH ST \| 2105 SOU... | DEDB - FL | Lower | SSE / 0.082 mi., 433 ft. |
| ***C10*** | AAF4903 | 1703 TOTTEN RD | DEDB - FL | Lower | NNW / 0.106 mi., 561 ft. |
| ***C11*** | AAF4904 | 1702 TOTTEN RD | DEDB - FL | Lower | NNW / 0.107 mi., 565 ft. |
| ***12*** | AAF1212 | 2006 HARTMAN RD | DEDB - FL | Lower | W / 0.133 mi., 703 ft. |
| ***13*** | AAF4994 | 2214 S 39TH ST | DEDB - FL | Lower | SSW / 0.150 mi., 790 ft. |
| ***14*** | SOUTHERN AUCTION | 3503 OKEECHOBEE RD | FA 3 - FL, UST - FL | Higher | ENE / 0.161 mi., 849 ft. |
| ***15*** | ENERGY SERVICES CENTER \| FT PIERC... | 1701 S 37TH ST \| 1701 Sou... | ECHO, FA 3 - FL, FRS, PADS, RCRA_VSQG, T 2 ... | Lower | NNE / 0.185 mi., 979 ft. |
| ***16*** | CUMBERLAND FARMS #1425 | 2009 S 35TH ST & VIRGINIA... | FA 3 - FL, UST - FL | Lower | SE / 0.186 mi., 982 ft. |
| ***E17*** | BELK LINDSEY CO INC | 4100 OKEECHOBEE RD | UST - FL | Lower | SW / 0.199 mi., 1050 ft. |
| ***E18*** | AAF1211 | 4101 OKEECHOBEE RD | DEDB - FL | Lower | SW / 0.214 mi., 1128 ft. |
| ***E19*** | BEVERAGE STATION \| AAF1211 \| BEV... | 4101 OKEECHOBEE RD | CS - FL, DEDB - FL, DWM CONTAM - FL, ECHO,... | Lower | SW / 0.225 mi., 1191 ft. |
| ***20*** | AAF4995 \| AAF4495 | 2302 S 39TH ST | DEDB - FL | Lower | S / 0.232 mi., 1225 ft. |
| ***F21*** | AAE6141 | 4075 VIRGINIA AVE | DEDB - FL | Lower | SW / 0.238 mi., 1257 ft. |
| ***22*** | AAF4993 | 2307 S 36TH ST | DEDB - FL | Lower | SSE / 0.239 mi., 1261 ft. |
| ***23*** | CIRCLE K #7506 | 2301 S 35TH ST & VIRGINIA... | DWM CONTAM - FL, FA 3 - FL, LUST - FL, UST -... | Lower | SE / 0.248 mi., 1309 ft. |
| ***F24*** | AAF1213 \| AAF1214 | 2303 S 40TH ST \| 2303 SOU... | DEDB - FL | Lower | SSW / 0.253 mi., 1337... |
| ***G25*** | AAG1469 | 3746 WHITEWAY DAIRY RD | DEDB - FL | Lower | N / 0.257 mi., 1357 ft. |
| ***G26*** | AAG1468 | 3748 WHITEWAY DAIRY RD | DEDB - FL | Lower | NNW / 0.258 mi., 1365... |
| ***27*** | AAF4908 | 3746 WHITE WAY DAIRY RR | DEDB - FL | Lower | NNE / 0.260 mi., 1372... |
| ***28*** | AAF4907 | 3650 WHITE WAY DAIRY RR | DEDB - FL | Lower | NNE / 0.274 mi., 1448... |
| ***29*** | AAF4996 | 3803 ARNOLD RD | DEDB - FL | Lower | S / 0.276 mi., 1460 ft. |
| ***H30*** | AAE6140 | 2304 S 41ST ST | DEDB - FL | Lower | SW / 0.277 mi., 1461 ft. |
| ***I31*** | AAF4997 | 3608 ARNOLD RD | DEDB - FL | Lower | SSE / 0.281 mi., 1482 ft. |
| ***I32*** | AAF4998 | 3609 ARNOLD RD | DEDB - FL | Lower | SSE / 0.285 mi., 1504 ft. |
| ***I33*** | AAF4999 | 3607 ARNOLD RD | DEDB - FL | Lower | SSE / 0.291 mi., 1537 ft. |
| ***I34*** | AAF4992 | 3209 S 36TH ST | DEDB - FL | Lower | SSE / 0.299 mi., 1581 ft. |
| ***I35*** | AAG3481 | 3505 ARNOLD RD | DEDB - FL | Lower | SSE / 0.308 mi., 1629 ft. |
| ***I36*** | AAF5000 | 3503 ARNOLD RD | DEDB - FL | Lower | SSE / 0.313 mi., 1653 ft. |
| ***H37*** | AAF1215 | 2312 S 41ST ST | DEDB - FL | Lower | SSW / 0.319 mi., 1687... |
| ***38*** | BELLSOUTH TEL INC #E8655 | 3300 OKEECHOBEE RD | AST - FL, DWM CONTAM - FL, FA 3 - FL, LAST -... | Higher | ENE / 0.325 mi., 1718 ft. |

| MAP ID | SITE NAME | ADDRESS | DATABASE(S) | RELATIVE ELEVATION | DIRECTION / DISTANCE |
|---|---|---|---|---|---|
| ***H39*** | AAF1216 | 2316 S 41ST ST \| 2316 SOU... | DEDB - FL | Lower | SSW / 0.339 mi., 1789... |
| ***I40*** | AAE2649 \| AAF2649 | 2401 S 35TH ST | DEDB - FL | Lower | SSE / 0.347 mi., 1834 ft. |
| ***J41*** | NOELKE CITRUS INC | 1300 HARTMAN RD | AST - FL, CS - FL, DWM CONTAM - FL, FA 3 - FL... | Lower | NNW / 0.362 mi., 1911... |
| ***42*** | INDIAN RIVER STATE COLLEGE \| INDI... | 3209 VIRGINIA AVE | AST - FL, DWM CONTAM - FL, ECHO, FA 3 - FL,... | Lower | ESE / 0.366 mi., 1931 ft. |
| ***J43*** | AAG1466 | 1301 HARTMAN RD | DEDB - FL | Lower | NNW / 0.376 mi., 1986... |
| ***J44*** | AAG1467 | 1215 HARTMAN RD | DEDB - FL | Lower | NNW / 0.388 mi., 2048... |
| ***K45*** | AAG1471 \| AAG1472 \| AAG1473 | 1053 S 37TH ST | DEDB - FL | Lower | NNE / 0.393 mi., 2075... |
| ***46*** | AAE6143 \| AAE6142 | 2412 S 41ST ST \| 2418 S 4... | DEDB - FL | Lower | SSW / 0.409 mi., 2159... |
| ***K47*** | AAG1470 | 1051 S 37TH ST | DEDB - FL | Lower | NNE / 0.423 mi., 2234... |
| ***L48*** | SEARS ROEBUCK & CO #2005 \| SEAR... | 4204 OKEECHOBEE RD | DWM CONTAM - FL, GWIF - FL, LUST - FL, PRP-... | Lower | SW / 0.450 mi., 2378 ft. |
| ***L49*** | FIRESTONE #1857-004324-B WOODE... | 4160 OKEECHOBEE RD | AST - FL, DWM CONTAM - FL, ECHO, FRS, LAST... | Lower | SW / 0.465 mi., 2453 ft. |
| ***50*** | AAG1475 | 1010 HARTMAN RD | DEDB - FL | Lower | NNW / 0.482 mi., 2545... |
| ***51*** | AAG1492 | 1047 S 37TH ST | DEDB - FL | Lower | N / 0.485 mi., 2564 ft. |
| ***52*** | FINA-KICKLITER | 3101 OKEECHOBEE RD | DWM CONTAM - FL, LUST - FL, UST - FL | Higher | ENE / 0.489 mi., 2581 ft. |
| ***53*** | PREF CUSTOM AIRCRAFT PAINTING | ST LUCIE CITY AIRPORT | CS - FL, ECHO, FRS, RCRA_NONGEN | Lower | NW / 0.516 mi., 2723 ft. |
| ***54*** | SHELL-OKEECHOBEE \| HESS CORPORA... | 4696 OKEECHOBEE RD | CS - FL, DWM CONTAM - FL, ECHO, FA 3 - FL, ... | Lower | SW / 0.652 mi., 3443 ft. |
| ***55*** | Former Fire Training Facility at Indian... | 35th St | CS - FL, SIS - FL | Lower | SSE / 0.664 mi., 3506 ft. |
| ***56*** | CARAF OIL 2829 INC \| OKEECHOBEE ... | 2829 OKEECHOBEE RD | CS - FL, DWM CONTAM - FL, ECHO, FA 3 - FL, ... | Higher | ENE / 0.668 mi., 3527 ft. |
| ***57*** | TOWN STAR #480 | 2511 OKEECHOBEE RD | CS - FL, DWM CONTAM - FL, FA 3 - FL, LUST - ... | Higher | ENE / 0.910 mi., 4805 ft. |
| ***58*** | MURPHY USA #5709 \| Murphey USA ... | 5110 OKEECHOBEE RD | CS - FL, DWM CONTAM - FL, FA 3 - FL, GWIF - ... | Lower | SW / 0.978 mi., 5162 ft. |

## SUBJECT PROPERTY SEARCH RESULTS:

The subject property was not listed in any of the databases searched by Envirosite Corporation.

## SEARCH RESULTS:

### FEDERAL RCRA GENERATORS LIST

RCRA_NONGEN: Resource Conservation and Recovery Act listing of licensed non-generators **1 SITE FOUND WITHIN .25 MILE**

**LOWER ELEVATION**

| MAP ID | SITE NAME | SITE ADDRESS | DIRECTION/DISTANCE | PAGE |
|---|---|---|---|---|
| *2* | *MASTEC NORTH AMERICA INC \| FT PIERCE CONTRACTING CORP \| ATLAS TRAFFIC MANAGEMENT SYSTEMS* | *1819 TOTTEN RD \| 1819 TOTTEN RD UNIT B* | *WNW / 0.006 mi., 32 ft.* | *42* |
| | - ID: FLR000145797 | Status: No Violation/Inspections | Date: N/A | |

RCRA_VSQG: Resource Conservation and Recovery Act listing of licensed very small quantity generators. **2 SITES FOUND WITHIN .25 MILE**

**LOWER ELEVATION**

| MAP ID | SITE NAME | SITE ADDRESS | DIRECTION/DISTANCE | PAGE |
|---|---|---|---|---|
| *C6* | *TOTTEN RD SUBSTATION #6 & HARTMAN RD SUBSTATION #10 - DUAL* | *TOTTEN RD* | *NNW / 0.069 mi., 364 ft.* | *81* |
| | - ID: FLR000089664 | Status: No Violation/Inspections | Date: N/A | |
| *15* | *ENERGY SERVICES CENTER \| FT PIERCE UTILITIES AUTHORITY-ENERGY SVCS CENTER \| Fort Pierce Utilities Energy Services Center* | *1701 S 37TH ST \| 1701 South 37th Street* | *NNE / 0.185 mi., 979 ft.* | *134* |
| | - ID: FLD984259077 | Status: No Violation/Inspections | Date: N/A | |

### STATE AND TRIBAL REGISTERED STORAGE TANK LISTS

AST - FL: Aboveground storage tank listing **2 SITES FOUND WITHIN .25 MILE**

**EQUAL/HIGHER ELEVATION**

| MAP ID | SITE NAME | SITE ADDRESS | DIRECTION/DISTANCE | PAGE |
|---|---|---|---|---|
| *A1* | *INDIAN RIVER OIL CO \| AAF4905* | *3700 OKEECHOBEE RD* | *SE / 0.003 mi., 17 ft.* | *25* |
| | - ID: Facility ID 8840959 | Status: CLOSED | Date: N/A | |
| | - ID: Tank ID 1 | Status: Closed In Place | Date: 2018-07-01 | |
| | - ID: Tank ID 10 | Status: Closed In Place | Date: 2018-07-01 | |
| | - ID: Tank ID 2 | Status: Removed from Site | Date: 1992-03-31 | |
| | - ID: Tank ID 3 | Status: Closed In Place | Date: 2018-07-01 | |
| | *There are an additional 6 status records, see site details.* | | | |

**LOWER ELEVATION**

| MAP ID | SITE NAME | SITE ADDRESS | DIRECTION/DISTANCE | PAGE |
|---|---|---|---|---|
| *2* | *MASTEC NORTH AMERICA INC \| FT PIERCE CONTRACTING CORP \| ATLAS TRAFFIC MANAGEMENT SYSTEMS* | *1819 TOTTEN RD \| 1819 TOTTEN RD UNIT B* | *WNW / 0.006 mi., 32 ft.* | *42* |
| | - ID: Facility ID 8631046 | Status: CLOSED | Date: N/A | |
| | - ID: Tank ID 2 | Status: Removed from Site | Date: 1991-06-30 | |
| | - ID: Tank ID 3 | Status: Removed from Site | Date: 1991-06-30 | |

**STATE AND TRIBAL REGISTERED STORAGE TANK LISTS *(cont.)***

UST - FL: Underground storage tank listing **8 SITES FOUND WITHIN .25 MILE**

**EQUAL/HIGHER ELEVATION**

| MAP ID | SITE NAME | SITE ADDRESS | DIRECTION/DISTANCE | PAGE |
|---|---|---|---|---|
| *B8* | EMPTY BUILDING | 3810OKEECHOBEE RD | SSW / 0.077 mi., 405 ft. | *98* |
| | - ID: Facility ID 9812979 | Status: CLOSED | Date: N/A | |
| | - ID: Tank ID 1 | Status: Removed from Site | Date: 2011-12-22 | |
| | - ID: Tank ID 2 | Status: Removed from Site | Date: 2011-12-22 | |
| *14* | *SOUTHERN AUCTION* | *3503 OKEECHOBEE RD* | *ENE / 0.161 mi., 849 ft.* | *133* |
| | - ID: Facility ID 9806362 | Status: CLOSED | Date: N/A | |
| | - ID: Tank ID 1 | Status: Removed from Site | Date: 2003-11-01 | |

**LOWER ELEVATION**

| MAP ID | SITE NAME | SITE ADDRESS | DIRECTION/DISTANCE | PAGE |
|---|---|---|---|---|
| *2* | *MASTEC NORTH AMERICA INC \| FT PIERCE CONTRACTING CORP \| ATLAS TRAFFIC MANAGEMENT SYSTEMS* | *1819 TOTTEN RD \| 1819 TOTTEN RD UNIT B* | *WNW / 0.006 mi., 32 ft.* | *42* |
| | - ID: Facility ID 8631046 | Status: CLOSED | Date: N/A | |
| | - ID: Tank ID 1 | Status: Removed from Site | Date: 1991-08-31 | |
| | - ID: Tank ID 4 | Status: Removed from Site | Date: 1991-08-31 | |
| | - ID: Tank ID 5 | Status: Removed from Site | Date: 1991-08-31 | |
| *15* | *ENERGY SERVICES CENTER \| FT PIERCE UTILITIES AUTHORITY-ENERGY SVCS CENTER \| Fort Pierce Utilities Energy Services Center* | *1701 S 37TH ST \| 1701 South 37th Street* | *NNE / 0.185 mi., 979 ft.* | *134* |
| | - ID: Facility ID 9300199 | Status: OPEN | Date: N/A | |
| | - ID: Tank ID 1 | Status: In Service | Date: N/R | |
| | - ID: Tank ID 2 | Status: In Service | Date: N/R | |
| *16* | *CUMBERLAND FARMS #1425* | *2009 S 35TH ST & VIRGINIA AVE* | *SE / 0.186 mi., 982 ft.* | *152* |
| | - ID: Facility ID 9815231 | Status: OPEN | Date: N/A | |
| | - ID: Tank ID 1 | Status: In Service | Date: 2016-09-02 | |
| | - ID: Tank ID 2 | Status: In Service | Date: 2016-09-02 | |
| | - ID: Tank ID 3 | Status: In Service | Date: 2016-09-02 | |
| *E17* | BELK LINDSEY CO INC | 4100 OKEECHOBEE RD | SW / 0.199 mi., 1050 ft. | *155* |
| | - ID: Facility ID 8734467 | Status: CLOSED | Date: N/A | |
| | - ID: Tank ID 1 | Status: Removed from Site | Date: 1997-06-01 | |
| *E19* | *BEVERAGE STATION \| AAF1211 \| BEVERAGE JUNCTION* | *4101 OKEECHOBEE RD* | *SW / 0.225 mi., 1191 ft.* | *159* |
| | - ID: Facility ID 8837598 | Status: OPEN | Date: N/A | |
| | - ID: Tank ID 1 | Status: Removed from Site | Date: 1999-01-01 | |
| | - ID: Tank ID 2 | Status: Removed from Site | Date: 1999-01-01 | |
| | - ID: Tank ID 3 | Status: Removed from Site | Date: 1999-01-01 | |
| | - ID: Tank ID 4 | Status: Closed In Place | Date: 1989-04-30 | |
| | *There are an additional 3 status records, see site details.* | | | |
| *23* | *CIRCLE K #7506* | *2301 S 35TH ST & VIRGINIA AVE* | *SE / 0.248 mi., 1309 ft.* | *188* |
| | - ID: Facility ID 8518893 | Status: OPEN | Date: N/A | |
| | - ID: Tank ID 1 | Status: In Service | Date: 1985-07-01 | |
| | - ID: Tank ID 2 | Status: In Service | Date: 1985-07-01 | |
| | - ID: Tank ID 3 | Status: In Service | Date: 1985-07-01 | |

## STATE- AND TRIBAL - EQUIVALENT CERCLIS

CS - FL: All cleanup sites in the state of Florida **8 SITES FOUND WITHIN 1 MILE**

**EQUAL/HIGHER ELEVATION**

| MAP ID | SITE NAME | SITE ADDRESS | DIRECTION/DISTANCE | PAGE |
|---|---|---|---|---|
| *56* | *CARAF OIL 2829 INC \| OKEECHOBEE VALERO MACMILLAN \| VALERO - DE #406 OKEECHOBEE* | *2829 OKEECHOBEE RD* | *ENE / 0.668 mi., 3527 ft.* | *364* |
| | - ID: 8516138 | Status: ACTIVE | Date: 2003-09-02 | |
| *57* | *TOWN STAR #480* | *2511 OKEECHOBEE RD* | *ENE / 0.910 mi., 4805 ft.* | *389* |
| | - ID: 8516178 | Status: ACTIVE | Date: 2004-02-27 | |

**LOWER ELEVATION**

| MAP ID | SITE NAME | SITE ADDRESS | DIRECTION/DISTANCE | PAGE |
|---|---|---|---|---|
| *E19* | *BEVERAGE STATION \| AAF1211 \| BEVERAGE JUNCTION* | *4101 OKEECHOBEE RD* | *SW / 0.225 mi., 1191 ft.* | *159* |
| | - ID: 8837598 | Status: ACTIVE | Date: 2003-11-17 | |
| *J41* | *NOELKE CITRUS INC* | *1300 HARTMAN RD* | *NNW / 0.362 mi., 1911 ft.* | *260* |
| | - ID: 8519348 | Status: ACTIVE | Date: 2005-03-28 | |
| *53* | *PREF CUSTOM AIRCRAFT PAINTING* | *ST LUCIE CITY AIRPORT* | *NW / 0.516 mi., 2723 ft.* | *334* |
| | - ID: ERIC_12079 | Status: OPEN | Date: 2010-05-03 | |
| *54* | *SHELL-OKEECHOBEE \| HESS CORPORATION #09386 \| SHELL-OKEECHOBEE #748* | *4696 OKEECHOBEE RD* | *SW / 0.652 mi., 3443 ft.* | *342* |
| | - ID: 9100149 | Status: ACTIVE | Date: 2015-06-29 | |
| *55* | *Former Fire Training Facility at Indian River State College* | *35th St* | *SSE / 0.664 mi., 3506 ft.* | *363* |
| | - ID: ERIC_7538 | Status: OPEN | Date: 2020-01-28 | |
| *58* | *MURPHY USA #5709 \| Murphey USA #5709* | *5110 OKEECHOBEE RD* | *SW / 0.978 mi., 5162 ft.* | *396* |
| | - ID: 9802113 | Status: ACTIVE | Date: 2003-11-17 | |

## STATE AND TRIBAL LEAKING STORAGE TANK LISTS

LAST - FL: Leaking Aboveground Storage Tank Listing **6 SITES FOUND WITHIN .5 MILE**

**EQUAL/HIGHER ELEVATION**

| MAP ID | SITE NAME | SITE ADDRESS | DIRECTION/DISTANCE | PAGE |
|---|---|---|---|---|
| *A1* | *INDIAN RIVER OIL CO \| AAF4905* | *3700 OKEECHOBEE RD* | *SE / 0.003 mi., 17 ft.* | *25* |
| | - ID: Facility ID 8840959<br>- ID: N/A | Status: CLOSED<br>Status: SRCR COMPLETE | Date: N/A<br>Date: 2013-05-24 | |
| *38* | *BELLSOUTH TEL INC #E8655* | *3300 OKEECHOBEE RD* | *ENE / 0.325 mi., 1718 ft.* | *246* |
| | - ID: Facility ID 8734405<br>- ID: N/A | Status: OPEN<br>Status: NFA COMPLETE | Date: N/A<br>Date: 1998-04-07 | |

## STATE AND TRIBAL LEAKING STORAGE TANK LISTS *(cont.)*

LAST - FL: Leaking Aboveground Storage Tank Listing **6 SITES FOUND WITHIN .5 MILE**

**LOWER ELEVATION**

| MAP ID | SITE NAME | SITE ADDRESS | DIRECTION/DISTANCE | PAGE |
|---|---|---|---|---|
| *2* | *MASTEC NORTH AMERICA INC \| FT PIERCE CONTRACTING CORP \| ATLAS TRAFFIC MANAGEMENT SYSTEMS* | *1819 TOTTEN RD \| 1819 TOTTEN RD UNIT B* | *WNW / 0.006 mi., 32 ft.* | *42* |
| | - ID: Facility ID 8631046 | Status: CLOSED | Date: N/A | |
| | - ID: N/A | Status: SRCR COMPLETE | Date: 2013-08-30 | |
| *J41* | *NOELKE CITRUS INC* | *1300 HARTMAN RD* | *NNW / 0.362 mi., 1911 ft.* | *260* |
| | - ID: Facility ID 8519348 | Status: CLOSED | Date: N/A | |
| | - ID: N/A | Status: RA ONGOING | Date: 2003-10-29 | |
| *42* | *INDIAN RIVER STATE COLLEGE \| INDIAN RIVER COMMUNITY COLLEGE* | *3209 VIRGINIA AVE* | *ESE / 0.366 mi., 1931 ft.* | *267* |
| | - ID: Facility ID 8840894 | Status: OPEN | Date: N/A | |
| | - ID: N/A | Status: NFA COMPLETE | Date: 1992-09-08 | |
| *L49* | *FIRESTONE #1857-004324-B WOODEN \| FIRESTONE STORE* | *4160 OKEECHOBEE RD* | *SW / 0.465 mi., 2453 ft.* | *315* |
| | - ID: Facility ID 8631007 | Status: OPEN | Date: N/A | |
| | - ID: N/A | Status: CLEANUP NOT REQUIRED | Date: 2001-05-29 | |

LUST - FL: Leaking underground storage tank sites listing **9 SITES FOUND WITHIN .5 MILE**

**EQUAL/HIGHER ELEVATION**

| MAP ID | SITE NAME | SITE ADDRESS | DIRECTION/DISTANCE | PAGE |
|---|---|---|---|---|
| *38* | *BELLSOUTH TEL INC #E8655* | *3300 OKEECHOBEE RD* | *ENE / 0.325 mi., 1718 ft.* | *246* |
| | - ID: Facility ID 8734405 | Status: OPEN | Date: N/A | |
| | - ID: N/A | Status: NFA COMPLETE | Date: 1998-04-07 | |
| *52* | *FINA-KICKLITER* | *3101 OKEECHOBEE RD* | *ENE / 0.489 mi., 2581 ft.* | *330* |
| | - ID: Facility ID 8518575 | Status: CLOSED | Date: N/A | |
| | - ID: N/A | Status: NFA COMPLETE | Date: 2005-03-15 | |

**LOWER ELEVATION**

| MAP ID | SITE NAME | SITE ADDRESS | DIRECTION/DISTANCE | PAGE |
|---|---|---|---|---|
| *2* | *MASTEC NORTH AMERICA INC \| FT PIERCE CONTRACTING CORP \| ATLAS TRAFFIC MANAGEMENT SYSTEMS* | *1819 TOTTEN RD \| 1819 TOTTEN RD UNIT B* | *WNW / 0.006 mi., 32 ft.* | *42* |
| | - ID: Facility ID 8631046 | Status: CLOSED | Date: N/A | |
| | - ID: N/A | Status: SRCR COMPLETE | Date: 2013-08-30 | |
| *E19* | *BEVERAGE STATION \| AAF1211 \| BEVERAGE JUNCTION* | *4101 OKEECHOBEE RD* | *SW / 0.225 mi., 1191 ft.* | *159* |
| | - ID: Facility ID 8837598 | Status: OPEN | Date: N/A | |
| | - ID: N/A | Status: RA ONGOING | Date: 2005-12-21 | |
| *23* | *CIRCLE K #7506* | *2301 S 35TH ST & VIRGINIA AVE* | *SE / 0.248 mi., 1309 ft.* | *188* |
| | - ID: Facility ID 8518893 | Status: OPEN | Date: N/A | |
| | - ID: N/A | Status: NFA COMPLETE | Date: 2001-02-19 | |
| | - ID: N/A | Status: SRCR COMPLETE | Date: 2007-08-10 | |

## STATE AND TRIBAL LEAKING STORAGE TANK LISTS *(cont.)*

LUST - FL: Leaking underground storage tank sites listing **9 SITES FOUND WITHIN .5 MILE**

**LOWER ELEVATION *(cont.)***

| MAP ID | SITE NAME | SITE ADDRESS | DIRECTION/DISTANCE | PAGE |
|---|---|---|---|---|
| *J41* | *NOELKE CITRUS INC* | *1300 HARTMAN RD* | *NNW / 0.362 mi., 1911 ft.* | *260* |
| | - ID: Facility ID 8519348 | Status: CLOSED | Date: N/A | |
| | - ID: N/A | Status: RA ONGOING | Date: 2003-10-29 | |
| *42* | *INDIAN RIVER STATE COLLEGE \| INDIAN RIVER COMMUNITY COLLEGE* | *3209 VIRGINIA AVE* | *ESE / 0.366 mi., 1931 ft.* | *267* |
| | - ID: Facility ID 8840894 | Status: OPEN | Date: N/A | |
| | - ID: N/A | Status: NFA COMPLETE | Date: 1992-09-08 | |
| *L48* | *SEARS ROEBUCK & CO #2005 \| SEARS ROEBUCK & CO \| FT. PIERCE CENTRAL HIGH SCHOOL, ST. LUCIE COUNTY SCHOOL BOAR* | *4204 OKEECHOBEE RD* | *SW / 0.450 mi., 2378 ft.* | *308* |
| | - ID: Facility ID 8519251 | Status: CLOSED | Date: N/A | |
| | - ID: N/A | Status: SRCR COMPLETE | Date: 2004-12-03 | |
| *L49* | *FIRESTONE #1857-004324-B WOODEN \| FIRESTONE STORE* | *4160 OKEECHOBEE RD* | *SW / 0.465 mi., 2453 ft.* | *315* |
| | - ID: Facility ID 8631007 | Status: OPEN | Date: N/A | |
| | - ID: N/A | Status: CLEANUP NOT REQUIRED | Date: 2001-05-29 | |

## LOCAL LISTS OF HAZARDOUS WASTE / CONTAMINATED SITES

DWM CONTAM - FL: Listing of known contaminated sites (primarily petroleum and drycleaning) **10 SITES FOUND WITHIN .5 MILE**

**EQUAL/HIGHER ELEVATION**

| MAP ID | SITE NAME | SITE ADDRESS | DIRECTION/DISTANCE | PAGE |
|---|---|---|---|---|
| *A1* | *INDIAN RIVER OIL CO \| AAF4905* | *3700 OKEECHOBEE RD* | *SE / 0.003 mi., 17 ft.* | *25* |
| | - ID: Facility ID 8840959 | Status: CLOSED | Date: N/A | |
| *38* | *BELLSOUTH TEL INC #E8655* | *3300 OKEECHOBEE RD* | *ENE / 0.325 mi., 1718 ft.* | *246* |
| | - ID: Facility ID 8734405 | Status: OPEN | Date: N/A | |
| *52* | *FINA-KICKLITER* | *3101 OKEECHOBEE RD* | *ENE / 0.489 mi., 2581 ft.* | *330* |
| | - ID: Facility ID 8518575 | Status: CLOSED | Date: N/A | |

**LOWER ELEVATION**

| MAP ID | SITE NAME | SITE ADDRESS | DIRECTION/DISTANCE | PAGE |
|---|---|---|---|---|
| *2* | *MASTEC NORTH AMERICA INC \| FT PIERCE CONTRACTING CORP \| ATLAS TRAFFIC MANAGEMENT SYSTEMS* | *1819 TOTTEN RD \| 1819 TOTTEN RD UNIT B* | *WNW / 0.006 mi., 32 ft.* | *42* |
| | - ID: Facility ID 8631046 | Status: CLOSED | Date: N/A | |
| *E19* | *BEVERAGE STATION \| AAF1211 \| BEVERAGE JUNCTION* | *4101 OKEECHOBEE RD* | *SW / 0.225 mi., 1191 ft.* | *159* |
| | - ID: Facility ID 8837598 | Status: OPEN | Date: N/A | |
| *23* | *CIRCLE K #7506* | *2301 S 35TH ST & VIRGINIA AVE* | *SE / 0.248 mi., 1309 ft.* | *188* |
| | - ID: Facility ID 8518893 | Status: OPEN | Date: N/A | |

### LOCAL LISTS OF HAZARDOUS WASTE / CONTAMINATED SITES *(cont.)*

DWM CONTAM - FL: Listing of known contaminated sites (primarily petroleum and drycleaning) **10 SITES FOUND WITHIN .5 MILE**

**LOWER ELEVATION *(cont.)***

| MAP ID | SITE NAME | SITE ADDRESS | DIRECTION/DISTANCE | PAGE |
|---|---|---|---|---|
| *J41* | *NOELKE CITRUS INC* | *1300 HARTMAN RD* | *NNW / 0.362 mi., 1911 ft.* | *260* |
| | - ID: Facility ID 8519348 | Status: CLOSED | Date: N/A | |
| *42* | *INDIAN RIVER STATE COLLEGE \| INDIAN RIVER COMMUNITY COLLEGE* | *3209 VIRGINIA AVE* | *ESE / 0.366 mi., 1931 ft.* | *267* |
| | - ID: Facility ID 8840894 | Status: OPEN | Date: N/A | |
| *L48* | *SEARS ROEBUCK & CO #2005 \| SEARS ROEBUCK & CO \| FT. PIERCE CENTRAL HIGH SCHOOL, ST. LUCIE COUNTY SCHOOL BOAR* | *4204 OKEECHOBEE RD* | *SW / 0.450 mi., 2378 ft.* | *308* |
| | - ID: Facility ID 8519251 | Status: CLOSED | Date: N/A | |
| *L49* | *FIRESTONE #1857-004324-B WOODEN \| FIRESTONE STORE* | *4160 OKEECHOBEE RD* | *SW / 0.465 mi., 2453 ft.* | *315* |
| | - ID: Facility ID 8631007 | Status: OPEN | Date: N/A | |

### RECORDS OF EMERGENCY RELEASE REPORTS

SPILLS - FL: Listing of chemical spills and incidents referred to the emergency response unit **1 SITE FOUND WITHIN .125 MILE**

**EQUAL/HIGHER ELEVATION**

| MAP ID | SITE NAME | SITE ADDRESS | DIRECTION/DISTANCE | PAGE |
|---|---|---|---|---|
| *B5* | BER \| DEP District Office \| G.I. Heating and Air Conditioning | 3810 Okeechobee Rd | SSW / 0.068 mi., 358 ft. | *79* |
| | - ID: 46476 | Status: Closed | Date: 2012-01-12 | |

### OTHER ASCERTAINABLE RECORDS

DEDB - FL: Drinking water wells contaminated with ethylene dibromide **38 SITES FOUND WITHIN .5 MILE**

**EQUAL/HIGHER ELEVATION**

| MAP ID | SITE NAME | SITE ADDRESS | DIRECTION/DISTANCE | PAGE |
|---|---|---|---|---|
| *A1* | *INDIAN RIVER OIL CO \| AAF4905* | *3700 OKEECHOBEE RD* | *SE / 0.003 mi., 17 ft.* | *25* |
| *A3* | AAF4909 | 3701 OKEECHOBEE RD | SE / 0.014 mi., 77 ft. | *64* |
| *4* | AAF4906 | 1803 S 37TH ST | NE / 0.068 mi., 358 ft. | *76* |

**LOWER ELEVATION**

| MAP ID | SITE NAME | SITE ADDRESS | DIRECTION/DISTANCE | PAGE |
|---|---|---|---|---|
| *2* | *MASTEC NORTH AMERICA INC \| FT PIERCE CONTRACTING CORP \| ATLAS TRAFFIC MANAGEMENT SYSTEMS* | *1819 TOTTEN RD \| 1819 TOTTEN RD UNIT B* | *WNW / 0.006 mi., 32 ft.* | *42* |
| *D7* | AAF4910 | 2103 S 37TH ST \| 2103 SOUTH 37TH STREET | SSE / 0.074 mi., 392 ft. | *85* |
| *D9* | AAF4911 | 2105 S 37TH ST \| 2105 SOUTH 37TH STREET | SSE / 0.082 mi., 433 ft. | *99* |
| *C10* | AAF4903 | 1703 TOTTEN RD | NNW / 0.106 mi., 561 ft. | *110* |
| *C11* | AAF4904 | 1702 TOTTEN RD | NNW / 0.107 mi., 565 ft. | *116* |
| *12* | AAF1212 | 2006 HARTMAN RD | W / 0.133 mi., 703 ft. | *124* |
| *13* | AAF4994 | 2214 S 39TH ST | SSW / 0.150 mi., 790 ft. | *129* |
| *E18* | AAF1211 | 4101 OKEECHOBEE RD | SW / 0.214 mi., 1128 ft. | *156* |

**OTHER ASCERTAINABLE RECORDS *(cont.)***

DEDB - FL: Drinking water wells contaminated with ethylene dibromide **38 SITES FOUND WITHIN .5 MILE**

**LOWER ELEVATION *(cont.)***

| MAP ID | SITE NAME | SITE ADDRESS | DIRECTION/DISTANCE | PAGE |
|---|---|---|---|---|
| *E19* | *BEVERAGE STATION \| AAF1211 \| BEVERAGE JUNCTION* | *4101 OKEECHOBEE RD* | *SW / 0.225 mi., 1191 ft.* | *159* |
| *20* | AAF4995 \| AAF4495 | 2302 S 39TH ST | S / 0.232 mi., 1225 ft. | *178* |
| *F21* | AAE6141 | 4075 VIRGINIA AVE | SW / 0.238 mi., 1257 ft. | *181* |
| *22* | AAF4993 | 2307 S 36TH ST | SSE / 0.239 mi., 1261 ft. | *185* |
| *F24* | AAF1213 \| AAF1214 | 2303 S 40TH ST \| 2303 SOUTH 40TH STREET | SSW / 0.253 mi., 1337 ft. | *196* |
| *G25* | AAG1469 | 3746 WHITEWAY DAIRY RD | N / 0.257 mi., 1357 ft. | *202* |
| *G26* | AAG1468 | 3748 WHITEWAY DAIRY RD | NNW / 0.258 mi., 1365 ft. | *206* |
| *27* | AAF4908 | 3746 WHITE WAY DAIRY RR | NNE / 0.260 mi., 1372 ft. | *208* |
| *28* | AAF4907 | 3650 WHITE WAY DAIRY RR | NNE / 0.274 mi., 1448 ft. | *211* |
| *29* | AAF4996 | 3803 ARNOLD RD | S / 0.276 mi., 1460 ft. | *216* |
| *H30* | AAE6140 | 2304 S 41ST ST | SW / 0.277 mi., 1461 ft. | *219* |
| *I31* | AAF4997 | 3608 ARNOLD RD | SSE / 0.281 mi., 1482 ft. | *224* |
| *I32* | AAF4998 | 3609 ARNOLD RD | SSE / 0.285 mi., 1504 ft. | *227* |
| *I33* | AAF4999 | 3607 ARNOLD RD | SSE / 0.291 mi., 1537 ft. | *231* |
| *I34* | AAF4992 | 3209 S 36TH ST | SSE / 0.299 mi., 1581 ft. | *236* |
| *I35* | AAG3481 | 3505 ARNOLD RD | SSE / 0.308 mi., 1629 ft. | *239* |
| *I36* | AAF5000 | 3503 ARNOLD RD | SSE / 0.313 mi., 1653 ft. | *241* |
| *H37* | AAF1215 | 2312 S 41ST ST | SSW / 0.319 mi., 1687 ft. | *242* |
| *H39* | AAF1216 | 2316 S 41ST ST \| 2316 SOUTH 41ST ST | SSW / 0.339 mi., 1789 ft. | *254* |
| *I40* | AAE2649 \| AAF2649 | 2401 S 35TH ST | SSE / 0.347 mi., 1834 ft. | *258* |
| *J43* | AAG1466 | 1301 HARTMAN RD | NNW / 0.376 mi., 1986 ft. | *283* |
| *J44* | AAG1467 | 1215 HARTMAN RD | NNW / 0.388 mi., 2048 ft. | *286* |
| *K45* | AAG1471 \| AAG1472 \| AAG1473 | 1053 S 37TH ST | NNE / 0.393 mi., 2075 ft. | *290* |
| *46* | AAE6143 \| AAE6142 | 2412 S 41ST ST \| 2418 S 41ST ST \| 2412 SOUTH 41ST ST | SSW / 0.409 mi., 2159 ft. | *299* |
| *K47* | AAG1470 | 1051 S 37TH ST | NNE / 0.423 mi., 2234 ft. | *305* |
| *50* | AAG1475 | 1010 HARTMAN RD | NNW / 0.482 mi., 2545 ft. | *323* |
| *51* | AAG1492 | 1047 S 37TH ST | N / 0.485 mi., 2564 ft. | *328* |

GWIF - FL: Groundwater Monitoring sites that are inspected and monitored. **3 SITES FOUND WITHIN .25 MILE**

**EQUAL/HIGHER ELEVATION**

| MAP ID | SITE NAME | SITE ADDRESS | DIRECTION/DISTANCE | PAGE |
|---|---|---|---|---|
| *A1* | *INDIAN RIVER OIL CO \| AAF4905* | *3700 OKEECHOBEE RD* | *SE / 0.003 mi., 17 ft.* | *25* |

**LOWER ELEVATION**

| MAP ID | SITE NAME | SITE ADDRESS | DIRECTION/DISTANCE | PAGE |
|---|---|---|---|---|
| *2* | *MASTEC NORTH AMERICA INC \| FT PIERCE CONTRACTING CORP \| ATLAS TRAFFIC MANAGEMENT SYSTEMS* | *1819 TOTTEN RD \| 1819 TOTTEN RD UNIT B* | *WNW / 0.006 mi., 32 ft.* | *42* |
| *E19* | *BEVERAGE STATION \| AAF1211 \| BEVERAGE JUNCTION* | *4101 OKEECHOBEE RD* | *SW / 0.225 mi., 1191 ft.* | *159* |

**OTHER ASCERTAINABLE RECORDS *(cont.)***

T 2 - FL: List of facilities that must submit an Emergency and Hazardous Chemical Inventory Form **1 SITE FOUND WITHIN .25 MILE**

**LOWER ELEVATION**

| MAP ID | SITE NAME | SITE ADDRESS | DIRECTION/DISTANCE | PAGE |
|---|---|---|---|---|
| *15* | *ENERGY SERVICES CENTER \| FT PIERCE UTILITIES AUTHORITY-ENERGY SVCS CENTER \| Fort Pierce Utilities Energy Services Center* | *1701 S 37TH ST \| 1701 South 37th Street* | *NNE / 0.185 mi., 979 ft.* | *134* |

**Following sites were unable to be mapped.**

| SITE NAME: | ADDRESS, CITY, ZIP: | DATABASE(S): |
|---|---|---|
| AAE6114 | OKEECHOBEE RD, FORT PIERCE | DEDB - FL |
| AAE6198 | LEEPER RD, FORT PIERCE | DEDB - FL |
| AAF4928 | 7682 S US #1 | DEDB - FL |
| AAF4929 | 8852 OKEECHOBEE RD | DEDB - FL |
| AAF4992 | 2309 S 36TH STREET | DEDB - FL |
| AAF4995 | 2302-04 S 39TH STREET | DEDB - FL |
| AAF5015 | 1017 SW CAIRO AVE | DEDB - FL |
| AAF5031 | 193 S JENKINS ROAD | DEDB - FL |
| AAF5047 | 9082 OKEECHOBEE RD | DEDB - FL |
| AAF5086 | 103 S 35 STREET \| 103 S 35TH ST | DEDB - FL |
| AAG1444 | SLOAN RD, FORT PIERCE | DEDB - FL |
| AAG1473 | 1049 S 37TH STREET | DEDB - FL |
| AAG3469 | DELAWARE AVE, FORT PIERCE | DEDB - FL |
| CUMBERLAND FARMS #1425 | 2099 S 35TH STREET ..., FORT PIERCE 34981 | UST - FL |
| FORT PIERCE UTILITIES AUTH - GAS DEPT | 715 SOUTH 25TH STRE..., FORT PIERCE 34950 | PIPELINES |
| FORT PIERCE UTILITIES AUTH - GAS DEPT | PO BOX 3191, FORT PIERCE 34950 | PIPELINES |
| JENSON BEACH | SAINT LUCIE, FORT PIERCE 34950 | CERCLIS NFRAP, SEMS_8R_ARCHIVED SITES |
| Not Reported | 3601 ARNOLD RD. | DEDB - FL |
| Not Reported | 3502 ARNOLD RD. | DEDB - FL |
| Not Reported | 2872 N A1A | DEDB - FL |
| Not Reported | 314 DIXON DRIVE | DEDB - FL |
| Not Reported | 1765 BILTMORE | DEDB - FL |
| Not Reported | 5280 N US #1 | DEDB - FL |
| Not Reported | 3101A OLEANDER BLVD. | DEDB - FL |
| Not Reported | 1813 BILTMORE | DEDB - FL |
| Not Reported | 925 WAGNER PLACE | DEDB - FL |
| Not Reported | 749 SW ARKANSAS TERRACE | DEDB - FL |
| Not Reported | 3204 DUBAN TERRACE | DEDB - FL |
| Not Reported | 351 PRESSLER LANE | DEDB - FL |

**DATABASE(S) WITH NO MAPPED SITES:**

**FEDERAL RCRA NON-CORRACTS TSD FACILITIES LIST**

| | |
|---|---|
| ARCHIVED RCRA TSDF | Archived Resource Conservation and Recovery Act: Treatment Storage and Disposal Facilities |
| RCRA_TSDF | Resource Conservation and Recovery Act: Treatment Storage and Disposal Facilities |

**FEDERAL CERCLIS LIST**

| | |
|---|---|
| CERCLIS NFRAP | Comprehensive Environmental Response Compensation and Liability Act No Further Remedial Action Planned |
| CERCLIS-HIST | Comprehensive Environmental Response Compensation and Liability Act |
| FEDERAL FACILITY | Federal Facility sites |
| SEMS_8R_ACTIVE SITES | Sites on SEMS Active Site Inventory |
| SEMS_8R_ARCHIVED SITES | Sites on SEMS Archived Site Inventory |

**FEDERAL RCRA CORRACTS FACILITIES LIST**

| | |
|---|---|
| CORRACTS | Hazardous Waste Corrective Action |
| HIST CORRACTS 2 | Historical Hazardous Waste Corrective Action |

**FEDERAL DELISTED NPL SITE LIST**

| | |
|---|---|
| DELISTED NPL | Delisted National Priority List |
| DELISTED PROPOSED NPL | Delisted proposed National Priority List |
| SEMS_DELETED NPL | Sites Deleted from National Priorities List |

**FEDERAL LANDFILL AND/OR SOLID WASTE DISPOSAL SITE LISTS**

| | |
|---|---|
| EPA LF MOP | EPA Landfill Methane Outreach Project Database |

**FEDERAL ERNS LIST**

| | |
|---|---|
| ERNS | Emergency Response Notification System |

**FEDERAL INSTITUTIONAL CONTROLS / ENGINEERING CONTROLS REGISTRIES**

| | |
|---|---|
| FED E C | Engineering Controls |
| FED I C | Institutional Controls |
| RCRA IC_EC | RCRA sites with Institutional and Engineering Controls |

**FEDERAL RCRA GENERATORS LIST**

| | |
|---|---|
| HIST RCRA_CESQG | Historical Resource Conservation and Recovery Act_Conditionally Exempt Small Quantity Generators |
| HIST RCRA_LQG | Historical Resource Conservation and Recovery Act_ Large Quantity Generators |
| HIST RCRA_NONGEN | Historical Resource Conservation and Recovery Act_Non Generators |
| HIST RCRA_SQG | Historical Resource Conservation and Recovery Act_Small Quantity Generators |
| RCRA_LQG | Resource Conservation and Recovery Act_ Large Quantity Generators |
| RCRA_SQG | Resource Conservation and Recovery Act_Small Quantity Generators |

**FEDERAL NPL SITE LIST**

| | |
|---|---|
| NPL | National Priority List |
| NPL EPA R1 GIS | GIS for EPA Region 1 NPL |
| NPL EPA R3 GIS | GIS for EPA Region 3 NPL |
| NPL EPA R6 GIS | GIS for EPA Region 6 NPL |
| NPL EPA R8 GIS | GIS for EPA Region 8 NPL |
| NPL EPA R9 GIS | GIS for EPA Region 9 NPL |
| PART NPL | Part National Priority List |
| PROPOSED NPL | Proposed National Priority List |
| SEMS_FINAL NPL | Sites included on the Final National Priorities List |
| SEMS_PROPOSED NPL | Sites Proposed to be Added to the National Priorities List |

**STATE AND TRIBAL REGISTERED STORAGE TANK LISTS**

| | |
|---|---|
| FEMA UST | FEMA Underground Storage Tanks |
| INDIAN UST R1 | Underground Storage Tanks on Indian Land in EPA Region 1 |
| INDIAN UST R10 | Underground Storage Tanks on Indian Land in EPA Region 10 |
| INDIAN UST R2 | Underground Storage Tanks on Indian Land in EPA Region 2 |
| INDIAN UST R4 | Underground Storage Tanks on Indian Land in EPA Region 4 |
| INDIAN UST R5 | Underground Storage Tanks on Indian Land in EPA Region 5 |
| INDIAN UST R6 | Underground Storage Tanks on Indian Land in EPA Region 6 |
| INDIAN UST R7 | Underground Storage Tanks on Indian Land in EPA Region 7 |
| INDIAN UST R8 | Underground Storage Tanks on Indian Land in EPA Region 8 |

**STATE AND TRIBAL REGISTERED STORAGE TANK LISTS *(cont.)***

| | |
|---|---|
| INDIAN UST R9 | Underground Storage Tanks on Indian Land in EPA Region 9 |
| AST_BROWARD COUNTY - FL | Broward County Aboveground Storage Tanks |
| HIST AST - FL | Historical Aboveground Storage Tanks |
| HIST UST - FL | Historical Underground Storage Tanks |
| UST_BROWARD COUNTY - FL | Broward County Underground Storage Tanks |
| UST_MIAMI-DADE COUNTY - FL | Miami-Dade County Underground Storage Tanks |

**STATE AND TRIBAL BROWNFIELD SITES**

| | |
|---|---|
| TRIBAL BROWNFIELDS | Tribal Brownfields |
| BROWNFIELDS - FL | Brownfields |
| BROWNFIELDS_AREAS - FL | Brownfields |

**STATE- AND TRIBAL - EQUIVALENT CERCLIS**

| | |
|---|---|
| SHWS - FL | State hazardous waste sites |
| SITES - FL | The Sites List |

**STATE INSTITUTIONAL CONTROLS / ENGINEERING CONTROLS REGISTRIES**

| | |
|---|---|
| E C - FL | Engineering Controls |
| I C - FL | Institutional Controls |

**STATE RCRA GENERATORS LIST**

| | |
|---|---|
| HIST TSD - FL | Historical State Treatment Storage & Disposal Facility List |
| LQG - FL | State Large Quantity Generators |
| SQG - FL | State Small Quantity Generators |
| TRA - FL | State Hazardous Waste Transporters |
| TSD - FL | State Treatment  Storage & Disposal Facilities |

**STATE AND TRIBAL LEAKING STORAGE TANK LISTS**

| | |
|---|---|
| INDIAN LUST R1 | Leaking Underground Storage Tanks on Indian Land in EPA Region 1 |
| INDIAN LUST R10 | Leaking Underground Storage Tanks on Indian Land in EPA Region 10 |
| INDIAN LUST R2 | Leaking Underground Storage Tanks on Indian Land in EPA Region 2 |
| INDIAN LUST R4 | Leaking Underground Storage Tanks on Indian Land in EPA Region 4 |
| INDIAN LUST R5 | Leaking Underground Storage Tanks on Indian Land in EPA Region 5 |
| INDIAN LUST R6 | Leaking Underground Storage Tanks on Indian Land in EPA Region 6 |
| INDIAN LUST R7 | Leaking Underground Storage Tanks on Indian Land in EPA Region 7 |
| INDIAN LUST R8 | Leaking Underground Storage Tanks on Indian Land in EPA Region 8 |
| INDIAN LUST R9 | Leaking Underground Storage Tanks on Indian Land in EPA Region 9 |

**STATE AND TRIBAL LANDFILL AND/OR SOLID WASTE DISPOSAL SITE LISTS**

| | |
|---|---|
| SWF/LF - FL | Solid Waste Facilities and Landfills |

**STATE AND TRIBAL VOLUNTARY CLEANUP SITES**

| | |
|---|---|
| VCP - FL | Voluntary Cleanup Program |

**LOCAL BROWNFIELD LISTS**

| | |
|---|---|
| BROWNFIELDS-ACRES | EPA ACRES Brownfields |
| FED BROWNFIELDS | Federal Brownfields |

**LOCAL LISTS OF HAZARDOUS WASTE / CONTAMINATED SITES**

| | |
|---|---|
| FED CDL | DOJ Clandestine Drug Labs |
| US HIST CDL | Historical Clandestine Drug Labs |
| CS_BROWARD COUNTY - FL | Broward County Contaminated Sites |
| CS_MIAMI-DADE COUNTY - FL | Miami-Dade County Contaminated Sites |
| HAZMAT FACILITIES_BROWARD COUNTY - FL | Broward County Hazardous Material Facilities |
| RESP PARTY - FL | Responsible party waste cleanups - Open, Closed, Inactive |

**RECORDS OF EMERGENCY RELEASE REPORTS**

| | |
|---|---|
| HMIRS (DOT) | Hazardous Materials Information Reporting Systems |
| FUEL SPILL_MIAMI-DADE COUNTY - FL | Miami-Dade County Fuel Spills Cases |

**LOCAL LISTS OF LANDFILL / SOLID WASTE DISPOSAL SITES**

| | |
|---|---|
| HIST INDIAN ODI R8 | Historical Open Dump Inventory |
| INDIAN ODI R8 | Open Dump Inventory |
| ODI | Open Dump Inventory |
| TRIBAL ODI | Indian Open Dump Inventory Sites |
| HIST SWRCY - FL | Historical Recycling Centers |
| SWF_MIAMI-DADE COUNTY - FL | Miami-Dade County Solid waste facilities |
| SWRCY - FL | Recycling Centers |

**LOCAL LAND RECORDS**

| | |
|---|---|
| LIENS 2 | CERCLA Lien Information |

**OTHER ASCERTAINABLE RECORDS**


| | |
|---|---|
| AFS | Air Facility Systems |
| ALT FUELING | Alternative Fueling Stations |
| AST PBS | ASTs at Bulk Petroleum Terminals |
| BRS | Biennial Reporting Systems |
| CDC HAZDAT | Hazardous Substance Release and Health Effects Information |
| COAL ASH DOE | Coal Ash: Department of Energy |
| COAL ASH EPA | Coal Ash: Environmental Protection Agency |
| COAL GAS | Coal Gas Plants |
| CONSENT (DECREES) | Superfund Consent Decree |
| CORRECTIVE ACTIONS_2020 | Wastes - Hazardous Waste - Corrective Action |
| DEBRIS EPA LF | EPA Disaster Debris Landfill Sites |
| DEBRIS EPA SWRCY | EPA Disaster Debris Recovery Sites |
| DOD | Department of Defense |
| DOT OPS | Department of Transportation Office of Pipeline Safety |
| ECHO | EPA Enforcement and Compliance History Online |
| ENOI | Electronic Notice of Intent |
| EPA FUELS | EPA Fuels Registration, Reporting, and Compliance List |
| EPA OSC | EPA On-Site Coordinator |
| EPA WATCH | EPA Watch List |
| FA HWF | Financial Assurance for Hazardous Waste Facilities |
| FEDLAND | Federal Lands |
| FRS | Facility Index Systems |
| FTTS | FIFRA/TSCA Tracking System |
| FTTS INSP | FIFRA/TSCA Tracking System: Inspections |
| FUDS | Formerly Used Defense Sites |
| HIST AFS | Historical Air Facility Systems |
| HIST AFS 2 | Historical Air Facility Systems |
| HIST DOD | Department of Defense historical sites |
| HIST LEAD_SMELTER | Historical Lead Smelter Sites |
| HIST MLTS | Historical Material Licensing Tracking Systems |
| HIST PCB TRANS | Historical Polychlorinated Biphenyl (PCB) Facilities |
| HIST PCS ENF | Historical Enforced Permit Compliance Facilities |
| HIST PCS FACILITY | Historical Permit Compliance Facilities |
| HIST SSTS | Historical Section 7 Tracking Systems |
| HWC DOCKET | Hazardous Waste Compliance Docket |
| ICIS | Integrated Compliance Information System |
| INACTIVE PCS | Inactive Permit Compliance Facilities |
| INDIAN RESERVATION | Indian Reservations |
| LUCIS | Land Use Control Information Systems |
| LUCIS 2 | Land Use Control Information Systems 2 |
| MINES | Mines |
| MINES USGS | Mines list from USGS |
| MLTS | Material Licensing Tracking Systems |
| NPL AOC | Areas related to NPL remediation sites |
| NPL LIENS | National Priority List Liens |
| OSHA | Occupational Safety & Health Administration |

**OTHER ASCERTAINABLE RECORDS *(cont.)***

| | |
|---|---|
| PADS | PCB Activity Database Systems |
| PCB TRANSFORMER | Polychlorinated Biphenyl (PCB) Waste |
| PCS ENF | Enforced Permit Compliance Facilities |
| PCS FACILITY | Permit Compliance Facilities |
| RAATS | RCRA Administrative Action Tracking Systems |
| RADINFO | Radiation Information Systems |
| RMP | Risk Management Plans |
| ROD | Record of Decision |
| SCRD DRYCLEANERS | SCRD Drycleaners |
| SEMS_SMELTER | Sites on SEMS Potential Smelter Activity |
| SSTS | Section 7 Tracking Systems |
| STORMWATER | Storm Water Permits |
| TOSCA-PLANT | Toxic Substance Control Act: Plants |
| TRIS | Toxic Release Inventory Systems |
| UMTRA | Uranium Mill Tailing Sites |
| VAPOR | EPA Vapor Intrusion |
| AIRS - FL | Air Permitted Facilities |
| AIRS_MIAMI-DADE COUNTY - FL | Miami-Dade County Air permits |
| CAP_MIAMI-DADE COUNTY - FL | Miami-Dade County Construction air permits |
| CATTLE DIPPING VATS - FL | Cattle Dipping Vats |
| COAL ASH - FL | COAL ASH |
| DAYCARE - FL | Daycares |
| DRYCLEANERS - FL | Drycleaners |
| ENF_MIAMI-DADE COUNTY - FL | Miami-Dade County enforcement |
| FA 1 - FL | Financial Assurance 1 |
| FA 2 - FL | Financial Assurance 2 |
| FA 3 - FL | Financial Assurance - UST |
| FACILITY LIST_ALACHUA COUNTY - FL | Alachua County Facility List |
| FF TANKS - FL | Federal Facility Tank Listing |
| GTO_MIAMI-DADE COUNTY - FL | Miami-Dade County Grease traps |
| GWCA - FL | Ground water contaminated areas |
| GWP_MIAMI-DADE COUNTY - FL | Miami-Dade County Water Quality permits |
| HAZ WASTE_MIAMI-DADE COUNTY - FL | Miami-Dade County Hazardous Waste Sites |
| HIST CAP_MIAMI-DADE COUNTY - FL | Historical Miami-Dade County Construction air permits |
| HIST CATTLE DIPPING VATS - FL | Historical Cattle Dipping Vats |
| HIST DEDB - FL | Historical Ethylene Dibromide |
| HIST FF TANKS - FL | Historical Federal Facility Tank Listing |
| HIST MINES - FL | State mine records |
| IW SQG_MIAMI-DADE COUNTY - FL | Miami-Dade County Industrial waste small quantity generators |
| IW_MIAMI-DADE COUNTY - FL | Miami-Dade County Industrial waste permits |
| IWP_MIAMI-DADE COUNTY - FL | Miami-Dade County Industrial waste pretreatment facilities |
| LWT_MIAMI-DADE COUNTY - FL | Miami-Dade County Liquid Waste Transporters |
| MINES - FL | State mine records |
| MOP_MIAMI-DADE COUNTY - FL | Miami-Dade County Marine Facilities Operating Permit |
| MRE_MIAMI-DADE COUNTY - FL | Miami-Dade County Maimi River Enforcement |
| NPDES - FL | State Wastewater and NPDES Permits |
| PRIORITY CLEANERS - FL | Drycleaner Priority Ranking List |
| SIS - FL | Site investigation section sites |
| UIC - FL | Underground Injection Wells |
| VIOLATION_BROWARD COUNTY - FL | Broward County Violation Notices |
| WASTEWATER - FL | Wastewater Facilities |

SUBJECT NAME: Residential Property
ADDRESS: 3720 Okeechobee Rd, Fort Pierce, FL, 34947
LAT/LONG: 27.428788 / -80.363759


PREPARED FOR: Solutech Inc
ORDER #: 59578
REPORT DATE: August 20, 2021

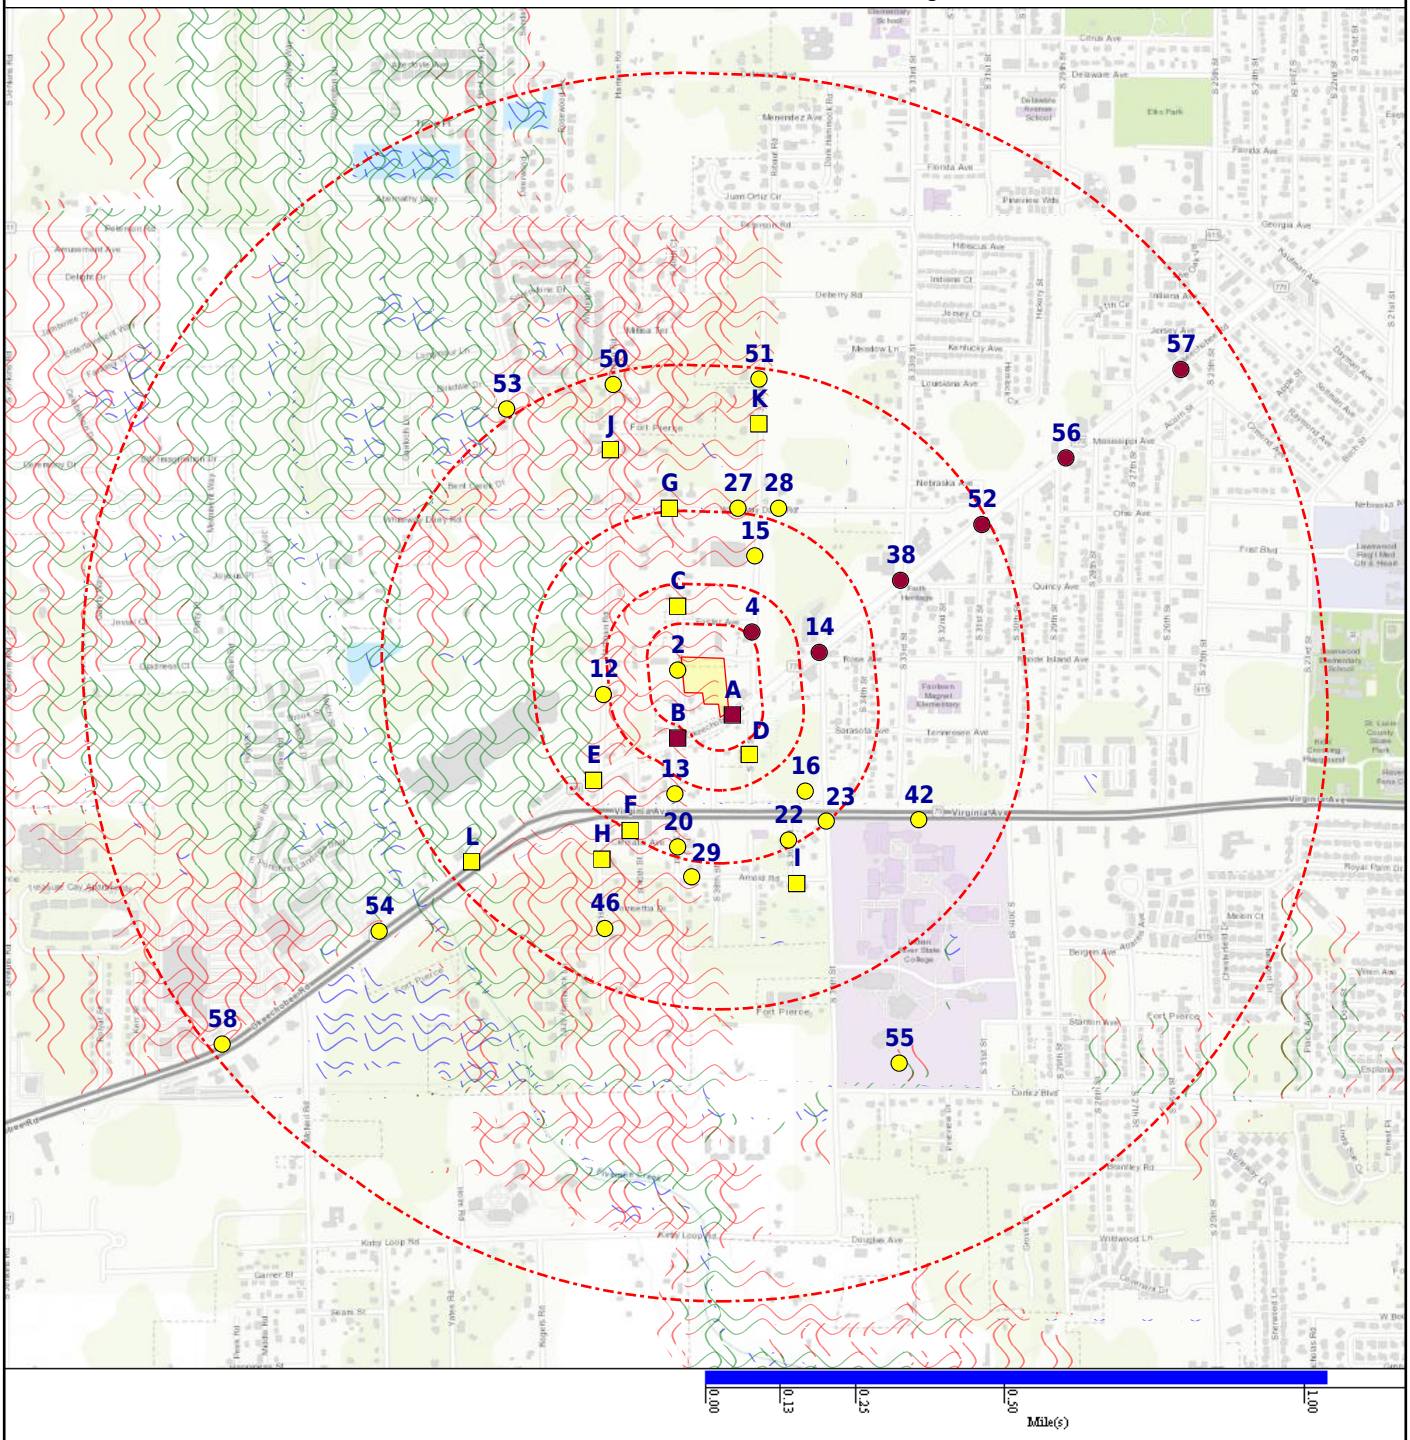


- Subject Property
- CDC HAZDAT (No Data)
- Federal Lands (No Data)
- Historical DOD (No Data)
- Equal/Higher Elevation
- Department of Defense (No Data)
- FEMA FloodZone 100
- Indian Reservation (No Data)
- Lower Elevation
- DFIRM Floodzone 100
- FEMA FloodZone 500
- National Priority List (No Data)
- Brownfields Areas (No Data)
- DFIRM Floodzone 500
- Ground Water Contaminants (No Data)
- NWI

SUBJECT NAME: Residential Property
ADDRESS: 3720 Okeechobee Rd, Fort Pierce, FL, 34947
LAT/LONG: 27.428788 / -80.363759

PREPARED FOR: Solutech Inc
ORDER #: 59578
REPORT DATE: August 20, 2021

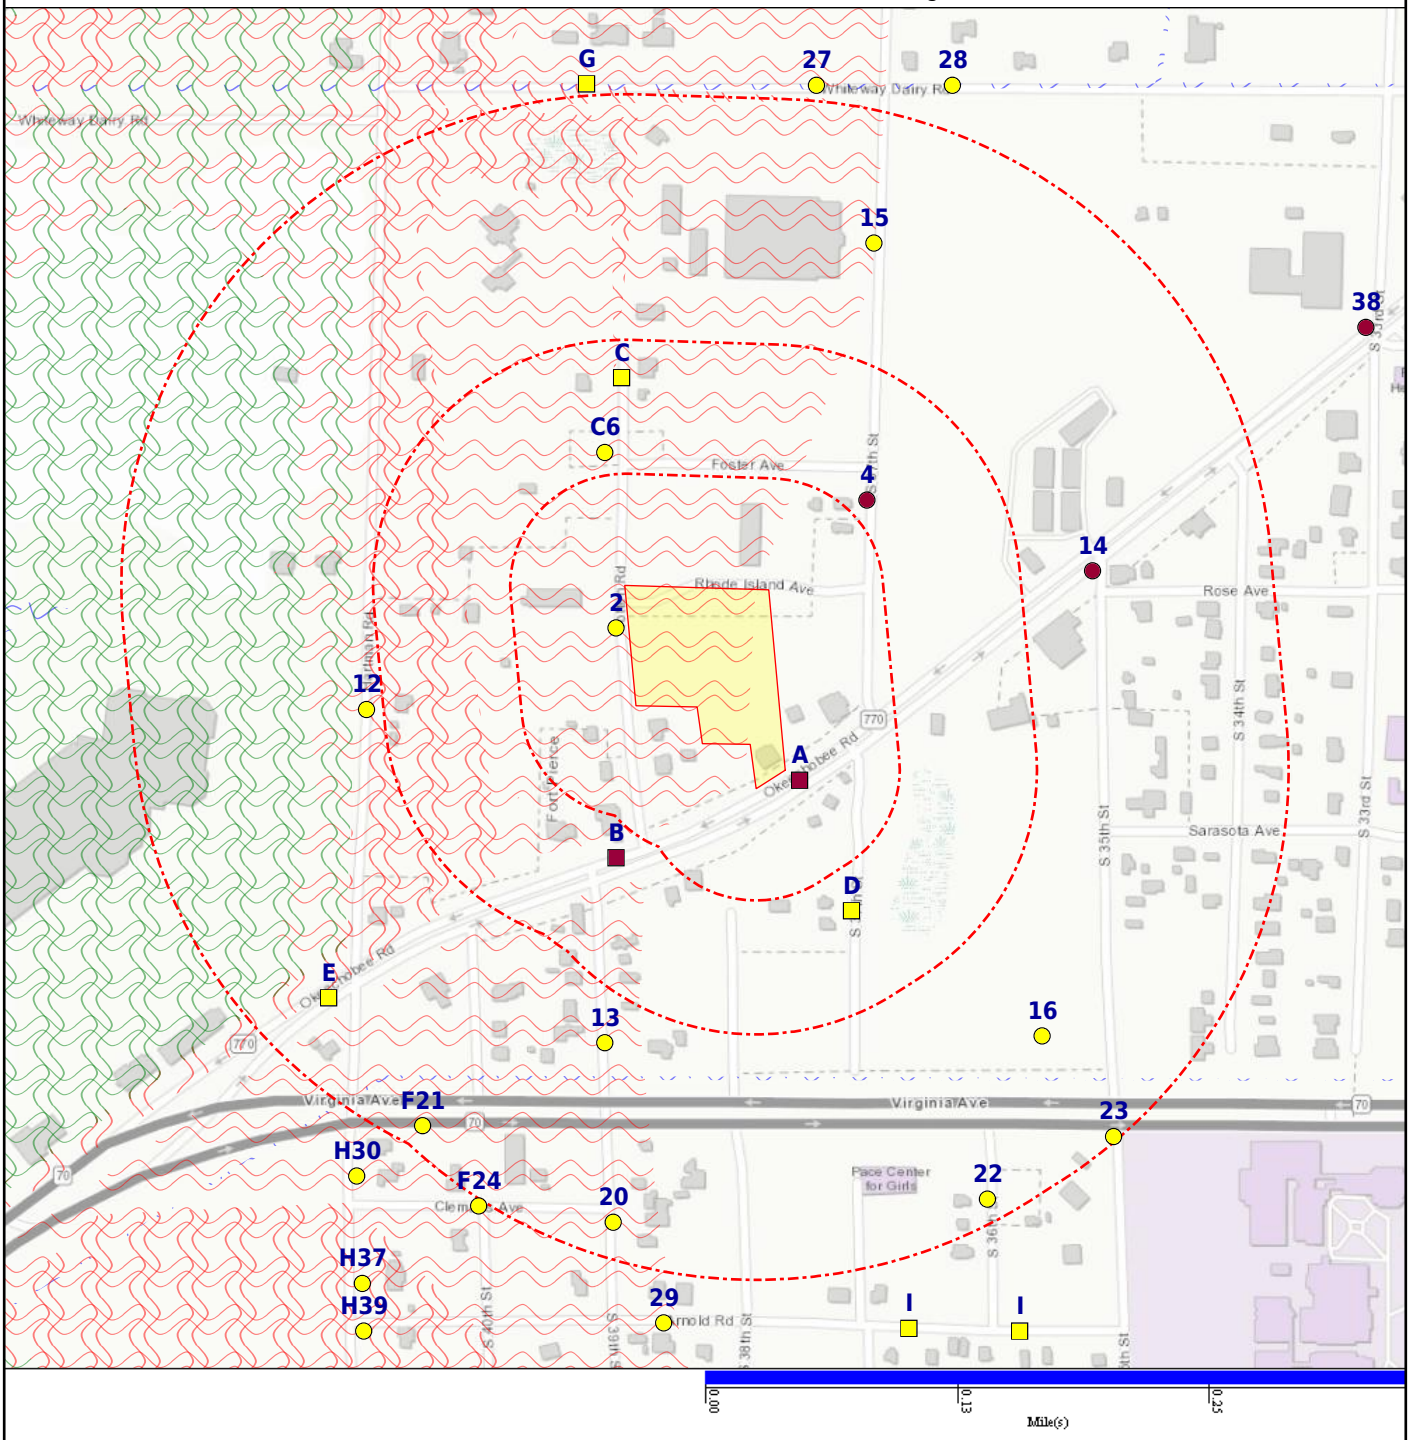


- Subject Property
- CDC HAZDAT (No Data)
- Federal Lands (No Data)
- Historical DOD (No Data)
- Equal/Higher Elevation
- Department of Defense (No Data)
- FEMA FloodZone 100
- Indian Reservation (No Data)
- Lower Elevation
- DFIRM Floodzone 100
- FEMA FloodZone 500
- National Priority List (No Data)
- Brownfields Areas (No Data)
- DFIRM Floodzone 500
- Ground Water Contaminants (No Data)
- NWI

| DATABASE | SUBJECT PROPERTY | SEARCH DISTANCE (MILES) | <1/8 | 1/8 - 1/4 | 1/4 - 1/2 | 1/2 - 1 | >1 | TOTAL MAPPED |
|---|---|---|---|---|---|---|---|---|
| **FEDERAL RCRA NON-CORRACTS TSD FACILITIES LIST** | | | | | | | | |
| ARCHIVED RCRA TSDF | | 0.500 | 0 | 0 | 0 | -- | -- | 0 |
| RCRA_TSDF | | 0.500 | 0 | 0 | 0 | -- | -- | 0 |
| **FEDERAL CERCLIS LIST** | | | | | | | | |
| CERCLIS NFRAP | | 0.500 | 0 | 0 | 0 | -- | -- | 0 |
| CERCLIS-HIST | | 0.500 | 0 | 0 | 0 | -- | -- | 0 |
| FEDERAL FACILITY | | 1.000 | 0 | 0 | 0 | 0 | -- | 0 |
| SEMS_8R_ACTIVE SITES | | 0.500 | 0 | 0 | 0 | -- | -- | 0 |
| SEMS_8R_ARCHIVED SITES | | 0.500 | 0 | 0 | 0 | -- | -- | 0 |
| **FEDERAL RCRA CORRACTS FACILITIES LIST** | | | | | | | | |
| CORRACTS | | 1.000 | 0 | 0 | 0 | 0 | -- | 0 |
| HIST CORRACTS 2 | | 1.000 | 0 | 0 | 0 | 0 | -- | 0 |
| **FEDERAL DELISTED NPL SITE LIST** | | | | | | | | |
| DELISTED NPL | | 1.000 | 0 | 0 | 0 | 0 | -- | 0 |
| DELISTED PROPOSED NPL | | 1.000 | 0 | 0 | 0 | 0 | -- | 0 |
| SEMS_DELETED NPL | | 1.000 | 0 | 0 | 0 | 0 | -- | 0 |
| **FEDERAL LANDFILL AND/OR SOLID WASTE DISPOSAL SITE LISTS** | | | | | | | | |
| EPA LF MOP | | 0.500 | 0 | 0 | 0 | -- | -- | 0 |
| **FEDERAL ERNS LIST** | | | | | | | | |
| ERNS | | SP | 0 | -- | -- | -- | -- | 0 |
| **FEDERAL INSTITUTIONAL CONTROLS / ENGINEERING CONTROLS REGISTRIES** | | | | | | | | |
| FED E C | | 0.500 | 0 | 0 | 0 | -- | -- | 0 |
| FED I C | | 0.500 | 0 | 0 | 0 | -- | -- | 0 |
| RCRA IC_EC | | 0.250 | 0 | 0 | -- | -- | -- | 0 |
| **FEDERAL RCRA GENERATORS LIST** | | | | | | | | |
| HIST RCRA_CESQG | | 0.250 | 0 | 0 | -- | -- | -- | 0 |
| HIST RCRA_LQG | | 0.250 | 0 | 0 | -- | -- | -- | 0 |
| HIST RCRA_NONGEN | | 0.250 | 0 | 0 | -- | -- | -- | 0 |
| HIST RCRA_SQG | | 0.250 | 0 | 0 | -- | -- | -- | 0 |
| RCRA_LQG | | 0.250 | 0 | 0 | -- | -- | -- | 0 |
| RCRA_NONGEN | | 0.250 | 1 | 0 | -- | -- | -- | 1 |
| RCRA_SQG | | 0.250 | 0 | 0 | -- | -- | -- | 0 |
| RCRA_VSQG | | 0.250 | 1 | 1 | -- | -- | -- | 2 |

| DATABASE | SUBJECT PROPERTY | SEARCH DISTANCE (MILES) | <1/8 | 1/8 - 1/4 | 1/4 - 1/2 | 1/2 - 1 | >1 | TOTAL MAPPED |
|---|---|---|---|---|---|---|---|---|
| **FEDERAL NPL SITE LIST** | | | | | | | | |
| NPL | | 1.000 | 0 | 0 | 0 | 0 | -- | 0 |
| NPL EPA R1 GIS | | 1.000 | 0 | 0 | 0 | 0 | -- | 0 |
| NPL EPA R3 GIS | | 1.000 | 0 | 0 | 0 | 0 | -- | 0 |
| NPL EPA R6 GIS | | 1.000 | 0 | 0 | 0 | 0 | -- | 0 |
| NPL EPA R8 GIS | | 1.000 | 0 | 0 | 0 | 0 | -- | 0 |
| NPL EPA R9 GIS | | 1.000 | 0 | 0 | 0 | 0 | -- | 0 |
| PART NPL | | 1.000 | 0 | 0 | 0 | 0 | -- | 0 |
| PROPOSED NPL | | 1.000 | 0 | 0 | 0 | 0 | -- | 0 |
| SEMS_FINAL NPL | | 1.000 | 0 | 0 | 0 | 0 | -- | 0 |
| SEMS_PROPOSED NPL | | 1.000 | 0 | 0 | 0 | 0 | -- | 0 |
| **STATE AND TRIBAL REGISTERED STORAGE TANK LISTS** | | | | | | | | |
| FEMA UST | | 0.250 | 0 | 0 | -- | -- | -- | 0 |
| INDIAN UST R1 | | 0.250 | 0 | 0 | -- | -- | -- | 0 |
| INDIAN UST R10 | | 0.250 | 0 | 0 | -- | -- | -- | 0 |
| INDIAN UST R2 | | 0.250 | 0 | 0 | -- | -- | -- | 0 |
| INDIAN UST R4 | | 0.250 | 0 | 0 | -- | -- | -- | 0 |
| INDIAN UST R5 | | 0.250 | 0 | 0 | -- | -- | -- | 0 |
| INDIAN UST R6 | | 0.250 | 0 | 0 | -- | -- | -- | 0 |
| INDIAN UST R7 | | 0.250 | 0 | 0 | -- | -- | -- | 0 |
| INDIAN UST R8 | | 0.250 | 0 | 0 | -- | -- | -- | 0 |
| INDIAN UST R9 | | 0.250 | 0 | 0 | -- | -- | -- | 0 |
| AST - FL | | 0.250 | 2 | 0 | -- | -- | -- | 2 |
| AST_BROWARD COUNTY - FL | | 0.250 | 0 | 0 | -- | -- | -- | 0 |
| HIST AST - FL | | 0.250 | 0 | 0 | -- | -- | -- | 0 |
| HIST UST - FL | | 0.250 | 0 | 0 | -- | -- | -- | 0 |
| UST - FL | | 0.250 | 2 | 6 | -- | -- | -- | 8 |
| UST_BROWARD COUNTY - FL | | 0.250 | 0 | 0 | -- | -- | -- | 0 |
| UST_MIAMI-DADE COUNTY - FL | | 0.250 | 0 | 0 | -- | -- | -- | 0 |
| **STATE AND TRIBAL BROWNFIELD SITES** | | | | | | | | |
| TRIBAL BROWNFIELDS | | 0.500 | 0 | 0 | 0 | -- | -- | 0 |
| BROWNFIELDS - FL | | 0.500 | 0 | 0 | 0 | -- | -- | 0 |
| BROWNFIELDS_AREAS - FL | | 0.500 | 0 | 0 | 0 | -- | -- | 0 |
| **STATE- AND TRIBAL - EQUIVALENT CERCLIS** | | | | | | | | |
| CS - FL | | 1.000 | 0 | 1 | 1 | 6 | -- | 8 |
| SHWS - FL | | 1.000 | 0 | 0 | 0 | 0 | -- | 0 |

| DATABASE | SUBJECT PROPERTY | SEARCH DISTANCE (MILES) | <1/8 | 1/8 - 1/4 | 1/4 - 1/2 | 1/2 - 1 | >1 | TOTAL MAPPED |
|---|---|---|---|---|---|---|---|---|
| **STATE- AND TRIBAL - EQUIVALENT CERCLIS *(cont.)*** | | | | | | | | |
| SITES - FL | | 1.000 | 0 | 0 | 0 | 0 | -- | 0 |
| **STATE INSTITUTIONAL CONTROLS / ENGINEERING CONTROLS REGISTRIES** | | | | | | | | |
| E C - FL | | 0.500 | 0 | 0 | 0 | -- | -- | 0 |
| I C - FL | | 0.500 | 0 | 0 | 0 | -- | -- | 0 |
| **STATE RCRA GENERATORS LIST** | | | | | | | | |
| HIST TSD - FL | | 0.500 | 0 | 0 | 0 | -- | -- | 0 |
| LQG - FL | | 0.250 | 0 | 0 | -- | -- | -- | 0 |
| SQG - FL | | 0.250 | 0 | 0 | -- | -- | -- | 0 |
| TRA - FL | | 0.250 | 0 | 0 | -- | -- | -- | 0 |
| TSD - FL | | 0.500 | 0 | 0 | 0 | -- | -- | 0 |
| **STATE AND TRIBAL LEAKING STORAGE TANK LISTS** | | | | | | | | |
| INDIAN LUST R1 | | 0.500 | 0 | 0 | 0 | -- | -- | 0 |
| INDIAN LUST R10 | | 0.500 | 0 | 0 | 0 | -- | -- | 0 |
| INDIAN LUST R2 | | 0.500 | 0 | 0 | 0 | -- | -- | 0 |
| INDIAN LUST R4 | | 0.500 | 0 | 0 | 0 | -- | -- | 0 |
| INDIAN LUST R5 | | 0.500 | 0 | 0 | 0 | -- | -- | 0 |
| INDIAN LUST R6 | | 0.500 | 0 | 0 | 0 | -- | -- | 0 |
| INDIAN LUST R7 | | 0.500 | 0 | 0 | 0 | -- | -- | 0 |
| INDIAN LUST R8 | | 0.500 | 0 | 0 | 0 | -- | -- | 0 |
| INDIAN LUST R9 | | 0.500 | 0 | 0 | 0 | -- | -- | 0 |
| LAST - FL | | 0.500 | 2 | 0 | 4 | -- | -- | 6 |
| LUST - FL | | 0.500 | 1 | 2 | 6 | -- | -- | 9 |
| **STATE AND TRIBAL LANDFILL AND/OR SOLID WASTE DISPOSAL SITE LISTS** | | | | | | | | |
| SWF/LF - FL | | 0.500 | 0 | 0 | 0 | -- | -- | 0 |
| **STATE AND TRIBAL VOLUNTARY CLEANUP SITES** | | | | | | | | |
| VCP - FL | | 0.500 | 0 | 0 | 0 | -- | -- | 0 |
| **LOCAL BROWNFIELD LISTS** | | | | | | | | |
| BROWNFIELDS-ACRES | | 0.500 | 0 | 0 | 0 | -- | -- | 0 |
| FED BROWNFIELDS | | 0.500 | 0 | 0 | 0 | -- | -- | 0 |
| **LOCAL LISTS OF HAZARDOUS WASTE / CONTAMINATED SITES** | | | | | | | | |
| FED CDL | | SP | 0 | -- | -- | -- | -- | 0 |
| US HIST CDL | | SP | 0 | -- | -- | -- | -- | 0 |
| CS_BROWARD COUNTY - FL | | 1.000 | 0 | 0 | 0 | 0 | -- | 0 |

| DATABASE | SUBJECT PROPERTY | SEARCH DISTANCE (MILES) | <1/8 | 1/8 - 1/4 | 1/4 - 1/2 | 1/2 - 1 | >1 | TOTAL MAPPED |
|---|---|---|---|---|---|---|---|---|
| **LOCAL LISTS OF HAZARDOUS WASTE / CONTAMINATED SITES *(cont.)*** | | | | | | | | |
| CS_MIAMI-DADE COUNTY - FL | | 1.000 | 0 | 0 | 0 | 0 | -- | 0 |
| DWM CONTAM - FL | | 0.500 | 2 | 2 | 6 | -- | -- | 10 |
| HAZMAT FACILITIES_BROWARD COUNTY - FL | | 0.250 | 0 | 0 | -- | -- | -- | 0 |
| RESP PARTY - FL | | 0.500 | 0 | 0 | 0 | -- | -- | 0 |
| **RECORDS OF EMERGENCY RELEASE REPORTS** | | | | | | | | |
| HMIRS (DOT) | | SP | 0 | -- | -- | -- | -- | 0 |
| FUEL SPILL_MIAMI-DADE COUNTY - FL | | 0.125 | 0 | -- | -- | -- | -- | 0 |
| SPILLS - FL | | 0.125 | 1 | -- | -- | -- | -- | 1 |
| **LOCAL LISTS OF LANDFILL / SOLID WASTE DISPOSAL SITES** | | | | | | | | |
| HIST INDIAN ODI R8 | | 0.500 | 0 | 0 | 0 | -- | -- | 0 |
| INDIAN ODI R8 | | 0.500 | 0 | 0 | 0 | -- | -- | 0 |
| ODI | | 0.500 | 0 | 0 | 0 | -- | -- | 0 |
| TRIBAL ODI | | 0.500 | 0 | 0 | 0 | -- | -- | 0 |
| HIST SWRCY - FL | | 0.500 | 0 | 0 | 0 | -- | -- | 0 |
| SWF_MIAMI-DADE COUNTY - FL | | 0.500 | 0 | 0 | 0 | -- | -- | 0 |
| SWRCY - FL | | 0.500 | 0 | 0 | 0 | -- | -- | 0 |
| **LOCAL LAND RECORDS** | | | | | | | | |
| LIENS 2 | | SP | 0 | -- | -- | -- | -- | 0 |
| **OTHER ASCERTAINABLE RECORDS** | | | | | | | | |
| AFS | | SP | 0 | -- | -- | -- | -- | 0 |
| ALT FUELING | | 0.250 | 0 | 0 | -- | -- | -- | 0 |
| AST PBS | | 0.250 | 0 | 0 | -- | -- | -- | 0 |
| BRS | | SP | 0 | -- | -- | -- | -- | 0 |
| CDC HAZDAT | | 1.000 | 0 | 0 | 0 | 0 | -- | 0 |
| COAL ASH DOE | | 0.500 | 0 | 0 | 0 | -- | -- | 0 |
| COAL ASH EPA | | 0.500 | 0 | 0 | 0 | -- | -- | 0 |
| COAL GAS | | 1.000 | 0 | 0 | 0 | 0 | -- | 0 |
| CONSENT (DECREES) | | 1.000 | 0 | 0 | 0 | 0 | -- | 0 |
| CORRECTIVE ACTIONS_2020 | | 0.500 | 0 | 0 | 0 | -- | -- | 0 |
| DEBRIS EPA LF | | 0.500 | 0 | 0 | 0 | -- | -- | 0 |
| DEBRIS EPA SWRCY | | 0.500 | 0 | 0 | 0 | -- | -- | 0 |
| DOD | | 1.000 | 0 | 0 | 0 | 0 | -- | 0 |
| DOT OPS | | SP | 0 | -- | -- | -- | -- | 0 |

| DATABASE | SUBJECT PROPERTY | SEARCH DISTANCE (MILES) | <1/8 | 1/8 - 1/4 | 1/4 - 1/2 | 1/2 - 1 | >1 | TOTAL MAPPED |
|---|---|---|---|---|---|---|---|---|
| **OTHER ASCERTAINABLE RECORDS *(cont.)*** | | | | | | | | |
| ECHO | | SP | 0 | -- | -- | -- | -- | 0 |
| ENOI | | SP | 0 | -- | -- | -- | -- | 0 |
| EPA FUELS | | SP | 0 | -- | -- | -- | -- | 0 |
| EPA OSC | | 0.125 | 0 | -- | -- | -- | -- | 0 |
| EPA WATCH | | SP | 0 | -- | -- | -- | -- | 0 |
| FA HWF | | SP | 0 | -- | -- | -- | -- | 0 |
| FEDLAND | | 1.000 | 0 | 0 | 0 | 0 | -- | 0 |
| FRS | | SP | 0 | -- | -- | -- | -- | 0 |
| FTTS | | SP | 0 | -- | -- | -- | -- | 0 |
| FTTS INSP | | SP | 0 | -- | -- | -- | -- | 0 |
| FUDS | | 1.000 | 0 | 0 | 0 | 0 | -- | 0 |
| HIST AFS | | SP | 0 | -- | -- | -- | -- | 0 |
| HIST AFS 2 | | SP | 0 | -- | -- | -- | -- | 0 |
| HIST DOD | | 1.000 | 0 | 0 | 0 | 0 | -- | 0 |
| HIST LEAD_SMELTER | | SP | 0 | -- | -- | -- | -- | 0 |
| HIST MLTS | | SP | 0 | -- | -- | -- | -- | 0 |
| HIST PCB TRANS | | SP | 0 | -- | -- | -- | -- | 0 |
| HIST PCS ENF | | SP | 0 | -- | -- | -- | -- | 0 |
| HIST PCS FACILITY | | SP | 0 | -- | -- | -- | -- | 0 |
| HIST SSTS | | SP | 0 | -- | -- | -- | -- | 0 |
| HWC DOCKET | | SP | 0 | -- | -- | -- | -- | 0 |
| ICIS | | SP | 0 | -- | -- | -- | -- | 0 |
| INACTIVE PCS | | SP | 0 | -- | -- | -- | -- | 0 |
| INDIAN RESERVATION | | 1.000 | 0 | 0 | 0 | 0 | -- | 0 |
| LUCIS | | 0.500 | 0 | 0 | 0 | -- | -- | 0 |
| LUCIS 2 | | 0.500 | 0 | 0 | 0 | -- | -- | 0 |
| MINES | | 0.250 | 0 | 0 | -- | -- | -- | 0 |
| MINES USGS | | 0.250 | 0 | 0 | -- | -- | -- | 0 |
| MLTS | | SP | 0 | -- | -- | -- | -- | 0 |
| NPL AOC | | 1.000 | 0 | 0 | 0 | 0 | -- | 0 |
| NPL LIENS | | SP | 0 | -- | -- | -- | -- | 0 |
| OSHA | | SP | 0 | -- | -- | -- | -- | 0 |
| PADS | | SP | 0 | -- | -- | -- | -- | 0 |
| PCB TRANSFORMER | | SP | 0 | -- | -- | -- | -- | 0 |
| PCS ENF | | SP | 0 | -- | -- | -- | -- | 0 |
| PCS FACILITY | | SP | 0 | -- | -- | -- | -- | 0 |

| DATABASE | SUBJECT PROPERTY | SEARCH DISTANCE (MILES) | <1/8 | 1/8 - 1/4 | 1/4 - 1/2 | 1/2 - 1 | >1 | TOTAL MAPPED |
|---|---|---|---|---|---|---|---|---|
| **OTHER ASCERTAINABLE RECORDS *(cont.)*** | | | | | | | | |
| RAATS | | SP | 0 | -- | -- | -- | -- | 0 |
| RADINFO | | SP | 0 | -- | -- | -- | -- | 0 |
| RMP | | 0.500 | 0 | 0 | 0 | -- | -- | 0 |
| ROD | | 1.000 | 0 | 0 | 0 | 0 | -- | 0 |
| SCRD DRYCLEANERS | | 0.250 | 0 | 0 | -- | -- | -- | 0 |
| SEMS_SMELTER | | SP | 0 | -- | -- | -- | -- | 0 |
| SSTS | | SP | 0 | -- | -- | -- | -- | 0 |
| STORMWATER | | SP | 0 | -- | -- | -- | -- | 0 |
| TOSCA-PLANT | | SP | 0 | -- | -- | -- | -- | 0 |
| TRIS | | SP | 0 | -- | -- | -- | -- | 0 |
| UMTRA | | 0.500 | 0 | 0 | 0 | -- | -- | 0 |
| VAPOR | | 0.500 | 0 | 0 | 0 | -- | -- | 0 |
| AIRS - FL | | SP | 0 | -- | -- | -- | -- | 0 |
| AIRS_MIAMI-DADE COUNTY - FL | | SP | 0 | -- | -- | -- | -- | 0 |
| CAP_MIAMI-DADE COUNTY - FL | | SP | 0 | -- | -- | -- | -- | 0 |
| CATTLE DIPPING VATS - FL | | 0.500 | 0 | 0 | 0 | -- | -- | 0 |
| COAL ASH - FL | | 0.500 | 0 | 0 | 0 | -- | -- | 0 |
| DAYCARE - FL | | SP | 0 | -- | -- | -- | -- | 0 |
| DEDB - FL | | 0.500 | 8 | 7 | 23 | -- | -- | 38 |
| DRYCLEANERS - FL | | 0.250 | 0 | 0 | -- | -- | -- | 0 |
| ENF_MIAMI-DADE COUNTY - FL | | 0.250 | 0 | 0 | -- | -- | -- | 0 |
| FA 1 - FL | | SP | 0 | -- | -- | -- | -- | 0 |
| FA 2 - FL | | SP | 0 | -- | -- | -- | -- | 0 |
| FA 3 - FL | | SP | 0 | -- | -- | -- | -- | 0 |
| FACILITY LIST_ALACHUA COUNTY - FL | | 0.250 | 0 | 0 | -- | -- | -- | 0 |
| FF TANKS - FL | | 0.250 | 0 | 0 | -- | -- | -- | 0 |
| GTO_MIAMI-DADE COUNTY - FL | | 0.125 | 0 | -- | -- | -- | -- | 0 |
| GWCA - FL | | 0.500 | 0 | 0 | 0 | -- | -- | 0 |
| GWIF - FL | | 0.250 | 2 | 1 | -- | -- | -- | 3 |
| GWP_MIAMI-DADE COUNTY - FL | | SP | 0 | -- | -- | -- | -- | 0 |
| HAZ WASTE_MIAMI-DADE COUNTY - FL | | 0.500 | 0 | 0 | 0 | -- | -- | 0 |
| HIST CAP_MIAMI-DADE COUNTY - FL | | SP | 0 | -- | -- | -- | -- | 0 |
| HIST CATTLE DIPPING VATS - FL | | 0.500 | 0 | 0 | 0 | -- | -- | 0 |
| HIST DEDB - FL | | 0.500 | 0 | 0 | 0 | -- | -- | 0 |
| HIST FF TANKS - FL | | 0.250 | 0 | 0 | -- | -- | -- | 0 |

| DATABASE | SUBJECT PROPERTY | SEARCH DISTANCE (MILES) | <1/8 | 1/8 - 1/4 | 1/4 - 1/2 | 1/2 - 1 | >1 | TOTAL MAPPED |
|---|---|---|---|---|---|---|---|---|
| **OTHER ASCERTAINABLE RECORDS *(cont.)*** | | | | | | | | |
| HIST MINES - FL | | 0.250 | 0 | 0 | -- | -- | -- | 0 |
| IW SQG_MIAMI-DADE COUNTY - FL | | 0.250 | 0 | 0 | -- | -- | -- | 0 |
| IW_MIAMI-DADE COUNTY - FL | | 0.500 | 0 | 0 | 0 | -- | -- | 0 |
| IWP_MIAMI-DADE COUNTY - FL | | 0.500 | 0 | 0 | 0 | -- | -- | 0 |
| LWT_MIAMI-DADE COUNTY - FL | | 0.250 | 0 | 0 | -- | -- | -- | 0 |
| MINES - FL | | 0.250 | 0 | 0 | -- | -- | -- | 0 |
| MOP_MIAMI-DADE COUNTY - FL | | 0.250 | 0 | 0 | -- | -- | -- | 0 |
| MRE_MIAMI-DADE COUNTY - FL | | SP | 0 | -- | -- | -- | -- | 0 |
| NPDES - FL | | SP | 0 | -- | -- | -- | -- | 0 |
| PRIORITY CLEANERS - FL | | 0.500 | 0 | 0 | 0 | -- | -- | 0 |
| SIS - FL | | 0.500 | 0 | 0 | 0 | -- | -- | 0 |
| T 2 - FL | | 0.250 | 0 | 1 | -- | -- | -- | 1 |
| UIC - FL | | SP | 0 | -- | -- | -- | -- | 0 |
| VIOLATION_BROWARD COUNTY - FL | | 0.500 | 0 | 0 | 0 | -- | -- | 0 |
| WASTEWATER - FL | | SP | 0 | -- | -- | -- | -- | 0 |

Map Id: A1
Direction: SE
Distance: 0.003 mi., 17 ft.
Elevation: 18 ft.
Relative: Higher

**Site Name :** INDIAN RIVER OIL CO | AAF4905
3700 OKEECHOBEE RD
FORT PIERCE | FT. PIERCE, FL

**Database(s) :** [AST - FL, DEDB - FL, DWM CONTAM - FL, FA 3 - FL, GWIF - FL, LAST - FL, PRP-CORP]

**Envirosite ID:** 1548273
**EPA ID:** N/R

AST - FL

| | |
|---|---|
| Facility Name : | INDIAN RIVER OIL CO |
| Facility Address : | 3700 OKEECHOBEE RD, FORT PIERCE, 34947 |
| County : | ST. LUCIE |

Site Details

| | |
|---|---|
| Facility ID : | 8840959 |
| Facility Phone : | 7724613600 |
| Facility Status : | CLOSED |
| Facility Type : | D |
| Type Description : | Bulk Storage Facility |
| DEP Contractor Own : | P |
| Last Date in Agency List : | 2021-07-22 |

Owner Information

| | |
|---|---|
| Owner ID : | N/R |
| Owner Name : | N/R |
| Owner Address 1 : | N/R |
| Owner Address 2 : | N/R |
| Contact : | N/R |
| Owner Phone : | N/R |

Tank Information

| | |
|---|---|
| Tank ID : | 1 |
| Gallons : | 20000 |
| Tank Location : | ABOVEGROUND |
| Substance : | Vehicular Diesel |
| Install Date : | N/R |
| Status : | Closed In Place |
| Status Date : | 2018-07-01 |
| Construction Items : | N/R |
| Monitoring Items : | N/R |
| Piping Items : | N/R |

Tank Information

| | |
|---|---|
| Tank ID : | 10 |
| Gallons : | 10000 |
| Tank Location : | ABOVEGROUND |
| Substance : | Vehicular Diesel |
| Install Date : | 2008-12-01 |
| Status : | Closed In Place |
| Status Date : | 2018-07-01 |

Map Id: A1
Direction: SE
Distance: 0.003 mi., 17 ft.
Elevation: 18 ft.
Relative: Higher

**Site Name :** INDIAN RIVER OIL CO | AAF4905
3700 OKEECHOBEE RD
FORT PIERCE | FT. PIERCE, FL

**Database(s) :** [AST - FL, DEDB - FL, DWM CONTAM - FL, FA 3 - FL, GWIF - FL, LAST - FL, PRP-CORP] ***(cont.)***

**Envirosite ID:** 1548273
**EPA ID:** N/R

AST - FL ***(cont.)***

Construction Items : N/R

Monitoring Items : N/R

Piping Items : N/R

Tank Information
Tank ID : 2
Gallons : 20000
Tank Location : ABOVEGROUND
Substance : Unleaded Gas
Install Date : N/R
Status : Removed from Site
Status Date : 1992-03-31

Construction Items : N/R

Monitoring Items : N/R

Piping Items : N/R

Tank Information
Tank ID : 3
Gallons : 14000
Tank Location : ABOVEGROUND
Substance : Vehicular Diesel
Install Date : N/R
Status : Closed In Place
Status Date : 2018-07-01

Construction Items : N/R

Monitoring Items : N/R

Piping Items : N/R

Tank Information
Tank ID : 4
Gallons : 14000
Tank Location : ABOVEGROUND

Map Id: A1
Direction: SE
Distance: 0.003 mi., 17 ft.
Elevation: 18 ft.
Relative: Higher

**Site Name :** INDIAN RIVER OIL CO | AAF4905
3700 OKEECHOBEE RD
FORT PIERCE | FT. PIERCE, FL

**Database(s) :** [AST - FL, DEDB - FL, DWM CONTAM - FL, FA 3 - FL, GWIF - FL, LAST - FL, PRP-CORP] ***(cont.)***

**Envirosite ID:** 1548273
**EPA ID:** N/R

AST - FL ***(cont.)***

Substance : Vehicular Diesel
Install Date : N/R
Status : Closed In Place
Status Date : 2018-07-01

Construction Items : N/R

Monitoring Items : N/R

Piping Items : N/R

Tank Information
Tank ID : 5
Gallons : 14000
Tank Location : ABOVEGROUND
Substance : Vehicular Diesel
Install Date : N/R
Status : Removed from Site
Status Date : 1992-03-31

Construction Items : N/R

Monitoring Items : N/R

Piping Items : N/R

Tank Information
Tank ID : 6
Gallons : 8000
Tank Location : ABOVEGROUND
Substance : Vehicular Diesel
Install Date : N/R
Status : Removed from Site
Status Date : 1992-03-31

Construction Items : N/R

Monitoring Items : N/R

Piping Items : N/R

Map Id: A1
Direction: SE
Distance: 0.003 mi., 17 ft.
Elevation: 18 ft.
Relative: Higher

**Site Name :** INDIAN RIVER OIL CO | AAF4905
3700 OKEECHOBEE RD
FORT PIERCE | FT. PIERCE, FL

**Database(s) :** [AST - FL, DEDB - FL, DWM CONTAM - FL, FA 3 - FL, GWIF - FL, LAST - FL, PRP-CORP] ***(cont.)***

**Envirosite ID:** 1548273
**EPA ID:** N/R

AST - FL ***(cont.)***

Tank Information

| | |
|---|---|
| Tank ID : | 7 |
| Gallons : | 10000 |
| Tank Location : | ABOVEGROUND |
| Substance : | Vehicular Diesel |
| Install Date : | N/R |
| Status : | Removed from Site |
| Status Date : | 1992-03-31 |
| Construction Items : | N/R |
| Monitoring Items : | N/R |
| Piping Items : | N/R |

Tank Information

| | |
|---|---|
| Tank ID : | 8 |
| Gallons : | 10000 |
| Tank Location : | ABOVEGROUND |
| Substance : | Unleaded Gas |
| Install Date : | N/R |
| Status : | Removed from Site |
| Status Date : | 1992-03-31 |
| Construction Items : | N/R |
| Monitoring Items : | N/R |
| Piping Items : | N/R |

Tank Information

| | |
|---|---|
| Tank ID : | 9 |
| Gallons : | 10000 |
| Tank Location : | ABOVEGROUND |
| Substance : | Unleaded Gas |
| Install Date : | N/R |
| Status : | Removed from Site |
| Status Date : | 1992-03-31 |
| Construction Items : | N/R |

Map Id: A1
Direction: SE
Distance: 0.003 mi., 17 ft.
Elevation: 18 ft.
Relative: Higher

**Site Name :** INDIAN RIVER OIL CO | AAF4905
3700 OKEECHOBEE RD
FORT PIERCE | FT. PIERCE, FL

**Database(s) :** [AST - FL, DEDB - FL, DWM CONTAM - FL, FA 3 - FL, GWIF - FL, LAST - FL, PRP-CORP] ***(cont.)***

**Envirosite ID:** 1548273
**EPA ID:** N/R

AST - FL ***(cont.)***

| | |
|---|---|
| Monitoring Items : | N/R |
| Piping Items : | N/R |
| Oculus Note : | Use the Public Oculus Login button to enter the Oculus Website |
| Oculus Hyperlink : | Click here for hyperlink provided by the agency. |

DEDB - FL

| | |
|---|---|
| Sample Date : | 1999-10-27 |
| Sample ID : | 991028-043 |
| Sample Type : | FIRST_SAMP |
| FLUW ID : | N/R |
| Analyte : | ETHYLENE DIBROMIDE (EDB) |
| Value : | 0.2 |
| Units : | ug/L |
| Qualifier : | U |
| Resident Last Name : | N/R |
| Well Business Name : | N/R |
| Well Address : | 3700 OKEECHOBEE RD |
| Well Type : | 42 |
| Well Status : | N/R |
| City : | N/R |
| County : | ST. LUCIE |
| Job Name : | STLUCIE-991028-11 |
| Customer ID : | N/R |
| Description : | N/R |
| Last Date in Agency List : | 2020-05-06 |

| | |
|---|---|
| Sample Date : | 2013-05-29 |
| Sample ID : | 130522-006 |
| Sample Type : | RESAMPLE |
| FLUW ID : | AAF4905 |
| Analyte : | ETHYLENE DIBROMIDE (EDB) |
| Value : | 0.15 |
| Units : | ug/L |
| Qualifier : | U,Y |
| Resident Last Name : | N/R |
| Well Business Name : | INDIAN RIVER OIL CO. |
| Well Address : | 3700 OKEECHOBEE RD |
| Well Type : | 42 - LIMITED USE PUBLIC WATER SYSTEM (64E-8; F.A.C.) |
| Well Status : | ACTIVE |
| City : | N/R |
| County : | ST. LUCIE |
| Job Name : | STLUCIE-130522-001 |
| Customer ID : | N/R |
| Description : | N/R |
| Last Date in Agency List : | 2020-12-04 |

| | |
|---|---|
| Sample Date : | 2011-09-13 |
| Sample ID : | 110826-007 |

Map Id: A1
Direction: SE
Distance: 0.003 mi., 17 ft.
Elevation: 18 ft.
Relative: Higher

**Site Name :** INDIAN RIVER OIL CO | AAF4905
3700 OKEECHOBEE RD
FORT PIERCE | FT. PIERCE, FL

**Database(s) :** [AST - FL, DEDB - FL, DWM CONTAM - FL, FA 3 - FL, GWIF - FL, LAST - FL, PRP-CORP] ***(cont.)***

**Envirosite ID:** 1548273
**EPA ID:** N/R

DEDB - FL ***(cont.)***

| | |
|---|---|
| Sample Type : | RESAMPLE |
| FLUW ID : | AAF4905 |
| Analyte : | ETHYLENE DIBROMIDE (EDB) |
| Value : | 0.22 |
| Units : | ug/L |
| Qualifier : | U |
| Resident Last Name : | N/R |
| Well Business Name : | INDIAN RIVER OIL CO. |
| Well Address : | 3700 OKEECHOBEE RD |
| Well Type : | 42 - LIMITED USE PUBLIC WATER SYSTEM (64E-8; F.A.C.) |
| Well Status : | ACTIVE |
| City : | N/R |
| County : | ST. LUCIE |
| Job Name : | STLUCIE-110826-003 |
| Customer ID : | N/R |
| Description : | N/R |
| Last Date in Agency List : | 2020-12-04 |

| | |
|---|---|
| Sample Date : | 2009-10-08 |
| Sample ID : | 090727-018 |
| Sample Type : | RESAMPLE |
| FLUW ID : | AAF4905 |
| Analyte : | ETHYLENE DIBROMIDE (EDB) |
| Value : | 0.22 |
| Units : | ug/L |
| Qualifier : | U |
| Resident Last Name : | N/R |
| Well Business Name : | INDIAN RIVER OIL CO. |
| Well Address : | 3700 OKEECHOBEE RD |
| Well Type : | 42 - LIMITED USE PUBLIC WATER SYSTEM (64E-8; F.A.C.) |
| Well Status : | ACTIVE |
| City : | N/R |
| County : | ST. LUCIE |
| Job Name : | STLUCIE-090727-006 |
| Customer ID : | N/R |
| Description : | N/R |
| Last Date in Agency List : | 2020-12-04 |

| | |
|---|---|
| Sample Date : | 2008-03-06 |
| Sample ID : | 080221-047 |
| Sample Type : | RESAMPLE |
| FLUW ID : | AAF4905 |
| Analyte : | ETHYLENE DIBROMIDE (EDB) |
| Value : | 0.25 |
| Units : | ug/L |
| Qualifier : | U |
| Resident Last Name : | N/R |
| Well Business Name : | INDIAN RIVER OIL CO. |
| Well Address : | 3700 OKEECHOBEE RD |
| Well Type : | 42 - LIMITED USE PUBLIC WATER SYSTEM (64E-8; F.A.C.) |
| Well Status : | ACTIVE |
| City : | N/R |
| County : | ST. LUCIE |

Map Id: A1
Direction: SE
Distance: 0.003 mi., 17 ft.
Elevation: 18 ft.
Relative: Higher

**Site Name :** INDIAN RIVER OIL CO | AAF4905
3700 OKEECHOBEE RD
FORT PIERCE | FT. PIERCE, FL

**Database(s) :** [AST - FL, DEDB - FL, DWM CONTAM - FL, FA 3 - FL, GWIF - FL, LAST - FL, PRP-CORP] ***(cont.)***

**Envirosite ID:** 1548273
**EPA ID:** N/R

DEDB - FL ***(cont.)***

| | |
|---|---|
| Job Name : | STLUCIE-080221-012 |
| Customer ID : | N/R |
| Description : | N/R |
| Last Date in Agency List : | 2020-12-04 |
| | |
| Sample Date : | 2007-09-20 |
| Sample ID : | 070911-059 |
| Sample Type : | RESAMPLE |
| FLUW ID : | AAF4905 |
| Analyte : | ETHYLENE DIBROMIDE (EDB) |
| Value : | 0.25 |
| Units : | ug/L |
| Qualifier : | U |
| Resident Last Name : | N/R |
| Well Business Name : | INDIAN RIVER OIL CO. |
| Well Address : | 3700 OKEECHOBEE RD |
| Well Type : | 42 - LIMITED USE PUBLIC WATER SYSTEM (64E-8; F.A.C.) |
| Well Status : | ACTIVE |
| City : | N/R |
| County : | ST. LUCIE |
| Job Name : | STLUCIE-070911-011 |
| Customer ID : | N/R |
| Description : | N/R |
| Last Date in Agency List : | 2020-12-04 |
| | |
| Sample Date : | 2007-01-23 |
| Sample ID : | 070103-041 |
| Sample Type : | RESAMPLE |
| FLUW ID : | AAF4905 |
| Analyte : | ETHYLENE DIBROMIDE (EDB) |
| Value : | 0.25 |
| Units : | ug/L |
| Qualifier : | U |
| Resident Last Name : | N/R |
| Well Business Name : | INDIAN RIVER OIL CO. |
| Well Address : | 3700 OKEECHOBEE RD |
| Well Type : | 43 - PRIVATE WELL |
| Well Status : | ACTIVE |
| City : | N/R |
| County : | ST. LUCIE |
| Job Name : | STLUCIE-070103-004 |
| Customer ID : | N/R |
| Description : | N/R |
| Last Date in Agency List : | 2020-12-04 |
| | |
| Sample Date : | 2006-10-25 |
| Sample ID : | 061011-007 |
| Sample Type : | RESAMPLE |
| FLUW ID : | AAF4905 |
| Analyte : | ETHYLENE DIBROMIDE (EDB) |
| Value : | 0.25 |
| Units : | ug/L |

Map Id: A1
Direction: SE
Distance: 0.003 mi., 17 ft.
Elevation: 18 ft.
Relative: Higher

**Site Name :** INDIAN RIVER OIL CO | AAF4905
3700 OKEECHOBEE RD
FORT PIERCE | FT. PIERCE, FL

**Database(s) :** [AST - FL, DEDB - FL, DWM CONTAM - FL, FA 3 - FL, GWIF - FL, LAST - FL, PRP-CORP] ***(cont.)***

**Envirosite ID:** 1548273
**EPA ID:** N/R

DEDB - FL ***(cont.)***

| | |
|---|---|
| Qualifier : | U |
| Resident Last Name : | N/R |
| Well Business Name : | INDIAN RIVER OIL CO. |
| Well Address : | 3700 OKEECHOBEE RD |
| Well Type : | 42 - LIMITED USE PUBLIC WATER SYSTEM (64E-8; F.A.C.) |
| Well Status : | ACTIVE |
| City : | N/R |
| County : | ST. LUCIE |
| Job Name : | STLUCIE-061011-003 |
| Customer ID : | N/R |
| Description : | N/R |
| Last Date in Agency List : | 2020-12-04 |

| | |
|---|---|
| Sample Date : | 2005-09-16 |
| Sample ID : | 050920-038 |
| Sample Type : | COMPLIANCE MONITORING |
| FLUW ID : | AAF4905 |
| Analyte : | ETHYLENE DIBROMIDE (EDB) |
| Value : | 0.25 |
| Units : | ug/L |
| Qualifier : | U |
| Resident Last Name : | N/R |
| Well Business Name : | INDIAN RIVER OIL CO. |
| Well Address : | 3700 OKEECHOBEE RD |
| Well Type : | 42 - LIMITED USE PUBLIC WATER SYSTEM (64E-8, F.A.C |
| Well Status : | ACTIVE |
| City : | N/R |
| County : | ST. LUCIE |
| Job Name : | STLUCIE-050920-013 |
| Customer ID : | N/R |
| Description : | N/R |
| Last Date in Agency List : | 2020-12-04 |

| | |
|---|---|
| Sample Date : | 2004-03-02 |
| Sample ID : | 040303-095 |
| Sample Type : | COMPLIANCE MONITORING |
| FLUW ID : | AAF4905 |
| Analyte : | ETHYLENE DIBROMIDE (EDB) |
| Value : | 0.37 |
| Units : | ug/L |
| Qualifier : | U |
| Resident Last Name : | N/R |
| Well Business Name : | INDIAN RIVER OIL CO. |
| Well Address : | 3700 OKEECHOBEE RD |
| Well Type : | 42 - LIMITED USE PUBLIC WATER SYSTEM (64E-8, F.A. |
| Well Status : | ACTIVE |
| City : | N/R |
| County : | ST. LUCIE |
| Job Name : | STLUCIE-040303-18 |
| Customer ID : | N/R |
| Description : | N/R |
| Last Date in Agency List : | 2020-12-04 |

Map Id: A1
Direction: SE
Distance: 0.003 mi., 17 ft.
Elevation: 18 ft.
Relative: Higher

**Site Name :** INDIAN RIVER OIL CO | AAF4905
3700 OKEECHOBEE RD
FORT PIERCE | FT. PIERCE, FL

**Database(s) :** [AST - FL, DEDB - FL, DWM CONTAM - FL, FA 3 - FL, GWIF - FL, LAST - FL, PRP-CORP] ***(cont.)***

**Envirosite ID:** 1548273
**EPA ID:** N/R

DEDB - FL ***(cont.)***

| | |
|---|---|
| Sample Date : | 2003-03-18 |
| Sample ID : | 030320-093 |
| Sample Type : | COMPLIANCE MONITORING |
| FLUW ID : | AAF4905 |
| Analyte : | ETHYLENE DIBROMIDE (EDB) |
| Value : | 0.37 |
| Units : | ug/L |
| Qualifier : | U |
| Resident Last Name : | N/R |
| Well Business Name : | INDIAN RIVER OIL CO. |
| Well Address : | 3700 OKEECHOBEE RD |
| Well Type : | 42 - LIMITED USE PUBLIC WATER SYSTEM (64E-8, F.A.C |
| Well Status : | ACTIVE |
| City : | N/R |
| County : | ST. LUCIE |
| Job Name : | STLUCIE-030320-16 |
| Customer ID : | N/R |
| Description : | N/R |
| Last Date in Agency List : | 2020-12-04 |

| | |
|---|---|
| Sample Date : | 2002-09-26 |
| Sample ID : | 020927-059 |
| Sample Type : | COMPLIANCE |
| FLUW ID : | AAF4905 |
| Analyte : | ETHYLENE DIBROMIDE (EDB) |
| Value : | 0.12 |
| Units : | ug/L |
| Qualifier : | U |
| Resident Last Name : | N/R |
| Well Business Name : | INDIAN RIVER OIL CO. |
| Well Address : | 3700 OKEECHOBEE RD |
| Well Type : | 42 - LIMITE |
| Well Status : | ACTIVE |
| City : | N/R |
| County : | ST. LUCIE |
| Job Name : | STLUCIE-020927-09 |
| Customer ID : | N/R |
| Description : | N/R |
| Last Date in Agency List : | 2020-12-04 |

| | |
|---|---|
| Sample Date : | 2002-02-05 |
| Sample ID : | 020206-079 |
| Sample Type : | COMPLIANCE |
| FLUW ID : | AAF4905 |
| Analyte : | ETHYLENE DIBROMIDE (EDB) |
| Value : | 0.12 |
| Units : | ug/L |
| Qualifier : | U |
| Resident Last Name : | N/R |
| Well Business Name : | INDIAN RIVER OIL CO. |
| Well Address : | 3700 OKEECHOBEE RD |
| Well Type : | 42 - LIMITE |
| Well Status : | ACTIVE |

Map Id: A1
Direction: SE
Distance: 0.003 mi., 17 ft.
Elevation: 18 ft.
Relative: Higher

**Site Name :** INDIAN RIVER OIL CO | AAF4905
3700 OKEECHOBEE RD
FORT PIERCE | FT. PIERCE, FL

**Database(s) :** [AST - FL, DEDB - FL, DWM CONTAM - FL, FA 3 - FL, GWIF - FL, LAST - FL, PRP-CORP] ***(cont.)***

**Envirosite ID:** 1548273
**EPA ID:** N/R

DEDB - FL ***(cont.)***

| | |
|---|---|
| City : | N/R |
| County : | ST. LUCIE |
| Job Name : | STLUCIE-020206-16 |
| Customer ID : | N/R |
| Description : | N/R |
| Last Date in Agency List : | 2020-12-04 |

| | |
|---|---|
| Sample Date : | 2001-02-22 |
| Sample ID : | 010223-037 |
| Sample Type : | FIRST_SAMP |
| FLUW ID : | AAF4905 |
| Analyte : | ETHYLENE DIBROMIDE (EDB) |
| Value : | 0.2 |
| Units : | ug/L |
| Qualifier : | U |
| Resident Last Name : | N/R |
| Well Business Name : | INDIAN RIVER OIL CO. |
| Well Address : | 3700 OKEECHOBEE RD |
| Well Type : | 42 |
| Well Status : | ACTIVE |
| City : | N/R |
| County : | ST. LUCIE |
| Job Name : | STLUCIE-010223-12 |
| Customer ID : | N/R |
| Description : | N/R |
| Last Date in Agency List : | 2020-12-04 |

| | |
|---|---|
| Sample Date : | 2013-05-29 |
| Sample ID : | 130522-006 |
| Sample Type : | RESAMPLE |
| FLUW ID : | AAF4905 |
| Analyte : | ETHYLENE DIBROMIDE (EDB) |
| Value : | 0.15 |
| Units : | ug/L |
| Qualifier : | U,Y |
| Resident Last Name : | N/R |
| Well Business Name : | INDIAN RIVER OIL CO. |
| Well Address : | 3700 OKEECHOBEE RD |
| Well Type : | 42 |
| Well Status : | ACTIVE |
| City : | FORT PIERCE |
| County : | ST. LUCIE |
| Job Name : | STLUCIE-130522-001 |
| Customer ID : | N/R |
| Description : | Limited Use |
| Last Date in Agency List : | 2015-11-25 |

| | |
|---|---|
| Sample Date : | 2011-09-13 |
| Sample ID : | 110826-007 |
| Sample Type : | RESAMPLE |
| FLUW ID : | AAF4905 |
| Analyte : | ETHYLENE DIBROMIDE (EDB) |

Map Id: A1
Direction: SE
Distance: 0.003 mi., 17 ft.
Elevation: 18 ft.
Relative: Higher

**Site Name :** INDIAN RIVER OIL CO | AAF4905
3700 OKEECHOBEE RD
FORT PIERCE | FT. PIERCE, FL

**Database(s) :** [AST - FL, DEDB - FL, DWM CONTAM - FL, FA 3 - FL, GWIF - FL, LAST - FL, PRP-CORP] ***(cont.)***

**Envirosite ID:** 1548273
**EPA ID:** N/R

DEDB - FL ***(cont.)***

| | |
|---|---|
| Value : | 0.22 |
| Units : | ug/L |
| Qualifier : | U |
| Resident Last Name : | N/R |
| Well Business Name : | INDIAN RIVER OIL CO. |
| Well Address : | 3700 OKEECHOBEE RD |
| Well Type : | 42 |
| Well Status : | ACTIVE |
| City : | FORT PIERCE |
| County : | ST. LUCIE |
| Job Name : | STLUCIE-110826-003 |
| Customer ID : | N/R |
| Description : | Limited Use |
| Last Date in Agency List : | 2015-11-25 |

| | |
|---|---|
| Sample Date : | 2009-10-08 |
| Sample ID : | 090727-018 |
| Sample Type : | RESAMPLE |
| FLUW ID : | AAF4905 |
| Analyte : | ETHYLENE DIBROMIDE (EDB) |
| Value : | 0.22 |
| Units : | ug/L |
| Qualifier : | U |
| Resident Last Name : | N/R |
| Well Business Name : | INDIAN RIVER OIL CO. |
| Well Address : | 3700 OKEECHOBEE RD |
| Well Type : | 42 |
| Well Status : | ACTIVE |
| City : | FORT PIERCE |
| County : | ST. LUCIE |
| Job Name : | STLUCIE-090727-006 |
| Customer ID : | N/R |
| Description : | Limited Use |
| Last Date in Agency List : | 2015-11-25 |

| | |
|---|---|
| Sample Date : | 2008-03-06 |
| Sample ID : | 080221-047 |
| Sample Type : | RESAMPLE |
| FLUW ID : | AAF4905 |
| Analyte : | ETHYLENE DIBROMIDE (EDB) |
| Value : | 0.25 |
| Units : | ug/L |
| Qualifier : | U |
| Resident Last Name : | N/R |
| Well Business Name : | INDIAN RIVER OIL CO. |
| Well Address : | 3700 OKEECHOBEE RD |
| Well Type : | 42 |
| Well Status : | ACTIVE |
| City : | FORT PIERCE |
| County : | ST. LUCIE |
| Job Name : | STLUCIE-080221-012 |
| Customer ID : | N/R |
| Description : | Limited Use |

Map Id: A1
Direction: SE
Distance: 0.003 mi., 17 ft.
Elevation: 18 ft.
Relative: Higher

**Site Name :** INDIAN RIVER OIL CO | AAF4905
3700 OKEECHOBEE RD
FORT PIERCE | FT. PIERCE, FL

**Database(s) :** [AST - FL, DEDB - FL, DWM CONTAM - FL, FA 3 - FL, GWIF - FL, LAST - FL, PRP-CORP] ***(cont.)***

**Envirosite ID:** 1548273
**EPA ID:** N/R

DEDB - FL ***(cont.)***

| | |
|---|---|
| Last Date in Agency List : | 2015-11-25 |

| | |
|---|---|
| Sample Date : | 2007-09-20 |
| Sample ID : | 070911-059 |
| Sample Type : | RESAMPLE |
| FLUW ID : | AAF4905 |
| Analyte : | ETHYLENE DIBROMIDE (EDB) |
| Value : | 0.25 |
| Units : | ug/L |
| Qualifier : | U |
| Resident Last Name : | N/R |
| Well Business Name : | INDIAN RIVER OIL CO. |
| Well Address : | 3700 OKEECHOBEE RD |
| Well Type : | 42 |
| Well Status : | ACTIVE |
| City : | FORT PIERCE |
| County : | ST. LUCIE |
| Job Name : | STLUCIE-070911-011 |
| Customer ID : | N/R |
| Description : | Limited Use |
| Last Date in Agency List : | 2015-11-25 |

| | |
|---|---|
| Sample Date : | 2007-01-23 |
| Sample ID : | 070103-041 |
| Sample Type : | RESAMPLE |
| FLUW ID : | AAF4905 |
| Analyte : | ETHYLENE DIBROMIDE (EDB) |
| Value : | 0.25 |
| Units : | ug/L |
| Qualifier : | U |
| Resident Last Name : | N/R |
| Well Business Name : | INDIAN RIVER OIL CO. |
| Well Address : | 3700 OKEECHOBEE RD |
| Well Type : | 42 |
| Well Status : | ACTIVE |
| City : | FORT PIERCE |
| County : | ST. LUCIE |
| Job Name : | STLUCIE-070103-004 |
| Customer ID : | N/R |
| Description : | Limited Use |
| Last Date in Agency List : | 2015-11-25 |

| | |
|---|---|
| Sample Date : | 2006-10-25 |
| Sample ID : | 061011-007 |
| Sample Type : | RESAMPLE |
| FLUW ID : | AAF4905 |
| Analyte : | ETHYLENE DIBROMIDE (EDB) |
| Value : | 0.25 |
| Units : | ug/L |
| Qualifier : | U |
| Resident Last Name : | N/R |
| Well Business Name : | INDIAN RIVER OIL CO. |

Map Id: A1
Direction: SE
Distance: 0.003 mi., 17 ft.
Elevation: 18 ft.
Relative: Higher

**Site Name :** INDIAN RIVER OIL CO | AAF4905
3700 OKEECHOBEE RD
FORT PIERCE | FT. PIERCE, FL

**Database(s) :** [AST - FL, DEDB - FL, DWM CONTAM - FL, FA 3 - FL, GWIF - FL, LAST - FL, PRP-CORP] ***(cont.)***

**Envirosite ID:** 1548273
**EPA ID:** N/R

DEDB - FL ***(cont.)***

| | |
|---|---|
| Well Address : | 3700 OKEECHOBEE RD |
| Well Type : | 42 |
| Well Status : | ACTIVE |
| City : | FORT PIERCE |
| County : | ST. LUCIE |
| Job Name : | STLUCIE-061011-003 |
| Customer ID : | N/R |
| Description : | Limited Use |
| Last Date in Agency List : | 2015-11-25 |

| | |
|---|---|
| Sample Date : | 2005-09-16 |
| Sample ID : | 050920-038 |
| Sample Type : | COMPLIANCE MONITORING |
| FLUW ID : | AAF4905 |
| Analyte : | ETHYLENE DIBROMIDE (EDB) |
| Value : | 0.25 |
| Units : | ug/L |
| Qualifier : | U |
| Resident Last Name : | N/R |
| Well Business Name : | INDIAN RIVER OIL CO. |
| Well Address : | 3700 OKEECHOBEE RD |
| Well Type : | 42 |
| Well Status : | ACTIVE |
| City : | FORT PIERCE |
| County : | ST. LUCIE |
| Job Name : | STLUCIE-050920-013 |
| Customer ID : | N/R |
| Description : | Limited Use |
| Last Date in Agency List : | 2015-11-25 |

| | |
|---|---|
| Sample Date : | 2004-03-02 |
| Sample ID : | 040303-095 |
| Sample Type : | COMPLIANCE MONITORING |
| FLUW ID : | AAF4905 |
| Analyte : | ETHYLENE DIBROMIDE (EDB) |
| Value : | 0.37 |
| Units : | ug/L |
| Qualifier : | U |
| Resident Last Name : | N/R |
| Well Business Name : | INDIAN RIVER OIL CO. |
| Well Address : | 3700 OKEECHOBEE RD |
| Well Type : | 42 |
| Well Status : | ACTIVE |
| City : | FORT PIERCE |
| County : | ST. LUCIE |
| Job Name : | STLUCIE-040303-18 |
| Customer ID : | N/R |
| Description : | Limited Use |
| Last Date in Agency List : | 2015-11-25 |

| | |
|---|---|
| Sample Date : | 2003-03-18 |
| Sample ID : | 030320-093 |

Map Id: A1
Direction: SE
Distance: 0.003 mi., 17 ft.
Elevation: 18 ft.
Relative: Higher

**Site Name :** INDIAN RIVER OIL CO | AAF4905
3700 OKEECHOBEE RD
FORT PIERCE | FT. PIERCE, FL

**Database(s) :** [AST - FL, DEDB - FL, DWM CONTAM - FL, FA 3 - FL, GWIF - FL, LAST - FL, PRP-CORP] ***(cont.)***

**Envirosite ID:** 1548273
**EPA ID:** N/R

DEDB - FL ***(cont.)***

| | |
|---|---|
| Sample Type : | COMPLIANCE MONITORING |
| FLUW ID : | AAF4905 |
| Analyte : | ETHYLENE DIBROMIDE (EDB) |
| Value : | 0.37 |
| Units : | ug/L |
| Qualifier : | U |
| Resident Last Name : | N/R |
| Well Business Name : | INDIAN RIVER OIL CO. |
| Well Address : | 3700 OKEECHOBEE RD |
| Well Type : | 42 |
| Well Status : | ACTIVE |
| City : | FORT PIERCE |
| County : | ST. LUCIE |
| Job Name : | STLUCIE-030320-16 |
| Customer ID : | N/R |
| Description : | Limited Use |
| Last Date in Agency List : | 2015-11-25 |

| | |
|---|---|
| Sample Date : | 2002-09-26 |
| Sample ID : | 020927-059 |
| Sample Type : | COMPLIANCE |
| FLUW ID : | AAF4905 |
| Analyte : | ETHYLENE DIBROMIDE (EDB) |
| Value : | 0.12 |
| Units : | ug/L |
| Qualifier : | U |
| Resident Last Name : | N/R |
| Well Business Name : | INDIAN RIVER OIL CO. |
| Well Address : | 3700 OKEECHOBEE RD |
| Well Type : | 42 |
| Well Status : | ACTIVE |
| City : | FORT PIERCE |
| County : | ST. LUCIE |
| Job Name : | STLUCIE-020927-09 |
| Customer ID : | N/R |
| Description : | Limited Use |
| Last Date in Agency List : | 2015-11-25 |

| | |
|---|---|
| Sample Date : | 2002-02-05 |
| Sample ID : | 020206-079 |
| Sample Type : | COMPLIANCE |
| FLUW ID : | AAF4905 |
| Analyte : | ETHYLENE DIBROMIDE (EDB) |
| Value : | 0.12 |
| Units : | ug/L |
| Qualifier : | U |
| Resident Last Name : | N/R |
| Well Business Name : | INDIAN RIVER OIL CO. |
| Well Address : | 3700 OKEECHOBEE RD |
| Well Type : | 42 |
| Well Status : | ACTIVE |
| City : | FORT PIERCE |
| County : | ST. LUCIE |

Map Id: A1
Direction: SE
Distance: 0.003 mi., 17 ft.
Elevation: 18 ft.
Relative: Higher

**Site Name :** INDIAN RIVER OIL CO | AAF4905
3700 OKEECHOBEE RD
FORT PIERCE | FT. PIERCE, FL

**Database(s) :** [AST - FL, DEDB - FL, DWM CONTAM - FL, FA 3 - FL, GWIF - FL, LAST - FL, PRP-CORP] ***(cont.)***

**Envirosite ID:** 1548273
**EPA ID:** N/R

DEDB - FL ***(cont.)***

| | |
|---|---|
| Job Name : | STLUCIE-020206-16 |
| Customer ID : | N/R |
| Description : | Limited Use |
| Last Date in Agency List : | 2015-11-25 |
| Sample Date : | 2001-02-22 |
| Sample ID : | 010223-037 |
| Sample Type : | FIRST_SAMP |
| FLUW ID : | AAF4905 |
| Analyte : | ETHYLENE DIBROMIDE (EDB) |
| Value : | 0.2 |
| Units : | ug/L |
| Qualifier : | U |
| Resident Last Name : | N/R |
| Well Business Name : | INDIAN RIVER OIL CO. |
| Well Address : | 3700 OKEECHOBEE RD |
| Well Type : | 42 |
| Well Status : | ACTIVE |
| City : | FORT PIERCE |
| County : | ST. LUCIE |
| Job Name : | STLUCIE-010223-12 |
| Customer ID : | N/R |
| Description : | Limited Use |
| Last Date in Agency List : | 2015-11-25 |

DWM CONTAM - FL

| | |
|---|---|
| Facility Name : | INDIAN RIVER OIL CO |
| Facility Address : | 3700 OKEECHOBEE RD, FORT PIERCE, FL 34947-4558 |
| County : | ST. LUCIE |
| Score Effective Date : | 2008-03-21 |
| Score : | 66 |
| Score Ranked : | 70 |
| Rank : | 1275 |
| Facility ID : | 8840959 |
| Facility Status : | CLOSED |
| Facility Type : | D - Bulk Storage Facility |
| County Code : | 56 |
| District : | SED |
| Operator : | ROBERT C FENDER JR |
| Phone : | (772)461-3600 |
| Name Changed Date : | 1999-06-23 |
| Address Changed Date : | N/R |
| Latitude Degrees : | 27 |
| Latitude Minutes : | 25 |
| Latitude Seconds : | 42.3159 |
| Longitude Degrees : | 80 |
| Longitude Minutes : | 21 |
| Longitude Seconds : | 47.1078 |
| Feature : | N/R |
| Method : | AGPS |
| Datum : | 0 |

Map Id: A1
Direction: SE
Distance: 0.003 mi., 17 ft.
Elevation: 18 ft.
Relative: Higher

**Site Name :** INDIAN RIVER OIL CO | AAF4905
3700 OKEECHOBEE RD
FORT PIERCE | FT. PIERCE, FL

**Database(s) :** [AST - FL, DEDB - FL, DWM CONTAM - FL, FA 3 - FL, GWIF - FL, LAST - FL, PRP-CORP] ***(cont.)***

**Envirosite ID:** 1548273
**EPA ID:** N/R

DWM CONTAM - FL ***(cont.)***

| | |
|---|---|
| Section/Township/Range : | N/R |
| Related Party Begin Date : | 1988-07-22 |
| Related Party ID : | 10724 |
| Primary Related Party Role : | ACCOUNT OWNER |
| Related Party Name : | INDIAN RIVER OIL CO |
| Related Party Address 1 : | 3700 OKEECHOBEE RD, FORT PIERCE, FL 34947-4558 |
| Related Party Address 2 : | N/R |
| Contact : | R.C.FENDER |
| Related Party Phone : | (772)461-3600 |
| Related Party Extension : | N/R |
| Related Party Bad Address Indicator : | N |
| Last Date in Agency List : | 2021-07-12 |

FA 3 - FL

| | |
|---|---|
| Facility Name : | INDIAN RIVER OIL CO |
| Facility Address : | 3700 OKEECHOBEE RD, FORT PIERCE, 34947 |
| County : | ST. LUCIE |

| | |
|---|---|
| Effectivity Date : | 2009-02-10 |
| Expiration Date : | 2010-02-10 |
| Facility ID : | 8840959 |
| Facility Status : | CLOSED |
| Facility Type : | Bulk Storage Facility |
| DEP Contractor : | P |
| Financial Responsibility : | INSURANCE |
| Insurance Company : | ZURICH-AMERICAN |
| Facility Phone : | 7724613600 |
| Owner ID : | 10724 |
| Owner Name : | INDIAN RIVER OIL CO |
| Address : | 3700 OKEECHOBEE RD, FORT PIERCE, FL 34947 |
| Contact Name : | R.C.FENDER |
| Phone : | 7724613600 |
| Last Date in Agency List : | 2021-07-24 |

| | |
|---|---|
| Effectivity Date : | N/R |
| Expiration Date : | N/R |
| Facility ID : | 8840959 |
| Facility Status : | CLOSED |
| Facility Type : | Bulk Storage Facility |
| DEP Contractor : | P |
| Financial Responsibility : | NONE |
| Insurance Company : | N/R |
| Facility Phone : | 7724613600 |
| Owner ID : | 10724 |
| Owner Name : | INDIAN RIVER OIL CO |
| Address : | 3700 OKEECHOBEE RD, FORT PIERCE, FL 34947 |
| Contact Name : | R.C.FENDER |
| Phone : | 7724613600 |
| Last Date in Agency List : | 2021-07-24 |

Map Id: A1
Direction: SE
Distance: 0.003 mi., 17 ft.
Elevation: 18 ft.
Relative: Higher

**Site Name :** INDIAN RIVER OIL CO | AAF4905
3700 OKEECHOBEE RD
FORT PIERCE | FT. PIERCE, FL

**Database(s) :** [AST - FL, DEDB - FL, DWM CONTAM - FL, FA 3 - FL, GWIF - FL, LAST - FL, PRP-CORP] ***(cont.)***

**Envirosite ID:** 1548273
**EPA ID:** N/R

GWIF - FL

| | |
|---|---|
| Facility Name : | INDIAN RIVER OIL CO |
| Facility Address : | 3700 OKEECHOBEE RD, FORT PIERCE, 34947 |
| County : | ST. LUCIE |
| Facility ID : | 8840959 |
| Facility Type : | PETROLEUM |
| Location ID : | 204819 |
| Location Method : | DGPS = Differentially Corrected GPS |
| GPS ID : | 204819 |
| GPS Date : | 2008-01-10 |
| HAE (Height Above Ellipsoid) : | 4.18 |
| Project ID : | SUPER |
| Insp Name : | KEVIN TURNER |
| Insp CHD : | ST. LUCIE |
| Request Number : | 44778 |
| Datum : | WS1984 |
| Software : | Risk_Solo_v2 |
| Streetside : | N/R |
| Agency : | DOH |
| Comment : | N/R |
| Latitude : | 27.42826 |
| Longitude : | -80.362958 |
| Last Date in Agency List : | 2021-07-31 |

LAST - FL

| | |
|---|---|
| Facility Name : | INDIAN RIVER OIL CO |
| Facility Address : | 3700 OKEECHOBEE RD, FORT PIERCE, 34947 |
| County : | ST. LUCIE |

Site Details

| | |
|---|---|
| Facility ID : | 8840959 |
| Facility Status : | CLOSED |
| Facility Type : | Bulk Storage Facility |
| Phone : | 7724613600 |
| Last Date in Agency List : | 2021-08-03 |

Owner Information

| | |
|---|---|
| Owner ID : | N/R |
| Owner Name : | N/R |
| Owner Address 1 : | N/R |
| Owner Address 2 : | N/R |
| Contact : | N/R |
| Owner Phone : | N/R |

Discharge Details

| | |
|---|---|
| Discharge Date : | 1988-09-26 |
| Status Date : | 2013-05-24 |

Map Id: A1
Direction: SE
Distance: 0.003 mi., 17 ft.
Elevation: 18 ft.
Relative: Higher

**Site Name :** INDIAN RIVER OIL CO | AAF4905
3700 OKEECHOBEE RD
FORT PIERCE | FT. PIERCE, FL

**Database(s) :** [AST - FL, DEDB - FL, DWM CONTAM - FL, FA 3 - FL, GWIF - FL, LAST - FL, PRP-CORP] ***(cont.)***

**Envirosite ID:** 1548273
**EPA ID:** N/R

LAST - FL ***(cont.)***

| | |
|---|---|
| Status Description : | SRCR COMPLETE |
| DEP Code : | P |
| Description : | CLEANUP REQUIRED |
| Score Date : | 2008-03-21 |
| Score : | 66 |
| CU Status : | SRCR |
| Oculus Note : | Use the Public Oculus Login button to enter the Oculus Website |
| Oculus Hyperlink : | Click here for hyperlink provided by the agency. |

PRP-CORP

| | |
|---|---|
| Facility Name : | INDIAN RIVER OIL |
| Facility Address : | 3700 OKEECHOBEE ROAD, FT. PIERCE, FL 34947 |
| Actual Date : | 2004-03-31 |
| Date Type : | SETTLEMENT DATE |
| EPA ID : | FLD984184127 |
| Site Name : | FLORIDA PETROLEUM REPROCESSORS |
| NPL Status Description : | Currently on the Final NPL |
| Non NPL Status Short Name : | N/R |
| Action Name : | ADM ORDR |
| Action Type Seq : | AC-3 |
| Region Code : | 04 |
| Last Date in Agency List : | 2021-07-06 |

Map Id: 2
Direction: WNW
Distance: 0.006 mi., 32 ft.
Elevation: 17 ft.
Relative: Lower

**Site Name :** MASTEC NORTH AMERICA INC | FT PIERCE CONTRACTING CORP | ATLAS TRAFFIC MANAGEMENT SYSTEMS
1819 TOTTEN RD | 1819 TOTTEN RD UNIT B
FORT PIERCE, FL

**Database(s) :** [AST - FL, DEDB - FL, DWM CONTAM - FL, ECHO, FRS, GWIF - FL, ICIS, INACTIVE PCS, LAST - FL, LUST - FL, RCRA_NONGEN, UST - FL]

**Envirosite ID:** 1527847
**EPA ID:** N/R

AST - FL

| | |
|---|---|
| Facility Name : | FT PIERCE CONTRACTING CORP |
| Facility Address : | 1819 TOTTEN RD, FORT PIERCE, 34947 |
| County : | ST. LUCIE |

Map Id: 2
Direction: WNW
Distance: 0.006 mi., 32 ft.
Elevation: 17 ft.
Relative: Lower

**Site Name :** MASTEC NORTH AMERICA INC | FT PIERCE CONTRACTING CORP | ATLAS TRAFFIC MANAGEMENT SYSTEMS
1819 TOTTEN RD | 1819 TOTTEN RD UNIT B
FORT PIERCE, FL

**Database(s) :** [AST - FL, DEDB - FL, DWM CONTAM - FL, ECHO, FRS, GWIF - FL, ICIS, INACTIVE PCS, LAST - FL, LUST - FL, RCRA_NONGEN, UST - FL] ***(cont.)***

**Envirosite ID:** 1527847
**EPA ID:** N/R

AST - FL ***(cont.)***

Site Details

| | |
|---|---|
| Facility ID : | 8631046 |
| Facility Phone : | 3054646460 |
| Facility Status : | CLOSED |
| Facility Type : | C |
| Type Description : | Fuel user/Non-retail |
| DEP Contractor Own : | P |
| Last Date in Agency List : | 2021-07-22 |

Owner Information

| | |
|---|---|
| Owner ID : | N/R |
| Owner Name : | N/R |
| Owner Address 1 : | N/R |
| Owner Address 2 : | N/R |
| Contact : | N/R |
| Owner Phone : | N/R |

Tank Information

| | |
|---|---|
| Tank ID : | 2 |
| Gallons : | 2000 |
| Tank Location : | ABOVEGROUND |
| Substance : | Vehicular Diesel |
| Install Date : | N/R |
| Status : | Removed from Site |
| Status Date : | 1991-06-30 |
| Construction Items : | N/R |
| Monitoring Items : | N/R |
| Piping Items : | N/R |

Tank Information

| | |
|---|---|
| Tank ID : | 3 |
| Gallons : | 2000 |
| Tank Location : | ABOVEGROUND |
| Substance : | Vehicular Diesel |
| Install Date : | N/R |
| Status : | Removed from Site |
| Status Date : | 1991-06-30 |

Map Id: 2
Direction: WNW
Distance: 0.006 mi., 32 ft.
Elevation: 17 ft.
Relative: Lower

**Site Name :** MASTEC NORTH AMERICA INC | FT PIERCE CONTRACTING CORP | ATLAS TRAFFIC MANAGEMENT SYSTEMS
1819 TOTTEN RD | 1819 TOTTEN RD
UNIT B
FORT PIERCE, FL

**Database(s) :** [AST - FL, DEDB - FL, DWM CONTAM - FL, ECHO, FRS, GWIF - FL, ICIS, INACTIVE PCS, LAST - FL, LUST - FL, RCRA_NONGEN, UST - FL] ***(cont.)***

**Envirosite ID:** 1527847
**EPA ID:** N/R

AST - FL ***(cont.)***

| | |
|---|---|
| Construction Items : | N/R |
| Monitoring Items : | N/R |
| Piping Items : | N/R |
| Oculus Note : | Use the Public Oculus Login button to enter the Oculus Website |
| Oculus Hyperlink : | Click here for hyperlink provided by the agency. |

DEDB - FL

| | |
|---|---|
| Sample Date : | 2013-05-22 |
| Sample ID : | 130517-065 |
| Sample Type : | RESAMPLE |
| FLUW ID : | AAF4902 |
| Analyte : | ETHYLENE DIBROMIDE (EDB) |
| Value : | 0.15 |
| Units : | ug/L |
| Qualifier : | U |
| Resident Last Name : | N/R |
| Well Business Name : | MASTEC |
| Well Address : | 1819 TOTTEN RD |
| Well Type : | 42 - LIMITED USE PUBLIC WATER SYSTEM (64E-8; F.A.C.) |
| Well Status : | ACTIVE |
| City : | N/R |
| County : | ST. LUCIE |
| Job Name : | STLUCIE-130517-012 |
| Customer ID : | N/R |
| Description : | N/R |
| Last Date in Agency List : | 2020-12-04 |

| | |
|---|---|
| Sample Date : | 2008-02-11 |
| Sample ID : | 080130-063 |
| Sample Type : | RESAMPLE |
| FLUW ID : | AAF4902 |
| Analyte : | ETHYLENE DIBROMIDE (EDB) |
| Value : | 0.25 |
| Units : | ug/L |
| Qualifier : | U |
| Resident Last Name : | N/R |
| Well Business Name : | MASTEC |
| Well Address : | 1819 TOTTEN RD |
| Well Type : | 42 - LIMITED USE PUBLIC WATER SYSTEM (64E-8; F.A.C.) |
| Well Status : | ACTIVE |
| City : | N/R |
| County : | ST. LUCIE |

Map Id: 2
Direction: WNW
Distance: 0.006 mi., 32 ft.
Elevation: 17 ft.
Relative: Lower

**Site Name :** MASTEC NORTH AMERICA INC | FT PIERCE CONTRACTING CORP | ATLAS TRAFFIC MANAGEMENT SYSTEMS
1819 TOTTEN RD | 1819 TOTTEN RD
UNIT B
FORT PIERCE, FL

**Database(s) :** [AST - FL, DEDB - FL, DWM CONTAM - FL, ECHO, FRS, GWIF - FL, ICIS, INACTIVE PCS, LAST - FL, LUST - FL, RCRA_NONGEN, UST - FL] ***(cont.)***

**Envirosite ID:** 1527847
**EPA ID:** N/R

DEDB - FL ***(cont.)***

| | |
|---|---|
| Job Name : | STLUCIE-080130-009 |
| Customer ID : | N/R |
| Description : | N/R |
| Last Date in Agency List : | 2020-12-04 |
| | |
| Sample Date : | 2006-04-19 |
| Sample ID : | 060421-068 |
| Sample Type : | RESAMPLE |
| FLUW ID : | AAF4902 |
| Analyte : | ETHYLENE DIBROMIDE (EDB) |
| Value : | 0.25 |
| Units : | ug/L |
| Qualifier : | U |
| Resident Last Name : | N/R |
| Well Business Name : | MASTEC |
| Well Address : | 1819 TOTTEN RD |
| Well Type : | 42 - LIMITED USE PUBLIC WATER SYSTEM (64E-8; F.A.C |
| Well Status : | ACTIVE |
| City : | N/R |
| County : | ST. LUCIE |
| Job Name : | STLUCIE-060421-013 |
| Customer ID : | N/R |
| Description : | N/R |
| Last Date in Agency List : | 2020-12-04 |
| | |
| Sample Date : | 2005-09-15 |
| Sample ID : | 050916-060 |
| Sample Type : | COMPLIANCE MONITORING |
| FLUW ID : | AAF4902 |
| Analyte : | ETHYLENE DIBROMIDE (EDB) |
| Value : | 0.25 |
| Units : | ug/L |
| Qualifier : | U |
| Resident Last Name : | N/R |
| Well Business Name : | MASTEC |
| Well Address : | 1819 TOTTEN RD |
| Well Type : | 42 - LIMITED USE PUBLIC WATER SYSTEM (64E-8, F.A.C |
| Well Status : | ACTIVE |
| City : | N/R |
| County : | ST. LUCIE |
| Job Name : | STLUCIE-050916-012 |
| Customer ID : | N/R |
| Description : | N/R |
| Last Date in Agency List : | 2020-12-04 |
| | |
| Sample Date : | 2004-03-02 |
| Sample ID : | 040303-103 |

Map Id: 2
Direction: WNW
Distance: 0.006 mi., 32 ft.
Elevation: 17 ft.
Relative: Lower

**Site Name :** MASTEC NORTH AMERICA INC | FT PIERCE CONTRACTING CORP | ATLAS TRAFFIC MANAGEMENT SYSTEMS
1819 TOTTEN RD | 1819 TOTTEN RD
UNIT B
FORT PIERCE, FL

**Database(s) :** [AST - FL, DEDB - FL, DWM CONTAM - FL, ECHO, FRS, GWIF - FL, ICIS, INACTIVE PCS, LAST - FL, LUST - FL, RCRA_NONGEN, UST - FL] ***(cont.)***

**Envirosite ID:** 1527847
**EPA ID:** N/R

DEDB - FL ***(cont.)***

| | |
|---|---|
| Sample Type : | COMPLIANCE MONITORING |
| FLUW ID : | AAF4902 |
| Analyte : | ETHYLENE DIBROMIDE (EDB) |
| Value : | 0.37 |
| Units : | ug/L |
| Qualifier : | U |
| Resident Last Name : | N/R |
| Well Business Name : | MASTEC |
| Well Address : | 1819 TOTTEN RD |
| Well Type : | 42 - LIMITED USE PUBLIC WATER SYSTEM (64E-8, F.A. |
| Well Status : | ACTIVE |
| City : | N/R |
| County : | ST. LUCIE |
| Job Name : | STLUCIE-040303-19 |
| Customer ID : | N/R |
| Description : | N/R |
| Last Date in Agency List : | 2020-12-04 |

| | |
|---|---|
| Sample Date : | 2003-03-18 |
| Sample ID : | 030320-089 |
| Sample Type : | COMPLIANCE MONITORING |
| FLUW ID : | AAF4902 |
| Analyte : | ETHYLENE DIBROMIDE (EDB) |
| Value : | 0.37 |
| Units : | ug/L |
| Qualifier : | U |
| Resident Last Name : | N/R |
| Well Business Name : | MASTEC |
| Well Address : | 1819 TOTTEN RD |
| Well Type : | 42 - LIMITED USE PUBLIC WATER SYSTEM (64E-8, F.A.C |
| Well Status : | ACTIVE |
| City : | N/R |
| County : | ST. LUCIE |
| Job Name : | STLUCIE-030320-16 |
| Customer ID : | N/R |
| Description : | N/R |
| Last Date in Agency List : | 2020-12-04 |

| | |
|---|---|
| Sample Date : | 2002-09-26 |
| Sample ID : | 020927-056 |
| Sample Type : | COMPLIANCE |
| FLUW ID : | AAF4902 |
| Analyte : | ETHYLENE DIBROMIDE (EDB) |
| Value : | 0.12 |
| Units : | ug/L |
| Qualifier : | U |
| Resident Last Name : | N/R |
| Well Business Name : | MASTEC |

Map Id: 2
Direction: WNW
Distance: 0.006 mi., 32 ft.
Elevation: 17 ft.
Relative: Lower

**Site Name :** MASTEC NORTH AMERICA INC | FT PIERCE CONTRACTING CORP | ATLAS TRAFFIC MANAGEMENT SYSTEMS
1819 TOTTEN RD | 1819 TOTTEN RD UNIT B
FORT PIERCE, FL

**Database(s) :** [AST - FL, DEDB - FL, DWM CONTAM - FL, ECHO, FRS, GWIF - FL, ICIS, INACTIVE PCS, LAST - FL, LUST - FL, RCRA_NONGEN, UST - FL] ***(cont.)***

**Envirosite ID:** 1527847
**EPA ID:** N/R

DEDB - FL ***(cont.)***

| | |
|---|---|
| Well Address : | 1819 TOTTEN RD |
| Well Type : | 42 - LIMITE |
| Well Status : | ACTIVE |
| City : | N/R |
| County : | ST. LUCIE |
| Job Name : | STLUCIE-020927-09 |
| Customer ID : | N/R |
| Description : | N/R |
| Last Date in Agency List : | 2020-12-04 |

| | |
|---|---|
| Sample Date : | 2002-02-05 |
| Sample ID : | 020206-076 |
| Sample Type : | COMPLIANCE |
| FLUW ID : | AAF4902 |
| Analyte : | ETHYLENE DIBROMIDE (EDB) |
| Value : | 0.12 |
| Units : | ug/L |
| Qualifier : | U |
| Resident Last Name : | N/R |
| Well Business Name : | MASTEC |
| Well Address : | 1819 TOTTEN RD |
| Well Type : | 42 - LIMITE |
| Well Status : | ACTIVE |
| City : | N/R |
| County : | ST. LUCIE |
| Job Name : | STLUCIE-020206-16 |
| Customer ID : | N/R |
| Description : | N/R |
| Last Date in Agency List : | 2020-12-04 |

| | |
|---|---|
| Sample Date : | 2001-02-22 |
| Sample ID : | 010223-034 |
| Sample Type : | FIRST_SAMP |
| FLUW ID : | AAF4902 |
| Analyte : | ETHYLENE DIBROMIDE (EDB) |
| Value : | 0.2 |
| Units : | ug/L |
| Qualifier : | U |
| Resident Last Name : | N/R |
| Well Business Name : | MASTEC |
| Well Address : | 1819 TOTTEN RD |
| Well Type : | 42 |
| Well Status : | ACTIVE |
| City : | N/R |
| County : | ST. LUCIE |
| Job Name : | STLUCIE-010223-12 |
| Customer ID : | N/R |
| Description : | N/R |

Map Id: 2
Direction: WNW
Distance: 0.006 mi., 32 ft.
Elevation: 17 ft.
Relative: Lower

**Site Name :** MASTEC NORTH AMERICA INC | FT PIERCE CONTRACTING CORP | ATLAS TRAFFIC MANAGEMENT SYSTEMS
1819 TOTTEN RD | 1819 TOTTEN RD
UNIT B
FORT PIERCE, FL

**Database(s) :** [AST - FL, DEDB - FL, DWM CONTAM - FL, ECHO, FRS, GWIF - FL, ICIS, INACTIVE PCS, LAST - FL, LUST - FL, RCRA_NONGEN, UST - FL] ***(cont.)***

**Envirosite ID:** 1527847
**EPA ID:** N/R

DEDB - FL ***(cont.)***

| | |
|---|---|
| Last Date in Agency List : | 2020-12-04 |
| Sample Date : | 2013-05-22 |
| Sample ID : | 130517-065 |
| Sample Type : | RESAMPLE |
| FLUW ID : | AAF4902 |
| Analyte : | ETHYLENE DIBROMIDE (EDB) |
| Value : | 0.15 |
| Units : | ug/L |
| Qualifier : | U |
| Resident Last Name : | N/R |
| Well Business Name : | MASTEC |
| Well Address : | 1819 TOTTEN RD |
| Well Type : | 42 |
| Well Status : | ACTIVE |
| City : | FORT PIERCE |
| County : | ST. LUCIE |
| Job Name : | STLUCIE-130517-012 |
| Customer ID : | N/R |
| Description : | Limited Use |
| Last Date in Agency List : | 2015-11-25 |
| Sample Date : | 2008-02-11 |
| Sample ID : | 080130-063 |
| Sample Type : | RESAMPLE |
| FLUW ID : | AAF4902 |
| Analyte : | ETHYLENE DIBROMIDE (EDB) |
| Value : | 0.25 |
| Units : | ug/L |
| Qualifier : | U |
| Resident Last Name : | N/R |
| Well Business Name : | MASTEC |
| Well Address : | 1819 TOTTEN RD |
| Well Type : | 42 |
| Well Status : | ACTIVE |
| City : | FORT PIERCE |
| County : | ST. LUCIE |
| Job Name : | STLUCIE-080130-009 |
| Customer ID : | N/R |
| Description : | Limited Use |
| Last Date in Agency List : | 2015-11-25 |
| Sample Date : | 2006-04-19 |
| Sample ID : | 060421-068 |
| Sample Type : | RESAMPLE |
| FLUW ID : | AAF4902 |
| Analyte : | ETHYLENE DIBROMIDE (EDB) |

Map Id: 2
Direction: WNW
Distance: 0.006 mi., 32 ft.
Elevation: 17 ft.
Relative: Lower

**Site Name :** MASTEC NORTH AMERICA INC | FT PIERCE CONTRACTING CORP | ATLAS TRAFFIC MANAGEMENT SYSTEMS
1819 TOTTEN RD | 1819 TOTTEN RD UNIT B
FORT PIERCE, FL

**Database(s) :** [AST - FL, DEDB - FL, DWM CONTAM - FL, ECHO, FRS, GWIF - FL, ICIS, INACTIVE PCS, LAST - FL, LUST - FL, RCRA_NONGEN, UST - FL] ***(cont.)***

**Envirosite ID:** 1527847
**EPA ID:** N/R

DEDB - FL ***(cont.)***

| | |
|---|---|
| Value : | 0.25 |
| Units : | ug/L |
| Qualifier : | U |
| Resident Last Name : | N/R |
| Well Business Name : | MASTEC |
| Well Address : | 1819 TOTTEN RD |
| Well Type : | 42 |
| Well Status : | ACTIVE |
| City : | FORT PIERCE |
| County : | ST. LUCIE |
| Job Name : | STLUCIE-060421-013 |
| Customer ID : | N/R |
| Description : | Limited Use |
| Last Date in Agency List : | 2015-11-25 |

| | |
|---|---|
| Sample Date : | 2005-09-15 |
| Sample ID : | 050916-060 |
| Sample Type : | COMPLIANCE MONITORING |
| FLUW ID : | AAF4902 |
| Analyte : | ETHYLENE DIBROMIDE (EDB) |
| Value : | 0.25 |
| Units : | ug/L |
| Qualifier : | U |
| Resident Last Name : | N/R |
| Well Business Name : | MASTEC |
| Well Address : | 1819 TOTTEN RD |
| Well Type : | 42 |
| Well Status : | ACTIVE |
| City : | FORT PIERCE |
| County : | ST. LUCIE |
| Job Name : | STLUCIE-050916-012 |
| Customer ID : | N/R |
| Description : | Limited Use |
| Last Date in Agency List : | 2015-11-25 |

| | |
|---|---|
| Sample Date : | 2004-03-02 |
| Sample ID : | 040303-103 |
| Sample Type : | COMPLIANCE MONITORING |
| FLUW ID : | AAF4902 |
| Analyte : | ETHYLENE DIBROMIDE (EDB) |
| Value : | 0.37 |
| Units : | ug/L |
| Qualifier : | U |
| Resident Last Name : | N/R |
| Well Business Name : | MASTEC |
| Well Address : | 1819 TOTTEN RD |
| Well Type : | 42 |
| Well Status : | ACTIVE |

Map Id: 2
Direction: WNW
Distance: 0.006 mi., 32 ft.
Elevation: 17 ft.
Relative: Lower

**Site Name :** MASTEC NORTH AMERICA INC | FT PIERCE CONTRACTING CORP | ATLAS TRAFFIC MANAGEMENT SYSTEMS
1819 TOTTEN RD | 1819 TOTTEN RD UNIT B
FORT PIERCE, FL

**Database(s) :** [AST - FL, DEDB - FL, DWM CONTAM - FL, ECHO, FRS, GWIF - FL, ICIS, INACTIVE PCS, LAST - FL, LUST - FL, RCRA_NONGEN, UST - FL] ***(cont.)***

**Envirosite ID:** 1527847
**EPA ID:** N/R

DEDB - FL ***(cont.)***

| | |
|---|---|
| City : | FORT PIERCE |
| County : | ST. LUCIE |
| Job Name : | STLUCIE-040303-19 |
| Customer ID : | N/R |
| Description : | Limited Use |
| Last Date in Agency List : | 2015-11-25 |

| | |
|---|---|
| Sample Date : | 2003-03-18 |
| Sample ID : | 030320-089 |
| Sample Type : | COMPLIANCE MONITORING |
| FLUW ID : | AAF4902 |
| Analyte : | ETHYLENE DIBROMIDE (EDB) |
| Value : | 0.37 |
| Units : | ug/L |
| Qualifier : | U |
| Resident Last Name : | N/R |
| Well Business Name : | MASTEC |
| Well Address : | 1819 TOTTEN RD |
| Well Type : | 42 |
| Well Status : | ACTIVE |
| City : | FORT PIERCE |
| County : | ST. LUCIE |
| Job Name : | STLUCIE-030320-16 |
| Customer ID : | N/R |
| Description : | Limited Use |
| Last Date in Agency List : | 2015-11-25 |

| | |
|---|---|
| Sample Date : | 2002-09-26 |
| Sample ID : | 020927-056 |
| Sample Type : | COMPLIANCE |
| FLUW ID : | AAF4902 |
| Analyte : | ETHYLENE DIBROMIDE (EDB) |
| Value : | 0.12 |
| Units : | ug/L |
| Qualifier : | U |
| Resident Last Name : | N/R |
| Well Business Name : | MASTEC |
| Well Address : | 1819 TOTTEN RD |
| Well Type : | 42 |
| Well Status : | ACTIVE |
| City : | FORT PIERCE |
| County : | ST. LUCIE |
| Job Name : | STLUCIE-020927-09 |
| Customer ID : | N/R |
| Description : | Limited Use |
| Last Date in Agency List : | 2015-11-25 |

Map Id: 2
Direction: WNW
Distance: 0.006 mi., 32 ft.
Elevation: 17 ft.
Relative: Lower

**Site Name :** MASTEC NORTH AMERICA INC | FT PIERCE CONTRACTING CORP | ATLAS TRAFFIC MANAGEMENT SYSTEMS
1819 TOTTEN RD | 1819 TOTTEN RD
UNIT B
FORT PIERCE, FL

**Database(s) :** [AST - FL, DEDB - FL, DWM CONTAM - FL, ECHO, FRS, GWIF - FL, ICIS, INACTIVE PCS, LAST - FL, LUST - FL, RCRA_NONGEN, UST - FL] ***(cont.)***

**Envirosite ID:** 1527847
**EPA ID:** N/R

DEDB - FL ***(cont.)***

| | |
|---|---|
| Sample Date : | 2002-02-05 |
| Sample ID : | 020206-076 |
| Sample Type : | COMPLIANCE |
| FLUW ID : | AAF4902 |
| Analyte : | ETHYLENE DIBROMIDE (EDB) |
| Value : | 0.12 |
| Units : | ug/L |
| Qualifier : | U |
| Resident Last Name : | N/R |
| Well Business Name : | MASTEC |
| Well Address : | 1819 TOTTEN RD |
| Well Type : | 42 |
| Well Status : | ACTIVE |
| City : | FORT PIERCE |
| County : | ST. LUCIE |
| Job Name : | STLUCIE-020206-16 |
| Customer ID : | N/R |
| Description : | Limited Use |
| Last Date in Agency List : | 2015-11-25 |

| | |
|---|---|
| Sample Date : | 2001-02-22 |
| Sample ID : | 010223-034 |
| Sample Type : | FIRST_SAMP |
| FLUW ID : | AAF4902 |
| Analyte : | ETHYLENE DIBROMIDE (EDB) |
| Value : | 0.2 |
| Units : | ug/L |
| Qualifier : | U |
| Resident Last Name : | N/R |
| Well Business Name : | MASTEC |
| Well Address : | 1819 TOTTEN RD |
| Well Type : | 42 |
| Well Status : | ACTIVE |
| City : | FORT PIERCE |
| County : | ST. LUCIE |
| Job Name : | STLUCIE-010223-12 |
| Customer ID : | N/R |
| Description : | Limited Use |
| Last Date in Agency List : | 2015-11-25 |

DWM CONTAM - FL

| | |
|---|---|
| Facility Name : | FT PIERCE CONTRACTING CORP |
| Facility Address : | 1819 TOTTEN RD, FORT PIERCE, FL 34947-4573 |
| County : | ST. LUCIE |

| | |
|---|---|
| Score Effective Date : | 2011-10-27 |
| Score : | 66 |

Map Id: 2
Direction: WNW
Distance: 0.006 mi., 32 ft.
Elevation: 17 ft.
Relative: Lower

**Site Name :** MASTEC NORTH AMERICA INC | FT PIERCE CONTRACTING CORP | ATLAS TRAFFIC MANAGEMENT SYSTEMS
1819 TOTTEN RD | 1819 TOTTEN RD UNIT B
FORT PIERCE, FL

**Database(s) :** [AST - FL, DEDB - FL, DWM CONTAM - FL, ECHO, FRS, GWIF - FL, ICIS, INACTIVE PCS, LAST - FL, LUST - FL, RCRA_NONGEN, UST - FL] ***(cont.)***

**Envirosite ID:** 1527847
**EPA ID:** N/R

DWM CONTAM - FL ***(cont.)***

| | |
|---|---|
| Score Ranked : | 78 |
| Rank : | 471 |
| Facility ID : | 8631046 |
| Facility Status : | CLOSED |
| Facility Type : | C - Fuel user/Non-retail |
| County Code : | 56 |
| District : | SED |
| Operator : | FT PIERCE CONTRACTING CORP. |
| Phone : | (305)464-6460 |
| Name Changed Date : | 2005-05-27 |
| Address Changed Date : | N/R |
| Latitude Degrees : | 27 |
| Latitude Minutes : | 25 |
| Latitude Seconds : | 44.7472 |
| Longitude Degrees : | 80 |
| Longitude Minutes : | 21 |
| Longitude Seconds : | 53.5662 |
| Feature : | N/R |
| Method : | UNVR |
| Datum : | 0 |
| Section/Township/Range : | N/R |
| Related Party Begin Date : | 1997-11-17 |
| Related Party ID : | 46689 |
| Primary Related Party Role : | PROPERTY OWNER |
| Related Party Name : | MASTEC INC |
| Related Party Address 1 : | 8600 NW 36TH ST, MIAMI, FL 33166 |
| Related Party Address 2 : | N/R |
| Contact : | ISMAEL PERERA |
| Related Party Phone : | (305)599-1800 |
| Related Party Extension : | N/R |
| Related Party Bad Address Indicator : | N |
| Last Date in Agency List : | 2021-07-12 |

ECHO

| | |
|---|---|
| Facility Name : | ATLAS TRAFFIC MANAGEMENT SYSTEMS |
| Facility Address : | 1819 TOTTEN RD UNIT B, FORT PIERCE, FL 34947 |
| County : | ST LUCIE |
| Last Inspection Date : | 2008-03-27 |
| Registry ID : | 110035440270 |
| FIPS Code : | 12111 |
| EPA Region : | 04 |
| Inspection Count : | 0 |
| Last Inspection Days : | 4756 |
| Informal Count : | 0 |
| Last Informal Action Date : | N/R |
| Formal Action Count : | 0 |
| Last Formal Action Date : | N/R |

Map Id: 2
Direction: WNW
Distance: 0.006 mi., 32 ft.
Elevation: 17 ft.
Relative: Lower

**Site Name :** MASTEC NORTH AMERICA INC | FT PIERCE CONTRACTING CORP | ATLAS TRAFFIC MANAGEMENT SYSTEMS
1819 TOTTEN RD | 1819 TOTTEN RD UNIT B
FORT PIERCE, FL

**Database(s) :** [AST - FL, DEDB - FL, DWM CONTAM - FL, ECHO, FRS, GWIF - FL, ICIS, INACTIVE PCS, LAST - FL, LUST - FL, RCRA_NONGEN, UST - FL] ***(cont.)***

**Envirosite ID:** 1527847
**EPA ID:** N/R

ECHO ***(cont.)***

| | |
|---|---|
| Total Penalties : | 0 |
| Penalty Count : | N/R |
| Last Penalty Date : | N/R |
| Last Penalty Amount : | N/R |
| QTRS IN NC : | 0 |
| Programs IN SNC : | 0 |
| Current Compliance Status : | No Violation Identified |
| Three-Year Compliance Status : | _____ |
| Collection Method : | N/R |
| Reference Point : | N/R |
| Accuracy Meters : | N/R |
| Derived Tribes : | Seminole Tribe of Florida - 4.5 mile(s) |
| Derived HUC : | 03090202 |
| Derived WBD : | 030902060200 |
| Derived STCTY FIPS : | 12111 |
| Derived Zip : | 34947 |
| Derived CD113 : | 18 |
| Derived CB2010 : | 121113807003055 |
| MYRTK Universe : | NNN |
| NPDES IDs : | N/R |
| CWA Permit Types : | N/R |
| CWA Compliance Tracking : | N/R |
| CWA NAICS : | N/R |
| CWA SICS : | N/R |
| CWA Inspection Count : | N/R |
| CWA Last Inspection Days : | N/R |
| CWA Informal Count : | N/R |
| CWA Formal Action Count : | N/R |
| CWA Last Formal Action Date : | N/R |
| CWA Penalties : | N/R |
| CWA Last Penalty Date : | N/R |
| CWA Last Penalty Amount : | N/R |
| CWA Quarters IN NC : | N/R |
| CWA Current Compliance Status : | N/R |
| CWA Current SNC Flag : | N |
| CWA 13 Quarters Compliance Status : | N/R |
| CWA 13 Quarters Effluent Exceedances: | N/R |
| CWA Three-Year QNCR Codes : | N/R |
| DFR URL : | Click here for hyperlink provided by the agency. |
| Facility SIC : | N/R |
| Facility NAICS : | 335129 - Other Lighting Equipment Manufacturing |
| Facility Last Inspection EPA Date : | N/R |
| Facility Last Inspection State Date : | 2008-03-27 |
| Facility Last Formal Act EPA Date : | N/R |
| Facility Last Formal Act State Date : | N/R |
| Facility Last Informal Act EPA Date : | N/R |
| Facility Last Informal Act State Date: | N/R |
| Facility Federal Agency : | N/R |
| TRI Reporter : | N/R |
| Facility Imp Water Flag : | N/R |

Map Id: 2
Direction: WNW
Distance: 0.006 mi., 32 ft.
Elevation: 17 ft.
Relative: Lower

**Site Name :** MASTEC NORTH AMERICA INC | FT PIERCE CONTRACTING CORP | ATLAS TRAFFIC MANAGEMENT SYSTEMS
1819 TOTTEN RD | 1819 TOTTEN RD UNIT B
FORT PIERCE, FL

**Database(s) :** [AST - FL, DEDB - FL, DWM CONTAM - FL, ECHO, FRS, GWIF - FL, ICIS, INACTIVE PCS, LAST - FL, LUST - FL, RCRA_NONGEN, UST - FL] ***(cont.)***

**Envirosite ID:** 1527847
**EPA ID:** N/R

ECHO ***(cont.)***

| | |
|---|---|
| Current SNC Flag : | N |
| Indian County Flag : | N |
| Federal Flag : | N/R |
| US Mexico Border Flag : | N/R |
| Chesapeak Bay Flag : | N/R |
| AIR Flag : | N |
| NPDES Flag : | N |
| SDWIS Flag : | N |
| RCRA Flag : | Y |
| TRI Flag : | N |
| GHG Flag : | N |
| Major Flag : | N/R |
| Active Flag : | N/R |
| NAA Flag : | N |
| Latitude : | 27.42924 |
| Longitude : | -80.365237 |
| Last Date in Agency List : | 2021-04-16 |
| | |
| Facility Name : | MASTEC NORTH AMERICA INC |
| Facility Address : | 1819 TOTTEN RD, FORT PIERCE, FL 34947 |
| County : | ST LUCIE |
| | |
| Last Inspection Date : | 2008-03-27 |
| Registry ID : | 110005626661 |
| FIPS Code : | 12111 |
| EPA Region : | 04 |
| Inspection Count : | 0 |
| Last Inspection Days : | 4756 |
| Informal Count : | 0 |
| Last Informal Action Date : | N/R |
| Formal Action Count : | 0 |
| Last Formal Action Date : | N/R |
| Total Penalties : | 0 |
| Penalty Count : | N/R |
| Last Penalty Date : | N/R |
| Last Penalty Amount : | N/R |
| QTRS IN NC : | 0 |
| Programs IN SNC : | 0 |
| Current Compliance Status : | No Violation Identified |
| Three-Year Compliance Status : | _____ |
| Collection Method : | N/R |
| Reference Point : | N/R |
| Accuracy Meters : | N/R |
| Derived Tribes : | Seminole Tribe of Florida - 4.5 mile(s) |
| Derived HUC : | 03090202 |
| Derived WBD : | 030902060200 |
| Derived STCTY FIPS : | 12111 |
| Derived Zip : | 34947 |

Map Id: 2
Direction: WNW
Distance: 0.006 mi., 32 ft.
Elevation: 17 ft.
Relative: Lower

**Site Name :** MASTEC NORTH AMERICA INC | FT PIERCE CONTRACTING CORP | ATLAS TRAFFIC MANAGEMENT SYSTEMS
1819 TOTTEN RD | 1819 TOTTEN RD UNIT B
FORT PIERCE, FL

**Database(s) :** [AST - FL, DEDB - FL, DWM CONTAM - FL, ECHO, FRS, GWIF - FL, ICIS, INACTIVE PCS, LAST - FL, LUST - FL, RCRA_NONGEN, UST - FL] ***(cont.)***

**Envirosite ID:** 1527847
**EPA ID:** N/R

ECHO ***(cont.)***

| | |
|---|---|
| Derived CD113 : | 18 |
| Derived CB2010 : | 121113807003055 |
| MYRTK Universe : | NNN |
| NPDES IDs : | FLG913656 |
| CWA Permit Types : | Minor |
| CWA Compliance Tracking : | Off |
| CWA NAICS : | 237130 |
| CWA SICS : | 1623 |
| CWA Inspection Count : | N/R |
| CWA Last Inspection Days : | N/R |
| CWA Informal Count : | N/R |
| CWA Formal Action Count : | N/R |
| CWA Last Formal Action Date : | N/R |
| CWA Penalties : | N/R |
| CWA Last Penalty Date : | N/R |
| CWA Last Penalty Amount : | N/R |
| CWA Quarters IN NC : | 0 |
| CWA Current Compliance Status : | Terminated Permit |
| CWA Current SNC Flag : | N |
| CWA 13 Quarters Compliance Status : | N/R |
| CWA 13 Quarters Effluent Exceedances: | N/R |
| CWA Three-Year QNCR Codes : | N/R |
| DFR URL : | Click here for hyperlink provided by the agency. |
| Facility SIC : | 1623 |
| Facility NAICS : | 237130 - Power and Communication Line and Related Structures Construction, 23713 - Power and Communication Line and Related Structures Construction |
| Facility Last Inspection EPA Date : | N/R |
| Facility Last Inspection State Date : | 2008-03-27 |
| Facility Last Formal Act EPA Date : | N/R |
| Facility Last Formal Act State Date : | N/R |
| Facility Last Informal Act EPA Date : | N/R |
| Facility Last Informal Act State Date: | N/R |
| Facility Federal Agency : | N/R |
| TRI Reporter : | N/R |
| Facility Imp Water Flag : | Y |
| Current SNC Flag : | N |
| Indian County Flag : | N |
| Federal Flag : | N/R |
| US Mexico Border Flag : | N/R |
| Chesapeak Bay Flag : | N/R |
| AIR Flag : | N |
| NPDES Flag : | Y |
| SDWIS Flag : | N |
| RCRA Flag : | Y |
| TRI Flag : | N |
| GHG Flag : | N |
| Major Flag : | N/R |

Map Id: 2
Direction: WNW
Distance: 0.006 mi., 32 ft.
Elevation: 17 ft.
Relative: Lower

**Site Name :** MASTEC NORTH AMERICA INC | FT PIERCE CONTRACTING CORP | ATLAS TRAFFIC MANAGEMENT SYSTEMS
1819 TOTTEN RD | 1819 TOTTEN RD UNIT B
FORT PIERCE, FL

**Database(s) :** [AST - FL, DEDB - FL, DWM CONTAM - FL, ECHO, FRS, GWIF - FL, ICIS, INACTIVE PCS, LAST - FL, LUST - FL, RCRA_NONGEN, UST - FL] ***(cont.)***

**Envirosite ID:** 1527847
**EPA ID:** N/R

ECHO ***(cont.)***

| | |
|---|---|
| Active Flag : | N/R |
| NAA Flag : | N |
| Latitude : | 27.429254 |
| Longitude : | -80.364972 |
| Last Date in Agency List : | 2021-04-16 |

FRS

| | |
|---|---|
| Facility Name : | ATLAS TRAFFIC MANAGEMENT SYSTEMS |
| Facility Address : | 1819 TOTTEN RD UNIT B, FORT PIERCE, FL 34947-4573 |
| County : | ST LUCIE |

Site Details

| | |
|---|---|
| Registry ID : | 110035440270 |
| FRS Facility URL : | Click here for hyperlink provided by the agency. |
| Last Date in Agency List : | 2021-07-17 |

Source Description

Source Description :

The Florida Environmental System Today Application (FIESTA) Data Maintenance (FDM) system maintains entity, environmental interest and affiliation data for the State of Florida.

Source Description :

RCRAInfo is EPA’s comprehensive information system that supports the Resource Conservation and Recovery Act (RCRA) of 1976 and the Hazardous and Solid Waste Amendments (HSWA) of 1984 through the tracking of events and activities related to facilities that generate, transport, and treat, store, or dispose of hazardous waste. RCRAInfo allows RCRA program staff to track the notification, permit, compliance, and corrective action activities required under RCRA. RCRAInfo also supports generation of the National Hazardous Waste Biennial Report. All generators and treatment, storage, and disposal facilities who handle hazardous waste are required to report to the EPA Administrator at least once every two years to support creation of the Biennial Report.

FRS Environmental Interest

| | |
|---|---|
| Source and System ID : | FLORIDA DEP - 84786<br>RCRAINFO - FLR000145797 |
| Facility Name : | MASTEC NORTH AMERICA INC |
| Facility Address : | 1819 TOTTEN RD, FORT PIERCE, FL 34947-4573 |
| County : | ST LUCIE |

Map Id: 2
Direction: WNW
Distance: 0.006 mi., 32 ft.
Elevation: 17 ft.
Relative: Lower

**Site Name :** MASTEC NORTH AMERICA INC | FT PIERCE CONTRACTING CORP | ATLAS TRAFFIC MANAGEMENT SYSTEMS
1819 TOTTEN RD | 1819 TOTTEN RD UNIT B
FORT PIERCE, FL

**Database(s) :** [AST - FL, DEDB - FL, DWM CONTAM - FL, ECHO, FRS, GWIF - FL, ICIS, INACTIVE PCS, LAST - FL, LUST - FL, RCRA_NONGEN, UST - FL] ***(cont.)***

**Envirosite ID:** 1527847
**EPA ID:** N/R

FRS ***(cont.)***

Site Details

| | |
|---|---|
| Registry ID : | 110005626661 |
| FRS Facility URL : | Click here for hyperlink provided by the agency. |
| Last Date in Agency List : | 2021-07-17 |

Source Description

Source Description :

The Florida Environmental System Today Application (FIESTA) Data Maintenance (FDM) system maintains entity, environmental interest and affiliation data for the State of Florida.
The NPDES module of the Compliance Information System (ICIS) tracks surface water permits issued under the Clean Water Act. Under NPDES, all facilities that discharge pollutants from any point source into waters of the United States are required to obtain a permit. The permit will likely contain limits on what can be discharged, impose monitoring and reporting requirements, and include other provisions to ensure that the discharge does not adversely affect water quality.

Source Description :

RCRAInfo is EPA's comprehensive information system that supports the Resource Conservation and Recovery Act (RCRA) of 1976 and the Hazardous and Solid Waste Amendments (HSWA) of 1984 through the tracking of events and activities related to facilities that generate, transport, and treat, store, or dispose of hazardous waste. RCRAInfo allows RCRA program staff to track the notification, permit, compliance, and corrective action activities required under RCRA. RCRAInfo also supports generation of the National Hazardous Waste Biennial Report. All generators and treatment, storage, and disposal facilities who handle hazardous waste are required to report to the EPA Administrator at least once every two years to support creation of the Biennial Report.

FRS Environmental Interest

| | |
|---|---|
| Source and System ID : | FLORIDA DEP - 36928<br>ICIS - FLG913656<br>RCRAINFO - FLD984262105 |

GWIF - FL

| | |
|---|---|
| Facility Name : | BURNUP AND SIMS |
| Facility Address : | 1819 TOTTEN RD, FORT PIERCE, 34947 |
| County : | ST. LUCIE |
| Facility ID : | 8631046 |
| Facility Type : | PETROLEUM |
| Location ID : | 188821 |
| Location Method : | DGPS = Differentially Corrected GPS |
| GPS ID : | 188821 |
| GPS Date : | 2001-02-22 |
| HAE (Height Above Ellipsoid) : | 8.58 |

Map Id: 2
Direction: WNW
Distance: 0.006 mi., 32 ft.
Elevation: 17 ft.
Relative: Lower

**Site Name :** MASTEC NORTH AMERICA INC | FT PIERCE CONTRACTING CORP | ATLAS TRAFFIC MANAGEMENT SYSTEMS
1819 TOTTEN RD | 1819 TOTTEN RD UNIT B
FORT PIERCE, FL

**Database(s) :** [AST - FL, DEDB - FL, DWM CONTAM - FL, ECHO, FRS, GWIF - FL, ICIS, INACTIVE PCS, LAST - FL, LUST - FL, RCRA_NONGEN, UST - FL] ***(cont.)***

**Envirosite ID:** 1527847
**EPA ID:** N/R

GWIF - FL ***(cont.)***

| | |
|---|---|
| Project ID : | SUPER |
| Insp Name : | DEBORAH PIZZIMENTI |
| Insp CHD : | ST. LUCIE |
| Request Number : | N/R |
| Datum : | WS1984 |
| Software : | N/R |
| Streetside : | N/R |
| Agency : | N/R |
| Comment : | p12 in 10/21/1991 TCAR |
| Latitude : | 27.429096 |
| Longitude : | -80.364878 |
| Last Date in Agency List : | 2021-07-31 |

ICIS

| | |
|---|---|
| Facility Name : | MASTEC NORTH AMERICA INC |
| Facility Address : | 1819 TOTTEN RD, FORT PIERCE, FL 34947 |

Site Details

| | |
|---|---|
| NPDES ID : | FLG913656 |
| ICIS Facility Interest ID : | 2400003682 |
| Facility UIN : | 110005626661 |
| Facility Type Code : | Privately Owned Facility |
| Impaired Waters : | 303(D) Listed |
| Latitude : | 27.429254 |
| Longitude : | -80.364972 |
| Last Date in Agency List : | 2021-05-17 |

Facility NAICS

| | |
|---|---|
| NAICS Code : | 237130 |
| NAICS Description : | Power and Communication Line and Related Structures Construction |

Facility SIC

| | |
|---|---|
| SIC Code : | 1623 |
| SIC Description : | Water, Sewer, And Utility Lines |

INACTIVE PCS

| | |
|---|---|
| Issue Date : | 2009-05-25 |
| Original Issue Date : | 2009-05-25 |
| Effective Date : | 2009-05-25 |
| Expiration Date : | 2014-05-24 |
| Retirement Date : | N/R |
| Termination Date : | 2014-05-24 |

Map Id: 2
Direction: WNW
Distance: 0.006 mi., 32 ft.
Elevation: 17 ft.
Relative: Lower

**Site Name :** MASTEC NORTH AMERICA INC | FT PIERCE CONTRACTING CORP | ATLAS TRAFFIC MANAGEMENT SYSTEMS
1819 TOTTEN RD | 1819 TOTTEN RD UNIT B
FORT PIERCE, FL

**Database(s) :** [AST - FL, DEDB - FL, DWM CONTAM - FL, ECHO, FRS, GWIF - FL, ICIS, INACTIVE PCS, LAST - FL, LUST - FL, RCRA_NONGEN, UST - FL] ***(cont.)***

**Envirosite ID:** 1527847
**EPA ID:** N/R

INACTIVE PCS ***(cont.)***

| | |
|---|---|
| Issuing Agency : | N/R |
| Agency Type : | State |
| Activity ID : | 2400095108 |
| External Permit Number : | FLG913656 |
| Facility Type Indicator : | NON-POTW |
| Permit Type : | General Permit Covered Facility-NPDES) |
| Major Minor Status : | N |
| Permit Status : | Terminated |
| Total Design Flow Number : | N/R |
| Actual Average Flow Number : | N/R |
| State Water Body : | N/R |
| State Water Body Name : | N/R |
| Permit Name : | MasTec North America Inc |
| Permit Comp Status : | Y |
| RNC Tracking : | Y |
| Master External Permit Number : | FLG910000 |
| TMDL Interface : | N/R |
| EDMR Authorization : | N |
| Pretreatment Indicator : | N/R |
| Last Date in Agency List : | 2021-06-11 |

LAST - FL

| | |
|---|---|
| Facility Name : | FT PIERCE CONTRACTING CORP |
| Facility Address : | 1819 TOTTEN RD, FORT PIERCE, 34947 |
| County : | ST. LUCIE |

Site Details

| | |
|---|---|
| Facility ID : | 8631046 |
| Facility Status : | CLOSED |
| Facility Type : | Fuel user/Non-retail |
| Phone : | 3054646460 |
| Last Date in Agency List : | 2020-11-25 |

Owner Information

| | |
|---|---|
| Owner ID : | N/R |
| Owner Name : | N/R |
| Owner Address 1 : | N/R |
| Owner Address 2 : | N/R |
| Contact : | N/R |
| Owner Phone : | N/R |

Map Id: 2
Direction: WNW
Distance: 0.006 mi., 32 ft.
Elevation: 17 ft.
Relative: Lower

**Site Name :** MASTEC NORTH AMERICA INC | FT PIERCE CONTRACTING CORP | ATLAS TRAFFIC MANAGEMENT SYSTEMS
1819 TOTTEN RD | 1819 TOTTEN RD
UNIT B
FORT PIERCE, FL

**Database(s) :** [AST - FL, DEDB - FL, DWM CONTAM - FL, ECHO, FRS, GWIF - FL, ICIS, INACTIVE PCS, LAST - FL, LUST - FL, RCRA_NONGEN, UST - FL] ***(cont.)***

**Envirosite ID:** 1527847
**EPA ID:** N/R

LAST - FL ***(cont.)***

Discharge Details

| | |
|---|---|
| Discharge Date : | 1991-08-22 |
| Status Date : | 2013-08-30 |
| Status Description : | SRCR COMPLETE |
| DEP Code : | P |
| Description : | CLEANUP REQUIRED |
| Score Date : | 2011-10-27 |
| Score : | 00066 |
| CU Status : | SRCR |
| Oculus Note : | Use the Public Oculus Login button to enter the Oculus Website |
| Oculus Hyperlink : | Click here for hyperlink provided by the agency. |

LUST - FL

| | |
|---|---|
| Facility Name : | FT PIERCE CONTRACTING CORP |
| Facility Address : | 1819 TOTTEN RD, FORT PIERCE, 34947 |
| County : | ST. LUCIE |

Site Details

| | |
|---|---|
| Facility ID : | 8631046 |
| Facility Status : | CLOSED |
| Facility Type : | Fuel user/Non-retail |
| Phone : | 3054646460 |
| Last Date in Agency List : | 2021-08-06 |

Owner Information

| | |
|---|---|
| Owner ID : | N/R |
| Owner Name : | N/R |
| Owner Address 1 : | N/R |
| Owner Address 2 : | N/R |
| Contact : | N/R |
| Owner Phone : | N/R |

Discharge Details

| | |
|---|---|
| Discharge Date : | 1991-08-22 |
| Status Date : | 2013-08-30 |
| Status Description : | SRCR COMPLETE |
| DEP Code : | P |
| Description : | CLEANUP REQUIRED |
| Score Date : | 2011-10-27 |
| Score : | 66 |
| CU Status : | SRCR |

Map Id: 2
Direction: WNW
Distance: 0.006 mi., 32 ft.
Elevation: 17 ft.
Relative: Lower

**Site Name :** MASTEC NORTH AMERICA INC | FT PIERCE CONTRACTING CORP | ATLAS TRAFFIC MANAGEMENT SYSTEMS
1819 TOTTEN RD | 1819 TOTTEN RD UNIT B
FORT PIERCE, FL

**Database(s) :** [AST - FL, DEDB - FL, DWM CONTAM - FL, ECHO, FRS, GWIF - FL, ICIS, INACTIVE PCS, LAST - FL, LUST - FL, RCRA_NONGEN, UST - FL] ***(cont.)***

**Envirosite ID:** 1527847
**EPA ID:** N/R

LUST - FL ***(cont.)***

| | |
|---|---|
| Oculus Note : | Use the Public Oculus Login button to enter the Oculus Website |
| Oculus Hyperlink : | Click here for hyperlink provided by the agency. |

RCRA_NONGEN

| | |
|---|---|
| Facility Name : | ATLAS TRAFFIC MANAGEMENT SYSTEMS |
| Facility Address : | 1819 TOTTEN RD UNIT B, FORT PIERCE, FL 34947-4573 |
| County : | ST LUCIE |
| Date Form Received by Agency : | 2008-03-27 |
| EPA ID : | FLR000145797 |
| Mailing Address : | 1819 TOTTEN RD UNIT B, FORT PIERCE, FL 34947-4573 |
| Contact : | PAT MAJEWSKI |
| Contact Address : | 1819 TOTTEN RD UNIT B, FORT PIERCE, FL 34947 |
| Contact Country : | US |
| Contact Telephone : | 772-464-6656 |
| Contact Email : | N/R |
| EPA Region : | 04 |
| Land Type : | Private |
| Source Type : | Implementer |
| Classification : | Not a generator, verified |
| Description : | Not a generator, verified |
| Last Date in Agency List : | 2021-04-26 |

Owner/Operator Summary

| | |
|---|---|
| Owner/Operator Name : | ATLAS TRAFFIC MANAGEMENT SYSTEMS |
| Owner/Operator Address : | 1819 TOTTEN RD UNIT B, FORT PIERCE, FL 34947-4573 |
| Owner/Operator Country : | US |
| Owner/Operator Telephone : | 772-464-6656 |
| Owner/Operator Email : | N/R |
| Owner/Operator Fax : | N/R |
| Legal Status : | Private |
| Owner/Operator Type : | Operator |
| Owner/Operator Start Date : | 2008-03-28 |
| Owner/Operator End Date : | N/R |

| | |
|---|---|
| Owner/Operator Name : | ATLAS TRAFFIC MANAGEMENT SYSTEMS |
| Owner/Operator Address : | 1819 TOTTEN RD UNIT B, FORT PIERCE, FL 34947-4573 |
| Owner/Operator Country : | US |
| Owner/Operator Telephone : | 772-464-6656 |
| Owner/Operator Email : | N/R |
| Owner/Operator Fax : | N/R |
| Legal Status : | Private |
| Owner/Operator Type : | Owner |
| Owner/Operator Start Date : | 2008-03-28 |
| Owner/Operator End Date : | N/R |

Map Id: 2
Direction: WNW
Distance: 0.006 mi., 32 ft.
Elevation: 17 ft.
Relative: Lower

**Site Name :** MASTEC NORTH AMERICA INC | FT PIERCE CONTRACTING CORP | ATLAS TRAFFIC MANAGEMENT SYSTEMS
1819 TOTTEN RD | 1819 TOTTEN RD UNIT B
FORT PIERCE, FL

**Database(s) :** [AST - FL, DEDB - FL, DWM CONTAM - FL, ECHO, FRS, GWIF - FL, ICIS, INACTIVE PCS, LAST - FL, LUST - FL, RCRA_NONGEN, UST - FL] ***(cont.)***

**Envirosite ID:** 1527847
**EPA ID:** N/R

RCRA_NONGEN ***(cont.)***

Handler Activities Summary

| | |
|---|---|
| U.S. Importer of Hazardous Waste : | N |
| Mixed Waste (Haz. and Radioactive) : | N |
| Recycler of Hazardous Waste : | N |
| Transporter of Hazardous Waste : | N |
| Treater, Storer or Disposer of HW : | N |
| Underground Injection Activity : | N |
| On-site Burner Exemption : | N |
| Furnace Exemption : | N |
| Used Oil Fuel Burner : | N |
| Used Oil Processor : | N |
| Used Oil Refiner : | N |
| Used Oil Fuel Marketer to Burner : | N |
| Used Oil Specification Marketer : | N |
| Used Oil Transfer Facility : | N |
| Used Oil Transporter : | N |

Notices of Violations Summary

| | |
|---|---|
| Regulation Violated : | N |

Evaluation Action Summary

| | |
|---|---|
| Evaluation Date : | 2008-03-27 |
| Evaluation : | COMPLIANCE EVALUATION INSPECTION ON-SITE |
| Area of Violation : | N/R |
| Date Achieved Compliance : | N/R |
| Evaluation Lead Agency : | State |

UST - FL

| | |
|---|---|
| Facility Name : | FT PIERCE CONTRACTING CORP |
| Facility Address : | 1819 TOTTEN RD, FORT PIERCE, 34947 |
| County : | ST. LUCIE |

Site Details

| | |
|---|---|
| Facility ID : | 8631046 |
| Facility Phone : | 3054646460 |
| Facility Status : | CLOSED |
| Facility Type : | Fuel user/Non-retail |
| DEP Contractor Own : | P |
| Last Date in Agency List : | 2021-07-21 |

Map Id: 2
Direction: WNW
Distance: 0.006 mi., 32 ft.
Elevation: 17 ft.
Relative: Lower

**Site Name :** MASTEC NORTH AMERICA INC | FT PIERCE CONTRACTING CORP | ATLAS TRAFFIC MANAGEMENT SYSTEMS
1819 TOTTEN RD | 1819 TOTTEN RD
UNIT B
FORT PIERCE, FL

**Database(s) :** [AST - FL, DEDB - FL, DWM CONTAM - FL, ECHO, FRS, GWIF - FL, ICIS, INACTIVE PCS, LAST - FL, LUST - FL, RCRA_NONGEN, UST - FL] ***(cont.)***

**Envirosite ID:** 1527847
**EPA ID:** N/R

UST - FL ***(cont.)***

Owner Information

| | |
|---|---|
| Owner ID : | N/R |
| Owner Name : | N/R |
| Owner Address 1 : | N/R |
| Owner Address 2 : | N/R |
| Contact : | N/R |
| Owner Phone : | N/R |

Tank Information

| | |
|---|---|
| Tank ID : | 1 |
| Gallons : | 2000 |
| Tank Location : | UNDERGROUND |
| Substance : | Unleaded Gas |
| Install Date : | N/R |
| Status : | Removed from Site |
| Status Date : | 1991-08-31 |
| Construction Items : | N/R |
| Monitoring Items : | N/R |
| Piping Items : | N/R |

Tank Information

| | |
|---|---|
| Tank ID : | 4 |
| Gallons : | 1000 |
| Tank Location : | UNDERGROUND |
| Substance : | Vehicular Diesel |
| Install Date : | N/R |
| Status : | Removed from Site |
| Status Date : | 1991-08-31 |
| Construction Items : | N/R |
| Monitoring Items : | N/R |
| Piping Items : | N/R |

Map Id: 2
Direction: WNW
Distance: 0.006 mi., 32 ft.
Elevation: 17 ft.
Relative: Lower

**Site Name :** MASTEC NORTH AMERICA INC | FT PIERCE CONTRACTING CORP | ATLAS TRAFFIC MANAGEMENT SYSTEMS
1819 TOTTEN RD | 1819 TOTTEN RD
UNIT B
FORT PIERCE, FL

**Database(s) :** [AST - FL, DEDB - FL, DWM CONTAM - FL, ECHO, FRS, GWIF - FL, ICIS, INACTIVE PCS, LAST - FL, LUST - FL, RCRA_NONGEN, UST - FL] ***(cont.)***

**Envirosite ID:** 1527847
**EPA ID:** N/R

UST - FL ***(cont.)***

Tank Information

| | |
|---|---|
| Tank ID : | 5 |
| Gallons : | 1000 |
| Tank Location : | UNDERGROUND |
| Substance : | Vehicular Diesel |
| Install Date : | N/R |
| Status : | Removed from Site |
| Status Date : | 1991-08-31 |
| Construction Items : | N/R |
| Monitoring Items : | N/R |
| Piping Items : | N/R |
| Oculus Note : | Use the Public Oculus Login button to enter the Oculus Website |
| Oculus Hyperlink : | Click here for hyperlink provided by the agency. |

Map Id: A3
Direction: SE
Distance: 0.014 mi., 77 ft.
Elevation: 18 ft.
Relative: Higher

**Site Name :** AAF4909
3701 OKEECHOBEE RD
FORT PIERCE, FL

**Database(s) :** [DEDB - FL]

**Envirosite ID:** 1548277
**EPA ID:** N/R

DEDB - FL

Details for this site have been truncated due to the large number of available details for this site within this dataset. For the complete details for this site, contact your Envirosite account representative for a complimentary site report containing all of the details available.

| | |
|---|---|
| Sample Date : | 2013-05-22 |
| Sample ID : | 130517-066 |
| Sample Type : | RESAMPLE |
| FLUW ID : | AAF4909 |
| Analyte : | ETHYLENE DIBROMIDE (EDB) |
| Value : | 0.15 |
| Units : | ug/L |
| Qualifier : | U |
| Resident Last Name : | N/R |
| Well Business Name : | C & C CARS |

Map Id: A3
Direction: SE
Distance: 0.014 mi., 77 ft.
Elevation: 18 ft.
Relative: Higher

**Site Name :** AAF4909
3701 OKEECHOBEE RD
FORT PIERCE, FL

**Database(s) :** [DEDB - FL] ***(cont.)***

**Envirosite ID:** 1548277
**EPA ID:** N/R

DEDB - FL ***(cont.)***

| | |
|---|---|
| Well Address : | 3701 OKEECHOBEE RD |
| Well Type : | 42 |
| Well Status : | ACTIVE |
| City : | FORT PIERCE |
| County : | ST. LUCIE |
| Job Name : | STLUCIE-130517-012 |
| Customer ID : | N/R |
| Description : | Limited Use |
| Last Date in Agency List : | 2015-11-25 |

| | |
|---|---|
| Sample Date : | 2011-09-13 |
| Sample ID : | 110826-008 |
| Sample Type : | RESAMPLE |
| FLUW ID : | AAF4909 |
| Analyte : | ETHYLENE DIBROMIDE (EDB) |
| Value : | 0.22 |
| Units : | ug/L |
| Qualifier : | U |
| Resident Last Name : | N/R |
| Well Business Name : | C & C CARS |
| Well Address : | 3701 OKEECHOBEE RD |
| Well Type : | 42 |
| Well Status : | ACTIVE |
| City : | FORT PIERCE |
| County : | ST. LUCIE |
| Job Name : | STLUCIE-110826-003 |
| Customer ID : | N/R |
| Description : | Limited Use |
| Last Date in Agency List : | 2015-11-25 |

| | |
|---|---|
| Sample Date : | 2008-01-09 |
| Sample ID : | 071219-061 |
| Sample Type : | RESAMPLE |
| FLUW ID : | AAF4909 |
| Analyte : | ETHYLENE DIBROMIDE (EDB) |
| Value : | 0.25 |
| Units : | ug/L |
| Qualifier : | U |
| Resident Last Name : | N/R |
| Well Business Name : | C & C CARS |
| Well Address : | 3701 OKEECHOBEE RD |
| Well Type : | 42 |
| Well Status : | ACTIVE |
| City : | FORT PIERCE |
| County : | ST. LUCIE |
| Job Name : | STLUCIE-071219-010 |
| Customer ID : | N/R |
| Description : | Limited Use |
| Last Date in Agency List : | 2015-11-25 |

| | |
|---|---|
| Sample Date : | 2007-06-21 |
| Sample ID : | 070531-071 |
| Sample Type : | RESAMPLE |
| FLUW ID : | AAF4909 |

Map Id: A3
Direction: SE
Distance: 0.014 mi., 77 ft.
Elevation: 18 ft.
Relative: Higher

**Site Name :** AAF4909
3701 OKEECHOBEE RD
FORT PIERCE, FL

**Database(s) :** [DEDB - FL] ***(cont.)***

**Envirosite ID:** 1548277
**EPA ID:** N/R

DEDB - FL ***(cont.)***

| | |
|---|---|
| Analyte : | ETHYLENE DIBROMIDE (EDB) |
| Value : | 0.25 |
| Units : | ug/L |
| Qualifier : | U |
| Resident Last Name : | N/R |
| Well Business Name : | C & C CARS |
| Well Address : | 3701 OKEECHOBEE RD |
| Well Type : | 42 |
| Well Status : | ACTIVE |
| City : | FORT PIERCE |
| County : | ST. LUCIE |
| Job Name : | STLUCIE-070531-010 |
| Customer ID : | N/R |
| Description : | Limited Use |
| Last Date in Agency List : | 2015-11-25 |

| | |
|---|---|
| Sample Date : | 2006-10-25 |
| Sample ID : | 061011-006 |
| Sample Type : | RESAMPLE |
| FLUW ID : | AAF4909 |
| Analyte : | ETHYLENE DIBROMIDE (EDB) |
| Value : | 0.25 |
| Units : | ug/L |
| Qualifier : | U |
| Resident Last Name : | N/R |
| Well Business Name : | C & C CARS |
| Well Address : | 3701 OKEECHOBEE RD |
| Well Type : | 42 |
| Well Status : | ACTIVE |
| City : | FORT PIERCE |
| County : | ST. LUCIE |
| Job Name : | STLUCIE-061011-003 |
| Customer ID : | N/R |
| Description : | Limited Use |
| Last Date in Agency List : | 2015-11-25 |

| | |
|---|---|
| Sample Date : | 2006-04-19 |
| Sample ID : | 060421-069 |
| Sample Type : | RESAMPLE |
| FLUW ID : | AAF4909 |
| Analyte : | ETHYLENE DIBROMIDE (EDB) |
| Value : | 0.25 |
| Units : | ug/L |
| Qualifier : | U |
| Resident Last Name : | N/R |
| Well Business Name : | C & C CARS |
| Well Address : | 3701 OKEECHOBEE RD |
| Well Type : | 42 |
| Well Status : | ACTIVE |
| City : | FORT PIERCE |
| County : | ST. LUCIE |
| Job Name : | STLUCIE-060421-013 |
| Customer ID : | N/R |
| Description : | Limited Use |
| Last Date in Agency List : | 2015-11-25 |

Map Id: A3
Direction: SE
Distance: 0.014 mi., 77 ft.
Elevation: 18 ft.
Relative: Higher

**Site Name :** AAF4909
3701 OKEECHOBEE RD
FORT PIERCE, FL

**Database(s) :** [DEDB - FL] ***(cont.)***

**Envirosite ID:** 1548277
**EPA ID:** N/R

DEDB - FL ***(cont.)***

| | |
|---|---|
| Sample Date : | 2006-03-31 |
| Sample ID : | 060404-029 |
| Sample Type : | RESAMPLE |
| FLUW ID : | AAF4909 |
| Analyte : | ETHYLENE DIBROMIDE (EDB) |
| Value : | 0.25 |
| Units : | ug/L |
| Qualifier : | U |
| Resident Last Name : | N/R |
| Well Business Name : | C & C CARS |
| Well Address : | 3701 OKEECHOBEE RD |
| Well Type : | 42 |
| Well Status : | ACTIVE |
| City : | FORT PIERCE |
| County : | ST. LUCIE |
| Job Name : | STLUCIE-060404-009 |
| Customer ID : | N/R |
| Description : | Limited Use |
| Last Date in Agency List : | 2015-11-25 |

| | |
|---|---|
| Sample Date : | 2005-08-01 |
| Sample ID : | 050803-001 |
| Sample Type : | COMPLIANCE MONITORING |
| FLUW ID : | AAF4909 |
| Analyte : | ETHYLENE DIBROMIDE (EDB) |
| Value : | 0.25 |
| Units : | ug/L |
| Qualifier : | U |
| Resident Last Name : | N/R |
| Well Business Name : | C & C CARS |
| Well Address : | 3701 OKEECHOBEE RD |
| Well Type : | 42 |
| Well Status : | ACTIVE |
| City : | FORT PIERCE |
| County : | ST. LUCIE |
| Job Name : | STLUCIE-050803-001 |
| Customer ID : | N/R |
| Description : | Limited Use |
| Last Date in Agency List : | 2015-11-25 |

| | |
|---|---|
| Sample Date : | 2005-01-05 |
| Sample ID : | 050106-120 |
| Sample Type : | RESAMPLE |
| FLUW ID : | AAF4909 |
| Analyte : | ETHYLENE DIBROMIDE (EDB) |
| Value : | 0.25 |
| Units : | ug/L |
| Qualifier : | U |
| Resident Last Name : | N/R |
| Well Business Name : | C & C CARS |
| Well Address : | 3701 OKEECHOBEE RD |
| Well Type : | 42 |
| Well Status : | ACTIVE |
| City : | FORT PIERCE |
| County : | ST. LUCIE |

Map Id: A3
Direction: SE
Distance: 0.014 mi., 77 ft.
Elevation: 18 ft.
Relative: Higher

**Site Name :** AAF4909
3701 OKEECHOBEE RD
FORT PIERCE, FL

**Database(s) :** [DEDB - FL] ***(cont.)***

**Envirosite ID:** 1548277
**EPA ID:** N/R

DEDB - FL ***(cont.)***

| | |
|---|---|
| Job Name : | STLUCIE-050106-21 |
| Customer ID : | N/R |
| Description : | Limited Use |
| Last Date in Agency List : | 2015-11-25 |
| Sample Date : | 2004-10-05 |
| Sample ID : | 041007-005 |
| Sample Type : | RESAMPLE |
| FLUW ID : | AAF4909 |
| Analyte : | ETHYLENE DIBROMIDE (EDB) |
| Value : | 0.25 |
| Units : | ug/L |
| Qualifier : | U |
| Resident Last Name : | N/R |
| Well Business Name : | C & C CARS |
| Well Address : | 3701 OKEECHOBEE RD |
| Well Type : | 42 |
| Well Status : | ACTIVE |
| City : | FORT PIERCE |
| County : | ST. LUCIE |
| Job Name : | STLUCIE-041007-01 |
| Customer ID : | N/R |
| Description : | Limited Use |
| Last Date in Agency List : | 2015-11-25 |
| Sample Date : | 2004-06-16 |
| Sample ID : | 040617-054 |
| Sample Type : | RESAMPLE |
| FLUW ID : | AAF4909 |
| Analyte : | ETHYLENE DIBROMIDE (EDB) |
| Value : | 0.37 |
| Units : | ug/L |
| Qualifier : | U |
| Resident Last Name : | N/R |
| Well Business Name : | C & C CARS |
| Well Address : | 3701 OKEECHOBEE RD |
| Well Type : | 42 |
| Well Status : | ACTIVE |
| City : | FORT PIERCE |
| County : | ST. LUCIE |
| Job Name : | STLUCIE-040617-13 |
| Customer ID : | N/R |
| Description : | Limited Use |
| Last Date in Agency List : | 2015-11-25 |
| Sample Date : | 2004-03-11 |
| Sample ID : | 040312-094 |
| Sample Type : | RESAMPLE |
| FLUW ID : | AAF4909 |
| Analyte : | ETHYLENE DIBROMIDE (EDB) |
| Value : | 0.37 |
| Units : | ug/L |
| Qualifier : | U |
| Resident Last Name : | N/R |

Map Id: A3
Direction: SE
Distance: 0.014 mi., 77 ft.
Elevation: 18 ft.
Relative: Higher

**Site Name :** AAF4909
3701 OKEECHOBEE RD
FORT PIERCE, FL

**Database(s) :** [DEDB - FL] ***(cont.)***

**Envirosite ID:** 1548277
**EPA ID:** N/R

DEDB - FL ***(cont.)***

| | |
|---|---|
| Well Business Name : | C & C CARS |
| Well Address : | 3701 OKEECHOBEE RD |
| Well Type : | 42 |
| Well Status : | ACTIVE |
| City : | FORT PIERCE |
| County : | ST. LUCIE |
| Job Name : | STLUCIE-040312-21 |
| Customer ID : | N/R |
| Description : | Limited Use |
| Last Date in Agency List : | 2015-11-25 |
| | |
| Sample Date : | 2004-03-02 |
| Sample ID : | 040303-098 |
| Sample Type : | COMPLIANCE MONITORING |
| FLUW ID : | AAF4909 |
| Analyte : | ETHYLENE DIBROMIDE (EDB) |
| Value : | 0.37 |
| Units : | ug/L |
| Qualifier : | U |
| Resident Last Name : | N/R |
| Well Business Name : | C & C CARS |
| Well Address : | 3701 OKEECHOBEE RD |
| Well Type : | 42 |
| Well Status : | ACTIVE |
| City : | FORT PIERCE |
| County : | ST. LUCIE |
| Job Name : | STLUCIE-040303-18 |
| Customer ID : | N/R |
| Description : | Limited Use |
| Last Date in Agency List : | 2015-11-25 |
| | |
| Sample Date : | 2003-03-18 |
| Sample ID : | 030320-092 |
| Sample Type : | COMPLIANCE MONITORING |
| FLUW ID : | AAF4909 |
| Analyte : | ETHYLENE DIBROMIDE (EDB) |
| Value : | 0.37 |
| Units : | ug/L |
| Qualifier : | U |
| Resident Last Name : | N/R |
| Well Business Name : | C & C CARS |
| Well Address : | 3701 OKEECHOBEE RD |
| Well Type : | 42 |
| Well Status : | ACTIVE |
| City : | FORT PIERCE |
| County : | ST. LUCIE |
| Job Name : | STLUCIE-030320-16 |
| Customer ID : | N/R |
| Description : | Limited Use |
| Last Date in Agency List : | 2015-11-25 |
| | |
| Sample Date : | 2002-09-26 |
| Sample ID : | 020927-063 |
| Sample Type : | COMPLIANCE |

Map Id: A3
Direction: SE
Distance: 0.014 mi., 77 ft.
Elevation: 18 ft.
Relative: Higher

**Site Name :** AAF4909
3701 OKEECHOBEE RD
FORT PIERCE, FL

**Database(s) :** [DEDB - FL] ***(cont.)***

**Envirosite ID:** 1548277
**EPA ID:** N/R

DEDB - FL ***(cont.)***

| | |
|---|---|
| FLUW ID : | AAF4909 |
| Analyte : | ETHYLENE DIBROMIDE (EDB) |
| Value : | 0.12 |
| Units : | ug/L |
| Qualifier : | U |
| Resident Last Name : | N/R |
| Well Business Name : | C & C CARS |
| Well Address : | 3701 OKEECHOBEE RD |
| Well Type : | 42 |
| Well Status : | ACTIVE |
| City : | FORT PIERCE |
| County : | ST. LUCIE |
| Job Name : | STLUCIE-020927-09 |
| Customer ID : | N/R |
| Description : | Limited Use |
| Last Date in Agency List : | 2015-11-25 |

| | |
|---|---|
| Sample Date : | 2013-05-22 |
| Sample ID : | 130517-066 |
| Sample Type : | RESAMPLE |
| FLUW ID : | AAF4909 |
| Analyte : | ETHYLENE DIBROMIDE (EDB) |
| Value : | 0.15 |
| Units : | ug/L |
| Qualifier : | U |
| Resident Last Name : | N/R |
| Well Business Name : | C & C CARS |
| Well Address : | 3701 OKEECHOBEE RD |
| Well Type : | 42 - LIMITED USE PUBLIC WATER SYSTEM (64E-8; F.A.C.) |
| Well Status : | ACTIVE |
| City : | N/R |
| County : | ST. LUCIE |
| Job Name : | STLUCIE-130517-012 |
| Customer ID : | N/R |
| Description : | N/R |
| Last Date in Agency List : | 2020-12-04 |

| | |
|---|---|
| Sample Date : | 2011-09-13 |
| Sample ID : | 110826-008 |
| Sample Type : | RESAMPLE |
| FLUW ID : | AAF4909 |
| Analyte : | ETHYLENE DIBROMIDE (EDB) |
| Value : | 0.22 |
| Units : | ug/L |
| Qualifier : | U |
| Resident Last Name : | N/R |
| Well Business Name : | C & C CARS |
| Well Address : | 3701 OKEECHOBEE RD |
| Well Type : | 42 - LIMITED USE PUBLIC WATER SYSTEM (64E-8; F.A.C.) |
| Well Status : | ACTIVE |
| City : | N/R |
| County : | ST. LUCIE |
| Job Name : | STLUCIE-110826-003 |
| Customer ID : | N/R |
| Description : | N/R |

Map Id: A3
Direction: SE
Distance: 0.014 mi., 77 ft.
Elevation: 18 ft.
Relative: Higher

**Site Name :** AAF4909
3701 OKEECHOBEE RD
FORT PIERCE, FL

**Database(s) :** [DEDB - FL] ***(cont.)***

**Envirosite ID:** 1548277
**EPA ID:** N/R

DEDB - FL ***(cont.)***

| | |
|---|---|
| Last Date in Agency List : | 2020-12-04 |
| Sample Date : | 2008-01-09 |
| Sample ID : | 071219-061 |
| Sample Type : | RESAMPLE |
| FLUW ID : | AAF4909 |
| Analyte : | ETHYLENE DIBROMIDE (EDB) |
| Value : | 0.25 |
| Units : | ug/L |
| Qualifier : | U |
| Resident Last Name : | N/R |
| Well Business Name : | C & C CARS |
| Well Address : | 3701 OKEECHOBEE RD |
| Well Type : | 42 - LIMITED USE PUBLIC WATER SYSTEM (64E-8; F.A.C.) |
| Well Status : | ACTIVE |
| City : | N/R |
| County : | ST. LUCIE |
| Job Name : | STLUCIE-071219-010 |
| Customer ID : | N/R |
| Description : | N/R |
| Last Date in Agency List : | 2020-12-04 |
| Sample Date : | 2007-06-21 |
| Sample ID : | 070531-071 |
| Sample Type : | RESAMPLE |
| FLUW ID : | AAF4909 |
| Analyte : | ETHYLENE DIBROMIDE (EDB) |
| Value : | 0.25 |
| Units : | ug/L |
| Qualifier : | U |
| Resident Last Name : | N/R |
| Well Business Name : | C & C CARS |
| Well Address : | 3701 OKEECHOBEE RD |
| Well Type : | 43 - PRIVATE WELL |
| Well Status : | ACTIVE |
| City : | N/R |
| County : | ST. LUCIE |
| Job Name : | STLUCIE-070531-010 |
| Customer ID : | N/R |
| Description : | N/R |
| Last Date in Agency List : | 2020-12-04 |
| Sample Date : | 2006-10-25 |
| Sample ID : | 061011-006 |
| Sample Type : | RESAMPLE |
| FLUW ID : | AAF4909 |
| Analyte : | ETHYLENE DIBROMIDE (EDB) |
| Value : | 0.25 |
| Units : | ug/L |
| Qualifier : | U |
| Resident Last Name : | N/R |
| Well Business Name : | C & C CARS |
| Well Address : | 3701 OKEECHOBEE RD |
| Well Type : | 42 - LIMITED USE PUBLIC WATER SYSTEM (64E-8; F.A.C.) |

Map Id: A3
Direction: SE
Distance: 0.014 mi., 77 ft.
Elevation: 18 ft.
Relative: Higher

**Site Name :** AAF4909
3701 OKEECHOBEE RD
FORT PIERCE, FL

**Database(s) :** [DEDB - FL] ***(cont.)***

**Envirosite ID:** 1548277
**EPA ID:** N/R

DEDB - FL ***(cont.)***

| | |
|---|---|
| Well Status : | ACTIVE |
| City : | N/R |
| County : | ST. LUCIE |
| Job Name : | STLUCIE-061011-003 |
| Customer ID : | N/R |
| Description : | N/R |
| Last Date in Agency List : | 2020-12-04 |

| | |
|---|---|
| Sample Date : | 2006-04-19 |
| Sample ID : | 060421-069 |
| Sample Type : | RESAMPLE |
| FLUW ID : | AAF4909 |
| Analyte : | ETHYLENE DIBROMIDE (EDB) |
| Value : | 0.25 |
| Units : | ug/L |
| Qualifier : | U |
| Resident Last Name : | N/R |
| Well Business Name : | C & C CARS |
| Well Address : | 3701 OKEECHOBEE RD |
| Well Type : | 42 - LIMITED USE PUBLIC WATER SYSTEM (64E-8; F.A.C |
| Well Status : | ACTIVE |
| City : | N/R |
| County : | ST. LUCIE |
| Job Name : | STLUCIE-060421-013 |
| Customer ID : | N/R |
| Description : | N/R |
| Last Date in Agency List : | 2020-12-04 |

| | |
|---|---|
| Sample Date : | 2006-03-31 |
| Sample ID : | 060404-029 |
| Sample Type : | RESAMPLE |
| FLUW ID : | AAF4909 |
| Analyte : | ETHYLENE DIBROMIDE (EDB) |
| Value : | 0.25 |
| Units : | ug/L |
| Qualifier : | U |
| Resident Last Name : | N/R |
| Well Business Name : | C & C CARS |
| Well Address : | 3701 OKEECHOBEE RD |
| Well Type : | 42 - LIMITED USE PUBLIC WATER SYSTEM (64E-8; F.A.C |
| Well Status : | ACTIVE |
| City : | N/R |
| County : | ST. LUCIE |
| Job Name : | STLUCIE-060404-009 |
| Customer ID : | N/R |
| Description : | N/R |
| Last Date in Agency List : | 2020-12-04 |

| | |
|---|---|
| Sample Date : | 2005-08-01 |
| Sample ID : | 050803-001 |
| Sample Type : | COMPLIANCE MONITORING |
| FLUW ID : | AAF4909 |
| Analyte : | ETHYLENE DIBROMIDE (EDB) |
| Value : | 0.25 |

Map Id: A3
Direction: SE
Distance: 0.014 mi., 77 ft.
Elevation: 18 ft.
Relative: Higher

**Site Name :** AAF4909
3701 OKEECHOBEE RD
FORT PIERCE, FL

**Database(s) :** [DEDB - FL] ***(cont.)***

**Envirosite ID:** 1548277
**EPA ID:** N/R

DEDB - FL ***(cont.)***

| | |
|---|---|
| Units : | ug/L |
| Qualifier : | U |
| Resident Last Name : | N/R |
| Well Business Name : | C & C CARS |
| Well Address : | 3701 OKEECHOBEE RD |
| Well Type : | 42 - LIMITED USE PUBLIC WATER SYSTEM (64E-8, F.A.C |
| Well Status : | ACTIVE |
| City : | N/R |
| County : | ST. LUCIE |
| Job Name : | STLUCIE-050803-001 |
| Customer ID : | N/R |
| Description : | N/R |
| Last Date in Agency List : | 2020-12-04 |

| | |
|---|---|
| Sample Date : | 2005-01-05 |
| Sample ID : | 050106-120 |
| Sample Type : | RESAMPLE |
| FLUW ID : | AAF4909 |
| Analyte : | ETHYLENE DIBROMIDE (EDB) |
| Value : | 0.25 |
| Units : | ug/L |
| Qualifier : | U |
| Resident Last Name : | N/R |
| Well Business Name : | C & C CARS |
| Well Address : | 3701 OKEECHOBEE RD |
| Well Type : | 42 - LIMITED USE PUBLIC WATER SYSTEM (64E-8, F.A.C |
| Well Status : | ACTIVE |
| City : | N/R |
| County : | ST. LUCIE |
| Job Name : | STLUCIE-050106-21 |
| Customer ID : | N/R |
| Description : | N/R |
| Last Date in Agency List : | 2020-12-04 |

| | |
|---|---|
| Sample Date : | 2004-10-05 |
| Sample ID : | 041007-005 |
| Sample Type : | RESAMPLE |
| FLUW ID : | AAF4909 |
| Analyte : | ETHYLENE DIBROMIDE (EDB) |
| Value : | 0.25 |
| Units : | ug/L |
| Qualifier : | U |
| Resident Last Name : | N/R |
| Well Business Name : | C & C CARS |
| Well Address : | 3701 OKEECHOBEE RD |
| Well Type : | 42 - LIMITED USE PUBLIC WATER SYSTEM (64E-8, F.A. |
| Well Status : | ACTIVE |
| City : | N/R |
| County : | ST. LUCIE |
| Job Name : | STLUCIE-041007-01 |
| Customer ID : | N/R |
| Description : | N/R |
| Last Date in Agency List : | 2020-12-04 |

Map Id: A3
Direction: SE
Distance: 0.014 mi., 77 ft.
Elevation: 18 ft.
Relative: Higher

**Site Name :** AAF4909
3701 OKEECHOBEE RD
FORT PIERCE, FL

**Database(s) :** [DEDB - FL] ***(cont.)***

**Envirosite ID:** 1548277
**EPA ID:** N/R

DEDB - FL ***(cont.)***

| | |
|---|---|
| Sample Date : | 2004-06-16 |
| Sample ID : | 040617-054 |
| Sample Type : | RESAMPLE |
| FLUW ID : | AAF4909 |
| Analyte : | ETHYLENE DIBROMIDE (EDB) |
| Value : | 0.37 |
| Units : | ug/L |
| Qualifier : | U |
| Resident Last Name : | N/R |
| Well Business Name : | C & C CARS |
| Well Address : | 3701 OKEECHOBEE RD |
| Well Type : | 42 - LIMITED USE PUBLIC WATER SYSTEM (64E-8, F.A. |
| Well Status : | ACTIVE |
| City : | N/R |
| County : | ST. LUCIE |
| Job Name : | STLUCIE-040617-13 |
| Customer ID : | N/R |
| Description : | N/R |
| Last Date in Agency List : | 2020-12-04 |

| | |
|---|---|
| Sample Date : | 2004-03-11 |
| Sample ID : | 040312-094 |
| Sample Type : | RESAMPLE |
| FLUW ID : | AAF4909 |
| Analyte : | ETHYLENE DIBROMIDE (EDB) |
| Value : | 0.37 |
| Units : | ug/L |
| Qualifier : | U |
| Resident Last Name : | N/R |
| Well Business Name : | C & C CARS |
| Well Address : | 3701 OKEECHOBEE RD |
| Well Type : | 42 - LIMITED USE PUBLIC WATER SYSTEM (64E-8, F.A.C |
| Well Status : | ACTIVE |
| City : | N/R |
| County : | ST. LUCIE |
| Job Name : | STLUCIE-040312-21 |
| Customer ID : | N/R |
| Description : | N/R |
| Last Date in Agency List : | 2020-12-04 |

| | |
|---|---|
| Sample Date : | 2004-03-02 |
| Sample ID : | 040303-098 |
| Sample Type : | COMPLIANCE MONITORING |
| FLUW ID : | AAF4909 |
| Analyte : | ETHYLENE DIBROMIDE (EDB) |
| Value : | 0.37 |
| Units : | ug/L |
| Qualifier : | U |
| Resident Last Name : | N/R |
| Well Business Name : | C & C CARS |
| Well Address : | 3701 OKEECHOBEE RD |
| Well Type : | 42 - LIMITED USE PUBLIC WATER SYSTEM (64E-8, F.A. |
| Well Status : | ACTIVE |
| City : | N/R |
| County : | ST. LUCIE |

Map Id: A3
Direction: SE
Distance: 0.014 mi., 77 ft.
Elevation: 18 ft.
Relative: Higher

**Site Name :** AAF4909
3701 OKEECHOBEE RD
FORT PIERCE, FL

**Database(s) :** [DEDB - FL] ***(cont.)***

**Envirosite ID:** 1548277
**EPA ID:** N/R

DEDB - FL ***(cont.)***

| | |
|---|---|
| Job Name : | STLUCIE-040303-18 |
| Customer ID : | N/R |
| Description : | N/R |
| Last Date in Agency List : | 2020-12-04 |
| | |
| Sample Date : | 2003-03-18 |
| Sample ID : | 030320-092 |
| Sample Type : | COMPLIANCE MONITORING |
| FLUW ID : | AAF4909 |
| Analyte : | ETHYLENE DIBROMIDE (EDB) |
| Value : | 0.37 |
| Units : | ug/L |
| Qualifier : | U |
| Resident Last Name : | N/R |
| Well Business Name : | C & C CARS |
| Well Address : | 3701 OKEECHOBEE RD |
| Well Type : | 42 - LIMITED USE PUBLIC WATER SYSTEM (64E-8, F.A.C |
| Well Status : | ACTIVE |
| City : | N/R |
| County : | ST. LUCIE |
| Job Name : | STLUCIE-030320-16 |
| Customer ID : | N/R |
| Description : | N/R |
| Last Date in Agency List : | 2020-12-04 |
| | |
| Sample Date : | 2002-09-26 |
| Sample ID : | 020927-063 |
| Sample Type : | COMPLIANCE |
| FLUW ID : | AAF4909 |
| Analyte : | ETHYLENE DIBROMIDE (EDB) |
| Value : | 0.12 |
| Units : | ug/L |
| Qualifier : | U |
| Resident Last Name : | N/R |
| Well Business Name : | C & C CARS |
| Well Address : | 3701 OKEECHOBEE RD |
| Well Type : | 42 - LIMITE |
| Well Status : | ACTIVE |
| City : | N/R |
| County : | ST. LUCIE |
| Job Name : | STLUCIE-020927-09 |
| Customer ID : | N/R |
| Description : | N/R |
| Last Date in Agency List : | 2020-12-04 |

Map Id: 4
Direction: NE
Distance: 0.068 mi., 358 ft.
Elevation: 18 ft.
Relative: Higher

**Site Name :** AAF4906
1803 S 37TH ST
FORT PIERCE, FL

**Database(s) :** [DEDB - FL]

**Envirosite ID:** 1548274
**EPA ID:** N/R

DEDB - FL

| | |
|---|---|
| Sample Date : | 2005-09-16 |
| Sample ID : | 050920-039 |
| Sample Type : | COMPLIANCE MONITORING |
| FLUW ID : | AAF4906 |
| Analyte : | ETHYLENE DIBROMIDE (EDB) |
| Value : | 0.25 |
| Units : | ug/L |
| Qualifier : | U |
| Resident Last Name : | N/R |
| Well Business Name : | RESIDENT |
| Well Address : | 1803 S 37TH ST |
| Well Type : | 43 - PRIVATE WELL |
| Well Status : | ACTIVE |
| City : | N/R |
| County : | ST. LUCIE |
| Job Name : | STLUCIE-050920-013 |
| Customer ID : | N/R |
| Description : | N/R |
| Last Date in Agency List : | 2020-12-04 |

| | |
|---|---|
| Sample Date : | 2003-03-18 |
| Sample ID : | 030320-094 |
| Sample Type : | COMPLIANCE MONITORING |
| FLUW ID : | AAF4906 |
| Analyte : | ETHYLENE DIBROMIDE (EDB) |
| Value : | 0.37 |
| Units : | ug/L |
| Qualifier : | U |
| Resident Last Name : | N/R |
| Well Business Name : | RESIDENT |
| Well Address : | 1803 S 37TH ST |
| Well Type : | 43 - PRIVATE WELL |
| Well Status : | ACTIVE |
| City : | N/R |
| County : | ST. LUCIE |
| Job Name : | STLUCIE-030320-16 |
| Customer ID : | N/R |
| Description : | N/R |
| Last Date in Agency List : | 2020-12-04 |

| | |
|---|---|
| Sample Date : | 2002-09-26 |
| Sample ID : | 020927-060 |
| Sample Type : | COMPLIANCE |
| FLUW ID : | AAF4906 |
| Analyte : | ETHYLENE DIBROMIDE (EDB) |
| Value : | 0.12 |
| Units : | ug/L |
| Qualifier : | U |
| Resident Last Name : | N/R |
| Well Business Name : | RESIDENT |
| Well Address : | 1803 S 37TH ST |
| Well Type : | 43 - PRIVAT |
| Well Status : | ACTIVE |
| City : | N/R |
| County : | ST. LUCIE |

Map Id: 4
Direction: NE
Distance: 0.068 mi., 358 ft.
Elevation: 18 ft.
Relative: Higher

**Site Name :** AAF4906
1803 S 37TH ST
FORT PIERCE, FL

**Database(s) :** [DEDB - FL] ***(cont.)***

**Envirosite ID:** 1548274
**EPA ID:** N/R

DEDB - FL ***(cont.)***

| | |
|---|---|
| Job Name : | STLUCIE-020927-09 |
| Customer ID : | N/R |
| Description : | N/R |
| Last Date in Agency List : | 2020-12-04 |
| | |
| Sample Date : | 2002-02-05 |
| Sample ID : | 020206-080 |
| Sample Type : | COMPLIANCE |
| FLUW ID : | AAF4906 |
| Analyte : | ETHYLENE DIBROMIDE (EDB) |
| Value : | 0.12 |
| Units : | ug/L |
| Qualifier : | U |
| Resident Last Name : | N/R |
| Well Business Name : | RESIDENT |
| Well Address : | 1803 S 37TH ST |
| Well Type : | 43 - PRIVAT |
| Well Status : | ACTIVE |
| City : | N/R |
| County : | ST. LUCIE |
| Job Name : | STLUCIE-020206-16 |
| Customer ID : | N/R |
| Description : | N/R |
| Last Date in Agency List : | 2020-12-04 |
| | |
| Sample Date : | 2001-02-22 |
| Sample ID : | 010223-038 |
| Sample Type : | FIRST_SAMP |
| FLUW ID : | AAF4906 |
| Analyte : | ETHYLENE DIBROMIDE (EDB) |
| Value : | 0.2 |
| Units : | ug/L |
| Qualifier : | U |
| Resident Last Name : | N/R |
| Well Business Name : | RESIDENT |
| Well Address : | 1803 S 37TH ST |
| Well Type : | 43 |
| Well Status : | ACTIVE |
| City : | N/R |
| County : | ST. LUCIE |
| Job Name : | STLUCIE-010223-12 |
| Customer ID : | N/R |
| Description : | N/R |
| Last Date in Agency List : | 2020-12-04 |
| | |
| Sample Date : | 2005-09-16 |
| Sample ID : | 050920-039 |
| Sample Type : | COMPLIANCE MONITORING |
| FLUW ID : | AAF4906 |
| Analyte : | ETHYLENE DIBROMIDE (EDB) |
| Value : | 0.25 |
| Units : | ug/L |
| Qualifier : | U |
| Resident Last Name : | N/R |

Map Id: 4
Direction: NE
Distance: 0.068 mi., 358 ft.
Elevation: 18 ft.
Relative: Higher

**Site Name :** AAF4906
1803 S 37TH ST
FORT PIERCE, FL

**Database(s) :** [DEDB - FL] ***(cont.)***

**Envirosite ID:** 1548274
**EPA ID:** N/R

DEDB - FL ***(cont.)***

| | |
|---|---|
| Well Business Name : | RESIDENT |
| Well Address : | 1803 S 37TH ST |
| Well Type : | 50 |
| Well Status : | ACTIVE |
| City : | FORT PIERCE |
| County : | ST. LUCIE |
| Job Name : | STLUCIE-050920-013 |
| Customer ID : | N/R |
| Description : | Irrigation Well |
| Last Date in Agency List : | 2015-11-25 |

| | |
|---|---|
| Sample Date : | 2003-03-18 |
| Sample ID : | 030320-094 |
| Sample Type : | COMPLIANCE MONITORING |
| FLUW ID : | AAF4906 |
| Analyte : | ETHYLENE DIBROMIDE (EDB) |
| Value : | 0.37 |
| Units : | ug/L |
| Qualifier : | U |
| Resident Last Name : | N/R |
| Well Business Name : | RESIDENT |
| Well Address : | 1803 S 37TH ST |
| Well Type : | 50 |
| Well Status : | ACTIVE |
| City : | FORT PIERCE |
| County : | ST. LUCIE |
| Job Name : | STLUCIE-030320-16 |
| Customer ID : | N/R |
| Description : | Irrigation Well |
| Last Date in Agency List : | 2015-11-25 |

| | |
|---|---|
| Sample Date : | 2002-09-26 |
| Sample ID : | 020927-060 |
| Sample Type : | COMPLIANCE |
| FLUW ID : | AAF4906 |
| Analyte : | ETHYLENE DIBROMIDE (EDB) |
| Value : | 0.12 |
| Units : | ug/L |
| Qualifier : | U |
| Resident Last Name : | N/R |
| Well Business Name : | RESIDENT |
| Well Address : | 1803 S 37TH ST |
| Well Type : | 50 |
| Well Status : | ACTIVE |
| City : | FORT PIERCE |
| County : | ST. LUCIE |
| Job Name : | STLUCIE-020927-09 |
| Customer ID : | N/R |
| Description : | Irrigation Well |
| Last Date in Agency List : | 2015-11-25 |

| | |
|---|---|
| Sample Date : | 2002-02-05 |
| Sample ID : | 020206-080 |
| Sample Type : | COMPLIANCE |

Map Id: 4
Direction: NE
Distance: 0.068 mi., 358 ft.
Elevation: 18 ft.
Relative: Higher

**Site Name :** AAF4906
1803 S 37TH ST
FORT PIERCE, FL

**Database(s) :** [DEDB - FL] ***(cont.)***

**Envirosite ID:** 1548274
**EPA ID:** N/R

DEDB - FL ***(cont.)***

| | |
|---|---|
| FLUW ID : | AAF4906 |
| Analyte : | ETHYLENE DIBROMIDE (EDB) |
| Value : | 0.12 |
| Units : | ug/L |
| Qualifier : | U |
| Resident Last Name : | N/R |
| Well Business Name : | RESIDENT |
| Well Address : | 1803 S 37TH ST |
| Well Type : | 50 |
| Well Status : | ACTIVE |
| City : | FORT PIERCE |
| County : | ST. LUCIE |
| Job Name : | STLUCIE-020206-16 |
| Customer ID : | N/R |
| Description : | Irrigation Well |
| Last Date in Agency List : | 2015-11-25 |

| | |
|---|---|
| Sample Date : | 2001-02-22 |
| Sample ID : | 010223-038 |
| Sample Type : | FIRST_SAMP |
| FLUW ID : | AAF4906 |
| Analyte : | ETHYLENE DIBROMIDE (EDB) |
| Value : | 0.2 |
| Units : | ug/L |
| Qualifier : | U |
| Resident Last Name : | N/R |
| Well Business Name : | RESIDENT |
| Well Address : | 1803 S 37TH ST |
| Well Type : | 50 |
| Well Status : | ACTIVE |
| City : | FORT PIERCE |
| County : | ST. LUCIE |
| Job Name : | STLUCIE-010223-12 |
| Customer ID : | N/R |
| Description : | Irrigation Well |
| Last Date in Agency List : | 2015-11-25 |

Map Id: B5
Direction: SSW
Distance: 0.068 mi., 358 ft.
Elevation: 18 ft.
Relative: Higher

**Site Name :** BER | DEP District Office | G.I. Heating and Air Conditioning
3810 Okeechobee Rd
FORT PIERCE, FL

**Database(s) :** [SPILLS - FL]

**Envirosite ID:** 1621008
**EPA ID:** N/R

SPILLS - FL

| | |
|---|---|
| Facility Name : | BER |
| Facility Address : | 3810 Okeechobee Rd, FORT PIERCE |
| County : | St. Lucie |

Map Id: B5
Direction: SSW
Distance: 0.068 mi., 358 ft.
Elevation: 18 ft.
Relative: Higher

**Site Name :** BER | DEP District Office | G.I. Heating and Air Conditioning
3810 Okeechobee Rd
FORT PIERCE, FL

**Database(s) :** [SPILLS - FL] ***(cont.)***

**Envirosite ID:** 1621008
**EPA ID:** N/R

SPILLS - FL ***(cont.)***

| | |
|---|---|
| Incident Number : | 46476 |
| Incident Date : | 2012-01-12 |
| Incident Status : | Closed |
| Incident Type : | N/R |
| Incident Party Type : | N/R |
| Pollutant Name : | Petroleum contact water |
| Pollutant Actual Volume : | 25.00 |
| Pollutant - Unit Measure : | gallon |
| Pollutant Category : | Petroleum |
| Description : | N/R |
| On-scene Response : | N/R |
| State Warning Point Date : | N/R |
| State Warning Point Code : | N/R |
| Sector Code : | N/R |
| Facility Reported : | N/R |
| Business Type : | N/R |
| Petroleum Flag : | N/R |
| Off-site Release Flag : | N/R |
| Release Source Code : | N/R |
| Release Description : | N/R |
| Last Date in Agency List : | 2017-10-12 |

| | |
|---|---|
| Facility Name : | DEP District Office |
| Facility Address : | 3810 Okeechobee Rd, FORT PIERCE |
| County : | St. Lucie |

| | |
|---|---|
| Incident Number : | 46476 |
| Incident Date : | 2012-01-12 |
| Incident Status : | Closed |
| Incident Type : | N/R |
| Incident Party Type : | N/R |
| Pollutant Name : | Petroleum contact water |
| Pollutant Actual Volume : | 25.00 |
| Pollutant - Unit Measure : | gallon |
| Pollutant Category : | Petroleum |
| Description : | N/R |
| On-scene Response : | N/R |
| State Warning Point Date : | N/R |
| State Warning Point Code : | N/R |
| Sector Code : | N/R |
| Facility Reported : | N/R |
| Business Type : | N/R |
| Petroleum Flag : | N/R |
| Off-site Release Flag : | N/R |
| Release Source Code : | N/R |
| Release Description : | N/R |
| Last Date in Agency List : | 2017-10-12 |

| | |
|---|---|
| Facility Name : | G.I. Heating and Air Conditioning |
| Facility Address : | 3810 Okeechobee Rd, FORT PIERCE |
| County : | St. Lucie |

Map Id: B5
Direction: SSW
Distance: 0.068 mi., 358 ft.
Elevation: 18 ft.
Relative: Higher

**Site Name :** BER | DEP District Office | G.I. Heating and Air Conditioning
3810 Okeechobee Rd
FORT PIERCE, FL

**Database(s) :** [SPILLS - FL] ***(cont.)***

**Envirosite ID:** 1621008
**EPA ID:** N/R

SPILLS - FL ***(cont.)***

| | |
|---|---|
| Incident Number : | 46476 |
| Incident Date : | 2012-01-12 |
| Incident Status : | Closed |
| Incident Type : | N/R |
| Incident Party Type : | N/R |
| Pollutant Name : | Petroleum contact water |
| Pollutant Actual Volume : | 25.00 |
| Pollutant - Unit Measure : | gallon |
| Pollutant Category : | Petroleum |
| Description : | N/R |
| On-scene Response : | N/R |
| State Warning Point Date : | N/R |
| State Warning Point Code : | N/R |
| Sector Code : | N/R |
| Facility Reported : | N/R |
| Business Type : | N/R |
| Petroleum Flag : | N/R |
| Off-site Release Flag : | N/R |
| Release Source Code : | N/R |
| Release Description : | N/R |
| Last Date in Agency List : | 2017-10-12 |

Map Id: C6
Direction: NNW
Distance: 0.069 mi., 364 ft.
Elevation: 16 ft.
Relative: Lower

**Site Name :** TOTTEN RD SUBSTATION #6 & HARTMAN RD SUBSTATION #10 - DUAL
TOTTEN RD
FORT PIERCE, FL 34947

**Database(s) :** [ECHO, FRS, RCRA_VSQG]

**Envirosite ID:** 9445121
**EPA ID:** N/R

ECHO

| | |
|---|---|
| Facility Name : | TOTTEN RD SUBSTATION #6 & HARTMAN RD SUBSTATION #10 - DUAL |
| Facility Address : | TOTTEN RD, FORT PIERCE, FL 34947 |
| County : | ST LUCIE |
| Last Inspection Date : | 2002-06-19 |
| Registry ID : | 110013301293 |
| FIPS Code : | 12111 |
| EPA Region : | 04 |
| Inspection Count : | 0 |
| Last Inspection Days : | 6864 |
| Informal Count : | 0 |
| Last Informal Action Date : | N/R |
| Formal Action Count : | 0 |
| Last Formal Action Date : | N/R |
| Total Penalties : | 0 |
| Penalty Count : | N/R |
| Last Penalty Date : | N/R |
| Last Penalty Amount : | N/R |

Map Id: C6
Direction: NNW
Distance: 0.069 mi., 364 ft.
Elevation: 16 ft.
Relative: Lower

**Site Name :** TOTTEN RD SUBSTATION #6 & HARTMAN RD SUBSTATION #10 - DUAL
TOTTEN RD
FORT PIERCE, FL 34947

**Database(s) :** [ECHO, FRS, RCRA_VSQG] ***(cont.)***

**Envirosite ID:** 9445121
**EPA ID:** N/R

ECHO ***(cont.)***

| | |
|---|---|
| QTRS IN NC : | 0 |
| Programs IN SNC : | 0 |
| Current Compliance Status : | No Violation Identified |
| Three-Year Compliance Status : | _____ |
| Collection Method : | GPS CARRIER PHASE STATIC RELATIVE POSITION |
| Reference Point : | POINT WHERE WATER OR OTHER SUBSTANCE COULD BE DRAWN FROM ENVIRONMENT FOR DELIVERY TO A FACILITY OR DISTRIBUTION SYSTEM (SUBSTANCE DESTINATION COULD RANGE FROM A SINGLE RESIDENCE TO A LARGE FACILITY) |
| Accuracy Meters : | 4 |
| Derived Tribes : | Seminole Tribe of Florida - 4.5 mile(s) |
| Derived HUC : | 03090202 |
| Derived WBD : | 030902060200 |
| Derived STCTY FIPS : | 12111 |
| Derived Zip : | 34947 |
| Derived CD113 : | 18 |
| Derived CB2010 : | 121113807003048 |
| MYRTK Universe : | NNN |
| NPDES IDs : | N/R |
| CWA Permit Types : | N/R |
| CWA Compliance Tracking : | N/R |
| CWA NAICS : | N/R |
| CWA SICS : | N/R |
| CWA Inspection Count : | N/R |
| CWA Last Inspection Days : | N/R |
| CWA Informal Count : | N/R |
| CWA Formal Action Count : | N/R |
| CWA Last Formal Action Date : | N/R |
| CWA Penalties : | N/R |
| CWA Last Penalty Date : | N/R |
| CWA Last Penalty Amount : | N/R |
| CWA Quarters IN NC : | N/R |
| CWA Current Compliance Status : | N/R |
| CWA Current SNC Flag : | N |
| CWA 13 Quarters Compliance Status : | N/R |
| CWA 13 Quarters Effluent Exceedances: | N/R |
| CWA Three-Year QNCR Codes : | N/R |
| DFR URL : | Click here for hyperlink provided by the agency. |
| Facility SIC : | N/R |
| Facility NAICS : | N/R |
| Facility Last Inspection EPA Date : | N/R |
| Facility Last Inspection State Date : | 2002-06-19 |
| Facility Last Formal Act EPA Date : | N/R |
| Facility Last Formal Act State Date : | N/R |
| Facility Last Informal Act EPA Date : | N/R |
| Facility Last Informal Act State Date: | N/R |
| Facility Federal Agency : | N/R |
| TRI Reporter : | N/R |
| Facility Imp Water Flag : | N/R |
| Current SNC Flag : | N |
| Indian County Flag : | N |
| Federal Flag : | N/R |
| US Mexico Border Flag : | N/R |
| Chesapeak Bay Flag : | N/R |

Map Id: C6
Direction: NNW
Distance: 0.069 mi., 364 ft.
Elevation: 16 ft.
Relative: Lower

**Site Name :** TOTTEN RD SUBSTATION #6 & HARTMAN RD SUBSTATION #10 - DUAL
TOTTEN RD
FORT PIERCE, FL 34947

**Database(s) :** [ECHO, FRS, RCRA_VSQG] ***(cont.)***

**Envirosite ID:** 9445121
**EPA ID:** N/R

ECHO ***(cont.)***

| | |
|---|---|
| AIR Flag : | N |
| NPDES Flag : | N |
| SDWIS Flag : | N |
| RCRA Flag : | Y |
| TRI Flag : | N |
| GHG Flag : | N |
| Major Flag : | N/R |
| Active Flag : | Y |
| NAA Flag : | N |
| Latitude : | 27.430361 |
| Longitude : | -80.364611 |
| Last Date in Agency List : | 2021-04-16 |

FRS

| | |
|---|---|
| Facility Name : | TOTTEN RD SUBSTATION #6 & HARTMAN RD SUBSTATION #10 - DUAL |
| Facility Address : | TOTTEN RD, FORT PIERCE, FL 34947 |
| County : | ST LUCIE |

Site Details

| | |
|---|---|
| Registry ID : | 110013301293 |
| FRS Facility URL : | Click here for hyperlink provided by the agency. |
| Last Date in Agency List : | 2021-07-17 |

Source Description

Source Description :

The Florida Environmental System Today Application (FIESTA) Data Maintenance (FDM) system maintains entity, environmental interest and affiliation data for the State of Florida.

Source Description :

RCRAInfo is EPA's comprehensive information system that supports the Resource Conservation and Recovery Act (RCRA) of 1976 and the Hazardous and Solid Waste Amendments (HSWA) of 1984 through the tracking of events and activities related to facilities that generate, transport, and treat, store, or dispose of hazardous waste. RCRAInfo allows RCRA program staff to track the notification, permit, compliance, and corrective action activities required under RCRA. RCRAInfo also supports generation of the National Hazardous Waste Biennial Report. All generators and treatment, storage, and disposal facilities who handle hazardous waste are required to report to the EPA Administrator at least once every two years to support creation of the Biennial Report.

FRS Environmental Interest

| | |
|---|---|
| Source and System ID : | FLORIDA DEP - 34995<br>RCRAINFO - FLR000089664 |

RCRA_VSQG

| | |
|---|---|
| Facility Name : | TOTTEN RD SUBSTATION #6 & HARTMAN RD SUBSTATION #10 - DUAL |

Map Id: C6
Direction: NNW
Distance: 0.069 mi., 364 ft.
Elevation: 16 ft.
Relative: Lower

**Site Name :** TOTTEN RD SUBSTATION #6 & HARTMAN RD SUBSTATION #10 - DUAL
TOTTEN RD
FORT PIERCE, FL 34947

**Database(s) :** [ECHO, FRS, RCRA_VSQG] ***(cont.)***

**Envirosite ID:** 9445121
**EPA ID:** N/R

RCRA_VSQG ***(cont.)***

| | |
|---|---|
| Facility Address : | TOTTEN RD, FORT PIERCE, FL 34947 |
| County : | ST LUCIE |
| Date Form Received by Agency : | 2002-06-19 |
| EPA ID : | FLR000089664 |
| Mailing Address : | PO BOX 3191 FORT PIERCE UTILITIES AUTHORIT, FORT PIERCE, FL 34948-3191 |
| Contact : | CRAIG BREWER |
| Contact Address : | PO BOX 3191 FORT PIERCE UTILITIES AUTHORIT, FORT PIERCE, FL 34948-3191 |
| Contact Country : | US |
| Contact Telephone : | 772-466-1600 |
| Contact Email : | N/R |
| EPA Region : | 04 |
| Land Type : | Private |
| Source Type : | Implementer |
| Classification : | Very Small Quantity Generator |

Description :

Handlers that generate 100 kilograms or less of hazardous waste per calendar month, and accumulate 1000 kg or less of hazardous waste at any time; or generate one kilogram or less of acutely hazardous waste per calendar month, and accumulate at any time: 1 kg or less of acutely hazardous waste; or 100 kg or less of any residue or contaminated soil, waste or other debris resulting from the cleanup of a spill, into or on any land or water, of acutely hazardous waste;or generate 100 kg or less of any residue or contaminated soil, waste or other debris resulting from the cleanup of a spill, into or on any land or water, of acutely hazardous waste during any calendar month, and accumulate at any time: 1 kg or less of acutely hazardous waste; or 100 kg or less of any residue or contaminated soil, waste or other debris resulting from the cleanup of a spill, into or on any land or water, of acutely hazardous waste.

| | |
|---|---|
| Last Date in Agency List : | 2021-04-26 |

Owner/Operator Summary

| | |
|---|---|
| Owner/Operator Name : | NON NOTIFIER |
| Owner/Operator Address : | FORT PIERCE UTILITIES AUTHORIT, FORT PIERCE, FL 34948 |
| Owner/Operator Country : | US |
| Owner/Operator Telephone : | N/R |
| Owner/Operator Email : | N/R |
| Owner/Operator Fax : | N/R |
| Legal Status : | Private |
| Owner/Operator Type : | Owner |
| Owner/Operator Start Date : | 2002-06-20 |
| Owner/Operator End Date : | N/R |

Handler Activities Summary

| | |
|---|---|
| U.S. Importer of Hazardous Waste : | N |
| Mixed Waste (Haz. and Radioactive) : | N |
| Recycler of Hazardous Waste : | N |
| Transporter of Hazardous Waste : | N |
| Treater, Storer or Disposer of HW : | N |
| Underground Injection Activity : | N |

Map Id: C6
Direction: NNW
Distance: 0.069 mi., 364 ft.
Elevation: 16 ft.
Relative: Lower

**Site Name :** TOTTEN RD SUBSTATION #6 & HARTMAN RD SUBSTATION #10 - DUAL
TOTTEN RD
FORT PIERCE, FL 34947

**Database(s) :** [ECHO, FRS, RCRA_VSQG] ***(cont.)***

**Envirosite ID:** 9445121
**EPA ID:** N/R

RCRA_VSQG ***(cont.)***

| | |
|---|---|
| On-site Burner Exemption : | N |
| Furnace Exemption : | N |
| Used Oil Fuel Burner : | N |
| Used Oil Processor : | N |
| Used Oil Refiner : | N |
| Used Oil Fuel Marketer to Burner : | N |
| Used Oil Specification Marketer : | N |
| Used Oil Transfer Facility : | N |
| Used Oil Transporter : | N |

Hazardous Waste Summary

| | |
|---|---|
| Waste Code / Name : | D001 - IGNITABLE WASTE |

Notices of Violations Summary

| | |
|---|---|
| Regulation Violated : | N |

Evaluation Action Summary

| | |
|---|---|
| Evaluation Date : | 2002-06-19 |
| Evaluation : | COMPLIANCE EVALUATION INSPECTION ON-SITE |
| Area of Violation : | N/R |
| Date Achieved Compliance : | N/R |
| Evaluation Lead Agency : | State |

Map Id: D7
Direction: SSE
Distance: 0.074 mi., 392 ft.
Elevation: 17 ft.
Relative: Lower

**Site Name :** AAF4910
2103 S 37TH ST | 2103 SOUTH 37TH STREET
FORT PIERCE, FL

**Database(s) :** [DEDB - FL]

**Envirosite ID:** 1548278
**EPA ID:** N/R

DEDB - FL

Details for this site have been truncated due to the large number of available details for this site within this dataset. For the complete details for this site, contact your Envirosite account representative for a complimentary site report containing all of the details available.

| | |
|---|---|
| Sample Date : | 2011-09-13 |
| Sample ID : | 110823-058 |
| Sample Type : | RESAMPLE |
| FLUW ID : | AAF4910 |
| Analyte : | ETHYLENE DIBROMIDE (EDB) |
| Value : | 0.22 |
| Units : | ug/L |
| Qualifier : | U |

Map Id: D7
Direction: SSE
Distance: 0.074 mi., 392 ft.
Elevation: 17 ft.
Relative: Lower

**Site Name :** AAF4910
2103 S 37TH ST | 2103 SOUTH 37TH STREET
FORT PIERCE, FL

**Database(s) :** [DEDB - FL] ***(cont.)***

**Envirosite ID:** 1548278
**EPA ID:** N/R

DEDB - FL ***(cont.)***

| | |
|---|---|
| Resident Last Name : | N/R |
| Well Business Name : | R BRANDT |
| Well Address : | 2103 S 37TH ST |
| Well Type : | 43 |
| Well Status : | ACTIVE |
| City : | FORT PIERCE |
| County : | ST. LUCIE |
| Job Name : | STLUCIE-110823-016 |
| Customer ID : | N/R |
| Description : | Private Well |
| Last Date in Agency List : | 2015-11-25 |

| | |
|---|---|
| Sample Date : | 2008-01-07 |
| Sample ID : | 071219-062 |
| Sample Type : | RESAMPLE |
| FLUW ID : | AAF4910 |
| Analyte : | ETHYLENE DIBROMIDE (EDB) |
| Value : | 0.25 |
| Units : | ug/L |
| Qualifier : | U |
| Resident Last Name : | N/R |
| Well Business Name : | R BRANDT |
| Well Address : | 2103 S 37TH ST |
| Well Type : | 43 |
| Well Status : | ACTIVE |
| City : | FORT PIERCE |
| County : | ST. LUCIE |
| Job Name : | STLUCIE-071219-010 |
| Customer ID : | N/R |
| Description : | Private Well |
| Last Date in Agency List : | 2015-11-25 |

| | |
|---|---|
| Sample Date : | 2007-06-21 |
| Sample ID : | 070531-075 |
| Sample Type : | RESAMPLE |
| FLUW ID : | AAF4910 |
| Analyte : | ETHYLENE DIBROMIDE (EDB) |
| Value : | 0.25 |
| Units : | ug/L |
| Qualifier : | U |
| Resident Last Name : | N/R |
| Well Business Name : | R BRANDT |
| Well Address : | 2103 S 37TH ST |
| Well Type : | 43 |
| Well Status : | ACTIVE |
| City : | FORT PIERCE |
| County : | ST. LUCIE |
| Job Name : | STLUCIE-070531-010 |
| Customer ID : | N/R |
| Description : | Private Well |
| Last Date in Agency List : | 2015-11-25 |

Map Id: D7
Direction: SSE
Distance: 0.074 mi., 392 ft.
Elevation: 17 ft.
Relative: Lower

**Site Name :** AAF4910
2103 S 37TH ST | 2103 SOUTH 37TH STREET
FORT PIERCE, FL

**Database(s) :** [DEDB - FL] ***(cont.)***

**Envirosite ID:** 1548278
**EPA ID:** N/R

DEDB - FL ***(cont.)***

| | |
|---|---|
| Sample Date : | 2006-10-25 |
| Sample ID : | 061011-008 |
| Sample Type : | RESAMPLE |
| FLUW ID : | AAF4910 |
| Analyte : | ETHYLENE DIBROMIDE (EDB) |
| Value : | 0.25 |
| Units : | ug/L |
| Qualifier : | U |
| Resident Last Name : | N/R |
| Well Business Name : | R BRANDT |
| Well Address : | 2103 S 37TH ST |
| Well Type : | 43 |
| Well Status : | ACTIVE |
| City : | FORT PIERCE |
| County : | ST. LUCIE |
| Job Name : | STLUCIE-061011-003 |
| Customer ID : | N/R |
| Description : | Private Well |
| Last Date in Agency List : | 2015-11-25 |

| | |
|---|---|
| Sample Date : | 2006-04-19 |
| Sample ID : | 060421-071 |
| Sample Type : | RESAMPLE |
| FLUW ID : | AAF4910 |
| Analyte : | ETHYLENE DIBROMIDE (EDB) |
| Value : | 0.25 |
| Units : | ug/L |
| Qualifier : | U |
| Resident Last Name : | N/R |
| Well Business Name : | R BRANDT |
| Well Address : | 2103 S 37TH ST |
| Well Type : | 43 |
| Well Status : | ACTIVE |
| City : | FORT PIERCE |
| County : | ST. LUCIE |
| Job Name : | STLUCIE-060421-013 |
| Customer ID : | N/R |
| Description : | Private Well |
| Last Date in Agency List : | 2015-11-25 |

| | |
|---|---|
| Sample Date : | 2005-09-15 |
| Sample ID : | 050916-061 |
| Sample Type : | COMPLIANCE MONITORING |
| FLUW ID : | AAF4910 |
| Analyte : | ETHYLENE DIBROMIDE (EDB) |
| Value : | 0.25 |
| Units : | ug/L |
| Qualifier : | U |
| Resident Last Name : | N/R |
| Well Business Name : | R BRANDT |
| Well Address : | 2103 S 37TH ST |
| Well Type : | 43 |
| Well Status : | ACTIVE |
| City : | FORT PIERCE |

Map Id: D7
Direction: SSE
Distance: 0.074 mi., 392 ft.
Elevation: 17 ft.
Relative: Lower

**Site Name :** AAF4910
2103 S 37TH ST | 2103 SOUTH 37TH STREET
FORT PIERCE, FL

**Database(s) :** [DEDB - FL] ***(cont.)***

**Envirosite ID:** 1548278
**EPA ID:** N/R

DEDB - FL ***(cont.)***

| | |
|---|---|
| County : | ST. LUCIE |
| Job Name : | STLUCIE-050916-012 |
| Customer ID : | N/R |
| Description : | Private Well |
| Last Date in Agency List : | 2015-11-25 |

| | |
|---|---|
| Sample Date : | 2005-08-01 |
| Sample ID : | 050803-006 |
| Sample Type : | COMPLIANCE MONITORING |
| FLUW ID : | AAF4910 |
| Analyte : | ETHYLENE DIBROMIDE (EDB) |
| Value : | 0.25 |
| Units : | ug/L |
| Qualifier : | U |
| Resident Last Name : | N/R |
| Well Business Name : | R BRANDT |
| Well Address : | 2103 S 37TH ST |
| Well Type : | 43 |
| Well Status : | ACTIVE |
| City : | FORT PIERCE |
| County : | ST. LUCIE |
| Job Name : | STLUCIE-050803-001 |
| Customer ID : | N/R |
| Description : | Private Well |
| Last Date in Agency List : | 2015-11-25 |

| | |
|---|---|
| Sample Date : | 2005-01-05 |
| Sample ID : | 050106-119 |
| Sample Type : | RESAMPLE |
| FLUW ID : | AAF4910 |
| Analyte : | ETHYLENE DIBROMIDE (EDB) |
| Value : | 0.25 |
| Units : | ug/L |
| Qualifier : | U |
| Resident Last Name : | N/R |
| Well Business Name : | R BRANDT |
| Well Address : | 2103 S 37TH ST |
| Well Type : | 43 |
| Well Status : | ACTIVE |
| City : | FORT PIERCE |
| County : | ST. LUCIE |
| Job Name : | STLUCIE-050106-21 |
| Customer ID : | N/R |
| Description : | Private Well |
| Last Date in Agency List : | 2015-11-25 |

| | |
|---|---|
| Sample Date : | 2004-10-05 |
| Sample ID : | 041007-007 |
| Sample Type : | RESAMPLE |
| FLUW ID : | AAF4910 |
| Analyte : | ETHYLENE DIBROMIDE (EDB) |
| Value : | 0.25 |
| Units : | ug/L |

Map Id: D7
Direction: SSE
Distance: 0.074 mi., 392 ft.
Elevation: 17 ft.
Relative: Lower

**Site Name :** AAF4910
2103 S 37TH ST | 2103 SOUTH 37TH STREET
FORT PIERCE, FL

**Database(s) :** [DEDB - FL] ***(cont.)***

**Envirosite ID:** 1548278
**EPA ID:** N/R

DEDB - FL ***(cont.)***

| | |
|---|---|
| Qualifier : | U |
| Resident Last Name : | N/R |
| Well Business Name : | R BRANDT |
| Well Address : | 2103 S 37TH ST |
| Well Type : | 43 |
| Well Status : | ACTIVE |
| City : | FORT PIERCE |
| County : | ST. LUCIE |
| Job Name : | STLUCIE-041007-01 |
| Customer ID : | N/R |
| Description : | Private Well |
| Last Date in Agency List : | 2015-11-25 |

| | |
|---|---|
| Sample Date : | 2004-06-16 |
| Sample ID : | 040617-053 |
| Sample Type : | RESAMPLE |
| FLUW ID : | AAF4910 |
| Analyte : | ETHYLENE DIBROMIDE (EDB) |
| Value : | 0.37 |
| Units : | ug/L |
| Qualifier : | U |
| Resident Last Name : | N/R |
| Well Business Name : | R BRANDT |
| Well Address : | 2103 S 37TH ST |
| Well Type : | 43 |
| Well Status : | ACTIVE |
| City : | FORT PIERCE |
| County : | ST. LUCIE |
| Job Name : | STLUCIE-040617-13 |
| Customer ID : | N/R |
| Description : | Private Well |
| Last Date in Agency List : | 2015-11-25 |

| | |
|---|---|
| Sample Date : | 2004-03-02 |
| Sample ID : | 040303-099 |
| Sample Type : | COMPLIANCE MONITORING |
| FLUW ID : | AAF4910 |
| Analyte : | ETHYLENE DIBROMIDE (EDB) |
| Value : | 0.37 |
| Units : | ug/L |
| Qualifier : | U |
| Resident Last Name : | N/R |
| Well Business Name : | R BRANDT |
| Well Address : | 2103 S 37TH ST |
| Well Type : | 43 |
| Well Status : | ACTIVE |
| City : | FORT PIERCE |
| County : | ST. LUCIE |
| Job Name : | STLUCIE-040303-18 |
| Customer ID : | N/R |
| Description : | Private Well |
| Last Date in Agency List : | 2015-11-25 |

Map Id: D7
Direction: SSE
Distance: 0.074 mi., 392 ft.
Elevation: 17 ft.
Relative: Lower

**Site Name :** AAF4910
2103 S 37TH ST | 2103 SOUTH 37TH STREET
FORT PIERCE, FL

**Database(s) :** [DEDB - FL] ***(cont.)***

**Envirosite ID:** 1548278
**EPA ID:** N/R

DEDB - FL ***(cont.)***

| | |
|---|---|
| Sample Date : | 2003-03-18 |
| Sample ID : | 030320-095 |
| Sample Type : | COMPLIANCE MONITORING |
| FLUW ID : | AAF4910 |
| Analyte : | ETHYLENE DIBROMIDE (EDB) |
| Value : | 0.37 |
| Units : | ug/L |
| Qualifier : | U |
| Resident Last Name : | N/R |
| Well Business Name : | R BRANDT |
| Well Address : | 2103 S 37TH ST |
| Well Type : | 43 |
| Well Status : | ACTIVE |
| City : | FORT PIERCE |
| County : | ST. LUCIE |
| Job Name : | STLUCIE-030320-16 |
| Customer ID : | N/R |
| Description : | Private Well |
| Last Date in Agency List : | 2015-11-25 |

| | |
|---|---|
| Sample Date : | 2003-02-13 |
| Sample ID : | 030214-048 |
| Sample Type : | FIRST SAMPLE |
| FLUW ID : | AAF4910 |
| Analyte : | ETHYLENE DIBROMIDE (EDB) |
| Value : | 0.12 |
| Units : | ug/L |
| Qualifier : | U |
| Resident Last Name : | N/R |
| Well Business Name : | R BRANDT |
| Well Address : | 2103 S 37TH ST |
| Well Type : | 43 |
| Well Status : | ACTIVE |
| City : | FORT PIERCE |
| County : | ST. LUCIE |
| Job Name : | STLUCIE-030214-10 |
| Customer ID : | N/R |
| Description : | Private Well |
| Last Date in Agency List : | 2015-11-25 |

| | |
|---|---|
| Sample Date : | 2002-12-18 |
| Sample ID : | 021219-030 |
| Sample Type : | COMPLIANCE MONITORING |
| FLUW ID : | AAF4910 |
| Analyte : | ETHYLENE DIBROMIDE (EDB) |
| Value : | 0.12 |
| Units : | ug/L |
| Qualifier : | U |
| Resident Last Name : | N/R |
| Well Business Name : | R BRANDT |
| Well Address : | 2103 S 37TH ST |
| Well Type : | 43 |
| Well Status : | ACTIVE |
| City : | FORT PIERCE |

Map Id: D7
Direction: SSE
Distance: 0.074 mi., 392 ft.
Elevation: 17 ft.
Relative: Lower

**Site Name :** AAF4910
2103 S 37TH ST | 2103 SOUTH 37TH STREET
FORT PIERCE, FL

**Database(s) :** [DEDB - FL] ***(cont.)***

**Envirosite ID:** 1548278
**EPA ID:** N/R

DEDB - FL ***(cont.)***

| | |
|---|---|
| County : | ST. LUCIE |
| Job Name : | STLUCIE-021219-13 |
| Customer ID : | N/R |
| Description : | Private Well |
| Last Date in Agency List : | 2015-11-25 |
| | |
| Sample Date : | 2002-09-25 |
| Sample ID : | 020926-058 |
| Sample Type : | RESAMPLE |
| FLUW ID : | AAF4910 |
| Analyte : | ETHYLENE DIBROMIDE (EDB) |
| Value : | 0.12 |
| Units : | ug/L |
| Qualifier : | U |
| Resident Last Name : | N/R |
| Well Business Name : | R BRANDT |
| Well Address : | 2103 S 37TH ST |
| Well Type : | 43 |
| Well Status : | ACTIVE |
| City : | FORT PIERCE |
| County : | ST. LUCIE |
| Job Name : | STLUCIE-020926-12 |
| Customer ID : | N/R |
| Description : | Private Well |
| Last Date in Agency List : | 2015-11-25 |
| | |
| Sample Date : | 2004-03-02 |
| Sample ID : | 040303-099 |
| Sample Type : | COMPLIANCE MONITORING |
| FLUW ID : | AAF4910 |
| Analyte : | ETHYLENE DIBROMIDE (EDB) |
| Value : | 0.37 |
| Units : | ug/L |
| Qualifier : | U |
| Resident Last Name : | N/R |
| Well Business Name : | R BRANDT |
| Well Address : | 2103 SOUTH 37TH STREET |
| Well Type : | 43 - PRIVATE WELL |
| Well Status : | ACTIVE |
| City : | N/R |
| County : | ST. LUCIE |
| Job Name : | STLUCIE-040303-18 |
| Customer ID : | N/R |
| Description : | N/R |
| Last Date in Agency List : | 2020-05-06 |
| | |
| Sample Date : | 2003-03-18 |
| Sample ID : | 030320-095 |
| Sample Type : | COMPLIANCE MONITORING |
| FLUW ID : | AAF4910 |
| Analyte : | ETHYLENE DIBROMIDE (EDB) |
| Value : | 0.37 |
| Units : | ug/L |

Map Id: D7
Direction: SSE
Distance: 0.074 mi., 392 ft.
Elevation: 17 ft.
Relative: Lower

**Site Name :** AAF4910
2103 S 37TH ST | 2103 SOUTH 37TH STREET
FORT PIERCE, FL

**Database(s) :** [DEDB - FL] ***(cont.)***

**Envirosite ID:** 1548278
**EPA ID:** N/R

DEDB - FL ***(cont.)***

| | |
|---|---|
| Qualifier : | U |
| Resident Last Name : | N/R |
| Well Business Name : | R BRANDT |
| Well Address : | 2103 SOUTH 37TH STREET |
| Well Type : | NONE GIVEN |
| Well Status : | ACTIVE |
| City : | N/R |
| County : | ST. LUCIE |
| Job Name : | STLUCIE-030320-16 |
| Customer ID : | N/R |
| Description : | N/R |
| Last Date in Agency List : | 2020-05-06 |

| | |
|---|---|
| Sample Date : | 2011-09-13 |
| Sample ID : | 110823-058 |
| Sample Type : | RESAMPLE |
| FLUW ID : | AAF4910 |
| Analyte : | ETHYLENE DIBROMIDE (EDB) |
| Value : | 0.22 |
| Units : | ug/L |
| Qualifier : | U |
| Resident Last Name : | N/R |
| Well Business Name : | R BRANDT |
| Well Address : | 2103 S 37TH ST |
| Well Type : | 43 - PRIVATE WELL |
| Well Status : | ACTIVE |
| City : | N/R |
| County : | ST. LUCIE |
| Job Name : | STLUCIE-110823-016 |
| Customer ID : | N/R |
| Description : | N/R |
| Last Date in Agency List : | 2020-12-04 |

| | |
|---|---|
| Sample Date : | 2008-01-07 |
| Sample ID : | 071219-062 |
| Sample Type : | RESAMPLE |
| FLUW ID : | AAF4910 |
| Analyte : | ETHYLENE DIBROMIDE (EDB) |
| Value : | 0.25 |
| Units : | ug/L |
| Qualifier : | U |
| Resident Last Name : | N/R |
| Well Business Name : | R BRANDT |
| Well Address : | 2103 S 37TH ST |
| Well Type : | 43 - PRIVATE WELL |
| Well Status : | ACTIVE |
| City : | N/R |
| County : | ST. LUCIE |
| Job Name : | STLUCIE-071219-010 |
| Customer ID : | N/R |
| Description : | N/R |
| Last Date in Agency List : | 2020-12-04 |

Map Id: D7
Direction: SSE
Distance: 0.074 mi., 392 ft.
Elevation: 17 ft.
Relative: Lower

**Site Name :** AAF4910
2103 S 37TH ST | 2103 SOUTH 37TH STREET
FORT PIERCE, FL

**Database(s) :** [DEDB - FL] ***(cont.)***

**Envirosite ID:** 1548278
**EPA ID:** N/R

DEDB - FL ***(cont.)***

| | |
|---|---|
| Sample Date : | 2007-06-21 |
| Sample ID : | 070531-075 |
| Sample Type : | RESAMPLE |
| FLUW ID : | AAF4910 |
| Analyte : | ETHYLENE DIBROMIDE (EDB) |
| Value : | 0.25 |
| Units : | ug/L |
| Qualifier : | U |
| Resident Last Name : | N/R |
| Well Business Name : | R BRANDT |
| Well Address : | 2103 S 37TH ST |
| Well Type : | 43 - PRIVATE WELL |
| Well Status : | ACTIVE |
| City : | N/R |
| County : | ST. LUCIE |
| Job Name : | STLUCIE-070531-010 |
| Customer ID : | N/R |
| Description : | N/R |
| Last Date in Agency List : | 2020-12-04 |

| | |
|---|---|
| Sample Date : | 2006-10-25 |
| Sample ID : | 061011-008 |
| Sample Type : | RESAMPLE |
| FLUW ID : | AAF4910 |
| Analyte : | ETHYLENE DIBROMIDE (EDB) |
| Value : | 0.25 |
| Units : | ug/L |
| Qualifier : | U |
| Resident Last Name : | N/R |
| Well Business Name : | R BRANDT |
| Well Address : | 2103 S 37TH ST |
| Well Type : | 43 - PRIVATE WELL |
| Well Status : | ACTIVE |
| City : | N/R |
| County : | ST. LUCIE |
| Job Name : | STLUCIE-061011-003 |
| Customer ID : | N/R |
| Description : | N/R |
| Last Date in Agency List : | 2020-12-04 |

| | |
|---|---|
| Sample Date : | 2006-04-19 |
| Sample ID : | 060421-071 |
| Sample Type : | RESAMPLE |
| FLUW ID : | AAF4910 |
| Analyte : | ETHYLENE DIBROMIDE (EDB) |
| Value : | 0.25 |
| Units : | ug/L |
| Qualifier : | U |
| Resident Last Name : | N/R |
| Well Business Name : | R BRANDT |
| Well Address : | 2103 S 37TH ST |
| Well Type : | 43 - PRIVATE WELL |
| Well Status : | ACTIVE |
| City : | N/R |

Map Id: D7
Direction: SSE
Distance: 0.074 mi., 392 ft.
Elevation: 17 ft.
Relative: Lower

**Site Name :** AAF4910
2103 S 37TH ST | 2103 SOUTH 37TH STREET
FORT PIERCE, FL

**Database(s) :** [DEDB - FL] ***(cont.)***

**Envirosite ID:** 1548278
**EPA ID:** N/R

DEDB - FL ***(cont.)***

| | |
|---|---|
| County : | ST. LUCIE |
| Job Name : | STLUCIE-060421-013 |
| Customer ID : | N/R |
| Description : | N/R |
| Last Date in Agency List : | 2020-12-04 |
| | |
| Sample Date : | 2005-09-15 |
| Sample ID : | 050916-061 |
| Sample Type : | COMPLIANCE MONITORING |
| FLUW ID : | AAF4910 |
| Analyte : | ETHYLENE DIBROMIDE (EDB) |
| Value : | 0.25 |
| Units : | ug/L |
| Qualifier : | U |
| Resident Last Name : | N/R |
| Well Business Name : | R BRANDT |
| Well Address : | 2103 S 37TH ST |
| Well Type : | NONE GIVEN |
| Well Status : | ACTIVE |
| City : | N/R |
| County : | ST. LUCIE |
| Job Name : | STLUCIE-050916-012 |
| Customer ID : | N/R |
| Description : | N/R |
| Last Date in Agency List : | 2020-12-04 |
| | |
| Sample Date : | 2005-08-01 |
| Sample ID : | 050803-006 |
| Sample Type : | COMPLIANCE MONITORING |
| FLUW ID : | AAF4910 |
| Analyte : | ETHYLENE DIBROMIDE (EDB) |
| Value : | 0.25 |
| Units : | ug/L |
| Qualifier : | U |
| Resident Last Name : | N/R |
| Well Business Name : | R BRANDT |
| Well Address : | 2103 S 37TH ST |
| Well Type : | 43 - PRIVATE WELL |
| Well Status : | ACTIVE |
| City : | N/R |
| County : | ST. LUCIE |
| Job Name : | STLUCIE-050803-001 |
| Customer ID : | N/R |
| Description : | N/R |
| Last Date in Agency List : | 2020-12-04 |
| | |
| Sample Date : | 2005-01-05 |
| Sample ID : | 050106-119 |
| Sample Type : | RESAMPLE |
| FLUW ID : | AAF4910 |
| Analyte : | ETHYLENE DIBROMIDE (EDB) |
| Value : | 0.25 |
| Units : | ug/L |

Map Id: D7
Direction: SSE
Distance: 0.074 mi., 392 ft.
Elevation: 17 ft.
Relative: Lower

**Site Name :** AAF4910
2103 S 37TH ST | 2103 SOUTH 37TH STREET
FORT PIERCE, FL

**Database(s) :** [DEDB - FL] ***(cont.)***

**Envirosite ID:** 1548278
**EPA ID:** N/R

DEDB - FL ***(cont.)***

| | |
|---|---|
| Qualifier : | U |
| Resident Last Name : | N/R |
| Well Business Name : | R BRANDT |
| Well Address : | 2103 S 37TH ST |
| Well Type : | 43 - PRIVATE WELL |
| Well Status : | ACTIVE |
| City : | N/R |
| County : | ST. LUCIE |
| Job Name : | STLUCIE-050106-21 |
| Customer ID : | N/R |
| Description : | N/R |
| Last Date in Agency List : | 2020-12-04 |

| | |
|---|---|
| Sample Date : | 2004-10-05 |
| Sample ID : | 041007-007 |
| Sample Type : | RESAMPLE |
| FLUW ID : | AAF4910 |
| Analyte : | ETHYLENE DIBROMIDE (EDB) |
| Value : | 0.25 |
| Units : | ug/L |
| Qualifier : | U |
| Resident Last Name : | N/R |
| Well Business Name : | R BRANDT |
| Well Address : | 2103 S 37TH ST |
| Well Type : | 43 - PRIVATE WELL |
| Well Status : | ACTIVE |
| City : | N/R |
| County : | ST. LUCIE |
| Job Name : | STLUCIE-041007-01 |
| Customer ID : | N/R |
| Description : | N/R |
| Last Date in Agency List : | 2020-12-04 |

| | |
|---|---|
| Sample Date : | 2004-06-16 |
| Sample ID : | 040617-053 |
| Sample Type : | RESAMPLE |
| FLUW ID : | AAF4910 |
| Analyte : | ETHYLENE DIBROMIDE (EDB) |
| Value : | 0.37 |
| Units : | ug/L |
| Qualifier : | U |
| Resident Last Name : | N/R |
| Well Business Name : | R BRANDT |
| Well Address : | 2103 S 37TH ST |
| Well Type : | 43 - PRIVATE WELL |
| Well Status : | ACTIVE |
| City : | N/R |
| County : | ST. LUCIE |
| Job Name : | STLUCIE-040617-13 |
| Customer ID : | N/R |
| Description : | N/R |
| Last Date in Agency List : | 2020-12-04 |

Map Id: D7
Direction: SSE
Distance: 0.074 mi., 392 ft.
Elevation: 17 ft.
Relative: Lower

**Site Name :** AAF4910
2103 S 37TH ST | 2103 SOUTH 37TH STREET
FORT PIERCE, FL

**Database(s) :** [DEDB - FL] ***(cont.)***

**Envirosite ID:** 1548278
**EPA ID:** N/R

DEDB - FL ***(cont.)***

| | |
|---|---|
| Sample Date : | 2004-03-02 |
| Sample ID : | 040303-099 |
| Sample Type : | COMPLIANCE MONITORING |
| FLUW ID : | AAF4910 |
| Analyte : | ETHYLENE DIBROMIDE (EDB) |
| Value : | 0.37 |
| Units : | ug/L |
| Qualifier : | U |
| Resident Last Name : | N/R |
| Well Business Name : | R BRANDT |
| Well Address : | 2103 S 37TH ST |
| Well Type : | 43 - PRIVATE WELL |
| Well Status : | ACTIVE |
| City : | N/R |
| County : | ST. LUCIE |
| Job Name : | STLUCIE-040303-18 |
| Customer ID : | N/R |
| Description : | N/R |
| Last Date in Agency List : | 2020-12-04 |

| | |
|---|---|
| Sample Date : | 2003-03-18 |
| Sample ID : | 030320-095 |
| Sample Type : | COMPLIANCE MONITORING |
| FLUW ID : | AAF4910 |
| Analyte : | ETHYLENE DIBROMIDE (EDB) |
| Value : | 0.37 |
| Units : | ug/L |
| Qualifier : | U |
| Resident Last Name : | N/R |
| Well Business Name : | R BRANDT |
| Well Address : | 2103 S 37TH ST |
| Well Type : | NONE GIVEN |
| Well Status : | ACTIVE |
| City : | N/R |
| County : | ST. LUCIE |
| Job Name : | STLUCIE-030320-16 |
| Customer ID : | N/R |
| Description : | N/R |
| Last Date in Agency List : | 2020-12-04 |

| | |
|---|---|
| Sample Date : | 2003-02-13 |
| Sample ID : | 030214-048 |
| Sample Type : | FIRST SAMPLE |
| FLUW ID : | AAF4910 |
| Analyte : | ETHYLENE DIBROMIDE (EDB) |
| Value : | 0.12 |
| Units : | ug/L |
| Qualifier : | U |
| Resident Last Name : | N/R |
| Well Business Name : | R BRANDT |
| Well Address : | 2103 S 37TH ST |
| Well Type : | 43 - PRIVATE WELL |
| Well Status : | ACTIVE |
| City : | N/R |

Map Id: D7
Direction: SSE
Distance: 0.074 mi., 392 ft.
Elevation: 17 ft.
Relative: Lower

**Site Name :** AAF4910
2103 S 37TH ST | 2103 SOUTH 37TH STREET
FORT PIERCE, FL

**Database(s) :** [DEDB - FL] ***(cont.)***

**Envirosite ID:** 1548278
**EPA ID:** N/R

DEDB - FL ***(cont.)***

| | |
|---|---|
| County : | ST. LUCIE |
| Job Name : | STLUCIE-030214-10 |
| Customer ID : | N/R |
| Description : | N/R |
| Last Date in Agency List : | 2020-12-04 |
| | |
| Sample Date : | 2002-12-18 |
| Sample ID : | 021219-030 |
| Sample Type : | COMPLIANCE MONITORING |
| FLUW ID : | AAF4910 |
| Analyte : | ETHYLENE DIBROMIDE (EDB) |
| Value : | 0.12 |
| Units : | ug/L |
| Qualifier : | U |
| Resident Last Name : | N/R |
| Well Business Name : | R BRANDT |
| Well Address : | 2103 S 37TH ST |
| Well Type : | 43 - PRIVATE WELL |
| Well Status : | ACTIVE |
| City : | N/R |
| County : | ST. LUCIE |
| Job Name : | STLUCIE-021219-13 |
| Customer ID : | N/R |
| Description : | N/R |
| Last Date in Agency List : | 2020-12-04 |
| | |
| Sample Date : | 2002-09-25 |
| Sample ID : | 020926-058 |
| Sample Type : | RESAMPLE |
| FLUW ID : | AAF4910 |
| Analyte : | ETHYLENE DIBROMIDE (EDB) |
| Value : | 0.12 |
| Units : | ug/L |
| Qualifier : | U |
| Resident Last Name : | N/R |
| Well Business Name : | R BRANDT |
| Well Address : | 2103 S 37TH ST |
| Well Type : | 43 - PRIVAT |
| Well Status : | ACTIVE |
| City : | N/R |
| County : | ST. LUCIE |
| Job Name : | STLUCIE-020926-12 |
| Customer ID : | N/R |
| Description : | N/R |
| Last Date in Agency List : | 2020-12-04 |

Map Id: B8
Direction: SSW
Distance: 0.077 mi., 405 ft.
Elevation: 18 ft.
Relative: Higher

**Site Name :** EMPTY BUILDING
3810OKEECHOBEE RD
FORT PIERCE, FL 34962

**Database(s) :** [UST - FL]

**Envirosite ID:** 1529054
**EPA ID:** N/R

UST - FL

| | |
|---|---|
| Facility Name : | EMPTY BUILDING |
| Facility Address : | 3810OKEECHOBEE RD, FORT PIERCE, 34962 |
| County : | ST. LUCIE |

Site Details

| | |
|---|---|
| Facility ID : | 9812979 |
| Facility Phone : | 7725287043 |
| Facility Status : | CLOSED |
| Facility Type : | Fuel user/Non-retail |
| DEP Contractor Own : | P |
| Last Date in Agency List : | 2021-07-21 |

Owner Information

| | |
|---|---|
| Owner ID : | N/R |
| Owner Name : | N/R |
| Owner Address 1 : | N/R |
| Owner Address 2 : | N/R |
| Contact : | N/R |
| Owner Phone : | N/R |

Tank Information

| | |
|---|---|
| Tank ID : | 1 |
| Gallons : | 550 |
| Tank Location : | UNDERGROUND |
| Substance : | Unknown/Not Reported |
| Install Date : | N/R |
| Status : | Removed from Site |
| Status Date : | 2011-12-22 |
| Construction Items : | N/R |
| Monitoring Items : | N/R |
| Piping Items : | N/R |

Tank Information

| | |
|---|---|
| Tank ID : | 2 |
| Gallons : | 750 |
| Tank Location : | UNDERGROUND |
| Substance : | Unknown/Not Reported |
| Install Date : | N/R |
| Status : | Removed from Site |
| Status Date : | 2011-12-22 |

Map Id: B8
Direction: SSW
Distance: 0.077 mi., 405 ft.
Elevation: 18 ft.
Relative: Higher

**Site Name :** EMPTY BUILDING
3810OKEECHOBEE RD
FORT PIERCE, FL 34962

**Database(s) :** [UST - FL] ***(cont.)***

**Envirosite ID:** 1529054
**EPA ID:** N/R

UST - FL ***(cont.)***

| | |
|---|---|
| Construction Items : | N/R |
| Monitoring Items : | N/R |
| Piping Items : | N/R |
| Oculus Note : | Use the Public Oculus Login button to enter the Oculus Website |
| Oculus Hyperlink : | Click here for hyperlink provided by the agency. |

Map Id: D9
Direction: SSE
Distance: 0.082 mi., 433 ft.
Elevation: 16 ft.
Relative: Lower

**Site Name :** AAF4911
2105 S 37TH ST | 2105 SOUTH 37TH STREET
FORT PIERCE, FL

**Database(s) :** [DEDB - FL]

**Envirosite ID:** 1548279
**EPA ID:** N/R

DEDB - FL

| | |
|---|---|
| Sample Date : | 2004-03-02 |
| Sample ID : | 040303-100 |
| Sample Type : | COMPLIANCE MONITORING |
| FLUW ID : | AAF4911 |
| Analyte : | ETHYLENE DIBROMIDE (EDB) |
| Value : | 0.37 |
| Units : | ug/L |
| Qualifier : | U |
| Resident Last Name : | N/R |
| Well Business Name : | WAYNE SPELLS |
| Well Address : | 2105 SOUTH 37TH STREET |
| Well Type : | 43 - PRIVATE WELL |
| Well Status : | ACTIVE |
| City : | N/R |
| County : | ST. LUCIE |
| Job Name : | STLUCIE-040303-18 |
| Customer ID : | N/R |
| Description : | N/R |
| Last Date in Agency List : | 2020-05-06 |

| | |
|---|---|
| Sample Date : | 2003-03-18 |
| Sample ID : | 030320-096 |
| Sample Type : | COMPLIANCE MONITORING |
| FLUW ID : | AAF4911 |
| Analyte : | ETHYLENE DIBROMIDE (EDB) |
| Value : | 0.37 |
| Units : | ug/L |
| Qualifier : | U |
| Resident Last Name : | N/R |

Map Id: D9
Direction: SSE
Distance: 0.082 mi., 433 ft.
Elevation: 16 ft.
Relative: Lower

**Site Name :** AAF4911
2105 S 37TH ST | 2105 SOUTH 37TH STREET
FORT PIERCE, FL

**Database(s) :** [DEDB - FL] ***(cont.)***

**Envirosite ID:** 1548279
**EPA ID:** N/R

DEDB - FL ***(cont.)***

| | |
|---|---|
| Well Business Name : | WAYNE SPELLS |
| Well Address : | 2105 SOUTH 37TH STREET |
| Well Type : | 43 - PRIVATE WELL |
| Well Status : | ACTIVE |
| City : | N/R |
| County : | ST. LUCIE |
| Job Name : | STLUCIE-030320-16 |
| Customer ID : | N/R |
| Description : | N/R |
| Last Date in Agency List : | 2020-05-06 |

| | |
|---|---|
| Sample Date : | 2013-05-22 |
| Sample ID : | 130517-064 |
| Sample Type : | RESAMPLE |
| FLUW ID : | AAF4911 |
| Analyte : | ETHYLENE DIBROMIDE (EDB) |
| Value : | 0.15 |
| Units : | ug/L |
| Qualifier : | U |
| Resident Last Name : | N/R |
| Well Business Name : | WAYNE SPELLS |
| Well Address : | 2105 S 37TH ST |
| Well Type : | 43 - PRIVATE WELL |
| Well Status : | ACTIVE |
| City : | N/R |
| County : | ST. LUCIE |
| Job Name : | STLUCIE-130517-012 |
| Customer ID : | N/R |
| Description : | N/R |
| Last Date in Agency List : | 2020-12-04 |

| | |
|---|---|
| Sample Date : | 2011-09-13 |
| Sample ID : | 110826-009 |
| Sample Type : | RESAMPLE |
| FLUW ID : | AAF4911 |
| Analyte : | ETHYLENE DIBROMIDE (EDB) |
| Value : | 0.22 |
| Units : | ug/L |
| Qualifier : | U |
| Resident Last Name : | N/R |
| Well Business Name : | WAYNE SPELLS |
| Well Address : | 2105 S 37TH ST |
| Well Type : | 43 - PRIVATE WELL |
| Well Status : | ACTIVE |
| City : | N/R |
| County : | ST. LUCIE |
| Job Name : | STLUCIE-110826-003 |
| Customer ID : | N/R |
| Description : | N/R |
| Last Date in Agency List : | 2020-12-04 |

| | |
|---|---|
| Sample Date : | 2008-06-17 |
| Sample ID : | 080514-009 |

Map Id: D9
Direction: SSE
Distance: 0.082 mi., 433 ft.
Elevation: 16 ft.
Relative: Lower

**Site Name :** AAF4911
2105 S 37TH ST | 2105 SOUTH 37TH STREET
FORT PIERCE, FL

**Database(s) :** [DEDB - FL] ***(cont.)***

**Envirosite ID:** 1548279
**EPA ID:** N/R

DEDB - FL ***(cont.)***

| | |
|---|---|
| Sample Type : | RESAMPLE |
| FLUW ID : | AAF4911 |
| Analyte : | ETHYLENE DIBROMIDE (EDB) |
| Value : | 0.25 |
| Units : | ug/L |
| Qualifier : | U |
| Resident Last Name : | N/R |
| Well Business Name : | WAYNE SPELLS |
| Well Address : | 2105 S 37TH ST |
| Well Type : | 43 - PRIVATE WELL |
| Well Status : | ACTIVE |
| City : | N/R |
| County : | ST. LUCIE |
| Job Name : | STLUCIE-080514-001 |
| Customer ID : | N/R |
| Description : | N/R |
| Last Date in Agency List : | 2020-12-04 |

| | |
|---|---|
| Sample Date : | 2007-06-21 |
| Sample ID : | 070531-074 |
| Sample Type : | RESAMPLE |
| FLUW ID : | AAF4911 |
| Analyte : | ETHYLENE DIBROMIDE (EDB) |
| Value : | 0.25 |
| Units : | ug/L |
| Qualifier : | U |
| Resident Last Name : | N/R |
| Well Business Name : | WAYNE SPELLS |
| Well Address : | 2105 S 37TH ST |
| Well Type : | 43 - PRIVATE WELL |
| Well Status : | ACTIVE |
| City : | N/R |
| County : | ST. LUCIE |
| Job Name : | STLUCIE-070531-010 |
| Customer ID : | N/R |
| Description : | N/R |
| Last Date in Agency List : | 2020-12-04 |

| | |
|---|---|
| Sample Date : | 2006-04-19 |
| Sample ID : | 060421-070 |
| Sample Type : | RESAMPLE |
| FLUW ID : | AAF4911 |
| Analyte : | ETHYLENE DIBROMIDE (EDB) |
| Value : | 0.25 |
| Units : | ug/L |
| Qualifier : | U |
| Resident Last Name : | N/R |
| Well Business Name : | WAYNE SPELLS |
| Well Address : | 2105 S 37TH ST |
| Well Type : | 43 - PRIVATE WELL |
| Well Status : | ACTIVE |
| City : | N/R |
| County : | ST. LUCIE |
| Job Name : | STLUCIE-060421-013 |

Map Id: D9
Direction: SSE
Distance: 0.082 mi., 433 ft.
Elevation: 16 ft.
Relative: Lower

**Site Name :** AAF4911
2105 S 37TH ST | 2105 SOUTH 37TH STREET
FORT PIERCE, FL

**Database(s) :** [DEDB - FL] ***(cont.)***

**Envirosite ID:** 1548279
**EPA ID:** N/R

DEDB - FL ***(cont.)***

| | |
|---|---|
| Customer ID : | N/R |
| Description : | N/R |
| Last Date in Agency List : | 2020-12-04 |
| | |
| Sample Date : | 2005-08-01 |
| Sample ID : | 050803-007 |
| Sample Type : | COMPLIANCE MONITORING |
| FLUW ID : | AAF4911 |
| Analyte : | ETHYLENE DIBROMIDE (EDB) |
| Value : | 0.25 |
| Units : | ug/L |
| Qualifier : | U |
| Resident Last Name : | N/R |
| Well Business Name : | WAYNE SPELLS |
| Well Address : | 2105 S 37TH ST |
| Well Type : | 43 - PRIVATE WELL |
| Well Status : | ACTIVE |
| City : | N/R |
| County : | ST. LUCIE |
| Job Name : | STLUCIE-050803-001 |
| Customer ID : | N/R |
| Description : | N/R |
| Last Date in Agency List : | 2020-12-04 |
| | |
| Sample Date : | 2004-10-05 |
| Sample ID : | 041007-006 |
| Sample Type : | RESAMPLE |
| FLUW ID : | AAF4911 |
| Analyte : | ETHYLENE DIBROMIDE (EDB) |
| Value : | 0.25 |
| Units : | ug/L |
| Qualifier : | U |
| Resident Last Name : | N/R |
| Well Business Name : | WAYNE SPELLS |
| Well Address : | 2105 S 37TH ST |
| Well Type : | 43 - PRIVATE WELL |
| Well Status : | ACTIVE |
| City : | N/R |
| County : | ST. LUCIE |
| Job Name : | STLUCIE-041007-01 |
| Customer ID : | N/R |
| Description : | N/R |
| Last Date in Agency List : | 2020-12-04 |
| | |
| Sample Date : | 2004-06-16 |
| Sample ID : | 040617-052 |
| Sample Type : | RESAMPLE |
| FLUW ID : | AAF4911 |
| Analyte : | ETHYLENE DIBROMIDE (EDB) |
| Value : | 0.37 |
| Units : | ug/L |
| Qualifier : | U |
| Resident Last Name : | N/R |

Map Id: D9
Direction: SSE
Distance: 0.082 mi., 433 ft.
Elevation: 16 ft.
Relative: Lower

**Site Name :** AAF4911
2105 S 37TH ST | 2105 SOUTH 37TH STREET
FORT PIERCE, FL

**Database(s) :** [DEDB - FL] ***(cont.)***

**Envirosite ID:** 1548279
**EPA ID:** N/R

DEDB - FL ***(cont.)***

| | |
|---|---|
| Well Business Name : | WAYNE SPELLS |
| Well Address : | 2105 S 37TH ST |
| Well Type : | 43 - PRIVATE WELL |
| Well Status : | ACTIVE |
| City : | N/R |
| County : | ST. LUCIE |
| Job Name : | STLUCIE-040617-13 |
| Customer ID : | N/R |
| Description : | N/R |
| Last Date in Agency List : | 2020-12-04 |

| | |
|---|---|
| Sample Date : | 2004-03-02 |
| Sample ID : | 040303-100 |
| Sample Type : | COMPLIANCE MONITORING |
| FLUW ID : | AAF4911 |
| Analyte : | ETHYLENE DIBROMIDE (EDB) |
| Value : | 0.37 |
| Units : | ug/L |
| Qualifier : | U |
| Resident Last Name : | N/R |
| Well Business Name : | WAYNE SPELLS |
| Well Address : | 2105 S 37TH ST |
| Well Type : | 43 - PRIVATE WELL |
| Well Status : | ACTIVE |
| City : | N/R |
| County : | ST. LUCIE |
| Job Name : | STLUCIE-040303-18 |
| Customer ID : | N/R |
| Description : | N/R |
| Last Date in Agency List : | 2020-12-04 |

| | |
|---|---|
| Sample Date : | 2003-03-18 |
| Sample ID : | 030320-096 |
| Sample Type : | COMPLIANCE MONITORING |
| FLUW ID : | AAF4911 |
| Analyte : | ETHYLENE DIBROMIDE (EDB) |
| Value : | 0.37 |
| Units : | ug/L |
| Qualifier : | U |
| Resident Last Name : | N/R |
| Well Business Name : | WAYNE SPELLS |
| Well Address : | 2105 S 37TH ST |
| Well Type : | 43 - PRIVATE WELL |
| Well Status : | ACTIVE |
| City : | N/R |
| County : | ST. LUCIE |
| Job Name : | STLUCIE-030320-16 |
| Customer ID : | N/R |
| Description : | N/R |
| Last Date in Agency List : | 2020-12-04 |

| | |
|---|---|
| Sample Date : | 2002-09-26 |
| Sample ID : | 020927-064 |

Map Id: D9
Direction: SSE
Distance: 0.082 mi., 433 ft.
Elevation: 16 ft.
Relative: Lower

**Site Name :** AAF4911
2105 S 37TH ST | 2105 SOUTH 37TH STREET
FORT PIERCE, FL

**Database(s) :** [DEDB - FL] ***(cont.)***

**Envirosite ID:** 1548279
**EPA ID:** N/R

DEDB - FL ***(cont.)***

| | |
|---|---|
| Sample Type : | COMPLIANCE |
| FLUW ID : | AAF4911 |
| Analyte : | ETHYLENE DIBROMIDE (EDB) |
| Value : | 0.12 |
| Units : | ug/L |
| Qualifier : | U |
| Resident Last Name : | N/R |
| Well Business Name : | WAYNE SPELLS |
| Well Address : | 2105 S 37TH ST |
| Well Type : | 43 - PRIVAT |
| Well Status : | ACTIVE |
| City : | N/R |
| County : | ST. LUCIE |
| Job Name : | STLUCIE-020927-09 |
| Customer ID : | N/R |
| Description : | N/R |
| Last Date in Agency List : | 2020-12-04 |

| | |
|---|---|
| Sample Date : | 2002-02-05 |
| Sample ID : | 020206-084 |
| Sample Type : | COMPLIANCE |
| FLUW ID : | AAF4911 |
| Analyte : | ETHYLENE DIBROMIDE (EDB) |
| Value : | 0.12 |
| Units : | ug/L |
| Qualifier : | U |
| Resident Last Name : | N/R |
| Well Business Name : | WAYNE SPELLS |
| Well Address : | 2105 S 37TH ST |
| Well Type : | 43 - PRIVAT |
| Well Status : | ACTIVE |
| City : | N/R |
| County : | ST. LUCIE |
| Job Name : | STLUCIE-020206-16 |
| Customer ID : | N/R |
| Description : | N/R |
| Last Date in Agency List : | 2020-12-04 |

| | |
|---|---|
| Sample Date : | 2001-02-22 |
| Sample ID : | 010223-043 |
| Sample Type : | FIRST_SAMP |
| FLUW ID : | AAF4911 |
| Analyte : | ETHYLENE DIBROMIDE (EDB) |
| Value : | 0.2 |
| Units : | ug/L |
| Qualifier : | U |
| Resident Last Name : | N/R |
| Well Business Name : | WAYNE SPELLS |
| Well Address : | 2105 S 37TH ST |
| Well Type : | 43 |
| Well Status : | ACTIVE |
| City : | N/R |
| County : | ST. LUCIE |
| Job Name : | STLUCIE-010223-12 |

Map Id: D9
Direction: SSE
Distance: 0.082 mi., 433 ft.
Elevation: 16 ft.
Relative: Lower

**Site Name :** AAF4911
2105 S 37TH ST | 2105 SOUTH 37TH STREET
FORT PIERCE, FL

**Database(s) :** [DEDB - FL] ***(cont.)***

**Envirosite ID:** 1548279
**EPA ID:** N/R

DEDB - FL ***(cont.)***

| | |
|---|---|
| Customer ID : | N/R |
| Description : | N/R |
| Last Date in Agency List : | 2020-12-04 |
| | |
| Sample Date : | 2013-05-22 |
| Sample ID : | 130517-064 |
| Sample Type : | RESAMPLE |
| FLUW ID : | AAF4911 |
| Analyte : | ETHYLENE DIBROMIDE (EDB) |
| Value : | 0.15 |
| Units : | ug/L |
| Qualifier : | U |
| Resident Last Name : | N/R |
| Well Business Name : | WAYNE SPELLS |
| Well Address : | 2105 S 37TH ST |
| Well Type : | 43 |
| Well Status : | ACTIVE |
| City : | FORT PIERCE |
| County : | ST. LUCIE |
| Job Name : | STLUCIE-130517-012 |
| Customer ID : | N/R |
| Description : | Private Well |
| Last Date in Agency List : | 2015-11-25 |
| | |
| Sample Date : | 2011-09-13 |
| Sample ID : | 110826-009 |
| Sample Type : | RESAMPLE |
| FLUW ID : | AAF4911 |
| Analyte : | ETHYLENE DIBROMIDE (EDB) |
| Value : | 0.22 |
| Units : | ug/L |
| Qualifier : | U |
| Resident Last Name : | N/R |
| Well Business Name : | WAYNE SPELLS |
| Well Address : | 2105 S 37TH ST |
| Well Type : | 43 |
| Well Status : | ACTIVE |
| City : | FORT PIERCE |
| County : | ST. LUCIE |
| Job Name : | STLUCIE-110826-003 |
| Customer ID : | N/R |
| Description : | Private Well |
| Last Date in Agency List : | 2015-11-25 |
| | |
| Sample Date : | 2008-06-17 |
| Sample ID : | 080514-009 |
| Sample Type : | RESAMPLE |
| FLUW ID : | AAF4911 |
| Analyte : | ETHYLENE DIBROMIDE (EDB) |
| Value : | 0.25 |
| Units : | ug/L |
| Qualifier : | U |
| Resident Last Name : | N/R |

Map Id: D9
Direction: SSE
Distance: 0.082 mi., 433 ft.
Elevation: 16 ft.
Relative: Lower

**Site Name :** AAF4911
2105 S 37TH ST | 2105 SOUTH 37TH STREET
FORT PIERCE, FL

**Database(s) :** [DEDB - FL] ***(cont.)***

**Envirosite ID:** 1548279
**EPA ID:** N/R

DEDB - FL ***(cont.)***

| | |
|---|---|
| Well Business Name : | WAYNE SPELLS |
| Well Address : | 2105 S 37TH ST |
| Well Type : | 43 |
| Well Status : | ACTIVE |
| City : | FORT PIERCE |
| County : | ST. LUCIE |
| Job Name : | STLUCIE-080514-001 |
| Customer ID : | N/R |
| Description : | Private Well |
| Last Date in Agency List : | 2015-11-25 |

| | |
|---|---|
| Sample Date : | 2007-06-21 |
| Sample ID : | 070531-074 |
| Sample Type : | RESAMPLE |
| FLUW ID : | AAF4911 |
| Analyte : | ETHYLENE DIBROMIDE (EDB) |
| Value : | 0.25 |
| Units : | ug/L |
| Qualifier : | U |
| Resident Last Name : | N/R |
| Well Business Name : | WAYNE SPELLS |
| Well Address : | 2105 S 37TH ST |
| Well Type : | 43 |
| Well Status : | ACTIVE |
| City : | FORT PIERCE |
| County : | ST. LUCIE |
| Job Name : | STLUCIE-070531-010 |
| Customer ID : | N/R |
| Description : | Private Well |
| Last Date in Agency List : | 2015-11-25 |

| | |
|---|---|
| Sample Date : | 2006-04-19 |
| Sample ID : | 060421-070 |
| Sample Type : | RESAMPLE |
| FLUW ID : | AAF4911 |
| Analyte : | ETHYLENE DIBROMIDE (EDB) |
| Value : | 0.25 |
| Units : | ug/L |
| Qualifier : | U |
| Resident Last Name : | N/R |
| Well Business Name : | WAYNE SPELLS |
| Well Address : | 2105 S 37TH ST |
| Well Type : | 43 |
| Well Status : | ACTIVE |
| City : | FORT PIERCE |
| County : | ST. LUCIE |
| Job Name : | STLUCIE-060421-013 |
| Customer ID : | N/R |
| Description : | Private Well |
| Last Date in Agency List : | 2015-11-25 |

| | |
|---|---|
| Sample Date : | 2005-08-01 |
| Sample ID : | 050803-007 |

Map Id: D9
Direction: SSE
Distance: 0.082 mi., 433 ft.
Elevation: 16 ft.
Relative: Lower

**Site Name :** AAF4911
2105 S 37TH ST | 2105 SOUTH 37TH STREET
FORT PIERCE, FL

**Database(s) :** [DEDB - FL] ***(cont.)***

**Envirosite ID:** 1548279
**EPA ID:** N/R

DEDB - FL ***(cont.)***

| | |
|---|---|
| Sample Type : | COMPLIANCE MONITORING |
| FLUW ID : | AAF4911 |
| Analyte : | ETHYLENE DIBROMIDE (EDB) |
| Value : | 0.25 |
| Units : | ug/L |
| Qualifier : | U |
| Resident Last Name : | N/R |
| Well Business Name : | WAYNE SPELLS |
| Well Address : | 2105 S 37TH ST |
| Well Type : | 43 |
| Well Status : | ACTIVE |
| City : | FORT PIERCE |
| County : | ST. LUCIE |
| Job Name : | STLUCIE-050803-001 |
| Customer ID : | N/R |
| Description : | Private Well |
| Last Date in Agency List : | 2015-11-25 |

| | |
|---|---|
| Sample Date : | 2004-10-05 |
| Sample ID : | 041007-006 |
| Sample Type : | RESAMPLE |
| FLUW ID : | AAF4911 |
| Analyte : | ETHYLENE DIBROMIDE (EDB) |
| Value : | 0.25 |
| Units : | ug/L |
| Qualifier : | U |
| Resident Last Name : | N/R |
| Well Business Name : | WAYNE SPELLS |
| Well Address : | 2105 S 37TH ST |
| Well Type : | 43 |
| Well Status : | ACTIVE |
| City : | FORT PIERCE |
| County : | ST. LUCIE |
| Job Name : | STLUCIE-041007-01 |
| Customer ID : | N/R |
| Description : | Private Well |
| Last Date in Agency List : | 2015-11-25 |

| | |
|---|---|
| Sample Date : | 2004-06-16 |
| Sample ID : | 040617-052 |
| Sample Type : | RESAMPLE |
| FLUW ID : | AAF4911 |
| Analyte : | ETHYLENE DIBROMIDE (EDB) |
| Value : | 0.37 |
| Units : | ug/L |
| Qualifier : | U |
| Resident Last Name : | N/R |
| Well Business Name : | WAYNE SPELLS |
| Well Address : | 2105 S 37TH ST |
| Well Type : | 43 |
| Well Status : | ACTIVE |
| City : | FORT PIERCE |
| County : | ST. LUCIE |
| Job Name : | STLUCIE-040617-13 |

Map Id: D9
Direction: SSE
Distance: 0.082 mi., 433 ft.
Elevation: 16 ft.
Relative: Lower

**Site Name :** AAF4911
2105 S 37TH ST | 2105 SOUTH 37TH STREET
FORT PIERCE, FL

**Database(s) :** [DEDB - FL] ***(cont.)***

**Envirosite ID:** 1548279
**EPA ID:** N/R

DEDB - FL ***(cont.)***

| | |
|---|---|
| Customer ID : | N/R |
| Description : | Private Well |
| Last Date in Agency List : | 2015-11-25 |
| | |
| Sample Date : | 2004-03-02 |
| Sample ID : | 040303-100 |
| Sample Type : | COMPLIANCE MONITORING |
| FLUW ID : | AAF4911 |
| Analyte : | ETHYLENE DIBROMIDE (EDB) |
| Value : | 0.37 |
| Units : | ug/L |
| Qualifier : | U |
| Resident Last Name : | N/R |
| Well Business Name : | WAYNE SPELLS |
| Well Address : | 2105 S 37TH ST |
| Well Type : | 43 |
| Well Status : | ACTIVE |
| City : | FORT PIERCE |
| County : | ST. LUCIE |
| Job Name : | STLUCIE-040303-18 |
| Customer ID : | N/R |
| Description : | Private Well |
| Last Date in Agency List : | 2015-11-25 |
| | |
| Sample Date : | 2003-03-18 |
| Sample ID : | 030320-096 |
| Sample Type : | COMPLIANCE MONITORING |
| FLUW ID : | AAF4911 |
| Analyte : | ETHYLENE DIBROMIDE (EDB) |
| Value : | 0.37 |
| Units : | ug/L |
| Qualifier : | U |
| Resident Last Name : | N/R |
| Well Business Name : | WAYNE SPELLS |
| Well Address : | 2105 S 37TH ST |
| Well Type : | 43 |
| Well Status : | ACTIVE |
| City : | FORT PIERCE |
| County : | ST. LUCIE |
| Job Name : | STLUCIE-030320-16 |
| Customer ID : | N/R |
| Description : | Private Well |
| Last Date in Agency List : | 2015-11-25 |
| | |
| Sample Date : | 2002-09-26 |
| Sample ID : | 020927-064 |
| Sample Type : | COMPLIANCE |
| FLUW ID : | AAF4911 |
| Analyte : | ETHYLENE DIBROMIDE (EDB) |
| Value : | 0.12 |
| Units : | ug/L |
| Qualifier : | U |
| Resident Last Name : | N/R |

Map Id: D9
Direction: SSE
Distance: 0.082 mi., 433 ft.
Elevation: 16 ft.
Relative: Lower

**Site Name :** AAF4911
2105 S 37TH ST | 2105 SOUTH 37TH STREET
FORT PIERCE, FL

**Database(s) :** [DEDB - FL] ***(cont.)***

**Envirosite ID:** 1548279
**EPA ID:** N/R

DEDB - FL ***(cont.)***

| | |
|---|---|
| Well Business Name : | WAYNE SPELLS |
| Well Address : | 2105 S 37TH ST |
| Well Type : | 43 |
| Well Status : | ACTIVE |
| City : | FORT PIERCE |
| County : | ST. LUCIE |
| Job Name : | STLUCIE-020927-09 |
| Customer ID : | N/R |
| Description : | Private Well |
| Last Date in Agency List : | 2015-11-25 |

| | |
|---|---|
| Sample Date : | 2002-02-05 |
| Sample ID : | 020206-084 |
| Sample Type : | COMPLIANCE |
| FLUW ID : | AAF4911 |
| Analyte : | ETHYLENE DIBROMIDE (EDB) |
| Value : | 0.12 |
| Units : | ug/L |
| Qualifier : | U |
| Resident Last Name : | N/R |
| Well Business Name : | WAYNE SPELLS |
| Well Address : | 2105 S 37TH ST |
| Well Type : | 43 |
| Well Status : | ACTIVE |
| City : | FORT PIERCE |
| County : | ST. LUCIE |
| Job Name : | STLUCIE-020206-16 |
| Customer ID : | N/R |
| Description : | Private Well |
| Last Date in Agency List : | 2015-11-25 |

| | |
|---|---|
| Sample Date : | 2001-02-22 |
| Sample ID : | 010223-043 |
| Sample Type : | FIRST_SAMP |
| FLUW ID : | AAF4911 |
| Analyte : | ETHYLENE DIBROMIDE (EDB) |
| Value : | 0.2 |
| Units : | ug/L |
| Qualifier : | U |
| Resident Last Name : | N/R |
| Well Business Name : | WAYNE SPELLS |
| Well Address : | 2105 S 37TH ST |
| Well Type : | 43 |
| Well Status : | ACTIVE |
| City : | FORT PIERCE |
| County : | ST. LUCIE |
| Job Name : | STLUCIE-010223-12 |
| Customer ID : | N/R |
| Description : | Private Well |
| Last Date in Agency List : | 2015-11-25 |

Map Id: C10
Direction: NNW
Distance: 0.106 mi., 561 ft.
Elevation: 16 ft.
Relative: Lower

**Site Name :** AAF4903
1703 TOTTEN RD
FORT PIERCE, FL

**Database(s) :** [DEDB - FL]

**Envirosite ID:** 1548271
**EPA ID:** N/R

DEDB - FL

| | |
|---|---|
| Sample Date : | 2013-05-22 |
| Sample ID : | 130517-063 |
| Sample Type : | RESAMPLE |
| FLUW ID : | AAF4903 |
| Analyte : | ETHYLENE DIBROMIDE (EDB) |
| Value : | 0.15 |
| Units : | ug/L |
| Qualifier : | U |
| Resident Last Name : | N/R |
| Well Business Name : | WAYNE ROGERS |
| Well Address : | 1703 TOTTEN RD |
| Well Type : | 43 - PRIVATE WELL |
| Well Status : | ACTIVE |
| City : | N/R |
| County : | ST. LUCIE |
| Job Name : | STLUCIE-130517-012 |
| Customer ID : | N/R |
| Description : | N/R |
| Last Date in Agency List : | 2020-12-04 |

| | |
|---|---|
| Sample Date : | 2011-09-13 |
| Sample ID : | 110826-005 |
| Sample Type : | RESAMPLE |
| FLUW ID : | AAF4903 |
| Analyte : | ETHYLENE DIBROMIDE (EDB) |
| Value : | 0.22 |
| Units : | ug/L |
| Qualifier : | U |
| Resident Last Name : | N/R |
| Well Business Name : | WAYNE ROGERS |
| Well Address : | 1703 TOTTEN RD |
| Well Type : | 43 - PRIVATE WELL |
| Well Status : | ACTIVE |
| City : | N/R |
| County : | ST. LUCIE |
| Job Name : | STLUCIE-110826-003 |
| Customer ID : | N/R |
| Description : | N/R |
| Last Date in Agency List : | 2020-12-04 |

| | |
|---|---|
| Sample Date : | 2008-02-11 |
| Sample ID : | 080130-062 |
| Sample Type : | RESAMPLE |
| FLUW ID : | AAF4903 |
| Analyte : | ETHYLENE DIBROMIDE (EDB) |
| Value : | 0.25 |
| Units : | ug/L |
| Qualifier : | U |
| Resident Last Name : | N/R |
| Well Business Name : | WAYNE ROGERS |
| Well Address : | 1703 TOTTEN RD |
| Well Type : | 43 - PRIVATE WELL |
| Well Status : | ACTIVE |
| City : | N/R |
| County : | ST. LUCIE |

Map Id: C10
Direction: NNW
Distance: 0.106 mi., 561 ft.
Elevation: 16 ft.
Relative: Lower

**Site Name :** AAF4903
1703 TOTTEN RD
FORT PIERCE, FL

**Database(s) :** [DEDB - FL] ***(cont.)***

**Envirosite ID:** 1548271
**EPA ID:** N/R

DEDB - FL ***(cont.)***

| | |
|---|---|
| Job Name : | STLUCIE-080130-009 |
| Customer ID : | N/R |
| Description : | N/R |
| Last Date in Agency List : | 2020-12-04 |
| | |
| Sample Date : | 2005-09-16 |
| Sample ID : | 050920-040 |
| Sample Type : | COMPLIANCE MONITORING |
| FLUW ID : | AAF4903 |
| Analyte : | ETHYLENE DIBROMIDE (EDB) |
| Value : | 0.25 |
| Units : | ug/L |
| Qualifier : | U |
| Resident Last Name : | N/R |
| Well Business Name : | WAYNE ROGERS |
| Well Address : | 1703 TOTTEN RD |
| Well Type : | 43 - PRIVATE WELL |
| Well Status : | ACTIVE |
| City : | N/R |
| County : | ST. LUCIE |
| Job Name : | STLUCIE-050920-013 |
| Customer ID : | N/R |
| Description : | N/R |
| Last Date in Agency List : | 2020-12-04 |
| | |
| Sample Date : | 2004-03-02 |
| Sample ID : | 040303-104 |
| Sample Type : | COMPLIANCE MONITORING |
| FLUW ID : | AAF4903 |
| Analyte : | ETHYLENE DIBROMIDE (EDB) |
| Value : | 0.37 |
| Units : | ug/L |
| Qualifier : | U |
| Resident Last Name : | N/R |
| Well Business Name : | WAYNE ROGERS |
| Well Address : | 1703 TOTTEN RD |
| Well Type : | 43 - PRIVATE WELL |
| Well Status : | ACTIVE |
| City : | N/R |
| County : | ST. LUCIE |
| Job Name : | STLUCIE-040303-19 |
| Customer ID : | N/R |
| Description : | N/R |
| Last Date in Agency List : | 2020-12-04 |
| | |
| Sample Date : | 2003-03-18 |
| Sample ID : | 030320-090 |
| Sample Type : | COMPLIANCE MONITORING |
| FLUW ID : | AAF4903 |
| Analyte : | ETHYLENE DIBROMIDE (EDB) |
| Value : | 0.37 |
| Units : | ug/L |
| Qualifier : | U |
| Resident Last Name : | N/R |

Map Id: C10
Direction: NNW
Distance: 0.106 mi., 561 ft.
Elevation: 16 ft.
Relative: Lower

**Site Name :** AAF4903
1703 TOTTEN RD
FORT PIERCE, FL

**Database(s) :** [DEDB - FL] ***(cont.)***

**Envirosite ID:** 1548271
**EPA ID:** N/R

DEDB - FL ***(cont.)***

| | |
|---|---|
| Well Business Name : | WAYNE ROGERS |
| Well Address : | 1703 TOTTEN RD |
| Well Type : | 43 - PRIVATE WELL |
| Well Status : | ACTIVE |
| City : | N/R |
| County : | ST. LUCIE |
| Job Name : | STLUCIE-030320-16 |
| Customer ID : | N/R |
| Description : | N/R |
| Last Date in Agency List : | 2020-12-04 |

| | |
|---|---|
| Sample Date : | 2002-09-26 |
| Sample ID : | 020927-057 |
| Sample Type : | COMPLIANCE |
| FLUW ID : | AAF4903 |
| Analyte : | ETHYLENE DIBROMIDE (EDB) |
| Value : | 0.12 |
| Units : | ug/L |
| Qualifier : | U |
| Resident Last Name : | N/R |
| Well Business Name : | WAYNE ROGERS |
| Well Address : | 1703 TOTTEN RD |
| Well Type : | 43 - PRIVAT |
| Well Status : | ACTIVE |
| City : | N/R |
| County : | ST. LUCIE |
| Job Name : | STLUCIE-020927-09 |
| Customer ID : | N/R |
| Description : | N/R |
| Last Date in Agency List : | 2020-12-04 |

| | |
|---|---|
| Sample Date : | 2002-02-05 |
| Sample ID : | 020206-077 |
| Sample Type : | COMPLIANCE |
| FLUW ID : | AAF4903 |
| Analyte : | ETHYLENE DIBROMIDE (EDB) |
| Value : | 0.12 |
| Units : | ug/L |
| Qualifier : | U |
| Resident Last Name : | N/R |
| Well Business Name : | WAYNE ROGERS |
| Well Address : | 1703 TOTTEN RD |
| Well Type : | 43 - PRIVAT |
| Well Status : | ACTIVE |
| City : | N/R |
| County : | ST. LUCIE |
| Job Name : | STLUCIE-020206-16 |
| Customer ID : | N/R |
| Description : | N/R |
| Last Date in Agency List : | 2020-12-04 |

| | |
|---|---|
| Sample Date : | 2001-02-22 |
| Sample ID : | 010223-035 |
| Sample Type : | FIRST_SAMP |

Map Id: C10
Direction: NNW
Distance: 0.106 mi., 561 ft.
Elevation: 16 ft.
Relative: Lower

**Site Name :** AAF4903
1703 TOTTEN RD
FORT PIERCE, FL

**Database(s) :** [DEDB - FL] ***(cont.)***

**Envirosite ID:** 1548271
**EPA ID:** N/R

DEDB - FL ***(cont.)***

| | |
|---|---|
| FLUW ID : | AAF4903 |
| Analyte : | ETHYLENE DIBROMIDE (EDB) |
| Value : | 0.2 |
| Units : | ug/L |
| Qualifier : | U |
| Resident Last Name : | N/R |
| Well Business Name : | WAYNE ROGERS |
| Well Address : | 1703 TOTTEN RD |
| Well Type : | 43 |
| Well Status : | ACTIVE |
| City : | N/R |
| County : | ST. LUCIE |
| Job Name : | STLUCIE-010223-12 |
| Customer ID : | N/R |
| Description : | N/R |
| Last Date in Agency List : | 2020-12-04 |

| | |
|---|---|
| Sample Date : | 2013-05-22 |
| Sample ID : | 130517-063 |
| Sample Type : | RESAMPLE |
| FLUW ID : | AAF4903 |
| Analyte : | ETHYLENE DIBROMIDE (EDB) |
| Value : | 0.15 |
| Units : | ug/L |
| Qualifier : | U |
| Resident Last Name : | N/R |
| Well Business Name : | WAYNE ROGERS |
| Well Address : | 1703 TOTTEN RD |
| Well Type : | 43 |
| Well Status : | ACTIVE |
| City : | FORT PIERCE |
| County : | ST. LUCIE |
| Job Name : | STLUCIE-130517-012 |
| Customer ID : | N/R |
| Description : | Private Well |
| Last Date in Agency List : | 2015-11-25 |

| | |
|---|---|
| Sample Date : | 2011-09-13 |
| Sample ID : | 110826-005 |
| Sample Type : | RESAMPLE |
| FLUW ID : | AAF4903 |
| Analyte : | ETHYLENE DIBROMIDE (EDB) |
| Value : | 0.22 |
| Units : | ug/L |
| Qualifier : | U |
| Resident Last Name : | N/R |
| Well Business Name : | WAYNE ROGERS |
| Well Address : | 1703 TOTTEN RD |
| Well Type : | 43 |
| Well Status : | ACTIVE |
| City : | FORT PIERCE |
| County : | ST. LUCIE |
| Job Name : | STLUCIE-110826-003 |
| Customer ID : | N/R |
| Description : | Private Well |

Map Id: C10
Direction: NNW
Distance: 0.106 mi., 561 ft.
Elevation: 16 ft.
Relative: Lower

**Site Name :** AAF4903
1703 TOTTEN RD
FORT PIERCE, FL

**Database(s) :** [DEDB - FL] ***(cont.)***

**Envirosite ID:** 1548271
**EPA ID:** N/R

DEDB - FL ***(cont.)***

| | |
|---|---|
| Last Date in Agency List : | 2015-11-25 |
| Sample Date : | 2008-02-11 |
| Sample ID : | 080130-062 |
| Sample Type : | RESAMPLE |
| FLUW ID : | AAF4903 |
| Analyte : | ETHYLENE DIBROMIDE (EDB) |
| Value : | 0.25 |
| Units : | ug/L |
| Qualifier : | U |
| Resident Last Name : | N/R |
| Well Business Name : | WAYNE ROGERS |
| Well Address : | 1703 TOTTEN RD |
| Well Type : | 43 |
| Well Status : | ACTIVE |
| City : | FORT PIERCE |
| County : | ST. LUCIE |
| Job Name : | STLUCIE-080130-009 |
| Customer ID : | N/R |
| Description : | Private Well |
| Last Date in Agency List : | 2015-11-25 |
| Sample Date : | 2005-09-16 |
| Sample ID : | 050920-040 |
| Sample Type : | COMPLIANCE MONITORING |
| FLUW ID : | AAF4903 |
| Analyte : | ETHYLENE DIBROMIDE (EDB) |
| Value : | 0.25 |
| Units : | ug/L |
| Qualifier : | U |
| Resident Last Name : | N/R |
| Well Business Name : | WAYNE ROGERS |
| Well Address : | 1703 TOTTEN RD |
| Well Type : | 43 |
| Well Status : | ACTIVE |
| City : | FORT PIERCE |
| County : | ST. LUCIE |
| Job Name : | STLUCIE-050920-013 |
| Customer ID : | N/R |
| Description : | Private Well |
| Last Date in Agency List : | 2015-11-25 |
| Sample Date : | 2004-03-02 |
| Sample ID : | 040303-104 |
| Sample Type : | COMPLIANCE MONITORING |
| FLUW ID : | AAF4903 |
| Analyte : | ETHYLENE DIBROMIDE (EDB) |
| Value : | 0.37 |
| Units : | ug/L |
| Qualifier : | U |
| Resident Last Name : | N/R |
| Well Business Name : | WAYNE ROGERS |
| Well Address : | 1703 TOTTEN RD |
| Well Type : | 43 |

Map Id: C10
Direction: NNW
Distance: 0.106 mi., 561 ft.
Elevation: 16 ft.
Relative: Lower

**Site Name :** AAF4903
1703 TOTTEN RD
FORT PIERCE, FL

**Database(s) :** [DEDB - FL] ***(cont.)***

**Envirosite ID:** 1548271
**EPA ID:** N/R

DEDB - FL ***(cont.)***

| | |
|---|---|
| Well Status : | ACTIVE |
| City : | FORT PIERCE |
| County : | ST. LUCIE |
| Job Name : | STLUCIE-040303-19 |
| Customer ID : | N/R |
| Description : | Private Well |
| Last Date in Agency List : | 2015-11-25 |

| | |
|---|---|
| Sample Date : | 2003-03-18 |
| Sample ID : | 030320-090 |
| Sample Type : | COMPLIANCE MONITORING |
| FLUW ID : | AAF4903 |
| Analyte : | ETHYLENE DIBROMIDE (EDB) |
| Value : | 0.37 |
| Units : | ug/L |
| Qualifier : | U |
| Resident Last Name : | N/R |
| Well Business Name : | WAYNE ROGERS |
| Well Address : | 1703 TOTTEN RD |
| Well Type : | 43 |
| Well Status : | ACTIVE |
| City : | FORT PIERCE |
| County : | ST. LUCIE |
| Job Name : | STLUCIE-030320-16 |
| Customer ID : | N/R |
| Description : | Private Well |
| Last Date in Agency List : | 2015-11-25 |

| | |
|---|---|
| Sample Date : | 2002-09-26 |
| Sample ID : | 020927-057 |
| Sample Type : | COMPLIANCE |
| FLUW ID : | AAF4903 |
| Analyte : | ETHYLENE DIBROMIDE (EDB) |
| Value : | 0.12 |
| Units : | ug/L |
| Qualifier : | U |
| Resident Last Name : | N/R |
| Well Business Name : | WAYNE ROGERS |
| Well Address : | 1703 TOTTEN RD |
| Well Type : | 43 |
| Well Status : | ACTIVE |
| City : | FORT PIERCE |
| County : | ST. LUCIE |
| Job Name : | STLUCIE-020927-09 |
| Customer ID : | N/R |
| Description : | Private Well |
| Last Date in Agency List : | 2015-11-25 |

| | |
|---|---|
| Sample Date : | 2002-02-05 |
| Sample ID : | 020206-077 |
| Sample Type : | COMPLIANCE |
| FLUW ID : | AAF4903 |
| Analyte : | ETHYLENE DIBROMIDE (EDB) |
| Value : | 0.12 |

Map Id: C10
Direction: NNW
Distance: 0.106 mi., 561 ft.
Elevation: 16 ft.
Relative: Lower

**Site Name :** AAF4903
1703 TOTTEN RD
FORT PIERCE, FL

**Database(s) :** [DEDB - FL] ***(cont.)***

**Envirosite ID:** 1548271
**EPA ID:** N/R

DEDB - FL ***(cont.)***

| | |
|---|---|
| Units : | ug/L |
| Qualifier : | U |
| Resident Last Name : | N/R |
| Well Business Name : | WAYNE ROGERS |
| Well Address : | 1703 TOTTEN RD |
| Well Type : | 43 |
| Well Status : | ACTIVE |
| City : | FORT PIERCE |
| County : | ST. LUCIE |
| Job Name : | STLUCIE-020206-16 |
| Customer ID : | N/R |
| Description : | Private Well |
| Last Date in Agency List : | 2015-11-25 |

| | |
|---|---|
| Sample Date : | 2001-02-22 |
| Sample ID : | 010223-035 |
| Sample Type : | FIRST_SAMP |
| FLUW ID : | AAF4903 |
| Analyte : | ETHYLENE DIBROMIDE (EDB) |
| Value : | 0.2 |
| Units : | ug/L |
| Qualifier : | U |
| Resident Last Name : | N/R |
| Well Business Name : | WAYNE ROGERS |
| Well Address : | 1703 TOTTEN RD |
| Well Type : | 43 |
| Well Status : | ACTIVE |
| City : | FORT PIERCE |
| County : | ST. LUCIE |
| Job Name : | STLUCIE-010223-12 |
| Customer ID : | N/R |
| Description : | Private Well |
| Last Date in Agency List : | 2015-11-25 |

Map Id: C11
Direction: NNW
Distance: 0.107 mi., 565 ft.
Elevation: 16 ft.
Relative: Lower

**Site Name :** AAF4904
1702 TOTTEN RD
FORT PIERCE, FL

**Database(s) :** [DEDB - FL]

**Envirosite ID:** 1548272
**EPA ID:** N/R

DEDB - FL

| | |
|---|---|
| Sample Date : | 2011-09-13 |
| Sample ID : | 110826-006 |
| Sample Type : | RESAMPLE |
| FLUW ID : | AAF4904 |
| Analyte : | ETHYLENE DIBROMIDE (EDB) |
| Value : | 0.22 |
| Units : | ug/L |
| Qualifier : | U |

Map Id: C11
Direction: NNW
Distance: 0.107 mi., 565 ft.
Elevation: 16 ft.
Relative: Lower

**Site Name :** AAF4904
1702 TOTTEN RD
FORT PIERCE, FL

**Database(s) :** [DEDB - FL] ***(cont.)***

**Envirosite ID:** 1548272
**EPA ID:** N/R

DEDB - FL ***(cont.)***

| | |
|---|---|
| Resident Last Name : | N/R |
| Well Business Name : | DOLORES JENSEN |
| Well Address : | 1702 TOTTEN RD |
| Well Type : | 43 |
| Well Status : | ACTIVE |
| City : | FORT PIERCE |
| County : | ST. LUCIE |
| Job Name : | STLUCIE-110826-003 |
| Customer ID : | N/R |
| Description : | Private Well |
| Last Date in Agency List : | 2015-11-25 |

| | |
|---|---|
| Sample Date : | 2008-02-11 |
| Sample ID : | 080130-064 |
| Sample Type : | RESAMPLE |
| FLUW ID : | AAF4904 |
| Analyte : | ETHYLENE DIBROMIDE (EDB) |
| Value : | 0.25 |
| Units : | ug/L |
| Qualifier : | U |
| Resident Last Name : | N/R |
| Well Business Name : | DOLORES JENSEN |
| Well Address : | 1702 TOTTEN RD |
| Well Type : | 43 |
| Well Status : | ACTIVE |
| City : | FORT PIERCE |
| County : | ST. LUCIE |
| Job Name : | STLUCIE-080130-009 |
| Customer ID : | N/R |
| Description : | Private Well |
| Last Date in Agency List : | 2015-11-25 |

| | |
|---|---|
| Sample Date : | 2005-09-16 |
| Sample ID : | 050920-041 |
| Sample Type : | COMPLIANCE MONITORING |
| FLUW ID : | AAF4904 |
| Analyte : | ETHYLENE DIBROMIDE (EDB) |
| Value : | 0.25 |
| Units : | ug/L |
| Qualifier : | U |
| Resident Last Name : | N/R |
| Well Business Name : | DOLORES JENSEN |
| Well Address : | 1702 TOTTEN RD |
| Well Type : | 43 |
| Well Status : | ACTIVE |
| City : | FORT PIERCE |
| County : | ST. LUCIE |
| Job Name : | STLUCIE-050920-013 |
| Customer ID : | N/R |
| Description : | Private Well |
| Last Date in Agency List : | 2015-11-25 |

| | |
|---|---|
| Sample Date : | 2004-06-16 |
| Sample ID : | 040617-055 |

Map Id: C11
Direction: NNW
Distance: 0.107 mi., 565 ft.
Elevation: 16 ft.
Relative: Lower

**Site Name :** AAF4904
1702 TOTTEN RD
FORT PIERCE, FL

**Database(s) :** [DEDB - FL] ***(cont.)***

**Envirosite ID:** 1548272
**EPA ID:** N/R

DEDB - FL ***(cont.)***

| | |
|---|---|
| Sample Type : | RESAMPLE |
| FLUW ID : | AAF4904 |
| Analyte : | ETHYLENE DIBROMIDE (EDB) |
| Value : | 0.37 |
| Units : | ug/L |
| Qualifier : | U |
| Resident Last Name : | N/R |
| Well Business Name : | DOLORES JENSEN |
| Well Address : | 1702 TOTTEN RD |
| Well Type : | 43 |
| Well Status : | ACTIVE |
| City : | FORT PIERCE |
| County : | ST. LUCIE |
| Job Name : | STLUCIE-040617-13 |
| Customer ID : | N/R |
| Description : | Private Well |
| Last Date in Agency List : | 2015-11-25 |

| | |
|---|---|
| Sample Date : | 2004-03-02 |
| Sample ID : | 040303-094 |
| Sample Type : | COMPLIANCE MONITORING |
| FLUW ID : | AAF4904 |
| Analyte : | ETHYLENE DIBROMIDE (EDB) |
| Value : | 0.37 |
| Units : | ug/L |
| Qualifier : | U |
| Resident Last Name : | N/R |
| Well Business Name : | DOLORES JENSEN |
| Well Address : | 1702 TOTTEN RD |
| Well Type : | 43 |
| Well Status : | ACTIVE |
| City : | FORT PIERCE |
| County : | ST. LUCIE |
| Job Name : | STLUCIE-040303-18 |
| Customer ID : | N/R |
| Description : | Private Well |
| Last Date in Agency List : | 2015-11-25 |

| | |
|---|---|
| Sample Date : | 2003-03-18 |
| Sample ID : | 030320-091 |
| Sample Type : | COMPLIANCE MONITORING |
| FLUW ID : | AAF4904 |
| Analyte : | ETHYLENE DIBROMIDE (EDB) |
| Value : | 0.37 |
| Units : | ug/L |
| Qualifier : | U |
| Resident Last Name : | N/R |
| Well Business Name : | DOLORES JENSEN |
| Well Address : | 1702 TOTTEN RD |
| Well Type : | 43 |
| Well Status : | ACTIVE |
| City : | FORT PIERCE |
| County : | ST. LUCIE |
| Job Name : | STLUCIE-030320-16 |
| Customer ID : | N/R |

Map Id: C11
Direction: NNW
Distance: 0.107 mi., 565 ft.
Elevation: 16 ft.
Relative: Lower

**Site Name :** AAF4904
1702 TOTTEN RD
FORT PIERCE, FL

**Database(s) :** [DEDB - FL] ***(cont.)***

**Envirosite ID:** 1548272
**EPA ID:** N/R

DEDB - FL ***(cont.)***

| | |
|---|---|
| Description : | Private Well |
| Last Date in Agency List : | 2015-11-25 |
| | |
| Sample Date : | 2002-09-26 |
| Sample ID : | 020927-058 |
| Sample Type : | COMPLIANCE |
| FLUW ID : | AAF4904 |
| Analyte : | ETHYLENE DIBROMIDE (EDB) |
| Value : | 0.12 |
| Units : | ug/L |
| Qualifier : | U |
| Resident Last Name : | N/R |
| Well Business Name : | DOLORES JENSEN |
| Well Address : | 1702 TOTTEN RD |
| Well Type : | 43 |
| Well Status : | ACTIVE |
| City : | FORT PIERCE |
| County : | ST. LUCIE |
| Job Name : | STLUCIE-020927-09 |
| Customer ID : | N/R |
| Description : | Private Well |
| Last Date in Agency List : | 2015-11-25 |
| | |
| Sample Date : | 2002-02-28 |
| Sample ID : | 020301-049 |
| Sample Type : | RESAMPLE |
| FLUW ID : | AAF4904 |
| Analyte : | ETHYLENE DIBROMIDE (EDB) |
| Value : | 0.12 |
| Units : | ug/L |
| Qualifier : | U |
| Resident Last Name : | N/R |
| Well Business Name : | DOLORES JENSEN |
| Well Address : | 1702 TOTTEN RD |
| Well Type : | 43 |
| Well Status : | ACTIVE |
| City : | FORT PIERCE |
| County : | ST. LUCIE |
| Job Name : | STLUCIE-020301-13 |
| Customer ID : | N/R |
| Description : | Private Well |
| Last Date in Agency List : | 2015-11-25 |
| | |
| Sample Date : | 2002-02-05 |
| Sample ID : | 020206-078 |
| Sample Type : | COMPLIANCE |
| FLUW ID : | AAF4904 |
| Analyte : | ETHYLENE DIBROMIDE (EDB) |
| Value : | 0.12 |
| Units : | ug/L |
| Qualifier : | U |
| Resident Last Name : | N/R |
| Well Business Name : | DOLORES JENSEN |
| Well Address : | 1702 TOTTEN RD |

Map Id: C11
Direction: NNW
Distance: 0.107 mi., 565 ft.
Elevation: 16 ft.
Relative: Lower

**Site Name :** AAF4904
1702 TOTTEN RD
FORT PIERCE, FL

**Database(s) :** [DEDB - FL] ***(cont.)***

**Envirosite ID:** 1548272
**EPA ID:** N/R

DEDB - FL ***(cont.)***

| | |
|---|---|
| Well Type : | 43 |
| Well Status : | ACTIVE |
| City : | FORT PIERCE |
| County : | ST. LUCIE |
| Job Name : | STLUCIE-020206-16 |
| Customer ID : | N/R |
| Description : | Private Well |
| Last Date in Agency List : | 2015-11-25 |

| | |
|---|---|
| Sample Date : | 2001-02-22 |
| Sample ID : | 010223-036 |
| Sample Type : | FIRST_SAMP |
| FLUW ID : | AAF4904 |
| Analyte : | ETHYLENE DIBROMIDE (EDB) |
| Value : | 0.2 |
| Units : | ug/L |
| Qualifier : | U |
| Resident Last Name : | N/R |
| Well Business Name : | DOLORES JENSEN |
| Well Address : | 1702 TOTTEN RD |
| Well Type : | 43 |
| Well Status : | ACTIVE |
| City : | FORT PIERCE |
| County : | ST. LUCIE |
| Job Name : | STLUCIE-010223-12 |
| Customer ID : | N/R |
| Description : | Private Well |
| Last Date in Agency List : | 2015-11-25 |

| | |
|---|---|
| Sample Date : | 2011-09-13 |
| Sample ID : | 110826-006 |
| Sample Type : | RESAMPLE |
| FLUW ID : | AAF4904 |
| Analyte : | ETHYLENE DIBROMIDE (EDB) |
| Value : | 0.22 |
| Units : | ug/L |
| Qualifier : | U |
| Resident Last Name : | N/R |
| Well Business Name : | DOLORES JENSEN |
| Well Address : | 1702 TOTTEN RD |
| Well Type : | 43 - PRIVATE WELL |
| Well Status : | ACTIVE |
| City : | N/R |
| County : | ST. LUCIE |
| Job Name : | STLUCIE-110826-003 |
| Customer ID : | N/R |
| Description : | N/R |
| Last Date in Agency List : | 2020-12-04 |

| | |
|---|---|
| Sample Date : | 2008-02-11 |
| Sample ID : | 080130-064 |
| Sample Type : | RESAMPLE |
| FLUW ID : | AAF4904 |
| Analyte : | ETHYLENE DIBROMIDE (EDB) |

Map Id: C11
Direction: NNW
Distance: 0.107 mi., 565 ft.
Elevation: 16 ft.
Relative: Lower

**Site Name :** AAF4904
1702 TOTTEN RD
FORT PIERCE, FL

**Database(s) :** [DEDB - FL] ***(cont.)***

**Envirosite ID:** 1548272
**EPA ID:** N/R

DEDB - FL ***(cont.)***

| | |
|---|---|
| Value : | 0.25 |
| Units : | ug/L |
| Qualifier : | U |
| Resident Last Name : | N/R |
| Well Business Name : | DOLORES JENSEN |
| Well Address : | 1702 TOTTEN RD |
| Well Type : | 43 - PRIVATE WELL |
| Well Status : | ACTIVE |
| City : | N/R |
| County : | ST. LUCIE |
| Job Name : | STLUCIE-080130-009 |
| Customer ID : | N/R |
| Description : | N/R |
| Last Date in Agency List : | 2020-12-04 |

| | |
|---|---|
| Sample Date : | 2005-09-16 |
| Sample ID : | 050920-041 |
| Sample Type : | COMPLIANCE MONITORING |
| FLUW ID : | AAF4904 |
| Analyte : | ETHYLENE DIBROMIDE (EDB) |
| Value : | 0.25 |
| Units : | ug/L |
| Qualifier : | U |
| Resident Last Name : | N/R |
| Well Business Name : | DOLORES JENSEN |
| Well Address : | 1702 TOTTEN RD |
| Well Type : | 43 - PRIVATE WELL |
| Well Status : | ACTIVE |
| City : | N/R |
| County : | ST. LUCIE |
| Job Name : | STLUCIE-050920-013 |
| Customer ID : | N/R |
| Description : | N/R |
| Last Date in Agency List : | 2020-12-04 |

| | |
|---|---|
| Sample Date : | 2004-06-16 |
| Sample ID : | 040617-055 |
| Sample Type : | RESAMPLE |
| FLUW ID : | AAF4904 |
| Analyte : | ETHYLENE DIBROMIDE (EDB) |
| Value : | 0.37 |
| Units : | ug/L |
| Qualifier : | U |
| Resident Last Name : | N/R |
| Well Business Name : | DOLORES JENSEN |
| Well Address : | 1702 TOTTEN RD |
| Well Type : | 43 - PRIVATE WELL |
| Well Status : | ACTIVE |
| City : | N/R |
| County : | ST. LUCIE |
| Job Name : | STLUCIE-040617-13 |
| Customer ID : | N/R |
| Description : | N/R |
| Last Date in Agency List : | 2020-12-04 |

Map Id: C11
Direction: NNW
Distance: 0.107 mi., 565 ft.
Elevation: 16 ft.
Relative: Lower

**Site Name :** AAF4904
1702 TOTTEN RD
FORT PIERCE, FL

**Database(s) :** [DEDB - FL] ***(cont.)***

**Envirosite ID:** 1548272
**EPA ID:** N/R

DEDB - FL ***(cont.)***

| | |
|---|---|
| Sample Date : | 2004-03-02 |
| Sample ID : | 040303-094 |
| Sample Type : | COMPLIANCE MONITORING |
| FLUW ID : | AAF4904 |
| Analyte : | ETHYLENE DIBROMIDE (EDB) |
| Value : | 0.37 |
| Units : | ug/L |
| Qualifier : | U |
| Resident Last Name : | N/R |
| Well Business Name : | DOLORES JENSEN |
| Well Address : | 1702 TOTTEN RD |
| Well Type : | 43 - PRIVATE WELL |
| Well Status : | ACTIVE |
| City : | N/R |
| County : | ST. LUCIE |
| Job Name : | STLUCIE-040303-18 |
| Customer ID : | N/R |
| Description : | N/R |
| Last Date in Agency List : | 2020-12-04 |

| | |
|---|---|
| Sample Date : | 2003-03-18 |
| Sample ID : | 030320-091 |
| Sample Type : | COMPLIANCE MONITORING |
| FLUW ID : | AAF4904 |
| Analyte : | ETHYLENE DIBROMIDE (EDB) |
| Value : | 0.37 |
| Units : | ug/L |
| Qualifier : | U |
| Resident Last Name : | N/R |
| Well Business Name : | DOLORES JENSEN |
| Well Address : | 1702 TOTTEN RD |
| Well Type : | 43 - PRIVATE WELL |
| Well Status : | ACTIVE |
| City : | N/R |
| County : | ST. LUCIE |
| Job Name : | STLUCIE-030320-16 |
| Customer ID : | N/R |
| Description : | N/R |
| Last Date in Agency List : | 2020-12-04 |

| | |
|---|---|
| Sample Date : | 2002-09-26 |
| Sample ID : | 020927-058 |
| Sample Type : | COMPLIANCE |
| FLUW ID : | AAF4904 |
| Analyte : | ETHYLENE DIBROMIDE (EDB) |
| Value : | 0.12 |
| Units : | ug/L |
| Qualifier : | U |
| Resident Last Name : | N/R |
| Well Business Name : | DOLORES JENSEN |
| Well Address : | 1702 TOTTEN RD |
| Well Type : | 43 - PRIVAT |
| Well Status : | ACTIVE |
| City : | N/R |
| County : | ST. LUCIE |

Map Id: C11
Direction: NNW
Distance: 0.107 mi., 565 ft.
Elevation: 16 ft.
Relative: Lower

**Site Name :** AAF4904
1702 TOTTEN RD
FORT PIERCE, FL

**Database(s) :** [DEDB - FL] ***(cont.)***

**Envirosite ID:** 1548272
**EPA ID:** N/R

DEDB - FL ***(cont.)***

| | |
|---|---|
| Job Name : | STLUCIE-020927-09 |
| Customer ID : | N/R |
| Description : | N/R |
| Last Date in Agency List : | 2020-12-04 |
| | |
| Sample Date : | 2002-02-28 |
| Sample ID : | 020301-049 |
| Sample Type : | RESAMPLE |
| FLUW ID : | AAF4904 |
| Analyte : | ETHYLENE DIBROMIDE (EDB) |
| Value : | 0.12 |
| Units : | ug/L |
| Qualifier : | U |
| Resident Last Name : | N/R |
| Well Business Name : | DOLORES JENSEN |
| Well Address : | 1702 TOTTEN RD |
| Well Type : | 43 - PRIVAT |
| Well Status : | ACTIVE |
| City : | N/R |
| County : | ST. LUCIE |
| Job Name : | STLUCIE-020301-13 |
| Customer ID : | N/R |
| Description : | N/R |
| Last Date in Agency List : | 2020-12-04 |
| | |
| Sample Date : | 2002-02-05 |
| Sample ID : | 020206-078 |
| Sample Type : | COMPLIANCE |
| FLUW ID : | AAF4904 |
| Analyte : | ETHYLENE DIBROMIDE (EDB) |
| Value : | 0.12 |
| Units : | ug/L |
| Qualifier : | U |
| Resident Last Name : | N/R |
| Well Business Name : | DOLORES JENSEN |
| Well Address : | 1702 TOTTEN RD |
| Well Type : | 43 - PRIVAT |
| Well Status : | ACTIVE |
| City : | N/R |
| County : | ST. LUCIE |
| Job Name : | STLUCIE-020206-16 |
| Customer ID : | N/R |
| Description : | N/R |
| Last Date in Agency List : | 2020-12-04 |
| | |
| Sample Date : | 2001-02-22 |
| Sample ID : | 010223-036 |
| Sample Type : | FIRST_SAMP |
| FLUW ID : | AAF4904 |
| Analyte : | ETHYLENE DIBROMIDE (EDB) |
| Value : | 0.2 |
| Units : | ug/L |
| Qualifier : | U |
| Resident Last Name : | N/R |

Map Id: C11
Direction: NNW
Distance: 0.107 mi., 565 ft.
Elevation: 16 ft.
Relative: Lower

**Site Name :** AAF4904
1702 TOTTEN RD
FORT PIERCE, FL

**Database(s) :** [DEDB - FL] ***(cont.)***

**Envirosite ID:** 1548272
**EPA ID:** N/R

DEDB - FL ***(cont.)***

| | |
|---|---|
| Well Business Name : | DOLORES JENSEN |
| Well Address : | 1702 TOTTEN RD |
| Well Type : | 43 |
| Well Status : | ACTIVE |
| City : | N/R |
| County : | ST. LUCIE |
| Job Name : | STLUCIE-010223-12 |
| Customer ID : | N/R |
| Description : | N/R |
| Last Date in Agency List : | 2020-12-04 |

Map Id: 12
Direction: W
Distance: 0.133 mi., 703 ft.
Elevation: 15 ft.
Relative: Lower

**Site Name :** AAF1212
2006 HARTMAN RD
FORT PIERCE, FL

**Database(s) :** [DEDB - FL]

**Envirosite ID:** 1546749
**EPA ID:** N/R

DEDB - FL

| | |
|---|---|
| Sample Date : | 2011-09-13 |
| Sample ID : | 110823-063 |
| Sample Type : | RESAMPLE |
| FLUW ID : | AAF1212 |
| Analyte : | ETHYLENE DIBROMIDE (EDB) |
| Value : | 0.22 |
| Units : | ug/L |
| Qualifier : | U |
| Resident Last Name : | N/R |
| Well Business Name : | RESIDENT |
| Well Address : | 2006 HARTMAN RD |
| Well Type : | 43 - PRIVATE WELL |
| Well Status : | ACTIVE |
| City : | N/R |
| County : | ST. LUCIE |
| Job Name : | STLUCIE-110823-016 |
| Customer ID : | N/R |
| Description : | N/R |
| Last Date in Agency List : | 2020-12-04 |

| | |
|---|---|
| Sample Date : | 2008-01-07 |
| Sample ID : | 071219-037 |
| Sample Type : | RESAMPLE |
| FLUW ID : | AAF1212 |
| Analyte : | ETHYLENE DIBROMIDE (EDB) |
| Value : | 0.25 |
| Units : | ug/L |
| Qualifier : | U |
| Resident Last Name : | N/R |
| Well Business Name : | RESIDENT |
| Well Address : | 2006 HARTMAN RD |

Map Id: 12
Direction: W
Distance: 0.133 mi., 703 ft.
Elevation: 15 ft.
Relative: Lower

**Site Name :** AAF1212
2006 HARTMAN RD
FORT PIERCE, FL

**Database(s) :** [DEDB - FL] ***(cont.)***

**Envirosite ID:** 1546749
**EPA ID:** N/R

DEDB - FL ***(cont.)***

| | |
|---|---|
| Well Type : | 43 - PRIVATE WELL |
| Well Status : | ACTIVE |
| City : | N/R |
| County : | ST. LUCIE |
| Job Name : | STLUCIE-071219-008 |
| Customer ID : | N/R |
| Description : | N/R |
| Last Date in Agency List : | 2020-12-04 |

| | |
|---|---|
| Sample Date : | 2005-09-15 |
| Sample ID : | 050916-054 |
| Sample Type : | COMPLIANCE MONITORING |
| FLUW ID : | AAF1212 |
| Analyte : | ETHYLENE DIBROMIDE (EDB) |
| Value : | 0.25 |
| Units : | ug/L |
| Qualifier : | U |
| Resident Last Name : | N/R |
| Well Business Name : | RESIDENT |
| Well Address : | 2006 HARTMAN RD |
| Well Type : | 42 - LIMITED USE PUBLIC WATER SYSTEM (64E-8, F.A.C |
| Well Status : | ACTIVE |
| City : | N/R |
| County : | ST. LUCIE |
| Job Name : | STLUCIE-050916-012 |
| Customer ID : | N/R |
| Description : | N/R |
| Last Date in Agency List : | 2020-12-04 |

| | |
|---|---|
| Sample Date : | 2003-09-15 |
| Sample ID : | 030916-068 |
| Sample Type : | COMPLIANCE MONITORING |
| FLUW ID : | AAF1212 |
| Analyte : | ETHYLENE DIBROMIDE (EDB) |
| Value : | 0.37 |
| Units : | ug/L |
| Qualifier : | U |
| Resident Last Name : | N/R |
| Well Business Name : | RESIDENT |
| Well Address : | 2006 HARTMAN RD |
| Well Type : | 43 - PRIVATE WELL |
| Well Status : | ACTIVE |
| City : | N/R |
| County : | ST. LUCIE |
| Job Name : | STLUCIE-030916-13 |
| Customer ID : | N/R |
| Description : | N/R |
| Last Date in Agency List : | 2020-12-04 |

| | |
|---|---|
| Sample Date : | 2002-09-18 |
| Sample ID : | 020919-030 |
| Sample Type : | FIRST SAMPL |
| FLUW ID : | AAF1212 |
| Analyte : | ETHYLENE DIBROMIDE (EDB) |

Map Id: 12
Direction: W
Distance: 0.133 mi., 703 ft.
Elevation: 15 ft.
Relative: Lower

**Site Name :** AAF1212
2006 HARTMAN RD
FORT PIERCE, FL

**Database(s) :** [DEDB - FL] ***(cont.)***

**Envirosite ID:** 1546749
**EPA ID:** N/R

DEDB - FL ***(cont.)***

| | |
|---|---|
| Value : | 0.12 |
| Units : | ug/L |
| Qualifier : | U |
| Resident Last Name : | N/R |
| Well Business Name : | RESIDENT |
| Well Address : | 2006 HARTMAN RD |
| Well Type : | 43 - PRIVAT |
| Well Status : | ACTIVE |
| City : | N/R |
| County : | ST. LUCIE |
| Job Name : | STLUCIE-020919-06 |
| Customer ID : | N/R |
| Description : | N/R |
| Last Date in Agency List : | 2020-12-04 |

| | |
|---|---|
| Sample Date : | 2001-10-16 |
| Sample ID : | 011017-062 |
| Sample Type : | COMPLIANCE |
| FLUW ID : | AAF1212 |
| Analyte : | ETHYLENE DIBROMIDE (EDB) |
| Value : | 0.12 |
| Units : | ug/L |
| Qualifier : | U |
| Resident Last Name : | N/R |
| Well Business Name : | RESIDENT |
| Well Address : | 2006 HARTMAN RD |
| Well Type : | 43 |
| Well Status : | ACTIVE |
| City : | N/R |
| County : | ST. LUCIE |
| Job Name : | STLUCIE-011017-18 |
| Customer ID : | N/R |
| Description : | N/R |
| Last Date in Agency List : | 2020-12-04 |

| | |
|---|---|
| Sample Date : | 2000-10-30 |
| Sample ID : | 001101-052 |
| Sample Type : | FIRST_SAMP |
| FLUW ID : | AAF1212 |
| Analyte : | ETHYLENE DIBROMIDE (EDB) |
| Value : | 0.2 |
| Units : | ug/L |
| Qualifier : | U |
| Resident Last Name : | N/R |
| Well Business Name : | RESIDENT |
| Well Address : | 2006 HARTMAN RD |
| Well Type : | 43 |
| Well Status : | ACTIVE |
| City : | N/R |
| County : | ST. LUCIE |
| Job Name : | STLUCIE-001101-13 |
| Customer ID : | N/R |
| Description : | N/R |
| Last Date in Agency List : | 2020-12-04 |

Map Id: 12
Direction: W
Distance: 0.133 mi., 703 ft.
Elevation: 15 ft.
Relative: Lower

**Site Name :** AAF1212
2006 HARTMAN RD
FORT PIERCE, FL

**Database(s) :** [DEDB - FL] ***(cont.)***

**Envirosite ID:** 1546749
**EPA ID:** N/R

DEDB - FL ***(cont.)***

| | |
|---|---|
| Sample Date : | 2011-09-13 |
| Sample ID : | 110823-063 |
| Sample Type : | RESAMPLE |
| FLUW ID : | AAF1212 |
| Analyte : | ETHYLENE DIBROMIDE (EDB) |
| Value : | 0.22 |
| Units : | ug/L |
| Qualifier : | U |
| Resident Last Name : | N/R |
| Well Business Name : | RESIDENT |
| Well Address : | 2006 HARTMAN RD |
| Well Type : | 43 |
| Well Status : | ACTIVE |
| City : | FORT PIERCE |
| County : | ST. LUCIE |
| Job Name : | STLUCIE-110823-016 |
| Customer ID : | N/R |
| Description : | Private Well |
| Last Date in Agency List : | 2015-11-25 |

| | |
|---|---|
| Sample Date : | 2008-01-07 |
| Sample ID : | 071219-037 |
| Sample Type : | RESAMPLE |
| FLUW ID : | AAF1212 |
| Analyte : | ETHYLENE DIBROMIDE (EDB) |
| Value : | 0.25 |
| Units : | ug/L |
| Qualifier : | U |
| Resident Last Name : | N/R |
| Well Business Name : | RESIDENT |
| Well Address : | 2006 HARTMAN RD |
| Well Type : | 43 |
| Well Status : | ACTIVE |
| City : | FORT PIERCE |
| County : | ST. LUCIE |
| Job Name : | STLUCIE-071219-008 |
| Customer ID : | N/R |
| Description : | Private Well |
| Last Date in Agency List : | 2015-11-25 |

| | |
|---|---|
| Sample Date : | 2005-09-15 |
| Sample ID : | 050916-054 |
| Sample Type : | COMPLIANCE MONITORING |
| FLUW ID : | AAF1212 |
| Analyte : | ETHYLENE DIBROMIDE (EDB) |
| Value : | 0.25 |
| Units : | ug/L |
| Qualifier : | U |
| Resident Last Name : | N/R |
| Well Business Name : | RESIDENT |
| Well Address : | 2006 HARTMAN RD |
| Well Type : | 43 |
| Well Status : | ACTIVE |
| City : | FORT PIERCE |
| County : | ST. LUCIE |

Map Id: 12
Direction: W
Distance: 0.133 mi., 703 ft.
Elevation: 15 ft.
Relative: Lower

**Site Name :** AAF1212
2006 HARTMAN RD
FORT PIERCE, FL

**Database(s) :** [DEDB - FL] ***(cont.)***

**Envirosite ID:** 1546749
**EPA ID:** N/R

DEDB - FL ***(cont.)***

| | |
|---|---|
| Job Name : | STLUCIE-050916-012 |
| Customer ID : | N/R |
| Description : | Private Well |
| Last Date in Agency List : | 2015-11-25 |
| | |
| Sample Date : | 2003-09-15 |
| Sample ID : | 030916-068 |
| Sample Type : | COMPLIANCE MONITORING |
| FLUW ID : | AAF1212 |
| Analyte : | ETHYLENE DIBROMIDE (EDB) |
| Value : | 0.37 |
| Units : | ug/L |
| Qualifier : | U |
| Resident Last Name : | N/R |
| Well Business Name : | RESIDENT |
| Well Address : | 2006 HARTMAN RD |
| Well Type : | 43 |
| Well Status : | ACTIVE |
| City : | FORT PIERCE |
| County : | ST. LUCIE |
| Job Name : | STLUCIE-030916-13 |
| Customer ID : | N/R |
| Description : | Private Well |
| Last Date in Agency List : | 2015-11-25 |
| | |
| Sample Date : | 2002-09-18 |
| Sample ID : | 020919-030 |
| Sample Type : | FIRST SAMPL |
| FLUW ID : | AAF1212 |
| Analyte : | ETHYLENE DIBROMIDE (EDB) |
| Value : | 0.12 |
| Units : | ug/L |
| Qualifier : | U |
| Resident Last Name : | N/R |
| Well Business Name : | RESIDENT |
| Well Address : | 2006 HARTMAN RD |
| Well Type : | 43 |
| Well Status : | ACTIVE |
| City : | FORT PIERCE |
| County : | ST. LUCIE |
| Job Name : | STLUCIE-020919-06 |
| Customer ID : | N/R |
| Description : | Private Well |
| Last Date in Agency List : | 2015-11-25 |
| | |
| Sample Date : | 2001-10-16 |
| Sample ID : | 011017-062 |
| Sample Type : | COMPLIANCE |
| FLUW ID : | AAF1212 |
| Analyte : | ETHYLENE DIBROMIDE (EDB) |
| Value : | 0.12 |
| Units : | ug/L |
| Qualifier : | U |
| Resident Last Name : | N/R |

Map Id: 12
Direction: W
Distance: 0.133 mi., 703 ft.
Elevation: 15 ft.
Relative: Lower

**Site Name :** AAF1212
2006 HARTMAN RD
FORT PIERCE, FL

**Database(s) :** [DEDB - FL] ***(cont.)***

**Envirosite ID:** 1546749
**EPA ID:** N/R

DEDB - FL ***(cont.)***

| | |
|---|---|
| Well Business Name : | RESIDENT |
| Well Address : | 2006 HARTMAN RD |
| Well Type : | 43 |
| Well Status : | ACTIVE |
| City : | FORT PIERCE |
| County : | ST. LUCIE |
| Job Name : | STLUCIE-011017-18 |
| Customer ID : | N/R |
| Description : | Private Well |
| Last Date in Agency List : | 2015-11-25 |

| | |
|---|---|
| Sample Date : | 2000-10-30 |
| Sample ID : | 001101-052 |
| Sample Type : | FIRST_SAMP |
| FLUW ID : | AAF1212 |
| Analyte : | ETHYLENE DIBROMIDE (EDB) |
| Value : | 0.2 |
| Units : | ug/L |
| Qualifier : | U |
| Resident Last Name : | N/R |
| Well Business Name : | RESIDENT |
| Well Address : | 2006 HARTMAN RD |
| Well Type : | 43 |
| Well Status : | ACTIVE |
| City : | FORT PIERCE |
| County : | ST. LUCIE |
| Job Name : | STLUCIE-001101-13 |
| Customer ID : | N/R |
| Description : | Private Well |
| Last Date in Agency List : | 2015-11-25 |

Map Id: 13
Direction: SSW
Distance: 0.150 mi., 790 ft.
Elevation: 14 ft.
Relative: Lower

**Site Name :** AAF4994
2214 S 39TH ST
FORT PIERCE, FL

**Database(s) :** [DEDB - FL]

**Envirosite ID:** 1549168
**EPA ID:** N/R

DEDB - FL

| | |
|---|---|
| Sample Date : | 2005-08-01 |
| Sample ID : | 050803-002 |
| Sample Type : | COMPLIANCE MONITORING |
| FLUW ID : | AAF4994 |
| Analyte : | ETHYLENE DIBROMIDE (EDB) |
| Value : | 0.25 |
| Units : | ug/L |
| Qualifier : | U |
| Resident Last Name : | N/R |
| Well Business Name : | JAMES BRUNK |
| Well Address : | 2214 S 39TH ST |

Map Id: 13
Direction: SSW
Distance: 0.150 mi., 790 ft.
Elevation: 14 ft.
Relative: Lower

**Site Name :** AAF4994
2214 S 39TH ST
FORT PIERCE, FL

**Database(s) :** [DEDB - FL] ***(cont.)***

**Envirosite ID:** 1549168
**EPA ID:** N/R

DEDB - FL ***(cont.)***

| | |
|---|---|
| Well Type : | 43 - PRIVATE WELL |
| Well Status : | ACTIVE |
| City : | N/R |
| County : | ST. LUCIE |
| Job Name : | STLUCIE-050803-001 |
| Customer ID : | N/R |
| Description : | N/R |
| Last Date in Agency List : | 2020-12-04 |
| | |
| Sample Date : | 2003-08-19 |
| Sample ID : | 030820-065 |
| Sample Type : | COMPLIANCE MONITORING |
| FLUW ID : | AAF4994 |
| Analyte : | ETHYLENE DIBROMIDE (EDB) |
| Value : | 0.37 |
| Units : | ug/L |
| Qualifier : | U |
| Resident Last Name : | N/R |
| Well Business Name : | JAMES BRUNK |
| Well Address : | 2214 S 39TH ST |
| Well Type : | 43 - PRIVATE WELL |
| Well Status : | ACTIVE |
| City : | N/R |
| County : | ST. LUCIE |
| Job Name : | STLUCIE-030820-16 |
| Customer ID : | N/R |
| Description : | N/R |
| Last Date in Agency List : | 2020-12-04 |
| | |
| Sample Date : | 2002-08-22 |
| Sample ID : | 020823-088 |
| Sample Type : | FIRST SAMPL |
| FLUW ID : | AAF4994 |
| Analyte : | ETHYLENE DIBROMIDE (EDB) |
| Value : | 0.12 |
| Units : | ug/L |
| Qualifier : | U |
| Resident Last Name : | N/R |
| Well Business Name : | JAMES BRUNK |
| Well Address : | 2214 S 39TH ST |
| Well Type : | 43 - PRIVAT |
| Well Status : | ACTIVE |
| City : | N/R |
| County : | ST. LUCIE |
| Job Name : | STLUCIE-020823-16 |
| Customer ID : | N/R |
| Description : | N/R |
| Last Date in Agency List : | 2020-12-04 |
| | |
| Sample Date : | 2001-04-10 |
| Sample ID : | 010411-060 |
| Sample Type : | FIRST_SAMP |
| FLUW ID : | AAF4994 |
| Analyte : | ETHYLENE DIBROMIDE (EDB) |

Map Id: 13
Direction: SSW
Distance: 0.150 mi., 790 ft.
Elevation: 14 ft.
Relative: Lower

**Site Name :** AAF4994
2214 S 39TH ST
FORT PIERCE, FL

**Database(s) :** [DEDB - FL] ***(cont.)***

**Envirosite ID:** 1549168
**EPA ID:** N/R

DEDB - FL ***(cont.)***

| | |
|---|---|
| Value : | 0.2 |
| Units : | ug/L |
| Qualifier : | U |
| Resident Last Name : | N/R |
| Well Business Name : | JAMES BRUNK |
| Well Address : | 2214 S 39TH ST |
| Well Type : | 43 |
| Well Status : | ACTIVE |
| City : | N/R |
| County : | ST. LUCIE |
| Job Name : | STLUCIE-010411-15 |
| Customer ID : | N/R |
| Description : | N/R |
| Last Date in Agency List : | 2020-12-04 |

| | |
|---|---|
| Sample Date : | 2005-08-01 |
| Sample ID : | 050803-002 |
| Sample Type : | COMPLIANCE MONITORING |
| FLUW ID : | AAF4994 |
| Analyte : | ETHYLENE DIBROMIDE (EDB) |
| Value : | 0.25 |
| Units : | ug/L |
| Qualifier : | U |
| Resident Last Name : | N/R |
| Well Business Name : | JAMES BRUNK |
| Well Address : | 2214 S 39TH ST |
| Well Type : | 43 |
| Well Status : | ACTIVE |
| City : | FORT PIERCE |
| County : | ST. LUCIE |
| Job Name : | STLUCIE-050803-001 |
| Customer ID : | N/R |
| Description : | Private Well |
| Last Date in Agency List : | 2015-11-25 |

| | |
|---|---|
| Sample Date : | 2003-08-19 |
| Sample ID : | 030820-065 |
| Sample Type : | COMPLIANCE MONITORING |
| FLUW ID : | AAF4994 |
| Analyte : | ETHYLENE DIBROMIDE (EDB) |
| Value : | 0.37 |
| Units : | ug/L |
| Qualifier : | U |
| Resident Last Name : | N/R |
| Well Business Name : | JAMES BRUNK |
| Well Address : | 2214 S 39TH ST |
| Well Type : | 43 |
| Well Status : | ACTIVE |
| City : | FORT PIERCE |
| County : | ST. LUCIE |
| Job Name : | STLUCIE-030820-16 |
| Customer ID : | N/R |
| Description : | Private Well |
| Last Date in Agency List : | 2015-11-25 |

Map Id: 13
Direction: SSW
Distance: 0.150 mi., 790 ft.
Elevation: 14 ft.
Relative: Lower

**Site Name :** AAF4994
2214 S 39TH ST
FORT PIERCE, FL

**Database(s) :** [DEDB - FL] ***(cont.)***

**Envirosite ID:** 1549168
**EPA ID:** N/R

DEDB - FL ***(cont.)***

| | |
|---|---|
| Sample Date : | 2002-08-22 |
| Sample ID : | 020823-088 |
| Sample Type : | FIRST SAMPL |
| FLUW ID : | AAF4994 |
| Analyte : | ETHYLENE DIBROMIDE (EDB) |
| Value : | 0.12 |
| Units : | ug/L |
| Qualifier : | U |
| Resident Last Name : | N/R |
| Well Business Name : | JAMES BRUNK |
| Well Address : | 2214 S 39TH ST |
| Well Type : | 43 |
| Well Status : | ACTIVE |
| City : | FORT PIERCE |
| County : | ST. LUCIE |
| Job Name : | STLUCIE-020823-16 |
| Customer ID : | N/R |
| Description : | Private Well |
| Last Date in Agency List : | 2015-11-25 |

| | |
|---|---|
| Sample Date : | 2001-04-10 |
| Sample ID : | 010411-060 |
| Sample Type : | FIRST_SAMP |
| FLUW ID : | AAF4994 |
| Analyte : | ETHYLENE DIBROMIDE (EDB) |
| Value : | 0.2 |
| Units : | ug/L |
| Qualifier : | U |
| Resident Last Name : | N/R |
| Well Business Name : | JAMES BRUNK |
| Well Address : | 2214 S 39TH ST |
| Well Type : | 43 |
| Well Status : | ACTIVE |
| City : | FORT PIERCE |
| County : | ST. LUCIE |
| Job Name : | STLUCIE-010411-15 |
| Customer ID : | N/R |
| Description : | Private Well |
| Last Date in Agency List : | 2015-11-25 |

| | |
|---|---|
| Sample Date : | 1999-10-27 |
| Sample ID : | 991028-050 |
| Sample Type : | FIRST_SAMP |
| FLUW ID : | N/R |
| Analyte : | ETHYLENE DIBROMIDE (EDB) |
| Value : | 0.2 |
| Units : | ug/L |
| Qualifier : | U |
| Resident Last Name : | N/R |
| Well Business Name : | N/R |
| Well Address : | 2214 S. 39TH STREET |
| Well Type : | 43 |
| Well Status : | N/R |
| City : | N/R |
| County : | ST. LUCIE |

Map Id: 13
Direction: SSW
Distance: 0.150 mi., 790 ft.
Elevation: 14 ft.
Relative: Lower

**Site Name :** AAF4994
2214 S 39TH ST
FORT PIERCE, FL

**Database(s) :** [DEDB - FL] ***(cont.)***

**Envirosite ID:** 1549168
**EPA ID:** N/R

DEDB - FL ***(cont.)***

| | |
|---|---|
| Job Name : | STLUCIE-991028-11 |
| Customer ID : | N/R |
| Description : | N/R |
| Last Date in Agency List : | 2020-05-06 |

Map Id: 14
Direction: ENE
Distance: 0.161 mi., 849 ft.
Elevation: 18 ft.
Relative: Higher

**Site Name :** SOUTHERN AUCTION
3503 OKEECHOBEE RD
FORT PIERCE, FL 34950

**Database(s) :** [FA 3 - FL, UST - FL]

**Envirosite ID:** 1528997
**EPA ID:** N/R

FA 3 - FL

| | |
|---|---|
| Facility Name : | SOUTHERN AUCTION |
| Facility Address : | 3503 OKEECHOBEE RD, FORT PIERCE, 34950 |
| County : | ST. LUCIE |
| Effectivity Date : | N/R |
| Expiration Date : | N/R |
| Facility ID : | 9806362 |
| Facility Status : | CLOSED |
| Facility Type : | Fuel user/Non-retail |
| DEP Contractor : | P |
| Financial Responsibility : | NONE |
| Insurance Company : | N/R |
| Facility Phone : | 7724611379 |
| Owner ID : | 55746 |
| Owner Name : | DUNN, SANDRA M |
| Address : | PO BOX 12459, FORT PIERCE, FL 34979 |
| Contact Name : | SANDRA M DUNN |
| Phone : | 7724611379 |
| Last Date in Agency List : | 2021-07-24 |

UST - FL

| | |
|---|---|
| Facility Name : | SOUTHERN AUCTION |
| Facility Address : | 3503 OKEECHOBEE RD, FORT PIERCE, 34950 |
| County : | ST. LUCIE |

Site Details

| | |
|---|---|
| Facility ID : | 9806362 |
| Facility Phone : | 7724611379 |
| Facility Status : | CLOSED |
| Facility Type : | Fuel user/Non-retail |
| DEP Contractor Own : | P |
| Last Date in Agency List : | 2021-07-21 |

Map Id: 14
Direction: ENE
Distance: 0.161 mi., 849 ft.
Elevation: 18 ft.
Relative: Higher

**Site Name :** SOUTHERN AUCTION
3503 OKEECHOBEE RD
FORT PIERCE, FL 34950

**Database(s) :** [FA 3 - FL, UST - FL] ***(cont.)***

**Envirosite ID:** 1528997
**EPA ID:** N/R

UST - FL ***(cont.)***

Owner Information

| | |
|---|---|
| Owner ID : | N/R |
| Owner Name : | N/R |
| Owner Address 1 : | N/R |
| Owner Address 2 : | N/R |
| Contact : | N/R |
| Owner Phone : | N/R |

Tank Information

| | |
|---|---|
| Tank ID : | 1 |
| Gallons : | 1000 |
| Tank Location : | UNDERGROUND |
| Substance : | Vehicular Diesel |
| Install Date : | N/R |
| Status : | Removed from Site |
| Status Date : | 2003-11-01 |
| Construction Items : | N/R |
| Monitoring Items : | N/R |
| Piping Items : | N/R |
| Oculus Note : | Use the Public Oculus Login button to enter the Oculus Website |
| Oculus Hyperlink : | Click here for hyperlink provided by the agency. |

Map Id: 15
Direction: NNE
Distance: 0.185 mi., 979 ft.
Elevation: 16 ft.
Relative: Lower

**Site Name :** ENERGY SERVICES CENTER | FT PIERCE UTILITIES AUTHORITY-ENERGY SVCS CENTER | Fort Pierce Utilities Energy Services Center
1701 S 37TH ST | 1701 South 37th Street
FORT PIERCE | Fort Pierce, FL

**Database(s) :** [ECHO, FA 3 - FL, FRS, PADS, RCRA_VSQG, T 2 - FL, UST - FL]

**Envirosite ID:** 1528628
**EPA ID:** FLD984259713

ECHO

| | |
|---|---|
| Facility Name : | ENERGY SERVICES CENTER |
| Facility Address : | 1701 S 37TH ST, FORT PIERCE, FL 34947 |
| County : | ST LUCIE |

Map Id: 15
Direction: NNE
Distance: 0.185 mi., 979 ft.
Elevation: 16 ft.
Relative: Lower

**Site Name :** ENERGY SERVICES CENTER | FT PIERCE UTILITIES AUTHORITY-ENERGY SVCS CENTER | Fort Pierce Utilities Energy Services Center
1701 S 37TH ST | 1701 South 37th Street
FORT PIERCE | Fort Pierce, FL

**Database(s) :** [ECHO, FA 3 - FL, FRS, PADS, RCRA_VSQG, T 2 - FL, UST - FL] ***(cont.)***

**Envirosite ID:** 1528628
**EPA ID:** FLD984259713

ECHO ***(cont.)***

| | |
|---|---|
| Last Inspection Date : | N/R |
| Registry ID : | 110005625056 |
| FIPS Code : | 12111 |
| EPA Region : | 04 |
| Inspection Count : | 0 |
| Last Inspection Days : | N/R |
| Informal Count : | 0 |
| Last Informal Action Date : | N/R |
| Formal Action Count : | 0 |
| Last Formal Action Date : | N/R |
| Total Penalties : | 0 |
| Penalty Count : | N/R |
| Last Penalty Date : | N/R |
| Last Penalty Amount : | N/R |
| QTRS IN NC : | 0 |
| Programs IN SNC : | 0 |
| Current Compliance Status : | No Violation Identified |
| Three-Year Compliance Status : | _____ |
| Collection Method : | ADDRESS MATCHING-HOUSE NUMBER |
| Reference Point : | CENTER OF A FACILITY OR STATION |
| Accuracy Meters : | 30 |
| Derived Tribes : | Seminole Tribe of Florida - 4.7 mile(s) |
| Derived HUC : | 03090202 |
| Derived WBD : | 030902060200 |
| Derived STCTY FIPS : | 12111 |
| Derived Zip : | 34947 |
| Derived CD113 : | 18 |
| Derived CB2010 : | 121113807003044 |
| MYRTK Universe : | NNN |
| NPDES IDs : | N/R |
| CWA Permit Types : | N/R |
| CWA Compliance Tracking : | N/R |
| CWA NAICS : | N/R |
| CWA SICS : | N/R |
| CWA Inspection Count : | N/R |
| CWA Last Inspection Days : | N/R |
| CWA Informal Count : | N/R |
| CWA Formal Action Count : | N/R |
| CWA Last Formal Action Date : | N/R |
| CWA Penalties : | N/R |
| CWA Last Penalty Date : | N/R |
| CWA Last Penalty Amount : | N/R |
| CWA Quarters IN NC : | N/R |
| CWA Current Compliance Status : | N/R |
| CWA Current SNC Flag : | N |
| CWA 13 Quarters Compliance Status : | N/R |
| CWA 13 Quarters Effluent Exceedances: | N/R |
| CWA Three-Year QNCR Codes : | N/R |
| DFR URL : | Click here for hyperlink provided by the agency. |
| Facility SIC : | N/R |
| Facility NAICS : | N/R |
| Facility Last Inspection EPA Date : | N/R |
| Facility Last Inspection State Date : | N/R |

Map Id: 15
Direction: NNE
Distance: 0.185 mi., 979 ft.
Elevation: 16 ft.
Relative: Lower

**Site Name :** ENERGY SERVICES CENTER | FT PIERCE UTILITIES AUTHORITY-ENERGY SVCS CENTER | Fort Pierce Utilities Energy Services Center
1701 S 37TH ST | 1701 South 37th Street
FORT PIERCE | Fort Pierce, FL

**Database(s) :** [ECHO, FA 3 - FL, FRS, PADS, RCRA_VSQG, T 2 - FL, UST - FL] ***(cont.)***

**Envirosite ID:** 1528628
**EPA ID:** FLD984259713

ECHO ***(cont.)***

| | |
|---|---|
| Facility Last Formal Act EPA Date : | N/R |
| Facility Last Formal Act State Date : | N/R |
| Facility Last Informal Act EPA Date : | N/R |
| Facility Last Informal Act State Date: | N/R |
| Facility Federal Agency : | N/R |
| TRI Reporter : | N/R |
| Facility Imp Water Flag : | N/R |
| Current SNC Flag : | N |
| Indian County Flag : | N |
| Federal Flag : | N/R |
| US Mexico Border Flag : | N/R |
| Chesapeak Bay Flag : | N/R |
| AIR Flag : | N |
| NPDES Flag : | N |
| SDWIS Flag : | N |
| RCRA Flag : | Y |
| TRI Flag : | N |
| GHG Flag : | N |
| Major Flag : | N/R |
| Active Flag : | Y |
| NAA Flag : | N |
| Latitude : | 27.43201 |
| Longitude : | -80.36239 |
| Last Date in Agency List : | 2021-04-16 |

FA 3 - FL

| | |
|---|---|
| Facility Name : | FT PIERCE UTILITIES AUTHORITY-ENERGY SVCS CENTER |
| Facility Address : | 1701 S 37TH ST, FORT PIERCE, 34947 |
| County : | ST. LUCIE |
| | |
| Effectivity Date : | 2018-12-20 |
| Expiration Date : | 2019-12-20 |
| Facility ID : | 9300199 |
| Facility Status : | OPEN |
| Facility Type : | Local Government |
| DEP Contractor : | C |
| Financial Responsibility : | INSURANCE |
| Insurance Company : | COMMERCE & INDUSTRY INSURANCE CO |
| Facility Phone : | 7724661600 |
| Owner ID : | 7945 |
| Owner Name : | FT PIERCE UTILITIES AUTH |
| Address : | PO BOX 3191 ATTN: STEVE MURTO - WATER RESOURCES, FORT PIERCE, FL 34948 |
| Contact Name : | STEVE MURTO |
| Phone : | 7724661600 |
| Last Date in Agency List : | 2021-07-24 |
| | |
| Effectivity Date : | 2017-12-20 |
| Expiration Date : | 2018-12-20 |
| Facility ID : | 9300199 |

Map Id: 15
Direction: NNE
Distance: 0.185 mi., 979 ft.
Elevation: 16 ft.
Relative: Lower

**Site Name :** ENERGY SERVICES CENTER | FT PIERCE UTILITIES AUTHORITY-ENERGY SVCS CENTER | Fort Pierce Utilities Energy Services Center
1701 S 37TH ST | 1701 South 37th Street
FORT PIERCE | Fort Pierce, FL

**Database(s) :** [ECHO, FA 3 - FL, FRS, PADS, RCRA_VSQG, T 2 - FL, UST - FL] ***(cont.)***

**Envirosite ID:** 1528628
**EPA ID:** FLD984259713

FA 3 - FL ***(cont.)***

| | |
|---|---|
| Facility Status : | OPEN |
| Facility Type : | Local Government |
| DEP Contractor : | C |
| Financial Responsibility : | INSURANCE |
| Insurance Company : | COMMERCE & INDUSTRY INSURANCE CO |
| Facility Phone : | 7724661600 |
| Owner ID : | 7945 |
| Owner Name : | FT PIERCE UTILITIES AUTH |
| Address : | PO BOX 3191 ATTN: STEVE MURTO - WATER RESOURCES, FORT PIERCE, FL 34948 |
| Contact Name : | STEVE MURTO |
| Phone : | 7724661600 |
| Last Date in Agency List : | 2021-07-24 |

| | |
|---|---|
| Effectivity Date : | 2016-12-20 |
| Expiration Date : | 2017-12-20 |
| Facility ID : | 9300199 |
| Facility Status : | OPEN |
| Facility Type : | Local Government |
| DEP Contractor : | C |
| Financial Responsibility : | INSURANCE |
| Insurance Company : | COMMERCE & INDUSTRY INSURANCE CO |
| Facility Phone : | 7724661600 |
| Owner ID : | 7945 |
| Owner Name : | FT PIERCE UTILITIES AUTH |
| Address : | PO BOX 3191 ATTN: STEVE MURTO - WATER RESOURCES, FORT PIERCE, FL 34948 |
| Contact Name : | STEVE MURTO |
| Phone : | 7724661600 |
| Last Date in Agency List : | 2021-07-24 |

| | |
|---|---|
| Effectivity Date : | 2015-12-20 |
| Expiration Date : | 2016-12-20 |
| Facility ID : | 9300199 |
| Facility Status : | OPEN |
| Facility Type : | Local Government |
| DEP Contractor : | C |
| Financial Responsibility : | INSURANCE |
| Insurance Company : | COMMERCE & INDUSTRY |
| Facility Phone : | 7724661600 |
| Owner ID : | 7945 |
| Owner Name : | FT PIERCE UTILITIES AUTH |
| Address : | PO BOX 3191 ATTN: STEVE MURTO - WATER RESOURCES, FORT PIERCE, FL 34948 |
| Contact Name : | STEVE MURTO |
| Phone : | 7724661600 |
| Last Date in Agency List : | 2021-07-24 |

| | |
|---|---|
| Effectivity Date : | 2013-12-20 |
| Expiration Date : | 2014-12-20 |

Map Id: 15
Direction: NNE
Distance: 0.185 mi., 979 ft.
Elevation: 16 ft.
Relative: Lower

**Site Name :** ENERGY SERVICES CENTER | FT PIERCE UTILITIES AUTHORITY-ENERGY SVCS CENTER | Fort Pierce Utilities Energy Services Center
1701 S 37TH ST | 1701 South 37th Street
FORT PIERCE | Fort Pierce, FL

**Database(s) :** [ECHO, FA 3 - FL, FRS, PADS, RCRA_VSQG, T 2 - FL, UST - FL] ***(cont.)***

**Envirosite ID:** 1528628
**EPA ID:** FLD984259713

FA 3 - FL ***(cont.)***

| | |
|---|---|
| Facility ID : | 9300199 |
| Facility Status : | OPEN |
| Facility Type : | Local Government |
| DEP Contractor : | C |
| Financial Responsibility : | INSURANCE |
| Insurance Company : | COMMERCE & INDUSTRY |
| Facility Phone : | 7724661600 |
| Owner ID : | 7945 |
| Owner Name : | FT PIERCE UTILITIES AUTH |
| Address : | PO BOX 3191 ATTN: STEVE MURTO - WATER RESOURCES, FORT PIERCE, FL 34948 |
| Contact Name : | STEVE MURTO |
| Phone : | 7724661600 |
| Last Date in Agency List : | 2021-07-24 |

| | |
|---|---|
| Effectivity Date : | 2012-12-20 |
| Expiration Date : | 2013-12-20 |
| Facility ID : | 9300199 |
| Facility Status : | OPEN |
| Facility Type : | Local Government |
| DEP Contractor : | C |
| Financial Responsibility : | INSURANCE |
| Insurance Company : | COMMERCE & INDUSTRY |
| Facility Phone : | 7724661600 |
| Owner ID : | 7945 |
| Owner Name : | FT PIERCE UTILITIES AUTH |
| Address : | PO BOX 3191 ATTN: STEVE MURTO - WATER RESOURCES, FORT PIERCE, FL 34948 |
| Contact Name : | STEVE MURTO |
| Phone : | 7724661600 |
| Last Date in Agency List : | 2021-07-24 |

| | |
|---|---|
| Effectivity Date : | 2010-12-20 |
| Expiration Date : | 2011-12-20 |
| Facility ID : | 9300199 |
| Facility Status : | OPEN |
| Facility Type : | Local Government |
| DEP Contractor : | C |
| Financial Responsibility : | INSURANCE |
| Insurance Company : | COMMERCE & INDUSTRY |
| Facility Phone : | 7724661600 |
| Owner ID : | 7945 |
| Owner Name : | FT PIERCE UTILITIES AUTH |
| Address : | PO BOX 3191 ATTN: STEVE MURTO - WATER RESOURCES, FORT PIERCE, FL 34948 |
| Contact Name : | STEVE MURTO |
| Phone : | 7724661600 |
| Last Date in Agency List : | 2021-07-24 |

Map Id: 15
Direction: NNE
Distance: 0.185 mi., 979 ft.
Elevation: 16 ft.
Relative: Lower

**Site Name :** ENERGY SERVICES CENTER | FT PIERCE UTILITIES AUTHORITY-ENERGY SVCS CENTER | Fort Pierce Utilities Energy Services Center
1701 S 37TH ST | 1701 South 37th Street
FORT PIERCE | Fort Pierce, FL

**Database(s) :** [ECHO, FA 3 - FL, FRS, PADS, RCRA_VSQG, T 2 - FL, UST - FL] ***(cont.)***

**Envirosite ID:** 1528628
**EPA ID:** FLD984259713

FA 3 - FL ***(cont.)***

| | |
|---|---|
| Effectivity Date : | 2009-12-20 |
| Expiration Date : | 2010-12-20 |
| Facility ID : | 9300199 |
| Facility Status : | OPEN |
| Facility Type : | Local Government |
| DEP Contractor : | C |
| Financial Responsibility : | INSURANCE |
| Insurance Company : | COMMERCE & INDUSTRY |
| Facility Phone : | 7724661600 |
| Owner ID : | 7945 |
| Owner Name : | FT PIERCE UTILITIES AUTH |
| Address : | PO BOX 3191 ATTN: STEVE MURTO - WATER RESOURCES, FORT PIERCE, FL 34948 |
| Contact Name : | STEVE MURTO |
| Phone : | 7724661600 |
| Last Date in Agency List : | 2021-07-24 |

| | |
|---|---|
| Effectivity Date : | 2008-12-20 |
| Expiration Date : | 2009-12-20 |
| Facility ID : | 9300199 |
| Facility Status : | OPEN |
| Facility Type : | Local Government |
| DEP Contractor : | C |
| Financial Responsibility : | INSURANCE |
| Insurance Company : | COMMERCE & INDUSTRY |
| Facility Phone : | 7724661600 |
| Owner ID : | 7945 |
| Owner Name : | FT PIERCE UTILITIES AUTH |
| Address : | PO BOX 3191 ATTN: STEVE MURTO - WATER RESOURCES, FORT PIERCE, FL 34948 |
| Contact Name : | STEVE MURTO |
| Phone : | 7724661600 |
| Last Date in Agency List : | 2021-07-24 |

FRS

| | |
|---|---|
| Facility Name : | ENERGY SERVICES CENTER |
| Facility Address : | 1701 S 37TH ST, FORT PIERCE, FL 349474580 |
| County : | ST LUCIE |

Site Details

| | |
|---|---|
| Registry ID : | 110005625056 |
| FRS Facility URL : | Click here for hyperlink provided by the agency. |
| Last Date in Agency List : | 2021-07-17 |

Map Id: 15
Direction: NNE
Distance: 0.185 mi., 979 ft.
Elevation: 16 ft.
Relative: Lower

**Site Name :** ENERGY SERVICES CENTER | FT PIERCE UTILITIES AUTHORITY-ENERGY SVCS CENTER | Fort Pierce Utilities Energy Services Center
1701 S 37TH ST | 1701 South 37th Street
FORT PIERCE | Fort Pierce, FL

**Database(s) :** [ECHO, FA 3 - FL, FRS, PADS, RCRA_VSQG, T 2 - FL, UST - FL] ***(cont.)***

**Envirosite ID:** 1528628
**EPA ID:** FLD984259713

FRS ***(cont.)***

Source Description

Source Description :

The Florida Environmental System Today Application (FIESTA) Data Maintenance (FDM) system maintains entity, environmental interest and affiliation data for the State of Florida.

Source Description :

RCRAInfo is EPA's comprehensive information system that supports the Resource Conservation and Recovery Act (RCRA) of 1976 and the Hazardous and Solid Waste Amendments (HSWA) of 1984 through the tracking of events and activities related to facilities that generate, transport, and treat, store, or dispose of hazardous waste. RCRAInfo allows RCRA program staff to track the notification, permit, compliance, and corrective action activities required under RCRA. RCRAInfo also supports generation of the National Hazardous Waste Biennial Report. All generators and treatment, storage, and disposal facilities who handle hazardous waste are required to report to the EPA Administrator at least once every two years to support creation of the Biennial Report.

FRS Environmental Interest

| | |
|---|---|
| Source and System ID : | FLORIDA DEP - 56283<br>RCRAINFO - FLD984259077 |

PADS

| | |
|---|---|
| Facility Name : | ENERGY SERVICES CENTER |
| Facility Address : | 1701 S 37TH ST, FORT PIERCE, FL 34947 |
| Date Signed : | 1993-04-23 |
| EPA ID : | FLD984259713 |
| Contact : | RUBIN JOHNSON |
| Contact Number : | 407-466-1600 |
| Contact Title : | N/R |
| Contact Email : | N/R |
| Type of PCB Activity : | N/R |
| Owner Name : | FORT PIERCE UTIL. AUTHORITY |
| Mailing Address : | P. O. BOX 3191, FORT PIERCE, FL 34948 |
| Region : | 04 |
| Last Date in Agency List : | 2021-06-08 |

RCRA_VSQG

| | |
|---|---|
| Facility Name : | ENERGY SERVICES CENTER |
| Facility Address : | 1701 S 37TH ST, FORT PIERCE, FL 34947-4580 |
| County : | ST LUCIE |
| Date Form Received by Agency : | 1993-06-01 |
| EPA ID : | FLD984259077 |
| Mailing Address : | PO BOX 3191 1701 S 37TH ST, FORT PIERCE, FL 34948-3191 |

Map Id: 15
Direction: NNE
Distance: 0.185 mi., 979 ft.
Elevation: 16 ft.
Relative: Lower

**Site Name :** ENERGY SERVICES CENTER | FT PIERCE UTILITIES AUTHORITY-ENERGY SVCS CENTER | Fort Pierce Utilities Energy Services Center
1701 S 37TH ST | 1701 South 37th Street
FORT PIERCE | Fort Pierce, FL

**Database(s) :** [ECHO, FA 3 - FL, FRS, PADS, RCRA_VSQG, T 2 - FL, UST - FL] ***(cont.)***

**Envirosite ID:** 1528628
**EPA ID:** FLD984259713

RCRA_VSQG ***(cont.)***

| | |
|---|---|
| Contact : | LE THOMAS |
| Contact Address : | PO BOX 3191, FORT PIERCE, FL 34948-3191 |
| Contact Country : | US |
| Contact Telephone : | 407-466-1600 |
| Contact Email : | N/R |
| EPA Region : | 04 |
| Land Type : | Private |
| Source Type : | Notification |
| Classification : | Very Small Quantity Generator |

Description :

Handlers that generate 100 kilograms or less of hazardous waste per calendar month, and accumulate 1000 kg or less of hazardous waste at any time; or generate one kilogram or less of acutely hazardous waste per calendar month, and accumulate at any time: 1 kg or less of acutely hazardous waste; or 100 kg or less of any residue or contaminated soil, waste or other debris resulting from the cleanup of a spill, into or on any land or water, of acutely hazardous waste;or generate 100 kg or less of any residue or contaminated soil, waste or other debris resulting from the cleanup of a spill, into or on any land or water, of acutely hazardous waste during any calendar month, and accumulate at any time: 1 kg or less of acutely hazardous waste; or 100 kg or less of any residue or contaminated soil, waste or other debris resulting from the cleanup of a spill, into or on any land or water, of acutely hazardous waste.

Last Date in Agency List : 2021-04-26

Owner/Operator Summary

| | |
|---|---|
| Owner/Operator Name : | LE THOMAS |
| Owner/Operator Address : | PO BOX 3191, FORT PIERCE, FL 34948-3191 |
| Owner/Operator Country : | US |
| Owner/Operator Telephone : | N/R |
| Owner/Operator Email : | N/R |
| Owner/Operator Fax : | N/R |
| Legal Status : | Private |
| Owner/Operator Type : | Owner |
| Owner/Operator Start Date : | 1997-12-04 |
| Owner/Operator End Date : | N/R |

| | |
|---|---|
| Owner/Operator Name : | THOMAS LE |
| Owner/Operator Address : | PO BOX 3191, FORT PIERCE, FL 34948-3191 |
| Owner/Operator Country : | US |
| Owner/Operator Telephone : | N/R |
| Owner/Operator Email : | N/R |
| Owner/Operator Fax : | N/R |
| Legal Status : | Private |
| Owner/Operator Type : | Owner |
| Owner/Operator Start Date : | 1997-12-04 |
| Owner/Operator End Date : | N/R |

Map Id: 15
Direction: NNE
Distance: 0.185 mi., 979 ft.
Elevation: 16 ft.
Relative: Lower

**Site Name :** ENERGY SERVICES CENTER | FT PIERCE UTILITIES AUTHORITY-ENERGY SVCS CENTER | Fort Pierce Utilities Energy Services Center
1701 S 37TH ST | 1701 South 37th Street
FORT PIERCE | Fort Pierce, FL

**Database(s) :** [ECHO, FA 3 - FL, FRS, PADS, RCRA_VSQG, T 2 - FL, UST - FL] ***(cont.)***

**Envirosite ID:** 1528628
**EPA ID:** FLD984259713

RCRA_VSQG ***(cont.)***

Handler Activities Summary

| | |
|---|---|
| U.S. Importer of Hazardous Waste : | N |
| Mixed Waste (Haz. and Radioactive) : | N |
| Recycler of Hazardous Waste : | N |
| Transporter of Hazardous Waste : | N |
| Treater, Storer or Disposer of HW : | N |
| Underground Injection Activity : | N |
| On-site Burner Exemption : | N |
| Furnace Exemption : | N |
| Used Oil Fuel Burner : | N |
| Used Oil Processor : | N |
| Used Oil Refiner : | N |
| Used Oil Fuel Marketer to Burner : | N |
| Used Oil Specification Marketer : | N |
| Used Oil Transfer Facility : | N |
| Used Oil Transporter : | N |

Hazardous Waste Summary

| | |
|---|---|
| Waste Code / Name : | D001 - IGNITABLE WASTE |

Notices of Violations Summary

| | |
|---|---|
| Regulation Violated : | N |

T 2 - FL

| | |
|---|---|
| Facility Name : | Fort Pierce Utilities Energy Services Center |
| Facility Address : | 1701 South 37th Street, Fort Pierce, FL 34947 |
| County : | St. Lucie |
| Filing Year : | 2017(Tier2) |
| Filing Type : | 312 TRI |
| Company Name : | Fort Pierce Utilities Authority |
| Facility ID : | 6114469 |
| State Facility ID : | N/R |
| SIC : | N/R |
| NAICS : | 221122 - Electric Power Distribution |
| Dun & Bradstreet Code : | #07-130-9389 |
| De-Registered Date : | N/R |
| Data Submitted by : | Mike Gift, Warehouse Specialist |
| Contact 1 - Name : | Fort Pierce Utilities Authority |
| Contact 1 - Contact Type : | Owner / Operator |
| Contact 1 - Email : | bhutchinson@fpua.com |
| Contact 1 - 24-hour Phone : | N/R |
| Contact 1 - Work Phone : | 772-466-1600 x 3480 |
| Contact 1 - Additional Phone : | N/R |
| Access ID : | N/R |
| Florida SERC : | N/R |

Map Id: 15
Direction: NNE
Distance: 0.185 mi., 979 ft.
Elevation: 16 ft.
Relative: Lower

**Site Name :** ENERGY SERVICES CENTER | FT PIERCE UTILITIES AUTHORITY-ENERGY SVCS CENTER | Fort Pierce Utilities Energy Services Center
1701 S 37TH ST | 1701 South 37th Street
FORT PIERCE | Fort Pierce, FL

**Database(s) :** [ECHO, FA 3 - FL, FRS, PADS, RCRA_VSQG, T 2 - FL, UST - FL] ***(cont.)***

**Envirosite ID:** 1528628
**EPA ID:** FLD984259713

T 2 - FL ***(cont.)***

| | |
|---|---|
| EIN Number : | N/R |
| Last Modified Date : | 2018-02-28 |
| First Submit Date : | 2018-02-28(Tier2) |
| Latitude : | N/R |
| Longitude : | N/R |
| Last Date in Agency List : | 2018-12-05 |

Chemical Information

| | |
|---|---|
| Filing Year : | N/R |
| CAS Number : | 68476346 |
| Chemical Name : | Diesel Fuel #2 |
| Maximum Daily Quantity : | 62550 |
| Average Daily Quantity : | 37530 |
| EHS : | N/R |
| Below Thresholds : | N/R |
| Trade Secret : | N/R |
| H : | 0 |
| F : | 2 |
| R : | 0 |
| S : | N/R |
| Solid : | F |
| Liquid : | T |
| Gas : | F |
| Pure : | F |
| Mixture : | T |
| Explosive : | T |
| Chronic : | N/R |
| Pressure : | N/R |
| Reactive : | N/R |
| Storage : | N/R |
| Pressure 2 : | N/R |
| Temperature Types : | N/R |
| Max Amount : | N/R |
| Flammable (Gases, Aerosols, Liquids, or Solids): | T |
| Oxidizer (Liquid, Solid or Gas) : | F |
| Self-Reactive : | F |
| Pyrophoric (Liquid or Solid) : | F |
| Pyrophoric Gas : | F |
| Self-Heating : | F |
| Organic Peroxide : | F |
| Corrosive to Metal : | F |
| Gas Under Pressure (Compressed Gas) : | F |
| In Contact with Water Emits Flammable Gas: | F |
| Combustible Dust : | F |
| Acute : | T |
| Skin Corrosion or Irritation : | T |
| Serious Eye Damage or Eye Irritation: | F |
| Respiratory or Skin Sensitization : | T |
| Germ Cell Mutagenicity : | F |

Map Id: 15
Direction: NNE
Distance: 0.185 mi., 979 ft.
Elevation: 16 ft.
Relative: Lower

**Site Name :** ENERGY SERVICES CENTER | FT PIERCE UTILITIES AUTHORITY-ENERGY SVCS CENTER | Fort Pierce Utilities Energy Services Center
1701 S 37TH ST | 1701 South 37th Street
FORT PIERCE | Fort Pierce, FL

**Database(s) :** [ECHO, FA 3 - FL, FRS, PADS, RCRA_VSQG, T 2 - FL, UST - FL] ***(cont.)***

**Envirosite ID:** 1528628
**EPA ID:** FLD984259713

T 2 - FL ***(cont.)***

| | |
|---|---|
| Carcinogenicity : | T |
| Reproductive Toxicity : | F |
| Specific Target Organ Toxicity (Single or Repeated Exposure): | T |
| Aspiration Hazard : | T |
| Simple Asphyxiant : | F |
| Hazard Not Otherwise Classified : | T |

| | |
|---|---|
| Filing Year : | N/R |
| CAS Number : | 8006619 |
| Chemical Name : | GASOLINE |
| Maximum Daily Quantity : | 56250 |
| Average Daily Quantity : | 30938 |
| EHS : | N/R |
| Below Thresholds : | N/R |
| Trade Secret : | N/R |
| H : | 1 |
| F : | 3 |
| R : | 0 |
| S : | N/R |
| Solid : | F |
| Liquid : | T |
| Gas : | F |
| Pure : | F |
| Mixture : | T |
| Explosive : | T |
| Chronic : | N/R |
| Pressure : | N/R |
| Reactive : | N/R |
| Storage : | N/R |
| Pressure 2 : | N/R |
| Temperature Types : | N/R |
| Max Amount : | N/R |
| Flammable (Gases, Aerosols, Liquids, or Solids): | T |
| Oxidizer (Liquid, Solid or Gas) : | F |
| Self-Reactive : | F |
| Pyrophoric (Liquid or Solid) : | F |
| Pyrophoric Gas : | F |
| Self-Heating : | F |
| Organic Peroxide : | F |
| Corrosive to Metal : | F |
| Gas Under Pressure (Compressed Gas) : | F |
| In Contact with Water Emits Flammable Gas: | F |
| Combustible Dust : | F |
| Acute : | F |
| Skin Corrosion or Irritation : | T |
| Serious Eye Damage or Eye Irritation: | F |
| Respiratory or Skin Sensitization : | T |
| Germ Cell Mutagenicity : | T |
| Carcinogenicity : | T |

Map Id: 15
Direction: NNE
Distance: 0.185 mi., 979 ft.
Elevation: 16 ft.
Relative: Lower

**Site Name :** ENERGY SERVICES CENTER | FT PIERCE UTILITIES AUTHORITY-ENERGY SVCS CENTER | Fort Pierce Utilities Energy Services Center
1701 S 37TH ST | 1701 South 37th Street
FORT PIERCE | Fort Pierce, FL

**Database(s) :** [ECHO, FA 3 - FL, FRS, PADS, RCRA_VSQG, T 2 - FL, UST - FL] ***(cont.)***

**Envirosite ID:** 1528628
**EPA ID:** FLD984259713

T 2 - FL ***(cont.)***

| | |
|---|---|
| Reproductive Toxicity : | T |
| Specific Target Organ Toxicity (Single or Repeated Exposure): | T |
| Aspiration Hazard : | T |
| Simple Asphyxiant : | F |
| Hazard Not Otherwise Classified : | F |

| | |
|---|---|
| Filing Year : | 2018(Tier2) |
| Filing Type : | 312 |
| Company Name : | Fort Pierce Utilities Authority |
| Facility ID : | 6399375 |
| State Facility ID : | N/R |
| SIC : | N/R |
| NAICS : | 221122 - Electric Power Distribution |
| Dun & Bradstreet Code : | #07-130-9389 |
| De-Registered Date : | N/R |
| Data Submitted by : | Mike Gift, Warehouse Specialist |
| Contact 1 - Name : | Fort Pierce Utilities Authority |
| Contact 1 - Contact Type : | Owner / Operator |
| Contact 1 - Email : | bhutchinson@fpua.com |
| Contact 1 - 24-hour Phone : | N/R |
| Contact 1 - Work Phone : | 772-466-1600 x 3480 |
| Contact 1 - Additional Phone : | N/R |
| Access ID : | N/R |
| Florida SERC : | N/R |
| EIN Number : | N/R |
| Last Modified Date : | 2019-02-20 |
| First Submit Date : | 2019-02-20(Tier2) |
| Latitude : | N/R |
| Longitude : | N/R |
| Last Date in Agency List : | 2020-01-16 |

Chemical Information

| | |
|---|---|
| Filing Year : | N/R |
| CAS Number : | 68476346 |
| Chemical Name : | Diesel Fuel #2 |
| Maximum Daily Quantity : | 62550 |
| Average Daily Quantity : | 37530 |
| EHS : | N/R |
| Below Thresholds : | N/R |
| Trade Secret : | N/R |
| H : | 0 |
| F : | 2 |
| R : | 0 |
| S : | N/R |
| Solid : | F |
| Liquid : | T |
| Gas : | F |
| Pure : | F |
| Mixture : | T |

Map Id: 15
Direction: NNE
Distance: 0.185 mi., 979 ft.
Elevation: 16 ft.
Relative: Lower

**Site Name :** ENERGY SERVICES CENTER | FT PIERCE UTILITIES AUTHORITY-ENERGY SVCS CENTER | Fort Pierce Utilities Energy Services Center
1701 S 37TH ST | 1701 South 37th Street
FORT PIERCE | Fort Pierce, FL

**Database(s) :** [ECHO, FA 3 - FL, FRS, PADS, RCRA_VSQG, T 2 - FL, UST - FL] ***(cont.)***

**Envirosite ID:** 1528628
**EPA ID:** FLD984259713

T 2 - FL ***(cont.)***

| | |
|---|---|
| Explosive : | T |
| Chronic : | N/R |
| Pressure : | N/R |
| Reactive : | N/R |
| Storage : | N/R |
| Pressure 2 : | N/R |
| Temperature Types : | N/R |
| Max Amount : | N/R |
| Flammable (Gases, Aerosols, Liquids, or Solids): | T |
| Oxidizer (Liquid, Solid or Gas) : | F |
| Self-Reactive : | F |
| Pyrophoric (Liquid or Solid) : | F |
| Pyrophoric Gas : | F |
| Self-Heating : | F |
| Organic Peroxide : | F |
| Corrosive to Metal : | F |
| Gas Under Pressure (Compressed Gas) : | F |
| In Contact with Water Emits Flammable Gas: | F |
| Combustible Dust : | F |
| Acute : | T |
| Skin Corrosion or Irritation : | T |
| Serious Eye Damage or Eye Irritation: | F |
| Respiratory or Skin Sensitization : | T |
| Germ Cell Mutagenicity : | F |
| Carcinogenicity : | T |
| Reproductive Toxicity : | F |
| Specific Target Organ Toxicity (Single or Repeated Exposure): | T |
| Aspiration Hazard : | T |
| Simple Asphyxiant : | F |
| Hazard Not Otherwise Classified : | T |

| | |
|---|---|
| Filing Year : | N/R |
| CAS Number : | 8006619 |
| Chemical Name : | GASOLINE |
| Maximum Daily Quantity : | 56250 |
| Average Daily Quantity : | 30938 |
| EHS : | N/R |
| Below Thresholds : | N/R |
| Trade Secret : | N/R |
| H : | 1 |
| F : | 3 |
| R : | 0 |
| S : | N/R |
| Solid : | F |
| Liquid : | T |
| Gas : | F |
| Pure : | F |
| Mixture : | T |
| Explosive : | T |

Map Id: 15
Direction: NNE
Distance: 0.185 mi., 979 ft.
Elevation: 16 ft.
Relative: Lower

**Site Name :** ENERGY SERVICES CENTER | FT PIERCE UTILITIES AUTHORITY-ENERGY SVCS CENTER | Fort Pierce Utilities Energy Services Center
1701 S 37TH ST | 1701 South 37th Street
FORT PIERCE | Fort Pierce, FL

**Database(s) :** [ECHO, FA 3 - FL, FRS, PADS, RCRA_VSQG, T 2 - FL, UST - FL] ***(cont.)***

**Envirosite ID:** 1528628
**EPA ID:** FLD984259713

T 2 - FL ***(cont.)***

| | |
|---|---|
| Chronic : | N/R |
| Pressure : | N/R |
| Reactive : | N/R |
| Storage : | N/R |
| Pressure 2 : | N/R |
| Temperature Types : | N/R |
| Max Amount : | N/R |
| Flammable (Gases, Aerosols, Liquids, or Solids): | T |
| Oxidizer (Liquid, Solid or Gas) : | F |
| Self-Reactive : | F |
| Pyrophoric (Liquid or Solid) : | F |
| Pyrophoric Gas : | F |
| Self-Heating : | F |
| Organic Peroxide : | F |
| Corrosive to Metal : | F |
| Gas Under Pressure (Compressed Gas) : | F |
| In Contact with Water Emits Flammable Gas: | F |
| Combustible Dust : | F |
| Acute : | F |
| Skin Corrosion or Irritation : | T |
| Serious Eye Damage or Eye Irritation: | F |
| Respiratory or Skin Sensitization : | T |
| Germ Cell Mutagenicity : | T |
| Carcinogenicity : | T |
| Reproductive Toxicity : | T |
| Specific Target Organ Toxicity (Single or Repeated Exposure): | T |
| Aspiration Hazard : | T |
| Simple Asphyxiant : | F |
| Hazard Not Otherwise Classified : | F |

| | |
|---|---|
| Filing Year : | 2020(Tier2) |
| Filing Type : | 312 |
| Company Name : | Fort Pierce Utilities Authority |
| Facility ID : | 6844584 |
| State Facility ID : | N/R |
| SIC : | N/R |
| NAICS : | 221122 - Electric Power Distribution |
| Dun & Bradstreet Code : | #07-130-9389 |
| De-Registered Date : | N/R |
| Data Submitted by : | Mike Gift, Warehouse Specialist |
| Contact 1 - Name : | Fort Pierce Utilities Authority |
| Contact 1 - Contact Type : | Owner / Operator |
| Contact 1 - Email : | bhutchinson@fpua.com |
| Contact 1 - 24-hour Phone : | N/R |
| Contact 1 - Work Phone : | 772-466-1600 x 3480 |
| Contact 1 - Additional Phone : | N/R |
| Access ID : | N/R |
| Florida SERC : | N/R |
| EIN Number : | N/R |

Map Id: 15
Direction: NNE
Distance: 0.185 mi., 979 ft.
Elevation: 16 ft.
Relative: Lower

**Site Name :** ENERGY SERVICES CENTER | FT PIERCE UTILITIES AUTHORITY-ENERGY SVCS CENTER | Fort Pierce Utilities Energy Services Center
1701 S 37TH ST | 1701 South 37th Street
FORT PIERCE | Fort Pierce, FL

**Database(s) :** [ECHO, FA 3 - FL, FRS, PADS, RCRA_VSQG, T 2 - FL, UST - FL] ***(cont.)***

**Envirosite ID:** 1528628
**EPA ID:** FLD984259713

T 2 - FL ***(cont.)***

| | |
|---|---|
| Last Modified Date : | 2021-02-26 |
| First Submit Date : | 2021-02-26(Tier2) |
| Latitude : | N/R |
| Longitude : | N/R |
| Last Date in Agency List : | 2021-08-12 |

Chemical Information

| | |
|---|---|
| Filing Year : | 2020(Tier2) |
| CAS Number : | 68476346 |
| Chemical Name : | Diesel Fuel #2 |
| Maximum Daily Quantity : | 62,550 |
| Average Daily Quantity : | 37,530 |
| EHS : | N/R |
| Below Thresholds : | N/R |
| Trade Secret : | N/R |
| H : | 0 |
| F : | 2 |
| R : | 0 |
| S : | - |
| Solid : | F |
| Liquid : | T |
| Gas : | F |
| Pure : | F |
| Mixture : | T |
| Explosive : | T |
| Chronic : | N/R |
| Pressure : | N/R |
| Reactive : | N/R |
| Storage : | N/R |
| Pressure 2 : | N/R |
| Temperature Types : | N/R |
| Max Amount : | N/R |
| Flammable (Gases, Aerosols, Liquids, or Solids): | T |
| Oxidizer (Liquid, Solid or Gas) : | F |
| Self-Reactive : | F |
| Pyrophoric (Liquid or Solid) : | F |
| Pyrophoric Gas : | F |
| Self-Heating : | F |
| Organic Peroxide : | F |
| Corrosive to Metal : | F |
| Gas Under Pressure (Compressed Gas) : | F |
| In Contact with Water Emits Flammable Gas: | F |
| Combustible Dust : | F |
| Acute : | T |
| Skin Corrosion or Irritation : | T |
| Serious Eye Damage or Eye Irritation: | F |
| Respiratory or Skin Sensitization : | T |
| Germ Cell Mutagenicity : | F |
| Carcinogenicity : | T |

Map Id: 15
Direction: NNE
Distance: 0.185 mi., 979 ft.
Elevation: 16 ft.
Relative: Lower

**Site Name :** ENERGY SERVICES CENTER | FT PIERCE UTILITIES AUTHORITY-ENERGY SVCS CENTER | Fort Pierce Utilities Energy Services Center
1701 S 37TH ST | 1701 South 37th Street
FORT PIERCE | Fort Pierce, FL

**Database(s) :** [ECHO, FA 3 - FL, FRS, PADS, RCRA_VSQG, T 2 - FL, UST - FL] ***(cont.)***

**Envirosite ID:** 1528628
**EPA ID:** FLD984259713

T 2 - FL ***(cont.)***

| | |
|---|---|
| Reproductive Toxicity : | F |
| Specific Target Organ Toxicity (Single or Repeated Exposure): | T |
| Aspiration Hazard : | T |
| Simple Asphyxiant : | F |
| Hazard Not Otherwise Classified : | F |

| | |
|---|---|
| Filing Year : | 2020(Tier2) |
| CAS Number : | 8006619 |
| Chemical Name : | GASOLINE |
| Maximum Daily Quantity : | 56,250 |
| Average Daily Quantity : | 30,938 |
| EHS : | N/R |
| Below Thresholds : | N/R |
| Trade Secret : | N/R |
| H : | 1 |
| F : | 3 |
| R : | 0 |
| S : | - |
| Solid : | F |
| Liquid : | T |
| Gas : | F |
| Pure : | F |
| Mixture : | T |
| Explosive : | T |
| Chronic : | N/R |
| Pressure : | N/R |
| Reactive : | N/R |
| Storage : | N/R |
| Pressure 2 : | N/R |
| Temperature Types : | N/R |
| Max Amount : | N/R |
| Flammable (Gases, Aerosols, Liquids, or Solids): | T |
| Oxidizer (Liquid, Solid or Gas) : | F |
| Self-Reactive : | F |
| Pyrophoric (Liquid or Solid) : | F |
| Pyrophoric Gas : | F |
| Self-Heating : | F |
| Organic Peroxide : | F |
| Corrosive to Metal : | F |
| Gas Under Pressure (Compressed Gas) : | F |
| In Contact with Water Emits Flammable Gas: | F |
| Combustible Dust : | F |
| Acute : | F |
| Skin Corrosion or Irritation : | T |
| Serious Eye Damage or Eye Irritation: | F |
| Respiratory or Skin Sensitization : | T |
| Germ Cell Mutagenicity : | T |
| Carcinogenicity : | T |
| Reproductive Toxicity : | T |

Map Id: 15
Direction: NNE
Distance: 0.185 mi., 979 ft.
Elevation: 16 ft.
Relative: Lower

**Site Name :** ENERGY SERVICES CENTER | FT PIERCE UTILITIES AUTHORITY-ENERGY SVCS CENTER | Fort Pierce Utilities Energy Services Center
1701 S 37TH ST | 1701 South 37th Street
FORT PIERCE | Fort Pierce, FL

**Database(s) :** [ECHO, FA 3 - FL, FRS, PADS, RCRA_VSQG, T 2 - FL, UST - FL] ***(cont.)***

**Envirosite ID:** 1528628
**EPA ID:** FLD984259713

T 2 - FL ***(cont.)***

| | |
|---|---|
| Specific Target Organ Toxicity (Single or Repeated Exposure): | T |
| Aspiration Hazard : | T |
| Simple Asphyxiant : | F |
| Hazard Not Otherwise Classified : | F |

UST - FL

| | |
|---|---|
| Facility Name : | FT PIERCE UTILITIES AUTHORITY-ENERGY SVCS CENTER |
| Facility Address : | 1701 S 37TH ST, FORT PIERCE, 34947 |
| County : | ST. LUCIE |

Site Details

| | |
|---|---|
| Facility ID : | 9300199 |
| Facility Phone : | 7724661600 |
| Facility Status : | OPEN |
| Facility Type : | Local Government |
| DEP Contractor Own : | C |
| Last Date in Agency List : | 2021-07-21 |

Owner Information

| | |
|---|---|
| Owner ID : | N/R |
| Owner Name : | N/R |
| Owner Address 1 : | N/R |
| Owner Address 2 : | N/R |
| Contact : | N/R |
| Owner Phone : | N/R |

Tank Information

| | |
|---|---|
| Tank ID : | 1 |
| Gallons : | 10000 |
| Tank Location : | UNDERGROUND |
| Substance : | Unleaded Gas |
| Install Date : | 1992-03-01 |
| Status : | In Service |
| Status Date : | N/R |
| Construction Items : | Overfill/Spill - Spill containment bucket<br>Overfill/Spill - Ball check valve<br>Primary Construction - Fiberglass<br>Secondary Containment - Double wall |
| Monitoring Items : | Internal Tk Monitoring - Monitor dbl wall tank space<br>Miscellaneous - Electronic monitor pipe sumps |

Map Id: 15
Direction: NNE
Distance: 0.185 mi., 979 ft.
Elevation: 16 ft.
Relative: Lower

**Site Name :** ENERGY SERVICES CENTER | FT PIERCE UTILITIES AUTHORITY-ENERGY SVCS CENTER | Fort Pierce Utilities Energy Services Center
1701 S 37TH ST | 1701 South 37th Street
FORT PIERCE | Fort Pierce, FL

**Database(s) :** [ECHO, FA 3 - FL, FRS, PADS, RCRA_VSQG, T 2 - FL, UST - FL] ***(cont.)***

**Envirosite ID:** 1528628
**EPA ID:** FLD984259713

UST - FL ***(cont.)***

Piping Monitoring - Mechanical line leak detector

Piping Items :
Miscellaneous Attributes - Dispenser liners
Miscellaneous Attributes - Pressurized piping system
Primary Construction - Fiberglass
Secondary Containment - Double wall

Tank Information

| | |
|---|---|
| Tank ID : | 2 |
| Gallons : | 10000 |
| Tank Location : | UNDERGROUND |
| Substance : | Vehicular Diesel |
| Install Date : | 1992-03-01 |
| Status : | In Service |
| Status Date : | N/R |

Construction Items :
Overfill/Spill - Ball check valve
Overfill/Spill - Spill containment bucket
Primary Construction - Fiberglass
Secondary Containment - Double wall

Monitoring Items :
Internal Tk Monitoring - Monitor dbl wall tank space
Miscellaneous - Electronic monitor pipe sumps
Piping Monitoring - Mechanical line leak detector

Piping Items :
Miscellaneous Attributes - Pressurized piping system
Miscellaneous Attributes - Dispenser liners
Primary Construction - Fiberglass
Secondary Containment - Double wall

Oculus Note : Use the Public Oculus Login button to enter the Oculus Website
Oculus Hyperlink : Click here for hyperlink provided by the agency.

Map Id: 16
Direction: SE
Distance: 0.186 mi., 982 ft.
Elevation: 14 ft.
Relative: Lower

**Site Name :** CUMBERLAND FARMS #1425
2009 S 35TH ST & VIRGINIA AVE
FORT PIERCE, FL 34981

**Database(s) :** [FA 3 - FL, UST - FL]

**Envirosite ID:** 32791451
**EPA ID:** N/R

FA 3 - FL

| | |
|---|---|
| Facility Name : | CUMBERLAND FARMS #1425 |
| Facility Address : | 2009 S 35TH ST & VIRGINIA AVE, FORT PIERCE, 34981 |
| County : | ST. LUCIE |
| Effectivity Date : | 2018-10-01 |
| Expiration Date : | 2019-09-30 |
| Facility ID : | 9815231 |
| Facility Status : | OPEN |
| Facility Type : | Retail Station |
| DEP Contractor : | C |
| Financial Responsibility : | SELF-INSURANCE - LETTER FROM CHIEF FINANCIAL OFFIC |
| Insurance Company : | N/R |
| Facility Phone : | 7724666450 |
| Owner ID : | 5140 |
| Owner Name : | CUMBERLAND FARMS INC |
| Address : | 73 WILLIAM FRANKS DR ATTN: ATC ECLIPSE, WEST SPRINGFIELD, MA 1089 |
| Contact Name : | CONNIE DECOURCEY |
| Phone : | 4137810070 |
| Last Date in Agency List : | 2021-07-24 |
| Effectivity Date : | 2014-09-01 |
| Expiration Date : | 2017-08-31 |
| Facility ID : | 9815231 |
| Facility Status : | OPEN |
| Facility Type : | Retail Station |
| DEP Contractor : | C |
| Financial Responsibility : | INSURANCE |
| Insurance Company : | ACE |
| Facility Phone : | 7724666450 |
| Owner ID : | 5140 |
| Owner Name : | CUMBERLAND FARMS INC |
| Address : | 73 WILLIAM FRANKS DR ATTN: ATC ECLIPSE, WEST SPRINGFIELD, MA 1089 |
| Contact Name : | CONNIE DECOURCEY |
| Phone : | 4137810070 |
| Last Date in Agency List : | 2021-07-24 |
| Effectivity Date : | N/R |
| Expiration Date : | N/R |
| Facility ID : | 9815231 |
| Facility Status : | OPEN |
| Facility Type : | Retail Station |
| DEP Contractor : | C |
| Financial Responsibility : | INSURANCE |
| Insurance Company : | ACE |
| Facility Phone : | 7724666450 |
| Owner ID : | 5140 |
| Owner Name : | CUMBERLAND FARMS INC |
| Address : | 73 WILLIAM FRANKS DR ATTN: ATC ECLIPSE, WEST SPRINGFIELD, MA 1089 |
| Contact Name : | CONNIE DECOURCEY |
| Phone : | 4137810070 |
| Last Date in Agency List : | 2021-07-24 |

Map Id: 16
Direction: SE
Distance: 0.186 mi., 982 ft.
Elevation: 14 ft.
Relative: Lower

**Site Name :** CUMBERLAND FARMS #1425
2009 S 35TH ST & VIRGINIA AVE
FORT PIERCE, FL 34981

**Database(s) :** [FA 3 - FL, UST - FL] ***(cont.)***

**Envirosite ID:** 32791451
**EPA ID:** N/R

UST - FL

| | |
|---|---|
| Facility Name : | CUMBERLAND FARMS #1425 |
| Facility Address : | 2009 S 35TH ST & VIRGINIA AVE, FORT PIERCE, 34981 |
| County : | ST. LUCIE |

Site Details

| | |
|---|---|
| Facility ID : | 9815231 |
| Facility Phone : | 7724666450 |
| Facility Status : | OPEN |
| Facility Type : | Retail Station |
| DEP Contractor Own : | C |
| Last Date in Agency List : | 2021-07-21 |

Owner Information

| | |
|---|---|
| Owner ID : | N/R |
| Owner Name : | N/R |
| Owner Address 1 : | N/R |
| Owner Address 2 : | N/R |
| Contact : | N/R |
| Owner Phone : | N/R |

Tank Information

| | |
|---|---|
| Tank ID : | 1 |
| Gallons : | 20000 |
| Tank Location : | UNDERGROUND |
| Substance : | Unleaded Gas |
| Install Date : | 2016-09-02 |
| Status : | In Service |
| Status Date : | 2016-09-02 |
| Construction Items : | Overfill/Spill - Spill containment bucket<br>Overfill/Spill - Flow shut-Off<br>Primary Construction - Fiberglass<br>Secondary Containment - Double wall |
| Monitoring Items : | Internal Tk Monitoring - Monitor dbl wall tank space<br>Internal Tk Monitoring - Automatic tank gauging - USTs<br>Miscellaneous - Electronic monitor pipe sumps<br>Piping Monitoring - Monitor dbl wall pipe space<br>Piping Monitoring - Mechanical line leak detector |
| Piping Items : | Miscellaneous Attributes - Pressurized piping system<br>Miscellaneous Attributes - Dispenser liners<br>Primary Construction - Fiberglass<br>Secondary Containment - Double wall |

Map Id: 16
Direction: SE
Distance: 0.186 mi., 982 ft.
Elevation: 14 ft.
Relative: Lower

**Site Name :** CUMBERLAND FARMS #1425
2009 S 35TH ST & VIRGINIA AVE
FORT PIERCE, FL 34981

**Database(s) :** [FA 3 - FL, UST - FL] ***(cont.)***

**Envirosite ID:** 32791451
**EPA ID:** N/R

UST - FL ***(cont.)***

Tank Information

| | |
|---|---|
| Tank ID : | 2 |
| Gallons : | 20000 |
| Tank Location : | UNDERGROUND |
| Substance : | Unleaded Gas |
| Install Date : | 2016-09-02 |
| Status : | In Service |
| Status Date : | 2016-09-02 |
| Construction Items : | Miscellaneous Attributes - Compartmented<br>Overfill/Spill - Spill containment bucket<br>Overfill/Spill - Flow shut-Off<br>Primary Construction - Fiberglass<br>Secondary Containment - Double wall |
| Monitoring Items : | Internal Tk Monitoring - Automatic tank gauging - USTs<br>Internal Tk Monitoring - Monitor dbl wall tank space<br>Miscellaneous - Electronic monitor pipe sumps<br>Piping Monitoring - Mechanical line leak detector<br>Piping Monitoring - Monitor dbl wall pipe space |
| Piping Items : | Miscellaneous Attributes - Pressurized piping system<br>Miscellaneous Attributes - Dispenser liners<br>Primary Construction - Fiberglass<br>Secondary Containment - Double wall |

Tank Information

| | |
|---|---|
| Tank ID : | 3 |
| Gallons : | 10000 |
| Tank Location : | UNDERGROUND |
| Substance : | Vehicular Diesel |
| Install Date : | 2016-09-02 |
| Status : | In Service |
| Status Date : | 2016-09-02 |
| Construction Items : | Overfill/Spill - Spill containment bucket<br>Overfill/Spill - Flow shut-Off<br>Primary Construction - Fiberglass<br>Secondary Containment - Double wall |
| Monitoring Items : | Internal Tk Monitoring - Monitor dbl wall tank space<br>Internal Tk Monitoring - Automatic tank gauging - USTs<br>Miscellaneous - Electronic monitor pipe sumps<br>Piping Monitoring - Monitor dbl wall pipe space<br>Piping Monitoring - Mechanical line leak detector |
| Piping Items : | Miscellaneous Attributes - Dispenser liners<br>Miscellaneous Attributes - Pressurized piping system<br>Primary Construction - Fiberglass |

Map Id: 16
Direction: SE
Distance: 0.186 mi., 982 ft.
Elevation: 14 ft.
Relative: Lower

**Site Name :** CUMBERLAND FARMS #1425
2009 S 35TH ST & VIRGINIA AVE
FORT PIERCE, FL 34981

**Database(s) :** [FA 3 - FL, UST - FL] ***(cont.)***

**Envirosite ID:** 32791451
**EPA ID:** N/R

UST - FL ***(cont.)***

Secondary Containment - Double wall

Oculus Note : Use the Public Oculus Login button to enter the Oculus Website
Oculus Hyperlink : Click here for hyperlink provided by the agency.

Map Id: E17
Direction: SW
Distance: 0.199 mi., 1050 ft.
Elevation: 14 ft.
Relative: Lower

**Site Name :** BELK LINDSEY CO INC
4100 OKEECHOBEE RD
FORT PIERCE, FL 33450

**Database(s) :** [UST - FL]

**Envirosite ID:** 1528073
**EPA ID:** N/R

UST - FL

Facility Name : BELK LINDSEY CO INC
Facility Address : 4100 OKEECHOBEE RD, FORT PIERCE, 33450
County : ST. LUCIE

Site Details
Facility ID : 8734467
Facility Phone : 4074664572
Facility Status : CLOSED
Facility Type : Fuel user/Non-retail
DEP Contractor Own : P
Last Date in Agency List : 2021-07-21

Owner Information
Owner ID : N/R
Owner Name : N/R
Owner Address 1 : N/R
Owner Address 2 : N/R
Contact : N/R
Owner Phone : N/R

Tank Information
Tank ID : 1
Gallons : 550
Tank Location : UNDERGROUND
Substance : Emerg Generator Diesel
Install Date : 1984-07-01
Status : Removed from Site
Status Date : 1997-06-01

Map Id: E17
Direction: SW
Distance: 0.199 mi., 1050 ft.
Elevation: 14 ft.
Relative: Lower

**Site Name :** BELK LINDSEY CO INC
4100 OKEECHOBEE RD
FORT PIERCE, FL 33450

**Database(s) :** [UST - FL] ***(cont.)***

**Envirosite ID:** 1528073
**EPA ID:** N/R

UST - FL ***(cont.)***

| | |
|---|---|
| Construction Items : | N/R |
| Monitoring Items : | N/R |
| Piping Items : | N/R |
| Oculus Note : | Use the Public Oculus Login button to enter the Oculus Website |
| Oculus Hyperlink : | Click here for hyperlink provided by the agency. |

Map Id: E18
Direction: SW
Distance: 0.214 mi., 1128 ft.
Elevation: 14 ft.
Relative: Lower

**Site Name :** AAF1211
4101 OKEECHOBEE RD
FL

**Database(s) :** [DEDB - FL]

**Envirosite ID:** 1546748
**EPA ID:** N/R

DEDB - FL

| | |
|---|---|
| Sample Date : | 2011-09-13 |
| Sample ID : | 110823-064 |
| Sample Type : | RESAMPLE |
| FLUW ID : | AAF1211 |
| Analyte : | ETHYLENE DIBROMIDE (EDB) |
| Value : | 0.22 |
| Units : | ug/L |
| Qualifier : | U |
| Resident Last Name : | N/R |
| Well Business Name : | BEVERAGE JUNCTION |
| Well Address : | 4101 OKEECHOBEE RD |
| Well Type : | 42 - LIMITED USE PUBLIC WATER SYSTEM (64E-8; F.A.C.) |
| Well Status : | ACTIVE |
| City : | N/R |
| County : | ST. LUCIE |
| Job Name : | STLUCIE-110823-016 |
| Customer ID : | N/R |
| Description : | N/R |
| Last Date in Agency List : | 2020-12-04 |

| | |
|---|---|
| Sample Date : | 2008-01-09 |
| Sample ID : | 071219-058 |
| Sample Type : | RESAMPLE |
| FLUW ID : | AAF1211 |
| Analyte : | ETHYLENE DIBROMIDE (EDB) |
| Value : | 0.25 |
| Units : | ug/L |
| Qualifier : | U |
| Resident Last Name : | N/R |
| Well Business Name : | BEVERAGE JUNCTION |

Map Id: E18
Direction: SW
Distance: 0.214 mi., 1128 ft.
Elevation: 14 ft.
Relative: Lower

**Site Name :** AAF1211
4101 OKEECHOBEE RD
FL

**Database(s) :** [DEDB - FL] ***(cont.)***

**Envirosite ID:** 1546748
**EPA ID:** N/R

DEDB - FL ***(cont.)***

| | |
|---|---|
| Well Address : | 4101 OKEECHOBEE RD |
| Well Type : | 42 - LIMITED USE PUBLIC WATER SYSTEM (64E-8; F.A.C.) |
| Well Status : | ACTIVE |
| City : | N/R |
| County : | ST. LUCIE |
| Job Name : | STLUCIE-071219-010 |
| Customer ID : | N/R |
| Description : | N/R |
| Last Date in Agency List : | 2020-12-04 |

| | |
|---|---|
| Sample Date : | 2005-09-15 |
| Sample ID : | 050916-053 |
| Sample Type : | COMPLIANCE MONITORING |
| FLUW ID : | AAF1211 |
| Analyte : | ETHYLENE DIBROMIDE (EDB) |
| Value : | 0.25 |
| Units : | ug/L |
| Qualifier : | U |
| Resident Last Name : | N/R |
| Well Business Name : | BEVERAGE JUNCTION |
| Well Address : | 4101 OKEECHOBEE RD |
| Well Type : | 42 - LIMITED USE PUBLIC WATER SYSTEM (64E-8, F.A.C |
| Well Status : | ACTIVE |
| City : | N/R |
| County : | ST. LUCIE |
| Job Name : | STLUCIE-050916-012 |
| Customer ID : | N/R |
| Description : | N/R |
| Last Date in Agency List : | 2020-12-04 |

| | |
|---|---|
| Sample Date : | 2003-09-15 |
| Sample ID : | 030916-071 |
| Sample Type : | COMPLIANCE MONITORING |
| FLUW ID : | AAF1211 |
| Analyte : | ETHYLENE DIBROMIDE (EDB) |
| Value : | 0.37 |
| Units : | ug/L |
| Qualifier : | U |
| Resident Last Name : | N/R |
| Well Business Name : | BEVERAGE JUNCTION |
| Well Address : | 4101 OKEECHOBEE RD |
| Well Type : | 43 - PRIVATE WELL |
| Well Status : | ACTIVE |
| City : | N/R |
| County : | ST. LUCIE |
| Job Name : | STLUCIE-030916-13 |
| Customer ID : | N/R |
| Description : | N/R |
| Last Date in Agency List : | 2020-12-04 |

| | |
|---|---|
| Sample Date : | 2002-09-18 |
| Sample ID : | 020919-029 |
| Sample Type : | FIRST SAMPL |
| FLUW ID : | AAF1211 |

Map Id: E18
Direction: SW
Distance: 0.214 mi., 1128 ft.
Elevation: 14 ft.
Relative: Lower

**Site Name :** AAF1211
4101 OKEECHOBEE RD
FL

**Database(s) :** [DEDB - FL] ***(cont.)***

**Envirosite ID:** 1546748
**EPA ID:** N/R

DEDB - FL ***(cont.)***

| | |
|---|---|
| Analyte : | ETHYLENE DIBROMIDE (EDB) |
| Value : | 0.12 |
| Units : | ug/L |
| Qualifier : | U |
| Resident Last Name : | N/R |
| Well Business Name : | BEVERAGE JUNCTION |
| Well Address : | 4101 OKEECHOBEE RD |
| Well Type : | 43 - PRIVAT |
| Well Status : | ACTIVE |
| City : | N/R |
| County : | ST. LUCIE |
| Job Name : | STLUCIE-020919-06 |
| Customer ID : | N/R |
| Description : | N/R |
| Last Date in Agency List : | 2020-12-04 |

| | |
|---|---|
| Sample Date : | 2001-10-16 |
| Sample ID : | 011017-061 |
| Sample Type : | COMPLIANCE |
| FLUW ID : | AAF1211 |
| Analyte : | ETHYLENE DIBROMIDE (EDB) |
| Value : | 0.12 |
| Units : | ug/L |
| Qualifier : | U |
| Resident Last Name : | N/R |
| Well Business Name : | BEVERAGE JUNCTION |
| Well Address : | 4101 OKEECHOBEE RD |
| Well Type : | 42 |
| Well Status : | ACTIVE |
| City : | N/R |
| County : | ST. LUCIE |
| Job Name : | STLUCIE-011017-18 |
| Customer ID : | N/R |
| Description : | N/R |
| Last Date in Agency List : | 2020-12-04 |

| | |
|---|---|
| Sample Date : | 2000-10-30 |
| Sample ID : | 001101-051 |
| Sample Type : | COMPLIANCE |
| FLUW ID : | AAF1211 |
| Analyte : | ETHYLENE DIBROMIDE (EDB) |
| Value : | 0.2 |
| Units : | ug/L |
| Qualifier : | U |
| Resident Last Name : | N/R |
| Well Business Name : | BEVERAGE JUNCTION |
| Well Address : | 4101 OKEECHOBEE RD |
| Well Type : | 43 |
| Well Status : | ACTIVE |
| City : | N/R |
| County : | ST. LUCIE |
| Job Name : | STLUCIE-001101-13 |
| Customer ID : | N/R |
| Description : | N/R |
| Last Date in Agency List : | 2020-12-04 |

Map Id: E19
Direction: SW
Distance: 0.225 mi., 1191 ft.
Elevation: 14 ft.
Relative: Lower

**Site Name :** BEVERAGE STATION | AAF1211 | BEVERAGE JUNCTION
4101 OKEECHOBEE RD
FORT PIERCE | Fort Pierce, FL

**Database(s) :** [CS - FL, DEDB - FL, DWM CONTAM - FL, ECHO, FA 3 - FL, FRS, GWIF - FL, HIST PCS ENF, ICIS, INACTIVE PCS, LUST - FL, NPDES - FL, PCS FACILITY, UST - FL, WASTEWATER - FL]

**Envirosite ID:** 1528162
**EPA ID:** N/R

CS - FL

| | |
|---|---|
| Facility Name : | BEVERAGE STATION |
| Facility Address : | 4101 OKEECHOBEE RD, FORT PIERCE, 34947 |
| County : | St. Lucie County |
| DEP Cleanup Site Key : | 67547916 |
| Program Site ID : | 8837598 |
| Program Source Data : | STCM |
| Program Area : | PETRO |
| Collection Date : | 2003-11-17 |
| Verification Date : | 2003-11-17 |
| Load Date : | 2021-06-21 |
| Verifier : | HYDE_J |
| Collector : | HYDE_J |
| Verifier Agency : | FLORIDA DEPARTMENT OF ENVIRONMENTAL PROTECTION |
| Collection Agency : | FLORIDA DEPARTMENT OF ENVIRONMENTAL PROTECTION |
| Verification Status : | REVIEWED |
| Remediation Status : | ACTIVE |
| Office/District : | SED |
| Comments : | N/R |
| Last Date in Agency List : | 2021-07-20 |

DEDB - FL

| | |
|---|---|
| Sample Date : | 2011-09-13 |
| Sample ID : | 110823-064 |
| Sample Type : | RESAMPLE |
| FLUW ID : | AAF1211 |
| Analyte : | ETHYLENE DIBROMIDE (EDB) |
| Value : | 0.22 |
| Units : | ug/L |
| Qualifier : | U |
| Resident Last Name : | N/R |
| Well Business Name : | BEVERAGE JUNCTION |
| Well Address : | 4101 OKEECHOBEE RD |
| Well Type : | 42 |
| Well Status : | ACTIVE |
| City : | FORT PIERCE |
| County : | ST. LUCIE |
| Job Name : | STLUCIE-110823-016 |
| Customer ID : | N/R |
| Description : | Limited Use |
| Last Date in Agency List : | 2015-11-25 |

| | |
|---|---|
| Sample Date : | 2008-01-09 |
| Sample ID : | 071219-058 |
| Sample Type : | RESAMPLE |
| FLUW ID : | AAF1211 |
| Analyte : | ETHYLENE DIBROMIDE (EDB) |
| Value : | 0.25 |

Map Id: E19
Direction: SW
Distance: 0.225 mi., 1191 ft.
Elevation: 14 ft.
Relative: Lower

**Site Name :** BEVERAGE STATION | AAF1211 | BEVERAGE JUNCTION
4101 OKEECHOBEE RD
FORT PIERCE | Fort Pierce, FL

**Database(s) :** [CS - FL, DEDB - FL, DWM CONTAM - FL, ECHO, FA 3 - FL, FRS, GWIF - FL, HIST PCS ENF, ICIS, INACTIVE PCS, LUST - FL, NPDES - FL, PCS FACILITY, UST - FL, WASTEWATER - FL] ***(cont.)***

**Envirosite ID:** 1528162
**EPA ID:** N/R

DEDB - FL ***(cont.)***

| | |
|---|---|
| Units : | ug/L |
| Qualifier : | U |
| Resident Last Name : | N/R |
| Well Business Name : | BEVERAGE JUNCTION |
| Well Address : | 4101 OKEECHOBEE RD |
| Well Type : | 42 |
| Well Status : | ACTIVE |
| City : | FORT PIERCE |
| County : | ST. LUCIE |
| Job Name : | STLUCIE-071219-010 |
| Customer ID : | N/R |
| Description : | Limited Use |
| Last Date in Agency List : | 2015-11-25 |

| | |
|---|---|
| Sample Date : | 2005-09-15 |
| Sample ID : | 050916-053 |
| Sample Type : | COMPLIANCE MONITORING |
| FLUW ID : | AAF1211 |
| Analyte : | ETHYLENE DIBROMIDE (EDB) |
| Value : | 0.25 |
| Units : | ug/L |
| Qualifier : | U |
| Resident Last Name : | N/R |
| Well Business Name : | BEVERAGE JUNCTION |
| Well Address : | 4101 OKEECHOBEE RD |
| Well Type : | 42 |
| Well Status : | ACTIVE |
| City : | FORT PIERCE |
| County : | ST. LUCIE |
| Job Name : | STLUCIE-050916-012 |
| Customer ID : | N/R |
| Description : | Limited Use |
| Last Date in Agency List : | 2015-11-25 |

| | |
|---|---|
| Sample Date : | 2003-09-15 |
| Sample ID : | 030916-071 |
| Sample Type : | COMPLIANCE MONITORING |
| FLUW ID : | AAF1211 |
| Analyte : | ETHYLENE DIBROMIDE (EDB) |
| Value : | 0.37 |
| Units : | ug/L |
| Qualifier : | U |
| Resident Last Name : | N/R |
| Well Business Name : | BEVERAGE JUNCTION |
| Well Address : | 4101 OKEECHOBEE RD |
| Well Type : | 42 |
| Well Status : | ACTIVE |
| City : | FORT PIERCE |
| County : | ST. LUCIE |
| Job Name : | STLUCIE-030916-13 |

Map Id: E19
Direction: SW
Distance: 0.225 mi., 1191 ft.
Elevation: 14 ft.
Relative: Lower

**Site Name :** BEVERAGE STATION | AAF1211 | BEVERAGE JUNCTION
4101 OKEECHOBEE RD
FORT PIERCE | Fort Pierce, FL

**Database(s) :** [CS - FL, DEDB - FL, DWM CONTAM - FL, ECHO, FA 3 - FL, FRS, GWIF - FL, HIST PCS ENF, ICIS, INACTIVE PCS, LUST - FL, NPDES - FL, PCS FACILITY, UST - FL, WASTEWATER - FL] ***(cont.)***

**Envirosite ID:** 1528162
**EPA ID:** N/R

DEDB - FL ***(cont.)***

| | |
|---|---|
| Customer ID : | N/R |
| Description : | Limited Use |
| Last Date in Agency List : | 2015-11-25 |
| | |
| Sample Date : | 2002-09-18 |
| Sample ID : | 020919-029 |
| Sample Type : | FIRST SAMPL |
| FLUW ID : | AAF1211 |
| Analyte : | ETHYLENE DIBROMIDE (EDB) |
| Value : | 0.12 |
| Units : | ug/L |
| Qualifier : | U |
| Resident Last Name : | N/R |
| Well Business Name : | BEVERAGE JUNCTION |
| Well Address : | 4101 OKEECHOBEE RD |
| Well Type : | 42 |
| Well Status : | ACTIVE |
| City : | FORT PIERCE |
| County : | ST. LUCIE |
| Job Name : | STLUCIE-020919-06 |
| Customer ID : | N/R |
| Description : | Limited Use |
| Last Date in Agency List : | 2015-11-25 |
| | |
| Sample Date : | 2001-10-16 |
| Sample ID : | 011017-061 |
| Sample Type : | COMPLIANCE |
| FLUW ID : | AAF1211 |
| Analyte : | ETHYLENE DIBROMIDE (EDB) |
| Value : | 0.12 |
| Units : | ug/L |
| Qualifier : | U |
| Resident Last Name : | N/R |
| Well Business Name : | BEVERAGE JUNCTION |
| Well Address : | 4101 OKEECHOBEE RD |
| Well Type : | 42 |
| Well Status : | ACTIVE |
| City : | FORT PIERCE |
| County : | ST. LUCIE |
| Job Name : | STLUCIE-011017-18 |
| Customer ID : | N/R |
| Description : | Limited Use |
| Last Date in Agency List : | 2015-11-25 |
| | |
| Sample Date : | 2000-10-30 |
| Sample ID : | 001101-051 |
| Sample Type : | COMPLIANCE |
| FLUW ID : | AAF1211 |

Map Id: E19
Direction: SW
Distance: 0.225 mi., 1191 ft.
Elevation: 14 ft.
Relative: Lower

**Site Name :** BEVERAGE STATION | AAF1211 | BEVERAGE JUNCTION
4101 OKEECHOBEE RD
FORT PIERCE | Fort Pierce, FL

**Database(s) :** [CS - FL, DEDB - FL, DWM CONTAM - FL, ECHO, FA 3 - FL, FRS, GWIF - FL, HIST PCS ENF, ICIS, INACTIVE PCS, LUST - FL, NPDES - FL, PCS FACILITY, UST - FL, WASTEWATER - FL] ***(cont.)***

**Envirosite ID:** 1528162
**EPA ID:** N/R

DEDB - FL ***(cont.)***

| | |
|---|---|
| Analyte : | ETHYLENE DIBROMIDE (EDB) |
| Value : | 0.2 |
| Units : | ug/L |
| Qualifier : | U |
| Resident Last Name : | N/R |
| Well Business Name : | BEVERAGE JUNCTION |
| Well Address : | 4101 OKEECHOBEE RD |
| Well Type : | 42 |
| Well Status : | ACTIVE |
| City : | FORT PIERCE |
| County : | ST. LUCIE |
| Job Name : | STLUCIE-001101-13 |
| Customer ID : | N/R |
| Description : | Limited Use |
| Last Date in Agency List : | 2015-11-25 |

DWM CONTAM - FL

| | |
|---|---|
| Facility Name : | BEVERAGE STATION |
| Facility Address : | 4101 OKEECHOBEE RD, FORT PIERCE, FL 34947-5411 |
| County : | ST. LUCIE |
| Score Effective Date : | 2011-10-27 |
| Score : | 75 |
| Score Ranked : | 53 |
| Rank : | 2936 |
| Facility ID : | 8837598 |
| Facility Status : | OPEN |
| Facility Type : | A - Retail Station |
| County Code : | 56 |
| District : | SED |
| Operator : | DEEPAK C SHAH |
| Phone : | (772)468-3050 |
| Name Changed Date : | 1999-07-06 |
| Address Changed Date : | N/R |
| Latitude Degrees : | 27 |
| Latitude Minutes : | 25 |
| Latitude Seconds : | 33.8243 |
| Longitude Degrees : | 80 |
| Longitude Minutes : | 22 |
| Longitude Seconds : | 0.6273 |
| Feature : | N/R |
| Method : | AGPS |
| Datum : | 0 |
| Section/Township/Range : | N/R |
| Related Party Begin Date : | 1999-06-10 |
| Related Party ID : | 48824 |
| Primary Related Party Role : | ACCOUNT OWNER |
| Related Party Name : | BEVERAGE STATION CORP |
| Related Party Address 1 : | 4101 N OKEECHOBEE RD, FORT PIERCE, FL 34947-5411 |

Map Id: E19
Direction: SW
Distance: 0.225 mi., 1191 ft.
Elevation: 14 ft.
Relative: Lower

**Site Name :** BEVERAGE STATION | AAF1211 | BEVERAGE JUNCTION
4101 OKEECHOBEE RD
FORT PIERCE | Fort Pierce, FL

**Database(s) :** [CS - FL, DEDB - FL, DWM CONTAM - FL, ECHO, FA 3 - FL, FRS, GWIF - FL, HIST PCS ENF, ICIS, INACTIVE PCS, LUST - FL, NPDES - FL, PCS FACILITY, UST - FL, WASTEWATER - FL] ***(cont.)***

**Envirosite ID:** 1528162
**EPA ID:** N/R

DWM CONTAM - FL ***(cont.)***

| | |
|---|---|
| Related Party Address 2 : | ATTN: DEEPAK C SHAH |
| Contact : | DEEPAK C SHAH |
| Related Party Phone : | (561)468-3050 |
| Related Party Extension : | N/R |
| Related Party Bad Address Indicator : | N |
| Last Date in Agency List : | 2021-07-12 |

ECHO

| | |
|---|---|
| Facility Name : | BEVERAGE STATION |
| Facility Address : | 4101 OKEECHOBEE RD., FORT PIERCE, FL 34947 |
| County : | ST. LUCIE COUNTY |
| Last Inspection Date : | N/R |
| Registry ID : | 110044883579 |
| FIPS Code : | 12111 |
| EPA Region : | 04 |
| Inspection Count : | 0 |
| Last Inspection Days : | N/R |
| Informal Count : | 0 |
| Last Informal Action Date : | N/R |
| Formal Action Count : | 0 |
| Last Formal Action Date : | N/R |
| Total Penalties : | 0 |
| Penalty Count : | N/R |
| Last Penalty Date : | N/R |
| Last Penalty Amount : | N/R |
| QTRS IN NC : | 0 |
| Programs IN SNC : | 0 |
| Current Compliance Status : | N/R |
| Three-Year Compliance Status : | N/R |
| Collection Method : | N/R |
| Reference Point : | N/R |
| Accuracy Meters : | N/R |
| Derived Tribes : | Seminole Tribe of Florida - 4.3 mile(s) |
| Derived HUC : | 03090202 |
| Derived WBD : | 030902060200 |
| Derived STCTY FIPS : | 12111 |
| Derived Zip : | 34947 |
| Derived CD113 : | 18 |
| Derived CB2010 : | 121113807002049 |
| MYRTK Universe : | NNN |
| NPDES IDs : | FLG913865 |
| CWA Permit Types : | Minor |
| CWA Compliance Tracking : | Off |
| CWA NAICS : | 447110 |
| CWA SICS : | 5541 |
| CWA Inspection Count : | N/R |
| CWA Last Inspection Days : | N/R |
| CWA Informal Count : | N/R |

Map Id: E19
Direction: SW
Distance: 0.225 mi., 1191 ft.
Elevation: 14 ft.
Relative: Lower

**Site Name :** BEVERAGE STATION | AAF1211 | BEVERAGE JUNCTION
4101 OKEECHOBEE RD
FORT PIERCE | Fort Pierce, FL

**Database(s) :** [CS - FL, DEDB - FL, DWM CONTAM - FL, ECHO, FA 3 - FL, FRS, GWIF - FL, HIST PCS ENF, ICIS, INACTIVE PCS, LUST - FL, NPDES - FL, PCS FACILITY, UST - FL, WASTEWATER - FL] ***(cont.)***

**Envirosite ID:** 1528162
**EPA ID:** N/R

ECHO ***(cont.)***

| | |
|---|---|
| CWA Formal Action Count : | N/R |
| CWA Last Formal Action Date : | N/R |
| CWA Penalties : | N/R |
| CWA Last Penalty Date : | N/R |
| CWA Last Penalty Amount : | N/R |
| CWA Quarters IN NC : | 0 |
| CWA Current Compliance Status : | Terminated Permit |
| CWA Current SNC Flag : | N |
| CWA 13 Quarters Compliance Status : | N/R |
| CWA 13 Quarters Effluent Exceedances: | N/R |
| CWA Three-Year QNCR Codes : | N/R |
| DFR URL : | Click here for hyperlink provided by the agency. |
| Facility SIC : | 5541 |
| Facility NAICS : | 447110 - Gasoline Stations with Convenience Stores |
| Facility Last Inspection EPA Date : | N/R |
| Facility Last Inspection State Date : | N/R |
| Facility Last Formal Act EPA Date : | N/R |
| Facility Last Formal Act State Date : | N/R |
| Facility Last Informal Act EPA Date : | N/R |
| Facility Last Informal Act State Date: | N/R |
| Facility Federal Agency : | N/R |
| TRI Reporter : | N/R |
| Facility Imp Water Flag : | Y |
| Current SNC Flag : | N |
| Indian County Flag : | N |
| Federal Flag : | N/R |
| US Mexico Border Flag : | N/R |
| Chesapeak Bay Flag : | N/R |
| AIR Flag : | N |
| NPDES Flag : | Y |
| SDWIS Flag : | N |
| RCRA Flag : | N |
| TRI Flag : | N |
| GHG Flag : | N |
| Major Flag : | N/R |
| Active Flag : | N/R |
| NAA Flag : | N |
| Latitude : | 27.42631 |
| Longitude : | -80.36683 |
| Last Date in Agency List : | 2021-04-16 |

FA 3 - FL

| | |
|---|---|
| Facility Name : | BEVERAGE STATION |
| Facility Address : | 4101 OKEECHOBEE RD, FORT PIERCE, 34947 |
| County : | ST. LUCIE |
| Effectivity Date : | 2020-05-31 |
| Expiration Date : | 2021-05-31 |
| Facility ID : | 8837598 |

Map Id: E19
Direction: SW
Distance: 0.225 mi., 1191 ft.
Elevation: 14 ft.
Relative: Lower

**Site Name :** BEVERAGE STATION | AAF1211 | BEVERAGE JUNCTION
4101 OKEECHOBEE RD
FORT PIERCE | Fort Pierce, FL

**Database(s) :** [CS - FL, DEDB - FL, DWM CONTAM - FL, ECHO, FA 3 - FL, FRS, GWIF - FL, HIST PCS ENF, ICIS, INACTIVE PCS, LUST - FL, NPDES - FL, PCS FACILITY, UST - FL, WASTEWATER - FL] ***(cont.)***

**Envirosite ID:** 1528162
**EPA ID:** N/R

FA 3 - FL ***(cont.)***

| | |
|---|---|
| Facility Status : | OPEN |
| Facility Type : | Retail Station |
| DEP Contractor : | P |
| Financial Responsibility : | INSURANCE |
| Insurance Company : | COMMERCE & INDUSTRY INSURANCE CO |
| Facility Phone : | 7724683050 |
| Owner ID : | 48824 |
| Owner Name : | BEVERAGE STATION CORP |
| Address : | 4101 N OKEECHOBEE RD ATTN: DEEPAK C SHAH, FORT PIERCE, FL 34947 |
| Contact Name : | DEEPAK C SHAH |
| Phone : | 5614683050 |
| Last Date in Agency List : | 2021-07-24 |

| | |
|---|---|
| Effectivity Date : | 2019-05-31 |
| Expiration Date : | 2020-05-31 |
| Facility ID : | 8837598 |
| Facility Status : | OPEN |
| Facility Type : | Retail Station |
| DEP Contractor : | P |
| Financial Responsibility : | INSURANCE |
| Insurance Company : | COMMERCE & INDUSTRY INSURANCE CO |
| Facility Phone : | 7724683050 |
| Owner ID : | 48824 |
| Owner Name : | BEVERAGE STATION CORP |
| Address : | 4101 N OKEECHOBEE RD ATTN: DEEPAK C SHAH, FORT PIERCE, FL 34947 |
| Contact Name : | DEEPAK C SHAH |
| Phone : | 5614683050 |
| Last Date in Agency List : | 2021-07-24 |

| | |
|---|---|
| Effectivity Date : | 2018-05-31 |
| Expiration Date : | 2019-05-31 |
| Facility ID : | 8837598 |
| Facility Status : | OPEN |
| Facility Type : | Retail Station |
| DEP Contractor : | P |
| Financial Responsibility : | INSURANCE |
| Insurance Company : | COMMERCE & INDUSTRY |
| Facility Phone : | 7724683050 |
| Owner ID : | 48824 |
| Owner Name : | BEVERAGE STATION CORP |
| Address : | 4101 N OKEECHOBEE RD ATTN: DEEPAK C SHAH, FORT PIERCE, FL 34947 |
| Contact Name : | DEEPAK C SHAH |
| Phone : | 5614683050 |
| Last Date in Agency List : | 2021-07-24 |

| | |
|---|---|
| Effectivity Date : | 2017-05-31 |
| Expiration Date : | 2018-05-31 |
| Facility ID : | 8837598 |

Map Id: E19
Direction: SW
Distance: 0.225 mi., 1191 ft.
Elevation: 14 ft.
Relative: Lower

**Site Name :** BEVERAGE STATION | AAF1211 | BEVERAGE JUNCTION
4101 OKEECHOBEE RD
FORT PIERCE | Fort Pierce, FL

**Database(s) :** [CS - FL, DEDB - FL, DWM CONTAM - FL, ECHO, FA 3 - FL, FRS, GWIF - FL, HIST PCS ENF, ICIS, INACTIVE PCS, LUST - FL, NPDES - FL, PCS FACILITY, UST - FL, WASTEWATER - FL] ***(cont.)***

**Envirosite ID:** 1528162
**EPA ID:** N/R

FA 3 - FL ***(cont.)***

| | |
|---|---|
| Facility Status : | OPEN |
| Facility Type : | Retail Station |
| DEP Contractor : | P |
| Financial Responsibility : | INSURANCE |
| Insurance Company : | COMMERCE & INDUSTRY |
| Facility Phone : | 7724683050 |
| Owner ID : | 48824 |
| Owner Name : | BEVERAGE STATION CORP |
| Address : | 4101 N OKEECHOBEE RD ATTN: DEEPAK C SHAH, FORT PIERCE, FL 34947 |
| Contact Name : | DEEPAK C SHAH |
| Phone : | 5614683050 |
| Last Date in Agency List : | 2021-07-24 |

| | |
|---|---|
| Effectivity Date : | 2016-05-31 |
| Expiration Date : | 2017-05-31 |
| Facility ID : | 8837598 |
| Facility Status : | OPEN |
| Facility Type : | Retail Station |
| DEP Contractor : | P |
| Financial Responsibility : | INSURANCE |
| Insurance Company : | COMMERCE & INDUSTRY |
| Facility Phone : | 7724683050 |
| Owner ID : | 48824 |
| Owner Name : | BEVERAGE STATION CORP |
| Address : | 4101 N OKEECHOBEE RD ATTN: DEEPAK C SHAH, FORT PIERCE, FL 34947 |
| Contact Name : | DEEPAK C SHAH |
| Phone : | 5614683050 |
| Last Date in Agency List : | 2021-07-24 |

| | |
|---|---|
| Effectivity Date : | 2015-05-31 |
| Expiration Date : | 2016-05-31 |
| Facility ID : | 8837598 |
| Facility Status : | OPEN |
| Facility Type : | Retail Station |
| DEP Contractor : | P |
| Financial Responsibility : | INSURANCE |
| Insurance Company : | COMMERCE & INDUSTRY |
| Facility Phone : | 7724683050 |
| Owner ID : | 48824 |
| Owner Name : | BEVERAGE STATION CORP |
| Address : | 4101 N OKEECHOBEE RD ATTN: DEEPAK C SHAH, FORT PIERCE, FL 34947 |
| Contact Name : | DEEPAK C SHAH |
| Phone : | 5614683050 |
| Last Date in Agency List : | 2021-07-24 |

| | |
|---|---|
| Effectivity Date : | 2012-05-31 |
| Expiration Date : | 2013-05-31 |
| Facility ID : | 8837598 |

Map Id: E19
Direction: SW
Distance: 0.225 mi., 1191 ft.
Elevation: 14 ft.
Relative: Lower

**Site Name :** BEVERAGE STATION | AAF1211 | BEVERAGE JUNCTION
4101 OKEECHOBEE RD
FORT PIERCE | Fort Pierce, FL

**Database(s) :** [CS - FL, DEDB - FL, DWM CONTAM - FL, ECHO, FA 3 - FL, FRS, GWIF - FL, HIST PCS ENF, ICIS, INACTIVE PCS, LUST - FL, NPDES - FL, PCS FACILITY, UST - FL, WASTEWATER - FL] ***(cont.)***

**Envirosite ID:** 1528162
**EPA ID:** N/R

FA 3 - FL ***(cont.)***

| | |
|---|---|
| Facility Status : | OPEN |
| Facility Type : | Retail Station |
| DEP Contractor : | P |
| Financial Responsibility : | INSURANCE |
| Insurance Company : | COMMERCE & INDUSTRY |
| Facility Phone : | 7724683050 |
| Owner ID : | 48824 |
| Owner Name : | BEVERAGE STATION CORP |
| Address : | 4101 N OKEECHOBEE RD ATTN: DEEPAK C SHAH, FORT PIERCE, FL 34947 |
| Contact Name : | DEEPAK C SHAH |
| Phone : | 5614683050 |
| Last Date in Agency List : | 2021-07-24 |

| | |
|---|---|
| Effectivity Date : | 2010-05-31 |
| Expiration Date : | 2011-05-31 |
| Facility ID : | 8837598 |
| Facility Status : | OPEN |
| Facility Type : | Retail Station |
| DEP Contractor : | P |
| Financial Responsibility : | INSURANCE |
| Insurance Company : | AIG |
| Facility Phone : | 7724683050 |
| Owner ID : | 48824 |
| Owner Name : | BEVERAGE STATION CORP |
| Address : | 4101 N OKEECHOBEE RD ATTN: DEEPAK C SHAH, FORT PIERCE, FL 34947 |
| Contact Name : | DEEPAK C SHAH |
| Phone : | 5614683050 |
| Last Date in Agency List : | 2021-07-24 |

| | |
|---|---|
| Effectivity Date : | 2008-05-31 |
| Expiration Date : | 2009-05-31 |
| Facility ID : | 8837598 |
| Facility Status : | OPEN |
| Facility Type : | Retail Station |
| DEP Contractor : | P |
| Financial Responsibility : | INSURANCE |
| Insurance Company : | AIG |
| Facility Phone : | 7724683050 |
| Owner ID : | 48824 |
| Owner Name : | BEVERAGE STATION CORP |
| Address : | 4101 N OKEECHOBEE RD ATTN: DEEPAK C SHAH, FORT PIERCE, FL 34947 |
| Contact Name : | DEEPAK C SHAH |
| Phone : | 5614683050 |
| Last Date in Agency List : | 2021-07-24 |

FRS

| | |
|---|---|
| Facility Name : | BEVERAGE STATION |
| Facility Address : | 4101 OKEECHOBEE RD., FORT PIERCE, FL 34947 |

Map Id: E19
Direction: SW
Distance: 0.225 mi., 1191 ft.
Elevation: 14 ft.
Relative: Lower

**Site Name :** BEVERAGE STATION | AAF1211 | BEVERAGE JUNCTION
4101 OKEECHOBEE RD
FORT PIERCE | Fort Pierce, FL

**Database(s) :** [CS - FL, DEDB - FL, DWM CONTAM - FL, ECHO, FA 3 - FL, FRS, GWIF - FL, HIST PCS ENF, ICIS, INACTIVE PCS, LUST - FL, NPDES - FL, PCS FACILITY, UST - FL, WASTEWATER - FL] ***(cont.)***

**Envirosite ID:** 1528162
**EPA ID:** N/R

FRS ***(cont.)***

County : ST. LUCIE COUNTY

Site Details
Registry ID : 110044883579
FRS Facility URL : Click here for hyperlink provided by the agency.
Last Date in Agency List : 2021-07-17

Source Description

Source Description :

The NPDES module of the Compliance Information System (ICIS) tracks surface water permits issued under the Clean Water Act. Under NPDES, all facilities that discharge pollutants from any point source into waters of the United States are required to obtain a permit. The permit will likely contain limits on what can be discharged, impose monitoring and reporting requirements, and include other provisions to ensure that the discharge does not adversely affect water quality.

FRS Environmental Interest
Source and System ID : ICIS - FLG913865

GWIF - FL

Facility Name : BEVERAGE JUNCTION
Facility Address : 4101 OKEECHOBEE RD, FORT PIERCE, 34947
County : ST. LUCIE

Facility ID : 8837598
Facility Type : PETROLEUM
Location ID : 190991
Location Method : DGPS = Differentially Corrected GPS
GPS ID : 190991
GPS Date : 2000-10-31
HAE (Height Above Ellipsoid) : 10.37
Project ID : SUPER
Insp Name : DAVID KOERNER
Insp CHD : ST. LUCIE
Request Number : N/R
Datum : WS1984
Software : N/R
Streetside : N/R
Agency : N/R
Comment : N/R
Latitude : 27.426051
Longitude : -80.366859

Map Id: E19
Direction: SW
Distance: 0.225 mi., 1191 ft.
Elevation: 14 ft.
Relative: Lower

**Site Name :** BEVERAGE STATION | AAF1211 | BEVERAGE JUNCTION
4101 OKEECHOBEE RD
FORT PIERCE | Fort Pierce, FL

**Database(s) :** [CS - FL, DEDB - FL, DWM CONTAM - FL, ECHO, FA 3 - FL, FRS, GWIF - FL, HIST PCS ENF, ICIS, INACTIVE PCS, LUST - FL, NPDES - FL, PCS FACILITY, UST - FL, WASTEWATER - FL] ***(cont.)***

**Envirosite ID:** 1528162
**EPA ID:** N/R

GWIF - FL ***(cont.)***

| | |
|---|---|
| Last Date in Agency List : | 2021-07-31 |

HIST PCS ENF

| | |
|---|---|
| Facility Name : | BEVERAGE STATION |
| Facility Address : | 4101 OKEECHOBEE RD., FORT PIERCE, FL 34947 |
| Effective Date : | 2013-02-01 |
| Expiration Date : | 2018-01-31 |
| NPDES ID : | FLG913865 |
| FRS Facility Site ID : | 3000057439 |
| Primary Facility SIC Code : | N/R |
| Primary Facility SIC Description : | N/R |
| Current Major/Minor Status : | Minor |
| Facility Type Description : | Privately Owned Facility |
| Facility Non-Government Contact Name: | N/R |
| Facility Non-Gov Addresses : | 380 Park Place Blvd, Clearwater, FL 33759 |
| Total Actual Average Flow (MGD) : | N/R |
| Total App. Design Flow (MGD) : | N/R |
| Pretreat Program Required Indicator : | N/R |
| State Water Body : | N/R |
| State Water Body Name : | N/R |
| Tribal Land Code : | N/R |
| Tribal Land Name : | N/R |
| Contact Office Telephone Number : | N/R |
| Permit Non-Gov Addresses : | 380 Park Place Blvd |
| Permit Non-Government Contact Name : | N/R |
| Permit Type Description : | General Permit Covered Facility |
| Last Date in Agency List : | 2015-01-15 |

| | |
|---|---|
| Effective Date : | 2013-02-01 |
| Expiration Date : | 2018-01-31 |
| NPDES ID : | FLG913865 |
| FRS Facility Site ID : | 3000057439 |
| Primary Facility SIC Code : | N/R |
| Primary Facility SIC Description : | N/R |
| Current Major/Minor Status : | Minor |
| Facility Type Description : | Privately Owned Facility |
| Facility Non-Government Contact Name: | N/R |
| Facility Non-Gov Addresses : | N/R |
| Total Actual Average Flow (MGD) : | N/R |
| Total App. Design Flow (MGD) : | N/R |
| Pretreat Program Required Indicator : | N/R |
| State Water Body : | N/R |
| State Water Body Name : | N/R |
| Tribal Land Code : | N/R |
| Tribal Land Name : | N/R |
| Contact Office Telephone Number : | 7275313505 |
| Permit Non-Gov Addresses : | N/R |

Map Id: E19
Direction: SW
Distance: 0.225 mi., 1191 ft.
Elevation: 14 ft.
Relative: Lower

**Site Name :** BEVERAGE STATION | AAF1211 | BEVERAGE JUNCTION
4101 OKEECHOBEE RD
FORT PIERCE | Fort Pierce, FL

**Database(s) :** [CS - FL, DEDB - FL, DWM CONTAM - FL, ECHO, FA 3 - FL, FRS, GWIF - FL, HIST PCS ENF, ICIS, INACTIVE PCS, LUST - FL, NPDES - FL, PCS FACILITY, UST - FL, WASTEWATER - FL] ***(cont.)***

**Envirosite ID:** 1528162
**EPA ID:** N/R

HIST PCS ENF ***(cont.)***

| | |
|---|---|
| Permit Non-Government Contact Name : | N/R |
| Permit Type Description : | General Permit Covered Facility |
| Last Date in Agency List : | 2015-01-15 |

| | |
|---|---|
| Effective Date : | 2013-02-01 |
| Expiration Date : | 2018-01-31 |
| NPDES ID : | FLG913865 |
| FRS Facility Site ID : | 3000057439 |
| Primary Facility SIC Code : | N/R |
| Primary Facility SIC Description : | N/R |
| Current Major/Minor Status : | Minor |
| Facility Type Description : | Privately Owned Facility |
| Facility Non-Government Contact Name: | N/R |
| Facility Non-Gov Addresses : | N/R |
| Total Actual Average Flow (MGD) : | N/R |
| Total App. Design Flow (MGD) : | N/R |
| Pretreat Program Required Indicator : | N/R |
| State Water Body : | N/R |
| State Water Body Name : | N/R |
| Tribal Land Code : | N/R |
| Tribal Land Name : | N/R |
| Contact Office Telephone Number : | 7275313505 |
| Permit Non-Gov Addresses : | 380 Park Place Blvd |
| Permit Non-Government Contact Name : | N/R |
| Permit Type Description : | General Permit Covered Facility |
| Last Date in Agency List : | 2015-01-15 |

| | |
|---|---|
| Effective Date : | 2013-02-01 |
| Expiration Date : | 2018-01-31 |
| NPDES ID : | FLG913865 |
| FRS Facility Site ID : | 3000057439 |
| Primary Facility SIC Code : | N/R |
| Primary Facility SIC Description : | N/R |
| Current Major/Minor Status : | Minor |
| Facility Type Description : | Privately Owned Facility |
| Facility Non-Government Contact Name: | N/R |
| Facility Non-Gov Addresses : | 380 Park Place Blvd, Clearwater, FL 33759 |
| Total Actual Average Flow (MGD) : | N/R |
| Total App. Design Flow (MGD) : | N/R |
| Pretreat Program Required Indicator : | N/R |
| State Water Body : | N/R |
| State Water Body Name : | N/R |
| Tribal Land Code : | N/R |
| Tribal Land Name : | N/R |
| Contact Office Telephone Number : | N/R |
| Permit Non-Gov Addresses : | N/R |
| Permit Non-Government Contact Name : | N/R |
| Permit Type Description : | General Permit Covered Facility |
| Last Date in Agency List : | 2015-01-15 |

Map Id: E19
Direction: SW
Distance: 0.225 mi., 1191 ft.
Elevation: 14 ft.
Relative: Lower

**Site Name :** BEVERAGE STATION | AAF1211 | BEVERAGE JUNCTION
4101 OKEECHOBEE RD
FORT PIERCE | Fort Pierce, FL

**Database(s) :** [CS - FL, DEDB - FL, DWM CONTAM - FL, ECHO, FA 3 - FL, FRS, GWIF - FL, HIST PCS ENF, ICIS, INACTIVE PCS, LUST - FL, NPDES - FL, PCS FACILITY, UST - FL, WASTEWATER - FL] ***(cont.)***

**Envirosite ID:** 1528162
**EPA ID:** N/R

ICIS

| | |
|---|---|
| Facility Name : | BEVERAGE STATION |
| Facility Address : | 4101 OKEECHOBEE RD., FORT PIERCE, FL 34947 |

Site Details

| | |
|---|---|
| NPDES ID : | FLG913865 |
| ICIS Facility Interest ID : | 2600042209 |
| Facility UIN : | 110044883579 |
| Facility Type Code : | Privately Owned Facility |
| Impaired Waters : | 303(D) Listed |
| Latitude : | 27.42641 |
| Longitude : | -80.36665 |
| Last Date in Agency List : | 2021-05-17 |

Facility NAICS

| | |
|---|---|
| NAICS Code : | 447110 |
| NAICS Description : | Gasoline Stations with Convenience Stores |

Facility SIC

| | |
|---|---|
| SIC Code : | 5541 |
| SIC Description : | Gasoline Service Stations |

INACTIVE PCS

| | |
|---|---|
| Issue Date : | 2013-02-01 |
| Original Issue Date : | 2009-11-23 |
| Effective Date : | 2013-02-01 |
| Expiration Date : | 2018-01-31 |
| Retirement Date : | N/R |
| Termination Date : | 2016-12-21 |
| Issuing Agency : | Florida Department of Environmental Protection |
| Agency Type : | State |
| Activity ID : | 3400050542 |
| External Permit Number : | FLG913865 |
| Facility Type Indicator : | NON-POTW |
| Permit Type : | General Permit Covered Facility-NPDES) |
| Major Minor Status : | N |
| Permit Status : | Terminated |
| Total Design Flow Number : | N/R |
| Actual Average Flow Number : | N/R |
| State Water Body : | N/R |
| State Water Body Name : | N/R |
| Permit Name : | Handex Consulting & Remediation - Southeast LLC |
| Permit Comp Status : | N/R |
| RNC Tracking : | Y |
| Master External Permit Number : | FLG910000 |

Map Id: E19
Direction: SW
Distance: 0.225 mi., 1191 ft.
Elevation: 14 ft.
Relative: Lower

**Site Name :** BEVERAGE STATION | AAF1211 | BEVERAGE JUNCTION
4101 OKEECHOBEE RD
FORT PIERCE | Fort Pierce, FL

**Database(s) :** [CS - FL, DEDB - FL, DWM CONTAM - FL, ECHO, FA 3 - FL, FRS, GWIF - FL, HIST PCS ENF, ICIS, INACTIVE PCS, LUST - FL, NPDES - FL, PCS FACILITY, UST - FL, WASTEWATER - FL] ***(cont.)***

**Envirosite ID:** 1528162
**EPA ID:** N/R

INACTIVE PCS ***(cont.)***

| | |
|---|---|
| TMDL Interface : | N/R |
| EDMR Authorization : | N |
| Pretreatment Indicator : | N/R |
| Last Date in Agency List : | 2021-06-11 |

LUST - FL

| | |
|---|---|
| Facility Name : | BEVERAGE STATION |
| Facility Address : | 4101 OKEECHOBEE RD, FORT PIERCE, 34947 |
| County : | ST. LUCIE |

Site Details

| | |
|---|---|
| Facility ID : | 8837598 |
| Facility Status : | OPEN |
| Facility Type : | Retail Station |
| Phone : | 7724683050 |
| Last Date in Agency List : | 2021-08-06 |

Owner Information

| | |
|---|---|
| Owner ID : | N/R |
| Owner Name : | N/R |
| Owner Address 1 : | N/R |
| Owner Address 2 : | N/R |
| Contact : | N/R |
| Owner Phone : | N/R |

Discharge Details

| | |
|---|---|
| Discharge Date : | 1988-07-19 |
| Status Date : | 2005-12-21 |
| Status Description : | RA ONGOING |
| DEP Code : | C |
| Description : | CLEANUP REQUIRED |
| Score Date : | 2011-10-27 |
| Score : | 75 |
| CU Status : | RA |

| | |
|---|---|
| Oculus Note : | Use the Public Oculus Login button to enter the Oculus Website |
| Oculus Hyperlink : | Click here for hyperlink provided by the agency. |

NPDES - FL

| | |
|---|---|
| Facility Name : | Beverage Station |
| Facility Address : | 4101 Okeechobee Rd., Fort Pierce, FL |
| County : | ST. LUCIE |

Map Id: E19
Direction: SW
Distance: 0.225 mi., 1191 ft.
Elevation: 14 ft.
Relative: Lower

**Site Name :** BEVERAGE STATION | AAF1211 | BEVERAGE JUNCTION
4101 OKEECHOBEE RD
FORT PIERCE | Fort Pierce, FL

**Database(s) :** [CS - FL, DEDB - FL, DWM CONTAM - FL, ECHO, FA 3 - FL, FRS, GWIF - FL, HIST PCS ENF, ICIS, INACTIVE PCS, LUST - FL, NPDES - FL, PCS FACILITY, UST - FL, WASTEWATER - FL] ***(cont.)***

**Envirosite ID:** 1528162
**EPA ID:** N/R

NPDES - FL ***(cont.)***

Site Details

| | |
|---|---|
| Issue Date : | 2016-06-22 |
| Effective Date : | 2016-06-22 |
| Expiration Date : | 2018-01-31 |
| Facility ID : | FLG913865 |
| Facility Type : | Petroleum Cleanup GP (long term) |
| Status : | Active |
| NPDES : | Y |
| Company Name : | Handex Consulting & Remediation LLC |
| Document Description : | Permit Revision |
| Nature of Business : | Discharge from Petroleum Contaminated Site |
| Ownership Type : | Private |
| Treatment Process Summary : | N/R |
| Department Office : | Southeast District |
| Capacity (MGD) : | N/R |
| DW Class : | N/R |
| Last Date in Agency List : | 2016-11-03 |

Related Party Details

| | |
|---|---|
| Related Party Name : | Joseph B Lundquist, Professional Engineering |
| Related Party Address : | 111 Kelsey Lane Suite E, Tampa FL 33619 |
| Related Party Address 2 : | N/R |
| Related Party Phone : | 8136264646 |
| Related Party Email : | jlundquist@handexmail.com |

PCS FACILITY

| | |
|---|---|
| Issue Date : | 2009-11-23 |
| Original Issue Date : | 2009-11-23 |
| Effective Date : | 2009-11-23 |
| Expiration Date : | 2014-11-22 |
| Retirement Date : | 2013-01-31 |
| Termination Date : | N/R |
| Issuing Agency : | Florida Department of Environmental Protection |
| Agency Type : | State |
| Activity ID : | 2600092501 |
| External Permit Number : | N/R |
| Facility Type Indicator : | NON-POTW |
| Permit Type : | General Permit Covered Facility-NPDES) |
| Major Minor Status : | N |
| Permit Status : | Effective |
| Total Design Flow Number : | N/R |
| Actual Average Flow Number : | N/R |
| State Water Body : | N/R |
| State Water Body Name : | N/R |
| Permit Name : | Cardno TBE |
| Permit Comp Status : | Y |
| RNC Tracking : | Y |
| Master External Permit Number : | FLG910000 |

Map Id: E19
Direction: SW
Distance: 0.225 mi., 1191 ft.
Elevation: 14 ft.
Relative: Lower

**Site Name :** BEVERAGE STATION | AAF1211 | BEVERAGE JUNCTION
4101 OKEECHOBEE RD
FORT PIERCE | Fort Pierce, FL

**Database(s) :** [CS - FL, DEDB - FL, DWM CONTAM - FL, ECHO, FA 3 - FL, FRS, GWIF - FL, HIST PCS ENF, ICIS, INACTIVE PCS, LUST - FL, NPDES - FL, PCS FACILITY, UST - FL, WASTEWATER - FL] ***(cont.)***

**Envirosite ID:** 1528162
**EPA ID:** N/R

PCS FACILITY ***(cont.)***

| | |
|---|---|
| TMDL Interface : | N/R |
| EDMR Authorization : | N |
| Pretreatment Indicator : | N/R |
| Last Date in Agency List : | 2021-06-11 |

UST - FL

| | |
|---|---|
| Facility Name : | BEVERAGE STATION |
| Facility Address : | 4101 OKEECHOBEE RD, FORT PIERCE, 34947 |
| County : | ST. LUCIE |

Site Details

| | |
|---|---|
| Facility ID : | 8837598 |
| Facility Phone : | 7724683050 |
| Facility Status : | OPEN |
| Facility Type : | Retail Station |
| DEP Contractor Own : | P |
| Last Date in Agency List : | 2021-07-21 |

Owner Information

| | |
|---|---|
| Owner ID : | N/R |
| Owner Name : | N/R |
| Owner Address 1 : | N/R |
| Owner Address 2 : | N/R |
| Contact : | N/R |
| Owner Phone : | N/R |

Tank Information

| | |
|---|---|
| Tank ID : | 1 |
| Gallons : | 10000 |
| Tank Location : | UNDERGROUND |
| Substance : | Unleaded Gas |
| Install Date : | N/R |
| Status : | Removed from Site |
| Status Date : | 1999-01-01 |
| Construction Items : | N/R |
| Monitoring Items : | N/R |
| Piping Items : | N/R |

Map Id: E19
Direction: SW
Distance: 0.225 mi., 1191 ft.
Elevation: 14 ft.
Relative: Lower

**Site Name :** BEVERAGE STATION | AAF1211 | BEVERAGE JUNCTION
4101 OKEECHOBEE RD
FORT PIERCE | Fort Pierce, FL

**Database(s) :** [CS - FL, DEDB - FL, DWM CONTAM - FL, ECHO, FA 3 - FL, FRS, GWIF - FL, HIST PCS ENF, ICIS, INACTIVE PCS, LUST - FL, NPDES - FL, PCS FACILITY, UST - FL, WASTEWATER - FL] ***(cont.)***

**Envirosite ID:** 1528162
**EPA ID:** N/R

UST - FL ***(cont.)***

Tank Information
Tank ID : 2
Gallons : 10000
Tank Location : UNDERGROUND
Substance : Unleaded Gas
Install Date : N/R
Status : Removed from Site
Status Date : 1999-01-01

Construction Items : N/R

Monitoring Items : N/R

Piping Items : N/R

Tank Information
Tank ID : 3
Gallons : 2000
Tank Location : UNDERGROUND
Substance : Unleaded Gas
Install Date : N/R
Status : Removed from Site
Status Date : 1999-01-01

Construction Items : N/R

Monitoring Items : N/R

Piping Items : N/R

Tank Information
Tank ID : 4
Gallons : 550
Tank Location : UNDERGROUND
Substance : Unknown/Not Reported
Install Date : N/R
Status : Closed In Place
Status Date : 1989-04-30

Map Id: E19
Direction: SW
Distance: 0.225 mi., 1191 ft.
Elevation: 14 ft.
Relative: Lower

**Site Name :** BEVERAGE STATION | AAF1211 | BEVERAGE JUNCTION
4101 OKEECHOBEE RD
FORT PIERCE | Fort Pierce, FL

**Database(s) :** [CS - FL, DEDB - FL, DWM CONTAM - FL, ECHO, FA 3 - FL, FRS, GWIF - FL, HIST PCS ENF, ICIS, INACTIVE PCS, LUST - FL, NPDES - FL, PCS FACILITY, UST - FL, WASTEWATER - FL] ***(cont.)***

**Envirosite ID:** 1528162
**EPA ID:** N/R

UST - FL ***(cont.)***

Construction Items : N/R

Monitoring Items : N/R

Piping Items : N/R

Tank Information
Tank ID : 5
Gallons : 10000
Tank Location : UNDERGROUND
Substance : Unleaded Gas
Install Date : 1999-01-01
Status : In Service
Status Date : 1999-01-01

Construction Items :
Miscellaneous Attributes - Compartmented
Overfill/Spill - Spill containment bucket
Overfill/Spill - Ball check valve
Primary Construction - Fiberglass clad steel
Secondary Containment - Double wall

Monitoring Items :
Internal Tk Monitoring - Monitor dbl wall tank space
Miscellaneous - Electronic monitor pipe sumps
Miscellaneous - Visual inspect dispenser liners
Piping Monitoring - Monitor dbl wall pipe space
Piping Monitoring - Mechanical line leak detector

Piping Items :
Miscellaneous Attributes - Dispenser liners
Miscellaneous Attributes - Pressurized piping system
Primary Construction - Fiberglass
Secondary Containment - Double wall

Tank Information
Tank ID : 6
Gallons : 10000
Tank Location : UNDERGROUND
Substance : Unleaded Gas
Install Date : 1999-01-01
Status : In Service
Status Date : 1999-01-01

Map Id: E19
Direction: SW
Distance: 0.225 mi., 1191 ft.
Elevation: 14 ft.
Relative: Lower

**Site Name :** BEVERAGE STATION | AAF1211 | BEVERAGE JUNCTION
4101 OKEECHOBEE RD
FORT PIERCE | Fort Pierce, FL

**Database(s) :** [CS - FL, DEDB - FL, DWM CONTAM - FL, ECHO, FA 3 - FL, FRS, GWIF - FL, HIST PCS ENF, ICIS, INACTIVE PCS, LUST - FL, NPDES - FL, PCS FACILITY, UST - FL, WASTEWATER - FL] ***(cont.)***

**Envirosite ID:** 1528162
**EPA ID:** N/R

UST - FL ***(cont.)***

Construction Items :
Miscellaneous Attributes - Compartmented
Overfill/Spill - Ball check valve
Overfill/Spill - Spill containment bucket
Primary Construction - Fiberglass clad steel
Secondary Containment - Double wall

Monitoring Items :
Internal Tk Monitoring - Monitor dbl wall tank space
Miscellaneous - Electronic monitor pipe sumps
Miscellaneous - Visual inspect dispenser liners
Piping Monitoring - Mechanical line leak detector
Piping Monitoring - Monitor dbl wall pipe space

Piping Items :
Miscellaneous Attributes - Dispenser liners
Miscellaneous Attributes - Pressurized piping system
Primary Construction - Fiberglass
Secondary Containment - Double wall

Tank Information

| | |
|---|---|
| Tank ID : | 7 |
| Gallons : | 5000 |
| Tank Location : | UNDERGROUND |
| Substance : | Vehicular Diesel |
| Install Date : | 1999-01-01 |
| Status : | Deleted - Data Error |
| Status Date : | 1999-01-01 |

Construction Items : N/R

Monitoring Items : N/R

Piping Items : N/R

Oculus Note : Use the Public Oculus Login button to enter the Oculus Website
Oculus Hyperlink : Click here for hyperlink provided by the agency.

WASTEWATER - FL

| | |
|---|---|
| Facility Name : | ST. LUCIE |
| Facility Address : | 4101 Okeechobee Rd., Fort Pierce, FL |
| County : | ST. LUCIE |

Map Id: E19
Direction: SW
Distance: 0.225 mi., 1191 ft.
Elevation: 14 ft.
Relative: Lower

**Site Name :** BEVERAGE STATION | AAF1211 | BEVERAGE JUNCTION
4101 OKEECHOBEE RD
FORT PIERCE | Fort Pierce, FL

**Database(s) :** [CS - FL, DEDB - FL, DWM CONTAM - FL, ECHO, FA 3 - FL, FRS, GWIF - FL, HIST PCS ENF, ICIS, INACTIVE PCS, LUST - FL, NPDES - FL, PCS FACILITY, UST - FL, WASTEWATER - FL] ***(cont.)***

**Envirosite ID:** 1528162
**EPA ID:** N/R

WASTEWATER - FL ***(cont.)***

| | |
|---|---|
| Issue Date : | 2016-06-22 |
| Effective Date : | 2016-06-22 |
| Expiration Date : | 2018-01-31 |
| Facility ID : | FLG913865 |
| Facility Type : | Petroleum Cleanup GP (long term) |
| Status : | Active |
| NPDES : | Y |
| Major/Minor Discharge : | MI |
| Environmental Interest : | Industrial Wastewater Program |
| Company Name : | Handex Consulting & Remediation LLC |
| Related Party Name : | Joseph B Lundquist, Professional Engineering |
| Related Party Address : | 111 Kelsey Lane Suite E, Tampa FL 33619 |
| Related Party Address 2 : | N/R |
| Related Party Phone : | 8136264646 |
| Related Party Email : | jlundquist@handexmail.com |
| Document Description : | Permit Revision |
| Nature of Business : | Discharge from Petroleum Contaminated Site |
| Ownership Type : | Private |
| Treatment Process Summary : | N/R |
| Department Office : | Southeast District |
| Capacity (MGD) : | N/R |
| DW Class : | N/R |
| Last Date in Agency List : | 2021-01-13 |

Map Id: 20
Direction: S
Distance: 0.232 mi., 1225 ft.
Elevation: 14 ft.
Relative: Lower

**Site Name :** AAF4995 | AAF4495
2302 S 39TH ST
FORT PIERCE, FL

**Database(s) :** [DEDB - FL]

**Envirosite ID:** 1549169
**EPA ID:** N/R

DEDB - FL

| | |
|---|---|
| Sample Date : | 2005-09-15 |
| Sample ID : | 050916-052 |
| Sample Type : | COMPLIANCE MONITORING |
| FLUW ID : | AAF4995 |
| Analyte : | ETHYLENE DIBROMIDE (EDB) |
| Value : | 0.25 |
| Units : | ug/L |
| Qualifier : | U |
| Resident Last Name : | N/R |
| Well Business Name : | RESIDENT |
| Well Address : | 2302 S 39TH ST |
| Well Type : | 43 |
| Well Status : | ABANDONED |
| City : | FORT PIERCE |

Map Id: 20
Direction: S
Distance: 0.232 mi., 1225 ft.
Elevation: 14 ft.
Relative: Lower

**Site Name :** AAF4995 | AAF4495
2302 S 39TH ST
FORT PIERCE, FL

**Database(s) :** [DEDB - FL] ***(cont.)***

**Envirosite ID:** 1549169
**EPA ID:** N/R

DEDB - FL ***(cont.)***

| | |
|---|---|
| County : | ST. LUCIE |
| Job Name : | STLUCIE-050916-012 |
| Customer ID : | N/R |
| Description : | Private Well |
| Last Date in Agency List : | 2015-11-25 |
| | |
| Sample Date : | 2003-08-19 |
| Sample ID : | 030820-066 |
| Sample Type : | COMPLIANCE MONITORING |
| FLUW ID : | AAF4995 |
| Analyte : | ETHYLENE DIBROMIDE (EDB) |
| Value : | 0.37 |
| Units : | ug/L |
| Qualifier : | U |
| Resident Last Name : | N/R |
| Well Business Name : | RESIDENT |
| Well Address : | 2302 S 39TH ST |
| Well Type : | 43 |
| Well Status : | ABANDONED |
| City : | FORT PIERCE |
| County : | ST. LUCIE |
| Job Name : | STLUCIE-030820-16 |
| Customer ID : | N/R |
| Description : | Private Well |
| Last Date in Agency List : | 2015-11-25 |
| | |
| Sample Date : | 2001-04-10 |
| Sample ID : | 010411-061 |
| Sample Type : | FIRST_SAMP |
| FLUW ID : | AAF4995 |
| Analyte : | ETHYLENE DIBROMIDE (EDB) |
| Value : | 0.2 |
| Units : | ug/L |
| Qualifier : | U |
| Resident Last Name : | N/R |
| Well Business Name : | RESIDENT |
| Well Address : | 2302 S 39TH ST |
| Well Type : | 43 |
| Well Status : | ABANDONED |
| City : | FORT PIERCE |
| County : | ST. LUCIE |
| Job Name : | STLUCIE-010411-15 |
| Customer ID : | N/R |
| Description : | Private Well |
| Last Date in Agency List : | 2015-11-25 |
| | |
| Sample Date : | 2002-08-22 |
| Sample ID : | 020823-089 |
| Sample Type : | N/R |
| FLUW ID : | AAF4495 |
| Analyte : | ETHYLENE DIBROMIDE (EDB) |
| Value : | 0.12 |
| Units : | ug/L |
| Qualifier : | U |

Map Id: 20
Direction: S
Distance: 0.232 mi., 1225 ft.
Elevation: 14 ft.
Relative: Lower

**Site Name :** AAF4995 | AAF4495
2302 S 39TH ST
FORT PIERCE, FL

**Database(s) :** [DEDB - FL] ***(cont.)***

**Envirosite ID:** 1549169
**EPA ID:** N/R

DEDB - FL ***(cont.)***

| | |
|---|---|
| Resident Last Name : | N/R |
| Well Business Name : | N/R |
| Well Address : | 2302 S 39TH ST |
| Well Type : | 43 - Private Well |
| Well Status : | N/R |
| City : | N/R |
| County : | ST. LUCIE |
| Job Name : | STLUCIE-020823-16 |
| Customer ID : | N/R |
| Description : | N/R |
| Last Date in Agency List : | 2016-03-11 |

| | |
|---|---|
| Sample Date : | 2005-09-15 |
| Sample ID : | 050916-052 |
| Sample Type : | COMPLIANCE MONITORING |
| FLUW ID : | AAF4995 |
| Analyte : | ETHYLENE DIBROMIDE (EDB) |
| Value : | 0.25 |
| Units : | ug/L |
| Qualifier : | U |
| Resident Last Name : | N/R |
| Well Business Name : | RESIDENT |
| Well Address : | 2302 S 39TH ST |
| Well Type : | 43 - PRIVATE WELL |
| Well Status : | ABANDONED |
| City : | N/R |
| County : | ST. LUCIE |
| Job Name : | STLUCIE-050916-012 |
| Customer ID : | N/R |
| Description : | N/R |
| Last Date in Agency List : | 2020-12-04 |

| | |
|---|---|
| Sample Date : | 2003-08-19 |
| Sample ID : | 030820-066 |
| Sample Type : | COMPLIANCE MONITORING |
| FLUW ID : | AAF4995 |
| Analyte : | ETHYLENE DIBROMIDE (EDB) |
| Value : | 0.37 |
| Units : | ug/L |
| Qualifier : | U |
| Resident Last Name : | N/R |
| Well Business Name : | RESIDENT |
| Well Address : | 2302 S 39TH ST |
| Well Type : | 43 - PRIVATE WELL |
| Well Status : | ABANDONED |
| City : | N/R |
| County : | ST. LUCIE |
| Job Name : | STLUCIE-030820-16 |
| Customer ID : | N/R |
| Description : | N/R |
| Last Date in Agency List : | 2020-12-04 |

| | |
|---|---|
| Sample Date : | 2002-08-22 |
| Sample ID : | 020823-089 |

Map Id: 20
Direction: S
Distance: 0.232 mi., 1225 ft.
Elevation: 14 ft.
Relative: Lower

**Site Name :** AAF4995 | AAF4495
2302 S 39TH ST
FORT PIERCE, FL

**Database(s) :** [DEDB - FL] ***(cont.)***

**Envirosite ID:** 1549169
**EPA ID:** N/R

DEDB - FL ***(cont.)***

| | |
|---|---|
| Sample Type : | FIRST SAMPL |
| FLUW ID : | AAF4995 |
| Analyte : | ETHYLENE DIBROMIDE (EDB) |
| Value : | 0.12 |
| Units : | ug/L |
| Qualifier : | U |
| Resident Last Name : | N/R |
| Well Business Name : | RESIDENT |
| Well Address : | 2302 S 39TH ST |
| Well Type : | 43 - PRIVAT |
| Well Status : | ABANDONED |
| City : | N/R |
| County : | ST. LUCIE |
| Job Name : | STLUCIE-020823-16 |
| Customer ID : | N/R |
| Description : | N/R |
| Last Date in Agency List : | 2020-12-04 |

| | |
|---|---|
| Sample Date : | 2001-04-10 |
| Sample ID : | 010411-061 |
| Sample Type : | FIRST_SAMP |
| FLUW ID : | AAF4995 |
| Analyte : | ETHYLENE DIBROMIDE (EDB) |
| Value : | 0.2 |
| Units : | ug/L |
| Qualifier : | U |
| Resident Last Name : | N/R |
| Well Business Name : | RESIDENT |
| Well Address : | 2302 S 39TH ST |
| Well Type : | 43 |
| Well Status : | ABANDONED |
| City : | N/R |
| County : | ST. LUCIE |
| Job Name : | STLUCIE-010411-15 |
| Customer ID : | N/R |
| Description : | N/R |
| Last Date in Agency List : | 2020-12-04 |

Map Id: F21
Direction: SW
Distance: 0.238 mi., 1257 ft.
Elevation: 14 ft.
Relative: Lower

**Site Name :** AAE6141
4075 VIRGINIA AVE
FORT PIERCE, FL

**Database(s) :** [DEDB - FL]

**Envirosite ID:** 1551553
**EPA ID:** N/R

DEDB - FL

| | |
|---|---|
| Sample Date : | 2011-09-13 |
| Sample ID : | 110823-066 |
| Sample Type : | RESAMPLE |
| FLUW ID : | AAE6141 |

Map Id: F21
Direction: SW
Distance: 0.238 mi., 1257 ft.
Elevation: 14 ft.
Relative: Lower

**Site Name :** AAE6141
4075 VIRGINIA AVE
FORT PIERCE, FL

**Database(s) :** [DEDB - FL] ***(cont.)***

**Envirosite ID:** 1551553
**EPA ID:** N/R

DEDB - FL ***(cont.)***

| | |
|---|---|
| Analyte : | ETHYLENE DIBROMIDE (EDB) |
| Value : | 0.22 |
| Units : | ug/L |
| Qualifier : | U |
| Resident Last Name : | N/R |
| Well Business Name : | KCCS |
| Well Address : | 4075 VIRGINIA AVE |
| Well Type : | 42 |
| Well Status : | ACTIVE |
| City : | FORT PIERCE |
| County : | ST. LUCIE |
| Job Name : | STLUCIE-110823-016 |
| Customer ID : | N/R |
| Description : | Limited Use |
| Last Date in Agency List : | 2015-11-25 |

| | |
|---|---|
| Sample Date : | 2008-01-07 |
| Sample ID : | 071219-038 |
| Sample Type : | RESAMPLE |
| FLUW ID : | AAE6141 |
| Analyte : | ETHYLENE DIBROMIDE (EDB) |
| Value : | 0.25 |
| Units : | ug/L |
| Qualifier : | U |
| Resident Last Name : | N/R |
| Well Business Name : | KCCS |
| Well Address : | 4075 VIRGINIA AVE |
| Well Type : | 42 |
| Well Status : | ACTIVE |
| City : | FORT PIERCE |
| County : | ST. LUCIE |
| Job Name : | STLUCIE-071219-008 |
| Customer ID : | N/R |
| Description : | Limited Use |
| Last Date in Agency List : | 2015-11-25 |

| | |
|---|---|
| Sample Date : | 2005-09-15 |
| Sample ID : | 050916-055 |
| Sample Type : | COMPLIANCE MONITORING |
| FLUW ID : | AAE6141 |
| Analyte : | ETHYLENE DIBROMIDE (EDB) |
| Value : | 0.25 |
| Units : | ug/L |
| Qualifier : | U |
| Resident Last Name : | N/R |
| Well Business Name : | KCCS |
| Well Address : | 4075 VIRGINIA AVE |
| Well Type : | 42 |
| Well Status : | ACTIVE |
| City : | FORT PIERCE |
| County : | ST. LUCIE |
| Job Name : | STLUCIE-050916-012 |
| Customer ID : | N/R |
| Description : | Limited Use |
| Last Date in Agency List : | 2015-11-25 |

Map Id: F21
Direction: SW
Distance: 0.238 mi., 1257 ft.
Elevation: 14 ft.
Relative: Lower

**Site Name :** AAE6141
4075 VIRGINIA AVE
FORT PIERCE, FL

**Database(s) :** [DEDB - FL] ***(cont.)***

**Envirosite ID:** 1551553
**EPA ID:** N/R

DEDB - FL ***(cont.)***

| | |
|---|---|
| Sample Date : | 2002-09-18 |
| Sample ID : | 020919-036 |
| Sample Type : | FIRST SAMPL |
| FLUW ID : | AAE6141 |
| Analyte : | ETHYLENE DIBROMIDE (EDB) |
| Value : | 0.12 |
| Units : | ug/L |
| Qualifier : | U |
| Resident Last Name : | N/R |
| Well Business Name : | KCCS |
| Well Address : | 4075 VIRGINIA AVE |
| Well Type : | 42 |
| Well Status : | ACTIVE |
| City : | FORT PIERCE |
| County : | ST. LUCIE |
| Job Name : | STLUCIE-020919-06 |
| Customer ID : | N/R |
| Description : | Limited Use |
| Last Date in Agency List : | 2015-11-25 |

| | |
|---|---|
| Sample Date : | 2001-10-16 |
| Sample ID : | 011017-068 |
| Sample Type : | FIRST_SAMP |
| FLUW ID : | AAE6141 |
| Analyte : | ETHYLENE DIBROMIDE (EDB) |
| Value : | 0.12 |
| Units : | ug/L |
| Qualifier : | U |
| Resident Last Name : | N/R |
| Well Business Name : | KCCS |
| Well Address : | 4075 VIRGINIA AVE |
| Well Type : | 42 |
| Well Status : | ACTIVE |
| City : | FORT PIERCE |
| County : | ST. LUCIE |
| Job Name : | STLUCIE-011017-18 |
| Customer ID : | N/R |
| Description : | Limited Use |
| Last Date in Agency List : | 2015-11-25 |

| | |
|---|---|
| Sample Date : | 2011-09-13 |
| Sample ID : | 110823-066 |
| Sample Type : | RESAMPLE |
| FLUW ID : | AAE6141 |
| Analyte : | ETHYLENE DIBROMIDE (EDB) |
| Value : | 0.22 |
| Units : | ug/L |
| Qualifier : | U |
| Resident Last Name : | N/R |
| Well Business Name : | STATE FARM |
| Well Address : | 4075 VIRGINIA AVE |
| Well Type : | 42 - LIMITED USE PUBLIC WATER SYSTEM (64E-8; F.A.C.) |
| Well Status : | ACTIVE |
| City : | N/R |
| County : | ST. LUCIE |

Map Id: F21
Direction: SW
Distance: 0.238 mi., 1257 ft.
Elevation: 14 ft.
Relative: Lower

**Site Name :** AAE6141
4075 VIRGINIA AVE
FORT PIERCE, FL

**Database(s) :** [DEDB - FL] ***(cont.)***

**Envirosite ID:** 1551553
**EPA ID:** N/R

DEDB - FL ***(cont.)***

| | |
|---|---|
| Job Name : | STLUCIE-110823-016 |
| Customer ID : | N/R |
| Description : | N/R |
| Last Date in Agency List : | 2020-12-04 |
| | |
| Sample Date : | 2008-01-07 |
| Sample ID : | 071219-038 |
| Sample Type : | RESAMPLE |
| FLUW ID : | AAE6141 |
| Analyte : | ETHYLENE DIBROMIDE (EDB) |
| Value : | 0.25 |
| Units : | ug/L |
| Qualifier : | U |
| Resident Last Name : | N/R |
| Well Business Name : | STATE FARM |
| Well Address : | 4075 VIRGINIA AVE |
| Well Type : | 42 - LIMITED USE PUBLIC WATER SYSTEM (64E-8; F.A.C.) |
| Well Status : | ACTIVE |
| City : | N/R |
| County : | ST. LUCIE |
| Job Name : | STLUCIE-071219-008 |
| Customer ID : | N/R |
| Description : | N/R |
| Last Date in Agency List : | 2020-12-04 |
| | |
| Sample Date : | 2005-09-15 |
| Sample ID : | 050916-055 |
| Sample Type : | COMPLIANCE MONITORING |
| FLUW ID : | AAE6141 |
| Analyte : | ETHYLENE DIBROMIDE (EDB) |
| Value : | 0.25 |
| Units : | ug/L |
| Qualifier : | U |
| Resident Last Name : | N/R |
| Well Business Name : | STATE FARM |
| Well Address : | 4075 VIRGINIA AVE |
| Well Type : | 42 - LIMITED USE PUBLIC WATER SYSTEM (64E-8, F.A.C |
| Well Status : | ACTIVE |
| City : | N/R |
| County : | ST. LUCIE |
| Job Name : | STLUCIE-050916-012 |
| Customer ID : | N/R |
| Description : | N/R |
| Last Date in Agency List : | 2020-12-04 |
| | |
| Sample Date : | 2002-09-18 |
| Sample ID : | 020919-036 |
| Sample Type : | FIRST SAMPL |
| FLUW ID : | AAE6141 |
| Analyte : | ETHYLENE DIBROMIDE (EDB) |
| Value : | 0.12 |
| Units : | ug/L |
| Qualifier : | U |
| Resident Last Name : | N/R |

Map Id: F21
Direction: SW
Distance: 0.238 mi., 1257 ft.
Elevation: 14 ft.
Relative: Lower

**Site Name :** AAE6141
4075 VIRGINIA AVE
FORT PIERCE, FL

**Database(s) :** [DEDB - FL] ***(cont.)***

**Envirosite ID:** 1551553
**EPA ID:** N/R

DEDB - FL ***(cont.)***

| | |
|---|---|
| Well Business Name : | STATE FARM |
| Well Address : | 4075 VIRGINIA AVE |
| Well Type : | 42 - LIMITE |
| Well Status : | ACTIVE |
| City : | N/R |
| County : | ST. LUCIE |
| Job Name : | STLUCIE-020919-06 |
| Customer ID : | N/R |
| Description : | N/R |
| Last Date in Agency List : | 2020-12-04 |

| | |
|---|---|
| Sample Date : | 2001-10-16 |
| Sample ID : | 011017-068 |
| Sample Type : | FIRST_SAMP |
| FLUW ID : | AAE6141 |
| Analyte : | ETHYLENE DIBROMIDE (EDB) |
| Value : | 0.12 |
| Units : | ug/L |
| Qualifier : | U |
| Resident Last Name : | N/R |
| Well Business Name : | STATE FARM |
| Well Address : | 4075 VIRGINIA AVE |
| Well Type : | 42 |
| Well Status : | ACTIVE |
| City : | N/R |
| County : | ST. LUCIE |
| Job Name : | STLUCIE-011017-18 |
| Customer ID : | N/R |
| Description : | N/R |
| Last Date in Agency List : | 2020-12-04 |

Map Id: 22
Direction: SSE
Distance: 0.239 mi., 1261 ft.
Elevation: 14 ft.
Relative: Lower

**Site Name :** AAF4993
2307 S 36TH ST
FORT PIERCE, FL

**Database(s) :** [DEDB - FL]

**Envirosite ID:** 1549167
**EPA ID:** N/R

DEDB - FL

| | |
|---|---|
| Sample Date : | 2000-02-28 |
| Sample ID : | 000229-024 |
| Sample Type : | COMPLIANCE |
| FLUW ID : | N/R |
| Analyte : | ETHYLENE DIBROMIDE (EDB) |
| Value : | 0.2 |
| Units : | ug/L |
| Qualifier : | U |
| Resident Last Name : | N/R |
| Well Business Name : | N/R |
| Well Address : | 2307 S. 36TH STREET |

Map Id: 22
Direction: SSE
Distance: 0.239 mi., 1261 ft.
Elevation: 14 ft.
Relative: Lower

**Site Name :** AAF4993
2307 S 36TH ST
FORT PIERCE, FL

**Database(s) :** [DEDB - FL] ***(cont.)***

**Envirosite ID:** 1549167
**EPA ID:** N/R

DEDB - FL ***(cont.)***

| | |
|---|---|
| Well Type : | 43 |
| Well Status : | N/R |
| City : | N/R |
| County : | ST. LUCIE |
| Job Name : | STLUCIE-000229-04 |
| Customer ID : | N/R |
| Description : | N/R |
| Last Date in Agency List : | 2020-05-06 |

| | |
|---|---|
| Sample Date : | 2005-06-29 |
| Sample ID : | 050630-093 |
| Sample Type : | FIRST SAMPLE |
| FLUW ID : | AAF4993 |
| Analyte : | ETHYLENE DIBROMIDE (EDB) |
| Value : | 0.25 |
| Units : | ug/L |
| Qualifier : | U |
| Resident Last Name : | N/R |
| Well Business Name : | SANDRA COOPER |
| Well Address : | 2307 S 36TH ST |
| Well Type : | 43 - PRIVATE WELL |
| Well Status : | ACTIVE |
| City : | N/R |
| County : | ST. LUCIE |
| Job Name : | STLUCIE-050630-024 |
| Customer ID : | N/R |
| Description : | N/R |
| Last Date in Agency List : | 2020-12-04 |

| | |
|---|---|
| Sample Date : | 2002-08-22 |
| Sample ID : | 020823-087 |
| Sample Type : | FIRST SAMPL |
| FLUW ID : | AAF4993 |
| Analyte : | ETHYLENE DIBROMIDE (EDB) |
| Value : | 0.12 |
| Units : | ug/L |
| Qualifier : | U |
| Resident Last Name : | N/R |
| Well Business Name : | SANDRA COOPER |
| Well Address : | 2307 S 36TH ST |
| Well Type : | 43 - PRIVAT |
| Well Status : | ACTIVE |
| City : | N/R |
| County : | ST. LUCIE |
| Job Name : | STLUCIE-020823-16 |
| Customer ID : | N/R |
| Description : | N/R |
| Last Date in Agency List : | 2020-12-04 |

| | |
|---|---|
| Sample Date : | 2001-04-10 |
| Sample ID : | 010411-059 |
| Sample Type : | COMPLIANCE |
| FLUW ID : | AAF4993 |
| Analyte : | ETHYLENE DIBROMIDE (EDB) |

Map Id: 22
Direction: SSE
Distance: 0.239 mi., 1261 ft.
Elevation: 14 ft.
Relative: Lower

**Site Name :** AAF4993
2307 S 36TH ST
FORT PIERCE, FL

**Database(s) :** [DEDB - FL] ***(cont.)***

**Envirosite ID:** 1549167
**EPA ID:** N/R

DEDB - FL ***(cont.)***

| | |
|---|---|
| Value : | 0.2 |
| Units : | ug/L |
| Qualifier : | U |
| Resident Last Name : | N/R |
| Well Business Name : | SANDRA COOPER |
| Well Address : | 2307 S 36TH ST |
| Well Type : | 43 |
| Well Status : | ACTIVE |
| City : | N/R |
| County : | ST. LUCIE |
| Job Name : | STLUCIE-010411-15 |
| Customer ID : | N/R |
| Description : | N/R |
| Last Date in Agency List : | 2020-12-04 |

| | |
|---|---|
| Sample Date : | 2005-06-29 |
| Sample ID : | 050630-093 |
| Sample Type : | FIRST SAMPLE |
| FLUW ID : | AAF4993 |
| Analyte : | ETHYLENE DIBROMIDE (EDB) |
| Value : | 0.25 |
| Units : | ug/L |
| Qualifier : | U |
| Resident Last Name : | N/R |
| Well Business Name : | SANDRA COOPER |
| Well Address : | 2307 S 36TH ST |
| Well Type : | 43 |
| Well Status : | ACTIVE |
| City : | FORT PIERCE |
| County : | ST. LUCIE |
| Job Name : | STLUCIE-050630-024 |
| Customer ID : | N/R |
| Description : | Private Well |
| Last Date in Agency List : | 2015-11-25 |

| | |
|---|---|
| Sample Date : | 2002-08-22 |
| Sample ID : | 020823-087 |
| Sample Type : | FIRST SAMPL |
| FLUW ID : | AAF4993 |
| Analyte : | ETHYLENE DIBROMIDE (EDB) |
| Value : | 0.12 |
| Units : | ug/L |
| Qualifier : | U |
| Resident Last Name : | N/R |
| Well Business Name : | SANDRA COOPER |
| Well Address : | 2307 S 36TH ST |
| Well Type : | 43 |
| Well Status : | ACTIVE |
| City : | FORT PIERCE |
| County : | ST. LUCIE |
| Job Name : | STLUCIE-020823-16 |
| Customer ID : | N/R |
| Description : | Private Well |
| Last Date in Agency List : | 2015-11-25 |

Map Id: 22
Direction: SSE
Distance: 0.239 mi., 1261 ft.
Elevation: 14 ft.
Relative: Lower

**Site Name :** AAF4993
2307 S 36TH ST
FORT PIERCE, FL

**Database(s) :** [DEDB - FL] ***(cont.)***

**Envirosite ID:** 1549167
**EPA ID:** N/R

DEDB - FL ***(cont.)***

| | |
|---|---|
| Sample Date : | 2001-04-10 |
| Sample ID : | 010411-059 |
| Sample Type : | COMPLIANCE |
| FLUW ID : | AAF4993 |
| Analyte : | ETHYLENE DIBROMIDE (EDB) |
| Value : | 0.2 |
| Units : | ug/L |
| Qualifier : | U |
| Resident Last Name : | N/R |
| Well Business Name : | SANDRA COOPER |
| Well Address : | 2307 S 36TH ST |
| Well Type : | 43 |
| Well Status : | ACTIVE |
| City : | FORT PIERCE |
| County : | ST. LUCIE |
| Job Name : | STLUCIE-010411-15 |
| Customer ID : | N/R |
| Description : | Private Well |
| Last Date in Agency List : | 2015-11-25 |

Map Id: 23
Direction: SE
Distance: 0.248 mi., 1309 ft.
Elevation: 14 ft.
Relative: Lower

**Site Name :** CIRCLE K #7506
2301 S 35TH ST & VIRGINIA AVE
FORT PIERCE, FL 34981

**Database(s) :** [DWM CONTAM - FL, FA 3 - FL, LUST - FL, UST - FL]

**Envirosite ID:** 1602611
**EPA ID:** N/R

DWM CONTAM - FL

| | |
|---|---|
| Facility Name : | CIRCLE K #7506 |
| Facility Address : | 2301 S 35TH ST & VIRGINIA AVE, FORT PIERCE, FL 34981 |
| County : | ST. LUCIE |
| Score Effective Date : | 1999-11-12 |
| Score : | 71 |
| Score Ranked : | N/R |
| Rank : | N/R |
| Facility ID : | 8518893 |
| Facility Status : | OPEN |
| Facility Type : | C - Fuel user/Non-retail |
| County Code : | 56 |
| District : | SED |
| Operator : | GRAHAM BIGGS |
| Phone : | (919)774-6700 |
| Name Changed Date : | N/R |
| Address Changed Date : | 2009-11-18 |
| Latitude Degrees : | 27 |
| Latitude Minutes : | 25 |
| Latitude Seconds : | 30.4303 |
| Longitude Degrees : | 80 |

Map Id: 23
Direction: SE
Distance: 0.248 mi., 1309 ft.
Elevation: 14 ft.
Relative: Lower

**Site Name :** CIRCLE K #7506
2301 S 35TH ST & VIRGINIA AVE
FORT PIERCE, FL 34981

**Database(s) :** [DWM CONTAM - FL, FA 3 - FL, LUST - FL, UST - FL] ***(cont.)***

**Envirosite ID:** 1602611
**EPA ID:** N/R

DWM CONTAM - FL ***(cont.)***

| | |
|---|---|
| Longitude Minutes : | 21 |
| Longitude Seconds : | 38.6877 |
| Feature : | N/R |
| Method : | AGPS |
| Datum : | 0 |
| Section/Township/Range : | SEC 5, TWP 35S, RNG 40E |
| Related Party Begin Date : | 1994-05-20 |
| Related Party ID : | 4045 |
| Primary Related Party Role : | ACCOUNT OWNER |
| Related Party Name : | CIRCLE K STORES INC |
| Related Party Address 1 : | 1100 SITUS CT #100, Raleigh, NC 27606-4295 |
| Related Party Address 2 : | ATTN: STORAGE TANK REGIS |
| Contact : | GRAHAM BIGGS |
| Related Party Phone : | (919)774-6700 |
| Related Party Extension : | 6326 |
| Related Party Bad Address Indicator : | N |
| Last Date in Agency List : | 2021-07-12 |

FA 3 - FL

| | |
|---|---|
| Facility Name : | CIRCLE K #7506 |
| Facility Address : | 2301 S 35TH ST & VIRGINIA AVE, FORT PIERCE, 34981 |
| County : | ST. LUCIE |
| | |
| Effectivity Date : | 2020-12-01 |
| Expiration Date : | 2021-12-01 |
| Facility ID : | 8518893 |
| Facility Status : | OPEN |
| Facility Type : | Fuel user/Non-retail |
| DEP Contractor : | P |
| Financial Responsibility : | INSURANCE |
| Insurance Company : | NAVIGATORS SPECIALTY INSURANCE CO |
| Facility Phone : | 9197746700 |
| Owner ID : | 4045 |
| Owner Name : | CIRCLE K STORES INC |
| Address : | 1100 SITUS CT #100 ATTN: STORAGE TANK REGIS, Raleigh, NC 27606 |
| Contact Name : | GRAHAM BIGGS |
| Phone : | 9197746700 |
| Last Date in Agency List : | 2021-07-24 |
| | |
| Effectivity Date : | 2019-12-01 |
| Expiration Date : | 2020-12-01 |
| Facility ID : | 8518893 |
| Facility Status : | OPEN |
| Facility Type : | Fuel user/Non-retail |
| DEP Contractor : | P |
| Financial Responsibility : | INSURANCE |
| Insurance Company : | NAVIGATORS SPECIALTY INSURANCE CO |
| Facility Phone : | 9197746700 |
| Owner ID : | 4045 |
| Owner Name : | CIRCLE K STORES INC |
| Address : | 1100 SITUS CT #100 ATTN: STORAGE TANK REGIS, Raleigh, NC 27606 |
| Contact Name : | GRAHAM BIGGS |
| Phone : | 9197746700 |

Map Id: 23
Direction: SE
Distance: 0.248 mi., 1309 ft.
Elevation: 14 ft.
Relative: Lower

**Site Name :** CIRCLE K #7506
2301 S 35TH ST & VIRGINIA AVE
FORT PIERCE, FL 34981

**Database(s) :** [DWM CONTAM - FL, FA 3 - FL, LUST - FL, UST - FL] ***(cont.)***

**Envirosite ID:** 1602611
**EPA ID:** N/R

FA 3 - FL ***(cont.)***

| | |
|---|---|
| Last Date in Agency List : | 2021-07-24 |
| Effectivity Date : | 2018-12-01 |
| Expiration Date : | 2019-12-01 |
| Facility ID : | 8518893 |
| Facility Status : | OPEN |
| Facility Type : | Fuel user/Non-retail |
| DEP Contractor : | P |
| Financial Responsibility : | INSURANCE |
| Insurance Company : | IRONSHORE SPECIALTY INSURANCE CO |
| Facility Phone : | 9197746700 |
| Owner ID : | 4045 |
| Owner Name : | CIRCLE K STORES INC |
| Address : | 1100 SITUS CT #100 ATTN: STORAGE TANK REGIS, Raleigh, NC 27606 |
| Contact Name : | GRAHAM BIGGS |
| Phone : | 9197746700 |
| Last Date in Agency List : | 2021-07-24 |
| Effectivity Date : | 2018-03-04 |
| Expiration Date : | 2018-03-04 |
| Facility ID : | 8518893 |
| Facility Status : | OPEN |
| Facility Type : | Fuel user/Non-retail |
| DEP Contractor : | P |
| Financial Responsibility : | INSURANCE |
| Insurance Company : | NAVIGATORS SPECIALTY INSURANCE CO |
| Facility Phone : | 9197746700 |
| Owner ID : | 4045 |
| Owner Name : | CIRCLE K STORES INC |
| Address : | 1100 SITUS CT #100 ATTN: STORAGE TANK REGIS, Raleigh, NC 27606 |
| Contact Name : | GRAHAM BIGGS |
| Phone : | 9197746700 |
| Last Date in Agency List : | 2021-07-24 |
| Effectivity Date : | 2017-12-01 |
| Expiration Date : | 2018-12-01 |
| Facility ID : | 8518893 |
| Facility Status : | OPEN |
| Facility Type : | Fuel user/Non-retail |
| DEP Contractor : | P |
| Financial Responsibility : | INSURANCE |
| Insurance Company : | IRONSHORE SPECIALTY INSURANCE CO |
| Facility Phone : | 9197746700 |
| Owner ID : | 4045 |
| Owner Name : | CIRCLE K STORES INC |
| Address : | 1100 SITUS CT #100 ATTN: STORAGE TANK REGIS, Raleigh, NC 27606 |
| Contact Name : | GRAHAM BIGGS |
| Phone : | 9197746700 |
| Last Date in Agency List : | 2021-07-24 |
| Effectivity Date : | 2016-12-01 |
| Expiration Date : | 2017-12-01 |

Map Id: 23
Direction: SE
Distance: 0.248 mi., 1309 ft.
Elevation: 14 ft.
Relative: Lower

**Site Name :** CIRCLE K #7506
2301 S 35TH ST & VIRGINIA AVE
FORT PIERCE, FL 34981

**Database(s) :** [DWM CONTAM - FL, FA 3 - FL, LUST - FL, UST - FL] ***(cont.)***

**Envirosite ID:** 1602611
**EPA ID:** N/R

FA 3 - FL ***(cont.)***

| | |
|---|---|
| Facility ID : | 8518893 |
| Facility Status : | OPEN |
| Facility Type : | Fuel user/Non-retail |
| DEP Contractor : | P |
| Financial Responsibility : | INSURANCE |
| Insurance Company : | IRONSHORE SPECIALTY INSURANCE CO |
| Facility Phone : | 9197746700 |
| Owner ID : | 4045 |
| Owner Name : | CIRCLE K STORES INC |
| Address : | 1100 SITUS CT #100 ATTN: STORAGE TANK REGIS, Raleigh, NC 27606 |
| Contact Name : | GRAHAM BIGGS |
| Phone : | 9197746700 |
| Last Date in Agency List : | 2021-07-24 |

| | |
|---|---|
| Effectivity Date : | 2014-12-01 |
| Expiration Date : | 2015-12-01 |
| Facility ID : | 8518893 |
| Facility Status : | OPEN |
| Facility Type : | Fuel user/Non-retail |
| DEP Contractor : | P |
| Financial Responsibility : | INSURANCE |
| Insurance Company : | IRONSHORE SPECIALTY INSURANCE CO |
| Facility Phone : | 9197746700 |
| Owner ID : | 4045 |
| Owner Name : | CIRCLE K STORES INC |
| Address : | 1100 SITUS CT #100 ATTN: STORAGE TANK REGIS, Raleigh, NC 27606 |
| Contact Name : | GRAHAM BIGGS |
| Phone : | 9197746700 |
| Last Date in Agency List : | 2021-07-24 |

| | |
|---|---|
| Effectivity Date : | 2011-12-01 |
| Expiration Date : | 2013-12-01 |
| Facility ID : | 8518893 |
| Facility Status : | OPEN |
| Facility Type : | Fuel user/Non-retail |
| DEP Contractor : | P |
| Financial Responsibility : | INSURANCE |
| Insurance Company : | CHUBB |
| Facility Phone : | 9197746700 |
| Owner ID : | 4045 |
| Owner Name : | CIRCLE K STORES INC |
| Address : | 1100 SITUS CT #100 ATTN: STORAGE TANK REGIS, Raleigh, NC 27606 |
| Contact Name : | GRAHAM BIGGS |
| Phone : | 9197746700 |
| Last Date in Agency List : | 2021-07-24 |

| | |
|---|---|
| Effectivity Date : | 2011-12-01 |
| Expiration Date : | 2012-12-01 |
| Facility ID : | 8518893 |
| Facility Status : | OPEN |
| Facility Type : | Fuel user/Non-retail |
| DEP Contractor : | P |
| Financial Responsibility : | INSURANCE |

Map Id: 23
Direction: SE
Distance: 0.248 mi., 1309 ft.
Elevation: 14 ft.
Relative: Lower

**Site Name :** CIRCLE K #7506
2301 S 35TH ST & VIRGINIA AVE
FORT PIERCE, FL 34981

**Database(s) :** [DWM CONTAM - FL, FA 3 - FL, LUST - FL, UST - FL] ***(cont.)***

**Envirosite ID:** 1602611
**EPA ID:** N/R

FA 3 - FL ***(cont.)***

| | |
|---|---|
| Insurance Company : | CHUBB |
| Facility Phone : | 9197746700 |
| Owner ID : | 4045 |
| Owner Name : | CIRCLE K STORES INC |
| Address : | 1100 SITUS CT #100 ATTN: STORAGE TANK REGIS, Raleigh, NC 27606 |
| Contact Name : | GRAHAM BIGGS |
| Phone : | 9197746700 |
| Last Date in Agency List : | 2021-07-24 |

| | |
|---|---|
| Effectivity Date : | 2010-12-18 |
| Expiration Date : | 2011-12-17 |
| Facility ID : | 8518893 |
| Facility Status : | OPEN |
| Facility Type : | Fuel user/Non-retail |
| DEP Contractor : | P |
| Financial Responsibility : | INSURANCE |
| Insurance Company : | CHUBB |
| Facility Phone : | 9197746700 |
| Owner ID : | 4045 |
| Owner Name : | CIRCLE K STORES INC |
| Address : | 1100 SITUS CT #100 ATTN: STORAGE TANK REGIS, Raleigh, NC 27606 |
| Contact Name : | GRAHAM BIGGS |
| Phone : | 9197746700 |
| Last Date in Agency List : | 2021-07-24 |

| | |
|---|---|
| Effectivity Date : | 2009-12-17 |
| Expiration Date : | 2010-12-17 |
| Facility ID : | 8518893 |
| Facility Status : | OPEN |
| Facility Type : | Fuel user/Non-retail |
| DEP Contractor : | P |
| Financial Responsibility : | INSURANCE |
| Insurance Company : | AMERICAN INTERNATIONAL SPECIALTY LINES |
| Facility Phone : | 9197746700 |
| Owner ID : | 4045 |
| Owner Name : | CIRCLE K STORES INC |
| Address : | 1100 SITUS CT #100 ATTN: STORAGE TANK REGIS, Raleigh, NC 27606 |
| Contact Name : | GRAHAM BIGGS |
| Phone : | 9197746700 |
| Last Date in Agency List : | 2021-07-24 |

| | |
|---|---|
| Effectivity Date : | 2008-12-17 |
| Expiration Date : | 2009-12-17 |
| Facility ID : | 8518893 |
| Facility Status : | OPEN |
| Facility Type : | Fuel user/Non-retail |
| DEP Contractor : | P |
| Financial Responsibility : | INSURANCE |
| Insurance Company : | AMERICAN INTERNATIONAL SPECIALTY LINES |
| Facility Phone : | 9197746700 |
| Owner ID : | 4045 |
| Owner Name : | CIRCLE K STORES INC |
| Address : | 1100 SITUS CT #100 ATTN: STORAGE TANK REGIS, Raleigh, NC 27606 |

Map Id: 23
Direction: SE
Distance: 0.248 mi., 1309 ft.
Elevation: 14 ft.
Relative: Lower

**Site Name :** CIRCLE K #7506
2301 S 35TH ST & VIRGINIA AVE
FORT PIERCE, FL 34981

**Database(s) :** [DWM CONTAM - FL, FA 3 - FL, LUST - FL, UST - FL] ***(cont.)***

**Envirosite ID:** 1602611
**EPA ID:** N/R

FA 3 - FL ***(cont.)***

| | |
|---|---|
| Contact Name : | GRAHAM BIGGS |
| Phone : | 9197746700 |
| Last Date in Agency List : | 2021-07-24 |

LUST - FL

| | |
|---|---|
| Facility Name : | CIRCLE K #7506 |
| Facility Address : | 2301 S 35TH ST & VIRGINIA AVE, FORT PIERCE, 34981 |
| County : | ST. LUCIE |

Site Details

| | |
|---|---|
| Facility ID : | 8518893 |
| Facility Status : | OPEN |
| Facility Type : | Fuel user/Non-retail |
| Phone : | 9197746700 |
| Last Date in Agency List : | 2021-08-06 |

Owner Information

| | |
|---|---|
| Owner ID : | N/R |
| Owner Name : | N/R |
| Owner Address 1 : | N/R |
| Owner Address 2 : | N/R |
| Contact : | N/R |
| Owner Phone : | N/R |

Discharge Details

| | |
|---|---|
| Discharge Date : | 1997-01-22 |
| Status Date : | 2001-02-19 |
| Status Description : | NFA COMPLETE |
| DEP Code : | C |
| Description : | COMBINED CLEANUP REQUIRED |
| Score Date : | 1999-11-12 |
| Score : | N/R |
| CU Status : | NFA |

| | |
|---|---|
| Discharge Date : | 2004-04-27 |
| Status Date : | 2007-08-10 |
| Status Description : | SRCR COMPLETE |
| DEP Code : | C |
| Description : | CLEANUP REQUIRED |
| Score Date : | 2005-09-19 |
| Score : | 55 |
| CU Status : | SRCR |

| | |
|---|---|
| Discharge Date : | 1988-09-26 |
| Status Date : | 2001-02-19 |
| Status Description : | NFA COMPLETE |
| DEP Code : | C |

Map Id: 23
Direction: SE
Distance: 0.248 mi., 1309 ft.
Elevation: 14 ft.
Relative: Lower

**Site Name :** CIRCLE K #7506
2301 S 35TH ST & VIRGINIA AVE
FORT PIERCE, FL 34981

**Database(s) :** [DWM CONTAM - FL, FA 3 - FL, LUST - FL, UST - FL] ***(cont.)***

**Envirosite ID:** 1602611
**EPA ID:** N/R

LUST - FL ***(cont.)***

| | |
|---|---|
| Description : | CLEANUP REQUIRED |
| Score Date : | 1999-11-12 |
| Score : | 71 |
| CU Status : | NFA |
| Oculus Note : | Use the Public Oculus Login button to enter the Oculus Website |
| Oculus Hyperlink : | Click here for hyperlink provided by the agency. |

UST - FL

| | |
|---|---|
| Facility Name : | CIRCLE K #7506 |
| Facility Address : | 2301 S 35TH ST & VIRGINIA AVE, FORT PIERCE, 34981 |
| County : | ST. LUCIE |

Site Details

| | |
|---|---|
| Facility ID : | 8518893 |
| Facility Phone : | 9197746700 |
| Facility Status : | OPEN |
| Facility Type : | Fuel user/Non-retail |
| DEP Contractor Own : | P |
| Last Date in Agency List : | 2021-07-21 |

Owner Information

| | |
|---|---|
| Owner ID : | N/R |
| Owner Name : | N/R |
| Owner Address 1 : | N/R |
| Owner Address 2 : | N/R |
| Contact : | N/R |
| Owner Phone : | N/R |

Tank Information

| | |
|---|---|
| Tank ID : | 1 |
| Gallons : | 10000 |
| Tank Location : | UNDERGROUND |
| Substance : | Unleaded Gas |
| Install Date : | 1985-07-01 |
| Status : | In Service |
| Status Date : | 1985-07-01 |
| Construction Items : | Overfill/Spill - Spill containment bucket<br>Overfill/Spill - Tight fill<br>Overfill/Spill - Flow shut-Off<br>Primary Construction - Fiberglass clad steel<br>Secondary Containment - Double wall - tank jacket |
| Monitoring Items : | Internal Tk Monitoring - Monitor dbl wall tank space<br>Miscellaneous - Visual inspect dispenser liners |

Map Id: 23
Direction: SE
Distance: 0.248 mi., 1309 ft.
Elevation: 14 ft.
Relative: Lower

**Site Name :** CIRCLE K #7506
2301 S 35TH ST & VIRGINIA AVE
FORT PIERCE, FL 34981

**Database(s) :** [DWM CONTAM - FL, FA 3 - FL, LUST - FL, UST - FL] ***(cont.)***

**Envirosite ID:** 1602611
**EPA ID:** N/R

UST - FL ***(cont.)***

Miscellaneous - Visual inspect pipe sumps
Piping Monitoring - Monitor dbl wall pipe space
Piping Monitoring - Mechanical line leak detector

Piping Items :
Miscellaneous Attributes - Dispenser liners
Miscellaneous Attributes - Pressurized piping system
Primary Construction - Fiberglass
Secondary Containment - Double wall

Tank Information
Tank ID : 2
Gallons : 10000
Tank Location : UNDERGROUND
Substance : Unleaded Gas
Install Date : 1985-07-01
Status : In Service
Status Date : 1985-07-01

Construction Items :
Overfill/Spill - Flow shut-Off
Overfill/Spill - Spill containment bucket
Overfill/Spill - Tight fill
Primary Construction - Fiberglass clad steel
Secondary Containment - Double wall - tank jacket

Monitoring Items :
Internal Tk Monitoring - Monitor dbl wall tank space
Miscellaneous - Visual inspect dispenser liners
Miscellaneous - Visual inspect pipe sumps
Piping Monitoring - Monitor dbl wall pipe space
Piping Monitoring - Mechanical line leak detector

Piping Items :
Miscellaneous Attributes - Pressurized piping system
Miscellaneous Attributes - Dispenser liners
Primary Construction - Fiberglass
Secondary Containment - Double wall

Tank Information
Tank ID : 3
Gallons : 10000
Tank Location : UNDERGROUND
Substance : Vehicular Diesel
Install Date : 1985-07-01
Status : In Service
Status Date : 1985-07-01

Construction Items :
Overfill/Spill - Spill containment bucket
Overfill/Spill - Flow shut-Off
Overfill/Spill - Tight fill

Map Id: 23
Direction: SE
Distance: 0.248 mi., 1309 ft.
Elevation: 14 ft.
Relative: Lower

**Site Name :** CIRCLE K #7506
2301 S 35TH ST & VIRGINIA AVE
FORT PIERCE, FL 34981

**Database(s) :** [DWM CONTAM - FL, FA 3 - FL, LUST - FL, UST - FL] ***(cont.)***

**Envirosite ID:** 1602611
**EPA ID:** N/R

UST - FL ***(cont.)***

| | |
|---|---|
| | Primary Construction - Fiberglass clad steel<br>Secondary Containment - Double wall - tank jacket |
| Monitoring Items : | Internal Tk Monitoring - Monitor dbl wall tank space<br>Miscellaneous - Visual inspect pipe sumps<br>Miscellaneous - Visual inspect dispenser liners<br>Piping Monitoring - Mechanical line leak detector<br>Piping Monitoring - Monitor dbl wall pipe space |
| Piping Items : | Miscellaneous Attributes - Dispenser liners<br>Miscellaneous Attributes - Pressurized piping system<br>Primary Construction - Fiberglass<br>Secondary Containment - Double wall |
| Oculus Note : | Use the Public Oculus Login button to enter the Oculus Website |
| Oculus Hyperlink : | Click here for hyperlink provided by the agency. |

Map Id: F24
Direction: SSW
Distance: 0.253 mi., 1337 ft.
Elevation: 14 ft.
Relative: Lower

**Site Name :** AAF1213 | AAF1214
2303 S 40TH ST | 2303 SOUTH 40TH STREET
FORT PIERCE, FL

**Database(s) :** [DEDB - FL]

**Envirosite ID:** 1546750
**EPA ID:** N/R

DEDB - FL

| | |
|---|---|
| Sample Date : | 2011-09-13 |
| Sample ID : | 110823-062 |
| Sample Type : | RESAMPLE |
| FLUW ID : | AAF1213 |
| Analyte : | ETHYLENE DIBROMIDE (EDB) |
| Value : | 0.22 |
| Units : | ug/L |
| Qualifier : | U |
| Resident Last Name : | N/R |
| Well Business Name : | RESIDENCE |
| Well Address : | 2303 S 40TH ST |
| Well Type : | 43 |
| Well Status : | ACTIVE |
| City : | FORT PIERCE |
| County : | ST. LUCIE |
| Job Name : | STLUCIE-110823-016 |
| Customer ID : | N/R |
| Description : | Private Well |
| Last Date in Agency List : | 2015-11-25 |

Map Id: F24
Direction: SSW
Distance: 0.253 mi., 1337 ft.
Elevation: 14 ft.
Relative: Lower

**Site Name :** AAF1213 | AAF1214
2303 S 40TH ST | 2303 SOUTH 40TH STREET
FORT PIERCE, FL

**Database(s) :** [DEDB - FL] ***(cont.)***

**Envirosite ID:** 1546750
**EPA ID:** N/R

DEDB - FL ***(cont.)***

| | |
|---|---|
| Sample Date : | 2005-09-15 |
| Sample ID : | 050916-057 |
| Sample Type : | COMPLIANCE MONITORING |
| FLUW ID : | AAF1213 |
| Analyte : | ETHYLENE DIBROMIDE (EDB) |
| Value : | 0.25 |
| Units : | ug/L |
| Qualifier : | U |
| Resident Last Name : | N/R |
| Well Business Name : | RESIDENCE |
| Well Address : | 2303 S 40TH ST |
| Well Type : | 43 |
| Well Status : | ACTIVE |
| City : | FORT PIERCE |
| County : | ST. LUCIE |
| Job Name : | STLUCIE-050916-012 |
| Customer ID : | N/R |
| Description : | Private Well |
| Last Date in Agency List : | 2015-11-25 |

| | |
|---|---|
| Sample Date : | 2002-09-18 |
| Sample ID : | 020919-031 |
| Sample Type : | FIRST SAMPL |
| FLUW ID : | AAF1213 |
| Analyte : | ETHYLENE DIBROMIDE (EDB) |
| Value : | 0.12 |
| Units : | ug/L |
| Qualifier : | U |
| Resident Last Name : | N/R |
| Well Business Name : | RESIDENCE |
| Well Address : | 2303 S 40TH ST |
| Well Type : | 43 |
| Well Status : | ACTIVE |
| City : | FORT PIERCE |
| County : | ST. LUCIE |
| Job Name : | STLUCIE-020919-06 |
| Customer ID : | N/R |
| Description : | Private Well |
| Last Date in Agency List : | 2015-11-25 |

| | |
|---|---|
| Sample Date : | 2001-10-16 |
| Sample ID : | 011017-063 |
| Sample Type : | COMPLIANCE |
| FLUW ID : | AAF1213 |
| Analyte : | ETHYLENE DIBROMIDE (EDB) |
| Value : | 0.12 |
| Units : | ug/L |
| Qualifier : | U |
| Resident Last Name : | N/R |
| Well Business Name : | RESIDENCE |
| Well Address : | 2303 S 40TH ST |
| Well Type : | 43 |
| Well Status : | ACTIVE |
| City : | FORT PIERCE |

Map Id: F24
Direction: SSW
Distance: 0.253 mi., 1337 ft.
Elevation: 14 ft.
Relative: Lower

**Site Name :** AAF1213 | AAF1214
2303 S 40TH ST | 2303 SOUTH 40TH STREET
FORT PIERCE, FL

**Database(s) :** [DEDB - FL] ***(cont.)***

**Envirosite ID:** 1546750
**EPA ID:** N/R

DEDB - FL ***(cont.)***

| | |
|---|---|
| County : | ST. LUCIE |
| Job Name : | STLUCIE-011017-18 |
| Customer ID : | N/R |
| Description : | Private Well |
| Last Date in Agency List : | 2015-11-25 |

| | |
|---|---|
| Sample Date : | 2000-10-30 |
| Sample ID : | 001101-053 |
| Sample Type : | FIRST_SAMP |
| FLUW ID : | AAF1213 |
| Analyte : | ETHYLENE DIBROMIDE (EDB) |
| Value : | 0.2 |
| Units : | ug/L |
| Qualifier : | U |
| Resident Last Name : | N/R |
| Well Business Name : | RESIDENCE |
| Well Address : | 2303 S 40TH ST |
| Well Type : | 43 |
| Well Status : | ACTIVE |
| City : | FORT PIERCE |
| County : | ST. LUCIE |
| Job Name : | STLUCIE-001101-13 |
| Customer ID : | N/R |
| Description : | Private Well |
| Last Date in Agency List : | 2015-11-25 |

| | |
|---|---|
| Sample Date : | 2011-09-13 |
| Sample ID : | 110823-061 |
| Sample Type : | RESAMPLE |
| FLUW ID : | AAF1214 |
| Analyte : | ETHYLENE DIBROMIDE (EDB) |
| Value : | 0.22 |
| Units : | ug/L |
| Qualifier : | U |
| Resident Last Name : | N/R |
| Well Business Name : | RESIDENCE |
| Well Address : | 2303 S 40TH ST |
| Well Type : | 43 - PRIVATE WELL |
| Well Status : | INACTIVE |
| City : | N/R |
| County : | ST. LUCIE |
| Job Name : | STLUCIE-110823-016 |
| Customer ID : | N/R |
| Description : | N/R |
| Last Date in Agency List : | 2020-12-04 |

| | |
|---|---|
| Sample Date : | 2005-09-15 |
| Sample ID : | 050916-058 |
| Sample Type : | COMPLIANCE MONITORING |
| FLUW ID : | AAF1214 |
| Analyte : | ETHYLENE DIBROMIDE (EDB) |
| Value : | 0.25 |
| Units : | ug/L |

Map Id: F24
Direction: SSW
Distance: 0.253 mi., 1337 ft.
Elevation: 14 ft.
Relative: Lower

**Site Name :** AAF1213 | AAF1214
2303 S 40TH ST | 2303 SOUTH 40TH STREET
FORT PIERCE, FL

**Database(s) :** [DEDB - FL] ***(cont.)***

**Envirosite ID:** 1546750
**EPA ID:** N/R

DEDB - FL ***(cont.)***

| | |
|---|---|
| Qualifier : | U |
| Resident Last Name : | N/R |
| Well Business Name : | RESIDENCE |
| Well Address : | 2303 S 40TH ST |
| Well Type : | 43 - PRIVATE WELL |
| Well Status : | INACTIVE |
| City : | N/R |
| County : | ST. LUCIE |
| Job Name : | STLUCIE-050916-012 |
| Customer ID : | N/R |
| Description : | N/R |
| Last Date in Agency List : | 2020-12-04 |

| | |
|---|---|
| Sample Date : | 2002-09-18 |
| Sample ID : | 020919-032 |
| Sample Type : | FIRST SAMPL |
| FLUW ID : | AAF1214 |
| Analyte : | ETHYLENE DIBROMIDE (EDB) |
| Value : | 0.12 |
| Units : | ug/L |
| Qualifier : | U |
| Resident Last Name : | N/R |
| Well Business Name : | RESIDENCE |
| Well Address : | 2303 S 40TH ST |
| Well Type : | 43 - PRIVAT |
| Well Status : | INACTIVE |
| City : | N/R |
| County : | ST. LUCIE |
| Job Name : | STLUCIE-020919-06 |
| Customer ID : | N/R |
| Description : | N/R |
| Last Date in Agency List : | 2020-12-04 |

| | |
|---|---|
| Sample Date : | 2001-10-16 |
| Sample ID : | 011017-064 |
| Sample Type : | COMPLIANCE |
| FLUW ID : | AAF1214 |
| Analyte : | ETHYLENE DIBROMIDE (EDB) |
| Value : | 0.12 |
| Units : | ug/L |
| Qualifier : | U |
| Resident Last Name : | N/R |
| Well Business Name : | RESIDENCE |
| Well Address : | 2303 S 40TH ST |
| Well Type : | 43 |
| Well Status : | INACTIVE |
| City : | N/R |
| County : | ST. LUCIE |
| Job Name : | STLUCIE-011017-18 |
| Customer ID : | N/R |
| Description : | N/R |
| Last Date in Agency List : | 2020-12-04 |

Map Id: F24
Direction: SSW
Distance: 0.253 mi., 1337 ft.
Elevation: 14 ft.
Relative: Lower

**Site Name :** AAF1213 | AAF1214
2303 S 40TH ST | 2303 SOUTH 40TH STREET
FORT PIERCE, FL

**Database(s) :** [DEDB - FL] ***(cont.)***

**Envirosite ID:** 1546750
**EPA ID:** N/R

DEDB - FL ***(cont.)***

| | |
|---|---|
| Sample Date : | 2000-10-30 |
| Sample ID : | 001101-054 |
| Sample Type : | FIRST_SAMP |
| FLUW ID : | AAF1214 |
| Analyte : | ETHYLENE DIBROMIDE (EDB) |
| Value : | 0.2 |
| Units : | ug/L |
| Qualifier : | U |
| Resident Last Name : | N/R |
| Well Business Name : | RESIDENCE |
| Well Address : | 2303 S 40TH ST |
| Well Type : | 43 |
| Well Status : | INACTIVE |
| City : | N/R |
| County : | ST. LUCIE |
| Job Name : | STLUCIE-001101-13 |
| Customer ID : | N/R |
| Description : | N/R |
| Last Date in Agency List : | 2020-12-04 |

| | |
|---|---|
| Sample Date : | 2000-10-30 |
| Sample ID : | 001101-054 |
| Sample Type : | FIRST_SAMP |
| FLUW ID : | AAF1214 |
| Analyte : | ETHYLENE DIBROMIDE (EDB) |
| Value : | 0.2 |
| Units : | ug/L |
| Qualifier : | U |
| Resident Last Name : | N/R |
| Well Business Name : | RESIDENCE |
| Well Address : | 2303 SOUTH 40TH STREET |
| Well Type : | 43 |
| Well Status : | INACTIVE |
| City : | N/R |
| County : | ST. LUCIE |
| Job Name : | STLUCIE-001101-13 |
| Customer ID : | N/R |
| Description : | N/R |
| Last Date in Agency List : | 2020-05-06 |

| | |
|---|---|
| Sample Date : | 2011-09-13 |
| Sample ID : | 110823-062 |
| Sample Type : | RESAMPLE |
| FLUW ID : | AAF1213 |
| Analyte : | ETHYLENE DIBROMIDE (EDB) |
| Value : | 0.22 |
| Units : | ug/L |
| Qualifier : | U |
| Resident Last Name : | N/R |
| Well Business Name : | RESIDENCE |
| Well Address : | 2303 S 40TH ST |
| Well Type : | 43 - PRIVATE WELL |
| Well Status : | INACTIVE |
| City : | N/R |

Map Id: F24
Direction: SSW
Distance: 0.253 mi., 1337 ft.
Elevation: 14 ft.
Relative: Lower

**Site Name :** AAF1213 | AAF1214
2303 S 40TH ST | 2303 SOUTH 40TH STREET
FORT PIERCE, FL

**Database(s) :** [DEDB - FL] ***(cont.)***

**Envirosite ID:** 1546750
**EPA ID:** N/R

DEDB - FL ***(cont.)***

| | |
|---|---|
| County : | ST. LUCIE |
| Job Name : | STLUCIE-110823-016 |
| Customer ID : | N/R |
| Description : | N/R |
| Last Date in Agency List : | 2020-12-04 |

| | |
|---|---|
| Sample Date : | 2005-09-15 |
| Sample ID : | 050916-057 |
| Sample Type : | COMPLIANCE MONITORING |
| FLUW ID : | AAF1213 |
| Analyte : | ETHYLENE DIBROMIDE (EDB) |
| Value : | 0.25 |
| Units : | ug/L |
| Qualifier : | U |
| Resident Last Name : | N/R |
| Well Business Name : | RESIDENCE |
| Well Address : | 2303 S 40TH ST |
| Well Type : | 43 - PRIVATE WELL |
| Well Status : | INACTIVE |
| City : | N/R |
| County : | ST. LUCIE |
| Job Name : | STLUCIE-050916-012 |
| Customer ID : | N/R |
| Description : | N/R |
| Last Date in Agency List : | 2020-12-04 |

| | |
|---|---|
| Sample Date : | 2002-09-18 |
| Sample ID : | 020919-031 |
| Sample Type : | FIRST SAMPL |
| FLUW ID : | AAF1213 |
| Analyte : | ETHYLENE DIBROMIDE (EDB) |
| Value : | 0.12 |
| Units : | ug/L |
| Qualifier : | U |
| Resident Last Name : | N/R |
| Well Business Name : | RESIDENCE |
| Well Address : | 2303 S 40TH ST |
| Well Type : | 43 - PRIVAT |
| Well Status : | INACTIVE |
| City : | N/R |
| County : | ST. LUCIE |
| Job Name : | STLUCIE-020919-06 |
| Customer ID : | N/R |
| Description : | N/R |
| Last Date in Agency List : | 2020-12-04 |

| | |
|---|---|
| Sample Date : | 2001-10-16 |
| Sample ID : | 011017-063 |
| Sample Type : | COMPLIANCE |
| FLUW ID : | AAF1213 |
| Analyte : | ETHYLENE DIBROMIDE (EDB) |
| Value : | 0.12 |
| Units : | ug/L |

Map Id: F24
Direction: SSW
Distance: 0.253 mi., 1337 ft.
Elevation: 14 ft.
Relative: Lower

**Site Name :** AAF1213 | AAF1214
2303 S 40TH ST | 2303 SOUTH 40TH STREET
FORT PIERCE, FL

**Database(s) :** [DEDB - FL] ***(cont.)***

**Envirosite ID:** 1546750
**EPA ID:** N/R

DEDB - FL ***(cont.)***

| | |
|---|---|
| Qualifier : | U |
| Resident Last Name : | N/R |
| Well Business Name : | RESIDENCE |
| Well Address : | 2303 S 40TH ST |
| Well Type : | 43 |
| Well Status : | INACTIVE |
| City : | N/R |
| County : | ST. LUCIE |
| Job Name : | STLUCIE-011017-18 |
| Customer ID : | N/R |
| Description : | N/R |
| Last Date in Agency List : | 2020-12-04 |

| | |
|---|---|
| Sample Date : | 2000-10-30 |
| Sample ID : | 001101-053 |
| Sample Type : | FIRST_SAMP |
| FLUW ID : | AAF1213 |
| Analyte : | ETHYLENE DIBROMIDE (EDB) |
| Value : | 0.2 |
| Units : | ug/L |
| Qualifier : | U |
| Resident Last Name : | N/R |
| Well Business Name : | RESIDENCE |
| Well Address : | 2303 S 40TH ST |
| Well Type : | 43 |
| Well Status : | INACTIVE |
| City : | N/R |
| County : | ST. LUCIE |
| Job Name : | STLUCIE-001101-13 |
| Customer ID : | N/R |
| Description : | N/R |
| Last Date in Agency List : | 2020-12-04 |

Map Id: G25
Direction: N
Distance: 0.257 mi., 1357 ft.
Elevation: 14 ft.
Relative: Lower

**Site Name :** AAG1469
3746 WHITEWAY DAIRY RD
FORT PIERCE, FL

**Database(s) :** [DEDB - FL]

**Envirosite ID:** 1551211
**EPA ID:** N/R

DEDB - FL

| | |
|---|---|
| Sample Date : | 2008-01-22 |
| Sample ID : | 080115-124 |
| Sample Type : | RESAMPLE |
| FLUW ID : | AAG1469 |
| Analyte : | ETHYLENE DIBROMIDE (EDB) |
| Value : | 0.25 |
| Units : | ug/L |
| Qualifier : | U |

Map Id: G25
Direction: N
Distance: 0.257 mi., 1357 ft.
Elevation: 14 ft.
Relative: Lower

**Site Name :** AAG1469
3746 WHITEWAY DAIRY RD
FORT PIERCE, FL

**Database(s) :** [DEDB - FL] ***(cont.)***

**Envirosite ID:** 1551211
**EPA ID:** N/R

DEDB - FL ***(cont.)***

| | |
|---|---|
| Resident Last Name : | N/R |
| Well Business Name : | CESAR CUMERA |
| Well Address : | 3746 WHITEWAY DAIRY RD |
| Well Type : | 43 - PRIVATE WELL |
| Well Status : | ACTIVE |
| City : | N/R |
| County : | ST. LUCIE |
| Job Name : | STLUCIE-080115-020 |
| Customer ID : | N/R |
| Description : | N/R |
| Last Date in Agency List : | 2020-12-04 |

| | |
|---|---|
| Sample Date : | 2003-09-30 |
| Sample ID : | 031003-149 |
| Sample Type : | COMPLIANCE MONITORING |
| FLUW ID : | AAG1469 |
| Analyte : | ETHYLENE DIBROMIDE (EDB) |
| Value : | 0.37 |
| Units : | ug/L |
| Qualifier : | U |
| Resident Last Name : | N/R |
| Well Business Name : | CESAR CUMERA |
| Well Address : | 3746 WHITEWAY DAIRY RD |
| Well Type : | NONE GIVEN |
| Well Status : | ACTIVE |
| City : | N/R |
| County : | ST. LUCIE |
| Job Name : | STLUCIE-031003-33 |
| Customer ID : | N/R |
| Description : | N/R |
| Last Date in Agency List : | 2020-12-04 |

| | |
|---|---|
| Sample Date : | 2002-09-10 |
| Sample ID : | 020912-009 |
| Sample Type : | FIRST SAMPL |
| FLUW ID : | AAG1469 |
| Analyte : | ETHYLENE DIBROMIDE (EDB) |
| Value : | 0.12 |
| Units : | ug/L |
| Qualifier : | U |
| Resident Last Name : | N/R |
| Well Business Name : | CESAR CUMERA |
| Well Address : | 3746 WHITEWAY DAIRY RD |
| Well Type : | NONE GIVEN |
| Well Status : | ACTIVE |
| City : | N/R |
| County : | ST. LUCIE |
| Job Name : | STLUCIE-020912-04 |
| Customer ID : | N/R |
| Description : | N/R |
| Last Date in Agency List : | 2020-12-04 |

| | |
|---|---|
| Sample Date : | 2001-09-18 |
| Sample ID : | 010919-067 |

Map Id: G25
Direction: N
Distance: 0.257 mi., 1357 ft.
Elevation: 14 ft.
Relative: Lower

**Site Name :** AAG1469
3746 WHITEWAY DAIRY RD
FORT PIERCE, FL

**Database(s) :** [DEDB - FL] ***(cont.)***

**Envirosite ID:** 1551211
**EPA ID:** N/R

DEDB - FL ***(cont.)***

| | |
|---|---|
| Sample Type : | FIRST_SAMP |
| FLUW ID : | AAG1469 |
| Analyte : | ETHYLENE DIBROMIDE (EDB) |
| Value : | 0.12 |
| Units : | ug/L |
| Qualifier : | U |
| Resident Last Name : | N/R |
| Well Business Name : | CESAR CUMERA |
| Well Address : | 3746 WHITEWAY DAIRY RD |
| Well Type : | N/R |
| Well Status : | ACTIVE |
| City : | N/R |
| County : | ST. LUCIE |
| Job Name : | STLUCIE-010919-16 |
| Customer ID : | N/R |
| Description : | N/R |
| Last Date in Agency List : | 2020-12-04 |

| | |
|---|---|
| Sample Date : | 2008-01-22 |
| Sample ID : | 080115-124 |
| Sample Type : | RESAMPLE |
| FLUW ID : | AAG1469 |
| Analyte : | ETHYLENE DIBROMIDE (EDB) |
| Value : | 0.25 |
| Units : | ug/L |
| Qualifier : | U |
| Resident Last Name : | N/R |
| Well Business Name : | CESAR CUMERA |
| Well Address : | 3746 WHITEWAY DAIRY RD |
| Well Type : | 43 |
| Well Status : | ACTIVE |
| City : | FORT PIERCE |
| County : | ST. LUCIE |
| Job Name : | STLUCIE-080115-020 |
| Customer ID : | N/R |
| Description : | Private Well |
| Last Date in Agency List : | 2015-11-25 |

| | |
|---|---|
| Sample Date : | 2003-09-30 |
| Sample ID : | 031003-149 |
| Sample Type : | COMPLIANCE MONITORING |
| FLUW ID : | AAG1469 |
| Analyte : | ETHYLENE DIBROMIDE (EDB) |
| Value : | 0.37 |
| Units : | ug/L |
| Qualifier : | U |
| Resident Last Name : | N/R |
| Well Business Name : | CESAR CUMERA |
| Well Address : | 3746 WHITEWAY DAIRY RD |
| Well Type : | 43 |
| Well Status : | ACTIVE |
| City : | FORT PIERCE |
| County : | ST. LUCIE |
| Job Name : | STLUCIE-031003-33 |
| Customer ID : | N/R |

Map Id: G25
Direction: N
Distance: 0.257 mi., 1357 ft.
Elevation: 14 ft.
Relative: Lower

**Site Name :** AAG1469
3746 WHITEWAY DAIRY RD
FORT PIERCE, FL

**Database(s) :** [DEDB - FL] ***(cont.)***

**Envirosite ID:** 1551211
**EPA ID:** N/R

DEDB - FL ***(cont.)***

| | |
|---|---|
| Description : | Private Well |
| Last Date in Agency List : | 2015-11-25 |

| | |
|---|---|
| Sample Date : | 2002-09-10 |
| Sample ID : | 020912-009 |
| Sample Type : | FIRST SAMPL |
| FLUW ID : | AAG1469 |
| Analyte : | ETHYLENE DIBROMIDE (EDB) |
| Value : | 0.12 |
| Units : | ug/L |
| Qualifier : | U |
| Resident Last Name : | N/R |
| Well Business Name : | CESAR CUMERA |
| Well Address : | 3746 WHITEWAY DAIRY RD |
| Well Type : | 43 |
| Well Status : | ACTIVE |
| City : | FORT PIERCE |
| County : | ST. LUCIE |
| Job Name : | STLUCIE-020912-04 |
| Customer ID : | N/R |
| Description : | Private Well |
| Last Date in Agency List : | 2015-11-25 |

| | |
|---|---|
| Sample Date : | 2001-09-18 |
| Sample ID : | 010919-067 |
| Sample Type : | FIRST_SAMP |
| FLUW ID : | AAG1469 |
| Analyte : | ETHYLENE DIBROMIDE (EDB) |
| Value : | 0.12 |
| Units : | ug/L |
| Qualifier : | U |
| Resident Last Name : | N/R |
| Well Business Name : | CESAR CUMERA |
| Well Address : | 3746 WHITEWAY DAIRY RD |
| Well Type : | 43 |
| Well Status : | ACTIVE |
| City : | FORT PIERCE |
| County : | ST. LUCIE |
| Job Name : | STLUCIE-010919-16 |
| Customer ID : | N/R |
| Description : | Private Well |
| Last Date in Agency List : | 2015-11-25 |

Map Id: G26
Direction: NNW
Distance: 0.258 mi., 1365 ft.
Elevation: 14 ft.
Relative: Lower

**Site Name :** AAG1468
3748 WHITEWAY DAIRY RD
FORT PIERCE, FL

**Database(s) :** [DEDB - FL]

**Envirosite ID:** 1551210
**EPA ID:** N/R

DEDB - FL

| | |
|---|---|
| Sample Date : | 2013-05-29 |
| Sample ID : | 130522-003 |
| Sample Type : | RESAMPLE |
| FLUW ID : | AAG1468 |
| Analyte : | ETHYLENE DIBROMIDE (EDB) |
| Value : | 0.15 |
| Units : | ug/L |
| Qualifier : | U,Y |
| Resident Last Name : | N/R |
| Well Business Name : | LEON GRIFFIN |
| Well Address : | 3748 WHITEWAY DAIRY RD |
| Well Type : | 43 |
| Well Status : | ACTIVE |
| City : | FORT PIERCE |
| County : | ST. LUCIE |
| Job Name : | STLUCIE-130522-001 |
| Customer ID : | N/R |
| Description : | Private Well |
| Last Date in Agency List : | 2015-11-25 |

| | |
|---|---|
| Sample Date : | 2008-01-22 |
| Sample ID : | 080115-121 |
| Sample Type : | RESAMPLE |
| FLUW ID : | AAG1468 |
| Analyte : | ETHYLENE DIBROMIDE (EDB) |
| Value : | 0.25 |
| Units : | ug/L |
| Qualifier : | U |
| Resident Last Name : | N/R |
| Well Business Name : | LEON GRIFFIN |
| Well Address : | 3748 WHITEWAY DAIRY RD |
| Well Type : | 43 |
| Well Status : | ACTIVE |
| City : | FORT PIERCE |
| County : | ST. LUCIE |
| Job Name : | STLUCIE-080115-020 |
| Customer ID : | N/R |
| Description : | Private Well |
| Last Date in Agency List : | 2015-11-25 |

| | |
|---|---|
| Sample Date : | 2001-09-18 |
| Sample ID : | 010919-066 |
| Sample Type : | FIRST_SAMP |
| FLUW ID : | AAG1468 |
| Analyte : | ETHYLENE DIBROMIDE (EDB) |
| Value : | 0.12 |
| Units : | ug/L |
| Qualifier : | U |
| Resident Last Name : | N/R |
| Well Business Name : | LEON GRIFFIN |
| Well Address : | 3748 WHITEWAY DAIRY RD |
| Well Type : | 43 |
| Well Status : | ACTIVE |
| City : | FORT PIERCE |
| County : | ST. LUCIE |

Map Id: G26
Direction: NNW
Distance: 0.258 mi., 1365 ft.
Elevation: 14 ft.
Relative: Lower

**Site Name :** AAG1468
3748 WHITEWAY DAIRY RD
FORT PIERCE, FL

**Database(s) :** [DEDB - FL] ***(cont.)***

**Envirosite ID:** 1551210
**EPA ID:** N/R

DEDB - FL ***(cont.)***

| | |
|---|---|
| Job Name : | STLUCIE-010919-16 |
| Customer ID : | N/R |
| Description : | Private Well |
| Last Date in Agency List : | 2015-11-25 |
| | |
| Sample Date : | 2013-05-29 |
| Sample ID : | 130522-003 |
| Sample Type : | RESAMPLE |
| FLUW ID : | AAG1468 |
| Analyte : | ETHYLENE DIBROMIDE (EDB) |
| Value : | 0.15 |
| Units : | ug/L |
| Qualifier : | U,Y |
| Resident Last Name : | N/R |
| Well Business Name : | LEON GRIFFIN |
| Well Address : | 3748 WHITEWAY DAIRY RD |
| Well Type : | 43 - PRIVATE WELL |
| Well Status : | ACTIVE |
| City : | N/R |
| County : | ST. LUCIE |
| Job Name : | STLUCIE-130522-001 |
| Customer ID : | N/R |
| Description : | N/R |
| Last Date in Agency List : | 2020-12-04 |
| | |
| Sample Date : | 2008-01-22 |
| Sample ID : | 080115-121 |
| Sample Type : | RESAMPLE |
| FLUW ID : | AAG1468 |
| Analyte : | ETHYLENE DIBROMIDE (EDB) |
| Value : | 0.25 |
| Units : | ug/L |
| Qualifier : | U |
| Resident Last Name : | N/R |
| Well Business Name : | LEON GRIFFIN |
| Well Address : | 3748 WHITEWAY DAIRY RD |
| Well Type : | 43 - PRIVATE WELL |
| Well Status : | ACTIVE |
| City : | N/R |
| County : | ST. LUCIE |
| Job Name : | STLUCIE-080115-020 |
| Customer ID : | N/R |
| Description : | N/R |
| Last Date in Agency List : | 2020-12-04 |
| | |
| Sample Date : | 2001-09-18 |
| Sample ID : | 010919-066 |
| Sample Type : | FIRST_SAMP |
| FLUW ID : | AAG1468 |
| Analyte : | ETHYLENE DIBROMIDE (EDB) |
| Value : | 0.12 |
| Units : | ug/L |
| Qualifier : | U |
| Resident Last Name : | N/R |

Map Id: G26
Direction: NNW
Distance: 0.258 mi., 1365 ft.
Elevation: 14 ft.
Relative: Lower

**Site Name :** AAG1468
3748 WHITEWAY DAIRY RD
FORT PIERCE, FL

**Database(s) :** [DEDB - FL] ***(cont.)***

**Envirosite ID:** 1551210
**EPA ID:** N/R

DEDB - FL ***(cont.)***

| | |
|---|---|
| Well Business Name : | LEON GRIFFIN |
| Well Address : | 3748 WHITEWAY DAIRY RD |
| Well Type : | 43 |
| Well Status : | ACTIVE |
| City : | N/R |
| County : | ST. LUCIE |
| Job Name : | STLUCIE-010919-16 |
| Customer ID : | N/R |
| Description : | N/R |
| Last Date in Agency List : | 2020-12-04 |

Map Id: 27
Direction: NNE
Distance: 0.260 mi., 1372 ft.
Elevation: 14 ft.
Relative: Lower

**Site Name :** AAF4908
3746 WHITE WAY DAIRY RR
FORT PIERCE, FL

**Database(s) :** [DEDB - FL]

**Envirosite ID:** 1548276
**EPA ID:** N/R

DEDB - FL

| | |
|---|---|
| Sample Date : | 2004-03-02 |
| Sample ID : | 040303-097 |
| Sample Type : | COMPLIANCE MONITORING |
| FLUW ID : | AAF4908 |
| Analyte : | ETHYLENE DIBROMIDE (EDB) |
| Value : | 0.37 |
| Units : | ug/L |
| Qualifier : | U |
| Resident Last Name : | N/R |
| Well Business Name : | C CUMERMA |
| Well Address : | 3746 WHITE WAY DAIRY RR |
| Well Type : | 43 - PRIVATE WELL |
| Well Status : | RETAGGED |
| City : | N/R |
| County : | ST. LUCIE |
| Job Name : | STLUCIE-040303-18 |
| Customer ID : | N/R |
| Description : | N/R |
| Last Date in Agency List : | 2020-12-04 |

| | |
|---|---|
| Sample Date : | 2002-09-26 |
| Sample ID : | 020927-062 |
| Sample Type : | COMPLIANCE |
| FLUW ID : | AAF4908 |
| Analyte : | ETHYLENE DIBROMIDE (EDB) |
| Value : | 0.12 |
| Units : | ug/L |
| Qualifier : | U |
| Resident Last Name : | N/R |
| Well Business Name : | C CUMERMA |
| Well Address : | 3746 WHITE WAY DAIRY RR |

Map Id: 27
Direction: NNE
Distance: 0.260 mi., 1372 ft.
Elevation: 14 ft.
Relative: Lower

**Site Name :** AAF4908
3746 WHITE WAY DAIRY RR
FORT PIERCE, FL

**Database(s) :** [DEDB - FL] ***(cont.)***

**Envirosite ID:** 1548276
**EPA ID:** N/R

DEDB - FL ***(cont.)***

| | |
|---|---|
| Well Type : | 43 - PRIVAT |
| Well Status : | RETAGGED |
| City : | N/R |
| County : | ST. LUCIE |
| Job Name : | STLUCIE-020927-09 |
| Customer ID : | N/R |
| Description : | N/R |
| Last Date in Agency List : | 2020-12-04 |

| | |
|---|---|
| Sample Date : | 2002-02-05 |
| Sample ID : | 020206-082 |
| Sample Type : | COMPLIANCE |
| FLUW ID : | AAF4908 |
| Analyte : | ETHYLENE DIBROMIDE (EDB) |
| Value : | 0.12 |
| Units : | ug/L |
| Qualifier : | U |
| Resident Last Name : | N/R |
| Well Business Name : | C CUMERMA |
| Well Address : | 3746 WHITE WAY DAIRY RR |
| Well Type : | 43 - PRIVAT |
| Well Status : | RETAGGED |
| City : | N/R |
| County : | ST. LUCIE |
| Job Name : | STLUCIE-020206-16 |
| Customer ID : | N/R |
| Description : | N/R |
| Last Date in Agency List : | 2020-12-04 |

| | |
|---|---|
| Sample Date : | 2001-02-22 |
| Sample ID : | 010223-040 |
| Sample Type : | FIRST_SAMP |
| FLUW ID : | AAF4908 |
| Analyte : | ETHYLENE DIBROMIDE (EDB) |
| Value : | 0.2 |
| Units : | ug/L |
| Qualifier : | U |
| Resident Last Name : | N/R |
| Well Business Name : | C CUMERMA |
| Well Address : | 3746 WHITE WAY DAIRY RR |
| Well Type : | 43 |
| Well Status : | RETAGGED |
| City : | N/R |
| County : | ST. LUCIE |
| Job Name : | STLUCIE-010223-12 |
| Customer ID : | N/R |
| Description : | N/R |
| Last Date in Agency List : | 2020-12-04 |

| | |
|---|---|
| Sample Date : | 2004-03-02 |
| Sample ID : | 040303-097 |
| Sample Type : | COMPLIANCE MONITORING |
| FLUW ID : | AAF4908 |
| Analyte : | ETHYLENE DIBROMIDE (EDB) |

Map Id: 27
Direction: NNE
Distance: 0.260 mi., 1372 ft.
Elevation: 14 ft.
Relative: Lower

**Site Name :** AAF4908
3746 WHITE WAY DAIRY RR
FORT PIERCE, FL

**Database(s) :** [DEDB - FL] ***(cont.)***

**Envirosite ID:** 1548276
**EPA ID:** N/R

DEDB - FL ***(cont.)***

| | |
|---|---|
| Value : | 0.37 |
| Units : | ug/L |
| Qualifier : | U |
| Resident Last Name : | N/R |
| Well Business Name : | C CUMERMA |
| Well Address : | 3746 WHITE WAY DAIRY RR |
| Well Type : | 43 |
| Well Status : | RETAGGED |
| City : | FORT PIERCE |
| County : | ST. LUCIE |
| Job Name : | STLUCIE-040303-18 |
| Customer ID : | N/R |
| Description : | Private Well |
| Last Date in Agency List : | 2015-11-25 |

| | |
|---|---|
| Sample Date : | 2002-09-26 |
| Sample ID : | 020927-062 |
| Sample Type : | COMPLIANCE |
| FLUW ID : | AAF4908 |
| Analyte : | ETHYLENE DIBROMIDE (EDB) |
| Value : | 0.12 |
| Units : | ug/L |
| Qualifier : | U |
| Resident Last Name : | N/R |
| Well Business Name : | C CUMERMA |
| Well Address : | 3746 WHITE WAY DAIRY RR |
| Well Type : | 43 |
| Well Status : | RETAGGED |
| City : | FORT PIERCE |
| County : | ST. LUCIE |
| Job Name : | STLUCIE-020927-09 |
| Customer ID : | N/R |
| Description : | Private Well |
| Last Date in Agency List : | 2015-11-25 |

| | |
|---|---|
| Sample Date : | 2002-02-05 |
| Sample ID : | 020206-082 |
| Sample Type : | COMPLIANCE |
| FLUW ID : | AAF4908 |
| Analyte : | ETHYLENE DIBROMIDE (EDB) |
| Value : | 0.12 |
| Units : | ug/L |
| Qualifier : | U |
| Resident Last Name : | N/R |
| Well Business Name : | C CUMERMA |
| Well Address : | 3746 WHITE WAY DAIRY RR |
| Well Type : | 43 |
| Well Status : | RETAGGED |
| City : | FORT PIERCE |
| County : | ST. LUCIE |
| Job Name : | STLUCIE-020206-16 |
| Customer ID : | N/R |
| Description : | Private Well |
| Last Date in Agency List : | 2015-11-25 |

Map Id: 27
Direction: NNE
Distance: 0.260 mi., 1372 ft.
Elevation: 14 ft.
Relative: Lower

**Site Name :** AAF4908
3746 WHITE WAY DAIRY RR
FORT PIERCE, FL

**Database(s) :** [DEDB - FL] ***(cont.)***

**Envirosite ID:** 1548276
**EPA ID:** N/R

DEDB - FL ***(cont.)***

| | |
|---|---|
| Sample Date : | 2001-02-22 |
| Sample ID : | 010223-040 |
| Sample Type : | FIRST_SAMP |
| FLUW ID : | AAF4908 |
| Analyte : | ETHYLENE DIBROMIDE (EDB) |
| Value : | 0.2 |
| Units : | ug/L |
| Qualifier : | U |
| Resident Last Name : | N/R |
| Well Business Name : | C CUMERMA |
| Well Address : | 3746 WHITE WAY DAIRY RR |
| Well Type : | 43 |
| Well Status : | RETAGGED |
| City : | FORT PIERCE |
| County : | ST. LUCIE |
| Job Name : | STLUCIE-010223-12 |
| Customer ID : | N/R |
| Description : | Private Well |
| Last Date in Agency List : | 2015-11-25 |

Map Id: 28
Direction: NNE
Distance: 0.274 mi., 1448 ft.
Elevation: 14 ft.
Relative: Lower

**Site Name :** AAF4907
3650 WHITE WAY DAIRY RR
FORT PIERCE, FL

**Database(s) :** [DEDB - FL]

**Envirosite ID:** 1548275
**EPA ID:** N/R

DEDB - FL

| | |
|---|---|
| Sample Date : | 2013-05-29 |
| Sample ID : | 130522-001 |
| Sample Type : | RESAMPLE |
| FLUW ID : | AAF4907 |
| Analyte : | ETHYLENE DIBROMIDE (EDB) |
| Value : | 0.15 |
| Units : | ug/L |
| Qualifier : | U,Y |
| Resident Last Name : | N/R |
| Well Business Name : | RESIDENCE |
| Well Address : | 3650 WHITE WAY DAIRY RR |
| Well Type : | 43 - PRIVATE WELL |
| Well Status : | ACTIVE |
| City : | N/R |
| County : | ST. LUCIE |
| Job Name : | STLUCIE-130522-001 |
| Customer ID : | N/R |
| Description : | N/R |
| Last Date in Agency List : | 2020-12-04 |
| | |
| Sample Date : | 2008-01-22 |
| Sample ID : | 080115-119 |

Map Id: 28
Direction: NNE
Distance: 0.274 mi., 1448 ft.
Elevation: 14 ft.
Relative: Lower

**Site Name :** AAF4907
3650 WHITE WAY DAIRY RR
FORT PIERCE, FL

**Database(s) :** [DEDB - FL] ***(cont.)***

**Envirosite ID:** 1548275
**EPA ID:** N/R

DEDB - FL ***(cont.)***

| | |
|---|---|
| Sample Type : | RESAMPLE |
| FLUW ID : | AAF4907 |
| Analyte : | ETHYLENE DIBROMIDE (EDB) |
| Value : | 0.25 |
| Units : | ug/L |
| Qualifier : | U |
| Resident Last Name : | N/R |
| Well Business Name : | RESIDENCE |
| Well Address : | 3650 WHITE WAY DAIRY RR |
| Well Type : | 43 - PRIVATE WELL |
| Well Status : | ACTIVE |
| City : | N/R |
| County : | ST. LUCIE |
| Job Name : | STLUCIE-080115-020 |
| Customer ID : | N/R |
| Description : | N/R |
| Last Date in Agency List : | 2020-12-04 |

| | |
|---|---|
| Sample Date : | 2004-03-02 |
| Sample ID : | 040303-096 |
| Sample Type : | COMPLIANCE MONITORING |
| FLUW ID : | AAF4907 |
| Analyte : | ETHYLENE DIBROMIDE (EDB) |
| Value : | 0.37 |
| Units : | ug/L |
| Qualifier : | U |
| Resident Last Name : | N/R |
| Well Business Name : | RESIDENCE |
| Well Address : | 3650 WHITE WAY DAIRY RR |
| Well Type : | 43 - PRIVATE WELL |
| Well Status : | ACTIVE |
| City : | N/R |
| County : | ST. LUCIE |
| Job Name : | STLUCIE-040303-18 |
| Customer ID : | N/R |
| Description : | N/R |
| Last Date in Agency List : | 2020-12-04 |

| | |
|---|---|
| Sample Date : | 2003-03-18 |
| Sample ID : | 030320-097 |
| Sample Type : | COMPLIANCE MONITORING |
| FLUW ID : | AAF4907 |
| Analyte : | ETHYLENE DIBROMIDE (EDB) |
| Value : | 0.37 |
| Units : | ug/L |
| Qualifier : | U |
| Resident Last Name : | N/R |
| Well Business Name : | RESIDENCE |
| Well Address : | 3650 WHITE WAY DAIRY RR |
| Well Type : | 43 - PRIVATE WELL |
| Well Status : | ACTIVE |
| City : | N/R |
| County : | ST. LUCIE |
| Job Name : | STLUCIE-030320-16 |
| Customer ID : | N/R |

Map Id: 28
Direction: NNE
Distance: 0.274 mi., 1448 ft.
Elevation: 14 ft.
Relative: Lower

**Site Name :** AAF4907
3650 WHITE WAY DAIRY RR
FORT PIERCE, FL

**Database(s) :** [DEDB - FL] ***(cont.)***

**Envirosite ID:** 1548275
**EPA ID:** N/R

DEDB - FL ***(cont.)***

| | |
|---|---|
| Description : | N/R |
| Last Date in Agency List : | 2020-12-04 |
| | |
| Sample Date : | 2002-09-26 |
| Sample ID : | 020927-061 |
| Sample Type : | COMPLIANCE |
| FLUW ID : | AAF4907 |
| Analyte : | ETHYLENE DIBROMIDE (EDB) |
| Value : | 0.12 |
| Units : | ug/L |
| Qualifier : | U |
| Resident Last Name : | N/R |
| Well Business Name : | RESIDENCE |
| Well Address : | 3650 WHITE WAY DAIRY RR |
| Well Type : | 43 - PRIVAT |
| Well Status : | ACTIVE |
| City : | N/R |
| County : | ST. LUCIE |
| Job Name : | STLUCIE-020927-09 |
| Customer ID : | N/R |
| Description : | N/R |
| Last Date in Agency List : | 2020-12-04 |
| | |
| Sample Date : | 2002-02-05 |
| Sample ID : | 020206-081 |
| Sample Type : | COMPLIANCE |
| FLUW ID : | AAF4907 |
| Analyte : | ETHYLENE DIBROMIDE (EDB) |
| Value : | 0.12 |
| Units : | ug/L |
| Qualifier : | U |
| Resident Last Name : | N/R |
| Well Business Name : | RESIDENCE |
| Well Address : | 3650 WHITE WAY DAIRY RR |
| Well Type : | 43 - PRIVAT |
| Well Status : | ACTIVE |
| City : | N/R |
| County : | ST. LUCIE |
| Job Name : | STLUCIE-020206-16 |
| Customer ID : | N/R |
| Description : | N/R |
| Last Date in Agency List : | 2020-12-04 |
| | |
| Sample Date : | 2001-02-22 |
| Sample ID : | 010223-039 |
| Sample Type : | FIRST_SAMP |
| FLUW ID : | AAF4907 |
| Analyte : | ETHYLENE DIBROMIDE (EDB) |
| Value : | 0.2 |
| Units : | ug/L |
| Qualifier : | U |
| Resident Last Name : | N/R |
| Well Business Name : | RESIDENCE |
| Well Address : | 3650 WHITE WAY DAIRY RR |

Map Id: 28
Direction: NNE
Distance: 0.274 mi., 1448 ft.
Elevation: 14 ft.
Relative: Lower

**Site Name :** AAF4907
3650 WHITE WAY DAIRY RR
FORT PIERCE, FL

**Database(s) :** [DEDB - FL] ***(cont.)***

**Envirosite ID:** 1548275
**EPA ID:** N/R

DEDB - FL ***(cont.)***

| | |
|---|---|
| Well Type : | 43 |
| Well Status : | ACTIVE |
| City : | N/R |
| County : | ST. LUCIE |
| Job Name : | STLUCIE-010223-12 |
| Customer ID : | N/R |
| Description : | N/R |
| Last Date in Agency List : | 2020-12-04 |

| | |
|---|---|
| Sample Date : | 2013-05-29 |
| Sample ID : | 130522-001 |
| Sample Type : | RESAMPLE |
| FLUW ID : | AAF4907 |
| Analyte : | ETHYLENE DIBROMIDE (EDB) |
| Value : | 0.15 |
| Units : | ug/L |
| Qualifier : | U,Y |
| Resident Last Name : | N/R |
| Well Business Name : | RESIDENCE |
| Well Address : | 3650 WHITE WAY DAIRY RR |
| Well Type : | 43 |
| Well Status : | ACTIVE |
| City : | FORT PIERCE |
| County : | ST. LUCIE |
| Job Name : | STLUCIE-130522-001 |
| Customer ID : | N/R |
| Description : | Private Well |
| Last Date in Agency List : | 2015-11-25 |

| | |
|---|---|
| Sample Date : | 2008-01-22 |
| Sample ID : | 080115-119 |
| Sample Type : | RESAMPLE |
| FLUW ID : | AAF4907 |
| Analyte : | ETHYLENE DIBROMIDE (EDB) |
| Value : | 0.25 |
| Units : | ug/L |
| Qualifier : | U |
| Resident Last Name : | N/R |
| Well Business Name : | RESIDENCE |
| Well Address : | 3650 WHITE WAY DAIRY RR |
| Well Type : | 43 |
| Well Status : | ACTIVE |
| City : | FORT PIERCE |
| County : | ST. LUCIE |
| Job Name : | STLUCIE-080115-020 |
| Customer ID : | N/R |
| Description : | Private Well |
| Last Date in Agency List : | 2015-11-25 |

| | |
|---|---|
| Sample Date : | 2004-03-02 |
| Sample ID : | 040303-096 |
| Sample Type : | COMPLIANCE MONITORING |
| FLUW ID : | AAF4907 |
| Analyte : | ETHYLENE DIBROMIDE (EDB) |

Map Id: 28
Direction: NNE
Distance: 0.274 mi., 1448 ft.
Elevation: 14 ft.
Relative: Lower

**Site Name :** AAF4907
3650 WHITE WAY DAIRY RR
FORT PIERCE, FL

**Database(s) :** [DEDB - FL] ***(cont.)***

**Envirosite ID:** 1548275
**EPA ID:** N/R

DEDB - FL ***(cont.)***

| | |
|---|---|
| Value : | 0.37 |
| Units : | ug/L |
| Qualifier : | U |
| Resident Last Name : | N/R |
| Well Business Name : | RESIDENCE |
| Well Address : | 3650 WHITE WAY DAIRY RR |
| Well Type : | 43 |
| Well Status : | ACTIVE |
| City : | FORT PIERCE |
| County : | ST. LUCIE |
| Job Name : | STLUCIE-040303-18 |
| Customer ID : | N/R |
| Description : | Private Well |
| Last Date in Agency List : | 2015-11-25 |

| | |
|---|---|
| Sample Date : | 2003-03-18 |
| Sample ID : | 030320-097 |
| Sample Type : | COMPLIANCE MONITORING |
| FLUW ID : | AAF4907 |
| Analyte : | ETHYLENE DIBROMIDE (EDB) |
| Value : | 0.37 |
| Units : | ug/L |
| Qualifier : | U |
| Resident Last Name : | N/R |
| Well Business Name : | RESIDENCE |
| Well Address : | 3650 WHITE WAY DAIRY RR |
| Well Type : | 43 |
| Well Status : | ACTIVE |
| City : | FORT PIERCE |
| County : | ST. LUCIE |
| Job Name : | STLUCIE-030320-16 |
| Customer ID : | N/R |
| Description : | Private Well |
| Last Date in Agency List : | 2015-11-25 |

| | |
|---|---|
| Sample Date : | 2002-09-26 |
| Sample ID : | 020927-061 |
| Sample Type : | COMPLIANCE |
| FLUW ID : | AAF4907 |
| Analyte : | ETHYLENE DIBROMIDE (EDB) |
| Value : | 0.12 |
| Units : | ug/L |
| Qualifier : | U |
| Resident Last Name : | N/R |
| Well Business Name : | RESIDENCE |
| Well Address : | 3650 WHITE WAY DAIRY RR |
| Well Type : | 43 |
| Well Status : | ACTIVE |
| City : | FORT PIERCE |
| County : | ST. LUCIE |
| Job Name : | STLUCIE-020927-09 |
| Customer ID : | N/R |
| Description : | Private Well |
| Last Date in Agency List : | 2015-11-25 |

Map Id: 28
Direction: NNE
Distance: 0.274 mi., 1448 ft.
Elevation: 14 ft.
Relative: Lower

**Site Name :** AAF4907
3650 WHITE WAY DAIRY RR
FORT PIERCE, FL

**Database(s) :** [DEDB - FL] ***(cont.)***

**Envirosite ID:** 1548275
**EPA ID:** N/R

DEDB - FL ***(cont.)***

| | |
|---|---|
| Sample Date : | 2002-02-05 |
| Sample ID : | 020206-081 |
| Sample Type : | COMPLIANCE |
| FLUW ID : | AAF4907 |
| Analyte : | ETHYLENE DIBROMIDE (EDB) |
| Value : | 0.12 |
| Units : | ug/L |
| Qualifier : | U |
| Resident Last Name : | N/R |
| Well Business Name : | RESIDENCE |
| Well Address : | 3650 WHITE WAY DAIRY RR |
| Well Type : | 43 |
| Well Status : | ACTIVE |
| City : | FORT PIERCE |
| County : | ST. LUCIE |
| Job Name : | STLUCIE-020206-16 |
| Customer ID : | N/R |
| Description : | Private Well |
| Last Date in Agency List : | 2015-11-25 |

| | |
|---|---|
| Sample Date : | 2001-02-22 |
| Sample ID : | 010223-039 |
| Sample Type : | FIRST_SAMP |
| FLUW ID : | AAF4907 |
| Analyte : | ETHYLENE DIBROMIDE (EDB) |
| Value : | 0.2 |
| Units : | ug/L |
| Qualifier : | U |
| Resident Last Name : | N/R |
| Well Business Name : | RESIDENCE |
| Well Address : | 3650 WHITE WAY DAIRY RR |
| Well Type : | 43 |
| Well Status : | ACTIVE |
| City : | FORT PIERCE |
| County : | ST. LUCIE |
| Job Name : | STLUCIE-010223-12 |
| Customer ID : | N/R |
| Description : | Private Well |
| Last Date in Agency List : | 2015-11-25 |

Map Id: 29
Direction: S
Distance: 0.276 mi., 1460 ft.
Elevation: 14 ft.
Relative: Lower

**Site Name :** AAF4996
3803 ARNOLD RD
FORT PIERCE, FL

**Database(s) :** [DEDB - FL]

**Envirosite ID:** 1549170
**EPA ID:** N/R

DEDB - FL

| | |
|---|---|
| Sample Date : | 2005-08-01 |
| Sample ID : | 050803-003 |

Map Id: 29
Direction: S
Distance: 0.276 mi., 1460 ft.
Elevation: 14 ft.
Relative: Lower

**Site Name :** AAF4996
3803 ARNOLD RD
FORT PIERCE, FL

**Database(s) :** [DEDB - FL] ***(cont.)***

**Envirosite ID:** 1549170
**EPA ID:** N/R

DEDB - FL ***(cont.)***

| | |
|---|---|
| Sample Type : | COMPLIANCE MONITORING |
| FLUW ID : | AAF4996 |
| Analyte : | ETHYLENE DIBROMIDE (EDB) |
| Value : | 0.25 |
| Units : | ug/L |
| Qualifier : | U |
| Resident Last Name : | N/R |
| Well Business Name : | RESIDENT |
| Well Address : | 3803 ARNOLD RD |
| Well Type : | 43 - PRIVATE WELL |
| Well Status : | ACTIVE |
| City : | N/R |
| County : | ST. LUCIE |
| Job Name : | STLUCIE-050803-001 |
| Customer ID : | N/R |
| Description : | N/R |
| Last Date in Agency List : | 2020-12-04 |

| | |
|---|---|
| Sample Date : | 2002-08-22 |
| Sample ID : | 020823-090 |
| Sample Type : | FIRST SAMPL |
| FLUW ID : | AAF4996 |
| Analyte : | ETHYLENE DIBROMIDE (EDB) |
| Value : | 0.12 |
| Units : | ug/L |
| Qualifier : | U |
| Resident Last Name : | N/R |
| Well Business Name : | RESIDENT |
| Well Address : | 3803 ARNOLD RD |
| Well Type : | 43 - PRIVAT |
| Well Status : | ACTIVE |
| City : | N/R |
| County : | ST. LUCIE |
| Job Name : | STLUCIE-020823-16 |
| Customer ID : | N/R |
| Description : | N/R |
| Last Date in Agency List : | 2020-12-04 |

| | |
|---|---|
| Sample Date : | 2001-04-10 |
| Sample ID : | 010411-062 |
| Sample Type : | FIRST_SAMP |
| FLUW ID : | AAF4996 |
| Analyte : | ETHYLENE DIBROMIDE (EDB) |
| Value : | 0.2 |
| Units : | ug/L |
| Qualifier : | U |
| Resident Last Name : | N/R |
| Well Business Name : | RESIDENT |
| Well Address : | 3803 ARNOLD RD |
| Well Type : | 43 |
| Well Status : | ACTIVE |
| City : | N/R |
| County : | ST. LUCIE |
| Job Name : | STLUCIE-010411-15 |
| Customer ID : | N/R |

Map Id: 29
Direction: S
Distance: 0.276 mi., 1460 ft.
Elevation: 14 ft.
Relative: Lower

**Site Name :** AAF4996
3803 ARNOLD RD
FORT PIERCE, FL

**Database(s) :** [DEDB - FL] ***(cont.)***

**Envirosite ID:** 1549170
**EPA ID:** N/R

DEDB - FL ***(cont.)***

| | |
|---|---|
| Description : | N/R |
| Last Date in Agency List : | 2020-12-04 |
| | |
| Sample Date : | 2005-08-01 |
| Sample ID : | 050803-003 |
| Sample Type : | COMPLIANCE MONITORING |
| FLUW ID : | AAF4996 |
| Analyte : | ETHYLENE DIBROMIDE (EDB) |
| Value : | 0.25 |
| Units : | ug/L |
| Qualifier : | U |
| Resident Last Name : | N/R |
| Well Business Name : | RESIDENT |
| Well Address : | 3803 ARNOLD RD |
| Well Type : | 43 |
| Well Status : | ACTIVE |
| City : | FORT PIERCE |
| County : | ST. LUCIE |
| Job Name : | STLUCIE-050803-001 |
| Customer ID : | N/R |
| Description : | Private Well |
| Last Date in Agency List : | 2015-11-25 |
| | |
| Sample Date : | 2002-08-22 |
| Sample ID : | 020823-090 |
| Sample Type : | FIRST SAMPL |
| FLUW ID : | AAF4996 |
| Analyte : | ETHYLENE DIBROMIDE (EDB) |
| Value : | 0.12 |
| Units : | ug/L |
| Qualifier : | U |
| Resident Last Name : | N/R |
| Well Business Name : | RESIDENT |
| Well Address : | 3803 ARNOLD RD |
| Well Type : | 43 |
| Well Status : | ACTIVE |
| City : | FORT PIERCE |
| County : | ST. LUCIE |
| Job Name : | STLUCIE-020823-16 |
| Customer ID : | N/R |
| Description : | Private Well |
| Last Date in Agency List : | 2015-11-25 |
| | |
| Sample Date : | 2001-04-10 |
| Sample ID : | 010411-062 |
| Sample Type : | FIRST_SAMP |
| FLUW ID : | AAF4996 |
| Analyte : | ETHYLENE DIBROMIDE (EDB) |
| Value : | 0.2 |
| Units : | ug/L |
| Qualifier : | U |
| Resident Last Name : | N/R |
| Well Business Name : | RESIDENT |
| Well Address : | 3803 ARNOLD RD |

Map Id: 29
Direction: S
Distance: 0.276 mi., 1460 ft.
Elevation: 14 ft.
Relative: Lower

**Site Name :** AAF4996
3803 ARNOLD RD
FORT PIERCE, FL

**Database(s) :** [DEDB - FL] ***(cont.)***

**Envirosite ID:** 1549170
**EPA ID:** N/R

DEDB - FL ***(cont.)***

| | |
|---|---|
| Well Type : | 43 |
| Well Status : | ACTIVE |
| City : | FORT PIERCE |
| County : | ST. LUCIE |
| Job Name : | STLUCIE-010411-15 |
| Customer ID : | N/R |
| Description : | Private Well |
| Last Date in Agency List : | 2015-11-25 |

Map Id: H30
Direction: SW
Distance: 0.277 mi., 1461 ft.
Elevation: 14 ft.
Relative: Lower

**Site Name :** AAE6140
2304 S 41ST ST
FORT PIERCE, FL

**Database(s) :** [DEDB - FL]

**Envirosite ID:** 1551552
**EPA ID:** N/R

DEDB - FL

| | |
|---|---|
| Sample Date : | 2011-09-13 |
| Sample ID : | 110823-067 |
| Sample Type : | RESAMPLE |
| FLUW ID : | AAE6140 |
| Analyte : | ETHYLENE DIBROMIDE (EDB) |
| Value : | 0.22 |
| Units : | ug/L |
| Qualifier : | U |
| Resident Last Name : | N/R |
| Well Business Name : | Barnes Residence |
| Well Address : | 2304 S 41ST ST |
| Well Type : | 43 - PRIVATE WELL |
| Well Status : | ACTIVE |
| City : | N/R |
| County : | ST. LUCIE |
| Job Name : | STLUCIE-110823-016 |
| Customer ID : | N/R |
| Description : | N/R |
| Last Date in Agency List : | 2020-12-04 |

| | |
|---|---|
| Sample Date : | 2008-01-09 |
| Sample ID : | 071219-059 |
| Sample Type : | RESAMPLE |
| FLUW ID : | AAE6140 |
| Analyte : | ETHYLENE DIBROMIDE (EDB) |
| Value : | 0.25 |
| Units : | ug/L |
| Qualifier : | U |
| Resident Last Name : | N/R |
| Well Business Name : | Barnes Residence |
| Well Address : | 2304 S 41ST ST |
| Well Type : | 43 - PRIVATE WELL |
| Well Status : | ACTIVE |

Map Id: H30
Direction: SW
Distance: 0.277 mi., 1461 ft.
Elevation: 14 ft.
Relative: Lower

**Site Name :** AAE6140
2304 S 41ST ST
FORT PIERCE, FL

**Database(s) :** [DEDB - FL] ***(cont.)***

**Envirosite ID:** 1551552
**EPA ID:** N/R

DEDB - FL ***(cont.)***

| | |
|---|---|
| City : | N/R |
| County : | ST. LUCIE |
| Job Name : | STLUCIE-071219-010 |
| Customer ID : | N/R |
| Description : | N/R |
| Last Date in Agency List : | 2020-12-04 |
| | |
| Sample Date : | 2005-09-15 |
| Sample ID : | 050916-056 |
| Sample Type : | COMPLIANCE MONITORING |
| FLUW ID : | AAE6140 |
| Analyte : | ETHYLENE DIBROMIDE (EDB) |
| Value : | 0.25 |
| Units : | ug/L |
| Qualifier : | U |
| Resident Last Name : | N/R |
| Well Business Name : | Barnes Residence |
| Well Address : | 2304 S 41ST ST |
| Well Type : | 43 - PRIVATE WELL |
| Well Status : | ACTIVE |
| City : | N/R |
| County : | ST. LUCIE |
| Job Name : | STLUCIE-050916-012 |
| Customer ID : | N/R |
| Description : | N/R |
| Last Date in Agency List : | 2020-12-04 |
| | |
| Sample Date : | 2003-09-15 |
| Sample ID : | 030916-072 |
| Sample Type : | COMPLIANCE MONITORING |
| FLUW ID : | AAE6140 |
| Analyte : | ETHYLENE DIBROMIDE (EDB) |
| Value : | 0.37 |
| Units : | ug/L |
| Qualifier : | U |
| Resident Last Name : | N/R |
| Well Business Name : | Barnes Residence |
| Well Address : | 2304 S 41ST ST |
| Well Type : | 43 - PRIVATE WELL |
| Well Status : | ACTIVE |
| City : | N/R |
| County : | ST. LUCIE |
| Job Name : | STLUCIE-030916-13 |
| Customer ID : | N/R |
| Description : | N/R |
| Last Date in Agency List : | 2020-12-04 |
| | |
| Sample Date : | 2002-09-18 |
| Sample ID : | 020919-035 |
| Sample Type : | FIRST SAMPL |
| FLUW ID : | AAE6140 |
| Analyte : | ETHYLENE DIBROMIDE (EDB) |
| Value : | 0.12 |
| Units : | ug/L |

Map Id: H30
Direction: SW
Distance: 0.277 mi., 1461 ft.
Elevation: 14 ft.
Relative: Lower

**Site Name :** AAE6140
2304 S 41ST ST
FORT PIERCE, FL

**Database(s) :** [DEDB - FL] ***(cont.)***

**Envirosite ID:** 1551552
**EPA ID:** N/R

DEDB - FL ***(cont.)***

| | |
|---|---|
| Qualifier : | U |
| Resident Last Name : | N/R |
| Well Business Name : | Barnes Residence |
| Well Address : | 2304 S 41ST ST |
| Well Type : | 43 - PRIVAT |
| Well Status : | ACTIVE |
| City : | N/R |
| County : | ST. LUCIE |
| Job Name : | STLUCIE-020919-06 |
| Customer ID : | N/R |
| Description : | N/R |
| Last Date in Agency List : | 2020-12-04 |

| | |
|---|---|
| Sample Date : | 2001-10-16 |
| Sample ID : | 011017-067 |
| Sample Type : | FIRST_SAMP |
| FLUW ID : | AAE6140 |
| Analyte : | ETHYLENE DIBROMIDE (EDB) |
| Value : | 0.12 |
| Units : | ug/L |
| Qualifier : | U |
| Resident Last Name : | N/R |
| Well Business Name : | Barnes Residence |
| Well Address : | 2304 S 41ST ST |
| Well Type : | 43 |
| Well Status : | ACTIVE |
| City : | N/R |
| County : | ST. LUCIE |
| Job Name : | STLUCIE-011017-18 |
| Customer ID : | N/R |
| Description : | N/R |
| Last Date in Agency List : | 2020-12-04 |

| | |
|---|---|
| Sample Date : | 2011-09-13 |
| Sample ID : | 110823-067 |
| Sample Type : | RESAMPLE |
| FLUW ID : | AAE6140 |
| Analyte : | ETHYLENE DIBROMIDE (EDB) |
| Value : | 0.22 |
| Units : | ug/L |
| Qualifier : | U |
| Resident Last Name : | N/R |
| Well Business Name : | CONNIE CHASE |
| Well Address : | 2304 S 41ST ST |
| Well Type : | 43 |
| Well Status : | ACTIVE |
| City : | FORT PIERCE |
| County : | ST. LUCIE |
| Job Name : | STLUCIE-110823-016 |
| Customer ID : | N/R |
| Description : | Private Well |
| Last Date in Agency List : | 2015-11-25 |

Map Id: H30
Direction: SW
Distance: 0.277 mi., 1461 ft.
Elevation: 14 ft.
Relative: Lower

**Site Name :** AAE6140
2304 S 41ST ST
FORT PIERCE, FL

**Database(s) :** [DEDB - FL] ***(cont.)***

**Envirosite ID:** 1551552
**EPA ID:** N/R

DEDB - FL ***(cont.)***

| | |
|---|---|
| Sample Date : | 2008-01-09 |
| Sample ID : | 071219-059 |
| Sample Type : | RESAMPLE |
| FLUW ID : | AAE6140 |
| Analyte : | ETHYLENE DIBROMIDE (EDB) |
| Value : | 0.25 |
| Units : | ug/L |
| Qualifier : | U |
| Resident Last Name : | N/R |
| Well Business Name : | CONNIE CHASE |
| Well Address : | 2304 S 41ST ST |
| Well Type : | 43 |
| Well Status : | ACTIVE |
| City : | FORT PIERCE |
| County : | ST. LUCIE |
| Job Name : | STLUCIE-071219-010 |
| Customer ID : | N/R |
| Description : | Private Well |
| Last Date in Agency List : | 2015-11-25 |

| | |
|---|---|
| Sample Date : | 2005-09-15 |
| Sample ID : | 050916-056 |
| Sample Type : | COMPLIANCE MONITORING |
| FLUW ID : | AAE6140 |
| Analyte : | ETHYLENE DIBROMIDE (EDB) |
| Value : | 0.25 |
| Units : | ug/L |
| Qualifier : | U |
| Resident Last Name : | N/R |
| Well Business Name : | CONNIE CHASE |
| Well Address : | 2304 S 41ST ST |
| Well Type : | 43 |
| Well Status : | ACTIVE |
| City : | FORT PIERCE |
| County : | ST. LUCIE |
| Job Name : | STLUCIE-050916-012 |
| Customer ID : | N/R |
| Description : | Private Well |
| Last Date in Agency List : | 2015-11-25 |

| | |
|---|---|
| Sample Date : | 2003-09-15 |
| Sample ID : | 030916-072 |
| Sample Type : | COMPLIANCE MONITORING |
| FLUW ID : | AAE6140 |
| Analyte : | ETHYLENE DIBROMIDE (EDB) |
| Value : | 0.37 |
| Units : | ug/L |
| Qualifier : | U |
| Resident Last Name : | N/R |
| Well Business Name : | CONNIE CHASE |
| Well Address : | 2304 S 41ST ST |
| Well Type : | 43 |
| Well Status : | ACTIVE |
| City : | FORT PIERCE |
| County : | ST. LUCIE |

Map Id: H30
Direction: SW
Distance: 0.277 mi., 1461 ft.
Elevation: 14 ft.
Relative: Lower

**Site Name :** AAE6140
2304 S 41ST ST
FORT PIERCE, FL

**Database(s) :** [DEDB - FL] ***(cont.)***

**Envirosite ID:** 1551552
**EPA ID:** N/R

DEDB - FL ***(cont.)***

| | |
|---|---|
| Job Name : | STLUCIE-030916-13 |
| Customer ID : | N/R |
| Description : | Private Well |
| Last Date in Agency List : | 2015-11-25 |
| | |
| Sample Date : | 2002-09-18 |
| Sample ID : | 020919-035 |
| Sample Type : | FIRST SAMPL |
| FLUW ID : | AAE6140 |
| Analyte : | ETHYLENE DIBROMIDE (EDB) |
| Value : | 0.12 |
| Units : | ug/L |
| Qualifier : | U |
| Resident Last Name : | N/R |
| Well Business Name : | CONNIE CHASE |
| Well Address : | 2304 S 41ST ST |
| Well Type : | 43 |
| Well Status : | ACTIVE |
| City : | FORT PIERCE |
| County : | ST. LUCIE |
| Job Name : | STLUCIE-020919-06 |
| Customer ID : | N/R |
| Description : | Private Well |
| Last Date in Agency List : | 2015-11-25 |
| | |
| Sample Date : | 2001-10-16 |
| Sample ID : | 011017-067 |
| Sample Type : | FIRST_SAMP |
| FLUW ID : | AAE6140 |
| Analyte : | ETHYLENE DIBROMIDE (EDB) |
| Value : | 0.12 |
| Units : | ug/L |
| Qualifier : | U |
| Resident Last Name : | N/R |
| Well Business Name : | CONNIE CHASE |
| Well Address : | 2304 S 41ST ST |
| Well Type : | 43 |
| Well Status : | ACTIVE |
| City : | FORT PIERCE |
| County : | ST. LUCIE |
| Job Name : | STLUCIE-011017-18 |
| Customer ID : | N/R |
| Description : | Private Well |
| Last Date in Agency List : | 2015-11-25 |

Map Id: I31
Direction: SSE
Distance: 0.281 mi., 1482 ft.
Elevation: 14 ft.
Relative: Lower

**Site Name :** AAF4997
3608 ARNOLD RD
FORT PIERCE, FL

**Database(s) :** [DEDB - FL]

**Envirosite ID:** 1549171
**EPA ID:** N/R

DEDB - FL

| | |
|---|---|
| Sample Date : | 2008-01-09 |
| Sample ID : | 071219-053 |
| Sample Type : | RESAMPLE |
| FLUW ID : | AAF4997 |
| Analyte : | ETHYLENE DIBROMIDE (EDB) |
| Value : | 0.25 |
| Units : | ug/L |
| Qualifier : | U |
| Resident Last Name : | N/R |
| Well Business Name : | JUSTIN WILLIAMS |
| Well Address : | 3608 ARNOLD RD |
| Well Type : | 43 - PRIVATE WELL |
| Well Status : | ACTIVE |
| City : | N/R |
| County : | ST. LUCIE |
| Job Name : | STLUCIE-071219-009 |
| Customer ID : | N/R |
| Description : | N/R |
| Last Date in Agency List : | 2020-12-04 |

| | |
|---|---|
| Sample Date : | 2005-08-01 |
| Sample ID : | 050803-004 |
| Sample Type : | COMPLIANCE MONITORING |
| FLUW ID : | AAF4997 |
| Analyte : | ETHYLENE DIBROMIDE (EDB) |
| Value : | 0.25 |
| Units : | ug/L |
| Qualifier : | U |
| Resident Last Name : | N/R |
| Well Business Name : | JUSTIN WILLIAMS |
| Well Address : | 3608 ARNOLD RD |
| Well Type : | 43 - PRIVATE WELL |
| Well Status : | ACTIVE |
| City : | N/R |
| County : | ST. LUCIE |
| Job Name : | STLUCIE-050803-001 |
| Customer ID : | N/R |
| Description : | N/R |
| Last Date in Agency List : | 2020-12-04 |

| | |
|---|---|
| Sample Date : | 2003-08-19 |
| Sample ID : | 030820-067 |
| Sample Type : | COMPLIANCE MONITORING |
| FLUW ID : | AAF4997 |
| Analyte : | ETHYLENE DIBROMIDE (EDB) |
| Value : | 0.37 |
| Units : | ug/L |
| Qualifier : | U |
| Resident Last Name : | N/R |
| Well Business Name : | JUSTIN WILLIAMS |
| Well Address : | 3608 ARNOLD RD |
| Well Type : | 43 - PRIVATE WELL |
| Well Status : | ACTIVE |
| City : | N/R |
| County : | ST. LUCIE |

Map Id: I31
Direction: SSE
Distance: 0.281 mi., 1482 ft.
Elevation: 14 ft.
Relative: Lower

**Site Name :** AAF4997
3608 ARNOLD RD
FORT PIERCE, FL

**Database(s) :** [DEDB - FL] ***(cont.)***

**Envirosite ID:** 1549171
**EPA ID:** N/R

DEDB - FL ***(cont.)***

| | |
|---|---|
| Job Name : | STLUCIE-030820-16 |
| Customer ID : | N/R |
| Description : | N/R |
| Last Date in Agency List : | 2020-12-04 |
| | |
| Sample Date : | 2002-08-22 |
| Sample ID : | 020823-091 |
| Sample Type : | FIRST SAMPL |
| FLUW ID : | AAF4997 |
| Analyte : | ETHYLENE DIBROMIDE (EDB) |
| Value : | 0.12 |
| Units : | ug/L |
| Qualifier : | U |
| Resident Last Name : | N/R |
| Well Business Name : | JUSTIN WILLIAMS |
| Well Address : | 3608 ARNOLD RD |
| Well Type : | 43 - PRIVAT |
| Well Status : | ACTIVE |
| City : | N/R |
| County : | ST. LUCIE |
| Job Name : | STLUCIE-020823-16 |
| Customer ID : | N/R |
| Description : | N/R |
| Last Date in Agency List : | 2020-12-04 |
| | |
| Sample Date : | 2001-04-10 |
| Sample ID : | 010411-063 |
| Sample Type : | FIRST_SAMP |
| FLUW ID : | AAF4997 |
| Analyte : | ETHYLENE DIBROMIDE (EDB) |
| Value : | 0.2 |
| Units : | ug/L |
| Qualifier : | U |
| Resident Last Name : | N/R |
| Well Business Name : | JUSTIN WILLIAMS |
| Well Address : | 3608 ARNOLD RD |
| Well Type : | 43 |
| Well Status : | ACTIVE |
| City : | N/R |
| County : | ST. LUCIE |
| Job Name : | STLUCIE-010411-15 |
| Customer ID : | N/R |
| Description : | N/R |
| Last Date in Agency List : | 2020-12-04 |
| | |
| Sample Date : | 2008-01-09 |
| Sample ID : | 071219-053 |
| Sample Type : | RESAMPLE |
| FLUW ID : | AAF4997 |
| Analyte : | ETHYLENE DIBROMIDE (EDB) |
| Value : | 0.25 |
| Units : | ug/L |
| Qualifier : | U |
| Resident Last Name : | N/R |

Map Id: I31
Direction: SSE
Distance: 0.281 mi., 1482 ft.
Elevation: 14 ft.
Relative: Lower

**Site Name :** AAF4997
3608 ARNOLD RD
FORT PIERCE, FL

**Database(s) :** [DEDB - FL] ***(cont.)***

**Envirosite ID:** 1549171
**EPA ID:** N/R

DEDB - FL ***(cont.)***

| | |
|---|---|
| Well Business Name : | JUSTIN WILLIAMS |
| Well Address : | 3608 ARNOLD RD |
| Well Type : | 43 |
| Well Status : | ACTIVE |
| City : | FORT PIERCE |
| County : | ST. LUCIE |
| Job Name : | STLUCIE-071219-009 |
| Customer ID : | N/R |
| Description : | Private Well |
| Last Date in Agency List : | 2015-11-25 |

| | |
|---|---|
| Sample Date : | 2005-08-01 |
| Sample ID : | 050803-004 |
| Sample Type : | COMPLIANCE MONITORING |
| FLUW ID : | AAF4997 |
| Analyte : | ETHYLENE DIBROMIDE (EDB) |
| Value : | 0.25 |
| Units : | ug/L |
| Qualifier : | U |
| Resident Last Name : | N/R |
| Well Business Name : | JUSTIN WILLIAMS |
| Well Address : | 3608 ARNOLD RD |
| Well Type : | 43 |
| Well Status : | ACTIVE |
| City : | FORT PIERCE |
| County : | ST. LUCIE |
| Job Name : | STLUCIE-050803-001 |
| Customer ID : | N/R |
| Description : | Private Well |
| Last Date in Agency List : | 2015-11-25 |

| | |
|---|---|
| Sample Date : | 2003-08-19 |
| Sample ID : | 030820-067 |
| Sample Type : | COMPLIANCE MONITORING |
| FLUW ID : | AAF4997 |
| Analyte : | ETHYLENE DIBROMIDE (EDB) |
| Value : | 0.37 |
| Units : | ug/L |
| Qualifier : | U |
| Resident Last Name : | N/R |
| Well Business Name : | JUSTIN WILLIAMS |
| Well Address : | 3608 ARNOLD RD |
| Well Type : | 43 |
| Well Status : | ACTIVE |
| City : | FORT PIERCE |
| County : | ST. LUCIE |
| Job Name : | STLUCIE-030820-16 |
| Customer ID : | N/R |
| Description : | Private Well |
| Last Date in Agency List : | 2015-11-25 |

| | |
|---|---|
| Sample Date : | 2002-08-22 |
| Sample ID : | 020823-091 |
| Sample Type : | FIRST SAMPL |

Map Id: I31
Direction: SSE
Distance: 0.281 mi., 1482 ft.
Elevation: 14 ft.
Relative: Lower

**Site Name :** AAF4997
3608 ARNOLD RD
FORT PIERCE, FL

**Database(s) :** [DEDB - FL] ***(cont.)***

**Envirosite ID:** 1549171
**EPA ID:** N/R

DEDB - FL ***(cont.)***

| | |
|---|---|
| FLUW ID : | AAF4997 |
| Analyte : | ETHYLENE DIBROMIDE (EDB) |
| Value : | 0.12 |
| Units : | ug/L |
| Qualifier : | U |
| Resident Last Name : | N/R |
| Well Business Name : | JUSTIN WILLIAMS |
| Well Address : | 3608 ARNOLD RD |
| Well Type : | 43 |
| Well Status : | ACTIVE |
| City : | FORT PIERCE |
| County : | ST. LUCIE |
| Job Name : | STLUCIE-020823-16 |
| Customer ID : | N/R |
| Description : | Private Well |
| Last Date in Agency List : | 2015-11-25 |

| | |
|---|---|
| Sample Date : | 2001-04-10 |
| Sample ID : | 010411-063 |
| Sample Type : | FIRST_SAMP |
| FLUW ID : | AAF4997 |
| Analyte : | ETHYLENE DIBROMIDE (EDB) |
| Value : | 0.2 |
| Units : | ug/L |
| Qualifier : | U |
| Resident Last Name : | N/R |
| Well Business Name : | JUSTIN WILLIAMS |
| Well Address : | 3608 ARNOLD RD |
| Well Type : | 43 |
| Well Status : | ACTIVE |
| City : | FORT PIERCE |
| County : | ST. LUCIE |
| Job Name : | STLUCIE-010411-15 |
| Customer ID : | N/R |
| Description : | Private Well |
| Last Date in Agency List : | 2015-11-25 |

Map Id: I32
Direction: SSE
Distance: 0.285 mi., 1504 ft.
Elevation: 14 ft.
Relative: Lower

**Site Name :** AAF4998
3609 ARNOLD RD
FORT PIERCE, FL

**Database(s) :** [DEDB - FL]

**Envirosite ID:** 1549172
**EPA ID:** N/R

DEDB - FL

| | |
|---|---|
| Sample Date : | 2008-01-09 |
| Sample ID : | 071219-047 |
| Sample Type : | RESAMPLE |
| FLUW ID : | AAF4998 |
| Analyte : | ETHYLENE DIBROMIDE (EDB) |

Map Id: I32
Direction: SSE
Distance: 0.285 mi., 1504 ft.
Elevation: 14 ft.
Relative: Lower

**Site Name :** AAF4998
3609 ARNOLD RD
FORT PIERCE, FL

**Database(s) :** [DEDB - FL] ***(cont.)***

**Envirosite ID:** 1549172
**EPA ID:** N/R

DEDB - FL ***(cont.)***

| | |
|---|---|
| Value : | 0.25 |
| Units : | ug/L |
| Qualifier : | U |
| Resident Last Name : | N/R |
| Well Business Name : | LOUISE SMITH |
| Well Address : | 3609 ARNOLD RD |
| Well Type : | 43 |
| Well Status : | ACTIVE |
| City : | FORT PIERCE |
| County : | ST. LUCIE |
| Job Name : | STLUCIE-071219-009 |
| Customer ID : | N/R |
| Description : | Private Well |
| Last Date in Agency List : | 2015-11-25 |

| | |
|---|---|
| Sample Date : | 2005-06-29 |
| Sample ID : | 050630-090 |
| Sample Type : | FIRST SAMPLE |
| FLUW ID : | AAF4998 |
| Analyte : | ETHYLENE DIBROMIDE (EDB) |
| Value : | 0.25 |
| Units : | ug/L |
| Qualifier : | U |
| Resident Last Name : | N/R |
| Well Business Name : | LOUISE SMITH |
| Well Address : | 3609 ARNOLD RD |
| Well Type : | 43 |
| Well Status : | ACTIVE |
| City : | FORT PIERCE |
| County : | ST. LUCIE |
| Job Name : | STLUCIE-050630-024 |
| Customer ID : | N/R |
| Description : | Private Well |
| Last Date in Agency List : | 2015-11-25 |

| | |
|---|---|
| Sample Date : | 2003-08-19 |
| Sample ID : | 030820-068 |
| Sample Type : | COMPLIANCE MONITORING |
| FLUW ID : | AAF4998 |
| Analyte : | ETHYLENE DIBROMIDE (EDB) |
| Value : | 0.37 |
| Units : | ug/L |
| Qualifier : | U |
| Resident Last Name : | N/R |
| Well Business Name : | LOUISE SMITH |
| Well Address : | 3609 ARNOLD RD |
| Well Type : | 43 |
| Well Status : | ACTIVE |
| City : | FORT PIERCE |
| County : | ST. LUCIE |
| Job Name : | STLUCIE-030820-16 |
| Customer ID : | N/R |
| Description : | Private Well |
| Last Date in Agency List : | 2015-11-25 |

Map Id: I32
Direction: SSE
Distance: 0.285 mi., 1504 ft.
Elevation: 14 ft.
Relative: Lower

**Site Name :** AAF4998
3609 ARNOLD RD
FORT PIERCE, FL

**Database(s) :** [DEDB - FL] ***(cont.)***

**Envirosite ID:** 1549172
**EPA ID:** N/R

DEDB - FL ***(cont.)***

| | |
|---|---|
| Sample Date : | 2002-08-22 |
| Sample ID : | 020823-092 |
| Sample Type : | FIRST SAMPL |
| FLUW ID : | AAF4998 |
| Analyte : | ETHYLENE DIBROMIDE (EDB) |
| Value : | 0.12 |
| Units : | ug/L |
| Qualifier : | U |
| Resident Last Name : | N/R |
| Well Business Name : | LOUISE SMITH |
| Well Address : | 3609 ARNOLD RD |
| Well Type : | 43 |
| Well Status : | ACTIVE |
| City : | FORT PIERCE |
| County : | ST. LUCIE |
| Job Name : | STLUCIE-020823-16 |
| Customer ID : | N/R |
| Description : | Private Well |
| Last Date in Agency List : | 2015-11-25 |

| | |
|---|---|
| Sample Date : | 2001-04-10 |
| Sample ID : | 010411-064 |
| Sample Type : | FIRST_SAMP |
| FLUW ID : | AAF4998 |
| Analyte : | ETHYLENE DIBROMIDE (EDB) |
| Value : | 0.2 |
| Units : | ug/L |
| Qualifier : | U |
| Resident Last Name : | N/R |
| Well Business Name : | LOUISE SMITH |
| Well Address : | 3609 ARNOLD RD |
| Well Type : | 43 |
| Well Status : | ACTIVE |
| City : | FORT PIERCE |
| County : | ST. LUCIE |
| Job Name : | STLUCIE-010411-15 |
| Customer ID : | N/R |
| Description : | Private Well |
| Last Date in Agency List : | 2015-11-25 |

| | |
|---|---|
| Sample Date : | 2008-01-09 |
| Sample ID : | 071219-047 |
| Sample Type : | RESAMPLE |
| FLUW ID : | AAF4998 |
| Analyte : | ETHYLENE DIBROMIDE (EDB) |
| Value : | 0.25 |
| Units : | ug/L |
| Qualifier : | U |
| Resident Last Name : | N/R |
| Well Business Name : | LOUISE SMITH |
| Well Address : | 3609 ARNOLD RD |
| Well Type : | 43 - PRIVATE WELL |
| Well Status : | ACTIVE |
| City : | N/R |
| County : | ST. LUCIE |

Map Id: I32
Direction: SSE
Distance: 0.285 mi., 1504 ft.
Elevation: 14 ft.
Relative: Lower

**Site Name :** AAF4998
3609 ARNOLD RD
FORT PIERCE, FL

**Database(s) :** [DEDB - FL] ***(cont.)***

**Envirosite ID:** 1549172
**EPA ID:** N/R

DEDB - FL ***(cont.)***

| | |
|---|---|
| Job Name : | STLUCIE-071219-009 |
| Customer ID : | N/R |
| Description : | N/R |
| Last Date in Agency List : | 2020-12-04 |
| | |
| Sample Date : | 2005-06-29 |
| Sample ID : | 050630-090 |
| Sample Type : | FIRST SAMPLE |
| FLUW ID : | AAF4998 |
| Analyte : | ETHYLENE DIBROMIDE (EDB) |
| Value : | 0.25 |
| Units : | ug/L |
| Qualifier : | U |
| Resident Last Name : | N/R |
| Well Business Name : | LOUISE SMITH |
| Well Address : | 3609 ARNOLD RD |
| Well Type : | 43 - PRIVATE WELL |
| Well Status : | ACTIVE |
| City : | N/R |
| County : | ST. LUCIE |
| Job Name : | STLUCIE-050630-024 |
| Customer ID : | N/R |
| Description : | N/R |
| Last Date in Agency List : | 2020-12-04 |
| | |
| Sample Date : | 2003-08-19 |
| Sample ID : | 030820-068 |
| Sample Type : | COMPLIANCE MONITORING |
| FLUW ID : | AAF4998 |
| Analyte : | ETHYLENE DIBROMIDE (EDB) |
| Value : | 0.37 |
| Units : | ug/L |
| Qualifier : | U |
| Resident Last Name : | N/R |
| Well Business Name : | LOUISE SMITH |
| Well Address : | 3609 ARNOLD RD |
| Well Type : | 43 - PRIVATE WELL |
| Well Status : | ACTIVE |
| City : | N/R |
| County : | ST. LUCIE |
| Job Name : | STLUCIE-030820-16 |
| Customer ID : | N/R |
| Description : | N/R |
| Last Date in Agency List : | 2020-12-04 |
| | |
| Sample Date : | 2002-08-22 |
| Sample ID : | 020823-092 |
| Sample Type : | FIRST SAMPL |
| FLUW ID : | AAF4998 |
| Analyte : | ETHYLENE DIBROMIDE (EDB) |
| Value : | 0.12 |
| Units : | ug/L |
| Qualifier : | U |
| Resident Last Name : | N/R |

Map Id: I32
Direction: SSE
Distance: 0.285 mi., 1504 ft.
Elevation: 14 ft.
Relative: Lower

**Site Name :** AAF4998
3609 ARNOLD RD
FORT PIERCE, FL

**Database(s) :** [DEDB - FL] ***(cont.)***

**Envirosite ID:** 1549172
**EPA ID:** N/R

DEDB - FL ***(cont.)***

| | |
|---|---|
| Well Business Name : | LOUISE SMITH |
| Well Address : | 3609 ARNOLD RD |
| Well Type : | 43 - PRIVAT |
| Well Status : | ACTIVE |
| City : | N/R |
| County : | ST. LUCIE |
| Job Name : | STLUCIE-020823-16 |
| Customer ID : | N/R |
| Description : | N/R |
| Last Date in Agency List : | 2020-12-04 |

| | |
|---|---|
| Sample Date : | 2001-04-10 |
| Sample ID : | 010411-064 |
| Sample Type : | FIRST_SAMP |
| FLUW ID : | AAF4998 |
| Analyte : | ETHYLENE DIBROMIDE (EDB) |
| Value : | 0.2 |
| Units : | ug/L |
| Qualifier : | U |
| Resident Last Name : | N/R |
| Well Business Name : | LOUISE SMITH |
| Well Address : | 3609 ARNOLD RD |
| Well Type : | 43 |
| Well Status : | ACTIVE |
| City : | N/R |
| County : | ST. LUCIE |
| Job Name : | STLUCIE-010411-15 |
| Customer ID : | N/R |
| Description : | N/R |
| Last Date in Agency List : | 2020-12-04 |

Map Id: I33
Direction: SSE
Distance: 0.291 mi., 1537 ft.
Elevation: 14 ft.
Relative: Lower

**Site Name :** AAF4999
3607 ARNOLD RD
FORT PIERCE, FL

**Database(s) :** [DEDB - FL]

**Envirosite ID:** 1549173
**EPA ID:** N/R

DEDB - FL

| | |
|---|---|
| Sample Date : | 2012-02-02 |
| Sample ID : | 120124-073 |
| Sample Type : | RESAMPLE |
| FLUW ID : | AAF4999 |
| Analyte : | ETHYLENE DIBROMIDE (EDB) |
| Value : | 0.15 |
| Units : | ug/L |
| Qualifier : | U |
| Resident Last Name : | N/R |
| Well Business Name : | BETTY DAVIS |
| Well Address : | 3607 ARNOLD RD |

Map Id: I33
Direction: SSE
Distance: 0.291 mi., 1537 ft.
Elevation: 14 ft.
Relative: Lower

**Site Name :** AAF4999
3607 ARNOLD RD
FORT PIERCE, FL

**Database(s) :** [DEDB - FL] ***(cont.)***

**Envirosite ID:** 1549173
**EPA ID:** N/R

DEDB - FL ***(cont.)***

| | |
|---|---|
| Well Type : | 43 - PRIVATE WELL |
| Well Status : | ACTIVE |
| City : | N/R |
| County : | ST. LUCIE |
| Job Name : | STLUCIE-120124-013 |
| Customer ID : | N/R |
| Description : | N/R |
| Last Date in Agency List : | 2020-12-04 |

| | |
|---|---|
| Sample Date : | 2009-10-08 |
| Sample ID : | 090727-020 |
| Sample Type : | RESAMPLE |
| FLUW ID : | AAF4999 |
| Analyte : | ETHYLENE DIBROMIDE (EDB) |
| Value : | 0.22 |
| Units : | ug/L |
| Qualifier : | U |
| Resident Last Name : | N/R |
| Well Business Name : | BETTY DAVIS |
| Well Address : | 3607 ARNOLD RD |
| Well Type : | 43 - PRIVATE WELL |
| Well Status : | ACTIVE |
| City : | N/R |
| County : | ST. LUCIE |
| Job Name : | STLUCIE-090727-006 |
| Customer ID : | N/R |
| Description : | N/R |
| Last Date in Agency List : | 2020-12-04 |

| | |
|---|---|
| Sample Date : | 2005-06-29 |
| Sample ID : | 050630-091 |
| Sample Type : | FIRST SAMPLE |
| FLUW ID : | AAF4999 |
| Analyte : | ETHYLENE DIBROMIDE (EDB) |
| Value : | 0.25 |
| Units : | ug/L |
| Qualifier : | U |
| Resident Last Name : | N/R |
| Well Business Name : | BETTY DAVIS |
| Well Address : | 3607 ARNOLD RD |
| Well Type : | 43 - PRIVATE WELL |
| Well Status : | ACTIVE |
| City : | N/R |
| County : | ST. LUCIE |
| Job Name : | STLUCIE-050630-024 |
| Customer ID : | N/R |
| Description : | N/R |
| Last Date in Agency List : | 2020-12-04 |

| | |
|---|---|
| Sample Date : | 2003-08-19 |
| Sample ID : | 030820-069 |
| Sample Type : | COMPLIANCE MONITORING |
| FLUW ID : | AAF4999 |
| Analyte : | ETHYLENE DIBROMIDE (EDB) |

Map Id: I33
Direction: SSE
Distance: 0.291 mi., 1537 ft.
Elevation: 14 ft.
Relative: Lower

**Site Name :** AAF4999
3607 ARNOLD RD
FORT PIERCE, FL

**Database(s) :** [DEDB - FL] ***(cont.)***

**Envirosite ID:** 1549173
**EPA ID:** N/R

DEDB - FL ***(cont.)***

| | |
|---|---|
| Value : | 0.37 |
| Units : | ug/L |
| Qualifier : | U |
| Resident Last Name : | N/R |
| Well Business Name : | BETTY DAVIS |
| Well Address : | 3607 ARNOLD RD |
| Well Type : | 43 - PRIVATE WELL |
| Well Status : | ACTIVE |
| City : | N/R |
| County : | ST. LUCIE |
| Job Name : | STLUCIE-030820-16 |
| Customer ID : | N/R |
| Description : | N/R |
| Last Date in Agency List : | 2020-12-04 |

| | |
|---|---|
| Sample Date : | 2002-08-22 |
| Sample ID : | 020823-093 |
| Sample Type : | FIRST SAMPL |
| FLUW ID : | AAF4999 |
| Analyte : | ETHYLENE DIBROMIDE (EDB) |
| Value : | 0.12 |
| Units : | ug/L |
| Qualifier : | U |
| Resident Last Name : | N/R |
| Well Business Name : | BETTY DAVIS |
| Well Address : | 3607 ARNOLD RD |
| Well Type : | 43 - PRIVAT |
| Well Status : | ACTIVE |
| City : | N/R |
| County : | ST. LUCIE |
| Job Name : | STLUCIE-020823-16 |
| Customer ID : | N/R |
| Description : | N/R |
| Last Date in Agency List : | 2020-12-04 |

| | |
|---|---|
| Sample Date : | 2001-04-10 |
| Sample ID : | 010411-065 |
| Sample Type : | COMPLIANCE |
| FLUW ID : | AAF4999 |
| Analyte : | ETHYLENE DIBROMIDE (EDB) |
| Value : | 0.2 |
| Units : | ug/L |
| Qualifier : | U |
| Resident Last Name : | N/R |
| Well Business Name : | BETTY DAVIS |
| Well Address : | 3607 ARNOLD RD |
| Well Type : | 43 |
| Well Status : | ACTIVE |
| City : | N/R |
| County : | ST. LUCIE |
| Job Name : | STLUCIE-010411-15 |
| Customer ID : | N/R |
| Description : | N/R |
| Last Date in Agency List : | 2020-12-04 |

Map Id: I33
Direction: SSE
Distance: 0.291 mi., 1537 ft.
Elevation: 14 ft.
Relative: Lower

**Site Name :** AAF4999
3607 ARNOLD RD
FORT PIERCE, FL

**Database(s) :** [DEDB - FL] ***(cont.)***

**Envirosite ID:** 1549173
**EPA ID:** N/R

DEDB - FL ***(cont.)***

| | |
|---|---|
| Sample Date : | 2000-02-28 |
| Sample ID : | 000229-029 |
| Sample Type : | COMPLIANCE |
| FLUW ID : | N/R |
| Analyte : | ETHYLENE DIBROMIDE (EDB) |
| Value : | 0.2 |
| Units : | ug/L |
| Qualifier : | U |
| Resident Last Name : | N/R |
| Well Business Name : | N/R |
| Well Address : | 3607 ARNOLD ROAD |
| Well Type : | 43 |
| Well Status : | N/R |
| City : | N/R |
| County : | ST. LUCIE |
| Job Name : | STLUCIE-000229-04 |
| Customer ID : | N/R |
| Description : | N/R |
| Last Date in Agency List : | 2020-05-06 |

| | |
|---|---|
| Sample Date : | 2012-02-02 |
| Sample ID : | 120124-073 |
| Sample Type : | RESAMPLE |
| FLUW ID : | AAF4999 |
| Analyte : | ETHYLENE DIBROMIDE (EDB) |
| Value : | 0.15 |
| Units : | ug/L |
| Qualifier : | U |
| Resident Last Name : | N/R |
| Well Business Name : | BETTY DAVIS |
| Well Address : | 3607 ARNOLD RD |
| Well Type : | 43 |
| Well Status : | ACTIVE |
| City : | FORT PIERCE |
| County : | ST. LUCIE |
| Job Name : | STLUCIE-120124-013 |
| Customer ID : | N/R |
| Description : | Private Well |
| Last Date in Agency List : | 2015-11-25 |

| | |
|---|---|
| Sample Date : | 2009-10-08 |
| Sample ID : | 090727-020 |
| Sample Type : | RESAMPLE |
| FLUW ID : | AAF4999 |
| Analyte : | ETHYLENE DIBROMIDE (EDB) |
| Value : | 0.22 |
| Units : | ug/L |
| Qualifier : | U |
| Resident Last Name : | N/R |
| Well Business Name : | BETTY DAVIS |
| Well Address : | 3607 ARNOLD RD |
| Well Type : | 43 |
| Well Status : | ACTIVE |
| City : | FORT PIERCE |
| County : | ST. LUCIE |

Map Id: I33
Direction: SSE
Distance: 0.291 mi., 1537 ft.
Elevation: 14 ft.
Relative: Lower

**Site Name :** AAF4999
3607 ARNOLD RD
FORT PIERCE, FL

**Database(s) :** [DEDB - FL] ***(cont.)***

**Envirosite ID:** 1549173
**EPA ID:** N/R

DEDB - FL ***(cont.)***

| | |
|---|---|
| Job Name : | STLUCIE-090727-006 |
| Customer ID : | N/R |
| Description : | Private Well |
| Last Date in Agency List : | 2015-11-25 |
| | |
| Sample Date : | 2005-06-29 |
| Sample ID : | 050630-091 |
| Sample Type : | FIRST SAMPLE |
| FLUW ID : | AAF4999 |
| Analyte : | ETHYLENE DIBROMIDE (EDB) |
| Value : | 0.25 |
| Units : | ug/L |
| Qualifier : | U |
| Resident Last Name : | N/R |
| Well Business Name : | BETTY DAVIS |
| Well Address : | 3607 ARNOLD RD |
| Well Type : | 43 |
| Well Status : | ACTIVE |
| City : | FORT PIERCE |
| County : | ST. LUCIE |
| Job Name : | STLUCIE-050630-024 |
| Customer ID : | N/R |
| Description : | Private Well |
| Last Date in Agency List : | 2015-11-25 |
| | |
| Sample Date : | 2003-08-19 |
| Sample ID : | 030820-069 |
| Sample Type : | COMPLIANCE MONITORING |
| FLUW ID : | AAF4999 |
| Analyte : | ETHYLENE DIBROMIDE (EDB) |
| Value : | 0.37 |
| Units : | ug/L |
| Qualifier : | U |
| Resident Last Name : | N/R |
| Well Business Name : | BETTY DAVIS |
| Well Address : | 3607 ARNOLD RD |
| Well Type : | 43 |
| Well Status : | ACTIVE |
| City : | FORT PIERCE |
| County : | ST. LUCIE |
| Job Name : | STLUCIE-030820-16 |
| Customer ID : | N/R |
| Description : | Private Well |
| Last Date in Agency List : | 2015-11-25 |
| | |
| Sample Date : | 2002-08-22 |
| Sample ID : | 020823-093 |
| Sample Type : | FIRST SAMPL |
| FLUW ID : | AAF4999 |
| Analyte : | ETHYLENE DIBROMIDE (EDB) |
| Value : | 0.12 |
| Units : | ug/L |
| Qualifier : | U |
| Resident Last Name : | N/R |

Map Id: I33
Direction: SSE
Distance: 0.291 mi., 1537 ft.
Elevation: 14 ft.
Relative: Lower

**Site Name :** AAF4999
3607 ARNOLD RD
FORT PIERCE, FL

**Database(s) :** [DEDB - FL] ***(cont.)***

**Envirosite ID:** 1549173
**EPA ID:** N/R

DEDB - FL ***(cont.)***

| | |
|---|---|
| Well Business Name : | BETTY DAVIS |
| Well Address : | 3607 ARNOLD RD |
| Well Type : | 43 |
| Well Status : | ACTIVE |
| City : | FORT PIERCE |
| County : | ST. LUCIE |
| Job Name : | STLUCIE-020823-16 |
| Customer ID : | N/R |
| Description : | Private Well |
| Last Date in Agency List : | 2015-11-25 |

| | |
|---|---|
| Sample Date : | 2001-04-10 |
| Sample ID : | 010411-065 |
| Sample Type : | COMPLIANCE |
| FLUW ID : | AAF4999 |
| Analyte : | ETHYLENE DIBROMIDE (EDB) |
| Value : | 0.2 |
| Units : | ug/L |
| Qualifier : | U |
| Resident Last Name : | N/R |
| Well Business Name : | BETTY DAVIS |
| Well Address : | 3607 ARNOLD RD |
| Well Type : | 43 |
| Well Status : | ACTIVE |
| City : | FORT PIERCE |
| County : | ST. LUCIE |
| Job Name : | STLUCIE-010411-15 |
| Customer ID : | N/R |
| Description : | Private Well |
| Last Date in Agency List : | 2015-11-25 |

Map Id: I34
Direction: SSE
Distance: 0.299 mi., 1581 ft.
Elevation: 14 ft.
Relative: Lower

**Site Name :** AAF4992
3209 S 36TH ST
FORT PIERCE, FL

**Database(s) :** [DEDB - FL]

**Envirosite ID:** 1549166
**EPA ID:** N/R

DEDB - FL

| | |
|---|---|
| Sample Date : | 2006-04-20 |
| Sample ID : | 060421-064 |
| Sample Type : | RESAMPLE |
| FLUW ID : | AAF4992 |
| Analyte : | ETHYLENE DIBROMIDE (EDB) |
| Value : | 0.25 |
| Units : | ug/L |
| Qualifier : | U |
| Resident Last Name : | N/R |
| Well Business Name : | BRADFORD WEST |
| Well Address : | 3209 S 36TH ST |

Map Id: I34
Direction: SSE
Distance: 0.299 mi., 1581 ft.
Elevation: 14 ft.
Relative: Lower

**Site Name :** AAF4992
3209 S 36TH ST
FORT PIERCE, FL

**Database(s) :** [DEDB - FL] ***(cont.)***

**Envirosite ID:** 1549166
**EPA ID:** N/R

DEDB - FL ***(cont.)***

| | |
|---|---|
| Well Type : | 43 |
| Well Status : | ACTIVE |
| City : | FORT PIERCE |
| County : | ST. LUCIE |
| Job Name : | STLUCIE-060421-013 |
| Customer ID : | N/R |
| Description : | Private Well |
| Last Date in Agency List : | 2015-11-25 |

| | |
|---|---|
| Sample Date : | 2003-08-19 |
| Sample ID : | 030820-064 |
| Sample Type : | COMPLIANCE MONITORING |
| FLUW ID : | AAF4992 |
| Analyte : | ETHYLENE DIBROMIDE (EDB) |
| Value : | 0.37 |
| Units : | ug/L |
| Qualifier : | U |
| Resident Last Name : | N/R |
| Well Business Name : | BRADFORD WEST |
| Well Address : | 3209 S 36TH ST |
| Well Type : | 43 |
| Well Status : | ACTIVE |
| City : | FORT PIERCE |
| County : | ST. LUCIE |
| Job Name : | STLUCIE-030820-16 |
| Customer ID : | N/R |
| Description : | Private Well |
| Last Date in Agency List : | 2015-11-25 |

| | |
|---|---|
| Sample Date : | 2002-08-22 |
| Sample ID : | 020823-086 |
| Sample Type : | FIRST SAMPL |
| FLUW ID : | AAF4992 |
| Analyte : | ETHYLENE DIBROMIDE (EDB) |
| Value : | 0.12 |
| Units : | ug/L |
| Qualifier : | U |
| Resident Last Name : | N/R |
| Well Business Name : | BRADFORD WEST |
| Well Address : | 3209 S 36TH ST |
| Well Type : | 43 |
| Well Status : | ACTIVE |
| City : | FORT PIERCE |
| County : | ST. LUCIE |
| Job Name : | STLUCIE-020823-16 |
| Customer ID : | N/R |
| Description : | Private Well |
| Last Date in Agency List : | 2015-11-25 |

| | |
|---|---|
| Sample Date : | 2001-04-10 |
| Sample ID : | 010411-058 |
| Sample Type : | COMPLIANCE |
| FLUW ID : | AAF4992 |
| Analyte : | ETHYLENE DIBROMIDE (EDB) |

Map Id: I34
Direction: SSE
Distance: 0.299 mi., 1581 ft.
Elevation: 14 ft.
Relative: Lower

**Site Name :** AAF4992
3209 S 36TH ST
FORT PIERCE, FL

**Database(s) :** [DEDB - FL] ***(cont.)***

**Envirosite ID:** 1549166
**EPA ID:** N/R

DEDB - FL ***(cont.)***

| | |
|---|---|
| Value : | 0.2 |
| Units : | ug/L |
| Qualifier : | U |
| Resident Last Name : | N/R |
| Well Business Name : | BRADFORD WEST |
| Well Address : | 3209 S 36TH ST |
| Well Type : | 43 |
| Well Status : | ACTIVE |
| City : | FORT PIERCE |
| County : | ST. LUCIE |
| Job Name : | STLUCIE-010411-15 |
| Customer ID : | N/R |
| Description : | Private Well |
| Last Date in Agency List : | 2015-11-25 |

| | |
|---|---|
| Sample Date : | 2006-04-20 |
| Sample ID : | 060421-064 |
| Sample Type : | RESAMPLE |
| FLUW ID : | AAF4992 |
| Analyte : | ETHYLENE DIBROMIDE (EDB) |
| Value : | 0.25 |
| Units : | ug/L |
| Qualifier : | U |
| Resident Last Name : | N/R |
| Well Business Name : | BRADFORD WEST |
| Well Address : | 3209 S 36TH ST |
| Well Type : | 43 - PRIVATE WELL |
| Well Status : | ACTIVE |
| City : | N/R |
| County : | ST. LUCIE |
| Job Name : | STLUCIE-060421-013 |
| Customer ID : | N/R |
| Description : | N/R |
| Last Date in Agency List : | 2020-12-04 |

| | |
|---|---|
| Sample Date : | 2003-08-19 |
| Sample ID : | 030820-064 |
| Sample Type : | COMPLIANCE MONITORING |
| FLUW ID : | AAF4992 |
| Analyte : | ETHYLENE DIBROMIDE (EDB) |
| Value : | 0.37 |
| Units : | ug/L |
| Qualifier : | U |
| Resident Last Name : | N/R |
| Well Business Name : | BRADFORD WEST |
| Well Address : | 3209 S 36TH ST |
| Well Type : | 43 - PRIVATE WELL |
| Well Status : | ACTIVE |
| City : | N/R |
| County : | ST. LUCIE |
| Job Name : | STLUCIE-030820-16 |
| Customer ID : | N/R |
| Description : | N/R |
| Last Date in Agency List : | 2020-12-04 |

Map Id: I34
Direction: SSE
Distance: 0.299 mi., 1581 ft.
Elevation: 14 ft.
Relative: Lower

**Site Name :** AAF4992
3209 S 36TH ST
FORT PIERCE, FL

**Database(s) :** [DEDB - FL] ***(cont.)***

**Envirosite ID:** 1549166
**EPA ID:** N/R

DEDB - FL ***(cont.)***

| | |
|---|---|
| Sample Date : | 2002-08-22 |
| Sample ID : | 020823-086 |
| Sample Type : | FIRST SAMPL |
| FLUW ID : | AAF4992 |
| Analyte : | ETHYLENE DIBROMIDE (EDB) |
| Value : | 0.12 |
| Units : | ug/L |
| Qualifier : | U |
| Resident Last Name : | N/R |
| Well Business Name : | BRADFORD WEST |
| Well Address : | 3209 S 36TH ST |
| Well Type : | 43 - PRIVAT |
| Well Status : | ACTIVE |
| City : | N/R |
| County : | ST. LUCIE |
| Job Name : | STLUCIE-020823-16 |
| Customer ID : | N/R |
| Description : | N/R |
| Last Date in Agency List : | 2020-12-04 |

| | |
|---|---|
| Sample Date : | 2001-04-10 |
| Sample ID : | 010411-058 |
| Sample Type : | COMPLIANCE |
| FLUW ID : | AAF4992 |
| Analyte : | ETHYLENE DIBROMIDE (EDB) |
| Value : | 0.2 |
| Units : | ug/L |
| Qualifier : | U |
| Resident Last Name : | N/R |
| Well Business Name : | BRADFORD WEST |
| Well Address : | 3209 S 36TH ST |
| Well Type : | 43 |
| Well Status : | ACTIVE |
| City : | N/R |
| County : | ST. LUCIE |
| Job Name : | STLUCIE-010411-15 |
| Customer ID : | N/R |
| Description : | N/R |
| Last Date in Agency List : | 2020-12-04 |

Map Id: I35
Direction: SSE
Distance: 0.308 mi., 1629 ft.
Elevation: 14 ft.
Relative: Lower

**Site Name :** AAG3481
3505 ARNOLD RD
FORT PIERCE, FL

**Database(s) :** [DEDB - FL]

**Envirosite ID:** 1555613
**EPA ID:** N/R

DEDB - FL

| | |
|---|---|
| Sample Date : | 2005-08-01 |
| Sample ID : | 050803-005 |

Map Id: I35
Direction: SSE
Distance: 0.308 mi., 1629 ft.
Elevation: 14 ft.
Relative: Lower

**Site Name :** AAG3481
3505 ARNOLD RD
FORT PIERCE, FL

**Database(s) :** [DEDB - FL] ***(cont.)***

**Envirosite ID:** 1555613
**EPA ID:** N/R

DEDB - FL ***(cont.)***

| | |
|---|---|
| Sample Type : | COMPLIANCE MONITORING |
| FLUW ID : | AAG3481 |
| Analyte : | ETHYLENE DIBROMIDE (EDB) |
| Value : | 0.25 |
| Units : | ug/L |
| Qualifier : | U |
| Resident Last Name : | N/R |
| Well Business Name : | LINDA CERDA |
| Well Address : | 3505 ARNOLD RD |
| Well Type : | 43 - PRIVATE WELL |
| Well Status : | ACTIVE |
| City : | N/R |
| County : | ST. LUCIE |
| Job Name : | STLUCIE-050803-001 |
| Customer ID : | N/R |
| Description : | N/R |
| Last Date in Agency List : | 2020-12-04 |

| | |
|---|---|
| Sample Date : | 2000-02-28 |
| Sample ID : | 000229-031 |
| Sample Type : | COMPLIANCE |
| FLUW ID : | N/R |
| Analyte : | ETHYLENE DIBROMIDE (EDB) |
| Value : | 0.2 |
| Units : | ug/L |
| Qualifier : | U |
| Resident Last Name : | N/R |
| Well Business Name : | N/R |
| Well Address : | 3505 ARNOLD ROAD |
| Well Type : | 43 |
| Well Status : | N/R |
| City : | N/R |
| County : | ST. LUCIE |
| Job Name : | STLUCIE-000229-04 |
| Customer ID : | N/R |
| Description : | N/R |
| Last Date in Agency List : | 2020-05-06 |

| | |
|---|---|
| Sample Date : | 2005-08-01 |
| Sample ID : | 050803-005 |
| Sample Type : | COMPLIANCE MONITORING |
| FLUW ID : | AAG3481 |
| Analyte : | ETHYLENE DIBROMIDE (EDB) |
| Value : | 0.25 |
| Units : | ug/L |
| Qualifier : | U |
| Resident Last Name : | N/R |
| Well Business Name : | LINDA CERDA |
| Well Address : | 3505 ARNOLD RD |
| Well Type : | 43 |
| Well Status : | ACTIVE |
| City : | FORT PIERCE |
| County : | ST. LUCIE |
| Job Name : | STLUCIE-050803-001 |
| Customer ID : | N/R |

Map Id: I35
Direction: SSE
Distance: 0.308 mi., 1629 ft.
Elevation: 14 ft.
Relative: Lower

**Site Name :** AAG3481
3505 ARNOLD RD
FORT PIERCE, FL

**Database(s) :** [DEDB - FL] ***(cont.)***

**Envirosite ID:** 1555613
**EPA ID:** N/R

DEDB - FL ***(cont.)***

| | |
|---|---|
| Description : | Private Well |
| Last Date in Agency List : | 2015-11-25 |

Map Id: I36
Direction: SSE
Distance: 0.313 mi., 1653 ft.
Elevation: 14 ft.
Relative: Lower

**Site Name :** AAF5000
3503 ARNOLD RD
FORT PIERCE, FL

**Database(s) :** [DEDB - FL]

**Envirosite ID:** 1549174
**EPA ID:** N/R

DEDB - FL

| | |
|---|---|
| Sample Date : | 2002-08-22 |
| Sample ID : | 020823-096 |
| Sample Type : | FIRST SAMPL |
| FLUW ID : | AAF5000 |
| Analyte : | ETHYLENE DIBROMIDE (EDB) |
| Value : | 0.12 |
| Units : | ug/L |
| Qualifier : | U |
| Resident Last Name : | N/R |
| Well Business Name : | LINDA CERDA |
| Well Address : | 3503 ARNOLD RD |
| Well Type : | 43 |
| Well Status : | ACTIVE |
| City : | FORT PIERCE |
| County : | ST. LUCIE |
| Job Name : | STLUCIE-020823-16 |
| Customer ID : | N/R |
| Description : | Private Well |
| Last Date in Agency List : | 2015-11-25 |

| | |
|---|---|
| Sample Date : | 2001-04-10 |
| Sample ID : | 010411-066 |
| Sample Type : | COMPLIANCE |
| FLUW ID : | AAF5000 |
| Analyte : | ETHYLENE DIBROMIDE (EDB) |
| Value : | 0.2 |
| Units : | ug/L |
| Qualifier : | U |
| Resident Last Name : | N/R |
| Well Business Name : | LINDA CERDA |
| Well Address : | 3503 ARNOLD RD |
| Well Type : | 43 |
| Well Status : | ACTIVE |
| City : | FORT PIERCE |
| County : | ST. LUCIE |
| Job Name : | STLUCIE-010411-15 |
| Customer ID : | N/R |
| Description : | Private Well |
| Last Date in Agency List : | 2015-11-25 |

Map Id: I36
Direction: SSE
Distance: 0.313 mi., 1653 ft.
Elevation: 14 ft.
Relative: Lower

**Site Name :** AAF5000
3503 ARNOLD RD
FORT PIERCE, FL

**Database(s) :** [DEDB - FL] ***(cont.)***

**Envirosite ID:** 1549174
**EPA ID:** N/R

DEDB - FL ***(cont.)***

| | |
|---|---|
| Sample Date : | 2002-08-22 |
| Sample ID : | 020823-096 |
| Sample Type : | FIRST SAMPL |
| FLUW ID : | AAF5000 |
| Analyte : | ETHYLENE DIBROMIDE (EDB) |
| Value : | 0.12 |
| Units : | ug/L |
| Qualifier : | U |
| Resident Last Name : | N/R |
| Well Business Name : | LINDA CERDA |
| Well Address : | 3503 ARNOLD RD |
| Well Type : | 43 - PRIVAT |
| Well Status : | ACTIVE |
| City : | N/R |
| County : | ST. LUCIE |
| Job Name : | STLUCIE-020823-16 |
| Customer ID : | N/R |
| Description : | N/R |
| Last Date in Agency List : | 2020-12-04 |

| | |
|---|---|
| Sample Date : | 2001-04-10 |
| Sample ID : | 010411-066 |
| Sample Type : | COMPLIANCE |
| FLUW ID : | AAF5000 |
| Analyte : | ETHYLENE DIBROMIDE (EDB) |
| Value : | 0.2 |
| Units : | ug/L |
| Qualifier : | U |
| Resident Last Name : | N/R |
| Well Business Name : | LINDA CERDA |
| Well Address : | 3503 ARNOLD RD |
| Well Type : | 43 |
| Well Status : | ACTIVE |
| City : | N/R |
| County : | ST. LUCIE |
| Job Name : | STLUCIE-010411-15 |
| Customer ID : | N/R |
| Description : | N/R |
| Last Date in Agency List : | 2020-12-04 |

Map Id: H37
Direction: SSW
Distance: 0.319 mi., 1687 ft.
Elevation: 14 ft.
Relative: Lower

**Site Name :** AAF1215
2312 S 41ST ST
FORT PIERCE, FL

**Database(s) :** [DEDB - FL]

**Envirosite ID:** 1546751
**EPA ID:** N/R

DEDB - FL

| | |
|---|---|
| Sample Date : | 2011-09-13 |
| Sample ID : | 110823-060 |

Map Id: H37
Direction: SSW
Distance: 0.319 mi., 1687 ft.
Elevation: 14 ft.
Relative: Lower

**Site Name :** AAF1215
2312 S 41ST ST
FORT PIERCE, FL

**Database(s) :** [DEDB - FL] ***(cont.)***

**Envirosite ID:** 1546751
**EPA ID:** N/R

DEDB - FL ***(cont.)***

| | |
|---|---|
| Sample Type : | RESAMPLE |
| FLUW ID : | AAF1215 |
| Analyte : | ETHYLENE DIBROMIDE (EDB) |
| Value : | 0.22 |
| Units : | ug/L |
| Qualifier : | U |
| Resident Last Name : | N/R |
| Well Business Name : | RESIDENCE |
| Well Address : | 2312 S 41ST ST |
| Well Type : | 43 |
| Well Status : | ACTIVE |
| City : | FORT PIERCE |
| County : | ST. LUCIE |
| Job Name : | STLUCIE-110823-016 |
| Customer ID : | N/R |
| Description : | Private Well |
| Last Date in Agency List : | 2015-11-25 |

| | |
|---|---|
| Sample Date : | 2005-09-15 |
| Sample ID : | 050916-059 |
| Sample Type : | COMPLIANCE MONITORING |
| FLUW ID : | AAF1215 |
| Analyte : | ETHYLENE DIBROMIDE (EDB) |
| Value : | 0.25 |
| Units : | ug/L |
| Qualifier : | U |
| Resident Last Name : | N/R |
| Well Business Name : | RESIDENCE |
| Well Address : | 2312 S 41ST ST |
| Well Type : | 43 |
| Well Status : | ACTIVE |
| City : | FORT PIERCE |
| County : | ST. LUCIE |
| Job Name : | STLUCIE-050916-012 |
| Customer ID : | N/R |
| Description : | Private Well |
| Last Date in Agency List : | 2015-11-25 |

| | |
|---|---|
| Sample Date : | 2002-09-18 |
| Sample ID : | 020919-033 |
| Sample Type : | FIRST SAMPL |
| FLUW ID : | AAF1215 |
| Analyte : | ETHYLENE DIBROMIDE (EDB) |
| Value : | 0.12 |
| Units : | ug/L |
| Qualifier : | U |
| Resident Last Name : | N/R |
| Well Business Name : | RESIDENCE |
| Well Address : | 2312 S 41ST ST |
| Well Type : | 43 |
| Well Status : | ACTIVE |
| City : | FORT PIERCE |
| County : | ST. LUCIE |
| Job Name : | STLUCIE-020919-06 |
| Customer ID : | N/R |

Map Id: H37
Direction: SSW
Distance: 0.319 mi., 1687 ft.
Elevation: 14 ft.
Relative: Lower

**Site Name :** AAF1215
2312 S 41ST ST
FORT PIERCE, FL

**Database(s) :** [DEDB - FL] ***(cont.)***

**Envirosite ID:** 1546751
**EPA ID:** N/R

DEDB - FL ***(cont.)***

| | |
|---|---|
| Description : | Private Well |
| Last Date in Agency List : | 2015-11-25 |
| | |
| Sample Date : | 2001-10-16 |
| Sample ID : | 011017-065 |
| Sample Type : | COMPLIANCE |
| FLUW ID : | AAF1215 |
| Analyte : | ETHYLENE DIBROMIDE (EDB) |
| Value : | 0.12 |
| Units : | ug/L |
| Qualifier : | U |
| Resident Last Name : | N/R |
| Well Business Name : | RESIDENCE |
| Well Address : | 2312 S 41ST ST |
| Well Type : | 43 |
| Well Status : | ACTIVE |
| City : | FORT PIERCE |
| County : | ST. LUCIE |
| Job Name : | STLUCIE-011017-18 |
| Customer ID : | N/R |
| Description : | Private Well |
| Last Date in Agency List : | 2015-11-25 |
| | |
| Sample Date : | 2000-10-30 |
| Sample ID : | 001101-055 |
| Sample Type : | FIRST_SAMP |
| FLUW ID : | AAF1215 |
| Analyte : | ETHYLENE DIBROMIDE (EDB) |
| Value : | 0.2 |
| Units : | ug/L |
| Qualifier : | U |
| Resident Last Name : | N/R |
| Well Business Name : | RESIDENCE |
| Well Address : | 2312 S 41ST ST |
| Well Type : | 43 |
| Well Status : | ACTIVE |
| City : | FORT PIERCE |
| County : | ST. LUCIE |
| Job Name : | STLUCIE-001101-13 |
| Customer ID : | N/R |
| Description : | Private Well |
| Last Date in Agency List : | 2015-11-25 |
| | |
| Sample Date : | 2011-09-13 |
| Sample ID : | 110823-060 |
| Sample Type : | RESAMPLE |
| FLUW ID : | AAF1215 |
| Analyte : | ETHYLENE DIBROMIDE (EDB) |
| Value : | 0.22 |
| Units : | ug/L |
| Qualifier : | U |
| Resident Last Name : | N/R |
| Well Business Name : | Henry Fussell Jr |
| Well Address : | 2312 S 41ST ST |

Map Id: H37
Direction: SSW
Distance: 0.319 mi., 1687 ft.
Elevation: 14 ft.
Relative: Lower

**Site Name :** AAF1215
2312 S 41ST ST
FORT PIERCE, FL

**Database(s) :** [DEDB - FL] ***(cont.)***

**Envirosite ID:** 1546751
**EPA ID:** N/R

DEDB - FL ***(cont.)***

| | |
|---|---|
| Well Type : | 43 - PRIVATE WELL |
| Well Status : | ACTIVE |
| City : | N/R |
| County : | ST. LUCIE |
| Job Name : | STLUCIE-110823-016 |
| Customer ID : | N/R |
| Description : | N/R |
| Last Date in Agency List : | 2020-12-04 |

| | |
|---|---|
| Sample Date : | 2005-09-15 |
| Sample ID : | 050916-059 |
| Sample Type : | COMPLIANCE MONITORING |
| FLUW ID : | AAF1215 |
| Analyte : | ETHYLENE DIBROMIDE (EDB) |
| Value : | 0.25 |
| Units : | ug/L |
| Qualifier : | U |
| Resident Last Name : | N/R |
| Well Business Name : | Henry Fussell Jr |
| Well Address : | 2312 S 41ST ST |
| Well Type : | 43 - PRIVATE WELL |
| Well Status : | ACTIVE |
| City : | N/R |
| County : | ST. LUCIE |
| Job Name : | STLUCIE-050916-012 |
| Customer ID : | N/R |
| Description : | N/R |
| Last Date in Agency List : | 2020-12-04 |

| | |
|---|---|
| Sample Date : | 2002-09-18 |
| Sample ID : | 020919-033 |
| Sample Type : | FIRST SAMPL |
| FLUW ID : | AAF1215 |
| Analyte : | ETHYLENE DIBROMIDE (EDB) |
| Value : | 0.12 |
| Units : | ug/L |
| Qualifier : | U |
| Resident Last Name : | N/R |
| Well Business Name : | Henry Fussell Jr |
| Well Address : | 2312 S 41ST ST |
| Well Type : | 43 - PRIVAT |
| Well Status : | ACTIVE |
| City : | N/R |
| County : | ST. LUCIE |
| Job Name : | STLUCIE-020919-06 |
| Customer ID : | N/R |
| Description : | N/R |
| Last Date in Agency List : | 2020-12-04 |

| | |
|---|---|
| Sample Date : | 2001-10-16 |
| Sample ID : | 011017-065 |
| Sample Type : | COMPLIANCE |
| FLUW ID : | AAF1215 |
| Analyte : | ETHYLENE DIBROMIDE (EDB) |

Map Id: H37
Direction: SSW
Distance: 0.319 mi., 1687 ft.
Elevation: 14 ft.
Relative: Lower

**Site Name :** AAF1215
2312 S 41ST ST
FORT PIERCE, FL

**Database(s) :** [DEDB - FL] ***(cont.)***

**Envirosite ID:** 1546751
**EPA ID:** N/R

DEDB - FL ***(cont.)***

| | |
|---|---|
| Value : | 0.12 |
| Units : | ug/L |
| Qualifier : | U |
| Resident Last Name : | N/R |
| Well Business Name : | Henry Fussell Jr |
| Well Address : | 2312 S 41ST ST |
| Well Type : | 43 |
| Well Status : | ACTIVE |
| City : | N/R |
| County : | ST. LUCIE |
| Job Name : | STLUCIE-011017-18 |
| Customer ID : | N/R |
| Description : | N/R |
| Last Date in Agency List : | 2020-12-04 |

| | |
|---|---|
| Sample Date : | 2000-10-30 |
| Sample ID : | 001101-055 |
| Sample Type : | FIRST_SAMP |
| FLUW ID : | AAF1215 |
| Analyte : | ETHYLENE DIBROMIDE (EDB) |
| Value : | 0.2 |
| Units : | ug/L |
| Qualifier : | U |
| Resident Last Name : | N/R |
| Well Business Name : | Henry Fussell Jr |
| Well Address : | 2312 S 41ST ST |
| Well Type : | 43 |
| Well Status : | ACTIVE |
| City : | N/R |
| County : | ST. LUCIE |
| Job Name : | STLUCIE-001101-13 |
| Customer ID : | N/R |
| Description : | N/R |
| Last Date in Agency List : | 2020-12-04 |

Map Id: 38
Direction: ENE
Distance: 0.325 mi., 1718 ft.
Elevation: 18 ft.
Relative: Higher

**Site Name :** BELLSOUTH TEL INC #E8655
3300 OKEECHOBEE RD
FORT PIERCE, FL

**Database(s) :** [AST - FL, DWM CONTAM - FL, FA 3 - FL, LAST - FL, LUST - FL, UST - FL]

**Envirosite ID:** 1528060
**EPA ID:** N/R

AST - FL

| | |
|---|---|
| Facility Name : | BELLSOUTH TEL INC #E8655 |
| Facility Address : | 3300 OKEECHOBEE RD, FORT PIERCE, 34945 |
| County : | ST. LUCIE |

Map Id: 38
Direction: ENE
Distance: 0.325 mi., 1718 ft.
Elevation: 18 ft.
Relative: Higher

**Site Name :** BELLSOUTH TEL INC #E8655
3300 OKEECHOBEE RD
FORT PIERCE, FL

**Database(s) :** [AST - FL, DWM CONTAM - FL, FA 3 - FL, LAST - FL, LUST - FL, UST - FL] ***(cont.)***

**Envirosite ID:** 1528060
**EPA ID:** N/R

AST - FL ***(cont.)***

Site Details

| | |
|---|---|
| Facility ID : | 8734405 |
| Facility Phone : | 3058268731 |
| Facility Status : | OPEN |
| Facility Type : | C |
| Type Description : | Fuel user/Non-retail |
| DEP Contractor Own : | C |
| Last Date in Agency List : | 2021-07-22 |

Owner Information

| | |
|---|---|
| Owner ID : | N/R |
| Owner Name : | N/R |
| Owner Address 1 : | N/R |
| Owner Address 2 : | N/R |
| Contact : | N/R |
| Owner Phone : | N/R |

Tank Information

| | |
|---|---|
| Tank ID : | 3 |
| Gallons : | 1500 |
| Tank Location : | ABOVEGROUND |
| Substance : | Emerg Generator Diesel |
| Install Date : | 1996-10-01 |
| Status : | In Service |
| Status Date : | 1996-10-01 |

Construction Items :
Overfill/Spill - Tight fill
Overfill/Spill - Level gauges/alarms
Overfill/Spill - Spill containment bucket
Primary Construction - Steel
Secondary Containment - Double wall - tank jacket

Monitoring Items :
External Tk Monitoring - SPCC Plan
External Tk Monitoring - Visual inspection of ASTs
Internal Tk Monitoring - Monitor dbl wall tank space
Piping Monitoring - Electronic line leak detector

Piping Items :
Miscellaneous Attributes - Abv, no soil contact
Miscellaneous Attributes - Suction piping system
Primary Construction - Steel/galvanized metal
Secondary Containment - Double wall - pipe jacket

Oculus Note : Use the Public Oculus Login button to enter the Oculus Website
Oculus Hyperlink : Click here for hyperlink provided by the agency.

DWM CONTAM - FL

Facility Name : BELLSOUTH TEL INC #E8655

Map Id: 38
Direction: ENE
Distance: 0.325 mi., 1718 ft.
Elevation: 18 ft.
Relative: Higher

**Site Name :** BELLSOUTH TEL INC #E8655
3300 OKEECHOBEE RD
FORT PIERCE, FL

**Database(s) :** [AST - FL, DWM CONTAM - FL, FA 3 - FL, LAST - FL, LUST - FL, UST - FL] ***(cont.)***

**Envirosite ID:** 1528060
**EPA ID:** N/R

DWM CONTAM - FL ***(cont.)***

| | |
|---|---|
| Facility Address : | 3300 OKEECHOBEE RD, FORT PIERCE, FL 34945-3432 |
| County : | ST. LUCIE |
| Score Effective Date : | N/R |
| Score : | N/R |
| Score Ranked : | N/R |
| Rank : | N/R |
| Facility ID : | 8734405 |
| Facility Status : | OPEN |
| Facility Type : | C - Fuel user/Non-retail |
| County Code : | 56 |
| District : | SED |
| Operator : | RAY GARAY |
| Phone : | (305)826-8731 |
| Name Changed Date : | 1998-09-21 |
| Address Changed Date : | 2005-02-24 |
| Latitude Degrees : | 27 |
| Latitude Minutes : | 25 |
| Latitude Seconds : | 54.68 |
| Longitude Degrees : | 80 |
| Longitude Minutes : | 21 |
| Longitude Seconds : | 32.53 |
| Feature : | N/R |
| Method : | DGPS |
| Datum : | 0 |
| Section/Township/Range : | SEC 12, TWP 39E, RNG 35S |
| Related Party Begin Date : | 1993-05-06 |
| Related Party ID : | 26036 |
| Primary Related Party Role : | ACCOUNT OWNER |
| Related Party Name : | BELLSOUTH TELECOMMUNICATIONS INC |
| Related Party Address 1 : | 308 S AKARD ST #1700, DALLAS, TX 75202-5313 |
| Related Party Address 2 : | ATTN: STORAGE TANK REGIS |
| Contact : | VERSIA MCDONALD |
| Related Party Phone : | (214)741-0448 |
| Related Party Extension : | N/R |
| Related Party Bad Address Indicator : | N |
| Last Date in Agency List : | 2021-07-12 |

FA 3 - FL

| | |
|---|---|
| Facility Name : | BELLSOUTH TEL INC #E8655 |
| Facility Address : | 3300 OKEECHOBEE RD, FORT PIERCE, 34945 |
| County : | ST. LUCIE |
| Effectivity Date : | 2019-06-01 |
| Expiration Date : | 2020-06-01 |
| Facility ID : | 8734405 |
| Facility Status : | OPEN |
| Facility Type : | Fuel user/Non-retail |
| DEP Contractor : | C |
| Financial Responsibility : | INSURANCE |
| Insurance Company : | OLD REPUBLIC |
| Facility Phone : | 3058268731 |
| Owner ID : | 26036 |

Map Id: 38
Direction: ENE
Distance: 0.325 mi., 1718 ft.
Elevation: 18 ft.
Relative: Higher

**Site Name :** BELLSOUTH TEL INC #E8655
3300 OKEECHOBEE RD
FORT PIERCE, FL

**Database(s) :** [AST - FL, DWM CONTAM - FL, FA 3 - FL, LAST - FL, LUST - FL, UST - FL] ***(cont.)***

**Envirosite ID:** 1528060
**EPA ID:** N/R

FA 3 - FL ***(cont.)***

| | |
|---|---|
| Owner Name : | BELLSOUTH TELECOMMUNICATIONS INC |
| Address : | 308 S AKARD ST #1700 ATTN: STORAGE TANK REGIS, DALLAS, TX 75202 |
| Contact Name : | VERSIA MCDONALD |
| Phone : | 2147410448 |
| Last Date in Agency List : | 2021-07-24 |
| | |
| Effectivity Date : | 2018-06-01 |
| Expiration Date : | 2019-06-01 |
| Facility ID : | 8734405 |
| Facility Status : | OPEN |
| Facility Type : | Fuel user/Non-retail |
| DEP Contractor : | C |
| Financial Responsibility : | INSURANCE |
| Insurance Company : | OLD REPUBLIC |
| Facility Phone : | 3058268731 |
| Owner ID : | 26036 |
| Owner Name : | BELLSOUTH TELECOMMUNICATIONS INC |
| Address : | 308 S AKARD ST #1700 ATTN: STORAGE TANK REGIS, DALLAS, TX 75202 |
| Contact Name : | VERSIA MCDONALD |
| Phone : | 2147410448 |
| Last Date in Agency List : | 2021-07-24 |
| | |
| Effectivity Date : | 2017-06-01 |
| Expiration Date : | 2018-06-01 |
| Facility ID : | 8734405 |
| Facility Status : | OPEN |
| Facility Type : | Fuel user/Non-retail |
| DEP Contractor : | C |
| Financial Responsibility : | INSURANCE |
| Insurance Company : | OLD REPUBLIC |
| Facility Phone : | 3058268731 |
| Owner ID : | 26036 |
| Owner Name : | BELLSOUTH TELECOMMUNICATIONS INC |
| Address : | 308 S AKARD ST #1700 ATTN: STORAGE TANK REGIS, DALLAS, TX 75202 |
| Contact Name : | VERSIA MCDONALD |
| Phone : | 2147410448 |
| Last Date in Agency List : | 2021-07-24 |
| | |
| Effectivity Date : | 2015-06-01 |
| Expiration Date : | 2018-06-01 |
| Facility ID : | 8734405 |
| Facility Status : | OPEN |
| Facility Type : | Fuel user/Non-retail |
| DEP Contractor : | C |
| Financial Responsibility : | INSURANCE |
| Insurance Company : | OLD REPUBLIC |
| Facility Phone : | 3058268731 |
| Owner ID : | 26036 |
| Owner Name : | BELLSOUTH TELECOMMUNICATIONS INC |
| Address : | 308 S AKARD ST #1700 ATTN: STORAGE TANK REGIS, DALLAS, TX 75202 |
| Contact Name : | VERSIA MCDONALD |
| Phone : | 2147410448 |
| Last Date in Agency List : | 2021-07-24 |

Map Id: 38
Direction: ENE
Distance: 0.325 mi., 1718 ft.
Elevation: 18 ft.
Relative: Higher

**Site Name :** BELLSOUTH TEL INC #E8655
3300 OKEECHOBEE RD
FORT PIERCE, FL

**Database(s) :** [AST - FL, DWM CONTAM - FL, FA 3 - FL, LAST - FL, LUST - FL, UST - FL] ***(cont.)***

**Envirosite ID:** 1528060
**EPA ID:** N/R

FA 3 - FL ***(cont.)***

| | |
|---|---|
| Effectivity Date : | 2012-06-01 |
| Expiration Date : | 2013-06-01 |
| Facility ID : | 8734405 |
| Facility Status : | OPEN |
| Facility Type : | Fuel user/Non-retail |
| DEP Contractor : | C |
| Financial Responsibility : | INSURANCE |
| Insurance Company : | OLD REPUBLIC |
| Facility Phone : | 3058268731 |
| Owner ID : | 26036 |
| Owner Name : | BELLSOUTH TELECOMMUNICATIONS INC |
| Address : | 308 S AKARD ST #1700 ATTN: STORAGE TANK REGIS, DALLAS, TX 75202 |
| Contact Name : | VERSIA MCDONALD |
| Phone : | 2147410448 |
| Last Date in Agency List : | 2021-07-24 |

| | |
|---|---|
| Effectivity Date : | 2012-06-01 |
| Expiration Date : | 2015-06-01 |
| Facility ID : | 8734405 |
| Facility Status : | OPEN |
| Facility Type : | Fuel user/Non-retail |
| DEP Contractor : | C |
| Financial Responsibility : | INSURANCE |
| Insurance Company : | OLD REPUBLIC |
| Facility Phone : | 3058268731 |
| Owner ID : | 26036 |
| Owner Name : | BELLSOUTH TELECOMMUNICATIONS INC |
| Address : | 308 S AKARD ST #1700 ATTN: STORAGE TANK REGIS, DALLAS, TX 75202 |
| Contact Name : | VERSIA MCDONALD |
| Phone : | 2147410448 |
| Last Date in Agency List : | 2021-07-24 |

| | |
|---|---|
| Effectivity Date : | 2010-06-01 |
| Expiration Date : | 2012-06-01 |
| Facility ID : | 8734405 |
| Facility Status : | OPEN |
| Facility Type : | Fuel user/Non-retail |
| DEP Contractor : | C |
| Financial Responsibility : | INSURANCE |
| Insurance Company : | OLD REPUBLIC |
| Facility Phone : | 3058268731 |
| Owner ID : | 26036 |
| Owner Name : | BELLSOUTH TELECOMMUNICATIONS INC |
| Address : | 308 S AKARD ST #1700 ATTN: STORAGE TANK REGIS, DALLAS, TX 75202 |
| Contact Name : | VERSIA MCDONALD |
| Phone : | 2147410448 |
| Last Date in Agency List : | 2021-07-24 |

| | |
|---|---|
| Effectivity Date : | 2009-06-01 |
| Expiration Date : | 2010-06-01 |
| Facility ID : | 8734405 |
| Facility Status : | OPEN |
| Facility Type : | Fuel user/Non-retail |

Map Id: 38
Direction: ENE
Distance: 0.325 mi., 1718 ft.
Elevation: 18 ft.
Relative: Higher

**Site Name :** BELLSOUTH TEL INC #E8655
3300 OKEECHOBEE RD
FORT PIERCE, FL

**Database(s) :** [AST - FL, DWM CONTAM - FL, FA 3 - FL, LAST - FL, LUST - FL, UST - FL] ***(cont.)***

**Envirosite ID:** 1528060
**EPA ID:** N/R

FA 3 - FL ***(cont.)***

| | |
|---|---|
| DEP Contractor : | C |
| Financial Responsibility : | INSURANCE |
| Insurance Company : | OLD REPUBLIC |
| Facility Phone : | 3058268731 |
| Owner ID : | 26036 |
| Owner Name : | BELLSOUTH TELECOMMUNICATIONS INC |
| Address : | 308 S AKARD ST #1700 ATTN: STORAGE TANK REGIS, DALLAS, TX 75202 |
| Contact Name : | VERSIA MCDONALD |
| Phone : | 2147410448 |
| Last Date in Agency List : | 2021-07-24 |

| | |
|---|---|
| Effectivity Date : | 2008-06-01 |
| Expiration Date : | 2009-06-01 |
| Facility ID : | 8734405 |
| Facility Status : | OPEN |
| Facility Type : | Fuel user/Non-retail |
| DEP Contractor : | C |
| Financial Responsibility : | INSURANCE |
| Insurance Company : | AMERICAN INTERNATIONAL SPECIALTY LINES |
| Facility Phone : | 3058268731 |
| Owner ID : | 26036 |
| Owner Name : | BELLSOUTH TELECOMMUNICATIONS INC |
| Address : | 308 S AKARD ST #1700 ATTN: STORAGE TANK REGIS, DALLAS, TX 75202 |
| Contact Name : | VERSIA MCDONALD |
| Phone : | 2147410448 |
| Last Date in Agency List : | 2021-07-24 |

LAST - FL

| | |
|---|---|
| Facility Name : | BELLSOUTH TEL INC #E8655 |
| Facility Address : | 3300 OKEECHOBEE RD, FORT PIERCE, 34945 |
| County : | ST. LUCIE |

Site Details

| | |
|---|---|
| Facility ID : | 8734405 |
| Facility Status : | OPEN |
| Facility Type : | Fuel user/Non-retail |
| Phone : | 3058268731 |
| Last Date in Agency List : | 2021-08-03 |

Owner Information

| | |
|---|---|
| Owner ID : | N/R |
| Owner Name : | N/R |
| Owner Address 1 : | N/R |
| Owner Address 2 : | N/R |
| Contact : | N/R |
| Owner Phone : | N/R |

Map Id: 38
Direction: ENE
Distance: 0.325 mi., 1718 ft.
Elevation: 18 ft.
Relative: Higher

**Site Name :** BELLSOUTH TEL INC #E8655
3300 OKEECHOBEE RD
FORT PIERCE, FL

**Database(s) :** [AST - FL, DWM CONTAM - FL, FA 3 - FL, LAST - FL, LUST - FL, UST - FL] ***(cont.)***

**Envirosite ID:** 1528060
**EPA ID:** N/R

LAST - FL ***(cont.)***

Discharge Details

| | |
|---|---|
| Discharge Date : | 1996-11-01 |
| Status Date : | 1998-04-07 |
| Status Description : | NFA COMPLETE |
| DEP Code : | P |
| Description : | CLEANUP REQUIRED |
| Score Date : | N/R |
| Score : | N/R |
| CU Status : | NFA |
| Oculus Note : | Use the Public Oculus Login button to enter the Oculus Website |
| Oculus Hyperlink : | Click here for hyperlink provided by the agency. |

LUST - FL

| | |
|---|---|
| Facility Name : | BELLSOUTH TEL INC #E8655 |
| Facility Address : | 3300 OKEECHOBEE RD, FORT PIERCE, 34945 |
| County : | ST. LUCIE |

Site Details

| | |
|---|---|
| Facility ID : | 8734405 |
| Facility Status : | OPEN |
| Facility Type : | Fuel user/Non-retail |
| Phone : | 3058268731 |
| Last Date in Agency List : | 2021-08-06 |

Owner Information

| | |
|---|---|
| Owner ID : | N/R |
| Owner Name : | N/R |
| Owner Address 1 : | N/R |
| Owner Address 2 : | N/R |
| Contact : | N/R |
| Owner Phone : | N/R |

Discharge Details

| | |
|---|---|
| Discharge Date : | 1996-11-01 |
| Status Date : | 1998-04-07 |
| Status Description : | NFA COMPLETE |
| DEP Code : | P |
| Description : | CLEANUP REQUIRED |
| Score Date : | N/R |
| Score : | N/R |
| CU Status : | NFA |
| Oculus Note : | Use the Public Oculus Login button to enter the Oculus Website |
| Oculus Hyperlink : | Click here for hyperlink provided by the agency. |

Map Id: 38
Direction: ENE
Distance: 0.325 mi., 1718 ft.
Elevation: 18 ft.
Relative: Higher

**Site Name :** BELLSOUTH TEL INC #E8655
3300 OKEECHOBEE RD
FORT PIERCE, FL

**Database(s) :** [AST - FL, DWM CONTAM - FL, FA 3 - FL, LAST - FL, LUST - FL, UST - FL] ***(cont.)***

**Envirosite ID:** 1528060
**EPA ID:** N/R

UST - FL

| | |
|---|---|
| Facility Name : | BELLSOUTH TEL INC #E8655 |
| Facility Address : | 3300 OKEECHOBEE RD, FORT PIERCE, 34945 |
| County : | ST. LUCIE |

Site Details

| | |
|---|---|
| Facility ID : | 8734405 |
| Facility Phone : | 3058268731 |
| Facility Status : | OPEN |
| Facility Type : | Fuel user/Non-retail |
| DEP Contractor Own : | C |
| Last Date in Agency List : | 2021-07-21 |

Owner Information

| | |
|---|---|
| Owner ID : | N/R |
| Owner Name : | N/R |
| Owner Address 1 : | N/R |
| Owner Address 2 : | N/R |
| Contact : | N/R |
| Owner Phone : | N/R |

Tank Information

| | |
|---|---|
| Tank ID : | 1 |
| Gallons : | 1500 |
| Tank Location : | UNDERGROUND |
| Substance : | Emerg Generator Diesel |
| Install Date : | 1975-01-01 |
| Status : | Removed from Site |
| Status Date : | 1996-10-01 |
| Construction Items : | N/R |
| Monitoring Items : | N/R |
| Piping Items : | N/R |

Tank Information

| | |
|---|---|
| Tank ID : | 2 |
| Gallons : | 300 |
| Tank Location : | UNDERGROUND |
| Substance : | Other Non Regulated |
| Install Date : | N/R |
| Status : | In Service |
| Status Date : | N/R |

Map Id: 38
Direction: ENE
Distance: 0.325 mi., 1718 ft.
Elevation: 18 ft.
Relative: Higher

**Site Name :** BELLSOUTH TEL INC #E8655
3300 OKEECHOBEE RD
FORT PIERCE, FL

**Database(s) :** [AST - FL, DWM CONTAM - FL, FA 3 - FL, LAST - FL, LUST - FL, UST - FL] ***(cont.)***

**Envirosite ID:** 1528060
**EPA ID:** N/R

UST - FL ***(cont.)***

| | |
|---|---|
| Construction Items : | N/R |
| Monitoring Items : | N/R |
| Piping Items : | N/R |
| Oculus Note : | Use the Public Oculus Login button to enter the Oculus Website |
| Oculus Hyperlink : | Click here for hyperlink provided by the agency. |

Map Id: H39
Direction: SSW
Distance: 0.339 mi., 1789 ft.
Elevation: 14 ft.
Relative: Lower

**Site Name :** AAF1216
2316 S 41ST ST | 2316 SOUTH 41ST ST
FORT PIERCE, FL

**Database(s) :** [DEDB - FL]

**Envirosite ID:** 1546752
**EPA ID:** N/R

DEDB - FL

| | |
|---|---|
| Sample Date : | 2002-09-18 |
| Sample ID : | 020919-034 |
| Sample Type : | FIRST SAMPL |
| FLUW ID : | AAF1216 |
| Analyte : | ETHYLENE DIBROMIDE (EDB) |
| Value : | 0.12 |
| Units : | ug/L |
| Qualifier : | U |
| Resident Last Name : | N/R |
| Well Business Name : | ALMORE, GLORIA |
| Well Address : | 2316 SOUTH 41ST ST |
| Well Type : | 43 - PRIVAT |
| Well Status : | ACTIVE |
| City : | N/R |
| County : | ST. LUCIE |
| Job Name : | STLUCIE-020919-06 |
| Customer ID : | N/R |
| Description : | N/R |
| Last Date in Agency List : | 2020-05-06 |

| | |
|---|---|
| Sample Date : | 2011-09-13 |
| Sample ID : | 110823-059 |
| Sample Type : | RESAMPLE |
| FLUW ID : | AAF1216 |
| Analyte : | ETHYLENE DIBROMIDE (EDB) |
| Value : | 0.22 |
| Units : | ug/L |
| Qualifier : | U |
| Resident Last Name : | N/R |

Map Id: H39
Direction: SSW
Distance: 0.339 mi., 1789 ft.
Elevation: 14 ft.
Relative: Lower

**Site Name :** AAF1216
2316 S 41ST ST | 2316 SOUTH 41ST ST
FORT PIERCE, FL

**Database(s) :** [DEDB - FL] ***(cont.)***

**Envirosite ID:** 1546752
**EPA ID:** N/R

DEDB - FL ***(cont.)***

| | |
|---|---|
| Well Business Name : | ALMORE, GLORIA |
| Well Address : | 2316 S 41ST ST |
| Well Type : | 43 |
| Well Status : | ACTIVE |
| City : | FORT PIERCE |
| County : | ST. LUCIE |
| Job Name : | STLUCIE-110823-016 |
| Customer ID : | N/R |
| Description : | Private Well |
| Last Date in Agency List : | 2015-11-25 |

| | |
|---|---|
| Sample Date : | 2003-09-15 |
| Sample ID : | 030916-069 |
| Sample Type : | COMPLIANCE MONITORING |
| FLUW ID : | AAF1216 |
| Analyte : | ETHYLENE DIBROMIDE (EDB) |
| Value : | 0.37 |
| Units : | ug/L |
| Qualifier : | U |
| Resident Last Name : | N/R |
| Well Business Name : | ALMORE, GLORIA |
| Well Address : | 2316 S 41ST ST |
| Well Type : | 43 |
| Well Status : | ACTIVE |
| City : | FORT PIERCE |
| County : | ST. LUCIE |
| Job Name : | STLUCIE-030916-13 |
| Customer ID : | N/R |
| Description : | Private Well |
| Last Date in Agency List : | 2015-11-25 |

| | |
|---|---|
| Sample Date : | 2002-09-18 |
| Sample ID : | 020919-034 |
| Sample Type : | FIRST SAMPL |
| FLUW ID : | AAF1216 |
| Analyte : | ETHYLENE DIBROMIDE (EDB) |
| Value : | 0.12 |
| Units : | ug/L |
| Qualifier : | U |
| Resident Last Name : | N/R |
| Well Business Name : | ALMORE, GLORIA |
| Well Address : | 2316 S 41ST ST |
| Well Type : | 43 |
| Well Status : | ACTIVE |
| City : | FORT PIERCE |
| County : | ST. LUCIE |
| Job Name : | STLUCIE-020919-06 |
| Customer ID : | N/R |
| Description : | Private Well |
| Last Date in Agency List : | 2015-11-25 |

| | |
|---|---|
| Sample Date : | 2001-10-16 |
| Sample ID : | 011017-066 |
| Sample Type : | COMPLIANCE |

Map Id: H39
Direction: SSW
Distance: 0.339 mi., 1789 ft.
Elevation: 14 ft.
Relative: Lower

**Site Name :** AAF1216
2316 S 41ST ST | 2316 SOUTH 41ST ST
FORT PIERCE, FL

**Database(s) :** [DEDB - FL] ***(cont.)***

**Envirosite ID:** 1546752
**EPA ID:** N/R

DEDB - FL ***(cont.)***

| | |
|---|---|
| FLUW ID : | AAF1216 |
| Analyte : | ETHYLENE DIBROMIDE (EDB) |
| Value : | 0.12 |
| Units : | ug/L |
| Qualifier : | U |
| Resident Last Name : | N/R |
| Well Business Name : | ALMORE, GLORIA |
| Well Address : | 2316 S 41ST ST |
| Well Type : | 43 |
| Well Status : | ACTIVE |
| City : | FORT PIERCE |
| County : | ST. LUCIE |
| Job Name : | STLUCIE-011017-18 |
| Customer ID : | N/R |
| Description : | Private Well |
| Last Date in Agency List : | 2015-11-25 |

| | |
|---|---|
| Sample Date : | 2000-10-30 |
| Sample ID : | 001101-056 |
| Sample Type : | FIRST_SAMP |
| FLUW ID : | AAF1216 |
| Analyte : | ETHYLENE DIBROMIDE (EDB) |
| Value : | 0.2 |
| Units : | ug/L |
| Qualifier : | U |
| Resident Last Name : | N/R |
| Well Business Name : | ALMORE, GLORIA |
| Well Address : | 2316 S 41ST ST |
| Well Type : | 43 |
| Well Status : | ACTIVE |
| City : | FORT PIERCE |
| County : | ST. LUCIE |
| Job Name : | STLUCIE-001101-13 |
| Customer ID : | N/R |
| Description : | Private Well |
| Last Date in Agency List : | 2015-11-25 |

| | |
|---|---|
| Sample Date : | 2011-09-13 |
| Sample ID : | 110823-059 |
| Sample Type : | RESAMPLE |
| FLUW ID : | AAF1216 |
| Analyte : | ETHYLENE DIBROMIDE (EDB) |
| Value : | 0.22 |
| Units : | ug/L |
| Qualifier : | U |
| Resident Last Name : | N/R |
| Well Business Name : | ALMORE, GLORIA |
| Well Address : | 2316 S 41ST ST |
| Well Type : | 43 - PRIVATE WELL |
| Well Status : | ACTIVE |
| City : | N/R |
| County : | ST. LUCIE |
| Job Name : | STLUCIE-110823-016 |
| Customer ID : | N/R |
| Description : | N/R |

Map Id: H39
Direction: SSW
Distance: 0.339 mi., 1789 ft.
Elevation: 14 ft.
Relative: Lower

**Site Name :** AAF1216
2316 S 41ST ST | 2316 SOUTH 41ST ST
FORT PIERCE, FL

**Database(s) :** [DEDB - FL] ***(cont.)***

**Envirosite ID:** 1546752
**EPA ID:** N/R

DEDB - FL ***(cont.)***

| | |
|---|---|
| Last Date in Agency List : | 2020-12-04 |
| Sample Date : | 2003-09-15 |
| Sample ID : | 030916-069 |
| Sample Type : | COMPLIANCE MONITORING |
| FLUW ID : | AAF1216 |
| Analyte : | ETHYLENE DIBROMIDE (EDB) |
| Value : | 0.37 |
| Units : | ug/L |
| Qualifier : | U |
| Resident Last Name : | N/R |
| Well Business Name : | ALMORE, GLORIA |
| Well Address : | 2316 S 41ST ST |
| Well Type : | 43 - PRIVATE WELL |
| Well Status : | ACTIVE |
| City : | N/R |
| County : | ST. LUCIE |
| Job Name : | STLUCIE-030916-13 |
| Customer ID : | N/R |
| Description : | N/R |
| Last Date in Agency List : | 2020-12-04 |
| Sample Date : | 2002-09-18 |
| Sample ID : | 020919-034 |
| Sample Type : | FIRST SAMPL |
| FLUW ID : | AAF1216 |
| Analyte : | ETHYLENE DIBROMIDE (EDB) |
| Value : | 0.12 |
| Units : | ug/L |
| Qualifier : | U |
| Resident Last Name : | N/R |
| Well Business Name : | ALMORE, GLORIA |
| Well Address : | 2316 S 41ST ST |
| Well Type : | 43 - PRIVAT |
| Well Status : | ACTIVE |
| City : | N/R |
| County : | ST. LUCIE |
| Job Name : | STLUCIE-020919-06 |
| Customer ID : | N/R |
| Description : | N/R |
| Last Date in Agency List : | 2020-12-04 |
| Sample Date : | 2001-10-16 |
| Sample ID : | 011017-066 |
| Sample Type : | COMPLIANCE |
| FLUW ID : | AAF1216 |
| Analyte : | ETHYLENE DIBROMIDE (EDB) |
| Value : | 0.12 |
| Units : | ug/L |
| Qualifier : | U |
| Resident Last Name : | N/R |
| Well Business Name : | ALMORE, GLORIA |
| Well Address : | 2316 S 41ST ST |
| Well Type : | 43 |

Map Id: H39
Direction: SSW
Distance: 0.339 mi., 1789 ft.
Elevation: 14 ft.
Relative: Lower

**Site Name :** AAF1216
2316 S 41ST ST | 2316 SOUTH 41ST ST
FORT PIERCE, FL

**Database(s) :** [DEDB - FL] ***(cont.)***

**Envirosite ID:** 1546752
**EPA ID:** N/R

DEDB - FL ***(cont.)***

| | |
|---|---|
| Well Status : | ACTIVE |
| City : | N/R |
| County : | ST. LUCIE |
| Job Name : | STLUCIE-011017-18 |
| Customer ID : | N/R |
| Description : | N/R |
| Last Date in Agency List : | 2020-12-04 |
| | |
| Sample Date : | 2000-10-30 |
| Sample ID : | 001101-056 |
| Sample Type : | FIRST_SAMP |
| FLUW ID : | AAF1216 |
| Analyte : | ETHYLENE DIBROMIDE (EDB) |
| Value : | 0.2 |
| Units : | ug/L |
| Qualifier : | U |
| Resident Last Name : | N/R |
| Well Business Name : | ALMORE, GLORIA |
| Well Address : | 2316 S 41ST ST |
| Well Type : | 43 |
| Well Status : | ACTIVE |
| City : | N/R |
| County : | ST. LUCIE |
| Job Name : | STLUCIE-001101-13 |
| Customer ID : | N/R |
| Description : | N/R |
| Last Date in Agency List : | 2020-12-04 |

Map Id: I40
Direction: SSE
Distance: 0.347 mi., 1834 ft.
Elevation: 14 ft.
Relative: Lower

**Site Name :** AAE2649 | AAF2649
2401 S 35TH ST
FORT PIERCE, FL

**Database(s) :** [DEDB - FL]

**Envirosite ID:** 1549144
**EPA ID:** N/R

DEDB - FL

| | |
|---|---|
| Sample Date : | 2002-08-22 |
| Sample ID : | 020823-085 |
| Sample Type : | FIRST SAMPL |
| FLUW ID : | AAF2649 |
| Analyte : | ETHYLENE DIBROMIDE (EDB) |
| Value : | 0.12 |
| Units : | ug/L |
| Qualifier : | U |
| Resident Last Name : | N/R |
| Well Business Name : | THE HUTECHINSONS |
| Well Address : | 2401 S 35TH ST |
| Well Type : | 43 - PRIVAT |
| Well Status : | ACTIVE |
| City : | N/R |

Map Id: I40
Direction: SSE
Distance: 0.347 mi., 1834 ft.
Elevation: 14 ft.
Relative: Lower

**Site Name :** AAE2649 | AAF2649
2401 S 35TH ST
FORT PIERCE, FL

**Database(s) :** [DEDB - FL] ***(cont.)***

**Envirosite ID:** 1549144
**EPA ID:** N/R

DEDB - FL ***(cont.)***

| | |
|---|---|
| County : | ST. LUCIE |
| Job Name : | STLUCIE-020823-16 |
| Customer ID : | N/R |
| Description : | N/R |
| Last Date in Agency List : | 2020-05-06 |

| | |
|---|---|
| Sample Date : | 2001-04-10 |
| Sample ID : | 010411-057 |
| Sample Type : | COMPLIANCE |
| FLUW ID : | AAE2649 |
| Analyte : | ETHYLENE DIBROMIDE (EDB) |
| Value : | 0.2 |
| Units : | ug/L |
| Qualifier : | U |
| Resident Last Name : | N/R |
| Well Business Name : | SHERRI OLIN |
| Well Address : | 2401 S 35TH ST |
| Well Type : | 43 |
| Well Status : | ACTIVE |
| City : | N/R |
| County : | ST. LUCIE |
| Job Name : | STLUCIE-010411-15 |
| Customer ID : | N/R |
| Description : | N/R |
| Last Date in Agency List : | 2020-12-04 |

| | |
|---|---|
| Sample Date : | 2001-04-10 |
| Sample ID : | 010411-057 |
| Sample Type : | COMPLIANCE |
| FLUW ID : | AAE2649 |
| Analyte : | ETHYLENE DIBROMIDE (EDB) |
| Value : | 0.2 |
| Units : | ug/L |
| Qualifier : | U |
| Resident Last Name : | N/R |
| Well Business Name : | SHERRI OLIN |
| Well Address : | 2401 S 35TH ST |
| Well Type : | 43 |
| Well Status : | ACTIVE |
| City : | FORT PIERCE |
| County : | ST. LUCIE |
| Job Name : | STLUCIE-010411-15 |
| Customer ID : | N/R |
| Description : | Private Well |
| Last Date in Agency List : | 2015-11-25 |

Map Id: J41
Direction: NNW
Distance: 0.362 mi., 1911 ft.
Elevation: 15 ft.
Relative: Lower

**Site Name :** NOELKE CITRUS INC
1300 HARTMAN RD
FORT PIERCE | Fort Pierce, FL

**Database(s) :** [AST - FL, CS - FL, DWM CONTAM - FL, FA 3 - FL, GWIF - FL, LAST - FL, LUST - FL, UST - FL]

**Envirosite ID:** 1527525
**EPA ID:** N/R

AST - FL

| | |
|---|---|
| Facility Name : | NOELKE CITRUS INC |
| Facility Address : | 1300 HARTMAN RD, FORT PIERCE, 34947 |
| County : | ST. LUCIE |

Site Details

| | |
|---|---|
| Facility ID : | 8519348 |
| Facility Phone : | 7724612560 |
| Facility Status : | CLOSED |
| Facility Type : | M |
| Type Description : | Agricultural |
| DEP Contractor Own : | P |
| Last Date in Agency List : | 2021-07-22 |

Owner Information

| | |
|---|---|
| Owner ID : | N/R |
| Owner Name : | N/R |
| Owner Address 1 : | N/R |
| Owner Address 2 : | N/R |
| Contact : | N/R |
| Owner Phone : | N/R |

Tank Information

| | |
|---|---|
| Tank ID : | 4 |
| Gallons : | 2000 |
| Tank Location : | ABOVEGROUND |
| Substance : | Unleaded Gas |
| Install Date : | 1988-12-01 |
| Status : | Removed from Site |
| Status Date : | 1999-12-01 |
| Construction Items : | N/R |
| Monitoring Items : | N/R |
| Piping Items : | N/R |

Tank Information

| | |
|---|---|
| Tank ID : | 5 |
| Gallons : | 4000 |
| Tank Location : | ABOVEGROUND |
| Substance : | Vehicular Diesel |
| Install Date : | 1995-02-01 |
| Status : | Removed from Site |
| Status Date : | 1999-12-01 |

Map Id: J41
Direction: NNW
Distance: 0.362 mi., 1911 ft.
Elevation: 15 ft.
Relative: Lower

**Site Name :** NOELKE CITRUS INC
1300 HARTMAN RD
FORT PIERCE | Fort Pierce, FL

**Database(s) :** [AST - FL, CS - FL, DWM CONTAM - FL, FA 3 - FL, GWIF - FL, LAST - FL, LUST - FL, UST - FL] ***(cont.)***

**Envirosite ID:** 1527525
**EPA ID:** N/R

AST - FL ***(cont.)***

| | |
|---|---|
| Construction Items : | N/R |
| Monitoring Items : | N/R |
| Piping Items : | N/R |
| Oculus Note : | Use the Public Oculus Login button to enter the Oculus Website |
| Oculus Hyperlink : | Click here for hyperlink provided by the agency. |

CS - FL

| | |
|---|---|
| Facility Name : | NOELKE CITRUS INC |
| Facility Address : | 1300 HARTMAN RD, FORT PIERCE, 34947 |
| County : | St. Lucie County |
| DEP Cleanup Site Key : | 67547808 |
| Program Site ID : | 8519348 |
| Program Source Data : | STCM |
| Program Area : | PETRO |
| Collection Date : | 2005-03-28 |
| Verification Date : | 2005-03-28 |
| Load Date : | 2021-06-21 |
| Verifier : | STONE_H |
| Collector : | STONE_H |
| Verifier Agency : | DEPARTMENT OF ENVIRONMENTAL PROTECTION |
| Collection Agency : | DEPARTMENT OF ENVIRONMENTAL PROTECTION |
| Verification Status : | REVIEWED |
| Remediation Status : | ACTIVE |
| Office/District : | SED |
| Comments : | N/R |
| Last Date in Agency List : | 2021-07-20 |

DWM CONTAM - FL

| | |
|---|---|
| Facility Name : | NOELKE CITRUS INC |
| Facility Address : | 1300 HARTMAN RD, FORT PIERCE, FL 34947-4406 |
| County : | ST. LUCIE |
| Score Effective Date : | 2013-06-25 |
| Score : | 65 |
| Score Ranked : | 71 |
| Rank : | 1109 |
| Facility ID : | 8519348 |
| Facility Status : | CLOSED |
| Facility Type : | M - Agricultural |
| County Code : | 56 |
| District : | SED |
| Operator : | NOELKE,DENNIS OR JOE |
| Phone : | (772)461-2560 |
| Name Changed Date : | N/R |

Map Id: J41
Direction: NNW
Distance: 0.362 mi., 1911 ft.
Elevation: 15 ft.
Relative: Lower

**Site Name :** NOELKE CITRUS INC
1300 HARTMAN RD
FORT PIERCE | Fort Pierce, FL

**Database(s) :** [AST - FL, CS - FL, DWM CONTAM - FL, FA 3 - FL, GWIF - FL, LAST - FL, LUST - FL, UST - FL] ***(cont.)***

**Envirosite ID:** 1527525
**EPA ID:** N/R

DWM CONTAM - FL ***(cont.)***

| | |
|---|---|
| Address Changed Date : | 2001-09-11 |
| Latitude Degrees : | 27 |
| Latitude Minutes : | 26 |
| Latitude Seconds : | 4.2127 |
| Longitude Degrees : | 80 |
| Longitude Minutes : | 21 |
| Longitude Seconds : | 55.6039 |
| Feature : | N/R |
| Method : | UNVR |
| Datum : | 0 |
| Section/Township/Range : | SEC 17, TWP 35, RNG 40 |
| Related Party Begin Date : | 1985-07-25 |
| Related Party ID : | 15475 |
| Primary Related Party Role : | ACCOUNT OWNER |
| Related Party Name : | NOELKE, JOSEPH |
| Related Party Address 1 : | 1300 HARTMAN RD, FORT PIERCE, FL 34947-4406 |
| Related Party Address 2 : | N/R |
| Contact : | JOSEPH NOELKE |
| Related Party Phone : | (772)461-2560 |
| Related Party Extension : | N/R |
| Related Party Bad Address Indicator : | N |
| Last Date in Agency List : | 2021-07-12 |

FA 3 - FL

| | |
|---|---|
| Facility Name : | NOELKE CITRUS INC |
| Facility Address : | 1300 HARTMAN RD, FORT PIERCE, 34947 |
| County : | ST. LUCIE |
| Effectivity Date : | 1994-10-17 |
| Expiration Date : | 1999-10-17 |
| Facility ID : | 8519348 |
| Facility Status : | CLOSED |
| Facility Type : | Agricultural |
| DEP Contractor : | P |
| Financial Responsibility : | INSURANCE |
| Insurance Company : | FPLIPA |
| Facility Phone : | 7724612560 |
| Owner ID : | 15475 |
| Owner Name : | NOELKE, JOSEPH |
| Address : | 1300 HARTMAN RD, FORT PIERCE, FL 34947 |
| Contact Name : | JOSEPH NOELKE |
| Phone : | 7724612560 |
| Last Date in Agency List : | 2021-07-24 |

GWIF - FL

| | |
|---|---|
| Facility Name : | NOELKE CITRUS |
| Facility Address : | 1300 HARTMAN RD, FORT PIERCE, 34947 |
| County : | ST. LUCIE |
| Facility ID : | 8519348 |
| Facility Type : | PETROLEUM |

Map Id: J41
Direction: NNW
Distance: 0.362 mi., 1911 ft.
Elevation: 15 ft.
Relative: Lower

**Site Name :** NOELKE CITRUS INC
1300 HARTMAN RD
FORT PIERCE | Fort Pierce, FL

**Database(s) :** [AST - FL, CS - FL, DWM CONTAM - FL, FA 3 - FL, GWIF - FL, LAST - FL, LUST - FL, UST - FL] ***(cont.)***

**Envirosite ID:** 1527525
**EPA ID:** N/R

GWIF - FL ***(cont.)***

| | |
|---|---|
| Location ID : | 183091 |
| Location Method : | DGPS = Differentially Corrected GPS |
| GPS ID : | 183091 |
| GPS Date : | 2007-12-12 |
| HAE (Height Above Ellipsoid) : | 2.5 |
| Project ID : | SUPER |
| Insp Name : | KEVIN TURNER |
| Insp CHD : | ST. LUCIE |
| Request Number : | N/R |
| Datum : | WS1984 |
| Software : | Risk_Solo_v2 |
| Streetside : | N/R |
| Agency : | DOH |
| Comment : | N/R |
| Latitude : | 27.434574 |
| Longitude : | -80.365637 |
| Last Date in Agency List : | 2021-02-17 |

| | |
|---|---|
| Facility Name : | Noelke Citrus Inc |
| Facility Address : | 1300 Hartman RD, Fort Pierce, 34947 |
| County : | ST. LUCIE |

| | |
|---|---|
| Facility ID : | 8519348 |
| Facility Type : | PETROLEUM |
| Location ID : | 183091 |
| Location Method : | DPHO = Digital Aerial Photos |
| GPS ID : | 183091 |
| GPS Date : | 2020-12-23 |
| HAE (Height Above Ellipsoid) : | N/R |
| Project ID : | SUPER |
| Insp Name : | Joanne Evans |
| Insp CHD : | ST. LUCIE |
| Request Number : | 201937 |
| Datum : | WS1984 |
| Software : | Risk_Aerial_Entry |
| Streetside : | N/R |
| Agency : | DOH |
| Comment : | N/R |
| Latitude : | 27.434645 |
| Longitude : | -80.365559 |
| Last Date in Agency List : | 2021-07-31 |

LAST - FL

| | |
|---|---|
| Facility Name : | NOELKE CITRUS INC |
| Facility Address : | 1300 HARTMAN RD, FORT PIERCE, 34947 |
| County : | ST. LUCIE |

Site Details

| | |
|---|---|
| Facility ID : | 8519348 |
| Facility Status : | CLOSED |

Map Id: J41
Direction: NNW
Distance: 0.362 mi., 1911 ft.
Elevation: 15 ft.
Relative: Lower

**Site Name :** NOELKE CITRUS INC
1300 HARTMAN RD
FORT PIERCE | Fort Pierce, FL

**Database(s) :** [AST - FL, CS - FL, DWM CONTAM - FL, FA 3 - FL, GWIF - FL, LAST - FL, LUST - FL, UST - FL] ***(cont.)***

**Envirosite ID:** 1527525
**EPA ID:** N/R

LAST - FL ***(cont.)***

| | |
|---|---|
| Facility Type : | Agricultural |
| Phone : | 7724612560 |
| Last Date in Agency List : | 2021-08-03 |

Owner Information

| | |
|---|---|
| Owner ID : | N/R |
| Owner Name : | N/R |
| Owner Address 1 : | N/R |
| Owner Address 2 : | N/R |
| Contact : | N/R |
| Owner Phone : | N/R |

Discharge Details

| | |
|---|---|
| Discharge Date : | 1987-07-31 |
| Status Date : | 2003-10-29 |
| Status Description : | RA ONGOING |
| DEP Code : | P |
| Description : | CLEANUP REQUIRED |
| Score Date : | 2013-06-25 |
| Score : | 65 |
| CU Status : | RA |

| | |
|---|---|
| Oculus Note : | Use the Public Oculus Login button to enter the Oculus Website |
| Oculus Hyperlink : | Click here for hyperlink provided by the agency. |

LUST - FL

| | |
|---|---|
| Facility Name : | NOELKE CITRUS INC |
| Facility Address : | 1300 HARTMAN RD, FORT PIERCE, 34947 |
| County : | ST. LUCIE |

Site Details

| | |
|---|---|
| Facility ID : | 8519348 |
| Facility Status : | CLOSED |
| Facility Type : | Agricultural |
| Phone : | 7724612560 |
| Last Date in Agency List : | 2021-08-06 |

Owner Information

| | |
|---|---|
| Owner ID : | N/R |
| Owner Name : | N/R |
| Owner Address 1 : | N/R |
| Owner Address 2 : | N/R |
| Contact : | N/R |
| Owner Phone : | N/R |

Map Id: J41
Direction: NNW
Distance: 0.362 mi., 1911 ft.
Elevation: 15 ft.
Relative: Lower

**Site Name :** NOELKE CITRUS INC
1300 HARTMAN RD
FORT PIERCE | Fort Pierce, FL

**Database(s) :** [AST - FL, CS - FL, DWM CONTAM - FL, FA 3 - FL, GWIF - FL, LAST - FL, LUST - FL, UST - FL] ***(cont.)***

**Envirosite ID:** 1527525
**EPA ID:** N/R

LUST - FL ***(cont.)***

Discharge Details

| | |
|---|---|
| Discharge Date : | 1987-07-31 |
| Status Date : | 2003-10-29 |
| Status Description : | RA ONGOING |
| DEP Code : | P |
| Description : | CLEANUP REQUIRED |
| Score Date : | 2013-06-25 |
| Score : | 65 |
| CU Status : | RA |
| Oculus Note : | Use the Public Oculus Login button to enter the Oculus Website |
| Oculus Hyperlink : | Click here for hyperlink provided by the agency. |

UST - FL

| | |
|---|---|
| Facility Name : | NOELKE CITRUS INC |
| Facility Address : | 1300 HARTMAN RD, FORT PIERCE, 34947 |
| County : | ST. LUCIE |

Site Details

| | |
|---|---|
| Facility ID : | 8519348 |
| Facility Phone : | 7724612560 |
| Facility Status : | CLOSED |
| Facility Type : | Agricultural |
| DEP Contractor Own : | P |
| Last Date in Agency List : | 2021-07-21 |

Owner Information

| | |
|---|---|
| Owner ID : | N/R |
| Owner Name : | N/R |
| Owner Address 1 : | N/R |
| Owner Address 2 : | N/R |
| Contact : | N/R |
| Owner Phone : | N/R |

Tank Information

| | |
|---|---|
| Tank ID : | 1 |
| Gallons : | 1000 |
| Tank Location : | UNDERGROUND |
| Substance : | Leaded Gas |
| Install Date : | N/R |
| Status : | Removed from Site |
| Status Date : | 1988-12-31 |
| Construction Items : | N/R |

Map Id: J41
Direction: NNW
Distance: 0.362 mi., 1911 ft.
Elevation: 15 ft.
Relative: Lower

**Site Name :** NOELKE CITRUS INC
1300 HARTMAN RD
FORT PIERCE | Fort Pierce, FL

**Database(s) :** [AST - FL, CS - FL, DWM CONTAM - FL, FA 3 - FL, GWIF - FL, LAST - FL, LUST - FL, UST - FL] ***(cont.)***

**Envirosite ID:** 1527525
**EPA ID:** N/R

UST - FL ***(cont.)***

Monitoring Items : N/R

Piping Items : N/R

Tank Information
Tank ID : 2
Gallons : 1000
Tank Location : UNDERGROUND
Substance : Unleaded Gas
Install Date : N/R
Status : Removed from Site
Status Date : 1988-12-31

Construction Items : N/R

Monitoring Items : N/R

Piping Items : N/R

Tank Information
Tank ID : 3
Gallons : 4000
Tank Location : UNDERGROUND
Substance : Vehicular Diesel
Install Date : 1979-12-01
Status : Removed from Site
Status Date : 1995-02-01

Construction Items : N/R

Monitoring Items : N/R

Piping Items : N/R

Oculus Note : Use the Public Oculus Login button to enter the Oculus Website
Oculus Hyperlink : Click here for hyperlink provided by the agency.

Map Id: 42
Direction: ESE
Distance: 0.366 mi., 1931 ft.
Elevation: 14 ft.
Relative: Lower

**Site Name :** INDIAN RIVER STATE COLLEGE | INDIAN RIVER COMMUNITY COLLEGE
3209 VIRGINIA AVE
FORT PIERCE, FL

**Database(s) :** [AST - FL, DWM CONTAM - FL, ECHO, FA 3 - FL, FRS, HIST AST - FL, LAST - FL, LUST - FL, RCRA_VSQG, UST - FL]

**Envirosite ID:** 1688749
**EPA ID:** N/R

AST - FL

| | |
|---|---|
| Facility Name : | INDIAN RIVER STATE COLLEGE |
| Facility Address : | 3209 VIRGINIA AVE, FORT PIERCE, 34981 |
| County : | ST. LUCIE |

Site Details

| | |
|---|---|
| Facility ID : | 8840894 |
| Facility Phone : | 7724627750 |
| Facility Status : | OPEN |
| Facility Type : | G |
| Type Description : | State Government |
| DEP Contractor Own : | C |
| Last Date in Agency List : | 2021-07-22 |

Owner Information

| | |
|---|---|
| Owner ID : | N/R |
| Owner Name : | N/R |
| Owner Address 1 : | N/R |
| Owner Address 2 : | N/R |
| Contact : | N/R |
| Owner Phone : | N/R |

Tank Information

| | |
|---|---|
| Tank ID : | 5 |
| Gallons : | 1000 |
| Tank Location : | ABOVEGROUND |
| Substance : | Unleaded Gas |
| Install Date : | 1991-04-01 |
| Status : | Removed from Site |
| Status Date : | 2007-07-20 |
| Construction Items : | N/R |
| Monitoring Items : | N/R |
| Piping Items : | N/R |

Tank Information

| | |
|---|---|
| Tank ID : | 6 |
| Gallons : | 1000 |
| Tank Location : | ABOVEGROUND |
| Substance : | Vehicular Diesel |
| Install Date : | 1991-04-01 |

Map Id: 42
Direction: ESE
Distance: 0.366 mi., 1931 ft.
Elevation: 14 ft.
Relative: Lower

**Site Name :** INDIAN RIVER STATE COLLEGE | INDIAN RIVER COMMUNITY COLLEGE
3209 VIRGINIA AVE
FORT PIERCE, FL

**Database(s) :** [AST - FL, DWM CONTAM - FL, ECHO, FA 3 - FL, FRS, HIST AST - FL, LAST - FL, LUST - FL, RCRA_VSQG, UST - FL] ***(cont.)***

**Envirosite ID:** 1688749
**EPA ID:** N/R

AST - FL ***(cont.)***

Status : Removed from Site
Status Date : 2007-07-20

Construction Items : N/R

Monitoring Items : N/R

Piping Items : N/R

Tank Information
Tank ID : 8
Gallons : 1100
Tank Location : ABOVEGROUND
Substance : Unleaded Gas
Install Date : 2007-06-01
Status : In Service
Status Date : 2007-06-01

Construction Items : Miscellaneous Attributes - Compartmented
Secondary Containment - Double wall - tank jacket

Monitoring Items : External Tk Monitoring - Visual inspection of ASTs

Piping Items : Miscellaneous Attributes - Abv, no soil contact
Primary Construction - Steel/galvanized metal

Tank Information
Tank ID : 9
Gallons : 1100
Tank Location : ABOVEGROUND
Substance : Vehicular Diesel
Install Date : 2007-06-01
Status : In Service
Status Date : 2007-06-01

Construction Items : Miscellaneous Attributes - Compartmented
Secondary Containment - Double wall - tank jacket

Monitoring Items : External Tk Monitoring - Visual inspection of ASTs

Map Id: 42
Direction: ESE
Distance: 0.366 mi., 1931 ft.
Elevation: 14 ft.
Relative: Lower

**Site Name :** INDIAN RIVER STATE COLLEGE | INDIAN RIVER COMMUNITY COLLEGE
3209 VIRGINIA AVE
FORT PIERCE, FL

**Database(s) :** [AST - FL, DWM CONTAM - FL, ECHO, FA 3 - FL, FRS, HIST AST - FL, LAST - FL, LUST - FL, RCRA_VSQG, UST - FL] ***(cont.)***

**Envirosite ID:** 1688749
**EPA ID:** N/R

AST - FL ***(cont.)***

| | |
|---|---|
| Piping Items : | Miscellaneous Attributes - Abv, no soil contact<br>Primary Construction - Steel/galvanized metal |
| Oculus Note : | Use the Public Oculus Login button to enter the Oculus Website |
| Oculus Hyperlink : | Click here for hyperlink provided by the agency. |

DWM CONTAM - FL

| | |
|---|---|
| Facility Name : | INDIAN RIVER STATE COLLEGE |
| Facility Address : | 3209 VIRGINIA AVE, FORT PIERCE, FL 34981-5541 |
| County : | ST. LUCIE |
| Score Effective Date : | N/R |
| Score : | N/R |
| Score Ranked : | N/R |
| Rank : | N/R |
| Facility ID : | 8840894 |
| Facility Status : | OPEN |
| Facility Type : | G - State Government |
| County Code : | 56 |
| District : | SED |
| Operator : | SEAN C DONAHUE |
| Phone : | (772)462-7750 |
| Name Changed Date : | 2015-01-02 |
| Address Changed Date : | 2007-07-20 |
| Latitude Degrees : | 27 |
| Latitude Minutes : | 25 |
| Latitude Seconds : | 8.6421 |
| Longitude Degrees : | 80 |
| Longitude Minutes : | 21 |
| Longitude Seconds : | 35.3973 |
| Feature : | N/R |
| Method : | AGPS |
| Datum : | 0 |
| Section/Township/Range : | SEC 20, TWP 35S, RNG 40E |
| Related Party Begin Date : | 1994-05-20 |
| Related Party ID : | 10715 |
| Primary Related Party Role : | ACCOUNT OWNER |
| Related Party Name : | INDIAN RIVER STATE COLLEGE |
| Related Party Address 1 : | 3209 VIRGINIA AVE, FORT PIERCE, FL 34981-5596 |
| Related Party Address 2 : | ATTN: TRANSPORTATION |
| Contact : | BOBBI SPENCER |
| Related Party Phone : | (772)462-4807 |
| Related Party Extension : | N/R |
| Related Party Bad Address Indicator : | N |
| Last Date in Agency List : | 2021-07-12 |

ECHO

| | |
|---|---|
| Facility Name : | INDIAN RIVER STATE COLLEGE |
| Facility Address : | 3209 VIRGINIA AVE, FORT PIERCE, FL 34981 |
| County : | ST LUCIE |

Map Id: 42
Direction: ESE
Distance: 0.366 mi., 1931 ft.
Elevation: 14 ft.
Relative: Lower

**Site Name :** INDIAN RIVER STATE COLLEGE | INDIAN RIVER COMMUNITY COLLEGE
3209 VIRGINIA AVE
FORT PIERCE, FL

**Database(s) :** [AST - FL, DWM CONTAM - FL, ECHO, FA 3 - FL, FRS, HIST AST - FL, LAST - FL, LUST - FL, RCRA_VSQG, UST - FL] ***(cont.)***

**Envirosite ID:** 1688749
**EPA ID:** N/R

ECHO ***(cont.)***

| | |
|---|---|
| Last Inspection Date : | 2010-07-14 |
| Registry ID : | 110007424803 |
| FIPS Code : | 12111 |
| EPA Region : | 04 |
| Inspection Count : | 0 |
| Last Inspection Days : | 3917 |
| Informal Count : | 0 |
| Last Informal Action Date : | N/R |
| Formal Action Count : | 0 |
| Last Formal Action Date : | 1989-05-05 |
| Total Penalties : | 0 |
| Penalty Count : | N/R |
| Last Penalty Date : | 1989-05-05 |
| Last Penalty Amount : | 500 |
| QTRS IN NC : | 0 |
| Programs IN SNC : | 0 |
| Current Compliance Status : | No Violation Identified |
| Three-Year Compliance Status : | _____ |
| Collection Method : | N/R |
| Reference Point : | N/R |
| Accuracy Meters : | N/R |
| Derived Tribes : | Seminole Tribe of Florida - 4.8 mile(s) |
| Derived HUC : | 03090202 |
| Derived WBD : | 030902060200 |
| Derived STCTY FIPS : | 12111 |
| Derived Zip : | 34981 |
| Derived CD113 : | 18 |
| Derived CB2010 : | 121113807003112 |
| MYRTK Universe : | NNN |
| NPDES IDs : | N/R |
| CWA Permit Types : | N/R |
| CWA Compliance Tracking : | N/R |
| CWA NAICS : | N/R |
| CWA SICS : | N/R |
| CWA Inspection Count : | N/R |
| CWA Last Inspection Days : | N/R |
| CWA Informal Count : | N/R |
| CWA Formal Action Count : | N/R |
| CWA Last Formal Action Date : | N/R |
| CWA Penalties : | N/R |
| CWA Last Penalty Date : | N/R |
| CWA Last Penalty Amount : | N/R |
| CWA Quarters IN NC : | N/R |
| CWA Current Compliance Status : | N/R |
| CWA Current SNC Flag : | N |
| CWA 13 Quarters Compliance Status : | N/R |
| CWA 13 Quarters Effluent Exceedances: | N/R |
| CWA Three-Year QNCR Codes : | N/R |
| DFR URL : | Click here for hyperlink provided by the agency. |
| Facility SIC : | N/R |
| Facility NAICS : | 61131 - Colleges, Universities, and Professional Schools |
| Facility Last Inspection EPA Date : | N/R |
| Facility Last Inspection State Date : | 2010-07-14 |
| Facility Last Formal Act EPA Date : | N/R |

Map Id: 42
Direction: ESE
Distance: 0.366 mi., 1931 ft.
Elevation: 14 ft.
Relative: Lower

**Site Name :** INDIAN RIVER STATE COLLEGE | INDIAN RIVER COMMUNITY COLLEGE
3209 VIRGINIA AVE
FORT PIERCE, FL

**Database(s) :** [AST - FL, DWM CONTAM - FL, ECHO, FA 3 - FL, FRS, HIST AST - FL, LAST - FL, LUST - FL, RCRA_VSQG, UST - FL] ***(cont.)***

**Envirosite ID:** 1688749
**EPA ID:** N/R

ECHO ***(cont.)***

| | |
|---|---|
| Facility Last Formal Act State Date : | 1989-05-05 |
| Facility Last Informal Act EPA Date : | N/R |
| Facility Last Informal Act State Date: | N/R |
| Facility Federal Agency : | N/R |
| TRI Reporter : | N/R |
| Facility Imp Water Flag : | N/R |
| Current SNC Flag : | N |
| Indian County Flag : | N |
| Federal Flag : | N/R |
| US Mexico Border Flag : | N/R |
| Chesapeak Bay Flag : | N/R |
| AIR Flag : | N |
| NPDES Flag : | N |
| SDWIS Flag : | N |
| RCRA Flag : | Y |
| TRI Flag : | N |
| GHG Flag : | N |
| Major Flag : | N/R |
| Active Flag : | Y |
| NAA Flag : | N |
| Latitude : | 27.424575 |
| Longitude : | -80.357832 |
| Last Date in Agency List : | 2021-04-16 |

FA 3 - FL

| | |
|---|---|
| Facility Name : | INDIAN RIVER STATE COLLEGE |
| Facility Address : | 3209 VIRGINIA AVE, FORT PIERCE, 34981 |
| County : | ST. LUCIE |
| | |
| Effectivity Date : | 2018-07-01 |
| Expiration Date : | 2019-07-01 |
| Facility ID : | 8840894 |
| Facility Status : | OPEN |
| Facility Type : | State Government |
| DEP Contractor : | C |
| Financial Responsibility : | INSURANCE |
| Insurance Company : | COMMERCE & INDUSTRY INSURANCE CO |
| Facility Phone : | 7724627750 |
| Owner ID : | 10715 |
| Owner Name : | INDIAN RIVER STATE COLLEGE |
| Address : | 3209 VIRGINIA AVE ATTN: TRANSPORTATION, FORT PIERCE, FL 34981 |
| Contact Name : | BOBBI SPENCER |
| Phone : | 7724624807 |
| Last Date in Agency List : | 2021-07-24 |
| | |
| Effectivity Date : | 2017-07-01 |
| Expiration Date : | 2018-07-01 |
| Facility ID : | 8840894 |
| Facility Status : | OPEN |
| Facility Type : | State Government |
| DEP Contractor : | C |

Map Id: 42
Direction: ESE
Distance: 0.366 mi., 1931 ft.
Elevation: 14 ft.
Relative: Lower

**Site Name :** INDIAN RIVER STATE COLLEGE | INDIAN RIVER COMMUNITY COLLEGE
3209 VIRGINIA AVE
FORT PIERCE, FL

**Database(s) :** [AST - FL, DWM CONTAM - FL, ECHO, FA 3 - FL, FRS, HIST AST - FL, LAST - FL, LUST - FL, RCRA_VSQG, UST - FL] ***(cont.)***

**Envirosite ID:** 1688749
**EPA ID:** N/R

FA 3 - FL ***(cont.)***

| | |
|---|---|
| Financial Responsibility : | INSURANCE |
| Insurance Company : | COMMERCE & INDUSTRY INSURANCE CO |
| Facility Phone : | 7724627750 |
| Owner ID : | 10715 |
| Owner Name : | INDIAN RIVER STATE COLLEGE |
| Address : | 3209 VIRGINIA AVE ATTN: TRANSPORTATION, FORT PIERCE, FL 34981 |
| Contact Name : | BOBBI SPENCER |
| Phone : | 7724624807 |
| Last Date in Agency List : | 2021-07-24 |

| | |
|---|---|
| Effectivity Date : | 2017-07-01 |
| Expiration Date : | 2017-07-01 |
| Facility ID : | 8840894 |
| Facility Status : | OPEN |
| Facility Type : | State Government |
| DEP Contractor : | C |
| Financial Responsibility : | INSURANCE |
| Insurance Company : | COMMERCE & INDUSTRY |
| Facility Phone : | 7724627750 |
| Owner ID : | 10715 |
| Owner Name : | INDIAN RIVER STATE COLLEGE |
| Address : | 3209 VIRGINIA AVE ATTN: TRANSPORTATION, FORT PIERCE, FL 34981 |
| Contact Name : | BOBBI SPENCER |
| Phone : | 7724624807 |
| Last Date in Agency List : | 2021-07-24 |

| | |
|---|---|
| Effectivity Date : | 2014-07-01 |
| Expiration Date : | 2015-07-01 |
| Facility ID : | 8840894 |
| Facility Status : | OPEN |
| Facility Type : | State Government |
| DEP Contractor : | C |
| Financial Responsibility : | INSURANCE |
| Insurance Company : | COMMERCE & INDUSTRY |
| Facility Phone : | 7724627750 |
| Owner ID : | 10715 |
| Owner Name : | INDIAN RIVER STATE COLLEGE |
| Address : | 3209 VIRGINIA AVE ATTN: TRANSPORTATION, FORT PIERCE, FL 34981 |
| Contact Name : | BOBBI SPENCER |
| Phone : | 7724624807 |
| Last Date in Agency List : | 2021-07-24 |

| | |
|---|---|
| Effectivity Date : | 2012-07-01 |
| Expiration Date : | 2013-07-01 |
| Facility ID : | 8840894 |
| Facility Status : | OPEN |
| Facility Type : | State Government |
| DEP Contractor : | C |
| Financial Responsibility : | INSURANCE |
| Insurance Company : | COMMERCE & INDUSTRY |
| Facility Phone : | 7724627750 |

Map Id: 42
Direction: ESE
Distance: 0.366 mi., 1931 ft.
Elevation: 14 ft.
Relative: Lower

**Site Name :** INDIAN RIVER STATE COLLEGE | INDIAN RIVER COMMUNITY COLLEGE
3209 VIRGINIA AVE
FORT PIERCE, FL

**Database(s) :** [AST - FL, DWM CONTAM - FL, ECHO, FA 3 - FL, FRS, HIST AST - FL, LAST - FL, LUST - FL, RCRA_VSQG, UST - FL] ***(cont.)***

**Envirosite ID:** 1688749
**EPA ID:** N/R

FA 3 - FL ***(cont.)***

| | |
|---|---|
| Owner ID : | 10715 |
| Owner Name : | INDIAN RIVER STATE COLLEGE |
| Address : | 3209 VIRGINIA AVE ATTN: TRANSPORTATION, FORT PIERCE, FL 34981 |
| Contact Name : | BOBBI SPENCER |
| Phone : | 7724624807 |
| Last Date in Agency List : | 2021-07-24 |

| | |
|---|---|
| Effectivity Date : | 2009-07-01 |
| Expiration Date : | 2011-07-01 |
| Facility ID : | 8840894 |
| Facility Status : | OPEN |
| Facility Type : | State Government |
| DEP Contractor : | C |
| Financial Responsibility : | INSURANCE |
| Insurance Company : | COMMERCE & INDUSTRY |
| Facility Phone : | 7724627750 |
| Owner ID : | 10715 |
| Owner Name : | INDIAN RIVER STATE COLLEGE |
| Address : | 3209 VIRGINIA AVE ATTN: TRANSPORTATION, FORT PIERCE, FL 34981 |
| Contact Name : | BOBBI SPENCER |
| Phone : | 7724624807 |
| Last Date in Agency List : | 2021-07-24 |

| | |
|---|---|
| Effectivity Date : | 2008-10-26 |
| Expiration Date : | 2009-10-26 |
| Facility ID : | 8840894 |
| Facility Status : | OPEN |
| Facility Type : | State Government |
| DEP Contractor : | C |
| Financial Responsibility : | INSURANCE |
| Insurance Company : | COMMERCE & INDUSTRY |
| Facility Phone : | 7724627750 |
| Owner ID : | 10715 |
| Owner Name : | INDIAN RIVER STATE COLLEGE |
| Address : | 3209 VIRGINIA AVE ATTN: TRANSPORTATION, FORT PIERCE, FL 34981 |
| Contact Name : | BOBBI SPENCER |
| Phone : | 7724624807 |
| Last Date in Agency List : | 2021-07-24 |

FRS

| | |
|---|---|
| Facility Name : | INDIAN RIVER STATE COLLEGE |
| Facility Address : | 3209 VIRGINIA AVE, FORT PIERCE, FL 349815596 |
| County : | ST LUCIE |

Site Details

| | |
|---|---|
| Registry ID : | 110007424803 |
| FRS Facility URL : | Click here for hyperlink provided by the agency. |
| Last Date in Agency List : | 2021-07-17 |

Map Id: 42
Direction: ESE
Distance: 0.366 mi., 1931 ft.
Elevation: 14 ft.
Relative: Lower

**Site Name :** INDIAN RIVER STATE COLLEGE | INDIAN RIVER COMMUNITY COLLEGE
3209 VIRGINIA AVE
FORT PIERCE, FL

**Database(s) :** [AST - FL, DWM CONTAM - FL, ECHO, FA 3 - FL, FRS, HIST AST - FL, LAST - FL, LUST - FL, RCRA_VSQG, UST - FL] ***(cont.)***

**Envirosite ID:** 1688749
**EPA ID:** N/R

FRS ***(cont.)***

Source Description

Source Description :

The Florida Environmental System Today Application (FIESTA) Data Maintenance (FDM) system maintains entity, environmental interest and affiliation data for the State of Florida.

Source Description :

RCRAInfo is EPA's comprehensive information system that supports the Resource Conservation and Recovery Act (RCRA) of 1976 and the Hazardous and Solid Waste Amendments (HSWA) of 1984 through the tracking of events and activities related to facilities that generate, transport, and treat, store, or dispose of hazardous waste. RCRAInfo allows RCRA program staff to track the notification, permit, compliance, and corrective action activities required under RCRA. RCRAInfo also supports generation of the National Hazardous Waste Biennial Report. All generators and treatment, storage, and disposal facilities who handle hazardous waste are required to report to the EPA Administrator at least once every two years to support creation of the Biennial Report.

FRS Environmental Interest

| | |
|---|---|
| Source and System ID : | FLORIDA DEP - 62842<br>RCRAINFO - FLD982104440 |

HIST AST - FL

| | |
|---|---|
| Facility Name : | INDIAN RIVER COMMUNITY COLLEGE |
| Facility Address : | 3209 VIRGINIA AVE, FORT PIERCE, 34981 |
| County : | St. Lucie County |
| Facility ID : | 8840894 |
| Phone : | (772) 462-7750 |
| Status : | OPEN |
| Facility Type : | G |
| Facility Type Description : | State Government |
| DEP Contractor Own : | N |
| Tank ID : | 9 |
| Capacity : | 1100 |
| Tank Location : | ABOVEGROUND |
| Content : | Vehicular Diesel |
| Install Date : | 2007-06-01 |
| Tank Status : | In Service |
| Status Date : | 2007-06-01 |
| Tank Type : | DW |
| Last Date in Agency List : | 2014-02-25 |
| Facility ID : | 8840894 |
| Phone : | (772) 462-7750 |
| Status : | OPEN |
| Facility Type : | G |
| Facility Type Description : | State Government |

Map Id: 42
Direction: ESE
Distance: 0.366 mi., 1931 ft.
Elevation: 14 ft.
Relative: Lower

**Site Name :** INDIAN RIVER STATE COLLEGE | INDIAN RIVER COMMUNITY COLLEGE
3209 VIRGINIA AVE
FORT PIERCE, FL

**Database(s) :** [AST - FL, DWM CONTAM - FL, ECHO, FA 3 - FL, FRS, HIST AST - FL, LAST - FL, LUST - FL, RCRA_VSQG, UST - FL] ***(cont.)***

**Envirosite ID:** 1688749
**EPA ID:** N/R

HIST AST - FL ***(cont.)***

| | |
|---|---|
| DEP Contractor Own : | N |
| Tank ID : | 8 |
| Capacity : | 1100 |
| Tank Location : | ABOVEGROUND |
| Content : | Unleaded Gas |
| Install Date : | 2007-06-01 |
| Tank Status : | In Service |
| Status Date : | 2007-06-01 |
| Tank Type : | DW |
| Last Date in Agency List : | 2014-02-25 |
| Oculus Note : | Use the Public Oculus Login button to enter the Oculus Website |
| Oculus Hyperlink : | Click here for hyperlink provided by the agency. |

LAST - FL

| | |
|---|---|
| Facility Name : | INDIAN RIVER STATE COLLEGE |
| Facility Address : | 3209 VIRGINIA AVE, FORT PIERCE, 34981 |
| County : | ST. LUCIE |

Site Details

| | |
|---|---|
| Facility ID : | 8840894 |
| Facility Status : | OPEN |
| Facility Type : | State Government |
| Phone : | 7724627750 |
| Last Date in Agency List : | 2021-08-03 |

Owner Information

| | |
|---|---|
| Owner ID : | N/R |
| Owner Name : | N/R |
| Owner Address 1 : | N/R |
| Owner Address 2 : | N/R |
| Contact : | N/R |
| Owner Phone : | N/R |

Discharge Details

| | |
|---|---|
| Discharge Date : | 1991-07-26 |
| Status Date : | 1992-09-08 |
| Status Description : | NFA COMPLETE |
| DEP Code : | P |
| Description : | CLEANUP REQUIRED |
| Score Date : | N/R |
| Score : | N/R |
| CU Status : | NFA |

Map Id: 42
Direction: ESE
Distance: 0.366 mi., 1931 ft.
Elevation: 14 ft.
Relative: Lower

**Site Name :** INDIAN RIVER STATE COLLEGE | INDIAN RIVER COMMUNITY COLLEGE
3209 VIRGINIA AVE
FORT PIERCE, FL

**Database(s) :** [AST - FL, DWM CONTAM - FL, ECHO, FA 3 - FL, FRS, HIST AST - FL, LAST - FL, LUST - FL, RCRA_VSQG, UST - FL] ***(cont.)***

**Envirosite ID:** 1688749
**EPA ID:** N/R

LAST - FL ***(cont.)***

| | |
|---|---|
| Oculus Note : | Use the Public Oculus Login button to enter the Oculus Website |
| Oculus Hyperlink : | Click here for hyperlink provided by the agency. |

LUST - FL

| | |
|---|---|
| Facility Name : | INDIAN RIVER STATE COLLEGE |
| Facility Address : | 3209 VIRGINIA AVE, FORT PIERCE, 34981 |
| County : | ST. LUCIE |

Site Details

| | |
|---|---|
| Facility ID : | 8840894 |
| Facility Status : | OPEN |
| Facility Type : | State Government |
| Phone : | 7724627750 |
| Last Date in Agency List : | 2021-08-06 |

Owner Information

| | |
|---|---|
| Owner ID : | N/R |
| Owner Name : | N/R |
| Owner Address 1 : | N/R |
| Owner Address 2 : | N/R |
| Contact : | N/R |
| Owner Phone : | N/R |

Discharge Details

| | |
|---|---|
| Discharge Date : | 1991-07-26 |
| Status Date : | 1992-09-08 |
| Status Description : | NFA COMPLETE |
| DEP Code : | P |
| Description : | CLEANUP REQUIRED |
| Score Date : | N/R |
| Score : | N/R |
| CU Status : | NFA |

| | |
|---|---|
| Oculus Note : | Use the Public Oculus Login button to enter the Oculus Website |
| Oculus Hyperlink : | Click here for hyperlink provided by the agency. |

RCRA_VSQG

| | |
|---|---|
| Facility Name : | INDIAN RIVER STATE COLLEGE |
| Facility Address : | 3209 VIRGINIA AVE, FORT PIERCE, FL 34981-5596 |
| County : | ST LUCIE |

| | |
|---|---|
| Date Form Received by Agency : | 2010-07-14 |
| EPA ID : | FLD982104440 |

Map Id: 42
Direction: ESE
Distance: 0.366 mi., 1931 ft.
Elevation: 14 ft.
Relative: Lower

**Site Name :** INDIAN RIVER STATE COLLEGE | INDIAN RIVER COMMUNITY COLLEGE
3209 VIRGINIA AVE
FORT PIERCE, FL

**Database(s) :** [AST - FL, DWM CONTAM - FL, ECHO, FA 3 - FL, FRS, HIST AST - FL, LAST - FL, LUST - FL, RCRA_VSQG, UST - FL] ***(cont.)***

**Envirosite ID:** 1688749
**EPA ID:** N/R

RCRA_VSQG ***(cont.)***

| | |
|---|---|
| Mailing Address : | 3209 VIRGINIA AVE, FORT PIERCE, FL 34981-5541 |
| Contact : | WILLIAM STREETER |
| Contact Address : | 3209 VIRGINIA AVE, FORT PIERCE, FL 34981-5541 |
| Contact Country : | US |
| Contact Telephone : | 407-468-4700 |
| Contact Email : | N/R |
| EPA Region : | 04 |
| Land Type : | Private |
| Source Type : | Implementer |
| Classification : | Very Small Quantity Generator |

Description :

Handlers that generate 100 kilograms or less of hazardous waste per calendar month, and accumulate 1000 kg or less of hazardous waste at any time; or generate one kilogram or less of acutely hazardous waste per calendar month, and accumulate at any time: 1 kg or less of acutely hazardous waste; or 100 kg or less of any residue or contaminated soil, waste or other debris resulting from the cleanup of a spill, into or on any land or water, of acutely hazardous waste;or generate 100 kg or less of any residue or contaminated soil, waste or other debris resulting from the cleanup of a spill, into or on any land or water, of acutely hazardous waste during any calendar month, and accumulate at any time: 1 kg or less of acutely hazardous waste; or 100 kg or less of any residue or contaminated soil, waste or other debris resulting from the cleanup of a spill, into or on any land or water, of acutely hazardous waste.

Last Date in Agency List : 2021-04-26

Owner/Operator Summary

| | |
|---|---|
| Owner/Operator Name : | WILLIAM STREETER |
| Owner/Operator Address : | 3209 VIRGINIA AVE, FORT PIERCE, FL 34981-5541 |
| Owner/Operator Country : | US |
| Owner/Operator Telephone : | N/R |
| Owner/Operator Email : | N/R |
| Owner/Operator Fax : | N/R |
| Legal Status : | Private |
| Owner/Operator Type : | Owner |
| Owner/Operator Start Date : | 1996-10-18 |
| Owner/Operator End Date : | N/R |

Handler Activities Summary

| | |
|---|---|
| U.S. Importer of Hazardous Waste : | N |
| Mixed Waste (Haz. and Radioactive) : | N |
| Recycler of Hazardous Waste : | N |
| Transporter of Hazardous Waste : | N |
| Treater, Storer or Disposer of HW : | N |
| Underground Injection Activity : | N |
| On-site Burner Exemption : | N |
| Furnace Exemption : | N |
| Used Oil Fuel Burner : | N |
| Used Oil Processor : | N |
| Used Oil Refiner : | N |
| Used Oil Fuel Marketer to Burner : | N |

Map Id: 42
Direction: ESE
Distance: 0.366 mi., 1931 ft.
Elevation: 14 ft.
Relative: Lower

**Site Name :** INDIAN RIVER STATE COLLEGE | INDIAN RIVER COMMUNITY COLLEGE
3209 VIRGINIA AVE
FORT PIERCE, FL

**Database(s) :** [AST - FL, DWM CONTAM - FL, ECHO, FA 3 - FL, FRS, HIST AST - FL, LAST - FL, LUST - FL, RCRA_VSQG, UST - FL] ***(cont.)***

**Envirosite ID:** 1688749
**EPA ID:** N/R

RCRA_VSQG ***(cont.)***

| | |
|---|---|
| Used Oil Specification Marketer : | N |
| Used Oil Transfer Facility : | N |
| Used Oil Transporter : | N |

Historical Generators

| | |
|---|---|
| Date Form Received by Agency : | 1994-11-22 |
| Facility Name : | INDIAN RIVER STATE COLLEGE |
| Classification : | Small Quantity Generator |

Hazardous Waste Summary

| | |
|---|---|
| Waste Code / Name : | D001 - IGNITABLE WASTE<br>D003 - REACTIVE WASTE |
| Waste Code / Name : | F003 - THE FOLLOWING SPENT NONHALOGENATED SOLVENTS: XYLENE, ACETONE, ETHYL ACETATE, ETHYL BENZENE, ETHYL ETHER, METHYL ISOBUTYL KETONE, N-BUTYL ALCOHOL, CYCLOHEXANONE, AND METHANOL; ALL SPENT SOLVENT MIXTURES/BLENDS CONTAINING, BEFORE USE, ONLY THE ABOVE SPENT NONHALOGENATED SOLVENTS; AND ALL SPENT SOLVENT MIXTURES/BLENDS CONTAINING, BEFORE USE, ONE OR MORE OF THE ABOVE NONHALOGENATED SOLVENTS, AND A TOTAL OF TEN PERCENT OR MORE (BY VOLUME) OF ONE OR MORE OF THOSE SOLVENTS LISTED IN F001, F002, F004, AND F005; AND STILL BOTTOMS FROM THE RECOVERY OF THESE SPENT SOLVENTS AND SPENT SOLVENT MIXTURES.<br>F005 - THE FOLLOWING SPENT NONHALOGENATED SOLVENTS: TOLUENE, METHYL ETHYL KETONE, CARBON DISULFIDE, ISOBUTANOL, PYRIDINE, BENZENE, 2-ETHOXYETHANOL, AND 2-NITROPROPANE; ALL SPENT SOLVENT MIXTURES/BLENDS CONTAINING, BEFORE USE, A TOTAL OF TEN PERCENT OR MORE (BY VOLUME) OF ONE OR MORE OF THE ABOVE NONHALOGENATED SOLVENTS OR THOSE SOLVENTS LISTED IN F001, F002, OR F004; AND STILL BOTTOMS FROM THE RECOVERY OF THESE SPENT SOLVENTS AND SPENT SOLVENT MIXTURES. |
| Waste Code / Name : | F001 - THE FOLLOWING SPENT HALOGENATED SOLVENTS USED IN DEGREASING: TETRACHLOROETHYLENE, TRICHLORETHYLENE, METHYLENE CHLORIDE, 1,1,1-TRICHLOROETHANE, CARBON TETRACHLORIDE AND CHLORINATED FLUOROCARBONS; ALL SPENT SOLVENT MIXTURES/BLENDS USED IN DEGREASING CONTAINING, BEFORE USE, A TOTAL OF TEN PERCENT OR MORE (BY VOLUME) OF ONE OR MORE OF THE ABOVE HALOGENATED SOLVENTS OR THOSE SOLVENTS LISTED IN F002, F004, AND F005; AND STILL BOTTOMS FROM THE RECOVERY OF THESE SPENT SOLVENTS AND SPENT SOLVENT MIXTURES. |

Notices of Violations Summary

| | |
|---|---|
| Date of Violation : | 2010-07-14 |
| Date Achieved Compliance : | 2010-09-24 |
| Regulation Violated : | Y |
| Area of Violation : | Generators - General |
| Enforcement Action : | N/R |
| Enforcement Action Date : | N/R |

Map Id: 42
Direction: ESE
Distance: 0.366 mi., 1931 ft.
Elevation: 14 ft.
Relative: Lower

**Site Name :** INDIAN RIVER STATE COLLEGE | INDIAN RIVER COMMUNITY COLLEGE
3209 VIRGINIA AVE
FORT PIERCE, FL

**Database(s) :** [AST - FL, DWM CONTAM - FL, ECHO, FA 3 - FL, FRS, HIST AST - FL, LAST - FL, LUST - FL, RCRA_VSQG, UST - FL] ***(cont.)***

**Envirosite ID:** 1688749
**EPA ID:** N/R

RCRA_VSQG ***(cont.)***

| | |
|---|---|
| Enf. Disposition Status : | N/R |
| Enf. Disp. Status Date : | N/R |
| Violation Lead Agency : | State |
| Enforcement Lead Agency : | N/R |
| Proposed Penalty Amount : | N/R |
| Final Penalty Amount : | N/R |
| Paid Penalty Amount : | N/R |

| | |
|---|---|
| Date of Violation : | 1986-11-03 |
| Date Achieved Compliance : | 1990-04-13 |
| Regulation Violated : | Y |
| Area of Violation : | Generators - General |
| Enforcement Action : | N/R |
| Enforcement Action Date : | N/R |
| Enf. Disposition Status : | N/R |
| Enf. Disp. Status Date : | N/R |
| Violation Lead Agency : | State |
| Enforcement Lead Agency : | N/R |
| Proposed Penalty Amount : | N/R |
| Final Penalty Amount : | N/R |
| Paid Penalty Amount : | N/R |

| | |
|---|---|
| Date of Violation : | 1986-11-03 |
| Date Achieved Compliance : | 1990-04-13 |
| Regulation Violated : | Y |
| Area of Violation : | Generators - General |
| Enforcement Action : | DEP WARNING LETTER |
| Enforcement Action Date : | 1987-01-28 |
| Enf. Disposition Status : | N/R |
| Enf. Disp. Status Date : | N/R |
| Violation Lead Agency : | State |
| Enforcement Lead Agency : | State |
| Proposed Penalty Amount : | N/R |
| Final Penalty Amount : | N/R |
| Paid Penalty Amount : | N/R |

| | |
|---|---|
| Date of Violation : | 1986-11-03 |
| Date Achieved Compliance : | 1990-04-13 |
| Regulation Violated : | Y |
| Area of Violation : | Generators - General |
| Enforcement Action : | DEP CONSENT ORDER |
| Enforcement Action Date : | 1989-05-05 |
| Enf. Disposition Status : | N/R |
| Enf. Disp. Status Date : | N/R |
| Violation Lead Agency : | State |
| Enforcement Lead Agency : | State |
| Proposed Penalty Amount : | N/R |
| Final Penalty Amount : | 500 |
| Paid Penalty Amount : | 500 |

Map Id: 42
Direction: ESE
Distance: 0.366 mi., 1931 ft.
Elevation: 14 ft.
Relative: Lower

**Site Name :** INDIAN RIVER STATE COLLEGE | INDIAN RIVER COMMUNITY COLLEGE
3209 VIRGINIA AVE
FORT PIERCE, FL

**Database(s) :** [AST - FL, DWM CONTAM - FL, ECHO, FA 3 - FL, FRS, HIST AST - FL, LAST - FL, LUST - FL, RCRA_VSQG, UST - FL] ***(cont.)***

**Envirosite ID:** 1688749
**EPA ID:** N/R

RCRA_VSQG ***(cont.)***

| | |
|---|---|
| Date of Violation : | 1986-11-03 |
| Date Achieved Compliance : | 1990-04-13 |
| Regulation Violated : | Y |
| Area of Violation : | Generators - General |
| Enforcement Action : | DEP WARNING LETTER |
| Enforcement Action Date : | 1988-08-03 |
| Enf. Disposition Status : | N/R |
| Enf. Disp. Status Date : | N/R |
| Violation Lead Agency : | State |
| Enforcement Lead Agency : | State |
| Proposed Penalty Amount : | N/R |
| Final Penalty Amount : | N/R |
| Paid Penalty Amount : | N/R |

Evaluation Action Summary

| | |
|---|---|
| Evaluation Date : | 2010-07-14 |
| Evaluation : | COMPLIANCE EVALUATION INSPECTION ON-SITE |
| Area of Violation : | Generators - General |
| Date Achieved Compliance : | 2010-09-24 |
| Evaluation Lead Agency : | State |
| | |
| Evaluation Date : | 2010-03-10 |
| Evaluation : | COMPLIANCE EVALUATION INSPECTION ON-SITE |
| Area of Violation : | N/R |
| Date Achieved Compliance : | N/R |
| Evaluation Lead Agency : | State |
| | |
| Evaluation Date : | 1990-04-13 |
| Evaluation : | NON-FINANCIAL RECORD REVIEW |
| Area of Violation : | N/R |
| Date Achieved Compliance : | N/R |
| Evaluation Lead Agency : | State |
| | |
| Evaluation Date : | 1987-08-27 |
| Evaluation : | NON-FINANCIAL RECORD REVIEW |
| Area of Violation : | N/R |
| Date Achieved Compliance : | N/R |
| Evaluation Lead Agency : | State |
| | |
| Evaluation Date : | 1987-04-16 |
| Evaluation : | NON-FINANCIAL RECORD REVIEW |
| Area of Violation : | N/R |
| Date Achieved Compliance : | N/R |
| Evaluation Lead Agency : | State |
| | |
| Evaluation Date : | 1986-11-03 |
| Evaluation : | COMPLIANCE EVALUATION INSPECTION ON-SITE |

Map Id: 42
Direction: ESE
Distance: 0.366 mi., 1931 ft.
Elevation: 14 ft.
Relative: Lower

**Site Name :** INDIAN RIVER STATE COLLEGE | INDIAN RIVER COMMUNITY COLLEGE
3209 VIRGINIA AVE
FORT PIERCE, FL

**Database(s) :** [AST - FL, DWM CONTAM - FL, ECHO, FA 3 - FL, FRS, HIST AST - FL, LAST - FL, LUST - FL, RCRA_VSQG, UST - FL] ***(cont.)***

**Envirosite ID:** 1688749
**EPA ID:** N/R

RCRA_VSQG ***(cont.)***

| | |
|---|---|
| Area of Violation : | Generators - General |
| Date Achieved Compliance : | 1990-04-13 |
| Evaluation Lead Agency : | State |

UST - FL

| | |
|---|---|
| Facility Name : | INDIAN RIVER STATE COLLEGE |
| Facility Address : | 3209 VIRGINIA AVE, FORT PIERCE, 34981 |
| County : | ST. LUCIE |

Site Details

| | |
|---|---|
| Facility ID : | 8840894 |
| Facility Phone : | 7724627750 |
| Facility Status : | OPEN |
| Facility Type : | State Government |
| DEP Contractor Own : | C |
| Last Date in Agency List : | 2021-07-21 |

Owner Information

| | |
|---|---|
| Owner ID : | N/R |
| Owner Name : | N/R |
| Owner Address 1 : | N/R |
| Owner Address 2 : | N/R |
| Contact : | N/R |
| Owner Phone : | N/R |

Tank Information

| | |
|---|---|
| Tank ID : | 1 |
| Gallons : | 1000 |
| Tank Location : | UNDERGROUND |
| Substance : | Leaded Gas |
| Install Date : | 1977-07-01 |
| Status : | Removed from Site |
| Status Date : | 1991-07-31 |
| Construction Items : | N/R |
| Monitoring Items : | N/R |
| Piping Items : | N/R |

Map Id: 42
Direction: ESE
Distance: 0.366 mi., 1931 ft.
Elevation: 14 ft.
Relative: Lower

**Site Name :** INDIAN RIVER STATE COLLEGE | INDIAN RIVER COMMUNITY COLLEGE
3209 VIRGINIA AVE
FORT PIERCE, FL

**Database(s) :** [AST - FL, DWM CONTAM - FL, ECHO, FA 3 - FL, FRS, HIST AST - FL, LAST - FL, LUST - FL, RCRA_VSQG, UST - FL] ***(cont.)***

**Envirosite ID:** 1688749
**EPA ID:** N/R

UST - FL ***(cont.)***

Tank Information

| | |
|---|---|
| Tank ID : | 2 |
| Gallons : | 1000 |
| Tank Location : | UNDERGROUND |
| Substance : | Leaded Gas |
| Install Date : | 1977-07-01 |
| Status : | Removed from Site |
| Status Date : | 1991-07-31 |
| Construction Items : | N/R |
| Monitoring Items : | N/R |
| Piping Items : | N/R |

Tank Information

| | |
|---|---|
| Tank ID : | 3 |
| Gallons : | 5000 |
| Tank Location : | UNDERGROUND |
| Substance : | Unleaded Gas |
| Install Date : | 1976-07-01 |
| Status : | Removed from Site |
| Status Date : | 1991-07-31 |
| Construction Items : | N/R |
| Monitoring Items : | N/R |
| Piping Items : | N/R |

Tank Information

| | |
|---|---|
| Tank ID : | 4 |
| Gallons : | 5000 |
| Tank Location : | UNDERGROUND |
| Substance : | Leaded Gas |
| Install Date : | 1976-07-01 |
| Status : | Removed from Site |
| Status Date : | 1991-07-31 |
| Construction Items : | N/R |

Map Id: 42
Direction: ESE
Distance: 0.366 mi., 1931 ft.
Elevation: 14 ft.
Relative: Lower

**Site Name :** INDIAN RIVER STATE COLLEGE | INDIAN RIVER COMMUNITY COLLEGE
3209 VIRGINIA AVE
FORT PIERCE, FL

**Database(s) :** [AST - FL, DWM CONTAM - FL, ECHO, FA 3 - FL, FRS, HIST AST - FL, LAST - FL, LUST - FL, RCRA_VSQG, UST - FL] ***(cont.)***

**Envirosite ID:** 1688749
**EPA ID:** N/R

UST - FL ***(cont.)***

| | |
|---|---|
| Monitoring Items : | N/R |
| Piping Items : | N/R |

Tank Information

| | |
|---|---|
| Tank ID : | 7 |
| Gallons : | 1000 |
| Tank Location : | UNDERGROUND |
| Substance : | Waste Oil |
| Install Date : | N/R |
| Status : | Removed from Site |
| Status Date : | 1991-07-31 |
| Construction Items : | N/R |
| Monitoring Items : | N/R |
| Piping Items : | N/R |
| Oculus Note : | Use the Public Oculus Login button to enter the Oculus Website |
| Oculus Hyperlink : | Click here for hyperlink provided by the agency. |

Map Id: J43
Direction: NNW
Distance: 0.376 mi., 1986 ft.
Elevation: 15 ft.
Relative: Lower

**Site Name :** AAG1466
1301 HARTMAN RD
FORT PIERCE, FL

**Database(s) :** [DEDB - FL]

**Envirosite ID:** 1551208
**EPA ID:** N/R

DEDB - FL

| | |
|---|---|
| Sample Date : | 2008-01-22 |
| Sample ID : | 080115-126 |
| Sample Type : | RESAMPLE |
| FLUW ID : | AAG1466 |
| Analyte : | ETHYLENE DIBROMIDE (EDB) |
| Value : | 0.25 |
| Units : | ug/L |
| Qualifier : | U |
| Resident Last Name : | N/R |
| Well Business Name : | TUOI MARIE ALTERATIONS |
| Well Address : | 1301 HARTMAN RD |

Map Id: J43
Direction: NNW
Distance: 0.376 mi., 1986 ft.
Elevation: 15 ft.
Relative: Lower

**Site Name :** AAG1466
1301 HARTMAN RD
FORT PIERCE, FL

**Database(s) :** [DEDB - FL] ***(cont.)***

**Envirosite ID:** 1551208
**EPA ID:** N/R

DEDB - FL ***(cont.)***

| | |
|---|---|
| Well Type : | 43 - PRIVATE WELL |
| Well Status : | ACTIVE |
| City : | N/R |
| County : | ST. LUCIE |
| Job Name : | STLUCIE-080115-020 |
| Customer ID : | N/R |
| Description : | N/R |
| Last Date in Agency List : | 2020-12-04 |

| | |
|---|---|
| Sample Date : | 2003-09-30 |
| Sample ID : | 031003-146 |
| Sample Type : | COMPLIANCE MONITORING |
| FLUW ID : | AAG1466 |
| Analyte : | ETHYLENE DIBROMIDE (EDB) |
| Value : | 0.37 |
| Units : | ug/L |
| Qualifier : | U |
| Resident Last Name : | N/R |
| Well Business Name : | TUOI MARIE ALTERATIONS |
| Well Address : | 1301 HARTMAN RD |
| Well Type : | 43 - PRIVATE WELL |
| Well Status : | ACTIVE |
| City : | N/R |
| County : | ST. LUCIE |
| Job Name : | STLUCIE-031003-33 |
| Customer ID : | N/R |
| Description : | N/R |
| Last Date in Agency List : | 2020-12-04 |

| | |
|---|---|
| Sample Date : | 2002-09-10 |
| Sample ID : | 020912-007 |
| Sample Type : | FIRST SAMPL |
| FLUW ID : | AAG1466 |
| Analyte : | ETHYLENE DIBROMIDE (EDB) |
| Value : | 0.12 |
| Units : | ug/L |
| Qualifier : | U |
| Resident Last Name : | N/R |
| Well Business Name : | TUOI MARIE ALTERATIONS |
| Well Address : | 1301 HARTMAN RD |
| Well Type : | 43 - PRIVAT |
| Well Status : | ACTIVE |
| City : | N/R |
| County : | ST. LUCIE |
| Job Name : | STLUCIE-020912-04 |
| Customer ID : | N/R |
| Description : | N/R |
| Last Date in Agency List : | 2020-12-04 |

| | |
|---|---|
| Sample Date : | 2001-09-18 |
| Sample ID : | 010919-064 |
| Sample Type : | FIRST_SAMP |
| FLUW ID : | AAG1466 |
| Analyte : | ETHYLENE DIBROMIDE (EDB) |

Map Id: J43
Direction: NNW
Distance: 0.376 mi., 1986 ft.
Elevation: 15 ft.
Relative: Lower

**Site Name :** AAG1466
1301 HARTMAN RD
FORT PIERCE, FL

**Database(s) :** [DEDB - FL] ***(cont.)***

**Envirosite ID:** 1551208
**EPA ID:** N/R

DEDB - FL ***(cont.)***

| | |
|---|---|
| Value : | 0.12 |
| Units : | ug/L |
| Qualifier : | U |
| Resident Last Name : | N/R |
| Well Business Name : | TUOI MARIE ALTERATIONS |
| Well Address : | 1301 HARTMAN RD |
| Well Type : | 43 |
| Well Status : | ACTIVE |
| City : | N/R |
| County : | ST. LUCIE |
| Job Name : | STLUCIE-010919-16 |
| Customer ID : | N/R |
| Description : | N/R |
| Last Date in Agency List : | 2020-12-04 |

| | |
|---|---|
| Sample Date : | 2008-01-22 |
| Sample ID : | 080115-126 |
| Sample Type : | RESAMPLE |
| FLUW ID : | AAG1466 |
| Analyte : | ETHYLENE DIBROMIDE (EDB) |
| Value : | 0.25 |
| Units : | ug/L |
| Qualifier : | U |
| Resident Last Name : | N/R |
| Well Business Name : | TUOI MARIE ALTERATIONS |
| Well Address : | 1301 HARTMAN RD |
| Well Type : | 43 |
| Well Status : | ACTIVE |
| City : | FORT PIERCE |
| County : | ST. LUCIE |
| Job Name : | STLUCIE-080115-020 |
| Customer ID : | N/R |
| Description : | Private Well |
| Last Date in Agency List : | 2015-11-25 |

| | |
|---|---|
| Sample Date : | 2003-09-30 |
| Sample ID : | 031003-146 |
| Sample Type : | COMPLIANCE MONITORING |
| FLUW ID : | AAG1466 |
| Analyte : | ETHYLENE DIBROMIDE (EDB) |
| Value : | 0.37 |
| Units : | ug/L |
| Qualifier : | U |
| Resident Last Name : | N/R |
| Well Business Name : | TUOI MARIE ALTERATIONS |
| Well Address : | 1301 HARTMAN RD |
| Well Type : | 43 |
| Well Status : | ACTIVE |
| City : | FORT PIERCE |
| County : | ST. LUCIE |
| Job Name : | STLUCIE-031003-33 |
| Customer ID : | N/R |
| Description : | Private Well |
| Last Date in Agency List : | 2015-11-25 |

Map Id: J43
Direction: NNW
Distance: 0.376 mi., 1986 ft.
Elevation: 15 ft.
Relative: Lower

**Site Name :** AAG1466
1301 HARTMAN RD
FORT PIERCE, FL

**Database(s) :** [DEDB - FL] ***(cont.)***

**Envirosite ID:** 1551208
**EPA ID:** N/R

DEDB - FL ***(cont.)***

| | |
|---|---|
| Sample Date : | 2002-09-10 |
| Sample ID : | 020912-007 |
| Sample Type : | FIRST SAMPL |
| FLUW ID : | AAG1466 |
| Analyte : | ETHYLENE DIBROMIDE (EDB) |
| Value : | 0.12 |
| Units : | ug/L |
| Qualifier : | U |
| Resident Last Name : | N/R |
| Well Business Name : | TUOI MARIE ALTERATIONS |
| Well Address : | 1301 HARTMAN RD |
| Well Type : | 43 |
| Well Status : | ACTIVE |
| City : | FORT PIERCE |
| County : | ST. LUCIE |
| Job Name : | STLUCIE-020912-04 |
| Customer ID : | N/R |
| Description : | Private Well |
| Last Date in Agency List : | 2015-11-25 |

| | |
|---|---|
| Sample Date : | 2001-09-18 |
| Sample ID : | 010919-064 |
| Sample Type : | FIRST_SAMP |
| FLUW ID : | AAG1466 |
| Analyte : | ETHYLENE DIBROMIDE (EDB) |
| Value : | 0.12 |
| Units : | ug/L |
| Qualifier : | U |
| Resident Last Name : | N/R |
| Well Business Name : | TUOI MARIE ALTERATIONS |
| Well Address : | 1301 HARTMAN RD |
| Well Type : | 43 |
| Well Status : | ACTIVE |
| City : | FORT PIERCE |
| County : | ST. LUCIE |
| Job Name : | STLUCIE-010919-16 |
| Customer ID : | N/R |
| Description : | Private Well |
| Last Date in Agency List : | 2015-11-25 |

Map Id: J44
Direction: NNW
Distance: 0.388 mi., 2048 ft.
Elevation: 15 ft.
Relative: Lower

**Site Name :** AAG1467
1215 HARTMAN RD
FORT PIERCE, FL

**Database(s) :** [DEDB - FL]

**Envirosite ID:** 1551209
**EPA ID:** N/R

DEDB - FL

| | |
|---|---|
| Sample Date : | 2013-05-29 |
| Sample ID : | 130522-002 |

Map Id: J44
Direction: NNW
Distance: 0.388 mi., 2048 ft.
Elevation: 15 ft.
Relative: Lower

**Site Name :** AAG1467
1215 HARTMAN RD
FORT PIERCE, FL

**Database(s) :** [DEDB - FL] ***(cont.)***

**Envirosite ID:** 1551209
**EPA ID:** N/R

DEDB - FL ***(cont.)***

| | |
|---|---|
| Sample Type : | RESAMPLE |
| FLUW ID : | AAG1467 |
| Analyte : | ETHYLENE DIBROMIDE (EDB) |
| Value : | 0.15 |
| Units : | ug/L |
| Qualifier : | U,Y |
| Resident Last Name : | N/R |
| Well Business Name : | JOHN HONEA |
| Well Address : | 1215 HARTMAN RD |
| Well Type : | 42 |
| Well Status : | ACTIVE |
| City : | FORT PIERCE |
| County : | ST. LUCIE |
| Job Name : | STLUCIE-130522-001 |
| Customer ID : | N/R |
| Description : | Limited Use |
| Last Date in Agency List : | 2015-11-25 |

| | |
|---|---|
| Sample Date : | 2008-01-22 |
| Sample ID : | 080115-125 |
| Sample Type : | RESAMPLE |
| FLUW ID : | AAG1467 |
| Analyte : | ETHYLENE DIBROMIDE (EDB) |
| Value : | 0.25 |
| Units : | ug/L |
| Qualifier : | U |
| Resident Last Name : | N/R |
| Well Business Name : | JOHN HONEA |
| Well Address : | 1215 HARTMAN RD |
| Well Type : | 42 |
| Well Status : | ACTIVE |
| City : | FORT PIERCE |
| County : | ST. LUCIE |
| Job Name : | STLUCIE-080115-020 |
| Customer ID : | N/R |
| Description : | Limited Use |
| Last Date in Agency List : | 2015-11-25 |

| | |
|---|---|
| Sample Date : | 2003-09-30 |
| Sample ID : | 031003-145 |
| Sample Type : | COMPLIANCE MONITORING |
| FLUW ID : | AAG1467 |
| Analyte : | ETHYLENE DIBROMIDE (EDB) |
| Value : | 0.37 |
| Units : | ug/L |
| Qualifier : | U |
| Resident Last Name : | N/R |
| Well Business Name : | JOHN HONEA |
| Well Address : | 1215 HARTMAN RD |
| Well Type : | 42 |
| Well Status : | ACTIVE |
| City : | FORT PIERCE |
| County : | ST. LUCIE |
| Job Name : | STLUCIE-031003-33 |
| Customer ID : | N/R |

Map Id: J44
Direction: NNW
Distance: 0.388 mi., 2048 ft.
Elevation: 15 ft.
Relative: Lower

**Site Name :** AAG1467
1215 HARTMAN RD
FORT PIERCE, FL

**Database(s) :** [DEDB - FL] ***(cont.)***

**Envirosite ID:** 1551209
**EPA ID:** N/R

DEDB - FL ***(cont.)***

| | |
|---|---|
| Description : | Limited Use |
| Last Date in Agency List : | 2015-11-25 |
| | |
| Sample Date : | 2002-09-10 |
| Sample ID : | 020912-008 |
| Sample Type : | FIRST SAMPL |
| FLUW ID : | AAG1467 |
| Analyte : | ETHYLENE DIBROMIDE (EDB) |
| Value : | 0.12 |
| Units : | ug/L |
| Qualifier : | U |
| Resident Last Name : | N/R |
| Well Business Name : | JOHN HONEA |
| Well Address : | 1215 HARTMAN RD |
| Well Type : | 42 |
| Well Status : | ACTIVE |
| City : | FORT PIERCE |
| County : | ST. LUCIE |
| Job Name : | STLUCIE-020912-04 |
| Customer ID : | N/R |
| Description : | Limited Use |
| Last Date in Agency List : | 2015-11-25 |
| | |
| Sample Date : | 2001-09-18 |
| Sample ID : | 010919-065 |
| Sample Type : | FIRST_SAMP |
| FLUW ID : | AAG1467 |
| Analyte : | ETHYLENE DIBROMIDE (EDB) |
| Value : | 0.12 |
| Units : | ug/L |
| Qualifier : | U |
| Resident Last Name : | N/R |
| Well Business Name : | JOHN HONEA |
| Well Address : | 1215 HARTMAN RD |
| Well Type : | 42 |
| Well Status : | ACTIVE |
| City : | FORT PIERCE |
| County : | ST. LUCIE |
| Job Name : | STLUCIE-010919-16 |
| Customer ID : | N/R |
| Description : | Limited Use |
| Last Date in Agency List : | 2015-11-25 |
| | |
| Sample Date : | 2013-05-29 |
| Sample ID : | 130522-002 |
| Sample Type : | RESAMPLE |
| FLUW ID : | AAG1467 |
| Analyte : | ETHYLENE DIBROMIDE (EDB) |
| Value : | 0.15 |
| Units : | ug/L |
| Qualifier : | U,Y |
| Resident Last Name : | N/R |
| Well Business Name : | JOHN HONEA |
| Well Address : | 1215 HARTMAN RD |

Map Id: J44
Direction: NNW
Distance: 0.388 mi., 2048 ft.
Elevation: 15 ft.
Relative: Lower

**Site Name :** AAG1467
1215 HARTMAN RD
FORT PIERCE, FL

**Database(s) :** [DEDB - FL] ***(cont.)***

**Envirosite ID:** 1551209
**EPA ID:** N/R

DEDB - FL ***(cont.)***

| | |
|---|---|
| Well Type : | 42 - LIMITED USE PUBLIC WATER SYSTEM (64E-8; F.A.C.) |
| Well Status : | ACTIVE |
| City : | N/R |
| County : | ST. LUCIE |
| Job Name : | STLUCIE-130522-001 |
| Customer ID : | N/R |
| Description : | N/R |
| Last Date in Agency List : | 2020-12-04 |

| | |
|---|---|
| Sample Date : | 2008-01-22 |
| Sample ID : | 080115-125 |
| Sample Type : | RESAMPLE |
| FLUW ID : | AAG1467 |
| Analyte : | ETHYLENE DIBROMIDE (EDB) |
| Value : | 0.25 |
| Units : | ug/L |
| Qualifier : | U |
| Resident Last Name : | N/R |
| Well Business Name : | JOHN HONEA |
| Well Address : | 1215 HARTMAN RD |
| Well Type : | 42 - LIMITED USE PUBLIC WATER SYSTEM (64E-8; F.A.C.) |
| Well Status : | ACTIVE |
| City : | N/R |
| County : | ST. LUCIE |
| Job Name : | STLUCIE-080115-020 |
| Customer ID : | N/R |
| Description : | N/R |
| Last Date in Agency List : | 2020-12-04 |

| | |
|---|---|
| Sample Date : | 2003-09-30 |
| Sample ID : | 031003-145 |
| Sample Type : | COMPLIANCE MONITORING |
| FLUW ID : | AAG1467 |
| Analyte : | ETHYLENE DIBROMIDE (EDB) |
| Value : | 0.37 |
| Units : | ug/L |
| Qualifier : | U |
| Resident Last Name : | N/R |
| Well Business Name : | JOHN HONEA |
| Well Address : | 1215 HARTMAN RD |
| Well Type : | 42 - LIMITED USE PUBLIC WATER SYSTEM (64E-8, F.A.C |
| Well Status : | ACTIVE |
| City : | N/R |
| County : | ST. LUCIE |
| Job Name : | STLUCIE-031003-33 |
| Customer ID : | N/R |
| Description : | N/R |
| Last Date in Agency List : | 2020-12-04 |

| | |
|---|---|
| Sample Date : | 2002-09-10 |
| Sample ID : | 020912-008 |
| Sample Type : | FIRST SAMPL |
| FLUW ID : | AAG1467 |
| Analyte : | ETHYLENE DIBROMIDE (EDB) |

Map Id: J44
Direction: NNW
Distance: 0.388 mi., 2048 ft.
Elevation: 15 ft.
Relative: Lower

**Site Name :** AAG1467
1215 HARTMAN RD
FORT PIERCE, FL

**Database(s) :** [DEDB - FL] ***(cont.)***

**Envirosite ID:** 1551209
**EPA ID:** N/R

DEDB - FL ***(cont.)***

| | |
|---|---|
| Value : | 0.12 |
| Units : | ug/L |
| Qualifier : | U |
| Resident Last Name : | N/R |
| Well Business Name : | JOHN HONEA |
| Well Address : | 1215 HARTMAN RD |
| Well Type : | 42 - LIMITE |
| Well Status : | ACTIVE |
| City : | N/R |
| County : | ST. LUCIE |
| Job Name : | STLUCIE-020912-04 |
| Customer ID : | N/R |
| Description : | N/R |
| Last Date in Agency List : | 2020-12-04 |

| | |
|---|---|
| Sample Date : | 2001-09-18 |
| Sample ID : | 010919-065 |
| Sample Type : | FIRST_SAMP |
| FLUW ID : | AAG1467 |
| Analyte : | ETHYLENE DIBROMIDE (EDB) |
| Value : | 0.12 |
| Units : | ug/L |
| Qualifier : | U |
| Resident Last Name : | N/R |
| Well Business Name : | JOHN HONEA |
| Well Address : | 1215 HARTMAN RD |
| Well Type : | 42 |
| Well Status : | ACTIVE |
| City : | N/R |
| County : | ST. LUCIE |
| Job Name : | STLUCIE-010919-16 |
| Customer ID : | N/R |
| Description : | N/R |
| Last Date in Agency List : | 2020-12-04 |

Map Id: K45
Direction: NNE
Distance: 0.393 mi., 2075 ft.
Elevation: 14 ft.
Relative: Lower

**Site Name :** AAG1471 | AAG1472 | AAG1473
1053 S 37TH ST
FORT PIERCE, FL

**Database(s) :** [DEDB - FL]

**Envirosite ID:** 1551213
**EPA ID:** N/R

DEDB - FL

| | |
|---|---|
| Sample Date : | 2013-05-29 |
| Sample ID : | 130522-004 |
| Sample Type : | RESAMPLE |
| FLUW ID : | AAG1471 |
| Analyte : | ETHYLENE DIBROMIDE (EDB) |
| Value : | 0.15 |
| Units : | ug/L |

Map Id: K45
Direction: NNE
Distance: 0.393 mi., 2075 ft.
Elevation: 14 ft.
Relative: Lower

**Site Name :** AAG1471 | AAG1472 | AAG1473
1053 S 37TH ST
FORT PIERCE, FL

**Database(s) :** [DEDB - FL] ***(cont.)***

**Envirosite ID:** 1551213
**EPA ID:** N/R

DEDB - FL ***(cont.)***

| | |
|---|---|
| Qualifier : | U,Y |
| Resident Last Name : | N/R |
| Well Business Name : | RESIDENT |
| Well Address : | 1053 S 37TH ST |
| Well Type : | 43 - PRIVATE WELL |
| Well Status : | ACTIVE |
| City : | N/R |
| County : | ST. LUCIE |
| Job Name : | STLUCIE-130522-001 |
| Customer ID : | N/R |
| Description : | N/R |
| Last Date in Agency List : | 2020-12-04 |

| | |
|---|---|
| Sample Date : | 2008-01-24 |
| Sample ID : | 080115-087 |
| Sample Type : | RESAMPLE |
| FLUW ID : | AAG1471 |
| Analyte : | ETHYLENE DIBROMIDE (EDB) |
| Value : | 0.25 |
| Units : | ug/L |
| Qualifier : | U |
| Resident Last Name : | N/R |
| Well Business Name : | RESIDENT |
| Well Address : | 1053 S 37TH ST |
| Well Type : | 43 - PRIVATE WELL |
| Well Status : | ACTIVE |
| City : | N/R |
| County : | ST. LUCIE |
| Job Name : | STLUCIE-080115-014 |
| Customer ID : | N/R |
| Description : | N/R |
| Last Date in Agency List : | 2020-12-04 |

| | |
|---|---|
| Sample Date : | 2006-06-22 |
| Sample ID : | 060623-067 |
| Sample Type : | RESAMPLE |
| FLUW ID : | AAG1471 |
| Analyte : | ETHYLENE DIBROMIDE (EDB) |
| Value : | 0.25 |
| Units : | ug/L |
| Qualifier : | U |
| Resident Last Name : | N/R |
| Well Business Name : | RESIDENT |
| Well Address : | 1053 S 37TH ST |
| Well Type : | 43 - PRIVATE WELL |
| Well Status : | ACTIVE |
| City : | N/R |
| County : | ST. LUCIE |
| Job Name : | STLUCIE-060623-014 |
| Customer ID : | N/R |
| Description : | N/R |
| Last Date in Agency List : | 2020-12-04 |

Map Id: K45
Direction: NNE
Distance: 0.393 mi., 2075 ft.
Elevation: 14 ft.
Relative: Lower

**Site Name :** AAG1471 | AAG1472 | AAG1473
1053 S 37TH ST
FORT PIERCE, FL

**Database(s) :** [DEDB - FL] ***(cont.)***

**Envirosite ID:** 1551213
**EPA ID:** N/R

DEDB - FL ***(cont.)***

| | |
|---|---|
| Sample Date : | 2003-09-30 |
| Sample ID : | 031003-151 |
| Sample Type : | COMPLIANCE MONITORING |
| FLUW ID : | AAG1471 |
| Analyte : | ETHYLENE DIBROMIDE (EDB) |
| Value : | 0.37 |
| Units : | ug/L |
| Qualifier : | U |
| Resident Last Name : | N/R |
| Well Business Name : | RESIDENT |
| Well Address : | 1053 S 37TH ST |
| Well Type : | 43 - PRIVATE WELL |
| Well Status : | ACTIVE |
| City : | N/R |
| County : | ST. LUCIE |
| Job Name : | STLUCIE-031003-33 |
| Customer ID : | N/R |
| Description : | N/R |
| Last Date in Agency List : | 2020-12-04 |

| | |
|---|---|
| Sample Date : | 2002-09-10 |
| Sample ID : | 020912-011 |
| Sample Type : | FIRST SAMPL |
| FLUW ID : | AAG1471 |
| Analyte : | ETHYLENE DIBROMIDE (EDB) |
| Value : | 0.12 |
| Units : | ug/L |
| Qualifier : | U |
| Resident Last Name : | N/R |
| Well Business Name : | RESIDENT |
| Well Address : | 1053 S 37TH ST |
| Well Type : | 43 - PRIVAT |
| Well Status : | ACTIVE |
| City : | N/R |
| County : | ST. LUCIE |
| Job Name : | STLUCIE-020912-04 |
| Customer ID : | N/R |
| Description : | N/R |
| Last Date in Agency List : | 2020-12-04 |

| | |
|---|---|
| Sample Date : | 2001-09-18 |
| Sample ID : | 010919-069 |
| Sample Type : | FIRST_SAMP |
| FLUW ID : | AAG1471 |
| Analyte : | ETHYLENE DIBROMIDE (EDB) |
| Value : | 0.12 |
| Units : | ug/L |
| Qualifier : | U |
| Resident Last Name : | N/R |
| Well Business Name : | RESIDENT |
| Well Address : | 1053 S 37TH ST |
| Well Type : | 43 |
| Well Status : | ACTIVE |
| City : | N/R |
| County : | ST. LUCIE |

Map Id: K45
Direction: NNE
Distance: 0.393 mi., 2075 ft.
Elevation: 14 ft.
Relative: Lower

**Site Name :** AAG1471 | AAG1472 | AAG1473
1053 S 37TH ST
FORT PIERCE, FL

**Database(s) :** [DEDB - FL] ***(cont.)***

**Envirosite ID:** 1551213
**EPA ID:** N/R

DEDB - FL ***(cont.)***

| | |
|---|---|
| Job Name : | STLUCIE-010919-16 |
| Customer ID : | N/R |
| Description : | N/R |
| Last Date in Agency List : | 2020-12-04 |
| | |
| Sample Date : | 2013-05-29 |
| Sample ID : | 130522-004 |
| Sample Type : | RESAMPLE |
| FLUW ID : | AAG1471 |
| Analyte : | ETHYLENE DIBROMIDE (EDB) |
| Value : | 0.15 |
| Units : | ug/L |
| Qualifier : | U,Y |
| Resident Last Name : | N/R |
| Well Business Name : | RESIDENT |
| Well Address : | 1053 S 37TH ST |
| Well Type : | 43 |
| Well Status : | ACTIVE |
| City : | FORT PIERCE |
| County : | ST. LUCIE |
| Job Name : | STLUCIE-130522-001 |
| Customer ID : | N/R |
| Description : | Private Well |
| Last Date in Agency List : | 2015-11-25 |
| | |
| Sample Date : | 2008-01-24 |
| Sample ID : | 080115-087 |
| Sample Type : | RESAMPLE |
| FLUW ID : | AAG1471 |
| Analyte : | ETHYLENE DIBROMIDE (EDB) |
| Value : | 0.25 |
| Units : | ug/L |
| Qualifier : | U |
| Resident Last Name : | N/R |
| Well Business Name : | RESIDENT |
| Well Address : | 1053 S 37TH ST |
| Well Type : | 43 |
| Well Status : | ACTIVE |
| City : | FORT PIERCE |
| County : | ST. LUCIE |
| Job Name : | STLUCIE-080115-014 |
| Customer ID : | N/R |
| Description : | Private Well |
| Last Date in Agency List : | 2015-11-25 |
| | |
| Sample Date : | 2006-06-22 |
| Sample ID : | 060623-067 |
| Sample Type : | RESAMPLE |
| FLUW ID : | AAG1471 |
| Analyte : | ETHYLENE DIBROMIDE (EDB) |
| Value : | 0.25 |
| Units : | ug/L |
| Qualifier : | U |
| Resident Last Name : | N/R |

Map Id: K45
Direction: NNE
Distance: 0.393 mi., 2075 ft.
Elevation: 14 ft.
Relative: Lower

**Site Name :** AAG1471 | AAG1472 | AAG1473
1053 S 37TH ST
FORT PIERCE, FL

**Database(s) :** [DEDB - FL] ***(cont.)***

**Envirosite ID:** 1551213
**EPA ID:** N/R

DEDB - FL ***(cont.)***

| | |
|---|---|
| Well Business Name : | RESIDENT |
| Well Address : | 1053 S 37TH ST |
| Well Type : | 43 |
| Well Status : | ACTIVE |
| City : | FORT PIERCE |
| County : | ST. LUCIE |
| Job Name : | STLUCIE-060623-014 |
| Customer ID : | N/R |
| Description : | Private Well |
| Last Date in Agency List : | 2015-11-25 |

| | |
|---|---|
| Sample Date : | 2003-09-30 |
| Sample ID : | 031003-151 |
| Sample Type : | COMPLIANCE MONITORING |
| FLUW ID : | AAG1471 |
| Analyte : | ETHYLENE DIBROMIDE (EDB) |
| Value : | 0.37 |
| Units : | ug/L |
| Qualifier : | U |
| Resident Last Name : | N/R |
| Well Business Name : | RESIDENT |
| Well Address : | 1053 S 37TH ST |
| Well Type : | 43 |
| Well Status : | ACTIVE |
| City : | FORT PIERCE |
| County : | ST. LUCIE |
| Job Name : | STLUCIE-031003-33 |
| Customer ID : | N/R |
| Description : | Private Well |
| Last Date in Agency List : | 2015-11-25 |

| | |
|---|---|
| Sample Date : | 2002-09-10 |
| Sample ID : | 020912-011 |
| Sample Type : | FIRST SAMPL |
| FLUW ID : | AAG1471 |
| Analyte : | ETHYLENE DIBROMIDE (EDB) |
| Value : | 0.12 |
| Units : | ug/L |
| Qualifier : | U |
| Resident Last Name : | N/R |
| Well Business Name : | RESIDENT |
| Well Address : | 1053 S 37TH ST |
| Well Type : | 43 |
| Well Status : | ACTIVE |
| City : | FORT PIERCE |
| County : | ST. LUCIE |
| Job Name : | STLUCIE-020912-04 |
| Customer ID : | N/R |
| Description : | Private Well |
| Last Date in Agency List : | 2015-11-25 |

| | |
|---|---|
| Sample Date : | 2001-09-18 |
| Sample ID : | 010919-069 |
| Sample Type : | FIRST_SAMP |

Map Id: K45
Direction: NNE
Distance: 0.393 mi., 2075 ft.
Elevation: 14 ft.
Relative: Lower

**Site Name :** AAG1471 | AAG1472 | AAG1473
1053 S 37TH ST
FORT PIERCE, FL

**Database(s) :** [DEDB - FL] ***(cont.)***

**Envirosite ID:** 1551213
**EPA ID:** N/R

DEDB - FL ***(cont.)***

| | |
|---|---|
| FLUW ID : | AAG1471 |
| Analyte : | ETHYLENE DIBROMIDE (EDB) |
| Value : | 0.12 |
| Units : | ug/L |
| Qualifier : | U |
| Resident Last Name : | N/R |
| Well Business Name : | RESIDENT |
| Well Address : | 1053 S 37TH ST |
| Well Type : | 43 |
| Well Status : | ACTIVE |
| City : | FORT PIERCE |
| County : | ST. LUCIE |
| Job Name : | STLUCIE-010919-16 |
| Customer ID : | N/R |
| Description : | Private Well |
| Last Date in Agency List : | 2015-11-25 |

| | |
|---|---|
| Sample Date : | 2003-09-30 |
| Sample ID : | 031003-153 |
| Sample Type : | COMPLIANCE MONITORING |
| FLUW ID : | AAG1473 |
| Analyte : | ETHYLENE DIBROMIDE (EDB) |
| Value : | 0.37 |
| Units : | ug/L |
| Qualifier : | U |
| Resident Last Name : | N/R |
| Well Business Name : | RESIDENT |
| Well Address : | 1053 S 37TH ST |
| Well Type : | 43 - PRIVATE WELL |
| Well Status : | ABANDONED |
| City : | N/R |
| County : | ST. LUCIE |
| Job Name : | STLUCIE-031003-33 |
| Customer ID : | N/R |
| Description : | N/R |
| Last Date in Agency List : | 2020-12-04 |

| | |
|---|---|
| Sample Date : | 2002-09-10 |
| Sample ID : | 020912-013 |
| Sample Type : | FIRST SAMPL |
| FLUW ID : | AAG1473 |
| Analyte : | ETHYLENE DIBROMIDE (EDB) |
| Value : | 0.12 |
| Units : | ug/L |
| Qualifier : | U |
| Resident Last Name : | N/R |
| Well Business Name : | RESIDENT |
| Well Address : | 1053 S 37TH ST |
| Well Type : | 43 - PRIVAT |
| Well Status : | ABANDONED |
| City : | N/R |
| County : | ST. LUCIE |
| Job Name : | STLUCIE-020912-04 |
| Customer ID : | N/R |
| Description : | N/R |

Map Id: K45
Direction: NNE
Distance: 0.393 mi., 2075 ft.
Elevation: 14 ft.
Relative: Lower

**Site Name :** AAG1471 | AAG1472 | AAG1473
1053 S 37TH ST
FORT PIERCE, FL

**Database(s) :** [DEDB - FL] ***(cont.)***

**Envirosite ID:** 1551213
**EPA ID:** N/R

DEDB - FL ***(cont.)***

| | |
|---|---|
| Last Date in Agency List : | 2020-12-04 |
| Sample Date : | 2001-09-18 |
| Sample ID : | 010919-071 |
| Sample Type : | FIRST_SAMP |
| FLUW ID : | AAG1473 |
| Analyte : | ETHYLENE DIBROMIDE (EDB) |
| Value : | 0.12 |
| Units : | ug/L |
| Qualifier : | U |
| Resident Last Name : | N/R |
| Well Business Name : | RESIDENT |
| Well Address : | 1053 S 37TH ST |
| Well Type : | 43 |
| Well Status : | ABANDONED |
| City : | N/R |
| County : | ST. LUCIE |
| Job Name : | STLUCIE-010919-16 |
| Customer ID : | N/R |
| Description : | N/R |
| Last Date in Agency List : | 2020-12-04 |
| Sample Date : | 2008-01-24 |
| Sample ID : | 080115-086 |
| Sample Type : | RESAMPLE |
| FLUW ID : | AAG1472 |
| Analyte : | ETHYLENE DIBROMIDE (EDB) |
| Value : | 0.25 |
| Units : | ug/L |
| Qualifier : | U |
| Resident Last Name : | N/R |
| Well Business Name : | RESIDENT |
| Well Address : | 1053 S 37TH ST |
| Well Type : | 43 - PRIVATE WELL |
| Well Status : | ACTIVE |
| City : | N/R |
| County : | ST. LUCIE |
| Job Name : | STLUCIE-080115-014 |
| Customer ID : | N/R |
| Description : | N/R |
| Last Date in Agency List : | 2020-12-04 |
| Sample Date : | 2008-01-09 |
| Sample ID : | 071219-060 |
| Sample Type : | RESAMPLE |
| FLUW ID : | AAG1472 |
| Analyte : | ETHYLENE DIBROMIDE (EDB) |
| Value : | 0.25 |
| Units : | ug/L |
| Qualifier : | U |
| Resident Last Name : | N/R |
| Well Business Name : | RESIDENT |
| Well Address : | 1053 S 37TH ST |
| Well Type : | 43 - PRIVATE WELL |

Map Id: K45
Direction: NNE
Distance: 0.393 mi., 2075 ft.
Elevation: 14 ft.
Relative: Lower

**Site Name :** AAG1471 | AAG1472 | AAG1473
1053 S 37TH ST
FORT PIERCE, FL

**Database(s) :** [DEDB - FL] ***(cont.)***

**Envirosite ID:** 1551213
**EPA ID:** N/R

DEDB - FL ***(cont.)***

| | |
|---|---|
| Well Status : | ACTIVE |
| City : | N/R |
| County : | ST. LUCIE |
| Job Name : | STLUCIE-071219-010 |
| Customer ID : | N/R |
| Description : | N/R |
| Last Date in Agency List : | 2020-12-04 |

| | |
|---|---|
| Sample Date : | 2007-06-21 |
| Sample ID : | 070531-073 |
| Sample Type : | RESAMPLE |
| FLUW ID : | AAG1472 |
| Analyte : | ETHYLENE DIBROMIDE (EDB) |
| Value : | 0.25 |
| Units : | ug/L |
| Qualifier : | U |
| Resident Last Name : | N/R |
| Well Business Name : | RESIDENT |
| Well Address : | 1053 S 37TH ST |
| Well Type : | NONE GIVEN |
| Well Status : | ACTIVE |
| City : | N/R |
| County : | ST. LUCIE |
| Job Name : | STLUCIE-070531-010 |
| Customer ID : | N/R |
| Description : | N/R |
| Last Date in Agency List : | 2020-12-04 |

| | |
|---|---|
| Sample Date : | 2006-09-26 |
| Sample ID : | 060825-042 |
| Sample Type : | RESAMPLE |
| FLUW ID : | AAG1472 |
| Analyte : | ETHYLENE DIBROMIDE (EDB) |
| Value : | 0.17 |
| Units : | ug/L |
| Qualifier : | ^1,U |
| Resident Last Name : | N/R |
| Well Business Name : | RESIDENT |
| Well Address : | 1053 S 37TH ST |
| Well Type : | 43 - PRIVATE WELL |
| Well Status : | ACTIVE |
| City : | N/R |
| County : | ST. LUCIE |
| Job Name : | STLUCIE-060825-005 |
| Customer ID : | N/R |
| Description : | N/R |
| Last Date in Agency List : | 2020-12-04 |

| | |
|---|---|
| Sample Date : | 2006-06-22 |
| Sample ID : | 060623-066 |
| Sample Type : | RESAMPLE |
| FLUW ID : | AAG1472 |
| Analyte : | ETHYLENE DIBROMIDE (EDB) |
| Value : | 0.25 |

Map Id: K45
Direction: NNE
Distance: 0.393 mi., 2075 ft.
Elevation: 14 ft.
Relative: Lower

**Site Name :** AAG1471 | AAG1472 | AAG1473
1053 S 37TH ST
FORT PIERCE, FL

**Database(s) :** [DEDB - FL] ***(cont.)***

**Envirosite ID:** 1551213
**EPA ID:** N/R

DEDB - FL ***(cont.)***

| | |
|---|---|
| Units : | ug/L |
| Qualifier : | U |
| Resident Last Name : | N/R |
| Well Business Name : | RESIDENT |
| Well Address : | 1053 S 37TH ST |
| Well Type : | 43 - PRIVATE WELL |
| Well Status : | ACTIVE |
| City : | N/R |
| County : | ST. LUCIE |
| Job Name : | STLUCIE-060623-014 |
| Customer ID : | N/R |
| Description : | N/R |
| Last Date in Agency List : | 2020-12-04 |

| | |
|---|---|
| Sample Date : | 2003-09-30 |
| Sample ID : | 031003-152 |
| Sample Type : | COMPLIANCE MONITORING |
| FLUW ID : | AAG1472 |
| Analyte : | ETHYLENE DIBROMIDE (EDB) |
| Value : | 0.37 |
| Units : | ug/L |
| Qualifier : | U |
| Resident Last Name : | N/R |
| Well Business Name : | RESIDENT |
| Well Address : | 1053 S 37TH ST |
| Well Type : | 43 - PRIVATE WELL |
| Well Status : | ACTIVE |
| City : | N/R |
| County : | ST. LUCIE |
| Job Name : | STLUCIE-031003-33 |
| Customer ID : | N/R |
| Description : | N/R |
| Last Date in Agency List : | 2020-12-04 |

| | |
|---|---|
| Sample Date : | 2002-09-10 |
| Sample ID : | 020912-012 |
| Sample Type : | FIRST SAMPL |
| FLUW ID : | AAG1472 |
| Analyte : | ETHYLENE DIBROMIDE (EDB) |
| Value : | 0.12 |
| Units : | ug/L |
| Qualifier : | U |
| Resident Last Name : | N/R |
| Well Business Name : | RESIDENT |
| Well Address : | 1053 S 37TH ST |
| Well Type : | 43 - PRIVAT |
| Well Status : | ACTIVE |
| City : | N/R |
| County : | ST. LUCIE |
| Job Name : | STLUCIE-020912-04 |
| Customer ID : | N/R |
| Description : | N/R |
| Last Date in Agency List : | 2020-12-04 |

Map Id: K45
Direction: NNE
Distance: 0.393 mi., 2075 ft.
Elevation: 14 ft.
Relative: Lower

**Site Name :** AAG1471 | AAG1472 | AAG1473
1053 S 37TH ST
FORT PIERCE, FL

**Database(s) :** [DEDB - FL] ***(cont.)***

**Envirosite ID:** 1551213
**EPA ID:** N/R

DEDB - FL ***(cont.)***

| | |
|---|---|
| Sample Date : | 2001-09-18 |
| Sample ID : | 010919-070 |
| Sample Type : | FIRST_SAMP |
| FLUW ID : | AAG1472 |
| Analyte : | ETHYLENE DIBROMIDE (EDB) |
| Value : | 0.12 |
| Units : | ug/L |
| Qualifier : | U |
| Resident Last Name : | N/R |
| Well Business Name : | RESIDENT |
| Well Address : | 1053 S 37TH ST |
| Well Type : | 43 |
| Well Status : | ACTIVE |
| City : | N/R |
| County : | ST. LUCIE |
| Job Name : | STLUCIE-010919-16 |
| Customer ID : | N/R |
| Description : | N/R |
| Last Date in Agency List : | 2020-12-04 |

Map Id: 46
Direction: SSW
Distance: 0.409 mi., 2159 ft.
Elevation: 13 ft.
Relative: Lower

**Site Name :** AAE6143 | AAE6142
2412 S 41ST ST | 2418 S 41ST ST | 2412 SOUTH 41ST ST
FORT PIERCE, FL

**Database(s) :** [DEDB - FL]

**Envirosite ID:** 1551554
**EPA ID:** N/R

DEDB - FL

| | |
|---|---|
| Sample Date : | 2006-06-22 |
| Sample ID : | 060623-065 |
| Sample Type : | RESAMPLE |
| FLUW ID : | AAE6143 |
| Analyte : | ETHYLENE DIBROMIDE (EDB) |
| Value : | 0.25 |
| Units : | ug/L |
| Qualifier : | U |
| Resident Last Name : | N/R |
| Well Business Name : | RAULERSON |
| Well Address : | 2418 S 41ST ST |
| Well Type : | 43 - PRIVATE WELL |
| Well Status : | ACTIVE |
| City : | N/R |
| County : | ST. LUCIE |
| Job Name : | STLUCIE-060623-014 |
| Customer ID : | N/R |
| Description : | N/R |
| Last Date in Agency List : | 2020-12-04 |

Map Id: 46
Direction: SSW
Distance: 0.409 mi., 2159 ft.
Elevation: 13 ft.
Relative: Lower

**Site Name :** AAE6143 | AAE6142
2412 S 41ST ST | 2418 S 41ST ST | 2412 SOUTH 41ST ST
FORT PIERCE, FL

**Database(s) :** [DEDB - FL] ***(cont.)***

**Envirosite ID:** 1551554
**EPA ID:** N/R

DEDB - FL ***(cont.)***

| | |
|---|---|
| Sample Date : | 2002-09-18 |
| Sample ID : | 020919-038 |
| Sample Type : | FIRST SAMPL |
| FLUW ID : | AAE6143 |
| Analyte : | ETHYLENE DIBROMIDE (EDB) |
| Value : | 0.12 |
| Units : | ug/L |
| Qualifier : | U |
| Resident Last Name : | N/R |
| Well Business Name : | RAULERSON |
| Well Address : | 2418 S 41ST ST |
| Well Type : | 43 - PRIVAT |
| Well Status : | ACTIVE |
| City : | N/R |
| County : | ST. LUCIE |
| Job Name : | STLUCIE-020919-06 |
| Customer ID : | N/R |
| Description : | N/R |
| Last Date in Agency List : | 2020-12-04 |

| | |
|---|---|
| Sample Date : | 2001-10-16 |
| Sample ID : | 011017-070 |
| Sample Type : | FIRST_SAMP |
| FLUW ID : | AAE6143 |
| Analyte : | ETHYLENE DIBROMIDE (EDB) |
| Value : | 0.12 |
| Units : | ug/L |
| Qualifier : | U |
| Resident Last Name : | N/R |
| Well Business Name : | RAULERSON |
| Well Address : | 2418 S 41ST ST |
| Well Type : | N/R |
| Well Status : | ACTIVE |
| City : | N/R |
| County : | ST. LUCIE |
| Job Name : | STLUCIE-011017-18 |
| Customer ID : | N/R |
| Description : | N/R |
| Last Date in Agency List : | 2020-12-04 |

| | |
|---|---|
| Sample Date : | 2002-09-18 |
| Sample ID : | 020919-038 |
| Sample Type : | FIRST SAMPL |
| FLUW ID : | AAE6143 |
| Analyte : | ETHYLENE DIBROMIDE (EDB) |
| Value : | 0.12 |
| Units : | ug/L |
| Qualifier : | U |
| Resident Last Name : | N/R |
| Well Business Name : | RAULERSON |
| Well Address : | 2412 SOUTH 41ST ST |
| Well Type : | 43 - PRIVAT |
| Well Status : | ACTIVE |
| City : | N/R |

Map Id: 46
Direction: SSW
Distance: 0.409 mi., 2159 ft.
Elevation: 13 ft.
Relative: Lower

**Site Name :** AAE6143 | AAE6142
2412 S 41ST ST | 2418 S 41ST ST | 2412 SOUTH 41ST ST
FORT PIERCE, FL

**Database(s) :** [DEDB - FL] ***(cont.)***

**Envirosite ID:** 1551554
**EPA ID:** N/R

DEDB - FL ***(cont.)***

| | |
|---|---|
| County : | ST. LUCIE |
| Job Name : | STLUCIE-020919-06 |
| Customer ID : | N/R |
| Description : | N/R |
| Last Date in Agency List : | 2020-05-06 |

| | |
|---|---|
| Sample Date : | 2011-09-13 |
| Sample ID : | 110823-065 |
| Sample Type : | RESAMPLE |
| FLUW ID : | AAE6142 |
| Analyte : | ETHYLENE DIBROMIDE (EDB) |
| Value : | 0.22 |
| Units : | ug/L |
| Qualifier : | U |
| Resident Last Name : | N/R |
| Well Business Name : | RAULERSON RESIDENCE |
| Well Address : | 2412 S 41ST ST |
| Well Type : | 43 |
| Well Status : | ACTIVE |
| City : | FORT PIERCE |
| County : | ST. LUCIE |
| Job Name : | STLUCIE-110823-016 |
| Customer ID : | N/R |
| Description : | Private Well |
| Last Date in Agency List : | 2015-11-25 |

| | |
|---|---|
| Sample Date : | 2003-09-15 |
| Sample ID : | 030916-070 |
| Sample Type : | COMPLIANCE MONITORING |
| FLUW ID : | AAE6142 |
| Analyte : | ETHYLENE DIBROMIDE (EDB) |
| Value : | 0.37 |
| Units : | ug/L |
| Qualifier : | U |
| Resident Last Name : | N/R |
| Well Business Name : | RAULERSON RESIDENCE |
| Well Address : | 2412 S 41ST ST |
| Well Type : | 43 |
| Well Status : | ACTIVE |
| City : | FORT PIERCE |
| County : | ST. LUCIE |
| Job Name : | STLUCIE-030916-13 |
| Customer ID : | N/R |
| Description : | Private Well |
| Last Date in Agency List : | 2015-11-25 |

| | |
|---|---|
| Sample Date : | 2002-09-18 |
| Sample ID : | 020919-037 |
| Sample Type : | FIRST SAMPL |
| FLUW ID : | AAE6142 |
| Analyte : | ETHYLENE DIBROMIDE (EDB) |
| Value : | 0.12 |
| Units : | ug/L |

Map Id: 46
Direction: SSW
Distance: 0.409 mi., 2159 ft.
Elevation: 13 ft.
Relative: Lower

**Site Name :** AAE6143 | AAE6142
2412 S 41ST ST | 2418 S 41ST ST | 2412 SOUTH 41ST ST
FORT PIERCE, FL

**Database(s) :** [DEDB - FL] ***(cont.)***

**Envirosite ID:** 1551554
**EPA ID:** N/R

DEDB - FL ***(cont.)***

| | |
|---|---|
| Qualifier : | U |
| Resident Last Name : | N/R |
| Well Business Name : | RAULERSON RESIDENCE |
| Well Address : | 2412 S 41ST ST |
| Well Type : | 43 |
| Well Status : | ACTIVE |
| City : | FORT PIERCE |
| County : | ST. LUCIE |
| Job Name : | STLUCIE-020919-06 |
| Customer ID : | N/R |
| Description : | Private Well |
| Last Date in Agency List : | 2015-11-25 |

| | |
|---|---|
| Sample Date : | 2001-10-16 |
| Sample ID : | 011017-069 |
| Sample Type : | FIRST_SAMP |
| FLUW ID : | AAE6142 |
| Analyte : | ETHYLENE DIBROMIDE (EDB) |
| Value : | 0.12 |
| Units : | ug/L |
| Qualifier : | U |
| Resident Last Name : | N/R |
| Well Business Name : | RAULERSON RESIDENCE |
| Well Address : | 2412 S 41ST ST |
| Well Type : | 43 |
| Well Status : | ACTIVE |
| City : | FORT PIERCE |
| County : | ST. LUCIE |
| Job Name : | STLUCIE-011017-18 |
| Customer ID : | N/R |
| Description : | Private Well |
| Last Date in Agency List : | 2015-11-25 |

| | |
|---|---|
| Sample Date : | 2011-09-13 |
| Sample ID : | 110823-065 |
| Sample Type : | RESAMPLE |
| FLUW ID : | AAE6142 |
| Analyte : | ETHYLENE DIBROMIDE (EDB) |
| Value : | 0.22 |
| Units : | ug/L |
| Qualifier : | U |
| Resident Last Name : | N/R |
| Well Business Name : | RAULERSON RESIDENCE |
| Well Address : | 2412 S 41ST ST |
| Well Type : | 43 - PRIVATE WELL |
| Well Status : | ACTIVE |
| City : | N/R |
| County : | ST. LUCIE |
| Job Name : | STLUCIE-110823-016 |
| Customer ID : | N/R |
| Description : | N/R |
| Last Date in Agency List : | 2020-12-04 |

Map Id: 46
Direction: SSW
Distance: 0.409 mi., 2159 ft.
Elevation: 13 ft.
Relative: Lower

**Site Name :** AAE6143 | AAE6142
2412 S 41ST ST | 2418 S 41ST ST | 2412 SOUTH 41ST ST
FORT PIERCE, FL

**Database(s) :** [DEDB - FL] ***(cont.)***

**Envirosite ID:** 1551554
**EPA ID:** N/R

DEDB - FL ***(cont.)***

| | |
|---|---|
| Sample Date : | 2003-09-15 |
| Sample ID : | 030916-070 |
| Sample Type : | COMPLIANCE MONITORING |
| FLUW ID : | AAE6142 |
| Analyte : | ETHYLENE DIBROMIDE (EDB) |
| Value : | 0.37 |
| Units : | ug/L |
| Qualifier : | U |
| Resident Last Name : | N/R |
| Well Business Name : | RAULERSON RESIDENCE |
| Well Address : | 2412 S 41ST ST |
| Well Type : | 43 - PRIVATE WELL |
| Well Status : | ACTIVE |
| City : | N/R |
| County : | ST. LUCIE |
| Job Name : | STLUCIE-030916-13 |
| Customer ID : | N/R |
| Description : | N/R |
| Last Date in Agency List : | 2020-12-04 |

| | |
|---|---|
| Sample Date : | 2002-09-18 |
| Sample ID : | 020919-037 |
| Sample Type : | FIRST SAMPL |
| FLUW ID : | AAE6142 |
| Analyte : | ETHYLENE DIBROMIDE (EDB) |
| Value : | 0.12 |
| Units : | ug/L |
| Qualifier : | U |
| Resident Last Name : | N/R |
| Well Business Name : | RAULERSON RESIDENCE |
| Well Address : | 2412 S 41ST ST |
| Well Type : | 43 - PRIVAT |
| Well Status : | ACTIVE |
| City : | N/R |
| County : | ST. LUCIE |
| Job Name : | STLUCIE-020919-06 |
| Customer ID : | N/R |
| Description : | N/R |
| Last Date in Agency List : | 2020-12-04 |

| | |
|---|---|
| Sample Date : | 2001-10-16 |
| Sample ID : | 011017-069 |
| Sample Type : | FIRST_SAMP |
| FLUW ID : | AAE6142 |
| Analyte : | ETHYLENE DIBROMIDE (EDB) |
| Value : | 0.12 |
| Units : | ug/L |
| Qualifier : | U |
| Resident Last Name : | N/R |
| Well Business Name : | RAULERSON RESIDENCE |
| Well Address : | 2412 S 41ST ST |
| Well Type : | 43 |
| Well Status : | ACTIVE |
| City : | N/R |

Map Id: 46
Direction: SSW
Distance: 0.409 mi., 2159 ft.
Elevation: 13 ft.
Relative: Lower

**Site Name :** AAE6143 | AAE6142
2412 S 41ST ST | 2418 S 41ST ST | 2412 SOUTH 41ST ST
FORT PIERCE, FL

**Database(s) :** [DEDB - FL] ***(cont.)***

**Envirosite ID:** 1551554
**EPA ID:** N/R

DEDB - FL ***(cont.)***

| | |
|---|---|
| County : | ST. LUCIE |
| Job Name : | STLUCIE-011017-18 |
| Customer ID : | N/R |
| Description : | N/R |
| Last Date in Agency List : | 2020-12-04 |

| | |
|---|---|
| Sample Date : | 2006-06-22 |
| Sample ID : | 060623-065 |
| Sample Type : | RESAMPLE |
| FLUW ID : | AAE6143 |
| Analyte : | ETHYLENE DIBROMIDE (EDB) |
| Value : | 0.25 |
| Units : | ug/L |
| Qualifier : | U |
| Resident Last Name : | N/R |
| Well Business Name : | RAULERSON |
| Well Address : | 2418 S 41ST ST |
| Well Type : | 43 |
| Well Status : | ACTIVE |
| City : | FORT PIERCE |
| County : | ST. LUCIE |
| Job Name : | STLUCIE-060623-014 |
| Customer ID : | N/R |
| Description : | Private Well |
| Last Date in Agency List : | 2015-11-25 |

| | |
|---|---|
| Sample Date : | 2002-09-18 |
| Sample ID : | 020919-038 |
| Sample Type : | FIRST SAMPL |
| FLUW ID : | AAE6143 |
| Analyte : | ETHYLENE DIBROMIDE (EDB) |
| Value : | 0.12 |
| Units : | ug/L |
| Qualifier : | U |
| Resident Last Name : | N/R |
| Well Business Name : | RAULERSON |
| Well Address : | 2418 S 41ST ST |
| Well Type : | 43 |
| Well Status : | ACTIVE |
| City : | FORT PIERCE |
| County : | ST. LUCIE |
| Job Name : | STLUCIE-020919-06 |
| Customer ID : | N/R |
| Description : | Private Well |
| Last Date in Agency List : | 2015-11-25 |

| | |
|---|---|
| Sample Date : | 2001-10-16 |
| Sample ID : | 011017-070 |
| Sample Type : | FIRST_SAMP |
| FLUW ID : | AAE6143 |
| Analyte : | ETHYLENE DIBROMIDE (EDB) |
| Value : | 0.12 |
| Units : | ug/L |

Map Id: 46
Direction: SSW
Distance: 0.409 mi., 2159 ft.
Elevation: 13 ft.
Relative: Lower

**Site Name :** AAE6143 | AAE6142
2412 S 41ST ST | 2418 S 41ST ST | 2412 SOUTH 41ST ST
FORT PIERCE, FL

**Database(s) :** [DEDB - FL] ***(cont.)***

**Envirosite ID:** 1551554
**EPA ID:** N/R

DEDB - FL ***(cont.)***

| | |
|---|---|
| Qualifier : | U |
| Resident Last Name : | N/R |
| Well Business Name : | RAULERSON |
| Well Address : | 2418 S 41ST ST |
| Well Type : | 43 |
| Well Status : | ACTIVE |
| City : | FORT PIERCE |
| County : | ST. LUCIE |
| Job Name : | STLUCIE-011017-18 |
| Customer ID : | N/R |
| Description : | Private Well |
| Last Date in Agency List : | 2015-11-25 |

Map Id: K47
Direction: NNE
Distance: 0.423 mi., 2234 ft.
Elevation: 14 ft.
Relative: Lower

**Site Name :** AAG1470
1051 S 37TH ST
FORT PIERCE, FL

**Database(s) :** [DEDB - FL]

**Envirosite ID:** 1551212
**EPA ID:** N/R

DEDB - FL

| | |
|---|---|
| Sample Date : | 2008-01-22 |
| Sample ID : | 080115-120 |
| Sample Type : | RESAMPLE |
| FLUW ID : | AAG1470 |
| Analyte : | ETHYLENE DIBROMIDE (EDB) |
| Value : | 0.25 |
| Units : | ug/L |
| Qualifier : | U |
| Resident Last Name : | N/R |
| Well Business Name : | BOBBY EVANS |
| Well Address : | 1051 S 37TH ST |
| Well Type : | 43 |
| Well Status : | ACTIVE |
| City : | FORT PIERCE |
| County : | ST. LUCIE |
| Job Name : | STLUCIE-080115-020 |
| Customer ID : | N/R |
| Description : | Private Well |
| Last Date in Agency List : | 2015-11-25 |

| | |
|---|---|
| Sample Date : | 2003-09-30 |
| Sample ID : | 031003-150 |
| Sample Type : | COMPLIANCE MONITORING |
| FLUW ID : | AAG1470 |
| Analyte : | ETHYLENE DIBROMIDE (EDB) |
| Value : | 0.37 |
| Units : | ug/L |
| Qualifier : | U |

Map Id: K47
Direction: NNE
Distance: 0.423 mi., 2234 ft.
Elevation: 14 ft.
Relative: Lower

**Site Name :** AAG1470
1051 S 37TH ST
FORT PIERCE, FL

**Database(s) :** [DEDB - FL] ***(cont.)***

**Envirosite ID:** 1551212
**EPA ID:** N/R

DEDB - FL ***(cont.)***

| | |
|---|---|
| Resident Last Name : | N/R |
| Well Business Name : | BOBBY EVANS |
| Well Address : | 1051 S 37TH ST |
| Well Type : | 43 |
| Well Status : | ACTIVE |
| City : | FORT PIERCE |
| County : | ST. LUCIE |
| Job Name : | STLUCIE-031003-33 |
| Customer ID : | N/R |
| Description : | Private Well |
| Last Date in Agency List : | 2015-11-25 |

| | |
|---|---|
| Sample Date : | 2002-09-10 |
| Sample ID : | 020912-010 |
| Sample Type : | FIRST SAMPL |
| FLUW ID : | AAG1470 |
| Analyte : | ETHYLENE DIBROMIDE (EDB) |
| Value : | 0.12 |
| Units : | ug/L |
| Qualifier : | U |
| Resident Last Name : | N/R |
| Well Business Name : | BOBBY EVANS |
| Well Address : | 1051 S 37TH ST |
| Well Type : | 43 |
| Well Status : | ACTIVE |
| City : | FORT PIERCE |
| County : | ST. LUCIE |
| Job Name : | STLUCIE-020912-04 |
| Customer ID : | N/R |
| Description : | Private Well |
| Last Date in Agency List : | 2015-11-25 |

| | |
|---|---|
| Sample Date : | 2001-09-18 |
| Sample ID : | 010919-068 |
| Sample Type : | FIRST_SAMP |
| FLUW ID : | AAG1470 |
| Analyte : | ETHYLENE DIBROMIDE (EDB) |
| Value : | 0.12 |
| Units : | ug/L |
| Qualifier : | U |
| Resident Last Name : | N/R |
| Well Business Name : | BOBBY EVANS |
| Well Address : | 1051 S 37TH ST |
| Well Type : | 43 |
| Well Status : | ACTIVE |
| City : | FORT PIERCE |
| County : | ST. LUCIE |
| Job Name : | STLUCIE-010919-16 |
| Customer ID : | N/R |
| Description : | Private Well |
| Last Date in Agency List : | 2015-11-25 |

| | |
|---|---|
| Sample Date : | 2008-01-22 |
| Sample ID : | 080115-120 |

Map Id: K47
Direction: NNE
Distance: 0.423 mi., 2234 ft.
Elevation: 14 ft.
Relative: Lower

**Site Name :** AAG1470
1051 S 37TH ST
FORT PIERCE, FL

**Database(s) :** [DEDB - FL] ***(cont.)***

**Envirosite ID:** 1551212
**EPA ID:** N/R

DEDB - FL ***(cont.)***

| | |
|---|---|
| Sample Type : | RESAMPLE |
| FLUW ID : | AAG1470 |
| Analyte : | ETHYLENE DIBROMIDE (EDB) |
| Value : | 0.25 |
| Units : | ug/L |
| Qualifier : | U |
| Resident Last Name : | N/R |
| Well Business Name : | BOBBY EVANS |
| Well Address : | 1051 S 37TH ST |
| Well Type : | 43 - PRIVATE WELL |
| Well Status : | ACTIVE |
| City : | N/R |
| County : | ST. LUCIE |
| Job Name : | STLUCIE-080115-020 |
| Customer ID : | N/R |
| Description : | N/R |
| Last Date in Agency List : | 2020-12-04 |

| | |
|---|---|
| Sample Date : | 2003-09-30 |
| Sample ID : | 031003-150 |
| Sample Type : | COMPLIANCE MONITORING |
| FLUW ID : | AAG1470 |
| Analyte : | ETHYLENE DIBROMIDE (EDB) |
| Value : | 0.37 |
| Units : | ug/L |
| Qualifier : | U |
| Resident Last Name : | N/R |
| Well Business Name : | BOBBY EVANS |
| Well Address : | 1051 S 37TH ST |
| Well Type : | 43 - PRIVATE WELL |
| Well Status : | ACTIVE |
| City : | N/R |
| County : | ST. LUCIE |
| Job Name : | STLUCIE-031003-33 |
| Customer ID : | N/R |
| Description : | N/R |
| Last Date in Agency List : | 2020-12-04 |

| | |
|---|---|
| Sample Date : | 2002-09-10 |
| Sample ID : | 020912-010 |
| Sample Type : | FIRST SAMPL |
| FLUW ID : | AAG1470 |
| Analyte : | ETHYLENE DIBROMIDE (EDB) |
| Value : | 0.12 |
| Units : | ug/L |
| Qualifier : | U |
| Resident Last Name : | N/R |
| Well Business Name : | BOBBY EVANS |
| Well Address : | 1051 S 37TH ST |
| Well Type : | 43 - PRIVAT |
| Well Status : | ACTIVE |
| City : | N/R |
| County : | ST. LUCIE |
| Job Name : | STLUCIE-020912-04 |
| Customer ID : | N/R |

Map Id: K47
Direction: NNE
Distance: 0.423 mi., 2234 ft.
Elevation: 14 ft.
Relative: Lower

**Site Name :** AAG1470
1051 S 37TH ST
FORT PIERCE, FL

**Database(s) :** [DEDB - FL] ***(cont.)***

**Envirosite ID:** 1551212
**EPA ID:** N/R

DEDB - FL ***(cont.)***

| | |
|---|---|
| Description : | N/R |
| Last Date in Agency List : | 2020-12-04 |
| Sample Date : | 2001-09-18 |
| Sample ID : | 010919-068 |
| Sample Type : | FIRST_SAMP |
| FLUW ID : | AAG1470 |
| Analyte : | ETHYLENE DIBROMIDE (EDB) |
| Value : | 0.12 |
| Units : | ug/L |
| Qualifier : | U |
| Resident Last Name : | N/R |
| Well Business Name : | BOBBY EVANS |
| Well Address : | 1051 S 37TH ST |
| Well Type : | 43 |
| Well Status : | ACTIVE |
| City : | N/R |
| County : | ST. LUCIE |
| Job Name : | STLUCIE-010919-16 |
| Customer ID : | N/R |
| Description : | N/R |
| Last Date in Agency List : | 2020-12-04 |

Map Id: L48
Direction: SW
Distance: 0.450 mi., 2378 ft.
Elevation: 14 ft.
Relative: Lower

**Site Name :** SEARS ROEBUCK & CO #2005 | SEARS ROEBUCK & CO | FT. PIERCE CENTRAL HIGH SCHOOL, ST. LUCIE COUNTY SCHOOL BOAR
4204 OKEECHOBEE RD
FORT PIERCE, FL

**Database(s) :** [DWM CONTAM - FL, GWIF - FL, LUST - FL, PRP-CORP, RCRA_NONGEN, UST - FL]

**Envirosite ID:** 1527521
**EPA ID:** N/R

DWM CONTAM - FL

| | |
|---|---|
| Facility Name : | SEARS ROEBUCK & CO #2005 |
| Facility Address : | 4204 OKEECHOBEE RD, FORT PIERCE, FL 34947-5414 |
| County : | ST. LUCIE |
| Score Effective Date : | 2002-04-16 |
| Score : | 25 |
| Score Ranked : | 25 |
| Rank : | 7166 |
| Facility ID : | 8519251 |
| Facility Status : | CLOSED |
| Facility Type : | C - Fuel user/Non-retail |
| County Code : | 56 |
| District : | SED |

Map Id: L48
Direction: SW
Distance: 0.450 mi., 2378 ft.
Elevation: 14 ft.
Relative: Lower

**Site Name :** SEARS ROEBUCK & CO #2005 | SEARS ROEBUCK & CO | FT. PIERCE CENTRAL HIGH SCHOOL, ST. LUCIE COUNTY SCHOOL BOAR
4204 OKEECHOBEE RD
FORT PIERCE, FL

**Database(s) :** [DWM CONTAM - FL, GWIF - FL, LUST - FL, PRP-CORP, RCRA_NONGEN, UST - FL] ***(cont.)***

**Envirosite ID:** 1527521
**EPA ID:** N/R

DWM CONTAM - FL ***(cont.)***

| | |
|---|---|
| Operator : | SCOTT DEMUTH |
| Phone : | (847)286-5530 |
| Name Changed Date : | N/R |
| Address Changed Date : | 1998-12-17 |
| Latitude Degrees : | 27 |
| Latitude Minutes : | 25 |
| Latitude Seconds : | 34.7904 |
| Longitude Degrees : | 80 |
| Longitude Minutes : | 22 |
| Longitude Seconds : | 16.4733 |
| Feature : | N/R |
| Method : | UNVR |
| Datum : | 0 |
| Section/Township/Range : | SEC 18, TWP 35S, RNG 40E |
| Related Party Begin Date : | 1985-07-23 |
| Related Party ID : | 19440 |
| Primary Related Party Role : | ACCOUNT OWNER |
| Related Party Name : | SEARS ROEBUCK & CO |
| Related Party Address 1 : | 7500 NW 25TH ST, MIAMI, FL 33122-1704 |
| Related Party Address 2 : | N/R |
| Contact : | MILTON ROBINSON |
| Related Party Phone : | (305)591-4649 |
| Related Party Extension : | N/R |
| Related Party Bad Address Indicator : | N |
| Last Date in Agency List : | 2021-07-12 |

GWIF - FL

| | |
|---|---|
| Facility Name : | SEARS ROEBUCK & CO 2005 |
| Facility Address : | 4204 OKEECHOBEE RD, FORT PIERCE, 34947 |
| County : | ST. LUCIE |

| | |
|---|---|
| Facility ID : | 8519251 |
| Facility Type : | PETROLEUM |
| Location ID : | 183017 |
| Location Method : | DGPS = Differentially Corrected GPS |
| GPS ID : | 183017 |
| GPS Date : | 2001-12-07 |
| HAE (Height Above Ellipsoid) : | -8.7 |
| Project ID : | SUPER |
| Insp Name : | DEBRA PIZZIMENTI |
| Insp CHD : | ST. LUCIE |
| Request Number : | N/R |
| Datum : | WS1984 |
| Software : | N/R |
| Streetside : | N/R |
| Agency : | N/R |
| Comment : | N/R |
| Latitude : | 27.426638 |
| Longitude : | -80.371829 |

Map Id: L48
Direction: SW
Distance: 0.450 mi., 2378 ft.
Elevation: 14 ft.
Relative: Lower

**Site Name :** SEARS ROEBUCK & CO #2005 | SEARS ROEBUCK & CO | FT. PIERCE CENTRAL HIGH SCHOOL, ST. LUCIE COUNTY SCHOOL BOAR
4204 OKEECHOBEE RD
FORT PIERCE, FL

**Database(s) :** [DWM CONTAM - FL, GWIF - FL, LUST - FL, PRP-CORP, RCRA_NONGEN, UST - FL] ***(cont.)***

**Envirosite ID:** 1527521
**EPA ID:** N/R

GWIF - FL ***(cont.)***

Last Date in Agency List : 2021-07-31

LUST - FL

Facility Name : SEARS ROEBUCK & CO #2005
Facility Address : 4204 OKEECHOBEE RD, FORT PIERCE, 34947
County : ST. LUCIE

Site Details
Facility ID : 8519251
Facility Status : CLOSED
Facility Type : Fuel user/Non-retail
Phone : 8472865530
Last Date in Agency List : 2021-08-06

Owner Information
Owner ID : N/R
Owner Name : N/R
Owner Address 1 : N/R
Owner Address 2 : N/R
Contact : N/R
Owner Phone : N/R

Discharge Details
Discharge Date : 1998-12-29
Status Date : 2004-12-03
Status Description : SRCR COMPLETE
DEP Code : P
Description : CLEANUP REQUIRED
Score Date : 2002-04-16
Score : 25
CU Status : SRCR

Oculus Note : Use the Public Oculus Login button to enter the Oculus Website
Oculus Hyperlink : Click here for hyperlink provided by the agency.

PRP-CORP

Facility Name : FT. PIERCE CENTRAL HIGH SCHOOL, ST. LUCIE COUNTY SCHOOL BOAR
Facility Address : 4204 OKEECHOBEE ROAD, FORT PIERCE, FL 34947

Actual Date : 2004-03-31
Date Type : SETTLEMENT DATE

Map Id: L48
Direction: SW
Distance: 0.450 mi., 2378 ft.
Elevation: 14 ft.
Relative: Lower

**Site Name :** SEARS ROEBUCK & CO #2005 | SEARS ROEBUCK & CO | FT. PIERCE CENTRAL HIGH SCHOOL, ST. LUCIE COUNTY SCHOOL BOAR
4204 OKEECHOBEE RD
FORT PIERCE, FL

**Database(s) :** [DWM CONTAM - FL, GWIF - FL, LUST - FL, PRP-CORP, RCRA_NONGEN, UST - FL] ***(cont.)***

**Envirosite ID:** 1527521
**EPA ID:** N/R

PRP-CORP ***(cont.)***

| | |
|---|---|
| EPA ID : | FLD984184127 |
| Site Name : | FLORIDA PETROLEUM REPROCESSORS |
| NPL Status Description : | Currently on the Final NPL |
| Non NPL Status Short Name : | N/R |
| Action Name : | ADM ORDR |
| Action Type Seq : | AC-3 |
| Region Code : | 04 |
| Last Date in Agency List : | 2021-07-06 |

RCRA_NONGEN

| | |
|---|---|
| Facility Name : | SEARS ROEBUCK & CO |
| Facility Address : | 4204 OKEECHOBEE RD, FORT PIERCE, FL 34947-5414 |
| County : | ST LUCIE |
| Date Form Received by Agency : | 2012-03-14 |
| EPA ID : | FLD984251082 |
| Mailing Address : | 4204 OKEECHOBEE RD, FORT PIERCE, FL 34947-5414 |
| Contact : | DEAN WEST |
| Contact Address : | 4204 OKEECHOBEE RD, FORT PIERCE, FL 34947-5414 |
| Contact Country : | US |
| Contact Telephone : | 407-468-3390 |
| Contact Email : | N/R |
| EPA Region : | 04 |
| Land Type : | Private |
| Source Type : | Implementer |
| Classification : | Not a generator, verified |
| Description : | Not a generator, verified |
| Last Date in Agency List : | 2021-04-26 |

Owner/Operator Summary

| | |
|---|---|
| Owner/Operator Name : | DEAN WEST |
| Owner/Operator Address : | 4204 OKEECHOBEE RD, FORT PIERCE, FL 34947-5414 |
| Owner/Operator Country : | US |
| Owner/Operator Telephone : | N/R |
| Owner/Operator Email : | N/R |
| Owner/Operator Fax : | N/R |
| Legal Status : | Private |
| Owner/Operator Type : | Owner |
| Owner/Operator Start Date : | 1999-01-08 |
| Owner/Operator End Date : | N/R |

Handler Activities Summary

| | |
|---|---|
| U.S. Importer of Hazardous Waste : | N |
| Mixed Waste (Haz. and Radioactive) : | N |
| Recycler of Hazardous Waste : | N |

Map Id: L48
Direction: SW
Distance: 0.450 mi., 2378 ft.
Elevation: 14 ft.
Relative: Lower

**Site Name :** SEARS ROEBUCK & CO #2005 | SEARS ROEBUCK & CO | FT. PIERCE CENTRAL HIGH SCHOOL, ST. LUCIE COUNTY SCHOOL BOAR
4204 OKEECHOBEE RD
FORT PIERCE, FL

**Database(s) :** [DWM CONTAM - FL, GWIF - FL, LUST - FL, PRP-CORP, RCRA_NONGEN, UST - FL] ***(cont.)***

**Envirosite ID:** 1527521
**EPA ID:** N/R

RCRA_NONGEN ***(cont.)***

| | |
|---|---|
| Transporter of Hazardous Waste : | N |
| Treater, Storer or Disposer of HW : | N |
| Underground Injection Activity : | N |
| On-site Burner Exemption : | N |
| Furnace Exemption : | N |
| Used Oil Fuel Burner : | N |
| Used Oil Processor : | N |
| Used Oil Refiner : | N |
| Used Oil Fuel Marketer to Burner : | N |
| Used Oil Specification Marketer : | N |
| Used Oil Transfer Facility : | N |
| Used Oil Transporter : | N |

Historical Generators

| | |
|---|---|
| Date Form Received by Agency : | 1994-04-01 |
| Facility Name : | SEARS ROEBUCK AND CO |
| Classification : | Large Quantity Generator |

| | |
|---|---|
| Date Form Received by Agency : | 1993-02-02 |
| Facility Name : | SEARS ROEBUCK & CO |
| Classification : | Very Small Quantity Generator |

Notices of Violations Summary

| | |
|---|---|
| Regulation Violated : | N |

UST - FL

| | |
|---|---|
| Facility Name : | SEARS ROEBUCK & CO #2005 |
| Facility Address : | 4204 OKEECHOBEE RD, FORT PIERCE, 34947 |
| County : | ST. LUCIE |

Site Details

| | |
|---|---|
| Facility ID : | 8519251 |
| Facility Phone : | 8472865530 |
| Facility Status : | CLOSED |
| Facility Type : | Fuel user/Non-retail |
| DEP Contractor Own : | P |
| Last Date in Agency List : | 2021-07-21 |

Owner Information

| | |
|---|---|
| Owner ID : | N/R |
| Owner Name : | N/R |

Map Id: L48
Direction: SW
Distance: 0.450 mi., 2378 ft.
Elevation: 14 ft.
Relative: Lower

**Site Name :** SEARS ROEBUCK & CO #2005 | SEARS ROEBUCK & CO | FT. PIERCE CENTRAL HIGH SCHOOL, ST. LUCIE COUNTY SCHOOL BOAR
4204 OKEECHOBEE RD
FORT PIERCE, FL

**Database(s) :** [DWM CONTAM - FL, GWIF - FL, LUST - FL, PRP-CORP, RCRA_NONGEN, UST - FL] ***(cont.)***

**Envirosite ID:** 1527521
**EPA ID:** N/R

UST - FL ***(cont.)***

Owner Address 1 : N/R
Owner Address 2 : N/R
Contact : N/R
Owner Phone : N/R

Tank Information
Tank ID : 1
Gallons : 10000
Tank Location : UNDERGROUND
Substance : Unleaded Gas
Install Date : 1984-03-01
Status : Removed from Site
Status Date : 1988-12-31

Construction Items : N/R

Monitoring Items : N/R

Piping Items : N/R

Tank Information
Tank ID : 2
Gallons : 560
Tank Location : UNDERGROUND
Substance : Other Non Regulated
Install Date : N/R
Status : Removed from Site
Status Date : 1988-10-31

Construction Items : N/R

Monitoring Items : N/R

Piping Items : N/R

Tank Information
Tank ID : 3
Gallons : 560
Tank Location : UNDERGROUND

Map Id: L48
Direction: SW
Distance: 0.450 mi., 2378 ft.
Elevation: 14 ft.
Relative: Lower

**Site Name :** SEARS ROEBUCK & CO #2005 | SEARS ROEBUCK & CO | FT. PIERCE CENTRAL HIGH SCHOOL, ST. LUCIE COUNTY SCHOOL BOAR
4204 OKEECHOBEE RD
FORT PIERCE, FL

**Database(s) :** [DWM CONTAM - FL, GWIF - FL, LUST - FL, PRP-CORP, RCRA_NONGEN, UST - FL] ***(cont.)***

**Envirosite ID:** 1527521
**EPA ID:** N/R

UST - FL ***(cont.)***

| | |
|---|---|
| Substance : | Unknown/Not Reported |
| Install Date : | N/R |
| Status : | Removed from Site |
| Status Date : | 1988-10-31 |
| Construction Items : | N/R |
| Monitoring Items : | N/R |
| Piping Items : | N/R |

Tank Information

| | |
|---|---|
| Tank ID : | 4 |
| Gallons : | 50 |
| Tank Location : | UNDERGROUND |
| Substance : | Emerg Generator Diesel |
| Install Date : | N/R |
| Status : | Removed from Site |
| Status Date : | 1998-12-01 |
| Construction Items : | N/R |
| Monitoring Items : | N/R |
| Piping Items : | N/R |
| Oculus Note : | Use the Public Oculus Login button to enter the Oculus Website |
| Oculus Hyperlink : | Click here for hyperlink provided by the agency. |

Map Id: L49
Direction: SW
Distance: 0.465 mi., 2453 ft.
Elevation: 14 ft.
Relative: Lower

**Site Name :** FIRESTONE #1857-004324-B WOODEN | FIRESTONE STORE
4160 OKEECHOBEE RD
FORT PIERCE, FL

**Database(s) :** [AST - FL, DWM CONTAM - FL, ECHO, FRS, LAST - FL, LUST - FL, RCRA_VSQG, UST - FL]

**Envirosite ID:** 1527835
**EPA ID:** N/R

AST - FL

| | |
|---|---|
| Facility Name : | FIRESTONE #1857-004324-B WOODEN |
| Facility Address : | 4160 OKEECHOBEE RD, FORT PIERCE, 34947 |
| County : | ST. LUCIE |

Site Details

| | |
|---|---|
| Facility ID : | 8631007 |
| Facility Phone : | 4074610700 |
| Facility Status : | OPEN |
| Facility Type : | C |
| Type Description : | Fuel user/Non-retail |
| DEP Contractor Own : | P |
| Last Date in Agency List : | 2021-07-22 |

Owner Information

| | |
|---|---|
| Owner ID : | N/R |
| Owner Name : | N/R |
| Owner Address 1 : | N/R |
| Owner Address 2 : | N/R |
| Contact : | N/R |
| Owner Phone : | N/R |

Tank Information

| | |
|---|---|
| Tank ID : | 2 |
| Gallons : | 250 |
| Tank Location : | ABOVEGROUND |
| Substance : | Waste Oil |
| Install Date : | 1989-07-01 |
| Status : | In Service |
| Status Date : | N/R |
| Construction Items : | N/R |
| Monitoring Items : | N/R |
| Piping Items : | N/R |
| Oculus Note : | Use the Public Oculus Login button to enter the Oculus Website |
| Oculus Hyperlink : | Click here for hyperlink provided by the agency. |

DWM CONTAM - FL

| | |
|---|---|
| Facility Name : | FIRESTONE #1857-004324-B WOODEN |
| Facility Address : | 4160 OKEECHOBEE RD, FORT PIERCE, FL 34947-5403 |

Map Id: L49
Direction: SW
Distance: 0.465 mi., 2453 ft.
Elevation: 14 ft.
Relative: Lower

**Site Name :** FIRESTONE #1857-004324-B WOODEN | FIRESTONE STORE
4160 OKEECHOBEE RD
FORT PIERCE, FL

**Database(s) :** [AST - FL, DWM CONTAM - FL, ECHO, FRS, LAST - FL, LUST - FL, RCRA_VSQG, UST - FL] ***(cont.)***

**Envirosite ID:** 1527835
**EPA ID:** N/R

DWM CONTAM - FL ***(cont.)***

| | |
|---|---|
| County : | ST. LUCIE |
| Score Effective Date : | N/R |
| Score : | N/R |
| Score Ranked : | N/R |
| Rank : | N/R |
| Facility ID : | 8631007 |
| Facility Status : | OPEN |
| Facility Type : | C - Fuel user/Non-retail |
| County Code : | 56 |
| District : | SED |
| Operator : | JACHIM PHIL |
| Phone : | (407)461-0700 |
| Name Changed Date : | N/R |
| Address Changed Date : | N/R |
| Latitude Degrees : | 27 |
| Latitude Minutes : | 25 |
| Latitude Seconds : | 31.1941 |
| Longitude Degrees : | 80 |
| Longitude Minutes : | 22 |
| Longitude Seconds : | 9.1828 |
| Feature : | N/R |
| Method : | UNVR |
| Datum : | 0 |
| Section/Township/Range : | N/R |
| Related Party Begin Date : | 1994-07-26 |
| Related Party ID : | 7086 |
| Primary Related Party Role : | ACCOUNT OWNER |
| Related Party Name : | FIRESTONE CLEVELAND |
| Related Party Address 1 : | PO BOX 81073 AMF % ENVIR AFFAIRS, CLEVELAND, OH 44181-73 |
| Related Party Address 2 : | N/R |
| Contact : | KATHLEEN SCHEUTZOW |
| Related Party Phone : | (216)362-5000 |
| Related Party Extension : | N/R |
| Related Party Bad Address Indicator : | N |
| Last Date in Agency List : | 2021-07-12 |

ECHO

| | |
|---|---|
| Facility Name : | FIRESTONE STORE |
| Facility Address : | 4160 OKEECHOBEE RD, FORT PIERCE, FL 34947 |
| County : | ST LUCIE |
| Last Inspection Date : | 1990-02-01 |
| Registry ID : | 110005273550 |
| FIPS Code : | 12111 |
| EPA Region : | 04 |
| Inspection Count : | 0 |
| Last Inspection Days : | 11385 |
| Informal Count : | 0 |
| Last Informal Action Date : | N/R |
| Formal Action Count : | 0 |

Map Id: L49
Direction: SW
Distance: 0.465 mi., 2453 ft.
Elevation: 14 ft.
Relative: Lower

**Site Name :** FIRESTONE #1857-004324-B WOODEN | FIRESTONE STORE
4160 OKEECHOBEE RD
FORT PIERCE, FL

**Database(s) :** [AST - FL, DWM CONTAM - FL, ECHO, FRS, LAST - FL, LUST - FL, RCRA_VSQG, UST - FL] ***(cont.)***

**Envirosite ID:** 1527835
**EPA ID:** N/R

ECHO ***(cont.)***

| | |
|---|---|
| Last Formal Action Date : | N/R |
| Total Penalties : | 0 |
| Penalty Count : | N/R |
| Last Penalty Date : | N/R |
| Last Penalty Amount : | N/R |
| QTRS IN NC : | 0 |
| Programs IN SNC : | 0 |
| Current Compliance Status : | No Violation Identified |
| Three-Year Compliance Status : | _____ |
| Collection Method : | ADDRESS MATCHING-HOUSE NUMBER |
| Reference Point : | CENTER OF A FACILITY OR STATION |
| Accuracy Meters : | 30 |
| Derived Tribes : | Seminole Tribe of Florida - 4 mile(s) |
| Derived HUC : | 03090202 |
| Derived WBD : | 030902060200 |
| Derived STCTY FIPS : | 12111 |
| Derived Zip : | 34947 |
| Derived CD113 : | 18 |
| Derived CB2010 : | 121113807002057 |
| MYRTK Universe : | NNN |
| NPDES IDs : | N/R |
| CWA Permit Types : | N/R |
| CWA Compliance Tracking : | N/R |
| CWA NAICS : | N/R |
| CWA SICS : | N/R |
| CWA Inspection Count : | N/R |
| CWA Last Inspection Days : | N/R |
| CWA Informal Count : | N/R |
| CWA Formal Action Count : | N/R |
| CWA Last Formal Action Date : | N/R |
| CWA Penalties : | N/R |
| CWA Last Penalty Date : | N/R |
| CWA Last Penalty Amount : | N/R |
| CWA Quarters IN NC : | N/R |
| CWA Current Compliance Status : | N/R |
| CWA Current SNC Flag : | N |
| CWA 13 Quarters Compliance Status : | N/R |
| CWA 13 Quarters Effluent Exceedances: | N/R |
| CWA Three-Year QNCR Codes : | N/R |
| DFR URL : | Click here for hyperlink provided by the agency. |
| Facility SIC : | N/R |
| Facility NAICS : | 811111 - General Automotive Repair |
| Facility Last Inspection EPA Date : | N/R |
| Facility Last Inspection State Date : | 1990-02-01 |
| Facility Last Formal Act EPA Date : | N/R |
| Facility Last Formal Act State Date : | N/R |
| Facility Last Informal Act EPA Date : | N/R |
| Facility Last Informal Act State Date: | N/R |
| Facility Federal Agency : | N/R |
| TRI Reporter : | N/R |
| Facility Imp Water Flag : | N/R |
| Current SNC Flag : | N |
| Indian County Flag : | N |
| Federal Flag : | N/R |

Map Id: L49
Direction: SW
Distance: 0.465 mi., 2453 ft.
Elevation: 14 ft.
Relative: Lower

**Site Name :** FIRESTONE #1857-004324-B WOODEN | FIRESTONE STORE
4160 OKEECHOBEE RD
FORT PIERCE, FL

**Database(s) :** [AST - FL, DWM CONTAM - FL, ECHO, FRS, LAST - FL, LUST - FL, RCRA_VSQG, UST - FL] ***(cont.)***

**Envirosite ID:** 1527835
**EPA ID:** N/R

ECHO ***(cont.)***

| | |
|---|---|
| US Mexico Border Flag : | N/R |
| Chesapeak Bay Flag : | N/R |
| AIR Flag : | N |
| NPDES Flag : | N |
| SDWIS Flag : | N |
| RCRA Flag : | Y |
| TRI Flag : | N |
| GHG Flag : | N |
| Major Flag : | N/R |
| Active Flag : | Y |
| NAA Flag : | N |
| Latitude : | 27.4241 |
| Longitude : | -80.37033 |
| Last Date in Agency List : | 2021-04-16 |

FRS

| | |
|---|---|
| Facility Name : | FIRESTONE STORE |
| Facility Address : | 4160 OKEECHOBEE RD, FORT PIERCE, FL 349475496 |
| County : | ST LUCIE |

Site Details

| | |
|---|---|
| Registry ID : | 110005273550 |
| FRS Facility URL : | Click here for hyperlink provided by the agency. |
| Last Date in Agency List : | 2021-07-17 |

Source Description

Source Description :

The Florida Environmental System Today Application (FIESTA) Data Maintenance (FDM) system maintains entity, environmental interest and affiliation data for the State of Florida.

Source Description :

RCRAInfo is EPA’s comprehensive information system that supports the Resource Conservation and Recovery Act (RCRA) of 1976 and the Hazardous and Solid Waste Amendments (HSWA) of 1984 through the tracking of events and activities related to facilities that generate, transport, and treat, store, or dispose of hazardous waste. RCRAInfo allows RCRA program staff to track the notification, permit, compliance, and corrective action activities required under RCRA. RCRAInfo also supports generation of the National Hazardous Waste Biennial Report. All generators and treatment, storage, and disposal facilities who handle hazardous waste are required to report to the EPA Administrator at least once every two years to support creation of the Biennial Report.

FRS Environmental Interest

| | |
|---|---|
| Source and System ID : | FLORIDA DEP - 55336<br>RCRAINFO - FLD982138836 |

Map Id: L49
Direction: SW
Distance: 0.465 mi., 2453 ft.
Elevation: 14 ft.
Relative: Lower

**Site Name :** FIRESTONE #1857-004324-B WOODEN | FIRESTONE STORE
4160 OKEECHOBEE RD
FORT PIERCE, FL

**Database(s) :** [AST - FL, DWM CONTAM - FL, ECHO, FRS, LAST - FL, LUST - FL, RCRA_VSQG, UST - FL] ***(cont.)***

**Envirosite ID:** 1527835
**EPA ID:** N/R

LAST - FL

| | |
|---|---|
| Facility Name : | FIRESTONE #1857-004324-B WOODEN |
| Facility Address : | 4160 OKEECHOBEE RD, FORT PIERCE, 34947 |
| County : | ST. LUCIE |

Site Details

| | |
|---|---|
| Facility ID : | 8631007 |
| Facility Status : | OPEN |
| Facility Type : | Fuel user/Non-retail |
| Phone : | 4074610700 |
| Last Date in Agency List : | 2021-08-03 |

Owner Information

| | |
|---|---|
| Owner ID : | N/R |
| Owner Name : | N/R |
| Owner Address 1 : | N/R |
| Owner Address 2 : | N/R |
| Contact : | N/R |
| Owner Phone : | N/R |

Discharge Details

| | |
|---|---|
| Discharge Date : | 1988-12-22 |
| Status Date : | 2001-05-29 |
| Status Description : | CLEANUP NOT REQUIRED |
| DEP Code : | P |
| Description : | NO CLEANUP REQUIRED |
| Score Date : | N/R |
| Score : | N/R |
| CU Status : | NREQ |

| | |
|---|---|
| Oculus Note : | Use the Public Oculus Login button to enter the Oculus Website |
| Oculus Hyperlink : | Click here for hyperlink provided by the agency. |

LUST - FL

| | |
|---|---|
| Facility Name : | FIRESTONE #1857-004324-B WOODEN |
| Facility Address : | 4160 OKEECHOBEE RD, FORT PIERCE, 34947 |
| County : | ST. LUCIE |

Site Details

| | |
|---|---|
| Facility ID : | 8631007 |
| Facility Status : | OPEN |
| Facility Type : | Fuel user/Non-retail |
| Phone : | 4074610700 |
| Last Date in Agency List : | 2021-08-06 |

Map Id: L49
Direction: SW
Distance: 0.465 mi., 2453 ft.
Elevation: 14 ft.
Relative: Lower

**Site Name :** FIRESTONE #1857-004324-B WOODEN | FIRESTONE STORE
4160 OKEECHOBEE RD
FORT PIERCE, FL

**Database(s) :** [AST - FL, DWM CONTAM - FL, ECHO, FRS, LAST - FL, LUST - FL, RCRA_VSQG, UST - FL] ***(cont.)***

**Envirosite ID:** 1527835
**EPA ID:** N/R

LUST - FL ***(cont.)***

Owner Information

| | |
|---|---|
| Owner ID : | N/R |
| Owner Name : | N/R |
| Owner Address 1 : | N/R |
| Owner Address 2 : | N/R |
| Contact : | N/R |
| Owner Phone : | N/R |

Discharge Details

| | |
|---|---|
| Discharge Date : | 1988-12-22 |
| Status Date : | 2001-05-29 |
| Status Description : | CLEANUP NOT REQUIRED |
| DEP Code : | P |
| Description : | NO CLEANUP REQUIRED |
| Score Date : | N/R |
| Score : | N/R |
| CU Status : | NREQ |
| Oculus Note : | Use the Public Oculus Login button to enter the Oculus Website |
| Oculus Hyperlink : | Click here for hyperlink provided by the agency. |

RCRA_VSQG

| | |
|---|---|
| Facility Name : | FIRESTONE STORE |
| Facility Address : | 4160 OKEECHOBEE RD, FORT PIERCE, FL 34947-5496 |
| County : | ST LUCIE |
| Date Form Received by Agency : | 2013-04-15 |
| EPA ID : | FLD982138836 |
| Mailing Address : | 4160 OKEECHOBEE RD, FORT PIERCE, FL 34947-5403 |
| Contact : | WALTER MCMINIS |
| Contact Address : | 4160 OKEECHOBEE RD, FORT PIERCE, FL 34947-5403 |
| Contact Country : | US |
| Contact Telephone : | 772-461-0701 |
| Contact Email : | N/R |
| EPA Region : | 04 |
| Land Type : | Private |
| Source Type : | Implementer |
| Classification : | Very Small Quantity Generator |

Map Id: L49
Direction: SW
Distance: 0.465 mi., 2453 ft.
Elevation: 14 ft.
Relative: Lower

**Site Name :** FIRESTONE #1857-004324-B WOODEN | FIRESTONE STORE
4160 OKEECHOBEE RD
FORT PIERCE, FL

**Database(s) :** [AST - FL, DWM CONTAM - FL, ECHO, FRS, LAST - FL, LUST - FL, RCRA_VSQG, UST - FL] ***(cont.)***

**Envirosite ID:** 1527835
**EPA ID:** N/R

RCRA_VSQG ***(cont.)***

Description :

Handlers that generate 100 kilograms or less of hazardous waste per calendar month, and accumulate 1000 kg or less of hazardous waste at any time; or generate one kilogram or less of acutely hazardous waste per calendar month, and accumulate at any time: 1 kg or less of acutely hazardous waste; or 100 kg or less of any residue or contaminated soil, waste or other debris resulting from the cleanup of a spill, into or on any land or water, of acutely hazardous waste;or generate 100 kg or less of any residue or contaminated soil, waste or other debris resulting from the cleanup of a spill, into or on any land or water, of acutely hazardous waste during any calendar month, and accumulate at any time: 1 kg or less of acutely hazardous waste; or 100 kg or less of any residue or contaminated soil, waste or other debris resulting from the cleanup of a spill, into or on any land or water, of acutely hazardous waste.

Last Date in Agency List : 2021-04-26

Owner/Operator Summary

| | |
|---|---|
| Owner/Operator Name : | BRUDELL WOODEN |
| Owner/Operator Address : | 4160 OKEECHOBEE RD, FORT PIERCE, FL 34947-5403 |
| Owner/Operator Country : | US |
| Owner/Operator Telephone : | N/R |
| Owner/Operator Email : | N/R |
| Owner/Operator Fax : | N/R |
| Legal Status : | Private |
| Owner/Operator Type : | Owner |
| Owner/Operator Start Date : | 1996-10-18 |
| Owner/Operator End Date : | N/R |

Handler Activities Summary

| | |
|---|---|
| U.S. Importer of Hazardous Waste : | N |
| Mixed Waste (Haz. and Radioactive) : | N |
| Recycler of Hazardous Waste : | N |
| Transporter of Hazardous Waste : | N |
| Treater, Storer or Disposer of HW : | N |
| Underground Injection Activity : | N |
| On-site Burner Exemption : | N |
| Furnace Exemption : | N |
| Used Oil Fuel Burner : | N |
| Used Oil Processor : | N |
| Used Oil Refiner : | N |
| Used Oil Fuel Marketer to Burner : | N |
| Used Oil Specification Marketer : | N |
| Used Oil Transfer Facility : | N |
| Used Oil Transporter : | N |

Historical Generators

| | |
|---|---|
| Date Form Received by Agency : | 1993-07-14 |
| Facility Name : | FIRESTONE STORE |
| Classification : | Very Small Quantity Generator |

Map Id: L49
Direction: SW
Distance: 0.465 mi., 2453 ft.
Elevation: 14 ft.
Relative: Lower

**Site Name :** FIRESTONE #1857-004324-B WOODEN | FIRESTONE STORE
4160 OKEECHOBEE RD
FORT PIERCE, FL

**Database(s) :** [AST - FL, DWM CONTAM - FL, ECHO, FRS, LAST - FL, LUST - FL, RCRA_VSQG, UST - FL] ***(cont.)***

**Envirosite ID:** 1527835
**EPA ID:** N/R

RCRA_VSQG ***(cont.)***

Hazardous Waste Summary
Waste Code / Name : D001 - IGNITABLE WASTE
D018 - BENZENE
D039 - TETRACHLOROETHYLENE

Notices of Violations Summary
Regulation Violated : N

Evaluation Action Summary
Evaluation Date : 2013-04-11
Evaluation : COMPLIANCE ASSISTANCE VISIT
Area of Violation : N/R
Date Achieved Compliance : N/R
Evaluation Lead Agency : State

Evaluation Date : 1990-02-01
Evaluation : COMPLIANCE EVALUATION INSPECTION ON-SITE
Area of Violation : N/R
Date Achieved Compliance : N/R
Evaluation Lead Agency : State

UST - FL

Facility Name : FIRESTONE #1857-004324-B WOODEN
Facility Address : 4160 OKEECHOBEE RD, FORT PIERCE, 34947
County : ST. LUCIE

Site Details
Facility ID : 8631007
Facility Phone : 4074610700
Facility Status : OPEN
Facility Type : Fuel user/Non-retail
DEP Contractor Own : P
Last Date in Agency List : 2021-07-21

Owner Information
Owner ID : N/R
Owner Name : N/R
Owner Address 1 : N/R
Owner Address 2 : N/R
Contact : N/R
Owner Phone : N/R

Map Id: L49
Direction: SW
Distance: 0.465 mi., 2453 ft.
Elevation: 14 ft.
Relative: Lower

**Site Name :** FIRESTONE #1857-004324-B WOODEN | FIRESTONE STORE
4160 OKEECHOBEE RD
FORT PIERCE, FL

**Database(s) :** [AST - FL, DWM CONTAM - FL, ECHO, FRS, LAST - FL, LUST - FL, RCRA_VSQG, UST - FL] ***(cont.)***

**Envirosite ID:** 1527835
**EPA ID:** N/R

UST - FL ***(cont.)***

Tank Information

| | |
|---|---|
| Tank ID : | 1 |
| Gallons : | 550 |
| Tank Location : | UNDERGROUND |
| Substance : | Waste Oil |
| Install Date : | N/R |
| Status : | Removed from Site |
| Status Date : | 1989-07-01 |
| Construction Items : | N/R |
| Monitoring Items : | N/R |
| Piping Items : | N/R |
| Oculus Note : | Use the Public Oculus Login button to enter the Oculus Website |
| Oculus Hyperlink : | Click here for hyperlink provided by the agency. |

Map Id: 50
Direction: NNW
Distance: 0.482 mi., 2545 ft.
Elevation: 15 ft.
Relative: Lower

**Site Name :** AAG1475
1010 HARTMAN RD
FORT PIERCE, FL

**Database(s) :** [DEDB - FL]

**Envirosite ID:** 1551215
**EPA ID:** N/R

DEDB - FL

| | |
|---|---|
| Sample Date : | 2013-05-29 |
| Sample ID : | 130522-005 |
| Sample Type : | RESAMPLE |
| FLUW ID : | AAG1475 |
| Analyte : | ETHYLENE DIBROMIDE (EDB) |
| Value : | 0.15 |
| Units : | ug/L |
| Qualifier : | U,Y |
| Resident Last Name : | N/R |
| Well Business Name : | CENTRAL CHURCH OF CHRIST |
| Well Address : | 1010 HARTMAN RD |
| Well Type : | 42 - LIMITED USE PUBLIC WATER SYSTEM (64E-8; F.A.C.) |
| Well Status : | ACTIVE |
| City : | N/R |
| County : | ST. LUCIE |
| Job Name : | STLUCIE-130522-001 |
| Customer ID : | N/R |
| Description : | N/R |

Map Id: 50
Direction: NNW
Distance: 0.482 mi., 2545 ft.
Elevation: 15 ft.
Relative: Lower

**Site Name :** AAG1475
1010 HARTMAN RD
FORT PIERCE, FL

**Database(s) :** [DEDB - FL] ***(cont.)***

**Envirosite ID:** 1551215
**EPA ID:** N/R

DEDB - FL ***(cont.)***

| | |
|---|---|
| Last Date in Agency List : | 2020-12-04 |
| Sample Date : | 2008-01-22 |
| Sample ID : | 080115-122 |
| Sample Type : | RESAMPLE |
| FLUW ID : | AAG1475 |
| Analyte : | ETHYLENE DIBROMIDE (EDB) |
| Value : | 0.25 |
| Units : | ug/L |
| Qualifier : | U |
| Resident Last Name : | N/R |
| Well Business Name : | CENTRAL CHURCH OF CHRIST |
| Well Address : | 1010 HARTMAN RD |
| Well Type : | 42 - LIMITED USE PUBLIC WATER SYSTEM (64E-8; F.A.C.) |
| Well Status : | ACTIVE |
| City : | N/R |
| County : | ST. LUCIE |
| Job Name : | STLUCIE-080115-020 |
| Customer ID : | N/R |
| Description : | N/R |
| Last Date in Agency List : | 2020-12-04 |
| Sample Date : | 2003-10-23 |
| Sample ID : | 031024-082 |
| Sample Type : | RESAMPLE |
| FLUW ID : | AAG1475 |
| Analyte : | ETHYLENE DIBROMIDE (EDB) |
| Value : | 0.37 |
| Units : | ug/L |
| Qualifier : | U |
| Resident Last Name : | N/R |
| Well Business Name : | CENTRAL CHURCH OF CHRIST |
| Well Address : | 1010 HARTMAN RD |
| Well Type : | 42 - LIMITED USE PUBLIC WATER SYSTEM (64E-8, F.A. |
| Well Status : | ACTIVE |
| City : | N/R |
| County : | ST. LUCIE |
| Job Name : | STLUCIE-031024-16 |
| Customer ID : | N/R |
| Description : | N/R |
| Last Date in Agency List : | 2020-12-04 |
| Sample Date : | 2003-09-30 |
| Sample ID : | 031003-147 |
| Sample Type : | COMPLIANCE MONITORING |
| FLUW ID : | AAG1475 |
| Analyte : | ETHYLENE DIBROMIDE (EDB) |
| Value : | 0.37 |
| Units : | ug/L |
| Qualifier : | U |
| Resident Last Name : | N/R |
| Well Business Name : | CENTRAL CHURCH OF CHRIST |
| Well Address : | 1010 HARTMAN RD |
| Well Type : | 42 - LIMITED USE PUBLIC WATER SYSTEM (64E-8, F.A.C |

Map Id: 50
Direction: NNW
Distance: 0.482 mi., 2545 ft.
Elevation: 15 ft.
Relative: Lower

**Site Name :** AAG1475
1010 HARTMAN RD
FORT PIERCE, FL

**Database(s) :** [DEDB - FL] ***(cont.)***

**Envirosite ID:** 1551215
**EPA ID:** N/R

DEDB - FL ***(cont.)***

| | |
|---|---|
| Well Status : | ACTIVE |
| City : | N/R |
| County : | ST. LUCIE |
| Job Name : | STLUCIE-031003-33 |
| Customer ID : | N/R |
| Description : | N/R |
| Last Date in Agency List : | 2020-12-04 |

| | |
|---|---|
| Sample Date : | 2002-09-10 |
| Sample ID : | 020912-015 |
| Sample Type : | FIRST SAMPL |
| FLUW ID : | AAG1475 |
| Analyte : | ETHYLENE DIBROMIDE (EDB) |
| Value : | 0.12 |
| Units : | ug/L |
| Qualifier : | U |
| Resident Last Name : | N/R |
| Well Business Name : | CENTRAL CHURCH OF CHRIST |
| Well Address : | 1010 HARTMAN RD |
| Well Type : | 42 - LIMITE |
| Well Status : | ACTIVE |
| City : | N/R |
| County : | ST. LUCIE |
| Job Name : | STLUCIE-020912-04 |
| Customer ID : | N/R |
| Description : | N/R |
| Last Date in Agency List : | 2020-12-04 |

| | |
|---|---|
| Sample Date : | 2001-09-18 |
| Sample ID : | 010919-073 |
| Sample Type : | FIRST_SAMP |
| FLUW ID : | AAG1475 |
| Analyte : | ETHYLENE DIBROMIDE (EDB) |
| Value : | 0.12 |
| Units : | ug/L |
| Qualifier : | U |
| Resident Last Name : | N/R |
| Well Business Name : | CENTRAL CHURCH OF CHRIST |
| Well Address : | 1010 HARTMAN RD |
| Well Type : | 42 |
| Well Status : | ACTIVE |
| City : | N/R |
| County : | ST. LUCIE |
| Job Name : | STLUCIE-010919-16 |
| Customer ID : | N/R |
| Description : | N/R |
| Last Date in Agency List : | 2020-12-04 |

| | |
|---|---|
| Sample Date : | 2013-05-29 |
| Sample ID : | 130522-005 |
| Sample Type : | RESAMPLE |
| FLUW ID : | AAG1475 |
| Analyte : | ETHYLENE DIBROMIDE (EDB) |
| Value : | 0.15 |

Map Id: 50
Direction: NNW
Distance: 0.482 mi., 2545 ft.
Elevation: 15 ft.
Relative: Lower

**Site Name :** AAG1475
1010 HARTMAN RD
FORT PIERCE, FL

**Database(s) :** [DEDB - FL] ***(cont.)***

**Envirosite ID:** 1551215
**EPA ID:** N/R

DEDB - FL ***(cont.)***

| | |
|---|---|
| Units : | ug/L |
| Qualifier : | U,Y |
| Resident Last Name : | N/R |
| Well Business Name : | CENTRAL CHURCH OF CHRIST |
| Well Address : | 1010 HARTMAN RD |
| Well Type : | 42 |
| Well Status : | ACTIVE |
| City : | FORT PIERCE |
| County : | ST. LUCIE |
| Job Name : | STLUCIE-130522-001 |
| Customer ID : | N/R |
| Description : | Limited Use |
| Last Date in Agency List : | 2015-11-25 |

| | |
|---|---|
| Sample Date : | 2008-01-22 |
| Sample ID : | 080115-122 |
| Sample Type : | RESAMPLE |
| FLUW ID : | AAG1475 |
| Analyte : | ETHYLENE DIBROMIDE (EDB) |
| Value : | 0.25 |
| Units : | ug/L |
| Qualifier : | U |
| Resident Last Name : | N/R |
| Well Business Name : | CENTRAL CHURCH OF CHRIST |
| Well Address : | 1010 HARTMAN RD |
| Well Type : | 42 |
| Well Status : | ACTIVE |
| City : | FORT PIERCE |
| County : | ST. LUCIE |
| Job Name : | STLUCIE-080115-020 |
| Customer ID : | N/R |
| Description : | Limited Use |
| Last Date in Agency List : | 2015-11-25 |

| | |
|---|---|
| Sample Date : | 2003-10-23 |
| Sample ID : | 031024-082 |
| Sample Type : | RESAMPLE |
| FLUW ID : | AAG1475 |
| Analyte : | ETHYLENE DIBROMIDE (EDB) |
| Value : | 0.37 |
| Units : | ug/L |
| Qualifier : | U |
| Resident Last Name : | N/R |
| Well Business Name : | CENTRAL CHURCH OF CHRIST |
| Well Address : | 1010 HARTMAN RD |
| Well Type : | 42 |
| Well Status : | ACTIVE |
| City : | FORT PIERCE |
| County : | ST. LUCIE |
| Job Name : | STLUCIE-031024-16 |
| Customer ID : | N/R |
| Description : | Limited Use |
| Last Date in Agency List : | 2015-11-25 |

Map Id: 50
Direction: NNW
Distance: 0.482 mi., 2545 ft.
Elevation: 15 ft.
Relative: Lower

**Site Name :** AAG1475
1010 HARTMAN RD
FORT PIERCE, FL

**Database(s) :** [DEDB - FL] ***(cont.)***

**Envirosite ID:** 1551215
**EPA ID:** N/R

DEDB - FL ***(cont.)***

| | |
|---|---|
| Sample Date : | 2003-09-30 |
| Sample ID : | 031003-147 |
| Sample Type : | COMPLIANCE MONITORING |
| FLUW ID : | AAG1475 |
| Analyte : | ETHYLENE DIBROMIDE (EDB) |
| Value : | 0.37 |
| Units : | ug/L |
| Qualifier : | U |
| Resident Last Name : | N/R |
| Well Business Name : | CENTRAL CHURCH OF CHRIST |
| Well Address : | 1010 HARTMAN RD |
| Well Type : | 42 |
| Well Status : | ACTIVE |
| City : | FORT PIERCE |
| County : | ST. LUCIE |
| Job Name : | STLUCIE-031003-33 |
| Customer ID : | N/R |
| Description : | Limited Use |
| Last Date in Agency List : | 2015-11-25 |

| | |
|---|---|
| Sample Date : | 2002-09-10 |
| Sample ID : | 020912-015 |
| Sample Type : | FIRST SAMPL |
| FLUW ID : | AAG1475 |
| Analyte : | ETHYLENE DIBROMIDE (EDB) |
| Value : | 0.12 |
| Units : | ug/L |
| Qualifier : | U |
| Resident Last Name : | N/R |
| Well Business Name : | CENTRAL CHURCH OF CHRIST |
| Well Address : | 1010 HARTMAN RD |
| Well Type : | 42 |
| Well Status : | ACTIVE |
| City : | FORT PIERCE |
| County : | ST. LUCIE |
| Job Name : | STLUCIE-020912-04 |
| Customer ID : | N/R |
| Description : | Limited Use |
| Last Date in Agency List : | 2015-11-25 |

| | |
|---|---|
| Sample Date : | 2001-09-18 |
| Sample ID : | 010919-073 |
| Sample Type : | FIRST_SAMP |
| FLUW ID : | AAG1475 |
| Analyte : | ETHYLENE DIBROMIDE (EDB) |
| Value : | 0.12 |
| Units : | ug/L |
| Qualifier : | U |
| Resident Last Name : | N/R |
| Well Business Name : | CENTRAL CHURCH OF CHRIST |
| Well Address : | 1010 HARTMAN RD |
| Well Type : | 42 |
| Well Status : | ACTIVE |
| City : | FORT PIERCE |
| County : | ST. LUCIE |

Map Id: 50
Direction: NNW
Distance: 0.482 mi., 2545 ft.
Elevation: 15 ft.
Relative: Lower

**Site Name :** AAG1475
1010 HARTMAN RD
FORT PIERCE, FL

**Database(s) :** [DEDB - FL] ***(cont.)***

**Envirosite ID:** 1551215
**EPA ID:** N/R

DEDB - FL ***(cont.)***

| | |
|---|---|
| Job Name : | STLUCIE-010919-16 |
| Customer ID : | N/R |
| Description : | Limited Use |
| Last Date in Agency List : | 2015-11-25 |

Map Id: 51
Direction: N
Distance: 0.485 mi., 2564 ft.
Elevation: 15 ft.
Relative: Lower

**Site Name :** AAG1492
1047 S 37TH ST
FORT PIERCE, FL

**Database(s) :** [DEDB - FL]

**Envirosite ID:** 1551263
**EPA ID:** N/R

DEDB - FL

| | |
|---|---|
| Sample Date : | 2003-08-26 |
| Sample ID : | 030827-052 |
| Sample Type : | COMPLIANCE MONITORING |
| FLUW ID : | AAG1492 |
| Analyte : | ETHYLENE DIBROMIDE (EDB) |
| Value : | 0.37 |
| Units : | ug/L |
| Qualifier : | U |
| Resident Last Name : | N/R |
| Well Business Name : | BERT VESCEY |
| Well Address : | 1047 S 37TH ST |
| Well Type : | 42 |
| Well Status : | ACTIVE |
| City : | FORT PIERCE |
| County : | ST. LUCIE |
| Job Name : | STLUCIE-030827-17 |
| Customer ID : | N/R |
| Description : | Limited Use |
| Last Date in Agency List : | 2015-11-25 |

| | |
|---|---|
| Sample Date : | 2002-11-26 |
| Sample ID : | 021127-025 |
| Sample Type : | COMPLIANCE MONITORING |
| FLUW ID : | AAG1492 |
| Analyte : | ETHYLENE DIBROMIDE (EDB) |
| Value : | 0.12 |
| Units : | ug/L |
| Qualifier : | U |
| Resident Last Name : | N/R |
| Well Business Name : | BERT VESCEY |
| Well Address : | 1047 S 37TH ST |
| Well Type : | 42 |
| Well Status : | ACTIVE |
| City : | FORT PIERCE |
| County : | ST. LUCIE |
| Job Name : | STLUCIE-021127-07 |
| Customer ID : | N/R |

Map Id: 51
Direction: N
Distance: 0.485 mi., 2564 ft.
Elevation: 15 ft.
Relative: Lower

**Site Name :** AAG1492
1047 S 37TH ST
FORT PIERCE, FL

**Database(s) :** [DEDB - FL] ***(cont.)***

**Envirosite ID:** 1551263
**EPA ID:** N/R

DEDB - FL ***(cont.)***

| | |
|---|---|
| Description : | Limited Use |
| Last Date in Agency List : | 2015-11-25 |
| | |
| Sample Date : | 2001-09-24 |
| Sample ID : | 010925-030 |
| Sample Type : | FIRST_SAMP |
| FLUW ID : | AAG1492 |
| Analyte : | ETHYLENE DIBROMIDE (EDB) |
| Value : | 0.12 |
| Units : | ug/L |
| Qualifier : | U |
| Resident Last Name : | N/R |
| Well Business Name : | BERT VESCEY |
| Well Address : | 1047 S 37TH ST |
| Well Type : | 42 |
| Well Status : | ACTIVE |
| City : | FORT PIERCE |
| County : | ST. LUCIE |
| Job Name : | STLUCIE-010925-06 |
| Customer ID : | N/R |
| Description : | Limited Use |
| Last Date in Agency List : | 2015-11-25 |
| | |
| Sample Date : | 2003-08-26 |
| Sample ID : | 030827-052 |
| Sample Type : | COMPLIANCE MONITORING |
| FLUW ID : | AAG1492 |
| Analyte : | ETHYLENE DIBROMIDE (EDB) |
| Value : | 0.37 |
| Units : | ug/L |
| Qualifier : | U |
| Resident Last Name : | N/R |
| Well Business Name : | BERT VESCEY |
| Well Address : | 1047 S 37TH ST |
| Well Type : | 43 - PRIVATE WELL |
| Well Status : | ACTIVE |
| City : | N/R |
| County : | ST. LUCIE |
| Job Name : | STLUCIE-030827-17 |
| Customer ID : | N/R |
| Description : | N/R |
| Last Date in Agency List : | 2020-12-04 |
| | |
| Sample Date : | 2002-11-26 |
| Sample ID : | 021127-025 |
| Sample Type : | COMPLIANCE MONITORING |
| FLUW ID : | AAG1492 |
| Analyte : | ETHYLENE DIBROMIDE (EDB) |
| Value : | 0.12 |
| Units : | ug/L |
| Qualifier : | U |
| Resident Last Name : | N/R |
| Well Business Name : | BERT VESCEY |
| Well Address : | 1047 S 37TH ST |

Map Id: 51
Direction: N
Distance: 0.485 mi., 2564 ft.
Elevation: 15 ft.
Relative: Lower

**Site Name :** AAG1492
1047 S 37TH ST
FORT PIERCE, FL

**Database(s) :** [DEDB - FL] ***(cont.)***

**Envirosite ID:** 1551263
**EPA ID:** N/R

DEDB - FL ***(cont.)***

| | |
|---|---|
| Well Type : | 43 - PRIVATE WELL |
| Well Status : | ACTIVE |
| City : | N/R |
| County : | ST. LUCIE |
| Job Name : | STLUCIE-021127-07 |
| Customer ID : | N/R |
| Description : | N/R |
| Last Date in Agency List : | 2020-12-04 |
| | |
| Sample Date : | 2001-09-24 |
| Sample ID : | 010925-030 |
| Sample Type : | FIRST_SAMP |
| FLUW ID : | AAG1492 |
| Analyte : | ETHYLENE DIBROMIDE (EDB) |
| Value : | 0.12 |
| Units : | ug/L |
| Qualifier : | U |
| Resident Last Name : | N/R |
| Well Business Name : | BERT VESCEY |
| Well Address : | 1047 S 37TH ST |
| Well Type : | 43 |
| Well Status : | ACTIVE |
| City : | N/R |
| County : | ST. LUCIE |
| Job Name : | STLUCIE-010925-06 |
| Customer ID : | N/R |
| Description : | N/R |
| Last Date in Agency List : | 2020-12-04 |

Map Id: 52
Direction: ENE
Distance: 0.489 mi., 2581 ft.
Elevation: 18 ft.
Relative: Higher

**Site Name :** FINA-KICKLITER
3101 OKEECHOBEE RD
FORT PIERCE, FL 34950

**Database(s) :** [DWM CONTAM - FL, LUST - FL, UST - FL]

**Envirosite ID:** 1527488
**EPA ID:** N/R

DWM CONTAM - FL

| | |
|---|---|
| Facility Name : | FINA-KICKLITER |
| Facility Address : | 3101 OKEECHOBEE RD, FORT PIERCE, FL 34950 |
| County : | ST. LUCIE |
| | |
| Score Effective Date : | 1998-01-06 |
| Score : | 73 |
| Score Ranked : | N/R |
| Rank : | N/R |
| Facility ID : | 8518575 |
| Facility Status : | CLOSED |
| Facility Type : | A - Retail Station |

Map Id: 52
Direction: ENE
Distance: 0.489 mi., 2581 ft.
Elevation: 18 ft.
Relative: Higher

**Site Name :** FINA-KICKLITER
3101 OKEECHOBEE RD
FORT PIERCE, FL 34950

**Database(s) :** [DWM CONTAM - FL, LUST - FL, UST - FL] ***(cont.)***

**Envirosite ID:** 1527488
**EPA ID:** N/R

DWM CONTAM - FL ***(cont.)***

| | |
|---|---|
| County Code : | 56 |
| District : | SED |
| Operator : | JIM KICKLITER |
| Phone : | (407)461-1517 |
| Name Changed Date : | N/R |
| Address Changed Date : | N/R |
| Latitude Degrees : | 27 |
| Latitude Minutes : | 25 |
| Latitude Seconds : | 56.297 |
| Longitude Degrees : | 80 |
| Longitude Minutes : | 21 |
| Longitude Seconds : | 23.3786 |
| Feature : | N/R |
| Method : | UNVR |
| Datum : | 0 |
| Section/Township/Range : | N/R |
| Related Party Begin Date : | 1994-05-20 |
| Related Party ID : | 11943 |
| Primary Related Party Role : | ACCOUNT OWNER |
| Related Party Name : | JIM KICKLITER |
| Related Party Address 1 : | PO BOX 1346, FORT PIERCE, FL 34954-1346 |
| Related Party Address 2 : | N/R |
| Contact : | JIM KICKLITER |
| Related Party Phone : | (305)305-1517 |
| Related Party Extension : | N/R |
| Related Party Bad Address Indicator : | N |
| Last Date in Agency List : | 2021-07-12 |

LUST - FL

| | |
|---|---|
| Facility Name : | FINA-KICKLITER |
| Facility Address : | 3101 OKEECHOBEE RD, FORT PIERCE, 34950 |
| County : | ST. LUCIE |

Site Details

| | |
|---|---|
| Facility ID : | 8518575 |
| Facility Status : | CLOSED |
| Facility Type : | Retail Station |
| Phone : | 4074611517 |
| Last Date in Agency List : | 2021-08-06 |

Owner Information

| | |
|---|---|
| Owner ID : | N/R |
| Owner Name : | N/R |
| Owner Address 1 : | N/R |
| Owner Address 2 : | N/R |
| Contact : | N/R |
| Owner Phone : | N/R |

Map Id: 52
Direction: ENE
Distance: 0.489 mi., 2581 ft.
Elevation: 18 ft.
Relative: Higher

**Site Name :** FINA-KICKLITER
3101 OKEECHOBEE RD
FORT PIERCE, FL 34950

**Database(s) :** [DWM CONTAM - FL, LUST - FL, UST - FL] ***(cont.)***

**Envirosite ID:** 1527488
**EPA ID:** N/R

LUST - FL ***(cont.)***

Discharge Details

| | |
|---|---|
| Discharge Date : | 1987-02-16 |
| Status Date : | 2005-03-15 |
| Status Description : | NFA COMPLETE |
| DEP Code : | P |
| Description : | CLEANUP REQUIRED |
| Score Date : | 1998-01-06 |
| Score : | 73 |
| CU Status : | NFA |
| Oculus Note : | Use the Public Oculus Login button to enter the Oculus Website |
| Oculus Hyperlink : | Click here for hyperlink provided by the agency. |

UST - FL

| | |
|---|---|
| Facility Name : | FINA-KICKLITER |
| Facility Address : | 3101 OKEECHOBEE RD, FORT PIERCE, 34950 |
| County : | ST. LUCIE |

Site Details

| | |
|---|---|
| Facility ID : | 8518575 |
| Facility Phone : | 4074611517 |
| Facility Status : | CLOSED |
| Facility Type : | Retail Station |
| DEP Contractor Own : | P |
| Last Date in Agency List : | 2021-07-21 |

Owner Information

| | |
|---|---|
| Owner ID : | N/R |
| Owner Name : | N/R |
| Owner Address 1 : | N/R |
| Owner Address 2 : | N/R |
| Contact : | N/R |
| Owner Phone : | N/R |

Tank Information

| | |
|---|---|
| Tank ID : | 1 |
| Gallons : | 4000 |
| Tank Location : | UNDERGROUND |
| Substance : | Leaded Gas |
| Install Date : | N/R |
| Status : | Removed from Site |
| Status Date : | 1991-09-30 |
| Construction Items : | N/R |

Map Id: 52
Direction: ENE
Distance: 0.489 mi., 2581 ft.
Elevation: 18 ft.
Relative: Higher

**Site Name :** FINA-KICKLITER
3101 OKEECHOBEE RD
FORT PIERCE, FL 34950

**Database(s) :** [DWM CONTAM - FL, LUST - FL, UST - FL] ***(cont.)***

**Envirosite ID:** 1527488
**EPA ID:** N/R

UST - FL ***(cont.)***

Monitoring Items : N/R

Piping Items : N/R

Tank Information
Tank ID : 2
Gallons : 4000
Tank Location : UNDERGROUND
Substance : Unleaded Gas
Install Date : N/R
Status : Removed from Site
Status Date : 1991-09-30

Construction Items : N/R

Monitoring Items : N/R

Piping Items : N/R

Tank Information
Tank ID : 3
Gallons : 4000
Tank Location : UNDERGROUND
Substance : Unleaded Gas
Install Date : N/R
Status : Removed from Site
Status Date : 1991-09-30

Construction Items : N/R

Monitoring Items : N/R

Piping Items : N/R

Tank Information
Tank ID : 4
Gallons : 4000
Tank Location : UNDERGROUND
Substance : Leaded Gas
Install Date : N/R
Status : Removed from Site
Status Date : 1991-09-30

Map Id: 52
Direction: ENE
Distance: 0.489 mi., 2581 ft.
Elevation: 18 ft.
Relative: Higher

**Site Name :** FINA-KICKLITER
3101 OKEECHOBEE RD
FORT PIERCE, FL 34950

**Database(s) :** [DWM CONTAM - FL, LUST - FL, UST - FL] ***(cont.)***

**Envirosite ID:** 1527488
**EPA ID:** N/R

UST - FL ***(cont.)***

| | |
|---|---|
| Construction Items : | N/R |
| Monitoring Items : | N/R |
| Piping Items : | N/R |
| Oculus Note : | Use the Public Oculus Login button to enter the Oculus Website |
| Oculus Hyperlink : | Click here for hyperlink provided by the agency. |

Map Id: 53
Direction: NW
Distance: 0.516 mi., 2723 ft.
Elevation: 14 ft.
Relative: Lower

**Site Name :** PREF CUSTOM AIRCRAFT PAINTING
ST LUCIE CITY AIRPORT
FORT PIERCE, FL 33450

**Database(s) :** [CS - FL, ECHO, FRS, RCRA_NONGEN]

**Envirosite ID:** 1745175
**EPA ID:** N/R

CS - FL

| | |
|---|---|
| Facility Name : | PREF CUSTOM AIRCRAFT PAINTING |
| Facility Address : | ST. LUCIE CITY AIRPORT, FORT PIERCE |
| County : | St. Lucie County |
| DEP Cleanup Site Key : | 67541785 |
| Program Site ID : | ERIC_12079 |
| Program Source Data : | ERIC |
| Program Area : | OTHCU |
| Collection Date : | N/R |
| Verification Date : | 2010-05-03 |
| Load Date : | 2021-06-21 |
| Verifier : | WIERZBICKI_P |
| Collector : | WIERZBICKI_P |
| Verifier Agency : | N/R |
| Collection Agency : | N/R |
| Verification Status : | N/R |
| Remediation Status : | OPEN |
| Office/District : | TAL |
| Comments : | Alternate ID: |
| Last Date in Agency List : | 2021-07-20 |

ECHO

| | |
|---|---|
| Facility Name : | PREF CUSTOM AIRCRAFT PAINTING |
| Facility Address : | ST LUCIE CITY AIRPORT, FORT PIERCE, FL 33450 |
| County : | ST LUCIE |

Map Id: 53
Direction: NW
Distance: 0.516 mi., 2723 ft.
Elevation: 14 ft.
Relative: Lower

**Site Name :** PREF CUSTOM AIRCRAFT PAINTING
ST LUCIE CITY AIRPORT
FORT PIERCE, FL 33450

**Database(s) :** [CS - FL, ECHO, FRS, RCRA_NONGEN] ***(cont.)***

**Envirosite ID:** 1745175
**EPA ID:** N/R

ECHO ***(cont.)***

| | |
|---|---|
| Last Inspection Date : | 1990-12-28 |
| Registry ID : | 110007413913 |
| FIPS Code : | 12111 |
| EPA Region : | 04 |
| Inspection Count : | 0 |
| Last Inspection Days : | 11055 |
| Informal Count : | 0 |
| Last Informal Action Date : | N/R |
| Formal Action Count : | 0 |
| Last Formal Action Date : | 1991-01-23 |
| Total Penalties : | 0 |
| Penalty Count : | N/R |
| Last Penalty Date : | N/R |
| Last Penalty Amount : | N/R |
| QTRS IN NC : | 0 |
| Programs IN SNC : | 0 |
| Current Compliance Status : | No Violation Identified |
| Three-Year Compliance Status : | _____ |
| Collection Method : | N/R |
| Reference Point : | N/R |
| Accuracy Meters : | N/R |
| Derived Tribes : | Seminole Tribe of Florida - 4.4 mile(s) |
| Derived HUC : | 03090202 |
| Derived WBD : | 030902060200 |
| Derived STCTY FIPS : | 12111 |
| Derived Zip : | 34947 |
| Derived CD113 : | 18 |
| Derived CB2010 : | 121113807002015 |
| MYRTK Universe : | NNN |
| NPDES IDs : | N/R |
| CWA Permit Types : | N/R |
| CWA Compliance Tracking : | N/R |
| CWA NAICS : | N/R |
| CWA SICS : | N/R |
| CWA Inspection Count : | N/R |
| CWA Last Inspection Days : | N/R |
| CWA Informal Count : | N/R |
| CWA Formal Action Count : | N/R |
| CWA Last Formal Action Date : | N/R |
| CWA Penalties : | N/R |
| CWA Last Penalty Date : | N/R |
| CWA Last Penalty Amount : | N/R |
| CWA Quarters IN NC : | N/R |
| CWA Current Compliance Status : | N/R |
| CWA Current SNC Flag : | N |
| CWA 13 Quarters Compliance Status : | N/R |
| CWA 13 Quarters Effluent Exceedances: | N/R |
| CWA Three-Year QNCR Codes : | N/R |
| DFR URL : | Click here for hyperlink provided by the agency. |
| Facility SIC : | N/R |
| Facility NAICS : | N/R |
| Facility Last Inspection EPA Date : | N/R |
| Facility Last Inspection State Date : | 1990-12-28 |
| Facility Last Formal Act EPA Date : | N/R |
| Facility Last Formal Act State Date : | 1991-01-23 |
| Facility Last Informal Act EPA Date : | N/R |

Map Id: 53
Direction: NW
Distance: 0.516 mi., 2723 ft.
Elevation: 14 ft.
Relative: Lower

**Site Name :** PREF CUSTOM AIRCRAFT PAINTING
ST LUCIE CITY AIRPORT
FORT PIERCE, FL 33450

**Database(s) :** [CS - FL, ECHO, FRS, RCRA_NONGEN] ***(cont.)***

**Envirosite ID:** 1745175
**EPA ID:** N/R

ECHO ***(cont.)***

| | |
|---|---|
| Facility Last Informal Act State Date: | N/R |
| Facility Federal Agency : | N/R |
| TRI Reporter : | N/R |
| Facility Imp Water Flag : | N/R |
| Current SNC Flag : | N |
| Indian County Flag : | N |
| Federal Flag : | N/R |
| US Mexico Border Flag : | N/R |
| Chesapeak Bay Flag : | N/R |
| AIR Flag : | N |
| NPDES Flag : | N |
| SDWIS Flag : | N |
| RCRA Flag : | Y |
| TRI Flag : | N |
| GHG Flag : | N |
| Major Flag : | N/R |
| Active Flag : | N/R |
| NAA Flag : | N |
| Latitude : | 27.435556 |
| Longitude : | -80.369167 |
| Last Date in Agency List : | 2021-04-16 |

FRS

| | |
|---|---|
| Facility Name : | PREF CUSTOM AIRCRAFT PAINTING |
| Facility Address : | ST LUCIE CITY AIRPORT, FORT PIERCE, FL 33450 |
| County : | ST LUCIE |

Site Details

| | |
|---|---|
| Registry ID : | 110007413913 |
| FRS Facility URL : | Click here for hyperlink provided by the agency. |
| Last Date in Agency List : | 2021-07-17 |

Source Description

Source Description :

The Florida Environmental System Today Application (FIESTA) Data Maintenance (FDM) system maintains entity, environmental interest and affiliation data for the State of Florida.

Source Description :

RCRAInfo is EPA’s comprehensive information system that supports the Resource Conservation and Recovery Act (RCRA) of 1976 and the Hazardous and Solid Waste Amendments (HSWA) of 1984 through the tracking of events and activities related to facilities that generate, transport, and treat, store, or dispose of hazardous waste. RCRAInfo allows RCRA program staff to track the notification, permit, compliance, and corrective action activities required under RCRA. RCRAInfo also supports generation of the National Hazardous Waste Biennial Report. All generators and treatment, storage, and disposal facilities who handle hazardous waste are required to report to the EPA Administrator at least once every two years to support creation of the Biennial Report.

Map Id: 53
Direction: NW
Distance: 0.516 mi., 2723 ft.
Elevation: 14 ft.
Relative: Lower

**Site Name :** PREF CUSTOM AIRCRAFT PAINTING
ST LUCIE CITY AIRPORT
FORT PIERCE, FL 33450

**Database(s) :** [CS - FL, ECHO, FRS, RCRA_NONGEN] ***(cont.)***

**Envirosite ID:** 1745175
**EPA ID:** N/R

FRS ***(cont.)***

FRS Environmental Interest

| | |
|---|---|
| Source and System ID : | FLORIDA DEP - 61602<br>RCRAINFO - FLD981471717 |

RCRA_NONGEN

| | |
|---|---|
| Facility Name : | PREF CUSTOM AIRCRAFT PAINTING |
| Facility Address : | ST LUCIE CITY AIRPORT, FORT PIERCE, FL 33450 |
| County : | ST LUCIE |
| Date Form Received by Agency : | 2012-05-04 |
| EPA ID : | FLD981471717 |
| Mailing Address : | RT 5 BOX 169, FORT PIERCE, FL 33450 |
| Contact : | M PREFONTAINE |
| Contact Address : | RT 5 BOX 169, FORT PIERCE, FL 33450 |
| Contact Country : | US |
| Contact Telephone : | 305-466-2929 |
| Contact Email : | N/R |
| EPA Region : | 04 |
| Land Type : | Private |
| Source Type : | Implementer |
| Classification : | Not a generator, verified |
| Description : | Not a generator, verified |
| Last Date in Agency List : | 2021-04-26 |

Owner/Operator Summary

| | |
|---|---|
| Owner/Operator Name : | M PREFONTAINE |
| Owner/Operator Address : | ROUTE 5 BOX 169, FORT PIERCE, FL 33450 |
| Owner/Operator Country : | US |
| Owner/Operator Telephone : | N/R |
| Owner/Operator Email : | N/R |
| Owner/Operator Fax : | N/R |
| Legal Status : | Private |
| Owner/Operator Type : | Owner |
| Owner/Operator Start Date : | 1996-10-18 |
| Owner/Operator End Date : | N/R |

Handler Activities Summary

| | |
|---|---|
| U.S. Importer of Hazardous Waste : | N |
| Mixed Waste (Haz. and Radioactive) : | N |
| Recycler of Hazardous Waste : | N |
| Transporter of Hazardous Waste : | N |
| Treater, Storer or Disposer of HW : | N |
| Underground Injection Activity : | N |
| On-site Burner Exemption : | N |
| Furnace Exemption : | N |
| Used Oil Fuel Burner : | N |
| Used Oil Processor : | N |
| Used Oil Refiner : | N |
| Used Oil Fuel Marketer to Burner : | N |
| Used Oil Specification Marketer : | N |

Map Id: 53
Direction: NW
Distance: 0.516 mi., 2723 ft.
Elevation: 14 ft.
Relative: Lower

**Site Name :** PREF CUSTOM AIRCRAFT PAINTING
ST LUCIE CITY AIRPORT
FORT PIERCE, FL 33450

**Database(s) :** [CS - FL, ECHO, FRS, RCRA_NONGEN] ***(cont.)***

**Envirosite ID:** 1745175
**EPA ID:** N/R

RCRA_NONGEN ***(cont.)***

| | |
|---|---|
| Used Oil Transfer Facility : | N |
| Used Oil Transporter : | N |

Historical Generators

| | |
|---|---|
| Date Form Received by Agency : | 1988-12-19 |
| Facility Name : | PREF CUSTOM AIRCRAFT PAINTING |
| Classification : | Small Quantity Generator |

Notices of Violations Summary

Details for this site have been truncated due to the large number of available details for this site within this dataset. For the complete details for this site, contact your Envirosite account representative for a complimentary site report containing all of the details available.

| | |
|---|---|
| Date of Violation : | 1986-01-29 |
| Date Achieved Compliance : | 1990-02-02 |
| Regulation Violated : | Y |
| Area of Violation : | Generators - General |
| Enforcement Action : | DEP NOTICE OF VIOLATION (NOV) |
| Enforcement Action Date : | 1986-08-08 |
| Enf. Disposition Status : | N/R |
| Enf. Disp. Status Date : | N/R |
| Violation Lead Agency : | State |
| Enforcement Lead Agency : | State |
| Proposed Penalty Amount : | N/R |
| Final Penalty Amount : | N/R |
| Paid Penalty Amount : | N/R |

| | |
|---|---|
| Date of Violation : | 1986-01-29 |
| Date Achieved Compliance : | 1990-02-02 |
| Regulation Violated : | Y |
| Area of Violation : | LDR - General |
| Enforcement Action : | DEP CONSENT ORDER |
| Enforcement Action Date : | 1991-01-23 |
| Enf. Disposition Status : | N/R |
| Enf. Disp. Status Date : | N/R |
| Violation Lead Agency : | State |
| Enforcement Lead Agency : | State |
| Proposed Penalty Amount : | N/R |
| Final Penalty Amount : | N/R |
| Paid Penalty Amount : | N/R |

| | |
|---|---|
| Date of Violation : | 1986-01-29 |
| Date Achieved Compliance : | 1990-02-02 |
| Regulation Violated : | Y |
| Area of Violation : | Listing - General |
| Enforcement Action : | DEP NOTICE OF VIOLATION (NOV) |
| Enforcement Action Date : | 1986-08-08 |
| Enf. Disposition Status : | N/R |
| Enf. Disp. Status Date : | N/R |

Map Id: 53
Direction: NW
Distance: 0.516 mi., 2723 ft.
Elevation: 14 ft.
Relative: Lower

**Site Name :** PREF CUSTOM AIRCRAFT PAINTING
ST LUCIE CITY AIRPORT
FORT PIERCE, FL 33450

**Database(s) :** [CS - FL, ECHO, FRS, RCRA_NONGEN] ***(cont.)***

**Envirosite ID:** 1745175
**EPA ID:** N/R

RCRA_NONGEN ***(cont.)***

| | |
|---|---|
| Violation Lead Agency : | State |
| Enforcement Lead Agency : | State |
| Proposed Penalty Amount : | N/R |
| Final Penalty Amount : | N/R |
| Paid Penalty Amount : | N/R |

| | |
|---|---|
| Date of Violation : | 1986-01-29 |
| Date Achieved Compliance : | 1990-02-02 |
| Regulation Violated : | Y |
| Area of Violation : | Generators - General |
| Enforcement Action : | DEP MEETING |
| Enforcement Action Date : | 1995-11-14 |
| Enf. Disposition Status : | N/R |
| Enf. Disp. Status Date : | N/R |
| Violation Lead Agency : | State |
| Enforcement Lead Agency : | State |
| Proposed Penalty Amount : | N/R |
| Final Penalty Amount : | N/R |
| Paid Penalty Amount : | N/R |

| | |
|---|---|
| Date of Violation : | 1986-01-29 |
| Date Achieved Compliance : | 1990-02-02 |
| Regulation Violated : | Y |
| Area of Violation : | LDR - General |
| Enforcement Action : | DEP NOTICE OF VIOLATION (NOV) |
| Enforcement Action Date : | 1986-08-08 |
| Enf. Disposition Status : | N/R |
| Enf. Disp. Status Date : | N/R |
| Violation Lead Agency : | State |
| Enforcement Lead Agency : | State |
| Proposed Penalty Amount : | N/R |
| Final Penalty Amount : | N/R |
| Paid Penalty Amount : | N/R |

| | |
|---|---|
| Date of Violation : | 1986-01-29 |
| Date Achieved Compliance : | 1990-02-02 |
| Regulation Violated : | Y |
| Area of Violation : | Listing - General |
| Enforcement Action : | DEP MEETING |
| Enforcement Action Date : | 1995-11-14 |
| Enf. Disposition Status : | N/R |
| Enf. Disp. Status Date : | N/R |
| Violation Lead Agency : | State |
| Enforcement Lead Agency : | State |
| Proposed Penalty Amount : | N/R |
| Final Penalty Amount : | N/R |
| Paid Penalty Amount : | N/R |

| | |
|---|---|
| Date of Violation : | 1986-01-29 |
| Date Achieved Compliance : | 1990-02-02 |
| Regulation Violated : | Y |
| Area of Violation : | LDR - General |

Map Id: 53
Direction: NW
Distance: 0.516 mi., 2723 ft.
Elevation: 14 ft.
Relative: Lower

**Site Name :** PREF CUSTOM AIRCRAFT PAINTING
ST LUCIE CITY AIRPORT
FORT PIERCE, FL 33450

**Database(s) :** [CS - FL, ECHO, FRS, RCRA_NONGEN] ***(cont.)***

**Envirosite ID:** 1745175
**EPA ID:** N/R

RCRA_NONGEN ***(cont.)***

| | |
|---|---|
| Enforcement Action : | N/R |
| Enforcement Action Date : | N/R |
| Enf. Disposition Status : | N/R |
| Enf. Disp. Status Date : | N/R |
| Violation Lead Agency : | State |
| Enforcement Lead Agency : | N/R |
| Proposed Penalty Amount : | N/R |
| Final Penalty Amount : | N/R |
| Paid Penalty Amount : | N/R |

| | |
|---|---|
| Date of Violation : | 1986-01-29 |
| Date Achieved Compliance : | 1990-02-02 |
| Regulation Violated : | Y |
| Area of Violation : | Listing - General |
| Enforcement Action : | N/R |
| Enforcement Action Date : | N/R |
| Enf. Disposition Status : | N/R |
| Enf. Disp. Status Date : | N/R |
| Violation Lead Agency : | State |
| Enforcement Lead Agency : | N/R |
| Proposed Penalty Amount : | N/R |
| Final Penalty Amount : | N/R |
| Paid Penalty Amount : | N/R |

| | |
|---|---|
| Date of Violation : | 1986-01-29 |
| Date Achieved Compliance : | 1990-02-02 |
| Regulation Violated : | Y |
| Area of Violation : | Listing - General |
| Enforcement Action : | DEP CONSENT ORDER |
| Enforcement Action Date : | 1991-01-23 |
| Enf. Disposition Status : | N/R |
| Enf. Disp. Status Date : | N/R |
| Violation Lead Agency : | State |
| Enforcement Lead Agency : | State |
| Proposed Penalty Amount : | N/R |
| Final Penalty Amount : | N/R |
| Paid Penalty Amount : | N/R |

| | |
|---|---|
| Date of Violation : | 1986-01-29 |
| Date Achieved Compliance : | 1990-02-02 |
| Regulation Violated : | Y |
| Area of Violation : | Generators - General |
| Enforcement Action : | DEP CONSENT ORDER |
| Enforcement Action Date : | 1990-02-02 |
| Enf. Disposition Status : | N/R |
| Enf. Disp. Status Date : | N/R |
| Violation Lead Agency : | State |
| Enforcement Lead Agency : | State |
| Proposed Penalty Amount : | N/R |
| Final Penalty Amount : | N/R |
| Paid Penalty Amount : | N/R |

Map Id: 53
Direction: NW
Distance: 0.516 mi., 2723 ft.
Elevation: 14 ft.
Relative: Lower

**Site Name :** PREF CUSTOM AIRCRAFT PAINTING
ST LUCIE CITY AIRPORT
FORT PIERCE, FL 33450

**Database(s) :** [CS - FL, ECHO, FRS, RCRA_NONGEN] ***(cont.)***

**Envirosite ID:** 1745175
**EPA ID:** N/R

RCRA_NONGEN ***(cont.)***

Evaluation Action Summary

| | |
|---|---|
| Evaluation Date : | 1995-03-08 |
| Evaluation : | NON-FINANCIAL RECORD REVIEW |
| Area of Violation : | N/R |
| Date Achieved Compliance : | N/R |
| Evaluation Lead Agency : | State |
| Evaluation Date : | 1993-08-20 |
| Evaluation : | NON-FINANCIAL RECORD REVIEW |
| Area of Violation : | N/R |
| Date Achieved Compliance : | N/R |
| Evaluation Lead Agency : | State |
| Evaluation Date : | 1993-08-02 |
| Evaluation : | NON-FINANCIAL RECORD REVIEW |
| Area of Violation : | N/R |
| Date Achieved Compliance : | N/R |
| Evaluation Lead Agency : | State |
| Evaluation Date : | 1993-01-14 |
| Evaluation : | NON-FINANCIAL RECORD REVIEW |
| Area of Violation : | N/R |
| Date Achieved Compliance : | N/R |
| Evaluation Lead Agency : | State |
| Evaluation Date : | 1992-10-19 |
| Evaluation : | NON-FINANCIAL RECORD REVIEW |
| Area of Violation : | N/R |
| Date Achieved Compliance : | N/R |
| Evaluation Lead Agency : | State |
| Evaluation Date : | 1992-08-20 |
| Evaluation : | NON-FINANCIAL RECORD REVIEW |
| Area of Violation : | N/R |
| Date Achieved Compliance : | N/R |
| Evaluation Lead Agency : | State |
| Evaluation Date : | 1992-07-13 |
| Evaluation : | NON-FINANCIAL RECORD REVIEW |
| Area of Violation : | N/R |
| Date Achieved Compliance : | N/R |
| Evaluation Lead Agency : | State |
| Evaluation Date : | 1992-04-20 |
| Evaluation : | NON-FINANCIAL RECORD REVIEW |
| Area of Violation : | N/R |
| Date Achieved Compliance : | N/R |
| Evaluation Lead Agency : | State |

Map Id: 53
Direction: NW
Distance: 0.516 mi., 2723 ft.
Elevation: 14 ft.
Relative: Lower

**Site Name :** PREF CUSTOM AIRCRAFT PAINTING
ST LUCIE CITY AIRPORT
FORT PIERCE, FL 33450

**Database(s) :** [CS - FL, ECHO, FRS, RCRA_NONGEN] ***(cont.)***

**Envirosite ID:** 1745175
**EPA ID:** N/R

RCRA_NONGEN ***(cont.)***

| | |
|---|---|
| Evaluation Date : | 1992-02-24 |
| Evaluation : | NON-FINANCIAL RECORD REVIEW |
| Area of Violation : | N/R |
| Date Achieved Compliance : | N/R |
| Evaluation Lead Agency : | State |

| | |
|---|---|
| Evaluation Date : | 1991-12-02 |
| Evaluation : | NON-FINANCIAL RECORD REVIEW |
| Area of Violation : | N/R |
| Date Achieved Compliance : | N/R |
| Evaluation Lead Agency : | State |

Map Id: 54
Direction: SW
Distance: 0.652 mi., 3443 ft.
Elevation: 13 ft.
Relative: Lower

**Site Name :** SHELL-OKEECHOBEE | HESS CORPORATION #09386 | SHELL-OKEECHOBEE #748
4696 OKEECHOBEE RD
FORT PIERCE, FL

**Database(s) :** [CS - FL, DWM CONTAM - FL, ECHO, FA 3 - FL, FRS, GWIF - FL, HIST UST - FL, LUST - FL, RCRA_VSQG, SPILLS - FL, UST - FL]

**Envirosite ID:** 1528436
**EPA ID:** N/R

CS - FL

| | |
|---|---|
| Facility Name : | SHELL-OKEECHOBEE #748 |
| Facility Address : | 4696 OKEECHOBEE RD, FORT PIERCE, 34947 |
| County : | St. Lucie County |

| | |
|---|---|
| DEP Cleanup Site Key : | 58281780 |
| Program Site ID : | 9100149 |
| Program Source Data : | STCM |
| Program Area : | PETRO |
| Collection Date : | 2015-06-29 |
| Verification Date : | 2015-06-29 |
| Load Date : | 2019-04-24 |
| Verifier : | bayevsky_a |
| Collector : | bayevsky_a |
| Verifier Agency : | DEPARTMENT OF ENVIRONMENTAL PROTECTION |
| Collection Agency : | DEPARTMENT OF ENVIRONMENTAL PROTECTION |
| Verification Status : | REVIEWED |
| Remediation Status : | ACTIVE |
| Office/District : | SED |
| Comments : | N/R |
| Last Date in Agency List : | 2019-04-25 |

Map Id: 54
Direction: SW
Distance: 0.652 mi., 3443 ft.
Elevation: 13 ft.
Relative: Lower

**Site Name :** SHELL-OKEECHOBEE | HESS CORPORATION #09386 | SHELL-OKEECHOBEE #748
4696 OKEECHOBEE RD
FORT PIERCE, FL

**Database(s) :** [CS - FL, DWM CONTAM - FL, ECHO, FA 3 - FL, FRS, GWIF - FL, HIST UST - FL, LUST - FL, RCRA_VSQG, SPILLS - FL, UST - FL] ***(cont.)***

**Envirosite ID:** 1528436
**EPA ID:** N/R

DWM CONTAM - FL

| | |
|---|---|
| Facility Name : | SHELL-OKEECHOBEE |
| Facility Address : | 4696 OKEECHOBEE RD, FORT PIERCE, FL 34947-5416 |
| County : | ST. LUCIE |
| Score Effective Date : | 2001-07-10 |
| Score : | 26 |
| Score Ranked : | 26 |
| Rank : | 6627 |
| Facility ID : | 9100149 |
| Facility Status : | OPEN |
| Facility Type : | A - Retail Station |
| County Code : | 56 |
| District : | SED |
| Operator : | JAY SEEWALD |
| Phone : | (954)520-0300 |
| Name Changed Date : | 2020-10-05 |
| Address Changed Date : | 2014-07-07 |
| Latitude Degrees : | 27 |
| Latitude Minutes : | 25 |
| Latitude Seconds : | 22.83 |
| Longitude Degrees : | 80 |
| Longitude Minutes : | 22 |
| Longitude Seconds : | 22.7 |
| Feature : | N/R |
| Method : | DGPS |
| Datum : | 0 |
| Section/Township/Range : | N/R |
| Related Party Begin Date : | 2020-10-02 |
| Related Party ID : | 80826 |
| Primary Related Party Role : | ACCOUNT OWNER |
| Related Party Name : | FLORIDA PETROLEUM LLC |
| Related Party Address 1 : | 4911 LYONS TECHNOLOGY PKWY, SU#27, POMPANO BEACH, FL 33073 |
| Related Party Address 2 : | N/R |
| Contact : | JAY SEEWALD |
| Related Party Phone : | (954)520-0300 |
| Related Party Extension : | N/R |
| Related Party Bad Address Indicator : | N |
| Last Date in Agency List : | 2021-07-12 |
| Facility Name : | SHELL-OKEECHOBEE #748 |
| Facility Address : | 4696 OKEECHOBEE RD, FORT PIERCE, FL 34947-5416 |
| County : | ST. LUCIE |
| Score Effective Date : | 2001-07-10 |
| Score : | 26 |
| Score Ranked : | 26 |
| Rank : | 6627 |
| Facility ID : | 9100149 |

Map Id: 54
Direction: SW
Distance: 0.652 mi., 3443 ft.
Elevation: 13 ft.
Relative: Lower

**Site Name :** SHELL-OKEECHOBEE | HESS CORPORATION #09386 | SHELL-OKEECHOBEE #748
4696 OKEECHOBEE RD
FORT PIERCE, FL

**Database(s) :** [CS - FL, DWM CONTAM - FL, ECHO, FA 3 - FL, FRS, GWIF - FL, HIST UST - FL, LUST - FL, RCRA_VSQG, SPILLS - FL, UST - FL] ***(cont.)***

**Envirosite ID:** 1528436
**EPA ID:** N/R

DWM CONTAM - FL ***(cont.)***

| | |
|---|---|
| Facility Status : | OPEN |
| Facility Type : | A - Retail Station |
| County Code : | 56 |
| District : | SED |
| Operator : | RICK HERWEH |
| Phone : | (813)681-4279 |
| Name Changed Date : | 2014-07-07 |
| Address Changed Date : | 2014-07-07 |
| Latitude Degrees : | 27 |
| Latitude Minutes : | 25 |
| Latitude Seconds : | 22.83 |
| Longitude Degrees : | 80 |
| Longitude Minutes : | 22 |
| Longitude Seconds : | 22.7 |
| Feature : | N/R |
| Method : | DGPS |
| Datum : | 0 |
| Section/Township/Range : | N/R |
| Related Party Begin Date : | 2014-07-07 |
| Related Party ID : | 922 |
| Primary Related Party Role : | ACCOUNT OWNER |
| Related Party Name : | AUTOMATED PETROLEUM & ENERGY CO INC (APEC) |
| Related Party Address 1 : | PO BOX 1110, BRANDON, FL 33509-1110 |
| Related Party Address 2 : | ATTN: STORAGE TANK REGIS |
| Contact : | BILL MCKNIGHT \| RICK HERWEH |
| Related Party Phone : | (813)681-4279 |
| Related Party Extension : | 211 |
| Related Party Bad Address Indicator : | N |
| Last Date in Agency List : | 2020-07-06 |

ECHO

| | |
|---|---|
| Facility Name : | HESS CORPORATION #09386 |
| Facility Address : | 4696 OKEECHOBEE RD, FORT PIERCE, FL 34947 |
| County : | ST LUCIE |
| Last Inspection Date : | N/R |
| Registry ID : | 110005626322 |
| FIPS Code : | 12111 |
| EPA Region : | 04 |
| Inspection Count : | 0 |
| Last Inspection Days : | N/R |
| Informal Count : | 0 |
| Last Informal Action Date : | N/R |
| Formal Action Count : | 0 |
| Last Formal Action Date : | N/R |
| Total Penalties : | 0 |
| Penalty Count : | N/R |
| Last Penalty Date : | N/R |
| Last Penalty Amount : | N/R |

Map Id: 54
Direction: SW
Distance: 0.652 mi., 3443 ft.
Elevation: 13 ft.
Relative: Lower

**Site Name :** SHELL-OKEECHOBEE | HESS CORPORATION #09386 | SHELL-OKEECHOBEE #748
4696 OKEECHOBEE RD
FORT PIERCE, FL

**Database(s) :** [CS - FL, DWM CONTAM - FL, ECHO, FA 3 - FL, FRS, GWIF - FL, HIST UST - FL, LUST - FL, RCRA_VSQG, SPILLS - FL, UST - FL] ***(cont.)***

**Envirosite ID:** 1528436
**EPA ID:** N/R

ECHO ***(cont.)***

| | |
|---|---|
| QTRS IN NC : | 0 |
| Programs IN SNC : | 0 |
| Current Compliance Status : | No Violation Identified |
| Three-Year Compliance Status : | _____ |
| Collection Method : | N/R |
| Reference Point : | N/R |
| Accuracy Meters : | N/R |
| Derived Tribes : | Seminole Tribe of Florida - 3.9 mile(s) |
| Derived HUC : | 03090202 |
| Derived WBD : | 030902060200 |
| Derived STCTY FIPS : | 12111 |
| Derived Zip : | 34947 |
| Derived CD113 : | 18 |
| Derived CB2010 : | 121113807002033 |
| MYRTK Universe : | NNN |
| NPDES IDs : | N/R |
| CWA Permit Types : | N/R |
| CWA Compliance Tracking : | N/R |
| CWA NAICS : | N/R |
| CWA SICS : | N/R |
| CWA Inspection Count : | N/R |
| CWA Last Inspection Days : | N/R |
| CWA Informal Count : | N/R |
| CWA Formal Action Count : | N/R |
| CWA Last Formal Action Date : | N/R |
| CWA Penalties : | N/R |
| CWA Last Penalty Date : | N/R |
| CWA Last Penalty Amount : | N/R |
| CWA Quarters IN NC : | N/R |
| CWA Current Compliance Status : | N/R |
| CWA Current SNC Flag : | N |
| CWA 13 Quarters Compliance Status : | N/R |
| CWA 13 Quarters Effluent Exceedances: | N/R |
| CWA Three-Year QNCR Codes : | N/R |
| DFR URL : | Click here for hyperlink provided by the agency. |
| Facility SIC : | N/R |
| Facility NAICS : | N/R |
| Facility Last Inspection EPA Date : | N/R |
| Facility Last Inspection State Date : | N/R |
| Facility Last Formal Act EPA Date : | N/R |
| Facility Last Formal Act State Date : | N/R |
| Facility Last Informal Act EPA Date : | N/R |
| Facility Last Informal Act State Date: | N/R |
| Facility Federal Agency : | N/R |
| TRI Reporter : | N/R |
| Facility Imp Water Flag : | N/R |
| Current SNC Flag : | N |
| Indian County Flag : | N |
| Federal Flag : | N/R |
| US Mexico Border Flag : | N/R |
| Chesapeak Bay Flag : | N/R |
| AIR Flag : | N |

Map Id: 54
Direction: SW
Distance: 0.652 mi., 3443 ft.
Elevation: 13 ft.
Relative: Lower

**Site Name :** SHELL-OKEECHOBEE | HESS CORPORATION #09386 | SHELL-OKEECHOBEE #748
4696 OKEECHOBEE RD
FORT PIERCE, FL

**Database(s) :** [CS - FL, DWM CONTAM - FL, ECHO, FA 3 - FL, FRS, GWIF - FL, HIST UST - FL, LUST - FL, RCRA_VSQG, SPILLS - FL, UST - FL] ***(cont.)***

**Envirosite ID:** 1528436
**EPA ID:** N/R

ECHO ***(cont.)***

| | |
|---|---|
| NPDES Flag : | N |
| SDWIS Flag : | N |
| RCRA Flag : | Y |
| TRI Flag : | N |
| GHG Flag : | N |
| Major Flag : | N/R |
| Active Flag : | Y |
| NAA Flag : | N |
| Latitude : | 27.423007 |
| Longitude : | -80.372995 |
| Last Date in Agency List : | 2021-04-16 |

FA 3 - FL

| | |
|---|---|
| Facility Name : | SHELL-OKEECHOBEE |
| Facility Address : | 4696 OKEECHOBEE RD, FORT PIERCE, 34947 |
| County : | ST. LUCIE |
| | |
| Effectivity Date : | 2020-06-20 |
| Expiration Date : | 2021-06-20 |
| Facility ID : | 9100149 |
| Facility Status : | OPEN |
| Facility Type : | Retail Station |
| DEP Contractor : | P |
| Financial Responsibility : | INSURANCE |
| Insurance Company : | EVANSTON INSURANCE COMPANY |
| Facility Phone : | 9545200300 |
| Owner ID : | 80826 |
| Owner Name : | FLORIDA PETROLEUM LLC |
| Address : | 4911 LYONS TECHNOLOGY PKWY, SU#27, POMPANO BEACH, FL 33073 |
| Contact Name : | JAY SEEWALD |
| Phone : | 9545200300 |
| Last Date in Agency List : | 2021-07-24 |
| | |
| Effectivity Date : | 2018-05-31 |
| Expiration Date : | 2019-05-31 |
| Facility ID : | 9100149 |
| Facility Status : | OPEN |
| Facility Type : | Retail Station |
| DEP Contractor : | P |
| Financial Responsibility : | LETTER OF CREDIT |
| Insurance Company : | N/R |
| Facility Phone : | 9545200300 |
| Owner ID : | 80826 |
| Owner Name : | FLORIDA PETROLEUM LLC |
| Address : | 4911 LYONS TECHNOLOGY PKWY, SU#27, POMPANO BEACH, FL 33073 |
| Contact Name : | JAY SEEWALD |
| Phone : | 9545200300 |
| Last Date in Agency List : | 2021-07-24 |

Map Id: 54
Direction: SW
Distance: 0.652 mi., 3443 ft.
Elevation: 13 ft.
Relative: Lower

**Site Name :** SHELL-OKEECHOBEE | HESS CORPORATION #09386 | SHELL-OKEECHOBEE #748
4696 OKEECHOBEE RD
FORT PIERCE, FL

**Database(s) :** [CS - FL, DWM CONTAM - FL, ECHO, FA 3 - FL, FRS, GWIF - FL, HIST UST - FL, LUST - FL, RCRA_VSQG, SPILLS - FL, UST - FL] ***(cont.)***

**Envirosite ID:** 1528436
**EPA ID:** N/R

FA 3 - FL ***(cont.)***

| | |
|---|---|
| Effectivity Date : | 2015-12-31 |
| Expiration Date : | 2016-12-31 |
| Facility ID : | 9100149 |
| Facility Status : | OPEN |
| Facility Type : | Retail Station |
| DEP Contractor : | P |
| Financial Responsibility : | INSURANCE |
| Insurance Company : | LIBERTY SURPLUS INSURANCE CORP |
| Facility Phone : | 9545200300 |
| Owner ID : | 80826 |
| Owner Name : | FLORIDA PETROLEUM LLC |
| Address : | 4911 LYONS TECHNOLOGY PKWY, SU#27, POMPANO BEACH, FL 33073 |
| Contact Name : | JAY SEEWALD |
| Phone : | 9545200300 |
| Last Date in Agency List : | 2021-07-24 |

| | |
|---|---|
| Effectivity Date : | 2014-04-30 |
| Expiration Date : | 2015-04-30 |
| Facility ID : | 9100149 |
| Facility Status : | OPEN |
| Facility Type : | Retail Station |
| DEP Contractor : | P |
| Financial Responsibility : | SELF-INSURANCE - LETTER FROM CHIEF FINANCIAL OFFIC |
| Insurance Company : | N/R |
| Facility Phone : | 9545200300 |
| Owner ID : | 80826 |
| Owner Name : | FLORIDA PETROLEUM LLC |
| Address : | 4911 LYONS TECHNOLOGY PKWY, SU#27, POMPANO BEACH, FL 33073 |
| Contact Name : | JAY SEEWALD |
| Phone : | 9545200300 |
| Last Date in Agency List : | 2021-07-24 |

| | |
|---|---|
| Effectivity Date : | 2013-04-30 |
| Expiration Date : | 2014-04-30 |
| Facility ID : | 9100149 |
| Facility Status : | OPEN |
| Facility Type : | Retail Station |
| DEP Contractor : | P |
| Financial Responsibility : | SELF-INSURANCE - LETTER FROM CHIEF FINANCIAL OFFIC |
| Insurance Company : | N/R |
| Facility Phone : | 9545200300 |
| Owner ID : | 80826 |
| Owner Name : | FLORIDA PETROLEUM LLC |
| Address : | 4911 LYONS TECHNOLOGY PKWY, SU#27, POMPANO BEACH, FL 33073 |
| Contact Name : | JAY SEEWALD |
| Phone : | 9545200300 |
| Last Date in Agency List : | 2021-07-24 |

Map Id: 54
Direction: SW
Distance: 0.652 mi., 3443 ft.
Elevation: 13 ft.
Relative: Lower

**Site Name :** SHELL-OKEECHOBEE | HESS CORPORATION #09386 | SHELL-OKEECHOBEE #748
4696 OKEECHOBEE RD
FORT PIERCE, FL

**Database(s) :** [CS - FL, DWM CONTAM - FL, ECHO, FA 3 - FL, FRS, GWIF - FL, HIST UST - FL, LUST - FL, RCRA_VSQG, SPILLS - FL, UST - FL] ***(cont.)***

**Envirosite ID:** 1528436
**EPA ID:** N/R

FA 3 - FL ***(cont.)***

| | |
|---|---|
| Effectivity Date : | 2012-04-30 |
| Expiration Date : | 2013-04-30 |
| Facility ID : | 9100149 |
| Facility Status : | OPEN |
| Facility Type : | Retail Station |
| DEP Contractor : | P |
| Financial Responsibility : | SELF-INSURANCE - LETTER FROM CHIEF FINANCIAL OFFIC |
| Insurance Company : | N/R |
| Facility Phone : | 9545200300 |
| Owner ID : | 80826 |
| Owner Name : | FLORIDA PETROLEUM LLC |
| Address : | 4911 LYONS TECHNOLOGY PKWY, SU#27, POMPANO BEACH, FL 33073 |
| Contact Name : | JAY SEEWALD |
| Phone : | 9545200300 |
| Last Date in Agency List : | 2021-07-24 |

| | |
|---|---|
| Effectivity Date : | 2010-04-29 |
| Expiration Date : | 2011-04-30 |
| Facility ID : | 9100149 |
| Facility Status : | OPEN |
| Facility Type : | Retail Station |
| DEP Contractor : | P |
| Financial Responsibility : | SELF-INSURANCE - LETTER FROM CHIEF FINANCIAL OFFIC |
| Insurance Company : | N/R |
| Facility Phone : | 9545200300 |
| Owner ID : | 80826 |
| Owner Name : | FLORIDA PETROLEUM LLC |
| Address : | 4911 LYONS TECHNOLOGY PKWY, SU#27, POMPANO BEACH, FL 33073 |
| Contact Name : | JAY SEEWALD |
| Phone : | 9545200300 |
| Last Date in Agency List : | 2021-07-24 |

| | |
|---|---|
| Effectivity Date : | 2009-04-30 |
| Expiration Date : | 2010-04-30 |
| Facility ID : | 9100149 |
| Facility Status : | OPEN |
| Facility Type : | Retail Station |
| DEP Contractor : | P |
| Financial Responsibility : | SELF-INSURANCE - LETTER FROM CHIEF FINANCIAL OFFIC |
| Insurance Company : | N/R |
| Facility Phone : | 9545200300 |
| Owner ID : | 80826 |
| Owner Name : | FLORIDA PETROLEUM LLC |
| Address : | 4911 LYONS TECHNOLOGY PKWY, SU#27, POMPANO BEACH, FL 33073 |
| Contact Name : | JAY SEEWALD |
| Phone : | 9545200300 |
| Last Date in Agency List : | 2021-07-24 |

Map Id: 54
Direction: SW
Distance: 0.652 mi., 3443 ft.
Elevation: 13 ft.
Relative: Lower

**Site Name :** SHELL-OKEECHOBEE | HESS CORPORATION #09386 | SHELL-OKEECHOBEE #748
4696 OKEECHOBEE RD
FORT PIERCE, FL

**Database(s) :** [CS - FL, DWM CONTAM - FL, ECHO, FA 3 - FL, FRS, GWIF - FL, HIST UST - FL, LUST - FL, RCRA_VSQG, SPILLS - FL, UST - FL] ***(cont.)***

**Envirosite ID:** 1528436
**EPA ID:** N/R

FA 3 - FL ***(cont.)***

| | |
|---|---|
| Effectivity Date : | 2008-04-30 |
| Expiration Date : | 2009-04-29 |
| Facility ID : | 9100149 |
| Facility Status : | OPEN |
| Facility Type : | Retail Station |
| DEP Contractor : | P |
| Financial Responsibility : | SELF-INSURANCE - LETTER FROM CHIEF FINANCIAL OFFIC |
| Insurance Company : | N/R |
| Facility Phone : | 9545200300 |
| Owner ID : | 80826 |
| Owner Name : | FLORIDA PETROLEUM LLC |
| Address : | 4911 LYONS TECHNOLOGY PKWY, SU#27, POMPANO BEACH, FL 33073 |
| Contact Name : | JAY SEEWALD |
| Phone : | 9545200300 |
| Last Date in Agency List : | 2021-07-24 |

| | |
|---|---|
| Effectivity Date : | N/R |
| Expiration Date : | N/R |
| Facility ID : | 9100149 |
| Facility Status : | OPEN |
| Facility Type : | Retail Station |
| DEP Contractor : | P |
| Financial Responsibility : | INSURANCE |
| Insurance Company : | LIBERTY SURPLUS INSURANCE CORP |
| Facility Phone : | 9545200300 |
| Owner ID : | 80826 |
| Owner Name : | FLORIDA PETROLEUM LLC |
| Address : | 4911 LYONS TECHNOLOGY PKWY, SU#27, POMPANO BEACH, FL 33073 |
| Contact Name : | JAY SEEWALD |
| Phone : | 9545200300 |
| Last Date in Agency List : | 2021-07-24 |

| | |
|---|---|
| Facility Name : | SHELL-OKEECHOBEE #748 |
| Facility Address : | 4696 OKEECHOBEE RD, FORT PIERCE, 34947 |
| County : | ST. LUCIE |

| | |
|---|---|
| Effectivity Date : | 2018-05-31 |
| Expiration Date : | 2019-05-31 |
| Facility ID : | 9100149 |
| Facility Status : | OPEN |
| Facility Type : | Retail Station |
| DEP Contractor : | P |
| Financial Responsibility : | LETTER OF CREDIT |
| Insurance Company : | N/R |
| Facility Phone : | 8136814279 |
| Owner ID : | 922 |
| Owner Name : | AUTOMATED PETROLEUM & ENERGY CO INC (APEC) |
| Address : | PO BOX 1110 ATTN: STORAGE TANK REGIS, BRANDON, FL 33509 |

Map Id: 54
Direction: SW
Distance: 0.652 mi., 3443 ft.
Elevation: 13 ft.
Relative: Lower

**Site Name :** SHELL-OKEECHOBEE | HESS CORPORATION #09386 | SHELL-OKEECHOBEE #748
4696 OKEECHOBEE RD
FORT PIERCE, FL

**Database(s) :** [CS - FL, DWM CONTAM - FL, ECHO, FA 3 - FL, FRS, GWIF - FL, HIST UST - FL, LUST - FL, RCRA_VSQG, SPILLS - FL, UST - FL] ***(cont.)***

**Envirosite ID:** 1528436
**EPA ID:** N/R

FA 3 - FL ***(cont.)***

| | |
|---|---|
| Contact Name : | BILL MCKNIGHT \| RICK HERWEH |
| Phone : | 8136814279 |
| Last Date in Agency List : | 2020-02-13 |
| | |
| Effectivity Date : | 2015-12-31 |
| Expiration Date : | 2016-12-31 |
| Facility ID : | 9100149 |
| Facility Status : | OPEN |
| Facility Type : | Retail Station |
| DEP Contractor : | P |
| Financial Responsibility : | INSURANCE |
| Insurance Company : | LIBERTY SURPLUS INSURANCE CORP |
| Facility Phone : | 8136814279 |
| Owner ID : | 922 |
| Owner Name : | AUTOMATED PETROLEUM & ENERGY CO INC (APEC) |
| Address : | PO BOX 1110 ATTN: STORAGE TANK REGIS, BRANDON, FL 33509 |
| Contact Name : | BILL MCKNIGHT \| RICK HERWEH |
| Phone : | 8136814279 |
| Last Date in Agency List : | 2020-02-13 |
| | |
| Effectivity Date : | 2014-04-30 |
| Expiration Date : | 2015-04-30 |
| Facility ID : | 9100149 |
| Facility Status : | OPEN |
| Facility Type : | Retail Station |
| DEP Contractor : | P |
| Financial Responsibility : | SELF-INSURANCE - LETTER FROM CHIEF FINANCIAL OFFIC |
| Insurance Company : | N/R |
| Facility Phone : | 8136814279 |
| Owner ID : | 922 |
| Owner Name : | AUTOMATED PETROLEUM & ENERGY CO INC (APEC) |
| Address : | PO BOX 1110 ATTN: STORAGE TANK REGIS, BRANDON, FL 33509 |
| Contact Name : | BILL MCKNIGHT \| RICK HERWEH |
| Phone : | 8136814279 |
| Last Date in Agency List : | 2020-02-13 |
| | |
| Effectivity Date : | 2013-04-30 |
| Expiration Date : | 2014-04-30 |
| Facility ID : | 9100149 |
| Facility Status : | OPEN |
| Facility Type : | Retail Station |
| DEP Contractor : | P |
| Financial Responsibility : | SELF-INSURANCE - LETTER FROM CHIEF FINANCIAL OFFIC |
| Insurance Company : | N/R |
| Facility Phone : | 8136814279 |
| Owner ID : | 922 |
| Owner Name : | AUTOMATED PETROLEUM & ENERGY CO INC (APEC) |
| Address : | PO BOX 1110 ATTN: STORAGE TANK REGIS, BRANDON, FL 33509 |

Map Id: 54
Direction: SW
Distance: 0.652 mi., 3443 ft.
Elevation: 13 ft.
Relative: Lower

**Site Name :** SHELL-OKEECHOBEE | HESS CORPORATION #09386 | SHELL-OKEECHOBEE #748
4696 OKEECHOBEE RD
FORT PIERCE, FL

**Database(s) :** [CS - FL, DWM CONTAM - FL, ECHO, FA 3 - FL, FRS, GWIF - FL, HIST UST - FL, LUST - FL, RCRA_VSQG, SPILLS - FL, UST - FL] ***(cont.)***

**Envirosite ID:** 1528436
**EPA ID:** N/R

FA 3 - FL ***(cont.)***

| | |
|---|---|
| Contact Name : | BILL MCKNIGHT \| RICK HERWEH |
| Phone : | 8136814279 |
| Last Date in Agency List : | 2020-02-13 |
| | |
| Effectivity Date : | 2012-04-30 |
| Expiration Date : | 2013-04-30 |
| Facility ID : | 9100149 |
| Facility Status : | OPEN |
| Facility Type : | Retail Station |
| DEP Contractor : | P |
| Financial Responsibility : | SELF-INSURANCE - LETTER FROM CHIEF FINANCIAL OFFIC |
| Insurance Company : | N/R |
| Facility Phone : | 8136814279 |
| Owner ID : | 922 |
| Owner Name : | AUTOMATED PETROLEUM & ENERGY CO INC (APEC) |
| Address : | PO BOX 1110 ATTN: STORAGE TANK REGIS, BRANDON, FL 33509 |
| Contact Name : | BILL MCKNIGHT \| RICK HERWEH |
| Phone : | 8136814279 |
| Last Date in Agency List : | 2020-02-13 |
| | |
| Effectivity Date : | 2010-04-29 |
| Expiration Date : | 2011-04-30 |
| Facility ID : | 9100149 |
| Facility Status : | OPEN |
| Facility Type : | Retail Station |
| DEP Contractor : | P |
| Financial Responsibility : | SELF-INSURANCE - LETTER FROM CHIEF FINANCIAL OFFIC |
| Insurance Company : | N/R |
| Facility Phone : | 8136814279 |
| Owner ID : | 922 |
| Owner Name : | AUTOMATED PETROLEUM & ENERGY CO INC (APEC) |
| Address : | PO BOX 1110 ATTN: STORAGE TANK REGIS, BRANDON, FL 33509 |
| Contact Name : | BILL MCKNIGHT \| RICK HERWEH |
| Phone : | 8136814279 |
| Last Date in Agency List : | 2020-02-13 |
| | |
| Effectivity Date : | 2009-04-30 |
| Expiration Date : | 2010-04-30 |
| Facility ID : | 9100149 |
| Facility Status : | OPEN |
| Facility Type : | Retail Station |
| DEP Contractor : | P |
| Financial Responsibility : | SELF-INSURANCE - LETTER FROM CHIEF FINANCIAL OFFIC |
| Insurance Company : | N/R |
| Facility Phone : | 8136814279 |
| Owner ID : | 922 |
| Owner Name : | AUTOMATED PETROLEUM & ENERGY CO INC (APEC) |
| Address : | PO BOX 1110 ATTN: STORAGE TANK REGIS, BRANDON, FL 33509 |

Map Id: 54
Direction: SW
Distance: 0.652 mi., 3443 ft.
Elevation: 13 ft.
Relative: Lower

**Site Name :** SHELL-OKEECHOBEE | HESS CORPORATION #09386 | SHELL-OKEECHOBEE #748
4696 OKEECHOBEE RD
FORT PIERCE, FL

**Database(s) :** [CS - FL, DWM CONTAM - FL, ECHO, FA 3 - FL, FRS, GWIF - FL, HIST UST - FL, LUST - FL, RCRA_VSQG, SPILLS - FL, UST - FL] ***(cont.)***

**Envirosite ID:** 1528436
**EPA ID:** N/R

FA 3 - FL ***(cont.)***

| | |
|---|---|
| Contact Name : | BILL MCKNIGHT \| RICK HERWEH |
| Phone : | 8136814279 |
| Last Date in Agency List : | 2020-02-13 |
| Effectivity Date : | 2008-04-30 |
| Expiration Date : | 2009-04-29 |
| Facility ID : | 9100149 |
| Facility Status : | OPEN |
| Facility Type : | Retail Station |
| DEP Contractor : | P |
| Financial Responsibility : | SELF-INSURANCE - LETTER FROM CHIEF FINANCIAL OFFIC |
| Insurance Company : | N/R |
| Facility Phone : | 8136814279 |
| Owner ID : | 922 |
| Owner Name : | AUTOMATED PETROLEUM & ENERGY CO INC (APEC) |
| Address : | PO BOX 1110 ATTN: STORAGE TANK REGIS, BRANDON, FL 33509 |
| Contact Name : | BILL MCKNIGHT \| RICK HERWEH |
| Phone : | 8136814279 |
| Last Date in Agency List : | 2020-02-13 |
| Effectivity Date : | N/R |
| Expiration Date : | N/R |
| Facility ID : | 9100149 |
| Facility Status : | OPEN |
| Facility Type : | Retail Station |
| DEP Contractor : | P |
| Financial Responsibility : | INSURANCE |
| Insurance Company : | LIBERTY SURPLUS INSURANCE CORP |
| Facility Phone : | 8136814279 |
| Owner ID : | 922 |
| Owner Name : | AUTOMATED PETROLEUM & ENERGY CO INC (APEC) |
| Address : | PO BOX 1110 ATTN: STORAGE TANK REGIS, BRANDON, FL 33509 |
| Contact Name : | BILL MCKNIGHT \| RICK HERWEH |
| Phone : | 8136814279 |
| Last Date in Agency List : | 2020-02-13 |

FRS

| | |
|---|---|
| Facility Name : | HESS CORPORATION #09386 |
| Facility Address : | 4696 OKEECHOBEE RD, FORT PIERCE, FL 349475416 |
| County : | ST LUCIE |

Site Details

| | |
|---|---|
| Registry ID : | 110005626322 |
| FRS Facility URL : | Click here for hyperlink provided by the agency. |
| Last Date in Agency List : | 2021-07-17 |

Map Id: 54
Direction: SW
Distance: 0.652 mi., 3443 ft.
Elevation: 13 ft.
Relative: Lower

**Site Name :** SHELL-OKEECHOBEE | HESS CORPORATION #09386 | SHELL-OKEECHOBEE #748
4696 OKEECHOBEE RD
FORT PIERCE, FL

**Database(s) :** [CS - FL, DWM CONTAM - FL, ECHO, FA 3 - FL, FRS, GWIF - FL, HIST UST - FL, LUST - FL, RCRA_VSQG, SPILLS - FL, UST - FL] ***(cont.)***

**Envirosite ID:** 1528436
**EPA ID:** N/R

FRS ***(cont.)***

Source Description

Source Description :

The Florida Environmental System Today Application (FIESTA) Data Maintenance (FDM) system maintains entity, environmental interest and affiliation data for the State of Florida.

Source Description :

RCRAInfo is EPA's comprehensive information system that supports the Resource Conservation and Recovery Act (RCRA) of 1976 and the Hazardous and Solid Waste Amendments (HSWA) of 1984 through the tracking of events and activities related to facilities that generate, transport, and treat, store, or dispose of hazardous waste. RCRAInfo allows RCRA program staff to track the notification, permit, compliance, and corrective action activities required under RCRA. RCRAInfo also supports generation of the National Hazardous Waste Biennial Report. All generators and treatment, storage, and disposal facilities who handle hazardous waste are required to report to the EPA Administrator at least once every two years to support creation of the Biennial Report.

FRS Environmental Interest

| | |
|---|---|
| Source and System ID : | FLORIDA DEP - 41789<br>RCRAINFO - FLD984261610 |

GWIF - FL

| | |
|---|---|
| Facility Name : | HESS 09386 |
| Facility Address : | 4696 OKEECHOBEE RD, FORT PIERCE, 34947 |
| County : | ST. LUCIE |
| Facility ID : | 9100149 |
| Facility Type : | PETROLEUM |
| Location ID : | 194795 |
| Location Method : | DGPS = Differentially Corrected GPS |
| GPS ID : | 194795 |
| GPS Date : | 2001-06-15 |
| HAE (Height Above Ellipsoid) : | 7.1 |
| Project ID : | SUPER |
| Insp Name : | DAVID KOERNER |
| Insp CHD : | ST. LUCIE |
| Request Number : | N/R |
| Datum : | WS1984 |
| Software : | N/R |
| Streetside : | N/R |
| Agency : | N/R |
| Comment : | RE06917 |
| Latitude : | 27.422993 |
| Longitude : | -80.372974 |
| Last Date in Agency List : | 2021-07-31 |

Map Id: 54
Direction: SW
Distance: 0.652 mi., 3443 ft.
Elevation: 13 ft.
Relative: Lower

**Site Name :** SHELL-OKEECHOBEE | HESS CORPORATION #09386 | SHELL-OKEECHOBEE #748
4696 OKEECHOBEE RD
FORT PIERCE, FL

**Database(s) :** [CS - FL, DWM CONTAM - FL, ECHO, FA 3 - FL, FRS, GWIF - FL, HIST UST - FL, LUST - FL, RCRA_VSQG, SPILLS - FL, UST - FL] ***(cont.)***

**Envirosite ID:** 1528436
**EPA ID:** N/R

HIST UST - FL

| | |
|---|---|
| Facility Name : | HESS #09386 |
| Facility Address : | 4696 OKEECHOBEE RD, FORT PIERCE, 34947 |
| County : | St. Lucie |
| Facility ID : | 9100149 |
| Phone : | (772) 467-1511 |
| Status : | OPEN |
| Facility Type : | A |
| Facility Type Description : | Retail Station |
| DEP Contractor Own : | N |
| Tank ID : | 4 |
| Capacity : | 10000 |
| Tank Location : | UNDERGROUND |
| Content : | Vehicular Diesel |
| Install Date : | 1990-11-01 |
| Tank Status : | In Service |
| Status Date : | N/R |
| Tank Type : | DW |
| Last Date in Agency List : | 2014-02-25 |

| | |
|---|---|
| Facility ID : | 9100149 |
| Phone : | (772) 467-1511 |
| Status : | OPEN |
| Facility Type : | A |
| Facility Type Description : | Retail Station |
| DEP Contractor Own : | N |
| Tank ID : | 1 |
| Capacity : | 10000 |
| Tank Location : | UNDERGROUND |
| Content : | Unleaded Gas |
| Install Date : | 1990-11-01 |
| Tank Status : | In Service |
| Status Date : | N/R |
| Tank Type : | DW |
| Last Date in Agency List : | 2014-02-25 |

| | |
|---|---|
| Facility ID : | 9100149 |
| Phone : | (772) 467-1511 |
| Status : | OPEN |
| Facility Type : | A |
| Facility Type Description : | Retail Station |
| DEP Contractor Own : | N |
| Tank ID : | 3 |
| Capacity : | 10000 |
| Tank Location : | UNDERGROUND |
| Content : | Unleaded Gas |
| Install Date : | 1990-11-01 |
| Tank Status : | In Service |

Map Id: 54
Direction: SW
Distance: 0.652 mi., 3443 ft.
Elevation: 13 ft.
Relative: Lower

**Site Name :** SHELL-OKEECHOBEE | HESS CORPORATION #09386 | SHELL-OKEECHOBEE #748
4696 OKEECHOBEE RD
FORT PIERCE, FL

**Database(s) :** [CS - FL, DWM CONTAM - FL, ECHO, FA 3 - FL, FRS, GWIF - FL, HIST UST - FL, LUST - FL, RCRA_VSQG, SPILLS - FL, UST - FL] ***(cont.)***

**Envirosite ID:** 1528436
**EPA ID:** N/R

HIST UST - FL ***(cont.)***

| | |
|---|---|
| Status Date : | N/R |
| Tank Type : | DW |
| Last Date in Agency List : | 2014-02-25 |
| Facility ID : | 9100149 |
| Phone : | (772) 467-1511 |
| Status : | OPEN |
| Facility Type : | A |
| Facility Type Description : | Retail Station |
| DEP Contractor Own : | N |
| Tank ID : | 2 |
| Capacity : | 10000 |
| Tank Location : | UNDERGROUND |
| Content : | Unleaded Gas |
| Install Date : | 1990-11-01 |
| Tank Status : | In Service |
| Status Date : | N/R |
| Tank Type : | DW |
| Last Date in Agency List : | 2014-02-25 |
| Oculus Note : | Use the Public Oculus Login button to enter the Oculus Website |
| Oculus Hyperlink : | Click here for hyperlink provided by the agency. |

LUST - FL

| | |
|---|---|
| Facility Name : | HESS #09386 |
| Facility Address : | 4696 OKEECHOBEE RD, FORT PIERCE, 34947 |
| County : | ST. LUCIE |

Site Details

| | |
|---|---|
| Facility ID : | 9100149 |
| Facility Status : | OPEN |
| Facility Type : | Retail Station |
| Phone : | (772) 467-1511 |
| Last Date in Agency List : | 2014-02-25 |

Owner Information

| | |
|---|---|
| Owner ID : | N/R |
| Owner Name : | N/R |
| Owner Address 1 : | N/R |
| Owner Address 2 : | N/R |
| Contact : | N/R |
| Owner Phone : | N/R |

Map Id: 54
Direction: SW
Distance: 0.652 mi., 3443 ft.
Elevation: 13 ft.
Relative: Lower

**Site Name :** SHELL-OKEECHOBEE | HESS CORPORATION #09386 | SHELL-OKEECHOBEE #748
4696 OKEECHOBEE RD
FORT PIERCE, FL

**Database(s) :** [CS - FL, DWM CONTAM - FL, ECHO, FA 3 - FL, FRS, GWIF - FL, HIST UST - FL, LUST - FL, RCRA_VSQG, SPILLS - FL, UST - FL] ***(cont.)***

**Envirosite ID:** 1528436
**EPA ID:** N/R

LUST - FL ***(cont.)***

Discharge Details

| | |
|---|---|
| Discharge Date : | 1997-09-25 |
| Status Date : | 2001-05-23 |
| Status Description : | ELIGIBLE - NO TASK LEVEL DATA |
| DEP Code : | N |
| Description : | CLEANUP REQUIRED |
| Score Date : | 2008-04-02 |
| Score : | 00026 |
| CU Status : | ENTD |
| Oculus Note : | Use the Public Oculus Login button to enter the Oculus Website |
| Oculus Hyperlink : | N/R |
| Facility Name : | SHELL-OKEECHOBEE |
| Facility Address : | 4696 OKEECHOBEE RD, FORT PIERCE, 34947 |
| County : | ST. LUCIE |

Site Details

| | |
|---|---|
| Facility ID : | 9100149 |
| Facility Status : | OPEN |
| Facility Type : | Retail Station |
| Phone : | 9545200300 |
| Last Date in Agency List : | 2021-08-06 |

Owner Information

| | |
|---|---|
| Owner ID : | N/R |
| Owner Name : | N/R |
| Owner Address 1 : | N/R |
| Owner Address 2 : | N/R |
| Contact : | N/R |
| Owner Phone : | N/R |

Discharge Details

| | |
|---|---|
| Discharge Date : | 1997-09-25 |
| Status Date : | 2019-05-16 |
| Status Description : | SRCR COMPLETE |
| DEP Code : | C |
| Description : | CLEANUP REQUIRED |
| Score Date : | 2008-04-02 |
| Score : | 26 |
| CU Status : | SRCR |

Map Id: 54
Direction: SW
Distance: 0.652 mi., 3443 ft.
Elevation: 13 ft.
Relative: Lower

**Site Name :** SHELL-OKEECHOBEE | HESS CORPORATION #09386 | SHELL-OKEECHOBEE #748
4696 OKEECHOBEE RD
FORT PIERCE, FL

**Database(s) :** [CS - FL, DWM CONTAM - FL, ECHO, FA 3 - FL, FRS, GWIF - FL, HIST UST - FL, LUST - FL, RCRA_VSQG, SPILLS - FL, UST - FL] ***(cont.)***

**Envirosite ID:** 1528436
**EPA ID:** N/R

LUST - FL ***(cont.)***

| | |
|---|---|
| Oculus Note : | Use the Public Oculus Login button to enter the Oculus Website |
| Oculus Hyperlink : | Click here for hyperlink provided by the agency. |

RCRA_VSQG

| | |
|---|---|
| Facility Name : | HESS CORPORATION #09386 |
| Facility Address : | 4696 OKEECHOBEE RD, FORT PIERCE, FL 34947-5416 |
| County : | ST LUCIE |
| Date Form Received by Agency : | 1998-01-29 |
| EPA ID : | FLD984261610 |
| Mailing Address : | 1 HESS PLZ, WOODBRIDGE, NJ 07095-1229 |
| Contact : | JOHN GEITNER |
| Contact Address : | 1 HESS PLZ, WOODBRIDGE, NJ 07095 |
| Contact Country : | US |
| Contact Telephone : | 732-750-7105 |
| Contact Email : | N/R |
| EPA Region : | 04 |
| Land Type : | Private |
| Source Type : | Notification |
| Classification : | Very Small Quantity Generator |

Description :

Handlers that generate 100 kilograms or less of hazardous waste per calendar month, and accumulate 1000 kg or less of hazardous waste at any time; or generate one kilogram or less of acutely hazardous waste per calendar month, and accumulate at any time: 1 kg or less of acutely hazardous waste; or 100 kg or less of any residue or contaminated soil, waste or other debris resulting from the cleanup of a spill, into or on any land or water, of acutely hazardous waste;or generate 100 kg or less of any residue or contaminated soil, waste or other debris resulting from the cleanup of a spill, into or on any land or water, of acutely hazardous waste during any calendar month, and accumulate at any time: 1 kg or less of acutely hazardous waste; or 100 kg or less of any residue or contaminated soil, waste or other debris resulting from the cleanup of a spill, into or on any land or water, of acutely hazardous waste.

| | |
|---|---|
| Last Date in Agency List : | 2021-04-26 |

Owner/Operator Summary

| | |
|---|---|
| Owner/Operator Name : | HESS CORPORATION |
| Owner/Operator Address : | 1 HESS PLZ, WOODBRIDGE, NJ 07095 |
| Owner/Operator Country : | US |
| Owner/Operator Telephone : | N/R |
| Owner/Operator Email : | N/R |
| Owner/Operator Fax : | N/R |
| Legal Status : | Private |
| Owner/Operator Type : | Owner |
| Owner/Operator Start Date : | 2007-04-10 |
| Owner/Operator End Date : | N/R |

Map Id: 54
Direction: SW
Distance: 0.652 mi., 3443 ft.
Elevation: 13 ft.
Relative: Lower

**Site Name :** SHELL-OKEECHOBEE | HESS CORPORATION #09386 | SHELL-OKEECHOBEE #748
4696 OKEECHOBEE RD
FORT PIERCE, FL

**Database(s) :** [CS - FL, DWM CONTAM - FL, ECHO, FA 3 - FL, FRS, GWIF - FL, HIST UST - FL, LUST - FL, RCRA_VSQG, SPILLS - FL, UST - FL] ***(cont.)***

**Envirosite ID:** 1528436
**EPA ID:** N/R

RCRA_VSQG ***(cont.)***

| | |
|---|---|
| Owner/Operator Name : | HESS CORPORATION |
| Owner/Operator Address : | 1 HESS PLZ, WOODBRIDGE, NJ 07095 |
| Owner/Operator Country : | US |
| Owner/Operator Telephone : | N/R |
| Owner/Operator Email : | N/R |
| Owner/Operator Fax : | N/R |
| Legal Status : | Private |
| Owner/Operator Type : | Operator |
| Owner/Operator Start Date : | 2007-04-10 |
| Owner/Operator End Date : | N/R |

| | |
|---|---|
| Owner/Operator Name : | THOMAS WHITAKER |
| Owner/Operator Address : | 1 HESS PLZ # WB-6, WOODBRIDGE, NJ 07095-1229 |
| Owner/Operator Country : | US |
| Owner/Operator Telephone : | N/R |
| Owner/Operator Email : | N/R |
| Owner/Operator Fax : | N/R |
| Legal Status : | Private |
| Owner/Operator Type : | Owner |
| Owner/Operator Start Date : | 1998-01-29 |
| Owner/Operator End Date : | 2007-04-10 |

| | |
|---|---|
| Owner/Operator Name : | WHITAKER THOMAS |
| Owner/Operator Address : | 1 HESS PLZ # WB-6, WOODBRIDGE, NJ 07095-1229 |
| Owner/Operator Country : | US |
| Owner/Operator Telephone : | N/R |
| Owner/Operator Email : | N/R |
| Owner/Operator Fax : | N/R |
| Legal Status : | Private |
| Owner/Operator Type : | Owner |
| Owner/Operator Start Date : | 1998-01-29 |
| Owner/Operator End Date : | 2007-04-10 |

Handler Activities Summary

| | |
|---|---|
| U.S. Importer of Hazardous Waste : | N |
| Mixed Waste (Haz. and Radioactive) : | N |
| Recycler of Hazardous Waste : | N |
| Transporter of Hazardous Waste : | N |
| Treater, Storer or Disposer of HW : | N |
| Underground Injection Activity : | N |
| On-site Burner Exemption : | N |
| Furnace Exemption : | N |
| Used Oil Fuel Burner : | N |
| Used Oil Processor : | N |
| Used Oil Refiner : | N |
| Used Oil Fuel Marketer to Burner : | N |
| Used Oil Specification Marketer : | N |

Map Id: 54
Direction: SW
Distance: 0.652 mi., 3443 ft.
Elevation: 13 ft.
Relative: Lower

**Site Name :** SHELL-OKEECHOBEE | HESS CORPORATION #09386 | SHELL-OKEECHOBEE #748
4696 OKEECHOBEE RD
FORT PIERCE, FL

**Database(s) :** [CS - FL, DWM CONTAM - FL, ECHO, FA 3 - FL, FRS, GWIF - FL, HIST UST - FL, LUST - FL, RCRA_VSQG, SPILLS - FL, UST - FL] ***(cont.)***

**Envirosite ID:** 1528436
**EPA ID:** N/R

RCRA_VSQG ***(cont.)***

| | |
|---|---|
| Used Oil Transfer Facility : | N |
| Used Oil Transporter : | N |

Hazardous Waste Summary

| | |
|---|---|
| Waste Code / Name : | D001 - IGNITABLE WASTE<br>D018 - BENZENE |

Notices of Violations Summary

| | |
|---|---|
| Regulation Violated : | N |

SPILLS - FL

| | |
|---|---|
| Facility Name : | Responsible Party |
| Facility Address : | 4696 Okeechobee Road, FORT PIERCE |
| County : | St. Lucie |
| Incident Number : | 22190 |
| Incident Date : | 2002-12-10 |
| Incident Status : | Closed |
| Incident Type : | Inland |
| Incident Party Type : | Petroleum |
| Pollutant Name : | Diesel fuel |
| Pollutant Actual Volume : | 20 |
| Pollutant - Unit Measure : | gallon |
| Pollutant Category : | Rostran Jesus Mario |
| Description : | Spill |
| On-scene Response : | N/R |
| State Warning Point Date : | N/R |
| State Warning Point Code : | N/R |
| Sector Code : | N/R |
| Facility Reported : | N/R |
| Business Type : | N/R |
| Petroleum Flag : | N/R |
| Off-site Release Flag : | N/R |
| Release Source Code : | N/R |
| Release Description : | N/R |
| Last Date in Agency List : | 2018-04-28 |

UST - FL

| | |
|---|---|
| Facility Name : | SHELL-OKEECHOBEE |
| Facility Address : | 4696 OKEECHOBEE RD, FORT PIERCE, 34947 |
| County : | ST. LUCIE |

Map Id: 54
Direction: SW
Distance: 0.652 mi., 3443 ft.
Elevation: 13 ft.
Relative: Lower

**Site Name :** SHELL-OKEECHOBEE | HESS CORPORATION #09386 | SHELL-OKEECHOBEE #748
4696 OKEECHOBEE RD
FORT PIERCE, FL

**Database(s) :** [CS - FL, DWM CONTAM - FL, ECHO, FA 3 - FL, FRS, GWIF - FL, HIST UST - FL, LUST - FL, RCRA_VSQG, SPILLS - FL, UST - FL] ***(cont.)***

**Envirosite ID:** 1528436
**EPA ID:** N/R

UST - FL ***(cont.)***

Site Details

| | |
|---|---|
| Facility ID : | 9100149 |
| Facility Phone : | 9545200300 |
| Facility Status : | OPEN |
| Facility Type : | Retail Station |
| DEP Contractor Own : | P |
| Last Date in Agency List : | 2021-07-21 |

Owner Information

| | |
|---|---|
| Owner ID : | N/R |
| Owner Name : | N/R |
| Owner Address 1 : | N/R |
| Owner Address 2 : | N/R |
| Contact : | N/R |
| Owner Phone : | N/R |

Tank Information

| | |
|---|---|
| Tank ID : | 1 |
| Gallons : | 10000 |
| Tank Location : | UNDERGROUND |
| Substance : | Unleaded Gas |
| Install Date : | 1990-11-01 |
| Status : | Out of Service |
| Status Date : | 2019-04-30 |
| Construction Items : | Overfill/Spill - Flow shut-Off<br>Overfill/Spill - Spill containment bucket<br>Primary Construction - Fiberglass<br>Secondary Containment - Double wall |
| Monitoring Items : | Internal Tk Monitoring - Monitor dbl wall tank space<br>Miscellaneous - Continuous electronic sensing<br>Miscellaneous - Visual inspect dispenser liners<br>Miscellaneous - Visual inspect pipe sumps<br>Piping Monitoring - Electronic line leak detector<br>Piping Monitoring - Monitor dbl wall pipe space |
| Piping Items : | Miscellaneous Attributes - Pressurized piping system<br>Miscellaneous Attributes - Dispenser liners<br>Primary Construction - Fiberglass<br>Secondary Containment - Double wall |

Map Id: 54
Direction: SW
Distance: 0.652 mi., 3443 ft.
Elevation: 13 ft.
Relative: Lower

**Site Name :** SHELL-OKEECHOBEE | HESS CORPORATION #09386 | SHELL-OKEECHOBEE #748
4696 OKEECHOBEE RD
FORT PIERCE, FL

**Database(s) :** [CS - FL, DWM CONTAM - FL, ECHO, FA 3 - FL, FRS, GWIF - FL, HIST UST - FL, LUST - FL, RCRA_VSQG, SPILLS - FL, UST - FL] ***(cont.)***

**Envirosite ID:** 1528436
**EPA ID:** N/R

UST - FL ***(cont.)***

Tank Information

| | |
|---|---|
| Tank ID : | 2 |
| Gallons : | 10000 |
| Tank Location : | UNDERGROUND |
| Substance : | Unleaded Gas |
| Install Date : | 1990-11-01 |
| Status : | Out of Service |
| Status Date : | 2019-04-30 |
| Construction Items : | Overfill/Spill - Spill containment bucket<br>Overfill/Spill - Flow shut-Off<br>Primary Construction - Fiberglass<br>Secondary Containment - Double wall |
| Monitoring Items : | Internal Tk Monitoring - Monitor dbl wall tank space<br>Miscellaneous - Continuous electronic sensing<br>Miscellaneous - Electronic monitor dispenser liners<br>Miscellaneous - Electronic monitor pipe sumps<br>Piping Monitoring - Electronic line leak detector<br>Piping Monitoring - Monitor dbl wall pipe space |
| Piping Items : | Miscellaneous Attributes - Dispenser liners<br>Miscellaneous Attributes - Pressurized piping system<br>Primary Construction - Fiberglass<br>Secondary Containment - Double wall |

Tank Information

| | |
|---|---|
| Tank ID : | 3 |
| Gallons : | 10000 |
| Tank Location : | UNDERGROUND |
| Substance : | Unleaded Gas |
| Install Date : | 1990-11-01 |
| Status : | Out of Service |
| Status Date : | 2019-04-30 |
| Construction Items : | Overfill/Spill - Spill containment bucket<br>Overfill/Spill - Flow shut-Off<br>Primary Construction - Fiberglass<br>Secondary Containment - Double wall |
| Monitoring Items : | Internal Tk Monitoring - Monitor dbl wall tank space<br>Miscellaneous - Visual inspect pipe sumps<br>Miscellaneous - Visual inspect dispenser liners<br>Miscellaneous - Continuous electronic sensing |

Map Id: 54
Direction: SW
Distance: 0.652 mi., 3443 ft.
Elevation: 13 ft.
Relative: Lower

**Site Name :** SHELL-OKEECHOBEE | HESS CORPORATION #09386 | SHELL-OKEECHOBEE #748
4696 OKEECHOBEE RD
FORT PIERCE, FL

**Database(s) :** [CS - FL, DWM CONTAM - FL, ECHO, FA 3 - FL, FRS, GWIF - FL, HIST UST - FL, LUST - FL, RCRA_VSQG, SPILLS - FL, UST - FL] ***(cont.)***

**Envirosite ID:** 1528436
**EPA ID:** N/R

UST - FL ***(cont.)***

Piping Monitoring - Electronic line leak detector
Piping Monitoring - Monitor dbl wall pipe space

Piping Items :
Miscellaneous Attributes - Dispenser liners
Miscellaneous Attributes - Pressurized piping system
Primary Construction - Fiberglass
Secondary Containment - Double wall

Tank Information

| | |
|---|---|
| Tank ID : | 4 |
| Gallons : | 10000 |
| Tank Location : | UNDERGROUND |
| Substance : | Vehicular Diesel |
| Install Date : | 1990-11-01 |
| Status : | Out of Service |
| Status Date : | 2019-04-30 |

Construction Items :
Overfill/Spill - Flow shut-Off
Overfill/Spill - Spill containment bucket
Primary Construction - Fiberglass
Secondary Containment - Double wall

Monitoring Items :
Internal Tk Monitoring - Monitor dbl wall tank space
Miscellaneous - Visual inspect dispenser liners
Miscellaneous - Visual inspect pipe sumps
Miscellaneous - Continuous electronic sensing
Piping Monitoring - Monitor dbl wall pipe space
Piping Monitoring - Electronic line leak detector

Piping Items :
Miscellaneous Attributes - Pressurized piping system
Miscellaneous Attributes - Dispenser liners
Primary Construction - Fiberglass
Secondary Containment - Double wall

Oculus Note : Use the Public Oculus Login button to enter the Oculus Website
Oculus Hyperlink : Click here for hyperlink provided by the agency.

Map Id: 55
Direction: SSE
Distance: 0.664 mi., 3506 ft.
Elevation: 14 ft.
Relative: Lower

**Site Name :** Former Fire Training Facility at Indian River State College
35th St
Fort Pierce, FL 34981

**Database(s) :** [CS - FL, SIS - FL]

**Envirosite ID:** 31051357
**EPA ID:** N/R

CS - FL

| | |
|---|---|
| Facility Name : | Former Fire Training Facility at Indian River State College |
| Facility Address : | 35th St, Fort Pierce, 34981 |
| County : | St. Lucie County |
| DEP Cleanup Site Key : | 67553534 |
| Program Site ID : | ERIC_7538 |
| Program Source Data : | ERIC |
| Program Area : | OTHCU |
| Collection Date : | 2020-01-28 |
| Verification Date : | 2020-01-28 |
| Load Date : | 2021-06-21 |
| Verifier : | WILLIAMS_CA |
| Collector : | WILLIAMS_CA |
| Verifier Agency : | N/R |
| Collection Agency : | N/R |
| Verification Status : | REVIEWED |
| Remediation Status : | OPEN |
| Office/District : | SED |
| Comments : | Alternate ID: |
| Last Date in Agency List : | 2021-07-20 |

SIS - FL

| | |
|---|---|
| Facility Name : | Former Fire Training Facility at Indian River State College |
| Facility Address : | 35th St, Fort Pierce, 34981 |
| County : | ST. LUCIE |
| Site Number : | 7537 |
| Alternative Site Name : | ERIC_7538 |
| District : | SED |
| Datum : | WGS84 |
| Program Key : | SIS |
| Agency Link : | Click here for hyperlink provided by the agency. |
| Last Date in Agency List : | 2021-06-24 |

Map Id: 56
Direction: ENE
Distance: 0.668 mi., 3527 ft.
Elevation: 18 ft.
Relative: Higher

**Site Name :** CARAF OIL 2829 INC | OKEECHOBEE VALERO MACMILLAN | VALERO - DE #406 OKEECHOBEE
2829 OKEECHOBEE RD
FORT PIERCE | Fort Pierce, FL

**Database(s) :** [CS - FL, DWM CONTAM - FL, ECHO, FA 3 - FL, FRS, GWIF - FL, HIST UST - FL, LUST - FL, UST - FL]

**Envirosite ID:** 1527248
**EPA ID:** N/R

CS - FL

| | |
|---|---|
| Facility Name : | CARAF OIL 2829 INC |
| Facility Address : | 2829 OKEECHOBEE RD, FORT PIERCE, 34947 |
| County : | St. Lucie County |
| DEP Cleanup Site Key : | 67547848 |
| Program Site ID : | 8516138 |
| Program Source Data : | STCM |
| Program Area : | PETRO |
| Collection Date : | 2003-09-02 |
| Verification Date : | 2003-09-02 |
| Load Date : | 2021-06-21 |
| Verifier : | KOERNER_D56 |
| Collector : | KOERNER_D56 |
| Verifier Agency : | DELEGATED COUNTY |
| Collection Agency : | DELEGATED COUNTY |
| Verification Status : | REVIEWED |
| Remediation Status : | ACTIVE |
| Office/District : | SED |
| Comments : | N/R |
| Last Date in Agency List : | 2021-07-20 |

| | |
|---|---|
| Facility Name : | OKEECHOBEE VALERO MACMILLAN |
| Facility Address : | 2829 OKEECHOBEE RD, FORT PIERCE, 34947 |
| County : | St. Lucie County |
| DEP Cleanup Site Key : | 62423754 |
| Program Site ID : | 8516138 |
| Program Source Data : | STCM |
| Program Area : | PETRO |
| Collection Date : | 2003-09-02 |
| Verification Date : | 2003-09-02 |
| Load Date : | 2020-04-09 |
| Verifier : | KOERNER_D56 |
| Collector : | KOERNER_D56 |
| Verifier Agency : | DELEGATED COUNTY |
| Collection Agency : | DELEGATED COUNTY |
| Verification Status : | REVIEWED |
| Remediation Status : | ACTIVE |
| Office/District : | SED |
| Comments : | N/R |
| Last Date in Agency List : | 2020-04-09 |

| | |
|---|---|
| Facility Name : | VALERO - DE #406 OKEECHOBEE |
| Facility Address : | 2829 OKEECHOBEE RD, FORT PIERCE, 34947 |
| County : | St. Lucie County |

Map Id: 56
Direction: ENE
Distance: 0.668 mi., 3527 ft.
Elevation: 18 ft.
Relative: Higher

**Site Name :** CARAF OIL 2829 INC | OKEECHOBEE
VALERO MACMILLAN | VALERO - DE #406
OKEECHOBEE
2829 OKEECHOBEE RD
FORT PIERCE | Fort Pierce, FL

**Database(s) :** [CS - FL, DWM CONTAM - FL, ECHO, FA 3 - FL, FRS, GWIF - FL, HIST UST - FL, LUST - FL, UST - FL] ***(cont.)***

**Envirosite ID:** 1527248
**EPA ID:** N/R

CS - FL ***(cont.)***

| | |
|---|---|
| DEP Cleanup Site Key : | 37550453 |
| Program Site ID : | 8516138 |
| Program Source Data : | STCM |
| Program Area : | PETRO |
| Collection Date : | 2003-09-02 |
| Verification Date : | 2003-09-02 |
| Load Date : | 2015-02-09 |
| Verifier : | KOERNER_D56 |
| Collector : | KOERNER_D56 |
| Verifier Agency : | DELEGATED COUNTY |
| Collection Agency : | DELEGATED COUNTY |
| Verification Status : | REVIEWED |
| Remediation Status : | ACTIVE |
| Office/District : | SED |
| Comments : | N/R |
| Last Date in Agency List : | 2015-02-09 |

DWM CONTAM - FL

| | |
|---|---|
| Facility Name : | CARAF OIL 2829 INC |
| Facility Address : | 2829 OKEECHOBEE RD, FORT PIERCE, FL 34947-4612 |
| County : | ST. LUCIE |
| Score Effective Date : | 2011-02-09 |
| Score : | 76 |
| Score Ranked : | 74 |
| Rank : | 936 |
| Facility ID : | 8516138 |
| Facility Status : | OPEN |
| Facility Type : | A - Retail Station |
| County Code : | 56 |
| District : | SED |
| Operator : | ARMANDO FACHADO |
| Phone : | (786)385-0814 |
| Name Changed Date : | 2020-06-25 |
| Address Changed Date : | 2021-04-27 |
| Latitude Degrees : | 27 |
| Latitude Minutes : | 26 |
| Latitude Seconds : | 3.2758 |
| Longitude Degrees : | 80 |
| Longitude Minutes : | 21 |
| Longitude Seconds : | 13.7752 |
| Feature : | N/R |
| Method : | DGPS |
| Datum : | 0 |
| Section/Township/Range : | N/R |
| Related Party Begin Date : | 2020-06-25 |
| Related Party ID : | 80483 |
| Primary Related Party Role : | ACCOUNT OWNER |
| Related Party Name : | CARAF LAND 2829 LLC |
| Related Party Address 1 : | 2829 OKEECHOBEE ROAD, Fort Pierce, FL 34947 |
| Related Party Address 2 : | N/R |

Map Id: 56
Direction: ENE
Distance: 0.668 mi., 3527 ft.
Elevation: 18 ft.
Relative: Higher

**Site Name :** CARAF OIL 2829 INC | OKEECHOBEE VALERO MACMILLAN | VALERO - DE #406 OKEECHOBEE
2829 OKEECHOBEE RD
FORT PIERCE | Fort Pierce, FL

**Database(s) :** [CS - FL, DWM CONTAM - FL, ECHO, FA 3 - FL, FRS, GWIF - FL, HIST UST - FL, LUST - FL, UST - FL] ***(cont.)***

**Envirosite ID:** 1527248
**EPA ID:** N/R

DWM CONTAM - FL ***(cont.)***

| | |
|---|---|
| Contact : | ARMANDO FACHADO |
| Related Party Phone : | (786)385-0814 |
| Related Party Extension : | N/R |
| Related Party Bad Address Indicator : | N |
| Last Date in Agency List : | 2021-07-12 |
| Facility Name : | OKEECHOBEE VALERO MACMILLAN |
| Facility Address : | 2829 OKEECHOBEE RD, FORT PIERCE, FL 34947-4612 |
| County : | ST. LUCIE |
| Score Effective Date : | 2011-02-09 |
| Score : | 76 |
| Score Ranked : | 74 |
| Rank : | 936 |
| Facility ID : | 8516138 |
| Facility Status : | OPEN |
| Facility Type : | A - Retail Station |
| County Code : | 56 |
| District : | SED |
| Operator : | DANIEL ALONSO |
| Phone : | (305)691-7814 |
| Name Changed Date : | 2018-03-26 |
| Address Changed Date : | 2007-01-04 |
| Latitude Degrees : | 27 |
| Latitude Minutes : | 26 |
| Latitude Seconds : | 3.2758 |
| Longitude Degrees : | 80 |
| Longitude Minutes : | 21 |
| Longitude Seconds : | 13.7752 |
| Feature : | N/R |
| Method : | DGPS |
| Datum : | 0 |
| Section/Township/Range : | N/R |
| Related Party Begin Date : | 2015-03-04 |
| Related Party ID : | 70697 |
| Primary Related Party Role : | ACCOUNT OWNER |
| Related Party Name : | MACMILLAN REAL ESTATE LLC |
| Related Party Address 1 : | 2955 E 11TH AVE, HIALEAH, FL 33013 |
| Related Party Address 2 : | ATTN:STORAGE TANK REGIS |
| Contact : | LAURA RODRIGUEZ |
| Related Party Phone : | (305)691-7814 |
| Related Party Extension : | N/R |
| Related Party Bad Address Indicator : | N |
| Last Date in Agency List : | 2020-04-08 |

ECHO

| | |
|---|---|
| Facility Name : | HIGHWAY OIL, FACILITY #736 |
| Facility Address : | 2829 OKEECHOBEE RD., FORT PIERCE, FL 34947 |
| County : | ST. LUCIE |

Map Id: 56
Direction: ENE
Distance: 0.668 mi., 3527 ft.
Elevation: 18 ft.
Relative: Higher

**Site Name :** CARAF OIL 2829 INC | OKEECHOBEE
VALERO MACMILLAN | VALERO - DE #406
OKEECHOBEE
2829 OKEECHOBEE RD
FORT PIERCE | Fort Pierce, FL

**Database(s) :** [CS - FL, DWM CONTAM - FL, ECHO, FA 3 - FL, FRS, GWIF - FL, HIST UST - FL, LUST - FL, UST - FL] ***(cont.)***

**Envirosite ID:** 1527248
**EPA ID:** N/R

ECHO ***(cont.)***

| | |
|---|---|
| Last Inspection Date : | N/R |
| Registry ID : | 110035478603 |
| FIPS Code : | 12111 |
| EPA Region : | 04 |
| Inspection Count : | 0 |
| Last Inspection Days : | N/R |
| Informal Count : | 0 |
| Last Informal Action Date : | N/R |
| Formal Action Count : | 0 |
| Last Formal Action Date : | N/R |
| Total Penalties : | 0 |
| Penalty Count : | N/R |
| Last Penalty Date : | N/R |
| Last Penalty Amount : | N/R |
| QTRS IN NC : | 0 |
| Programs IN SNC : | 0 |
| Current Compliance Status : | No Violation Identified |
| Three-Year Compliance Status : | _____ |
| Collection Method : | ADDRESS MATCHING-HOUSE NUMBER |
| Reference Point : | CENTER OF A FACILITY OR STATION |
| Accuracy Meters : | 30 |
| Derived Tribes : | Seminole Tribe of Florida - 5.2 mile(s) |
| Derived HUC : | 03090202 |
| Derived WBD : | 030902060200 |
| Derived STCTY FIPS : | 12111 |
| Derived Zip : | 34947 |
| Derived CD113 : | 18 |
| Derived CB2010 : | 121113804003004 |
| MYRTK Universe : | NNN |
| NPDES IDs : | N/R |
| CWA Permit Types : | N/R |
| CWA Compliance Tracking : | N/R |
| CWA NAICS : | N/R |
| CWA SICS : | N/R |
| CWA Inspection Count : | N/R |
| CWA Last Inspection Days : | N/R |
| CWA Informal Count : | N/R |
| CWA Formal Action Count : | N/R |
| CWA Last Formal Action Date : | N/R |
| CWA Penalties : | N/R |
| CWA Last Penalty Date : | N/R |
| CWA Last Penalty Amount : | N/R |
| CWA Quarters IN NC : | N/R |
| CWA Current Compliance Status : | N/R |
| CWA Current SNC Flag : | N |
| CWA 13 Quarters Compliance Status : | N/R |
| CWA 13 Quarters Effluent Exceedances: | N/R |
| CWA Three-Year QNCR Codes : | N/R |
| DFR URL : | Click here for hyperlink provided by the agency. |
| Facility SIC : | N/R |
| Facility NAICS : | N/R |
| Facility Last Inspection EPA Date : | N/R |
| Facility Last Inspection State Date : | N/R |

Map Id: 56
Direction: ENE
Distance: 0.668 mi., 3527 ft.
Elevation: 18 ft.
Relative: Higher

**Site Name :** CARAF OIL 2829 INC | OKEECHOBEE VALERO MACMILLAN | VALERO - DE #406 OKEECHOBEE
2829 OKEECHOBEE RD
FORT PIERCE | Fort Pierce, FL

**Database(s) :** [CS - FL, DWM CONTAM - FL, ECHO, FA 3 - FL, FRS, GWIF - FL, HIST UST - FL, LUST - FL, UST - FL] ***(cont.)***

**Envirosite ID:** 1527248
**EPA ID:** N/R

ECHO ***(cont.)***

| | |
|---|---|
| Facility Last Formal Act EPA Date : | N/R |
| Facility Last Formal Act State Date : | N/R |
| Facility Last Informal Act EPA Date : | N/R |
| Facility Last Informal Act State Date: | N/R |
| Facility Federal Agency : | N/R |
| TRI Reporter : | N/R |
| Facility Imp Water Flag : | N/R |
| Current SNC Flag : | N |
| Indian County Flag : | N |
| Federal Flag : | N/R |
| US Mexico Border Flag : | N/R |
| Chesapeak Bay Flag : | N/R |
| AIR Flag : | N |
| NPDES Flag : | N |
| SDWIS Flag : | N |
| RCRA Flag : | Y |
| TRI Flag : | N |
| GHG Flag : | N |
| Major Flag : | N/R |
| Active Flag : | Y |
| NAA Flag : | N |
| Latitude : | 27.43436 |
| Longitude : | -80.35397 |
| Last Date in Agency List : | 2021-04-16 |

FA 3 - FL

| | |
|---|---|
| Facility Name : | CARAF OIL 2829 INC |
| Facility Address : | 2829 OKEECHOBEE RD, FORT PIERCE, 34947 |
| County : | ST. LUCIE |
| | |
| Effectivity Date : | 2020-06-03 |
| Expiration Date : | 2021-06-03 |
| Facility ID : | 8516138 |
| Facility Status : | OPEN |
| Facility Type : | Retail Station |
| DEP Contractor : | P |
| Financial Responsibility : | INSURANCE |
| Insurance Company : | COLONY INSURANCE COMPANY |
| Facility Phone : | 7863850814 |
| Owner ID : | 80483 |
| Owner Name : | CARAF LAND 2829 LLC |
| Address : | 2829 OKEECHOBEE ROAD, Fort Pierce, FL 34947 |
| Contact Name : | ARMANDO FACHADO |
| Phone : | 7863850814 |
| Last Date in Agency List : | 2021-07-24 |
| | |
| Effectivity Date : | 2018-01-01 |
| Expiration Date : | 2019-01-01 |
| Facility ID : | 8516138 |
| Facility Status : | OPEN |

Map Id: 56
Direction: ENE
Distance: 0.668 mi., 3527 ft.
Elevation: 18 ft.
Relative: Higher

**Site Name :** CARAF OIL 2829 INC | OKEECHOBEE
VALERO MACMILLAN | VALERO - DE #406
OKEECHOBEE
2829 OKEECHOBEE RD
FORT PIERCE | Fort Pierce, FL

**Database(s) :** [CS - FL, DWM CONTAM - FL, ECHO, FA 3 - FL, FRS, GWIF - FL, HIST UST - FL, LUST - FL, UST - FL] ***(cont.)***

**Envirosite ID:** 1527248
**EPA ID:** N/R

FA 3 - FL ***(cont.)***

| | |
|---|---|
| Facility Type : | Retail Station |
| DEP Contractor : | P |
| Financial Responsibility : | INSURANCE |
| Insurance Company : | LIBERTY SURPLUS INSURANCE CORP |
| Facility Phone : | 7863850814 |
| Owner ID : | 80483 |
| Owner Name : | CARAF LAND 2829 LLC |
| Address : | 2829 OKEECHOBEE ROAD, Fort Pierce, FL 34947 |
| Contact Name : | ARMANDO FACHADO |
| Phone : | 7863850814 |
| Last Date in Agency List : | 2021-07-24 |

| | |
|---|---|
| Effectivity Date : | 2017-01-01 |
| Expiration Date : | 2018-01-01 |
| Facility ID : | 8516138 |
| Facility Status : | OPEN |
| Facility Type : | Retail Station |
| DEP Contractor : | P |
| Financial Responsibility : | INSURANCE |
| Insurance Company : | LIBERTY SURPLUS INSURANCE CORP |
| Facility Phone : | 7863850814 |
| Owner ID : | 80483 |
| Owner Name : | CARAF LAND 2829 LLC |
| Address : | 2829 OKEECHOBEE ROAD, Fort Pierce, FL 34947 |
| Contact Name : | ARMANDO FACHADO |
| Phone : | 7863850814 |
| Last Date in Agency List : | 2021-07-24 |

| | |
|---|---|
| Effectivity Date : | 2016-01-01 |
| Expiration Date : | 2017-01-01 |
| Facility ID : | 8516138 |
| Facility Status : | OPEN |
| Facility Type : | Retail Station |
| DEP Contractor : | P |
| Financial Responsibility : | INSURANCE |
| Insurance Company : | LIBERTY SURPLUS INSURANCE CORP |
| Facility Phone : | 7863850814 |
| Owner ID : | 80483 |
| Owner Name : | CARAF LAND 2829 LLC |
| Address : | 2829 OKEECHOBEE ROAD, Fort Pierce, FL 34947 |
| Contact Name : | ARMANDO FACHADO |
| Phone : | 7863850814 |
| Last Date in Agency List : | 2021-07-24 |

| | |
|---|---|
| Effectivity Date : | 2015-01-01 |
| Expiration Date : | 2016-01-01 |
| Facility ID : | 8516138 |
| Facility Status : | OPEN |
| Facility Type : | Retail Station |
| DEP Contractor : | P |

Map Id: 56
Direction: ENE
Distance: 0.668 mi., 3527 ft.
Elevation: 18 ft.
Relative: Higher

**Site Name :** CARAF OIL 2829 INC | OKEECHOBEE
VALERO MACMILLAN | VALERO - DE #406
OKEECHOBEE
2829 OKEECHOBEE RD
FORT PIERCE | Fort Pierce, FL

**Database(s) :** [CS - FL, DWM CONTAM - FL, ECHO, FA 3 - FL, FRS, GWIF - FL, HIST UST - FL, LUST - FL, UST - FL] ***(cont.)***

**Envirosite ID:** 1527248
**EPA ID:** N/R

FA 3 - FL ***(cont.)***

| | |
|---|---|
| Financial Responsibility : | INSURANCE |
| Insurance Company : | LIBERTY SURPLUS INSURANCE CORP |
| Facility Phone : | 7863850814 |
| Owner ID : | 80483 |
| Owner Name : | CARAF LAND 2829 LLC |
| Address : | 2829 OKEECHOBEE ROAD, Fort Pierce, FL 34947 |
| Contact Name : | ARMANDO FACHADO |
| Phone : | 7863850814 |
| Last Date in Agency List : | 2021-07-24 |

| | |
|---|---|
| Effectivity Date : | 2012-01-01 |
| Expiration Date : | 2013-01-01 |
| Facility ID : | 8516138 |
| Facility Status : | OPEN |
| Facility Type : | Retail Station |
| DEP Contractor : | P |
| Financial Responsibility : | INSURANCE |
| Insurance Company : | LIBERTY SURPLUS INSURANCE CORP |
| Facility Phone : | 7863850814 |
| Owner ID : | 80483 |
| Owner Name : | CARAF LAND 2829 LLC |
| Address : | 2829 OKEECHOBEE ROAD, Fort Pierce, FL 34947 |
| Contact Name : | ARMANDO FACHADO |
| Phone : | 7863850814 |
| Last Date in Agency List : | 2021-07-24 |

| | |
|---|---|
| Effectivity Date : | 2010-01-02 |
| Expiration Date : | 2011-01-02 |
| Facility ID : | 8516138 |
| Facility Status : | OPEN |
| Facility Type : | Retail Station |
| DEP Contractor : | P |
| Financial Responsibility : | INSURANCE |
| Insurance Company : | ZURICH-AMERICAN |
| Facility Phone : | 7863850814 |
| Owner ID : | 80483 |
| Owner Name : | CARAF LAND 2829 LLC |
| Address : | 2829 OKEECHOBEE ROAD, Fort Pierce, FL 34947 |
| Contact Name : | ARMANDO FACHADO |
| Phone : | 7863850814 |
| Last Date in Agency List : | 2021-07-24 |

| | |
|---|---|
| Effectivity Date : | 2009-08-15 |
| Expiration Date : | 2010-08-15 |
| Facility ID : | 8516138 |
| Facility Status : | OPEN |
| Facility Type : | Retail Station |
| DEP Contractor : | P |
| Financial Responsibility : | INSURANCE |
| Insurance Company : | ZURICH-AMERICAN |

Map Id: 56
Direction: ENE
Distance: 0.668 mi., 3527 ft.
Elevation: 18 ft.
Relative: Higher

**Site Name :** CARAF OIL 2829 INC | OKEECHOBEE
VALERO MACMILLAN | VALERO - DE #406
OKEECHOBEE
2829 OKEECHOBEE RD
FORT PIERCE | Fort Pierce, FL

**Database(s) :** [CS - FL, DWM CONTAM - FL, ECHO, FA 3 - FL, FRS, GWIF - FL, HIST UST - FL, LUST - FL, UST - FL] ***(cont.)***

**Envirosite ID:** 1527248
**EPA ID:** N/R

FA 3 - FL ***(cont.)***

| | |
|---|---|
| Facility Phone : | 7863850814 |
| Owner ID : | 80483 |
| Owner Name : | CARAF LAND 2829 LLC |
| Address : | 2829 OKEECHOBEE ROAD, Fort Pierce, FL 34947 |
| Contact Name : | ARMANDO FACHADO |
| Phone : | 7863850814 |
| Last Date in Agency List : | 2021-07-24 |

| | |
|---|---|
| Effectivity Date : | 1995-01-19 |
| Expiration Date : | 1997-01-19 |
| Facility ID : | 8516138 |
| Facility Status : | OPEN |
| Facility Type : | Retail Station |
| DEP Contractor : | P |
| Financial Responsibility : | INSURANCE |
| Insurance Company : | PLUS |
| Facility Phone : | 7863850814 |
| Owner ID : | 80483 |
| Owner Name : | CARAF LAND 2829 LLC |
| Address : | 2829 OKEECHOBEE ROAD, Fort Pierce, FL 34947 |
| Contact Name : | ARMANDO FACHADO |
| Phone : | 7863850814 |
| Last Date in Agency List : | 2021-07-24 |

| | |
|---|---|
| Effectivity Date : | 1994-03-25 |
| Expiration Date : | 1995-01-19 |
| Facility ID : | 8516138 |
| Facility Status : | OPEN |
| Facility Type : | Retail Station |
| DEP Contractor : | P |
| Financial Responsibility : | INSURANCE |
| Insurance Company : | FPLIPA |
| Facility Phone : | 7863850814 |
| Owner ID : | 80483 |
| Owner Name : | CARAF LAND 2829 LLC |
| Address : | 2829 OKEECHOBEE ROAD, Fort Pierce, FL 34947 |
| Contact Name : | ARMANDO FACHADO |
| Phone : | 7863850814 |
| Last Date in Agency List : | 2021-07-24 |

| | |
|---|---|
| Effectivity Date : | 1989-09-01 |
| Expiration Date : | 1990-09-01 |
| Facility ID : | 8516138 |
| Facility Status : | OPEN |
| Facility Type : | Retail Station |
| DEP Contractor : | P |
| Financial Responsibility : | INSURANCE |
| Insurance Company : | FPLIPA |
| Facility Phone : | 7863850814 |
| Owner ID : | 80483 |

Map Id: 56
Direction: ENE
Distance: 0.668 mi., 3527 ft.
Elevation: 18 ft.
Relative: Higher

**Site Name :** CARAF OIL 2829 INC | OKEECHOBEE
VALERO MACMILLAN | VALERO - DE #406
OKEECHOBEE
2829 OKEECHOBEE RD
FORT PIERCE | Fort Pierce, FL

**Database(s) :** [CS - FL, DWM CONTAM - FL, ECHO, FA 3 - FL, FRS, GWIF - FL, HIST UST - FL, LUST - FL, UST - FL] ***(cont.)***

**Envirosite ID:** 1527248
**EPA ID:** N/R

FA 3 - FL ***(cont.)***

| | |
|---|---|
| Owner Name : | CARAF LAND 2829 LLC |
| Address : | 2829 OKEECHOBEE ROAD, Fort Pierce, FL 34947 |
| Contact Name : | ARMANDO FACHADO |
| Phone : | 7863850814 |
| Last Date in Agency List : | 2021-07-24 |
| | |
| Facility Name : | OKEECHOBEE VALERO MACMILLAN |
| Facility Address : | 2829 OKEECHOBEE RD, FORT PIERCE, 34947 |
| County : | ST. LUCIE |
| | |
| Effectivity Date : | 2018-01-01 |
| Expiration Date : | 2019-01-01 |
| Facility ID : | 8516138 |
| Facility Status : | OPEN |
| Facility Type : | Retail Station |
| DEP Contractor : | P |
| Financial Responsibility : | INSURANCE |
| Insurance Company : | LIBERTY SURPLUS INSURANCE CORP |
| Facility Phone : | 3056917814 |
| Owner ID : | 70697 |
| Owner Name : | MACMILLAN REAL ESTATE LLC |
| Address : | 2955 E 11TH AVE ATTN:STORAGE TANK REGIS, HIALEAH, FL 33013 |
| Contact Name : | LAURA RODRIGUEZ |
| Phone : | 3056917814 |
| Last Date in Agency List : | 2020-02-13 |
| | |
| Effectivity Date : | 2017-01-01 |
| Expiration Date : | 2018-01-01 |
| Facility ID : | 8516138 |
| Facility Status : | OPEN |
| Facility Type : | Retail Station |
| DEP Contractor : | P |
| Financial Responsibility : | INSURANCE |
| Insurance Company : | LIBERTY SURPLUS INSURANCE CORP |
| Facility Phone : | 3056917814 |
| Owner ID : | 70697 |
| Owner Name : | MACMILLAN REAL ESTATE LLC |
| Address : | 2955 E 11TH AVE ATTN:STORAGE TANK REGIS, HIALEAH, FL 33013 |
| Contact Name : | LAURA RODRIGUEZ |
| Phone : | 3056917814 |
| Last Date in Agency List : | 2020-02-13 |
| | |
| Effectivity Date : | 2016-01-01 |
| Expiration Date : | 2017-01-01 |
| Facility ID : | 8516138 |
| Facility Status : | OPEN |
| Facility Type : | Retail Station |
| DEP Contractor : | P |
| Financial Responsibility : | INSURANCE |

Map Id: 56
Direction: ENE
Distance: 0.668 mi., 3527 ft.
Elevation: 18 ft.
Relative: Higher

**Site Name :** CARAF OIL 2829 INC | OKEECHOBEE
VALERO MACMILLAN | VALERO - DE #406
OKEECHOBEE
2829 OKEECHOBEE RD
FORT PIERCE | Fort Pierce, FL

**Database(s) :** [CS - FL, DWM CONTAM - FL, ECHO, FA 3 - FL, FRS, GWIF - FL, HIST UST - FL, LUST - FL, UST - FL] ***(cont.)***

**Envirosite ID:** 1527248
**EPA ID:** N/R

FA 3 - FL ***(cont.)***

| | |
|---|---|
| Insurance Company : | LIBERTY SURPLUS INSURANCE CORP |
| Facility Phone : | 3056917814 |
| Owner ID : | 70697 |
| Owner Name : | MACMILLAN REAL ESTATE LLC |
| Address : | 2955 E 11TH AVE ATTN:STORAGE TANK REGIS, HIALEAH, FL 33013 |
| Contact Name : | LAURA RODRIGUEZ |
| Phone : | 3056917814 |
| Last Date in Agency List : | 2020-02-13 |

| | |
|---|---|
| Effectivity Date : | 2015-01-01 |
| Expiration Date : | 2016-01-01 |
| Facility ID : | 8516138 |
| Facility Status : | OPEN |
| Facility Type : | Retail Station |
| DEP Contractor : | P |
| Financial Responsibility : | INSURANCE |
| Insurance Company : | LIBERTY SURPLUS INSURANCE CORP |
| Facility Phone : | 3056917814 |
| Owner ID : | 70697 |
| Owner Name : | MACMILLAN REAL ESTATE LLC |
| Address : | 2955 E 11TH AVE ATTN:STORAGE TANK REGIS, HIALEAH, FL 33013 |
| Contact Name : | LAURA RODRIGUEZ |
| Phone : | 3056917814 |
| Last Date in Agency List : | 2020-02-13 |

| | |
|---|---|
| Effectivity Date : | 2012-01-01 |
| Expiration Date : | 2013-01-01 |
| Facility ID : | 8516138 |
| Facility Status : | OPEN |
| Facility Type : | Retail Station |
| DEP Contractor : | P |
| Financial Responsibility : | INSURANCE |
| Insurance Company : | LIBERTY SURPLUS INSURANCE CORP |
| Facility Phone : | 3056917814 |
| Owner ID : | 70697 |
| Owner Name : | MACMILLAN REAL ESTATE LLC |
| Address : | 2955 E 11TH AVE ATTN:STORAGE TANK REGIS, HIALEAH, FL 33013 |
| Contact Name : | LAURA RODRIGUEZ |
| Phone : | 3056917814 |
| Last Date in Agency List : | 2020-02-13 |

| | |
|---|---|
| Effectivity Date : | 2010-01-02 |
| Expiration Date : | 2011-01-02 |
| Facility ID : | 8516138 |
| Facility Status : | OPEN |
| Facility Type : | Retail Station |
| DEP Contractor : | P |
| Financial Responsibility : | INSURANCE |
| Insurance Company : | ZURICH-AMERICAN |
| Facility Phone : | 3056917814 |

Map Id: 56
Direction: ENE
Distance: 0.668 mi., 3527 ft.
Elevation: 18 ft.
Relative: Higher

**Site Name :** CARAF OIL 2829 INC | OKEECHOBEE
VALERO MACMILLAN | VALERO - DE #406 OKEECHOBEE
2829 OKEECHOBEE RD
FORT PIERCE | Fort Pierce, FL

**Database(s) :** [CS - FL, DWM CONTAM - FL, ECHO, FA 3 - FL, FRS, GWIF - FL, HIST UST - FL, LUST - FL, UST - FL] ***(cont.)***

**Envirosite ID:** 1527248
**EPA ID:** N/R

FA 3 - FL ***(cont.)***

| | |
|---|---|
| Owner ID : | 70697 |
| Owner Name : | MACMILLAN REAL ESTATE LLC |
| Address : | 2955 E 11TH AVE ATTN:STORAGE TANK REGIS, HIALEAH, FL 33013 |
| Contact Name : | LAURA RODRIGUEZ |
| Phone : | 3056917814 |
| Last Date in Agency List : | 2020-02-13 |
| | |
| Effectivity Date : | 2009-08-15 |
| Expiration Date : | 2010-08-15 |
| Facility ID : | 8516138 |
| Facility Status : | OPEN |
| Facility Type : | Retail Station |
| DEP Contractor : | P |
| Financial Responsibility : | INSURANCE |
| Insurance Company : | ZURICH-AMERICAN |
| Facility Phone : | 3056917814 |
| Owner ID : | 70697 |
| Owner Name : | MACMILLAN REAL ESTATE LLC |
| Address : | 2955 E 11TH AVE ATTN:STORAGE TANK REGIS, HIALEAH, FL 33013 |
| Contact Name : | LAURA RODRIGUEZ |
| Phone : | 3056917814 |
| Last Date in Agency List : | 2020-02-13 |
| | |
| Effectivity Date : | 1995-01-19 |
| Expiration Date : | 1997-01-19 |
| Facility ID : | 8516138 |
| Facility Status : | OPEN |
| Facility Type : | Retail Station |
| DEP Contractor : | P |
| Financial Responsibility : | INSURANCE |
| Insurance Company : | PLUS |
| Facility Phone : | 3056917814 |
| Owner ID : | 70697 |
| Owner Name : | MACMILLAN REAL ESTATE LLC |
| Address : | 2955 E 11TH AVE ATTN:STORAGE TANK REGIS, HIALEAH, FL 33013 |
| Contact Name : | LAURA RODRIGUEZ |
| Phone : | 3056917814 |
| Last Date in Agency List : | 2020-02-13 |
| | |
| Effectivity Date : | 1994-03-25 |
| Expiration Date : | 1995-01-19 |
| Facility ID : | 8516138 |
| Facility Status : | OPEN |
| Facility Type : | Retail Station |
| DEP Contractor : | P |
| Financial Responsibility : | INSURANCE |
| Insurance Company : | FPLIPA |
| Facility Phone : | 3056917814 |
| Owner ID : | 70697 |
| Owner Name : | MACMILLAN REAL ESTATE LLC |

Map Id: 56
Direction: ENE
Distance: 0.668 mi., 3527 ft.
Elevation: 18 ft.
Relative: Higher

**Site Name :** CARAF OIL 2829 INC | OKEECHOBEE
VALERO MACMILLAN | VALERO - DE #406
OKEECHOBEE
2829 OKEECHOBEE RD
FORT PIERCE | Fort Pierce, FL

**Database(s) :** [CS - FL, DWM CONTAM - FL, ECHO, FA 3 - FL, FRS, GWIF - FL, HIST UST - FL, LUST - FL, UST - FL] ***(cont.)***

**Envirosite ID:** 1527248
**EPA ID:** N/R

FA 3 - FL ***(cont.)***

| | |
|---|---|
| Address : | 2955 E 11TH AVE ATTN:STORAGE TANK REGIS, HIALEAH, FL 33013 |
| Contact Name : | LAURA RODRIGUEZ |
| Phone : | 3056917814 |
| Last Date in Agency List : | 2020-02-13 |

| | |
|---|---|
| Effectivity Date : | 1989-09-01 |
| Expiration Date : | 1990-09-01 |
| Facility ID : | 8516138 |
| Facility Status : | OPEN |
| Facility Type : | Retail Station |
| DEP Contractor : | P |
| Financial Responsibility : | INSURANCE |
| Insurance Company : | FPLIPA |
| Facility Phone : | 3056917814 |
| Owner ID : | 70697 |
| Owner Name : | MACMILLAN REAL ESTATE LLC |
| Address : | 2955 E 11TH AVE ATTN:STORAGE TANK REGIS, HIALEAH, FL 33013 |
| Contact Name : | LAURA RODRIGUEZ |
| Phone : | 3056917814 |
| Last Date in Agency List : | 2020-02-13 |

FRS

| | |
|---|---|
| Facility Name : | HIGHWAY OIL, FACILITY #736 |
| Facility Address : | 2829 OKEECHOBEE RD., FORT PIERCE, FL 34947-4612 |
| County : | ST. LUCIE |

Site Details

| | |
|---|---|
| Registry ID : | 110035478603 |
| FRS Facility URL : | Click here for hyperlink provided by the agency. |
| Last Date in Agency List : | 2021-07-17 |

Source Description

Source Description :

The Florida Environmental System Today Application (FIESTA) Data Maintenance (FDM) system maintains entity, environmental interest and affiliation data for the State of Florida.

Map Id: 56
Direction: ENE
Distance: 0.668 mi., 3527 ft.
Elevation: 18 ft.
Relative: Higher

**Site Name :** CARAF OIL 2829 INC | OKEECHOBEE
VALERO MACMILLAN | VALERO - DE #406 OKEECHOBEE
2829 OKEECHOBEE RD
FORT PIERCE | Fort Pierce, FL

**Database(s) :** [CS - FL, DWM CONTAM - FL, ECHO, FA 3 - FL, FRS, GWIF - FL, HIST UST - FL, LUST - FL, UST - FL] ***(cont.)***

**Envirosite ID:** 1527248
**EPA ID:** N/R

FRS ***(cont.)***

Source Description :

RCRAInfo is EPA's comprehensive information system that supports the Resource Conservation and Recovery Act (RCRA) of 1976 and the Hazardous and Solid Waste Amendments (HSWA) of 1984 through the tracking of events and activities related to facilities that generate, transport, and treat, store, or dispose of hazardous waste. RCRAInfo allows RCRA program staff to track the notification, permit, compliance, and corrective action activities required under RCRA. RCRAInfo also supports generation of the National Hazardous Waste Biennial Report. All generators and treatment, storage, and disposal facilities who handle hazardous waste are required to report to the EPA Administrator at least once every two years to support creation of the Biennial Report.

FRS Environmental Interest

| | |
|---|---|
| Source and System ID : | FLORIDA DEP - 67084<br>RCRAINFO - FLT970057824 |

GWIF - FL

| | |
|---|---|
| Facility Name : | Valero Gas |
| Facility Address : | 2829 Okeechobee RD, Fort Pierce, 34947 |
| County : | ST. LUCIE |
| Facility ID : | 8516138 |
| Facility Type : | PETROLEUM |
| Location ID : | 181511 |
| Location Method : | DGPS = Differentially Corrected GPS |
| GPS ID : | 181511 |
| GPS Date : | 2017-04-27 |
| HAE (Height Above Ellipsoid) : | N/R |
| Project ID : | SUPER |
| Insp Name : | Joanne Evans |
| Insp CHD : | ST. LUCIE |
| Request Number : | N/R |
| Datum : | WS1984 |
| Software : | Risk_Aerial_Entry |
| Streetside : | N/R |
| Agency : | DOH |
| Comment : | N/R |
| Latitude : | 27.434044 |
| Longitude : | -80.353928 |
| Last Date in Agency List : | 2021-07-31 |

HIST UST - FL

| | |
|---|---|
| Facility Name : | VALERO - DE #406 OKEECHOBEE |
| Facility Address : | 2829 OKEECHOBEE RD, FORT PIERCE, 34947 |
| County : | St. Lucie |
| Facility ID : | 8516138 |
| Phone : | (772) 288-0454 |

Map Id: 56
Direction: ENE
Distance: 0.668 mi., 3527 ft.
Elevation: 18 ft.
Relative: Higher

**Site Name :** CARAF OIL 2829 INC | OKEECHOBEE
VALERO MACMILLAN | VALERO - DE #406
OKEECHOBEE
2829 OKEECHOBEE RD
FORT PIERCE | Fort Pierce, FL

**Database(s) :** [CS - FL, DWM CONTAM - FL, ECHO, FA 3 - FL, FRS, GWIF - FL, HIST UST - FL, LUST - FL, UST - FL] ***(cont.)***

**Envirosite ID:** 1527248
**EPA ID:** N/R

HIST UST - FL ***(cont.)***

| | |
|---|---|
| Status : | OPEN |
| Facility Type : | A |
| Facility Type Description : | Retail Station |
| DEP Contractor Own : | N |
| Tank ID : | 5 |
| Capacity : | 12000 |
| Tank Location : | UNDERGROUND |
| Content : | Unleaded Gas |
| Install Date : | 1990-07-01 |
| Tank Status : | In Service |
| Status Date : | 2002-07-01 |
| Tank Type : | DW |
| Last Date in Agency List : | 2015-02-05 |

| | |
|---|---|
| Facility ID : | 8516138 |
| Phone : | (772) 288-0454 |
| Status : | OPEN |
| Facility Type : | A |
| Facility Type Description : | Retail Station |
| DEP Contractor Own : | N |
| Tank ID : | 4 |
| Capacity : | 12000 |
| Tank Location : | UNDERGROUND |
| Content : | Vehicular Diesel |
| Install Date : | 1990-07-01 |
| Tank Status : | In Service |
| Status Date : | 2002-07-01 |
| Tank Type : | DW |
| Last Date in Agency List : | 2015-02-05 |

| | |
|---|---|
| Facility ID : | 8516138 |
| Phone : | (772) 288-0454 |
| Status : | OPEN |
| Facility Type : | A |
| Facility Type Description : | Retail Station |
| DEP Contractor Own : | N |
| Tank ID : | 6 |
| Capacity : | 12000 |
| Tank Location : | UNDERGROUND |
| Content : | Unleaded Gas |
| Install Date : | 1990-07-01 |
| Tank Status : | In Service |
| Status Date : | 2002-07-01 |
| Tank Type : | DW |
| Last Date in Agency List : | 2015-02-05 |

| | |
|---|---|
| Oculus Note : | Use the Public Oculus Login button to enter the Oculus Website |
| Oculus Hyperlink : | Click here for hyperlink provided by the agency. |

Map Id: 56
Direction: ENE
Distance: 0.668 mi., 3527 ft.
Elevation: 18 ft.
Relative: Higher

**Site Name :** CARAF OIL 2829 INC | OKEECHOBEE VALERO MACMILLAN | VALERO - DE #406 OKEECHOBEE
2829 OKEECHOBEE RD
FORT PIERCE | Fort Pierce, FL

**Database(s) :** [CS - FL, DWM CONTAM - FL, ECHO, FA 3 - FL, FRS, GWIF - FL, HIST UST - FL, LUST - FL, UST - FL] ***(cont.)***

**Envirosite ID:** 1527248
**EPA ID:** N/R

LUST - FL

Facility Name : CARAF OIL 2829 INC
Facility Address : 2829 OKEECHOBEE RD, FORT PIERCE, 34947
County : ST. LUCIE

Site Details
Facility ID : 8516138
Facility Status : OPEN
Facility Type : Retail Station
Phone : 7863850814
Last Date in Agency List : 2021-08-06

Owner Information
Owner ID : N/R
Owner Name : N/R
Owner Address 1 : N/R
Owner Address 2 : N/R
Contact : N/R
Owner Phone : N/R

Discharge Details
Discharge Date : 1988-11-11
Status Date : 1998-08-19
Status Description : RA ONGOING
DEP Code : C
Description : CLEANUP REQUIRED
Score Date : 2011-02-09
Score : 76
CU Status : RA

Oculus Note : Use the Public Oculus Login button to enter the Oculus Website
Oculus Hyperlink : Click here for hyperlink provided by the agency.

Facility Name : OKEECHOBEE VALERO MACMILLAN
Facility Address : 2829 OKEECHOBEE RD, FORT PIERCE, 34947
County : ST. LUCIE

Site Details
Facility ID : 8516138
Facility Status : OPEN
Facility Type : Retail Station
Phone : 3056917814
Last Date in Agency List : 2020-06-01

Map Id: 56
Direction: ENE
Distance: 0.668 mi., 3527 ft.
Elevation: 18 ft.
Relative: Higher

**Site Name :** CARAF OIL 2829 INC | OKEECHOBEE
VALERO MACMILLAN | VALERO - DE #406 OKEECHOBEE
2829 OKEECHOBEE RD
FORT PIERCE | Fort Pierce, FL

**Database(s) :** [CS - FL, DWM CONTAM - FL, ECHO, FA 3 - FL, FRS, GWIF - FL, HIST UST - FL, LUST - FL, UST - FL] ***(cont.)***

**Envirosite ID:** 1527248
**EPA ID:** N/R

LUST - FL ***(cont.)***

Owner Information

| | |
|---|---|
| Owner ID : | 70697 |
| Owner Name : | MACMILLAN REAL ESTATE LLC |
| Owner Address 1 : | 2955 E 11TH AVE, HIALEAH, FL 33013 |
| Owner Address 2 : | ATTN:STORAGE TANK REGIS |
| Contact : | LAURA RODRIGUEZ |
| Owner Phone : | 3056917814 |

Discharge Details

| | |
|---|---|
| Discharge Date : | 1988-11-11 |
| Status Date : | 1998-08-19 |
| Status Description : | RA ONGOING |
| DEP Code : | P |
| Description : | CLEANUP REQUIRED |
| Score Date : | 2011-02-09 |
| Score : | 00076 |
| CU Status : | RA |
| Oculus Note : | Use the Public Oculus Login button to enter the Oculus Website |
| Oculus Hyperlink : | Click here for hyperlink provided by the agency. |
| Facility Name : | VALERO - DE #406 OKEECHOBEE |
| Facility Address : | 2829 OKEECHOBEE RD, FORT PIERCE, 34947 |
| County : | St Lucie |

Site Details

| | |
|---|---|
| Facility ID : | 8516138 |
| Facility Status : | OPEN |
| Facility Type : | Retail Station |
| Phone : | (772) 288-0454 |
| Last Date in Agency List : | 2015-01-10 |

Owner Information

| | |
|---|---|
| Owner ID : | N/R |
| Owner Name : | N/R |
| Owner Address 1 : | N/R |
| Owner Address 2 : | N/R |
| Contact : | N/R |
| Owner Phone : | N/R |

Map Id: 56
Direction: ENE
Distance: 0.668 mi., 3527 ft.
Elevation: 18 ft.
Relative: Higher

**Site Name :** CARAF OIL 2829 INC | OKEECHOBEE
VALERO MACMILLAN | VALERO - DE #406
OKEECHOBEE
2829 OKEECHOBEE RD
FORT PIERCE | Fort Pierce, FL

**Database(s) :** [CS - FL, DWM CONTAM - FL, ECHO, FA 3 - FL, FRS, GWIF - FL, HIST UST - FL, LUST - FL, UST - FL] ***(cont.)***

**Envirosite ID:** 1527248
**EPA ID:** N/R

LUST - FL ***(cont.)***

Discharge Details

| | |
|---|---|
| Discharge Date : | 1988-11-11 |
| Status Date : | 1998-08-19 |
| Status Description : | RA ONGOING |
| DEP Code : | N |
| Description : | CLEANUP REQUIRED |
| Score Date : | 2011-02-09 |
| Score : | 00076 |
| CU Status : | RA |
| Oculus Note : | Use the Public Oculus Login button to enter the Oculus Website |
| Oculus Hyperlink : | N/R |

UST - FL

| | |
|---|---|
| Facility Name : | CARAF OIL 2829 INC |
| Facility Address : | 2829 OKEECHOBEE RD, FORT PIERCE, 34947 |
| County : | ST. LUCIE |

Site Details

| | |
|---|---|
| Facility ID : | 8516138 |
| Facility Phone : | 7863850814 |
| Facility Status : | OPEN |
| Facility Type : | Retail Station |
| DEP Contractor Own : | P |
| Last Date in Agency List : | 2021-07-21 |

Owner Information

| | |
|---|---|
| Owner ID : | N/R |
| Owner Name : | N/R |
| Owner Address 1 : | N/R |
| Owner Address 2 : | N/R |
| Contact : | N/R |
| Owner Phone : | N/R |

Tank Information

| | |
|---|---|
| Tank ID : | 1 |
| Gallons : | 12000 |
| Tank Location : | UNDERGROUND |
| Substance : | Leaded Gas |
| Install Date : | 1966-03-01 |
| Status : | Removed from Site |
| Status Date : | 1990-07-31 |

Map Id: 56
Direction: ENE
Distance: 0.668 mi., 3527 ft.
Elevation: 18 ft.
Relative: Higher

**Site Name :** CARAF OIL 2829 INC | OKEECHOBEE
VALERO MACMILLAN | VALERO - DE #406 OKEECHOBEE
2829 OKEECHOBEE RD
FORT PIERCE | Fort Pierce, FL

**Database(s) :** [CS - FL, DWM CONTAM - FL, ECHO, FA 3 - FL, FRS, GWIF - FL, HIST UST - FL, LUST - FL, UST - FL] ***(cont.)***

**Envirosite ID:** 1527248
**EPA ID:** N/R

UST - FL ***(cont.)***

Construction Items : N/R

Monitoring Items : N/R

Piping Items : N/R

Tank Information
Tank ID : 2
Gallons : 12000
Tank Location : UNDERGROUND
Substance : Gasohol
Install Date : 1980-09-01
Status : Removed from Site
Status Date : 1990-07-31

Construction Items : N/R

Monitoring Items : N/R

Piping Items : N/R

Tank Information
Tank ID : 3
Gallons : 12000
Tank Location : UNDERGROUND
Substance : Gasohol
Install Date : 1980-11-01
Status : Removed from Site
Status Date : 1990-07-31

Construction Items : N/R

Monitoring Items : N/R

Piping Items : N/R

Map Id: 56
Direction: ENE
Distance: 0.668 mi., 3527 ft.
Elevation: 18 ft.
Relative: Higher

**Site Name :** CARAF OIL 2829 INC | OKEECHOBEE
VALERO MACMILLAN | VALERO - DE #406
OKEECHOBEE
2829 OKEECHOBEE RD
FORT PIERCE | Fort Pierce, FL

**Database(s) :** [CS - FL, DWM CONTAM - FL, ECHO, FA 3 - FL, FRS, GWIF - FL, HIST UST - FL, LUST - FL, UST - FL] ***(cont.)***

**Envirosite ID:** 1527248
**EPA ID:** N/R

UST - FL ***(cont.)***

Tank Information

| | |
|---|---|
| Tank ID : | 4 |
| Gallons : | 12000 |
| Tank Location : | UNDERGROUND |
| Substance : | Vehicular Diesel |
| Install Date : | 1990-07-01 |
| Status : | In Service |
| Status Date : | 2002-07-01 |
| Construction Items : | Overfill/Spill - Tight fill<br>Overfill/Spill - Flow shut-Off<br>Overfill/Spill - Spill containment bucket<br>Primary Construction - Fiberglass clad steel<br>Secondary Containment - Double wall |
| Monitoring Items : | Internal Tk Monitoring - Monitor dbl wall tank space<br>Piping Monitoring - Electronic line leak detector<br>Piping Monitoring - Monitor dbl wall pipe space |
| Piping Items : | Miscellaneous Attributes - Dispenser liners<br>Miscellaneous Attributes - Pressurized piping system<br>Primary Construction - Fiberglass<br>Secondary Containment - Double wall |

Tank Information

| | |
|---|---|
| Tank ID : | 5 |
| Gallons : | 12000 |
| Tank Location : | UNDERGROUND |
| Substance : | Ethanol E10 |
| Install Date : | 1990-07-01 |
| Status : | In Service |
| Status Date : | 2002-07-01 |
| Construction Items : | Overfill/Spill - Spill containment bucket<br>Overfill/Spill - Tight fill<br>Overfill/Spill - Flow shut-Off<br>Primary Construction - Fiberglass clad steel<br>Secondary Containment - Double wall |
| Monitoring Items : | Internal Tk Monitoring - Monitor dbl wall tank space<br>Piping Monitoring - Monitor dbl wall pipe space<br>Piping Monitoring - Electronic line leak detector |

Map Id: 56
Direction: ENE
Distance: 0.668 mi., 3527 ft.
Elevation: 18 ft.
Relative: Higher

**Site Name :** CARAF OIL 2829 INC | OKEECHOBEE
VALERO MACMILLAN | VALERO - DE #406 OKEECHOBEE
2829 OKEECHOBEE RD
FORT PIERCE | Fort Pierce, FL

**Database(s) :** [CS - FL, DWM CONTAM - FL, ECHO, FA 3 - FL, FRS, GWIF - FL, HIST UST - FL, LUST - FL, UST - FL] ***(cont.)***

**Envirosite ID:** 1527248
**EPA ID:** N/R

UST - FL ***(cont.)***

Piping Items :
Miscellaneous Attributes - Dispenser liners
Miscellaneous Attributes - Pressurized piping system
Primary Construction - Fiberglass
Secondary Containment - Double wall

Tank Information

| | |
|---|---|
| Tank ID : | 6 |
| Gallons : | 12000 |
| Tank Location : | UNDERGROUND |
| Substance : | Ethanol E10 |
| Install Date : | 1990-07-01 |
| Status : | In Service |
| Status Date : | 2002-07-01 |

Construction Items :
Overfill/Spill - Spill containment bucket
Overfill/Spill - Flow shut-Off
Overfill/Spill - Tight fill
Primary Construction - Fiberglass clad steel
Secondary Containment - Double wall

Monitoring Items :
Internal Tk Monitoring - Monitor dbl wall tank space
Piping Monitoring - Monitor dbl wall pipe space
Piping Monitoring - Electronic line leak detector

Piping Items :
Miscellaneous Attributes - Pressurized piping system
Miscellaneous Attributes - Dispenser liners
Primary Construction - Fiberglass
Secondary Containment - Double wall

Tank Information

| | |
|---|---|
| Tank ID : | 7 |
| Gallons : | 550 |
| Tank Location : | UNDERGROUND |
| Substance : | Waste Oil |
| Install Date : | N/R |
| Status : | Removed from Site |
| Status Date : | 1997-03-01 |

Construction Items : N/R

Monitoring Items : N/R

Map Id: 56
Direction: ENE
Distance: 0.668 mi., 3527 ft.
Elevation: 18 ft.
Relative: Higher

**Site Name :** CARAF OIL 2829 INC | OKEECHOBEE
VALERO MACMILLAN | VALERO - DE #406
OKEECHOBEE
2829 OKEECHOBEE RD
FORT PIERCE | Fort Pierce, FL

**Database(s) :** [CS - FL, DWM CONTAM - FL, ECHO, FA 3 - FL, FRS, GWIF - FL, HIST UST - FL, LUST - FL, UST - FL] ***(cont.)***

**Envirosite ID:** 1527248
**EPA ID:** N/R

UST - FL ***(cont.)***

| | |
|---|---|
| Piping Items : | N/R |
| Oculus Note : | Use the Public Oculus Login button to enter the Oculus Website |
| Oculus Hyperlink : | Click here for hyperlink provided by the agency. |
| Facility Name : | OKEECHOBEE VALERO MACMILLAN |
| Facility Address : | 2829 OKEECHOBEE RD, FORT PIERCE, 34947 |
| County : | ST. LUCIE |

Site Details

| | |
|---|---|
| Facility ID : | 8516138 |
| Facility Phone : | 3056917814 |
| Facility Status : | OPEN |
| Facility Type : | Retail Station |
| DEP Contractor Own : | P |
| Last Date in Agency List : | 2020-08-27 |

Owner Information

| | |
|---|---|
| Owner ID : | 70697 |
| Owner Name : | MACMILLAN REAL ESTATE LLC |
| Owner Address 1 : | 2955 E 11TH AVE, HIALEAH, FL 33013 |
| Owner Address 2 : | ATTN:STORAGE TANK REGIS |
| Contact : | LAURA RODRIGUEZ |
| Owner Phone : | 3056917814 |

| | |
|---|---|
| Owner ID : | 70697 |
| Owner Name : | MACMILLAN REAL ESTATE LLC |
| Owner Address 1 : | 2955 E 11TH AVE, HIALEAH, FL 33013 |
| Owner Address 2 : | ATTN:STORAGE TANK REGIS |
| Contact : | LAURA RODRIGUEZ |
| Owner Phone : | 3056917814 |

Tank Information

Details for this site have been truncated due to the large number of available details for this site within this dataset. For the complete details for this site, contact your Envirosite account representative for a complimentary site report containing all of the details available.

| | |
|---|---|
| Tank ID : | 1 |
| Gallons : | 12000 |
| Tank Location : | UNDERGROUND |
| Substance : | Leaded Gas |
| Install Date : | 1966-03-01 |

Map Id: 56
Direction: ENE
Distance: 0.668 mi., 3527 ft.
Elevation: 18 ft.
Relative: Higher

**Site Name :** CARAF OIL 2829 INC | OKEECHOBEE
VALERO MACMILLAN | VALERO - DE #406
OKEECHOBEE
2829 OKEECHOBEE RD
FORT PIERCE | Fort Pierce, FL

**Database(s) :** [CS - FL, DWM CONTAM - FL, ECHO, FA 3 - FL, FRS, GWIF - FL, HIST UST - FL, LUST - FL, UST - FL] ***(cont.)***

**Envirosite ID:** 1527248
**EPA ID:** N/R

UST - FL ***(cont.)***

Status : Removed from Site
Status Date : 1990-07-31

Construction Items : N/R

Monitoring Items : N/R

Piping Items : N/R

Tank Information
Tank ID : 1
Gallons : 12000
Tank Location : UNDERGROUND
Substance : Leaded Gas
Install Date : 1966-03-01
Status : Removed from Site
Status Date : 1990-07-31

Construction Items : N/R

Monitoring Items : N/R

Piping Items : N/R

Tank Information
Tank ID : 2
Gallons : 12000
Tank Location : UNDERGROUND
Substance : Gasohol
Install Date : 1980-09-01
Status : Removed from Site
Status Date : 1990-07-31

Construction Items : N/R

Monitoring Items : N/R

Piping Items : N/R

Map Id: 56
Direction: ENE
Distance: 0.668 mi., 3527 ft.
Elevation: 18 ft.
Relative: Higher

**Site Name :** CARAF OIL 2829 INC | OKEECHOBEE
VALERO MACMILLAN | VALERO - DE #406
OKEECHOBEE
2829 OKEECHOBEE RD
FORT PIERCE | Fort Pierce, FL

**Database(s) :** [CS - FL, DWM CONTAM - FL, ECHO, FA 3 - FL, FRS, GWIF - FL, HIST UST - FL, LUST - FL, UST - FL] ***(cont.)***

**Envirosite ID:** 1527248
**EPA ID:** N/R

UST - FL ***(cont.)***

Tank Information
- Tank ID : 2
- Gallons : 12000
- Tank Location : UNDERGROUND
- Substance : Gasohol
- Install Date : 1980-09-01
- Status : Removed from Site
- Status Date : 1990-07-31
- Construction Items : N/R
- Monitoring Items : N/R
- Piping Items : N/R

Tank Information
- Tank ID : 3
- Gallons : 12000
- Tank Location : UNDERGROUND
- Substance : Gasohol
- Install Date : 1980-11-01
- Status : Removed from Site
- Status Date : 1990-07-31
- Construction Items : N/R
- Monitoring Items : N/R
- Piping Items : N/R

Tank Information
- Tank ID : 3
- Gallons : 12000
- Tank Location : UNDERGROUND
- Substance : Gasohol
- Install Date : 1980-11-01
- Status : Removed from Site
- Status Date : 1990-07-31
- Construction Items : N/R

Map Id: 56
Direction: ENE
Distance: 0.668 mi., 3527 ft.
Elevation: 18 ft.
Relative: Higher

**Site Name :** CARAF OIL 2829 INC | OKEECHOBEE
VALERO MACMILLAN | VALERO - DE #406
OKEECHOBEE
2829 OKEECHOBEE RD
FORT PIERCE | Fort Pierce, FL

**Database(s) :** [CS - FL, DWM CONTAM - FL, ECHO, FA 3 - FL, FRS, GWIF - FL, HIST UST - FL, LUST - FL, UST - FL] ***(cont.)***

**Envirosite ID:** 1527248
**EPA ID:** N/R

UST - FL ***(cont.)***

Monitoring Items : N/R

Piping Items : N/R

Tank Information
Tank ID : 4
Gallons : 12000
Tank Location : UNDERGROUND
Substance : Vehicular Diesel
Install Date : 1990-07-01
Status : In Service
Status Date : 2002-07-01

Construction Items : N/R

Monitoring Items : N/R

Piping Items : N/R

Tank Information
Tank ID : 4
Gallons : 12000
Tank Location : UNDERGROUND
Substance : Vehicular Diesel
Install Date : 1990-07-01
Status : In Service
Status Date : 2002-07-01

Construction Items :
Overfill/Spill - Tight fill
Overfill/Spill - Tight fill
Overfill/Spill - Spill containment bucket
Overfill/Spill - Spill containment bucket
Primary Construction - Fiberglass clad steel
Primary Construction - Fiberglass clad steel
Secondary Containment - Double wall
Secondary Containment - Double wall

Monitoring Items : N/R

Piping Items :
Miscellaneous Attributes - Pressurized piping system
Miscellaneous Attributes - Dispenser liners

Map Id: 56
Direction: ENE
Distance: 0.668 mi., 3527 ft.
Elevation: 18 ft.
Relative: Higher

**Site Name :** CARAF OIL 2829 INC | OKEECHOBEE
VALERO MACMILLAN | VALERO - DE #406
OKEECHOBEE
2829 OKEECHOBEE RD
FORT PIERCE | Fort Pierce, FL

**Database(s) :** [CS - FL, DWM CONTAM - FL, ECHO, FA 3 - FL, FRS, GWIF - FL, HIST UST - FL, LUST - FL, UST - FL] ***(cont.)***

**Envirosite ID:** 1527248
**EPA ID:** N/R

UST - FL ***(cont.)***

Miscellaneous Attributes - Pressurized piping system
Miscellaneous Attributes - Dispenser liners
Primary Construction - Fiberglass
Primary Construction - Fiberglass
Secondary Containment - Double wall
Secondary Containment - Double wall

Tank Information

| | |
|---|---|
| Tank ID : | 4 |
| Gallons : | 12000 |
| Tank Location : | UNDERGROUND |
| Substance : | Vehicular Diesel |
| Install Date : | 1990-07-01 |
| Status : | In Service |
| Status Date : | 2002-07-01 |
| Construction Items : | N/R |
| Monitoring Items : | N/R |
| Piping Items : | N/R |

Tank Information

| | |
|---|---|
| Tank ID : | 4 |
| Gallons : | 12000 |
| Tank Location : | UNDERGROUND |
| Substance : | Vehicular Diesel |
| Install Date : | 1990-07-01 |
| Status : | In Service |
| Status Date : | 2002-07-01 |
| Construction Items : | N/R |
| Monitoring Items : | N/R |
| Piping Items : | N/R |
| Oculus Note : | Use the Public Oculus Login button to enter the Oculus Website |
| Oculus Hyperlink : | Click here for hyperlink provided by the agency. |

Map Id: 57
Direction: ENE
Distance: 0.910 mi., 4805 ft.
Elevation: 18 ft.
Relative: Higher

**Site Name :** TOWN STAR #480
2511 OKEECHOBEE RD
FORT PIERCE, FL

**Database(s) :** [CS - FL, DWM CONTAM - FL, FA 3 - FL, LUST - FL, UST - FL]

**Envirosite ID:** 1751694
**EPA ID:** N/R

CS - FL

| | |
|---|---|
| Facility Name : | TOWN STAR #480 |
| Facility Address : | 2511 OKEECHOBEE RD, FORT PIERCE, 34947 |
| County : | St. Lucie County |
| DEP Cleanup Site Key : | 67547838 |
| Program Site ID : | 8516178 |
| Program Source Data : | STCM |
| Program Area : | PETRO |
| Collection Date : | 2004-02-27 |
| Verification Date : | 2004-02-27 |
| Load Date : | 2021-06-21 |
| Verifier : | FACONTI_V56 |
| Collector : | FACONTI_V56 |
| Verifier Agency : | DELEGATED COUNTY |
| Collection Agency : | DELEGATED COUNTY |
| Verification Status : | REVIEWED |
| Remediation Status : | ACTIVE |
| Office/District : | SED |
| Comments : | N/R |
| Last Date in Agency List : | 2021-07-20 |

DWM CONTAM - FL

| | |
|---|---|
| Facility Name : | TOWN STAR #480 |
| Facility Address : | 2511 OKEECHOBEE RD, FORT PIERCE, FL 34947-4608 |
| County : | ST. LUCIE |
| Score Effective Date : | 2011-05-19 |
| Score : | 75 |
| Score Ranked : | 71 |
| Rank : | 1109 |
| Facility ID : | 8516178 |
| Facility Status : | OPEN |
| Facility Type : | A - Retail Station |
| County Code : | 56 |
| District : | SED |
| Operator : | MAXWELL AVRY DAVIDOVICH |
| Phone : | (772)777-6869 |
| Name Changed Date : | 2019-04-04 |
| Address Changed Date : | 2016-07-13 |
| Latitude Degrees : | 27 |
| Latitude Minutes : | 26 |
| Latitude Seconds : | 12.2964 |
| Longitude Degrees : | 80 |
| Longitude Minutes : | 21 |
| Longitude Seconds : | 0.9915 |
| Feature : | N/R |
| Method : | AGPS |
| Datum : | 0 |
| Section/Township/Range : | N/R |
| Related Party Begin Date : | 2019-04-04 |
| Related Party ID : | 78234 |
| Primary Related Party Role : | ACCOUNT OWNER |
| Related Party Name : | FLORIDA CONVENIENCE STORES, LLC |

Map Id: 57
Direction: ENE
Distance: 0.910 mi., 4805 ft.
Elevation: 18 ft.
Relative: Higher

**Site Name :** TOWN STAR #480
2511 OKEECHOBEE RD
FORT PIERCE, FL

**Database(s) :** [CS - FL, DWM CONTAM - FL, FA 3 - FL, LUST - FL, UST - FL] ***(cont.)***

**Envirosite ID:** 1751694
**EPA ID:** N/R

DWM CONTAM - FL ***(cont.)***

| | |
|---|---|
| Related Party Address 1 : | 8565 MAGELLAN PKWY, RICHMOND, VA 23227 |
| Related Party Address 2 : | SUITE 400 |
| Contact : | ROLFE LANN |
| Related Party Phone : | (804)730-1568 |
| Related Party Extension : | 1208 |
| Related Party Bad Address Indicator : | N |
| Last Date in Agency List : | 2021-07-12 |

FA 3 - FL

| | |
|---|---|
| Facility Name : | TOWN STAR #480 |
| Facility Address : | 2511 OKEECHOBEE RD, FORT PIERCE, 34947 |
| County : | ST. LUCIE |
| Effectivity Date : | 2019-12-31 |
| Expiration Date : | 2022-12-31 |
| Facility ID : | 8516178 |
| Facility Status : | OPEN |
| Facility Type : | Retail Station |
| DEP Contractor : | P |
| Financial Responsibility : | INSURANCE |
| Insurance Company : | IRONSHORE SPECIALTY INSURANCE CO |
| Facility Phone : | 7727776869 |
| Owner ID : | 78234 |
| Owner Name : | FLORIDA CONVENIENCE STORES, LLC |
| Address : | 8565 MAGELLAN PKWY SUITE 400, RICHMOND, VA 23227 |
| Contact Name : | ROLFE LANN |
| Phone : | 8047301568 |
| Last Date in Agency List : | 2021-07-24 |
| Effectivity Date : | 2018-10-27 |
| Expiration Date : | 2019-10-27 |
| Facility ID : | 8516178 |
| Facility Status : | OPEN |
| Facility Type : | Retail Station |
| DEP Contractor : | P |
| Financial Responsibility : | INSURANCE |
| Insurance Company : | NAUTILUS INSURANCE COMPANY |
| Facility Phone : | 7727776869 |
| Owner ID : | 78234 |
| Owner Name : | FLORIDA CONVENIENCE STORES, LLC |
| Address : | 8565 MAGELLAN PKWY SUITE 400, RICHMOND, VA 23227 |
| Contact Name : | ROLFE LANN |
| Phone : | 8047301568 |
| Last Date in Agency List : | 2021-07-24 |
| Effectivity Date : | 2017-10-27 |
| Expiration Date : | 2018-10-27 |
| Facility ID : | 8516178 |
| Facility Status : | OPEN |
| Facility Type : | Retail Station |
| DEP Contractor : | P |
| Financial Responsibility : | INSURANCE |

Map Id: 57
Direction: ENE
Distance: 0.910 mi., 4805 ft.
Elevation: 18 ft.
Relative: Higher

**Site Name :** TOWN STAR #480
2511 OKEECHOBEE RD
FORT PIERCE, FL

**Database(s) :** [CS - FL, DWM CONTAM - FL, FA 3 - FL, LUST - FL, UST - FL] ***(cont.)***

**Envirosite ID:** 1751694
**EPA ID:** N/R

FA 3 - FL ***(cont.)***

| | |
|---|---|
| Insurance Company : | NAUTILUS INSURANCE COMPANY |
| Facility Phone : | 7727776869 |
| Owner ID : | 78234 |
| Owner Name : | FLORIDA CONVENIENCE STORES, LLC |
| Address : | 8565 MAGELLAN PKWY SUITE 400, RICHMOND, VA 23227 |
| Contact Name : | ROLFE LANN |
| Phone : | 8047301568 |
| Last Date in Agency List : | 2021-07-24 |

| | |
|---|---|
| Effectivity Date : | 2016-10-27 |
| Expiration Date : | 2017-10-27 |
| Facility ID : | 8516178 |
| Facility Status : | OPEN |
| Facility Type : | Retail Station |
| DEP Contractor : | P |
| Financial Responsibility : | INSURANCE |
| Insurance Company : | COLONY |
| Facility Phone : | 7727776869 |
| Owner ID : | 78234 |
| Owner Name : | FLORIDA CONVENIENCE STORES, LLC |
| Address : | 8565 MAGELLAN PKWY SUITE 400, RICHMOND, VA 23227 |
| Contact Name : | ROLFE LANN |
| Phone : | 8047301568 |
| Last Date in Agency List : | 2021-07-24 |

| | |
|---|---|
| Effectivity Date : | 2014-02-14 |
| Expiration Date : | 2015-02-14 |
| Facility ID : | 8516178 |
| Facility Status : | OPEN |
| Facility Type : | Retail Station |
| DEP Contractor : | P |
| Financial Responsibility : | INSURANCE |
| Insurance Company : | LIBERTY SURPLUS INSURANCE CORP |
| Facility Phone : | 7727776869 |
| Owner ID : | 78234 |
| Owner Name : | FLORIDA CONVENIENCE STORES, LLC |
| Address : | 8565 MAGELLAN PKWY SUITE 400, RICHMOND, VA 23227 |
| Contact Name : | ROLFE LANN |
| Phone : | 8047301568 |
| Last Date in Agency List : | 2021-07-24 |

| | |
|---|---|
| Effectivity Date : | 2013-02-13 |
| Expiration Date : | 2014-02-13 |
| Facility ID : | 8516178 |
| Facility Status : | OPEN |
| Facility Type : | Retail Station |
| DEP Contractor : | P |
| Financial Responsibility : | INSURANCE |
| Insurance Company : | LIBERTY SURPLUS INSURANCE CORP |
| Facility Phone : | 7727776869 |
| Owner ID : | 78234 |
| Owner Name : | FLORIDA CONVENIENCE STORES, LLC |
| Address : | 8565 MAGELLAN PKWY SUITE 400, RICHMOND, VA 23227 |

Map Id: 57
Direction: ENE
Distance: 0.910 mi., 4805 ft.
Elevation: 18 ft.
Relative: Higher

**Site Name :** TOWN STAR #480
2511 OKEECHOBEE RD
FORT PIERCE, FL

**Database(s) :** [CS - FL, DWM CONTAM - FL, FA 3 - FL, LUST - FL, UST - FL] ***(cont.)***

**Envirosite ID:** 1751694
**EPA ID:** N/R

FA 3 - FL ***(cont.)***

| | |
|---|---|
| Contact Name : | ROLFE LANN |
| Phone : | 8047301568 |
| Last Date in Agency List : | 2021-07-24 |

| | |
|---|---|
| Effectivity Date : | 2012-02-14 |
| Expiration Date : | 2013-02-14 |
| Facility ID : | 8516178 |
| Facility Status : | OPEN |
| Facility Type : | Retail Station |
| DEP Contractor : | P |
| Financial Responsibility : | INSURANCE |
| Insurance Company : | LIBERTY SURPLUS INSURANCE CORP |
| Facility Phone : | 7727776869 |
| Owner ID : | 78234 |
| Owner Name : | FLORIDA CONVENIENCE STORES, LLC |
| Address : | 8565 MAGELLAN PKWY SUITE 400, RICHMOND, VA 23227 |
| Contact Name : | ROLFE LANN |
| Phone : | 8047301568 |
| Last Date in Agency List : | 2021-07-24 |

| | |
|---|---|
| Effectivity Date : | 2007-02-10 |
| Expiration Date : | 2009-02-10 |
| Facility ID : | 8516178 |
| Facility Status : | OPEN |
| Facility Type : | Retail Station |
| DEP Contractor : | P |
| Financial Responsibility : | EXEMPT-NOT REQUIRED |
| Insurance Company : | N/R |
| Facility Phone : | 7727776869 |
| Owner ID : | 78234 |
| Owner Name : | FLORIDA CONVENIENCE STORES, LLC |
| Address : | 8565 MAGELLAN PKWY SUITE 400, RICHMOND, VA 23227 |
| Contact Name : | ROLFE LANN |
| Phone : | 8047301568 |
| Last Date in Agency List : | 2021-07-24 |

LUST - FL

| | |
|---|---|
| Facility Name : | TOWN STAR #480 |
| Facility Address : | 2511 OKEECHOBEE RD, FORT PIERCE, 34947 |
| County : | ST. LUCIE |

Site Details

| | |
|---|---|
| Facility ID : | 8516178 |
| Facility Status : | OPEN |
| Facility Type : | Retail Station |
| Phone : | 7727776869 |
| Last Date in Agency List : | 2021-08-06 |

Map Id: 57
Direction: ENE
Distance: 0.910 mi., 4805 ft.
Elevation: 18 ft.
Relative: Higher

**Site Name :** TOWN STAR #480
2511 OKEECHOBEE RD
FORT PIERCE, FL

**Database(s) :** [CS - FL, DWM CONTAM - FL, FA 3 - FL, LUST - FL, UST - FL] ***(cont.)***

**Envirosite ID:** 1751694
**EPA ID:** N/R

LUST - FL ***(cont.)***

Owner Information

| | |
|---|---|
| Owner ID : | N/R |
| Owner Name : | N/R |
| Owner Address 1 : | N/R |
| Owner Address 2 : | N/R |
| Contact : | N/R |
| Owner Phone : | N/R |

Discharge Details

| | |
|---|---|
| Discharge Date : | 1988-06-03 |
| Status Date : | 2000-10-01 |
| Status Description : | RA ONGOING |
| DEP Code : | C |
| Description : | CLEANUP REQUIRED |
| Score Date : | 2011-05-19 |
| Score : | 75 |
| CU Status : | RA |
| Oculus Note : | Use the Public Oculus Login button to enter the Oculus Website |
| Oculus Hyperlink : | Click here for hyperlink provided by the agency. |

UST - FL

| | |
|---|---|
| Facility Name : | TOWN STAR #480 |
| Facility Address : | 2511 OKEECHOBEE RD, FORT PIERCE, 34947 |
| County : | ST. LUCIE |

Site Details

| | |
|---|---|
| Facility ID : | 8516178 |
| Facility Phone : | 7727776869 |
| Facility Status : | OPEN |
| Facility Type : | Retail Station |
| DEP Contractor Own : | P |
| Last Date in Agency List : | 2021-07-21 |

Owner Information

| | |
|---|---|
| Owner ID : | N/R |
| Owner Name : | N/R |
| Owner Address 1 : | N/R |
| Owner Address 2 : | N/R |
| Contact : | N/R |
| Owner Phone : | N/R |

Tank Information

| | |
|---|---|
| Tank ID : | 1 |
| Gallons : | 10000 |
| Tank Location : | UNDERGROUND |

Map Id: 57
Direction: ENE
Distance: 0.910 mi., 4805 ft.
Elevation: 18 ft.
Relative: Higher

**Site Name :** TOWN STAR #480
2511 OKEECHOBEE RD
FORT PIERCE, FL

**Database(s) :** [CS - FL, DWM CONTAM - FL, FA 3 - FL, LUST - FL, UST - FL] ***(cont.)***

**Envirosite ID:** 1751694
**EPA ID:** N/R

UST - FL ***(cont.)***

Substance : Unleaded Gas
Install Date : 1983-06-01
Status : Removed from Site
Status Date : 2008-05-01

Construction Items : N/R

Monitoring Items : N/R

Piping Items : N/R

Tank Information
Tank ID : 2
Gallons : 6000
Tank Location : UNDERGROUND
Substance : Unleaded Gas
Install Date : 1976-02-01
Status : Removed from Site
Status Date : 2008-05-01

Construction Items : N/R

Monitoring Items : N/R

Piping Items : N/R

Tank Information
Tank ID : 3
Gallons : 6000
Tank Location : UNDERGROUND
Substance : Unleaded Gas
Install Date : 1976-02-01
Status : Removed from Site
Status Date : 2008-05-01

Construction Items : N/R

Monitoring Items : N/R

Piping Items : N/R

Map Id: 57
Direction: ENE
Distance: 0.910 mi., 4805 ft.
Elevation: 18 ft.
Relative: Higher

**Site Name :** TOWN STAR #480
2511 OKEECHOBEE RD
FORT PIERCE, FL

**Database(s) :** [CS - FL, DWM CONTAM - FL, FA 3 - FL, LUST - FL, UST - FL] ***(cont.)***

**Envirosite ID:** 1751694
**EPA ID:** N/R

UST - FL ***(cont.)***

Tank Information

| | |
|---|---|
| Tank ID : | 4 |
| Gallons : | 6000 |
| Tank Location : | UNDERGROUND |
| Substance : | Vehicular Diesel |
| Install Date : | 1976-02-01 |
| Status : | Removed from Site |
| Status Date : | 2008-05-01 |
| Construction Items : | N/R |
| Monitoring Items : | N/R |
| Piping Items : | N/R |

Tank Information

| | |
|---|---|
| Tank ID : | 5 |
| Gallons : | 15000 |
| Tank Location : | UNDERGROUND |
| Substance : | Unleaded Gas |
| Install Date : | 2011-12-01 |
| Status : | In Service |
| Status Date : | 2012-01-01 |
| Construction Items : | Overfill/Spill - Ball check valve<br>Overfill/Spill - Tight fill<br>Overfill/Spill - Spill containment bucket<br>Overfill/Spill - Flow shut-Off<br>Overfill/Spill - Level gauges/alarms<br>Primary Construction - Fiberglass<br>Secondary Containment - Double wall |
| Monitoring Items : | Internal Tk Monitoring - Automatic tank gauging - USTs<br>Internal Tk Monitoring - Monitor dbl wall tank space<br>Miscellaneous - Electronic monitor pipe sumps<br>Miscellaneous - Visual inspect dispenser liners<br>Miscellaneous - Continuous electronic sensing<br>Piping Monitoring - Monitor dbl wall pipe space<br>Piping Monitoring - Mechanical line leak detector |
| Piping Items : | Miscellaneous Attributes - Pressurized piping system<br>Miscellaneous Attributes - Dispenser liners<br>Primary Construction - Fiberglass<br>Secondary Containment - Double wall |

Map Id: 57
Direction: ENE
Distance: 0.910 mi., 4805 ft.
Elevation: 18 ft.
Relative: Higher

**Site Name :** TOWN STAR #480
2511 OKEECHOBEE RD
FORT PIERCE, FL

**Database(s) :** [CS - FL, DWM CONTAM - FL, FA 3 - FL, LUST - FL, UST - FL] ***(cont.)***

**Envirosite ID:** 1751694
**EPA ID:** N/R

UST - FL ***(cont.)***

Tank Information

| | |
|---|---|
| Tank ID : | 6 |
| Gallons : | 15000 |
| Tank Location : | UNDERGROUND |
| Substance : | Vehicular Diesel |
| Install Date : | 2011-12-01 |
| Status : | In Service |
| Status Date : | 2012-01-01 |

Construction Items :
Miscellaneous Attributes - Compartmented
Overfill/Spill - Tight fill
Overfill/Spill - Spill containment bucket
Overfill/Spill - Level gauges/alarms
Overfill/Spill - Ball check valve
Overfill/Spill - Flow shut-Off
Primary Construction - Fiberglass
Secondary Containment - Double wall

Monitoring Items :
Internal Tk Monitoring - Automatic tank gauging - USTs
Internal Tk Monitoring - Monitor dbl wall tank space
Miscellaneous - Continuous electronic sensing
Miscellaneous - Electronic monitor pipe sumps
Miscellaneous - Visual inspect dispenser liners
Piping Monitoring - Monitor dbl wall pipe space
Piping Monitoring - Mechanical line leak detector

Piping Items :
Miscellaneous Attributes - Pressurized piping system
Miscellaneous Attributes - Dispenser liners
Primary Construction - Fiberglass
Secondary Containment - Double wall

Oculus Note : Use the Public Oculus Login button to enter the Oculus Website
Oculus Hyperlink : Click here for hyperlink provided by the agency.

Map Id: 58
Direction: SW
Distance: 0.978 mi., 5162 ft.
Elevation: 14 ft.
Relative: Lower

**Site Name :** MURPHY USA #5709 | Murphey USA #5709
5110 OKEECHOBEE RD
FORT PIERCE | Fort Pierce, FL

**Database(s) :** [CS - FL, DWM CONTAM - FL, FA 3 - FL, GWIF - FL, LUST - FL, UST - FL]

**Envirosite ID:** 1528894
**EPA ID:** N/R

CS - FL

| | |
|---|---|
| Facility Name : | MURPHY USA #5709 |
| Facility Address : | 5110 OKEECHOBEE RD, FORT PIERCE, 34950 |

Map Id: 58
Direction: SW
Distance: 0.978 mi., 5162 ft.
Elevation: 14 ft.
Relative: Lower

**Site Name :** MURPHY USA #5709 | Murphey USA #5709
5110 OKEECHOBEE RD
FORT PIERCE | Fort Pierce, FL

**Database(s) :** [CS - FL, DWM CONTAM - FL, FA 3 - FL, GWIF - FL, LUST - FL, UST - FL] ***(cont.)***

**Envirosite ID:** 1528894
**EPA ID:** N/R

CS - FL ***(cont.)***

| | |
|---|---|
| County : | St. Lucie County |
| DEP Cleanup Site Key : | 59129469 |
| Program Site ID : | 9802113 |
| Program Source Data : | STCM |
| Program Area : | PETRO |
| Collection Date : | 2003-11-17 |
| Verification Date : | 2003-11-17 |
| Load Date : | 2019-07-03 |
| Verifier : | HYDE_J |
| Collector : | HYDE_J |
| Verifier Agency : | FLORIDA DEPARTMENT OF ENVIRONMENTAL PROTECTION |
| Collection Agency : | FLORIDA DEPARTMENT OF ENVIRONMENTAL PROTECTION |
| Verification Status : | REVIEWED |
| Remediation Status : | ACTIVE |
| Office/District : | SED |
| Comments : | N/R |
| Last Date in Agency List : | 2019-07-04 |

DWM CONTAM - FL

| | |
|---|---|
| Facility Name : | MURPHY USA #5709 |
| Facility Address : | 5110 OKEECHOBEE RD, FORT PIERCE, FL 34950 |
| County : | ST. LUCIE |
| Score Effective Date : | 2011-06-24 |
| Score : | 40 |
| Score Ranked : | N/R |
| Rank : | N/R |
| Facility ID : | 9802113 |
| Facility Status : | OPEN |
| Facility Type : | A - Retail Station |
| County Code : | 56 |
| District : | SED |
| Operator : | STORE MGR |
| Phone : | (772)468-3744 |
| Name Changed Date : | 2000-07-11 |
| Address Changed Date : | N/R |
| Latitude Degrees : | 27 |
| Latitude Minutes : | 25 |
| Latitude Seconds : | 12.1884 |
| Longitude Degrees : | 80 |
| Longitude Minutes : | 22 |
| Longitude Seconds : | 37.7345 |
| Feature : | N/R |
| Method : | DGPS |
| Datum : | N/R |
| Section/Township/Range : | N/R |
| Related Party Begin Date : | 1999-10-13 |
| Related Party ID : | 15075 |
| Primary Related Party Role : | ACCOUNT OWNER |
| Related Party Name : | MURPHY OIL USA INC |
| Related Party Address 1 : | 200 PEACH ST, EL DORADO, AR 71730 |

Map Id: 58
Direction: SW
Distance: 0.978 mi., 5162 ft.
Elevation: 14 ft.
Relative: Lower

**Site Name :** MURPHY USA #5709 | Murphey USA #5709
5110 OKEECHOBEE RD
FORT PIERCE | Fort Pierce, FL

**Database(s) :** [CS - FL, DWM CONTAM - FL, FA 3 - FL, GWIF - FL, LUST - FL, UST - FL] ***(cont.)***

**Envirosite ID:** 1528894
**EPA ID:** N/R

DWM CONTAM - FL ***(cont.)***

| | |
|---|---|
| Related Party Address 2 : | ATTN: STORAGE TANK REGIS |
| Contact : | KRYSTAL TERRELL / JENNIFER BRIDGES |
| Related Party Phone : | (870)677-6116 |
| Related Party Extension : | N/R |
| Related Party Bad Address Indicator : | N |
| Last Date in Agency List : | 2021-07-12 |

FA 3 - FL

| | |
|---|---|
| Facility Name : | MURPHY USA #5709 |
| Facility Address : | 5110 OKEECHOBEE RD, FORT PIERCE, 34950 |
| County : | ST. LUCIE |
| Effectivity Date : | 2018-05-01 |
| Expiration Date : | 2019-04-30 |
| Facility ID : | 9802113 |
| Facility Status : | OPEN |
| Facility Type : | Retail Station |
| DEP Contractor : | C |
| Financial Responsibility : | SELF-INSURANCE - LETTER FROM CHIEF FINANCIAL OFFIC |
| Insurance Company : | N/R |
| Facility Phone : | 7724683744 |
| Owner ID : | 15075 |
| Owner Name : | MURPHY OIL USA INC |
| Address : | 200 PEACH ST ATTN: STORAGE TANK REGIS, EL DORADO, AR 71730 |
| Contact Name : | KRYSTAL TERRELL / JENNIFER BRIDGES |
| Phone : | 8706776116 |
| Last Date in Agency List : | 2021-07-24 |
| Effectivity Date : | 2017-05-08 |
| Expiration Date : | 2018-05-08 |
| Facility ID : | 9802113 |
| Facility Status : | OPEN |
| Facility Type : | Retail Station |
| DEP Contractor : | C |
| Financial Responsibility : | SELF-INSURANCE - LETTER FROM CHIEF FINANCIAL OFFIC |
| Insurance Company : | N/R |
| Facility Phone : | 7724683744 |
| Owner ID : | 15075 |
| Owner Name : | MURPHY OIL USA INC |
| Address : | 200 PEACH ST ATTN: STORAGE TANK REGIS, EL DORADO, AR 71730 |
| Contact Name : | KRYSTAL TERRELL / JENNIFER BRIDGES |
| Phone : | 8706776116 |
| Last Date in Agency List : | 2021-07-24 |
| Effectivity Date : | 2016-05-01 |
| Expiration Date : | 2017-04-30 |
| Facility ID : | 9802113 |
| Facility Status : | OPEN |
| Facility Type : | Retail Station |
| DEP Contractor : | C |
| Financial Responsibility : | SELF-INSURANCE - LETTER FROM CHIEF FINANCIAL OFFIC |

Map Id: 58
Direction: SW
Distance: 0.978 mi., 5162 ft.
Elevation: 14 ft.
Relative: Lower

**Site Name :** MURPHY USA #5709 | Murphey USA #5709
5110 OKEECHOBEE RD
FORT PIERCE | Fort Pierce, FL

**Database(s) :** [CS - FL, DWM CONTAM - FL, FA 3 - FL, GWIF - FL, LUST - FL, UST - FL] ***(cont.)***

**Envirosite ID:** 1528894
**EPA ID:** N/R

FA 3 - FL ***(cont.)***

| | |
|---|---|
| Insurance Company : | N/R |
| Facility Phone : | 7724683744 |
| Owner ID : | 15075 |
| Owner Name : | MURPHY OIL USA INC |
| Address : | 200 PEACH ST ATTN: STORAGE TANK REGIS, EL DORADO, AR 71730 |
| Contact Name : | KRYSTAL TERRELL / JENNIFER BRIDGES |
| Phone : | 8706776116 |
| Last Date in Agency List : | 2021-07-24 |

| | |
|---|---|
| Effectivity Date : | 2015-05-01 |
| Expiration Date : | 2016-04-30 |
| Facility ID : | 9802113 |
| Facility Status : | OPEN |
| Facility Type : | Retail Station |
| DEP Contractor : | C |
| Financial Responsibility : | SELF-INSURANCE - LETTER FROM CHIEF FINANCIAL OFFIC |
| Insurance Company : | N/R |
| Facility Phone : | 7724683744 |
| Owner ID : | 15075 |
| Owner Name : | MURPHY OIL USA INC |
| Address : | 200 PEACH ST ATTN: STORAGE TANK REGIS, EL DORADO, AR 71730 |
| Contact Name : | KRYSTAL TERRELL / JENNIFER BRIDGES |
| Phone : | 8706776116 |
| Last Date in Agency List : | 2021-07-24 |

| | |
|---|---|
| Effectivity Date : | 2011-05-01 |
| Expiration Date : | 2012-04-30 |
| Facility ID : | 9802113 |
| Facility Status : | OPEN |
| Facility Type : | Retail Station |
| DEP Contractor : | C |
| Financial Responsibility : | SELF-INSURANCE - LETTER FROM CHIEF FINANCIAL OFFIC |
| Insurance Company : | N/R |
| Facility Phone : | 7724683744 |
| Owner ID : | 15075 |
| Owner Name : | MURPHY OIL USA INC |
| Address : | 200 PEACH ST ATTN: STORAGE TANK REGIS, EL DORADO, AR 71730 |
| Contact Name : | KRYSTAL TERRELL / JENNIFER BRIDGES |
| Phone : | 8706776116 |
| Last Date in Agency List : | 2021-07-24 |

| | |
|---|---|
| Effectivity Date : | 2010-05-01 |
| Expiration Date : | 2011-04-30 |
| Facility ID : | 9802113 |
| Facility Status : | OPEN |
| Facility Type : | Retail Station |
| DEP Contractor : | C |
| Financial Responsibility : | SELF-INSURANCE - LETTER FROM CHIEF FINANCIAL OFFIC |
| Insurance Company : | N/R |
| Facility Phone : | 7724683744 |
| Owner ID : | 15075 |
| Owner Name : | MURPHY OIL USA INC |

Map Id: 58
Direction: SW
Distance: 0.978 mi., 5162 ft.
Elevation: 14 ft.
Relative: Lower

**Site Name :** MURPHY USA #5709 | Murphey USA #5709
5110 OKEECHOBEE RD
FORT PIERCE | Fort Pierce, FL

**Database(s) :** [CS - FL, DWM CONTAM - FL, FA 3 - FL, GWIF - FL, LUST - FL, UST - FL] ***(cont.)***

**Envirosite ID:** 1528894
**EPA ID:** N/R

FA 3 - FL ***(cont.)***

| | |
|---|---|
| Address : | 200 PEACH ST ATTN: STORAGE TANK REGIS, EL DORADO, AR 71730 |
| Contact Name : | KRYSTAL TERRELL / JENNIFER BRIDGES |
| Phone : | 8706776116 |
| Last Date in Agency List : | 2021-07-24 |

| | |
|---|---|
| Effectivity Date : | 2009-05-01 |
| Expiration Date : | 2010-04-30 |
| Facility ID : | 9802113 |
| Facility Status : | OPEN |
| Facility Type : | Retail Station |
| DEP Contractor : | C |
| Financial Responsibility : | SELF-INSURANCE - LETTER FROM CHIEF FINANCIAL OFFIC |
| Insurance Company : | N/R |
| Facility Phone : | 7724683744 |
| Owner ID : | 15075 |
| Owner Name : | MURPHY OIL USA INC |
| Address : | 200 PEACH ST ATTN: STORAGE TANK REGIS, EL DORADO, AR 71730 |
| Contact Name : | KRYSTAL TERRELL / JENNIFER BRIDGES |
| Phone : | 8706776116 |
| Last Date in Agency List : | 2021-07-24 |

| | |
|---|---|
| Effectivity Date : | 2008-05-01 |
| Expiration Date : | 2009-04-30 |
| Facility ID : | 9802113 |
| Facility Status : | OPEN |
| Facility Type : | Retail Station |
| DEP Contractor : | C |
| Financial Responsibility : | SELF-INSURANCE - LETTER FROM CHIEF FINANCIAL OFFIC |
| Insurance Company : | N/R |
| Facility Phone : | 7724683744 |
| Owner ID : | 15075 |
| Owner Name : | MURPHY OIL USA INC |
| Address : | 200 PEACH ST ATTN: STORAGE TANK REGIS, EL DORADO, AR 71730 |
| Contact Name : | KRYSTAL TERRELL / JENNIFER BRIDGES |
| Phone : | 8706776116 |
| Last Date in Agency List : | 2021-07-24 |

GWIF - FL

| | |
|---|---|
| Facility Name : | Murphey USA #5709 |
| Facility Address : | 5110 Okeechobee RD, Fort Pierce, 34947 |
| County : | ST. LUCIE |

| | |
|---|---|
| Facility ID : | 9802113 |
| Facility Type : | PETROLEUM |
| Location ID : | 252635 |
| Location Method : | DPHO = Digital Aerial Photos |
| GPS ID : | 252635 |
| GPS Date : | 2019-09-23 |
| HAE (Height Above Ellipsoid) : | N/R |
| Project ID : | SUPER |
| Insp Name : | Joanne Evans |

Map Id: 58
Direction: SW
Distance: 0.978 mi., 5162 ft.
Elevation: 14 ft.
Relative: Lower

**Site Name :** MURPHY USA #5709 | Murphey USA #5709
5110 OKEECHOBEE RD
FORT PIERCE | Fort Pierce, FL

**Database(s) :** [CS - FL, DWM CONTAM - FL, FA 3 - FL, GWIF - FL, LUST - FL, UST - FL] ***(cont.)***

**Envirosite ID:** 1528894
**EPA ID:** N/R

GWIF - FL ***(cont.)***

| | |
|---|---|
| Insp CHD : | ST. LUCIE |
| Request Number : | 200800 |
| Datum : | N/R |
| Software : | Risk_Aerial_Entry |
| Streetside : | N/R |
| Agency : | DOH |
| Comment : | N/R |
| Latitude : | 27.420027 |
| Longitude : | -80.37721 |
| Last Date in Agency List : | 2021-07-31 |

LUST - FL

| | |
|---|---|
| Facility Name : | MURPHY USA #5709 |
| Facility Address : | 5110 OKEECHOBEE RD, FORT PIERCE, 34950 |
| County : | ST. LUCIE |

Site Details

| | |
|---|---|
| Facility ID : | 9802113 |
| Facility Status : | OPEN |
| Facility Type : | Retail Station |
| Phone : | 7724683744 |
| Last Date in Agency List : | 2021-08-06 |

Owner Information

| | |
|---|---|
| Owner ID : | N/R |
| Owner Name : | N/R |
| Owner Address 1 : | N/R |
| Owner Address 2 : | N/R |
| Contact : | N/R |
| Owner Phone : | N/R |

Discharge Details

| | |
|---|---|
| Discharge Date : | 2010-08-11 |
| Status Date : | 2017-06-15 |
| Status Description : | SRCR COMPLETE |
| DEP Code : | P |
| Description : | CLEANUP REQUIRED |
| Score Date : | 2011-06-24 |
| Score : | 40 |
| CU Status : | SRCR |
| Oculus Note : | Use the Public Oculus Login button to enter the Oculus Website |
| Oculus Hyperlink : | Click here for hyperlink provided by the agency. |

UST - FL

| | |
|---|---|
| Facility Name : | MURPHY USA #5709 |

Map Id: 58
Direction: SW
Distance: 0.978 mi., 5162 ft.
Elevation: 14 ft.
Relative: Lower

**Site Name :** MURPHY USA #5709 | Murphey USA #5709
5110 OKEECHOBEE RD
FORT PIERCE | Fort Pierce, FL

**Database(s) :** [CS - FL, DWM CONTAM - FL, FA 3 - FL, GWIF - FL, LUST - FL, UST - FL] ***(cont.)***

**Envirosite ID:** 1528894
**EPA ID:** N/R

UST - FL ***(cont.)***

| | |
|---|---|
| Facility Address : | 5110 OKEECHOBEE RD, FORT PIERCE, 34950 |
| County : | ST. LUCIE |

Site Details

| | |
|---|---|
| Facility ID : | 9802113 |
| Facility Phone : | 7724683744 |
| Facility Status : | OPEN |
| Facility Type : | Retail Station |
| DEP Contractor Own : | C |
| Last Date in Agency List : | 2021-07-21 |

Owner Information

| | |
|---|---|
| Owner ID : | N/R |
| Owner Name : | N/R |
| Owner Address 1 : | N/R |
| Owner Address 2 : | N/R |
| Contact : | N/R |
| Owner Phone : | N/R |

Tank Information

| | |
|---|---|
| Tank ID : | 1 |
| Gallons : | 12000 |
| Tank Location : | UNDERGROUND |
| Substance : | Unleaded Gas |
| Install Date : | 1999-07-01 |
| Status : | In Service |
| Status Date : | 1999-07-01 |

| | |
|---|---|
| Construction Items : | Overfill/Spill - Flow shut-Off<br>Overfill/Spill - Ball check valve<br>Overfill/Spill - Spill containment bucket<br>Overfill/Spill - Tight fill<br>Overfill/Spill - Level gauges/alarms<br>Primary Construction - Fiberglass clad steel<br>Secondary Containment - Double wall - tank jacket |
| Monitoring Items : | External Tk Monitoring - Site Suitability Plan<br>Internal Tk Monitoring - Monitor dbl wall tank space<br>Miscellaneous - Electronic monitor dispenser liners<br>Miscellaneous - Electronic monitor pipe sumps<br>Piping Monitoring - Mechanical line leak detector<br>Piping Monitoring - Monitor dbl wall pipe space |
| Piping Items : | Miscellaneous Attributes - Dispenser liners<br>Miscellaneous Attributes - Pressurized piping system<br>Primary Construction - Approved synthetic material |

Map Id: 58
Direction: SW
Distance: 0.978 mi., 5162 ft.
Elevation: 14 ft.
Relative: Lower

**Site Name :** MURPHY USA #5709 | Murphey USA #5709
5110 OKEECHOBEE RD
FORT PIERCE | Fort Pierce, FL

**Database(s) :** [CS - FL, DWM CONTAM - FL, FA 3 - FL, GWIF - FL, LUST - FL, UST - FL] ***(cont.)***

**Envirosite ID:** 1528894
**EPA ID:** N/R

UST - FL ***(cont.)***

Secondary Containment - Double wall - pipe jacket

Tank Information

| | |
|---|---|
| Tank ID : | 2 |
| Gallons : | 12000 |
| Tank Location : | UNDERGROUND |
| Substance : | Unleaded Gas |
| Install Date : | 1999-07-01 |
| Status : | In Service |
| Status Date : | 1999-07-01 |

Construction Items :
Overfill/Spill - Spill containment bucket
Overfill/Spill - Tight fill
Overfill/Spill - Ball check valve
Overfill/Spill - Level gauges/alarms
Overfill/Spill - Flow shut-Off
Primary Construction - Fiberglass clad steel
Secondary Containment - Double wall - tank jacket

Monitoring Items :
External Tk Monitoring - Site Suitability Plan
Internal Tk Monitoring - Monitor dbl wall tank space
Miscellaneous - Electronic monitor pipe sumps
Miscellaneous - Electronic monitor dispenser liners
Piping Monitoring - Monitor dbl wall pipe space
Piping Monitoring - Mechanical line leak detector

Piping Items :
Miscellaneous Attributes - Pressurized piping system
Miscellaneous Attributes - Dispenser liners
Primary Construction - DEP approved piping
Secondary Containment - Double wall

Oculus Note : Use the Public Oculus Login button to enter the Oculus Website
Oculus Hyperlink : Click here for hyperlink provided by the agency.

| ENVIROSITE ID | NAME | ADDRESS | CITY | ZIP | DATABASE(S) |
|---|---|---|---|---|---|
| 7763971 | AAE6114 | OKEECHOBEE RD | FORT PIERCE | | DEDB - FL |
| 7764625 | AAE6198 | LEEPER RD | FORT PIERCE | | DEDB - FL |
| 32500899 | AAF4928 | 7682 S US #1 | | | DEDB - FL |
| 32499307 | AAF4929 | 8852 OKEECHOBEE RD | | | DEDB - FL |
| 32499368 | AAF4992 | 2309 S 36TH STREET | | | DEDB - FL |
| 32560166 | AAF4995 | 2302-04 S 39TH STREET | | | DEDB - FL |
| 32499744 | AAF5015 | 1017 SW CAIRO AVE | | | DEDB - FL |
| 32562236 | AAF5031 | 193 S JENKINS ROAD | | | DEDB - FL |
| 32538090 | AAF5047 | 9082 OKEECHOBEE RD | | | DEDB - FL |
| 32499624 | AAF5086 | 103 S 35 STREET \| 103 S 3... | | | DEDB - FL |
| 7763680 | AAG1444 | SLOAN RD | FORT PIERCE | | DEDB - FL |
| 32500324 | AAG1473 | 1049 S 37TH STREET | | | DEDB - FL |
| 7749545 | AAG3469 | DELAWARE AVE | FORT PIERCE | | DEDB - FL |
| 32755674 | CUMBERLAND FARMS #1425 | 2099 S 35TH STREET & VIRG... | FORT PIERCE | 34981 | UST - FL |
| 32517024 | FORT PIERCE UTILITIES AUT... | 715 SOUTH 25TH STREET REA... | FORT PIERCE | 34950 | PIPELINES |
| 7532544 | FORT PIERCE UTILITIES AUT... | PO BOX 3191 | FORT PIERCE | 34950 | PIPELINES |
| 41464740 | JENSON BEACH | SAINT LUCIE | FORT PIERCE | 34950 | CERCLIS NFRAP, SEMS... |
| 32630769 | N/R | 3601 ARNOLD RD. | | | DEDB - FL |
| 32630787 | N/R | 3502 ARNOLD RD. | | | DEDB - FL |
| 32642695 | N/R | 2872 N A1A | | | DEDB - FL |
| 8288820 | N/R | 314 DIXON DRIVE | | | DEDB - FL |
| 32641681 | N/R | 1765 BILTMORE | | | DEDB - FL |
| 32643373 | N/R | 5280 N US #1 | | | DEDB - FL |
| 32629873 | N/R | 3101A OLEANDER BLVD. | | | DEDB - FL |
| 32641713 | N/R | 1813 BILTMORE | | | DEDB - FL |
| 32499255 | N/R | 925 WAGNER PLACE | | | DEDB - FL |
| 32641795 | N/R | 749 SW ARKANSAS TERRACE | | | DEDB - FL |
| 32642850 | N/R | 3204 DUBAN TERRACE | | | DEDB - FL |
| 8289161 | N/R | 351 PRESSLER LANE | | | DEDB - FL |

**FEDERAL RCRA NON-CORRACTS TSD FACILITIES LIST**

ARCHIVED RCRA TSDF: Resource Conservation and Recovery Act hazardous waste transportation storage disposal and treatment facilities

Agency Version Date: 04/13/2021
Agency Update Frequency: Quarterly
Planned Next Contact: 10/05/2021
Agency: U.S. Environmental Protection Agency
Agency Contact: 215-814-2469
Most Recent Contact: 07/09/2021

RCRA_TSDF: Resource Conservation and Recovery Act hazardous waste transportation storage disposal and treatment facilities

Agency Version Date: 04/13/2021
Agency Update Frequency: Quarterly
Planned Next Contact: 10/05/2021
Agency: U.S. Environmental Protection Agency
Agency Contact: 215-814-2469
Most Recent Contact: 07/09/2021

**FEDERAL CERCLIS LIST**

CERCLIS NFRAP: The CERCLIS sites with No Further Remedial Action Planned from the CERCLIS program database. The Environmental Protection Agency decommissioned the CERCLIS data in 2014. The last update was November 12, 2013.

Agency Version Date: 10/25/2013
Agency Update Frequency: Quarterly
Planned Next Contact: 11/02/2021
Agency: U.S. Environmental Protection Agency
Agency Contact: 800-424-9346
Most Recent Contact: 08/06/2021

CERCLIS-HIST: The CERCLIS program database contains information on the assessment and remediation of federal hazardous waste sites. The Environmental Protection Agency decommissioned the CERCLIS data in 2014. The last update was November 12, 2013.

Agency Version Date: 10/29/2013
Agency Update Frequency: Quarterly
Planned Next Contact: 11/02/2021
Agency: U.S. Environmental Protection Agency
Agency Contact: 800-424-9346
Most Recent Contact: 08/06/2021

FEDERAL FACILITY: Sites where Federal Facilities Restoration and Reuse Office (FFRRO) arranged cleanup for Base Closure and Property Transfer at Federal Facilities

Agency Version Date: 05/11/2021
Agency Update Frequency: Varies
Planned Next Contact: 11/02/2021
Agency: U.S. Environmental Protection Agency
Agency Contact: 703-603-8712
Most Recent Contact: 08/06/2021

SEMS_8R_ACTIVE SITES: The Active Site Inventory Report displays site and location information at active SEMS sites. An active site is one at which site assessment, removal, remedial, enforcement, cost recovery, or oversight activities are being planned or conducted. NPL sites include latitude and longitude information. For non-NPL sites, a brief site status is provided.

Agency Version Date: 05/11/2021
Agency Update Frequency: Quarterly
Planned Next Contact: 11/02/2021
Agency: U.S. Environmental Protection Agency
Agency Contact: 703-603-8867
Most Recent Contact: 08/06/2021

SEMS_8R_ARCHIVED SITES: The Archived Site Inventory displays site and location information at sites archived from SEMS. An archived site is one at which EPA has determined that assessment has been completed and no further remedial action is planned under the Superfund program at this time.

Agency Version Date: 05/11/2021
Agency Update Frequency: Quarterly
Planned Next Contact: 11/02/2021
Agency: U.S. Environmental Protection Agency
Agency Contact: 703-603-8867
Most Recent Contact: 08/06/2021

**FEDERAL RCRA CORRACTS FACILITIES LIST**

CORRACTS: List of facilities where Resource Conservation and Recovery Act Corrective Action Program used to investigate and remediate hazardous releases

Agency Version Date: 04/13/2021
Agency Update Frequency: Quarterly
Planned Next Contact: 10/05/2021
Agency: U.S. Environmental Protection Agency
Agency Contact: 202-566-1667
Most Recent Contact: 07/09/2021

HIST CORRACTS 2: List of facilities where Resource Conservation and Recovery Act Corrective Action Program used to investigate and remediate hazardous releases that are no longer in current agency list.

Agency Version Date: 10/12/2018
Agency Update Frequency: Annually
Planned Next Contact: 09/03/2021
Agency: U.S. Environmental Protection Agency
Agency Contact: 202-566-1667
Most Recent Contact: 06/08/2021

**FEDERAL DELISTED NPL SITE LIST**

DELISTED NPL: National Priority List of sites that were delisted and no longer require action

Agency Version Date: 05/11/2021
Agency Update Frequency: Quarterly
Planned Next Contact: 11/02/2021
Agency: U.S. Environmental Protection Agency
Agency Contact: 703-603-8867
Most Recent Contact: 08/06/2021

DELISTED PROPOSED NPL: Sites that have been delisted from the proposed National Priority List

Agency Version Date: 05/11/2021
Agency Update Frequency: Quarterly
Planned Next Contact: 11/02/2021
Agency: U.S. Environmental Protection Agency
Agency Contact: 703-603-8867
Most Recent Contact: 08/06/2021

SEMS_DELETED NPL: All Deleted National Priority List Sties

Agency Version Date: 05/11/2021
Agency Update Frequency: Quarterly
Planned Next Contact: 11/02/2021
Agency: U.S. Environmental Protection Agency
Agency Contact: 703-603-8867
Most Recent Contact: 08/06/2021

**FEDERAL LANDFILL AND/OR SOLID WASTE DISPOSAL SITE LISTS**

EPA LF MOP: Sites in the EPA Landfill Methane Outreach Program

Agency Version Date: 07/06/2021
Agency Update Frequency: Quarterly
Planned Next Contact: 10/04/2021
Agency: U.S. Environmental Protection Agency
Agency Contact: 703-603-8867
Most Recent Contact: 07/06/2021

**FEDERAL ERNS LIST**

ERNS: Emergency Response Notification System records of reported spills

Agency Version Date: 05/03/2021
Agency Update Frequency: Annually
Planned Next Contact: 10/26/2021
Agency: National Response Center United States Coast Guard
Agency Contact: N/R
Most Recent Contact: 07/30/2021

**FEDERAL INSTITUTIONAL CONTROLS / ENGINEERING CONTROLS REGISTRIES**

FED E C: Federal listing of remediation sites with engineering controls

Agency Version Date: 06/07/2021
Agency Update Frequency: Varies
Planned Next Contact: 09/01/2021
Agency: U.S. Environmental Protection Agency
Agency Contact: 800-424-9346
Most Recent Contact: 06/07/2021

**FEDERAL INSTITUTIONAL CONTROLS / ENGINEERING CONTROLS REGISTRIES (cont.)**

FED I C: Federal listing of remediation sites with institutional controls

Agency Version Date: 06/07/2021
Agency Update Frequency: Varies
Planned Next Contact: 09/01/2021
Agency: U.S. Environmental Protection Agency
Agency Contact: 800-424-9346
Most Recent Contact: 06/07/2021

RCRA IC_EC: Sites with institutional or engineering controls related to Resource Conservation and Recovery Act

Agency Version Date: 05/18/2021
Agency Update Frequency: Varies
Planned Next Contact: 11/11/2021
Agency: U.S. Environmental Protection Agency
Agency Contact: 215-814-2469
Most Recent Contact: 08/16/2021

**FEDERAL RCRA GENERATORS LIST**

HIST RCRA_CESQG: List of Resource Conservation and Recovery Act licensed conditionally exempt small quantity generators that are no longer in current agency list.

Agency Version Date: 10/12/2018
Agency Update Frequency: Annually
Planned Next Contact: 09/03/2021
Agency: U.S. Environmental Protection Agency
Agency Contact: 215-814-2469
Most Recent Contact: 06/08/2021

HIST RCRA_LQG: List of Resource Conservation and Recovery Act licensed large quantity generators that are no longer in current agency list.

Agency Version Date: 10/12/2018
Agency Update Frequency: Annually
Planned Next Contact: 09/03/2021
Agency: U.S. Environmental Protection Agency
Agency Contact: 215-814-2469
Most Recent Contact: 06/08/2021

HIST RCRA_NONGEN: List of Resource Conservation and Recovery Act licensed non-generators that are no longer in current agency list.

Agency Version Date: 10/12/2018
Agency Update Frequency: Annually
Planned Next Contact: 09/03/2021
Agency: U.S. Environmental Protection Agency
Agency Contact: 215-814-2469
Most Recent Contact: 06/08/2021

HIST RCRA_SQG: List of Resource Conservation and Recovery Act licensed small quantity generators that are no longer in current agency list.

Agency Version Date: 10/12/2018
Agency Update Frequency: Annually
Planned Next Contact: 09/03/2021
Agency: U.S. Environmental Protection Agency
Agency Contact: 215-814-2469
Most Recent Contact: 06/08/2021

RCRA_LQG: Resource Conservation and Recovery Act listing of licensed large quantity generators

Agency Version Date: 04/13/2021
Agency Update Frequency: Quarterly
Planned Next Contact: 10/05/2021
Agency: U.S. Environmental Protection Agency
Agency Contact: 215-814-2469
Most Recent Contact: 07/09/2021

RCRA_NONGEN: Resource Conservation and Recovery Act listing of licensed non-generators

Agency Version Date: 04/13/2021
Agency Update Frequency: Varies
Planned Next Contact: 10/05/2021
Agency: U.S. Environmental Protection Agency
Agency Contact: 215-814-2469
Most Recent Contact: 07/09/2021

RCRA_SQG: Resource Conservation and Recovery Act listing of licensed small quantity generators

Agency Version Date: 04/13/2021
Agency Update Frequency: Quarterly
Planned Next Contact: 10/05/2021
Agency: U.S. Environmental Protection Agency
Agency Contact: 215-814-2469
Most Recent Contact: 07/09/2021

**FEDERAL RCRA GENERATORS LIST (cont.)**

RCRA_VSQG: Resource Conservation and Recovery Act listing of licensed very small quantity generators.

Agency Version Date: 04/13/2021
Agency Update Frequency: Varies
Planned Next Contact: 10/05/2021
Agency: U.S. Environmental Protection Agency
Agency Contact: 215-814-2469
Most Recent Contact: 07/09/2021

**FEDERAL NPL SITE LIST**

NPL: List of priority contaminated sites among identified releases or threatened releases of hazardous substances pollutants or contaminants nationally

Agency Version Date: 05/11/2021
Agency Update Frequency: Quarterly
Planned Next Contact: 11/02/2021
Agency: U.S. Environmental Protection Agency
Agency Contact: 703-603-8867
Most Recent Contact: 08/06/2021

NPL EPA R1 GIS: Geospatial data for the Environmental Protection Agency Region 1 National Priority List subject to environmental regulation

Agency Version Date: 05/11/2021
Agency Update Frequency: Quarterly
Planned Next Contact: 11/02/2021
Agency: U.S. Environmental Protection Agency
Agency Contact: 202-566-2132
Most Recent Contact: 08/06/2021

NPL EPA R3 GIS: Geospatial data for the Environmental Protection Agency Region 3 National Priority List subject to environmental regulation

Agency Version Date: 05/11/2021
Agency Update Frequency: Quarterly
Planned Next Contact: 11/02/2021
Agency: U.S. Environmental Protection Agency
Agency Contact: 202-566-2132
Most Recent Contact: 08/06/2021

NPL EPA R6 GIS: Geospatial data for the Environmental Protection Agency Region 6 National Priority List subject to environmental regulation

Agency Version Date: 05/11/2021
Agency Update Frequency: Quarterly
Planned Next Contact: 11/02/2021
Agency: U.S. Environmental Protection Agency
Agency Contact: 202-566-2132
Most Recent Contact: 08/06/2021

NPL EPA R8 GIS: Geospatial data for the Environmental Protection Agency Region 8 National Priority List subject to environmental regulation

Agency Version Date: 05/11/2021
Agency Update Frequency: Quarterly
Planned Next Contact: 11/02/2021
Agency: U.S. Environmental Protection Agency
Agency Contact: 202-566-2132
Most Recent Contact: 08/06/2021

NPL EPA R9 GIS: Geospatial data for the Environmental Protection Agency Region 9 National Priority List subject to environmental regulation

Agency Version Date: 05/11/2021
Agency Update Frequency: Quarterly
Planned Next Contact: 11/02/2021
Agency: U.S. Environmental Protection Agency
Agency Contact: 202-566-2132
Most Recent Contact: 08/06/2021

PART NPL: Sites that are a part of an National Priority List site referred to as the parent site

Agency Version Date: 05/11/2021
Agency Update Frequency: Quarterly
Planned Next Contact: 11/02/2021
Agency: U.S. Environmental Protection Agency
Agency Contact: 703-603-8867
Most Recent Contact: 08/06/2021

**FEDERAL NPL SITE LIST (cont.)**

PROPOSED NPL: Sites that have been proposed for the National Priority List

Agency Version Date: 05/11/2021
Agency Update Frequency: Quarterly
Planned Next Contact: 11/02/2021
Agency: U.S. Environmental Protection Agency
Agency Contact: 703-603-8867
Most Recent Contact: 08/06/2021

SEMS_FINAL NPL: All Included National Priority List Sites

Agency Version Date: 05/11/2021
Agency Update Frequency: Quarterly
Planned Next Contact: 11/02/2021
Agency: U.S. Environmental Protection Agency
Agency Contact: 703-603-8867
Most Recent Contact: 08/06/2021

SEMS_PROPOSED NPL: All Proposed National Priority List Sites

Agency Version Date: 05/11/2021
Agency Update Frequency: Quarterly
Planned Next Contact: 11/02/2021
Agency: U.S. Environmental Protection Agency
Agency Contact: 703-603-8867
Most Recent Contact: 08/06/2021

**STATE AND TRIBAL REGISTERED STORAGE TANK LISTS**

FEMA UST: FEMA underground storage tank listing

Agency Version Date: 04/16/2021
Agency Update Frequency: Varies
Planned Next Contact: 10/08/2021
Agency: FEMA
Agency Contact: 202-212-5283
Most Recent Contact: 07/13/2021

INDIAN UST R1: Underground Storage Tanks on Indian Land in EPA Region 1

Agency Version Date: 07/26/2021
Agency Update Frequency: Quarterly
Planned Next Contact: 10/21/2021
Agency: U.S. Environmental Protection Agency Region 1
Agency Contact: 855-246-3642
Most Recent Contact: 07/26/2021

INDIAN UST R10: Underground Storage Tanks on Indian Land in EPA Region 10

Agency Version Date: 05/27/2021
Agency Update Frequency: Quarterly
Planned Next Contact: 08/23/2021
Agency: U.S. Environmental Protection Agency Region 10
Agency Contact: 855-246-3642
Most Recent Contact: 05/27/2021

INDIAN UST R2: Underground Storage Tanks on Indian Land in EPA Region 2

Agency Version Date: 12/07/2016
Agency Update Frequency: Quarterly
Planned Next Contact: 10/26/2021
Agency: U.S. Environmental Protection Agency Region 2
Agency Contact: 855-246-3642
Most Recent Contact: 07/30/2021

INDIAN UST R4: Underground Storage Tanks on Indian Land in EPA Region 4

Agency Version Date: 05/27/2021
Agency Update Frequency: Semi Annually
Planned Next Contact: 08/23/2021
Agency: U.S. Environmental Protection Agency Region 4
Agency Contact: 855-246-3642
Most Recent Contact: 05/27/2021

INDIAN UST R5: Underground Storage Tanks on Indian Land in EPA Region 5

Agency Version Date: 02/15/2021
Agency Update Frequency: Varies
Planned Next Contact: 11/04/2021
Agency: U.S. Environmental Protection Agency Region 5
Agency Contact: 855-246-3642
Most Recent Contact: 08/10/2021

**STATE AND TRIBAL REGISTERED STORAGE TANK LISTS (cont.)**

INDIAN UST R6: Underground Storage Tanks on Indian Land in EPA Region 6

Agency Version Date: 12/18/2020
Agency Update Frequency: Semi Annually
Planned Next Contact: 09/08/2021
Agency: U.S. Environmental Protection Agency Region 6
Agency Contact: 855-246-3642
Most Recent Contact: 06/11/2021

INDIAN UST R7: Underground Storage Tanks on Indian Land in EPA Region 7

Agency Version Date: 05/14/2021
Agency Update Frequency: Varies
Planned Next Contact: 11/04/2021
Agency: U.S. Environmental Protection Agency Region 7
Agency Contact: 855-246-3642
Most Recent Contact: 08/10/2021

INDIAN UST R8: Underground Storage Tanks on Indian Land in EPA Region 8

Agency Version Date: 04/29/2021
Agency Update Frequency: Quarterly
Planned Next Contact: 10/21/2021
Agency: U.S. Environmental Protection Agency Region 8
Agency Contact: 855-246-3642
Most Recent Contact: 07/26/2021

INDIAN UST R9: Underground Storage Tanks on Indian Land in EPA Region 9

Agency Version Date: 04/29/2021
Agency Update Frequency: Quarterly
Planned Next Contact: 10/21/2021
Agency: U.S. Environmental Protection Agency Region 9
Agency Contact: 855-246-3642
Most Recent Contact: 07/26/2021

AST - FL: Aboveground storage tank listing

Agency Version Date: 05/20/2021
Agency Update Frequency: Quarterly
Planned Next Contact: 11/10/2021
Agency: Department of Environmental Protection
Agency Contact: 850-245-8705
Most Recent Contact: 08/16/2021

AST_BROWARD COUNTY - FL: Broward county aboveground storage tank list

Agency Version Date: 05/07/2021
Agency Update Frequency: Semi Annually
Planned Next Contact: 10/15/2021
Agency: Broward County Environmental Protection Department
Agency Contact: 954-519-0332
Most Recent Contact: 07/20/2021

HIST AST - FL: List of aboveground storage tank that are no longer in current agency list.

Agency Version Date: 11/19/2018
Agency Update Frequency: Annually
Planned Next Contact: 10/19/2021
Agency: Department of Environmental Protection
Agency Contact: 850-245-8705
Most Recent Contact: 07/23/2021

HIST UST - FL: List of underground storage tanks that is no longer in current agency list.

Agency Version Date: 01/28/2019
Agency Update Frequency: Annually
Planned Next Contact: 10/21/2021
Agency: Department of Environmental Protection
Agency Contact: 850-245-8705
Most Recent Contact: 07/26/2021

UST - FL: Underground storage tank listing

Agency Version Date: 05/20/2021
Agency Update Frequency: Quarterly
Planned Next Contact: 11/10/2021
Agency: Department of Environmental Protection
Agency Contact: 850-245-8705
Most Recent Contact: 08/16/2021

UST_BROWARD COUNTY - FL: Broward county underground storage tank listing

Agency Version Date: 05/07/2021
Agency Update Frequency: Semi Annually
Planned Next Contact: 10/15/2021
Agency: Broward County Environmental Protection Department
Agency Contact: 954-519-0332
Most Recent Contact: 07/20/2021

**STATE AND TRIBAL REGISTERED STORAGE TANK LISTS (cont.)**

UST_MIAMI-DADE COUNTY - FL: Miami-Dade county underground storage tank listing

Agency Version Date: 03/19/2021
Agency Update Frequency: Semi Annually
Planned Next Contact: 09/10/2021

Agency: Dade County Department of Environmental Resources Management
Agency Contact: 305-372-6715
Most Recent Contact: 06/15/2021

**STATE AND TRIBAL BROWNFIELD SITES**

TRIBAL BROWNFIELDS: Tribal brownfield remediation site listing

Agency Version Date: 02/10/2017
Agency Update Frequency: No Longer Maintained
Planned Next Contact: 09/24/2021

Agency: U.S. Environmental Protection Agency
Agency Contact: 855-246-3642
Most Recent Contact: 06/29/2021

BROWNFIELDS - FL: Brownfield site listing

Agency Version Date: 07/02/2021
Agency Update Frequency: Monthly
Planned Next Contact: 09/29/2021

Agency: Department of Environmental Protection
Agency Contact: 407-897-4322
Most Recent Contact: 07/02/2021

BROWNFIELDS_AREAS - FL: Brownfield site listing

Agency Version Date: 04/19/2021
Agency Update Frequency: Quarterly
Planned Next Contact: 10/08/2021

Agency: Department of Environmental Protection
Agency Contact: 407-897-4322
Most Recent Contact: 07/14/2021

**STATE- AND TRIBAL - EQUIVALENT CERCLIS**

CS - FL: All cleanup sites in the state of Florida

Agency Version Date: 06/22/2021
Agency Update Frequency: Quarterly
Planned Next Contact: 09/16/2021

Agency: Department of Environmental Protection
Agency Contact: 850-245-2006
Most Recent Contact: 06/22/2021

SHWS - FL: State -funded cleanup program sites

Agency Version Date: 07/01/2021
Agency Update Frequency: Semi Annually
Planned Next Contact: 09/28/2021

Agency: Department of Environmental Protection
Agency Contact: 850-245-8927
Most Recent Contact: 07/01/2021

SITES - FL: Summary status report compiled and revised from existing lists and intended to track progress of activities within and outside of the department as they relate to the listed sites

Agency Version Date: 12/24/2012
Agency Update Frequency: No Longer Maintained
Planned Next Contact: 10/14/2021

Agency: Department of Environmental Protection
Agency Contact: 850-245-2006
Most Recent Contact: 07/19/2021

**STATE INSTITUTIONAL CONTROLS / ENGINEERING CONTROLS REGISTRIES**

E C - FL: Remediation sites with engineering controls

Agency Version Date: 06/22/2021
Agency Update Frequency: Semi Annually
Planned Next Contact: 09/17/2021

Agency: Department of Environmental Protection
Agency Contact: 850-245-8927
Most Recent Contact: 06/22/2021

**STATE INSTITUTIONAL CONTROLS / ENGINEERING CONTROLS REGISTRIES (cont.)**

I C - FL: Remediation sites with institutional controls

Agency Version Date: 06/22/2021
Agency Update Frequency: Semi Annually
Planned Next Contact: 09/17/2021
Agency: Department of Environmental Protection
Agency Contact: 850-245-8927
Most Recent Contact: 06/22/2021

**STATE RCRA GENERATORS LIST**

HIST TSD - FL: List of Treatment Storage and Disposal facility records that are no longer in current agency list.

Agency Version Date: 02/04/2019
Agency Update Frequency: Annually
Planned Next Contact: 11/04/2021
Agency: Department of Environmental Protection
Agency Contact: 850-245-8707
Most Recent Contact: 08/10/2021

LQG - FL: Listing of permitted large quantity hazardous waste generators

Agency Version Date: 07/09/2021
Agency Update Frequency: Varies
Planned Next Contact: 10/05/2021
Agency: Florida Department of Environmental Protection
Agency Contact: 850-245-2118
Most Recent Contact: 07/09/2021

SQG - FL: Listing of permitted small quantity hazardous waste generators

Agency Version Date: 05/11/2021
Agency Update Frequency: Varies
Planned Next Contact: 11/03/2021
Agency: Florida Department of Environmental Protection
Agency Contact: 850-245-2118
Most Recent Contact: 08/09/2021

TRA - FL: Listing of permitted hazardous waste transporters

Agency Version Date: 02/26/2021
Agency Update Frequency: Quarterly
Planned Next Contact: 11/16/2021
Agency: Department of Environmental Protection
Agency Contact: 850-245-8707
Most Recent Contact: 08/20/2021

TSD - FL: Treatment  storage and  disposal facility listing

Agency Version Date: 02/26/2021
Agency Update Frequency: Quarterly
Planned Next Contact: 11/16/2021
Agency: Department of Environmental Protection
Agency Contact: 850-245-8707
Most Recent Contact: 08/20/2021

**STATE AND TRIBAL LEAKING STORAGE TANK LISTS**

INDIAN LUST R1: Leaking Underground Storage Tanks on Indian Land in EPA Region 1

Agency Version Date: 07/26/2021
Agency Update Frequency: Quarterly
Planned Next Contact: 10/21/2021
Agency: U.S. Environmental Protection Agency Region 1
Agency Contact: 855-246-3642
Most Recent Contact: 07/26/2021

INDIAN LUST R10: Leaking Underground Storage Tanks on Indian Land in EPA Region 10

Agency Version Date: 05/27/2021
Agency Update Frequency: Quarterly
Planned Next Contact: 08/23/2021
Agency: U.S. Environmental Protection Agency Region 10
Agency Contact: 855-246-3642
Most Recent Contact: 05/27/2021

INDIAN LUST R2: Leaking Underground Storage Tanks on Indian Land in EPA Region 2

Agency Version Date: 12/07/2016
Agency Update Frequency: Quarterly
Planned Next Contact: 10/26/2021
Agency: U.S. Environmental Protection Agency Region 2
Agency Contact: 855-246-3642
Most Recent Contact: 07/30/2021

**STATE AND TRIBAL LEAKING STORAGE TANK LISTS (cont.)**

INDIAN LUST R4: Leaking Underground Storage Tanks on Indian Land in EPA Region 4

Agency Version Date: 05/27/2021
Agency Update Frequency: Semi Annually
Planned Next Contact: 08/23/2021
Agency: U.S. Environmental Protection Agency Region 4
Agency Contact: 855-246-3642
Most Recent Contact: 05/27/2021

INDIAN LUST R5: Leaking Underground Storage Tanks on Indian Land in EPA Region 5

Agency Version Date: 05/14/2021
Agency Update Frequency: Varies
Planned Next Contact: 11/04/2021
Agency: U.S. Environmental Protection Agency Region 5
Agency Contact: 855-246-3642
Most Recent Contact: 08/10/2021

INDIAN LUST R6: Leaking Underground Storage Tanks on Indian Land in EPA Region 6

Agency Version Date: 05/18/2021
Agency Update Frequency: Quarterly
Planned Next Contact: 11/08/2021
Agency: U.S. Environmental Protection Agency Region 6
Agency Contact: 855-246-3642
Most Recent Contact: 08/12/2021

INDIAN LUST R7: Leaking Underground Storage Tanks on Indian Land in EPA Region 7

Agency Version Date: 05/14/2021
Agency Update Frequency: Varies
Planned Next Contact: 11/04/2021
Agency: U.S. Environmental Protection Agency Region 7
Agency Contact: 855-246-3642
Most Recent Contact: 08/10/2021

INDIAN LUST R8: Leaking Underground Storage Tanks on Indian Land in EPA Region 8

Agency Version Date: 05/18/2021
Agency Update Frequency: Quarterly
Planned Next Contact: 11/11/2021
Agency: U.S. Environmental Protection Agency Region 8
Agency Contact: 855-246-3642
Most Recent Contact: 08/16/2021

INDIAN LUST R9: Leaking Underground Storage Tanks on Indian Land in EPA Region 9

Agency Version Date: 04/29/2021
Agency Update Frequency: Quarterly
Planned Next Contact: 10/21/2021
Agency: U.S. Environmental Protection Agency Region 9
Agency Contact: 855-246-3642
Most Recent Contact: 07/26/2021

LAST - FL: Leaking Aboveground Storage Tank Listing

Agency Version Date: 05/20/2021
Agency Update Frequency: Varies
Planned Next Contact: 11/10/2021
Agency: Department of Environmental Protection
Agency Contact: 850-245-8705
Most Recent Contact: 08/16/2021

LUST - FL: Leaking underground storage tank sites listing

Agency Version Date: 05/20/2021
Agency Update Frequency: Quarterly
Planned Next Contact: 11/10/2021
Agency: Department of Environmental Protection
Agency Contact: 850-245-8705
Most Recent Contact: 08/16/2021

**STATE AND TRIBAL LANDFILL AND/OR SOLID WASTE DISPOSAL SITE LISTS**

SWF/LF - FL: Solid waste facility and landfill listing

Agency Version Date: 03/19/2021
Agency Update Frequency: Quarterly
Planned Next Contact: 09/10/2021
Agency: Department of Environmental Protection
Agency Contact: 850-245-8707
Most Recent Contact: 06/15/2021

**STATE AND TRIBAL VOLUNTARY CLEANUP SITES**

VCP - FL: Voluntary cleanup program site list

Agency Version Date: 07/23/2021
Agency Update Frequency: Varies
Planned Next Contact: 10/20/2021
Agency: Department of Environmental Protection
Agency Contact: 850-245-8961
Most Recent Contact: 07/23/2021

**LOCAL BROWNFIELD LISTS**

BROWNFIELDS-ACRES: EPA Brownfields Assessment, Cleanup and Redevelopment Exchange System.

Agency Version Date: 12/28/2020
Agency Update Frequency: Quarterly
Planned Next Contact: 09/17/2021
Agency: U.S. Environmental Protection Agency
Agency Contact: 855-246-3642
Most Recent Contact: 06/23/2021

FED BROWNFIELDS: Federal brownfield remediation sites

Agency Version Date: 05/05/2021
Agency Update Frequency: Semi Annually
Planned Next Contact: 10/27/2021
Agency: U.S. Environmental Protection Agency
Agency Contact: 855-246-3642
Most Recent Contact: 07/30/2021

**LOCAL LISTS OF HAZARDOUS WASTE / CONTAMINATED SITES**

FED CDL: The U.S. Department of Justice listing of clandestine drug lab locations

Agency Version Date: 04/26/2021
Agency Update Frequency: Quarterly
Planned Next Contact: 10/19/2021
Agency: U.S. Department of Justice
Agency Contact: 202-307-7610
Most Recent Contact: 07/23/2021

US HIST CDL: The U.S. Department of Justice historical listing of clandestine drug lab locations

Agency Version Date: 08/05/2019
Agency Update Frequency: Quarterly
Planned Next Contact: 08/25/2021
Agency: U.S. Department of Justice
Agency Contact: 202-307-7610
Most Recent Contact: 05/31/2021

CS_BROWARD COUNTY - FL: Broward county contaminated sites listing

Agency Version Date: 06/15/2021
Agency Update Frequency: Quarterly
Planned Next Contact: 09/10/2021
Agency: Broward County Environmental Protection Department
Agency Contact: 954-519-0332
Most Recent Contact: 06/15/2021

CS_MIAMI-DADE COUNTY - FL: Miami-Dade county contaminated sites listing

Agency Version Date: 06/28/2021
Agency Update Frequency: Semi Annually
Planned Next Contact: 09/23/2021
Agency: Dade County Department of Environmental Resources Management
Agency Contact: 305-372-6715
Most Recent Contact: 06/28/2021

DWM CONTAM - FL: Listing of known contaminated sites (primarily petroleum and drycleaning)

Agency Version Date: 06/22/2021
Agency Update Frequency: Quarterly
Planned Next Contact: 09/16/2021
Agency: Florida Department of Environmental Protection
Agency Contact: 850-245-8705
Most Recent Contact: 06/22/2021

HAZMAT FACILITIES_BROWARD COUNTY - FL: Broward County hazardous material facility list

Agency Version Date: 05/07/2021
Agency Update Frequency: Semi Annually
Planned Next Contact: 10/15/2021
Agency: Broward County Environmental Protection Department
Agency Contact: 954-519-0332
Most Recent Contact: 07/20/2021

**LOCAL LISTS OF HAZARDOUS WASTE / CONTAMINATED SITES (cont.)**

RESP PARTY - FL: Responsible party waste cleanups - Open, Closed, Inactive

Agency Version Date: 06/22/2021
Agency Update Frequency: Quarterly
Planned Next Contact: 09/17/2021
Agency: Department of Environmental Resources Management
Agency Contact: 850-245-2118
Most Recent Contact: 06/22/2021

**RECORDS OF EMERGENCY RELEASE REPORTS**

HMIRS (DOT): Hazardous Material spills reported by the Department of Transportation

Agency Version Date: 06/29/2021
Agency Update Frequency: Varies
Planned Next Contact: 09/27/2021
Agency: U.S. Department of Transportation
Agency Contact: (202) 366-4996
Most Recent Contact: 06/29/2021

FUEL SPILL_MIAMI-DADE COUNTY - FL: Miami-Dade county fuel spill case listing of sites

Agency Version Date: 06/28/2021
Agency Update Frequency: Semi Annually
Planned Next Contact: 09/23/2021
Agency: Dade County Department of Environmental Resources Management
Agency Contact: 305-372-6715
Most Recent Contact: 06/28/2021

SPILLS - FL: Listing of chemical spills and incidents referred to the emergency response unit

Agency Version Date: 06/22/2021
Agency Update Frequency: Quarterly
Planned Next Contact: 09/17/2021
Agency: Department of Environmental Protection
Agency Contact: 850-245-2006
Most Recent Contact: 06/22/2021

**LOCAL LISTS OF LANDFILL / SOLID WASTE DISPOSAL SITES**

HIST INDIAN ODI R8: List of Region 8 Indian land open dump inventory sites maintained within the STARS program that is no longer in current agency list.

Agency Version Date: 11/12/2018
Agency Update Frequency: Annually
Planned Next Contact: 10/19/2021
Agency: Indian Health Service
Agency Contact: 855-246-3642
Most Recent Contact: 07/23/2021

INDIAN ODI R8: Region 8 Indian land open dump inventory sites maintained within the STARS program

Agency Version Date: 05/11/2021
Agency Update Frequency: Varies
Planned Next Contact: 11/02/2021
Agency: Indian Health Service
Agency Contact: 855-246-3642
Most Recent Contact: 08/06/2021

ODI: Open dump inventory sites

Agency Version Date: 10/03/2017
Agency Update Frequency: No Update
Planned Next Contact: 08/20/2021
Agency: U.S. Environmental Protection Agency
Agency Contact: 855-246-3642
Most Recent Contact: 05/24/2021

TRIBAL ODI: Indian land open dump inventory for all regions

Agency Version Date: 06/04/2021
Agency Update Frequency: Varies
Planned Next Contact: 08/31/2021
Agency: Indian Health Service
Agency Contact: 301-443-3593
Most Recent Contact: 06/04/2021

HIST SWRCY - FL: List of permitted recycling centers that is no longer in current agency list.

Agency Version Date: 02/23/2018
Agency Update Frequency: Annually
Planned Next Contact: 11/16/2021
Agency: Department of Environmental Protection
Agency Contact: 850-245-8731
Most Recent Contact: 08/20/2021

**LOCAL LISTS OF LANDFILL / SOLID WASTE DISPOSAL SITES (cont.)**

SWF_MIAMI-DADE COUNTY - FL: Miami-Dade county solid waste facility listing

Agency Version Date: 07/12/2021
Agency Update Frequency: Varies
Planned Next Contact: 10/07/2021

Agency: Dade County Department of Environmental Resources Management
Agency Contact: 305-372-6715
Most Recent Contact: 07/12/2021

SWRCY - FL: Permitted recycling centers

Agency Version Date: 03/19/2021
Agency Update Frequency: Varies
Planned Next Contact: 09/10/2021

Agency: Department of Environmental Protection
Agency Contact: 850-245-8731
Most Recent Contact: 06/15/2021

**LOCAL LAND RECORDS**

LIENS 2: Comprehensive Environmental Response  Compensation and Liability Act sites with liens

Agency Version Date: 05/11/2017
Agency Update Frequency: No Longer Maintained
Planned Next Contact: 09/23/2021

Agency: U.S. Environmental Protection Agency
Agency Contact: 800-424-9346
Most Recent Contact: 06/28/2021

**OTHER ASCERTAINABLE RECORDS**

AFS: Air Facility Systems Quarterly Extract

Agency Version Date: 08/10/2021
Agency Update Frequency: Quarterly
Planned Next Contact: 11/04/2021

Agency: Environmental Protection Agency
Agency Contact: (202) 566-1667
Most Recent Contact: 08/10/2021

ALT FUELING: Alternative Fueling Stations by fuel type.

Agency Version Date: 07/08/2021
Agency Update Frequency: Quarterly
Planned Next Contact: 10/04/2021

Agency: U.S. Department of Energy
Agency Contact: N/R
Most Recent Contact: 07/08/2021

AST PBS: Bulk petroleum terminals with a total bulk storage capacity of 50,000 barrels or more.

Agency Version Date: 06/04/2021
Agency Update Frequency: Quarterly
Planned Next Contact: 08/31/2021

Agency: Department of Homeland Security
Agency Contact: 202-853-5361
Most Recent Contact: 06/04/2021

BRS: Reporting of hazardous waste generation and management from large quantity generators

Agency Version Date: 04/13/2021
Agency Update Frequency: Biennial
Planned Next Contact: 10/05/2021

Agency: Environmental Protection Agency
Agency Contact: (202) 566-1667
Most Recent Contact: 07/09/2021

CDC HAZDAT: The Agency for Toxic Substances and Disease Registry's Hazardous Substance Release/Health Effects Database.

Agency Version Date: 08/21/2020
Agency Update Frequency: Varies
Planned Next Contact: 11/02/2021

Agency: Agency for Toxic Substances and Disease Registry
Agency Contact: 770-488-6399
Most Recent Contact: 08/06/2021

COAL ASH DOE: List of existing and planned generators with 1 megawatt or greater of combined capacity that are utilizing coal ash impoundments.

Agency Version Date: 04/07/2021
Agency Update Frequency: Varies
Planned Next Contact: 09/29/2021

Agency: Department of Energy
Agency Contact: (202) 586-8800
Most Recent Contact: 07/02/2021

**OTHER ASCERTAINABLE RECORDS (cont.)**

COAL ASH EPA: Coal Combustion Residues Surface Impoundments List

Agency Version Date: 02/18/2021
Agency Update Frequency: Varies
Planned Next Contact: 11/05/2021
Agency: Environmental Protection Agency
Agency Contact: (202) 566-1667
Most Recent Contact: 08/11/2021

COAL GAS: Manufactured Gas Plant locations

Agency Version Date: 01/22/2021
Agency Update Frequency: Quarterly
Planned Next Contact: 10/12/2021
Agency: U.S. Environmental Protection Agency
Agency Contact: 855-246-3642
Most Recent Contact: 07/16/2021

CONSENT (DECREES): Legal decisions regarding responsibility for Superfund locations

Agency Version Date: 05/10/2021
Agency Update Frequency: Varies
Planned Next Contact: 11/02/2021
Agency: Environmental Protection Agency
Agency Contact: (800) 424-9346
Most Recent Contact: 08/06/2021

CORRECTIVE ACTIONS_2020: In 2009 the EPA created the 2020 Corrective Action Baseline list of contaminated or potentially contaminated sites with a cleanup goal to complete 95% by the year 2020. The names on the list indicate the facility owners who may or may not have caused the contamination.

Agency Version Date: 12/21/2018
Agency Update Frequency: No Longer Maintained
Planned Next Contact: 10/26/2021
Agency: U.S. Environmental Protection Agency
Agency Contact: N/R
Most Recent Contact: 07/30/2021

DEBRIS EPA LF: EPA list of designated landfill facilities for the safe disposal of disaster debris.

Agency Version Date: 04/27/2021
Agency Update Frequency: Quarterly
Planned Next Contact: 10/20/2021
Agency: U.S. Environmental Protection Agency
Agency Contact: 855-246-3642
Most Recent Contact: 07/23/2021

DEBRIS EPA SWRCY: EPA list of facilities for the safe recovery, recycling, and disposal of disaster debris.

Agency Version Date: 04/27/2021
Agency Update Frequency: Quarterly
Planned Next Contact: 10/20/2021
Agency: U.S. Environmental Protection Agency
Agency Contact: 855-246-3642
Most Recent Contact: 07/23/2021

DOD: Department of Defense sites

Agency Version Date: 05/11/2021
Agency Update Frequency: Varies
Planned Next Contact: 11/02/2021
Agency: Environmental Protection Agency
Agency Contact: (800) 424-9346
Most Recent Contact: 08/06/2021

DOT OPS: Incident Data Report

Agency Version Date: 05/26/2021
Agency Update Frequency: Varies
Planned Next Contact: 08/23/2021
Agency: U.S. Department of Transportation
Agency Contact: (202) 366-4996
Most Recent Contact: 05/26/2021

ECHO: ECHO is EPA Enforcement and Compliance History Online website to search for facilities in your community to assess their compliance with environmental regulations related to CAA, CWA, RCRA, & SDWA.

Agency Version Date: 04/05/2021
Agency Update Frequency: Quarterly
Planned Next Contact: 09/28/2021
Agency: U.S. Environmental Protection Agency
Agency Contact: 202-566-1667
Most Recent Contact: 07/01/2021

**OTHER ASCERTAINABLE RECORDS (cont.)**

ENOI: The Electronic Notice of Intent (eNOI) database contains construction sites and industrial facilities that submit permit requests to EPA for Construction General Permits (CGP) and Multi-Sector General Permits (MSGP).

Agency Version Date: 09/25/2020
Agency Update Frequency: Quarterly
Planned Next Contact: 09/13/2021
Agency: Environmental Protection Agency
Agency Contact: (202) 566-1667
Most Recent Contact: 06/15/2021

EPA FUELS: List of companies and facilities registered to participate in EPA Fuel Programs under Title 40 CFR Part 80.

Agency Version Date: 05/18/2021
Agency Update Frequency: Quarterly
Planned Next Contact: 11/11/2021
Agency: U.S. Environmental Protection Agency
Agency Contact: (202) 564-2307
Most Recent Contact: 08/16/2021

EPA OSC: Listing of oil spills and hazardous substance release sites requiring EPA On-Site Coordinators.

Agency Version Date: 04/02/2021
Agency Update Frequency: Quarterly
Planned Next Contact: 09/24/2021
Agency: U.S. Environmental Protection Agency
Agency Contact: (202) 564-2307
Most Recent Contact: 06/29/2021

EPA WATCH: The EPA Watch List was used to facilitate dialogue between EPA, state and local environmental agencies on enforcement matters relating to facilities with alleged violations identified as either significant or high priority. EPA maintained the lists from 2011 - 2013.

Agency Version Date: 02/09/2018
Agency Update Frequency: No Longer Maintained
Planned Next Contact: 09/23/2021
Agency: U.S. Environmental Protection Agency
Agency Contact: (202) 564-2307
Most Recent Contact: 06/28/2021

FA HWF: Hazardous Waste Facilities with Financial Assurance

Agency Version Date: 07/15/2021
Agency Update Frequency: Varies
Planned Next Contact: 10/11/2021
Agency: Environmental Protection Agency
Agency Contact: (800) 424-9346
Most Recent Contact: 07/15/2021

FEDLAND: Federal land locations

Agency Version Date: 01/06/2020
Agency Update Frequency: Varies
Planned Next Contact: 11/02/2021
Agency: Environmental Protection Agency
Agency Contact: (800) 424-9346
Most Recent Contact: 08/06/2021

FRS: Facility Registry Systems

Agency Version Date: 05/24/2021
Agency Update Frequency: Varies
Planned Next Contact: 11/15/2021
Agency: Environmental Protection Agency
Agency Contact: (202) 566-1667
Most Recent Contact: 08/19/2021

FTTS: Tracking of administrative and enforcement activities related to FIFRA/TSCA

Agency Version Date: 04/16/2013
Agency Update Frequency: No Longer Maintained
Planned Next Contact: 10/11/2021
Agency: Environmental Protection Agency
Agency Contact: (202) 564-2280
Most Recent Contact: 07/15/2021

FTTS INSP: Tracking of inspections related to FIFRA/TSCA

Agency Version Date: 05/08/2017
Agency Update Frequency: No Longer Maintained
Planned Next Contact: 10/05/2021
Agency: Environmental Protection Agency
Agency Contact: (202) 564-2280
Most Recent Contact: 07/09/2021

**OTHER ASCERTAINABLE RECORDS (cont.)**

FUDS: Defense sites that require cleanup

Agency Version Date: 05/19/2021
Agency Update Frequency: Varies
Planned Next Contact: 11/11/2021
Agency: US Army Corps of Engineering
Agency Contact: (202) 761-0011
Most Recent Contact: 08/16/2021

HIST AFS: List of Air Facility Systems Quarterly Extract that are no longer in current agency list.

Agency Version Date: 06/14/2019
Agency Update Frequency: Quarterly
Planned Next Contact: 09/23/2021
Agency: Environmental Protection Agency
Agency Contact: (202) 566-1667
Most Recent Contact: 06/28/2021

HIST AFS 2: List of Air Facility Systems Quarterly Extract that are no longer in current agency list.

Agency Version Date: 11/26/2018
Agency Update Frequency: Quarterly
Planned Next Contact: 10/22/2021
Agency: Environmental Protection Agency
Agency Contact: (202) 566-1667
Most Recent Contact: 07/28/2021

HIST DOD: Department of Defense historical sites

Agency Version Date: 08/17/2018
Agency Update Frequency: No Longer Maintained
Planned Next Contact: 11/02/2021
Agency: Environmental Protection Agency
Agency Contact: (800) 424-9346
Most Recent Contact: 08/06/2021

HIST LEAD_SMELTER: List of former lead smelter sites that is no longer in current agency list.

Agency Version Date: 12/12/2018
Agency Update Frequency: Annually
Planned Next Contact: 10/11/2021
Agency: Environmental Protection Agency
Agency Contact: (202) 566-1667
Most Recent Contact: 07/15/2021

HIST MLTS: List of sites in possession/use of radioactive materials regulated by NRC that is no longer in current agency list.

Agency Version Date: 07/13/2016
Agency Update Frequency: Annually
Planned Next Contact: 10/19/2021
Agency: Nuclear Regulatory Commission
Agency Contact: (800) 397-4209
Most Recent Contact: 07/23/2021

HIST PCB TRANS: List of PCB Disposal Facilities that are no longer in current agency list.

Agency Version Date: 01/18/2018
Agency Update Frequency: No Update
Planned Next Contact: 11/09/2021
Agency: Environmental Protection Agency
Agency Contact: (703) 308-8404
Most Recent Contact: 08/13/2021

HIST PCS ENF: List of permitted facilities to discharge wastewater (Federal equivalent to NPDES) that are no longer in current agency list.

Agency Version Date: 12/08/2018
Agency Update Frequency: Annually
Planned Next Contact: 08/30/2021
Agency: Environmental Protection Agency
Agency Contact: (202) 564-6582
Most Recent Contact: 06/03/2021

HIST PCS FACILITY: List of Permitted facilities to discharge wastewater (Federal equivalent to NPDES) that are no longer in current agency list.

Agency Version Date: 12/18/2018
Agency Update Frequency: Annually
Planned Next Contact: 08/30/2021
Agency: Environmental Protection Agency
Agency Contact: (202) 564-6582
Most Recent Contact: 06/03/2021

**OTHER ASCERTAINABLE RECORDS (cont.)**

HIST SSTS: List of tracking of facilities who produce pesticides and their quantity that are no longer in current agency list.

Agency Version Date: 02/13/2019
Agency Update Frequency: Annually
Planned Next Contact: 11/12/2021
Agency: Environmental Protection Agency
Agency Contact: (202) 566-1667
Most Recent Contact: 08/17/2021

HWC DOCKET: Listing of Federal facilities which are managing or have managed hazardous waste; or have had a release of hazardous waste.

Agency Version Date: 05/17/2021
Agency Update Frequency: Quarterly
Planned Next Contact: 11/09/2021
Agency: U.S. Environmental Protection Agency
Agency Contact: (202) 564-2307
Most Recent Contact: 08/13/2021

ICIS: Comprised of all Federal Administrative and Judicial enforcement information [intended to replace PCS] by tracking enforcement and compliance information (also contains what used to be known as FFTS)

Agency Version Date: 04/09/2021
Agency Update Frequency: Varies
Planned Next Contact: 10/01/2021
Agency: Environmental Protection Agency
Agency Contact: (202) 566-1667
Most Recent Contact: 07/07/2021

INACTIVE PCS: Inactive Permitted facilities to discharge wastewater

Agency Version Date: 04/09/2021
Agency Update Frequency: Varies
Planned Next Contact: 10/01/2021
Agency: Environmental Protection Agency
Agency Contact: (202) 564-6582
Most Recent Contact: 07/07/2021

INDIAN RESERVATION: Indian Reservation sites

Agency Version Date: 04/19/2021
Agency Update Frequency: Varies
Planned Next Contact: 10/11/2021
Agency: Environmental Protection Agency
Agency Contact: (800) 424-9346
Most Recent Contact: 07/15/2021

LUCIS: Land Use Control Information Systems

Agency Version Date: 07/24/2020
Agency Update Frequency: Quarterly
Planned Next Contact: 09/24/2021
Agency: Department of the Navy: BRAC PMO
Agency Contact: (619) 532-0900
Most Recent Contact: 07/01/2021

LUCIS 2: Land Use Control Information Systems

Agency Version Date: 01/17/2018
Agency Update Frequency: No Longer Maintained
Planned Next Contact: 11/09/2021
Agency: Department of the Navy: BRAC PMO
Agency Contact: (619) 532-0900
Most Recent Contact: 08/13/2021

MINES: Mines Master Index Files

Agency Version Date: 07/06/2021
Agency Update Frequency: Varies
Planned Next Contact: 10/04/2021
Agency: Department of Labor
Agency Contact: (202) 693-9400
Most Recent Contact: 07/06/2021

MINES USGS: Listing of all active mines and mineral plants in 2003

Agency Version Date: 07/09/2021
Agency Update Frequency: Varies
Planned Next Contact: 10/05/2021
Agency: USGS Mineral Resources Program
Agency Contact: (703) 648-5953
Most Recent Contact: 07/09/2021

**OTHER ASCERTAINABLE RECORDS (cont.)**

MLTS: Sites in possession/use of radioactive materials regulated by NRC

Agency Version Date: 05/19/2020
Agency Update Frequency: Varies
Planned Next Contact: 10/26/2021
Agency: Nuclear Regulatory Commission
Agency Contact: (800) 397-4209
Most Recent Contact: 07/30/2021

NPL AOC: Areas of Concern related to NPL remediation sites

Agency Version Date: 05/11/2021
Agency Update Frequency: Quarterly
Planned Next Contact: 11/02/2021
Agency: Environmental Protection Agency
Agency Contact: N/R
Most Recent Contact: 08/06/2021

NPL LIENS: National Priority List of sites with Liens

Agency Version Date: 05/11/2021
Agency Update Frequency: Varies
Planned Next Contact: 11/02/2021
Agency: U.S. Environmental Protection Agency
Agency Contact: 703-603-8867
Most Recent Contact: 08/06/2021

OSHA: OSHA's listing of inspections violations and fatality information

Agency Version Date: 04/08/2021
Agency Update Frequency: Varies
Planned Next Contact: 09/30/2021
Agency: Occupational Safety & Health Administration
Agency Contact: 800-321-6742
Most Recent Contact: 07/05/2021

PADS: Listing of generators transporters commercial store/ brokers and disposers of PCB

Agency Version Date: 05/11/2021
Agency Update Frequency: Varies
Planned Next Contact: 11/02/2021
Agency: Environmental Protection Agency
Agency Contact: (703) 308-8404
Most Recent Contact: 08/06/2021

PCB TRANSFORMER: Disposal and Storage of Polychlorinated Biphenyl (PCB) Waste

Agency Version Date: 05/24/2021
Agency Update Frequency: Quarterly
Planned Next Contact: 11/16/2021
Agency: Environmental Protection Agency
Agency Contact: (703) 308-8404
Most Recent Contact: 08/20/2021

PCS ENF: Permitted facilities to discharge wastewater (Federal equivalent to NPDES)

Agency Version Date: 04/09/2021
Agency Update Frequency: Varies
Planned Next Contact: 10/01/2021
Agency: Environmental Protection Agency
Agency Contact: (202) 564-6582
Most Recent Contact: 07/07/2021

PCS FACILITY: Permitted facilities to discharge wastewater (Federal equivalent to NPDES)

Agency Version Date: 04/09/2021
Agency Update Frequency: Varies
Planned Next Contact: 10/01/2021
Agency: Environmental Protection Agency
Agency Contact: (202) 564-6582
Most Recent Contact: 07/07/2021

RAATS: Listing of major violators with enforcement actions issued under RCRA. Includes administrative and civil actions filed by the EPA. This dataset is no longer maintained.

Agency Version Date: 09/23/2019
Agency Update Frequency: Varies
Planned Next Contact: 10/26/2021
Agency: Environmental Protection Agency
Agency Contact: (202) 566-1667
Most Recent Contact: 07/30/2021

RADINFO: EPA regulated facilities with radiation and radioactive materials

Agency Version Date: 08/01/2019
Agency Update Frequency: Varies
Planned Next Contact: 10/14/2021
Agency: Environmental Protection Agency
Agency Contact: (202) 566-1667
Most Recent Contact: 07/19/2021

**OTHER ASCERTAINABLE RECORDS (cont.)**

RMP: Facilities producing/handling/ process/ distribute/ store specific chemicals report plans required by the Clean Air Act

Agency Version Date: 04/16/2021
Agency Update Frequency: Monthly
Planned Next Contact: 10/08/2021
Agency: Environmental Protection Agency
Agency Contact: (202) 564-2534
Most Recent Contact: 07/13/2021

ROD: Permanent remedy at an NPL site

Agency Version Date: 05/11/2021
Agency Update Frequency: Varies
Planned Next Contact: 11/02/2021
Agency: Environmental Protection Agency
Agency Contact: (800) 424-9346
Most Recent Contact: 08/06/2021

SCRD DRYCLEANERS: State Coalition for Remediation of Drycleaners

Agency Version Date: 03/16/2021
Agency Update Frequency: No Update
Planned Next Contact: 09/09/2021
Agency: Environmental Protection Agency
Agency Contact: (202) 566-1667
Most Recent Contact: 06/14/2021

SEMS_SMELTER: This report includes sites that have smelting-related, or potentially smelting-related, indicators in the SEMS database. The report includes information on the site location as well as contaminants of concern.

Agency Version Date: 05/11/2021
Agency Update Frequency: Quarterly
Planned Next Contact: 11/02/2021
Agency: U.S. Environmental Protection Agency
Agency Contact: 703-603-8867
Most Recent Contact: 08/06/2021

SSTS: Tracking of facilities who produce pesticides and their quantity

Agency Version Date: 06/18/2021
Agency Update Frequency: Annually
Planned Next Contact: 09/14/2021
Agency: Environmental Protection Agency
Agency Contact: (202) 566-1667
Most Recent Contact: 06/18/2021

STORMWATER: Permitted storm water sites

Agency Version Date: 01/12/2021
Agency Update Frequency: Varies
Planned Next Contact: 10/04/2021
Agency: Environmental Protection Agency
Agency Contact: (202) 566-1667
Most Recent Contact: 07/06/2021

TOSCA-PLANT: Plants controlled by the Toxic Substance Control Act

Agency Version Date: 03/26/2021
Agency Update Frequency: Varies
Planned Next Contact: 09/20/2021
Agency: Environmental Protection Agency
Agency Contact: (202) 566-1667
Most Recent Contact: 06/23/2021

TRIS: Information regarding toxic chemicals that are being used/manufactured/ treated/ transported/released into the environment

Agency Version Date: 07/06/2021
Agency Update Frequency: Varies
Planned Next Contact: 10/01/2021
Agency: Environmental Protection Agency
Agency Contact: (202) 566-1667
Most Recent Contact: 07/06/2021

UMTRA: Uranium Recovery Sites

Agency Version Date: 04/12/2021
Agency Update Frequency: Varies
Planned Next Contact: 10/04/2021
Agency: United States Nuclear Regulatory Commission
Agency Contact: (301) 415-8200
Most Recent Contact: 07/08/2021

**OTHER ASCERTAINABLE RECORDS (cont.)**

VAPOR: EPA Vapor Intrusion Database

Agency Version Date: 03/19/2021
Agency Update Frequency: Varies
Planned Next Contact: 09/13/2021
Agency: U.S. Environmental Protection Agency
Agency Contact: 855-246-3642
Most Recent Contact: 06/15/2021

AIRS - FL: Listing of facilities with air permits

Agency Version Date: 05/18/2021
Agency Update Frequency: Varies
Planned Next Contact: 11/09/2021
Agency: Florida Department of Environmental Protection
Agency Contact: 850-717-9091
Most Recent Contact: 08/13/2021

AIRS_MIAMI-DADE COUNTY - FL: Miami-Dade county facilities with air permits

Agency Version Date: 07/12/2021
Agency Update Frequency: Semi Annually
Planned Next Contact: 10/07/2021
Agency: Dade County Department of Environmental Resources Management
Agency Contact: 305-372-6715
Most Recent Contact: 07/12/2021

CAP_MIAMI-DADE COUNTY - FL: Miami-Dade county facilities with construction air permits

Agency Version Date: 07/12/2021
Agency Update Frequency: Varies
Planned Next Contact: 10/07/2021
Agency: Dade County Department of Environmental Resources Management
Agency Contact: 305-372-6715
Most Recent Contact: 07/12/2021

CATTLE DIPPING VATS - FL: Cattle Dipping Vats from the Ground Water Inspection Facility listing.

Agency Version Date: 07/20/2021
Agency Update Frequency: Quarterly
Planned Next Contact: 10/15/2021
Agency: Florida Department of Environmental Protection
Agency Contact: 850-245-8927
Most Recent Contact: 07/20/2021

COAL ASH - FL: Coal Ash Disposal Site Listing

Agency Version Date: 03/19/2021
Agency Update Frequency: Quarterly
Planned Next Contact: 09/10/2021
Agency: Florida Department of Environmental Protection
Agency Contact: 850.245.8712
Most Recent Contact: 06/15/2021

DAYCARE - FL: Daycare listing

Agency Version Date: 04/27/2021
Agency Update Frequency: Varies
Planned Next Contact: 10/20/2021
Agency: Florida Department of Children & Families
Agency Contact: 866-762-2237
Most Recent Contact: 07/23/2021

DEDB - FL: Drinking water wells contaminated with ethylene dibromide

Agency Version Date: 10/26/2020
Agency Update Frequency: Varies
Planned Next Contact: 10/12/2021
Agency: Florida Department of Environmental Protection
Agency Contact: 850-245-2006
Most Recent Contact: 07/16/2021

DRYCLEANERS - FL: Drycleaner facility listing

Agency Version Date: 07/01/2021
Agency Update Frequency: Varies
Planned Next Contact: 09/28/2021
Agency: Florida Department of Environmental Protection
Agency Contact: 850-245-8927
Most Recent Contact: 07/01/2021

**OTHER ASCERTAINABLE RECORDS (cont.)**

ENF_MIAMI-DADE COUNTY - FL: Miami-Dade County enforcement case listing of sites

Agency Version Date: 07/13/2021
Agency Update Frequency: Varies
Planned Next Contact: 10/08/2021
Agency: Dade County Department of Environmental Resources Management
Agency Contact: 305-372-6715
Most Recent Contact: 07/13/2021

FA 1 - FL: Financial Assurance for SWF/LF facilities

Agency Version Date: 06/29/2021
Agency Update Frequency: Varies
Planned Next Contact: 09/27/2021
Agency: Florida Department of Environmental Protection
Agency Contact: 850-245-2118
Most Recent Contact: 06/29/2021

FA 2 - FL: Financial Assurance for Hazardous Waste Managment facilities

Agency Version Date: 06/29/2021
Agency Update Frequency: Quarterly
Planned Next Contact: 09/24/2021
Agency: Florida Department of Environmental Protection
Agency Contact: 850-245-2118
Most Recent Contact: 06/29/2021

FA 3 - FL: Financial Assurance and Insurance Information for Tank Facilities

Agency Version Date: 07/09/2021
Agency Update Frequency: Quarterly
Planned Next Contact: 10/05/2021
Agency: Florida Department of Environmental Protection
Agency Contact: 850-245-2118
Most Recent Contact: 07/09/2021

FACILITY LIST_ALACHUA COUNTY - FL: Alachua county hazardous material facility list

Agency Version Date: 05/04/2021
Agency Update Frequency: Annually
Planned Next Contact: 10/26/2021
Agency: Alachua County Environmental Protection Department
Agency Contact: 352-264-6806
Most Recent Contact: 07/30/2021

FF TANKS - FL: listing of Federal facilities with tanks, no longer updated

Agency Version Date: 05/20/2021
Agency Update Frequency: Quarterly
Planned Next Contact: 11/10/2021
Agency: Department of Environmental Protection
Agency Contact: 850-245-8705
Most Recent Contact: 08/16/2021

GTO_MIAMI-DADE COUNTY - FL: Miami-Dade county non-residential facilities that discharge waste to a sanitary sewer

Agency Version Date: 07/12/2021
Agency Update Frequency: Varies
Planned Next Contact: 10/07/2021
Agency: Dade County Department of Environmental Resources Management
Agency Contact: 305-372-6715
Most Recent Contact: 07/12/2021

GWCA - FL: Ground water contaminated areas

Agency Version Date: 05/20/2021
Agency Update Frequency: Varies
Planned Next Contact: 11/12/2021
Agency: Florida Department of Environmental Protection
Agency Contact: 850-245-2118
Most Recent Contact: 08/17/2021

GWIF - FL: Groundwater Monitoring sites that are inspected and monitored.

Agency Version Date: 07/20/2021
Agency Update Frequency: Quarterly
Planned Next Contact: 10/15/2021
Agency: Florida Bureau of Environmental Health
Agency Contact: 850-245-4240
Most Recent Contact: 07/20/2021

**OTHER ASCERTAINABLE RECORDS (cont.)**

GWP_MIAMI-DADE COUNTY - FL: Miami-Dade County Class I, II, III, IV, V, VI, Domestic Wastewater permits

Agency Version Date: 07/12/2021
Agency Update Frequency: Varies
Planned Next Contact: 10/07/2021

Agency: Miami-Dade County Department of Environmental Resources Management
Agency Contact: 305-372-6715
Most Recent Contact: 07/12/2021

HAZ WASTE_MIAMI-DADE COUNTY - FL: Miami-Dade county hazardous waste permits

Agency Version Date: 06/28/2021
Agency Update Frequency: Semi Annually
Planned Next Contact: 09/23/2021

Agency: Dade County Department of Environmental Resources Management
Agency Contact: 305-372-6715
Most Recent Contact: 06/28/2021

HIST CAP_MIAMI-DADE COUNTY - FL: List of Miami-Dade county facilities with construction air permits that are no longer in current agency list.

Agency Version Date: 12/25/2018
Agency Update Frequency: Annually
Planned Next Contact: 09/03/2021

Agency: Dade County Department of Environmental Resources Management
Agency Contact: 305-372-6715
Most Recent Contact: 06/09/2021

HIST CATTLE DIPPING VATS - FL: Vats from the 1910's through the 1950's that were filled with an arsenic solution for the control and eradication of the cattle fever tick

Agency Version Date: 08/19/2016
Agency Update Frequency: No Longer Maintained
Planned Next Contact: 11/09/2021

Agency: Florida Department of Environmental Protection
Agency Contact: 850-245-8927
Most Recent Contact: 08/13/2021

HIST DEDB - FL: List of drinking water wells contaminated with ethylene dibromide that is no longer in current agency list.

Agency Version Date: 02/04/2019
Agency Update Frequency: Annually
Planned Next Contact: 10/11/2021

Agency: Florida Department of Environmental Protection
Agency Contact: 850-245-2006
Most Recent Contact: 07/15/2021

HIST FF TANKS - FL: List of Federal facilities with tanks that are no longer in current agency list.

Agency Version Date: 01/28/2019
Agency Update Frequency: Quarterly
Planned Next Contact: 10/14/2021

Agency: Department of Environmental Protection
Agency Contact: N/R
Most Recent Contact: 07/19/2021

HIST MINES - FL: Location information of recorded mines

Agency Version Date: 10/08/2019
Agency Update Frequency: Annually
Planned Next Contact: 11/09/2021

Agency: Florida Department of Environmental Protection
Agency Contact: 850-245-2118
Most Recent Contact: 08/13/2021

IW SQG_MIAMI-DADE COUNTY - FL: Miami-Dade county permitted industrial waste small quantity generator

Agency Version Date: 07/12/2021
Agency Update Frequency: Varies
Planned Next Contact: 10/07/2021

Agency: Dade County Department of Environmental Resources Management
Agency Contact: 305-372-6715
Most Recent Contact: 07/12/2021

IW_MIAMI-DADE COUNTY - FL: Miami-Dade county industrial waste permits

Agency Version Date: 07/12/2021
Agency Update Frequency: Varies
Planned Next Contact: 10/07/2021

Agency: Dade County Department of Environmental Resources Management
Agency Contact: 305-372-6715
Most Recent Contact: 07/12/2021

**OTHER ASCERTAINABLE RECORDS (cont.)**

IWP_MIAMI-DADE COUNTY - FL: Miami-Dade County permitted industrial waste pretreatment facility listing

Agency Version Date: 07/12/2021
Agency Update Frequency: Varies
Planned Next Contact: 10/07/2021

Agency: Dade County Department of Environmental Resources Management
Agency Contact: 305-372-6715
Most Recent Contact: 07/12/2021

LWT_MIAMI-DADE COUNTY - FL: Miami-Dade county permitted liquid waste transporter listing

Agency Version Date: 07/12/2021
Agency Update Frequency: Varies
Planned Next Contact: 10/07/2021

Agency: Dade County Department of Environmental Resources Management
Agency Contact: 305-372-6715
Most Recent Contact: 07/12/2021

MINES - FL: Location information of recorded mines

Agency Version Date: 05/21/2021
Agency Update Frequency: Varies
Planned Next Contact: 11/12/2021

Agency: Florida Department of Environmental Protection
Agency Contact: 850-245-2118
Most Recent Contact: 08/18/2021

MOP_MIAMI-DADE COUNTY - FL: Miami-Dade county marine facilities operating permit listing

Agency Version Date: 07/12/2021
Agency Update Frequency: Quarterly
Planned Next Contact: 10/07/2021

Agency: Dade County Department of Environmental Resources Management
Agency Contact: 305-372-6715
Most Recent Contact: 07/12/2021

MRE_MIAMI-DADE COUNTY - FL: Miami-Dade county Maimi River Enforcement case listing

Agency Version Date: 07/13/2021
Agency Update Frequency: Quarterly
Planned Next Contact: 10/08/2021

Agency: Dade County Department of Environmental Resources Management
Agency Contact: 305-372-6715
Most Recent Contact: 07/13/2021

NPDES - FL: Listing of facilities with wastewater and NPDES permits

Agency Version Date: 07/01/2021
Agency Update Frequency: Monthly
Planned Next Contact: 09/28/2021

Agency: Florida Department of Environmental Protection
Agency Contact: 850-245-8325
Most Recent Contact: 07/01/2021

PRIORITY CLEANERS - FL: Listing of sites included in the Drycleaning Solvent Cleanup Program Priority Ranking List

Agency Version Date: 08/09/2021
Agency Update Frequency: Varies
Planned Next Contact: 11/03/2021

Agency: Department of Environmental Protection
Agency Contact: 850-245-8927
Most Recent Contact: 08/09/2021

SIS - FL: Listing of site investigation section sites

Agency Version Date: 05/13/2021
Agency Update Frequency: Varies
Planned Next Contact: 11/04/2021

Agency: Florida Department of Environmental Protection
Agency Contact: 850-245-2118
Most Recent Contact: 08/10/2021

T 2 - FL: List of facilities that must submit an Emergency and Hazardous Chemical Inventory Form

Agency Version Date: 04/02/2021
Agency Update Frequency: Varies
Planned Next Contact: 09/24/2021

Agency: Florida Division of Emergency Management
Agency Contact: 850-413-9928
Most Recent Contact: 06/29/2021

**OTHER ASCERTAINABLE RECORDS (cont.)**

UIC - FL: Underground injection well permits

Agency Version Date: 06/29/2021
Agency Update Frequency: Varies
Planned Next Contact: 09/24/2021
Agency: Florida Department of Environmental Protection
Agency Contact: 850-245-2118
Most Recent Contact: 06/29/2021

VIOLATION_BROWARD COUNTY - FL: Broward county listing of environmental notices of violation cases

Agency Version Date: 05/07/2021
Agency Update Frequency: Semi Annually
Planned Next Contact: 10/15/2021
Agency: Broward County Environmental Protection Department
Agency Contact: 954-519-0332
Most Recent Contact: 07/20/2021

WASTEWATER - FL: Listing of permitted wastewater facilities

Agency Version Date: 05/06/2021
Agency Update Frequency: Monthly
Planned Next Contact: 10/27/2021
Agency: Florida Department of Environmental Protection
Agency Contact: 850-245-8325
Most Recent Contact: 08/02/2021

**SUBJECT PROPERTY ADDRESS:**

Residential Property
3720 Okeechobee Rd
Fort Pierce, FL 34947

**SUBJECT PROPERTY COORDINATES:**

| | |
|---|---|
| Latitude(North): | 27.428788 - 27°25'43.6" |
| Longitude(West): | -80.363759 - -80°21'49.5" |
| Universal Transverse Mercator: | Zone 17N |
| UTM X (Meters): | 562884.28 |
| UTM Y (Meters): | 3034089.72 |

**ELEVATION:**

| | |
|---|---|
| Elevation: | 18 ft. above sea level |

**USGS TOPOGRAPHIC MAP:**

| | |
|---|---|
| Subject Property Map: | 27080-D3 Fort Pierce, FL |
| Most Recent Revision: | 2021 |

## GEOHYDROLOGY DATA:

**SUBJECT PROPERTY TOPOGRAPHY:**

Topographic Gradient: Northeast

**DFIRM FLOOD ZONE:**

| | DFIRM Flood |
|---|---|
| Subject Property County: | Electronic Data: |
| ST. LUCIE | Yes - refer to the PROPERTY PROXIMITY MAP and AREA MAP |
| Flood Plain Panel at Subject Property: | 12111C |
| Additional Panels in search area: | No available data |

**FEMA FLOOD ZONE:**

| | FEMA Flood |
|---|---|
| Subject Property County: | Electronic Data: |
| ST. LUCIE | Yes - refer to the PROPERTY PROXIMITY MAP and AREA MAP |
| Flood Plain Panel at Subject Property: | 12111C0186F |
| Additional Panels in search area: | 12111C0178F<br>12111C0175F<br>12111C0170F |


**NATIONAL WETLAND INVENTORY:**


| | NWI Electronic |
|---|---|
| NWI Quad at Subject Property: | Data Coverage: |
| Fort Pierce | Yes - refer to the Geological Findings Map |

**LITHOSTRATIGRAPHIC INFORMATION:**

| ROCK STRATIGRAPHIC UNIT: | | GEOLOGIC AGE IDENTIFICATION |
|---|---|---|
| Era: | Cenozoic | Category: 2 Qh Holocene |
| System: | Quaternary | |
| Series: | Holocene | |
| Code: | Qh | |


**SURROUNDING ELEVATION PROFILES:**

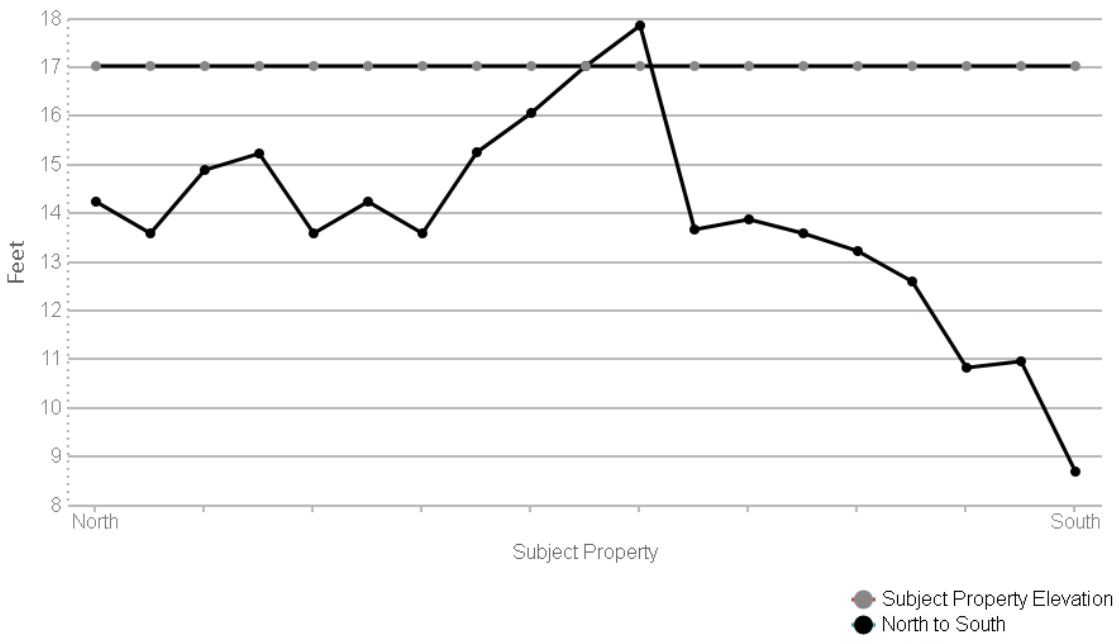

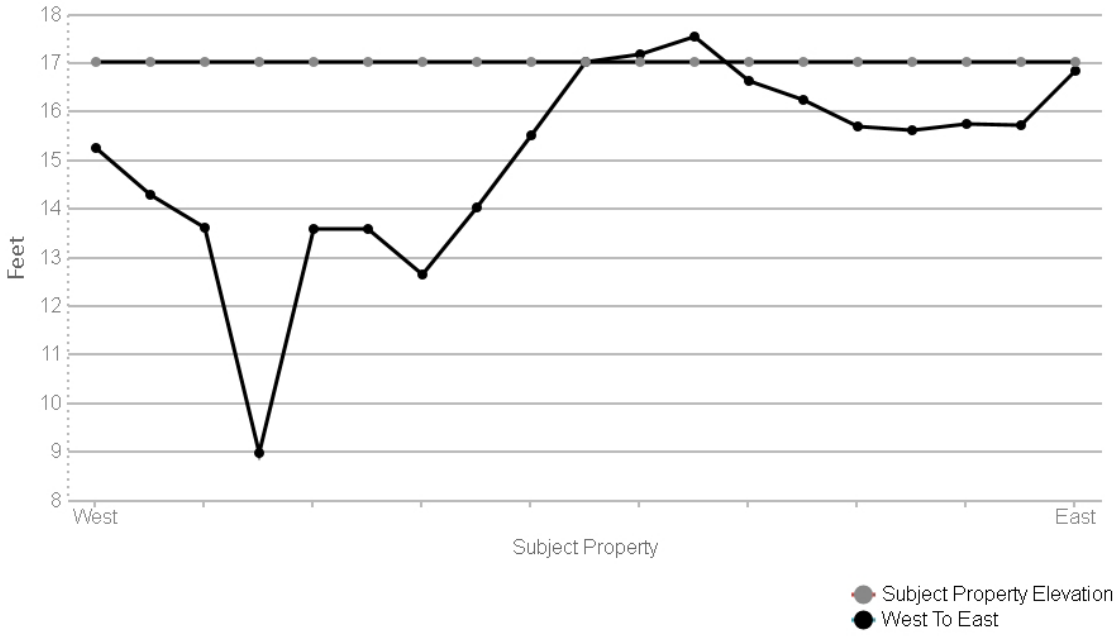SUBJECT NAME: Residential Property
ADDRESS: 3720 Okeechobee Rd, Fort Pierce, FL, 34947
LAT/LONG: 27.428788 / -80.363759

PREPARED FOR: Solutech Inc
ORDER #: 59578
REPORT DATE: August 20, 2021

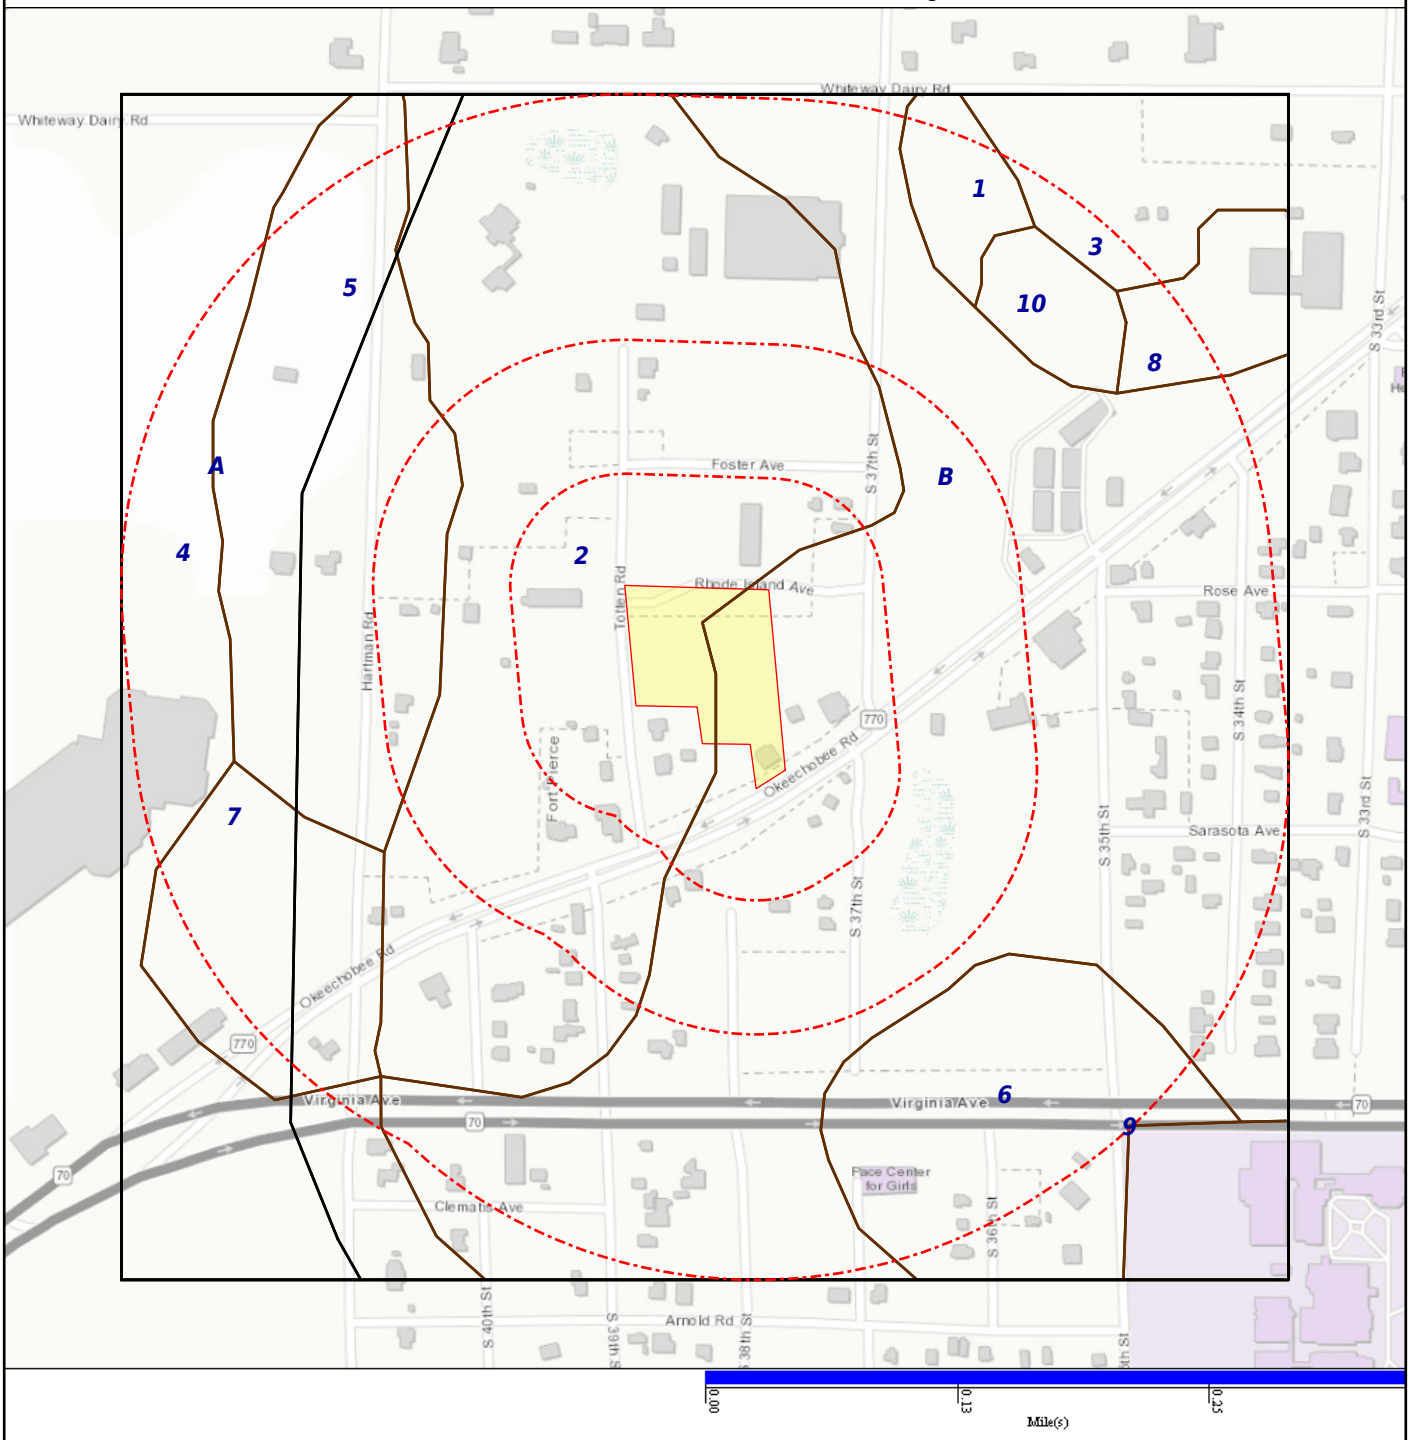

**SOIL COMPOSITION IN GENERAL AREA OF SUBJECT PROPERTY:**

Agency source: Soil Conservation Service, US Department of Agriculture

### SOIL MAP ID 1

| | |
|---|---|
| USDA Soil Name | Samsula,Series |
| USDA Soil Texture | Not Reported |
| Hydrologic Soil Group | A/D |
| Soil Drainage Class | Very poorly drained |
| Hydric Classification | 100 |
| Corrosion Potential - Uncoated Steel | High |

| Layer | Depth (inches) | Soil Texture | AASHTO Group | Unified Soil Description | Saturated Hydraulic Conductivity micro m/sec | Soil Reaction pH |
|---|---|---|---|---|---|---|
| 1 | 0-24 | | Reference: This is a classification of soil material for highway and airfield construction (Procedure M 145-73 in Am. Assoc. of State Highway and Transportation Officials, 1984. | Highly organic soils, Peat. Reference: This is a classification of soil material designed for general construction purposes. It is dependent on the particle size distribution of the <75 mm, the liquid limit, and the plasticity index and on whether the soil material is high in organic matter (ASTM test D 2487, in ASTM, 1984). | 42-141 | 0-0 |
| 2 | 24-32 | | Reference: This is a classification of soil material for highway and airfield construction (Procedure M 145-73 in Am. Assoc. of State Highway and Transportation Officials, 1984. | Highly organic soils, Peat. Reference: This is a classification of soil material designed for general construction purposes. It is dependent on the particle size distribution of the <75 mm, the liquid limit, and the plasticity index and on whether the soil material is high in organic matter (ASTM test D 2487, in ASTM, 1984). | 42-141 | 0-0 |
| 3 | 32-35 | Sand | Granular materials (35% or less passing No. 200), fine sand. Reference: This is a classification of soil material for highway and airfield construction (Procedure M 145-73 in Am. Assoc. of State Highway and Transportation Officials, 1984. | Reference: This is a classification of soil material designed for general construction purposes. It is dependent on the particle size distribution of the <75 mm, the liquid limit, and the plasticity index and on whether the soil material is high in organic matter (ASTM test D 2487, in ASTM, 1984). | 42-141 | 3.5-6 |
| 4 | 35-44 | Sand | Granular materials | Reference: This is a | 42-141 | 3.5-6 |

| Layer | Depth (inches) | Soil Texture | AASHTO Group | Unified Soil Description | Saturated Hydraulic Conductivity micro m/sec | Soil Reaction pH |
|---|---|---|---|---|---|---|
| 4 | 35-44 | Sand | (35% or less passing No. 200), fine sand. Reference: This is a classification of soil material for highway and airfield construction (Procedure M 145-73 in Am. Assoc. of State Highway and Transportation Officials, 1984. | classification of soil material designed for general construction purposes. It is dependent on the particle size distribution of the <75 mm, the liquid limit, and the plasticity index and on whether the soil material is high in organic matter (ASTM test D 2487, in ASTM, 1984). | 42-141 | 3.5-6 |
| 5 | 44-80 | Sand | Granular materials (35% or less passing No. 200), fine sand. Reference: This is a classification of soil material for highway and airfield construction (Procedure M 145-73 in Am. Assoc. of State Highway and Transportation Officials, 1984. | Reference: This is a classification of soil material designed for general construction purposes. It is dependent on the particle size distribution of the <75 mm, the liquid limit, and the plasticity index and on whether the soil material is high in organic matter (ASTM test D 2487, in ASTM, 1984). | 42-141 | 3.5-6 |

## SOIL MAP ID 2

| | |
|---|---|
| USDA Soil Name | Ankona,Series |
| USDA Soil Texture | Sand |
| Hydrologic Soil Group | C/D |
| Soil Drainage Class | Poorly drained |
| Hydric Classification | 0 |
| Corrosion Potential - Uncoated Steel | High |

| Layer | Depth (inches) | Soil Texture | AASHTO Group | Unified Soil Description | Saturated Hydraulic Conductivity micro m/sec | Soil Reaction pH |
|---|---|---|---|---|---|---|
| 1 | 0-11 | Sand | Granular materials (35% or less passing No. 200), fine sand. Reference: This is a classification of soil material for highway and airfield construction (Procedure M 145-73 in Am. Assoc. of State Highway and Transportation Officials, 1984. | COARSE-GRAINED SOILS, Sands, Clean Sands, Poorly Graded Sand. Reference: This is a classification of soil material designed for general construction purposes. It is dependent on the particle size distribution of the <75 mm, the liquid limit, and the plasticity index and on whether the soil material is high in | 42-141 | 3.5-5.5 |

| Layer | Depth (inches) | Soil Texture | AASHTO Group | Unified Soil Description | Saturated Hydraulic Conductivity micro m/sec | Soil Reaction pH |
|---|---|---|---|---|---|---|
| 1 | 0-11 | Sand | Granular materials (35% or less passing No. 200), fine sand. Reference: This is a classification of soil material for highway and airfield construction (Procedure M 145-73 in Am. Assoc. of State Highway and Transportation Officials, 1984. | organic matter (ASTM test D 2487, in ASTM, 1984). | 42-141 | 3.5-5.5 |
| 2 | 11-38 | Sand | Granular materials (35% or less passing No. 200), fine sand. Reference: This is a classification of soil material for highway and airfield construction (Procedure M 145-73 in Am. Assoc. of State Highway and Transportation Officials, 1984. | COARSE-GRAINED SOILS, Sands, Clean Sands, Poorly Graded Sand. Reference: This is a classification of soil material designed for general construction purposes. It is dependent on the particle size distribution of the <75 mm, the liquid limit, and the plasticity index and on whether the soil material is high in organic matter (ASTM test D 2487, in ASTM, 1984). | 42-141 | 3.5-5.5 |
| 3 | 38-48 | Loamy sand | Reference: This is a classification of soil material for highway and airfield construction (Procedure M 145-73 in Am. Assoc. of State Highway and Transportation Officials, 1984. | Reference: This is a classification of soil material designed for general construction purposes. It is dependent on the particle size distribution of the <75 mm, the liquid limit, and the plasticity index and on whether the soil material is high in organic matter (ASTM test D 2487, in ASTM, 1984). | 0.42-1.4 | 3.5-5.5 |
| 4 | 48-57 | Sandy loam | Reference: This is a classification of soil material for highway and airfield construction (Procedure M 145-73 in Am. Assoc. of State Highway and Transportation Officials, 1984. | Reference: This is a classification of soil material designed for general construction purposes. It is dependent on the particle size distribution of the <75 mm, the liquid limit, and the plasticity index and on whether the soil material is high in organic matter (ASTM test D 2487, in ASTM, 1984). | 4-42 | 3.5-5.5 |
| 5 | 57-80 | Loamy fine sand | Reference: This is a | Reference: This is a | 42-141 | 3.5-5.5 |

| Layer | Depth (inches) | Soil Texture | AASHTO Group | Unified Soil Description | Saturated Hydraulic Conductivity micro m/sec | Soil Reaction pH |
|---|---|---|---|---|---|---|
| 5 | 57-80 | Loamy fine sand | classification of soil material for highway and airfield construction (Procedure M 145-73 in Am. Assoc. of State Highway and Transportation Officials, 1984. | classification of soil material designed for general construction purposes. It is dependent on the particle size distribution of the <75 mm, the liquid limit, and the plasticity index and on whether the soil material is high in organic matter (ASTM test D 2487, in ASTM, 1984). | 42-141 | 3.5-5.5 |

## SOIL MAP ID 3

| | |
|---|---|
| USDA Soil Name | Tantile,Series |
| USDA Soil Texture | Sand |
| Hydrologic Soil Group | A/D |
| Soil Drainage Class | Poorly drained |
| Hydric Classification | 0 |
| Corrosion Potential - Uncoated Steel | High |

| Layer | Depth (inches) | Soil Texture | AASHTO Group | Unified Soil Description | Saturated Hydraulic Conductivity micro m/sec | Soil Reaction pH |
|---|---|---|---|---|---|---|
| 1 | 0-5 | Sand | Granular materials (35% or less passing No. 200), fine sand. Reference: This is a classification of soil material for highway and airfield construction (Procedure M 145-73 in Am. Assoc. of State Highway and Transportation Officials, 1984. | COARSE-GRAINED SOILS, Sands, Clean Sands, Poorly Graded Sand. Reference: This is a classification of soil material designed for general construction purposes. It is dependent on the particle size distribution of the <75 mm, the liquid limit, and the plasticity index and on whether the soil material is high in organic matter (ASTM test D 2487, in ASTM, 1984). | 42-141 | 4.5-6 |
| 2 | 5-26 | Sand | Granular materials (35% or less passing No. 200), fine sand. Reference: This is a classification of soil material for highway and airfield construction (Procedure M 145-73 in Am. Assoc. of State Highway and Transportation Officials, | COARSE-GRAINED SOILS, Sands, Clean Sands, Poorly Graded Sand. Reference: This is a classification of soil material designed for general construction purposes. It is dependent on the particle size distribution of the <75 mm, the liquid limit, and | 42-141 | 4.5-6 |

| Layer | Depth (inches) | Soil Texture | AASHTO Group | Unified Soil Description | Saturated Hydraulic Conductivity micro m/sec | Soil Reaction pH |
|---|---|---|---|---|---|---|
| 2 | 5-26 | Sand | 1984. | the plasticity index and on whether the soil material is high in organic matter (ASTM test D 2487, in ASTM, 1984). | 42-141 | 4.5-6 |
| 3 | 26-34 | Sand | Granular materials (35% or less passing No. 200), fine sand. Reference: This is a classification of soil material for highway and airfield construction (Procedure M 145-73 in Am. Assoc. of State Highway and Transportation Officials, 1984. | Reference: This is a classification of soil material designed for general construction purposes. It is dependent on the particle size distribution of the <75 mm, the liquid limit, and the plasticity index and on whether the soil material is high in organic matter (ASTM test D 2487, in ASTM, 1984). | 0.42-1.4 | 4.5-6 |
| 4 | 34-49 | Loamy sand | Reference: This is a classification of soil material for highway and airfield construction (Procedure M 145-73 in Am. Assoc. of State Highway and Transportation Officials, 1984. | COARSE-GRAINED SOILS, Sands, Sands with fines, Silty Sand. Reference: This is a classification of soil material designed for general construction purposes. It is dependent on the particle size distribution of the <75 mm, the liquid limit, and the plasticity index and on whether the soil material is high in organic matter (ASTM test D 2487, in ASTM, 1984). | 1.4-14 | 4.5-6 |
| 5 | 49-69 | Sand | Granular materials (35% or less passing No. 200), fine sand. Reference: This is a classification of soil material for highway and airfield construction (Procedure M 145-73 in Am. Assoc. of State Highway and Transportation Officials, 1984. | Reference: This is a classification of soil material designed for general construction purposes. It is dependent on the particle size distribution of the <75 mm, the liquid limit, and the plasticity index and on whether the soil material is high in organic matter (ASTM test D 2487, in ASTM, 1984). | 42-141 | 4.5-6 |
| 6 | 69-80 | Fine sandy loam | Reference: This is a classification of soil material for highway and airfield construction (Procedure | COARSE-GRAINED SOILS, Sands, Sands with fines, Silty Sand. Reference: This is a classification of soil material designed for | 0.42-4 | 4.5-6 |

| Layer | Depth (inches) | Soil Texture | AASHTO Group | Unified Soil Description | Saturated Hydraulic Conductivity micro m/sec | Soil Reaction pH |
|---|---|---|---|---|---|---|
| 6 | 69-80 | Fine sandy loam | M 145-73 in Am. Assoc. of State Highway and Transportation Officials, 1984. | general construction purposes. It is dependent on the particle size distribution of the <75 mm, the liquid limit, and the plasticity index and on whether the soil material is high in organic matter (ASTM test D 2487, in ASTM, 1984). | 0.42-4 | 4.5-6 |

## SOIL MAP ID 4

| | |
|---|---|
| USDA Soil Name | Winder,Series |
| USDA Soil Texture | Loamy sand |
| Hydrologic Soil Group | C/D |
| Soil Drainage Class | Poorly drained |
| Hydric Classification | 26 |
| Corrosion Potential - Uncoated Steel | High |

| Layer | Depth (inches) | Soil Texture | AASHTO Group | Unified Soil Description | Saturated Hydraulic Conductivity micro m/sec | Soil Reaction pH |
|---|---|---|---|---|---|---|
| 1 | 0-6 | Loamy sand | Reference: This is a classification of soil material for highway and airfield construction (Procedure M 145-73 in Am. Assoc. of State Highway and Transportation Officials, 1984. | COARSE-GRAINED SOILS, Sands, Sands with fines, Silty Sand. Reference: This is a classification of soil material designed for general construction purposes. It is dependent on the particle size distribution of the <75 mm, the liquid limit, and the plasticity index and on whether the soil material is high in organic matter (ASTM test D 2487, in ASTM, 1984). | 42-141 | 6.1-7.8 |
| 2 | 6-12 | Sand | Reference: This is a classification of soil material for highway and airfield construction (Procedure M 145-73 in Am. Assoc. of State Highway and Transportation Officials, 1984. | Reference: This is a classification of soil material designed for general construction purposes. It is dependent on the particle size distribution of the <75 mm, the liquid limit, and the plasticity index and on whether the soil material is high in organic matter (ASTM test D 2487, in ASTM, 1984). | 42-141 | 5.6-7.8 |

| Layer | Depth (inches) | Soil Texture | AASHTO Group | Unified Soil Description | Saturated Hydraulic Conductivity micro m/sec | Soil Reaction pH |
|---|---|---|---|---|---|---|
| 3 | 12-33 | Sandy clay loam | Reference: This is a classification of soil material for highway and airfield construction (Procedure M 145-73 in Am. Assoc. of State Highway and Transportation Officials, 1984. | COARSE-GRAINED SOILS, Sands, sands with fines, Clayey Sand. Reference: This is a classification of soil material designed for general construction purposes. It is dependent on the particle size distribution of the <75 mm, the liquid limit, and the plasticity index and on whether the soil material is high in organic matter (ASTM test D 2487, in ASTM, 1984). | 0.42-1.4 | 6.6-8.4 |
| 4 | 33-49 | Sandy loam | Reference: This is a classification of soil material for highway and airfield construction (Procedure M 145-73 in Am. Assoc. of State Highway and Transportation Officials, 1984. | Reference: This is a classification of soil material designed for general construction purposes. It is dependent on the particle size distribution of the <75 mm, the liquid limit, and the plasticity index and on whether the soil material is high in organic matter (ASTM test D 2487, in ASTM, 1984). | 0.42-1.4 | 7.4-8.4 |
| 5 | 49-61 | Loamy sand | Reference: This is a classification of soil material for highway and airfield construction (Procedure M 145-73 in Am. Assoc. of State Highway and Transportation Officials, 1984. | COARSE-GRAINED SOILS, Sands, Sands with fines, Silty Sand. Reference: This is a classification of soil material designed for general construction purposes. It is dependent on the particle size distribution of the <75 mm, the liquid limit, and the plasticity index and on whether the soil material is high in organic matter (ASTM test D 2487, in ASTM, 1984). | 14-141 | 7.4-8.4 |
| 6 | 61-80 | Sand | Granular materials (35% or less passing No. 200), fine sand. Reference: This is a classification of soil material for highway and airfield construction (Procedure M 145-73 in Am. Assoc. of State Highway and Transportation Officials, 1984. | Reference: This is a classification of soil material designed for general construction purposes. It is dependent on the particle size distribution of the <75 mm, the liquid limit, and the plasticity index and on whether the soil material is high in organic matter (ASTM test D 2487, in ASTM, 1984). | 14-141 | 7.4-8.4 |

**SOIL MAP ID 5**

| | |
|---|---|
| USDA Soil Name | Pineda,Series |
| USDA Soil Texture | Sand |
| Hydrologic Soil Group | C/D |
| Soil Drainage Class | Poorly drained |
| Hydric Classification | 95 |
| Corrosion Potential - Uncoated Steel | High |

| Layer | Depth (inches) | Soil Texture | AASHTO Group | Unified Soil Description | Saturated Hydraulic Conductivity micro m/sec | Soil Reaction pH |
|---|---|---|---|---|---|---|
| 1 | 0-5 | Sand | Granular materials (35% or less passing No. 200), fine sand. Reference: This is a classification of soil material for highway and airfield construction (Procedure M 145-73 in Am. Assoc. of State Highway and Transportation Officials, 1984. | Reference: This is a classification of soil material designed for general construction purposes. It is dependent on the particle size distribution of the <75 mm, the liquid limit, and the plasticity index and on whether the soil material is high in organic matter (ASTM test D 2487, in ASTM, 1984). | 42-141 | 4.5-7.3 |
| 2 | 5-19 | Sand | Granular materials (35% or less passing No. 200), fine sand. Reference: This is a classification of soil material for highway and airfield construction (Procedure M 145-73 in Am. Assoc. of State Highway and Transportation Officials, 1984. | Reference: This is a classification of soil material designed for general construction purposes. It is dependent on the particle size distribution of the <75 mm, the liquid limit, and the plasticity index and on whether the soil material is high in organic matter (ASTM test D 2487, in ASTM, 1984). | 42-141 | 4.5-7.3 |
| 3 | 19-35 | Sand | Granular materials (35% or less passing No. 200), fine sand. Reference: This is a classification of soil material for highway and airfield construction (Procedure M 145-73 in Am. Assoc. of State Highway and Transportation Officials, 1984. | Reference: This is a classification of soil material designed for general construction purposes. It is dependent on the particle size distribution of the <75 mm, the liquid limit, and the plasticity index and on whether the soil material is high in organic matter (ASTM test D 2487, in ASTM, 1984). | 42-141 | 4.5-7.3 |
| 4 | 35-38 | Sandy loam | Silt-Clay materials (more than 35% passing NO. 200), silty soils. Reference: This is a classification of soil material for highway | COARSE-GRAINED SOILS, Sands, sands with fines, Clayey Sand. Reference: This is a classification of soil material designed for | 0.42-1.4 | 5.1-7.3 |

| Layer | Depth (inches) | Soil Texture | AASHTO Group | Unified Soil Description | Saturated Hydraulic Conductivity micro m/sec | Soil Reaction pH |
|---|---|---|---|---|---|---|
| 4 | 35-38 | Sandy loam | and airfield construction (Procedure M 145-73 in Am. Assoc. of State Highway and Transportation Officials, 1984. | general construction purposes. It is dependent on the particle size distribution of the <75 mm, the liquid limit, and the plasticity index and on whether the soil material is high in organic matter (ASTM test D 2487, in ASTM, 1984). | 0.42-1.4 | 5.1-7.3 |
| 5 | 38-60 | Sandy loam | Silt-Clay materials (more than 35% passing NO. 200), silty soils. Reference: This is a classification of soil material for highway and airfield construction (Procedure M 145-73 in Am. Assoc. of State Highway and Transportation Officials, 1984. | COARSE-GRAINED SOILS, Sands, sands with fines, Clayey Sand. Reference: This is a classification of soil material designed for general construction purposes. It is dependent on the particle size distribution of the <75 mm, the liquid limit, and the plasticity index and on whether the soil material is high in organic matter (ASTM test D 2487, in ASTM, 1984). | 0.42-1.4 | 5.1-8.4 |
| 6 | 60-80 | Loamy sand | Reference: This is a classification of soil material for highway and airfield construction (Procedure M 145-73 in Am. Assoc. of State Highway and Transportation Officials, 1984. | COARSE-GRAINED SOILS, Sands, Sands with fines, Silty Sand. Reference: This is a classification of soil material designed for general construction purposes. It is dependent on the particle size distribution of the <75 mm, the liquid limit, and the plasticity index and on whether the soil material is high in organic matter (ASTM test D 2487, in ASTM, 1984). | 14-42 | 5.1-8.4 |

**SOIL MAP ID 6**

| | |
|---|---|
| USDA Soil Name | Nettles,Series |
| USDA Soil Texture | Sand |
| Hydrologic Soil Group | C/D |
| Soil Drainage Class | Poorly drained |
| Hydric Classification | 8 |
| Corrosion Potential - Uncoated Steel | High |

| Layer | Depth (inches) | Soil Texture | AASHTO Group | Unified Soil Description | Saturated Hydraulic Conductivity micro m/sec | Soil Reaction pH |
|---|---|---|---|---|---|---|
| 1 | 0-8 | Sand | Granular materials (35% or less passing No. 200), fine sand. Reference: This is a classification of soil material for highway and airfield construction (Procedure M 145-73 in Am. Assoc. of State Highway and Transportation Officials, 1984. | COARSE-GRAINED SOILS, Sands, Clean Sands, Poorly Graded Sand. Reference: This is a classification of soil material designed for general construction purposes. It is dependent on the particle size distribution of the <75 mm, the liquid limit, and the plasticity index and on whether the soil material is high in organic matter (ASTM test D 2487, in ASTM, 1984). | 42-141 | 3.5-6 |
| 2 | 8-33 | Sand | Granular materials (35% or less passing No. 200), fine sand. Reference: This is a classification of soil material for highway and airfield construction (Procedure M 145-73 in Am. Assoc. of State Highway and Transportation Officials, 1984. | COARSE-GRAINED SOILS, Sands, Clean Sands, Poorly Graded Sand. Reference: This is a classification of soil material designed for general construction purposes. It is dependent on the particle size distribution of the <75 mm, the liquid limit, and the plasticity index and on whether the soil material is high in organic matter (ASTM test D 2487, in ASTM, 1984). | 42-141 | 3.5-6 |
| 3 | 33-39 | Sand | Granular materials (35% or less passing No. 200), fine sand. Reference: This is a classification of soil material for highway and airfield construction (Procedure M 145-73 in Am. Assoc. of State Highway and Transportation Officials, 1984. | Reference: This is a classification of soil material designed for general construction purposes. It is dependent on the particle size distribution of the <75 mm, the liquid limit, and the plasticity index and on whether the soil material is high in organic matter (ASTM test D 2487, in ASTM, 1984). | 0.42-1.4 | 4.5-6.5 |
| 4 | 39-55 | Sand | Granular materials (35% or less passing No. 200), fine sand. Reference: This is a classification of soil material for highway and airfield construction (Procedure M 145-73 in Am. Assoc. of State Highway and Transportation Officials, 1984. | Reference: This is a classification of soil material designed for general construction purposes. It is dependent on the particle size distribution of the <75 mm, the liquid limit, and the plasticity index and on whether the soil material is high in organic matter (ASTM test D 2487, in ASTM, | 1.4-14 | 4.5-6.5 |

| Layer | Depth (inches) | Soil Texture | AASHTO Group | Unified Soil Description | Saturated Hydraulic Conductivity micro m/sec | Soil Reaction pH |
|---|---|---|---|---|---|---|
| 4 | 39-55 | Sand | Granular materials (35% or less passing No. 200), fine sand. Reference: This is a classification of soil material for highway and airfield construction (Procedure M 145-73 in Am. Assoc. of State Highway and Transportation Officials, 1984. | 1984). | 1.4-14 | 4.5-6.5 |
| 5 | 55-80 | Fine sandy loam | Reference: This is a classification of soil material for highway and airfield construction (Procedure M 145-73 in Am. Assoc. of State Highway and Transportation Officials, 1984. | COARSE-GRAINED SOILS, Sands, Sands with fines, Silty Sand. Reference: This is a classification of soil material designed for general construction purposes. It is dependent on the particle size distribution of the <75 mm, the liquid limit, and the plasticity index and on whether the soil material is high in organic matter (ASTM test D 2487, in ASTM, 1984). | 1.4-4 | 5.5-7.8 |

## SOIL MAP ID 7

| | |
|---|---|
| USDA Soil Name | Riviera,Series |
| USDA Soil Texture | Fine sand |
| Hydrologic Soil Group | A/D |
| Soil Drainage Class | Poorly drained |
| Hydric Classification | 86 |
| Corrosion Potential - Uncoated Steel | High |

| Layer | Depth (inches) | Soil Texture | AASHTO Group | Unified Soil Description | Saturated Hydraulic Conductivity micro m/sec | Soil Reaction pH |
|---|---|---|---|---|---|---|
| 1 | 0-6 | Fine sand | Granular materials (35% or less passing No. 200), fine sand. Reference: This is a classification of soil material for highway and airfield construction (Procedure M 145-73 in Am. Assoc. of State Highway and Transportation Officials, 1984. | Reference: This is a classification of soil material designed for general construction purposes. It is dependent on the particle size distribution of the <75 mm, the liquid limit, and the plasticity index and on whether the soil material is high in organic matter (ASTM | 42.34-141.14 | 5.1-7.3 |

| Layer | Depth (inches) | Soil Texture | AASHTO Group | Unified Soil Description | Saturated Hydraulic Conductivity micro m/sec | Soil Reaction pH |
|---|---|---|---|---|---|---|
| 1 | 0-6 | Fine sand | Granular materials (35% or less passing No. 200), fine sand. Reference: This is a classification of soil material for highway and airfield construction (Procedure M 145-73 in Am. Assoc. of State Highway and Transportation Officials, 1984. | test D 2487, in ASTM, 1984). | 42.34-141.14 | 5.1-7.3 |
| 2 | 6-28 | Fine sand | Granular materials (35% or less passing No. 200), fine sand. Reference: This is a classification of soil material for highway and airfield construction (Procedure M 145-73 in Am. Assoc. of State Highway and Transportation Officials, 1984. | Reference: This is a classification of soil material designed for general construction purposes. It is dependent on the particle size distribution of the <75 mm, the liquid limit, and the plasticity index and on whether the soil material is high in organic matter (ASTM test D 2487, in ASTM, 1984). | 42.34-141.14 | 5.1-7.3 |
| 3 | 28-32 | Fine sandy loam | Silt-Clay materials (more than 35% passing NO. 200), silty soils. Reference: This is a classification of soil material for highway and airfield construction (Procedure M 145-73 in Am. Assoc. of State Highway and Transportation Officials, 1984. | Reference: This is a classification of soil material designed for general construction purposes. It is dependent on the particle size distribution of the <75 mm, the liquid limit, and the plasticity index and on whether the soil material is high in organic matter (ASTM test D 2487, in ASTM, 1984). | 14.11-42.34 | 4.5-7.8 |
| 4 | 32-42 | Sandy clay loam | Silt-Clay materials (more than 35% passing No. 200) clayey soils. Reference: This is a classification of soil material for highway and airfield construction (Procedure M 145-73 in Am. Assoc. of State Highway and Transportation Officials, 1984. | FINE-GRAINED SOILS, Silts and clays (liquid limit is less than 50%), Lean Clay. Reference: This is a classification of soil material designed for general construction purposes. It is dependent on the particle size distribution of the <75 mm, the liquid limit, and the plasticity index and on whether the soil material is high in organic matter (ASTM test D 2487, in ASTM, 1984). | 14.11-42.34 | 4.5-7.8 |
| 5 | 42-80 | Fine sand | Reference: This is a classification of soil material for highway | COARSE-GRAINED SOILS, Sands, Sands with fines, Silty Sand. Reference: | 4.23-42.34 | 6.1-8.4 |

| Layer | Depth (inches) | Soil Texture | AASHTO Group | Unified Soil Description | Saturated Hydraulic Conductivity micro m/sec | Soil Reaction pH |
|---|---|---|---|---|---|---|
| 5 | 42-80 | Fine sand | and airfield construction (Procedure M 145-73 in Am. Assoc. of State Highway and Transportation Officials, 1984. | This is a classification of soil material designed for general construction purposes. It is dependent on the particle size distribution of the <75 mm, the liquid limit, and the plasticity index and on whether the soil material is high in organic matter (ASTM test D 2487, in ASTM, 1984). | 4.23-42.34 | 6.1-8.4 |

## SOIL MAP ID 8

| | |
|---|---|
| USDA Soil Name | Arents,Taxon above family |
| USDA Soil Texture | Sand |
| Hydrologic Soil Group | A |
| Soil Drainage Class | Somewhat poorly drained |
| Hydric Classification | 0 |
| Corrosion Potential - Uncoated Steel | High |

| Layer | Depth (inches) | Soil Texture | AASHTO Group | Unified Soil Description | Saturated Hydraulic Conductivity micro m/sec | Soil Reaction pH |
|---|---|---|---|---|---|---|
| 1 | 0-10 | Sand | Granular materials (35% or less passing No. 200), fine sand. Reference: This is a classification of soil material for highway and airfield construction (Procedure M 145-73 in Am. Assoc. of State Highway and Transportation Officials, 1984. | COARSE-GRAINED SOILS, Sands, Clean Sands, Poorly Graded Sand. Reference: This is a classification of soil material designed for general construction purposes. It is dependent on the particle size distribution of the <75 mm, the liquid limit, and the plasticity index and on whether the soil material is high in organic matter (ASTM test D 2487, in ASTM, 1984). | 42-141 | 6.6-8.4 |
| 2 | 10-51 | Sand | Granular materials (35% or less passing No. 200), fine sand. Reference: This is a classification of soil material for highway and airfield construction (Procedure M 145-73 in Am. Assoc. of State Highway and Transportation Officials, | COARSE-GRAINED SOILS, Sands, Clean Sands, Poorly Graded Sand. Reference: This is a classification of soil material designed for general construction purposes. It is dependent on the particle size distribution of the <75 mm, the liquid limit, and | 42-141 | 5.6-8.4 |

| Layer | Depth (inches) | Soil Texture | AASHTO Group | Unified Soil Description | Saturated Hydraulic Conductivity micro m/sec | Soil Reaction pH |
|---|---|---|---|---|---|---|
| 2 | 10-51 | Sand | 1984. | the plasticity index and on whether the soil material is high in organic matter (ASTM test D 2487, in ASTM, 1984). | 42-141 | 5.6-8.4 |
| 3 | 51-80 | Sand | Granular materials (35% or less passing No. 200), fine sand. Reference: This is a classification of soil material for highway and airfield construction (Procedure M 145-73 in Am. Assoc. of State Highway and Transportation Officials, 1984. | COARSE-GRAINED SOILS, Sands, Clean Sands, Poorly Graded Sand. Reference: This is a classification of soil material designed for general construction purposes. It is dependent on the particle size distribution of the <75 mm, the liquid limit, and the plasticity index and on whether the soil material is high in organic matter (ASTM test D 2487, in ASTM, 1984). | 42-141 | 5.6-6.5 |

## SOIL MAP ID 9

| | |
|---|---|
| USDA Soil Name | Urban land,Miscellaneous area |
| USDA Soil Texture | Not Reported |
| Hydrologic Soil Group | Not Reported |
| Soil Drainage Class | Not Reported |
| Hydric Classification | 2 |
| Corrosion Potential - Uncoated Steel | Not Reported |

| Layer | Depth (inches) | Soil Texture | AASHTO Group | Unified Soil Description | Saturated Hydraulic Conductivity micro m/sec | Soil Reaction pH |
|---|---|---|---|---|---|---|
| 1 | 0-6 | | No data | No data | 0-0.22 | 0-0 |
| 2 | 6-36 | Sand | Granular materials (35% or less passing No. 200), fine sand. Reference: This is a classification of soil material for highway and airfield construction (Procedure M 145-73 in Am. Assoc. of State Highway and | Reference: This is a classification of soil material designed for general construction purposes. It is dependent on the particle size distribution of the <75 mm, the liquid limit, and the plasticity index and on whether the soil | 42-141 | 6.6-8.4 |

| Layer | Depth (inches) | Soil Texture | AASHTO Group | Unified Soil Description | Saturated Hydraulic Conductivity micro m/sec | Soil Reaction pH |
|---|---|---|---|---|---|---|
| 2 | 6-36 | Sand | Transportation Officials, 1984. | material is high in organic matter (ASTM test D 2487, in ASTM, 1984). | 42-141 | 6.6-8.4 |
| 3 | 36-46 | Fine sand | Reference: This is a classification of soil material for highway and airfield construction (Procedure M 145-73 in Am. Assoc. of State Highway and Transportation Officials, 1984. | Reference: This is a classification of soil material designed for general construction purposes. It is dependent on the particle size distribution of the <75 mm, the liquid limit, and the plasticity index and on whether the soil material is high in organic matter (ASTM test D 2487, in ASTM, 1984). | 42-141 | 6.6-8.4 |
| 4 | 46-80 | Fine sand | Reference: This is a classification of soil material for highway and airfield construction (Procedure M 145-73 in Am. Assoc. of State Highway and Transportation Officials, 1984. | Reference: This is a classification of soil material designed for general construction purposes. It is dependent on the particle size distribution of the <75 mm, the liquid limit, and the plasticity index and on whether the soil material is high in organic matter (ASTM test D 2487, in ASTM, 1984). | 42-141 | 6.6-8.4 |

## SOIL MAP ID 10

| | |
|---|---|
| USDA Soil Name | Water,Miscellaneous area |
| USDA Soil Texture | Not Reported |
| Hydrologic Soil Group | Not Reported |
| Soil Drainage Class | Not Reported |
| Hydric Classification | 0 |
| Corrosion Potential - Uncoated Steel | Not Reported |

### SOIL MAP ID A

| | |
|---|---|
| USDA Soil Name | Wabasso,Series |
| USDA Soil Texture | Fine sand |
| Hydrologic Soil Group | B/D |
| Soil Drainage Class | Poorly drained |
| Hydric Classification | 93 |
| Corrosion Potential - Uncoated Steel | Moderate |

| Layer | Depth (inches) | Soil Texture | AASHTO Group | Unified Soil Description | Saturated Hydraulic Conductivity micro m/sec | Soil Reaction pH |
|---|---|---|---|---|---|---|
| 1 | 0-4 | Fine sand | No data | No data | 42.343-141.1433 | 3.6-6.5 |
| 2 | 4-16 | No data | No data | No data | 42.343-141.1433 | 3.6-6.5 |
| 3 | 16-28 | No data | No data | No data | 4.2343-14.1143 | 4.5-7.3 |
| 4 | 28-32 | No data | No data | No data | 42.343-141.1433 | 5.1-8.4 |
| 5 | 32-48 | No data | No data | No data | 0-1.4114 | 5.1-8.4 |
| 6 | 48-75 | No data | No data | No data | 42.343-141.1433 | 7.4-8.4 |

### SOIL MAP ID B

| | |
|---|---|
| USDA Soil Name | Waveland,Series |
| USDA Soil Texture | Sand |
| Hydrologic Soil Group | B/D |
| Soil Drainage Class | Poorly drained |
| Hydric Classification | 23 |
| Corrosion Potential - Uncoated Steel | High |

| Layer | Depth (inches) | Soil Texture | AASHTO Group | Unified Soil Description | Saturated Hydraulic Conductivity micro m/sec | Soil Reaction pH |
|---|---|---|---|---|---|---|
| 1 | 0-4 | Sand | No data | No data | 42.343-141.1433 | 3.6-7.3 |
| 2 | 4-32 | No data | No data | No data | 42.343-141.1433 | 3.6-6 |
| 3 | 32-40 | No data | No data | No data | 0-1.4114 | 3.6-6 |
| 4 | 40-53 | No data | No data | No data | 0-4.2343 | 3.6-5.5 |
| 5 | 53-66 | No data | No data | No data | 14.1143-141.1433 | 3.6-5.5 |
| 6 | 66-81 | No data | No data | No data | 14.1143-141.1433 | 3.6-5.5 |

**WATER AGENCY DATA:**

**WATER AGENCY SEARCH DISTANCES:**

| DATABASE: | SEARCH DISTANCE (MILES): |
|---|---|
| NWIS | 1.000 |
| OIL & GAS WELLS - FL | 1.000 |
| PWS | 1.000 |
| WELLS - FL | 1.000 |
| WELLS NW - FL | 1.000 |
| WELLS SJ - FL | 1.000 |
| WELLS SR - FL | 1.000 |
| WELLS SW - FL | 1.000 |

| DISTANCE TO NEAREST: | DISTANCE: |
|---|---|
| NWIS | 0.547 mi / 2890 ft |
| OIL & GAS WELLS - FL | N/A |
| PWS | 0.097 mi / 514 ft |
| WELLS - FL | 0.032 mi / 168 ft |
| WELLS NW - FL | N/A |
| WELLS SJ - FL | N/A |
| WELLS SR - FL | N/A |
| WELLS SW - FL | N/A |

**FEDERAL WATER AGENCY DATA SUMMARY:**

| MAP ID: | WELL ID: | LOCATION FROM SP: |
|---|---|---|
| 8 | DALE'S BAR-B-Q WEST, INC.-FL4561917#02 \| DALE'S BAR-B-Q WEST, INC.-FL4561917#03 \| DALE'S BAR-B-Q WEST, INC.-SHALLOW WELL | < 1/8 Mile SW |
| C13 | FL4561838 | 1/8 - 1/4 Mile S |
| 39 | FL4561824 | 1/4 - 1/2 Mile ESE |
| O52 | 272524080221800 | 1/2 - 1 Mile SW |
| O54 | 02276486 | 1/2 - 1 Mile SW |
| O56 | 272523080222000 | 1/2 - 1 Mile WSW |
| 64 | 272622080220301 | 1/2 - 1 Mile NNW |
| S72 | 272549080210001 | 1/2 - 1 Mile E |
| 76 | FL4564399 \| SANDALWOOD ESTATES S/D-SANDALWOOD ESTATES S/D | 1/2 - 1 Mile NNW |
| 77 | FL4565137 | 1/2 - 1 Mile S |
| T78 | FL4565203 \| FL4565197 \| CAPRON TRAIL PARK-CAPRON TRAIL PARK | 1/2 - 1 Mile E |
| 81 | FL4565037 \| LOYAL ORDER OF MOOSE #248-PLANT ID = 01 SOURCE ID = 00 | 1/2 - 1 Mile SSE |
| 86 | 272538080205301 | 1/2 - 1 Mile E |
| T94 | ST LUCIE COUNTY \| ST. LUCIE COUNTY UTILITIES \| FL4565083 | 1/2 - 1 Mile E |
| 95 | FL4564399 | 1/2 - 1 Mile NNW |
| T103 | FL4565204 | 1/2 - 1 Mile E |

Note: PWS System location is not always the same as well location.

**STATE/LOCAL WATER AGENCY DATA SUMMARY:**

| MAP ID: | WELL ID: | LOCATION FROM SP: |
|---|---|---|
| A1 | AAF4909 | < 1/8 Mile SE |
| 2 | AAF4905 | < 1/8 Mile ESE |
| 3 | AAF4902 | < 1/8 Mile WNW |
| A4 | AAF4910 | < 1/8 Mile SSE |

**STATE/LOCAL WATER AGENCY DATA SUMMARY: *(cont.)***


| MAP ID: | WELL ID: | LOCATION FROM SP: |
|---|---|---|
| 5 | AAF4906 | < 1/8 Mile NE |
| A6 | AAF4911 | < 1/8 Mile SSE |
| B7 | AAF4903 | < 1/8 Mile NNW |
| B9 | AAF4904 | < 1/8 Mile NNW |
| 10 | AAF1212 | < 1/8 Mile W |
| 11 | AAF4994 | 1/8 - 1/4 Mile SSW |
| C12 | AAF4995 | 1/8 - 1/4 Mile S |
| 14 | AAF1211 | 1/8 - 1/4 Mile SW |
| D15 | AAF1214 | 1/8 - 1/4 Mile SSW |
| E16 | AAF4993 | 1/8 - 1/4 Mile SSE |
| E17 | AAF4992 | 1/8 - 1/4 Mile SSE |
| D18 | AAF1213 | 1/8 - 1/4 Mile SSW |
| F19 | AAK8167 | 1/4 - 1/2 Mile NNW |
| D20 | AAE6140 | 1/4 - 1/2 Mile SSW |
| F21 | AAG1469 | 1/4 - 1/2 Mile NNW |
| D22 | AAE6141 | 1/4 - 1/2 Mile SW |
| F23 | AAF4908 | 1/4 - 1/2 Mile N |
| G24 | AAF4997 | 1/4 - 1/2 Mile SSE |
| F25 | AAG1468 | 1/4 - 1/2 Mile NNW |
| G26 | AAF4999 | 1/4 - 1/2 Mile SSE |
| 27 | AAF4996 | 1/4 - 1/2 Mile S |
| H28 | AAR2312 | 1/4 - 1/2 Mile NNE |
| H29 | AAF4907 | 1/4 - 1/2 Mile NNE |
| D30 | AAF1215 | 1/4 - 1/2 Mile SSW |
| G31 | AAF4998 | 1/4 - 1/2 Mile SSE |
| H32 | AAR2313 | 1/4 - 1/2 Mile NNE |
| I33 | AAF5000 | 1/4 - 1/2 Mile SSE |
| I34 | AAG3481 | 1/4 - 1/2 Mile SSE |
| H35 | AAR2314 | 1/4 - 1/2 Mile NNE |
| I36 | AAE2649 | 1/4 - 1/2 Mile SSE |
| 37 | AAR2311 | 1/4 - 1/2 Mile NNE |
| 38 | AAF1216 | 1/4 - 1/2 Mile SSW |
| J40 | AAG1466 | 1/4 - 1/2 Mile NNW |
| K41 | AAE6142 | 1/4 - 1/2 Mile SSW |
| L42 | AAG1471 | 1/4 - 1/2 Mile N |
| J43 | AAG1467 | 1/4 - 1/2 Mile NNW |
| L44 | AAG1470 | 1/4 - 1/2 Mile NNE |
| K45 | AAE6143 | 1/4 - 1/2 Mile SSW |
| M46 | AAG1473 | 1/4 - 1/2 Mile N |
| M47 | AAG1472 | 1/4 - 1/2 Mile N |
| N48 | AAG1475 | 1/4 - 1/2 Mile NNW |
| M49 | AAR2310 | 1/4 - 1/2 Mile N |
| N50 | AAG1474 | 1/2 - 1 Mile NNW |
| N51 | AAK8166 | 1/2 - 1 Mile NNW |
| 53 | AAK8173 | 1/2 - 1 Mile SSW |
| 55 | AAK8192 | 1/2 - 1 Mile NNE |
| 57 | AAK8171 | 1/2 - 1 Mile SSW |
| 58 | AAK8172 | 1/2 - 1 Mile SSW |
| P59 | AAR2372 | 1/2 - 1 Mile SSE |
| P60 | AAK8182 | 1/2 - 1 Mile SSE |
| P61 | AAK8183 | 1/2 - 1 Mile SSE |
| P62 | AAR2373 | 1/2 - 1 Mile SSE |
| P63 | AAR2374 | 1/2 - 1 Mile SSE |
| Q65 | AAR2377 | 1/2 - 1 Mile SE |
| 66 | AAR2326 | 1/2 - 1 Mile SSE |
| R67 | AAR2316 | 1/2 - 1 Mile SSE |
| Q68 | AAK8159 | 1/2 - 1 Mile SSE |
| Q69 | AAK8184 | 1/2 - 1 Mile SE |
| R70 | AAR2376 | 1/2 - 1 Mile SSE |
| R71 | AAR2375 | 1/2 - 1 Mile SSE |
| Q73 | AAR2378 | 1/2 - 1 Mile SE |
| 74 | AAK8185 | 1/2 - 1 Mile SE |
| S75 | AAH7956 | 1/2 - 1 Mile E |

**STATE/LOCAL WATER AGENCY DATA SUMMARY: *(cont.)***

| MAP ID: | WELL ID: | LOCATION FROM SP: |
|---|---|---|
| U79 | AAR2363 | 1/2 - 1 Mile SE |
| U80 | AAR2363 | 1/2 - 1 Mile SE |
| U82 | AAR2355 | 1/2 - 1 Mile SE |
| 83 | AAK8178 | 1/2 - 1 Mile S |
| U84 | AAR2362 | 1/2 - 1 Mile SE |
| V85 | AAR2353 | 1/2 - 1 Mile SE |
| 87 | AAR2352 | 1/2 - 1 Mile SE |
| 88 | AAR2339 | 1/2 - 1 Mile SE |
| U89 | AAR2361 | 1/2 - 1 Mile SE |
| W90 | AAK8180 | 1/2 - 1 Mile S |
| V91 | AAR2368 | 1/2 - 1 Mile SE |
| V92 | AAR2320 | 1/2 - 1 Mile SE |
| U93 | AAR2364 | 1/2 - 1 Mile SE |
| V96 | AAR2354 | 1/2 - 1 Mile SE |
| U97 | AAR2364 | 1/2 - 1 Mile SE |
| V98 | AAR2354 | 1/2 - 1 Mile SE |
| U99 | AAR2360 | 1/2 - 1 Mile SE |
| X100 | AAR2350 | 1/2 - 1 Mile SE |
| 101 | AAH7955 | 1/2 - 1 Mile E |
| V102 | AAR2359 | 1/2 - 1 Mile SE |
| Y104 | W-3 | 1/2 - 1 Mile NE |
| Y105 | AAH7988 | 1/2 - 1 Mile NE |
| U106 | AAR2329 | 1/2 - 1 Mile SE |
| V107 | AAR2330 | 1/2 - 1 Mile SE |
| Z108 | AAF5082 | 1/2 - 1 Mile N |
| 109 | AAK8179 | 1/2 - 1 Mile S |
| BA110 | S-3 | 1/2 - 1 Mile ENE |
| U111 | AAR2317 | 1/2 - 1 Mile SE |
| Z112 | AAF5081 | 1/2 - 1 Mile N |
| BA113 | AAH7957 | 1/2 - 1 Mile ENE |
| U114 | AAR2322 | 1/2 - 1 Mile SE |
| U115 | AAR2325 | 1/2 - 1 Mile SE |
| W116 | AAK8181 | 1/2 - 1 Mile S |
| X117 | AAR2351 | 1/2 - 1 Mile SSE |
| X118 | AAR2365 | 1/2 - 1 Mile SSE |
| V119 | AAR2345 | 1/2 - 1 Mile SE |
| 120 | AAR2331 | 1/2 - 1 Mile SE |
| 121 | AAF5083 | 1/2 - 1 Mile NNE |

SUBJECT NAME: Residential Property
ADDRESS: 3720 Okeechobee Rd, Fort Pierce, FL, 34947
LAT/LONG: 27.428788 / -80.363759

PREPARED FOR: Solutech Inc
ORDER #: 59578
REPORT DATE: August 20, 2021

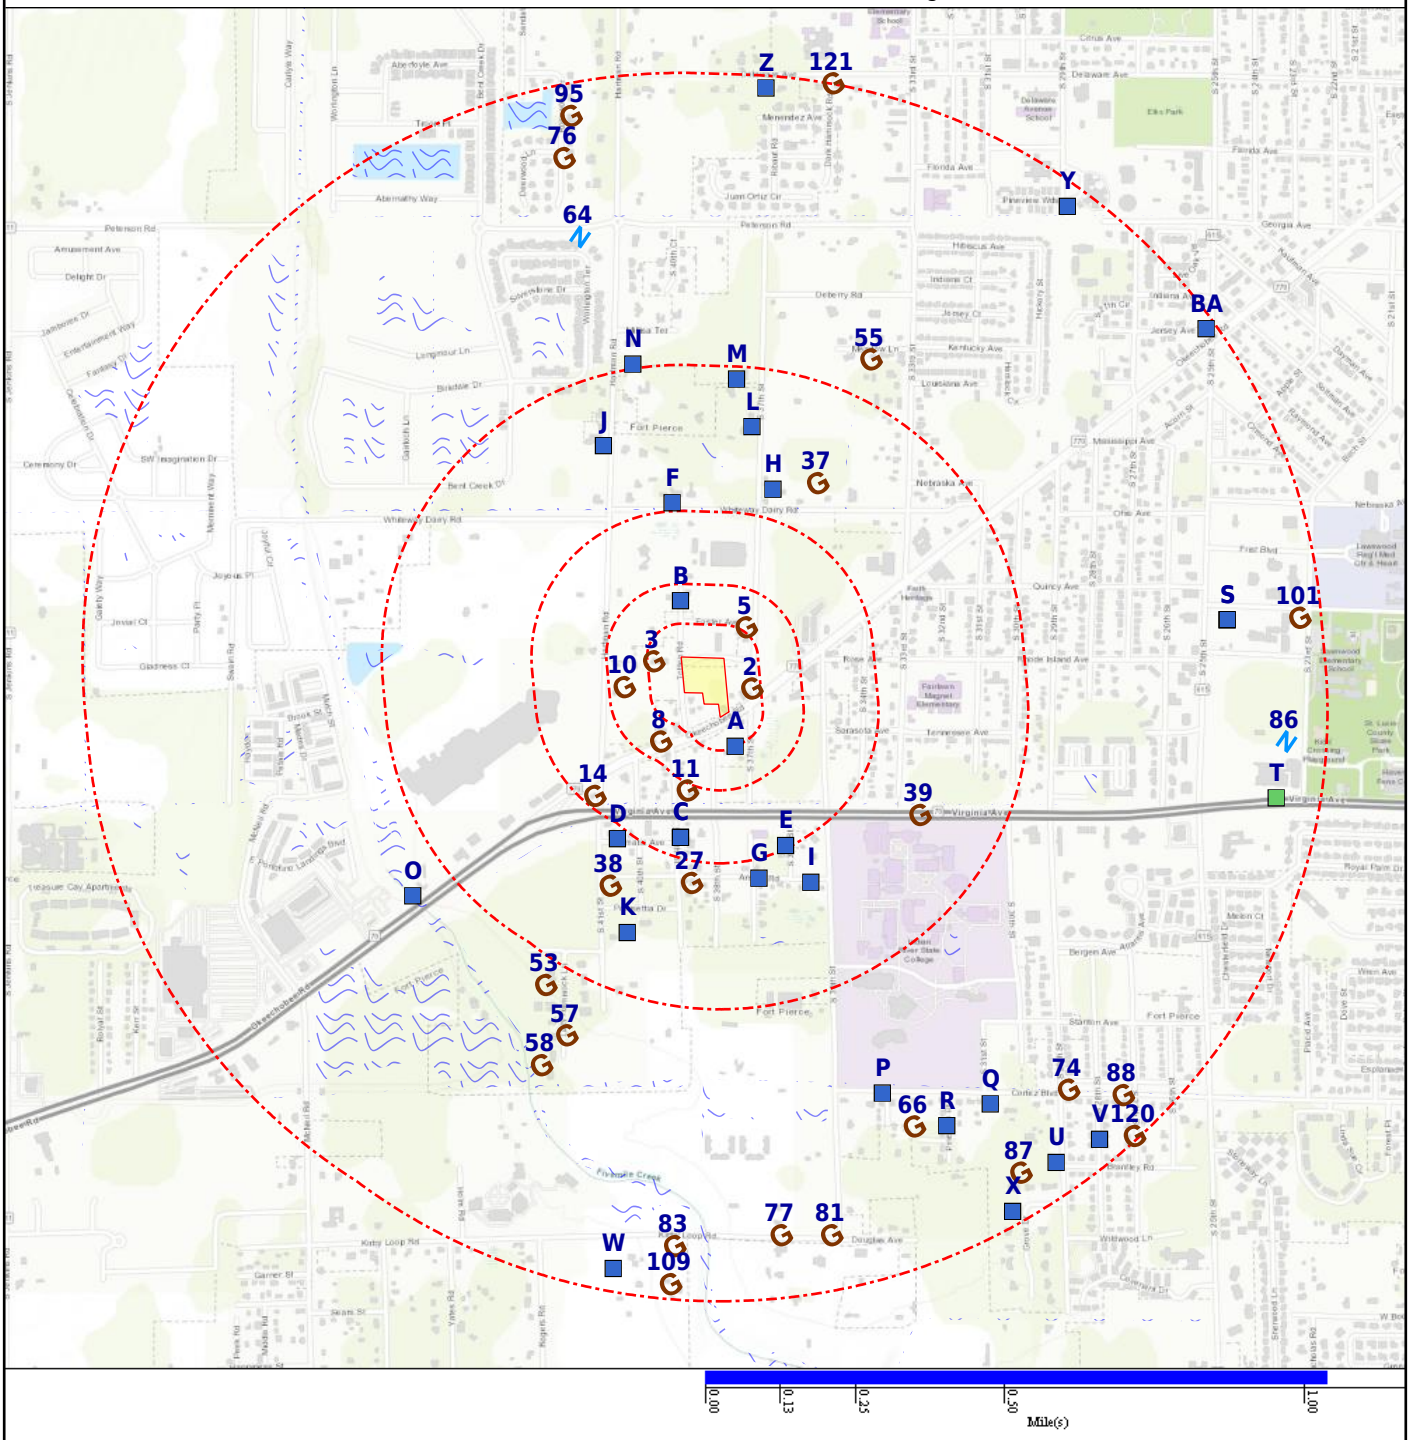

Map Id: A1
Direction: SE
Distance: 0.032 mi., 169 ft.
Elevation: 17 ft.
Relative: Lower

**Site Name :** AAF4909
27.42763, -80.362858
FORT PIERCE, FL

**Database(s) :** [WELLS - FL]

**Envirosite ID:** 8339002
**EPA ID:** N/R

WELLS - FL

| | |
|---|---|
| Florida Unique Well ID : | AAF4909 |
| Well Type : | Limited Use PWS Well |
| Well Name : | C & C CARS |
| Status : | ACTIVE |
| Well Address : | 3701 OKEECHOBEE RD, FORT PIERCE, 34947 |
| Well County : | ST. LUCIE |
| Well Owner Name : | N/R |
| Phone : | N/R |
| Phone Extension : | N/R |
| Casing Material : | PVC |
| Well Depth : | N/R |
| Length : | N/R |
| Diameter : | 2 |
| Sanitary Seal : | Yes |
| Permit Number : | N/R |
| Location ID : | 313192 |
| Location Method : | DGPS = Differentially Corrected GPS |
| Project ID : | ANDREW |
| Insp Name : | N/R |
| Insp CHD : | N/R |
| Request Number : | N/R |
| Property ID : | N/R |
| GPS ID : | 313192 |
| Water Supply Restoration Program ID : | 560010701 |
| Water Supply Restoration Program Action: | UNFILTERED |
| Potable Status : | POTABLE |
| Resident Type : | N/R |
| Other Well ID : | N/R |
| Software : | N/R |
| Streetside : | N/R |
| Agency : | N/R |
| Parcel ID : | N/R |
| PWS Design : | N/R |
| PWS Verify : | 0 |
| HAE (Height Above Ellipsoid) : | 9.64 |
| GPS Date : | 2001-02-22 |
| Large PWS Well : | 0 |
| Datum : | WS1984 |
| Latitude : | 27.42763 |
| Longitude : | -80.362858 |
| Comments : | N/R |
| Last Date in Agency List : | 2021-07-29 |

Map Id: 2
Direction: ESE
Distance: 0.037 mi., 193 ft.
Elevation: 18 ft.
Relative: Higher

**Site Name :** AAF4905
27.428507, -80.362612
FORT PIERCE, FL

**Database(s) :** [WELLS - FL]

**Envirosite ID:** 8324140
**EPA ID:** N/R

WELLS - FL

| | |
|---|---|
| Florida Unique Well ID : | AAF4905 |
| Well Type : | Limited Use PWS Well |
| Well Name : | INDIAN RIVER OIL CO. |
| Status : | ACTIVE |
| Well Address : | 3700 OKEECHOBEE RD, FORT PIERCE, 34947 |
| Well County : | ST. LUCIE |
| Well Owner Name : | N/R |
| Phone : | N/R |
| Phone Extension : | N/R |
| Casing Material : | PVC |
| Well Depth : | N/R |
| Length : | N/R |
| Diameter : | 2 |
| Sanitary Seal : | Yes |
| Permit Number : | N/R |
| Location ID : | 313184 |
| Location Method : | DGPS = Differentially Corrected GPS |
| Project ID : | SUPER |
| Insp Name : | N/R |
| Insp CHD : | N/R |
| Request Number : | N/R |
| Property ID : | N/R |
| GPS ID : | 313184 |
| Water Supply Restoration Program ID : | 560013801 |
| Water Supply Restoration Program Action: | NO ACTION AT THIS TIME |
| Potable Status : | POTABLE |
| Resident Type : | N/R |
| Other Well ID : | N/R |
| Software : | N/R |
| Streetside : | N/R |
| Agency : | N/R |
| Parcel ID : | N/R |
| PWS Design : | N/R |
| PWS Verify : | 0 |
| HAE (Height Above Ellipsoid) : | 5.53 |
| GPS Date : | 2001-02-22 |
| Large PWS Well : | 0 |
| Datum : | WS1984 |
| Latitude : | 27.428507 |
| Longitude : | -80.362612 |
| Comments : | N/R |
| Last Date in Agency List : | 2021-07-29 |

Map Id: 3
Direction: WNW
Distance: 0.049 mi., 259 ft.
Elevation: 16 ft.
Relative: Lower

**Site Name :** AAF4902
27.429218, -80.365243
FORT PIERCE, FL

**Database(s) :** [WELLS - FL]

**Envirosite ID:** 8323290
**EPA ID:** N/R

WELLS - FL

| | |
|---|---|
| Florida Unique Well ID : | AAF4902 |
| Well Type : | Limited Use PWS Well |
| Well Name : | MASTEC |
| Status : | ACTIVE |
| Well Address : | 1819 TOTTEN RD, FORT PIERCE, 34947 |
| Well County : | ST. LUCIE |
| Well Owner Name : | N/R |
| Phone : | N/R |
| Phone Extension : | N/R |
| Casing Material : | PVC |
| Well Depth : | N/R |
| Length : | N/R |
| Diameter : | 2 |
| Sanitary Seal : | Yes |
| Permit Number : | N/R |
| Location ID : | 313178 |
| Location Method : | DGPS = Differentially Corrected GPS |
| Project ID : | SUPER |
| Insp Name : | N/R |
| Insp CHD : | N/R |
| Request Number : | N/R |
| Property ID : | N/R |
| GPS ID : | 313178 |
| Water Supply Restoration Program ID : | N/R |
| Water Supply Restoration Program Action: | N/R |
| Potable Status : | POTABLE |
| Resident Type : | N/R |
| Other Well ID : | N/R |
| Software : | N/R |
| Streetside : | N/R |
| Agency : | N/R |
| Parcel ID : | N/R |
| PWS Design : | N/R |
| PWS Verify : | 0 |
| HAE (Height Above Ellipsoid) : | 10.61 |
| GPS Date : | 2001-02-22 |
| Large PWS Well : | 0 |
| Datum : | WS1984 |
| Latitude : | 27.429218 |
| Longitude : | -80.365243 |
| Comments : | N/R |
| Last Date in Agency List : | 2021-07-29 |

Map Id: A4
Direction: SSE
Distance: 0.057 mi., 301 ft.
Elevation: 18 ft.
Relative: Higher

**Site Name :** AAF4910
27.427048, -80.363327
FORT PIERCE, FL

**Database(s) :** [WELLS - FL]

**Envirosite ID:** 8339006
**EPA ID:** N/R

WELLS - FL

| | |
|---|---|
| Florida Unique Well ID : | AAF4910 |
| Well Type : | Private Well |
| Well Name : | R BRANDT |
| Status : | ACTIVE |
| Well Address : | 2103 S 37TH ST, FORT PIERCE, 34947 |
| Well County : | ST. LUCIE |
| Well Owner Name : | N/R |
| Phone : | N/R |
| Phone Extension : | N/R |
| Casing Material : | PVC |
| Well Depth : | N/R |
| Length : | N/R |
| Diameter : | 2 |
| Sanitary Seal : | Yes |
| Permit Number : | N/R |
| Location ID : | 313194 |
| Location Method : | DGPS = Differentially Corrected GPS |
| Project ID : | SUPER |
| Insp Name : | N/R |
| Insp CHD : | N/R |
| Request Number : | N/R |
| Property ID : | N/R |
| GPS ID : | 313194 |
| Water Supply Restoration Program ID : | N/R |
| Water Supply Restoration Program Action: | N/R |
| Potable Status : | POTABLE |
| Resident Type : | N/R |
| Other Well ID : | N/R |
| Software : | N/R |
| Streetside : | N/R |
| Agency : | N/R |
| Parcel ID : | N/R |
| PWS Design : | N/R |
| PWS Verify : | 0 |
| HAE (Height Above Ellipsoid) : | 7.52 |
| GPS Date : | 2001-02-22 |
| Large PWS Well : | 0 |
| Datum : | WS1984 |
| Latitude : | 27.427048 |
| Longitude : | -80.363327 |
| Comments : | N/R |
| Last Date in Agency List : | 2021-07-29 |

Map Id: 5
Direction: NE
Distance: 0.059 mi., 313 ft.
Elevation: 18 ft.
Relative: Higher

**Site Name :** AAF4906
27.430056, -80.362767
FORT PIERCE, FL

**Database(s) :** [WELLS - FL]

**Envirosite ID:** 8324227
**EPA ID:** N/R

WELLS - FL

| | |
|---|---|
| Florida Unique Well ID : | AAF4906 |
| Well Type : | Irrigation or other Non-potable well |
| Well Name : | RESIDENT |
| Status : | ACTIVE |
| Well Address : | 1803 S 37TH ST, FORT PIERCE, 34947 |
| Well County : | ST. LUCIE |
| Well Owner Name : | N/R |
| Phone : | N/R |
| Phone Extension : | N/R |
| Casing Material : | Galvanized |
| Well Depth : | N/R |
| Length : | N/R |
| Diameter : | 2 |
| Sanitary Seal : | Yes |
| Permit Number : | N/R |
| Location ID : | 313186 |
| Location Method : | DGPS = Differentially Corrected GPS |
| Project ID : | SUPER |
| Insp Name : | N/R |
| Insp CHD : | N/R |
| Request Number : | N/R |
| Property ID : | N/R |
| GPS ID : | 313186 |
| Water Supply Restoration Program ID : | N/R |
| Water Supply Restoration Program Action: | N/R |
| Potable Status : | NON-POTABLE |
| Resident Type : | N/R |
| Other Well ID : | N/R |
| Software : | N/R |
| Streetside : | N/R |
| Agency : | N/R |
| Parcel ID : | N/R |
| PWS Design : | N/R |
| PWS Verify : | 0 |
| HAE (Height Above Ellipsoid) : | 11.12 |
| GPS Date : | 2001-02-22 |
| Large PWS Well : | 0 |
| Datum : | WS1984 |
| Latitude : | 27.430056 |
| Longitude : | -80.362767 |
| Comments : | ON PUBLIC WATER NOW |
| Last Date in Agency List : | 2021-07-29 |

Map Id: A6
Direction: SSE
Distance: 0.082 mi., 433 ft.
Elevation: 16 ft.
Relative: Lower

**Site Name :** AAF4911
27.426845, -80.362721
FORT PIERCE, FL

**Database(s) :** [WELLS - FL]

**Envirosite ID:** 8334257
**EPA ID:** N/R

WELLS - FL

| | |
|---|---|
| Florida Unique Well ID : | AAF4911 |
| Well Type : | Private Well |
| Well Name : | WAYNE SPELLS |
| Status : | ACTIVE |
| Well Address : | 2105 S 37TH ST, FORT PIERCE, 34947 |
| Well County : | ST. LUCIE |
| Well Owner Name : | N/R |
| Phone : | N/R |
| Phone Extension : | N/R |
| Casing Material : | PVC |
| Well Depth : | N/R |
| Length : | N/R |
| Diameter : | 2 |
| Sanitary Seal : | Yes |
| Permit Number : | N/R |
| Location ID : | 313196 |
| Location Method : | DGPS = Differentially Corrected GPS |
| Project ID : | SUPER |
| Insp Name : | N/R |
| Insp CHD : | N/R |
| Request Number : | N/R |
| Property ID : | N/R |
| GPS ID : | 313196 |
| Water Supply Restoration Program ID : | N/R |
| Water Supply Restoration Program Action: | N/R |
| Potable Status : | POTABLE |
| Resident Type : | N/R |
| Other Well ID : | N/R |
| Software : | N/R |
| Streetside : | N/R |
| Agency : | N/R |
| Parcel ID : | N/R |
| PWS Design : | N/R |
| PWS Verify : | 0 |
| HAE (Height Above Ellipsoid) : | 4.45 |
| GPS Date : | 2001-02-22 |
| Large PWS Well : | 0 |
| Datum : | WS1984 |
| Latitude : | 27.426845 |
| Longitude : | -80.362721 |
| Comments : | N/R |
| Last Date in Agency List : | 2021-07-29 |

Map Id: B7
Direction: NNW
Distance: 0.096 mi., 507 ft.
Elevation: 16 ft.
Relative: Lower

**Site Name :** AAF4903
27.430747, -80.364671
FORT PIERCE, FL

**Database(s) :** [WELLS - FL]

**Envirosite ID:** 8324222
**EPA ID:** N/R

WELLS - FL

| | |
|---|---|
| Florida Unique Well ID : | AAF4903 |
| Well Type : | Private Well |
| Well Name : | WAYNE ROGERS |
| Status : | ACTIVE |
| Well Address : | 1703 TOTTEN RD, FORT PIERCE, 34947 |
| Well County : | ST. LUCIE |
| Well Owner Name : | N/R |
| Phone : | N/R |
| Phone Extension : | N/R |
| Casing Material : | PVC |
| Well Depth : | N/R |
| Length : | N/R |
| Diameter : | 2 |
| Sanitary Seal : | Yes |
| Permit Number : | N/R |
| Location ID : | 313180 |
| Location Method : | DGPS = Differentially Corrected GPS |
| Project ID : | SUPER |
| Insp Name : | N/R |
| Insp CHD : | N/R |
| Request Number : | N/R |
| Property ID : | N/R |
| GPS ID : | 313180 |
| Water Supply Restoration Program ID : | N/R |
| Water Supply Restoration Program Action: | N/R |
| Potable Status : | POTABLE |
| Resident Type : | N/R |
| Other Well ID : | N/R |
| Software : | N/R |
| Streetside : | N/R |
| Agency : | N/R |
| Parcel ID : | N/R |
| PWS Design : | N/R |
| PWS Verify : | 0 |
| HAE (Height Above Ellipsoid) : | 7.89 |
| GPS Date : | 2001-02-22 |
| Large PWS Well : | 0 |
| Datum : | WS1984 |
| Latitude : | 27.430747 |
| Longitude : | -80.364671 |
| Comments : | N/R |
| Last Date in Agency List : | 2021-07-29 |

Map Id: 8
Direction: SW
Distance: 0.097 mi., 514 ft.
Elevation: 16 ft.
Relative: Lower

**Site Name :** DALE'S BAR-B-Q WEST, INC.-FL4561917#02 | DALE'S BAR-B-Q WEST, INC.-FL4561917#03 | DALE'S BAR-B-Q WEST, INC.-SHALLOW WELL
3900 OKEECHOBEE ROAD
FT. PIERCE, FL 33450

**Database(s) :** [PWS]

**Envirosite ID:** 1680727
**EPA ID:** N/R

PWS

| | |
|---|---|
| Facility Address : | 3900 OKEECHOBEE ROAD, FT. PIERCE, FL 33450 |
| PWS ID : | FL4561917 |
| PWS Type : | Transient non-community system |
| PWS Name : | DALE'S BAR-B-Q WEST, INC. |
| Activity Status : | Inactive |
| Primary Source : | Surface water |
| Submission Year : | 2021 |
| Submission Year Quarter : | 2021Q1 |
| Population Served Count : | 50 |
| Service Connections Count : | 1 |
| Population Category 2 : | <10,000 |
| Population Category 3 : | <=3300 |
| Population Category 4 : | <10K |
| Population Category 5 : | <=500 |
| Population Category 11 : | <=100 |
| Submission Quarter : | 1 |
| Submission Status Code : | Y |
| First Reported Date : | 1981-01-29 |
| Last Reported Date : | 2021-02-16 |
| Deactivation Date : | 1984-05-22 |
| GW or SW : | Surface water |
| Is Grant Eligible : | N |
| Is Outstanding Performer : | N/R |
| Is School or Daycare : | N |
| Is Source Water Protected : | N/R |
| Primacy Agency : | Florida |
| Primacy Type : | State |
| Org Name : | N/R |
| EPA Region : | Region 4 |
| Admin Name : | DALE'S BAR-B-Q WEST, INC. |
| Owner Type : | Private |
| Phone Number : | 305-464-6766 |
| Phone Ext Number : | N/R |
| Alt Phone Number : | N/R |
| Email Address : | N/R |
| Fax Number : | N/R |
| Is Wholesaler : | N |
| LT2 Schedule Category : | N/R |
| NPM Candidate : | N |
| CDS ID : | N/R |
| DBPR Schedule Category : | N/R |
| Outstanding Performer Date : | N/R |
| Season Begin Date : | 01-01 |
| Season End Date : | 12-31 |
| Source Water Protection Date : | N/R |
| Seasonal Startup System : | N/R |
| Reduced Monitoring Begin Date : | N/R |
| Reduced Monitoring End Date : | N/R |
| Reduced RTCR Monitoring : | N/R |
| Last Date in Agency List : | 2021-07-02 |

Map Id: B9
Direction: NNW
Distance: 0.098 mi., 519 ft.
Elevation: 16 ft.
Relative: Lower

**Site Name :** AAF4904
27.430789, -80.364237
FORT PIERCE, FL

**Database(s) :** [WELLS - FL]

**Envirosite ID:** 8339835
**EPA ID:** N/R

WELLS - FL

| | |
|---|---|
| Florida Unique Well ID : | AAF4904 |
| Well Type : | Private Well |
| Well Name : | DOLORES JENSEN |
| Status : | ACTIVE |
| Well Address : | 1702 TOTTEN RD, FORT PIERCE, 34947 |
| Well County : | ST. LUCIE |
| Well Owner Name : | N/R |
| Phone : | N/R |
| Phone Extension : | N/R |
| Casing Material : | PVC |
| Well Depth : | N/R |
| Length : | N/R |
| Diameter : | 2 |
| Sanitary Seal : | Yes |
| Permit Number : | N/R |
| Location ID : | 313182 |
| Location Method : | DGPS = Differentially Corrected GPS |
| Project ID : | ANDREW |
| Insp Name : | N/R |
| Insp CHD : | N/R |
| Request Number : | N/R |
| Property ID : | N/R |
| GPS ID : | 313182 |
| Water Supply Restoration Program ID : | 560009201 |
| Water Supply Restoration Program Action: | NO ACTION AT THIS TIME |
| Potable Status : | POTABLE |
| Resident Type : | N/R |
| Other Well ID : | N/R |
| Software : | N/R |
| Streetside : | N/R |
| Agency : | N/R |
| Parcel ID : | N/R |
| PWS Design : | N/R |
| PWS Verify : | 0 |
| HAE (Height Above Ellipsoid) : | 7.39 |
| GPS Date : | 2001-02-22 |
| Large PWS Well : | 0 |
| Datum : | WS1984 |
| Latitude : | 27.430789 |
| Longitude : | -80.364237 |
| Comments : | N/R |
| Last Date in Agency List : | 2021-07-29 |

Map Id: 10
Direction: W
Distance: 0.102 mi., 540 ft.
Elevation: 15 ft.
Relative: Lower

**Site Name :** AAF1212
27.428562, -80.366048
FORT PIERCE, FL

**Database(s) :** [WELLS - FL]

**Envirosite ID:** 8321539
**EPA ID:** N/R

WELLS - FL

| | |
|---|---|
| Florida Unique Well ID : | AAF1212 |
| Well Type : | Irrigation or other Non-potable well |
| Well Name : | RESIDENT |
| Status : | ACTIVE |
| Well Address : | 2006 HARTMAN RD, FORT PIERCE, 34947 |
| Well County : | ST. LUCIE |
| Well Owner Name : | N/R |
| Phone : | N/R |
| Phone Extension : | N/R |
| Casing Material : | PVC |
| Well Depth : | N/R |
| Length : | N/R |
| Diameter : | 2 |
| Sanitary Seal : | Yes |
| Permit Number : | AAF1212 |
| Location ID : | 309476 |
| Location Method : | DGPS = Differentially Corrected GPS |
| Project ID : | SUPER |
| Insp Name : | N/R |
| Insp CHD : | N/R |
| Request Number : | N/R |
| Property ID : | N/R |
| GPS ID : | 309476 |
| Water Supply Restoration Program ID : | N/R |
| Water Supply Restoration Program Action: | N/R |
| Potable Status : | NON-POTABLE |
| Resident Type : | N/R |
| Other Well ID : | N/R |
| Software : | N/R |
| Streetside : | N/R |
| Agency : | N/R |
| Parcel ID : | N/R |
| PWS Design : | N/R |
| PWS Verify : | 0 |
| HAE (Height Above Ellipsoid) : | 7.84 |
| GPS Date : | 2000-10-31 |
| Large PWS Well : | 0 |
| Datum : | WS1984 |
| Latitude : | 27.428562 |
| Longitude : | -80.366048 |
| Comments : | N/R |
| Last Date in Agency List : | 2021-07-29 |

Map Id: 11
Direction: SSW
Distance: 0.142 mi., 748 ft.
Elevation: 14 ft.
Relative: Lower

**Site Name :** AAF4994
27.425995, -80.36433
FORT PIERCE, FL

**Database(s) :** [WELLS - FL]

**Envirosite ID:** 8339967
**EPA ID:** N/R

WELLS - FL

| | |
|---|---|
| Florida Unique Well ID : | AAF4994 |
| Well Type : | Private Well |
| Well Name : | JAMES BRUNK |
| Status : | ACTIVE |
| Well Address : | 2214 S 39TH ST, FORT PIERCE, 34947 |
| Well County : | ST. LUCIE |
| Well Owner Name : | N/R |
| Phone : | N/R |
| Phone Extension : | N/R |
| Casing Material : | Galvanized |
| Well Depth : | N/R |
| Length : | N/R |
| Diameter : | 2 |
| Sanitary Seal : | Yes |
| Permit Number : | N/R |
| Location ID : | 313360 |
| Location Method : | DGPS = Differentially Corrected GPS |
| Project ID : | SUPER |
| Insp Name : | N/R |
| Insp CHD : | N/R |
| Request Number : | N/R |
| Property ID : | N/R |
| GPS ID : | 313360 |
| Water Supply Restoration Program ID : | N/R |
| Water Supply Restoration Program Action: | N/R |
| Potable Status : | POTABLE |
| Resident Type : | N/R |
| Other Well ID : | N/R |
| Software : | N/R |
| Streetside : | N/R |
| Agency : | N/R |
| Parcel ID : | N/R |
| PWS Design : | N/R |
| PWS Verify : | 0 |
| HAE (Height Above Ellipsoid) : | 11.94 |
| GPS Date : | 2001-04-10 |
| Large PWS Well : | 0 |
| Datum : | WS1984 |
| Latitude : | 27.425995 |
| Longitude : | -80.36433 |
| Comments : | Resident refused. Asked for no further sampling. |
| Last Date in Agency List : | 2021-07-29 |

Map Id: C12
Direction: S
Distance: 0.196 mi., 1036 ft.
Elevation: 14 ft.
Relative: Lower

**Site Name :** AAF4995
27.425173, -80.364402
FORT PIERCE, FL

**Database(s) :** [WELLS - FL]

**Envirosite ID:** 8320608
**EPA ID:** N/R

WELLS - FL

| | |
|---|---|
| Florida Unique Well ID : | AAF4995 |
| Well Type : | Private Well |
| Well Name : | RESIDENT |
| Status : | ABANDONED |
| Well Address : | 2302 S 39TH ST, FORT PIERCE, 34981 |
| Well County : | ST. LUCIE |
| Well Owner Name : | N/R |
| Phone : | N/R |
| Phone Extension : | N/R |
| Casing Material : | PVC |
| Well Depth : | N/R |
| Length : | N/R |
| Diameter : | 2 |
| Sanitary Seal : | Yes |
| Permit Number : | N/R |
| Location ID : | 313362 |
| Location Method : | DGPS = Differentially Corrected GPS |
| Project ID : | SUPER |
| Insp Name : | N/R |
| Insp CHD : | N/R |
| Request Number : | N/R |
| Property ID : | N/R |
| GPS ID : | 313362 |
| Water Supply Restoration Program ID : | N/R |
| Water Supply Restoration Program Action: | N/R |
| Potable Status : | NON-POTABLE |
| Resident Type : | N/R |
| Other Well ID : | N/R |
| Software : | N/R |
| Streetside : | N/R |
| Agency : | N/R |
| Parcel ID : | N/R |
| PWS Design : | N/R |
| PWS Verify : | 0 |
| HAE (Height Above Ellipsoid) : | 5.06 |
| GPS Date : | 2001-04-10 |
| Large PWS Well : | 0 |
| Datum : | WS1984 |
| Latitude : | 27.425173 |
| Longitude : | -80.364402 |
| Comments : | House no longer exists. |
| Last Date in Agency List : | 2021-07-29 |

Map Id: C13
Direction: S
Distance: 0.234 mi., 1234 ft.
Elevation: 14 ft.
Relative: Lower

**Site Name :** FL4561838
2306 S 39TH ST
FORT PIERCE, FL 33450

**Database(s) :** [PWS]

**Envirosite ID:** 1678642
**EPA ID:** N/R

PWS

| | |
|---|---|
| Facility Address : | 2306 S 39TH ST, FORT PIERCE, FL 33450 |
| PWS ID : | FL4561838 |
| PWS Type : | Transient non-community system |
| PWS Name : | PEPPERMINT PATTY'S CHILD CARE |
| Activity Status : | Inactive |
| Primary Source : | Ground water |
| Submission Year : | 2021 |
| Submission Year Quarter : | 2021Q1 |
| Population Served Count : | 80 |
| Service Connections Count : | 1 |
| Population Category 2 : | <10,000 |
| Population Category 3 : | <=3300 |
| Population Category 4 : | <10K |
| Population Category 5 : | <=500 |
| Population Category 11 : | <=100 |
| Submission Quarter : | 1 |
| Submission Status Code : | Y |
| First Reported Date : | 1981-01-29 |
| Last Reported Date : | 2021-02-16 |
| Deactivation Date : | 1984-09-01 |
| GW or SW : | Groundwater |
| Is Grant Eligible : | N |
| Is Outstanding Performer : | N/R |
| Is School or Daycare : | N |
| Is Source Water Protected : | N/R |
| Primacy Agency : | Florida |
| Primacy Type : | State |
| Org Name : | N/R |
| EPA Region : | Region 4 |
| Admin Name : | PEPPERMINT PATTY'S CHILD CARE |
| Owner Type : | Private |
| Phone Number : | 305-461-4752 |
| Phone Ext Number : | N/R |
| Alt Phone Number : | N/R |
| Email Address : | N/R |
| Fax Number : | N/R |
| Is Wholesaler : | N |
| LT2 Schedule Category : | N/R |
| NPM Candidate : | N |
| CDS ID : | N/R |
| DBPR Schedule Category : | N/R |
| Outstanding Performer Date : | N/R |
| Season Begin Date : | 01-01 |
| Season End Date : | 12-31 |
| Source Water Protection Date : | N/R |
| Seasonal Startup System : | N/R |
| Reduced Monitoring Begin Date : | N/R |
| Reduced Monitoring End Date : | N/R |
| Reduced RTCR Monitoring : | N/R |
| Last Date in Agency List : | 2021-07-02 |

Map Id: 14
Direction: SW
Distance: 0.237 mi., 1253 ft.
Elevation: 14 ft.
Relative: Lower

**Site Name :** AAF1211
27.425857, -80.36686
FORT PIERCE, FL

**Database(s) :** [WELLS - FL]

**Envirosite ID:** 8337522
**EPA ID:** N/R

WELLS - FL

| | |
|---|---|
| Florida Unique Well ID : | AAF1211 |
| Well Type : | Irrigation or other Non-potable well |
| Well Name : | BEVERAGE JUNCTION |
| Status : | ACTIVE |
| Well Address : | 4101 OKEECHOBEE RD, FORT PIERCE, 34947 |
| Well County : | ST. LUCIE |
| Well Owner Name : | N/R |
| Phone : | N/R |
| Phone Extension : | N/R |
| Casing Material : | PVC |
| Well Depth : | N/R |
| Length : | N/R |
| Diameter : | 2 |
| Sanitary Seal : | Yes |
| Permit Number : | AAF1211 |
| Location ID : | 309474 |
| Location Method : | DGPS = Differentially Corrected GPS |
| Project ID : | SUPER |
| Insp Name : | N/R |
| Insp CHD : | N/R |
| Request Number : | N/R |
| Property ID : | N/R |
| GPS ID : | 309474 |
| Water Supply Restoration Program ID : | N/R |
| Water Supply Restoration Program Action: | N/R |
| Potable Status : | NON-POTABLE |
| Resident Type : | N/R |
| Other Well ID : | N/R |
| Software : | N/R |
| Streetside : | N/R |
| Agency : | N/R |
| Parcel ID : | N/R |
| PWS Design : | N/R |
| PWS Verify : | 0 |
| HAE (Height Above Ellipsoid) : | 7.38 |
| GPS Date : | 2000-10-31 |
| Large PWS Well : | 0 |
| Datum : | WS1984 |
| Latitude : | 27.425857 |
| Longitude : | -80.36686 |
| Comments : | No permission |
| Last Date in Agency List : | 2021-07-29 |

Map Id: D15
Direction: SSW
Distance: 0.244 mi., 1290 ft.
Elevation: 14 ft.
Relative: Lower

**Site Name :** AAF1214
27.425093, -80.365861
FORT PIERCE, FL

**Database(s) :** [WELLS - FL]

**Envirosite ID:** 8337525
**EPA ID:** N/R

WELLS - FL

| | |
|---|---|
| Florida Unique Well ID : | AAF1214 |
| Well Type : | Private Well |
| Well Name : | RESIDENCE |
| Status : | INACTIVE |
| Well Address : | 2303 S 40TH ST, FORT PIERCE, 34981 |
| Well County : | ST. LUCIE |
| Well Owner Name : | N/R |
| Phone : | N/R |
| Phone Extension : | N/R |
| Casing Material : | Galvanized |
| Well Depth : | N/R |
| Length : | N/R |
| Diameter : | 2 |
| Sanitary Seal : | Yes |
| Permit Number : | AAF1214 |
| Location ID : | 309480 |
| Location Method : | DGPS = Differentially Corrected GPS |
| Project ID : | SUPER |
| Insp Name : | N/R |
| Insp CHD : | N/R |
| Request Number : | N/R |
| Property ID : | N/R |
| GPS ID : | 309480 |
| Water Supply Restoration Program ID : | N/R |
| Water Supply Restoration Program Action: | N/R |
| Potable Status : | POTABLE |
| Resident Type : | N/R |
| Other Well ID : | N/R |
| Software : | N/R |
| Streetside : | N/R |
| Agency : | N/R |
| Parcel ID : | N/R |
| PWS Design : | N/R |
| PWS Verify : | 0 |
| HAE (Height Above Ellipsoid) : | 8.09 |
| GPS Date : | 2000-10-31 |
| Large PWS Well : | 0 |
| Datum : | WS1984 |
| Latitude : | 27.425093 |
| Longitude : | -80.365861 |
| Comments : | Vacant lot; no wells observed - JE 7/12/17 |
| Last Date in Agency List : | 2021-07-29 |

Map Id: E16
Direction: SSE
Distance: 0.245 mi., 1296 ft.
Elevation: 14 ft.
Relative: Lower

**Site Name :** AAF4993
27.424709, -80.361568
FORT PIERCE, FL

**Database(s) :** [WELLS - FL]

**Envirosite ID:** 8321286
**EPA ID:** N/R

WELLS - FL

| | |
|---|---|
| Florida Unique Well ID : | AAF4993 |
| Well Type : | Private Well |
| Well Name : | SANDRA COOPER |
| Status : | ACTIVE |
| Well Address : | 2307 S 36TH ST, FORT PIERCE, 34981 |
| Well County : | ST. LUCIE |
| Well Owner Name : | N/R |
| Phone : | N/R |
| Phone Extension : | N/R |
| Casing Material : | PVC |
| Well Depth : | N/R |
| Length : | N/R |
| Diameter : | 2 |
| Sanitary Seal : | Yes |
| Permit Number : | N/R |
| Location ID : | 313358 |
| Location Method : | DGPS = Differentially Corrected GPS |
| Project ID : | SUPER |
| Insp Name : | N/R |
| Insp CHD : | N/R |
| Request Number : | N/R |
| Property ID : | N/R |
| GPS ID : | 313358 |
| Water Supply Restoration Program ID : | N/R |
| Water Supply Restoration Program Action: | N/R |
| Potable Status : | POTABLE |
| Resident Type : | N/R |
| Other Well ID : | N/R |
| Software : | N/R |
| Streetside : | N/R |
| Agency : | N/R |
| Parcel ID : | N/R |
| PWS Design : | N/R |
| PWS Verify : | 0 |
| HAE (Height Above Ellipsoid) : | 13.83 |
| GPS Date : | 2001-04-10 |
| Large PWS Well : | 0 |
| Datum : | WS1984 |
| Latitude : | 27.424709 |
| Longitude : | -80.361568 |
| Comments : | N/R |
| Last Date in Agency List : | 2021-07-29 |

Map Id: E17
Direction: SSE
Distance: 0.246 mi., 1300 ft.
Elevation: 14 ft.
Relative: Lower

**Site Name :** AAF4992
27.42467, -80.361631
FORT PIERCE, FL

**Database(s) :** [WELLS - FL]

**Envirosite ID:** 8340039
**EPA ID:** N/R

WELLS - FL

| | |
|---|---|
| Florida Unique Well ID : | AAF4992 |
| Well Type : | Private Well |
| Well Name : | BRADFORD WEST |
| Status : | ACTIVE |
| Well Address : | 3209 S 36TH ST, FORT PIERCE, 34981 |
| Well County : | ST. LUCIE |
| Well Owner Name : | N/R |
| Phone : | N/R |
| Phone Extension : | N/R |
| Casing Material : | Galvanized |
| Well Depth : | N/R |
| Length : | N/R |
| Diameter : | 2 |
| Sanitary Seal : | Yes |
| Permit Number : | N/R |
| Location ID : | 313356 |
| Location Method : | DGPS = Differentially Corrected GPS |
| Project ID : | SUPER |
| Insp Name : | N/R |
| Insp CHD : | N/R |
| Request Number : | N/R |
| Property ID : | N/R |
| GPS ID : | 313356 |
| Water Supply Restoration Program ID : | N/R |
| Water Supply Restoration Program Action: | N/R |
| Potable Status : | POTABLE |
| Resident Type : | N/R |
| Other Well ID : | N/R |
| Software : | N/R |
| Streetside : | N/R |
| Agency : | N/R |
| Parcel ID : | N/R |
| PWS Design : | N/R |
| PWS Verify : | 0 |
| HAE (Height Above Ellipsoid) : | 9.21 |
| GPS Date : | 2001-04-10 |
| Large PWS Well : | 0 |
| Datum : | WS1984 |
| Latitude : | 27.42467 |
| Longitude : | -80.361631 |
| Comments : | N/R |
| Last Date in Agency List : | 2021-07-29 |

Map Id: D18
Direction: SSW
Distance: 0.249 mi., 1316 ft.
Elevation: 14 ft.
Relative: Lower

**Site Name :** AAF1213
27.425021, -80.365886
FORT PIERCE, FL

**Database(s) :** [WELLS - FL]

**Envirosite ID:** 8415322
**EPA ID:** N/R

WELLS - FL

| | |
|---|---|
| Florida Unique Well ID : | AAF1213 |
| Well Type : | Private Well |
| Well Name : | RESIDENCE |
| Status : | INACTIVE |
| Well Address : | 2303 S 40TH ST, FORT PIERCE, 34981 |
| Well County : | ST. LUCIE |
| Well Owner Name : | N/R |
| Phone : | N/R |
| Phone Extension : | N/R |
| Casing Material : | Galvanized |
| Well Depth : | N/R |
| Length : | N/R |
| Diameter : | 2 |
| Sanitary Seal : | Yes |
| Permit Number : | AAF1213 |
| Location ID : | 309478 |
| Location Method : | DGPS = Differentially Corrected GPS |
| Project ID : | SUPER |
| Insp Name : | N/R |
| Insp CHD : | N/R |
| Request Number : | N/R |
| Property ID : | N/R |
| GPS ID : | 309478 |
| Water Supply Restoration Program ID : | N/R |
| Water Supply Restoration Program Action: | N/R |
| Potable Status : | POTABLE |
| Resident Type : | N/R |
| Other Well ID : | N/R |
| Software : | N/R |
| Streetside : | N/R |
| Agency : | N/R |
| Parcel ID : | N/R |
| PWS Design : | N/R |
| PWS Verify : | 0 |
| HAE (Height Above Ellipsoid) : | 8.74 |
| GPS Date : | 2000-10-31 |
| Large PWS Well : | 0 |
| Datum : | WS1984 |
| Latitude : | 27.425021 |
| Longitude : | -80.365886 |
| Comments : | Vacant lot; no wells observed - JE 7/12/17 |
| Last Date in Agency List : | 2021-07-29 |

Map Id: F19
Direction: NNW
Distance: 0.254 mi., 1343 ft.
Elevation: 14 ft.
Relative: Lower

**Site Name :** AAK8167
27.43305, -80.364626
Fort Pierce, FL

**Database(s) :** [WELLS - FL]

**Envirosite ID:** 42090596
**EPA ID:** N/R

WELLS - FL

| | |
|---|---|
| Florida Unique Well ID : | AAK8167 |
| Well Type : | Private Well |
| Well Name : | N/R |
| Status : | ACTIVE |
| Well Address : | 3746 Whiteway Dairy RD, Fort Pierce, 34947 |
| Well County : | ST. JOHNS |
| Well Owner Name : | Rebecca Douglas |
| Phone : | - - |
| Phone Extension : | N/R |
| Casing Material : | N/R |
| Well Depth : | N/R |
| Length : | N/R |
| Diameter : | N/R |
| Sanitary Seal : | N/R |
| Permit Number : | N/R |
| Location ID : | 1172133 |
| Location Method : | DPHO = Digital Aerial Photos |
| Project ID : | SUPER |
| Insp Name : | Nicole Montanez |
| Insp CHD : | ST. LUCIE |
| Request Number : | 20193 |
| Property ID : | N/R |
| GPS ID : | 1172133 |
| Water Supply Restoration Program ID : | N/R |
| Water Supply Restoration Program Action: | N/R |
| Potable Status : | POTABLE |
| Resident Type : | BOTH |
| Other Well ID : | N/R |
| Software : | Well_Aerial_Entry |
| Streetside : | Yes |
| Agency : | DOH |
| Parcel ID : | 2417-233-0003-000-3 |
| PWS Design : | N/R |
| PWS Verify : | N/R |
| HAE (Height Above Ellipsoid) : | N/R |
| GPS Date : | 2021-04-06 |
| Large PWS Well : | N/R |
| Datum : | N/R |
| Latitude : | 27.43305 |
| Longitude : | -80.364626 |
| Comments : | N/R |
| Last Date in Agency List : | 2021-07-29 |

Map Id: D20
Direction: SSW
Distance: 0.263 mi., 1388 ft.
Elevation: 14 ft.
Relative: Lower

**Site Name :** AAE6140
27.425035, -80.366254
FORT PIERCE, FL

**Database(s) :** [WELLS - FL]

**Envirosite ID:** 8331588
**EPA ID:** N/R

WELLS - FL

| | |
|---|---|
| Florida Unique Well ID : | AAE6140 |
| Well Type : | Private Well |
| Well Name : | Barnes Residence |
| Status : | ACTIVE |
| Well Address : | 2304 S 41ST ST, FORT PIERCE, 34981 |
| Well County : | ST. LUCIE |
| Well Owner Name : | N/R |
| Phone : | N/R |
| Phone Extension : | N/R |
| Casing Material : | Galvanized |
| Well Depth : | N/R |
| Length : | N/R |
| Diameter : | 2 |
| Sanitary Seal : | Yes |
| Permit Number : | N/R |
| Location ID : | 304104 |
| Location Method : | DGPS = Differentially Corrected GPS |
| Project ID : | SUPER |
| Insp Name : | N/R |
| Insp CHD : | N/R |
| Request Number : | N/R |
| Property ID : | N/R |
| GPS ID : | 304104 |
| Water Supply Restoration Program ID : | N/R |
| Water Supply Restoration Program Action: | N/R |
| Potable Status : | POTABLE |
| Resident Type : | N/R |
| Other Well ID : | N/R |
| Software : | N/R |
| Streetside : | N/R |
| Agency : | N/R |
| Parcel ID : | N/R |
| PWS Design : | N/R |
| PWS Verify : | 0 |
| HAE (Height Above Ellipsoid) : | 11.11 |
| GPS Date : | 2001-10-16 |
| Large PWS Well : | 0 |
| Datum : | WS1984 |
| Latitude : | 27.425035 |
| Longitude : | -80.366254 |
| Comments : | N/R |
| Last Date in Agency List : | 2021-07-29 |

Map Id: F21
Direction: NNW
Distance: 0.264 mi., 1397 ft.
Elevation: 14 ft.
Relative: Lower

**Site Name :** AAG1469
27.433192, -80.364742
FORT PIERCE, FL

**Database(s) :** [WELLS - FL]

**Envirosite ID:** 8344073
**EPA ID:** N/R

WELLS - FL

| | |
|---|---|
| Florida Unique Well ID : | AAG1469 |
| Well Type : | Irrigation or other Non-potable well |
| Well Name : | CESAR CUMERA |
| Status : | ABANDONED |
| Well Address : | 3746 WHITEWAY DAIRY RD, FORT PIERCE, 34947 |
| Well County : | ST. LUCIE |
| Well Owner Name : | N/R |
| Phone : | N/R |
| Phone Extension : | N/R |
| Casing Material : | Galvanized |
| Well Depth : | N/R |
| Length : | N/R |
| Diameter : | 2 |
| Sanitary Seal : | Yes |
| Permit Number : | N/R |
| Location ID : | 317848 |
| Location Method : | DGPS = Differentially Corrected GPS |
| Project ID : | SUPER |
| Insp Name : | N/R |
| Insp CHD : | N/R |
| Request Number : | N/R |
| Property ID : | N/R |
| GPS ID : | 317848 |
| Water Supply Restoration Program ID : | N/R |
| Water Supply Restoration Program Action: | N/R |
| Potable Status : | NON-POTABLE |
| Resident Type : | N/R |
| Other Well ID : | N/R |
| Software : | N/R |
| Streetside : | N/R |
| Agency : | N/R |
| Parcel ID : | N/R |
| PWS Design : | N/R |
| PWS Verify : | 0 |
| HAE (Height Above Ellipsoid) : | -22.59 |
| GPS Date : | 2001-09-18 |
| Large PWS Well : | 0 |
| Datum : | WS1984 |
| Latitude : | 27.433192 |
| Longitude : | -80.364742 |
| Comments : | See new well AAK8167. |
| Last Date in Agency List : | 2021-07-29 |

Map Id: D22
Direction: SW
Distance: 0.265 mi., 1399 ft.
Elevation: 14 ft.
Relative: Lower

**Site Name :** AAE6141
27.425161, -80.366525
FORT PIERCE, FL

**Database(s) :** [WELLS - FL]

**Envirosite ID:** 8319593
**EPA ID:** N/R

WELLS - FL

| | |
|---|---|
| Florida Unique Well ID : | AAE6141 |
| Well Type : | Limited Use PWS Well |
| Well Name : | STATE FARM |
| Status : | ACTIVE |
| Well Address : | 4075 VIRGINIA AVE, FORT PIERCE, 34981 |
| Well County : | ST. LUCIE |
| Well Owner Name : | N/R |
| Phone : | N/R |
| Phone Extension : | N/R |
| Casing Material : | Galvanized |
| Well Depth : | N/R |
| Length : | N/R |
| Diameter : | 2 |
| Sanitary Seal : | Yes |
| Permit Number : | N/R |
| Location ID : | 304106 |
| Location Method : | DGPS = Differentially Corrected GPS |
| Project ID : | SUPER |
| Insp Name : | N/R |
| Insp CHD : | N/R |
| Request Number : | N/R |
| Property ID : | N/R |
| GPS ID : | 304106 |
| Water Supply Restoration Program ID : | N/R |
| Water Supply Restoration Program Action: | N/R |
| Potable Status : | POTABLE |
| Resident Type : | N/R |
| Other Well ID : | N/R |
| Software : | N/R |
| Streetside : | N/R |
| Agency : | N/R |
| Parcel ID : | N/R |
| PWS Design : | N/R |
| PWS Verify : | 0 |
| HAE (Height Above Ellipsoid) : | 7.63 |
| GPS Date : | 2001-10-16 |
| Large PWS Well : | 0 |
| Datum : | WS1984 |
| Latitude : | 27.425161 |
| Longitude : | -80.366525 |
| Comments : | N/R |
| Last Date in Agency List : | 2021-07-29 |

Map Id: F23
Direction: N
Distance: 0.265 mi., 1400 ft.
Elevation: 14 ft.
Relative: Lower

**Site Name :** AAF4908
27.433208, -80.364461
FORT PIERCE, FL

**Database(s) :** [WELLS - FL]

**Envirosite ID:** 8338998
**EPA ID:** N/R

WELLS - FL

| | |
|---|---|
| Florida Unique Well ID : | AAF4908 |
| Well Type : | Private Well |
| Well Name : | C CUMERMA |
| Status : | RETAGGED |
| Well Address : | 3746 WHITE WAY DAIRY RR, FORT PIERCE, 34947 |
| Well County : | ST. LUCIE |
| Well Owner Name : | N/R |
| Phone : | N/R |
| Phone Extension : | N/R |
| Casing Material : | Galvanized |
| Well Depth : | N/R |
| Length : | N/R |
| Diameter : | 2 |
| Sanitary Seal : | Yes |
| Permit Number : | N/R |
| Location ID : | 313190 |
| Location Method : | DGPS = Differentially Corrected GPS |
| Project ID : | SUPER |
| Insp Name : | N/R |
| Insp CHD : | N/R |
| Request Number : | N/R |
| Property ID : | N/R |
| GPS ID : | 313190 |
| Water Supply Restoration Program ID : | N/R |
| Water Supply Restoration Program Action: | N/R |
| Potable Status : | POTABLE |
| Resident Type : | N/R |
| Other Well ID : | N/R |
| Software : | N/R |
| Streetside : | N/R |
| Agency : | N/R |
| Parcel ID : | N/R |
| PWS Design : | N/R |
| PWS Verify : | 0 |
| HAE (Height Above Ellipsoid) : | 4.64 |
| GPS Date : | 2001-02-22 |
| Large PWS Well : | 0 |
| Datum : | WS1984 |
| Latitude : | 27.433208 |
| Longitude : | -80.364461 |
| Comments : | This well tagged twice (AAF4908 / AAG1469). AAG1469 is most recent/has most data, so continue to use. |
| Last Date in Agency List : | 2021-07-29 |

Map Id: G24
Direction: SSE
Distance: 0.270 mi., 1424 ft.
Elevation: 14 ft.
Relative: Lower

**Site Name :** AAF4997
27.424061, -80.362435
FORT PIERCE, FL

**Database(s) :** [WELLS - FL]

**Envirosite ID:** 8324217
**EPA ID:** N/R

WELLS - FL

| | |
|---|---|
| Florida Unique Well ID : | AAF4997 |
| Well Type : | Private Well |
| Well Name : | JUSTIN WILLIAMS |
| Status : | ACTIVE |
| Well Address : | 3608 ARNOLD RD, FORT PIERCE, 34981 |
| Well County : | ST. LUCIE |
| Well Owner Name : | N/R |
| Phone : | N/R |
| Phone Extension : | N/R |
| Casing Material : | PVC |
| Well Depth : | N/R |
| Length : | N/R |
| Diameter : | 2 |
| Sanitary Seal : | Yes |
| Permit Number : | N/R |
| Location ID : | 313366 |
| Location Method : | DGPS = Differentially Corrected GPS |
| Project ID : | SUPER |
| Insp Name : | N/R |
| Insp CHD : | N/R |
| Request Number : | N/R |
| Property ID : | N/R |
| GPS ID : | 313366 |
| Water Supply Restoration Program ID : | N/R |
| Water Supply Restoration Program Action: | N/R |
| Potable Status : | POTABLE |
| Resident Type : | N/R |
| Other Well ID : | N/R |
| Software : | N/R |
| Streetside : | N/R |
| Agency : | N/R |
| Parcel ID : | N/R |
| PWS Design : | N/R |
| PWS Verify : | 0 |
| HAE (Height Above Ellipsoid) : | 5.55 |
| GPS Date : | 2001-04-10 |
| Large PWS Well : | 0 |
| Datum : | WS1984 |
| Latitude : | 27.424061 |
| Longitude : | -80.362435 |
| Comments : | N/R |
| Last Date in Agency List : | 2021-07-29 |

Map Id: F25
Direction: NNW
Distance: 0.284 mi., 1500 ft.
Elevation: 14 ft.
Relative: Lower

**Site Name :** AAG1468
27.433471, -80.36483
FORT PIERCE, FL

**Database(s) :** [WELLS - FL]

**Envirosite ID:** 8339819
**EPA ID:** N/R

WELLS - FL

| | |
|---|---|
| Florida Unique Well ID : | AAG1468 |
| Well Type : | Private Well |
| Well Name : | N/R |
| Status : | ACTIVE |
| Well Address : | 3748 WHITEWAY DAIRY RD, FORT PIERCE, 34947 |
| Well County : | ST. LUCIE |
| Well Owner Name : | Fracisco Pagan |
| Phone : | N/R |
| Phone Extension : | N/R |
| Casing Material : | Galvanized |
| Well Depth : | N/R |
| Length : | N/R |
| Diameter : | 2 |
| Sanitary Seal : | Yes |
| Permit Number : | N/R |
| Location ID : | 317846 |
| Location Method : | DGPS = Differentially Corrected GPS |
| Project ID : | SUPER |
| Insp Name : | N/R |
| Insp CHD : | N/R |
| Request Number : | N/R |
| Property ID : | N/R |
| GPS ID : | 317846 |
| Water Supply Restoration Program ID : | N/R |
| Water Supply Restoration Program Action: | N/R |
| Potable Status : | POTABLE |
| Resident Type : | N/R |
| Other Well ID : | N/R |
| Software : | N/R |
| Streetside : | N/R |
| Agency : | N/R |
| Parcel ID : | N/R |
| PWS Design : | N/R |
| PWS Verify : | 0 |
| HAE (Height Above Ellipsoid) : | -21.33 |
| GPS Date : | 2001-09-18 |
| Large PWS Well : | 0 |
| Datum : | WS1984 |
| Latitude : | 27.433471 |
| Longitude : | -80.36483 |
| Comments : | 01/08/21 - New owner refused |
| Last Date in Agency List : | 2021-07-29 |

Map Id: G26
Direction: SSE
Distance: 0.292 mi., 1543 ft.
Elevation: 14 ft.
Relative: Lower

**Site Name :** AAF4999
27.423801, -80.362095
FORT PIERCE, FL

**Database(s) :** [WELLS - FL]

**Envirosite ID:** 8336709
**EPA ID:** N/R

WELLS - FL

| | |
|---|---|
| Florida Unique Well ID : | AAF4999 |
| Well Type : | Private Well |
| Well Name : | BETTY DAVIS |
| Status : | ACTIVE |
| Well Address : | 3607 ARNOLD RD, FORT PIERCE, 34981 |
| Well County : | ST. LUCIE |
| Well Owner Name : | N/R |
| Phone : | N/R |
| Phone Extension : | N/R |
| Casing Material : | PVC |
| Well Depth : | N/R |
| Length : | N/R |
| Diameter : | 2 |
| Sanitary Seal : | Yes |
| Permit Number : | N/R |
| Location ID : | 313370 |
| Location Method : | DGPS = Differentially Corrected GPS |
| Project ID : | SUPER |
| Insp Name : | N/R |
| Insp CHD : | N/R |
| Request Number : | N/R |
| Property ID : | N/R |
| GPS ID : | 313370 |
| Water Supply Restoration Program ID : | N/R |
| Water Supply Restoration Program Action: | N/R |
| Potable Status : | POTABLE |
| Resident Type : | N/R |
| Other Well ID : | N/R |
| Software : | N/R |
| Streetside : | N/R |
| Agency : | N/R |
| Parcel ID : | N/R |
| PWS Design : | N/R |
| PWS Verify : | 0 |
| HAE (Height Above Ellipsoid) : | 9.06 |
| GPS Date : | 2001-04-10 |
| Large PWS Well : | 0 |
| Datum : | WS1984 |
| Latitude : | 27.423801 |
| Longitude : | -80.362095 |
| Comments : | N/R |
| Last Date in Agency List : | 2021-07-29 |

Map Id: 27
Direction: S
Distance: 0.294 mi., 1551 ft.
Elevation: 14 ft.
Relative: Lower

**Site Name :** AAF4996
27.423684, -80.364229
FORT PIERCE, FL

**Database(s) :** [WELLS - FL]

**Envirosite ID:** 8340613
**EPA ID:** N/R

WELLS - FL

| | |
|---|---|
| Florida Unique Well ID : | AAF4996 |
| Well Type : | Private Well |
| Well Name : | RESIDENT |
| Status : | ACTIVE |
| Well Address : | 3803 ARNOLD RD, FORT PIERCE, 34981 |
| Well County : | ST. LUCIE |
| Well Owner Name : | N/R |
| Phone : | N/R |
| Phone Extension : | N/R |
| Casing Material : | PVC |
| Well Depth : | N/R |
| Length : | N/R |
| Diameter : | 2 |
| Sanitary Seal : | Yes |
| Permit Number : | N/R |
| Location ID : | 313364 |
| Location Method : | DGPS = Differentially Corrected GPS |
| Project ID : | SUPER |
| Insp Name : | N/R |
| Insp CHD : | N/R |
| Request Number : | N/R |
| Property ID : | N/R |
| GPS ID : | 313364 |
| Water Supply Restoration Program ID : | N/R |
| Water Supply Restoration Program Action: | N/R |
| Potable Status : | POTABLE |
| Resident Type : | N/R |
| Other Well ID : | N/R |
| Software : | N/R |
| Streetside : | N/R |
| Agency : | N/R |
| Parcel ID : | N/R |
| PWS Design : | N/R |
| PWS Verify : | 0 |
| HAE (Height Above Ellipsoid) : | 3.49 |
| GPS Date : | 2001-04-10 |
| Large PWS Well : | 0 |
| Datum : | WS1984 |
| Latitude : | 27.423684 |
| Longitude : | -80.364229 |
| Comments : | No permission |
| Last Date in Agency List : | 2021-07-29 |

Map Id: H28
Direction: NNE
Distance: 0.294 mi., 1551 ft.
Elevation: 14 ft.
Relative: Lower

**Site Name :** AAR2312
27.43341, -80.361918
Fort Pierce, FL

**Database(s) :** [WELLS - FL]

**Envirosite ID:** 41202383
**EPA ID:** N/R

WELLS - FL

| | |
|---|---|
| Florida Unique Well ID : | AAR2312 |
| Well Type : | Private Well |
| Well Name : | N/R |
| Status : | ACTIVE |
| Well Address : | 3650 Whiteway Dairy Rd, Fort Pierce, 34947 |
| Well County : | ST. LUCIE |
| Well Owner Name : | Cecil Bullock (LF EST) |
| Phone : | 772-359-0559 |
| Phone Extension : | N/R |
| Casing Material : | PVC |
| Well Depth : | 120 |
| Length : | 70 |
| Diameter : | 2 |
| Sanitary Seal : | N/R |
| Permit Number : | N/R |
| Location ID : | 1171014 |
| Location Method : | DPHO = Digital Aerial Photos |
| Project ID : | SUPER |
| Insp Name : | Nicole Montanez |
| Insp CHD : | ST. LUCIE |
| Request Number : | 20193 |
| Property ID : | N/R |
| GPS ID : | 1171014 |
| Water Supply Restoration Program ID : | N/R |
| Water Supply Restoration Program Action: | N/R |
| Potable Status : | POTABLE |
| Resident Type : | BOTH |
| Other Well ID : | N/R |
| Software : | Well_Aerial_Entry |
| Streetside : | No |
| Agency : | DOH |
| Parcel ID : | N/R |
| PWS Design : | N/R |
| PWS Verify : | N/R |
| HAE (Height Above Ellipsoid) : | N/R |
| GPS Date : | 2021-03-09 |
| Large PWS Well : | N/R |
| Datum : | N/R |
| Latitude : | 27.43341 |
| Longitude : | -80.361918 |
| Comments : | New well. FLUWID AAF4907 abandoned. |
| Last Date in Agency List : | 2021-07-29 |

Map Id: H29
Direction: NNE
Distance: 0.294 mi., 1551 ft.
Elevation: 14 ft.
Relative: Lower

**Site Name :** AAF4907
27.433411, -80.361917
FORT PIERCE, FL

**Database(s) :** [WELLS - FL]

**Envirosite ID:** 8323684
**EPA ID:** N/R

WELLS - FL

| | |
|---|---|
| Florida Unique Well ID : | AAF4907 |
| Well Type : | Irrigation or other Non-potable well |
| Well Name : | RESIDENCE |
| Status : | ABANDONED |
| Well Address : | 3650 WHITE WAY DAIRY RR, FORT PIERCE, 34947 |
| Well County : | ST. LUCIE |
| Well Owner Name : | N/R |
| Phone : | N/R |
| Phone Extension : | N/R |
| Casing Material : | Galvanized |
| Well Depth : | N/R |
| Length : | N/R |
| Diameter : | 2 |
| Sanitary Seal : | Yes |
| Permit Number : | N/R |
| Location ID : | 313188 |
| Location Method : | DGPS = Differentially Corrected GPS |
| Project ID : | SUPER |
| Insp Name : | N/R |
| Insp CHD : | N/R |
| Request Number : | N/R |
| Property ID : | N/R |
| GPS ID : | 313188 |
| Water Supply Restoration Program ID : | N/R |
| Water Supply Restoration Program Action: | N/R |
| Potable Status : | NON-POTABLE |
| Resident Type : | N/R |
| Other Well ID : | N/R |
| Software : | N/R |
| Streetside : | N/R |
| Agency : | N/R |
| Parcel ID : | N/R |
| PWS Design : | N/R |
| PWS Verify : | 0 |
| HAE (Height Above Ellipsoid) : | 7.07 |
| GPS Date : | 2001-02-22 |
| Large PWS Well : | 0 |
| Datum : | WS1984 |
| Latitude : | 27.433411 |
| Longitude : | -80.361917 |
| Comments : | See AAR2312, new well. This well was abandoned without proper documentation |
| Last Date in Agency List : | 2021-07-29 |

Map Id: D30
Direction: SSW
Distance: 0.301 mi., 1590 ft.
Elevation: 14 ft.
Relative: Lower

**Site Name :** AAF1215
27.42445, -80.366441
FORT PIERCE, FL

**Database(s) :** [WELLS - FL]

**Envirosite ID:** 8337811
**EPA ID:** N/R

WELLS - FL

| | |
|---|---|
| Florida Unique Well ID : | AAF1215 |
| Well Type : | Private Well |
| Well Name : | Henry Fussell Jr |
| Status : | ACTIVE |
| Well Address : | 2312 S 41ST ST, FORT PIERCE, 34981 |
| Well County : | ST. LUCIE |
| Well Owner Name : | N/R |
| Phone : | N/R |
| Phone Extension : | N/R |
| Casing Material : | Galvanized |
| Well Depth : | N/R |
| Length : | N/R |
| Diameter : | 2 |
| Sanitary Seal : | Yes |
| Permit Number : | N/R |
| Location ID : | 309482 |
| Location Method : | DGPS = Differentially Corrected GPS |
| Project ID : | SUPER |
| Insp Name : | N/R |
| Insp CHD : | N/R |
| Request Number : | N/R |
| Property ID : | N/R |
| GPS ID : | 309482 |
| Water Supply Restoration Program ID : | N/R |
| Water Supply Restoration Program Action: | N/R |
| Potable Status : | POTABLE |
| Resident Type : | N/R |
| Other Well ID : | N/R |
| Software : | N/R |
| Streetside : | N/R |
| Agency : | N/R |
| Parcel ID : | N/R |
| PWS Design : | N/R |
| PWS Verify : | 0 |
| HAE (Height Above Ellipsoid) : | 6.7 |
| GPS Date : | 2000-10-31 |
| Large PWS Well : | 0 |
| Datum : | WS1984 |
| Latitude : | 27.42445 |
| Longitude : | -80.366441 |
| Comments : | N/R |
| Last Date in Agency List : | 2021-07-29 |

Map Id: G31
Direction: SSE
Distance: 0.302 mi., 1594 ft.
Elevation: 14 ft.
Relative: Lower

**Site Name :** AAF4998
27.423618, -80.362255
FORT PIERCE, FL

**Database(s) :** [WELLS - FL]

**Envirosite ID:** 8324276
**EPA ID:** N/R

WELLS - FL

| | |
|---|---|
| Florida Unique Well ID : | AAF4998 |
| Well Type : | Private Well |
| Well Name : | LOUISE SMITH |
| Status : | ACTIVE |
| Well Address : | 3609 ARNOLD RD, FORT PIERCE, 34981 |
| Well County : | ST. LUCIE |
| Well Owner Name : | N/R |
| Phone : | N/R |
| Phone Extension : | N/R |
| Casing Material : | Galvanized |
| Well Depth : | N/R |
| Length : | N/R |
| Diameter : | 2 |
| Sanitary Seal : | Yes |
| Permit Number : | N/R |
| Location ID : | 313368 |
| Location Method : | DGPS = Differentially Corrected GPS |
| Project ID : | SUPER |
| Insp Name : | N/R |
| Insp CHD : | N/R |
| Request Number : | N/R |
| Property ID : | N/R |
| GPS ID : | 313368 |
| Water Supply Restoration Program ID : | N/R |
| Water Supply Restoration Program Action: | N/R |
| Potable Status : | POTABLE |
| Resident Type : | N/R |
| Other Well ID : | N/R |
| Software : | N/R |
| Streetside : | N/R |
| Agency : | N/R |
| Parcel ID : | N/R |
| PWS Design : | N/R |
| PWS Verify : | 0 |
| HAE (Height Above Ellipsoid) : | 10.36 |
| GPS Date : | 2001-04-10 |
| Large PWS Well : | 0 |
| Datum : | WS1984 |
| Latitude : | 27.423618 |
| Longitude : | -80.362255 |
| Comments : | N/R |
| Last Date in Agency List : | 2021-07-29 |

Map Id: H32
Direction: NNE
Distance: 0.306 mi., 1614 ft.
Elevation: 14 ft.
Relative: Lower

**Site Name :** AAR2313
27.4336, -80.361955
Fort Pierce, FL

**Database(s) :** [WELLS - FL]

**Envirosite ID:** 41202423
**EPA ID:** N/R

WELLS - FL

| | |
|---|---|
| Florida Unique Well ID : | AAR2313 |
| Well Type : | Private Well |
| Well Name : | N/R |
| Status : | ACTIVE |
| Well Address : | 1458 S 37th ST, Fort Pierce, 34947 |
| Well County : | ST. LUCIE |
| Well Owner Name : | Cecil Bullock (LF EST) |
| Phone : | 772-359-0559 |
| Phone Extension : | N/R |
| Casing Material : | N/R |
| Well Depth : | N/R |
| Length : | N/R |
| Diameter : | N/R |
| Sanitary Seal : | N/R |
| Permit Number : | N/R |
| Location ID : | 1171015 |
| Location Method : | DPHO = Digital Aerial Photos |
| Project ID : | SUPER |
| Insp Name : | Nicole Montanez |
| Insp CHD : | ST. LUCIE |
| Request Number : | 20193 |
| Property ID : | N/R |
| GPS ID : | 1171015 |
| Water Supply Restoration Program ID : | N/R |
| Water Supply Restoration Program Action: | N/R |
| Potable Status : | POTABLE |
| Resident Type : | OWNER |
| Other Well ID : | N/R |
| Software : | Well_Aerial_Entry |
| Streetside : | No |
| Agency : | DOH |
| Parcel ID : | N/R |
| PWS Design : | N/R |
| PWS Verify : | N/R |
| HAE (Height Above Ellipsoid) : | N/R |
| GPS Date : | 2021-03-09 |
| Large PWS Well : | N/R |
| Datum : | N/R |
| Latitude : | 27.4336 |
| Longitude : | -80.361955 |
| Comments : | New well |
| Last Date in Agency List : | 2021-07-29 |

Map Id: I33
Direction: SSE
Distance: 0.312 mi., 1648 ft.
Elevation: 14 ft.
Relative: Lower

**Site Name :** AAF5000
27.423811, -80.361162
FORT PIERCE, FL

**Database(s) :** [WELLS - FL]

**Envirosite ID:** 8323350
**EPA ID:** N/R

WELLS - FL

| | |
|---|---|
| Florida Unique Well ID : | AAF5000 |
| Well Type : | Private Well |
| Well Name : | LINDA CERDA |
| Status : | ACTIVE |
| Well Address : | 3503 ARNOLD RD, FORT PIERCE, 34981 |
| Well County : | ST. LUCIE |
| Well Owner Name : | N/R |
| Phone : | N/R |
| Phone Extension : | N/R |
| Casing Material : | Galvanized |
| Well Depth : | N/R |
| Length : | N/R |
| Diameter : | 2 |
| Sanitary Seal : | Yes |
| Permit Number : | N/R |
| Location ID : | 313372 |
| Location Method : | DGPS = Differentially Corrected GPS |
| Project ID : | SUPER |
| Insp Name : | N/R |
| Insp CHD : | N/R |
| Request Number : | N/R |
| Property ID : | N/R |
| GPS ID : | 313372 |
| Water Supply Restoration Program ID : | N/R |
| Water Supply Restoration Program Action: | N/R |
| Potable Status : | POTABLE |
| Resident Type : | N/R |
| Other Well ID : | N/R |
| Software : | N/R |
| Streetside : | N/R |
| Agency : | N/R |
| Parcel ID : | N/R |
| PWS Design : | N/R |
| PWS Verify : | 0 |
| HAE (Height Above Ellipsoid) : | 17.3 |
| GPS Date : | 2001-04-10 |
| Large PWS Well : | 0 |
| Datum : | WS1984 |
| Latitude : | 27.423811 |
| Longitude : | -80.361162 |
| Comments : | N/R |
| Last Date in Agency List : | 2021-07-29 |

Map Id: I34
Direction: SSE
Distance: 0.313 mi., 1654 ft.
Elevation: 14 ft.
Relative: Lower

**Site Name :** AAG3481
27.423796, -80.361153
FORT PIERCE, FL

**Database(s) :** [WELLS - FL]

**Envirosite ID:** 8346336
**EPA ID:** N/R

WELLS - FL

| | |
|---|---|
| Florida Unique Well ID : | AAG3481 |
| Well Type : | Private Well |
| Well Name : | LINDA CERDA |
| Status : | ACTIVE |
| Well Address : | 3505 ARNOLD RD, FORT PIERCE, 34981 |
| Well County : | ST. LUCIE |
| Well Owner Name : | N/R |
| Phone : | N/R |
| Phone Extension : | N/R |
| Casing Material : | Galvanized |
| Well Depth : | N/R |
| Length : | N/R |
| Diameter : | 2 |
| Sanitary Seal : | YES |
| Permit Number : | N/R |
| Location ID : | 842118 |
| Location Method : | DGPS = Differentially Corrected GPS |
| Project ID : | SUPER |
| Insp Name : | DAVID KOEMER J |
| Insp CHD : | ST. LUCIE |
| Request Number : | N/R |
| Property ID : | N/R |
| GPS ID : | 842118 |
| Water Supply Restoration Program ID : | N/R |
| Water Supply Restoration Program Action: | N/R |
| Potable Status : | POTABLE |
| Resident Type : | N/R |
| Other Well ID : | N/R |
| Software : | N/R |
| Streetside : | N/R |
| Agency : | N/R |
| Parcel ID : | N/R |
| PWS Design : | N/R |
| PWS Verify : | 0 |
| HAE (Height Above Ellipsoid) : | -13.41 |
| GPS Date : | 2005-08-01 |
| Large PWS Well : | 0 |
| Datum : | N/R |
| Latitude : | 27.423796 |
| Longitude : | -80.361153 |
| Comments : | RE36501 |
| Last Date in Agency List : | 2021-07-29 |

Map Id: H35
Direction: NNE
Distance: 0.321 mi., 1697 ft.
Elevation: 15 ft.
Relative: Lower

**Site Name :** AAR2314
27.433838, -80.361965
Fort Pierce, FL

**Database(s) :** [WELLS - FL]

**Envirosite ID:** 41202319
**EPA ID:** N/R

WELLS - FL

| | |
|---|---|
| Florida Unique Well ID : | AAR2314 |
| Well Type : | Private Well |
| Well Name : | N/R |
| Status : | ACTIVE |
| Well Address : | 1460 S 37TH ST, Fort Pierce, 34947 |
| Well County : | ST. LUCIE |
| Well Owner Name : | Cecil Bullock (LF EST) |
| Phone : | 772-359-0559 |
| Phone Extension : | N/R |
| Casing Material : | N/R |
| Well Depth : | N/R |
| Length : | N/R |
| Diameter : | N/R |
| Sanitary Seal : | N/R |
| Permit Number : | N/R |
| Location ID : | 1171016 |
| Location Method : | DPHO = Digital Aerial Photos |
| Project ID : | SUPER |
| Insp Name : | Nicole Montanez |
| Insp CHD : | ST. LUCIE |
| Request Number : | 20193 |
| Property ID : | N/R |
| GPS ID : | 1171016 |
| Water Supply Restoration Program ID : | N/R |
| Water Supply Restoration Program Action: | N/R |
| Potable Status : | POTABLE |
| Resident Type : | OWNER |
| Other Well ID : | N/R |
| Software : | Well_Aerial_Entry |
| Streetside : | No |
| Agency : | DOH |
| Parcel ID : | N/R |
| PWS Design : | N/R |
| PWS Verify : | N/R |
| HAE (Height Above Ellipsoid) : | N/R |
| GPS Date : | 2021-03-09 |
| Large PWS Well : | N/R |
| Datum : | N/R |
| Latitude : | 27.433838 |
| Longitude : | -80.361965 |
| Comments : | New well |
| Last Date in Agency List : | 2021-07-29 |

Map Id: I36
Direction: SSE
Distance: 0.329 mi., 1736 ft.
Elevation: 14 ft.
Relative: Lower

**Site Name :** AAE2649
27.423781, -80.360652
FORT PIERCE, FL

**Database(s) :** [WELLS - FL]

**Envirosite ID:** 8318507
**EPA ID:** N/R

WELLS - FL

| | |
|---|---|
| Florida Unique Well ID : | AAE2649 |
| Well Type : | Private Well |
| Well Name : | SHERRI OLIN |
| Status : | ACTIVE |
| Well Address : | 2401 S 35TH ST, FORT PIERCE, 34981 |
| Well County : | ST. LUCIE |
| Well Owner Name : | N/R |
| Phone : | N/R |
| Phone Extension : | N/R |
| Casing Material : | PVC |
| Well Depth : | N/R |
| Length : | N/R |
| Diameter : | 2 |
| Sanitary Seal : | Yes |
| Permit Number : | N/R |
| Location ID : | 300300 |
| Location Method : | DGPS = Differentially Corrected GPS |
| Project ID : | SUPER |
| Insp Name : | N/R |
| Insp CHD : | N/R |
| Request Number : | N/R |
| Property ID : | N/R |
| GPS ID : | 300300 |
| Water Supply Restoration Program ID : | N/R |
| Water Supply Restoration Program Action: | N/R |
| Potable Status : | POTABLE |
| Resident Type : | N/R |
| Other Well ID : | N/R |
| Software : | N/R |
| Streetside : | N/R |
| Agency : | N/R |
| Parcel ID : | N/R |
| PWS Design : | N/R |
| PWS Verify : | 0 |
| HAE (Height Above Ellipsoid) : | 5.83 |
| GPS Date : | 2001-04-10 |
| Large PWS Well : | 0 |
| Datum : | WS1984 |
| Latitude : | 27.423781 |
| Longitude : | -80.360652 |
| Comments : | N/R |
| Last Date in Agency List : | 2021-07-29 |

Map Id: 37
Direction: NNE
Distance: 0.333 mi., 1759 ft.
Elevation: 14 ft.
Relative: Lower

**Site Name :** AAR2311
27.433625, -80.360808
Fort Pierce, FL

**Database(s) :** [WELLS - FL]

**Envirosite ID:** 41202401
**EPA ID:** N/R

WELLS - FL

| | |
|---|---|
| Florida Unique Well ID : | AAR2311 |
| Well Type : | Private Well |
| Well Name : | N/R |
| Status : | ACTIVE |
| Well Address : | 35 - Whit, Fort Pierce, 34947 |
| Well County : | ST. LUCIE |
| Well Owner Name : | Cecil Bullock (LF EST) |
| Phone : | 772-359-0559 |
| Phone Extension : | N/R |
| Casing Material : | N/R |
| Well Depth : | N/R |
| Length : | N/R |
| Diameter : | N/R |
| Sanitary Seal : | N/R |
| Permit Number : | N/R |
| Location ID : | 1171017 |
| Location Method : | DPHO = Digital Aerial Photos |
| Project ID : | SUPER |
| Insp Name : | Nicole Montanez |
| Insp CHD : | ST. LUCIE |
| Request Number : | 20193 |
| Property ID : | N/R |
| GPS ID : | 1171017 |
| Water Supply Restoration Program ID : | N/R |
| Water Supply Restoration Program Action: | N/R |
| Potable Status : | POTABLE |
| Resident Type : | OWNER |
| Other Well ID : | N/R |
| Software : | Well_Aerial_Entry |
| Streetside : | No |
| Agency : | DOH |
| Parcel ID : | N/R |
| PWS Design : | N/R |
| PWS Verify : | N/R |
| HAE (Height Above Ellipsoid) : | N/R |
| GPS Date : | 2021-03-09 |
| Large PWS Well : | N/R |
| Datum : | N/R |
| Latitude : | 27.433625 |
| Longitude : | -80.360808 |
| Comments : | New well |
| Last Date in Agency List : | 2021-07-29 |

Map Id: 38
Direction: SSW
Distance: 0.348 mi., 1838 ft.
Elevation: 14 ft.
Relative: Lower

**Site Name :** AAF1216
27.423615, -80.366434
FORT PIERCE, FL

**Database(s) :** [WELLS - FL]

**Envirosite ID:** 8319318
**EPA ID:** N/R

WELLS - FL

| | |
|---|---|
| Florida Unique Well ID : | AAF1216 |
| Well Type : | Private Well |
| Well Name : | ALMORE, GLORIA |
| Status : | ACTIVE |
| Well Address : | 2316 S 41ST ST, FORT PIERCE, 34981 |
| Well County : | ST. LUCIE |
| Well Owner Name : | N/R |
| Phone : | N/R |
| Phone Extension : | N/R |
| Casing Material : | Galvanized |
| Well Depth : | N/R |
| Length : | N/R |
| Diameter : | 2 |
| Sanitary Seal : | Yes |
| Permit Number : | AAF1216 |
| Location ID : | 309484 |
| Location Method : | DGPS = Differentially Corrected GPS |
| Project ID : | SUPER |
| Insp Name : | N/R |
| Insp CHD : | N/R |
| Request Number : | N/R |
| Property ID : | N/R |
| GPS ID : | 309484 |
| Water Supply Restoration Program ID : | N/R |
| Water Supply Restoration Program Action: | N/R |
| Potable Status : | POTABLE |
| Resident Type : | N/R |
| Other Well ID : | N/R |
| Software : | N/R |
| Streetside : | N/R |
| Agency : | N/R |
| Parcel ID : | N/R |
| PWS Design : | N/R |
| PWS Verify : | 0 |
| HAE (Height Above Ellipsoid) : | 8.24 |
| GPS Date : | 2000-10-31 |
| Large PWS Well : | 0 |
| Datum : | WS1984 |
| Latitude : | 27.423615 |
| Longitude : | -80.366434 |
| Comments : | No permission |
| Last Date in Agency List : | 2021-07-29 |

Map Id: 39
Direction: ESE
Distance: 0.365 mi., 1926 ft.
Elevation: 14 ft.
Relative: Lower

**Site Name :** FL4561824
3209 VIRGINIA AVENUE
FORT PIERCE, FL 33450

**Database(s) :** [PWS]

**Envirosite ID:** 1679464
**EPA ID:** N/R

PWS

| | |
|---|---|
| Facility Address : | 3209 VIRGINIA AVENUE, FORT PIERCE, FL 33450 |
| PWS ID : | FL4561824 |
| PWS Type : | Non-Transient non-community system |
| PWS Name : | INDIAN RIVER ACADEMY |
| Activity Status : | Inactive |
| Primary Source : | Ground water |
| Submission Year : | 2021 |
| Submission Year Quarter : | 2021Q1 |
| Population Served Count : | 350 |
| Service Connections Count : | 1 |
| Population Category 2 : | <10,000 |
| Population Category 3 : | <=3300 |
| Population Category 4 : | <10K |
| Population Category 5 : | <=500 |
| Population Category 11 : | 101-500 |
| Submission Quarter : | 1 |
| Submission Status Code : | Y |
| First Reported Date : | 1981-01-29 |
| Last Reported Date : | 2021-02-16 |
| Deactivation Date : | 1990-04-27 |
| GW or SW : | Groundwater |
| Is Grant Eligible : | N |
| Is Outstanding Performer : | N/R |
| Is School or Daycare : | N |
| Is Source Water Protected : | N/R |
| Primacy Agency : | Florida |
| Primacy Type : | State |
| Org Name : | N/R |
| EPA Region : | Region 4 |
| Admin Name : | INDIAN RIVER ACADEMY |
| Owner Type : | Public/Private |
| Phone Number : | 407-468-4700 |
| Phone Ext Number : | N/R |
| Alt Phone Number : | N/R |
| Email Address : | N/R |
| Fax Number : | N/R |
| Is Wholesaler : | N |
| LT2 Schedule Category : | N/R |
| NPM Candidate : | N |
| CDS ID : | N/R |
| DBPR Schedule Category : | N/R |
| Outstanding Performer Date : | N/R |
| Season Begin Date : | 01-01 |
| Season End Date : | 12-31 |
| Source Water Protection Date : | N/R |
| Seasonal Startup System : | N/R |
| Reduced Monitoring Begin Date : | N/R |
| Reduced Monitoring End Date : | N/R |
| Reduced RTCR Monitoring : | N/R |
| Last Date in Agency List : | 2021-07-02 |

Map Id: J40
Direction: NNW
Distance: 0.374 mi., 1975 ft.
Elevation: 15 ft.
Relative: Lower

**Site Name :** AAG1466
27.434471, -80.366506
FORT PIERCE, FL

**Database(s) :** [WELLS - FL]

**Envirosite ID:** 8342902
**EPA ID:** N/R

WELLS - FL

| | |
|---|---|
| Florida Unique Well ID : | AAG1466 |
| Well Type : | Irrigation or other Non-potable well |
| Well Name : | TUOI MARIE ALTERATIONS |
| Status : | ACTIVE |
| Well Address : | 1301 HARTMAN RD, FORT PIERCE, 34947 |
| Well County : | ST. LUCIE |
| Well Owner Name : | N/R |
| Phone : | N/R |
| Phone Extension : | N/R |
| Casing Material : | Galvanized |
| Well Depth : | N/R |
| Length : | N/R |
| Diameter : | 2 |
| Sanitary Seal : | Yes |
| Permit Number : | N/R |
| Location ID : | 317842 |
| Location Method : | DGPS = Differentially Corrected GPS |
| Project ID : | SUPER |
| Insp Name : | N/R |
| Insp CHD : | N/R |
| Request Number : | N/R |
| Property ID : | N/R |
| GPS ID : | 317842 |
| Water Supply Restoration Program ID : | N/R |
| Water Supply Restoration Program Action: | N/R |
| Potable Status : | NON-POTABLE |
| Resident Type : | N/R |
| Other Well ID : | N/R |
| Software : | N/R |
| Streetside : | N/R |
| Agency : | N/R |
| Parcel ID : | N/R |
| PWS Design : | N/R |
| PWS Verify : | 0 |
| HAE (Height Above Ellipsoid) : | -26.23 |
| GPS Date : | 2001-09-18 |
| Large PWS Well : | 0 |
| Datum : | WS1984 |
| Latitude : | 27.434471 |
| Longitude : | -80.366506 |
| Comments : | N/R |
| Last Date in Agency List : | 2021-07-29 |

Map Id: K41
Direction: SSW
Distance: 0.378 mi., 1995 ft.
Elevation: 13 ft.
Relative: Lower

**Site Name :** AAE6142
27.422769, -80.36562
FORT PIERCE, FL

**Database(s) :** [WELLS - FL]

**Envirosite ID:** 8318823
**EPA ID:** N/R

WELLS - FL

| | |
|---|---|
| Florida Unique Well ID : | AAE6142 |
| Well Type : | Private Well |
| Well Name : | RAULERSON RESIDENCE |
| Status : | ACTIVE |
| Well Address : | 2412 S 41ST ST, FORT PIERCE, 34981 |
| Well County : | ST. LUCIE |
| Well Owner Name : | N/R |
| Phone : | N/R |
| Phone Extension : | N/R |
| Casing Material : | Galvanized |
| Well Depth : | N/R |
| Length : | N/R |
| Diameter : | 2 |
| Sanitary Seal : | Yes |
| Permit Number : | N/R |
| Location ID : | 304108 |
| Location Method : | DGPS = Differentially Corrected GPS |
| Project ID : | SUPER |
| Insp Name : | N/R |
| Insp CHD : | N/R |
| Request Number : | N/R |
| Property ID : | N/R |
| GPS ID : | 304108 |
| Water Supply Restoration Program ID : | N/R |
| Water Supply Restoration Program Action: | N/R |
| Potable Status : | POTABLE |
| Resident Type : | N/R |
| Other Well ID : | N/R |
| Software : | N/R |
| Streetside : | N/R |
| Agency : | N/R |
| Parcel ID : | N/R |
| PWS Design : | N/R |
| PWS Verify : | 0 |
| HAE (Height Above Ellipsoid) : | 5.84 |
| GPS Date : | 2001-10-16 |
| Large PWS Well : | 0 |
| Datum : | WS1984 |
| Latitude : | 27.422769 |
| Longitude : | -80.36562 |
| Comments : | No permission |
| Last Date in Agency List : | 2021-07-29 |

Map Id: L42
Direction: N
Distance: 0.391 mi., 2067 ft.
Elevation: 14 ft.
Relative: Lower

**Site Name :** AAG1471
27.434967, -80.362572
FORT PIERCE, FL

**Database(s) :** [WELLS - FL]

**Envirosite ID:** 8327427
**EPA ID:** N/R

WELLS - FL

| | |
|---|---|
| Florida Unique Well ID : | AAG1471 |
| Well Type : | Private Well |
| Well Name : | RESIDENT |
| Status : | ACTIVE |
| Well Address : | 1053 S 37TH ST, FORT PIERCE, 34947 |
| Well County : | ST. LUCIE |
| Well Owner Name : | N/R |
| Phone : | N/R |
| Phone Extension : | N/R |
| Casing Material : | Galvanized |
| Well Depth : | N/R |
| Length : | N/R |
| Diameter : | 2 |
| Sanitary Seal : | Yes |
| Permit Number : | N/R |
| Location ID : | 317852 |
| Location Method : | DGPS = Differentially Corrected GPS |
| Project ID : | SUPER |
| Insp Name : | N/R |
| Insp CHD : | N/R |
| Request Number : | N/R |
| Property ID : | N/R |
| GPS ID : | 317852 |
| Water Supply Restoration Program ID : | N/R |
| Water Supply Restoration Program Action: | N/R |
| Potable Status : | POTABLE |
| Resident Type : | N/R |
| Other Well ID : | N/R |
| Software : | N/R |
| Streetside : | N/R |
| Agency : | N/R |
| Parcel ID : | N/R |
| PWS Design : | N/R |
| PWS Verify : | 0 |
| HAE (Height Above Ellipsoid) : | -29.35 |
| GPS Date : | 2001-09-18 |
| Large PWS Well : | 0 |
| Datum : | WS1984 |
| Latitude : | 27.434967 |
| Longitude : | -80.362572 |
| Comments : | 03/24/21 - Unable to obtain permission |
| Last Date in Agency List : | 2021-07-29 |

Map Id: J43
Direction: NNW
Distance: 0.399 mi., 2109 ft.
Elevation: 15 ft.
Relative: Lower

**Site Name :** AAG1467
27.434848, -80.36654
FORT PIERCE, FL

**Database(s) :** [WELLS - FL]

**Envirosite ID:** 8348438
**EPA ID:** N/R

WELLS - FL

| | |
|---|---|
| Florida Unique Well ID : | AAG1467 |
| Well Type : | Irrigation or other Non-potable well |
| Well Name : | JOHN HONEA |
| Status : | ACTIVE |
| Well Address : | 1215 HARTMAN RD, FORT PIERCE, 34947 |
| Well County : | ST. LUCIE |
| Well Owner Name : | N/R |
| Phone : | N/R |
| Phone Extension : | N/R |
| Casing Material : | Galvanized |
| Well Depth : | N/R |
| Length : | N/R |
| Diameter : | 2 |
| Sanitary Seal : | Yes |
| Permit Number : | N/R |
| Location ID : | 317844 |
| Location Method : | DGPS = Differentially Corrected GPS |
| Project ID : | SUPER |
| Insp Name : | N/R |
| Insp CHD : | N/R |
| Request Number : | N/R |
| Property ID : | N/R |
| GPS ID : | 317844 |
| Water Supply Restoration Program ID : | N/R |
| Water Supply Restoration Program Action: | N/R |
| Potable Status : | NON-POTABLE |
| Resident Type : | N/R |
| Other Well ID : | N/R |
| Software : | N/R |
| Streetside : | N/R |
| Agency : | N/R |
| Parcel ID : | N/R |
| PWS Design : | N/R |
| PWS Verify : | 0 |
| HAE (Height Above Ellipsoid) : | -23.93 |
| GPS Date : | 2001-09-18 |
| Large PWS Well : | 0 |
| Datum : | WS1984 |
| Latitude : | 27.434848 |
| Longitude : | -80.36654 |
| Comments : | N/R |
| Last Date in Agency List : | 2021-07-29 |

Map Id: L44
Direction: NNE
Distance: 0.413 mi., 2181 ft.
Elevation: 14 ft.
Relative: Lower

**Site Name :** AAG1470
27.435265, -80.362418
FORT PIERCE, FL

**Database(s) :** [WELLS - FL]

**Envirosite ID:** 8326786
**EPA ID:** N/R

WELLS - FL

| | |
|---|---|
| Florida Unique Well ID : | AAG1470 |
| Well Type : | Private Well |
| Well Name : | N/R |
| Status : | ACTIVE |
| Well Address : | 1051 S 37TH ST, FORT PIERCE, 34947 |
| Well County : | ST. LUCIE |
| Well Owner Name : | Lawrence Marcello |
| Phone : | N/R |
| Phone Extension : | N/R |
| Casing Material : | Galvanized |
| Well Depth : | N/R |
| Length : | N/R |
| Diameter : | 2 |
| Sanitary Seal : | Yes |
| Permit Number : | N/R |
| Location ID : | 317850 |
| Location Method : | DGPS = Differentially Corrected GPS |
| Project ID : | SUPER |
| Insp Name : | N/R |
| Insp CHD : | N/R |
| Request Number : | N/R |
| Property ID : | N/R |
| GPS ID : | 317850 |
| Water Supply Restoration Program ID : | N/R |
| Water Supply Restoration Program Action: | N/R |
| Potable Status : | POTABLE |
| Resident Type : | N/R |
| Other Well ID : | N/R |
| Software : | N/R |
| Streetside : | N/R |
| Agency : | N/R |
| Parcel ID : | N/R |
| PWS Design : | N/R |
| PWS Verify : | 0 |
| HAE (Height Above Ellipsoid) : | -21.89 |
| GPS Date : | 2001-09-18 |
| Large PWS Well : | 0 |
| Datum : | WS1984 |
| Latitude : | 27.435265 |
| Longitude : | -80.362418 |
| Comments : | 03/24/21 - Unable to obtain permission |
| Last Date in Agency List : | 2021-07-29 |

Map Id: K45
Direction: SSW
Distance: 0.420 mi., 2217 ft.
Elevation: 13 ft.
Relative: Lower

**Site Name :** AAE6143
27.422311, -80.366165
FORT PIERCE, FL

**Database(s) :** [WELLS - FL]

**Envirosite ID:** 8452752
**EPA ID:** N/R

WELLS - FL

| | |
|---|---|
| Florida Unique Well ID : | AAE6143 |
| Well Type : | Private Well |
| Well Name : | RAULERSON |
| Status : | ACTIVE |
| Well Address : | 2418 S 41ST ST, FORT PIERCE, 34981 |
| Well County : | ST. LUCIE |
| Well Owner Name : | N/R |
| Phone : | N/R |
| Phone Extension : | N/R |
| Casing Material : | Galvanized |
| Well Depth : | N/R |
| Length : | N/R |
| Diameter : | 2 |
| Sanitary Seal : | Yes |
| Permit Number : | N/R |
| Location ID : | 304110 |
| Location Method : | DGPS = Differentially Corrected GPS |
| Project ID : | SUPER |
| Insp Name : | N/R |
| Insp CHD : | N/R |
| Request Number : | N/R |
| Property ID : | N/R |
| GPS ID : | 304110 |
| Water Supply Restoration Program ID : | N/R |
| Water Supply Restoration Program Action: | N/R |
| Potable Status : | POTABLE |
| Resident Type : | N/R |
| Other Well ID : | N/R |
| Software : | N/R |
| Streetside : | N/R |
| Agency : | N/R |
| Parcel ID : | N/R |
| PWS Design : | N/R |
| PWS Verify : | 0 |
| HAE (Height Above Ellipsoid) : | 6.39 |
| GPS Date : | 2001-10-16 |
| Large PWS Well : | 0 |
| Datum : | WS1984 |
| Latitude : | 27.422311 |
| Longitude : | -80.366165 |
| Comments : | N/R |
| Last Date in Agency List : | 2021-07-29 |

Map Id: M46
Direction: N
Distance: 0.470 mi., 2483 ft.
Elevation: 14 ft.
Relative: Lower

**Site Name :** AAG1473
27.436144, -80.363124
FORT PIERCE, FL

**Database(s) :** [WELLS - FL]

**Envirosite ID:** 8344155
**EPA ID:** N/R

WELLS - FL

| | |
|---|---|
| Florida Unique Well ID : | AAG1473 |
| Well Type : | Private Well |
| Well Name : | RESIDENT |
| Status : | ABANDONED |
| Well Address : | 1053 S 37TH ST, FORT PIERCE, 34947 |
| Well County : | ST. LUCIE |
| Well Owner Name : | N/R |
| Phone : | N/R |
| Phone Extension : | N/R |
| Casing Material : | Galvanized |
| Well Depth : | N/R |
| Length : | N/R |
| Diameter : | 2 |
| Sanitary Seal : | Yes |
| Permit Number : | N/R |
| Location ID : | 317856 |
| Location Method : | DGPS = Differentially Corrected GPS |
| Project ID : | SUPER |
| Insp Name : | N/R |
| Insp CHD : | N/R |
| Request Number : | N/R |
| Property ID : | N/R |
| GPS ID : | 317856 |
| Water Supply Restoration Program ID : | N/R |
| Water Supply Restoration Program Action: | N/R |
| Potable Status : | NON-POTABLE |
| Resident Type : | N/R |
| Other Well ID : | N/R |
| Software : | N/R |
| Streetside : | N/R |
| Agency : | N/R |
| Parcel ID : | N/R |
| PWS Design : | N/R |
| PWS Verify : | 0 |
| HAE (Height Above Ellipsoid) : | -17.41 |
| GPS Date : | 2001-09-18 |
| Large PWS Well : | 0 |
| Datum : | WS1984 |
| Latitude : | 27.436144 |
| Longitude : | -80.363124 |
| Comments : | House/well have been abondoned |
| Last Date in Agency List : | 2021-07-29 |

Map Id: M47
Direction: N
Distance: 0.478 mi., 2525 ft.
Elevation: 14 ft.
Relative: Lower

**Site Name :** AAG1472
27.436242, -80.36273
FORT PIERCE, FL

**Database(s) :** [WELLS - FL]

**Envirosite ID:** 8325142
**EPA ID:** N/R

WELLS - FL

| | |
|---|---|
| Florida Unique Well ID : | AAG1472 |
| Well Type : | Irrigation or other Non-potable well |
| Well Name : | RESIDENT |
| Status : | ABANDONED |
| Well Address : | 1053 S 37TH ST, FORT PIERCE, 34947 |
| Well County : | ST. LUCIE |
| Well Owner Name : | N/R |
| Phone : | N/R |
| Phone Extension : | N/R |
| Casing Material : | Galvanized |
| Well Depth : | N/R |
| Length : | N/R |
| Diameter : | 2 |
| Sanitary Seal : | Yes |
| Permit Number : | N/R |
| Location ID : | 317854 |
| Location Method : | DGPS = Differentially Corrected GPS |
| Project ID : | SUPER |
| Insp Name : | N/R |
| Insp CHD : | N/R |
| Request Number : | N/R |
| Property ID : | N/R |
| GPS ID : | 317854 |
| Water Supply Restoration Program ID : | N/R |
| Water Supply Restoration Program Action: | N/R |
| Potable Status : | NON-POTABLE |
| Resident Type : | N/R |
| Other Well ID : | N/R |
| Software : | N/R |
| Streetside : | N/R |
| Agency : | N/R |
| Parcel ID : | N/R |
| PWS Design : | N/R |
| PWS Verify : | 0 |
| HAE (Height Above Ellipsoid) : | -8.63 |
| GPS Date : | 2001-09-18 |
| Large PWS Well : | 0 |
| Datum : | WS1984 |
| Latitude : | 27.436242 |
| Longitude : | -80.36273 |
| Comments : | This well was abandoned and replaced by AAR2310 |
| Last Date in Agency List : | 2021-07-29 |

Map Id: N48
Direction: NNW
Distance: 0.481 mi., 2539 ft.
Elevation: 15 ft.
Relative: Lower

**Site Name :** AAG1475
27.436252, -80.365634
FORT PIERCE, FL

**Database(s) :** [WELLS - FL]

**Envirosite ID:** 8344157
**EPA ID:** N/R

WELLS - FL

| | |
|---|---|
| Florida Unique Well ID : | AAG1475 |
| Well Type : | Irrigation or other Non-potable well |
| Well Name : | CENTRAL CHURCH OF CHRIST |
| Status : | ACTIVE |
| Well Address : | 1010 HARTMAN RD, FORT PIERCE, 34947 |
| Well County : | ST. LUCIE |
| Well Owner Name : | N/R |
| Phone : | N/R |
| Phone Extension : | N/R |
| Casing Material : | Galvanized |
| Well Depth : | N/R |
| Length : | N/R |
| Diameter : | 2 |
| Sanitary Seal : | Yes |
| Permit Number : | N/R |
| Location ID : | 317860 |
| Location Method : | DGPS = Differentially Corrected GPS |
| Project ID : | SUPER |
| Insp Name : | N/R |
| Insp CHD : | N/R |
| Request Number : | N/R |
| Property ID : | N/R |
| GPS ID : | 317860 |
| Water Supply Restoration Program ID : | N/R |
| Water Supply Restoration Program Action: | N/R |
| Potable Status : | NON-POTABLE |
| Resident Type : | N/R |
| Other Well ID : | N/R |
| Software : | N/R |
| Streetside : | N/R |
| Agency : | N/R |
| Parcel ID : | N/R |
| PWS Design : | N/R |
| PWS Verify : | 0 |
| HAE (Height Above Ellipsoid) : | -20.24 |
| GPS Date : | 2001-09-18 |
| Large PWS Well : | 0 |
| Datum : | WS1984 |
| Latitude : | 27.436252 |
| Longitude : | -80.365634 |
| Comments : | N/R |
| Last Date in Agency List : | 2021-07-29 |

Map Id: M49
Direction: N
Distance: 0.496 mi., 2618 ft.
Elevation: 14 ft.
Relative: Lower

**Site Name :** AAR2310
27.436508, -80.362975
Fort Pierce, FL

**Database(s) :** [WELLS - FL]

**Envirosite ID:** 41202386
**EPA ID:** N/R

WELLS - FL

| | |
|---|---|
| Florida Unique Well ID : | AAR2310 |
| Well Type : | Private Well |
| Well Name : | N/R |
| Status : | ACTIVE |
| Well Address : | 1047 S 37TH ST, Fort Pierce, 34947 |
| Well County : | ST. LUCIE |
| Well Owner Name : | Rory Johnson |
| Phone : | 772-353-6393 |
| Phone Extension : | N/R |
| Casing Material : | N/R |
| Well Depth : | N/R |
| Length : | N/R |
| Diameter : | N/R |
| Sanitary Seal : | N/R |
| Permit Number : | N/R |
| Location ID : | 1171018 |
| Location Method : | DPHO = Digital Aerial Photos |
| Project ID : | SUPER |
| Insp Name : | Nicole Montanez |
| Insp CHD : | ST. LUCIE |
| Request Number : | 20193 |
| Property ID : | N/R |
| GPS ID : | 1171018 |
| Water Supply Restoration Program ID : | N/R |
| Water Supply Restoration Program Action: | N/R |
| Potable Status : | POTABLE |
| Resident Type : | BOTH |
| Other Well ID : | N/R |
| Software : | Well_Aerial_Entry |
| Streetside : | No |
| Agency : | DOH |
| Parcel ID : | N/R |
| PWS Design : | N/R |
| PWS Verify : | N/R |
| HAE (Height Above Ellipsoid) : | N/R |
| GPS Date : | 2021-03-09 |
| Large PWS Well : | N/R |
| Datum : | N/R |
| Latitude : | 27.436508 |
| Longitude : | -80.362975 |
| Comments : | New well. FLUWID AAG1472 abandoned. |
| Last Date in Agency List : | 2021-07-29 |

Map Id: N50
Direction: NNW
Distance: 0.504 mi., 2664 ft.
Elevation: 15 ft.
Relative: Lower

**Site Name :** AAG1474
27.436559, -80.365904
FORT PIERCE, FL

**Database(s) :** [WELLS - FL]

**Envirosite ID:** 8327117
**EPA ID:** N/R

WELLS - FL

| | |
|---|---|
| Florida Unique Well ID : | AAG1474 |
| Well Type : | Irrigation or other Non-potable well |
| Well Name : | JC GRIFFEN |
| Status : | ACTIVE |
| Well Address : | 1008 HARTMAN RD, FORT PIERCE, 34947 |
| Well County : | ST. LUCIE |
| Well Owner Name : | N/R |
| Phone : | N/R |
| Phone Extension : | N/R |
| Casing Material : | Galvanized |
| Well Depth : | N/R |
| Length : | N/R |
| Diameter : | 2 |
| Sanitary Seal : | Yes |
| Permit Number : | N/R |
| Location ID : | 317858 |
| Location Method : | DGPS = Differentially Corrected GPS |
| Project ID : | SUPER |
| Insp Name : | N/R |
| Insp CHD : | N/R |
| Request Number : | N/R |
| Property ID : | N/R |
| GPS ID : | 317858 |
| Water Supply Restoration Program ID : | N/R |
| Water Supply Restoration Program Action: | N/R |
| Potable Status : | NON-POTABLE |
| Resident Type : | N/R |
| Other Well ID : | N/R |
| Software : | N/R |
| Streetside : | N/R |
| Agency : | N/R |
| Parcel ID : | N/R |
| PWS Design : | N/R |
| PWS Verify : | 0 |
| HAE (Height Above Ellipsoid) : | -28.14 |
| GPS Date : | 2001-09-18 |
| Large PWS Well : | 0 |
| Datum : | WS1984 |
| Latitude : | 27.436559 |
| Longitude : | -80.365904 |
| Comments : | N/R |
| Last Date in Agency List : | 2021-07-29 |

Map Id: N51
Direction: NNW
Distance: 0.546 mi., 2885 ft.
Elevation: 16 ft.
Relative: Lower

**Site Name :** AAK8166
27.437207, -80.365653
Fort Pierce, FL

**Database(s) :** [WELLS - FL]

**Envirosite ID:** 41203419
**EPA ID:** N/R

WELLS - FL

| | |
|---|---|
| Florida Unique Well ID : | AAK8166 |
| Well Type : | Private Well |
| Well Name : | N/R |
| Status : | ACTIVE |
| Well Address : | 4001 Millisa Ter, Fort Pierce, 34947 |
| Well County : | ST. LUCIE |
| Well Owner Name : | Melody Bly |
| Phone : | 772-971-7516 |
| Phone Extension : | N/R |
| Casing Material : | N/R |
| Well Depth : | N/R |
| Length : | N/R |
| Diameter : | N/R |
| Sanitary Seal : | N/R |
| Permit Number : | N/R |
| Location ID : | 1171019 |
| Location Method : | DPHO = Digital Aerial Photos |
| Project ID : | SUPER |
| Insp Name : | Nicole Montanez |
| Insp CHD : | ST. LUCIE |
| Request Number : | 20193 |
| Property ID : | N/R |
| GPS ID : | 1171019 |
| Water Supply Restoration Program ID : | N/R |
| Water Supply Restoration Program Action: | N/R |
| Potable Status : | POTABLE |
| Resident Type : | BOTH |
| Other Well ID : | N/R |
| Software : | Well_Aerial_Entry |
| Streetside : | No |
| Agency : | DOH |
| Parcel ID : | N/R |
| PWS Design : | N/R |
| PWS Verify : | N/R |
| HAE (Height Above Ellipsoid) : | N/R |
| GPS Date : | 2021-03-09 |
| Large PWS Well : | N/R |
| Datum : | N/R |
| Latitude : | 27.437207 |
| Longitude : | -80.365653 |
| Comments : | New well |
| Last Date in Agency List : | 2021-07-29 |

Map Id: O52
Direction: SW
Distance: 0.547 mi., 2891 ft.
Elevation: 12 ft.
Relative: Lower

**Site Name :** 272524080221800
27.423651, -80.37144
FL

**Database(s) :** [NWIS]

**Envirosite ID:** 8491023
**EPA ID:** N/R

NWIS

| | |
|---|---|
| Site Identification Number : | 272524080221800 |
| Site Type : | Canal |
| Station Name : | FIVE MILE CANAL ABOVE S-29-1-4 NR FT. PIERCE, FL |
| Agency : | U.S. Geological Survey |
| District : | N/R |
| State : | FL |
| County : | Penuelas Municipio Municipio |
| Country : | USA |
| Land Net Location : | SENES19 T35S R40E T |
| Name of Location Map : | N/R |
| Scale of Location Map : | N/R |
| Altitude of Gage/Land Surface : | N/R |
| Method Altitude Determined : | N/R |
| Altitude Accuracy : | N/R |
| Altitude Datum : | N/R |
| Hydrologic Unit : | Everglades |
| Drainage Basin : | Caribbean Region |
| Topographic Setting : | N/R |
| Flags for the Type of Data Collected: | INNNNNNNNNNNNNNNNNNNNNNNNNNNI |
| Flags for Instruments at Site : | NNNNNNNNNNNNNNNNNNNNNNNNNNNN |
| Date of First Construction : | N/R |
| Date Site Established or Inventoried: | 2002-09-30 |
| Drainage Area : | N/R |
| Contributing Drainage Area : | N/R |
| Data Reliability : | N/R |
| Data-Other GW Files : | N/R |
| National Aquifer : | N/R |
| Local Aquifer : | N/R |
| Local Aquifer Type : | N/R |
| Well Depth : | N/R |
| Hole Depth : | N/R |
| Source of Depth Data : | N/R |
| Project Number : | 2080-00100 |
| Real-Time Data Flag : | 1 |
| Peak-Streamflow Data Begin Date : | N/R |
| Peak-Streamflow Data End Date : | N/R |
| Peak-Streamflow Data Count : | 0 |
| Water-Quality Data Begin Date : | N/R |
| Water-Quality Data End Date : | N/R |
| Water-Quality Data Count : | 0 |
| Field Water-Level Measurements Begin Date: | N/R |
| Field Water-level Measurements End Date: | N/R |
| Field Water-Level Measurements Count: | 0 |
| Site-Visit Data Begin Date : | 2003-07-08 |
| Site-Visit Data End Date : | 2016-05-26 |
| Site-Visit Data Count : | 111 |
| Latitude : | 27.423651 |
| Longitude : | -80.37144 |
| Last Date in Agency List : | 2021-07-29 |

Map Id: 53
Direction: SSW
Distance: 0.550 mi., 2904 ft.
Elevation: 10 ft.
Relative: Lower

**Site Name :** AAK8173
27.421149, -80.368201
Fort Pierce, FL

**Database(s) :** [WELLS - FL]

**Envirosite ID:** 8884357
**EPA ID:** N/R

WELLS - FL

| | |
|---|---|
| Florida Unique Well ID : | AAK8173 |
| Well Type : | Private Well |
| Well Name : | N/R |
| Status : | ACTIVE |
| Well Address : | 2505 Lazy Hammock LN, Fort Pierce, 34981 |
| Well County : | ST. LUCIE |
| Well Owner Name : | Graham Kelley |
| Phone : | - - |
| Phone Extension : | N/R |
| Casing Material : | N/R |
| Well Depth : | N/R |
| Length : | N/R |
| Diameter : | N/R |
| Sanitary Seal : | N/R |
| Permit Number : | N/R |
| Location ID : | 1157398 |
| Location Method : | DPHO = Digital Aerial Photos |
| Project ID : | WC |
| Insp Name : | Hunter Collier |
| Insp CHD : | ST. LUCIE |
| Request Number : | N/R |
| Property ID : | N/R |
| GPS ID : | 1157398 |
| Water Supply Restoration Program ID : | N/R |
| Water Supply Restoration Program Action: | N/R |
| Potable Status : | POTABLE |
| Resident Type : | BOTH |
| Other Well ID : | N/R |
| Software : | Well_Aerial_Entry |
| Streetside : | No |
| Agency : | DOH |
| Parcel ID : | 2419-501-0006-000-2 |
| PWS Design : | N/R |
| PWS Verify : | N/R |
| HAE (Height Above Ellipsoid) : | N/R |
| GPS Date : | 2019-07-31 |
| Large PWS Well : | N/R |
| Datum : | N/R |
| Latitude : | 27.421149 |
| Longitude : | -80.368201 |
| Comments : | N/R |
| Last Date in Agency List : | 2021-07-29 |

Map Id: O54
Direction: SW
Distance: 0.559 mi., 2954 ft.
Elevation: 11 ft.
Relative: Lower

**Site Name :** 02276486
27.423373, -80.37144
FL

**Database(s) :** [NWIS]

**Envirosite ID:** 8466816
**EPA ID:** N/R

NWIS

| | |
|---|---|
| Site Identification Number : | 02276486 |
| Site Type : | Stream |
| Station Name : | SL1 5 MI CR ON SR 70 2 MI E OF SSP NR FT PIERCE |
| Agency : | U.S. Geological Survey |
| District : | N/R |
| State : | FL |
| County : | Penuelas Municipio Municipio |
| Country : | USA |
| Land Net Location : | S T R |
| Name of Location Map : | N/R |
| Scale of Location Map : | N/R |
| Altitude of Gage/Land Surface : | N/R |
| Method Altitude Determined : | N/R |
| Altitude Accuracy : | N/R |
| Altitude Datum : | N/R |
| Hydrologic Unit : | Everglades |
| Drainage Basin : | Caribbean Region |
| Topographic Setting : | N/R |
| Flags for the Type of Data Collected: | NNNNNNNNNNNNNNNNNNNNNNNNNNNNNN |
| Flags for Instruments at Site : | NNNNNNNNNNNNNNNNNNNNNNNNNNNNNN |
| Date of First Construction : | N/R |
| Date Site Established or Inventoried: | N/R |
| Drainage Area : | N/R |
| Contributing Drainage Area : | N/R |
| Data Reliability : | N/R |
| Data-Other GW Files : | NNNNNNNN |
| National Aquifer : | N/R |
| Local Aquifer : | N/R |
| Local Aquifer Type : | N/R |
| Well Depth : | N/R |
| Hole Depth : | N/R |
| Source of Depth Data : | N/R |
| Project Number : | N/R |
| Real-Time Data Flag : | N/R |
| Peak-Streamflow Data Begin Date : | N/R |
| Peak-Streamflow Data End Date : | N/R |
| Peak-Streamflow Data Count : | N/R |
| Water-Quality Data Begin Date : | N/R |
| Water-Quality Data End Date : | N/R |
| Water-Quality Data Count : | N/R |
| Field Water-Level Measurements Begin Date: | N/R |
| Field Water-level Measurements End Date: | N/R |
| Field Water-Level Measurements Count: | N/R |
| Site-Visit Data Begin Date : | N/R |
| Site-Visit Data End Date : | N/R |
| Site-Visit Data Count : | N/R |
| Latitude : | 27.423373 |
| Longitude : | -80.37144 |
| Last Date in Agency List : | 2021-07-29 |

Map Id: 55
Direction: NNE
Distance: 0.564 mi., 2981 ft.
Elevation: 16 ft.
Relative: Lower

**Site Name :** AAK8192
27.436723, -80.359354
Fort Pierce, FL

**Database(s) :** [WELLS - FL]

**Envirosite ID:** 8392223
**EPA ID:** N/R

WELLS - FL

| | |
|---|---|
| Florida Unique Well ID : | AAK8192 |
| Well Type : | Private Well |
| Well Name : | N/R |
| Status : | ACTIVE |
| Well Address : | 3305 Meadow Lane, Fort Pierce, 34947 |
| Well County : | ST. LUCIE |
| Well Owner Name : | Agnes Mckeon |
| Phone : | 772-461-2437 |
| Phone Extension : | N/R |
| Casing Material : | GALVANIZED |
| Well Depth : | 0 |
| Length : | 0 |
| Diameter : | 2 |
| Sanitary Seal : | No |
| Permit Number : | N/R |
| Location ID : | 1025874 |
| Location Method : | DGPS = Differentially Corrected GPS |
| Project ID : | SUPER |
| Insp Name : | Kevin Turner |
| Insp CHD : | ST. LUCIE |
| Request Number : | 12345 |
| Property ID : | N/R |
| GPS ID : | 1025874 |
| Water Supply Restoration Program ID : | N/R |
| Water Supply Restoration Program Action: | N/R |
| Potable Status : | POTABLE |
| Resident Type : | OWNER |
| Other Well ID : | N/R |
| Software : | Well_Solo_v2 |
| Streetside : | No |
| Agency : | DOH |
| Parcel ID : | N/R |
| PWS Design : | N/R |
| PWS Verify : | N/R |
| HAE (Height Above Ellipsoid) : | 10.58 |
| GPS Date : | 2012-06-22 |
| Large PWS Well : | N/R |
| Datum : | N/R |
| Latitude : | 27.436723 |
| Longitude : | -80.359354 |
| Comments : | N/R |
| Last Date in Agency List : | 2021-07-29 |

Map Id: O56
Direction: WSW
Distance: 0.586 mi., 3095 ft.
Elevation: 10 ft.
Relative: Lower

**Site Name :** 272523080222000
27.423373, -80.371996
FL

**Database(s) :** [NWIS]

**Envirosite ID:** 8497169
**EPA ID:** N/R

NWIS

| | |
|---|---|
| Site Identification Number : | 272523080222000 |
| Site Type : | Stream |
| Station Name : | 35S40E19 SL1 5MI CR ON SR70 2M E SSP FT PIERCR |
| Agency : | U.S. Geological Survey |
| District : | N/R |
| State : | FL |
| County : | Penuelas Municipio Municipio |
| Country : | USA |
| Land Net Location : | S T R |
| Name of Location Map : | N/R |
| Scale of Location Map : | N/R |
| Altitude of Gage/Land Surface : | N/R |
| Method Altitude Determined : | N/R |
| Altitude Accuracy : | N/R |
| Altitude Datum : | N/R |
| Hydrologic Unit : | Everglades |
| Drainage Basin : | Caribbean Region |
| Topographic Setting : | N/R |
| Flags for the Type of Data Collected: | NNNNNNNNNNNNNNNNNNNNNNNNNNNNN |
| Flags for Instruments at Site : | NNNNNNNNNNNNNNNNNNNNNNNNNNNNN |
| Date of First Construction : | N/R |
| Date Site Established or Inventoried: | N/R |
| Drainage Area : | N/R |
| Contributing Drainage Area : | N/R |
| Data Reliability : | N/R |
| Data-Other GW Files : | NNNNNNNN |
| National Aquifer : | N/R |
| Local Aquifer : | N/R |
| Local Aquifer Type : | N/R |
| Well Depth : | N/R |
| Hole Depth : | N/R |
| Source of Depth Data : | N/R |
| Project Number : | N/R |
| Real-Time Data Flag : | 0 |
| Peak-Streamflow Data Begin Date : | N/R |
| Peak-Streamflow Data End Date : | N/R |
| Peak-Streamflow Data Count : | 0 |
| Water-Quality Data Begin Date : | 1975-04-25 |
| Water-Quality Data End Date : | 1975-04-25 |
| Water-Quality Data Count : | 1 |
| Field Water-Level Measurements Begin Date: | N/R |
| Field Water-level Measurements End Date: | N/R |
| Field Water-Level Measurements Count: | 0 |
| Site-Visit Data Begin Date : | N/R |
| Site-Visit Data End Date : | N/R |
| Site-Visit Data Count : | 0 |
| Latitude : | 27.423373 |
| Longitude : | -80.371996 |
| Last Date in Agency List : | 2021-07-29 |

Map Id: 57
Direction: SSW
Distance: 0.610 mi., 3219 ft.
Elevation: 10 ft.
Relative: Lower

**Site Name :** AAK8171
27.419881, -80.367616
Fort Pierce, FL

**Database(s) :** [WELLS - FL]

**Envirosite ID:** 8884353
**EPA ID:** N/R

WELLS - FL

| | |
|---|---|
| Florida Unique Well ID : | AAK8171 |
| Well Type : | Private Well |
| Well Name : | N/R |
| Status : | ACTIVE |
| Well Address : | 2603 Lazy Hammock LN, Fort Pierce, 34981 |
| Well County : | ST. LUCIE |
| Well Owner Name : | Robert Anderson |
| Phone : | - - |
| Phone Extension : | N/R |
| Casing Material : | N/R |
| Well Depth : | N/R |
| Length : | N/R |
| Diameter : | N/R |
| Sanitary Seal : | N/R |
| Permit Number : | N/R |
| Location ID : | 1157400 |
| Location Method : | DPHO = Digital Aerial Photos |
| Project ID : | WC |
| Insp Name : | Hunter Collier |
| Insp CHD : | ST. LUCIE |
| Request Number : | N/R |
| Property ID : | N/R |
| GPS ID : | 1157400 |
| Water Supply Restoration Program ID : | N/R |
| Water Supply Restoration Program Action: | N/R |
| Potable Status : | POTABLE |
| Resident Type : | BOTH |
| Other Well ID : | N/R |
| Software : | Well_Aerial_Entry |
| Streetside : | Yes |
| Agency : | DOH |
| Parcel ID : | 2419-501-0003-000-1 |
| PWS Design : | N/R |
| PWS Verify : | N/R |
| HAE (Height Above Ellipsoid) : | N/R |
| GPS Date : | 2019-07-31 |
| Large PWS Well : | N/R |
| Datum : | N/R |
| Latitude : | 27.419881 |
| Longitude : | -80.367616 |
| Comments : | N/R |
| Last Date in Agency List : | 2021-07-29 |

Map Id: 58
Direction: SSW
Distance: 0.675 mi., 3563 ft.
Elevation: 9 ft.
Relative: Lower

**Site Name :** AAK8172
27.419133, -80.368313
Fort Pierce, FL

**Database(s) :** [WELLS - FL]

**Envirosite ID:** 8884355
**EPA ID:** N/R

WELLS - FL

| | |
|---|---|
| Florida Unique Well ID : | AAK8172 |
| Well Type : | Private Well |
| Well Name : | N/R |
| Status : | ACTIVE |
| Well Address : | 2607 Lazy Hammock LN, Fort Pierce, 34981 |
| Well County : | ST. LUCIE |
| Well Owner Name : | Edward Ruby |
| Phone : | 772-370-2806 |
| Phone Extension : | N/R |
| Casing Material : | N/R |
| Well Depth : | N/R |
| Length : | N/R |
| Diameter : | N/R |
| Sanitary Seal : | N/R |
| Permit Number : | N/R |
| Location ID : | 1157399 |
| Location Method : | DPHO = Digital Aerial Photos |
| Project ID : | WC |
| Insp Name : | Hunter Collier |
| Insp CHD : | ST. LUCIE |
| Request Number : | N/R |
| Property ID : | N/R |
| GPS ID : | 1157399 |
| Water Supply Restoration Program ID : | N/R |
| Water Supply Restoration Program Action: | N/R |
| Potable Status : | POTABLE |
| Resident Type : | BOTH |
| Other Well ID : | N/R |
| Software : | Well_Aerial_Entry |
| Streetside : | No |
| Agency : | DOH |
| Parcel ID : | 2419-501-0001-000-7 |
| PWS Design : | N/R |
| PWS Verify : | N/R |
| HAE (Height Above Ellipsoid) : | N/R |
| GPS Date : | 2019-07-31 |
| Large PWS Well : | N/R |
| Datum : | N/R |
| Latitude : | 27.419133 |
| Longitude : | -80.368313 |
| Comments : | N/R |
| Last Date in Agency List : | 2021-07-29 |

Map Id: P59
Direction: SSE
Distance: 0.684 mi., 3613 ft.
Elevation: 19 ft.
Relative: Higher

**Site Name :** AAR2372
27.418493, -80.359807
Fort Pierce, FL

**Database(s) :** [WELLS - FL]

**Envirosite ID:** 23722580
**EPA ID:** N/R

WELLS - FL

| | |
|---|---|
| Florida Unique Well ID : | AAR2372 |
| Well Type : | Private Well |
| Well Name : | N/R |
| Status : | ACTIVE |
| Well Address : | 3415 Cortez BLVD, Fort Pierce, 34981 |
| Well County : | ST. LUCIE |
| Well Owner Name : | Thao Thi Thanh Tran |
| Phone : | - - |
| Phone Extension : | N/R |
| Casing Material : | Galvanized |
| Well Depth : | N/R |
| Length : | N/R |
| Diameter : | N/R |
| Sanitary Seal : | N/R |
| Permit Number : | N/R |
| Location ID : | 1159766 |
| Location Method : | DPHO = Digital Aerial Photos |
| Project ID : | WC |
| Insp Name : | Joanne Evans |
| Insp CHD : | ST. LUCIE |
| Request Number : | N/R |
| Property ID : | N/R |
| GPS ID : | 1159766 |
| Water Supply Restoration Program ID : | N/R |
| Water Supply Restoration Program Action: | N/R |
| Potable Status : | POTABLE |
| Resident Type : | OWNER |
| Other Well ID : | N/R |
| Software : | Well_Aerial_Entry |
| Streetside : | No |
| Agency : | DOH |
| Parcel ID : | N/R |
| PWS Design : | N/R |
| PWS Verify : | N/R |
| HAE (Height Above Ellipsoid) : | N/R |
| GPS Date : | 2019-10-01 |
| Large PWS Well : | N/R |
| Datum : | N/R |
| Latitude : | 27.418493 |
| Longitude : | -80.359807 |
| Comments : | N/R |
| Last Date in Agency List : | 2021-07-29 |

Map Id: P60
Direction: SSE
Distance: 0.695 mi., 3669 ft.
Elevation: 18 ft.
Relative: Higher

**Site Name :** AAK8182
27.418598, -80.359006
Fort Pierce, FL

**Database(s) :** [WELLS - FL]

**Envirosite ID:** 8884376
**EPA ID:** N/R

WELLS - FL

| | |
|---|---|
| Florida Unique Well ID : | AAK8182 |
| Well Type : | Private Well |
| Well Name : | N/R |
| Status : | ACTIVE |
| Well Address : | 3305 Cortez BLVD, Fort Pierce, 34981 |
| Well County : | ST. LUCIE |
| Well Owner Name : | Dianne Purnell |
| Phone : | 772-519-2024 |
| Phone Extension : | N/R |
| Casing Material : | N/R |
| Well Depth : | N/R |
| Length : | N/R |
| Diameter : | N/R |
| Sanitary Seal : | N/R |
| Permit Number : | N/R |
| Location ID : | 1157411 |
| Location Method : | DPHO = Digital Aerial Photos |
| Project ID : | WC |
| Insp Name : | Hunter Collier |
| Insp CHD : | ST. LUCIE |
| Request Number : | N/R |
| Property ID : | N/R |
| GPS ID : | 1157411 |
| Water Supply Restoration Program ID : | N/R |
| Water Supply Restoration Program Action: | N/R |
| Potable Status : | POTABLE |
| Resident Type : | RESIDENT |
| Other Well ID : | N/R |
| Software : | Well_Aerial_Entry |
| Streetside : | Yes |
| Agency : | DOH |
| Parcel ID : | 2420-311-0004-010-2 |
| PWS Design : | N/R |
| PWS Verify : | N/R |
| HAE (Height Above Ellipsoid) : | N/R |
| GPS Date : | 2019-07-31 |
| Large PWS Well : | N/R |
| Datum : | N/R |
| Latitude : | 27.418598 |
| Longitude : | -80.359006 |
| Comments : | N/R |
| Last Date in Agency List : | 2021-07-29 |

Map Id: P61
Direction: SSE
Distance: 0.701 mi., 3703 ft.
Elevation: 18 ft.
Relative: Higher

**Site Name :** AAK8183
27.418602, -80.358735
Fort Pierce, FL

**Database(s) :** [WELLS - FL]

**Envirosite ID:** 8884378
**EPA ID:** N/R

WELLS - FL

| | |
|---|---|
| Florida Unique Well ID : | AAK8183 |
| Well Type : | Private Well |
| Well Name : | N/R |
| Status : | ACTIVE |
| Well Address : | 3303 Cortez BLVD, Fort Pierce, 34981 |
| Well County : | ST. LUCIE |
| Well Owner Name : | Timothy Bliss |
| Phone : | - - |
| Phone Extension : | N/R |
| Casing Material : | N/R |
| Well Depth : | N/R |
| Length : | N/R |
| Diameter : | N/R |
| Sanitary Seal : | N/R |
| Permit Number : | N/R |
| Location ID : | 1157412 |
| Location Method : | DPHO = Digital Aerial Photos |
| Project ID : | WC |
| Insp Name : | Hunter Collier |
| Insp CHD : | ST. LUCIE |
| Request Number : | N/R |
| Property ID : | N/R |
| GPS ID : | 1157412 |
| Water Supply Restoration Program ID : | N/R |
| Water Supply Restoration Program Action: | N/R |
| Potable Status : | POTABLE |
| Resident Type : | BOTH |
| Other Well ID : | N/R |
| Software : | Well_Aerial_Entry |
| Streetside : | Yes |
| Agency : | DOH |
| Parcel ID : | 2420-311-0002-000-5 |
| PWS Design : | N/R |
| PWS Verify : | N/R |
| HAE (Height Above Ellipsoid) : | N/R |
| GPS Date : | 2019-07-31 |
| Large PWS Well : | N/R |
| Datum : | N/R |
| Latitude : | 27.418602 |
| Longitude : | -80.358735 |
| Comments : | N/R |
| Last Date in Agency List : | 2021-07-29 |

Map Id: P62
Direction: SSE
Distance: 0.703 mi., 3711 ft.
Elevation: 18 ft.
Relative: Higher

**Site Name :** AAR2373
27.418396, -80.359223
Fort Pierce, FL

**Database(s) :** [WELLS - FL]

**Envirosite ID:** 23722581
**EPA ID:** N/R

WELLS - FL

| | |
|---|---|
| Florida Unique Well ID : | AAR2373 |
| Well Type : | Private Well |
| Well Name : | N/R |
| Status : | ACTIVE |
| Well Address : | 3401 Cortez BLVD, Fort Pierce, 34981 |
| Well County : | ST. LUCIE |
| Well Owner Name : | Cynthia Meads |
| Phone : | 772-464-0072 |
| Phone Extension : | N/R |
| Casing Material : | N/R |
| Well Depth : | N/R |
| Length : | N/R |
| Diameter : | N/R |
| Sanitary Seal : | N/R |
| Permit Number : | N/R |
| Location ID : | 1159765 |
| Location Method : | DPHO = Digital Aerial Photos |
| Project ID : | WC |
| Insp Name : | Joanne Evans |
| Insp CHD : | ST. LUCIE |
| Request Number : | N/R |
| Property ID : | N/R |
| GPS ID : | 1159765 |
| Water Supply Restoration Program ID : | N/R |
| Water Supply Restoration Program Action: | N/R |
| Potable Status : | POTABLE |
| Resident Type : | BOTH |
| Other Well ID : | N/R |
| Software : | Well_Aerial_Entry |
| Streetside : | No |
| Agency : | DOH |
| Parcel ID : | N/R |
| PWS Design : | N/R |
| PWS Verify : | N/R |
| HAE (Height Above Ellipsoid) : | N/R |
| GPS Date : | 2019-10-01 |
| Large PWS Well : | N/R |
| Datum : | N/R |
| Latitude : | 27.418396 |
| Longitude : | -80.359223 |
| Comments : | well head is buried |
| Last Date in Agency List : | 2021-07-29 |

Map Id: P63
Direction: SSE
Distance: 0.719 mi., 3795 ft.
Elevation: 18 ft.
Relative: Higher

**Site Name :** AAR2374
27.418574, -80.358138
Fort Pierce, FL

**Database(s) :** [WELLS - FL]

**Envirosite ID:** 23722582
**EPA ID:** N/R

WELLS - FL

| | |
|---|---|
| Florida Unique Well ID : | AAR2374 |
| Well Type : | Private Well |
| Well Name : | N/R |
| Status : | ACTIVE |
| Well Address : | 3209 Cortez BLVD, Fort Pierce, 34981 |
| Well County : | ST. LUCIE |
| Well Owner Name : | Edgar Dewitt |
| Phone : | 772-216-3829 |
| Phone Extension : | N/R |
| Casing Material : | N/R |
| Well Depth : | N/R |
| Length : | N/R |
| Diameter : | N/R |
| Sanitary Seal : | N/R |
| Permit Number : | N/R |
| Location ID : | 1159764 |
| Location Method : | DPHO = Digital Aerial Photos |
| Project ID : | WC |
| Insp Name : | Joanne Evans |
| Insp CHD : | ST. LUCIE |
| Request Number : | N/R |
| Property ID : | N/R |
| GPS ID : | 1159764 |
| Water Supply Restoration Program ID : | N/R |
| Water Supply Restoration Program Action: | N/R |
| Potable Status : | POTABLE |
| Resident Type : | BOTH |
| Other Well ID : | N/R |
| Software : | Well_Aerial_Entry |
| Streetside : | Yes |
| Agency : | DOH |
| Parcel ID : | N/R |
| PWS Design : | N/R |
| PWS Verify : | N/R |
| HAE (Height Above Ellipsoid) : | N/R |
| GPS Date : | 2019-10-01 |
| Large PWS Well : | N/R |
| Datum : | N/R |
| Latitude : | 27.418574 |
| Longitude : | -80.358138 |
| Comments : | N/R |
| Last Date in Agency List : | 2021-07-29 |

Map Id: 64
Direction: NNW
Distance: 0.738 mi., 3898 ft.
Elevation: 14 ft.
Relative: Lower

**Site Name :** 272622080220301
N/R
FL

**Database(s) :** [NWIS]

**Envirosite ID:** 8481570
**EPA ID:** N/R

NWIS

| | |
|---|---|
| Site Identification Number : | 272622080220301 |
| Site Type : | Well |
| Station Name : | PG - 6 |
| Agency : | U.S. Geological Survey |
| District : | N/R |
| State : | FL |
| County : | Penuelas Municipio Municipio |
| Country : | USA |
| Land Net Location : | N/R |
| Name of Location Map : | FORT PIERCE, FL |
| Scale of Location Map : | 24000 |
| Altitude of Gage/Land Surface : | 14 |
| Method Altitude Determined : | Interpolated from Digital Elevation Model |
| Altitude Accuracy : | 4.3 |
| Altitude Datum : | North American Vertical Datum of 1988 |
| Hydrologic Unit : | Vero Beach |
| Drainage Basin : | Lower Colorado Region |
| Topographic Setting : | N/R |
| Flags for the Type of Data Collected: | NNNNNNNNNNNNNNNNNNNNNNNNNNNNO |
| Flags for Instruments at Site : | NNNNNNNNNNNNNNNNNNNNNNNNNNNNN |
| Date of First Construction : | N/R |
| Date Site Established or Inventoried: | N/R |
| Drainage Area : | N/R |
| Contributing Drainage Area : | N/R |
| Data Reliability : | Data have been checked by the reporting agency. |
| Data-Other GW Files : | YYNNNYNN |
| National Aquifer : | N/R |
| Local Aquifer : | N/R |
| Local Aquifer Type : | Unconfined single aquifer |
| Well Depth : | 24 |
| Hole Depth : | N/R |
| Source of Depth Data : | N/R |
| Project Number : | N/R |
| Real-Time Data Flag : | 0 |
| Peak-Streamflow Data Begin Date : | N/R |
| Peak-Streamflow Data End Date : | N/R |
| Peak-Streamflow Data Count : | 0 |
| Water-Quality Data Begin Date : | 1976-05-20 |
| Water-Quality Data End Date : | 1992-04-29 |
| Water-Quality Data Count : | 9 |
| Field Water-Level Measurements Begin Date: | 1988-10-27 |
| Field Water-level Measurements End Date: | 1992-04-29 |
| Field Water-Level Measurements Count: | 5 |
| Site-Visit Data Begin Date : | N/R |
| Site-Visit Data End Date : | N/R |
| Site-Visit Data Count : | 0 |
| Latitude : | 27.439761 |
| Longitude : | -80.367273 |
| Last Date in Agency List : | 2021-07-29 |

Map Id: Q65
Direction: SE
Distance: 0.773 mi., 4080 ft.
Elevation: 17 ft.
Relative: Lower

**Site Name :** AAR2377
27.418365, -80.356755
Fort Pierce, FL

**Database(s) :** [WELLS - FL]

**Envirosite ID:** 23722585
**EPA ID:** N/R

WELLS - FL

| | |
|---|---|
| Florida Unique Well ID : | AAR2377 |
| Well Type : | Private Well |
| Well Name : | N/R |
| Status : | ACTIVE |
| Well Address : | 3107 Cortez BLVD, Fort Pierce, 34981 |
| Well County : | ST. LUCIE |
| Well Owner Name : | Leo Willems |
| Phone : | 772-464-4734 |
| Phone Extension : | N/R |
| Casing Material : | N/R |
| Well Depth : | N/R |
| Length : | N/R |
| Diameter : | N/R |
| Sanitary Seal : | N/R |
| Permit Number : | N/R |
| Location ID : | 1159761 |
| Location Method : | DPHO = Digital Aerial Photos |
| Project ID : | WC |
| Insp Name : | Joanne Evans |
| Insp CHD : | ST. LUCIE |
| Request Number : | N/R |
| Property ID : | N/R |
| GPS ID : | 1159761 |
| Water Supply Restoration Program ID : | N/R |
| Water Supply Restoration Program Action: | N/R |
| Potable Status : | POTABLE |
| Resident Type : | BOTH |
| Other Well ID : | N/R |
| Software : | Well_Aerial_Entry |
| Streetside : | No |
| Agency : | DOH |
| Parcel ID : | N/R |
| PWS Design : | N/R |
| PWS Verify : | N/R |
| HAE (Height Above Ellipsoid) : | N/R |
| GPS Date : | 2019-10-01 |
| Large PWS Well : | N/R |
| Datum : | N/R |
| Latitude : | 27.418365 |
| Longitude : | -80.356755 |
| Comments : | well head is buried |
| Last Date in Agency List : | 2021-07-29 |

Map Id: 66
Direction: SSE
Distance: 0.777 mi., 4101 ft.
Elevation: 13 ft.
Relative: Lower

**Site Name :** AAR2326
27.41763, -80.358168
Fort Pierce, FL

**Database(s) :** [WELLS - FL]

**Envirosite ID:** 36237658
**EPA ID:** N/R

WELLS - FL

| | |
|---|---|
| Florida Unique Well ID : | AAR2326 |
| Well Type : | Private Well |
| Well Name : | N/R |
| Status : | ACTIVE |
| Well Address : | 2706 Dean DR, Fort Pierce, 34981 |
| Well County : | ST. LUCIE |
| Well Owner Name : | Dwayne Sapp |
| Phone : | 561-718-2719 |
| Phone Extension : | N/R |
| Casing Material : | N/R |
| Well Depth : | N/R |
| Length : | N/R |
| Diameter : | N/R |
| Sanitary Seal : | N/R |
| Permit Number : | N/R |
| Location ID : | 1165181 |
| Location Method : | DPHO = Digital Aerial Photos |
| Project ID : | WC |
| Insp Name : | Joanne Evans |
| Insp CHD : | ST. LUCIE |
| Request Number : | N/R |
| Property ID : | N/R |
| GPS ID : | 1165181 |
| Water Supply Restoration Program ID : | N/R |
| Water Supply Restoration Program Action: | N/R |
| Potable Status : | POTABLE |
| Resident Type : | BOTH |
| Other Well ID : | N/R |
| Software : | Well_Aerial_Entry |
| Streetside : | No |
| Agency : | DOH |
| Parcel ID : | 2420-803-0007-000-0 |
| PWS Design : | N/R |
| PWS Verify : | N/R |
| HAE (Height Above Ellipsoid) : | N/R |
| GPS Date : | 2020-07-28 |
| Large PWS Well : | N/R |
| Datum : | N/R |
| Latitude : | 27.41763 |
| Longitude : | -80.358168 |
| Comments : | N/R |
| Last Date in Agency List : | 2021-07-29 |

Map Id: R67
Direction: SSE
Distance: 0.781 mi., 4122 ft.
Elevation: 13 ft.
Relative: Lower

**Site Name :** AAR2316
27.41796, -80.357282
Fort Pierce, FL

**Database(s) :** [WELLS - FL]

**Envirosite ID:** 40193952
**EPA ID:** N/R

WELLS - FL

| | |
|---|---|
| Florida Unique Well ID : | AAR2316 |
| Well Type : | Private Well |
| Well Name : | N/R |
| Status : | ACTIVE |
| Well Address : | 2703 Pineview DR, Fort Pierce, 34981 |
| Well County : | ST. LUCIE |
| Well Owner Name : | Michael Talbot |
| Phone : | 772-370-6685 |
| Phone Extension : | N/R |
| Casing Material : | N/R |
| Well Depth : | N/R |
| Length : | N/R |
| Diameter : | N/R |
| Sanitary Seal : | N/R |
| Permit Number : | N/R |
| Location ID : | 1167544 |
| Location Method : | DPHO = Digital Aerial Photos |
| Project ID : | WC |
| Insp Name : | Nicole M Montanez |
| Insp CHD : | ST. LUCIE |
| Request Number : | N/R |
| Property ID : | N/R |
| GPS ID : | 1167544 |
| Water Supply Restoration Program ID : | N/R |
| Water Supply Restoration Program Action: | N/R |
| Potable Status : | POTABLE |
| Resident Type : | OWNER |
| Other Well ID : | N/R |
| Software : | Well_Aerial_Entry |
| Streetside : | No |
| Agency : | DOH |
| Parcel ID : | N/R |
| PWS Design : | N/R |
| PWS Verify : | N/R |
| HAE (Height Above Ellipsoid) : | N/R |
| GPS Date : | 2020-11-19 |
| Large PWS Well : | N/R |
| Datum : | N/R |
| Latitude : | 27.41796 |
| Longitude : | -80.357282 |
| Comments : | N/R |
| Last Date in Agency List : | 2021-07-29 |

Map Id: Q68
Direction: SSE
Distance: 0.790 mi., 4170 ft.
Elevation: 14 ft.
Relative: Lower

**Site Name :** AAK8159
27.418117, -80.356682
Fort Pierce, FL

**Database(s) :** [WELLS - FL]

**Envirosite ID:** 42090443
**EPA ID:** N/R

WELLS - FL

| | |
|---|---|
| Florida Unique Well ID : | AAK8159 |
| Well Type : | Private Well |
| Well Name : | N/R |
| Status : | ACTIVE |
| Well Address : | 2704 Pineview DR, Fort Pierce, 34981 |
| Well County : | ST. LUCIE |
| Well Owner Name : | Maria Matias |
| Phone : | 772-467-0013 |
| Phone Extension : | N/R |
| Casing Material : | N/R |
| Well Depth : | N/R |
| Length : | N/R |
| Diameter : | N/R |
| Sanitary Seal : | N/R |
| Permit Number : | N/R |
| Location ID : | 1173297 |
| Location Method : | DPHO = Digital Aerial Photos |
| Project ID : | TOX-DCEH |
| Insp Name : | Nicole M. Montanez |
| Insp CHD : | ST. LUCIE |
| Request Number : | N/R |
| Property ID : | N/R |
| GPS ID : | 1173297 |
| Water Supply Restoration Program ID : | N/R |
| Water Supply Restoration Program Action: | N/R |
| Potable Status : | POTABLE |
| Resident Type : | BOTH |
| Other Well ID : | N/R |
| Software : | Well_Aerial_Entry |
| Streetside : | No |
| Agency : | DOH |
| Parcel ID : | 2420-803-0011-260-1 |
| PWS Design : | N/R |
| PWS Verify : | N/R |
| HAE (Height Above Ellipsoid) : | N/R |
| GPS Date : | 2021-05-17 |
| Large PWS Well : | N/R |
| Datum : | N/R |
| Latitude : | 27.418117 |
| Longitude : | -80.356682 |
| Comments : | N/R |
| Last Date in Agency List : | 2021-07-29 |

Map Id: Q69
Direction: SE
Distance: 0.799 mi., 4220 ft.
Elevation: 18 ft.
Relative: Higher

**Site Name :** AAK8184
27.418419, -80.35587
Fort Pierce, FL

**Database(s) :** [WELLS - FL]

**Envirosite ID:** 8884379
**EPA ID:** N/R

WELLS - FL

| | |
|---|---|
| Florida Unique Well ID : | AAK8184 |
| Well Type : | Private Well |
| Well Name : | N/R |
| Status : | ACTIVE |
| Well Address : | 3007 Cortez BLVD, Fort Pierce, 34981 |
| Well County : | ST. LUCIE |
| Well Owner Name : | Danny Dewitt |
| Phone : | - - |
| Phone Extension : | N/R |
| Casing Material : | N/R |
| Well Depth : | N/R |
| Length : | N/R |
| Diameter : | N/R |
| Sanitary Seal : | N/R |
| Permit Number : | N/R |
| Location ID : | 1157410 |
| Location Method : | DPHO = Digital Aerial Photos |
| Project ID : | WC |
| Insp Name : | Hunter Collier |
| Insp CHD : | ST. LUCIE |
| Request Number : | N/R |
| Property ID : | N/R |
| GPS ID : | 1157410 |
| Water Supply Restoration Program ID : | N/R |
| Water Supply Restoration Program Action: | N/R |
| Potable Status : | POTABLE |
| Resident Type : | BOTH |
| Other Well ID : | N/R |
| Software : | Well_Aerial_Entry |
| Streetside : | No |
| Agency : | DOH |
| Parcel ID : | 2420-421-0006-000-1 |
| PWS Design : | N/R |
| PWS Verify : | N/R |
| HAE (Height Above Ellipsoid) : | N/R |
| GPS Date : | 2019-07-31 |
| Large PWS Well : | N/R |
| Datum : | N/R |
| Latitude : | 27.418419 |
| Longitude : | -80.35587 |
| Comments : | N/R |
| Last Date in Agency List : | 2021-07-29 |

Map Id: R70
Direction: SSE
Distance: 0.803 mi., 4240 ft.
Elevation: 13 ft.
Relative: Lower

**Site Name :** AAR2376
27.417698, -80.35706
Fort Pierce, FL

**Database(s) :** [WELLS - FL]

**Envirosite ID:** 23722584
**EPA ID:** N/R

WELLS - FL

| | |
|---|---|
| Florida Unique Well ID : | AAR2376 |
| Well Type : | Private Well |
| Well Name : | N/R |
| Status : | ACTIVE |
| Well Address : | 2706 Pineview DR, Fort Pierce, 34981 |
| Well County : | ST. LUCIE |
| Well Owner Name : | Irene Scott |
| Phone : | 772-985-5148 |
| Phone Extension : | N/R |
| Casing Material : | Galvanized |
| Well Depth : | N/R |
| Length : | N/R |
| Diameter : | N/R |
| Sanitary Seal : | N/R |
| Permit Number : | N/R |
| Location ID : | 1159762 |
| Location Method : | DPHO = Digital Aerial Photos |
| Project ID : | WC |
| Insp Name : | Joanne Evans |
| Insp CHD : | ST. LUCIE |
| Request Number : | N/R |
| Property ID : | N/R |
| GPS ID : | 1159762 |
| Water Supply Restoration Program ID : | N/R |
| Water Supply Restoration Program Action: | N/R |
| Potable Status : | POTABLE |
| Resident Type : | RESIDENT |
| Other Well ID : | N/R |
| Software : | Well_Aerial_Entry |
| Streetside : | No |
| Agency : | DOH |
| Parcel ID : | N/R |
| PWS Design : | N/R |
| PWS Verify : | N/R |
| HAE (Height Above Ellipsoid) : | N/R |
| GPS Date : | 2019-10-01 |
| Large PWS Well : | N/R |
| Datum : | N/R |
| Latitude : | 27.417698 |
| Longitude : | -80.35706 |
| Comments : | N/R |
| Last Date in Agency List : | 2021-07-29 |

Map Id: R71
Direction: SSE
Distance: 0.804 mi., 4246 ft.
Elevation: 13 ft.
Relative: Lower

**Site Name :** AAR2375
27.41758, -80.357265
Fort Pierce, FL

**Database(s) :** [WELLS - FL]

**Envirosite ID:** 23722583
**EPA ID:** N/R

WELLS - FL

| | |
|---|---|
| Florida Unique Well ID : | AAR2375 |
| Well Type : | Private Well |
| Well Name : | N/R |
| Status : | ACTIVE |
| Well Address : | 2707 Pineview DR, Fort Pierce, 34981 |
| Well County : | ST. LUCIE |
| Well Owner Name : | Flousta Hernandez |
| Phone : | 772-267-5641 |
| Phone Extension : | N/R |
| Casing Material : | PVC |
| Well Depth : | N/R |
| Length : | N/R |
| Diameter : | N/R |
| Sanitary Seal : | N/R |
| Permit Number : | N/R |
| Location ID : | 1159763 |
| Location Method : | DPHO = Digital Aerial Photos |
| Project ID : | WC |
| Insp Name : | Joanne Evans |
| Insp CHD : | ST. LUCIE |
| Request Number : | N/R |
| Property ID : | N/R |
| GPS ID : | 1159763 |
| Water Supply Restoration Program ID : | N/R |
| Water Supply Restoration Program Action: | N/R |
| Potable Status : | POTABLE |
| Resident Type : | RESIDENT |
| Other Well ID : | N/R |
| Software : | Well_Aerial_Entry |
| Streetside : | No |
| Agency : | DOH |
| Parcel ID : | N/R |
| PWS Design : | N/R |
| PWS Verify : | N/R |
| HAE (Height Above Ellipsoid) : | N/R |
| GPS Date : | 2019-10-01 |
| Large PWS Well : | N/R |
| Datum : | N/R |
| Latitude : | 27.41758 |
| Longitude : | -80.357265 |
| Comments : | N/R |
| Last Date in Agency List : | 2021-07-29 |

Map Id: S72
Direction: E
Distance: 0.818 mi., 4318 ft.
Elevation: 18 ft.
Relative: Higher

**Site Name :** 272549080210001
27.430278, -80.35
FL

**Database(s) :** [NWIS]

**Envirosite ID:** 8492337
**EPA ID:** N/R

NWIS

| | |
|---|---|
| Site Identification Number : | 272549080210001 |
| Site Type : | Well |
| Station Name : | STL- 326 |
| Agency : | U.S. Geological Survey |
| District : | N/R |
| State : | FL |
| County : | Penuelas Municipio Municipio |
| Country : | USA |
| Land Net Location : | N/R |
| Name of Location Map : | N/R |
| Scale of Location Map : | N/R |
| Altitude of Gage/Land Surface : | N/R |
| Method Altitude Determined : | N/R |
| Altitude Accuracy : | N/R |
| Altitude Datum : | N/R |
| Hydrologic Unit : | Vero Beach |
| Drainage Basin : | Lower Colorado Region |
| Topographic Setting : | N/R |
| Flags for the Type of Data Collected: | NNNNNNNNNNNNNNNNNNNNNNNNNNNNN |
| Flags for Instruments at Site : | NNNNNNNNNNNNNNNNNNNNNNNNNNNNN |
| Date of First Construction : | N/R |
| Date Site Established or Inventoried: | N/R |
| Drainage Area : | N/R |
| Contributing Drainage Area : | N/R |
| Data Reliability : | Data have been checked by the reporting agency. |
| Data-Other GW Files : | YYNNNNNN |
| National Aquifer : | N/R |
| Local Aquifer : | N/R |
| Local Aquifer Type : | N/R |
| Well Depth : | 115 |
| Hole Depth : | 115 |
| Source of Depth Data : | R |
| Project Number : | N/R |
| Real-Time Data Flag : | N/R |
| Peak-Streamflow Data Begin Date : | N/R |
| Peak-Streamflow Data End Date : | N/R |
| Peak-Streamflow Data Count : | N/R |
| Water-Quality Data Begin Date : | N/R |
| Water-Quality Data End Date : | N/R |
| Water-Quality Data Count : | N/R |
| Field Water-Level Measurements Begin Date: | N/R |
| Field Water-level Measurements End Date: | N/R |
| Field Water-Level Measurements Count: | N/R |
| Site-Visit Data Begin Date : | N/R |
| Site-Visit Data End Date : | N/R |
| Site-Visit Data Count : | N/R |
| Latitude : | 27.430278 |
| Longitude : | -80.35 |
| Last Date in Agency List : | 2021-07-29 |

Map Id: Q73
Direction: SE
Distance: 0.826 mi., 4361 ft.
Elevation: 18 ft.
Relative: Higher

**Site Name :** AAR2378
27.418207, -80.355448
Fort Pierce, FL

**Database(s) :** [WELLS - FL]

**Envirosite ID:** 23722586
**EPA ID:** N/R

WELLS - FL

| | |
|---|---|
| Florida Unique Well ID : | AAR2378 |
| Well Type : | Private Well |
| Well Name : | N/R |
| Status : | ACTIVE |
| Well Address : | 3005 Cortez BLVD, Fort Pierce, 34981 |
| Well County : | ST. LUCIE |
| Well Owner Name : | Dionne Morris |
| Phone : | 561-201-0236 |
| Phone Extension : | N/R |
| Casing Material : | N/R |
| Well Depth : | N/R |
| Length : | N/R |
| Diameter : | N/R |
| Sanitary Seal : | N/R |
| Permit Number : | N/R |
| Location ID : | 1159760 |
| Location Method : | DPHO = Digital Aerial Photos |
| Project ID : | WC |
| Insp Name : | Joanne Evans |
| Insp CHD : | ST. LUCIE |
| Request Number : | N/R |
| Property ID : | N/R |
| GPS ID : | 1159760 |
| Water Supply Restoration Program ID : | N/R |
| Water Supply Restoration Program Action: | N/R |
| Potable Status : | POTABLE |
| Resident Type : | BOTH |
| Other Well ID : | N/R |
| Software : | Well_Aerial_Entry |
| Streetside : | No |
| Agency : | DOH |
| Parcel ID : | N/R |
| PWS Design : | N/R |
| PWS Verify : | N/R |
| HAE (Height Above Ellipsoid) : | N/R |
| GPS Date : | 2019-10-01 |
| Large PWS Well : | N/R |
| Datum : | N/R |
| Latitude : | 27.418207 |
| Longitude : | -80.355448 |
| Comments : | well head is buried |
| Last Date in Agency List : | 2021-07-29 |

Map Id: 74
Direction: SE
Distance: 0.864 mi., 4563 ft.
Elevation: 15 ft.
Relative: Lower

**Site Name :** AAK8185
27.418523, -80.353975
Fort Pierce, FL

**Database(s) :** [WELLS - FL]

**Envirosite ID:** 9492219
**EPA ID:** N/R

WELLS - FL

| | |
|---|---|
| Florida Unique Well ID : | AAK8185 |
| Well Type : | Private Well |
| Well Name : | N/R |
| Status : | ACTIVE |
| Well Address : | 2805 Cortez BLVD, Fort Pierce, 34981 |
| Well County : | ST. LUCIE |
| Well Owner Name : | Angelica Torres |
| Phone : | - - |
| Phone Extension : | N/R |
| Casing Material : | N/R |
| Well Depth : | N/R |
| Length : | N/R |
| Diameter : | N/R |
| Sanitary Seal : | N/R |
| Permit Number : | N/R |
| Location ID : | 1157409 |
| Location Method : | DPHO = Digital Aerial Photos |
| Project ID : | WC |
| Insp Name : | Hunter Collier |
| Insp CHD : | ST. LUCIE |
| Request Number : | N/R |
| Property ID : | N/R |
| GPS ID : | 1157409 |
| Water Supply Restoration Program ID : | N/R |
| Water Supply Restoration Program Action: | N/R |
| Potable Status : | POTABLE |
| Resident Type : | BOTH |
| Other Well ID : | N/R |
| Software : | Well_Aerial_Entry |
| Streetside : | No |
| Agency : | DOH |
| Parcel ID : | 2420-802-0005-000-3 |
| PWS Design : | N/R |
| PWS Verify : | N/R |
| HAE (Height Above Ellipsoid) : | N/R |
| GPS Date : | 2019-07-31 |
| Large PWS Well : | N/R |
| Datum : | N/R |
| Latitude : | 27.418523 |
| Longitude : | -80.353975 |
| Comments : | N/R |
| Last Date in Agency List : | 2021-07-29 |

Map Id: S75
Direction: E
Distance: 0.866 mi., 4573 ft.
Elevation: 18 ft.
Relative: Higher

**Site Name :** AAH7956
27.430328, -80.349214
FORT PIERCE, FL

**Database(s) :** [WELLS - FL]

**Envirosite ID:** 8370324
**EPA ID:** N/R

WELLS - FL

| | |
|---|---|
| Florida Unique Well ID : | AAH7956 |
| Well Type : | Large (>150,000 gpd) Community PWS Well |
| Well Name : | FT. PIERCE UTILITIES AUTHORITY |
| Status : | ACTIVE |
| Well Address : | 715 S 25TH ST, FORT PIERCE, 34950 |
| Well County : | ST. LUCIE |
| Well Owner Name : | N/R |
| Phone : | N/R |
| Phone Extension : | N/R |
| Casing Material : | N/R |
| Well Depth : | 0 |
| Length : | N/R |
| Diameter : | N/R |
| Sanitary Seal : | N/R |
| Permit Number : | 4560490 |
| Location ID : | 154880 |
| Location Method : | DGPS = Differentially Corrected GPS |
| Project ID : | DEP |
| Insp Name : | N/R |
| Insp CHD : | N/R |
| Request Number : | N/R |
| Property ID : | N/R |
| GPS ID : | 154880 |
| Water Supply Restoration Program ID : | N/R |
| Water Supply Restoration Program Action: | N/R |
| Potable Status : | POTABLE |
| Resident Type : | N/R |
| Other Well ID : | N/R |
| Software : | N/R |
| Streetside : | N/R |
| Agency : | N/R |
| Parcel ID : | N/R |
| PWS Design : | 1599900 |
| PWS Verify : | 0 |
| HAE (Height Above Ellipsoid) : | 0 |
| GPS Date : | 2003-01-27 |
| Large PWS Well : | 1 |
| Datum : | WS1984 |
| Latitude : | 27.430328 |
| Longitude : | -80.349214 |
| Comments : | DEP Monitored Production Wells |
| Last Date in Agency List : | 2021-07-29 |

Map Id: 76
Direction: NNW
Distance: 0.877 mi., 4630 ft.
Elevation: 15 ft.
Relative: Lower

**Site Name :** FL4564399 | SANDALWOOD ESTATES S/D-SANDALWOOD ESTATES S/D
310 ROSEWOOD
FORT PIERCE, FL 34947

**Database(s) :** [PWS, PWS ENF]

**Envirosite ID:** 1679286
**EPA ID:** N/R

PWS

| | |
|---|---|
| Facility Address : | 310 ROSEWOOD, FORT PIERCE, FL 34947 |
| PWS ID : | FL4564399 |
| PWS Type : | Community water system |
| PWS Name : | SANDALWOOD ESTATES S/D |
| Activity Status : | Active |
| Primary Source : | Ground water |
| Submission Year : | 2020 |
| Submission Year Quarter : | 2020Q4 |
| Population Served Count : | 120 |
| Service Connections Count : | 40 |
| Population Category 2 : | <10,000 |
| Population Category 3 : | <=3300 |
| Population Category 4 : | <10K |
| Population Category 5 : | <=500 |
| Population Category 11 : | 101-500 |
| Submission Quarter : | 4 |
| Submission Status Code : | Y |
| First Reported Date : | 1985-02-08 |
| Last Reported Date : | 2020-11-17 |
| Deactivation Date : | N/R |
| GW or SW : | Groundwater |
| Is Grant Eligible : | Y |
| Is Outstanding Performer : | N/R |
| Is School or Daycare : | N |
| Is Source Water Protected : | N/R |
| Primacy Agency : | Florida |
| Primacy Type : | State |
| Org Name : | TAMA CLASBY |
| EPA Region : | Region 4 |
| Admin Name : | TAMA CLASBY |
| Owner Type : | Private |
| Phone Number : | 772-489-6384 |
| Phone Ext Number : | N/R |
| Alt Phone Number : | N/R |
| Email Address : | N/R |
| Fax Number : | N/R |
| Is Wholesaler : | N |
| LT2 Schedule Category : | N/R |
| NPM Candidate : | Y |
| CDS ID : | N/R |
| DBPR Schedule Category : | System serving fewer than 10,000 AND not connected to a larger system |
| Outstanding Performer Date : | N/R |
| Season Begin Date : | N/R |
| Season End Date : | N/R |
| Source Water Protection Date : | N/R |
| Seasonal Startup System : | N/R |
| Reduced Monitoring Begin Date : | N/R |
| Reduced Monitoring End Date : | N/R |
| Reduced RTCR Monitoring : | N/R |
| Last Date in Agency List : | 2021-03-25 |

PWS ENF

| | |
|---|---|
| Facility Address : | 310 ROSEWOOD, FORT PIERCE, FL 34947 |

Map Id: 76
Direction: NNW
Distance: 0.877 mi., 4630 ft.
Elevation: 15 ft.
Relative: Lower

**Site Name :** FL4564399 | SANDALWOOD ESTATES S/D-SANDALWOOD ESTATES S/D
310 ROSEWOOD
FORT PIERCE, FL 34947

**Database(s) :** [PWS, PWS ENF] ***(cont.)***

**Envirosite ID:** 1679286
**EPA ID:** N/R

PWS ENF ***(cont.)***

Site Details

| | |
|---|---|
| PWS ID : | FL4564399 |
| PWS Name : | SANDALWOOD ESTATES S/D |
| EPA Region : | Region 4 |
| Primacy Agency : | Florida |
| PWS Type : | Community water system |
| Primacy Type : | State |
| Primary Source : | Ground water |
| Activity Status : | Active |
| Deactivation Date : | N/R |
| Owner Type : | Private |
| Phone Number : | 772-489-6384 |
| Last Date in Agency List : | 2021-04-12 |

Violation Details

Details for this site have been truncated due to the large number of available details for this site within this dataset. For the complete details for this site, contact your Envirosite account representative for a complimentary site report containing all of the details available.

| | |
|---|---|
| RTC Enforcement ID : | N/R |
| Violation ID : | 0111085 |
| Submission Year : | 2020 |
| Violation First Reported Date : | 2001-05-19 |
| Contaminant Name : | Coliform (TCR) |
| Rule Family : | Total Coliform Rules |
| Rule Group : | Microbials |
| Rule Name : | Total Coliform Rule |
| Violation Type : | Monitoring, Routine Major (TCR) |
| Is Health Based : | N |
| Is Major Violation : | Y |
| Severity Indicator Count : | N/R |
| Public Notification Tier : | 3 |
| Address Line 1 : | 310 ROSEWOOD, FORT PIERCE, 34947 |
| Address Line 2 : | N/R |
| Compliance Status : | Known |
| RTC Date : | N/R |
| Enforcement Action Description : | N/R |
| Admin Name : | TAMA CLASBY |
| Email Address : | N/R |

| | |
|---|---|
| RTC Enforcement ID : | N/R |
| Violation ID : | 0106939 |
| Submission Year : | 2020 |
| Violation First Reported Date : | 2001-03-13 |
| Contaminant Name : | Nitrate |
| Rule Family : | Inorganic Chemicals |
| Rule Group : | Chemicals |
| Rule Name : | Nitrates |
| Violation Type : | Monitoring, Regular |
| Is Health Based : | N |
| Is Major Violation : | Y |
| Severity Indicator Count : | N/R |

Map Id: 76
Direction: NNW
Distance: 0.877 mi., 4630 ft.
Elevation: 15 ft.
Relative: Lower

**Site Name :** FL4564399 | SANDALWOOD ESTATES S/D-
SANDALWOOD ESTATES S/D
310 ROSEWOOD
FORT PIERCE, FL 34947

**Database(s) :** [PWS, PWS ENF] ***(cont.)***

**Envirosite ID:** 1679286
**EPA ID:** N/R

PWS ENF ***(cont.)***

| | |
|---|---|
| Public Notification Tier : | 3 |
| Address Line 1 : | 310 ROSEWOOD, FORT PIERCE, 34947 |
| Address Line 2 : | N/R |
| Compliance Status : | Known |
| RTC Date : | N/R |
| Enforcement Action Description : | State Violation/Reminder Notice |
| Admin Name : | TAMA CLASBY |
| Email Address : | N/R |

| | |
|---|---|
| RTC Enforcement ID : | N/R |
| Violation ID : | 9911515 |
| Submission Year : | 2020 |
| Violation First Reported Date : | 2001-03-13 |
| Contaminant Name : | Coliform (TCR) |
| Rule Family : | Total Coliform Rules |
| Rule Group : | Microbials |
| Rule Name : | Total Coliform Rule |
| Violation Type : | Monitoring, Routine Major (TCR) |
| Is Health Based : | N |
| Is Major Violation : | Y |
| Severity Indicator Count : | N/R |
| Public Notification Tier : | 3 |
| Address Line 1 : | 310 ROSEWOOD, FORT PIERCE, 34947 |
| Address Line 2 : | N/R |
| Compliance Status : | Known |
| RTC Date : | N/R |
| Enforcement Action Description : | N/R |
| Admin Name : | TAMA CLASBY |
| Email Address : | N/R |

| | |
|---|---|
| RTC Enforcement ID : | N/R |
| Violation ID : | 20110002610 |
| Submission Year : | 2020 |
| Violation First Reported Date : | 2011-05-16 |
| Contaminant Name : | Coliform (TCR) |
| Rule Family : | Total Coliform Rules |
| Rule Group : | Microbials |
| Rule Name : | Total Coliform Rule |
| Violation Type : | Monitoring, Routine Major (TCR) |
| Is Health Based : | N |
| Is Major Violation : | N/R |
| Severity Indicator Count : | N/R |
| Public Notification Tier : | 3 |
| Address Line 1 : | 310 ROSEWOOD, FORT PIERCE, 34947 |
| Address Line 2 : | N/R |
| Compliance Status : | Known |
| RTC Date : | N/R |
| Enforcement Action Description : | State Violation/Reminder Notice |
| Admin Name : | TAMA CLASBY |
| Email Address : | N/R |

| | |
|---|---|
| RTC Enforcement ID : | N/R |
| Violation ID : | 97V0002 |

Map Id: 76
Direction: NNW
Distance: 0.877 mi., 4630 ft.
Elevation: 15 ft.
Relative: Lower

**Site Name :** FL4564399 | SANDALWOOD ESTATES S/D-
SANDALWOOD ESTATES S/D
310 ROSEWOOD
FORT PIERCE, FL 34947

**Database(s) :** [PWS, PWS ENF] ***(cont.)***

**Envirosite ID:** 1679286
**EPA ID:** N/R

PWS ENF ***(cont.)***

| | |
|---|---|
| Submission Year : | 2020 |
| Violation First Reported Date : | 1997-06-05 |
| Contaminant Name : | Coliform (TCR) |
| Rule Family : | Total Coliform Rules |
| Rule Group : | Microbials |
| Rule Name : | Total Coliform Rule |
| Violation Type : | Maximum Contaminant Level Violation, Monthly (TCR) |
| Is Health Based : | Y |
| Is Major Violation : | N/R |
| Severity Indicator Count : | N/R |
| Public Notification Tier : | 2 |
| Address Line 1 : | 310 ROSEWOOD, FORT PIERCE, 34947 |
| Address Line 2 : | N/R |
| Compliance Status : | Known |
| RTC Date : | N/R |
| Enforcement Action Description : | N/R |
| Admin Name : | TAMA CLASBY |
| Email Address : | N/R |

| | |
|---|---|
| RTC Enforcement ID : | N/R |
| Violation ID : | 20200010253 |
| Submission Year : | 2020 |
| Violation First Reported Date : | 2020-11-17 |
| Contaminant Name : | Lead and Copper Rule |
| Rule Family : | Lead and Copper Rule |
| Rule Group : | Chemicals |
| Rule Name : | Lead and Copper Rule |
| Violation Type : | Follow-up Or Routine LCR Tap M/R |
| Is Health Based : | N |
| Is Major Violation : | N/R |
| Severity Indicator Count : | N/R |
| Public Notification Tier : | 3 |
| Address Line 1 : | 310 ROSEWOOD, FORT PIERCE, 34947 |
| Address Line 2 : | N/R |
| Compliance Status : | Open |
| RTC Date : | N/R |
| Enforcement Action Description : | N/R |
| Admin Name : | TAMA CLASBY |
| Email Address : | N/R |

| | |
|---|---|
| RTC Enforcement ID : | N/R |
| Violation ID : | 92V0002 |
| Submission Year : | 2020 |
| Violation First Reported Date : | 1992-12-03 |
| Contaminant Name : | Gross Alpha, Excl. Radon and U |
| Rule Family : | Radionuclides |
| Rule Group : | Chemicals |
| Rule Name : | Radionuclides |
| Violation Type : | Monitoring, Regular |
| Is Health Based : | N |
| Is Major Violation : | Y |
| Severity Indicator Count : | N/R |
| Public Notification Tier : | 3 |
| Address Line 1 : | 310 ROSEWOOD, FORT PIERCE, 34947 |

Map Id: 76
Direction: NNW
Distance: 0.877 mi., 4630 ft.
Elevation: 15 ft.
Relative: Lower

**Site Name :** FL4564399 | SANDALWOOD ESTATES S/D-SANDALWOOD ESTATES S/D
310 ROSEWOOD
FORT PIERCE, FL 34947

**Database(s) :** [PWS, PWS ENF] ***(cont.)***

**Envirosite ID:** 1679286
**EPA ID:** N/R

PWS ENF ***(cont.)***

| | |
|---|---|
| Address Line 2 : | N/R |
| Compliance Status : | Known |
| RTC Date : | N/R |
| Enforcement Action Description : | State Violation/Reminder Notice |
| Admin Name : | TAMA CLASBY |
| Email Address : | N/R |

| | |
|---|---|
| RTC Enforcement ID : | N/R |
| Violation ID : | 97V0001 |
| Submission Year : | 2020 |
| Violation First Reported Date : | 1997-06-05 |
| Contaminant Name : | Coliform (TCR) |
| Rule Family : | Total Coliform Rules |
| Rule Group : | Microbials |
| Rule Name : | Total Coliform Rule |
| Violation Type : | Monitoring, Routine Minor (TCR) |
| Is Health Based : | N |
| Is Major Violation : | N |
| Severity Indicator Count : | N/R |
| Public Notification Tier : | 3 |
| Address Line 1 : | 310 ROSEWOOD, FORT PIERCE, 34947 |
| Address Line 2 : | N/R |
| Compliance Status : | Known |
| RTC Date : | N/R |
| Enforcement Action Description : | N/R |
| Admin Name : | TAMA CLASBY |
| Email Address : | N/R |

| | |
|---|---|
| RTC Enforcement ID : | N/R |
| Violation ID : | 20190011490 |
| Submission Year : | 2020 |
| Violation First Reported Date : | 2019-11-20 |
| Contaminant Name : | Consumer Confidence Rule |
| Rule Family : | Consumer Confidence Rule |
| Rule Group : | Other |
| Rule Name : | Consumer Confidence Rule |
| Violation Type : | Consumer Confidence Report Inadequate Reporting |
| Is Health Based : | N |
| Is Major Violation : | N/R |
| Severity Indicator Count : | N/R |
| Public Notification Tier : | 3 |
| Address Line 1 : | 310 ROSEWOOD, FORT PIERCE, 34947 |
| Address Line 2 : | N/R |
| Compliance Status : | Open |
| RTC Date : | N/R |
| Enforcement Action Description : | N/R |
| Admin Name : | TAMA CLASBY |
| Email Address : | N/R |

| | |
|---|---|
| RTC Enforcement ID : | N/R |
| Violation ID : | 0003958 |
| Submission Year : | 2020 |
| Violation First Reported Date : | 2000-08-25 |

Map Id: 76
Direction: NNW
Distance: 0.877 mi., 4630 ft.
Elevation: 15 ft.
Relative: Lower

**Site Name :** FL4564399 | SANDALWOOD ESTATES S/D-SANDALWOOD ESTATES S/D
310 ROSEWOOD
FORT PIERCE, FL 34947

**Database(s) :** [PWS, PWS ENF] ***(cont.)***

**Envirosite ID:** 1679286
**EPA ID:** N/R

PWS ENF ***(cont.)***

| | |
|---|---|
| Contaminant Name : | Coliform (TCR) |
| Rule Family : | Total Coliform Rules |
| Rule Group : | Microbials |
| Rule Name : | Total Coliform Rule |
| Violation Type : | Maximum Contaminant Level Violation, Monthly (TCR) |
| Is Health Based : | Y |
| Is Major Violation : | N/R |
| Severity Indicator Count : | N/R |
| Public Notification Tier : | 2 |
| Address Line 1 : | 310 ROSEWOOD, FORT PIERCE, 34947 |
| Address Line 2 : | N/R |
| Compliance Status : | Known |
| RTC Date : | N/R |
| Enforcement Action Description : | N/R |
| Admin Name : | TAMA CLASBY |
| Email Address : | N/R |

Map Id: 77
Direction: S
Distance: 0.900 mi., 4751 ft.
Elevation: 14 ft.
Relative: Lower

**Site Name :** FL4565137
3601 KIRBY LOOP ROAD
FORT PIERCE, FL 34981

**Database(s) :** [PWS, PWS ENF]

**Envirosite ID:** 1676354
**EPA ID:** N/R

PWS

| | |
|---|---|
| Facility Address : | 3601 KIRBY LOOP ROAD, FORT PIERCE, FL 34981 |
| PWS ID : | FL4565137 |
| PWS Type : | Transient non-community system |
| PWS Name : | FIRST CONGREGATIONAL CHURCH |
| Activity Status : | Inactive |
| Primary Source : | Ground water |
| Submission Year : | 2021 |
| Submission Year Quarter : | 2021Q1 |
| Population Served Count : | 25 |
| Service Connections Count : | 1 |
| Population Category 2 : | <10,000 |
| Population Category 3 : | <=3300 |
| Population Category 4 : | <10K |
| Population Category 5 : | <=500 |
| Population Category 11 : | <=100 |
| Submission Quarter : | 1 |
| Submission Status Code : | Y |
| First Reported Date : | 1990-09-21 |
| Last Reported Date : | 2021-02-16 |
| Deactivation Date : | 2002-02-28 |
| GW or SW : | Groundwater |
| Is Grant Eligible : | N |
| Is Outstanding Performer : | N/R |

Map Id: 77
Direction: S
Distance: 0.900 mi., 4751 ft.
Elevation: 14 ft.
Relative: Lower

**Site Name :** FL4565137
3601 KIRBY LOOP ROAD
FORT PIERCE, FL 34981

**Database(s) :** [PWS, PWS ENF] ***(cont.)***

**Envirosite ID:** 1676354
**EPA ID:** N/R

PWS ***(cont.)***

| | |
|---|---|
| Is School or Daycare : | N |
| Is Source Water Protected : | N/R |
| Primacy Agency : | Florida |
| Primacy Type : | State |
| Org Name : | N/R |
| EPA Region : | Region 4 |
| Admin Name : | FIRST CONGREGATIONAL CHURCH |
| Owner Type : | Private |
| Phone Number : | N/R |
| Phone Ext Number : | N/R |
| Alt Phone Number : | N/R |
| Email Address : | N/R |
| Fax Number : | N/R |
| Is Wholesaler : | N |
| LT2 Schedule Category : | N/R |
| NPM Candidate : | N |
| CDS ID : | N/R |
| DBPR Schedule Category : | N/R |
| Outstanding Performer Date : | N/R |
| Season Begin Date : | 01-01 |
| Season End Date : | 12-31 |
| Source Water Protection Date : | N/R |
| Seasonal Startup System : | N/R |
| Reduced Monitoring Begin Date : | N/R |
| Reduced Monitoring End Date : | N/R |
| Reduced RTCR Monitoring : | N/R |
| Last Date in Agency List : | 2021-07-02 |

PWS ENF

| | |
|---|---|
| Facility Address : | 3601 KIRBY LOOP ROAD, FORT PIERCE, FL 34981 |

Site Details

| | |
|---|---|
| PWS ID : | FL4565137 |
| PWS Name : | FIRST CONGREGATIONAL CHURCH |
| EPA Region : | Region 4 |
| Primacy Agency : | Florida |
| PWS Type : | Transient non-community system |
| Primacy Type : | State |
| Primary Source : | Ground water |
| Activity Status : | Inactive |
| Deactivation Date : | 2002-02-28 |
| Owner Type : | Private |
| Phone Number : | N/R |
| Last Date in Agency List : | 2021-04-12 |

Violation Details

| | |
|---|---|
| RTC Enforcement ID : | N/R |
| Violation ID : | 92V0002 |
| Submission Year : | 2020 |
| Violation First Reported Date : | 1992-12-03 |
| Contaminant Name : | Coliform (TCR) |
| Rule Family : | Total Coliform Rules |

Map Id: 77
Direction: S
Distance: 0.900 mi., 4751 ft.
Elevation: 14 ft.
Relative: Lower

**Site Name :** FL4565137
3601 KIRBY LOOP ROAD
FORT PIERCE, FL 34981

**Database(s) :** [PWS, PWS ENF] ***(cont.)***

**Envirosite ID:** 1676354
**EPA ID:** N/R

PWS ENF ***(cont.)***

| | |
|---|---|
| Rule Group : | Microbials |
| Rule Name : | Total Coliform Rule |
| Violation Type : | Monitoring, Routine Major (TCR) |
| Is Health Based : | N |
| Is Major Violation : | Y |
| Severity Indicator Count : | N/R |
| Public Notification Tier : | 3 |
| Address Line 1 : | FORT PIERCE, 34981 |
| Address Line 2 : | 3601 KIRBY LOOP ROAD |
| Compliance Status : | System Inactive |
| RTC Date : | 2002-02-28 |
| Enforcement Action Description : | N/R |
| Admin Name : | FIRST CONGREGATIONAL CHURCH |
| Email Address : | N/R |

| | |
|---|---|
| RTC Enforcement ID : | N/R |
| Violation ID : | 92V0004 |
| Submission Year : | 2020 |
| Violation First Reported Date : | 1992-12-03 |
| Contaminant Name : | Coliform (TCR) |
| Rule Family : | Total Coliform Rules |
| Rule Group : | Microbials |
| Rule Name : | Total Coliform Rule |
| Violation Type : | Monitoring, Routine Minor (TCR) |
| Is Health Based : | N |
| Is Major Violation : | N |
| Severity Indicator Count : | N/R |
| Public Notification Tier : | 3 |
| Address Line 1 : | FORT PIERCE, 34981 |
| Address Line 2 : | 3601 KIRBY LOOP ROAD |
| Compliance Status : | System Inactive |
| RTC Date : | 2002-02-28 |
| Enforcement Action Description : | N/R |
| Admin Name : | FIRST CONGREGATIONAL CHURCH |
| Email Address : | N/R |

| | |
|---|---|
| RTC Enforcement ID : | N/R |
| Violation ID : | 92V0003 |
| Submission Year : | 2020 |
| Violation First Reported Date : | 1992-12-03 |
| Contaminant Name : | Coliform (TCR) |
| Rule Family : | Total Coliform Rules |
| Rule Group : | Microbials |
| Rule Name : | Total Coliform Rule |
| Violation Type : | Monitoring, Routine Major (TCR) |
| Is Health Based : | N |
| Is Major Violation : | Y |
| Severity Indicator Count : | N/R |
| Public Notification Tier : | 3 |
| Address Line 1 : | FORT PIERCE, 34981 |
| Address Line 2 : | 3601 KIRBY LOOP ROAD |
| Compliance Status : | System Inactive |
| RTC Date : | 2002-02-28 |
| Enforcement Action Description : | N/R |
| Admin Name : | FIRST CONGREGATIONAL CHURCH |

Map Id: 77
Direction: S
Distance: 0.900 mi., 4751 ft.
Elevation: 14 ft.
Relative: Lower

**Site Name :** FL4565137
3601 KIRBY LOOP ROAD
FORT PIERCE, FL 34981

**Database(s) :** [PWS, PWS ENF] ***(cont.)***

**Envirosite ID:** 1676354
**EPA ID:** N/R

PWS ENF ***(cont.)***

| | |
|---|---|
| Email Address : | N/R |
| RTC Enforcement ID : | N/R |
| Violation ID : | 91V0004 |
| Submission Year : | 2020 |
| Violation First Reported Date : | 1991-11-26 |
| Contaminant Name : | Coliform (TCR) |
| Rule Family : | Total Coliform Rules |
| Rule Group : | Microbials |
| Rule Name : | Total Coliform Rule |
| Violation Type : | Monitoring, Routine Minor (TCR) |
| Is Health Based : | N |
| Is Major Violation : | N |
| Severity Indicator Count : | N/R |
| Public Notification Tier : | 3 |
| Address Line 1 : | FORT PIERCE, 34981 |
| Address Line 2 : | 3601 KIRBY LOOP ROAD |
| Compliance Status : | System Inactive |
| RTC Date : | 2002-02-28 |
| Enforcement Action Description : | N/R |
| Admin Name : | FIRST CONGREGATIONAL CHURCH |
| Email Address : | N/R |

Site Details

| | |
|---|---|
| PWS ID : | FL4565137 |
| PWS Name : | FIRST CONGREGATIONAL CHURCH |
| EPA Region : | Region 4 |
| Primacy Agency : | Florida |
| PWS Type : | Transient non-community system |
| Primacy Type : | State |
| Primary Source : | Ground water |
| Activity Status : | Inactive |
| Deactivation Date : | 2002-02-28 |
| Owner Type : | Private |
| Phone Number : | N/R |
| Last Date in Agency List : | 2021-07-08 |

Violation Details

| | |
|---|---|
| RTC Enforcement ID : | N/R |
| Violation ID : | 92V0002 |
| Submission Year : | 2021 |
| Violation First Reported Date : | 1992-12-03 |
| Contaminant Name : | Coliform (TCR) |
| Rule Family : | Total Coliform Rules |
| Rule Group : | Microbials |
| Rule Name : | Total Coliform Rule |
| Violation Type : | Monitoring, Routine Major (TCR) |
| Is Health Based : | N |
| Is Major Violation : | Y |
| Severity Indicator Count : | N/R |
| Public Notification Tier : | 3 |
| Address Line 1 : | FORT PIERCE, 34981 |

Map Id: 77
Direction: S
Distance: 0.900 mi., 4751 ft.
Elevation: 14 ft.
Relative: Lower

**Site Name :** FL4565137
3601 KIRBY LOOP ROAD
FORT PIERCE, FL 34981

**Database(s) :** [PWS, PWS ENF] ***(cont.)***

**Envirosite ID:** 1676354
**EPA ID:** N/R

PWS ENF ***(cont.)***

| | |
|---|---|
| Address Line 2 : | 3601 KIRBY LOOP ROAD |
| Compliance Status : | System Inactive |
| RTC Date : | 2002-02-28 |
| Enforcement Action Description : | N/R |
| Admin Name : | FIRST CONGREGATIONAL CHURCH |
| Email Address : | N/R |

| | |
|---|---|
| RTC Enforcement ID : | N/R |
| Violation ID : | 92V0003 |
| Submission Year : | 2021 |
| Violation First Reported Date : | 1992-12-03 |
| Contaminant Name : | Coliform (TCR) |
| Rule Family : | Total Coliform Rules |
| Rule Group : | Microbials |
| Rule Name : | Total Coliform Rule |
| Violation Type : | Monitoring, Routine Major (TCR) |
| Is Health Based : | N |
| Is Major Violation : | Y |
| Severity Indicator Count : | N/R |
| Public Notification Tier : | 3 |
| Address Line 1 : | FORT PIERCE, 34981 |
| Address Line 2 : | 3601 KIRBY LOOP ROAD |
| Compliance Status : | System Inactive |
| RTC Date : | 2002-02-28 |
| Enforcement Action Description : | N/R |
| Admin Name : | FIRST CONGREGATIONAL CHURCH |
| Email Address : | N/R |

| | |
|---|---|
| RTC Enforcement ID : | N/R |
| Violation ID : | 91V0004 |
| Submission Year : | 2021 |
| Violation First Reported Date : | 1991-11-26 |
| Contaminant Name : | Coliform (TCR) |
| Rule Family : | Total Coliform Rules |
| Rule Group : | Microbials |
| Rule Name : | Total Coliform Rule |
| Violation Type : | Monitoring, Routine Minor (TCR) |
| Is Health Based : | N |
| Is Major Violation : | N |
| Severity Indicator Count : | N/R |
| Public Notification Tier : | 3 |
| Address Line 1 : | FORT PIERCE, 34981 |
| Address Line 2 : | 3601 KIRBY LOOP ROAD |
| Compliance Status : | System Inactive |
| RTC Date : | 2002-02-28 |
| Enforcement Action Description : | N/R |
| Admin Name : | FIRST CONGREGATIONAL CHURCH |
| Email Address : | N/R |

| | |
|---|---|
| RTC Enforcement ID : | N/R |
| Violation ID : | 92V0004 |
| Submission Year : | 2021 |
| Violation First Reported Date : | 1992-12-03 |
| Contaminant Name : | Coliform (TCR) |

Map Id: 77
Direction: S
Distance: 0.900 mi., 4751 ft.
Elevation: 14 ft.
Relative: Lower

**Site Name :** FL4565137
3601 KIRBY LOOP ROAD
FORT PIERCE, FL 34981

**Database(s) :** [PWS, PWS ENF] ***(cont.)***

**Envirosite ID:** 1676354
**EPA ID:** N/R

PWS ENF ***(cont.)***

| | |
|---|---|
| Rule Family : | Total Coliform Rules |
| Rule Group : | Microbials |
| Rule Name : | Total Coliform Rule |
| Violation Type : | Monitoring, Routine Minor (TCR) |
| Is Health Based : | N |
| Is Major Violation : | N |
| Severity Indicator Count : | N/R |
| Public Notification Tier : | 3 |
| Address Line 1 : | FORT PIERCE, 34981 |
| Address Line 2 : | 3601 KIRBY LOOP ROAD |
| Compliance Status : | System Inactive |
| RTC Date : | 2002-02-28 |
| Enforcement Action Description : | N/R |
| Admin Name : | FIRST CONGREGATIONAL CHURCH |
| Email Address : | N/R |

Map Id: T78
Direction: E
Distance: 0.900 mi., 4753 ft.
Elevation: 16 ft.
Relative: Lower

**Site Name :** FL4565203 | FL4565197 | CAPRON TRAIL PARK-CAPRON TRAIL PARK
2300 VIRGINIA AVE | 2300 VIRGINIA AVE ROOM 103
FT PIERCE | FT. PIERCE, FL 34982

**Database(s) :** [PWS, PWS ENF]

**Envirosite ID:** 1475682
**EPA ID:** N/R

PWS

| | |
|---|---|
| Facility Address : | 2300 VIRGINIA AVE, FT PIERCE, FL 34982 |
| PWS ID : | FL4565203 |
| PWS Type : | Transient non-community system |
| PWS Name : | CAPRON TRAIL PARK |
| Activity Status : | Active |
| Primary Source : | Ground water |
| Submission Year : | 2021 |
| Submission Year Quarter : | 2021Q1 |
| Population Served Count : | 25 |
| Service Connections Count : | 1 |
| Population Category 2 : | <10,000 |
| Population Category 3 : | <=3300 |
| Population Category 4 : | <10K |
| Population Category 5 : | <=500 |
| Population Category 11 : | <=100 |
| Submission Quarter : | 1 |
| Submission Status Code : | Y |
| First Reported Date : | 2007-11-29 |
| Last Reported Date : | 2021-02-16 |
| Deactivation Date : | N/R |
| GW or SW : | Groundwater |
| Is Grant Eligible : | Y |
| Is Outstanding Performer : | N/R |

Map Id: T78
Direction: E
Distance: 0.900 mi., 4753 ft.
Elevation: 16 ft.
Relative: Lower

**Site Name :** FL4565203 | FL4565197 | CAPRON TRAIL PARK-CAPRON TRAIL PARK
2300 VIRGINIA AVE | 2300 VIRGINIA AVE ROOM 103
FT PIERCE | FT. PIERCE, FL 34982

**Database(s) :** [PWS, PWS ENF] ***(cont.)***

**Envirosite ID:** 1475682
**EPA ID:** N/R

PWS ***(cont.)***

| | |
|---|---|
| Is School or Daycare : | N |
| Is Source Water Protected : | N/R |
| Primacy Agency : | Florida |
| Primacy Type : | State |
| Org Name : | ANNETTE JENNINGS |
| EPA Region : | Region 4 |
| Admin Name : | ANNETTE JENNINGS |
| Owner Type : | Local government |
| Phone Number : | 772-462-2551 |
| Phone Ext Number : | N/R |
| Alt Phone Number : | N/R |
| Email Address : | N/R |
| Fax Number : | N/R |
| Is Wholesaler : | N |
| LT2 Schedule Category : | N/R |
| NPM Candidate : | Y |
| CDS ID : | N/R |
| DBPR Schedule Category : | N/R |
| Outstanding Performer Date : | N/R |
| Season Begin Date : | 01-01 |
| Season End Date : | 12-31 |
| Source Water Protection Date : | N/R |
| Seasonal Startup System : | N/R |
| Reduced Monitoring Begin Date : | N/R |
| Reduced Monitoring End Date : | N/R |
| Reduced RTCR Monitoring : | N/R |
| Last Date in Agency List : | 2021-07-02 |
| Facility Address : | 2300 VIRGINIA AVE ROOM 103, FT. PIERCE, FL 34982 |
| PWS ID : | FL4565197 |
| PWS Type : | Community water system |
| PWS Name : | ST. LUCIE COUNTY UTILITIES NORTH |
| Activity Status : | Inactive |
| Primary Source : | Ground water purchased |
| Submission Year : | 2021 |
| Submission Year Quarter : | 2021Q1 |
| Population Served Count : | 1,038 |
| Service Connections Count : | 519 |
| Population Category 2 : | <10,000 |
| Population Category 3 : | <=3300 |
| Population Category 4 : | <10K |
| Population Category 5 : | 501-3,300 |
| Population Category 11 : | 1,001-3,300 |
| Submission Quarter : | 1 |
| Submission Status Code : | Y |
| First Reported Date : | 2005-06-22 |
| Last Reported Date : | 2021-02-16 |
| Deactivation Date : | 2017-02-20 |
| GW or SW : | Groundwater |
| Is Grant Eligible : | N |
| Is Outstanding Performer : | N/R |
| Is School or Daycare : | N |

Map Id: T78
Direction: E
Distance: 0.900 mi., 4753 ft.
Elevation: 16 ft.
Relative: Lower

**Site Name :** FL4565203 | FL4565197 | CAPRON TRAIL PARK-CAPRON TRAIL PARK
2300 VIRGINIA AVE | 2300 VIRGINIA AVE ROOM 103
FT PIERCE | FT. PIERCE, FL 34982

**Database(s) :** [PWS, PWS ENF] ***(cont.)***

**Envirosite ID:** 1475682
**EPA ID:** N/R

PWS ***(cont.)***

| | |
|---|---|
| Is Source Water Protected : | N/R |
| Primacy Agency : | Florida |
| Primacy Type : | State |
| Org Name : | VAL SANTOS |
| EPA Region : | Region 4 |
| Admin Name : | VAL SANTOS |
| Owner Type : | Private |
| Phone Number : | 772-462-1847 |
| Phone Ext Number : | N/R |
| Alt Phone Number : | N/R |
| Email Address : | N/R |
| Fax Number : | N/R |
| Is Wholesaler : | N |
| LT2 Schedule Category : | N/R |
| NPM Candidate : | N |
| CDS ID : | N/R |
| DBPR Schedule Category : | System serving 50K to 99,999 people OR belonging to a CDS in which the largest system serves 50K to |
| Outstanding Performer Date : | N/R |
| Season Begin Date : | N/R |
| Season End Date : | N/R |
| Source Water Protection Date : | N/R |
| Seasonal Startup System : | N/R |
| Reduced Monitoring Begin Date : | N/R |
| Reduced Monitoring End Date : | N/R |
| Reduced RTCR Monitoring : | N/R |
| Last Date in Agency List : | 2021-07-02 |

PWS ENF

| | |
|---|---|
| Facility Address : | 2300 VIRGINIA AVE, FT PIERCE, FL 34982 |

Site Details

| | |
|---|---|
| PWS ID : | FL4565203 |
| PWS Name : | CAPRON TRAIL PARK |
| EPA Region : | Region 4 |
| Primacy Agency : | Florida |
| PWS Type : | Transient non-community system |
| Primacy Type : | State |
| Primary Source : | Ground water |
| Activity Status : | Active |
| Deactivation Date : | N/R |
| Owner Type : | Local government |
| Phone Number : | 772-462-2551 |
| Last Date in Agency List : | 2021-07-08 |

Violation Details

| | |
|---|---|
| RTC Enforcement ID : | N/R |
| Violation ID : | 20070008382 |

Map Id: T78
Direction: E
Distance: 0.900 mi., 4753 ft.
Elevation: 16 ft.
Relative: Lower

**Site Name :** FL4565203 | FL4565197 | CAPRON TRAIL PARK-CAPRON TRAIL PARK
2300 VIRGINIA AVE | 2300 VIRGINIA AVE ROOM 103
FT PIERCE | FT. PIERCE, FL 34982

**Database(s) :** [PWS, PWS ENF] ***(cont.)***

**Envirosite ID:** 1475682
**EPA ID:** N/R

PWS ENF ***(cont.)***

| | |
|---|---|
| Submission Year : | 2021 |
| Violation First Reported Date : | 2007-11-29 |
| Contaminant Name : | Coliform (TCR) |
| Rule Family : | Total Coliform Rules |
| Rule Group : | Microbials |
| Rule Name : | Total Coliform Rule |
| Violation Type : | Monitoring, Routine Major (TCR) |
| Is Health Based : | N |
| Is Major Violation : | N/R |
| Severity Indicator Count : | N/R |
| Public Notification Tier : | 3 |
| Address Line 1 : | 2300 VIRGINIA AVE, FT PIERCE, 34982 |
| Address Line 2 : | N/R |
| Compliance Status : | Known |
| RTC Date : | N/R |
| Enforcement Action Description : | N/R |
| Admin Name : | ANNETTE JENNINGS |
| Email Address : | N/R |

| | |
|---|---|
| RTC Enforcement ID : | N/R |
| Violation ID : | 20130000860 |
| Submission Year : | 2021 |
| Violation First Reported Date : | 2013-02-19 |
| Contaminant Name : | Nitrate |
| Rule Family : | Inorganic Chemicals |
| Rule Group : | Chemicals |
| Rule Name : | Nitrates |
| Violation Type : | Monitoring, Regular |
| Is Health Based : | N |
| Is Major Violation : | Y |
| Severity Indicator Count : | N/R |
| Public Notification Tier : | 3 |
| Address Line 1 : | 2300 VIRGINIA AVE, FT PIERCE, 34982 |
| Address Line 2 : | N/R |
| Compliance Status : | Known |
| RTC Date : | N/R |
| Enforcement Action Description : | N/R |
| Admin Name : | ANNETTE JENNINGS |
| Email Address : | N/R |

Facility Address : 2300 VIRGINIA AVE ROOM 103, FT. PIERCE, FL 34982

Site Details

| | |
|---|---|
| PWS ID : | FL4565197 |
| PWS Name : | ST. LUCIE COUNTY UTILITIES NORTH |
| EPA Region : | Region 4 |
| Primacy Agency : | Florida |
| PWS Type : | Community water system |
| Primacy Type : | State |
| Primary Source : | Ground water purchased |
| Activity Status : | Inactive |

Map Id: T78
Direction: E
Distance: 0.900 mi., 4753 ft.
Elevation: 16 ft.
Relative: Lower

**Site Name :** FL4565203 | FL4565197 | CAPRON TRAIL PARK-CAPRON TRAIL PARK
2300 VIRGINIA AVE | 2300 VIRGINIA AVE ROOM 103
FT PIERCE | FT. PIERCE, FL 34982

**Database(s) :** [PWS, PWS ENF] ***(cont.)***

**Envirosite ID:** 1475682
**EPA ID:** N/R

PWS ENF ***(cont.)***

| | |
|---|---|
| Deactivation Date : | 2017-02-20 |
| Owner Type : | Private |
| Phone Number : | 772-462-1847 |
| Last Date in Agency List : | 2021-07-08 |

Violation Details

| | |
|---|---|
| RTC Enforcement ID : | N/R |
| Violation ID : | 20170001823 |
| Submission Year : | 2021 |
| Violation First Reported Date : | 2017-03-15 |
| Contaminant Name : | Total Haloacetic Acids (HAA5) |
| Rule Family : | Stage 2 Disinfectants and Disinfection Byproducts Rule |
| Rule Group : | Disinfectants and Disinfection Byproducts Rule |
| Rule Name : | Stage 2 Disinfectants and Disinfection Byproducts Rule |
| Violation Type : | Monitoring and Reporting (DBP) |
| Is Health Based : | N |
| Is Major Violation : | Y |
| Severity Indicator Count : | 2 |
| Public Notification Tier : | 3 |
| Address Line 1 : | 2300 VIRGINIA AVE, FT. PIERCE, 34982 |
| Address Line 2 : | ROOM 103 |
| Compliance Status : | System Inactive |
| RTC Date : | 2017-02-20 |
| Enforcement Action Description : | N/R |
| Admin Name : | VAL SANTOS |
| Email Address : | N/R |

| | |
|---|---|
| RTC Enforcement ID : | N/R |
| Violation ID : | 20170001723 |
| Submission Year : | 2021 |
| Violation First Reported Date : | 2017-03-15 |
| Contaminant Name : | TTHM |
| Rule Family : | Stage 2 Disinfectants and Disinfection Byproducts Rule |
| Rule Group : | Disinfectants and Disinfection Byproducts Rule |
| Rule Name : | Stage 2 Disinfectants and Disinfection Byproducts Rule |
| Violation Type : | Monitoring and Reporting (DBP) |
| Is Health Based : | N |
| Is Major Violation : | Y |
| Severity Indicator Count : | 2 |
| Public Notification Tier : | 3 |
| Address Line 1 : | 2300 VIRGINIA AVE, FT. PIERCE, 34982 |
| Address Line 2 : | ROOM 103 |
| Compliance Status : | System Inactive |
| RTC Date : | 2017-02-20 |
| Enforcement Action Description : | N/R |
| Admin Name : | VAL SANTOS |
| Email Address : | N/R |

| | |
|---|---|
| RTC Enforcement ID : | N/R |
| Violation ID : | 20170001538 |
| Submission Year : | 2021 |

Map Id: T78
Direction: E
Distance: 0.900 mi., 4753 ft.
Elevation: 16 ft.
Relative: Lower

**Site Name :** FL4565203 | FL4565197 | CAPRON TRAIL PARK-CAPRON TRAIL PARK
2300 VIRGINIA AVE | 2300 VIRGINIA AVE ROOM 103
FT PIERCE | FT. PIERCE, FL 34982

**Database(s) :** [PWS, PWS ENF] ***(cont.)***

**Envirosite ID:** 1475682
**EPA ID:** N/R

PWS ENF ***(cont.)***

| | |
|---|---|
| Violation First Reported Date : | 2017-03-15 |
| Contaminant Name : | Total Haloacetic Acids (HAA5) |
| Rule Family : | Stage 2 Disinfectants and Disinfection Byproducts Rule |
| Rule Group : | Disinfectants and Disinfection Byproducts Rule |
| Rule Name : | Stage 2 Disinfectants and Disinfection Byproducts Rule |
| Violation Type : | Monitoring and Reporting (DBP) |
| Is Health Based : | N |
| Is Major Violation : | Y |
| Severity Indicator Count : | 2 |
| Public Notification Tier : | 3 |
| Address Line 1 : | 2300 VIRGINIA AVE, FT. PIERCE, 34982 |
| Address Line 2 : | ROOM 103 |
| Compliance Status : | System Inactive |
| RTC Date : | 2017-02-20 |
| Enforcement Action Description : | N/R |
| Admin Name : | VAL SANTOS |
| Email Address : | N/R |

| | |
|---|---|
| RTC Enforcement ID : | N/R |
| Violation ID : | 20170001824 |
| Submission Year : | 2021 |
| Violation First Reported Date : | 2017-03-15 |
| Contaminant Name : | TTHM |
| Rule Family : | Stage 2 Disinfectants and Disinfection Byproducts Rule |
| Rule Group : | Disinfectants and Disinfection Byproducts Rule |
| Rule Name : | Stage 2 Disinfectants and Disinfection Byproducts Rule |
| Violation Type : | Monitoring and Reporting (DBP) |
| Is Health Based : | N |
| Is Major Violation : | Y |
| Severity Indicator Count : | 2 |
| Public Notification Tier : | 3 |
| Address Line 1 : | 2300 VIRGINIA AVE, FT. PIERCE, 34982 |
| Address Line 2 : | ROOM 103 |
| Compliance Status : | System Inactive |
| RTC Date : | 2017-02-20 |
| Enforcement Action Description : | N/R |
| Admin Name : | VAL SANTOS |
| Email Address : | N/R |

Map Id: U79
Direction: SE
Distance: 0.910 mi., 4805 ft.
Elevation: 16 ft.
Relative: Lower

**Site Name :** AAR2363
27.417517, -80.354187
Fort Pierce, FL

**Database(s) :** [WELLS - FL]

**Envirosite ID:** 36237487
**EPA ID:** N/R

WELLS - FL

| | |
|---|---|
| Florida Unique Well ID : | AAR2363 |

Map Id: U79
Direction: SE
Distance: 0.910 mi., 4805 ft.
Elevation: 16 ft.
Relative: Lower

**Site Name :** AAR2363
27.417517, -80.354187
Fort Pierce, FL

**Database(s) :** [WELLS - FL] ***(cont.)***

**Envirosite ID:** 36237487
**EPA ID:** N/R

WELLS - FL ***(cont.)***

| | |
|---|---|
| Well Type : | Private Well |
| Well Name : | N/R |
| Status : | ACTIVE |
| Well Address : | 2709 S 29th ST, Fort Pierce, 34981 |
| Well County : | ST. LUCIE |
| Well Owner Name : | Eddie Moss |
| Phone : | 772-216-4904 |
| Phone Extension : | N/R |
| Casing Material : | N/R |
| Well Depth : | N/R |
| Length : | N/R |
| Diameter : | N/R |
| Sanitary Seal : | N/R |
| Permit Number : | N/R |
| Location ID : | 1161324 |
| Location Method : | DPHO = Digital Aerial Photos |
| Project ID : | TOX-DCEH |
| Insp Name : | Joanne Evans |
| Insp CHD : | ST. LUCIE |
| Request Number : | N/R |
| Property ID : | N/R |
| GPS ID : | 1161324 |
| Water Supply Restoration Program ID : | N/R |
| Water Supply Restoration Program Action: | N/R |
| Potable Status : | POTABLE |
| Resident Type : | BOTH |
| Other Well ID : | N/R |
| Software : | Well_Aerial_Entry |
| Streetside : | No |
| Agency : | DOH |
| Parcel ID : | N/R |
| PWS Design : | N/R |
| PWS Verify : | N/R |
| HAE (Height Above Ellipsoid) : | N/R |
| GPS Date : | 2020-07-14 |
| Large PWS Well : | N/R |
| Datum : | N/R |
| Latitude : | 27.417517 |
| Longitude : | -80.354187 |
| Comments : | well head is buried |
| Last Date in Agency List : | 2021-07-29 |

Map Id: U80
Direction: SE
Distance: 0.910 mi., 4808 ft.
Elevation: 17 ft.
Relative: Lower

**Site Name :** AAR2363
27.417524, -80.354163
Fort Pierce, FL

**Database(s) :** [WELLS - FL]

**Envirosite ID:** 31000420
**EPA ID:** N/R

WELLS - FL

| | |
|---|---|
| Florida Unique Well ID : | AAR2363 |
| Well Type : | Private Well |
| Well Name : | N/R |
| Status : | ACTIVE |
| Well Address : | 2709 S 29th ST, Fort Pierce, 34981 |
| Well County : | ST. LUCIE |
| Well Owner Name : | Eddie Moss |
| Phone : | 772-216-4904 |
| Phone Extension : | N/R |
| Casing Material : | N/R |
| Well Depth : | N/R |
| Length : | N/R |
| Diameter : | N/R |
| Sanitary Seal : | N/R |
| Permit Number : | N/R |
| Location ID : | 1161324 |
| Location Method : | DPHO = Digital Aerial Photos |
| Project ID : | WC |
| Insp Name : | Joanne Evans |
| Insp CHD : | ST. LUCIE |
| Request Number : | N/R |
| Property ID : | N/R |
| GPS ID : | 1161324 |
| Water Supply Restoration Program ID : | N/R |
| Water Supply Restoration Program Action: | N/R |
| Potable Status : | POTABLE |
| Resident Type : | BOTH |
| Other Well ID : | N/R |
| Software : | Well_Aerial_Entry |
| Streetside : | Yes |
| Agency : | DOH |
| Parcel ID : | 2420-421-0011-000-9 |
| PWS Design : | N/R |
| PWS Verify : | N/R |
| HAE (Height Above Ellipsoid) : | N/R |
| GPS Date : | 2019-12-11 |
| Large PWS Well : | N/R |
| Datum : | N/R |
| Latitude : | 27.417524 |
| Longitude : | -80.354163 |
| Comments : | N/R |
| Last Date in Agency List : | 2020-01-23 |

Map Id: 81
Direction: SSE
Distance: 0.913 mi., 4822 ft.
Elevation: 14 ft.
Relative: Lower

**Site Name :** FL4565037 | LOYAL ORDER OF MOOSE #248-PLANT ID = 01 SOURCE ID = 00
3505 KIRBY LOOP ROAD
FORT PIERCE, FL 34981

**Database(s) :** [PWS, PWS ENF]

**Envirosite ID:** 1678339
**EPA ID:** N/R

PWS

| | |
|---|---|
| Facility Address : | 3505 KIRBY LOOP ROAD, FORT PIERCE, FL 34981 |
| PWS ID : | FL4565037 |
| PWS Type : | Transient non-community system |
| PWS Name : | LOYAL ORDER OF MOOSE #248 |
| Activity Status : | Inactive |
| Primary Source : | Ground water |
| Submission Year : | 2021 |
| Submission Year Quarter : | 2021Q1 |
| Population Served Count : | 200 |
| Service Connections Count : | 1 |
| Population Category 2 : | <10,000 |
| Population Category 3 : | <=3300 |
| Population Category 4 : | <10K |
| Population Category 5 : | <=500 |
| Population Category 11 : | 101-500 |
| Submission Quarter : | 1 |
| Submission Status Code : | Y |
| First Reported Date : | 1988-12-20 |
| Last Reported Date : | 2021-02-16 |
| Deactivation Date : | 1994-07-12 |
| GW or SW : | Groundwater |
| Is Grant Eligible : | N |
| Is Outstanding Performer : | N/R |
| Is School or Daycare : | N |
| Is Source Water Protected : | N/R |
| Primacy Agency : | Florida |
| Primacy Type : | State |
| Org Name : | N/R |
| EPA Region : | Region 4 |
| Admin Name : | LOYAL ORDER OF MOOSE #248 |
| Owner Type : | Public/Private |
| Phone Number : | 407-461-5615 |
| Phone Ext Number : | N/R |
| Alt Phone Number : | N/R |
| Email Address : | N/R |
| Fax Number : | N/R |
| Is Wholesaler : | N |
| LT2 Schedule Category : | N/R |
| NPM Candidate : | N |
| CDS ID : | N/R |
| DBPR Schedule Category : | N/R |
| Outstanding Performer Date : | N/R |
| Season Begin Date : | 01-01 |
| Season End Date : | 12-31 |
| Source Water Protection Date : | N/R |
| Seasonal Startup System : | N/R |
| Reduced Monitoring Begin Date : | N/R |
| Reduced Monitoring End Date : | N/R |
| Reduced RTCR Monitoring : | N/R |
| Last Date in Agency List : | 2021-07-02 |

PWS ENF

| | |
|---|---|
| Facility Address : | 3505 KIRBY LOOP ROAD, FORT PIERCE, FL 34981 |

Map Id: 81
Direction: SSE
Distance: 0.913 mi., 4822 ft.
Elevation: 14 ft.
Relative: Lower

**Site Name :** FL4565037 | LOYAL ORDER OF MOOSE #248-PLANT ID = 01 SOURCE ID = 00
3505 KIRBY LOOP ROAD
FORT PIERCE, FL 34981

**Database(s) :** [PWS, PWS ENF] ***(cont.)***

**Envirosite ID:** 1678339
**EPA ID:** N/R

PWS ENF ***(cont.)***

Site Details

| | |
|---|---|
| PWS ID : | FL4565037 |
| PWS Name : | LOYAL ORDER OF MOOSE #248 |
| EPA Region : | Region 4 |
| Primacy Agency : | Florida |
| PWS Type : | Transient non-community system |
| Primacy Type : | State |
| Primary Source : | Ground water |
| Activity Status : | Inactive |
| Deactivation Date : | 1994-07-12 |
| Owner Type : | Public/Private |
| Phone Number : | 407-461-5615 |
| Last Date in Agency List : | 2021-04-12 |

Violation Details

| | |
|---|---|
| RTC Enforcement ID : | N/R |
| Violation ID : | 94V0002 |
| Submission Year : | 2020 |
| Violation First Reported Date : | 1994-06-27 |
| Contaminant Name : | Coliform (TCR) |
| Rule Family : | Total Coliform Rules |
| Rule Group : | Microbials |
| Rule Name : | Total Coliform Rule |
| Violation Type : | Monitoring, Routine Major (TCR) |
| Is Health Based : | N |
| Is Major Violation : | Y |
| Severity Indicator Count : | N/R |
| Public Notification Tier : | 3 |
| Address Line 1 : | FORT PIERCE, 34981 |
| Address Line 2 : | 3505 KIRBY LOOP ROAD |
| Compliance Status : | System Inactive |
| RTC Date : | 1994-07-12 |
| Enforcement Action Description : | N/R |
| Admin Name : | LOYAL ORDER OF MOOSE #248 |
| Email Address : | N/R |

| | |
|---|---|
| RTC Enforcement ID : | N/R |
| Violation ID : | 94V0003 |
| Submission Year : | 2020 |
| Violation First Reported Date : | 1994-08-25 |
| Contaminant Name : | Coliform (TCR) |
| Rule Family : | Total Coliform Rules |
| Rule Group : | Microbials |
| Rule Name : | Total Coliform Rule |
| Violation Type : | Monitoring, Routine Major (TCR) |
| Is Health Based : | N |
| Is Major Violation : | Y |
| Severity Indicator Count : | N/R |
| Public Notification Tier : | 3 |
| Address Line 1 : | FORT PIERCE, 34981 |
| Address Line 2 : | 3505 KIRBY LOOP ROAD |
| Compliance Status : | System Inactive |
| RTC Date : | 1994-07-12 |

Map Id: 81
Direction: SSE
Distance: 0.913 mi., 4822 ft.
Elevation: 14 ft.
Relative: Lower

**Site Name :** FL4565037 | LOYAL ORDER OF MOOSE #248-PLANT ID = 01 SOURCE ID = 00
3505 KIRBY LOOP ROAD
FORT PIERCE, FL 34981

**Database(s) :** [PWS, PWS ENF] ***(cont.)***

**Envirosite ID:** 1678339
**EPA ID:** N/R

PWS ENF ***(cont.)***

| | |
|---|---|
| Enforcement Action Description : | N/R |
| Admin Name : | LOYAL ORDER OF MOOSE #248 |
| Email Address : | N/R |

| | |
|---|---|
| RTC Enforcement ID : | 90E0001 |
| Violation ID : | 90V0002 |
| Submission Year : | 2020 |
| Violation First Reported Date : | 1991-03-02 |
| Contaminant Name : | Nitrate |
| Rule Family : | Inorganic Chemicals |
| Rule Group : | Chemicals |
| Rule Name : | Nitrates |
| Violation Type : | Monitoring, Regular |
| Is Health Based : | N |
| Is Major Violation : | Y |
| Severity Indicator Count : | N/R |
| Public Notification Tier : | 3 |
| Address Line 1 : | FORT PIERCE, 34981 |
| Address Line 2 : | 3505 KIRBY LOOP ROAD |
| Compliance Status : | Returned to Compliance |
| RTC Date : | 1990-09-30 |
| Enforcement Action Description : | State Compliance achieved |
| Admin Name : | LOYAL ORDER OF MOOSE #248 |
| Email Address : | N/R |

Site Details

| | |
|---|---|
| PWS ID : | FL4565037 |
| PWS Name : | LOYAL ORDER OF MOOSE #248 |
| EPA Region : | Region 4 |
| Primacy Agency : | Florida |
| PWS Type : | Transient non-community system |
| Primacy Type : | State |
| Primary Source : | Ground water |
| Activity Status : | Inactive |
| Deactivation Date : | 1994-07-12 |
| Owner Type : | Public/Private |
| Phone Number : | 407-461-5615 |
| Last Date in Agency List : | 2021-07-08 |

Violation Details

| | |
|---|---|
| RTC Enforcement ID : | N/R |
| Violation ID : | 94V0002 |
| Submission Year : | 2021 |
| Violation First Reported Date : | 1994-06-27 |
| Contaminant Name : | Coliform (TCR) |
| Rule Family : | Total Coliform Rules |
| Rule Group : | Microbials |
| Rule Name : | Total Coliform Rule |
| Violation Type : | Monitoring, Routine Major (TCR) |
| Is Health Based : | N |
| Is Major Violation : | Y |

Map Id: 81
Direction: SSE
Distance: 0.913 mi., 4822 ft.
Elevation: 14 ft.
Relative: Lower

**Site Name :** FL4565037 | LOYAL ORDER OF MOOSE #248-PLANT ID = 01 SOURCE ID = 00
3505 KIRBY LOOP ROAD
FORT PIERCE, FL 34981

**Database(s) :** [PWS, PWS ENF] ***(cont.)***

**Envirosite ID:** 1678339
**EPA ID:** N/R

PWS ENF ***(cont.)***

| | |
|---|---|
| Severity Indicator Count : | N/R |
| Public Notification Tier : | 3 |
| Address Line 1 : | FORT PIERCE, 34981 |
| Address Line 2 : | 3505 KIRBY LOOP ROAD |
| Compliance Status : | System Inactive |
| RTC Date : | 1994-07-12 |
| Enforcement Action Description : | N/R |
| Admin Name : | LOYAL ORDER OF MOOSE #248 |
| Email Address : | N/R |

| | |
|---|---|
| RTC Enforcement ID : | N/R |
| Violation ID : | 94V0003 |
| Submission Year : | 2021 |
| Violation First Reported Date : | 1994-08-25 |
| Contaminant Name : | Coliform (TCR) |
| Rule Family : | Total Coliform Rules |
| Rule Group : | Microbials |
| Rule Name : | Total Coliform Rule |
| Violation Type : | Monitoring, Routine Major (TCR) |
| Is Health Based : | N |
| Is Major Violation : | Y |
| Severity Indicator Count : | N/R |
| Public Notification Tier : | 3 |
| Address Line 1 : | FORT PIERCE, 34981 |
| Address Line 2 : | 3505 KIRBY LOOP ROAD |
| Compliance Status : | System Inactive |
| RTC Date : | 1994-07-12 |
| Enforcement Action Description : | N/R |
| Admin Name : | LOYAL ORDER OF MOOSE #248 |
| Email Address : | N/R |

| | |
|---|---|
| RTC Enforcement ID : | 90E0001 |
| Violation ID : | 90V0002 |
| Submission Year : | 2021 |
| Violation First Reported Date : | 1991-03-02 |
| Contaminant Name : | Nitrate |
| Rule Family : | Inorganic Chemicals |
| Rule Group : | Chemicals |
| Rule Name : | Nitrates |
| Violation Type : | Monitoring, Regular |
| Is Health Based : | N |
| Is Major Violation : | Y |
| Severity Indicator Count : | N/R |
| Public Notification Tier : | 3 |
| Address Line 1 : | FORT PIERCE, 34981 |
| Address Line 2 : | 3505 KIRBY LOOP ROAD |
| Compliance Status : | Returned to Compliance |
| RTC Date : | 1990-09-30 |
| Enforcement Action Description : | State Compliance achieved |
| Admin Name : | LOYAL ORDER OF MOOSE #248 |
| Email Address : | N/R |

Map Id: U82
Direction: SE
Distance: 0.913 mi., 4822 ft.
Elevation: 14 ft.
Relative: Lower

**Site Name :** AAR2355
27.417161, -80.35465
Fort Pierce, FL

**Database(s) :** [WELLS - FL]

**Envirosite ID:** 31001092
**EPA ID:** N/R

WELLS - FL

| | |
|---|---|
| Florida Unique Well ID : | AAR2355 |
| Well Type : | Private Well |
| Well Name : | N/R |
| Status : | ACTIVE |
| Well Address : | 2715 S 29th ST, Fort Pierce, 34981 |
| Well County : | ST. LUCIE |
| Well Owner Name : | Laurence Benning |
| Phone : | 772-579-9038 |
| Phone Extension : | N/R |
| Casing Material : | N/R |
| Well Depth : | N/R |
| Length : | N/R |
| Diameter : | N/R |
| Sanitary Seal : | N/R |
| Permit Number : | N/R |
| Location ID : | 1161456 |
| Location Method : | DPHO = Digital Aerial Photos |
| Project ID : | WC |
| Insp Name : | Joanne Evans |
| Insp CHD : | ST. LUCIE |
| Request Number : | N/R |
| Property ID : | N/R |
| GPS ID : | 1161456 |
| Water Supply Restoration Program ID : | N/R |
| Water Supply Restoration Program Action: | N/R |
| Potable Status : | POTABLE |
| Resident Type : | BOTH |
| Other Well ID : | N/R |
| Software : | Well_Aerial_Entry |
| Streetside : | No |
| Agency : | DOH |
| Parcel ID : | 2420-421-0008-000-5 |
| PWS Design : | N/R |
| PWS Verify : | N/R |
| HAE (Height Above Ellipsoid) : | N/R |
| GPS Date : | 2020-01-15 |
| Large PWS Well : | N/R |
| Datum : | N/R |
| Latitude : | 27.417161 |
| Longitude : | -80.35465 |
| Comments : | N/R |
| Last Date in Agency List : | 2021-07-29 |

Map Id: 83
Direction: S
Distance: 0.916 mi., 4837 ft.
Elevation: 10 ft.
Relative: Lower

**Site Name :** AAK8178
27.414662, -80.364693
Fort Pierce, FL

**Database(s) :** [WELLS - FL]

**Envirosite ID:** 8884368
**EPA ID:** N/R

WELLS - FL

| | |
|---|---|
| Florida Unique Well ID : | AAK8178 |
| Well Type : | Private Well |
| Well Name : | N/R |
| Status : | ACTIVE |
| Well Address : | 3927 Kirby Loop RD, Fort Pierce, 34981 |
| Well County : | ST. LUCIE |
| Well Owner Name : | Robert Noelke |
| Phone : | - - |
| Phone Extension : | N/R |
| Casing Material : | N/R |
| Well Depth : | N/R |
| Length : | N/R |
| Diameter : | N/R |
| Sanitary Seal : | N/R |
| Permit Number : | N/R |
| Location ID : | 1157407 |
| Location Method : | DPHO = Digital Aerial Photos |
| Project ID : | WC |
| Insp Name : | Hunter Collier |
| Insp CHD : | ST. LUCIE |
| Request Number : | N/R |
| Property ID : | N/R |
| GPS ID : | 1157407 |
| Water Supply Restoration Program ID : | N/R |
| Water Supply Restoration Program Action: | N/R |
| Potable Status : | POTABLE |
| Resident Type : | BOTH |
| Other Well ID : | N/R |
| Software : | Well_Aerial_Entry |
| Streetside : | No |
| Agency : | DOH |
| Parcel ID : | 2420-332-0001-000-3 |
| PWS Design : | N/R |
| PWS Verify : | N/R |
| HAE (Height Above Ellipsoid) : | N/R |
| GPS Date : | 2019-07-31 |
| Large PWS Well : | N/R |
| Datum : | N/R |
| Latitude : | 27.414662 |
| Longitude : | -80.364693 |
| Comments : | N/R |
| Last Date in Agency List : | 2021-07-29 |

Map Id: U84
Direction: SE
Distance: 0.920 mi., 4856 ft.
Elevation: 17 ft.
Relative: Lower

**Site Name :** AAR2362
27.417424, -80.354067
Fort Pierce, FL

**Database(s) :** [WELLS - FL]

**Envirosite ID:** 31000177
**EPA ID:** N/R

WELLS - FL

| | |
|---|---|
| Florida Unique Well ID : | AAR2362 |
| Well Type : | Private Well |
| Well Name : | N/R |
| Status : | ACTIVE |
| Well Address : | 2710 S 29th ST, Fort Pierce, 34981 |
| Well County : | ST. LUCIE |
| Well Owner Name : | Carlos Raya |
| Phone : | 772-203-9100 |
| Phone Extension : | N/R |
| Casing Material : | PVC |
| Well Depth : | 105 |
| Length : | 85 |
| Diameter : | 2 |
| Sanitary Seal : | N/R |
| Permit Number : | 59-25034 |
| Location ID : | 1161325 |
| Location Method : | DPHO = Digital Aerial Photos |
| Project ID : | WC |
| Insp Name : | Joanne Evans |
| Insp CHD : | ST. LUCIE |
| Request Number : | N/R |
| Property ID : | N/R |
| GPS ID : | 1161325 |
| Water Supply Restoration Program ID : | N/R |
| Water Supply Restoration Program Action: | N/R |
| Potable Status : | POTABLE |
| Resident Type : | BOTH |
| Other Well ID : | N/R |
| Software : | Well_Aerial_Entry |
| Streetside : | No |
| Agency : | DOH |
| Parcel ID : | 2420-802-0009-000-1 |
| PWS Design : | N/R |
| PWS Verify : | N/R |
| HAE (Height Above Ellipsoid) : | N/R |
| GPS Date : | 2019-12-11 |
| Large PWS Well : | N/R |
| Datum : | N/R |
| Latitude : | 27.417424 |
| Longitude : | -80.354067 |
| Comments : | N/R |
| Last Date in Agency List : | 2021-07-29 |

Map Id: V85
Direction: SE
Distance: 0.925 mi., 4887 ft.
Elevation: 15 ft.
Relative: Lower

**Site Name :** AAR2353
27.418053, -80.353062
Fort Pierce, FL

**Database(s) :** [WELLS - FL]

**Envirosite ID:** 31000438
**EPA ID:** N/R

WELLS - FL

| | |
|---|---|
| Florida Unique Well ID : | AAR2353 |
| Well Type : | Private Well |
| Well Name : | N/R |
| Status : | ACTIVE |
| Well Address : | 2702 S 28th ST, Fort Pierce, 34981 |
| Well County : | ST. LUCIE |
| Well Owner Name : | Christopher Baker |
| Phone : | 772-359-8907 |
| Phone Extension : | N/R |
| Casing Material : | Galvanized |
| Well Depth : | N/R |
| Length : | N/R |
| Diameter : | 2 |
| Sanitary Seal : | N/R |
| Permit Number : | N/R |
| Location ID : | 1161453 |
| Location Method : | DPHO = Digital Aerial Photos |
| Project ID : | WC |
| Insp Name : | Joanne Evans |
| Insp CHD : | ST. LUCIE |
| Request Number : | N/R |
| Property ID : | N/R |
| GPS ID : | 1161453 |
| Water Supply Restoration Program ID : | N/R |
| Water Supply Restoration Program Action: | N/R |
| Potable Status : | POTABLE |
| Resident Type : | BOTH |
| Other Well ID : | N/R |
| Software : | Well_Aerial_Entry |
| Streetside : | No |
| Agency : | DOH |
| Parcel ID : | 2420-802-0029-000-7 |
| PWS Design : | N/R |
| PWS Verify : | N/R |
| HAE (Height Above Ellipsoid) : | N/R |
| GPS Date : | 2020-01-15 |
| Large PWS Well : | N/R |
| Datum : | N/R |
| Latitude : | 27.418053 |
| Longitude : | -80.353062 |
| Comments : | N/R |
| Last Date in Agency List : | 2021-07-29 |

Map Id: 86
Direction: E
Distance: 0.928 mi., 4899 ft.
Elevation: 17 ft.
Relative: Lower

**Site Name :** 272538080205301
27.427222, -80.348056
FL

**Database(s) :** [NWIS]

**Envirosite ID:** 8496647
**EPA ID:** N/R

NWIS

| | |
|---|---|
| Site Identification Number : | 272538080205301 |
| Site Type : | Well |
| Station Name : | STL- 322 |
| Agency : | U.S. Geological Survey |
| District : | N/R |
| State : | FL |
| County : | Penuelas Municipio Municipio |
| Country : | USA |
| Land Net Location : | N/R |
| Name of Location Map : | N/R |
| Scale of Location Map : | N/R |
| Altitude of Gage/Land Surface : | N/R |
| Method Altitude Determined : | N/R |
| Altitude Accuracy : | N/R |
| Altitude Datum : | N/R |
| Hydrologic Unit : | Vero Beach |
| Drainage Basin : | Lower Colorado Region |
| Topographic Setting : | N/R |
| Flags for the Type of Data Collected: | NNNNNNNNNNNNNNNNNNNNNNNNNNNNN |
| Flags for Instruments at Site : | NNNNNNNNNNNNNNNNNNNNNNNNNNNNN |
| Date of First Construction : | N/R |
| Date Site Established or Inventoried: | N/R |
| Drainage Area : | N/R |
| Contributing Drainage Area : | N/R |
| Data Reliability : | Data have been checked by the reporting agency. |
| Data-Other GW Files : | YYNNNNNN |
| National Aquifer : | N/R |
| Local Aquifer : | N/R |
| Local Aquifer Type : | N/R |
| Well Depth : | N/R |
| Hole Depth : | N/R |
| Source of Depth Data : | N/R |
| Project Number : | N/R |
| Real-Time Data Flag : | N/R |
| Peak-Streamflow Data Begin Date : | N/R |
| Peak-Streamflow Data End Date : | N/R |
| Peak-Streamflow Data Count : | N/R |
| Water-Quality Data Begin Date : | N/R |
| Water-Quality Data End Date : | N/R |
| Water-Quality Data Count : | N/R |
| Field Water-Level Measurements Begin Date: | N/R |
| Field Water-level Measurements End Date: | N/R |
| Field Water-Level Measurements Count: | N/R |
| Site-Visit Data Begin Date : | N/R |
| Site-Visit Data End Date : | N/R |
| Site-Visit Data Count : | N/R |
| Latitude : | 27.427222 |
| Longitude : | -80.348056 |
| Last Date in Agency List : | 2021-07-29 |

Map Id: 87
Direction: SE
Distance: 0.931 mi., 4919 ft.
Elevation: 13 ft.
Relative: Lower

**Site Name :** AAR2352
27.416465, -80.355294
Fort Pierce, FL

**Database(s) :** [WELLS - FL]

**Envirosite ID:** 31000440
**EPA ID:** N/R

WELLS - FL

| | |
|---|---|
| Florida Unique Well ID : | AAR2352 |
| Well Type : | Private Well |
| Well Name : | N/R |
| Status : | ACTIVE |
| Well Address : | 2707 Grove DR, Fort Pierce, 34981 |
| Well County : | ST. LUCIE |
| Well Owner Name : | Paul Jacquin |
| Phone : | 772-216-8900 |
| Phone Extension : | N/R |
| Casing Material : | N/R |
| Well Depth : | N/R |
| Length : | N/R |
| Diameter : | N/R |
| Sanitary Seal : | N/R |
| Permit Number : | N/R |
| Location ID : | 1161457 |
| Location Method : | DPHO = Digital Aerial Photos |
| Project ID : | WC |
| Insp Name : | Joanne Evans |
| Insp CHD : | ST. LUCIE |
| Request Number : | N/R |
| Property ID : | N/R |
| GPS ID : | 1161457 |
| Water Supply Restoration Program ID : | N/R |
| Water Supply Restoration Program Action: | N/R |
| Potable Status : | POTABLE |
| Resident Type : | BOTH |
| Other Well ID : | N/R |
| Software : | Well_Aerial_Entry |
| Streetside : | No |
| Agency : | DOH |
| Parcel ID : | 2420-810-0007-000-2 |
| PWS Design : | N/R |
| PWS Verify : | N/R |
| HAE (Height Above Ellipsoid) : | N/R |
| GPS Date : | 2020-01-15 |
| Large PWS Well : | N/R |
| Datum : | N/R |
| Latitude : | 27.416465 |
| Longitude : | -80.355294 |
| Comments : | N/R |
| Last Date in Agency List : | 2021-07-29 |

Map Id: 88
Direction: SE
Distance: 0.931 mi., 4919 ft.
Elevation: 14 ft.
Relative: Lower

**Site Name :** AAR2339
27.418422, -80.352478
Fort Pierce, FL

**Database(s) :** [WELLS - FL]

**Envirosite ID:** 36237457
**EPA ID:** N/R

WELLS - FL

| | |
|---|---|
| Florida Unique Well ID : | AAR2339 |
| Well Type : | Private Well |
| Well Name : | N/R |
| Status : | ACTIVE |
| Well Address : | 2701 Cortez BLVD, Fort Pierce, 34981 |
| Well County : | ST. LUCIE |
| Well Owner Name : | Antonio Kasdaglis |
| Phone : | 908-590-1291 |
| Phone Extension : | N/R |
| Casing Material : | N/R |
| Well Depth : | N/R |
| Length : | N/R |
| Diameter : | N/R |
| Sanitary Seal : | N/R |
| Permit Number : | N/R |
| Location ID : | 1163789 |
| Location Method : | DPHO = Digital Aerial Photos |
| Project ID : | WC |
| Insp Name : | Joanne Evans |
| Insp CHD : | ST. LUCIE |
| Request Number : | N/R |
| Property ID : | N/R |
| GPS ID : | 1163789 |
| Water Supply Restoration Program ID : | N/R |
| Water Supply Restoration Program Action: | N/R |
| Potable Status : | POTABLE |
| Resident Type : | BOTH |
| Other Well ID : | N/R |
| Software : | Well_Aerial_Entry |
| Streetside : | No |
| Agency : | DOH |
| Parcel ID : | 2420-802-0025-000-9 |
| PWS Design : | N/R |
| PWS Verify : | N/R |
| HAE (Height Above Ellipsoid) : | N/R |
| GPS Date : | 2020-03-23 |
| Large PWS Well : | N/R |
| Datum : | N/R |
| Latitude : | 27.418422 |
| Longitude : | -80.352478 |
| Comments : | N/R |
| Last Date in Agency List : | 2021-07-29 |

Map Id: U89
Direction: SE
Distance: 0.935 mi., 4936 ft.
Elevation: 16 ft.
Relative: Lower

**Site Name :** AAR2361
27.4172, -80.35399
Fort Pierce, FL

**Database(s) :** [WELLS - FL]

**Envirosite ID:** 31000417
**EPA ID:** N/R

WELLS - FL

| | |
|---|---|
| Florida Unique Well ID : | AAR2361 |
| Well Type : | Private Well |
| Well Name : | N/R |
| Status : | ACTIVE |
| Well Address : | 2714 S 29th ST, Fort Pierce, 34981 |
| Well County : | ST. LUCIE |
| Well Owner Name : | Mariana Sanchez |
| Phone : | 772-940-6010 |
| Phone Extension : | N/R |
| Casing Material : | PVC |
| Well Depth : | 117 |
| Length : | 97 |
| Diameter : | 2 |
| Sanitary Seal : | N/R |
| Permit Number : | 59-11820 |
| Location ID : | 1161326 |
| Location Method : | DPHO = Digital Aerial Photos |
| Project ID : | WC |
| Insp Name : | Joanne Evans |
| Insp CHD : | ST. LUCIE |
| Request Number : | N/R |
| Property ID : | N/R |
| GPS ID : | 1161326 |
| Water Supply Restoration Program ID : | N/R |
| Water Supply Restoration Program Action: | N/R |
| Potable Status : | POTABLE |
| Resident Type : | BOTH |
| Other Well ID : | N/R |
| Software : | Well_Aerial_Entry |
| Streetside : | No |
| Agency : | DOH |
| Parcel ID : | 2420-802-0010-000-1 |
| PWS Design : | N/R |
| PWS Verify : | N/R |
| HAE (Height Above Ellipsoid) : | N/R |
| GPS Date : | 2019-12-11 |
| Large PWS Well : | N/R |
| Datum : | N/R |
| Latitude : | 27.4172 |
| Longitude : | -80.35399 |
| Comments : | N/R |
| Last Date in Agency List : | 2021-07-29 |

Map Id: W90
Direction: S
Distance: 0.935 mi., 4937 ft.
Elevation: 11 ft.
Relative: Lower

**Site Name :** AAK8180
27.414585, -80.366297
Fort Pierce, FL

**Database(s) :** [WELLS - FL]

**Envirosite ID:** 8884372
**EPA ID:** N/R

WELLS - FL

| | |
|---|---|
| Florida Unique Well ID : | AAK8180 |
| Well Type : | Private Well |
| Well Name : | N/R |
| Status : | ACTIVE |
| Well Address : | 4055 Kirby Loop RD, Fort Pierce, 34981 |
| Well County : | ST. LUCIE |
| Well Owner Name : | Lawrence Noelke |
| Phone : | - - |
| Phone Extension : | N/R |
| Casing Material : | N/R |
| Well Depth : | N/R |
| Length : | N/R |
| Diameter : | N/R |
| Sanitary Seal : | N/R |
| Permit Number : | N/R |
| Location ID : | 1157406 |
| Location Method : | DPHO = Digital Aerial Photos |
| Project ID : | WC |
| Insp Name : | Hunter Collier |
| Insp CHD : | ST. LUCIE |
| Request Number : | N/R |
| Property ID : | N/R |
| GPS ID : | 1157406 |
| Water Supply Restoration Program ID : | N/R |
| Water Supply Restoration Program Action: | N/R |
| Potable Status : | POTABLE |
| Resident Type : | BOTH |
| Other Well ID : | N/R |
| Software : | Well_Aerial_Entry |
| Streetside : | Yes |
| Agency : | DOH |
| Parcel ID : | 2420-332-0002-000-0 |
| PWS Design : | N/R |
| PWS Verify : | N/R |
| HAE (Height Above Ellipsoid) : | N/R |
| GPS Date : | 2019-07-31 |
| Large PWS Well : | N/R |
| Datum : | N/R |
| Latitude : | 27.414585 |
| Longitude : | -80.366297 |
| Comments : | N/R |
| Last Date in Agency List : | 2021-07-29 |

Map Id: V91
Direction: SE
Distance: 0.938 mi., 4951 ft.
Elevation: 16 ft.
Relative: Lower

**Site Name :** AAR2368
27.417837, -80.353035
Fort Pierce, FL

**Database(s) :** [WELLS - FL]

**Envirosite ID:** 31000400
**EPA ID:** N/R

WELLS - FL

| | |
|---|---|
| Florida Unique Well ID : | AAR2368 |
| Well Type : | Private Well |
| Well Name : | N/R |
| Status : | ACTIVE |
| Well Address : | 2704 S 28th ST, Fort Pierce, 34981 |
| Well County : | ST. LUCIE |
| Well Owner Name : | Richard Cristales |
| Phone : | 772-519-1819 |
| Phone Extension : | N/R |
| Casing Material : | N/R |
| Well Depth : | N/R |
| Length : | N/R |
| Diameter : | N/R |
| Sanitary Seal : | N/R |
| Permit Number : | N/R |
| Location ID : | 1161322 |
| Location Method : | DPHO = Digital Aerial Photos |
| Project ID : | WC |
| Insp Name : | Joanne Evans |
| Insp CHD : | ST. LUCIE |
| Request Number : | N/R |
| Property ID : | N/R |
| GPS ID : | 1161322 |
| Water Supply Restoration Program ID : | N/R |
| Water Supply Restoration Program Action: | N/R |
| Potable Status : | POTABLE |
| Resident Type : | RESIDENT |
| Other Well ID : | N/R |
| Software : | Well_Aerial_Entry |
| Streetside : | No |
| Agency : | DOH |
| Parcel ID : | 2420-802-0030-000-7 |
| PWS Design : | N/R |
| PWS Verify : | N/R |
| HAE (Height Above Ellipsoid) : | N/R |
| GPS Date : | 2019-12-11 |
| Large PWS Well : | N/R |
| Datum : | N/R |
| Latitude : | 27.417837 |
| Longitude : | -80.353035 |
| Comments : | well head is buried |
| Last Date in Agency List : | 2021-07-29 |

Map Id: V92
Direction: SE
Distance: 0.939 mi., 4959 ft.
Elevation: 16 ft.
Relative: Lower

**Site Name :** AAR2320
27.417651, -80.35324
Fort Pierce, FL

**Database(s) :** [WELLS - FL]

**Envirosite ID:** 40193970
**EPA ID:** N/R

WELLS - FL

| | |
|---|---|
| Florida Unique Well ID : | AAR2320 |
| Well Type : | Private Well |
| Well Name : | N/R |
| Status : | ACTIVE |
| Well Address : | 2705 S 28th ST, Fort Pierce, 34981 |
| Well County : | ST. LUCIE |
| Well Owner Name : | Jamie Perry |
| Phone : | 772-203-4539 |
| Phone Extension : | N/R |
| Casing Material : | N/R |
| Well Depth : | N/R |
| Length : | N/R |
| Diameter : | N/R |
| Sanitary Seal : | N/R |
| Permit Number : | N/R |
| Location ID : | 1167540 |
| Location Method : | DPHO = Digital Aerial Photos |
| Project ID : | WC |
| Insp Name : | Nicole M Montanez |
| Insp CHD : | ST. LUCIE |
| Request Number : | N/R |
| Property ID : | N/R |
| GPS ID : | 1167540 |
| Water Supply Restoration Program ID : | N/R |
| Water Supply Restoration Program Action: | N/R |
| Potable Status : | POTABLE |
| Resident Type : | OWNER |
| Other Well ID : | N/R |
| Software : | Well_Aerial_Entry |
| Streetside : | No |
| Agency : | DOH |
| Parcel ID : | N/R |
| PWS Design : | N/R |
| PWS Verify : | N/R |
| HAE (Height Above Ellipsoid) : | N/R |
| GPS Date : | 2020-11-19 |
| Large PWS Well : | N/R |
| Datum : | N/R |
| Latitude : | 27.417651 |
| Longitude : | -80.35324 |
| Comments : | Buried |
| Last Date in Agency List : | 2021-07-29 |

Map Id: U93
Direction: SE
Distance: 0.940 mi., 4963 ft.
Elevation: 14 ft.
Relative: Lower

**Site Name :** AAR2364
27.416825, -80.354433
Fort Pierce, FL

**Database(s) :** [WELLS - FL]

**Envirosite ID:** 41203520
**EPA ID:** N/R

WELLS - FL

| | |
|---|---|
| Florida Unique Well ID : | AAR2364 |
| Well Type : | Private Well |
| Well Name : | N/R |
| Status : | ACTIVE |
| Well Address : | 2719 S 29th ST, Fort Pierce, 34981 |
| Well County : | ST. LUCIE |
| Well Owner Name : | Andrew Moss |
| Phone : | 336-689-1691 |
| Phone Extension : | N/R |
| Casing Material : | N/R |
| Well Depth : | N/R |
| Length : | N/R |
| Diameter : | N/R |
| Sanitary Seal : | N/R |
| Permit Number : | N/R |
| Location ID : | 1161328 |
| Location Method : | DPHO = Digital Aerial Photos |
| Project ID : | TOX-DCEH |
| Insp Name : | Joanne Evans |
| Insp CHD : | ST. LUCIE |
| Request Number : | N/R |
| Property ID : | N/R |
| GPS ID : | 1161328 |
| Water Supply Restoration Program ID : | N/R |
| Water Supply Restoration Program Action: | N/R |
| Potable Status : | POTABLE |
| Resident Type : | RESIDENT |
| Other Well ID : | N/R |
| Software : | Well_Aerial_Entry |
| Streetside : | No |
| Agency : | DOH |
| Parcel ID : | 2420-421-0012-000-6 |
| PWS Design : | N/R |
| PWS Verify : | N/R |
| HAE (Height Above Ellipsoid) : | N/R |
| GPS Date : | 2020-12-14 |
| Large PWS Well : | N/R |
| Datum : | N/R |
| Latitude : | 27.416825 |
| Longitude : | -80.354433 |
| Comments : | well is buried |
| Last Date in Agency List : | 2021-07-29 |

Map Id: T94
Direction: E
Distance: 0.943 mi., 4981 ft.
Elevation: 17 ft.
Relative: Lower

**Site Name :** ST LUCIE COUNTY | ST. LUCIE COUNTY UTILITIES | FL4565083
2300 VIRGINIA AVE | 2300 VIRGINIA AVE. ROOM 227
FORT PIERCE | Fort Pierce, FL

**Database(s) :** [PWS, PWS ENF]

**Envirosite ID:** 1528334
**EPA ID:** N/R

PWS

| | |
|---|---|
| Facility Address : | 2300 Virginia Ave, Fort Pierce, FL 34982 |
| PWS ID : | FL4561689 |
| PWS Type : | Community water system |
| PWS Name : | ST LUCIE COUNTY UTIL NORTH COUNTY SYSTEM |
| Activity Status : | Active |
| Primary Source : | Ground water |
| Submission Year : | 2021 |
| Submission Year Quarter : | 2021Q1 |
| Population Served Count : | 3,213 |
| Service Connections Count : | 1575 |
| Population Category 2 : | <10,000 |
| Population Category 3 : | <=3300 |
| Population Category 4 : | <10K |
| Population Category 5 : | 501-3,300 |
| Population Category 11 : | 1,001-3,300 |
| Submission Quarter : | 1 |
| Submission Status Code : | Y |
| First Reported Date : | 1980-03-15 |
| Last Reported Date : | 2021-02-16 |
| Deactivation Date : | N/R |
| GW or SW : | Groundwater |
| Is Grant Eligible : | Y |
| Is Outstanding Performer : | N/R |
| Is School or Daycare : | N |
| Is Source Water Protected : | N/R |
| Primacy Agency : | Florida |
| Primacy Type : | State |
| Org Name : | GEORGE LANDRY |
| EPA Region : | Region 4 |
| Admin Name : | GEORGE LANDRY |
| Owner Type : | Private |
| Phone Number : | 772-462-1631 |
| Phone Ext Number : | N/R |
| Alt Phone Number : | N/R |
| Email Address : | N/R |
| Fax Number : | N/R |
| Is Wholesaler : | N |
| LT2 Schedule Category : | N/R |
| NPM Candidate : | Y |
| CDS ID : | N/R |
| DBPR Schedule Category : | System serving fewer than 10,000 AND not connected to a larger system |
| Outstanding Performer Date : | N/R |
| Season Begin Date : | N/R |
| Season End Date : | N/R |
| Source Water Protection Date : | N/R |
| Seasonal Startup System : | N/R |
| Reduced Monitoring Begin Date : | N/R |
| Reduced Monitoring End Date : | N/R |
| Reduced RTCR Monitoring : | N/R |
| Last Date in Agency List : | 2021-07-02 |

Map Id: T94
Direction: E
Distance: 0.943 mi., 4981 ft.
Elevation: 17 ft.
Relative: Lower

**Site Name :** ST LUCIE COUNTY | ST. LUCIE COUNTY UTILITIES | FL4565083
2300 VIRGINIA AVE | 2300 VIRGINIA AVE. ROOM 227
FORT PIERCE | Fort Pierce, FL

**Database(s) :** [PWS, PWS ENF] ***(cont.)***

**Envirosite ID:** 1528334
**EPA ID:** N/R

PWS ***(cont.)***

| | |
|---|---|
| Facility Address : | 2300 VIRGINIA AVE, FORT PIERCE, FL 34982 |
| PWS ID : | FL4565083 |
| PWS Type : | Transient non-community system |
| PWS Name : | INDRIO REC AREA |
| Activity Status : | Inactive |
| Primary Source : | Ground water |
| Submission Year : | 2021 |
| Submission Year Quarter : | 2021Q1 |
| Population Served Count : | 25 |
| Service Connections Count : | 15 |
| Population Category 2 : | <10,000 |
| Population Category 3 : | <=3300 |
| Population Category 4 : | <10K |
| Population Category 5 : | <=500 |
| Population Category 11 : | <=100 |
| Submission Quarter : | 1 |
| Submission Status Code : | Y |
| First Reported Date : | 1990-01-19 |
| Last Reported Date : | 2021-02-16 |
| Deactivation Date : | 2010-08-12 |
| GW or SW : | Groundwater |
| Is Grant Eligible : | N |
| Is Outstanding Performer : | N/R |
| Is School or Daycare : | N |
| Is Source Water Protected : | N/R |
| Primacy Agency : | Florida |
| Primacy Type : | State |
| Org Name : | ST. LUCIE COUNTY PARKS AND RECREATION DEPARTMENT |
| EPA Region : | Region 4 |
| Admin Name : | PETE KEOGH |
| Owner Type : | Local government |
| Phone Number : | 772-462-1485 |
| Phone Ext Number : | N/R |
| Alt Phone Number : | N/R |
| Email Address : | N/R |
| Fax Number : | N/R |
| Is Wholesaler : | N |
| LT2 Schedule Category : | N/R |
| NPM Candidate : | N |
| CDS ID : | N/R |
| DBPR Schedule Category : | N/R |
| Outstanding Performer Date : | N/R |
| Season Begin Date : | 01-01 |
| Season End Date : | 12-31 |
| Source Water Protection Date : | N/R |
| Seasonal Startup System : | N/R |
| Reduced Monitoring Begin Date : | N/R |
| Reduced Monitoring End Date : | N/R |
| Reduced RTCR Monitoring : | N/R |
| Last Date in Agency List : | 2021-07-02 |

Map Id: T94
Direction: E
Distance: 0.943 mi., 4981 ft.
Elevation: 17 ft.
Relative: Lower

**Site Name :** ST LUCIE COUNTY | ST. LUCIE COUNTY UTILITIES | FL4565083
2300 VIRGINIA AVE | 2300 VIRGINIA AVE. ROOM 227
FORT PIERCE | Fort Pierce, FL

**Database(s) :** [PWS, PWS ENF] ***(cont.)***

**Envirosite ID:** 1528334
**EPA ID:** N/R

PWS ***(cont.)***

| | |
|---|---|
| Facility Address : | 2300 VIRGINIA AVE., FORT PIERCE, FL 34982 |
| PWS ID : | FL4565204 |
| PWS Type : | Community water system |
| PWS Name : | INDIAN RIVER ESTATES |
| Activity Status : | Active |
| Primary Source : | Ground water purchased |
| Submission Year : | 2021 |
| Submission Year Quarter : | 2021Q1 |
| Population Served Count : | 2,365 |
| Service Connections Count : | 946 |
| Population Category 2 : | <10,000 |
| Population Category 3 : | <=3300 |
| Population Category 4 : | <10K |
| Population Category 5 : | 501-3,300 |
| Population Category 11 : | 1,001-3,300 |
| Submission Quarter : | 1 |
| Submission Status Code : | Y |
| First Reported Date : | 2010-08-18 |
| Last Reported Date : | 2021-02-16 |
| Deactivation Date : | N/R |
| GW or SW : | Groundwater |
| Is Grant Eligible : | Y |
| Is Outstanding Performer : | N/R |
| Is School or Daycare : | N |
| Is Source Water Protected : | N/R |
| Primacy Agency : | Florida |
| Primacy Type : | State |
| Org Name : | GEORGE LANDRY |
| EPA Region : | Region 4 |
| Admin Name : | GEORGE LANDRY |
| Owner Type : | Local government |
| Phone Number : | 772-462-1631 |
| Phone Ext Number : | N/R |
| Alt Phone Number : | N/R |
| Email Address : | N/R |
| Fax Number : | N/R |
| Is Wholesaler : | N |
| LT2 Schedule Category : | N/R |
| NPM Candidate : | Y |
| CDS ID : | N/R |
| DBPR Schedule Category : | System serving 50K to 99,999 people OR belonging to a CDS in which the largest system serves 50K to |
| Outstanding Performer Date : | N/R |
| Season Begin Date : | N/R |
| Season End Date : | N/R |
| Source Water Protection Date : | N/R |
| Seasonal Startup System : | N/R |
| Reduced Monitoring Begin Date : | N/R |
| Reduced Monitoring End Date : | N/R |
| Reduced RTCR Monitoring : | N/R |
| Last Date in Agency List : | 2021-07-02 |

Map Id: T94
Direction: E
Distance: 0.943 mi., 4981 ft.
Elevation: 17 ft.
Relative: Lower

**Site Name :** ST LUCIE COUNTY | ST. LUCIE COUNTY UTILITIES | FL4565083
2300 VIRGINIA AVE | 2300 VIRGINIA AVE. ROOM 227
FORT PIERCE | Fort Pierce, FL

**Database(s) :** [PWS, PWS ENF] ***(cont.)***

**Envirosite ID:** 1528334
**EPA ID:** N/R

PWS ***(cont.)***

| | |
|---|---|
| PWS ID : | FL4565196 |
| PWS Type : | Transient non-community system |
| PWS Name : | ST. LUCIE COUNTY FAIRGROUNDS |
| Activity Status : | Active |
| Primary Source : | Ground water |
| Submission Year : | 2021 |
| Submission Year Quarter : | 2021Q1 |
| Population Served Count : | 25 |
| Service Connections Count : | 1 |
| Population Category 2 : | <10,000 |
| Population Category 3 : | <=3300 |
| Population Category 4 : | <10K |
| Population Category 5 : | <=500 |
| Population Category 11 : | <=100 |
| Submission Quarter : | 1 |
| Submission Status Code : | Y |
| First Reported Date : | 2004-06-09 |
| Last Reported Date : | 2021-02-16 |
| Deactivation Date : | N/R |
| GW or SW : | Groundwater |
| Is Grant Eligible : | Y |
| Is Outstanding Performer : | N/R |
| Is School or Daycare : | N |
| Is Source Water Protected : | N/R |
| Primacy Agency : | Florida |
| Primacy Type : | State |
| Org Name : | GEORGE LANDRY |
| EPA Region : | Region 4 |
| Admin Name : | GEORGE LANDRY |
| Owner Type : | Local government |
| Phone Number : | 772-462-1631 |
| Phone Ext Number : | N/R |
| Alt Phone Number : | N/R |
| Email Address : | N/R |
| Fax Number : | N/R |
| Is Wholesaler : | N |
| LT2 Schedule Category : | N/R |
| NPM Candidate : | Y |
| CDS ID : | N/R |
| DBPR Schedule Category : | N/R |
| Outstanding Performer Date : | N/R |
| Season Begin Date : | 01-01 |
| Season End Date : | 12-31 |
| Source Water Protection Date : | N/R |
| Seasonal Startup System : | N/R |
| Reduced Monitoring Begin Date : | N/R |
| Reduced Monitoring End Date : | N/R |
| Reduced RTCR Monitoring : | N/R |
| Last Date in Agency List : | 2021-07-02 |

Facility Address : 2300 VIRGINIA AVE., FORT PIERCE, FL 34982-5652

Map Id: T94
Direction: E
Distance: 0.943 mi., 4981 ft.
Elevation: 17 ft.
Relative: Lower

**Site Name :** ST LUCIE COUNTY | ST. LUCIE COUNTY UTILITIES | FL4565083
2300 VIRGINIA AVE | 2300 VIRGINIA AVE. ROOM 227
FORT PIERCE | Fort Pierce, FL

**Database(s) :** [PWS, PWS ENF] ***(cont.)***

**Envirosite ID:** 1528334
**EPA ID:** N/R

PWS ***(cont.)***

| | |
|---|---|
| PWS ID : | FL4561916 |
| PWS Type : | Community water system |
| PWS Name : | LAKEWOOD PARK SUBDIVISION |
| Activity Status : | Active |
| Primary Source : | Ground water |
| Submission Year : | 2021 |
| Submission Year Quarter : | 2021Q1 |
| Population Served Count : | 175 |
| Service Connections Count : | 70 |
| Population Category 2 : | <10,000 |
| Population Category 3 : | <=3300 |
| Population Category 4 : | <10K |
| Population Category 5 : | <=500 |
| Population Category 11 : | 101-500 |
| Submission Quarter : | 1 |
| Submission Status Code : | Y |
| First Reported Date : | 1981-01-29 |
| Last Reported Date : | 2021-02-16 |
| Deactivation Date : | N/R |
| GW or SW : | Groundwater |
| Is Grant Eligible : | Y |
| Is Outstanding Performer : | N/R |
| Is School or Daycare : | N |
| Is Source Water Protected : | N/R |
| Primacy Agency : | Florida |
| Primacy Type : | State |
| Org Name : | GEORGE LAMDY |
| EPA Region : | Region 4 |
| Admin Name : | GEORGE LANDRY |
| Owner Type : | Private |
| Phone Number : | 772-462-1631 |
| Phone Ext Number : | N/R |
| Alt Phone Number : | N/R |
| Email Address : | N/R |
| Fax Number : | N/R |
| Is Wholesaler : | N |
| LT2 Schedule Category : | N/R |
| NPM Candidate : | Y |
| CDS ID : | N/R |
| DBPR Schedule Category : | System serving fewer than 10,000 AND not connected to a larger system |
| Outstanding Performer Date : | N/R |
| Season Begin Date : | N/R |
| Season End Date : | N/R |
| Source Water Protection Date : | N/R |
| Seasonal Startup System : | N/R |
| Reduced Monitoring Begin Date : | N/R |
| Reduced Monitoring End Date : | N/R |
| Reduced RTCR Monitoring : | N/R |
| Last Date in Agency List : | 2021-07-02 |

Facility Address : 2300 VIRGINIA AVE. ROOM 227, FORT PIERCE, FL 34982

Map Id: T94
Direction: E
Distance: 0.943 mi., 4981 ft.
Elevation: 17 ft.
Relative: Lower

**Site Name :** ST LUCIE COUNTY | ST. LUCIE COUNTY UTILITIES | FL4565083
2300 VIRGINIA AVE | 2300 VIRGINIA AVE. ROOM 227
FORT PIERCE | Fort Pierce, FL

**Database(s) :** [PWS, PWS ENF] ***(cont.)***

**Envirosite ID:** 1528334
**EPA ID:** N/R

PWS ***(cont.)***

| | |
|---|---|
| PWS ID : | FL4560971 |
| PWS Type : | Community water system |
| PWS Name : | NORTH HUTCHINSON ISLAND |
| Activity Status : | Active |
| Primary Source : | Ground water purchased |
| Submission Year : | 2021 |
| Submission Year Quarter : | 2021Q1 |
| Population Served Count : | 3,954 |
| Service Connections Count : | 784 |
| Population Category 2 : | <10,000 |
| Population Category 3 : | 3,301-50,000 |
| Population Category 4 : | <10K |
| Population Category 5 : | 3,301-10,000 |
| Population Category 11 : | 3,301-10,000 |
| Submission Quarter : | 1 |
| Submission Status Code : | Y |
| First Reported Date : | 1979-02-10 |
| Last Reported Date : | 2021-02-16 |
| Deactivation Date : | N/R |
| GW or SW : | Groundwater |
| Is Grant Eligible : | Y |
| Is Outstanding Performer : | N/R |
| Is School or Daycare : | N |
| Is Source Water Protected : | N/R |
| Primacy Agency : | Florida |
| Primacy Type : | State |
| Org Name : | GEORGE LANDRY |
| EPA Region : | Region 4 |
| Admin Name : | GEORGE LANDRY |
| Owner Type : | Private |
| Phone Number : | 772-462-1631 |
| Phone Ext Number : | N/R |
| Alt Phone Number : | N/R |
| Email Address : | N/R |
| Fax Number : | N/R |
| Is Wholesaler : | N |
| LT2 Schedule Category : | N/R |
| NPM Candidate : | Y |
| CDS ID : | N/R |
| DBPR Schedule Category : | System serving 50K to 99,999 people OR belonging to a CDS in which the largest system serves 50K to |
| Outstanding Performer Date : | N/R |
| Season Begin Date : | N/R |
| Season End Date : | N/R |
| Source Water Protection Date : | N/R |
| Seasonal Startup System : | N/R |
| Reduced Monitoring Begin Date : | N/R |
| Reduced Monitoring End Date : | N/R |
| Reduced RTCR Monitoring : | N/R |
| Last Date in Agency List : | 2021-07-02 |

Map Id: T94
Direction: E
Distance: 0.943 mi., 4981 ft.
Elevation: 17 ft.
Relative: Lower

**Site Name :** ST LUCIE COUNTY | ST. LUCIE COUNTY UTILITIES | FL4565083
2300 VIRGINIA AVE | 2300 VIRGINIA AVE. ROOM 227
FORT PIERCE | Fort Pierce, FL

**Database(s) :** [PWS, PWS ENF] ***(cont.)***

**Envirosite ID:** 1528334
**EPA ID:** N/R

PWS ENF

Facility Address : 2300 Virginia Ave, Fort Pierce, FL 34982

Site Details

| | |
|---|---|
| PWS ID : | FL4561689 |
| PWS Name : | ST LUCIE COUNTY UTIL NORTH COUNTY SYSTEM |
| EPA Region : | Region 4 |
| Primacy Agency : | Florida |
| PWS Type : | Community water system |
| Primacy Type : | State |
| Primary Source : | Ground water |
| Activity Status : | Active |
| Deactivation Date : | N/R |
| Owner Type : | Private |
| Phone Number : | 772-462-1631 |
| Last Date in Agency List : | 2021-07-08 |

Violation Details

Details for this site have been truncated due to the large number of available details for this site within this dataset. For the complete details for this site, contact your Envirosite account representative for a complimentary site report containing all of the details available.

| | |
|---|---|
| RTC Enforcement ID : | N/R |
| Violation ID : | 88V0007 |
| Submission Year : | 2021 |
| Violation First Reported Date : | 1991-07-01 |
| Contaminant Name : | Fluoride |
| Rule Family : | Inorganic Chemicals |
| Rule Group : | Chemicals |
| Rule Name : | Inorganic Chemicals |
| Violation Type : | Monitoring, Regular |
| Is Health Based : | N |
| Is Major Violation : | Y |
| Severity Indicator Count : | N/R |
| Public Notification Tier : | 3 |
| Address Line 1 : | 2300 Virginia Ave, Fort Pierce, 34982 |
| Address Line 2 : | N/R |
| Compliance Status : | Known |
| RTC Date : | N/R |
| Enforcement Action Description : | State Violation/Reminder Notice |
| Admin Name : | GEORGE LANDRY |
| Email Address : | N/R |

| | |
|---|---|
| RTC Enforcement ID : | N/R |
| Violation ID : | 90V0024 |
| Submission Year : | 2021 |
| Violation First Reported Date : | 1991-03-02 |
| Contaminant Name : | Nitrate |
| Rule Family : | Inorganic Chemicals |
| Rule Group : | Chemicals |

Map Id: T94
Direction: E
Distance: 0.943 mi., 4981 ft.
Elevation: 17 ft.
Relative: Lower

**Site Name :** ST LUCIE COUNTY | ST. LUCIE COUNTY UTILITIES | FL4565083
2300 VIRGINIA AVE | 2300 VIRGINIA AVE. ROOM 227
FORT PIERCE | Fort Pierce, FL

**Database(s) :** [PWS, PWS ENF] ***(cont.)***

**Envirosite ID:** 1528334
**EPA ID:** N/R

PWS ENF ***(cont.)***

| | |
|---|---|
| Rule Name : | Nitrates |
| Violation Type : | Monitoring, Regular |
| Is Health Based : | N |
| Is Major Violation : | Y |
| Severity Indicator Count : | N/R |
| Public Notification Tier : | 3 |
| Address Line 1 : | 2300 Virginia Ave, Fort Pierce, 34982 |
| Address Line 2 : | N/R |
| Compliance Status : | Known |
| RTC Date : | N/R |
| Enforcement Action Description : | State Bilateral Compliance Agreement signed |
| Admin Name : | GEORGE LANDRY |
| Email Address : | N/R |

| | |
|---|---|
| RTC Enforcement ID : | N/R |
| Violation ID : | 90V0033 |
| Submission Year : | 2021 |
| Violation First Reported Date : | 1991-03-02 |
| Contaminant Name : | Gross Alpha, Excl. Radon and U |
| Rule Family : | Radionuclides |
| Rule Group : | Chemicals |
| Rule Name : | Radionuclides |
| Violation Type : | Monitoring, Regular |
| Is Health Based : | N |
| Is Major Violation : | Y |
| Severity Indicator Count : | N/R |
| Public Notification Tier : | 3 |
| Address Line 1 : | 2300 Virginia Ave, Fort Pierce, 34982 |
| Address Line 2 : | N/R |
| Compliance Status : | Known |
| RTC Date : | N/R |
| Enforcement Action Description : | State Violation/Reminder Notice |
| Admin Name : | GEORGE LANDRY |
| Email Address : | N/R |

| | |
|---|---|
| RTC Enforcement ID : | N/R |
| Violation ID : | 88V0003 |
| Submission Year : | 2021 |
| Violation First Reported Date : | 1991-07-01 |
| Contaminant Name : | Selenium |
| Rule Family : | Inorganic Chemicals |
| Rule Group : | Chemicals |
| Rule Name : | Inorganic Chemicals |
| Violation Type : | Monitoring, Regular |
| Is Health Based : | N |
| Is Major Violation : | Y |
| Severity Indicator Count : | N/R |
| Public Notification Tier : | 3 |
| Address Line 1 : | 2300 Virginia Ave, Fort Pierce, 34982 |
| Address Line 2 : | N/R |
| Compliance Status : | Known |
| RTC Date : | N/R |
| Enforcement Action Description : | State Violation/Reminder Notice |

Map Id: T94
Direction: E
Distance: 0.943 mi., 4981 ft.
Elevation: 17 ft.
Relative: Lower

**Site Name :** ST LUCIE COUNTY | ST. LUCIE COUNTY UTILITIES | FL4565083
2300 VIRGINIA AVE | 2300 VIRGINIA AVE. ROOM 227
FORT PIERCE | Fort Pierce, FL

**Database(s) :** [PWS, PWS ENF] ***(cont.)***

**Envirosite ID:** 1528334
**EPA ID:** N/R

PWS ENF ***(cont.)***

| | |
|---|---|
| Admin Name : | GEORGE LANDRY |
| Email Address : | N/R |
| | |
| RTC Enforcement ID : | N/R |
| Violation ID : | 88V0009 |
| Submission Year : | 2021 |
| Violation First Reported Date : | 1991-07-01 |
| Contaminant Name : | Cadmium |
| Rule Family : | Inorganic Chemicals |
| Rule Group : | Chemicals |
| Rule Name : | Inorganic Chemicals |
| Violation Type : | Monitoring, Regular |
| Is Health Based : | N |
| Is Major Violation : | Y |
| Severity Indicator Count : | N/R |
| Public Notification Tier : | 3 |
| Address Line 1 : | 2300 Virginia Ave, Fort Pierce, 34982 |
| Address Line 2 : | N/R |
| Compliance Status : | Known |
| RTC Date : | N/R |
| Enforcement Action Description : | State Violation/Reminder Notice |
| Admin Name : | GEORGE LANDRY |
| Email Address : | N/R |
| | |
| RTC Enforcement ID : | N/R |
| Violation ID : | 90V0028 |
| Submission Year : | 2021 |
| Violation First Reported Date : | 1991-03-02 |
| Contaminant Name : | Chromium |
| Rule Family : | Inorganic Chemicals |
| Rule Group : | Chemicals |
| Rule Name : | Inorganic Chemicals |
| Violation Type : | Monitoring, Regular |
| Is Health Based : | N |
| Is Major Violation : | Y |
| Severity Indicator Count : | N/R |
| Public Notification Tier : | 3 |
| Address Line 1 : | 2300 Virginia Ave, Fort Pierce, 34982 |
| Address Line 2 : | N/R |
| Compliance Status : | Known |
| RTC Date : | N/R |
| Enforcement Action Description : | State Bilateral Compliance Agreement signed |
| Admin Name : | GEORGE LANDRY |
| Email Address : | N/R |
| | |
| RTC Enforcement ID : | N/R |
| Violation ID : | 90V0029 |
| Submission Year : | 2021 |
| Violation First Reported Date : | 1991-03-02 |
| Contaminant Name : | Cadmium |
| Rule Family : | Inorganic Chemicals |
| Rule Group : | Chemicals |

Map Id: T94
Direction: E
Distance: 0.943 mi., 4981 ft.
Elevation: 17 ft.
Relative: Lower

**Site Name :** ST LUCIE COUNTY | ST. LUCIE COUNTY UTILITIES | FL4565083
2300 VIRGINIA AVE | 2300 VIRGINIA AVE.
ROOM 227
FORT PIERCE | Fort Pierce, FL

**Database(s) :** [PWS, PWS ENF] ***(cont.)***

**Envirosite ID:** 1528334
**EPA ID:** N/R

PWS ENF ***(cont.)***

| | |
|---|---|
| Rule Name : | Inorganic Chemicals |
| Violation Type : | Monitoring, Regular |
| Is Health Based : | N |
| Is Major Violation : | Y |
| Severity Indicator Count : | N/R |
| Public Notification Tier : | 3 |
| Address Line 1 : | 2300 Virginia Ave, Fort Pierce, 34982 |
| Address Line 2 : | N/R |
| Compliance Status : | Known |
| RTC Date : | N/R |
| Enforcement Action Description : | State Bilateral Compliance Agreement signed |
| Admin Name : | GEORGE LANDRY |
| Email Address : | N/R |

| | |
|---|---|
| RTC Enforcement ID : | N/R |
| Violation ID : | 88V0005 |
| Submission Year : | 2021 |
| Violation First Reported Date : | 1991-07-01 |
| Contaminant Name : | Mercury |
| Rule Family : | Inorganic Chemicals |
| Rule Group : | Chemicals |
| Rule Name : | Inorganic Chemicals |
| Violation Type : | Monitoring, Regular |
| Is Health Based : | N |
| Is Major Violation : | Y |
| Severity Indicator Count : | N/R |
| Public Notification Tier : | 3 |
| Address Line 1 : | 2300 Virginia Ave, Fort Pierce, 34982 |
| Address Line 2 : | N/R |
| Compliance Status : | Known |
| RTC Date : | N/R |
| Enforcement Action Description : | State Violation/Reminder Notice |
| Admin Name : | GEORGE LANDRY |
| Email Address : | N/R |

| | |
|---|---|
| RTC Enforcement ID : | N/R |
| Violation ID : | 20190011499 |
| Submission Year : | 2021 |
| Violation First Reported Date : | 2019-11-20 |
| Contaminant Name : | Consumer Confidence Rule |
| Rule Family : | Consumer Confidence Rule |
| Rule Group : | Other |
| Rule Name : | Consumer Confidence Rule |
| Violation Type : | Consumer Confidence Report Complete Failure to Report |
| Is Health Based : | N |
| Is Major Violation : | N/R |
| Severity Indicator Count : | N/R |
| Public Notification Tier : | 3 |
| Address Line 1 : | 2300 Virginia Ave, Fort Pierce, 34982 |
| Address Line 2 : | N/R |
| Compliance Status : | Open |
| RTC Date : | N/R |
| Enforcement Action Description : | State Violation/Reminder Notice |

Map Id: T94
Direction: E
Distance: 0.943 mi., 4981 ft.
Elevation: 17 ft.
Relative: Lower

**Site Name :** ST LUCIE COUNTY | ST. LUCIE COUNTY UTILITIES | FL4565083
2300 VIRGINIA AVE | 2300 VIRGINIA AVE. ROOM 227
FORT PIERCE | Fort Pierce, FL

**Database(s) :** [PWS, PWS ENF] ***(cont.)***

**Envirosite ID:** 1528334
**EPA ID:** N/R

PWS ENF ***(cont.)***

| | |
|---|---|
| Admin Name : | GEORGE LANDRY |
| Email Address : | N/R |
| RTC Enforcement ID : | N/R |
| Violation ID : | 88V0010 |
| Submission Year : | 2021 |
| Violation First Reported Date : | 1991-07-01 |
| Contaminant Name : | Barium |
| Rule Family : | Inorganic Chemicals |
| Rule Group : | Chemicals |
| Rule Name : | Inorganic Chemicals |
| Violation Type : | Monitoring, Regular |
| Is Health Based : | N |
| Is Major Violation : | Y |
| Severity Indicator Count : | N/R |
| Public Notification Tier : | 3 |
| Address Line 1 : | 2300 Virginia Ave, Fort Pierce, 34982 |
| Address Line 2 : | N/R |
| Compliance Status : | Known |
| RTC Date : | N/R |
| Enforcement Action Description : | State Violation/Reminder Notice |
| Admin Name : | GEORGE LANDRY |
| Email Address : | N/R |
| Facility Address : | 2300 VIRGINIA AVE, FORT PIERCE, FL 34982 |

Site Details

| | |
|---|---|
| PWS ID : | FL4565083 |
| PWS Name : | INDRIO REC AREA |
| EPA Region : | Region 4 |
| Primacy Agency : | Florida |
| PWS Type : | Transient non-community system |
| Primacy Type : | State |
| Primary Source : | Ground water |
| Activity Status : | Inactive |
| Deactivation Date : | 2010-08-12 |
| Owner Type : | Local government |
| Phone Number : | 772-462-1485 |
| Last Date in Agency List : | 2021-07-08 |

Violation Details

| | |
|---|---|
| RTC Enforcement ID : | N/R |
| Violation ID : | 20080001003 |
| Submission Year : | 2021 |
| Violation First Reported Date : | 2012-05-22 |
| Contaminant Name : | Coliform (TCR) |
| Rule Family : | Total Coliform Rules |
| Rule Group : | Microbials |
| Rule Name : | Total Coliform Rule |

Map Id: T94
Direction: E
Distance: 0.943 mi., 4981 ft.
Elevation: 17 ft.
Relative: Lower

**Site Name :** ST LUCIE COUNTY | ST. LUCIE COUNTY UTILITIES | FL4565083
2300 VIRGINIA AVE | 2300 VIRGINIA AVE. ROOM 227
FORT PIERCE | Fort Pierce, FL

**Database(s) :** [PWS, PWS ENF] ***(cont.)***

**Envirosite ID:** 1528334
**EPA ID:** N/R

PWS ENF ***(cont.)***

| | |
|---|---|
| Violation Type : | Monitoring, Routine Major (TCR) |
| Is Health Based : | N |
| Is Major Violation : | N/R |
| Severity Indicator Count : | N/R |
| Public Notification Tier : | 3 |
| Address Line 1 : | 2300 VIRGINIA AVE, FORT PIERCE, 34982 |
| Address Line 2 : | N/R |
| Compliance Status : | System Inactive |
| RTC Date : | 2010-08-12 |
| Enforcement Action Description : | N/R |
| Admin Name : | PETE KEOGH |
| Email Address : | N/R |

| | |
|---|---|
| RTC Enforcement ID : | N/R |
| Violation ID : | 0002339 |
| Submission Year : | 2021 |
| Violation First Reported Date : | 2001-03-13 |
| Contaminant Name : | Coliform (TCR) |
| Rule Family : | Total Coliform Rules |
| Rule Group : | Microbials |
| Rule Name : | Total Coliform Rule |
| Violation Type : | Maximum Contaminant Level Violation, Monthly (TCR) |
| Is Health Based : | Y |
| Is Major Violation : | N/R |
| Severity Indicator Count : | N/R |
| Public Notification Tier : | 2 |
| Address Line 1 : | 2300 VIRGINIA AVE, FORT PIERCE, 34982 |
| Address Line 2 : | N/R |
| Compliance Status : | System Inactive |
| RTC Date : | 2010-08-12 |
| Enforcement Action Description : | N/R |
| Admin Name : | PETE KEOGH |
| Email Address : | N/R |

| | |
|---|---|
| RTC Enforcement ID : | N/R |
| Violation ID : | 0206106 |
| Submission Year : | 2021 |
| Violation First Reported Date : | 2002-03-16 |
| Contaminant Name : | Nitrate |
| Rule Family : | Inorganic Chemicals |
| Rule Group : | Chemicals |
| Rule Name : | Nitrates |
| Violation Type : | Monitoring, Regular |
| Is Health Based : | N |
| Is Major Violation : | Y |
| Severity Indicator Count : | N/R |
| Public Notification Tier : | 3 |
| Address Line 1 : | 2300 VIRGINIA AVE, FORT PIERCE, 34982 |
| Address Line 2 : | N/R |
| Compliance Status : | System Inactive |
| RTC Date : | 2010-08-12 |
| Enforcement Action Description : | State Violation/Reminder Notice |
| Admin Name : | PETE KEOGH |

Map Id: T94
Direction: E
Distance: 0.943 mi., 4981 ft.
Elevation: 17 ft.
Relative: Lower

**Site Name :** ST LUCIE COUNTY | ST. LUCIE COUNTY UTILITIES | FL4565083
2300 VIRGINIA AVE | 2300 VIRGINIA AVE. ROOM 227
FORT PIERCE | Fort Pierce, FL

**Database(s) :** [PWS, PWS ENF] ***(cont.)***

**Envirosite ID:** 1528334
**EPA ID:** N/R

PWS ENF ***(cont.)***

| | |
|---|---|
| Email Address : | N/R |

| | |
|---|---|
| RTC Enforcement ID : | N/R |
| Violation ID : | 20050006872 |
| Submission Year : | 2021 |
| Violation First Reported Date : | 2005-12-20 |
| Contaminant Name : | Coliform (TCR) |
| Rule Family : | Total Coliform Rules |
| Rule Group : | Microbials |
| Rule Name : | Total Coliform Rule |
| Violation Type : | Monitoring, Routine Major (TCR) |
| Is Health Based : | N |
| Is Major Violation : | N/R |
| Severity Indicator Count : | N/R |
| Public Notification Tier : | 3 |
| Address Line 1 : | 2300 VIRGINIA AVE, FORT PIERCE, 34982 |
| Address Line 2 : | N/R |
| Compliance Status : | System Inactive |
| RTC Date : | 2010-08-12 |
| Enforcement Action Description : | State Public Notification received |
| Admin Name : | PETE KEOGH |
| Email Address : | N/R |

| | |
|---|---|
| RTC Enforcement ID : | N/R |
| Violation ID : | 0002332 |
| Submission Year : | 2021 |
| Violation First Reported Date : | 2001-03-13 |
| Contaminant Name : | Coliform (TCR) |
| Rule Family : | Total Coliform Rules |
| Rule Group : | Microbials |
| Rule Name : | Total Coliform Rule |
| Violation Type : | Monitoring, Repeat Major (TCR) |
| Is Health Based : | N |
| Is Major Violation : | Y |
| Severity Indicator Count : | N/R |
| Public Notification Tier : | 3 |
| Address Line 1 : | 2300 VIRGINIA AVE, FORT PIERCE, 34982 |
| Address Line 2 : | N/R |
| Compliance Status : | System Inactive |
| RTC Date : | 2010-08-12 |
| Enforcement Action Description : | N/R |
| Admin Name : | PETE KEOGH |
| Email Address : | N/R |

| | |
|---|---|
| RTC Enforcement ID : | N/R |
| Violation ID : | 9913484 |
| Submission Year : | 2021 |
| Violation First Reported Date : | 2001-03-13 |
| Contaminant Name : | Coliform (TCR) |
| Rule Family : | Total Coliform Rules |
| Rule Group : | Microbials |
| Rule Name : | Total Coliform Rule |

Map Id: T94
Direction: E
Distance: 0.943 mi., 4981 ft.
Elevation: 17 ft.
Relative: Lower

**Site Name :** ST LUCIE COUNTY | ST. LUCIE COUNTY UTILITIES | FL4565083
2300 VIRGINIA AVE | 2300 VIRGINIA AVE. ROOM 227
FORT PIERCE | Fort Pierce, FL

**Database(s) :** [PWS, PWS ENF] ***(cont.)***

**Envirosite ID:** 1528334
**EPA ID:** N/R

PWS ENF ***(cont.)***

| | |
|---|---|
| Violation Type : | Monitoring, Routine Minor (TCR) |
| Is Health Based : | N |
| Is Major Violation : | N |
| Severity Indicator Count : | N/R |
| Public Notification Tier : | 3 |
| Address Line 1 : | 2300 VIRGINIA AVE, FORT PIERCE, 34982 |
| Address Line 2 : | N/R |
| Compliance Status : | System Inactive |
| RTC Date : | 2010-08-12 |
| Enforcement Action Description : | N/R |
| Admin Name : | PETE KEOGH |
| Email Address : | N/R |

| | |
|---|---|
| RTC Enforcement ID : | 190001 |
| Violation ID : | 20050009914 |
| Submission Year : | 2021 |
| Violation First Reported Date : | 2005-12-20 |
| Contaminant Name : | Coliform (TCR) |
| Rule Family : | Total Coliform Rules |
| Rule Group : | Microbials |
| Rule Name : | Total Coliform Rule |
| Violation Type : | Monitoring, Routine Major (TCR) |
| Is Health Based : | N |
| Is Major Violation : | N/R |
| Severity Indicator Count : | N/R |
| Public Notification Tier : | 3 |
| Address Line 1 : | 2300 VIRGINIA AVE, FORT PIERCE, 34982 |
| Address Line 2 : | N/R |
| Compliance Status : | Returned to Compliance |
| RTC Date : | 2006-03-22 |
| Enforcement Action Description : | State Compliance achieved |
| Admin Name : | PETE KEOGH |
| Email Address : | N/R |

| | |
|---|---|
| RTC Enforcement ID : | 90E0001 |
| Violation ID : | 90V0003 |
| Submission Year : | 2021 |
| Violation First Reported Date : | 1991-03-02 |
| Contaminant Name : | Nitrate |
| Rule Family : | Inorganic Chemicals |
| Rule Group : | Chemicals |
| Rule Name : | Nitrates |
| Violation Type : | Monitoring, Regular |
| Is Health Based : | N |
| Is Major Violation : | Y |
| Severity Indicator Count : | N/R |
| Public Notification Tier : | 3 |
| Address Line 1 : | 2300 VIRGINIA AVE, FORT PIERCE, 34982 |
| Address Line 2 : | N/R |
| Compliance Status : | Returned to Compliance |
| RTC Date : | 1990-09-30 |
| Enforcement Action Description : | State Violation/Reminder Notice |
| Admin Name : | PETE KEOGH |

Map Id: T94
Direction: E
Distance: 0.943 mi., 4981 ft.
Elevation: 17 ft.
Relative: Lower

**Site Name :** ST LUCIE COUNTY | ST. LUCIE COUNTY UTILITIES | FL4565083
2300 VIRGINIA AVE | 2300 VIRGINIA AVE. ROOM 227
FORT PIERCE | Fort Pierce, FL

**Database(s) :** [PWS, PWS ENF] ***(cont.)***

**Envirosite ID:** 1528334
**EPA ID:** N/R

PWS ENF ***(cont.)***

| | |
|---|---|
| Email Address : | N/R |
| Facility Address : | 2300 VIRGINIA AVE., FORT PIERCE, FL 34982 |

Site Details

| | |
|---|---|
| PWS ID : | FL4565204 |
| PWS Name : | INDIAN RIVER ESTATES |
| EPA Region : | Region 4 |
| Primacy Agency : | Florida |
| PWS Type : | Community water system |
| Primacy Type : | State |
| Primary Source : | Ground water purchased |
| Activity Status : | Active |
| Deactivation Date : | N/R |
| Owner Type : | Local government |
| Phone Number : | 772-462-1631 |
| Last Date in Agency List : | 2021-07-08 |

Violation Details

| | |
|---|---|
| RTC Enforcement ID : | N/R |
| Violation ID : | 20130006392 |
| Submission Year : | 2021 |
| Violation First Reported Date : | 2013-11-14 |
| Contaminant Name : | Coliform (TCR) |
| Rule Family : | Total Coliform Rules |
| Rule Group : | Microbials |
| Rule Name : | Total Coliform Rule |
| Violation Type : | Monitoring, Routine Major (TCR) |
| Is Health Based : | N |
| Is Major Violation : | N/R |
| Severity Indicator Count : | N/R |
| Public Notification Tier : | 3 |
| Address Line 1 : | 2300 VIRGINIA AVE., FORT PIERCE, 34982 |
| Address Line 2 : | N/R |
| Compliance Status : | Known |
| RTC Date : | N/R |
| Enforcement Action Description : | State Intentional no-action |
| Admin Name : | GEORGE LANDRY |
| Email Address : | N/R |

| | |
|---|---|
| RTC Enforcement ID : | 558311 |
| Violation ID : | 20190011483 |
| Submission Year : | 2021 |
| Violation First Reported Date : | 2019-11-20 |
| Contaminant Name : | Consumer Confidence Rule |
| Rule Family : | Consumer Confidence Rule |
| Rule Group : | Other |
| Rule Name : | Consumer Confidence Rule |
| Violation Type : | Consumer Confidence Report Complete Failure to Report |

Map Id: T94
Direction: E
Distance: 0.943 mi., 4981 ft.
Elevation: 17 ft.
Relative: Lower

**Site Name :** ST LUCIE COUNTY | ST. LUCIE COUNTY UTILITIES | FL4565083
2300 VIRGINIA AVE | 2300 VIRGINIA AVE. ROOM 227
FORT PIERCE | Fort Pierce, FL

**Database(s) :** [PWS, PWS ENF] ***(cont.)***

**Envirosite ID:** 1528334
**EPA ID:** N/R

PWS ENF ***(cont.)***

| | |
|---|---|
| Is Health Based : | N |
| Is Major Violation : | N/R |
| Severity Indicator Count : | N/R |
| Public Notification Tier : | 3 |
| Address Line 1 : | 2300 VIRGINIA AVE., FORT PIERCE, 34982 |
| Address Line 2 : | N/R |
| Compliance Status : | Returned to Compliance |
| RTC Date : | 2020-08-10 |
| Enforcement Action Description : | State Compliance achieved |
| Admin Name : | GEORGE LANDRY |
| Email Address : | N/R |

| | |
|---|---|
| RTC Enforcement ID : | 558311 |
| Violation ID : | 20200002801 |
| Submission Year : | 2021 |
| Violation First Reported Date : | 2020-02-13 |
| Contaminant Name : | Total Haloacetic Acids (HAA5) |
| Rule Family : | Stage 2 Disinfectants and Disinfection Byproducts Rule |
| Rule Group : | Disinfectants and Disinfection Byproducts Rule |
| Rule Name : | Stage 2 Disinfectants and Disinfection Byproducts Rule |
| Violation Type : | Monitoring and Reporting (DBP) |
| Is Health Based : | N |
| Is Major Violation : | Y |
| Severity Indicator Count : | 2 |
| Public Notification Tier : | 3 |
| Address Line 1 : | 2300 VIRGINIA AVE., FORT PIERCE, 34982 |
| Address Line 2 : | N/R |
| Compliance Status : | Returned to Compliance |
| RTC Date : | 2020-08-10 |
| Enforcement Action Description : | State Compliance achieved |
| Admin Name : | GEORGE LANDRY |
| Email Address : | N/R |

| | |
|---|---|
| RTC Enforcement ID : | 558311 |
| Violation ID : | 20200002902 |
| Submission Year : | 2021 |
| Violation First Reported Date : | 2020-02-13 |
| Contaminant Name : | TTHM |
| Rule Family : | Stage 2 Disinfectants and Disinfection Byproducts Rule |
| Rule Group : | Disinfectants and Disinfection Byproducts Rule |
| Rule Name : | Stage 2 Disinfectants and Disinfection Byproducts Rule |
| Violation Type : | Monitoring and Reporting (DBP) |
| Is Health Based : | N |
| Is Major Violation : | Y |
| Severity Indicator Count : | 2 |
| Public Notification Tier : | 3 |
| Address Line 1 : | 2300 VIRGINIA AVE., FORT PIERCE, 34982 |
| Address Line 2 : | N/R |
| Compliance Status : | Returned to Compliance |
| RTC Date : | 2020-08-10 |
| Enforcement Action Description : | State Compliance achieved |
| Admin Name : | GEORGE LANDRY |
| Email Address : | N/R |

Map Id: T94
Direction: E
Distance: 0.943 mi., 4981 ft.
Elevation: 17 ft.
Relative: Lower

**Site Name :** ST LUCIE COUNTY | ST. LUCIE COUNTY UTILITIES | FL4565083
2300 VIRGINIA AVE | 2300 VIRGINIA AVE. ROOM 227
FORT PIERCE | Fort Pierce, FL

**Database(s) :** [PWS, PWS ENF] ***(cont.)***

**Envirosite ID:** 1528334
**EPA ID:** N/R

PWS ENF ***(cont.)***

Site Details

| | |
|---|---|
| PWS ID : | FL4565196 |
| PWS Name : | ST. LUCIE COUNTY FAIRGROUNDS |
| EPA Region : | Region 4 |
| Primacy Agency : | Florida |
| PWS Type : | Transient non-community system |
| Primacy Type : | State |
| Primary Source : | Ground water |
| Activity Status : | Active |
| Deactivation Date : | N/R |
| Owner Type : | Local government |
| Phone Number : | 772-462-1631 |
| Last Date in Agency List : | 2021-07-08 |

Violation Details

| | |
|---|---|
| RTC Enforcement ID : | 475120 |
| Violation ID : | 20170006640 |
| Submission Year : | 2021 |
| Violation First Reported Date : | 2017-05-26 |
| Contaminant Name : | Revised Total Coliform Rule |
| Rule Family : | Total Coliform Rules |
| Rule Group : | Microbials |
| Rule Name : | Revised Total Coliform Rule |
| Violation Type : | Monitoring, Routine (RTCR) |
| Is Health Based : | N |
| Is Major Violation : | Y |
| Severity Indicator Count : | N/R |
| Public Notification Tier : | 3 |
| Address Line 1 : | 2300 VIRGINIA AVE., FORT PIERCE, 34982 |
| Address Line 2 : | N/R |
| Compliance Status : | Returned to Compliance |
| RTC Date : | 2017-05-03 |
| Enforcement Action Description : | State Compliance achieved |
| Admin Name : | GEORGE LANDRY |
| Email Address : | N/R |

| | |
|---|---|
| RTC Enforcement ID : | 475120 |
| Violation ID : | 20170006660 |
| Submission Year : | 2021 |
| Violation First Reported Date : | 2017-05-26 |
| Contaminant Name : | E. COLI |
| Rule Family : | Groundwater Rule |
| Rule Group : | Microbials |
| Rule Name : | Ground Water Rule |
| Violation Type : | Failure to Conduct Assessment Monitoring |
| Is Health Based : | N |
| Is Major Violation : | Y |
| Severity Indicator Count : | N/R |
| Public Notification Tier : | 3 |
| Address Line 1 : | 2300 VIRGINIA AVE., FORT PIERCE, 34982 |
| Address Line 2 : | N/R |
| Compliance Status : | Returned to Compliance |

Map Id: T94
Direction: E
Distance: 0.943 mi., 4981 ft.
Elevation: 17 ft.
Relative: Lower

**Site Name :** ST LUCIE COUNTY | ST. LUCIE COUNTY UTILITIES | FL4565083
2300 VIRGINIA AVE | 2300 VIRGINIA AVE. ROOM 227
FORT PIERCE | Fort Pierce, FL

**Database(s) :** [PWS, PWS ENF] ***(cont.)***

**Envirosite ID:** 1528334
**EPA ID:** N/R

PWS ENF ***(cont.)***

| | |
|---|---|
| RTC Date : | 2017-05-03 |
| Enforcement Action Description : | State Compliance achieved |
| Admin Name : | GEORGE LANDRY |
| Email Address : | N/R |
| Facility Address : | 2300 VIRGINIA AVE., FORT PIERCE, FL 34982-5652 |

Site Details

| | |
|---|---|
| PWS ID : | FL4561916 |
| PWS Name : | LAKEWOOD PARK SUBDIVISION |
| EPA Region : | Region 4 |
| Primacy Agency : | Florida |
| PWS Type : | Community water system |
| Primacy Type : | State |
| Primary Source : | Ground water |
| Activity Status : | Active |
| Deactivation Date : | N/R |
| Owner Type : | Private |
| Phone Number : | 772-462-1631 |
| Last Date in Agency List : | 2021-07-08 |

Violation Details

| | |
|---|---|
| RTC Enforcement ID : | N/R |
| Violation ID : | 92V0001 |
| Submission Year : | 2021 |
| Violation First Reported Date : | 1992-12-03 |
| Contaminant Name : | Coliform (TCR) |
| Rule Family : | Total Coliform Rules |
| Rule Group : | Microbials |
| Rule Name : | Total Coliform Rule |
| Violation Type : | Monitoring, Routine Minor (TCR) |
| Is Health Based : | N |
| Is Major Violation : | N |
| Severity Indicator Count : | N/R |
| Public Notification Tier : | 3 |
| Address Line 1 : | 2300 VIRGINIA AVE., FORT PIERCE, 34982-5652 |
| Address Line 2 : | N/R |
| Compliance Status : | Known |
| RTC Date : | N/R |
| Enforcement Action Description : | N/R |
| Admin Name : | GEORGE LANDRY |
| Email Address : | N/R |

| | |
|---|---|
| RTC Enforcement ID : | N/R |
| Violation ID : | 20190011489 |
| Submission Year : | 2021 |
| Violation First Reported Date : | 2019-11-20 |
| Contaminant Name : | Consumer Confidence Rule |
| Rule Family : | Consumer Confidence Rule |

Map Id: T94
Direction: E
Distance: 0.943 mi., 4981 ft.
Elevation: 17 ft.
Relative: Lower

**Site Name :** ST LUCIE COUNTY | ST. LUCIE COUNTY UTILITIES | FL4565083
2300 VIRGINIA AVE | 2300 VIRGINIA AVE. ROOM 227
FORT PIERCE | Fort Pierce, FL

**Database(s) :** [PWS, PWS ENF] ***(cont.)***

**Envirosite ID:** 1528334
**EPA ID:** N/R

PWS ENF ***(cont.)***

| | |
|---|---|
| Rule Group : | Other |
| Rule Name : | Consumer Confidence Rule |
| Violation Type : | Consumer Confidence Report Inadequate Reporting |
| Is Health Based : | N |
| Is Major Violation : | N/R |
| Severity Indicator Count : | N/R |
| Public Notification Tier : | 3 |
| Address Line 1 : | 2300 VIRGINIA AVE., FORT PIERCE, 34982-5652 |
| Address Line 2 : | N/R |
| Compliance Status : | Open |
| RTC Date : | N/R |
| Enforcement Action Description : | N/R |
| Admin Name : | GEORGE LANDRY |
| Email Address : | N/R |

| | |
|---|---|
| RTC Enforcement ID : | N/R |
| Violation ID : | 20070007099 |
| Submission Year : | 2021 |
| Violation First Reported Date : | 2007-08-23 |
| Contaminant Name : | Lead and Copper Rule |
| Rule Family : | Lead and Copper Rule |
| Rule Group : | Chemicals |
| Rule Name : | Lead and Copper Rule |
| Violation Type : | Follow-up Or Routine LCR Tap M/R |
| Is Health Based : | N |
| Is Major Violation : | N/R |
| Severity Indicator Count : | N/R |
| Public Notification Tier : | 3 |
| Address Line 1 : | 2300 VIRGINIA AVE., FORT PIERCE, 34982-5652 |
| Address Line 2 : | N/R |
| Compliance Status : | Open |
| RTC Date : | N/R |
| Enforcement Action Description : | N/R |
| Admin Name : | GEORGE LANDRY |
| Email Address : | N/R |

| | |
|---|---|
| RTC Enforcement ID : | N/R |
| Violation ID : | 20210003205 |
| Submission Year : | 2021 |
| Violation First Reported Date : | 2021-02-16 |
| Contaminant Name : | TTHM |
| Rule Family : | Stage 2 Disinfectants and Disinfection Byproducts Rule |
| Rule Group : | Disinfectants and Disinfection Byproducts Rule |
| Rule Name : | Stage 2 Disinfectants and Disinfection Byproducts Rule |
| Violation Type : | Maximum Contaminant Level Violation, Average |
| Is Health Based : | Y |
| Is Major Violation : | N/R |
| Severity Indicator Count : | 1 |
| Public Notification Tier : | 2 |
| Address Line 1 : | 2300 VIRGINIA AVE., FORT PIERCE, 34982-5652 |
| Address Line 2 : | N/R |
| Compliance Status : | Known |
| RTC Date : | N/R |

Map Id: T94
Direction: E
Distance: 0.943 mi., 4981 ft.
Elevation: 17 ft.
Relative: Lower

**Site Name :** ST LUCIE COUNTY | ST. LUCIE COUNTY UTILITIES | FL4565083
2300 VIRGINIA AVE | 2300 VIRGINIA AVE. ROOM 227
FORT PIERCE | Fort Pierce, FL

**Database(s) :** [PWS, PWS ENF] ***(cont.)***

**Envirosite ID:** 1528334
**EPA ID:** N/R

PWS ENF ***(cont.)***

| | |
|---|---|
| Enforcement Action Description : | N/R |
| Admin Name : | GEORGE LANDRY |
| Email Address : | N/R |

| | |
|---|---|
| RTC Enforcement ID : | N/R |
| Violation ID : | 95V0001 |
| Submission Year : | 2021 |
| Violation First Reported Date : | 1995-05-23 |
| Contaminant Name : | Coliform (TCR) |
| Rule Family : | Total Coliform Rules |
| Rule Group : | Microbials |
| Rule Name : | Total Coliform Rule |
| Violation Type : | Monitoring, Routine Major (TCR) |
| Is Health Based : | N |
| Is Major Violation : | Y |
| Severity Indicator Count : | N/R |
| Public Notification Tier : | 3 |
| Address Line 1 : | 2300 VIRGINIA AVE., FORT PIERCE, 34982-5652 |
| Address Line 2 : | N/R |
| Compliance Status : | Known |
| RTC Date : | N/R |
| Enforcement Action Description : | N/R |
| Admin Name : | GEORGE LANDRY |
| Email Address : | N/R |

| | |
|---|---|
| RTC Enforcement ID : | N/R |
| Violation ID : | 95V0003 |
| Submission Year : | 2021 |
| Violation First Reported Date : | 1996-01-17 |
| Contaminant Name : | Coliform (TCR) |
| Rule Family : | Total Coliform Rules |
| Rule Group : | Microbials |
| Rule Name : | Total Coliform Rule |
| Violation Type : | Monitoring, Repeat Major (TCR) |
| Is Health Based : | N |
| Is Major Violation : | Y |
| Severity Indicator Count : | N/R |
| Public Notification Tier : | 3 |
| Address Line 1 : | 2300 VIRGINIA AVE., FORT PIERCE, 34982-5652 |
| Address Line 2 : | N/R |
| Compliance Status : | Known |
| RTC Date : | N/R |
| Enforcement Action Description : | N/R |
| Admin Name : | GEORGE LANDRY |
| Email Address : | N/R |

| | |
|---|---|
| RTC Enforcement ID : | N/R |
| Violation ID : | 20210003275 |
| Submission Year : | 2021 |
| Violation First Reported Date : | 2021-02-16 |
| Contaminant Name : | Total Haloacetic Acids (HAA5) |
| Rule Family : | Stage 2 Disinfectants and Disinfection Byproducts Rule |

Map Id: T94
Direction: E
Distance: 0.943 mi., 4981 ft.
Elevation: 17 ft.
Relative: Lower

**Site Name :** ST LUCIE COUNTY | ST. LUCIE COUNTY UTILITIES | FL4565083
2300 VIRGINIA AVE | 2300 VIRGINIA AVE. ROOM 227
FORT PIERCE | Fort Pierce, FL

**Database(s) :** [PWS, PWS ENF] ***(cont.)***

**Envirosite ID:** 1528334
**EPA ID:** N/R

PWS ENF ***(cont.)***

| | |
|---|---|
| Rule Group : | Disinfectants and Disinfection Byproducts Rule |
| Rule Name : | Stage 2 Disinfectants and Disinfection Byproducts Rule |
| Violation Type : | Maximum Contaminant Level Violation, Average |
| Is Health Based : | Y |
| Is Major Violation : | N/R |
| Severity Indicator Count : | 1 |
| Public Notification Tier : | 2 |
| Address Line 1 : | 2300 VIRGINIA AVE., FORT PIERCE, 34982-5652 |
| Address Line 2 : | N/R |
| Compliance Status : | Known |
| RTC Date : | N/R |
| Enforcement Action Description : | N/R |
| Admin Name : | GEORGE LANDRY |
| Email Address : | N/R |

| | |
|---|---|
| RTC Enforcement ID : | N/R |
| Violation ID : | 96V0001 |
| Submission Year : | 2021 |
| Violation First Reported Date : | 1996-04-13 |
| Contaminant Name : | Nitrate |
| Rule Family : | Inorganic Chemicals |
| Rule Group : | Chemicals |
| Rule Name : | Nitrates |
| Violation Type : | Monitoring, Regular |
| Is Health Based : | N |
| Is Major Violation : | N |
| Severity Indicator Count : | N/R |
| Public Notification Tier : | 3 |
| Address Line 1 : | 2300 VIRGINIA AVE., FORT PIERCE, 34982-5652 |
| Address Line 2 : | N/R |
| Compliance Status : | Known |
| RTC Date : | N/R |
| Enforcement Action Description : | State Violation/Reminder Notice |
| Admin Name : | GEORGE LANDRY |
| Email Address : | N/R |

| | |
|---|---|
| RTC Enforcement ID : | N/R |
| Violation ID : | 0111082 |
| Submission Year : | 2021 |
| Violation First Reported Date : | 2001-05-19 |
| Contaminant Name : | Coliform (TCR) |
| Rule Family : | Total Coliform Rules |
| Rule Group : | Microbials |
| Rule Name : | Total Coliform Rule |
| Violation Type : | Monitoring, Routine Major (TCR) |
| Is Health Based : | N |
| Is Major Violation : | Y |
| Severity Indicator Count : | N/R |
| Public Notification Tier : | 3 |
| Address Line 1 : | 2300 VIRGINIA AVE., FORT PIERCE, 34982-5652 |
| Address Line 2 : | N/R |
| Compliance Status : | Known |
| RTC Date : | N/R |

Map Id: T94
Direction: E
Distance: 0.943 mi., 4981 ft.
Elevation: 17 ft.
Relative: Lower

**Site Name :** ST LUCIE COUNTY | ST. LUCIE COUNTY UTILITIES | FL4565083
2300 VIRGINIA AVE | 2300 VIRGINIA AVE. ROOM 227
FORT PIERCE | Fort Pierce, FL

**Database(s) :** [PWS, PWS ENF] ***(cont.)***

**Envirosite ID:** 1528334
**EPA ID:** N/R

PWS ENF ***(cont.)***

| | |
|---|---|
| Enforcement Action Description : | N/R |
| Admin Name : | GEORGE LANDRY |
| Email Address : | N/R |
| | |
| RTC Enforcement ID : | N/R |
| Violation ID : | 20080000982 |
| Submission Year : | 2021 |
| Violation First Reported Date : | 2008-02-28 |
| Contaminant Name : | Lead and Copper Rule |
| Rule Family : | Lead and Copper Rule |
| Rule Group : | Chemicals |
| Rule Name : | Lead and Copper Rule |
| Violation Type : | Follow-up Or Routine LCR Tap M/R |
| Is Health Based : | N |
| Is Major Violation : | N/R |
| Severity Indicator Count : | N/R |
| Public Notification Tier : | 3 |
| Address Line 1 : | 2300 VIRGINIA AVE., FORT PIERCE, 34982-5652 |
| Address Line 2 : | N/R |
| Compliance Status : | Open |
| RTC Date : | N/R |
| Enforcement Action Description : | State Technical Assistance Visit |
| Admin Name : | GEORGE LANDRY |
| Email Address : | N/R |
| | |
| Facility Address : | 2300 VIRGINIA AVE. ROOM 227, FORT PIERCE, FL 34982 |

Site Details

| | |
|---|---|
| PWS ID : | FL4560971 |
| PWS Name : | NORTH HUTCHINSON ISLAND |
| EPA Region : | Region 4 |
| Primacy Agency : | Florida |
| PWS Type : | Community water system |
| Primacy Type : | State |
| Primary Source : | Ground water purchased |
| Activity Status : | Active |
| Deactivation Date : | N/R |
| Owner Type : | Private |
| Phone Number : | 772-462-1631 |
| Last Date in Agency List : | 2021-07-08 |

Violation Details

| | |
|---|---|
| RTC Enforcement ID : | N/R |
| Violation ID : | 98V0001 |
| Submission Year : | 2021 |
| Violation First Reported Date : | 1998-12-03 |
| Contaminant Name : | Coliform (TCR) |
| Rule Family : | Total Coliform Rules |
| Rule Group : | Microbials |

Map Id: T94
Direction: E
Distance: 0.943 mi., 4981 ft.
Elevation: 17 ft.
Relative: Lower

**Site Name :** ST LUCIE COUNTY | ST. LUCIE COUNTY UTILITIES | FL4565083
2300 VIRGINIA AVE | 2300 VIRGINIA AVE. ROOM 227
FORT PIERCE | Fort Pierce, FL

**Database(s) :** [PWS, PWS ENF] ***(cont.)***

**Envirosite ID:** 1528334
**EPA ID:** N/R

PWS ENF ***(cont.)***

| | |
|---|---|
| Rule Name : | Total Coliform Rule |
| Violation Type : | Maximum Contaminant Level Violation, Monthly (TCR) |
| Is Health Based : | Y |
| Is Major Violation : | N/R |
| Severity Indicator Count : | N/R |
| Public Notification Tier : | 2 |
| Address Line 1 : | 2300 VIRGINIA AVE., FORT PIERCE, 34982 |
| Address Line 2 : | ROOM 227 |
| Compliance Status : | Known |
| RTC Date : | N/R |
| Enforcement Action Description : | N/R |
| Admin Name : | GEORGE LANDRY |
| Email Address : | N/R |

| | |
|---|---|
| RTC Enforcement ID : | N/R |
| Violation ID : | 0003496 |
| Submission Year : | 2021 |
| Violation First Reported Date : | 2000-06-11 |
| Contaminant Name : | Coliform (TCR) |
| Rule Family : | Total Coliform Rules |
| Rule Group : | Microbials |
| Rule Name : | Total Coliform Rule |
| Violation Type : | Monitoring, Repeat Minor (TCR) |
| Is Health Based : | N |
| Is Major Violation : | N |
| Severity Indicator Count : | N/R |
| Public Notification Tier : | 3 |
| Address Line 1 : | 2300 VIRGINIA AVE., FORT PIERCE, 34982 |
| Address Line 2 : | ROOM 227 |
| Compliance Status : | Known |
| RTC Date : | N/R |
| Enforcement Action Description : | N/R |
| Admin Name : | GEORGE LANDRY |
| Email Address : | N/R |

| | |
|---|---|
| RTC Enforcement ID : | N/R |
| Violation ID : | 98V0002 |
| Submission Year : | 2021 |
| Violation First Reported Date : | 1998-12-03 |
| Contaminant Name : | Coliform (TCR) |
| Rule Family : | Total Coliform Rules |
| Rule Group : | Microbials |
| Rule Name : | Total Coliform Rule |
| Violation Type : | Monitoring, Routine Minor (TCR) |
| Is Health Based : | N |
| Is Major Violation : | N |
| Severity Indicator Count : | N/R |
| Public Notification Tier : | 3 |
| Address Line 1 : | 2300 VIRGINIA AVE., FORT PIERCE, 34982 |
| Address Line 2 : | ROOM 227 |
| Compliance Status : | Known |
| RTC Date : | N/R |
| Enforcement Action Description : | N/R |

Map Id: T94
Direction: E
Distance: 0.943 mi., 4981 ft.
Elevation: 17 ft.
Relative: Lower

**Site Name :** ST LUCIE COUNTY | ST. LUCIE COUNTY UTILITIES | FL4565083
2300 VIRGINIA AVE | 2300 VIRGINIA AVE. ROOM 227
FORT PIERCE | Fort Pierce, FL

**Database(s) :** [PWS, PWS ENF] ***(cont.)***

**Envirosite ID:** 1528334
**EPA ID:** N/R

PWS ENF ***(cont.)***

| | |
|---|---|
| Admin Name : | GEORGE LANDRY |
| Email Address : | N/R |
| | |
| RTC Enforcement ID : | N/R |
| Violation ID : | 0004554 |
| Submission Year : | 2021 |
| Violation First Reported Date : | 2000-08-25 |
| Contaminant Name : | Coliform (TCR) |
| Rule Family : | Total Coliform Rules |
| Rule Group : | Microbials |
| Rule Name : | Total Coliform Rule |
| Violation Type : | Maximum Contaminant Level Violation, Monthly (TCR) |
| Is Health Based : | Y |
| Is Major Violation : | N/R |
| Severity Indicator Count : | N/R |
| Public Notification Tier : | 2 |
| Address Line 1 : | 2300 VIRGINIA AVE., FORT PIERCE, 34982 |
| Address Line 2 : | ROOM 227 |
| Compliance Status : | Known |
| RTC Date : | N/R |
| Enforcement Action Description : | N/R |
| Admin Name : | GEORGE LANDRY |
| Email Address : | N/R |
| | |
| RTC Enforcement ID : | N/R |
| Violation ID : | 92V0002 |
| Submission Year : | 2021 |
| Violation First Reported Date : | 1992-02-21 |
| Contaminant Name : | Coliform (TCR) |
| Rule Family : | Total Coliform Rules |
| Rule Group : | Microbials |
| Rule Name : | Total Coliform Rule |
| Violation Type : | Monitoring, Routine Minor (TCR) |
| Is Health Based : | N |
| Is Major Violation : | N |
| Severity Indicator Count : | N/R |
| Public Notification Tier : | 3 |
| Address Line 1 : | 2300 VIRGINIA AVE., FORT PIERCE, 34982 |
| Address Line 2 : | ROOM 227 |
| Compliance Status : | Known |
| RTC Date : | N/R |
| Enforcement Action Description : | N/R |
| Admin Name : | GEORGE LANDRY |
| Email Address : | N/R |
| | |
| RTC Enforcement ID : | N/R |
| Violation ID : | 91V0001 |
| Submission Year : | 2021 |
| Violation First Reported Date : | 1991-08-16 |
| Contaminant Name : | Coliform (TCR) |
| Rule Family : | Total Coliform Rules |
| Rule Group : | Microbials |

Map Id: T94
Direction: E
Distance: 0.943 mi., 4981 ft.
Elevation: 17 ft.
Relative: Lower

**Site Name :** ST LUCIE COUNTY | ST. LUCIE COUNTY UTILITIES | FL4565083
2300 VIRGINIA AVE | 2300 VIRGINIA AVE. ROOM 227
FORT PIERCE | Fort Pierce, FL

**Database(s) :** [PWS, PWS ENF] ***(cont.)***

**Envirosite ID:** 1528334
**EPA ID:** N/R

PWS ENF ***(cont.)***

| | |
|---|---|
| Rule Name : | Total Coliform Rule |
| Violation Type : | Monitoring, Routine Minor (TCR) |
| Is Health Based : | N |
| Is Major Violation : | N |
| Severity Indicator Count : | N/R |
| Public Notification Tier : | 3 |
| Address Line 1 : | 2300 VIRGINIA AVE., FORT PIERCE, 34982 |
| Address Line 2 : | ROOM 227 |
| Compliance Status : | Known |
| RTC Date : | N/R |
| Enforcement Action Description : | N/R |
| Admin Name : | GEORGE LANDRY |
| Email Address : | N/R |

| | |
|---|---|
| RTC Enforcement ID : | N/R |
| Violation ID : | 91V0002 |
| Submission Year : | 2021 |
| Violation First Reported Date : | 1991-11-26 |
| Contaminant Name : | Coliform (TCR) |
| Rule Family : | Total Coliform Rules |
| Rule Group : | Microbials |
| Rule Name : | Total Coliform Rule |
| Violation Type : | Monitoring, Routine Minor (TCR) |
| Is Health Based : | N |
| Is Major Violation : | N |
| Severity Indicator Count : | N/R |
| Public Notification Tier : | 3 |
| Address Line 1 : | 2300 VIRGINIA AVE., FORT PIERCE, 34982 |
| Address Line 2 : | ROOM 227 |
| Compliance Status : | Known |
| RTC Date : | N/R |
| Enforcement Action Description : | N/R |
| Admin Name : | GEORGE LANDRY |
| Email Address : | N/R |

| | |
|---|---|
| RTC Enforcement ID : | N/R |
| Violation ID : | 96V0002 |
| Submission Year : | 2021 |
| Violation First Reported Date : | 1996-05-24 |
| Contaminant Name : | Coliform (TCR) |
| Rule Family : | Total Coliform Rules |
| Rule Group : | Microbials |
| Rule Name : | Total Coliform Rule |
| Violation Type : | Monitoring, Routine Major (TCR) |
| Is Health Based : | N |
| Is Major Violation : | Y |
| Severity Indicator Count : | N/R |
| Public Notification Tier : | 3 |
| Address Line 1 : | 2300 VIRGINIA AVE., FORT PIERCE, 34982 |
| Address Line 2 : | ROOM 227 |
| Compliance Status : | Known |
| RTC Date : | N/R |
| Enforcement Action Description : | N/R |

Map Id: T94
Direction: E
Distance: 0.943 mi., 4981 ft.
Elevation: 17 ft.
Relative: Lower

**Site Name :** ST LUCIE COUNTY | ST. LUCIE COUNTY UTILITIES | FL4565083
2300 VIRGINIA AVE | 2300 VIRGINIA AVE.
ROOM 227
FORT PIERCE | Fort Pierce, FL

**Database(s) :** [PWS, PWS ENF] ***(cont.)***

**Envirosite ID:** 1528334
**EPA ID:** N/R

PWS ENF ***(cont.)***

| | |
|---|---|
| Admin Name : | GEORGE LANDRY |
| Email Address : | N/R |

| | |
|---|---|
| RTC Enforcement ID : | N/R |
| Violation ID : | 96V0001 |
| Submission Year : | 2021 |
| Violation First Reported Date : | 1996-04-13 |
| Contaminant Name : | Coliform (TCR) |
| Rule Family : | Total Coliform Rules |
| Rule Group : | Microbials |
| Rule Name : | Total Coliform Rule |
| Violation Type : | Monitoring, Routine Major (TCR) |
| Is Health Based : | N |
| Is Major Violation : | Y |
| Severity Indicator Count : | N/R |
| Public Notification Tier : | 3 |
| Address Line 1 : | 2300 VIRGINIA AVE., FORT PIERCE, 34982 |
| Address Line 2 : | ROOM 227 |
| Compliance Status : | Known |
| RTC Date : | N/R |
| Enforcement Action Description : | N/R |
| Admin Name : | GEORGE LANDRY |
| Email Address : | N/R |

| | |
|---|---|
| RTC Enforcement ID : | N/R |
| Violation ID : | 92V0003 |
| Submission Year : | 2021 |
| Violation First Reported Date : | 1992-12-03 |
| Contaminant Name : | Coliform (TCR) |
| Rule Family : | Total Coliform Rules |
| Rule Group : | Microbials |
| Rule Name : | Total Coliform Rule |
| Violation Type : | Monitoring, Routine Major (TCR) |
| Is Health Based : | N |
| Is Major Violation : | Y |
| Severity Indicator Count : | N/R |
| Public Notification Tier : | 3 |
| Address Line 1 : | 2300 VIRGINIA AVE., FORT PIERCE, 34982 |
| Address Line 2 : | ROOM 227 |
| Compliance Status : | Known |
| RTC Date : | N/R |
| Enforcement Action Description : | N/R |
| Admin Name : | GEORGE LANDRY |
| Email Address : | N/R |

Map Id: 95
Direction: NNW
Distance: 0.945 mi., 4989 ft.
Elevation: 16 ft.
Relative: Lower

**Site Name :** FL4564399
208 ROSEWOOD DR.
FORT PIERCE, FL 34947

**Database(s) :** [PWS, PWS ENF]

**Envirosite ID:** 41669979
**EPA ID:** N/R

PWS

| | |
|---|---|
| Facility Address : | 208 ROSEWOOD DR., FORT PIERCE, FL 34947 |
| PWS ID : | FL4564399 |
| PWS Type : | Community water system |
| PWS Name : | SANDALWOOD ESTATES S/D |
| Activity Status : | Active |
| Primary Source : | Ground water |
| Submission Year : | 2021 |
| Submission Year Quarter : | 2021Q1 |
| Population Served Count : | 120 |
| Service Connections Count : | 40 |
| Population Category 2 : | <10,000 |
| Population Category 3 : | <=3300 |
| Population Category 4 : | <10K |
| Population Category 5 : | <=500 |
| Population Category 11 : | 101-500 |
| Submission Quarter : | 1 |
| Submission Status Code : | Y |
| First Reported Date : | 1985-02-08 |
| Last Reported Date : | 2021-02-16 |
| Deactivation Date : | N/R |
| GW or SW : | Groundwater |
| Is Grant Eligible : | Y |
| Is Outstanding Performer : | N/R |
| Is School or Daycare : | N |
| Is Source Water Protected : | N/R |
| Primacy Agency : | Florida |
| Primacy Type : | State |
| Org Name : | KARON DREW |
| EPA Region : | Region 4 |
| Admin Name : | KARON DREW |
| Owner Type : | Private |
| Phone Number : | 772-461-0954 |
| Phone Ext Number : | N/R |
| Alt Phone Number : | N/R |
| Email Address : | N/R |
| Fax Number : | N/R |
| Is Wholesaler : | N |
| LT2 Schedule Category : | N/R |
| NPM Candidate : | Y |
| CDS ID : | N/R |
| DBPR Schedule Category : | System serving fewer than 10,000 AND not connected to a larger system |
| Outstanding Performer Date : | N/R |
| Season Begin Date : | N/R |
| Season End Date : | N/R |
| Source Water Protection Date : | N/R |
| Seasonal Startup System : | N/R |
| Reduced Monitoring Begin Date : | N/R |
| Reduced Monitoring End Date : | N/R |
| Reduced RTCR Monitoring : | N/R |
| Last Date in Agency List : | 2021-07-02 |

PWS ENF

| | |
|---|---|
| Facility Address : | 208 ROSEWOOD DR., FORT PIERCE, FL 34947 |

Map Id: 95
Direction: NNW
Distance: 0.945 mi., 4989 ft.
Elevation: 16 ft.
Relative: Lower

**Site Name :** FL4564399
208 ROSEWOOD DR.
FORT PIERCE, FL 34947

**Database(s) :** [PWS, PWS ENF] ***(cont.)***

**Envirosite ID:** 41669979
**EPA ID:** N/R

PWS ENF ***(cont.)***

Site Details

| | |
|---|---|
| PWS ID : | FL4564399 |
| PWS Name : | SANDALWOOD ESTATES S/D |
| EPA Region : | Region 4 |
| Primacy Agency : | Florida |
| PWS Type : | Community water system |
| Primacy Type : | State |
| Primary Source : | Ground water |
| Activity Status : | Active |
| Deactivation Date : | N/R |
| Owner Type : | Private |
| Phone Number : | 772-461-0954 |
| Last Date in Agency List : | 2021-07-08 |

Violation Details

Details for this site have been truncated due to the large number of available details for this site within this dataset. For the complete details for this site, contact your Envirosite account representative for a complimentary site report containing all of the details available.

| | |
|---|---|
| RTC Enforcement ID : | N/R |
| Violation ID : | 0106939 |
| Submission Year : | 2021 |
| Violation First Reported Date : | 2001-03-13 |
| Contaminant Name : | Nitrate |
| Rule Family : | Inorganic Chemicals |
| Rule Group : | Chemicals |
| Rule Name : | Nitrates |
| Violation Type : | Monitoring, Regular |
| Is Health Based : | N |
| Is Major Violation : | Y |
| Severity Indicator Count : | N/R |
| Public Notification Tier : | 3 |
| Address Line 1 : | 208 ROSEWOOD DR., FORT PIERCE, 34947 |
| Address Line 2 : | N/R |
| Compliance Status : | Known |
| RTC Date : | N/R |
| Enforcement Action Description : | State Violation/Reminder Notice |
| Admin Name : | KARON DREW |
| Email Address : | N/R |

| | |
|---|---|
| RTC Enforcement ID : | N/R |
| Violation ID : | 20190011490 |
| Submission Year : | 2021 |
| Violation First Reported Date : | 2019-11-20 |
| Contaminant Name : | Consumer Confidence Rule |
| Rule Family : | Consumer Confidence Rule |
| Rule Group : | Other |
| Rule Name : | Consumer Confidence Rule |
| Violation Type : | Consumer Confidence Report Inadequate Reporting |
| Is Health Based : | N |
| Is Major Violation : | N/R |
| Severity Indicator Count : | N/R |
| Public Notification Tier : | 3 |

Map Id: 95
Direction: NNW
Distance: 0.945 mi., 4989 ft.
Elevation: 16 ft.
Relative: Lower

**Site Name :** FL4564399
208 ROSEWOOD DR.
FORT PIERCE, FL 34947

**Database(s) :** [PWS, PWS ENF] ***(cont.)***

**Envirosite ID:** 41669979
**EPA ID:** N/R

PWS ENF ***(cont.)***

| | |
|---|---|
| Address Line 1 : | 208 ROSEWOOD DR., FORT PIERCE, 34947 |
| Address Line 2 : | N/R |
| Compliance Status : | Open |
| RTC Date : | N/R |
| Enforcement Action Description : | N/R |
| Admin Name : | KARON DREW |
| Email Address : | N/R |

| | |
|---|---|
| RTC Enforcement ID : | N/R |
| Violation ID : | 20120003512 |
| Submission Year : | 2021 |
| Violation First Reported Date : | 2012-08-14 |
| Contaminant Name : | E. COLI |
| Rule Family : | Groundwater Rule |
| Rule Group : | Microbials |
| Rule Name : | Ground Water Rule |
| Violation Type : | Failure to Conduct Assessment Monitoring |
| Is Health Based : | N |
| Is Major Violation : | Y |
| Severity Indicator Count : | N/R |
| Public Notification Tier : | 3 |
| Address Line 1 : | 208 ROSEWOOD DR., FORT PIERCE, 34947 |
| Address Line 2 : | N/R |
| Compliance Status : | Known |
| RTC Date : | N/R |
| Enforcement Action Description : | State Violation/Reminder Notice |
| Admin Name : | KARON DREW |
| Email Address : | N/R |

| | |
|---|---|
| RTC Enforcement ID : | N/R |
| Violation ID : | 0111085 |
| Submission Year : | 2021 |
| Violation First Reported Date : | 2001-05-19 |
| Contaminant Name : | Coliform (TCR) |
| Rule Family : | Total Coliform Rules |
| Rule Group : | Microbials |
| Rule Name : | Total Coliform Rule |
| Violation Type : | Monitoring, Routine Major (TCR) |
| Is Health Based : | N |
| Is Major Violation : | Y |
| Severity Indicator Count : | N/R |
| Public Notification Tier : | 3 |
| Address Line 1 : | 208 ROSEWOOD DR., FORT PIERCE, 34947 |
| Address Line 2 : | N/R |
| Compliance Status : | Known |
| RTC Date : | N/R |
| Enforcement Action Description : | N/R |
| Admin Name : | KARON DREW |
| Email Address : | N/R |

| | |
|---|---|
| RTC Enforcement ID : | N/R |
| Violation ID : | 20120003505 |
| Submission Year : | 2021 |
| Violation First Reported Date : | 2012-08-14 |

Map Id: 95
Direction: NNW
Distance: 0.945 mi., 4989 ft.
Elevation: 16 ft.
Relative: Lower

**Site Name :** FL4564399
208 ROSEWOOD DR.
FORT PIERCE, FL 34947

**Database(s) :** [PWS, PWS ENF] ***(cont.)***

**Envirosite ID:** 41669979
**EPA ID:** N/R

PWS ENF ***(cont.)***

| | |
|---|---|
| Contaminant Name : | Coliform (TCR) |
| Rule Family : | Total Coliform Rules |
| Rule Group : | Microbials |
| Rule Name : | Total Coliform Rule |
| Violation Type : | Monitoring, Routine Major (TCR) |
| Is Health Based : | N |
| Is Major Violation : | N/R |
| Severity Indicator Count : | N/R |
| Public Notification Tier : | 3 |
| Address Line 1 : | 208 ROSEWOOD DR., FORT PIERCE, 34947 |
| Address Line 2 : | N/R |
| Compliance Status : | Known |
| RTC Date : | N/R |
| Enforcement Action Description : | State Violation/Reminder Notice |
| Admin Name : | KARON DREW |
| Email Address : | N/R |

| | |
|---|---|
| RTC Enforcement ID : | N/R |
| Violation ID : | 20110002610 |
| Submission Year : | 2021 |
| Violation First Reported Date : | 2011-05-16 |
| Contaminant Name : | Coliform (TCR) |
| Rule Family : | Total Coliform Rules |
| Rule Group : | Microbials |
| Rule Name : | Total Coliform Rule |
| Violation Type : | Monitoring, Routine Major (TCR) |
| Is Health Based : | N |
| Is Major Violation : | N/R |
| Severity Indicator Count : | N/R |
| Public Notification Tier : | 3 |
| Address Line 1 : | 208 ROSEWOOD DR., FORT PIERCE, 34947 |
| Address Line 2 : | N/R |
| Compliance Status : | Known |
| RTC Date : | N/R |
| Enforcement Action Description : | State Violation/Reminder Notice |
| Admin Name : | KARON DREW |
| Email Address : | N/R |

| | |
|---|---|
| RTC Enforcement ID : | N/R |
| Violation ID : | 0004212 |
| Submission Year : | 2021 |
| Violation First Reported Date : | 2000-08-25 |
| Contaminant Name : | Coliform (TCR) |
| Rule Family : | Total Coliform Rules |
| Rule Group : | Microbials |
| Rule Name : | Total Coliform Rule |
| Violation Type : | Monitoring, Routine Minor (TCR) |
| Is Health Based : | N |
| Is Major Violation : | N |
| Severity Indicator Count : | N/R |
| Public Notification Tier : | 3 |
| Address Line 1 : | 208 ROSEWOOD DR., FORT PIERCE, 34947 |
| Address Line 2 : | N/R |
| Compliance Status : | Known |
| RTC Date : | N/R |

Map Id: 95
Direction: NNW
Distance: 0.945 mi., 4989 ft.
Elevation: 16 ft.
Relative: Lower

**Site Name :** FL4564399
208 ROSEWOOD DR.
FORT PIERCE, FL 34947

**Database(s) :** [PWS, PWS ENF] ***(cont.)***

**Envirosite ID:** 41669979
**EPA ID:** N/R

PWS ENF ***(cont.)***

| | |
|---|---|
| Enforcement Action Description : | N/R |
| Admin Name : | KARON DREW |
| Email Address : | N/R |

| | |
|---|---|
| RTC Enforcement ID : | N/R |
| Violation ID : | 20200010253 |
| Submission Year : | 2021 |
| Violation First Reported Date : | 2020-11-17 |
| Contaminant Name : | Lead and Copper Rule |
| Rule Family : | Lead and Copper Rule |
| Rule Group : | Chemicals |
| Rule Name : | Lead and Copper Rule |
| Violation Type : | Follow-up Or Routine LCR Tap M/R |
| Is Health Based : | N |
| Is Major Violation : | N/R |
| Severity Indicator Count : | N/R |
| Public Notification Tier : | 3 |
| Address Line 1 : | 208 ROSEWOOD DR., FORT PIERCE, 34947 |
| Address Line 2 : | N/R |
| Compliance Status : | Open |
| RTC Date : | N/R |
| Enforcement Action Description : | N/R |
| Admin Name : | KARON DREW |
| Email Address : | N/R |

| | |
|---|---|
| RTC Enforcement ID : | N/R |
| Violation ID : | 92V0002 |
| Submission Year : | 2021 |
| Violation First Reported Date : | 1992-12-03 |
| Contaminant Name : | Gross Alpha, Excl. Radon and U |
| Rule Family : | Radionuclides |
| Rule Group : | Chemicals |
| Rule Name : | Radionuclides |
| Violation Type : | Monitoring, Regular |
| Is Health Based : | N |
| Is Major Violation : | Y |
| Severity Indicator Count : | N/R |
| Public Notification Tier : | 3 |
| Address Line 1 : | 208 ROSEWOOD DR., FORT PIERCE, 34947 |
| Address Line 2 : | N/R |
| Compliance Status : | Known |
| RTC Date : | N/R |
| Enforcement Action Description : | State Violation/Reminder Notice |
| Admin Name : | KARON DREW |
| Email Address : | N/R |

| | |
|---|---|
| RTC Enforcement ID : | N/R |
| Violation ID : | 20080005859 |
| Submission Year : | 2021 |
| Violation First Reported Date : | 2008-09-04 |
| Contaminant Name : | Total Haloacetic Acids (HAA5) |
| Rule Family : | Stage 1 Disinfectants and Disinfection Byproducts Rule |
| Rule Group : | Disinfectants and Disinfection Byproducts Rule |
| Rule Name : | Stage 1 Disinfectants and Disinfection Byproducts Rule |

Map Id: 95
Direction: NNW
Distance: 0.945 mi., 4989 ft.
Elevation: 16 ft.
Relative: Lower

**Site Name :** FL4564399
208 ROSEWOOD DR.
FORT PIERCE, FL 34947

**Database(s) :** [PWS, PWS ENF] ***(cont.)***

**Envirosite ID:** 41669979
**EPA ID:** N/R

PWS ENF ***(cont.)***

| | |
|---|---|
| Violation Type : | Maximum Contaminant Level Violation, Average |
| Is Health Based : | Y |
| Is Major Violation : | N/R |
| Severity Indicator Count : | N/R |
| Public Notification Tier : | 2 |
| Address Line 1 : | 208 ROSEWOOD DR., FORT PIERCE, 34947 |
| Address Line 2 : | N/R |
| Compliance Status : | Known |
| RTC Date : | N/R |
| Enforcement Action Description : | State Bilateral Compliance Agreement signed |
| Admin Name : | KARON DREW |
| Email Address : | N/R |

Map Id: V96
Direction: SE
Distance: 0.949 mi., 5013 ft.
Elevation: 16 ft.
Relative: Lower

**Site Name :** AAR2354
27.417513, -80.353168
Fort Pierce, FL

**Database(s) :** [WELLS - FL]

**Envirosite ID:** 31000175
**EPA ID:** N/R

WELLS - FL

| | |
|---|---|
| Florida Unique Well ID : | AAR2354 |
| Well Type : | Private Well |
| Well Name : | N/R |
| Status : | ACTIVE |
| Well Address : | 2707 S 28th ST, Fort Pierce, 34981 |
| Well County : | ST. LUCIE |
| Well Owner Name : | Virginia Dixon |
| Phone : | 954-612-0453 |
| Phone Extension : | N/R |
| Casing Material : | N/R |
| Well Depth : | N/R |
| Length : | N/R |
| Diameter : | N/R |
| Sanitary Seal : | N/R |
| Permit Number : | N/R |
| Location ID : | 1161454 |
| Location Method : | DPHO = Digital Aerial Photos |
| Project ID : | WC |
| Insp Name : | Joanne Evans |
| Insp CHD : | ST. LUCIE |
| Request Number : | N/R |
| Property ID : | N/R |
| GPS ID : | 1161454 |
| Water Supply Restoration Program ID : | N/R |
| Water Supply Restoration Program Action: | N/R |
| Potable Status : | POTABLE |
| Resident Type : | BOTH |
| Other Well ID : | N/R |
| Software : | Well_Aerial_Entry |

Map Id: V96
Direction: SE
Distance: 0.949 mi., 5013 ft.
Elevation: 16 ft.
Relative: Lower

**Site Name :** AAR2354
27.417513, -80.353168
Fort Pierce, FL

**Database(s) :** [WELLS - FL] ***(cont.)***

**Envirosite ID:** 31000175
**EPA ID:** N/R

WELLS - FL ***(cont.)***

| | |
|---|---|
| Streetside : | Yes |
| Agency : | DOH |
| Parcel ID : | 2420-802-0017-000-0 |
| PWS Design : | N/R |
| PWS Verify : | N/R |
| HAE (Height Above Ellipsoid) : | N/R |
| GPS Date : | 2020-01-15 |
| Large PWS Well : | N/R |
| Datum : | N/R |
| Latitude : | 27.417513 |
| Longitude : | -80.353168 |
| Comments : | N/R |
| Last Date in Agency List : | 2020-01-23 |

Map Id: U97
Direction: SE
Distance: 0.950 mi., 5018 ft.
Elevation: 15 ft.
Relative: Lower

**Site Name :** AAR2364
27.416829, -80.354131
Fort Pierce, FL

**Database(s) :** [WELLS - FL]

**Envirosite ID:** 31000416
**EPA ID:** N/R

WELLS - FL

| | |
|---|---|
| Florida Unique Well ID : | AAR2364 |
| Well Type : | Private Well |
| Well Name : | N/R |
| Status : | ACTIVE |
| Well Address : | 2719 S 29th ST, Fort Pierce, 34981 |
| Well County : | ST. LUCIE |
| Well Owner Name : | Andrew Moss |
| Phone : | 336-689-1691 |
| Phone Extension : | N/R |
| Casing Material : | N/R |
| Well Depth : | N/R |
| Length : | N/R |
| Diameter : | N/R |
| Sanitary Seal : | N/R |
| Permit Number : | N/R |
| Location ID : | 1161328 |
| Location Method : | DPHO = Digital Aerial Photos |
| Project ID : | WC |
| Insp Name : | Joanne Evans |
| Insp CHD : | ST. LUCIE |
| Request Number : | N/R |
| Property ID : | N/R |
| GPS ID : | 1161328 |
| Water Supply Restoration Program ID : | N/R |
| Water Supply Restoration Program Action: | N/R |
| Potable Status : | POTABLE |
| Resident Type : | RESIDENT |
| Other Well ID : | N/R |

Map Id: U97
Direction: SE
Distance: 0.950 mi., 5018 ft.
Elevation: 15 ft.
Relative: Lower

**Site Name :** AAR2364
27.416829, -80.354131
Fort Pierce, FL

**Database(s) :** [WELLS - FL] ***(cont.)***

**Envirosite ID:** 31000416
**EPA ID:** N/R

WELLS - FL ***(cont.)***

| | |
|---|---|
| Software : | Well_Aerial_Entry |
| Streetside : | Yes |
| Agency : | DOH |
| Parcel ID : | 2420-421-0012-000-6 |
| PWS Design : | N/R |
| PWS Verify : | N/R |
| HAE (Height Above Ellipsoid) : | N/R |
| GPS Date : | 2019-12-11 |
| Large PWS Well : | N/R |
| Datum : | N/R |
| Latitude : | 27.416829 |
| Longitude : | -80.354131 |
| Comments : | N/R |
| Last Date in Agency List : | 2021-02-18 |

Map Id: V98
Direction: SE
Distance: 0.951 mi., 5020 ft.
Elevation: 17 ft.
Relative: Lower

**Site Name :** AAR2354
27.417416, -80.353264
Fort Pierce, FL

**Database(s) :** [WELLS - FL]

**Envirosite ID:** 36237664
**EPA ID:** N/R

WELLS - FL

| | |
|---|---|
| Florida Unique Well ID : | AAR2354 |
| Well Type : | Private Well |
| Well Name : | N/R |
| Status : | ACTIVE |
| Well Address : | 2707 S 28th ST, Fort Pierce, 34981 |
| Well County : | ST. LUCIE |
| Well Owner Name : | Virginia Dixon |
| Phone : | 954-612-0453 |
| Phone Extension : | N/R |
| Casing Material : | N/R |
| Well Depth : | N/R |
| Length : | N/R |
| Diameter : | N/R |
| Sanitary Seal : | N/R |
| Permit Number : | N/R |
| Location ID : | 1161454 |
| Location Method : | DPHO = Digital Aerial Photos |
| Project ID : | TOX-DCEH |
| Insp Name : | Joanne Evans |
| Insp CHD : | ST. LUCIE |
| Request Number : | N/R |
| Property ID : | N/R |
| GPS ID : | 1161454 |
| Water Supply Restoration Program ID : | N/R |
| Water Supply Restoration Program Action: | N/R |
| Potable Status : | POTABLE |
| Resident Type : | BOTH |

Map Id: V98
Direction: SE
Distance: 0.951 mi., 5020 ft.
Elevation: 17 ft.
Relative: Lower

**Site Name :** AAR2354
27.417416, -80.353264
Fort Pierce, FL

**Database(s) :** [WELLS - FL] ***(cont.)***

**Envirosite ID:** 36237664
**EPA ID:** N/R

WELLS - FL ***(cont.)***

| | |
|---|---|
| Other Well ID : | N/R |
| Software : | Well_Aerial_Entry |
| Streetside : | No |
| Agency : | DOH |
| Parcel ID : | N/R |
| PWS Design : | N/R |
| PWS Verify : | N/R |
| HAE (Height Above Ellipsoid) : | N/R |
| GPS Date : | 2020-07-14 |
| Large PWS Well : | N/R |
| Datum : | N/R |
| Latitude : | 27.417416 |
| Longitude : | -80.353264 |
| Comments : | well head is buried |
| Last Date in Agency List : | 2021-07-29 |

Map Id: U99
Direction: SE
Distance: 0.953 mi., 5032 ft.
Elevation: 15 ft.
Relative: Lower

**Site Name :** AAR2360
27.416873, -80.353991
Fort Pierce, FL

**Database(s) :** [WELLS - FL]

**Envirosite ID:** 31000418
**EPA ID:** N/R

WELLS - FL

| | |
|---|---|
| Florida Unique Well ID : | AAR2360 |
| Well Type : | Private Well |
| Well Name : | N/R |
| Status : | ACTIVE |
| Well Address : | 2716 S 29th ST, Fort Pierce, 34981 |
| Well County : | ST. LUCIE |
| Well Owner Name : | Ranae Carpenter |
| Phone : | 772-971-3875 |
| Phone Extension : | N/R |
| Casing Material : | PVC |
| Well Depth : | N/R |
| Length : | N/R |
| Diameter : | 2 |
| Sanitary Seal : | N/R |
| Permit Number : | N/R |
| Location ID : | 1161327 |
| Location Method : | DPHO = Digital Aerial Photos |
| Project ID : | WC |
| Insp Name : | Joanne Evans |
| Insp CHD : | ST. LUCIE |
| Request Number : | N/R |
| Property ID : | N/R |
| GPS ID : | 1161327 |
| Water Supply Restoration Program ID : | N/R |
| Water Supply Restoration Program Action: | N/R |
| Potable Status : | POTABLE |

Map Id: U99
Direction: SE
Distance: 0.953 mi., 5032 ft.
Elevation: 15 ft.
Relative: Lower

**Site Name :** AAR2360
27.416873, -80.353991
Fort Pierce, FL

**Database(s) :** [WELLS - FL] ***(cont.)***

**Envirosite ID:** 31000418
**EPA ID:** N/R

WELLS - FL ***(cont.)***

| | |
|---|---|
| Resident Type : | BOTH |
| Other Well ID : | N/R |
| Software : | Well_Aerial_Entry |
| Streetside : | No |
| Agency : | DOH |
| Parcel ID : | 2420-802-0023-000-5 |
| PWS Design : | N/R |
| PWS Verify : | N/R |
| HAE (Height Above Ellipsoid) : | N/R |
| GPS Date : | 2019-12-11 |
| Large PWS Well : | N/R |
| Datum : | N/R |
| Latitude : | 27.416873 |
| Longitude : | -80.353991 |
| Comments : | N/R |
| Last Date in Agency List : | 2021-07-29 |

Map Id: X100
Direction: SE
Distance: 0.959 mi., 5063 ft.
Elevation: 13 ft.
Relative: Lower

**Site Name :** AAR2350
27.416099, -80.355112
Fort Pierce, FL

**Database(s) :** [WELLS - FL]

**Envirosite ID:** 36237501
**EPA ID:** N/R

WELLS - FL

| | |
|---|---|
| Florida Unique Well ID : | AAR2350 |
| Well Type : | Private Well |
| Well Name : | N/R |
| Status : | ACTIVE |
| Well Address : | 2902 Grove DR, Fort Pierce, 34981 |
| Well County : | ST. LUCIE |
| Well Owner Name : | Ken Cope |
| Phone : | 772-579-9660 |
| Phone Extension : | N/R |
| Casing Material : | N/R |
| Well Depth : | N/R |
| Length : | N/R |
| Diameter : | 2 |
| Sanitary Seal : | N/R |
| Permit Number : | N/R |
| Location ID : | 1162587 |
| Location Method : | DPHO = Digital Aerial Photos |
| Project ID : | WC |
| Insp Name : | Joanne Evans |
| Insp CHD : | ST. LUCIE |
| Request Number : | N/R |
| Property ID : | N/R |
| GPS ID : | 1162587 |
| Water Supply Restoration Program ID : | N/R |
| Water Supply Restoration Program Action: | N/R |

Map Id: X100
Direction: SE
Distance: 0.959 mi., 5063 ft.
Elevation: 13 ft.
Relative: Lower

**Site Name :** AAR2350
27.416099, -80.355112
Fort Pierce, FL

**Database(s) :** [WELLS - FL] ***(cont.)***

**Envirosite ID:** 36237501
**EPA ID:** N/R

WELLS - FL ***(cont.)***

| | |
|---|---|
| Potable Status : | POTABLE |
| Resident Type : | BOTH |
| Other Well ID : | N/R |
| Software : | Well_Aerial_Entry |
| Streetside : | No |
| Agency : | DOH |
| Parcel ID : | 2420-810-0008-000-9 |
| PWS Design : | N/R |
| PWS Verify : | N/R |
| HAE (Height Above Ellipsoid) : | N/R |
| GPS Date : | 2020-02-12 |
| Large PWS Well : | N/R |
| Datum : | N/R |
| Latitude : | 27.416099 |
| Longitude : | -80.355112 |
| Comments : | N/R |
| Last Date in Agency List : | 2021-07-29 |

Map Id: 101
Direction: E
Distance: 0.959 mi., 5067 ft.
Elevation: 18 ft.
Relative: Higher

**Site Name :** AAH7955
27.430279, -80.34768
FORT PIERCE, FL

**Database(s) :** [WELLS - FL]

**Envirosite ID:** 8343441
**EPA ID:** N/R

WELLS - FL

| | |
|---|---|
| Florida Unique Well ID : | AAH7955 |
| Well Type : | Large (>150,000 gpd) Community PWS Well |
| Well Name : | FT. PIERCE UTILITIES AUTHORITY |
| Status : | ACTIVE |
| Well Address : | 715 S 25TH ST, FORT PIERCE, 34950 |
| Well County : | ST. LUCIE |
| Well Owner Name : | N/R |
| Phone : | N/R |
| Phone Extension : | N/R |
| Casing Material : | N/R |
| Well Depth : | 0 |
| Length : | N/R |
| Diameter : | N/R |
| Sanitary Seal : | N/R |
| Permit Number : | 4560490 |
| Location ID : | 154878 |
| Location Method : | DGPS = Differentially Corrected GPS |
| Project ID : | DEP |
| Insp Name : | N/R |
| Insp CHD : | N/R |
| Request Number : | N/R |
| Property ID : | N/R |
| GPS ID : | 154878 |
| Water Supply Restoration Program ID : | N/R |

Map Id: 101
Direction: E
Distance: 0.959 mi., 5067 ft.
Elevation: 18 ft.
Relative: Higher

**Site Name :** AAH7955
27.430279, -80.34768
FORT PIERCE, FL

**Database(s) :** [WELLS - FL] ***(cont.)***

**Envirosite ID:** 8343441
**EPA ID:** N/R

WELLS - FL ***(cont.)***

| | |
|---|---|
| Water Supply Restoration Program Action: | N/R |
| Potable Status : | POTABLE |
| Resident Type : | N/R |
| Other Well ID : | N/R |
| Software : | N/R |
| Streetside : | N/R |
| Agency : | N/R |
| Parcel ID : | N/R |
| PWS Design : | 15999000 |
| PWS Verify : | 0 |
| HAE (Height Above Ellipsoid) : | 0 |
| GPS Date : | 2003-01-27 |
| Large PWS Well : | 1 |
| Datum : | WS1984 |
| Latitude : | 27.430279 |
| Longitude : | -80.34768 |
| Comments : | N/R |
| Last Date in Agency List : | 2021-07-29 |

Map Id: V102
Direction: SE
Distance: 0.960 mi., 5067 ft.
Elevation: 16 ft.
Relative: Lower

**Site Name :** AAR2359
27.417414, -80.35304
Fort Pierce, FL

**Database(s) :** [WELLS - FL]

**Envirosite ID:** 31000434
**EPA ID:** N/R

WELLS - FL

| | |
|---|---|
| Florida Unique Well ID : | AAR2359 |
| Well Type : | Private Well |
| Well Name : | N/R |
| Status : | ACTIVE |
| Well Address : | 2706 S 28th ST, Fort Pierce, 34981 |
| Well County : | ST. LUCIE |
| Well Owner Name : | Robert Bamberski |
| Phone : | 752-214-8952 |
| Phone Extension : | N/R |
| Casing Material : | Galvanized |
| Well Depth : | N/R |
| Length : | N/R |
| Diameter : | 2 |
| Sanitary Seal : | N/R |
| Permit Number : | N/R |
| Location ID : | 1161323 |
| Location Method : | DPHO = Digital Aerial Photos |
| Project ID : | WC |
| Insp Name : | Joanne Evans |
| Insp CHD : | ST. LUCIE |
| Request Number : | N/R |
| Property ID : | N/R |
| GPS ID : | 1161323 |

Map Id: V102
Direction: SE
Distance: 0.960 mi., 5067 ft.
Elevation: 16 ft.
Relative: Lower

**Site Name :** AAR2359
27.417414, -80.35304
Fort Pierce, FL

**Database(s) :** [WELLS - FL] ***(cont.)***

**Envirosite ID:** 31000434
**EPA ID:** N/R

WELLS - FL ***(cont.)***

| | |
|---|---|
| Water Supply Restoration Program ID : | N/R |
| Water Supply Restoration Program Action: | N/R |
| Potable Status : | POTABLE |
| Resident Type : | RESIDENT |
| Other Well ID : | N/R |
| Software : | Well_Aerial_Entry |
| Streetside : | No |
| Agency : | DOH |
| Parcel ID : | 2420-802-0031-000-4 |
| PWS Design : | N/R |
| PWS Verify : | N/R |
| HAE (Height Above Ellipsoid) : | N/R |
| GPS Date : | 2019-12-11 |
| Large PWS Well : | N/R |
| Datum : | N/R |
| Latitude : | 27.417414 |
| Longitude : | -80.35304 |
| Comments : | N/R |
| Last Date in Agency List : | 2021-07-29 |

Map Id: T103
Direction: E
Distance: 0.963 mi., 5083 ft.
Elevation: 17 ft.
Relative: Lower

**Site Name :** FL4565204
2300 VIRGINIA AVENUE
FORT PIERCE, FL 34954

**Database(s) :** [PWS]

**Envirosite ID:** 1675017
**EPA ID:** N/R

PWS

| | |
|---|---|
| Facility Address : | 2300 VIRGINIA AVENUE, FORT PIERCE, FL 34954 |
| PWS ID : | FL4565204 |
| PWS Type : | Community water system |
| PWS Name : | INDIAN RIVER ESTATES |
| Activity Status : | Active |
| Primary Source : | Ground water purchased |
| Submission Year : | 2019 |
| Submission Year Quarter : | 2019Q4 |
| Population Served Count : | 2,338 |
| Service Connections Count : | 935 |
| Population Category 2 : | <10,000 |
| Population Category 3 : | <=3300 |
| Population Category 4 : | <10K |
| Population Category 5 : | 501-3,300 |
| Population Category 11 : | 1,001-3,300 |
| Submission Quarter : | 4 |
| Submission Status Code : | Y |
| First Reported Date : | 2010-08-18 |
| Last Reported Date : | 2019-12-16 |
| Deactivation Date : | N/R |

Map Id: T103
Direction: E
Distance: 0.963 mi., 5083 ft.
Elevation: 17 ft.
Relative: Lower

**Site Name :** FL4565204
2300 VIRGINIA AVENUE
FORT PIERCE, FL 34954

**Database(s) :** [PWS] ***(cont.)***

**Envirosite ID:** 1675017
**EPA ID:** N/R

PWS ***(cont.)***

| | |
|---|---|
| GW or SW : | Groundwater |
| Is Grant Eligible : | Y |
| Is Outstanding Performer : | N/R |
| Is School or Daycare : | N |
| Is Source Water Protected : | N/R |
| Primacy Agency : | Florida |
| Primacy Type : | State |
| Org Name : | RON ROBERTS |
| EPA Region : | Region 4 |
| Admin Name : | RON ROBERTS |
| Owner Type : | Local government |
| Phone Number : | 772-462-1175 |
| Phone Ext Number : | N/R |
| Alt Phone Number : | N/R |
| Email Address : | N/R |
| Fax Number : | N/R |
| Is Wholesaler : | N |
| LT2 Schedule Category : | N/R |
| NPM Candidate : | Y |
| CDS ID : | N/R |
| DBPR Schedule Category : | System serving 50K to 99,999 people OR belonging to a CDS in which the largest system serves 50K to |
| Outstanding Performer Date : | N/R |
| Season Begin Date : | N/R |
| Season End Date : | N/R |
| Source Water Protection Date : | N/R |
| Seasonal Startup System : | N/R |
| Reduced Monitoring Begin Date : | N/R |
| Reduced Monitoring End Date : | N/R |
| Reduced RTCR Monitoring : | N/R |
| Last Date in Agency List : | 2020-02-20 |

Map Id: Y104
Direction: NE
Distance: 0.967 mi., 5104 ft.
Elevation: 18 ft.
Relative: Higher

**Site Name :** W-3
27.440592, -80.353929
FORT PIERCE, FL

**Database(s) :** [WELLS - FL]

**Envirosite ID:** 8382818
**EPA ID:** N/R

WELLS - FL

| | |
|---|---|
| Florida Unique Well ID : | W-3 |
| Well Type : | Large (>150,000 gpd) Community PWS Well |
| Well Name : | FPUA W-3 |
| Status : | RETAGGED |
| Well Address : | S 29TH STREET/GEORGIA AVE, FORT PIERCE, 34947 |
| Well County : | ST. LUCIE |
| Well Owner Name : | N/R |
| Phone : | N/R |
| Phone Extension : | N/R |

Map Id: Y104
Direction: NE
Distance: 0.967 mi., 5104 ft.
Elevation: 18 ft.
Relative: Higher

**Site Name :** W-3
27.440592, -80.353929
FORT PIERCE, FL

**Database(s) :** [WELLS - FL] ***(cont.)***

**Envirosite ID:** 8382818
**EPA ID:** N/R

WELLS - FL ***(cont.)***

| | |
|---|---|
| Casing Material : | Galvanized |
| Well Depth : | N/R |
| Length : | N/R |
| Diameter : | 2 |
| Sanitary Seal : | Yes |
| Permit Number : | N/R |
| Location ID : | 329902 |
| Location Method : | DGPS = Differentially Corrected GPS |
| Project ID : | SUPER |
| Insp Name : | N/R |
| Insp CHD : | N/R |
| Request Number : | N/R |
| Property ID : | N/R |
| GPS ID : | 329902 |
| Water Supply Restoration Program ID : | N/R |
| Water Supply Restoration Program Action: | N/R |
| Potable Status : | POTABLE |
| Resident Type : | N/R |
| Other Well ID : | N/R |
| Software : | N/R |
| Streetside : | N/R |
| Agency : | N/R |
| Parcel ID : | N/R |
| PWS Design : | N/R |
| PWS Verify : | 0 |
| HAE (Height Above Ellipsoid) : | 14.99 |
| GPS Date : | 2001-01-18 |
| Large PWS Well : | 0 |
| Datum : | WS1984 |
| Latitude : | 27.440592 |
| Longitude : | -80.353929 |
| Comments : | W-3 should be labeled as FLUWID# AAG3482. Production well-monitored by DEP. |
| Last Date in Agency List : | 2021-07-29 |

Map Id: Y105
Direction: NE
Distance: 0.967 mi., 5105 ft.
Elevation: 18 ft.
Relative: Higher

**Site Name :** AAH7988
27.440593, -80.353927
FORT PIERCE, FL

**Database(s) :** [WELLS - FL]

**Envirosite ID:** 8362391
**EPA ID:** N/R

WELLS - FL

| | |
|---|---|
| Florida Unique Well ID : | AAH7988 |
| Well Type : | Large (>150,000 gpd) Community PWS Well |
| Well Name : | FPUA - W3 |
| Status : | INACTIVE |
| Well Address : | 715 S 25TH ST, FORT PIERCE, 34947 |
| Well County : | ST. LUCIE |
| Well Owner Name : | N/R |

Map Id: Y105
Direction: NE
Distance: 0.967 mi., 5105 ft.
Elevation: 18 ft.
Relative: Higher

**Site Name :** AAH7988
27.440593, -80.353927
FORT PIERCE, FL

**Database(s) :** [WELLS - FL] ***(cont.)***

**Envirosite ID:** 8362391
**EPA ID:** N/R

WELLS - FL ***(cont.)***

| | |
|---|---|
| Phone : | N/R |
| Phone Extension : | N/R |
| Casing Material : | N/R |
| Well Depth : | 105 |
| Length : | 105 |
| Diameter : | 10 |
| Sanitary Seal : | N/R |
| Permit Number : | 4560490 |
| Location ID : | 154942 |
| Location Method : | DGPS = Differentially Corrected GPS |
| Project ID : | DEP |
| Insp Name : | N/R |
| Insp CHD : | N/R |
| Request Number : | N/R |
| Property ID : | N/R |
| GPS ID : | 154942 |
| Water Supply Restoration Program ID : | N/R |
| Water Supply Restoration Program Action: | N/R |
| Potable Status : | POTABLE |
| Resident Type : | N/R |
| Other Well ID : | N/R |
| Software : | N/R |
| Streetside : | N/R |
| Agency : | N/R |
| Parcel ID : | N/R |
| PWS Design : | 23320000 |
| PWS Verify : | 0 |
| HAE (Height Above Ellipsoid) : | 0 |
| GPS Date : | 2003-01-27 |
| Large PWS Well : | 1 |
| Datum : | WS1984 |
| Latitude : | 27.440593 |
| Longitude : | -80.353927 |
| Comments : | 3/5/2021 - out of service according to Fort Pierce Utility Authority |
| Last Date in Agency List : | 2021-07-29 |

Map Id: U106
Direction: SE
Distance: 0.973 mi., 5137 ft.
Elevation: 15 ft.
Relative: Lower

**Site Name :** AAR2329
27.416551, -80.353936
Fort Pierce, FL

**Database(s) :** [WELLS - FL]

**Envirosite ID:** 36237438
**EPA ID:** N/R

WELLS - FL

| | |
|---|---|
| Florida Unique Well ID : | AAR2329 |
| Well Type : | Private Well |
| Well Name : | N/R |
| Status : | ACTIVE |
| Well Address : | 2809 Brantley RD, Fort Pierce, 34981 |
| Well County : | ST. LUCIE |

Map Id: U106
Direction: SE
Distance: 0.973 mi., 5137 ft.
Elevation: 15 ft.
Relative: Lower

**Site Name :** AAR2329
27.416551, -80.353936
Fort Pierce, FL

**Database(s) :** [WELLS - FL] ***(cont.)***

**Envirosite ID:** 36237438
**EPA ID:** N/R

WELLS - FL ***(cont.)***

| | |
|---|---|
| Well Owner Name : | Rosendo Moreno |
| Phone : | 772-332-0807 |
| Phone Extension : | N/R |
| Casing Material : | N/R |
| Well Depth : | N/R |
| Length : | N/R |
| Diameter : | N/R |
| Sanitary Seal : | N/R |
| Permit Number : | N/R |
| Location ID : | 1165183 |
| Location Method : | DPHO = Digital Aerial Photos |
| Project ID : | WC |
| Insp Name : | Joanne Evans |
| Insp CHD : | ST. LUCIE |
| Request Number : | N/R |
| Property ID : | N/R |
| GPS ID : | 1165183 |
| Water Supply Restoration Program ID : | N/R |
| Water Supply Restoration Program Action: | N/R |
| Potable Status : | POTABLE |
| Resident Type : | BOTH |
| Other Well ID : | N/R |
| Software : | Well_Aerial_Entry |
| Streetside : | No |
| Agency : | DOH |
| Parcel ID : | 2420-802-0050-000-3 |
| PWS Design : | N/R |
| PWS Verify : | N/R |
| HAE (Height Above Ellipsoid) : | N/R |
| GPS Date : | 2020-07-28 |
| Large PWS Well : | N/R |
| Datum : | N/R |
| Latitude : | 27.416551 |
| Longitude : | -80.353936 |
| Comments : | N/R |
| Last Date in Agency List : | 2021-07-29 |

Map Id: V107
Direction: SE
Distance: 0.974 mi., 5142 ft.
Elevation: 16 ft.
Relative: Lower

**Site Name :** AAR2330
27.417165, -80.353013
Fort Pierce, FL

**Database(s) :** [WELLS - FL]

**Envirosite ID:** 36237410
**EPA ID:** N/R

WELLS - FL

| | |
|---|---|
| Florida Unique Well ID : | AAR2330 |
| Well Type : | Private Well |
| Well Name : | N/R |
| Status : | ACTIVE |
| Well Address : | 2708 S 28th ST, Fort Pierce, 34981 |

Map Id: V107
Direction: SE
Distance: 0.974 mi., 5142 ft.
Elevation: 16 ft.
Relative: Lower

**Site Name :** AAR2330
27.417165, -80.353013
Fort Pierce, FL

**Database(s) :** [WELLS - FL] ***(cont.)***

**Envirosite ID:** 36237410
**EPA ID:** N/R

WELLS - FL ***(cont.)***

| | |
|---|---|
| Well County : | ST. LUCIE |
| Well Owner Name : | Yanet Calixto |
| Phone : | 772-985-8138 |
| Phone Extension : | N/R |
| Casing Material : | N/R |
| Well Depth : | N/R |
| Length : | N/R |
| Diameter : | N/R |
| Sanitary Seal : | N/R |
| Permit Number : | N/R |
| Location ID : | 1165184 |
| Location Method : | DPHO = Digital Aerial Photos |
| Project ID : | WC |
| Insp Name : | Joanne Evans |
| Insp CHD : | ST. LUCIE |
| Request Number : | N/R |
| Property ID : | N/R |
| GPS ID : | 1165184 |
| Water Supply Restoration Program ID : | N/R |
| Water Supply Restoration Program Action: | N/R |
| Potable Status : | POTABLE |
| Resident Type : | BOTH |
| Other Well ID : | N/R |
| Software : | Well_Aerial_Entry |
| Streetside : | No |
| Agency : | DOH |
| Parcel ID : | 2420-802-0033-000-8 |
| PWS Design : | N/R |
| PWS Verify : | N/R |
| HAE (Height Above Ellipsoid) : | N/R |
| GPS Date : | 2020-07-28 |
| Large PWS Well : | N/R |
| Datum : | N/R |
| Latitude : | 27.417165 |
| Longitude : | -80.353013 |
| Comments : | N/R |
| Last Date in Agency List : | 2021-07-29 |

Map Id: Z108
Direction: N
Distance: 0.980 mi., 5173 ft.
Elevation: 17 ft.
Relative: Lower

**Site Name :** AAF5082
27.443464, -80.361911
FORT PIERCE, FL

**Database(s) :** [WELLS - FL]

**Envirosite ID:** 8334761
**EPA ID:** N/R

WELLS - FL

| | |
|---|---|
| Florida Unique Well ID : | AAF5082 |
| Well Type : | Irrigation or other Non-potable well |
| Well Name : | PETERSON |
| Status : | ACTIVE |

Map Id: Z108
Direction: N
Distance: 0.980 mi., 5173 ft.
Elevation: 17 ft.
Relative: Lower

**Site Name :** AAF5082
27.443464, -80.361911
FORT PIERCE, FL

**Database(s) :** [WELLS - FL] ***(cont.)***

**Envirosite ID:** 8334761
**EPA ID:** N/R

WELLS - FL ***(cont.)***

| | |
|---|---|
| Well Address : | 3405 DELAWARE AVE, FORT PIERCE, 34947 |
| Well County : | ST. LUCIE |
| Well Owner Name : | N/R |
| Phone : | N/R |
| Phone Extension : | N/R |
| Casing Material : | PVC |
| Well Depth : | N/R |
| Length : | N/R |
| Diameter : | 2 |
| Sanitary Seal : | Yes |
| Permit Number : | N/R |
| Location ID : | 313536 |
| Location Method : | DGPS = Differentially Corrected GPS |
| Project ID : | SUPER |
| Insp Name : | N/R |
| Insp CHD : | N/R |
| Request Number : | N/R |
| Property ID : | N/R |
| GPS ID : | 313536 |
| Water Supply Restoration Program ID : | N/R |
| Water Supply Restoration Program Action: | N/R |
| Potable Status : | NON-POTABLE |
| Resident Type : | N/R |
| Other Well ID : | N/R |
| Software : | N/R |
| Streetside : | N/R |
| Agency : | N/R |
| Parcel ID : | N/R |
| PWS Design : | N/R |
| PWS Verify : | 0 |
| HAE (Height Above Ellipsoid) : | 18.04 |
| GPS Date : | 2001-05-23 |
| Large PWS Well : | 0 |
| Datum : | WS1984 |
| Latitude : | 27.443464 |
| Longitude : | -80.361911 |
| Comments : | N/R |
| Last Date in Agency List : | 2021-07-29 |

Map Id: 109
Direction: S
Distance: 0.984 mi., 5195 ft.
Elevation: 10 ft.
Relative: Lower

**Site Name :** AAK8179
27.413683, -80.364801
Fort Pierce, FL

**Database(s) :** [WELLS - FL]

**Envirosite ID:** 8884370
**EPA ID:** N/R

WELLS - FL

| | |
|---|---|
| Florida Unique Well ID : | AAK8179 |
| Well Type : | Private Well |
| Well Name : | N/R |

Map Id: 109
Direction: S
Distance: 0.984 mi., 5195 ft.
Elevation: 10 ft.
Relative: Lower

**Site Name :** AAK8179
27.413683, -80.364801
Fort Pierce, FL

**Database(s) :** [WELLS - FL] ***(cont.)***

**Envirosite ID:** 8884370
**EPA ID:** N/R

WELLS - FL ***(cont.)***

| | |
|---|---|
| Status : | ACTIVE |
| Well Address : | 3933 Kirby Loop RD, Fort Pierce, 34981 |
| Well County : | ST. LUCIE |
| Well Owner Name : | John Noelke |
| Phone : | 772-332-9107 |
| Phone Extension : | N/R |
| Casing Material : | N/R |
| Well Depth : | N/R |
| Length : | N/R |
| Diameter : | N/R |
| Sanitary Seal : | N/R |
| Permit Number : | N/R |
| Location ID : | 1157408 |
| Location Method : | DPHO = Digital Aerial Photos |
| Project ID : | WC |
| Insp Name : | Hunter Collier |
| Insp CHD : | ST. LUCIE |
| Request Number : | N/R |
| Property ID : | N/R |
| GPS ID : | 1157408 |
| Water Supply Restoration Program ID : | N/R |
| Water Supply Restoration Program Action: | N/R |
| Potable Status : | POTABLE |
| Resident Type : | BOTH |
| Other Well ID : | N/R |
| Software : | Well_Aerial_Entry |
| Streetside : | No |
| Agency : | DOH |
| Parcel ID : | 2420-332-0005-000-1 |
| PWS Design : | N/R |
| PWS Verify : | N/R |
| HAE (Height Above Ellipsoid) : | N/R |
| GPS Date : | 2019-07-31 |
| Large PWS Well : | N/R |
| Datum : | N/R |
| Latitude : | 27.413683 |
| Longitude : | -80.364801 |
| Comments : | N/R |
| Last Date in Agency List : | 2021-07-29 |

Map Id: BA110
Direction: ENE
Distance: 0.984 mi., 5197 ft.
Elevation: 18 ft.
Relative: Higher

**Site Name :** S-3
27.437543, -80.350174
FORT PIERCE, FL

**Database(s) :** [WELLS - FL]

**Envirosite ID:** 8410045
**EPA ID:** N/R

WELLS - FL

| | |
|---|---|
| Florida Unique Well ID : | S-3 |
| Well Type : | Large (>150,000 gpd) Community PWS Well |

Map Id: BA110
Direction: ENE
Distance: 0.984 mi., 5197 ft.
Elevation: 18 ft.
Relative: Higher

**Site Name :** S-3
27.437543, -80.350174
FORT PIERCE, FL

**Database(s) :** [WELLS - FL] ***(cont.)***

**Envirosite ID:** 8410045
**EPA ID:** N/R

WELLS - FL ***(cont.)***

| | |
|---|---|
| Well Name : | N/R |
| Status : | RETAGGED |
| Well Address : | S 25TH ST/JERSEY AVE, FORT PIERCE, 34947 |
| Well County : | ST. LUCIE |
| Well Owner Name : | N/R |
| Phone : | N/R |
| Phone Extension : | N/R |
| Casing Material : | PVC |
| Well Depth : | N/R |
| Length : | N/R |
| Diameter : | 2 |
| Sanitary Seal : | Yes |
| Permit Number : | N/R |
| Location ID : | 329678 |
| Location Method : | DGPS = Differentially Corrected GPS |
| Project ID : | SUPER |
| Insp Name : | N/R |
| Insp CHD : | N/R |
| Request Number : | N/R |
| Property ID : | N/R |
| GPS ID : | 329678 |
| Water Supply Restoration Program ID : | N/R |
| Water Supply Restoration Program Action: | N/R |
| Potable Status : | POTABLE |
| Resident Type : | N/R |
| Other Well ID : | N/R |
| Software : | N/R |
| Streetside : | N/R |
| Agency : | N/R |
| Parcel ID : | N/R |
| PWS Design : | N/R |
| PWS Verify : | 0 |
| HAE (Height Above Ellipsoid) : | 8.71 |
| GPS Date : | 2001-01-05 |
| Large PWS Well : | 0 |
| Datum : | WS1984 |
| Latitude : | 27.437543 |
| Longitude : | -80.350174 |
| Comments : | RETAGGED AS AAH7957 - DEP Monitored Production Wells - Last tested 02/09/2005 - No VOC Detections - Results in DEP PWS Database |
| Last Date in Agency List : | 2021-07-29 |

Map Id: U111
Direction: SE
Distance: 0.986 mi., 5207 ft.
Elevation: 15 ft.
Relative: Lower

**Site Name :** AAR2317
27.416466, -80.353701
Fort Pierce, FL

**Database(s) :** [WELLS - FL]

**Envirosite ID:** 40193403
**EPA ID:** N/R

WELLS - FL

| | |
|---|---|
| Florida Unique Well ID : | AAR2317 |
| Well Type : | Private Well |
| Well Name : | N/R |
| Status : | ACTIVE |
| Well Address : | 2805 Brantley RD, Fort Pierce, 34981 |
| Well County : | ST. LUCIE |
| Well Owner Name : | Carol Jean-Baptiste |
| Phone : | 772-985-4414 |
| Phone Extension : | N/R |
| Casing Material : | N/R |
| Well Depth : | N/R |
| Length : | N/R |
| Diameter : | N/R |
| Sanitary Seal : | N/R |
| Permit Number : | N/R |
| Location ID : | 1167543 |
| Location Method : | DPHO = Digital Aerial Photos |
| Project ID : | WC |
| Insp Name : | Joanne Evans |
| Insp CHD : | ST. LUCIE |
| Request Number : | N/R |
| Property ID : | N/R |
| GPS ID : | 1167543 |
| Water Supply Restoration Program ID : | N/R |
| Water Supply Restoration Program Action: | N/R |
| Potable Status : | POTABLE |
| Resident Type : | N/R |
| Other Well ID : | N/R |
| Software : | Well_Aerial_Entry |
| Streetside : | No |
| Agency : | DOH |
| Parcel ID : | N/R |
| PWS Design : | N/R |
| PWS Verify : | N/R |
| HAE (Height Above Ellipsoid) : | N/R |
| GPS Date : | 2020-11-19 |
| Large PWS Well : | N/R |
| Datum : | N/R |
| Latitude : | 27.416466 |
| Longitude : | -80.353701 |
| Comments : | N/R |
| Last Date in Agency List : | 2021-07-29 |

Map Id: Z112
Direction: N
Distance: 0.987 mi., 5209 ft.
Elevation: 17 ft.
Relative: Lower

**Site Name :** AAF5081
27.443594, -80.362362
FORT PIERCE, FL

**Database(s) :** [WELLS - FL]

**Envirosite ID:** 8322493
**EPA ID:** N/R

WELLS - FL

| | |
|---|---|
| Florida Unique Well ID : | AAF5081 |
| Well Type : | Irrigation or other Non-potable well |
| Well Name : | KING |
| Status : | INACTIVE |
| Well Address : | 3407 DELAWARE AVE, FORT PIERCE, 34947 |
| Well County : | ST. LUCIE |
| Well Owner Name : | N/R |
| Phone : | N/R |
| Phone Extension : | N/R |
| Casing Material : | PVC |
| Well Depth : | N/R |
| Length : | N/R |
| Diameter : | 2 |
| Sanitary Seal : | Yes |
| Permit Number : | N/R |
| Location ID : | 313534 |
| Location Method : | DGPS = Differentially Corrected GPS |
| Project ID : | SUPER |
| Insp Name : | N/R |
| Insp CHD : | N/R |
| Request Number : | N/R |
| Property ID : | N/R |
| GPS ID : | 313534 |
| Water Supply Restoration Program ID : | N/R |
| Water Supply Restoration Program Action: | N/R |
| Potable Status : | NON-POTABLE |
| Resident Type : | N/R |
| Other Well ID : | N/R |
| Software : | N/R |
| Streetside : | N/R |
| Agency : | N/R |
| Parcel ID : | N/R |
| PWS Design : | N/R |
| PWS Verify : | 0 |
| HAE (Height Above Ellipsoid) : | 3.24 |
| GPS Date : | 2001-05-23 |
| Large PWS Well : | 0 |
| Datum : | WS1984 |
| Latitude : | 27.443594 |
| Longitude : | -80.362362 |
| Comments : | PER CHD, residence on city water and well inactive since before 2006. |
| Last Date in Agency List : | 2021-07-29 |

Map Id: BA113
Direction: ENE
Distance: 0.987 mi., 5211 ft.
Elevation: 18 ft.
Relative: Higher

**Site Name :** AAH7957
27.43757, -80.350143
FORT PIERCE, FL

**Database(s) :** [WELLS - FL]

**Envirosite ID:** 8370332
**EPA ID:** N/R

WELLS - FL

| | |
|---|---|
| Florida Unique Well ID : | AAH7957 |
| Well Type : | Large (>150,000 gpd) Community PWS Well |
| Well Name : | FPUA - S3 |
| Status : | INACTIVE |
| Well Address : | 715 S 25TH ST, FORT PIERCE, 34947 |
| Well County : | ST. LUCIE |
| Well Owner Name : | N/R |
| Phone : | N/R |
| Phone Extension : | N/R |
| Casing Material : | N/R |
| Well Depth : | 0 |
| Length : | N/R |
| Diameter : | N/R |
| Sanitary Seal : | N/R |
| Permit Number : | 4560490 |
| Location ID : | 154882 |
| Location Method : | DGPS = Differentially Corrected GPS |
| Project ID : | DEP |
| Insp Name : | N/R |
| Insp CHD : | N/R |
| Request Number : | N/R |
| Property ID : | N/R |
| GPS ID : | 154882 |
| Water Supply Restoration Program ID : | N/R |
| Water Supply Restoration Program Action: | N/R |
| Potable Status : | POTABLE |
| Resident Type : | N/R |
| Other Well ID : | N/R |
| Software : | N/R |
| Streetside : | N/R |
| Agency : | N/R |
| Parcel ID : | N/R |
| PWS Design : | 23320000 |
| PWS Verify : | 0 |
| HAE (Height Above Ellipsoid) : | 0 |
| GPS Date : | 2003-01-27 |
| Large PWS Well : | 1 |
| Datum : | WS1984 |
| Latitude : | 27.43757 |
| Longitude : | -80.350143 |
| Comments : | 3/5/2021 - well not in service on sample day |
| Last Date in Agency List : | 2021-07-29 |

Map Id: U114
Direction: SE
Distance: 0.988 mi., 5218 ft.
Elevation: 15 ft.
Relative: Lower

**Site Name :** AAR2322
27.416275, -80.353943
Fort Pierce, FL

**Database(s) :** [WELLS - FL]

**Envirosite ID:** 40193928
**EPA ID:** N/R

WELLS - FL

| | |
|---|---|
| Florida Unique Well ID : | AAR2322 |
| Well Type : | Private Well |
| Well Name : | N/R |
| Status : | ACTIVE |
| Well Address : | 2804 S 29th ST, Fort Pierce, 34981 |
| Well County : | ST. LUCIE |
| Well Owner Name : | Dennis Gaskin |
| Phone : | 772-485-4525 |
| Phone Extension : | N/R |
| Casing Material : | N/R |
| Well Depth : | N/R |
| Length : | N/R |
| Diameter : | N/R |
| Sanitary Seal : | N/R |
| Permit Number : | N/R |
| Location ID : | 1167538 |
| Location Method : | DPHO = Digital Aerial Photos |
| Project ID : | WC |
| Insp Name : | Nicole M Montanez |
| Insp CHD : | ST. LUCIE |
| Request Number : | N/R |
| Property ID : | N/R |
| GPS ID : | 1167538 |
| Water Supply Restoration Program ID : | N/R |
| Water Supply Restoration Program Action: | N/R |
| Potable Status : | POTABLE |
| Resident Type : | OWNER |
| Other Well ID : | N/R |
| Software : | Well_Aerial_Entry |
| Streetside : | No |
| Agency : | DOH |
| Parcel ID : | N/R |
| PWS Design : | N/R |
| PWS Verify : | N/R |
| HAE (Height Above Ellipsoid) : | N/R |
| GPS Date : | 2020-11-19 |
| Large PWS Well : | N/R |
| Datum : | N/R |
| Latitude : | 27.416275 |
| Longitude : | -80.353943 |
| Comments : | Buried |
| Last Date in Agency List : | 2021-07-29 |

Map Id: U115
Direction: SE
Distance: 0.988 mi., 5219 ft.
Elevation: 14 ft.
Relative: Lower

**Site Name :** AAR2325
27.416124, -80.354188
FORT PIERCE, FL

**Database(s) :** [WELLS - FL]

**Envirosite ID:** 40193969
**EPA ID:** N/R

WELLS - FL

| | |
|---|---|
| Florida Unique Well ID : | AAR2325 |
| Well Type : | Private Well |
| Well Name : | N/R |
| Status : | ACTIVE |
| Well Address : | 2900 GROVE DR, FORT PIERCE, 34981 |
| Well County : | ST. LUCIE |
| Well Owner Name : | BOYLE |
| Phone : | 412-779-6401 |
| Phone Extension : | N/R |
| Casing Material : | N/R |
| Well Depth : | N/R |
| Length : | N/R |
| Diameter : | N/R |
| Sanitary Seal : | N/R |
| Permit Number : | N/R |
| Location ID : | 1167535 |
| Location Method : | DPHO = Digital Aerial Photos |
| Project ID : | TOX-DEP |
| Insp Name : | Nicole Montanez |
| Insp CHD : | ST. LUCIE |
| Request Number : | N/R |
| Property ID : | N/R |
| GPS ID : | 1167535 |
| Water Supply Restoration Program ID : | N/R |
| Water Supply Restoration Program Action: | N/R |
| Potable Status : | POTABLE |
| Resident Type : | BOTH |
| Other Well ID : | N/R |
| Software : | Well_Aerial_Entry |
| Streetside : | No |
| Agency : | DOH |
| Parcel ID : | 2420-810-0009-000-6 |
| PWS Design : | N/R |
| PWS Verify : | N/R |
| HAE (Height Above Ellipsoid) : | N/R |
| GPS Date : | 2021-03-29 |
| Large PWS Well : | N/R |
| Datum : | N/R |
| Latitude : | 27.416124 |
| Longitude : | -80.354188 |
| Comments : | NEW OWNER |
| Last Date in Agency List : | 2021-07-29 |

Map Id: W116
Direction: S
Distance: 0.989 mi., 5221 ft.
Elevation: 11 ft.
Relative: Lower

**Site Name :** AAK8181
27.41379, -80.366283
Fort Pierce, FL

**Database(s) :** [WELLS - FL]

**Envirosite ID:** 8884374
**EPA ID:** N/R

WELLS - FL

| | |
|---|---|
| Florida Unique Well ID : | AAK8181 |
| Well Type : | Private Well |
| Well Name : | N/R |
| Status : | ACTIVE |
| Well Address : | 4061 Kirby Loop RD, Fort Pierce, 34981 |
| Well County : | ST. LUCIE |
| Well Owner Name : | David Noelke |
| Phone : | 772-595-4286 |
| Phone Extension : | N/R |
| Casing Material : | N/R |
| Well Depth : | N/R |
| Length : | N/R |
| Diameter : | N/R |
| Sanitary Seal : | N/R |
| Permit Number : | N/R |
| Location ID : | 1157405 |
| Location Method : | DPHO = Digital Aerial Photos |
| Project ID : | WC |
| Insp Name : | Hunter Collier |
| Insp CHD : | ST. LUCIE |
| Request Number : | N/R |
| Property ID : | N/R |
| GPS ID : | 1157405 |
| Water Supply Restoration Program ID : | N/R |
| Water Supply Restoration Program Action: | N/R |
| Potable Status : | POTABLE |
| Resident Type : | BOTH |
| Other Well ID : | N/R |
| Software : | Well_Aerial_Entry |
| Streetside : | Yes |
| Agency : | DOH |
| Parcel ID : | 2420-332-0003-000-7 |
| PWS Design : | N/R |
| PWS Verify : | N/R |
| HAE (Height Above Ellipsoid) : | N/R |
| GPS Date : | 2019-07-31 |
| Large PWS Well : | N/R |
| Datum : | N/R |
| Latitude : | 27.41379 |
| Longitude : | -80.366283 |
| Comments : | N/R |
| Last Date in Agency List : | 2021-07-29 |

Map Id: X117
Direction: SSE
Distance: 0.989 mi., 5224 ft.
Elevation: 13 ft.
Relative: Lower

**Site Name :** AAR2351
27.415456, -80.355353
Fort Pierce, FL

**Database(s) :** [WELLS - FL]

**Envirosite ID:** 36237624
**EPA ID:** N/R

WELLS - FL

| | |
|---|---|
| Florida Unique Well ID : | AAR2351 |
| Well Type : | Private Well |
| Well Name : | N/R |
| Status : | ACTIVE |
| Well Address : | 2801 Grove DR, Fort Pierce, 34981 |
| Well County : | ST. LUCIE |
| Well Owner Name : | Garry Moore |
| Phone : | 772-979-4608 |
| Phone Extension : | N/R |
| Casing Material : | Galvanized |
| Well Depth : | N/R |
| Length : | N/R |
| Diameter : | 2 |
| Sanitary Seal : | N/R |
| Permit Number : | N/R |
| Location ID : | 1162588 |
| Location Method : | DPHO = Digital Aerial Photos |
| Project ID : | WC |
| Insp Name : | Joanne Evans |
| Insp CHD : | ST. LUCIE |
| Request Number : | N/R |
| Property ID : | N/R |
| GPS ID : | 1162588 |
| Water Supply Restoration Program ID : | N/R |
| Water Supply Restoration Program Action: | N/R |
| Potable Status : | POTABLE |
| Resident Type : | BOTH |
| Other Well ID : | N/R |
| Software : | Well_Aerial_Entry |
| Streetside : | No |
| Agency : | DOH |
| Parcel ID : | 2420-810-0006-000-5 |
| PWS Design : | N/R |
| PWS Verify : | N/R |
| HAE (Height Above Ellipsoid) : | N/R |
| GPS Date : | 2020-02-12 |
| Large PWS Well : | N/R |
| Datum : | N/R |
| Latitude : | 27.415456 |
| Longitude : | -80.355353 |
| Comments : | N/R |
| Last Date in Agency List : | 2021-07-29 |

Map Id: X118
Direction: SSE
Distance: 0.990 mi., 5226 ft.
Elevation: 12 ft.
Relative: Lower

**Site Name :** AAR2365
27.41522, -80.355823
Fort Pierce, FL

**Database(s) :** [WELLS - FL]

**Envirosite ID:** 31000413
**EPA ID:** N/R

WELLS - FL

| | |
|---|---|
| Florida Unique Well ID : | AAR2365 |
| Well Type : | Private Well |
| Well Name : | N/R |
| Status : | ACTIVE |
| Well Address : | 2803 Grove DR, Fort Pierce, 34981 |
| Well County : | ST. LUCIE |
| Well Owner Name : | Roland Bergeron |
| Phone : | 772-216-3524 |
| Phone Extension : | N/R |
| Casing Material : | Galvanized |
| Well Depth : | N/R |
| Length : | N/R |
| Diameter : | 2 |
| Sanitary Seal : | N/R |
| Permit Number : | N/R |
| Location ID : | 1161329 |
| Location Method : | DPHO = Digital Aerial Photos |
| Project ID : | WC |
| Insp Name : | Joanne Evans |
| Insp CHD : | ST. LUCIE |
| Request Number : | N/R |
| Property ID : | N/R |
| GPS ID : | 1161329 |
| Water Supply Restoration Program ID : | N/R |
| Water Supply Restoration Program Action: | N/R |
| Potable Status : | POTABLE |
| Resident Type : | BOTH |
| Other Well ID : | N/R |
| Software : | Well_Aerial_Entry |
| Streetside : | No |
| Agency : | DOH |
| Parcel ID : | 2420-810-0005-000-8 |
| PWS Design : | N/R |
| PWS Verify : | N/R |
| HAE (Height Above Ellipsoid) : | N/R |
| GPS Date : | 2019-12-11 |
| Large PWS Well : | N/R |
| Datum : | N/R |
| Latitude : | 27.41522 |
| Longitude : | -80.355823 |
| Comments : | N/R |
| Last Date in Agency List : | 2021-07-29 |

Map Id: V119
Direction: SE
Distance: 0.994 mi., 5248 ft.
Elevation: 16 ft.
Relative: Lower

**Site Name :** AAR2345
27.416802, -80.352995
Fort Pierce, FL

**Database(s) :** [WELLS - FL]

**Envirosite ID:** 36237561
**EPA ID:** N/R

WELLS - FL

| | |
|---|---|
| Florida Unique Well ID : | AAR2345 |
| Well Type : | Private Well |
| Well Name : | N/R |
| Status : | ACTIVE |
| Well Address : | 2710 S 28th ST, Fort Pierce, 34981 |
| Well County : | ST. LUCIE |
| Well Owner Name : | Jackie Wolf |
| Phone : | 772-519-3312 |
| Phone Extension : | N/R |
| Casing Material : | N/R |
| Well Depth : | N/R |
| Length : | N/R |
| Diameter : | N/R |
| Sanitary Seal : | N/R |
| Permit Number : | N/R |
| Location ID : | 1162589 |
| Location Method : | DPHO = Digital Aerial Photos |
| Project ID : | TOX-DCEH |
| Insp Name : | Joanne Evans |
| Insp CHD : | ST. LUCIE |
| Request Number : | N/R |
| Property ID : | N/R |
| GPS ID : | 1162589 |
| Water Supply Restoration Program ID : | N/R |
| Water Supply Restoration Program Action: | N/R |
| Potable Status : | POTABLE |
| Resident Type : | BOTH |
| Other Well ID : | N/R |
| Software : | Well_Aerial_Entry |
| Streetside : | No |
| Agency : | DOH |
| Parcel ID : | N/R |
| PWS Design : | N/R |
| PWS Verify : | N/R |
| HAE (Height Above Ellipsoid) : | N/R |
| GPS Date : | 2020-07-14 |
| Large PWS Well : | N/R |
| Datum : | N/R |
| Latitude : | 27.416802 |
| Longitude : | -80.352995 |
| Comments : | well head is buried |
| Last Date in Agency List : | 2021-07-29 |

Map Id: 120
Direction: SE
Distance: 0.996 mi., 5258 ft.
Elevation: 15 ft.
Relative: Lower

**Site Name :** AAR2331
27.417381, -80.352189
Fort Pierce, FL

**Database(s) :** [WELLS - FL]

**Envirosite ID:** 36237458
**EPA ID:** N/R

WELLS - FL

| | |
|---|---|
| Florida Unique Well ID : | AAR2331 |
| Well Type : | Private Well |
| Well Name : | N/R |
| Status : | ACTIVE |
| Well Address : | 2707 S 27th ST, Fort Pierce, 34981 |
| Well County : | ST. LUCIE |
| Well Owner Name : | Deborah Stella |
| Phone : | 863-801-2357 |
| Phone Extension : | N/R |
| Casing Material : | N/R |
| Well Depth : | N/R |
| Length : | N/R |
| Diameter : | N/R |
| Sanitary Seal : | N/R |
| Permit Number : | N/R |
| Location ID : | 1165186 |
| Location Method : | DPHO = Digital Aerial Photos |
| Project ID : | WC |
| Insp Name : | Joanne Evans |
| Insp CHD : | ST. LUCIE |
| Request Number : | N/R |
| Property ID : | N/R |
| GPS ID : | 1165186 |
| Water Supply Restoration Program ID : | N/R |
| Water Supply Restoration Program Action: | N/R |
| Potable Status : | POTABLE |
| Resident Type : | BOTH |
| Other Well ID : | N/R |
| Software : | Well_Aerial_Entry |
| Streetside : | No |
| Agency : | DOH |
| Parcel ID : | 2420-802-0038-000-3 |
| PWS Design : | N/R |
| PWS Verify : | N/R |
| HAE (Height Above Ellipsoid) : | N/R |
| GPS Date : | 2020-07-28 |
| Large PWS Well : | N/R |
| Datum : | N/R |
| Latitude : | 27.417381 |
| Longitude : | -80.352189 |
| Comments : | well head is buried |
| Last Date in Agency List : | 2021-07-29 |

Map Id: 121
Direction: NNE
Distance: 0.999 mi., 5276 ft.
Elevation: 17 ft.
Relative: Lower

**Site Name :** AAF5083
27.443568, -80.360384
FORT PIERCE, FL

**Database(s) :** [WELLS - FL]

**Envirosite ID:** 8339054
**EPA ID:** N/R

WELLS - FL

| | |
|---|---|
| Florida Unique Well ID : | AAF5083 |
| Well Type : | Irrigation or other Non-potable well |
| Well Name : | RESIDENCE |
| Status : | ACTIVE |
| Well Address : | 500 DARK HAMMOCK, FORT PIERCE, 34947 |
| Well County : | ST. LUCIE |
| Well Owner Name : | N/R |
| Phone : | N/R |
| Phone Extension : | N/R |
| Casing Material : | PVC |
| Well Depth : | N/R |
| Length : | N/R |
| Diameter : | 2 |
| Sanitary Seal : | Yes |
| Permit Number : | N/R |
| Location ID : | 313538 |
| Location Method : | DGPS = Differentially Corrected GPS |
| Project ID : | SUPER |
| Insp Name : | N/R |
| Insp CHD : | N/R |
| Request Number : | N/R |
| Property ID : | N/R |
| GPS ID : | 313538 |
| Water Supply Restoration Program ID : | N/R |
| Water Supply Restoration Program Action: | N/R |
| Potable Status : | NON-POTABLE |
| Resident Type : | N/R |
| Other Well ID : | N/R |
| Software : | N/R |
| Streetside : | N/R |
| Agency : | N/R |
| Parcel ID : | N/R |
| PWS Design : | N/R |
| PWS Verify : | 0 |
| HAE (Height Above Ellipsoid) : | 6.12 |
| GPS Date : | 2001-05-23 |
| Large PWS Well : | 0 |
| Datum : | WS1984 |
| Latitude : | 27.443568 |
| Longitude : | -80.360384 |
| Comments : | N/R |
| Last Date in Agency List : | 2021-07-29 |

**RADON DATA:**

STATE SOURCE: FL

Radon Test Results:

| Zip: | Database Source: | No. of Samples: | Average pCi/L: | Max pCi/L: |
|---|---|---|---|---|
| 34947 | Mandatory Non-Residential Database | 333 | 1.229 | 7.2 |
| 34947 | Mandatory Residential Database | 10 | 4.822 | 12.65 |

FEDERAL AREA RADON INFORMATION FOR: No Available Data

NUMBER OF SAMPLE SITES: No Available Data

FEDERAL EPA RADON ZONE FOR ST. LUCIE COUNTY: Zone = 3

Note: Zone 1 indoor average level > 4 pCI/L

: Zone 2 indoor average level > = 2 pCI/L and <= 4 pCI/L

: Zone 3 indoor average < 2 pCI/L

HIST PWS ENF
Historical Public Water Supply locations with Enforcement Violations
Environmental Protection Agency
(800) 426-4791
List of Safe Drinking Water Information Systems (SDWIS) with enforcement violations that are no longer in current agency list.

NWIS
National Water Information Systems
United States Geological Society
(703) 648-5953
Information on all water resources for the United States. This database contains all current and historical data for the nation.

PWS
Public Water Supply
Environmental Protection Agency
(800) 426-4791
Safe drinking water information Systems

PWS ENF
Public Water Supply locations with Enforcement Violations
Environmental Protection Agency
(800) 426-4791
Safe drinking water information Systems with enforcememnt violations

PWS_MIAMI-DADE COUNTY - FL
Miami-Dade County Potable Water Supply
Miami-Dade County Department of Environmental Resources Management
305-372-6715
Miami-Dade County Potable Water Supply permits

WELLS - FL
Water Well Locations
Florida Department of Health
850-245-4444
Registered Water well locations

WELLS NW - FL
NWWMD Water Wells
Northwest Florida Water Management District
(850) 539-5999
Water well permits for NW Water Management District

WELLS SJ - FL
SJWMD Water Wells
St. Johns River Water Management District
(904) 730-6270
Water well permits for St. Johns River Water Management District

WELLS SR - FL
SRWMD Water Wells
Suwannee River Water Management District
(386) 362-1001
Water well permits for Suwannee River Water Management District

WELLS SW - FL
SWWMD Water Wells
Southwest Florida Water Management District
(352) 796-7211
Water well permits for SW Water Management District

FLOOD Q3
Flood data
Environmental Protection Agency
(202) 566-1667
Q3 Flood Data

HYDROLOGIC UNIT
Hydrologic Unit Maps
USGS
The United States Geological Survey created a hierarchical system of hydrologic units originally called regions, sub-regions, accounting units, and cataloging units. Each unit was assigned a unique Hydrologic Unit Code (HUC). As first implemented the system had 21 regions, 221 subregions, 378 accounting units, and 2,264 cataloging units. Over time the system was changed and expanded. As of 2010 there are six levels in the hierarchy, represented by hydrologic unit codes from 2 to 12 digits long, called regions, subregions, basins, subbasins, watersheds, and subwatersheds. The table below describes the system's hydrologic unit levels and their characteristics, along with example names and codes.

WETLANDS NWI
National Wetland Inventory
U.S. Fish and Wildlife Service
(703) 358-2171
Wetland Inventory for the United States

SSURGO
Detailed Soil Data Map
Natural Resources Conservation Service: U.S. Department of Agriculture
(202) 690-4985
Detailed Soil Data Map

STATSGO & MUI
General Soil Data Map
Natural Resources Conservation Service: U.S. Department of Agriculture
(202) 690-4985
General Soil Data Map

USGS GEOLOGIC AGE
USGS Digital Data Series DDS
Natural Resources Conservation Service: U.S. Department of Agriculture
(202) 690-4985
USGS Digital Data Series DDS: Geologic Age and Rock Stratigraphic Unit

OIL & GAS WELLS - FL
Permitted oil & gas wells
Florida Department of Environmental Protection
850-245-2118
Listing of permitted oil and gas wells

RADON
National Radon Database
USGS
703-605-6008
A study of the EPA/State Residential Radon Survey and the National Residential Radon Survey.

RADON - FL
Radon test results
Florida Department of Health
(850) 245-4444
Radon test results by zip code

RADON EPA
RADON EPA
United States Environmental Protection Agency
EPA list of Radon zones

SINKHOLE - FL
Sinkholes
Florida Department of Environmental Protection
850-617-0316
Sinkhole types, development and distribution based on GIS published map

AIRPORT FACILITIES
Airport landing facilities
Federal Aviation Administration
(866) 835-5322
Airport landing facilities

BASINS
Better Assessment Science Integrating point & Non-point Sources
U.S. Environmental Protection Agency
855-246-3642
Integrated geographical information system  national watershed data and environmental assessment known as Better Assessment Science Integrating point & Non-point Sources

EPICENTERS
National Geographical Data Center
National Geographical Data Center
303-497-6826
List of recent and historic earthquakes and information.

FLOOD DFIRM
National Flood Hazard Layer Database
Federal Emergency Management Agency
The National Flood Hazard Layer Database (NFHL) is a computer database that contains the flood hazard map information from FEMAs Flood Map Modernization program. These map data are from Digital Flood Insurance Rate Map (DFIRM) databases and Letters of Map Revision.

RECEIVED
DEPARTMENT OF
ENVIRONMENTAL PROTECTION

2010 APR 28 A 11: 34

BUREAU OF PETROLEUM
STORAGE SYSTEMS
TEAM 1

RMC QA'ed
Initials____ Date____

ECT
Environmental Consulting & Technology, Inc.

# POST REMEDIATION MONITORING
# QUARTERLY REPORT - 1st Quarter

**INDIAN RIVER OIL COMPANY**
**3700 Okeechobee Road**
**Fort Pierce, St. Lucie County, Florida**

**FDEP FACILITY ID # 568840959**

**Prepared for:**

**FLORIDA DEPARTMENT OF ENVIRONMENTAL PROTECTION**
**Twin Towers Office Building**
**2600 Blair Stone Road**
**Tallahassee, Florida 32399-2400**

**Prepared by:**

ECT
*Environmental Consulting & Technology, Inc.*

**6300 NE First Avenue, Suite 100**
**Fort Lauderdale, Florida 33334**
**(954) 771-0444**

**April 2010**

## REPORT REVIEW AND ENGINEER'S CERTIFICATION

This Post Remediation Monitoring Quarterly Report for the Indian River Oil Company located at 3700 Okeechobee Road, Fort Pierce, St. Lucie County, Florida has been prepared in accordance with the requirements of Chapter 62-770 of the Florida Administrative Code (FAC).

Prepared by: Charlie T. Medina

Charlie Medina
Associate Engineer

Date: 4/27/10

I, Marc Lefebvre, P.E. #50615, certify that I currently hold an active license in the state of Florida and am competent through education or experience to provide the engineering services contained in this report. I further certify that, in my professional judgment, this Post Remediation Monitoring Quarterly Report for the Indian River oil facility has been prepared by me or by individuals under my direct supervision and found to be in conformity with sound engineering principles applicable to meeting Chapter 62-770, FAC. Moreover, I certify that Environmental Consulting & Technology, Inc holds an active certificate of authorization (#5520) to provide engineering services.

Reviewed by: Marc Lefebvre

Marc Lefebvre, P.E.
Florida License No. 50615

Date: 4/27/10

**ECT**

***Environmental Consulting & Technology, Inc.***

April 27, 2010

Mr. Bobby T. Scarborough
Site Manager
Petroleum Cleanup Section One
Bureau of Petroleum Storage Systems
Florida Department of Environmental Protection
Twin Towers Office Building
2600 Blair Stone Road
Tallahassee, Florida 32399-2400

RECEIVED
DEPARTMENT OF
ENVIRONMENTAL PROTECTION
2010 APR 28 A 11: 34
BUREAU OF PETROLEUM
STORAGE SYSTEMS
TALLAHASSEE, FL

Re: Post Remediation Monitoring Quarterly Report – 1st Quarter
Indian River Oil
3700 Okeechobee Rd, Fort Pierce
St. Lucie, Florida
FDEP Facility ID# 56/8840959

Dear Mr. Scarborough:

***Environmental Consulting and Technology, Inc. (ECT)*** is pleased to present this Post Remediation Monitoring Quarterly Report as final deliverable for the work order 2010-91-W89898 conducted at the Indian River Oil facility located at 3700 Okeechobee Rd, Fort Pierce, St. Lucie, Florida.

Prior to this report, a Post Remedial Action Report was submitted to FDEP on February 11, 2010, and approved by FDEP on February 19, 2010. A copy of the approval letter is attached as Appendix C.

If you have any questions regarding this deliverable or if you require additional information, please do not hesitate to contact either of the undersigned at (954)771-0444.

Sincerely,

**ENVIRONMENTAL CONSULTING & TECHNOLOGY, INC.**

Charlie T. Medina

Charlie Medina
Associate Engineer I

Marc Lefebvre, PE
Vice President
Florida License # 50615

## 1.0 INTRODUCTION

**Environmental Consulting & Technology, Inc. (ECT)** is pleased to present this Post Remediation Monitoring Quarterly Report (1st quarter) for the Indian River Oil facility located at 3700 Okeechobee Road, Fort Pierce, St. Lucie County, Florida (Facility ID 56/8840959), under work order 2010-91-W89898.

The objective of the quarterly assessment was to satisfy the criteria of "No Further Action" before Site Rehabilitation Completion Order be granted by the agency. Chapter 62-770.750(5)(f), F.A.C., stipulates that "a minimum of four groundwater sampling events is required and site rehabilitation shall be considered complete when the No Further Action criteria of subsection 62-770.680(1), 62-770.680(2), or 62-770.680(3), F.A.C., have been met for at least the last two quarterly or semiannual sampling events…".

Prior to this report, a Post Remedial Action Report was submitted to FDEP on February 11, 2010, and approved by FDEP on February 19, 2010. A copy of the approval letter is attached in Appendix C.

Figure 1 is a site vicinity map.

## 2.0 REMEDIAL ACTION BACKGROUND

In December 2008, ECT implemented the remedial actions that were approved by FDEP in October 2008. ECT and its subcontractors excavated and removed a total of approximately 7,980 tons of soil, followed by groundwater treatment in the process of hydrocarbon oxidation by chemical application. Remedial activities were completed on January 21, 2009, by backfilling the excavated area with clean fill material. Approved remedial activities are summarized in ECT's Source Removal Report dated April 7, 2009.

On October 8 and 9, 2009, ECT provided oversight on the installation of seven (7) permanent shallow wells (PMW-1 to PMW-7) for post remedial monitoring. ECT collected groundwater samples from the aforementioned wells on October 12, 2009.

Groundwater assessment results from the October 12, 2009 sampling event are discussed in the approved Remedial Action Interim Report submitted to FDEP on November 6, 2009. Additional post remedial monitoring shallow well (PMW-8) was installed on January 14, 2010, to provide a complete contaminant delineation in the area of concern. Subsequently, groundwater samples were collected from PMW-1 to PMW-8 on January 15, 2010. Details of the January 15, 2010 groundwater assessment is discussed in the approved Post Remedial Action Monitoring Report submitted to FDEP on February 11, 2010.

## 3. GROUNDWATER ASSESSMENT

ECT mobilized to the subject site on April 15, 2010, and collected groundwater samples from the eight (8) approved monitoring wells (PMW-1 to PMW-8) for post remediation monitoring. The groundwater samples were submitted to Palm Beach Environmental Laboratory to be analyzed by EPA method 8021B (BTEX/MTBE), PAH, and FL-PRO. Details of the laboratory analytical results are discussed in Section 5.0.

Prior to groundwater sample collection, ECT collected a complete round of water level measurements. Groundwater purging and sampling were conducted in accordance with the FDEP Standard Operating Procedure 001/01, FS 2200 Groundwater Sampling. Purge water from the wells was discharged onto an asphalt or concrete surface and allowed to evaporate. Appendix B contains the FDEP groundwater sampling logs. Groundwater elevation contours are provided in Figure 2.

## 4.0 METHODOLOGIES

Groundwater sampling was conducted in accordance with the Florida Department of Environmental Protection Standard Operating Procedure (DEP SOP) 001/01, FS 2200 Groundwater Sampling. In general, prior to sample collection, ECT purged the well using a peristaltic pump until at least three (3) rounds of consecutive stabilization parameters (temperature, pH and specific conductance) were collected and dissolved oxygen was no

greater than 20% of saturation at field temperature and turbidity was no greater than 20 NTU, or five (5) well volumes were purged, whichever occurred first. At the completion of purging activities, groundwater samples were collected using a peristaltic pump. Volatile organics were sampled by collecting a sufficient amount of groundwater within the tubing from the initial foot of the water column and then the pump was turned off. Next, the tubing was removed from the well and the flow was reversed on the pump. This enabled the sample to be collected without passing through the pump head. After all samples were appropriately containerized and labeled, they were placed in a temperature controlled environment for delivery to the laboratory.

## 5.0 LABORATORY ANALYTICAL RESULTS

Laboratory results for groundwater samples collected from all monitoring wells (PMW-1 to PMW-8), indicated all analyzed parameters were below detection limits (BDL) or below Groundwater Clean-up Target Levels (GCTL's).

For comparison, historical and current groundwater analytical results are summarized in Table 1. Table 2 summarizes the groundwater elevation measurements. Groundwater elevation contours are provided in Figure 2. Complete laboratory analytical results are included in Appendix A. FDEP groundwater sampling logs are included in Appendix B.

## 6.0 CONCLUSION AND RECOMMENDATIONS

The groundwater analytical results for the 1$^{st}$ quarter of post remediation monitoring indicated contaminant concentrations to be below GCTL's. Based on ECT's observations, the contaminant impacts onsite appears to have been remediated.

In accordance to Chapter 62-770.680, to achieve the "No Further Action" criteria, ECT recommends a new work order to conduct the next quarter of post remediation monitoring.

# TABLES

**Table 1. Groundwater Analytical Results**
Indian River Oil Company, 3700 Okeechobee Road, Fort Pierce, FL

| | | Parameter | | | | | | | | | | | Parameter | | | | | |
|---|---|---|---|---|---|---|---|---|---|---|---|---|---|---|---|---|---|---|
| Sample Location | Date | MTBE (ug/L) | Benzene (ug/L) | Toluene (ug/L) | Ethylbenzene (ug/L) | Total Xylenes (ug/L) | BTEX + MTBE (ug/L) | TPH (mg/L) | Lead (ug/L) | Naphthalene (ug/L) | 2-Methylnaphthalene (ug/L) | 1-Methylnaphthalene (ug/L) | Acenaphthylene (ug/L) | Acenaphthene (ug/L) | Fluorene (ug/L) | Phenanthrene (ug/L) | Anthracene (ug/L) | Benzo (a) Anthracene (ug/L) |
| DW-1 | 10/20/98 | NS | NS | NS | NS | NS | NS | NS | NS | NS | NS | NS | NS | NS | NS | NS | NS | NS |
| | 06/30/99 | 41 | 160 | 1.6 | 110 | 280 | 592.6 | 4.3 | BDL | 27 | 10 | 8.9 | BDL | BDL | BDL | 1 | BDL | BDL |
| | 10/13/00 | 2.4 | 5.2 | BDL | BDL | BDL | 7.6 | 0.88 | BDL | 1.9 | BDL | BDL | BDL | BDL | BDL | BDL | BDL | BDL |
| | 11/02/01 | 34 | 78 | 19 | 8 | 19 | 158 | 1.4 | NA | 3 | 1.3 | 1.1 | BDL | BDL | BDL | BDL | BDL | BDL |
| | 01/22/03 | 5.1 | BDL | BDL | BDL | BDL | 5.1 | BDL | NA | BDL | BDL | BDL | BDL | BDL | BDL | BDL | BDL | BDL |
| | 04/14/04 | <5.0 | <1.0 | <1.0 | <1.0 | 2.2 | 2.2 | 1.2 | NA | <1.0 | <1.0 | <1.0 | <1.0 | <1.0 | <1.0 | <1.0 | <1.0 | <0.20 |
| | 07/30/04 | <5.0 | <1.0 | <1.0 | <1.0 | <1.0 | BDL | 1.2 | NA | <1.0 | <1.0 | <1.0 | <1.0 | <1.0 | <1.0 | <1.0 | <1.0 | <0.20 |
| | 11/04/04 | <5.0 | <1.0 | <1.0 | <1.0 | <1.0 | BDL | <0.65 | NA | <1.0 | <1.0 | <1.0 | <1.0 | <1.0 | <1.0 | <1.0 | <1.0 | <0.20 |
| | 05/23/08 | 1.8 | <0.6 | <0.7 | <0.7 | <1.7 | 1.8 | <0.04 | NS | <0.1 | <0.3 | <0.3 | <0.4 | <0.2 | <0.2 | <0.2 | <0.3 | <0.05 |
| MW-1 | 10/20/98 | 11 | 220 | 2.3 | 170 | 267 | 670.3 | 6.7 | 160 | 370 | 290 | 210 | BDL | NA | BDL | BDL | BDL | BDL |
| | 06/30/99 | 13 | 330 | BDL | 490 | 260 | 1093 | 56 | 91 | 310 | 200 | 140 | BDL | 6 | 7.2 | 25 | BDL | 0.23 |
| | 10/13/00 | FP | FP | FP | FP | FP | FP | FP | FP | FP | FP | FP | FP | FP | FP | FP | FP | FP |
| | 11/02/01 | FP | FP | FP | FP | FP | FP | FP | FP | FP | FP | FP | FP | FP | FP | FP | FP | FP |
| | 01/22/03 | FP | FP | FP | FP | FP | FP | FP | FP | FP | FP | FP | FP | FP | FP | FP | FP | FP |
| | 04/14/04 | FP | FP | FP | FP | FP | FP | FP | FP | FP | FP | FP | FP | FP | FP | FP | FP | FP |
| MW-2 | 10/20/98 | 130 | 3200 | 690 | 940 | 3470 | 8430 | 92 | 130 | 290 | 370 | 230 | BDL | BDL | BDL | BDL | BDL | BDL |
| | 06/30/99 | 120 | 1800 | 340 | 1900 | 7600 | 11760 | 390 | 6.5 | 2100 | 4800 | 3000 | BDL | 210 | 160 | 320 | 110 | 12 |
| | 10/13/00 | FP | FP | FP | FP | FP | FP | FP | FP | FP | FP | FP | FP | FP | FP | FP | FP | FP |
| | 11/02/01 | FP | FP | FP | FP | FP | FP | FP | FP | FP | FP | FP | FP | FP | FP | FP | FP | FP |
| | 01/22/03 | FP | FP | FP | FP | FP | FP | FP | FP | FP | FP | FP | FP | FP | FP | FP | FP | FP |
| | 04/14/04 | FP | FP | FP | FP | FP | FP | FP | FP | FP | FP | FP | FP | FP | FP | FP | FP | FP |
| MW-3 | 10/20/98 | BDL | 61 | BDL | 59 | 151 | 271 | 120 | 110 | 510 | 430 | 300 | 400 | BDL | BDL | BDL | BDL | BDL |
| | 06/30/99 | 2.2 | 42 | BDL | 57 | 170 | 271.2 | 220 | 9.6 | 900 | 1500 | 1300 | BDL | BDL | BDL | BDL | BDL | BDL |
| | 10/13/00 | FP | FP | FP | FP | FP | FP | FP | FP | FP | FP | FP | FP | FP | FP | FP | FP | FP |
| | 11/02/01 | FP | FP | FP | FP | FP | FP | FP | FP | FP | FP | FP | FP | FP | FP | FP | FP | FP |
| | 01/22/03 | FP | FP | FP | FP | FP | FP | FP | FP | FP | FP | FP | FP | FP | FP | FP | FP | FP |
| | 04/14/04 | 84 | 35 | <5.0 | 69 | 230 | 418 | 560 | NA | 220 | 16 | 50 | <1.0 | 1.7 | 1.6 | 1.9 | <1.0 | <0.20 |
| | 05/30/08 | 3.2 | 11.1 | <0.7 | 1.9 | 1.1 | 17.3 | 15.5 | NS | 12.9 | 19.2 | 22.9 | <0.4 | <0.2 | <0.2 | <0.2 | <0.3 | <0.05 |
| MW-4 | 10/20/98 | NS | NS | NS | NS | NS | NS | NS | NS | NS | NS | NS | NS | NS | NS | NS | NS | NS |
| | 06/30/99 | 13 | 120 | BDL | 220 | 100 | 453 | 20 | 6.8 | 400 | 190 | 150 | BDL | BDL | BDL | BDL | BDL | BDL |
| | 10/13/00 | BDL | 120 | BDL | 190 | 76 | 386 | 29 | 8.4 | 150 | 65 | 47 | BDL | 1.5 | 1.8 | 1.6 | BDL | BDL |
| | 11/02/01 | 190 | 140 | BDL | 110 | 130 | 570 | 22 | NA | 120 | 51 | 36 | BDL | 1.1 | BDL | BDL | BDL | BDL |
| | 01/22/03 | 46 | 100 | 1 | 110 | 200 | 457 | 22 | NA | 230 | 93 | 68 | BDL | BDL | 1.1 | BDL | BDL | BDL |
| | 04/14/04 | NS | NS | NS | NS | NS | NS | NS | NS | NS | NS | NS | NS | NS | NS | NS | NS | NS |
| | 05/23/08 | 5.4 | 7.4 | <0.7 | 0.8 | <1.7 | 13.6 | 6.42 | NS | <0.1 | <0.3 | <0.3 | <0.4 | <0.2 | <0.2 | <0.2 | <0.3 | <0.05 |
| MW-5 | 10/20/98 | NS | NS | NS | NS | NS | NS | NS | NS | NS | NS | NS | NS | NS | NS | NS | NS | NS |
| | 06/30/99 | 4.0 | 22 | 21 | 530 | 88 | 665 | BDL | 3.5 | 28 | 39 | 17 | BDL | 2.8 | 3.5 | 2.5 | BDL | BDL |
| | 10/13/00 | BDL | 49 | 22 | 400 | 40 | 511 | BDL | BDL | 87 | 98 | 68 | BDL | 2.8 | 3.8 | 4.4 | BDL | BDL |
| | 11/02/01 | 7.4 | 26 | 14 | 140 | 37 | 224.4 | 6.7 | NA | 46 | 47 | 32 | BDL | 2.6 | 2.8 | 3.6 | BDL | BDL |
| | 01/22/03 | 8.6 | 27 | 12 | 75 | 49 | 171.6 | 2.6 | NA | 48 | 48 | 34 | BDL | 1.9 | 2.6 | 2 | BDL | BDL |
| | 04/14/04 | FP | FP | FP | FP | FP | FP | FP | FP | FP | FP | FP | FP | FP | FP | FP | FP | FP |
| MW-6 | 10/20/98 | NS | NS | NS | NS | NS | NS | NS | NS | NS | NS | NS | NS | NS | NS | NS | NS | NS |
| | 06/30/99 | BDL | 2.2 | BDL | 3.2 | 2.9 | 8.3 | 3.2 | BDL | BDL | BDL | 1.2 | BDL | BDL | BDL | BDL | BDL | BDL |
| | 10/13/00 | BDL | BDL | BDL | BDL | BDL | BDL | BDL | BDL | BDL | BDL | BDL | BDL | BDL | BDL | BDL | BDL | BDL |
| | 11/02/01 | BDL | 2.2 | 5.2 | BDL | 2.7 | 10.1 | BDL | NA | BDL | BDL | BDL | BDL | BDL | BDL | BDL | BDL | BDL |
| | 01/22/03 | BDL | BDL | BDL | BDL | BDL | BDL | BDL | NA | BDL | BDL | BDL | BDL | BDL | BDL | BDL | BDL | BDL |
| | 04/14/04 | <5.0 | <1.0 | <1.0 | <1.0 | <1.0 | BDL | <0.65 | NA | <1.0 | <1.0 | <1.0 | <1.0 | <1.0 | <1.0 | <1.0 | <1.0 | <0.20 |
| | 05/30/08 | <0.5 | <0.6 | <0.7 | <0.7 | <1.7 | BDL | NS | NS | NS | NS | NS | NS | NS | NS | NS | NS | NS |
| MW-7 | 10/20/98 | NS | NS | NS | NS | NS | NS | NS | NS | NS | NS | NS | NS | NS | NS | NS | NS | NS |
| | 06/30/99 | 2.0 | 8.9 | BDL | 4.4 | 16 | 31.3 | BDL | BDL | BDL | BDL | BDL | BDL | BDL | BDL | BDL | BDL | BDL |
| | 10/13/00 | 10 | BDL | BDL | BDL | BDL | 10 | BDL | BDL | BDL | BDL | BDL | BDL | BDL | BDL | BDL | BDL | BDL |
| | 11/02/01 | 5.2 | BDL | BDL | BDL | BDL | 5.2 | BDL | NA | BDL | BDL | BDL | BDL | BDL | BDL | BDL | BDL | BDL |
| | 01/22/03 | BDL | BDL | BDL | BDL | BDL | BDL | BDL | NA | BDL | BDL | BDL | BDL | BDL | BDL | BDL | BDL | BDL |
| | 04/14/04 | <5.0 | <1.0 | <1.0 | <1.0 | <1.0 | BDL | <0.65 | NA | <1.0 | <1.0 | <1.0 | <1.0 | <1.0 | <1.0 | <1.0 | <1.0 | <0.20 |
| | 05/30/08 | <0.5 | <0.6 | <0.7 | <0.7 | <1.7 | BDL | NS | NS | NS | NS | NS | NS | NS | NS | NS | NS | NS |
| MW-8 | 10/20/98 | NS | NS | NS | NS | NS | NS | NS | NS | NS | NS | NS | NS | NS | NS | NS | NS | NS |
| | 06/30/99 | BDL | BDL | BDL | BDL | BDL | BDL | BDL | 8.7 | 2.4 | 1.5 | 1.2 | BDL | BDL | BDL | BDL | BDL | BDL |
| | 10/13/00 | BDL | BDL | BDL | BDL | BDL | BDL | BDL | BDL | BDL | BDL | BDL | BDL | BDL | BDL | BDL | BDL | BDL |
| | 11/02/01 | BDL | BDL | BDL | BDL | BDL | BDL | BDL | NA | BDL | BDL | BDL | BDL | BDL | BDL | BDL | BDL | BDL |
| | 01/22/03 | NS | NS | NS | NS | NS | NS | NS | NS | NS | NS | NS | NS | NS | NS | NS | NS | NS |
| MW-9 | 10/20/98 | NS | NS | NS | NS | NS | NS | NS | NS | NS | NS | NS | NS | NS | NS | NS | NS | NS |
| | 06/30/99 | BDL | 6.2 | BDL | 2.4 | 8.4 | 17 | BDL | BDL | BDL | BDL | BDL | BDL | BDL | BDL | BDL | BDL | BDL |
| | 10/13/00 | BDL | BDL | BDL | BDL | BDL | BDL | BDL | BDL | BDL | BDL | BDL | BDL | BDL | BDL | BDL | BDL | BDL |
| | 11/02/01 | NS | NS | NS | NS | NS | NS | NS | NS | NS | NS | NS | NS | NS | NS | NS | NS | NS |
| | 01/22/03 | 2.2 | BDL | BDL | BDL | BDL | 2.2 | BDL | NA | BDL | BDL | BDL | BDL | BDL | BDL | BDL | BDL | BDL |
| | 04/14/04 | <5.0 | <1.0 | <1.0 | <1.0 | <1.0 | BDL | <0.65 | NA | <1.0 | <1.0 | <1.0 | <1.0 | <1.0 | <1.0 | <1.0 | <1.0 | <0.20 |
| MW-10 | 10/13/00 | BDL | 76 | 650 | 1700 | 3300 | 5726 | 12 | BDL | 100 | 12 | 4.8 | BDL | BDL | BDL | BDL | BDL | BDL |
| | 11/02/01 | 99 | BDL | 410 | 790 | 4200 | 5499 | 65 | NA | 350 | 280 | 100 | BDL | BDL | BDL | BDL | BDL | BDL |
| | 01/22/03 | FP | FP | FP | FP | FP | FP | FP | FP | FP | FP | FP | FP | FP | FP | FP | FP | FP |
| | 04/14/04 | FP | FP | FP | FP | FP | FP | FP | FP | FP | FP | FP | FP | FP | FP | FP | FP | FP |
| GP(MW-10) | 05/14/09 | <0.5 | 1 | 15.7 | 3.1 | 14.1 | 33.9 | 0.321 | NS | <0.1 | <0.3 | <0.3 | <0.4 | <0.2 | <0.2 | <0.2 | <0.3 | <0.05 |
| MW-11 | 10/13/00 | BDL | BDL | BDL | BDL | BDL | BDL | BDL | BDL | BDL | BDL | BDL | BDL | BDL | BDL | BDL | BDL | BDL |
| | 11/02/01 | BDL | BDL | BDL | BDL | BDL | BDL | BDL | NA | BDL | BDL | BDL | BDL | BDL | BDL | BDL | BDL | BDL |
| | 01/22/03 | BDL | 1.2 | BDL | BDL | BDL | 1.2 | BDL | NA | BDL | BDL | BDL | BDL | BDL | BDL | BDL | BDL | BDL |
| | 04/14/04 | <5.0 | <1.0 | <1.0 | <1.0 | <1.0 | BDL | 1.8 | NA | <1.0 | <1.0 | <1.0 | <1.0 | <1.0 | <1.0 | <1.0 | <1.0 | <0.20 |
| | 05/30/08 | 3.2 | <0.6 | <0.7 | <0.7 | <1.7 | 3.2 | NS | NS | NS | NS | NS | NS | NS | NS | NS | NS | NS |
| MW-12 | 10/13/00 | 48 | 130 | 1.2 | 130 | BDL | 309.2 | 8.8 | BDL | 32 | 33 | 23 | BDL | 2.0 | 2.0 | BDL | BDL | BDL |
| | 11/02/01 | 12 | 42 | 1.5 | 8.6 | 2.9 | 67 | 14 | NA | 57 | 37 | 27 | BDL | 1.7 | 2.1 | 2.3 | BDL | BDL |
| | 01/22/03 | BDL | 28 | BDL | 2.8 | 1.3 | 32.1 | 14 | NA | 120 | 63 | 42 | BDL | 2.9 | 3.8 | 2.9 | BDL | BDL |
| | 04/14/04 | 13 | 37 | 1.4 | 6.8 | 3 | 61.2 | 26 | NA | 70 | 7.6 | 22 | <1.0 | 2.0 | 1.7 | <1.0 | <1.0 | <0.20 |
| | 05/30/08 | 52.3 | <0.6 | <0.7 | <0.7 | <1.7 | 52.3 | 1.4 | NS | <0.1 | <0.3 | <0.3 | <0.4 | <0.2 | <0.2 | <0.2 | <0.3 | <0.05 |
| MW-13 | 10/13/00 | BDL | BDL | BDL | BDL | BDL | BDL | BDL | 48 | BDL | BDL | BDL | BDL | BDL | BDL | BDL | BDL | BDL |
| | 11/02/01 | BDL | BDL | BDL | BDL | BDL | BDL | BDL | NA | BDL | BDL | BDL | BDL | BDL | BDL | BDL | BDL | BDL |
| | 01/22/03 | BDL | BDL | BDL | BDL | BDL | BDL | BDL | NA | BDL | BDL | BDL | BDL | BDL | BDL | BDL | BDL | BDL |
| | 04/14/04 | <5.0 | <1.0 | <1.0 | <1.0 | <1.0 | BDL | <0.65 | NA | <1.0 | <1.0 | <1.0 | <1.0 | <1.0 | <1.0 | <1.0 | <1.0 | <0.20 |
| MW-14 | 10/13/00 | BDL | BDL | BDL | BDL | BDL | BDL | BDL | BDL | 3.1 | 3.4 | 2.4 | BDL | BDL | BDL | BDL | BDL | BDL |
| | 11/02/01 | 1.8 | BDL | BDL | 3.6 | 2.8 | 8.2 | BDL | NA | 1.2 | BDL | BDL | BDL | BDL | BDL | BDL | BDL | BDL |
| | 01/22/03 | BDL | 1.9 | BDL | BDL | BDL | 1.9 | BDL | NA | 2.7 | BDL | BDL | BDL | BDL | BDL | BDL | BDL | BDL |
| | 04/14/04 | NS | NS | NS | NS | NS | NS | NS | NS | NS | NS | NS | NS | NS | NS | NS | NS | NS |
| | 07/30/04 | <5.0 | <1.0 | <1.0 | <1.0 | <1.0 | BDL | <0.65 | NA | <1.0 | <1.0 | <1.0 | <1.0 | <1.0 | <1.0 | <1.0 | <1.0 | <0.20 |
| | 05/23/08 | <0.5 | <0.6 | <0.7 | <0.7 | <1.7 | BDL | NS | NS | NS | NS | NS | NS | NS | NS | NS | NS | NS |
| GP(MW-14) | 05/14/09 | <0.5 | <0.6 | <0.7 | <0.7 | <1.7 | BDL | NS | NS | NS | NS | NS | NS | NS | NS | NS | NS | NS |
| MW-15 | 04/14/04 | <5.0 | <1.0 | <1.0 | <1.0 | <1.0 | BDL | <0.65 | NA | <1.0 | <1.0 | <1.0 | <1.0 | <1.0 | <1.0 | <1.0 | <1.0 | <0.20 |
| | 07/30/04 | DRY | DRY | DRY | DRY | DRY | DRY | DRY | DRY | DRY | DRY | DRY | DRY | DRY | DRY | DRY | DRY | DRY |
| | 11/04/04 | <5.0 | <1.0 | <1.0 | <1.0 | <1.0 | BDL | <0.65 | NA | <1.0 | <1.0 | <1.0 | <1.0 | <1.0 | <1.0 | <1.0 | <1.0 | <0.20 |
| MW-16 | 04/14/04 | 200 | 220 | 58 | 18 | 570 | 1066 | 25 | NA | <1.0 | <1.0 | <1.0 | <1.0 | <1.0 | <1.0 | <1.0 | <1.0 | <0.20 |
| | 07/30/04 | DRY | DRY | DRY | DRY | DRY | DRY | DRY | DRY | DRY | DRY | DRY | DRY | DRY | DRY | DRY | DRY | DRY |
| | 11/04/04 | FP | FP | FP | FP | FP | FP | FP | FP | FP | FP | FP | FP | FP | FP | FP | FP | FP |
| MW-17 | 04/14/04 | FP | FP | FP | FP | FP | FP | FP | FP | FP | FP | FP | FP | FP | FP | FP | FP | FP |
| | 07/30/04 | FP | FP | FP | FP | FP | FP | FP | FP | FP | FP | FP | FP | FP | FP | FP | FP | FP |
| | 11/04/04 | FP | FP | FP | FP | FP | FP | FP | FP | FP | FP | FP | FP | FP | FP | FP | FP | FP |
| MW-18 | 04/14/04 | <5.0 | <1.0 | <1.0 | <1.0 | <1.0 | BDL | 24 | NA | <1.0 | <1.0 | <1.0 | <1.0 | <1.0 | <1.0 | <1.0 | <1.0 | <0.20 |
| | 07/30/04 | <5.0 | <1.0 | <1.0 | <1.0 | <2.0 | BDL | 14 | NA | 2.5 | 1.0 | <1.0 | <1.0 | <1.0 | <1.0 | <1.0 | <1.0 | <0.20 |
| | 11/04/04 | <5.0 | 1.5 | 1.0 | 23 | 140 | 165.5 | 44 | NA | 69 | 37.0 | 26 | <1.0 | <1.0 | <1.0 | <1.0 | <1.0 | <0.20 |
| | 05/23/08 | <0.5 | 1.7 | <0.7 | 3.9 | 5 | 10.6 | <0.04 | NS | <0.1 | <0.3 | <0.3 | <0.4 | <0.2 | <0.2 | <0.2 | <0.3 | <0.05 |
| MW-19 | 04/14/04 | NS | NS | NS | NS | NS | NS | NS | NS | NS | NS | NS | NS | NS | NS | NS | NS | NS |
| | 07/30/04 | NS | NS | NS | NS | NS | NS | NS | NS | NS | NS | NS | NS | NS | NS | NS | NS | NS |
| | 11/04/04 | <5.0 | <1.0 | <1.0 | <1.0 | <1.0 | BDL | <0.65 | NA | <1.0 | <1.0 | <1.0 | <1.0 | <1.0 | <1.0 | <1.0 | <1.0 | <0.20 |
| MW-19R | 05/23/08 | <0.5 | <0.6 | <0.7 | <0.7 | <1.7 | BDL | NS | NS | NS | NS | NS | NS | NS | NS | NS | NS | NS |
| | 05/14/09 | <0.5 | <0.6 | <0.7 | <0.7 | <1.7 | BDL | NS | NS | NS | NS | NS | NS | NS | NS | NS | NS | NS |
| EW-3 | 05/14/09 | <0.5 | <0.6 | <0.7 | <0.7 | <1.7 | BDL | NS | NS | NS | NS | NS | NS | NS | NS | NS | NS | NS |
| EW-6 | 05/14/09 | <0.5 | <0.6 | <0.7 | <0.7 | <1.7 | BDL | NS | NS | NS | NS | NS | NS | NS | NS | NS | NS | NS |
| EW-7 | 05/14/09 | <0.5 | <0.6 | <0.7 | <0.7 | <1.7 | BDL | 0.312 | NS | <0.1 | <0.3 | <0.3 | <0.4 | <0.2 | <0.2 | <0.2 | <0.3 | <0.05 |
| EW-8 | 05/14/09 | <0.5 | <0.6 | <0.7 | <0.7 | <1.7 | BDL | 0.161 | NS | <0.1 | <0.3 | <0.3 | <0.4 | <0.2 | <0.2 | <0.2 | <0.3 | <0.05 |
| GP-1 | 05/14/09 | <0.5 | <0.6 | <0.7 | <0.7 | <1.7 | BDL | <0.04 | NS | <0.1 | <0.3 | <0.3 | <0.4 | <0.2 | <0.2 | <0.2 | <0.3 | <0.05 |
| GP-2 | 05/14/09 | <0.5 | <0.6 | <0.7 | <0.7 | <1.7 | BDL | NS | NS | NS | NS | NS | NS | NS | NS | NS | NS | NS |
| GP-3 | 05/14/09 | <0.5 | <0.6 | <0.7 | <0.7 | 15.7 | 15.7 | 0.486 | NS | <0.1 | <0.3 | <0.3 | <0.4 | <0.2 | <0.2 | <0.2 | <0.3 | <0.05 |
| GP-4 | 05/14/09 | <0.5 | <0.6 | <0.7 | <0.7 | 13.5 | BDL | 0.603 | NS | <0.1 | <0.3 | <0.3 | <0.4 | <0.2 | <0.2 | <0.2 | <0.3 | <0.05 |
| GP-5 | 05/14/09 | <0.5 | <0.6 | <0.7 | <0.7 | 20.5 | 20.5 | NS | NS | NS | NS | NS | NS | NS | NS | NS | NS | NS |
| GP-6 | 05/14/09 | 3.7 | 1.8 | 21.6 | <0.7 | 17.1 | 44.2 | NS | NS | NS | NS | NS | NS | NS | NS | NS | NS | NS |
| GP-7 | 05/14/09 | 11.2 | 1.5 | 15.1 | 4.4 | 12.6 | 44.8 | NS | NS | NS | NS | NS | NS | NS | NS | NS | NS | NS |
| GP-8 | 05/14/09 | 1.6 | 1.9 | 22.1 | 4 | 17.1 | 46.7 | NS | NS | NS | NS | NS | NS | NS | NS | NS | NS | NS |
| GP-9 | 05/14/09 | <0.5 | <0.6 | 9.3 | 1.4 | 6.2 | 16.9 | NS | NS | NS | NS | NS | NS | NS | NS | NS | NS | NS |
| GP-10 | 05/14/09 | <0.5 | <0.6 | <0.7 | <0.7 | <1.7 | BDL | 0.244 | NS | <0.1 | <0.3 | <0.3 | <0.4 | <0.2 | <0.2 | <0.2 | <0.3 | <0.05 |
| GP-11 | 05/14/09 | 1.8 | <0.6 | <0.7 | <0.7 | <1.7 | 1.8 | 0.179 | NS | <0.1 | <0.3 | <0.3 | <0.4 | <0.2 | <0.2 | <0.2 | <0.3 | <0.05 |
| GP-12 | 05/14/09 | 4.5 | <0.6 | 2 | 1.7 | 7.7 | 15.9 | 0.158 | NS | <0.1 | <0.3 | <0.3 | <0.4 | <0.2 | <0.2 | <0.2 | <0.3 | <0.05 |
| GP-13 | 05/14/09 | 6.6 | 1.5 | 16 | 5.4 | 15.3 | 44.8 | 0.467 | NS | <0.1 | <0.3 | <0.3 | <0.4 | <0.2 | <0.2 | <0.2 | <0.3 | <0.05 |

**Table 1. Groundwater Analytical Results**
Indian River Oil Company, 3700 Okeechobee Road, Fort Pierce, FL

| | | Parameter | | | | | | | | | | | | Parameter | | | | |
|---|---|---|---|---|---|---|---|---|---|---|---|---|---|---|---|---|---|---|
| Sample Location | Date | MTBE (ug/L) | Benzene (ug/L) | Toluene (ug/L) | Ethylbenzene (ug/L) | Total Xylenes (ug/L) | BTEX + MTBE (ug/L) | TPH (mg/L) | Lead (ug/L) | Naphthalene (ug/L) | 2-Methylnaphthalene (ug/L) | 1-Methylnaphthalene (ug/L) | Acenaphthylene (ug/L) | Acenaphthene (ug/L) | Fluorene (ug/L) | Phenanthrene (ug/L) | Anthracene (ug/L) | Benzo (a) Anthracene (ug/L) |
| PMW-1 | 10/12/09 | <0.5 | <0.6 | <0.7 | <0.7 | <1.7 | BDL | NS | NS | NS | NS | NS | NS | NS | NS | NS | NS | NS |
| | 01/15/10 | <0.5 | <0.6 | <0.7 | <0.7 | <1.7 | BDL | NS | NS | <0.1 | <0.3 | <0.3 | <0.4 | <0.2 | <0.2 | <0.2 | <0.3 | <0.05 |
| | 04/15/10 | <0.5 | <0.6 | <0.7 | <0.7 | <1.7 | BDL | <0.040 | NS | <0.1 | <0.3 | <0.3 | <0.4 | <0.2 | <0.2 | <0.2 | <0.3 | <0.05 |
| PMW-2 | 10/12/09 | <0.5 | <0.6 | <0.7 | <0.7 | <1.7 | BDL | NS | NS | NS | NS | NS | NS | NS | NS | NS | NS | NS |
| | 01/15/10 | <0.5 | <0.6 | <0.7 | <0.7 | <1.7 | BDL | NS | NS | <0.1 | <0.3 | <0.3 | <0.4 | <0.2 | <0.2 | <0.2 | <0.3 | <0.05 |
| | 04/15/10 | <0.5 | <0.6 | <0.7 | <0.7 | <1.7 | BDL | <0.040 | NS | <0.1 | <0.3 | <0.3 | <0.4 | <0.2 | <0.2 | <0.2 | <0.3 | <0.05 |
| PMW-3 | 10/12/09 | <0.5 | <0.6 | <0.7 | <0.7 | <1.7 | BDL | NS | NS | NS | NS | NS | NS | NS | NS | NS | NS | NS |
| | 01/15/10 | 0.7 | <0.6 | <0.7 | <0.7 | <1.7 | 0.7 | NS | NS | <0.1 | <0.3 | <0.3 | <0.4 | <0.2 | <0.2 | <0.2 | <0.3 | <0.05 |
| | 04/15/10 | <0.5 | <0.6 | <0.7 | <0.7 | <1.7 | BDL | <0.040 | NS | <0.1 | <0.3 | <0.3 | <0.4 | <0.2 | <0.2 | <0.2 | <0.3 | <0.05 |
| PMW-4 | 10/12/09 | 1.7 | **12** | <0.7 | **34.9** | **42.1** | 13.7 | NS | NS | NS | NS | NS | NS | NS | NS | NS | NS | NS |
| | 01/15/10 | 0.9 | **1.3** | <0.7 | <0.7 | <1.7 | BDL | 0.128 | NS | <0.1 | <0.3 | <0.3 | <0.4 | <0.2 | <0.2 | <0.2 | <0.3 | <0.05 |
| | 04/15/10 | <0.5 | <0.6 | <0.7 | <0.7 | <1.7 | BDL | <0.040 | NS | <0.1 | <0.3 | <0.3 | <0.4 | <0.2 | <0.2 | <0.2 | <0.3 | <0.05 |
| PMW-5 | 10/12/09 | <0.5 | <0.6 | <0.7 | <0.7 | <1.7 | BDL | NS | NS | NS | NS | NS | NS | NS | NS | NS | NS | NS |
| | 01/15/10 | <0.5 | <0.6 | <0.7 | <0.7 | <1.7 | BDL | NS | NS | <0.1 | <0.3 | <0.3 | <0.4 | <0.2 | <0.2 | <0.2 | <0.3 | <0.05 |
| | 04/15/10 | <0.5 | <0.6 | <0.7 | <0.7 | <1.7 | BDL | 0.17 | NS | <0.1 | <0.3 | <0.3 | <0.4 | <0.2 | <0.2 | <0.2 | <0.3 | <0.05 |
| PMW-6 | 10/12/09 | <0.5 | <0.6 | <0.7 | <0.7 | <1.7 | BDL | NS | NS | NS | NS | NS | NS | NS | NS | NS | NS | NS |
| | 01/15/10 | <0.5 | <0.6 | <0.7 | <0.7 | <1.7 | BDL | NS | NS | <0.1 | <0.3 | <0.3 | <0.4 | <0.2 | <0.2 | <0.2 | <0.3 | <0.05 |
| | 04/15/10 | <0.5 | <0.6 | <0.7 | <0.7 | <1.7 | BDL | <0.040 | NS | <0.1 | <0.3 | <0.3 | <0.4 | <0.2 | <0.2 | <0.2 | <0.3 | <0.05 |
| PMW-7 | 10/12/09 | 7.4 | **1.5** | <0.7 | <0.7 | 2.1 | 9.9 | NS | NS | NS | NS | NS | NS | NS | NS | NS | NS | NS |
| | 01/15/10 | 4.9 | <0.6 | <0.7 | <0.7 | <1.7 | 4.9 | NS | NS | 1.9 | <0.3 | <0.3 | <0.4 | <0.2 | <0.2 | <0.2 | <0.3 | <0.05 |
| | 04/15/10 | 5.9 | <0.6 | <0.7 | <0.7 | <1.7 | 5.9 | 3.38 | NS | 9.8 | <0.3 | <0.3 | <0.4 | <0.2 | <0.2 | <0.2 | <0.3 | <0.05 |
| PMW-8 | 01/15/10 | 2.8 | <0.6 | <0.7 | <0.7 | <1.7 | 2.8 | NS | NS | NS | <0.3 | <0.3 | <0.4 | <0.2 | <0.2 | <0.2 | <0.3 | <0.05 |
| | 04/15/10 | 1.8 | <0.6 | <0.7 | <0.7 | <1.7 | 1.8 | NS | NS | <0.1 | <0.3 | <0.3 | <0.4 | <0.2 | <0.2 | <0.2 | <0.3 | <0.05 |
| *GCTL | | 20 | 1 | 40 | 30 | 20 | | 5 | 15 | 20 | 20 | 20 | 210 | 20 | 280 | 210 | 2100 | 0.2 |
| **NADSC | | 500 | 100 | 400 | 300 | 200 | | 50 | 150 | 200 | 200 | 200 | 2100 | 200 | 2800 | 2100 | 21000 | 2.0 |

S = Not Sampled
rget Level, Chapters 62-550 and 62-777, F.A.C.

**Natural Attenuation Default Source Concentration, Chapter 62-550 and 62-777, FAC
ug/L = micrograms per liter

mg/L = milligrams per liter

# TABLE 2: GROUNDWATER ELEVATION TABLE

**Facility Name:** Indian River Oil Co. **Facility ID:** 568840959

**All Measurements = Feet**
**NM = Not Measured**

| WELL NO. | MW-1 | MW-2 | MW-3 | MW-4 | MW-5 | MW-6 | MW-7 | MW-8 | MW-9 | MW-10 | MW-11 | MW-12 | MW-13 | MW-14 | DW-1 | MW-15 | MW-16 | MW-17 | MW-18 |
|---|---|---|---|---|---|---|---|---|---|---|---|---|---|---|---|---|---|---|---|
| DIAMETER | 2.0" | 2.0" | 2.0" | 2.0" | 2.0" | 2.0" | 2.0" | 2.0" | 2.0" | 2.0" | 2.0" | 2.0" | 2.0" | 2.0" | 2.0" | 2.0" | 2.0" | 2.0" | 2.0" |
| WELL DEPTH | 12.00 | 12.00 | 12.00 | 15.00 | 15.00 | 15.00 | 15.00 | 15.00 | 15.00 | 14.00 | 14.00 | 14.00 | 14.00 | 14.00 | 25.00 | 10.00 | 10.00 | 10.00 | 10.00 |
| SCREEN INTERVAL | 2-12 | 2-12 | 2-12 | 5-15 | 5-15 | 5-15 | 5-15 | 5-15 | 5-15 | 4-14 | 4-14 | 4-14 | 4-14 | 4-14 | 20-25 | 3-10 | 3-10 | 3-10 | 3-10 |
| TOC ELEVATION[1] | 20.05 | 20.30 | 20.64 | 20.46 | 19.37 | 19.48 | 18.96 | DESTROYED | 19.33 | DESTROYED | 19.61 | 20.18 | 19.91 | 20.92 | 19.92 | 20.69 | 20.29 | 20.03 | 19.18 |

| DATE | MW-1 ELEV | MW-1 DTW | MW-1 FP | MW-2 ELEV | MW-2 DTW | MW-2 FP | MW-3 ELEV | MW-3 DTW | MW-3 FP | MW-4 ELEV | MW-4 DTW | MW-4 FP | MW-5 ELEV | MW-5 DTW | MW-5 FP | MW-6 ELEV | MW-6 DTW | MW-6 FP | MW-7 ELEV | MW-7 DTW | MW-7 FP | MW-8 ELEV | MW-8 DTW | MW-8 FP | MW-9 ELEV | MW-9 DTW | MW-9 FP | MW-10 ELEV | MW-10 DTW | MW-10 FP | MW-11 ELEV | MW-11 DTW | MW-11 FP | MW-12 ELEV | MW-12 DTW | MW-12 FP | MW-13 ELEV | MW-13 DTW | MW-13 FP | MW-14 ELEV | MW-14 DTW | MW-14 FP | DW-1 ELEV | DW-1 DTW | DW-1 FP | MW-15 ELEV | MW-15 DTW | MW-15 FP | MW-16 ELEV | MW-16 DTW | MW-16 FP | MW-17 ELEV | MW-17 DTW | MW-17 FP | MW-18 ELEV | MW-18 DTW | MW-18 FP |
|---|---|---|---|---|---|---|---|---|---|---|---|---|---|---|---|---|---|---

# TABLE 2: GROUNDWATER ELEVATION TABLE

**Facility Name:** **Facility Name:** Indian River Oil Co. **Facility ID:** 568840959

**All Measurements = Feet**
**NM = Not Measured**


| WELL NO. | MW-19 | EW-1 | EW-2 | EW-3 | EW-4 | EW-5 | EW-6 | EW-7 | EW-8 | IW | OW | PMW-1 | PMW-2 | PMW-3 | PMW-4 | PMW-5 | PMW-6 | PMW-7 | PMW-8 |
|---|---|---|---|---|---|---|---|---|---|---|---|---|---|---|---|---|---|---|---|
| DIAMETER | 2.0" | 2.0" | 2.0" | 2.0" | 2.0" | 2.0" | 2.0" | 2.0" | 2.0" | 4.0" | 2.0" | 2.0" | 2.0" | 2.0" | 2.0" | 2.0" | 2.0" | 2.0" | 2.0" |
| WELL DEPTH | 10.00 | 10.00 | 10.00 | 10.00 | 10.00 | 10.00 | 10.00 | 10.00 | 10.00 | 65.00 | 65.00 | 14.00 | 14.00 | 14.00 | 12.00 | 14.00 | 14.00 | 14.00 | 14.00 |
| SCREEN INTERVAL | 3-10 | 3-10 | 3-10 | 3-10 | 3-10 | 3-10 | 3-10 | 3-10 | 3-10 | 33-65 | 33-65 | 4-14 | 4-14 | 4-14 | 2-12 | 4-14 | 4-14 | 4-14 | 4-14 |
| TOC ELEVATION | | 21.28 | 20.56 | 19.70 | 19.88 | 19.81 | 19.22 | 18.96 | 19.69 | 20.36 | 20.82 | 18.99 | 18.59 | 19.26 | 19.77 | 19.25 | 19.10 | 19.68 | 20.17 |

| DATE | MW-19 ELEV | MW-19 DTW | MW-19 FP | EW-1 ELEV | EW-1 DTW | EW-1 FP | EW-2 ELEV | EW-2 DTW | EW-2 FP | EW-3 ELEV | EW-3 DTW | EW-3 FP | EW-4 ELEV | EW-4 DTW | EW-4 FP | EW-5 ELEV | EW-5 DTW | EW-5 FP | EW-6 ELEV | EW-6 DTW | EW-6 FP | EW-7 ELEV | EW-7 DTW | EW-7 FP | EW-8 ELEV | EW-8 DTW | EW-8 FP | IW ELEV | IW DTW | IW FP | OW ELEV | OW DTW | OW FP | PMW-1 ELEV | PMW-1 DTW | PMW-1 FP | PMW-2 ELEV | PMW-2 DTW | PMW-2 FP | PMW-3 ELEV | PMW-3 DTW | PMW-3 FP | PMW-4 ELEV | PMW-4 DTW | PMW-4 FP | PMW-5 ELEV | PMW-5 DTW | PMW-5 FP | PMW-6 ELEV | PMW-6 DTW | PMW-6 FP | PMW-7 ELEV | PMW-7 DTW | PMW-7 FP | PMW-8 ELEV | PMW-8 DTW | PMW-8 FP |
|---|
| 6/30/1999 | |
| 8/14/2000 | |
| 10/13/2000 | |
| 1/22/2003 | |
| 1/27/2004 | | NM | |
| 4/14/2004 | | NM | | | NM | | | NM | | | NM | | | NM | | | NM | | | NM | | | NM | | | NM | | | NM | | | NM | | | | | | | | | | | | | | | | | | | | | | | | | | | | |
| 7/30/2004 | | DESTROYED | | | | | | | | | | | | | | | | | | | | | | | | | | | | | 8.41 | 12.41 | | | | | | | | | | | | | | | | | | | | | | | | | | | | | | | | |
| 11/4/2004 | | 2.32 | | 17.50 | 3.78 | | 16.99 | 3.57 | | 17.17 | 2.53 | | 17.40 | 2.48 | | 17.06 | 2.75 | | 16.31 | 2.91 | | 17.36 | 1.60 | | 17.50 | 2.18 | | 14.23 | 6.13 | | 13.37 | 7.45 | | | | | | | | | | | | | | | | | | | | | | | | | | | | |
| 5/31/2005 | | 4.08 | | 16.42 | 4.86 | | 15.87 | 4.69 | | 15.51 | 4.19 | | 15.72 | 4.16 | | 15.92 | 3.89 | | 15.23 | 3.99 | | 15.11 | 3.85 | | 15.85 | 3.84 | | | NM | | | NM | | | | | | | | | | | | | | | | | | | | | | | | | | | | |
| 5/3/2006 | | 4.75 | |
| 5/23/2008 | | 5.35 | | | | | | | | | | | | | | | | | | | | | | | | | | | | | 11.04 | 9.78 | | | | | | | | | | | | | | | | | | | | | | | | | | | | |
| 5/30/2008 | |
| 10/12/2009 | | NM | | | Abandoned | | | Abandoned | | | NM | | | Abandoned | | | Abandoned | | | NM | | | NM | | | NM | | | NM | | | NM | | | | 8.23 | | | 8.25 | | | 8.61 | | | 8.90 | | | 8.87 | | | 8.52 | | | 9.16 | | | NA | |
| 1/15/2010 | | NM | | | Abandoned | | | Abandoned | | | NM | | | Abandoned | | | Abandoned | | | NM | | | NM | | | NM | | | NM | | | NM | | | 10.69 | 8.30 | | 9.99 | 8.60 | | 10.06 | 9.20 | | 9.97 | 9.80 | | 9.90 | 9.35 | | 10.05 | 9.05 | | 10.03 | 9.65 | | 9.97 | 10.20 | |
| 4/15/2010 | | NM | | | Abandoned | | | Abandoned | | | NM | | | Abandoned | | | Abandoned | | | NM | | | NM | | | NM | | | NM | | | NM | | | 13.69 | 5.30 | | 12.09 | 6.50 | | 12.24 | 7.02 | | 12.02 | 7.75 | | 11.92 | 7.33 | | 12.10 | 7.00 | | 12.08 | 7.60 | | 12.02 | 8.15 | |

1 All extraction well elev.

1 All extraction well elevations were taken at the rim of the manhole cover, as the system was operational at the time of the survey.

# FIGURES

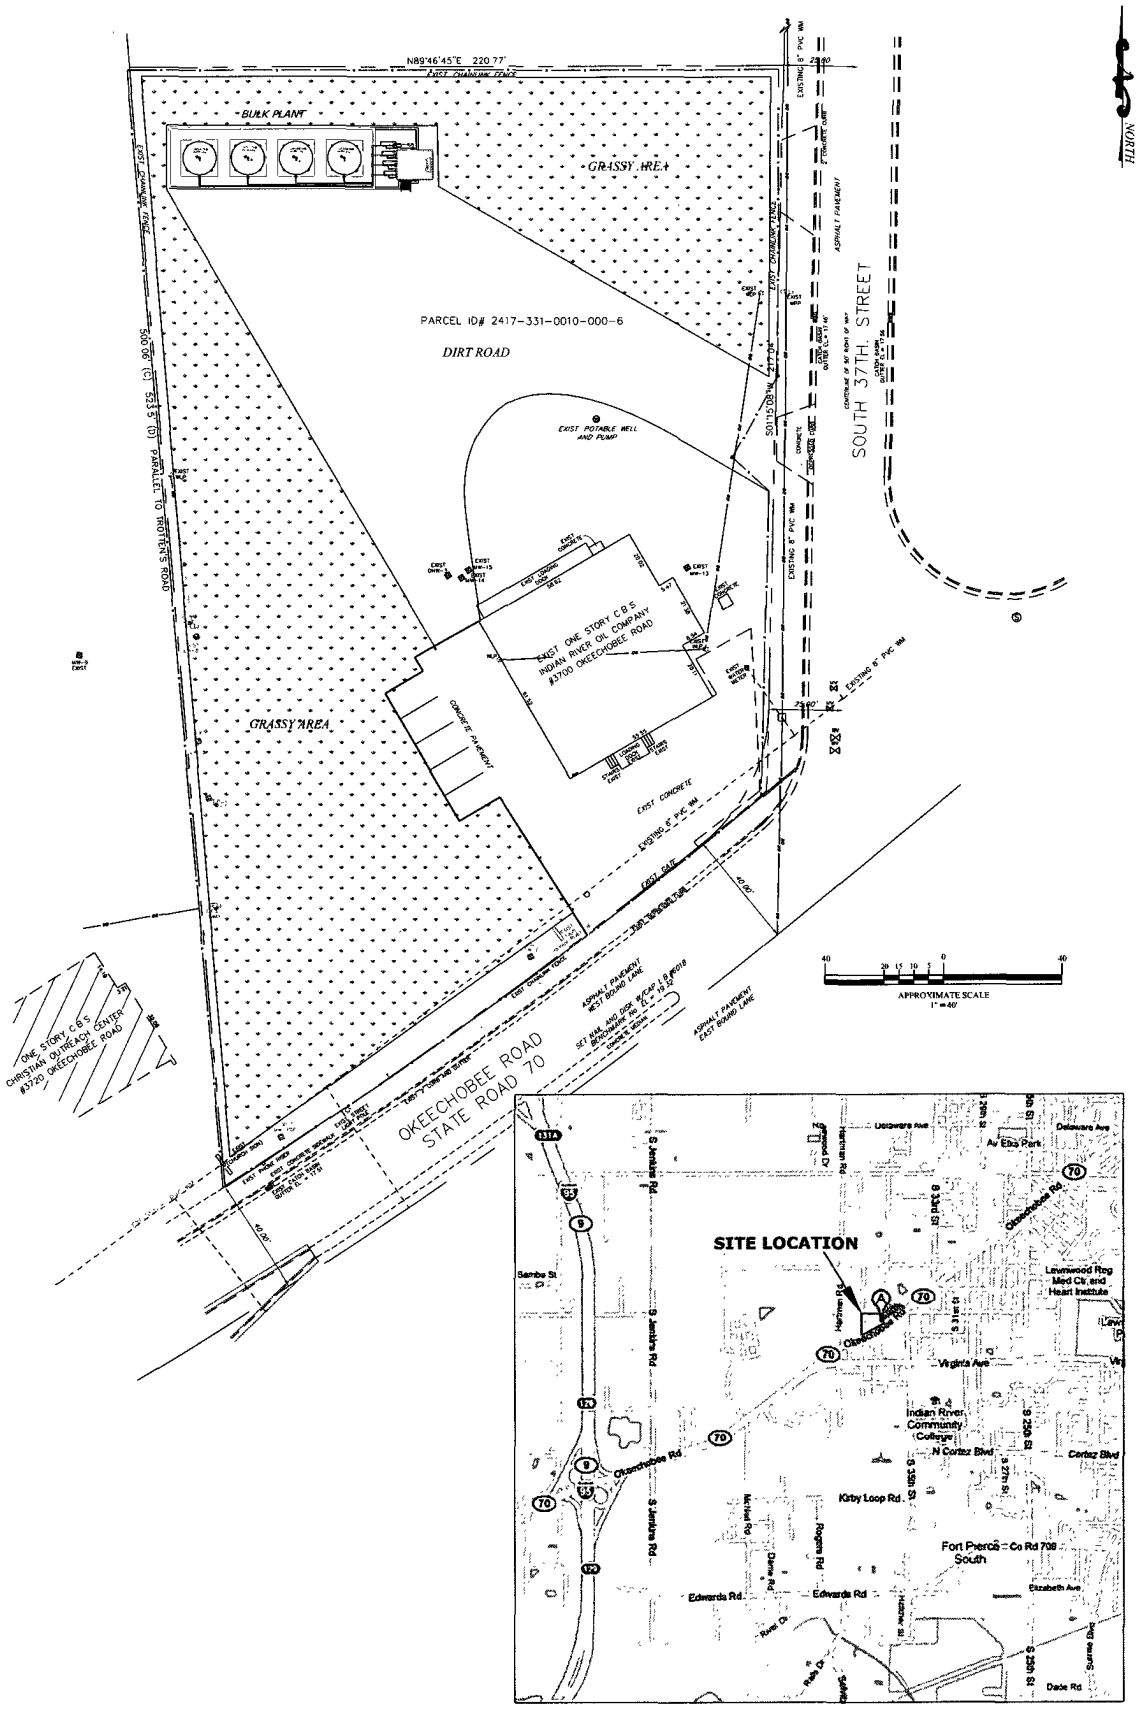



| FIGURE: | REVISED BY: CTM |
|---|---|
| 1 | CHECKED: BDW |
| | SCALE: |
| | FIGURE DATE: 1/2010 |

# INDIAN RIVER OIL

3700 OKEECHOBEE ROAD, FORT PIERCE, ST. LUCIE COUNTY ** FDEP FACILITY ID # 568840959

SITE MAP & LOCATION

ECT
Environmental Consulting & Technology, Inc.

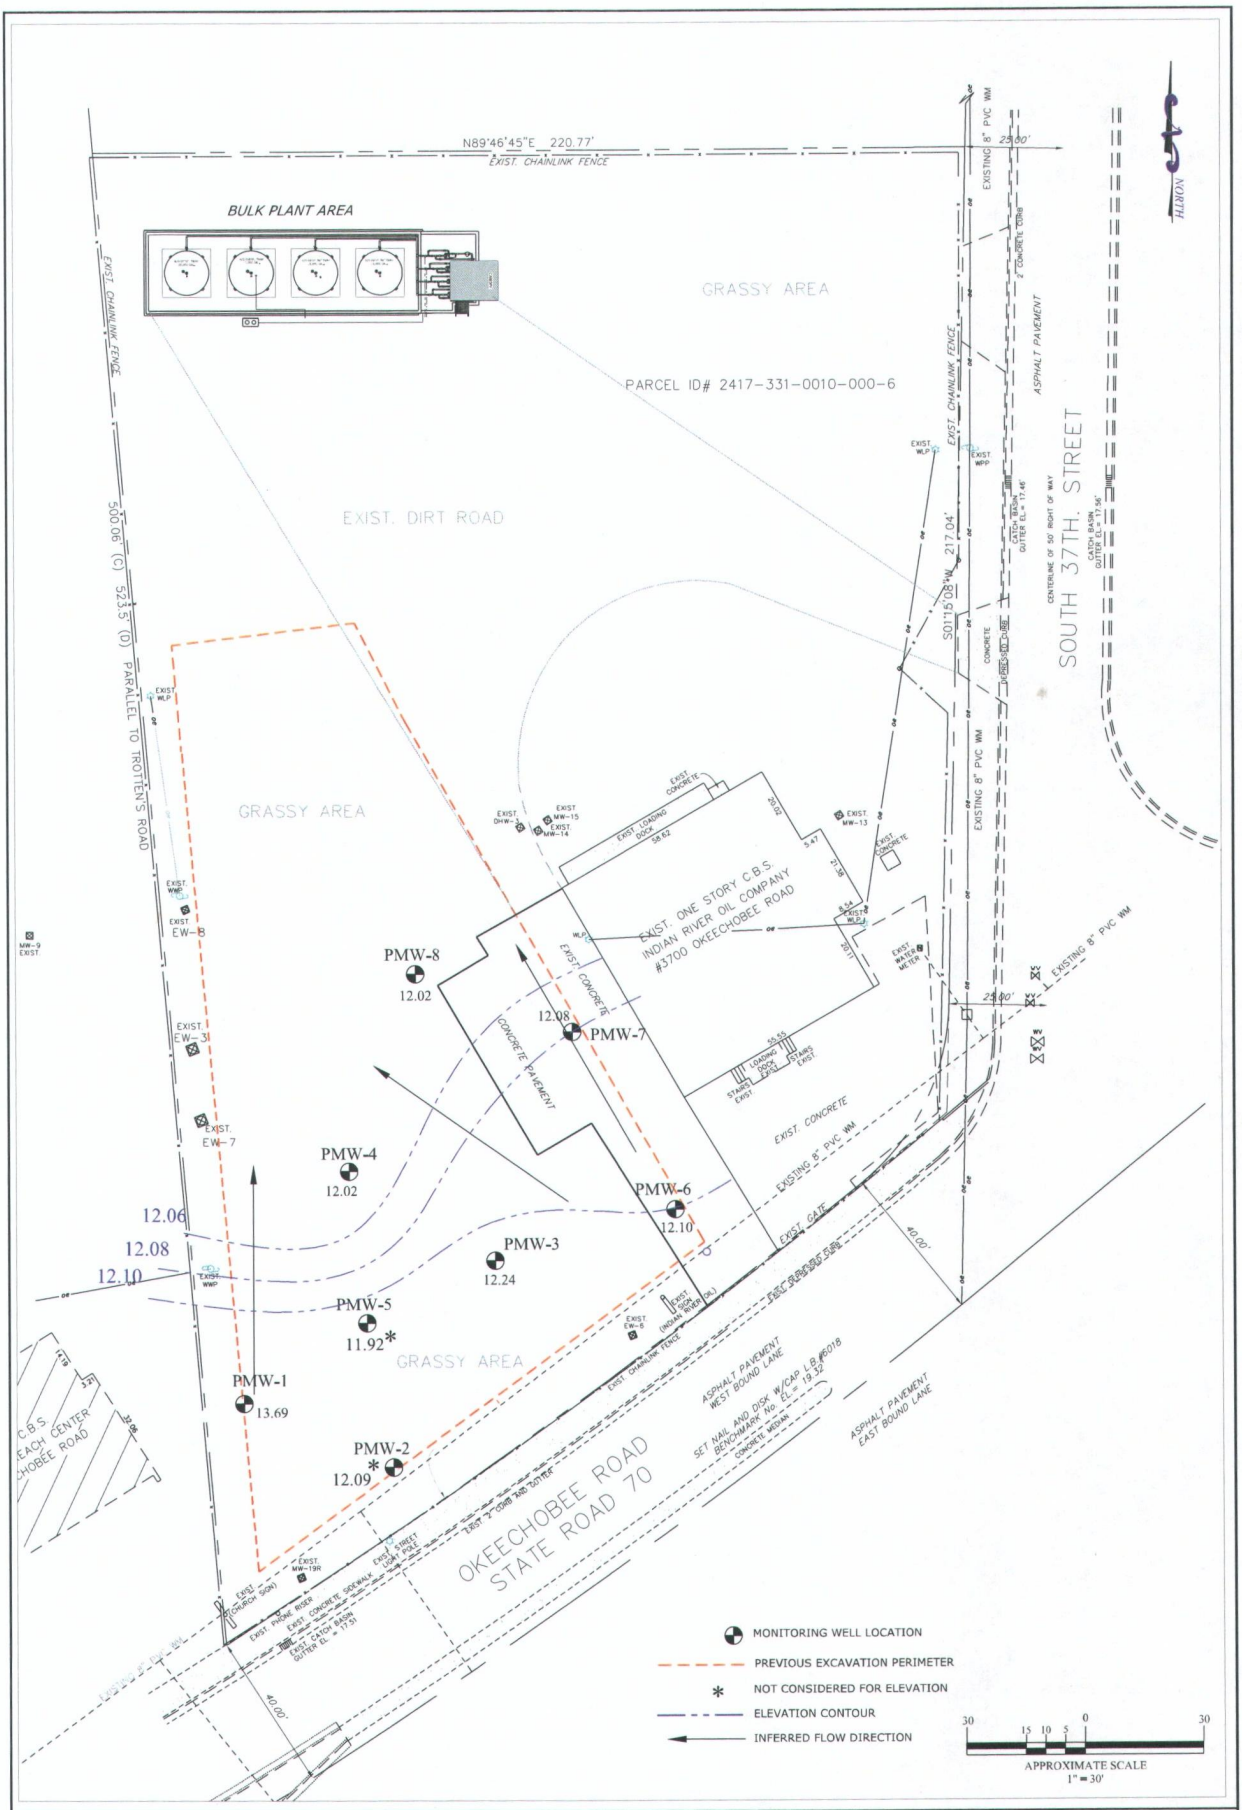


| FIGURE: | REVISED BY: CTM | INDIAN RIVER OIL | ECT |
|---|---|---|---|
| 2 | CHECKED: BDW | 3700 OKEECHOBEE ROAD, FORT PIERCE, ST. LUCIE COUNTY ** FDEP FACILITY ID # 568840959 | Environmental Consulting & Technology, Inc. |
| | SCALE: 1" = 30' | GROUNDWATER ELEVATION CONTOUR | |
| | FIGURE DATE: 4/15/2010 | | |

# APPENDIX A

Palm Beach Environmental
Laboratories Inc.

Charlie Medina
ECT
Fort Lauderdale, FL 33334
(954) 771-0444
LOG #: 0007166

April 20, 2010

Enclosed is the laboratory report for your project. All results meet the requirements of the NELAC standards.

Please note the following:

(1) The samples were received as stated on the chain of custody, correctly labeled and at the proper temperature unless otherwise noted. The results contained in this report relate only to the items tested or to the samples as received by the laboratory.

(2) This report may not be reproduced except in full, without the written approval of the laboratory. Any anomalies are noted in the case narrative.

(3) Results for all solid matrices are reported in dry weight unless otherwise noted.

(4) Results for all liquid matrices are analyzed as received in the laboratory unless otherwise noted.

(5) Samples are disposed of within 30 days of their receipt by the laboratory.

(6) A statement of Qualifiers is available upon request.

(7) Certain analyses are subcontracted to outside NELAC certified laboratories and are designated on your report.

(8) Precision & Accuracy will be provided when clients require a measure of estimated uncertainty.

(9) The issuance of the final Certificate of Analysis takes precedence over any previous Preliminary Report Preliminary Data should not be used for regular purposes. Authorized signature(s) is provided on final report only

Please contact me if you have any questions or concerns regarding this report.

Sincerely,

Pamela Shore
QA Officer

EPA # FL01227
HRS# E86957
SFWMD# 48141
PBC # VC0000018083

Palm Beach Environmental Laboratories Inc.

# CERTIFICATE OF ANALYSIS

ECT

6300 NE First Avenue Suite 100

Fort Lauderdale, FL 33334

**ATTN:** Charlie Medina

**PHONE:** (954) 771-0444 **FAX:** (954) 771-8118

**LOG #:** 0007166

**COC#:** 11948

**REPORTED:** 4/20/2010 1:11:00PM

**PROJECT #:** [none]

**PROJECT:** Indian River Oil

**Description:** PMW-1 **Lab ID:** 0007166-01 **Sampled:** 04/15/10 11:44

**Matrix:** Water **Sampled By:** Charlie Medina **Received:** 04/16/10 14:30

## EPA 8020 List

| CAS # | Parameter | Results | Q | Units | Method | DF | MDL | PQL | Extraction Date | Analysis Date | Analyst |
|---|---|---|---|---|---|---|---|---|---|---|---|
| 71-43-2 | Benzene | 0.6 | U | ug/L | EPA 8260C | 1 | 0.6 | 1.0 | 04/19/10 | 04/20/10 | PLS |
| 108-88-3 | Toluene | 0.7 | U | ug/L | EPA 8260C | 1 | 0.7 | 1.0 | 04/19/10 | 04/20/10 | PLS |
| 108-90-7 | Chlorobenzene | 0.7 | U | ug/L | EPA 8260C | 1 | 0.7 | 1.0 | 04/19/10 | 04/20/10 | PLS |
| 100-41-4 | Ethylbenzene | 0.7 | U | ug/L | EPA 8260C | 1 | 0.7 | 1.0 | 04/19/10 | 04/20/10 | PLS |
| 108-38-3/106-42-3 | m,p-Xylene | 0.8 | U | ug/L | EPA 8260C | 1 | 0.8 | 1.0 | 04/19/10 | 04/20/10 | PLS |
| 95-47-6 | o-Xylene | 0.9 | U | ug/L | EPA 8260C | 1 | 0.9 | 1.0 | 04/19/10 | 04/20/10 | PLS |
| 541-73-1 | 1,3-Dichlorobenzene | 0.3 | U | ug/L | EPA 8260C | 1 | 0.3 | 1.0 | 04/19/10 | 04/20/10 | PLS |
| 106-46-7 | 1,4-Dichlorobenzene | 0.5 | U | ug/L | EPA 8260C | 1 | 0.5 | 1.0 | 04/19/10 | 04/20/10 | PLS |
| 95-50-1 | 1,2-Dichlorobenzene | 0.5 | U | ug/L | EPA 8260C | 1 | 0.5 | 1.0 | 04/19/10 | 04/20/10 | PLS |
| 1634-04-4 | MTBE | 0.5 | U | ug/L | EPA 8260C | 1 | 0.5 | 1.0 | 04/19/10 | 04/20/10 | PLS |

| | | % Recovery | Q | % Recovery Limits |
|---|---|---|---|---|
| 1868-53-7 | Surrogate: Dibromofluoromethane | 80.9 % | | Limit 62-136 |
| 2037-26-5 | Surrogate: Toluene-d8 | 90.6 % | | Limit 63-144 |
| 460-00-4 | Surrogate: 4-Bromofluorobenzene | 94.8 % | | Limit 70-131 |

## EPA 8100 PAH List

| CAS # | Parameter | Results | Q | Units | Method | DF | MDL | PQL | Extraction Date | Analysis Date | Analyst |
|---|---|---|---|---|---|---|---|---|---|---|---|
| 91-20-3 | Naphthalene | 0.1 | U | ug/L | EPA 3510C / 8270 | 1 | 0.1 | 10.0 | 04/19/10 | 04/20/10 | MH |
| 91-57-6 | 2-Methylnaphthalene | 0.3 | U | ug/L | EPA 3510C / 8270 | 1 | 0.3 | 10.0 | 04/19/10 | 04/20/10 | MH |
| 90-12-0 | 1-Methylnaphthalene | 0.3 | U | ug/L | EPA 3510C / 8270 | 1 | 0.3 | 10.0 | 04/19/10 | 04/20/10 | MH |
| 208-96-8 | Acenaphthylene | 0.4 | U | ug/L | EPA 3510C / 8270 | 1 | 0.4 | 10.0 | 04/19/10 | 04/20/10 | MH |
| 83-32-9 | Acenaphthene | 0.2 | U | ug/L | EPA 3510C / 8270 | 1 | 0.2 | 10.0 | 04/19/10 | 04/20/10 | MH |
| 86-73-7 | Fluorene | 0.2 | U | ug/L | EPA 3510C / 8270 | 1 | 0.2 | 10.0 | 04/19/10 | 04/20/10 | MH |
| 85-01-8 | Phenanthrene | 0.2 | U | ug/L | EPA 3510C / 8270 | 1 | 0.2 | 10.0 | 04/19/10 | 04/20/10 | MH |
| 120-12-7 | Anthracene | 0.3 | U | ug/L | EPA 3510C / 8270 | 1 | 0.3 | 10.0 | 04/19/10 | 04/20/10 | MH |
| 206-44-0 | Fluoranthene | 0.4 | U | ug/L | EPA 3510C / 8270 | 1 | 0.4 | 10.0 | 04/19/10 | 04/20/10 | MH |
| 129-00-0 | Pyrene | 0.4 | U | ug/L | EPA 3510C / 8270 | 1 | 0.4 | 10.0 | 04/19/10 | 04/20/10 | MH |
| 56-55-3 | Benzo[a]anthracene | 0.05 | U | ug/L | EPA 3510C / 8270 | 1 | 0.05 | 0.05 | 04/19/10 | 04/20/10 | MH |
| 218-01-9 | Chrysene | 0.2 | U | ug/L | EPA 3510C / 8270 | 1 | 0.2 | 0.2 | 04/19/10 | 04/20/10 | MH |
| 205-99-2 | Benzo[b]fluoranthene | 0.05 | U | ug/L | EPA 3510C / 8270 | 1 | 0.05 | 0.05 | 04/19/10 | 04/20/10 | MH |
| 207-08-9 | Benzo[k]fluoranthene | 0.5 | U | ug/L | EPA 3510C / 8270 | 1 | 0.5 | 0.5 | 04/19/10 | 04/20/10 | MH |
| 50-32-8 | Benzo[a]pyrene | 0.2 | U | ug/L | EPA 3510C / 8270 | 1 | 0.2 | 0.2 | 04/19/10 | 04/20/10 | MH |
| 53-70-3 | Dibenz[a,h]anthracene | 0.005 | U | ug/L | EPA 3510C / 8270 | 1 | 0.005 | 0.05 | 04/19/10 | 04/20/10 | MH |
| 193-39-5 | Indeno[1,2,3-cd]pyrene | 0.05 | U | ug/L | EPA 3510C / 8270 | 1 | 0.05 | 0.05 | 04/19/10 | 04/20/10 | MH |

Palm Beach Environmental Laboratories Inc.

# CERTIFICATE OF ANALYSIS

ECT

6300 NE First Avenue Suite 100

Fort Lauderdale, FL 33334

**ATTN:** Charlie Medina

**PHONE:** (954) 771-0444 **FAX:** (954) 771-8118

**LOG #:** 0007166

**COC#:** 11948

**REPORTED:** 4/20/2010 1:11:00PM

**PROJECT #:** [none]

**PROJECT:** Indian River Oil

**Description:** PMW-1 **Lab ID:** 0007166-01 **Sampled:** 04/15/10 11:44

**Matrix:** Water **Sampled By:** Charlie Medina **Received:** 04/16/10 14:30

## EPA 8100 PAH List

| CAS # | Parameter | Results | Q | Units | Method | DF | MDL | PQL | Extraction Date | Analysis Date | Analyst |
|---|---|---|---|---|---|---|---|---|---|---|---|
| 191-24-2 | Benzo[g,h,i]perylene | 0.3 | U | ug/L | EPA 3510C / 8270 | 1 | 0.3 | 10.0 | 04/19/10 | 04/20/10 | MH |

| | | % Recovery | Q | % Recovery Limits |
|---|---|---|---|---|
| NA | Surrogate: Nitrobenzene-d5 | 106 % | | Limit 40-131 |
| 321-60-8 | Surrogate: 2-Fluorobiphenyl | 117 % | | Limit 45-134 |
| NA | Surrogate: p-Terphenyl-d14 | 98.0 % | | Limit 42-145 |

## FLPRO

| CAS # | Parameter | Results | Q | Units | Method | DF | MDL | PQL | Extraction Date | Analysis Date | Analyst |
|---|---|---|---|---|---|---|---|---|---|---|---|
| NA | FLPRO Total | 0.040 | U | mg/L | EPA 3510C /RO | 1 | 0.040 | 0.500 | 04/19/10 | 04/20/10 | MH |

| | | % Recovery | Q | % Recovery Limits |
|---|---|---|---|---|
| 84-15-1 | Surrogate: o-Terphenyl | 59.4 % | | Limit 37-142 |

Palm Beach Environmental Laboratories Inc.

# CERTIFICATE OF ANALYSIS

ECT

6300 NE First Avenue Suite 100

Fort Lauderdale, FL 33334

**ATTN:** Charlie Medina

**PHONE:** (954) 771-0444 **FAX:** (954) 771-8118

**LOG #:** 0007166

**COC#:** 11948

**REPORTED:** 4/20/2010 1:11:00PM

**PROJECT #:** [none]

**PROJECT:** Indian River Oil

**Description:** PMW-2 **Lab ID:** 0007166-02 **Sampled:** 04/15/10 11:53

**Matrix:** Water **Sampled By:** Charlie Medina **Received:** 04/16/10 14:30

## EPA 8020 List

| CAS # | Parameter | Results | Q | Units | Method | DF | MDL | POL | Extraction Date | Analysis Date | Analyst |
|---|---|---|---|---|---|---|---|---|---|---|---|
| 71-43-2 | Benzene | 0.6 | U | ug/L | EPA 8260C | 1 | 0.6 | 1.0 | 04/19/10 | 04/20/10 | PLS |
| 108-88-3 | Toluene | 0.7 | U | ug/L | EPA 8260C | 1 | 0.7 | 1.0 | 04/19/10 | 04/20/10 | PLS |
| 108-90-7 | Chlorobenzene | 0.7 | U | ug/L | EPA 8260C | 1 | 0.7 | 1.0 | 04/19/10 | 04/20/10 | PLS |
| 100-41-4 | Ethylbenzene | 0.7 | U | ug/L | EPA 8260C | 1 | 0.7 | 1.0 | 04/19/10 | 04/20/10 | PLS |
| 108-38-3/106-42-3 | m,p-Xylene | 0.8 | U | ug/L | EPA 8260C | 1 | 0.8 | 1.0 | 04/19/10 | 04/20/10 | PLS |
| 95-47-6 | o-Xylene | 0.9 | U | ug/L | EPA 8260C | 1 | 0.9 | 1.0 | 04/19/10 | 04/20/10 | PLS |
| 541-73-1 | 1,3-Dichlorobenzene | 0.3 | U | ug/L | EPA 8260C | 1 | 0.3 | 1.0 | 04/19/10 | 04/20/10 | PLS |
| 106-46-7 | 1,4-Dichlorobenzene | 0.5 | U | ug/L | EPA 8260C | 1 | 0.5 | 1.0 | 04/19/10 | 04/20/10 | PLS |
| 95-50-1 | 1,2-Dichlorobenzene | 0.5 | U | ug/L | EPA 8260C | 1 | 0.5 | 1.0 | 04/19/10 | 04/20/10 | PLS |
| 1634-04-4 | MTBE | 0.5 | U | ug/L | EPA 8260C | 1 | 0.5 | 1.0 | 04/19/10 | 04/20/10 | PLS |

| | | % Recovery | Q | % Recovery Limits |
|---|---|---|---|---|
| 1868-53-7 | Surrogate: Dibromofluoromethane | 81.2 % | | Limit 62-136 |
| 2037-26-5 | Surrogate: Toluene-d8 | 89.8 % | | Limit 63-144 |
| 460-00-4 | Surrogate: 4-Bromofluorobenzene | 95.2 % | | Limit 70-131 |

## EPA 8100 PAH List

| CAS # | Parameter | Results | Q | Units | Method | DF | MDL | POL | Extraction Date | Analysis Date | Analyst |
|---|---|---|---|---|---|---|---|---|---|---|---|
| 91-20-3 | Naphthalene | 0.1 | U | ug/L | EPA 3510C / 8270 | 1 | 0.1 | 10.0 | 04/19/10 | 04/20/10 | MH |
| 91-57-6 | 2-Methylnaphthalene | 0.3 | U | ug/L | EPA 3510C / 8270 | 1 | 0.3 | 10.0 | 04/19/10 | 04/20/10 | MH |
| 90-12-0 | 1-Methylnaphthalene | 0.3 | U | ug/L | EPA 3510C / 8270 | 1 | 0.3 | 10.0 | 04/19/10 | 04/20/10 | MH |
| 208-96-8 | Acenaphthylene | 0.4 | U | ug/L | EPA 3510C / 8270 | 1 | 0.4 | 10.0 | 04/19/10 | 04/20/10 | MH |
| 83-32-9 | Acenaphthene | 0.2 | U | ug/L | EPA 3510C / 8270 | 1 | 0.2 | 10.0 | 04/19/10 | 04/20/10 | MH |
| 86-73-7 | Fluorene | 0.2 | U | ug/L | EPA 3510C / 8270 | 1 | 0.2 | 10.0 | 04/19/10 | 04/20/10 | MH |
| 85-01-8 | Phenanthrene | 0.2 | U | ug/L | EPA 3510C / 8270 | 1 | 0.2 | 10.0 | 04/19/10 | 04/20/10 | MH |
| 120-12-7 | Anthracene | 0.3 | U | ug/L | EPA 3510C / 8270 | 1 | 0.3 | 10.0 | 04/19/10 | 04/20/10 | MH |
| 206-44-0 | Fluoranthene | 0.4 | U | ug/L | EPA 3510C / 8270 | 1 | 0.4 | 10.0 | 04/19/10 | 04/20/10 | MH |
| 129-00-0 | Pyrene | 0.4 | U | ug/L | EPA 3510C / 8270 | 1 | 0.4 | 10.0 | 04/19/10 | 04/20/10 | MH |
| 56-55-3 | Benzo[a]anthracene | 0.05 | U | ug/L | EPA 3510C / 8270 | 1 | 0.05 | 0.05 | 04/19/10 | 04/20/10 | MH |
| 218-01-9 | Chrysene | 0.2 | U | ug/L | EPA 3510C / 8270 | 1 | 0.2 | 0.2 | 04/19/10 | 04/20/10 | MH |
| 205-99-2 | Benzo[b]fluoranthene | 0.05 | U | ug/L | EPA 3510C / 8270 | 1 | 0.05 | 0.05 | 04/19/10 | 04/20/10 | MH |
| 207-08-9 | Benzo[k]fluoranthene | 0.5 | U | ug/L | EPA 3510C / 8270 | 1 | 0.5 | 0.5 | 04/19/10 | 04/20/10 | MH |
| 50-32-8 | Benzo[a]pyrene | 0.2 | U | ug/L | EPA 3510C / 8270 | 1 | 0.2 | 0.2 | 04/19/10 | 04/20/10 | MH |
| 53-70-3 | Dibenz[a,h]anthracene | 0.005 | U | ug/L | EPA 3510C / 8270 | 1 | 0.005 | 0.05 | 04/19/10 | 04/20/10 | MH |
| 193-39-5 | Indeno[1,2,3-cd]pyrene | 0.05 | U | ug/L | EPA 3510C / 8270 | 1 | 0.05 | 0.05 | 04/19/10 | 04/20/10 | MH |

Palm Beach Environmental Laboratories Inc.

# CERTIFICATE OF ANALYSIS

ECT

6300 NE First Avenue Suite 100

Fort Lauderdale, FL 33334

**ATTN:** Charlie Medina

**PHONE:** (954) 771-0444 **FAX:** (954) 771-8118

**LOG #:** 0007166

**COC#:** 11948

**REPORTED:** 4/20/2010 1:11:00PM

**PROJECT #:** [none]

**PROJECT:** Indian River Oil

**Description:** PMW-2 **Lab ID:** 0007166-02 **Sampled:** 04/15/10 11:53

**Matrix:** Water **Sampled By:** Charlie Medina **Received:** 04/16/10 14:30

## EPA 8100 PAH List

| CAS # | Parameter | Results | Q | Units | Method | DF | MDL | PQL | Extraction Date | Analysis Date | Analyst |
|---|---|---|---|---|---|---|---|---|---|---|---|
| 191-24-2 | Benzo[g,h,i]perylene | 0.3 | U | ug/L | EPA 3510C / 8270 | 1 | 0.3 | 10.0 | 04/19/10 | 04/20/10 | MH |

| | | % Recovery | Q | % Recovery Limits |
|---|---|---|---|---|
| NA | Surrogate: Nitrobenzene-d5 | 100 % | | Limit 40-131 |
| 321-60-8 | Surrogate: 2-Fluorobiphenyl | 109 % | | Limit 45-134 |
| NA | Surrogate: p-Terphenyl-d14 | 99.8 % | | Limit 42-145 |

## FLPRO

| CAS # | Parameter | Results | Q | Units | Method | DF | MDL | PQL | Extraction Date | Analysis Date | Analyst |
|---|---|---|---|---|---|---|---|---|---|---|---|
| NA | FLPRO Total | 0.040 | U | mg/L | EPA 3510C /RO | 1 | 0.040 | 0.500 | 04/19/10 | 04/20/10 | MH |

| | | % Recovery | Q | % Recovery Limits |
|---|---|---|---|---|
| 84-15-1 | Surrogate: o-Terphenyl | 76.3 % | | Limit 37-142 |

Palm Beach Environmental Laboratories Inc.

# CERTIFICATE OF ANALYSIS

ECT

6300 NE First Avenue Suite 100

Fort Lauderdale, FL 33334

**ATTN:** Charlie Medina

**PHONE:** (954) 771-0444 **FAX:** (954) 771-8118

**LOG #:** 0007166

**COC#:** 11948

**REPORTED:** 4/20/2010 1:11:00PM

**PROJECT #:** [none]

**PROJECT:** Indian River Oil

**Description:** PMW-3 **Lab ID:** 0007166-03 **Sampled:** 04/15/10 10:31

**Matrix:** Water **Sampled By:** Charlie Medina **Received:** 04/16/10 14:30

## EPA 8020 List

| CAS # | Parameter | Results | Q | Units | Method | DF | MDL | POL | Extraction Date | Analysis Date | Analyst |
|---|---|---|---|---|---|---|---|---|---|---|---|
| 71-43-2 | Benzene | 0.6 | U | ug/L | EPA 8260C | 1 | 0.6 | 1.0 | 04/19/10 | 04/20/10 | PLS |
| 108-88-3 | Toluene | 0.7 | U | ug/L | EPA 8260C | 1 | 0.7 | 1.0 | 04/19/10 | 04/20/10 | PLS |
| 108-90-7 | Chlorobenzene | 0.7 | U | ug/L | EPA 8260C | 1 | 0.7 | 1.0 | 04/19/10 | 04/20/10 | PLS |
| 100-41-4 | Ethylbenzene | 0.7 | U | ug/L | EPA 8260C | 1 | 0.7 | 1.0 | 04/19/10 | 04/20/10 | PLS |
| 108-38-3/106-42-3 | m,p-Xylene | 0.8 | U | ug/L | EPA 8260C | 1 | 0.8 | 1.0 | 04/19/10 | 04/20/10 | PLS |
| 95-47-6 | o-Xylene | 0.9 | U | ug/L | EPA 8260C | 1 | 0.9 | 1.0 | 04/19/10 | 04/20/10 | PLS |
| 541-73-1 | 1,3-Dichlorobenzene | 0.3 | U | ug/L | EPA 8260C | 1 | 0.3 | 1.0 | 04/19/10 | 04/20/10 | PLS |
| 106-46-7 | 1,4-Dichlorobenzene | 0.5 | U | ug/L | EPA 8260C | 1 | 0.5 | 1.0 | 04/19/10 | 04/20/10 | PLS |
| 95-50-1 | 1,2-Dichlorobenzene | 0.5 | U | ug/L | EPA 8260C | 1 | 0.5 | 1.0 | 04/19/10 | 04/20/10 | PLS |
| 1634-04-4 | MTBE | 0.5 | U | ug/L | EPA 8260C | 1 | 0.5 | 1.0 | 04/19/10 | 04/20/10 | PLS |

| | | % Recovery | Q | % Recovery Limits |
|---|---|---|---|---|
| 1868-53-7 | Surrogate: Dibromofluoromethane | 81.6 % | | Limit 62-136 |
| 2037-26-5 | Surrogate: Toluene-d8 | 92.4 % | | Limit 63-144 |
| 460-00-4 | Surrogate: 4-Bromofluorobenzene | 97.4 % | | Limit 70-131 |

## EPA 8100 PAH List

| CAS # | Parameter | Results | Q | Units | Method | DF | MDL | POL | Extraction Date | Analysis Date | Analyst |
|---|---|---|---|---|---|---|---|---|---|---|---|
| 91-20-3 | Naphthalene | 0.1 | U | ug/L | EPA 3510C / 8270 | 1 | 0.1 | 10.0 | 04/19/10 | 04/20/10 | MH |
| 91-57-6 | 2-Methylnaphthalene | 0.3 | U | ug/L | EPA 3510C / 8270 | 1 | 0.3 | 10.0 | 04/19/10 | 04/20/10 | MH |
| 90-12-0 | 1-Methylnaphthalene | 0.3 | U | ug/L | EPA 3510C / 8270 | 1 | 0.3 | 10.0 | 04/19/10 | 04/20/10 | MH |
| 208-96-8 | Acenaphthylene | 0.4 | U | ug/L | EPA 3510C / 8270 | 1 | 0.4 | 10.0 | 04/19/10 | 04/20/10 | MH |
| 83-32-9 | Acenaphthene | 0.2 | U | ug/L | EPA 3510C / 8270 | 1 | 0.2 | 10.0 | 04/19/10 | 04/20/10 | MH |
| 86-73-7 | Fluorene | 0.2 | U | ug/L | EPA 3510C / 8270 | 1 | 0.2 | 10.0 | 04/19/10 | 04/20/10 | MH |
| 85-01-8 | Phenanthrene | 0.2 | U | ug/L | EPA 3510C / 8270 | 1 | 0.2 | 10.0 | 04/19/10 | 04/20/10 | MH |
| 120-12-7 | Anthracene | 0.3 | U | ug/L | EPA 3510C / 8270 | 1 | 0.3 | 10.0 | 04/19/10 | 04/20/10 | MH |
| 206-44-0 | Fluoranthene | 0.4 | U | ug/L | EPA 3510C / 8270 | 1 | 0.4 | 10.0 | 04/19/10 | 04/20/10 | MH |
| 129-00-0 | Pyrene | 0.4 | U | ug/L | EPA 3510C / 8270 | 1 | 0.4 | 10.0 | 04/19/10 | 04/20/10 | MH |
| 56-55-3 | Benzo[a]anthracene | 0.05 | U | ug/L | EPA 3510C / 8270 | 1 | 0.05 | 0.05 | 04/19/10 | 04/20/10 | MH |
| 218-01-9 | Chrysene | 0.2 | U | ug/L | EPA 3510C / 8270 | 1 | 0.2 | 0.2 | 04/19/10 | 04/20/10 | MH |
| 205-99-2 | Benzo[b]fluoranthene | 0.05 | U | ug/L | EPA 3510C / 8270 | 1 | 0.05 | 0.05 | 04/19/10 | 04/20/10 | MH |
| 207-08-9 | Benzo[k]fluoranthene | 0.5 | U | ug/L | EPA 3510C / 8270 | 1 | 0.5 | 0.5 | 04/19/10 | 04/20/10 | MH |
| 50-32-8 | Benzo[a]pyrene | 0.2 | U | ug/L | EPA 3510C / 8270 | 1 | 0.2 | 0.2 | 04/19/10 | 04/20/10 | MH |
| 53-70-3 | Dibenz[a,h]anthracene | 0.005 | U | ug/L | EPA 3510C / 8270 | 1 | 0.005 | 0.05 | 04/19/10 | 04/20/10 | MH |
| 193-39-5 | Indeno[1,2,3-cd]pyrene | 0.05 | U | ug/L | EPA 3510C / 8270 | 1 | 0.05 | 0.05 | 04/19/10 | 04/20/10 | MH |

Palm Beach Environmental Laboratories Inc.

# CERTIFICATE OF ANALYSIS

ECT

6300 NE First Avenue Suite 100

Fort Lauderdale, FL 33334

**ATTN:** Charlie Medina

**PHONE:** (954) 771-0444 **FAX:** (954) 771-8118

**LOG #:** 0007166

**COC#:** 11948

**REPORTED:** 4/20/2010 1:11:00PM

**PROJECT #:** [none]

**PROJECT:** Indian River Oil

**Description:** PMW-3 **Lab ID:** 0007166-03 **Sampled:** 04/15/10 10:31

**Matrix:** Water **Sampled By:** Charlie Medina **Received:** 04/16/10 14:30

## EPA 8100 PAH List

| CAS # | Parameter | Results | Q | Units | Method | DF | MDL | PQL | Extraction Date | Analysis Date | Analyst |
|---|---|---|---|---|---|---|---|---|---|---|---|
| 191-24-2 | Benzo[g,h,i]perylene | 0.3 | U | ug/L | EPA 3510C / 8270 | 1 | 0.3 | 10.0 | 04/19/10 | 04/20/10 | MH |

| | | % Recovery | Q | % Recovery Limits |
|---|---|---|---|---|
| NA | Surrogate: Nitrobenzene-d5 | 98.4 % | | Limit 40-131 |
| 321-60-8 | Surrogate: 2-Fluorobiphenyl | 111 % | | Limit 45-134 |
| NA | Surrogate: p-Terphenyl-d14 | 89.6 % | | Limit 42-145 |

## FLPRO

| CAS # | Parameter | Results | Q | Units | Method | DF | MDL | PQL | Extraction Date | Analysis Date | Analyst |
|---|---|---|---|---|---|---|---|---|---|---|---|
| NA | FLPRO Total | 0.040 | U | mg/L | EPA 3510C /RO | 1 | 0.040 | 0.500 | 04/19/10 | 04/20/10 | MH |

| | | % Recovery | Q | % Recovery Limits |
|---|---|---|---|---|
| 84-15-1 | Surrogate: o-Terphenyl | 77.1 % | | Limit 37-142 |

Palm Beach Environmental Laboratories Inc.

# CERTIFICATE OF ANALYSIS

ECT

6300 NE First Avenue Suite 100

Fort Lauderdale, FL 33334

**ATTN:** Charlie Medina

**PHONE:** (954) 771-0444 **FAX:** (954) 771-8118

**LOG #:** 0007166

**COC#:** 11948

**REPORTED:** 4/20/2010 1:11:00PM

**PROJECT #:** [none]

**PROJECT:** Indian River Oil

**Description:** PMW-4 **Lab ID:** 0007166-04 **Sampled:** 04/15/10 10:58

**Matrix:** Water **Sampled By:** Charlie Medina **Received:** 04/16/10 14:30

## EPA 8020 List

| CAS # | Parameter | Results | Q | Units | Method | DF | MDL | PQL | Extraction Date | Analysis Date | Analyst |
|---|---|---|---|---|---|---|---|---|---|---|---|
| 71-43-2 | Benzene | 0.6 | U | ug/L | EPA 8260C | 1 | 0.6 | 1.0 | 04/19/10 | 04/20/10 | PLS |
| 108-88-3 | Toluene | 0.7 | U | ug/L | EPA 8260C | 1 | 0.7 | 1.0 | 04/19/10 | 04/20/10 | PLS |
| 108-90-7 | Chlorobenzene | 0.7 | U | ug/L | EPA 8260C | 1 | 0.7 | 1.0 | 04/19/10 | 04/20/10 | PLS |
| 100-41-4 | Ethylbenzene | 0.7 | U | ug/L | EPA 8260C | 1 | 0.7 | 1.0 | 04/19/10 | 04/20/10 | PLS |
| 108-38-3/106-42-3 | m,p-Xylene | 0.8 | U | ug/L | EPA 8260C | 1 | 0.8 | 1.0 | 04/19/10 | 04/20/10 | PLS |
| 95-47-6 | o-Xylene | 0.9 | U | ug/L | EPA 8260C | 1 | 0.9 | 1.0 | 04/19/10 | 04/20/10 | PLS |
| 541-73-1 | 1,3-Dichlorobenzene | 0.3 | U | ug/L | EPA 8260C | 1 | 0.3 | 1.0 | 04/19/10 | 04/20/10 | PLS |
| 106-46-7 | 1,4-Dichlorobenzene | 0.5 | U | ug/L | EPA 8260C | 1 | 0.5 | 1.0 | 04/19/10 | 04/20/10 | PLS |
| 95-50-1 | 1,2-Dichlorobenzene | 0.5 | U | ug/L | EPA 8260C | 1 | 0.5 | 1.0 | 04/19/10 | 04/20/10 | PLS |
| 1634-04-4 | MTBE | 0.5 | U | ug/L | EPA 8260C | 1 | 0.5 | 1.0 | 04/19/10 | 04/20/10 | PLS |

| | | % Recovery | Q | % Recovery Limits |
|---|---|---|---|---|
| 1868-53-7 | *Surrogate: Dibromofluoromethane* | 79.8 % | | Limit 62-136 |
| 2037-26-5 | Surrogate: Toluene-d8 | 91.0 % | | Limit 63-144 |
| 460-00-4 | Surrogate: 4-Bromofluorobenzene | 97.0 % | | Limit 70-131 |

## EPA 8100 PAH List

| CAS # | Parameter | Results | Q | Units | Method | DF | MDL | PQL | Extraction Date | Analysis Date | Analyst |
|---|---|---|---|---|---|---|---|---|---|---|---|
| 91-20-3 | Naphthalene | 0.1 | U | ug/L | EPA 3510C / 8270 | 1 | 0.1 | 10.0 | 04/19/10 | 04/20/10 | MH |
| 91-57-6 | 2-Methylnaphthalene | 0.3 | U | ug/L | EPA 3510C / 8270 | 1 | 0.3 | 10.0 | 04/19/10 | 04/20/10 | MH |
| 90-12-0 | 1-Methylnaphthalene | 0.3 | U | ug/L | EPA 3510C / 8270 | 1 | 0.3 | 10.0 | 04/19/10 | 04/20/10 | MH |
| 208-96-8 | Acenaphthylene | 0.4 | U | ug/L | EPA 3510C / 8270 | 1 | 0.4 | 10.0 | 04/19/10 | 04/20/10 | MH |
| 83-32-9 | Acenaphthene | 0.2 | U | ug/L | EPA 3510C / 8270 | 1 | 0.2 | 10.0 | 04/19/10 | 04/20/10 | MH |
| 86-73-7 | Fluorene | 0.2 | U | ug/L | EPA 3510C / 8270 | 1 | 0.2 | 10.0 | 04/19/10 | 04/20/10 | MH |
| 85-01-8 | Phenanthrene | 0.2 | U | ug/L | EPA 3510C / 8270 | 1 | 0.2 | 10.0 | 04/19/10 | 04/20/10 | MH |
| 120-12-7 | Anthracene | 0.3 | U | ug/L | EPA 3510C / 8270 | 1 | 0.3 | 10.0 | 04/19/10 | 04/20/10 | MH |
| 206-44-0 | Fluoranthene | 0.4 | U | ug/L | EPA 3510C / 8270 | 1 | 0.4 | 10.0 | 04/19/10 | 04/20/10 | MH |
| 129-00-0 | Pyrene | 0.4 | U | ug/L | EPA 3510C / 8270 | 1 | 0.4 | 10.0 | 04/19/10 | 04/20/10 | MH |
| 56-55-3 | Benzo[a]anthracene | 0.05 | U | ug/L | EPA 3510C / 8270 | 1 | 0.05 | 0.05 | 04/19/10 | 04/20/10 | MH |
| 218-01-9 | Chrysene | 0.2 | U | ug/L | EPA 3510C / 8270 | 1 | 0.2 | 0.2 | 04/19/10 | 04/20/10 | MH |
| 205-99-2 | Benzo[b]fluoranthene | 0.05 | U | ug/L | EPA 3510C / 8270 | 1 | 0.05 | 0.05 | 04/19/10 | 04/20/10 | MH |
| 207-08-9 | Benzo[k]fluoranthene | 0.5 | U | ug/L | EPA 3510C / 8270 | 1 | 0.5 | 0.5 | 04/19/10 | 04/20/10 | MH |
| 50-32-8 | Benzo[a]pyrene | 0.2 | U | ug/L | EPA 3510C / 8270 | 1 | 0.2 | 0.2 | 04/19/10 | 04/20/10 | MH |
| 53-70-3 | Dibenz[a,h]anthracene | 0.005 | U | ug/L | EPA 3510C / 8270 | 1 | 0.005 | 0.05 | 04/19/10 | 04/20/10 | MH |
| 193-39-5 | Indeno[1,2,3-cd]pyrene | 0.05 | U | ug/L | EPA 3510C / 8270 | 1 | 0.05 | 0.05 | 04/19/10 | 04/20/10 | MH |

Palm Beach Environmental Laboratories Inc.

# CERTIFICATE OF ANALYSIS

ECT

6300 NE First Avenue Suite 100

Fort Lauderdale, FL 33334

**ATTN:** Charlie Medina

**PHONE:** (954) 771-0444 **FAX:** (954) 771-8118

**LOG #:** 0007166

**COC#:** 11948

**REPORTED:** 4/20/2010 1:11:00PM

**PROJECT #:** [none]

**PROJECT:** Indian River Oil

**Description:** PMW-4 **Lab ID:** 0007166-04 **Sampled:** 04/15/10 10:58

**Matrix:** Water **Sampled By:** Charlie Medina **Received:** 04/16/10 14:30

## EPA 8100 PAH List

| CAS # | Parameter | Results | Q | Units | Method | DF | MDL | POL | Extraction Date | Analysis Date | Analyst |
|---|---|---|---|---|---|---|---|---|---|---|---|
| 191-24-2 | Benzo[g,h,i]perylene | 0.3 | U | ug/L | EPA 3510C / 8270 | 1 | 0.3 | 10.0 | 04/19/10 | 04/20/10 | MH |

| | | % Recovery | Q | % Recovery Limits |
|---|---|---|---|---|
| NA | Surrogate: Nitrobenzene-d5 | 92.3 % | | Limit 40-131 |
| 321-60-8 | Surrogate: 2-Fluorobiphenyl | 120 % | | Limit 45-134 |
| NA | Surrogate: p-Terphenyl-d14 | 108 % | | Limit 42-145 |

## FLPRO

| CAS # | Parameter | Results | Q | Units | Method | DF | MDL | POL | Extraction Date | Analysis Date | Analyst |
|---|---|---|---|---|---|---|---|---|---|---|---|
| NA | FLPRO Total | 0.040 | U | mg/L | EPA 3510C /RO | 1 | 0.040 | 0.500 | 04/19/10 | 04/20/10 | MH |

| | | % Recovery | Q | % Recovery Limits |
|---|---|---|---|---|
| 84-15-1 | Surrogate: o-Terphenyl | 73.0 % | | Limit 37-142 |

Palm Beach Environmental Laboratories Inc.

# CERTIFICATE OF ANALYSIS

ECT

6300 NE First Avenue Suite 100

Fort Lauderdale, FL 33334

**ATTN:** Charlie Medina

**PHONE:** (954) 771-0444 **FAX:** (954) 771-8118

**LOG #:** 0007166

**COC#:** 11948

**REPORTED:** 4/20/2010 1:11:00PM

**PROJECT #:** [none]

**PROJECT:** Indian River Oil

**Description:** PMW-5 **Lab ID:** 0007166-05 **Sampled:** 04/15/10 11:08

**Matrix:** Water **Sampled By:** Charlie Medina **Received:** 04/16/10 14:30

## EPA 8020 List

| CAS # | Parameter | Results | Q | Units | Method | DF | MDL | PQL | Extraction Date | Analysis Date | Analyst |
|---|---|---|---|---|---|---|---|---|---|---|---|
| 71-43-2 | Benzene | 0.6 | U | ug/L | EPA 8260C | 1 | 0.6 | 1.0 | 04/19/10 | 04/20/10 | PLS |
| 108-88-3 | Toluene | 0.7 | U | ug/L | EPA 8260C | 1 | 0.7 | 1.0 | 04/19/10 | 04/20/10 | PLS |
| 108-90-7 | Chlorobenzene | 0.7 | U | ug/L | EPA 8260C | 1 | 0.7 | 1.0 | 04/19/10 | 04/20/10 | PLS |
| 100-41-4 | Ethylbenzene | 0.7 | U | ug/L | EPA 8260C | 1 | 0.7 | 1.0 | 04/19/10 | 04/20/10 | PLS |
| 108-38-3/106-42-3 | m,p-Xylene | 0.8 | U | ug/L | EPA 8260C | 1 | 0.8 | 1.0 | 04/19/10 | 04/20/10 | PLS |
| 95-47-6 | o-Xylene | 0.9 | U | ug/L | EPA 8260C | 1 | 0.9 | 1.0 | 04/19/10 | 04/20/10 | PLS |
| 541-73-1 | 1,3-Dichlorobenzene | 0.3 | U | ug/L | EPA 8260C | 1 | 0.3 | 1.0 | 04/19/10 | 04/20/10 | PLS |
| 106-46-7 | 1,4-Dichlorobenzene | 0.5 | U | ug/L | EPA 8260C | 1 | 0.5 | 1.0 | 04/19/10 | 04/20/10 | PLS |
| 95-50-1 | 1,2-Dichlorobenzene | 0.5 | U | ug/L | EPA 8260C | 1 | 0.5 | 1.0 | 04/19/10 | 04/20/10 | PLS |
| 1634-04-4 | MTBE | 0.5 | U | ug/L | EPA 8260C | 1 | 0.5 | 1.0 | 04/19/10 | 04/20/10 | PLS |

| | | % Recovery | Q | % Recovery Limits |
|---|---|---|---|---|
| 1868-53-7 | Surrogate: Dibromofluoromethane | 80.8 % | | Limit 62-136 |
| 2037-26-5 | Surrogate: Toluene-d8 | 90.2 % | | Limit 63-144 |
| 460-00-4 | Surrogate: 4-Bromofluorobenzene | 94.7 % | | Limit 70-131 |

## EPA 8100 PAH List

| CAS # | Parameter | Results | Q | Units | Method | DF | MDL | PQL | Extraction Date | Analysis Date | Analyst |
|---|---|---|---|---|---|---|---|---|---|---|---|
| 91-20-3 | Naphthalene | 0.1 | U | ug/L | EPA 3510C / 8270 | 1 | 0.1 | 10.0 | 04/19/10 | 04/20/10 | MH |
| 91-57-6 | 2-Methylnaphthalene | 0.3 | U | ug/L | EPA 3510C / 8270 | 1 | 0.3 | 10.0 | 04/19/10 | 04/20/10 | MH |
| 90-12-0 | 1-Methylnaphthalene | 0.3 | U | ug/L | EPA 3510C / 8270 | 1 | 0.3 | 10.0 | 04/19/10 | 04/20/10 | MH |
| 208-96-8 | Acenaphthylene | 0.4 | U | ug/L | EPA 3510C / 8270 | 1 | 0.4 | 10.0 | 04/19/10 | 04/20/10 | MH |
| 83-32-9 | Acenaphthene | 0.2 | U | ug/L | EPA 3510C / 8270 | 1 | 0.2 | 10.0 | 04/19/10 | 04/20/10 | MH |
| 86-73-7 | Fluorene | 0.2 | U | ug/L | EPA 3510C / 8270 | 1 | 0.2 | 10.0 | 04/19/10 | 04/20/10 | MH |
| 85-01-8 | Phenanthrene | 0.2 | U | ug/L | EPA 3510C / 8270 | 1 | 0.2 | 10.0 | 04/19/10 | 04/20/10 | MH |
| 120-12-7 | Anthracene | 0.3 | U | ug/L | EPA 3510C / 8270 | 1 | 0.3 | 10.0 | 04/19/10 | 04/20/10 | MH |
| 206-44-0 | Fluoranthene | 0.4 | U | ug/L | EPA 3510C / 8270 | 1 | 0.4 | 10.0 | 04/19/10 | 04/20/10 | MH |
| 129-00-0 | Pyrene | 0.4 | U | ug/L | EPA 3510C / 8270 | 1 | 0.4 | 10.0 | 04/19/10 | 04/20/10 | MH |
| 56-55-3 | Benzo[a]anthracene | 0.05 | U | ug/L | EPA 3510C / 8270 | 1 | 0.05 | 0.05 | 04/19/10 | 04/20/10 | MH |
| 218-01-9 | Chrysene | 0.2 | U | ug/L | EPA 3510C / 8270 | 1 | 0.2 | 0.2 | 04/19/10 | 04/20/10 | MH |
| 205-99-2 | Benzo[b]fluoranthene | 0.05 | U | ug/L | EPA 3510C / 8270 | 1 | 0.05 | 0.05 | 04/19/10 | 04/20/10 | MH |
| 207-08-9 | Benzo[k]fluoranthene | 0.5 | U | ug/L | EPA 3510C / 8270 | 1 | 0.5 | 0.5 | 04/19/10 | 04/20/10 | MH |
| 50-32-8 | Benzo[a]pyrene | 0.2 | U | ug/L | EPA 3510C / 8270 | 1 | 0.2 | 0.2 | 04/19/10 | 04/20/10 | MH |
| 53-70-3 | Dibenz[a,h]anthracene | 0.005 | U | ug/L | EPA 3510C / 8270 | 1 | 0.005 | 0.05 | 04/19/10 | 04/20/10 | MH |
| 193-39-5 | Indeno[1,2,3-cd]pyrene | 0.05 | U | ug/L | EPA 3510C / 8270 | 1 | 0.05 | 0.05 | 04/19/10 | 04/20/10 | MH |

Palm Beach Environmental Laboratories Inc.

# CERTIFICATE OF ANALYSIS

ECT

6300 NE First Avenue Suite 100

Fort Lauderdale, FL 33334

**ATTN:** Charlie Medina

**PHONE:** (954) 771-0444 **FAX:** (954) 771-8118

**LOG #:** 0007166

**COC#:** 11948

**REPORTED:** 4/20/2010 1:11:00PM

**PROJECT #:** [none]

**PROJECT:** Indian River Oil

**Description:** PMW-5 **Lab ID:** 0007166-05 **Sampled:** 04/15/10 11:08

**Matrix:** Water **Sampled By:** Charlie Medina **Received:** 04/16/10 14:30

## EPA 8100 PAH List

| CAS # | Parameter | Results | Q | Units | Method | DF | MDL | POL | Extraction Date | Analysis Date | Analyst |
|---|---|---|---|---|---|---|---|---|---|---|---|
| 191-24-2 | Benzo[g,h,i]perylene | 0.3 | U | ug/L | EPA 3510C / 8270 | 1 | 0.3 | 10.0 | 04/19/10 | 04/20/10 | MH |

| | | % Recovery | Q | % Recovery Limits |
|---|---|---|---|---|
| NA | Surrogate: Nitrobenzene-d5 | 104 % | | Limit 40-131 |
| 321-60-8 | Surrogate: 2-Fluorobiphenyl | 119 % | | Limit 45-134 |
| NA | Surrogate: p-Terphenyl-d14 | 92.2 % | | Limit 42-145 |

## FLPRO

| CAS # | Parameter | Results | Q | Units | Method | DF | MDL | POL | Extraction Date | Analysis Date | Analyst |
|---|---|---|---|---|---|---|---|---|---|---|---|
| **NA** | **FLPRO Total** | **0.170** | I | mg/L | EPA 3510C /RO | 1 | 0.040 | 0.500 | 04/19/10 | 04/20/10 | MH |

| | | % Recovery | Q | % Recovery Limits |
|---|---|---|---|---|
| 84-15-1 | Surrogate: o-Terphenyl | 79.9 % | | Limit 37-142 |

Palm Beach Environmental Laboratories Inc.

# CERTIFICATE OF ANALYSIS

ECT

6300 NE First Avenue Suite 100

Fort Lauderdale, FL 33334

**ATTN:** Charlie Medina

**PHONE:** (954) 771-0444 **FAX:** (954) 771-8118

**LOG #:** 0007166

**COC#:** 11948

**REPORTED:** 4/20/2010 1:11:00PM

**PROJECT #:** [none]

**PROJECT:** Indian River Oil

**Description:** PMW-6 **Lab ID:** 0007166-06 **Sampled:** 04/15/10 09:56

**Matrix:** Water **Sampled By:** Charlie Medina **Received:** 04/16/10 14:30

## EPA 8020 List

| CAS # | Parameter | Results | Q | Units | Method | DF | MDL | POL | Extraction Date | Analysis Date | Analyst |
|---|---|---|---|---|---|---|---|---|---|---|---|
| 71-43-2 | Benzene | 0.6 | U | ug/L | EPA 8260C | 1 | 0.6 | 1.0 | 04/19/10 | 04/20/10 | PLS |
| 108-88-3 | Toluene | 0.7 | U | ug/L | EPA 8260C | 1 | 0.7 | 1.0 | 04/19/10 | 04/20/10 | PLS |
| 108-90-7 | Chlorobenzene | 0.7 | U | ug/L | EPA 8260C | 1 | 0.7 | 1.0 | 04/19/10 | 04/20/10 | PLS |
| 100-41-4 | Ethylbenzene | 0.7 | U | ug/L | EPA 8260C | 1 | 0.7 | 1.0 | 04/19/10 | 04/20/10 | PLS |
| 108-38-3/106-42-3 | m,p-Xylene | 0.8 | U | ug/L | EPA 8260C | 1 | 0.8 | 1.0 | 04/19/10 | 04/20/10 | PLS |
| 95-47-6 | o-Xylene | 0.9 | U | ug/L | EPA 8260C | 1 | 0.9 | 1.0 | 04/19/10 | 04/20/10 | PLS |
| 541-73-1 | 1,3-Dichlorobenzene | 0.3 | U | ug/L | EPA 8260C | 1 | 0.3 | 1.0 | 04/19/10 | 04/20/10 | PLS |
| 106-46-7 | 1,4-Dichlorobenzene | 0.5 | U | ug/L | EPA 8260C | 1 | 0.5 | 1.0 | 04/19/10 | 04/20/10 | PLS |
| 95-50-1 | 1,2-Dichlorobenzene | 0.5 | U | ug/L | EPA 8260C | 1 | 0.5 | 1.0 | 04/19/10 | 04/20/10 | PLS |
| 1634-04-4 | MTBE | 0.5 | U | ug/L | EPA 8260C | 1 | 0.5 | 1.0 | 04/19/10 | 04/20/10 | PLS |

| | | % Recovery | Q | % Recovery Limits |
|---|---|---|---|---|
| 1868-53-7 | Surrogate: Dibromofluoromethane | 81.8 % | | Limit 62-136 |
| 2037-26-5 | Surrogate: Toluene-d8 | 90.1 % | | Limit 63-144 |
| 460-00-4 | Surrogate: 4-Bromofluorobenzene | 95.6 % | | Limit 70-131 |

## EPA 8100 PAH List

| CAS # | Parameter | Results | Q | Units | Method | DF | MDL | POL | Extraction Date | Analysis Date | Analyst |
|---|---|---|---|---|---|---|---|---|---|---|---|
| 91-20-3 | Naphthalene | 0.1 | U | ug/L | EPA 3510C / 8270 | 1 | 0.1 | 10.0 | 04/19/10 | 04/20/10 | MH |
| 91-57-6 | 2-Methylnaphthalene | 0.3 | U | ug/L | EPA 3510C / 8270 | 1 | 0.3 | 10.0 | 04/19/10 | 04/20/10 | MH |
| 90-12-0 | 1-Methylnaphthalene | 0.3 | U | ug/L | EPA 3510C / 8270 | 1 | 0.3 | 10.0 | 04/19/10 | 04/20/10 | MH |
| 208-96-8 | Acenaphthylene | 0.4 | U | ug/L | EPA 3510C / 8270 | 1 | 0.4 | 10.0 | 04/19/10 | 04/20/10 | MH |
| 83-32-9 | Acenaphthene | 0.2 | U | ug/L | EPA 3510C / 8270 | 1 | 0.2 | 10.0 | 04/19/10 | 04/20/10 | MH |
| 86-73-7 | Fluorene | 0.2 | U | ug/L | EPA 3510C / 8270 | 1 | 0.2 | 10.0 | 04/19/10 | 04/20/10 | MH |
| 85-01-8 | Phenanthrene | 0.2 | U | ug/L | EPA 3510C / 8270 | 1 | 0.2 | 10.0 | 04/19/10 | 04/20/10 | MH |
| 120-12-7 | Anthracene | 0.3 | U | ug/L | EPA 3510C / 8270 | 1 | 0.3 | 10.0 | 04/19/10 | 04/20/10 | MH |
| 206-44-0 | Fluoranthene | 0.4 | U | ug/L | EPA 3510C / 8270 | 1 | 0.4 | 10.0 | 04/19/10 | 04/20/10 | MH |
| 129-00-0 | Pyrene | 0.4 | U | ug/L | EPA 3510C / 8270 | 1 | 0.4 | 10.0 | 04/19/10 | 04/20/10 | MH |
| 56-55-3 | Benzo[a]anthracene | 0.05 | U | ug/L | EPA 3510C / 8270 | 1 | 0.05 | 0.05 | 04/19/10 | 04/20/10 | MH |
| 218-01-9 | Chrysene | 0.2 | U | ug/L | EPA 3510C / 8270 | 1 | 0.2 | 0.2 | 04/19/10 | 04/20/10 | MH |
| 205-99-2 | Benzo[b]fluoranthene | 0.05 | U | ug/L | EPA 3510C / 8270 | 1 | 0.05 | 0.05 | 04/19/10 | 04/20/10 | MH |
| 207-08-9 | Benzo[k]fluoranthene | 0.5 | U | ug/L | EPA 3510C / 8270 | 1 | 0.5 | 0.5 | 04/19/10 | 04/20/10 | MH |
| 50-32-8 | Benzo[a]pyrene | 0.2 | U | ug/L | EPA 3510C / 8270 | 1 | 0.2 | 0.2 | 04/19/10 | 04/20/10 | MH |
| 53-70-3 | Dibenz[a,h]anthracene | 0.005 | U | ug/L | EPA 3510C / 8270 | 1 | 0.005 | 0.05 | 04/19/10 | 04/20/10 | MH |
| 193-39-5 | Indeno[1,2,3-cd]pyrene | 0.05 | U | ug/L | EPA 3510C / 8270 | 1 | 0.05 | 0.05 | 04/19/10 | 04/20/10 | MH |

Palm Beach Environmental Laboratories Inc.

# CERTIFICATE OF ANALYSIS

ECT

6300 NE First Avenue Suite 100

Fort Lauderdale, FL 33334

**ATTN:** Charlie Medina

**PHONE:** (954) 771-0444 **FAX:** (954) 771-8118

**LOG #:** 0007166

**COC#:** 11948

**REPORTED:** 4/20/2010 1:11:00PM

**PROJECT #:** [none]

**PROJECT:** Indian River Oil

**Description:** PMW-6 **Lab ID:** 0007166-06 **Sampled:** 04/15/10 09:56

**Matrix:** Water **Sampled By:** Charlie Medina **Received:** 04/16/10 14:30

## EPA 8100 PAH List

| CAS # | Parameter | Results | Q | Units | Method | DF | MDL | POL | Extraction Date | Analysis Date | Analyst |
|---|---|---|---|---|---|---|---|---|---|---|---|
| 191-24-2 | Benzo[g,h,i]perylene | 0.3 | U | ug/L | EPA 3510C / 8270 | 1 | 0.3 | 10.0 | 04/19/10 | 04/20/10 | MH |

| | | % Recovery | Q | % Recovery Limits |
|---|---|---|---|---|
| NA | Surrogate: Nitrobenzene-d5 | 96.6 % | | Limit 40-131 |
| 321-60-8 | Surrogate: 2-Fluorobiphenyl | 123 % | | Limit 45-134 |
| NA | Surrogate: p-Terphenyl-d14 | 97.7 % | | Limit 42-145 |

## FLPRO

| CAS # | Parameter | Results | Q | Units | Method | DF | MDL | POL | Extraction Date | Analysis Date | Analyst |
|---|---|---|---|---|---|---|---|---|---|---|---|
| NA | FLPRO Total | 0.040 | U | mg/L | EPA 3510C /RO | 1 | 0.040 | 0.500 | 04/19/10 | 04/20/10 | MH |

| | | % Recovery | Q | % Recovery Limits |
|---|---|---|---|---|
| 84-15-1 | Surrogate: o-Terphenyl | 62.9 % | | Limit 37-142 |

Palm Beach Environmental Laboratories Inc.

# CERTIFICATE OF ANALYSIS

ECT

6300 NE First Avenue Suite 100

Fort Lauderdale, FL 33334

**ATTN:** Charlie Medina

**PHONE:** (954) 771-0444 **FAX:** (954) 771-8118

**LOG #:** 0007166

**COC#:** 11948

**REPORTED:** 4/20/2010 1:11:00PM

**PROJECT #:** [none]

**PROJECT:** Indian River Oil

**Description:** PMW-7 **Lab ID:** 0007166-07 **Sampled:** 04/15/10 09:47

**Matrix:** Water **Sampled By:** Charlie Medina **Received:** 04/16/10 14:30

## EPA 8020 List

| CAS # | Parameter | Results | Q | Units | Method | DF | MDL | POL | Extraction Date | Analysis Date | Analyst |
|---|---|---|---|---|---|---|---|---|---|---|---|
| 71-43-2 | Benzene | 0.6 | U | ug/L | EPA 8260C | 1 | 0.6 | 1.0 | 04/19/10 | 04/20/10 | PLS |
| 108-88-3 | Toluene | 0.7 | U | ug/L | EPA 8260C | 1 | 0.7 | 1.0 | 04/19/10 | 04/20/10 | PLS |
| 108-90-7 | Chlorobenzene | 0.7 | U | ug/L | EPA 8260C | 1 | 0.7 | 1.0 | 04/19/10 | 04/20/10 | PLS |
| 100-41-4 | Ethylbenzene | 0.7 | U | ug/L | EPA 8260C | 1 | 0.7 | 1.0 | 04/19/10 | 04/20/10 | PLS |
| 108-38-3/106-42-3 | m,p-Xylene | 0.8 | U | ug/L | EPA 8260C | 1 | 0.8 | 1.0 | 04/19/10 | 04/20/10 | PLS |
| 95-47-6 | o-Xylene | 0.9 | U | ug/L | EPA 8260C | 1 | 0.9 | 1.0 | 04/19/10 | 04/20/10 | PLS |
| 541-73-1 | 1,3-Dichlorobenzene | 0.3 | U | ug/L | EPA 8260C | 1 | 0.3 | 1.0 | 04/19/10 | 04/20/10 | PLS |
| 106-46-7 | 1,4-Dichlorobenzene | 0.5 | U | ug/L | EPA 8260C | 1 | 0.5 | 1.0 | 04/19/10 | 04/20/10 | PLS |
| 95-50-1 | 1,2-Dichlorobenzene | 0.5 | U | ug/L | EPA 8260C | 1 | 0.5 | 1.0 | 04/19/10 | 04/20/10 | PLS |
| **1634-04-4** | **MTBE** | **5.9** | | ug/L | EPA 8260C | 1 | 0.5 | 1.0 | 04/19/10 | 04/20/10 | PLS |

| | | % Recovery | Q | % Recovery Limits |
|---|---|---|---|---|
| 1868-53-7 | Surrogate: Dibromofluoromethane | 80.0 % | | Limit 62-136 |
| 2037-26-5 | Surrogate: Toluene-d8 | 90.7 % | | Limit 63-144 |
| 460-00-4 | Surrogate: 4-Bromofluorobenzene | 98.1 % | | Limit 70-131 |

## EPA 8100 PAH List

| CAS # | Parameter | Results | Q | Units | Method | DF | MDL | POL | Extraction Date | Analysis Date | Analyst |
|---|---|---|---|---|---|---|---|---|---|---|---|
| **91-20-3** | **Naphthalene** | **9.8** | I | ug/L | EPA 3510C / 8270 | 1 | 0.1 | 10.0 | 04/19/10 | 04/20/10 | MH |
| 91-57-6 | 2-Methylnaphthalene | 0.3 | U | ug/L | EPA 3510C / 8270 | 1 | 0.3 | 10.0 | 04/19/10 | 04/20/10 | MH |
| 90-12-0 | 1-Methylnaphthalene | 0.3 | U | ug/L | EPA 3510C / 8270 | 1 | 0.3 | 10.0 | 04/19/10 | 04/20/10 | MH |
| 208-96-8 | Acenaphthylene | 0.4 | U | ug/L | EPA 3510C / 8270 | 1 | 0.4 | 10.0 | 04/19/10 | 04/20/10 | MH |
| 83-32-9 | Acenaphthene | 0.2 | U | ug/L | EPA 3510C / 8270 | 1 | 0.2 | 10.0 | 04/19/10 | 04/20/10 | MH |
| 86-73-7 | Fluorene | 0.2 | U | ug/L | EPA 3510C / 8270 | 1 | 0.2 | 10.0 | 04/19/10 | 04/20/10 | MH |
| 85-01-8 | Phenanthrene | 0.2 | U | ug/L | EPA 3510C / 8270 | 1 | 0.2 | 10.0 | 04/19/10 | 04/20/10 | MH |
| 120-12-7 | Anthracene | 0.3 | U | ug/L | EPA 3510C / 8270 | 1 | 0.3 | 10.0 | 04/19/10 | 04/20/10 | MH |
| 206-44-0 | Fluoranthene | 0.4 | U | ug/L | EPA 3510C / 8270 | 1 | 0.4 | 10.0 | 04/19/10 | 04/20/10 | MH |
| 129-00-0 | Pyrene | 0.4 | U | ug/L | EPA 3510C / 8270 | 1 | 0.4 | 10.0 | 04/19/10 | 04/20/10 | MH |
| 56-55-3 | Benzo[a]anthracene | 0.05 | U | ug/L | EPA 3510C / 8270 | 1 | 0.05 | 0.05 | 04/19/10 | 04/20/10 | MH |
| 218-01-9 | Chrysene | 0.2 | U | ug/L | EPA 3510C / 8270 | 1 | 0.2 | 0.2 | 04/19/10 | 04/20/10 | MH |
| 205-99-2 | Benzo[b]fluoranthene | 0.05 | U | ug/L | EPA 3510C / 8270 | 1 | 0.05 | 0.05 | 04/19/10 | 04/20/10 | MH |
| 207-08-9 | Benzo[k]fluoranthene | 0.5 | U | ug/L | EPA 3510C / 8270 | 1 | 0.5 | 0.5 | 04/19/10 | 04/20/10 | MH |
| 50-32-8 | Benzo[a]pyrene | 0.2 | U | ug/L | EPA 3510C / 8270 | 1 | 0.2 | 0.2 | 04/19/10 | 04/20/10 | MH |
| 53-70-3 | Dibenz[a,h]anthracene | 0.005 | U | ug/L | EPA 3510C / 8270 | 1 | 0.005 | 0.05 | 04/19/10 | 04/20/10 | MH |
| 193-39-5 | Indeno[1,2,3-cd]pyrene | 0.05 | U | ug/L | EPA 3510C / 8270 | 1 | 0.05 | 0.05 | 04/19/10 | 04/20/10 | MH |

Palm Beach Environmental Laboratories Inc.

# CERTIFICATE OF ANALYSIS

ECT

6300 NE First Avenue Suite 100

Fort Lauderdale, FL 33334

**ATTN:** Charlie Medina

**PHONE:** (954) 771-0444 **FAX:** (954) 771-8118

**LOG #:** 0007166

**COC#:** 11948

**REPORTED:** 4/20/2010 1:11:00PM

**PROJECT #:** [none]

**PROJECT:** Indian River Oil

**Description:** PMW-7 **Lab ID:** 0007166-07 **Sampled:** 04/15/10 09:47

**Matrix:** Water **Sampled By:** Charlie Medina **Received:** 04/16/10 14:30

## EPA 8100 PAH List

| CAS # | Parameter | Results | Q | Units | Method | DF | MDL | PQL | Extraction Date | Analysis Date | Analyst |
|---|---|---|---|---|---|---|---|---|---|---|---|
| 191-24-2 | Benzo[g,h,i]perylene | 0.3 | U | ug/L | EPA 3510C / 8270 | 1 | 0.3 | 10.0 | 04/19/10 | 04/20/10 | MH |

| | | % Recovery | Q | % Recovery Limits |
|---|---|---|---|---|
| NA | Surrogate: Nitrobenzene-d5 | 115 % | | Limit 40-131 |
| 321-60-8 | Surrogate: 2-Fluorobiphenyl | 118 % | | Limit 45-134 |
| NA | Surrogate: p-Terphenyl-d14 | 94.1 % | | Limit 42-145 |

## FLPRO

| CAS # | Parameter | Results | Q | Units | Method | DF | MDL | PQL | Extraction Date | Analysis Date | Analyst |
|---|---|---|---|---|---|---|---|---|---|---|---|
| **NA** | **FLPRO Total** | **3.38** | | mg/L | EPA 3510C /RO | 1 | 0.040 | 0.500 | 04/19/10 | 04/20/10 | MH |

| | | % Recovery | Q | % Recovery Limits |
|---|---|---|---|---|
| 84-15-1 | Surrogate: o-Terphenyl | 62.9 % | | Limit 37-142 |

Palm Beach Environmental Laboratories Inc.

# CERTIFICATE OF ANALYSIS

ECT

6300 NE First Avenue Suite 100

Fort Lauderdale, FL 33334

**ATTN:** Charlie Medina

**PHONE:** (954) 771-0444 **FAX:** (954) 771-8118

**LOG #:** 0007166

**COC#:** 11948

**REPORTED:** 4/20/2010 1:11:00PM

**PROJECT #:** [none]

**PROJECT:** Indian River Oil

**Description:** PMW-8 **Lab ID:** 0007166-08 **Sampled:** 04/15/10 10:22

**Matrix:** Water **Sampled By:** Charlie Medina **Received:** 04/16/10 14:30

## EPA 8020 List

| CAS # | Parameter | Results | Q | Units | Method | DF | MDL | PQL | Extraction Date | Analysis Date | Analyst |
|---|---|---|---|---|---|---|---|---|---|---|---|
| 71-43-2 | Benzene | 0.6 | U | ug/L | EPA 8260C | 1 | 0.6 | 1.0 | 04/19/10 | 04/20/10 | PLS |
| 108-88-3 | Toluene | 0.7 | U | ug/L | EPA 8260C | 1 | 0.7 | 1.0 | 04/19/10 | 04/20/10 | PLS |
| 108-90-7 | Chlorobenzene | 0.7 | U | ug/L | EPA 8260C | 1 | 0.7 | 1.0 | 04/19/10 | 04/20/10 | PLS |
| 100-41-4 | Ethylbenzene | 0.7 | U | ug/L | EPA 8260C | 1 | 0.7 | 1.0 | 04/19/10 | 04/20/10 | PLS |
| 108-38-3/106-42-3 | m,p-Xylene | 0.8 | U | ug/L | EPA 8260C | 1 | 0.8 | 1.0 | 04/19/10 | 04/20/10 | PLS |
| 95-47-6 | o-Xylene | 0.9 | U | ug/L | EPA 8260C | 1 | 0.9 | 1.0 | 04/19/10 | 04/20/10 | PLS |
| 541-73-1 | 1,3-Dichlorobenzene | 0.3 | U | ug/L | EPA 8260C | 1 | 0.3 | 1.0 | 04/19/10 | 04/20/10 | PLS |
| 106-46-7 | 1,4-Dichlorobenzene | 0.5 | U | ug/L | EPA 8260C | 1 | 0.5 | 1.0 | 04/19/10 | 04/20/10 | PLS |
| 95-50-1 | 1,2-Dichlorobenzene | 0.5 | U | ug/L | EPA 8260C | 1 | 0.5 | 1.0 | 04/19/10 | 04/20/10 | PLS |
| **1634-04-4** | **MTBE** | **1.8** | | ug/L | EPA 8260C | 1 | 0.5 | 1.0 | 04/19/10 | 04/20/10 | PLS |

| | | % Recovery | Q | % Recovery Limits |
|---|---|---|---|---|
| 1868-53-7 | Surrogate: Dibromofluoromethane | 80.2 % | | Limit 62-136 |
| 2037-26-5 | Surrogate: Toluene-d8 | 89.0 % | | Limit 63-144 |
| 460-00-4 | Surrogate: 4-Bromofluorobenzene | 94.7 % | | Limit 70-131 |

## EPA 8100 PAH List

| CAS # | Parameter | Results | Q | Units | Method | DF | MDL | PQL | Extraction Date | Analysis Date | Analyst |
|---|---|---|---|---|---|---|---|---|---|---|---|
| 91-20-3 | Naphthalene | 0.1 | U | ug/L | EPA 3510C / 8270 | 1 | 0.1 | 10.0 | 04/19/10 | 04/20/10 | MH |
| 91-57-6 | 2-Methylnaphthalene | 0.3 | U | ug/L | EPA 3510C / 8270 | 1 | 0.3 | 10.0 | 04/19/10 | 04/20/10 | MH |
| 90-12-0 | 1-Methylnaphthalene | 0.3 | U | ug/L | EPA 3510C / 8270 | 1 | 0.3 | 10.0 | 04/19/10 | 04/20/10 | MH |
| 208-96-8 | Acenaphthylene | 0.4 | U | ug/L | EPA 3510C / 8270 | 1 | 0.4 | 10.0 | 04/19/10 | 04/20/10 | MH |
| 83-32-9 | Acenaphthene | 0.2 | U | ug/L | EPA 3510C / 8270 | 1 | 0.2 | 10.0 | 04/19/10 | 04/20/10 | MH |
| 86-73-7 | Fluorene | 0.2 | U | ug/L | EPA 3510C / 8270 | 1 | 0.2 | 10.0 | 04/19/10 | 04/20/10 | MH |
| 85-01-8 | Phenanthrene | 0.2 | U | ug/L | EPA 3510C / 8270 | 1 | 0.2 | 10.0 | 04/19/10 | 04/20/10 | MH |
| 120-12-7 | Anthracene | 0.3 | U | ug/L | EPA 3510C / 8270 | 1 | 0.3 | 10.0 | 04/19/10 | 04/20/10 | MH |
| 206-44-0 | Fluoranthene | 0.4 | U | ug/L | EPA 3510C / 8270 | 1 | 0.4 | 10.0 | 04/19/10 | 04/20/10 | MH |
| 129-00-0 | Pyrene | 0.4 | U | ug/L | EPA 3510C / 8270 | 1 | 0.4 | 10.0 | 04/19/10 | 04/20/10 | MH |
| 56-55-3 | Benzo[a]anthracene | 0.05 | U | ug/L | EPA 3510C / 8270 | 1 | 0.05 | 0.05 | 04/19/10 | 04/20/10 | MH |
| 218-01-9 | Chrysene | 0.2 | U | ug/L | EPA 3510C / 8270 | 1 | 0.2 | 0.2 | 04/19/10 | 04/20/10 | MH |
| 205-99-2 | Benzo[b]fluoranthene | 0.05 | U | ug/L | EPA 3510C / 8270 | 1 | 0.05 | 0.05 | 04/19/10 | 04/20/10 | MH |
| 207-08-9 | Benzo[k]fluoranthene | 0.5 | U | ug/L | EPA 3510C / 8270 | 1 | 0.5 | 0.5 | 04/19/10 | 04/20/10 | MH |
| 50-32-8 | Benzo[a]pyrene | 0.2 | U | ug/L | EPA 3510C / 8270 | 1 | 0.2 | 0.2 | 04/19/10 | 04/20/10 | MH |
| 53-70-3 | Dibenz[a,h]anthracene | 0.005 | U | ug/L | EPA 3510C / 8270 | 1 | 0.005 | 0.05 | 04/19/10 | 04/20/10 | MH |
| 193-39-5 | Indeno[1,2,3-cd]pyrene | 0.05 | U | ug/L | EPA 3510C / 8270 | 1 | 0.05 | 0.05 | 04/19/10 | 04/20/10 | MH |

Palm Beach Environmental Laboratories Inc.

# CERTIFICATE OF ANALYSIS

ECT

6300 NE First Avenue Suite 100

Fort Lauderdale, FL 33334

**ATTN:** Charlie Medina

**PHONE:** (954) 771-0444 **FAX:** (954) 771-8118

**LOG #:** 0007166

**COC#:** 11948

**REPORTED:** 4/20/2010 1:11:00PM

**PROJECT #:** [none]

**PROJECT:** Indian River Oil

**Description:** PMW-8 **Lab ID:** 0007166-08 **Sampled:** 04/15/10 10:22

**Matrix:** Water **Sampled By:** Charlie Medina **Received:** 04/16/10 14:30

## EPA 8100 PAH List

| CAS # | Parameter | Results | Q | Units | Method | DF | MDL | POL | Extraction Date | Analysis Date | Analyst |
|---|---|---|---|---|---|---|---|---|---|---|---|
| 191-24-2 | Benzo[g,h,i]perylene | 0.3 | U | ug/L | EPA 3510C / 8270 | 1 | 0.3 | 10.0 | 04/19/10 | 04/20/10 | MH |

| | | % Recovery | Q | % Recovery Limits |
|---|---|---|---|---|
| NA | Surrogate: Nitrobenzene-d5 | 81.0 % | | Limit 40-131 |
| 321-60-8 | Surrogate: 2-Fluorobiphenyl | 124 % | | Limit 45-134 |
| NA | Surrogate: p-Terphenyl-d14 | 116 % | | Limit 42-145 |

## FLPRO

| CAS # | Parameter | Results | Q | Units | Method | DF | MDL | POL | Extraction Date | Analysis Date | Analyst |
|---|---|---|---|---|---|---|---|---|---|---|---|
| NA | FLPRO Total | 0.040 | U | mg/L | EPA 3510C /RO | 1 | 0.040 | 0.500 | 04/19/10 | 04/20/10 | MH |

| | | % Recovery | Q | % Recovery Limits |
|---|---|---|---|---|
| 84-15-1 | Surrogate: o-Terphenyl | 59.9 % | | Limit 37-142 |

## Notes and Definitions

| | |
|---|---|
| U | Analyte included in the analysis, but not detected |
| J | The reported value is between the laboratory Method Detction Limit & the laboratory Practical Quantitaion Limit |

Palm Beach Environmental Laboratories, Inc.

**Poor Original**

Log #: 7166
PO #:
Quote #:
FDEP : ✓

# CHAIN OF CUSTODY RECORD

Company Name: ECT Inc.
Address: 6350 NE 86th Ave, Stevod
City: FL State: FL Zip: 33334
Attn: CHARLIE MEDINA Phone#: 9547710444
email: CMedina@ectinc.com
Project Name: Indian River Oil Proj#:
Sampler Signature / Name: CHARLIE MEDINA / Cm

| # | Sample Label (Client ID) | Collect Date | Collect Time | Matrix | Field Filtered | Intensity OK | Total # of containers | Parameters | pH | PRES CODE | PAH | BTEX / MTBE | FL-PRO | FL PH 4/16/10 MH |
|---|---|---|---|---|---|---|---|---|---|---|---|---|---|---|
| _1 | PMW-1 | 4/15 | 11:44 | GW | | | 4 | | | | ✓ | ✓ | ✓ | 4 |
| _2 | PMW-2 | 4/15 | 11:53 | GW | | | 4 | | | | ✓ | ✓ | ✓ | 4 |
| _3 | PMW-3 | 4/15 | 10:31 | GW | | | 4 | | | | ✓ | ✓ | ✓ | 4 |
| _4 | PMW-4 | 4/15 | 10:58 | GW | | | 4 | | | | ✓ | ✓ | ✓ | 4 |
| _5 | PMW-5 | 4/15 | 11:08 | GW | | | 4 | | | | ✓ | ✓ | ✓ | 4 |
| _6 | PMW-6 | 4/15 | 9:56 | GW | | | 4 | | | | ✓ | ✓ | ✓ | 4 |
| _7 | PMW-7 | 4/15 | 9:47 | GW | | | 4 | | | | ✓ | ✓ | ✓ | 4 |
| _8 | PMW-8 | 4/15 | 10:22 | GW | | | 4 | | | | ✓ | ✓ | ✓ | 4 |
| _9 | | | | | | | | | | | | | | |
| _0 | | | | | | | | | | | | | | |

**LAB ANALYSIS**

**Matrix Codes**

| | | | |
|---|---|---|---|
| SD | Solid Waste | OL | Oil |
| GW | Ground Water | SL | Sludge |
| EFF | Effluent | SO | Soil Sediment |
| AFW | Analyte Free H2O | AQ | Aqueous |
| WW | Waste Water | NA | Nonaqueous |
| DW | Drinking Water | | |
| SW | Surface Water | O | Other_____ (Please Specify) |

**Press Codes**

| | | |
|---|---|---|
| A. None | E. HCL | O. Other |
| B. HNO3 | F. MeOH | |
| C. H2SO4 | G. Na2S2O3 | |
| D. NaOH | I. Ice | |

T.A.T. Request: Standard Y/N (Y) | RUSH: 24 Hour; 48 Hour Date Due:

QA/QC Report Level: None ✓ 1 2 3 Other

COC OK: (Y) N

Initials:

| Item | Relinquished by | Affiliation | Date | Time | Received By | Affiliation | Date | Time |
|---|---|---|---|---|---|---|---|---|
| | Cm | ECT | 4/16/10 | 1430 | | PBEL | 4/16/10 | 1430 |

**Lab Use Only**

| | Yes | No | N/A |
|---|---|---|---|
| Sample INTACT upon arrival? | ✓ | | |
| Received on Wet Ice? Temp °C | | | |
| Proper Preservatives Indicated? | | | |
| Received within holding time? | | | |
| Custody seals intact? | | | |
| Volatile rec'd without headspace? | | | |
| Proper Containers Used? | | | |

1550 Latham Road, Suite 2 • West Palm Beach, FL 33409 • Tel: (561) 689-6701 • Fax: (561) 689-6702



COC# 11948

# APPENDIX B

Form FD 9000-24

# GROUNDWATER SAMPLING LOG

| SITE NAME: Indian River Oil | SITE LOCATION: 3700 Okeechobee Road, Ft. Pierce, FL | |
|---|---|---|
| WELL NO: PMW-1 | SAMPLE ID: PMW-1 | DATE: 4/5/10 |

## PURGING DATA

| WELL DIAMETER (inches): | TUBING DIAMETER (inches):0.17 | WELL SCREEN INTERVAL DEPTH: 4 feet to 14 feet | STATIC DEPTH TO WATER (feet): 5.30 | PURGE PUMP TYPE OR BAILER: PP |
|---|---|---|---|---|

**WELL VOLUME PURGE: 1 WELL VOLUME** = (TOTAL WELL DEPTH – STATIC DEPTH TO WATER) X WELL CAPACITY
(only fill out if applicable)
= ( 14.0 feet – 5.30 feet) X 0.16 gallons/foot = 1.4 gallons

**EQUIPMENT VOLUME PURGE: 1 EQUIPMENT VOL.** = PUMP VOLUME + (TUBING CAPACITY X TUBING LENGTH) + FLOW CELL VOLUME
(only fill out if applicable)
= gallons + ( gallons/foot X feet) + gallons = 1.4 gallons

| INITIAL PUMP OR TUBING DEPTH IN WELL (feet): 7.3 | FINAL PUMP OR TUBING DEPTH IN WELL (feet): 8.3 | PURGING INITIATED AT: 11:15 | PURGING ENDED AT: 11:43 | TOTAL VOLUME PURGED (gallons): 3.6 |
|---|---|---|---|---|

| TIME | VOLUME PURGED (gallons) | CUMUL. VOLUME PURGED (gallons) | PURGE RATE (gpm) | DEPTH TO WATER (feet) | pH (standard units) | TEMP. (°C) | COND. (circle units) µmhos/cm or µS/cm | DISSOLVED OXYGEN (circle units) mg/L or % saturation | TURBIDITY (NTUs) | COLOR (describe) | ODOR (describe) |
|---|---|---|---|---|---|---|---|---|---|---|---|
| 11:31 | 2.4 | 2.4 | 0.15 | 6.0 | 6.60 | 22.81 | 437 | 1.1 | 22.1 | clear | none |
| 11:34 | 0.3 | 2.7 | 0.10 | 6.1 | 6.70 | 22.82 | 435 | 1.0 | 22.0 | ↓ | ↓ |
| 11:37 | 0.3 | 3.0 | 0.10 | 6.1 | 6.70 | 22.82 | 435 | 1.0 | 22.0 | ↓ | ↓ |
| 11:40 | 0.3 | 3.3 | 0.10 | 6.3 | 6.75 | 22.80 | 431 | 1.0 | 11.9 | ↓ | ↓ |
| 11:43 | 0.3 | 3.6 | 0.10 | 6.3 | 6.75 | 22.80 | 431 | 1.0 | 11.9 | ↓ | ↓ |
| | | | | | | | | | | | |
| | | | | | | | | | | | |
**WELL CAPACITY** (Gallons Per Foot): **0.75"** = 0.02; **1"** = 0.04; **1.25"** = 0.06; **2"** = 0.16; **3"** = 0.37; **4"** = 0.65; **5"** = 1.02; **6"** = 1.47; **12"** = 5.88
**TUBING INSIDE DIA. CAPACITY** (Gal./Ft.): **1/8"** = 0.0006; **3/16"** = 0.0014; **1/4"** = 0.0026; **5/16"** = 0.004; **3/8"** = 0.006; **1/2"** = 0.010; **5/8"** = 0.016

**PURGING EQUIPMENT CODES:** **B** = Bailer; **BP** = Bladder Pump; **ESP** = Electric Submersible Pump; **PP** = Peristaltic Pump; **O** = Other (Specify)

## SAMPLING DATA

| SAMPLED BY (PRINT) / AFFILIATION: Probas Adak/ Charlie Medina | SAMPLER(S) SIGNATURE(S): | SAMPLING INITIATED AT: 11:44 | SAMPLING ENDED AT: 11:54 |
|---|---|---|---|
| PUMP OR TUBING DEPTH IN WELL (feet): 8.3 | TUBING MATERIAL CODE: PE | FIELD-FILTERED: Y (N) Filtration Equipment Type: | FILTER SIZE: ____ µm |
| FIELD DECONTAMINATION: PUMP Y (N) | TUBING Y (N) (replaced) | DUPLICATE: Y (N) | |

| SAMPLE CONTAINER SPECIFICATION | | | | SAMPLE PRESERVATION | | | | | |
|---|---|---|---|---|---|---|---|---|---|
| SAMPLE ID CODE | # CONTAINERS | MATERIAL CODE | VOLUME | PRESERVATIVE USED | TOTAL VOL ADDED IN FIELD (mL) | FINAL pH | INTENDED ANALYSIS AND/OR METHOD | SAMPLING EQUIPMENT CODE | SAMPLE PUMP FLOW RATE (mL per minute) |
| PMW-1 | 1 | AG | 1 L | none | 1000 | 6.75 | PAH | APP | ~500 |
| ↓ | 1 | AG | 1 L | H2SO4 | 1000 | ↓ | TRPH | APP | ~500 |
| ↓ | 2 | CG | 40 ml | VOC | 80 | ↓ | BTEX/MTBE | RFPP | 90 |
| | | | | | | | | | |
| | | | | | | | | | |
| | | | | | | | | | |

REMARKS:

**MATERIAL CODES:** **AG** = Amber Glass; **CG** = Clear Glass; **PE** = Polyethylene; **PP** = Polypropylene; **S** = Silicone; **T** = Teflon; **O** = Other (Specify)

**SAMPLING EQUIPMENT CODES:** **APP** = After Peristaltic Pump; **B** = Bailer; **BP** = Bladder Pump; **ESP** = Electric Submersible Pump; **RFPP** = Reverse Flow Peristaltic Pump; **SM** = Straw Method (Tubing Gravity Drain); **O** = Other (Specify)

**NOTES: 1. The above do not constitute all of the information required by Chapter 62-160, F.A.C.**

2. STABILIZATION CRITERIA FOR RANGE OF VARIATION OF LAST THREE CONSECUTIVE READINGS (SEE FS 2212, SECTION 3)

**pH:** ± 0.2 units **Temperature:** ± 0.2 °C **Specific Conductance:** ± 5% **Dissolved Oxygen:** all readings ≤ 20% saturation (see Table FS 2200-2); optionally, ± 0.2 mg/L or ± 10% (whichever is greater) **Turbidity:** all readings ≤ 20 NTU; optionally ± 5 NTU or ± 10% (whichever is greater)

Revision Date: February 12, 2009

Form FD 9000-24

# GROUNDWATER SAMPLING LOG

| SITE NAME: Indian River Oil | SITE LOCATION: 3700 Okeechobee Road, Ft. Pierce, FL | |
|---|---|---|
| WELL NO: PMW-2 | SAMPLE ID: PMW-2 | DATE: 4/15/10 |

## PURGING DATA

| WELL DIAMETER (inches): 2 | TUBING DIAMETER (inches): 0.17 | WELL SCREEN INTERVAL DEPTH: 4 feet to 14 feet | STATIC DEPTH TO WATER (feet): 6.50 | PURGE PUMP TYPE OR BAILER: PP |
|---|---|---|---|---|

**WELL VOLUME PURGE: 1 WELL VOLUME** = (TOTAL WELL DEPTH – STATIC DEPTH TO WATER) X WELL CAPACITY
(only fill out if applicable)
= ( 14.0 feet – 6.50 feet) X 0.16 gallons/foot = 1.2 gallons

**EQUIPMENT VOLUME PURGE: 1 EQUIPMENT VOL.** = PUMP VOLUME + (TUBING CAPACITY X TUBING LENGTH) + FLOW CELL VOLUME
(only fill out if applicable)
= gallons + ( gallons/foot X feet) + gallons = gallons

| INITIAL PUMP OR TUBING DEPTH IN WELL (feet): 8.5 | FINAL PUMP OR TUBING DEPTH IN WELL (feet): 9.1 | PURGING INITIATED AT: 11:25 | PURGING ENDED AT: 11:55 | TOTAL VOLUME PURGED (gallons): 3.9 |
|---|---|---|---|---|

| TIME | VOLUME PURGED (gallons) | CUMUL. VOLUME PURGED (gallons) | PURGE RATE (gpm) | DEPTH TO WATER (feet) | pH (standard units) | TEMP. (°C) | COND. (circle units) µmhos/cm or µS/cm | DISSOLVED OXYGEN (circle units) mg/L or % saturation | TURBIDITY (NTUs) | COLOR (describe) | ODOR (describe) |
|---|---|---|---|---|---|---|---|---|---|---|---|
| 11:46 | 3.15 | 3.15 | 0.15 | 6.9 | 6.46 | 22.81 | 953 | 1.7 | 7.2 | clear | none |
| 11:49 | 0.36 | 3.51 | 0.12 | 7.1 | 6.41 | 22.82 | 952 | 1.4 | 5.9 | ↓ | ↓ |
| 11:52 | 0.36 | 3.87 | 0.12 | 7.1 | 6.41 | 22.82 | 952 | 1.4 | 5.9 | ↓ | ↓ |
| | | | | | | | | | | | |
| | | | | | | | | | | | |
**WELL CAPACITY** (Gallons Per Foot): **0.75"** = 0.02; **1"** = 0.04; **1.25"** = 0.06; **2"** = 0.16; **3"** = 0.37; **4"** = 0.65; **5"** = 1.02; **6"** = 1.47; **12"** = 5.88
**TUBING INSIDE DIA. CAPACITY** (Gal./Ft.): **1/8"** = 0.0006; **3/16"** = 0.0014; **1/4"** = 0.0026; **5/16"** = 0.004; **3/8"** = 0.006; **1/2"** = 0.010; **5/8"** = 0.016

**PURGING EQUIPMENT CODES:** **B** = Bailer; **BP** = Bladder Pump; **ESP** = Electric Submersible Pump; **PP** = Peristaltic Pump; **O** = Other (Specify)

## SAMPLING DATA

| SAMPLED BY (PRINT) / AFFILIATION: Probas Adak/ Charlie Medina | SAMPLER(S) SIGNATURE(S): | SAMPLING INITIATED AT: 11:53 | SAMPLING ENDED AT: 12:01 |
|---|---|---|---|

| PUMP OR TUBING DEPTH IN WELL (feet): 9.1 | TUBING MATERIAL CODE: PE | FIELD-FILTERED: Y (N) Filtration Equipment Type: | FILTER SIZE: ____ µm |
|---|---|---|---|

FIELD DECONTAMINATION: PUMP Y (N) TUBING Y (N) (replaced) DUPLICATE: Y (N)

| SAMPLE CONTAINER SPECIFICATION | | | | SAMPLE PRESERVATION | | | | | |
|---|---|---|---|---|---|---|---|---|---|
| SAMPLE ID CODE | # CONTAINERS | MATERIAL CODE | VOLUME | PRESERVATIVE USED | TOTAL VOL ADDED IN FIELD (mL) | FINAL pH | INTENDED ANALYSIS AND/OR METHOD | SAMPLING EQUIPMENT CODE | SAMPLE PUMP FLOW RATE (mL per minute) |
| PMW-2 | 1 | AG | 1 L | none | 1000 | 6.41 | PAH | APP | ~500 |
| ↓ | 1 | AG | 1 L | H2SO4 | 1000 | ↓ | TRPH | APP | ~500 |
| ↓ | 2 | CG | 40 ml | VOC | 80 | ↓ | BTEX/MTBE | RFPP | 90 |
| | | | | | | | | | |
| | | | | | | | | | |
| | | | | | | | | | |

REMARKS:

**MATERIAL CODES:** **AG** = Amber Glass; **CG** = Clear Glass; **PE** = Polyethylene; **PP** = Polypropylene; **S** = Silicone; **T** = Teflon; **O** = Other (Specify)

**SAMPLING EQUIPMENT CODES:** **APP** = After Peristaltic Pump; **B** = Bailer; **BP** = Bladder Pump; **ESP** = Electric Submersible Pump; **RFPP** = Reverse Flow Peristaltic Pump; **SM** = Straw Method (Tubing Gravity Drain); **O** = Other (Specify)

**NOTES: 1. The above do not constitute all of the information required by Chapter 62-160, F.A.C.**

2. STABILIZATION CRITERIA FOR RANGE OF VARIATION OF LAST THREE CONSECUTIVE READINGS (SEE FS 2212, SECTION 3)

**pH:** ± 0.2 units **Temperature:** ± 0.2 °C **Specific Conductance:** ± 5% **Dissolved Oxygen:** all readings ≤ 20% saturation (see Table FS 2200-2); optionally, ± 0.2 mg/L or ± 10% (whichever is greater) **Turbidity:** all readings ≤ 20 NTU; optionally ± 5 NTU or ± 10% (whichever is greater)

Revision Date: February 12, 2009

Form FD 9000-24

# GROUNDWATER SAMPLING LOG

| SITE NAME: Indian River Oil | SITE LOCATION: 3700 Okeechobee Road, Ft. Pierce, FL | |
|---|---|---|
| WELL NO: PMW-3 | SAMPLE ID: | DATE: 4/15/10 |

## PURGING DATA

| WELL DIAMETER (inches): | TUBING DIAMETER (inches): 0.17 | WELL SCREEN INTERVAL DEPTH: feet to feet | STATIC DEPTH TO WATER (feet): 7.02 | PURGE PUMP TYPE OR BAILER: PP |
|---|---|---|---|---|

**WELL VOLUME PURGE:** 1 WELL VOLUME = (TOTAL WELL DEPTH – STATIC DEPTH TO WATER) X WELL CAPACITY
(only fill out if applicable)
= ( 14 feet – 7.02 feet) X 0.14 gallons/foot = 1.1 gallons

**EQUIPMENT VOLUME PURGE:** 1 EQUIPMENT VOL. = PUMP VOLUME + (TUBING CAPACITY X TUBING LENGTH) + FLOW CELL VOLUME
(only fill out if applicable)
= gallons + ( gallons/foot X feet) + gallons = gallons

| INITIAL PUMP OR TUBING DEPTH IN WELL (feet): 9.1 | FINAL PUMP OR TUBING DEPTH IN WELL (feet): 9.2 | PURGING INITIATED AT: 10:08 | PURGING ENDED AT: 10:31 | TOTAL VOLUME PURGED (gallons): 3.2 |
|---|---|---|---|---|

| TIME | VOLUME PURGED (gallons) | CUMUL. VOLUME PURGED (gallons) | PURGE RATE (gpm) | DEPTH TO WATER (feet) | pH (standard units) | TEMP. (°C) | COND. (circle units) µmhos/cm or µS/cm | DISSOLVED OXYGEN (circle units) mg/L or % saturation | TURBIDITY (NTUs) | COLOR (describe) | ODOR (describe) |
|---|---|---|---|---|---|---|---|---|---|---|---|
| 10:25 | 2.5 | 2.5 | 0.15 | 7.15 | 6.12 | 23.11 | 2624 | 0.69 | 1.7 | Cla | none |
| 10:28 | 0.26 | 2.86 | 0.12 | 7.18 | 6.11 | 23.11 | 2625 | 0.68 | 1.3 | ↓ | ↓ |
| 10:31 | 0.36 | 3.22 | 0.12 | 7.18 | 6.11 | 23.11 | 2625 | 0.68 | 1.3 | ↓ | ↓ |
| | | | | | | | | | | | |
| | | | | | | | | | | | |
**WELL CAPACITY** (Gallons Per Foot): **0.75"** = 0.02; **1"** = 0.04; **1.25"** = 0.06; **2"** = 0.16; **3"** = 0.37; **4"** = 0.65; **5"** = 1.02; **6"** = 1.47; **12"** = 5.88
**TUBING INSIDE DIA. CAPACITY** (Gal./Ft.): **1/8"** = 0.0006; **3/16"** = 0.0014; **1/4"** = 0.0026; **5/16"** = 0.004; **3/8"** = 0.006; **1/2"** = 0.010; **5/8"** = 0.016

**PURGING EQUIPMENT CODES:** **B** = Bailer; **BP** = Bladder Pump; **ESP** = Electric Submersible Pump; **PP** = Peristaltic Pump; **O** = Other (Specify)

## SAMPLING DATA

| SAMPLED BY (PRINT) / AFFILIATION: Probas Adak/ Charlie Medina | SAMPLER(S) SIGNATURE(S): | SAMPLING INITIATED AT: 10:31 | SAMPLING ENDED AT: 10:38 |
|---|---|---|---|
| PUMP OR TUBING DEPTH IN WELL (feet): 9.2 | TUBING MATERIAL CODE: PE | FIELD-FILTERED: Y (N) Filtration Equipment Type: | FILTER SIZE: ____ µm |
| FIELD DECONTAMINATION: PUMP Y (N) | TUBING Y (N) (replaced) | DUPLICATE: Y (N) | |

| SAMPLE CONTAINER SPECIFICATION | | | | SAMPLE PRESERVATION | | | | | |
|---|---|---|---|---|---|---|---|---|---|
| SAMPLE ID CODE | # CONTAINERS | MATERIAL CODE | VOLUME | PRESERVATIVE USED | TOTAL VOL ADDED IN FIELD (mL) | FINAL pH | INTENDED ANALYSIS AND/OR METHOD | SAMPLING EQUIPMENT CODE | SAMPLE PUMP FLOW RATE (mL per minute) |
| PMW3 | 1 | AG | 1 L | none | 1000 | 6.11 | PAH | APP | ~500 |
| ↓ | 1 | AG | 1 L | H2SO4 | 1000 | | TRPH | APP | ~500 |
| ↓ | 2 | CG | 40 ml | VOC | 80 | ↓ | BTEX/MTBE | RFPP | ~90 |
| | | | | | | | | | |
| | | | | | | | | | |
| | | | | | | | | | |

REMARKS:

**MATERIAL CODES:** **AG** = Amber Glass; **CG** = Clear Glass; **PE** = Polyethylene; **PP** = Polypropylene; **S** = Silicone; **T** = Teflon; **O** = Other (Specify)

**SAMPLING EQUIPMENT CODES:** **APP** = After Peristaltic Pump; **B** = Bailer; **BP** = Bladder Pump; **ESP** = Electric Submersible Pump; **RFPP** = Reverse Flow Peristaltic Pump; **SM** = Straw Method (Tubing Gravity Drain); **O** = Other (Specify)

**NOTES:** 1. **The above do not constitute all of the information required by Chapter 62-160, F.A.C.**

2. STABILIZATION CRITERIA FOR RANGE OF VARIATION OF LAST THREE CONSECUTIVE READINGS (SEE FS 2212, SECTION 3)

**pH:** ± 0.2 units **Temperature:** ± 0.2 °C **Specific Conductance:** ± 5% **Dissolved Oxygen:** all readings ≤ 20% saturation (see Table FS 2200-2); optionally, ± 0.2 mg/L or ± 10% (whichever is greater) **Turbidity:** all readings ≤ 20 NTU; optionally ± 5 NTU or ± 10% (whichever is greater)

Revision Date: February 12, 2009

Form FD 9000-24

# GROUNDWATER SAMPLING LOG

| SITE NAME: Indian River Oil | SITE LOCATION: 3700 Okeechobee Road, Ft. Pierce, FL | |
|---|---|---|
| WELL NO: PMW-4 | SAMPLE ID: PMW-4 | DATE: 4/15/10 |

## PURGING DATA

| WELL DIAMETER (inches): | TUBING DIAMETER (inches): 0.17 | WELL SCREEN INTERVAL DEPTH: 4 feet to 14 feet | STATIC DEPTH TO WATER (feet): 7.75 | PURGE PUMP TYPE OR BAILER: PP |
|---|---|---|---|---|

**WELL VOLUME PURGE:** 1 WELL VOLUME = (TOTAL WELL DEPTH – STATIC DEPTH TO WATER) X WELL CAPACITY
(only fill out if applicable)
= ( 14.0 feet – 7.75 feet) X 0.16 gallons/foot = 0.68 gallons

**EQUIPMENT VOLUME PURGE:** 1 EQUIPMENT VOL. = PUMP VOLUME + (TUBING CAPACITY X TUBING LENGTH) + FLOW CELL VOLUME
(only fill out if applicable)
= gallons + ( gallons/foot X feet) + gallons = gallons

| INITIAL PUMP OR TUBING DEPTH IN WELL (feet): 10.00 | FINAL PUMP OR TUBING DEPTH IN WELL (feet): 13.00 | PURGING INITIATED AT: 10:40 | PURGING ENDED AT: 10:57 | TOTAL VOLUME PURGED (gallons): 21 |
|---|---|---|---|---|

| TIME | VOLUME PURGED (gallons) | CUMUL. VOLUME PURGED (gallons) | PURGE RATE (gpm) | DEPTH TO WATER (feet) | pH (standard units) | TEMP. (°C) | COND. (circle units) µmhos/cm or µS/cm | DISSOLVED OXYGEN (circle units) mg/L or % saturation | TURBIDITY (NTUs) | COLOR (describe) | ODOR (describe) |
|---|---|---|---|---|---|---|---|---|---|---|---|
| 10:51 | 1.5 | 1.5 | 0.15 | 7.85 | 7.10 | 22.91 | 1875 | 1.27 | 7.9 | clear | none |
| 10:54 | 0.3 | 1.8 | 0.10 | 11.00 | 7.07 | 22.90 | 1873 | 1.20 | 5.8 | ↓ | ↓ |
| 10:57 | 0.3 | 2.1 | 0.10 | 11.00 | 7.07 | 22.90 | 1873 | 1.20 | 5.8 | ↓ | ↓ |
| | | | | | | | | | | | |
| | | | | | | | | | | | |
**WELL CAPACITY** (Gallons Per Foot): **0.75"** = 0.02; **1"** = 0.04; **1.25"** = 0.06; **2"** = 0.16; **3"** = 0.37; **4"** = 0.65; **5"** = 1.02; **6"** = 1.47; **12"** = 5.88
**TUBING INSIDE DIA. CAPACITY** (Gal./Ft.): **1/8"** = 0.0006; **3/16"** = 0.0014; **1/4"** = 0.0026; **5/16"** = 0.004; **3/8"** = 0.006; **1/2"** = 0.010; **5/8"** = 0.016

**PURGING EQUIPMENT CODES:** **B** = Bailer; **BP** = Bladder Pump; **ESP** = Electric Submersible Pump; **PP** = Peristaltic Pump; **O** = Other (Specify)

## SAMPLING DATA

| SAMPLED BY (PRINT) / AFFILIATION: Probas Adak/ Charlie Medina | SAMPLER(S) SIGNATURE(S): | SAMPLING INITIATED AT: 10:58 | SAMPLING ENDED AT: 11:07 |
|---|---|---|---|
| PUMP OR TUBING DEPTH IN WELL (feet): 13.00 | TUBING MATERIAL CODE: PE | FIELD-FILTERED: Y (N) Filtration Equipment Type: | FILTER SIZE: ____ µm |
| FIELD DECONTAMINATION: PUMP Y (N) | TUBING Y (N) (replaced) | DUPLICATE: (Y) (N) | |

| SAMPLE CONTAINER SPECIFICATION | | | | SAMPLE PRESERVATION | | | | | |
|---|---|---|---|---|---|---|---|---|---|
| SAMPLE ID CODE | # CONTAINERS | MATERIAL CODE | VOLUME | PRESERVATIVE USED | TOTAL VOL ADDED IN FIELD (mL) | FINAL pH | INTENDED ANALYSIS AND/OR METHOD | SAMPLING EQUIPMENT CODE | SAMPLE PUMP FLOW RATE (mL per minute) |
| PMW-4 | 1 | AG | 1 L | none | 1000 | 7.07 | PAH | APP | ~500 |
| ↓ | 1 | AG | 1 L | H2SO4 | 1000 | | TRPH | APP | ~500 |
| ↓ | 2 | CG | 40 ml | VOC | 80 | ↓ | BTEX/MTBE | RFPP | ~90 |
| | | | | | | | | | |
| | | | | | | | | | |
| | | | | | | | | | |

REMARKS:

**MATERIAL CODES:** **AG** = Amber Glass; **CG** = Clear Glass; **PE** = Polyethylene; **PP** = Polypropylene; **S** = Silicone; **T** = Teflon; **O** = Other (Specify)

**SAMPLING EQUIPMENT CODES:** **APP** = After Peristaltic Pump; **B** = Bailer; **BP** = Bladder Pump; **ESP** = Electric Submersible Pump; **RFPP** = Reverse Flow Peristaltic Pump; **SM** = Straw Method (Tubing Gravity Drain); **O** = Other (Specify)

**NOTES:** 1. **The above do not constitute all of the information required by Chapter 62-160, F.A.C.**

2. STABILIZATION CRITERIA FOR RANGE OF VARIATION OF LAST THREE CONSECUTIVE READINGS (SEE FS 2212, SECTION 3)

**pH:** ± 0.2 units **Temperature:** ± 0.2 °C **Specific Conductance:** ± 5% **Dissolved Oxygen:** all readings ≤ 20% saturation (see Table FS 2200-2); optionally, ± 0.2 mg/L or ± 10% (whichever is greater) **Turbidity:** all readings ≤ 20 NTU; optionally ± 5 NTU or ± 10% (whichever is greater)

Revision Date: February 12, 2009

Form FD 9000-24

# GROUNDWATER SAMPLING LOG

| SITE NAME: Indian River Oil | SITE LOCATION: 3700 Okeechobee Road, Ft. Pierce, FL | |
|---|---|---|
| WELL NO: PMW-5 | SAMPLE ID: | DATE: 9/15/10 |

## PURGING DATA

| WELL DIAMETER (inches): 2" | TUBING DIAMETER (inches): 0.17 | WELL SCREEN INTERVAL DEPTH: 4 feet to 14 feet | STATIC DEPTH TO WATER (feet): 7.33 | PURGE PUMP TYPE OR BAILER: PP |
|---|---|---|---|---|

**WELL VOLUME PURGE: 1 WELL VOLUME** = (TOTAL WELL DEPTH – STATIC DEPTH TO WATER) X WELL CAPACITY
(only fill out if applicable)
= ( 14 feet – 7.33 feet) X 0.16 gallons/foot = 1 gallons

**EQUIPMENT VOLUME PURGE: 1 EQUIPMENT VOL.** = PUMP VOLUME + (TUBING CAPACITY X TUBING LENGTH) + FLOW CELL VOLUME
(only fill out if applicable)
= gallons + ( gallons/foot X feet) + gallons = gallons

| INITIAL PUMP OR TUBING DEPTH IN WELL (feet): 9.4 | FINAL PUMP OR TUBING DEPTH IN WELL (feet): 10.5 | PURGING INITIATED AT: 10:45 | PURGING ENDED AT: 11:07 | TOTAL VOLUME PURGED (gallons): 3.02 |
|---|---|---|---|---|

| TIME | VOLUME PURGED (gallons) | CUMUL. VOLUME PURGED (gallons) | PURGE RATE (gpm) | DEPTH TO WATER (feet) | pH (standard units) | TEMP. (°C) | COND. (circle units) µmhos/cm or µS/cm | DISSOLVED OXYGEN (circle units) mg/L or % saturation | TURBIDITY (NTUs) | COLOR (describe) | ODOR (describe) |
|---|---|---|---|---|---|---|---|---|---|---|---|
| 11:01 | 2.3 | 2.3 | 0.15 | 8.40 | 7.11 | 22.87 | 2045 | 1.30 | 1.3 | clear | none |
| 11:04 | 0.36 | 2.66 | 0.12 | 8.50 | 7.02 | 22.89 | 2041 | 1.25 | 1.2 | ↓ | ↓ |
| 11:07 | 0.36 | 3.02 | 0.12 | 8.50 | 7.02 | 22.87 | 2041 | 1.25 | 1.2 | ↓ | ↓ |
| | | | | | | | | | | | |
| | | | | | | | | | | | |
**WELL CAPACITY** (Gallons Per Foot): **0.75"** = 0.02; **1"** = 0.04; **1.25"** = 0.06; **2"** = 0.16; **3"** = 0.37; **4"** = 0.65; **5"** = 1.02; **6"** = 1.47; **12"** = 5.88
**TUBING INSIDE DIA. CAPACITY** (Gal./Ft.): **1/8"** = 0.0006; **3/16"** = 0.0014; **1/4"** = 0.0026; **5/16"** = 0.004; **3/8"** = 0.006; **1/2"** = 0.010; **5/8"** = 0.016

**PURGING EQUIPMENT CODES:** **B** = Bailer; **BP** = Bladder Pump; **ESP** = Electric Submersible Pump; **PP** = Peristaltic Pump; **O** = Other (Specify)

## SAMPLING DATA

| SAMPLED BY (PRINT) / AFFILIATION: Probas Adak/ Charlie Medina | SAMPLER(S) SIGNATURE(S): | SAMPLING INITIATED AT: 11:08 | SAMPLING ENDED AT: 11:17 |
|---|---|---|---|

| PUMP OR TUBING DEPTH IN WELL (feet): 10.5 | TUBING MATERIAL CODE: PE | FIELD-FILTERED: Y (N) Filtration Equipment Type: | FILTER SIZE: ____ µm |
|---|---|---|---|

FIELD DECONTAMINATION: PUMP Y (N) TUBING Y (N) (replaced) DUPLICATE: Y (N)

| SAMPLE CONTAINER SPECIFICATION | | | | SAMPLE PRESERVATION | | | | | |
|---|---|---|---|---|---|---|---|---|---|
| SAMPLE ID CODE | # CONTAINERS | MATERIAL CODE | VOLUME | PRESERVATIVE USED | TOTAL VOL ADDED IN FIELD (mL) | FINAL pH | INTENDED ANALYSIS AND/OR METHOD | SAMPLING EQUIPMENT CODE | SAMPLE PUMP FLOW RATE (mL per minute) |
| PMW-5 | 1 | AG | 1 L | none | 1000 | 7.02 | PAH | APP | ~100 |
| ↓ | 1 | AG | 1 L | H2SO4 | 1000 | ↓ | TRPH | APP | ~100 |
| ↓ | 2 | CG | 40 ml | VOC | 80 | ↓ | BTEX/MTBE | RFPP | ~90 |
| | | | | | | | | | |
| | | | | | | | | | |
| | | | | | | | | | |

REMARKS:

**MATERIAL CODES:** **AG** = Amber Glass; **CG** = Clear Glass; **PE** = Polyethylene; **PP** = Polypropylene; **S** = Silicone; **T** = Teflon; **O** = Other (Specify)

**SAMPLING EQUIPMENT CODES:** **APP** = After Peristaltic Pump; **B** = Bailer; **BP** = Bladder Pump; **ESP** = Electric Submersible Pump; **RFPP** = Reverse Flow Peristaltic Pump; **SM** = Straw Method (Tubing Gravity Drain); **O** = Other (Specify)

**NOTES: 1. The above do not constitute all of the information required by Chapter 62-160, F.A.C.**

2. STABILIZATION CRITERIA FOR RANGE OF VARIATION OF LAST THREE CONSECUTIVE READINGS (SEE FS 2212, SECTION 3)

**pH:** ± 0.2 units **Temperature:** ± 0.2 °C **Specific Conductance:** ± 5% **Dissolved Oxygen:** all readings ≤ 20% saturation (see Table FS 2200-2); optionally, ± 0.2 mg/L or ± 10% (whichever is greater) **Turbidity:** all readings ≤ 20 NTU; optionally ± 5 NTU or ± 10% (whichever is greater)

Revision Date: February 12, 2009

Form FD 9000-24

# GROUNDWATER SAMPLING LOG

| SITE NAME: Indian River Oil | SITE LOCATION: 3700 Okeechobee Road, Ft. Pierce, FL | |
|---|---|---|
| WELL NO: PMW-6 | SAMPLE ID: PMW-6 | DATE: 4/15/10 |

## PURGING DATA

| WELL DIAMETER (inches): 2" | TUBING DIAMETER (inches):0.17 | WELL SCREEN INTERVAL DEPTH: 4 feet to 14 feet | STATIC DEPTH TO WATER (feet): 7.0 | PURGE PUMP TYPE OR BAILER: PP |
|---|---|---|---|---|

**WELL VOLUME PURGE:** 1 WELL VOLUME = (TOTAL WELL DEPTH – STATIC DEPTH TO WATER) X WELL CAPACITY
(only fill out if applicable)
= ( 14 feet – 7.0 feet) X 0.16 gallons/foot = 1.1 gallons

**EQUIPMENT VOLUME PURGE:** 1 EQUIPMENT VOL. = PUMP VOLUME + (TUBING CAPACITY X TUBING LENGTH) + FLOW CELL VOLUME
(only fill out if applicable)
= gallons + ( gallons/foot X feet) + gallons = gallons

| INITIAL PUMP OR TUBING DEPTH IN WELL (feet): 9.0 | FINAL PUMP OR TUBING DEPTH IN WELL (feet): 9.25 | PURGING INITIATED AT: 9:35 | PURGING ENDED AT: 9:50 | TOTAL VOLUME PURGED (gallons): 2.8 |
|---|---|---|---|---|

| TIME | VOLUME PURGED (gallons) | CUMUL. VOLUME PURGED (gallons) | PURGE RATE (gpm) | DEPTH TO WATER (feet) | pH (standard units) | TEMP. (°C) | COND. (circle units) µmhos/cm or µS/cm | DISSOLVED OXYGEN (circle units) mg/L or % saturation | TURBIDITY (NTUs) | COLOR (describe) | ODOR (describe) |
|---|---|---|---|---|---|---|---|---|---|---|---|
| 9:50 | 2.2 | 2.2 | 0.15 | 7.20 | 6.24 | 23.42 | 475 | 1.1 | 8.5 | clear | none |
| 9:53 | 0.3 | 2.5 | 0.10 | 7.25 | 6.20 | 23.51 | 471 | 0.9 | 8.0 | ↓ | ↓ |
| 9:56 | 0.3 | 2.8 | 0.10 | 7.25 | 6.20 | 23.51 | 471 | 0.9 | 8.0 | ↓ | ↓ |
| | | | | | | | | | | | |
| | | | | | | | | | | | |
**WELL CAPACITY** (Gallons Per Foot): **0.75"** = 0.02; **1"** = 0.04; **1.25"** = 0.06; **2"** = 0.16; **3"** = 0.37; **4"** = 0.65; **5"** = 1.02; **6"** = 1.47; **12"** = 5.88
**TUBING INSIDE DIA. CAPACITY** (Gal./Ft.): **1/8"** = 0.0006; **3/16"** = 0.0014; **1/4"** = 0.0026; **5/16"** = 0.004; **3/8"** = 0.006; **1/2"** = 0.010; **5/8"** = 0.016

**PURGING EQUIPMENT CODES:** **B** = Bailer; **BP** = Bladder Pump; **ESP** = Electric Submersible Pump; **PP** = Peristaltic Pump; **O** = Other (Specify)

## SAMPLING DATA

| SAMPLED BY (PRINT) / AFFILIATION: Probas Adak/ Charlie Medina | SAMPLER(S) SIGNATURE(S): | SAMPLING INITIATED AT: 9:56 | SAMPLING ENDED AT: 10:03 |
|---|---|---|---|
| PUMP OR TUBING DEPTH IN WELL (feet): 9.25 | TUBING MATERIAL CODE: PE | FIELD-FILTERED: Y (N) Filtration Equipment Type: | FILTER SIZE: ____ µm |
| FIELD DECONTAMINATION: PUMP Y N | TUBING Y (N) replaced) | DUPLICATE: Y (N) | |

| SAMPLE CONTAINER SPECIFICATION | | | | SAMPLE PRESERVATION | | | | | |
|---|---|---|---|---|---|---|---|---|---|
| SAMPLE ID CODE | # CONTAINERS | MATERIAL CODE | VOLUME | PRESERVATIVE USED | TOTAL VOL ADDED IN FIELD (mL) | FINAL pH | INTENDED ANALYSIS AND/OR METHOD | SAMPLING EQUIPMENT CODE | SAMPLE PUMP FLOW RATE (mL per minute) |
| PMW-6 | 1 | AG | 1 L | none | 1000 | 6.20 | PAH | APP | ~500 |
| ↓ | 1 | AG | 1 L | H2SO4 | 1000 | ↓ | TRPH | APP | ~500 |
| ↓ | 2 | CG | 40 ml | VOC | 80 | ↓ | BTEX/MTBE | RFPP | ~100 |
| | | | | | | | | | |
| | | | | | | | | | |
| | | | | | | | | | |

REMARKS:

**MATERIAL CODES:** **AG** = Amber Glass; **CG** = Clear Glass; **PE** = Polyethylene; **PP** = Polypropylene; **S** = Silicone; **T** = Teflon; **O** = Other (Specify)

**SAMPLING EQUIPMENT CODES:** **APP** = After Peristaltic Pump; **B** = Bailer; **BP** = Bladder Pump; **ESP** = Electric Submersible Pump; **RFPP** = Reverse Flow Peristaltic Pump; **SM** = Straw Method (Tubing Gravity Drain); **O** = Other (Specify)

**NOTES:** 1. **The above do not constitute all of the information required by Chapter 62-160, F.A.C.**

2. STABILIZATION CRITERIA FOR RANGE OF VARIATION OF LAST THREE CONSECUTIVE READINGS (SEE FS 2212, SECTION 3)

**pH:** ± 0.2 units **Temperature:** ± 0.2 °C **Specific Conductance:** ± 5% **Dissolved Oxygen:** all readings ≤ 20% saturation (see Table FS 2200-2); optionally, ± 0.2 mg/L or ± 10% (whichever is greater) **Turbidity:** all readings ≤ 20 NTU; optionally ± 5 NTU or ± 10% (whichever is greater)

Revision Date: February 12, 2009

Form FD 9000-24

# GROUNDWATER SAMPLING LOG

| SITE NAME: Indian River Oil | SITE LOCATION: 3700 Okeechobee Road, Ft. Pierce, FL | |
|---|---|---|
| WELL NO: PMW-7 | SAMPLE ID: PMW-7 | DATE: 4/15/10 |

## PURGING DATA

| WELL DIAMETER (inches): 2" | TUBING DIAMETER (inches): 0.17 | WELL SCREEN INTERVAL DEPTH: 4 feet to 14 feet | STATIC DEPTH TO WATER (feet): 7.6 | PURGE PUMP TYPE OR BAILER: PP |
|---|---|---|---|---|

**WELL VOLUME PURGE:** 1 WELL VOLUME = (TOTAL WELL DEPTH − STATIC DEPTH TO WATER) X WELL CAPACITY
(only fill out if applicable)
= ( 14 feet − 7.6 feet) X 0.16 gallons/foot = 1 gallons

**EQUIPMENT VOLUME PURGE:** 1 EQUIPMENT VOL. = PUMP VOLUME + (TUBING CAPACITY X TUBING LENGTH) + FLOW CELL VOLUME
(only fill out if applicable)
= gallons + ( gallons/foot X feet) + gallons = gallons

| INITIAL PUMP OR TUBING DEPTH IN WELL (feet): 9.6 | FINAL PUMP OR TUBING DEPTH IN WELL (feet): 9.8 | PURGING INITIATED AT: 9:30 | PURGING ENDED AT: 9:47 | TOTAL VOLUME PURGED (gallons): 2.2 |
|---|---|---|---|---|

| TIME | VOLUME PURGED (gallons) | CUMUL. VOLUME PURGED (gallons) | PURGE RATE (gpm) | DEPTH TO WATER (feet) | pH (standard units) | TEMP. (°C) | COND. (circle units) µmhos/cm or µS/cm | DISSOLVED OXYGEN (circle units) mg/L or % saturation | TURBIDITY (NTUs) | COLOR (describe) | ODOR (describe) |
|---|---|---|---|---|---|---|---|---|---|---|---|
| 9:41 | 1.5 | 1.5 | 0.15 | 7.7 | 5.86 | 23.37 | 572 | 1.33 | 13.6 | clear | slight petro |
| 9:44 | 0.36 | 1.86 | 0.12 | 7.8 | 5.87 | 23.38 | 552 | 1.30 | 13.2 | ↓ | ↓ |
| 9:47 | 0.36 | 2.24 | 0.12 | 7.8 | 5.87 | 23.38 | 552 | 1.30 | 13.2 | ↓ | ↓ |
| | | | | | | | | | | | |
| | | | | | | | | | | | |
**WELL CAPACITY** (Gallons Per Foot): **0.75"** = 0.02; **1"** = 0.04; **1.25"** = 0.06; **2"** = 0.16; **3"** = 0.37; **4"** = 0.65; **5"** = 1.02; **6"** = 1.47; **12"** = 5.88
**TUBING INSIDE DIA. CAPACITY** (Gal./Ft.): **1/8"** = 0.0006; **3/16"** = 0.0014; **1/4"** = 0.0026; **5/16"** = 0.004; **3/8"** = 0.006; **1/2"** = 0.010; **5/8"** = 0.016

**PURGING EQUIPMENT CODES:** **B** = Bailer; **BP** = Bladder Pump; **ESP** = Electric Submersible Pump; **PP** = Peristaltic Pump; **O** = Other (Specify)

## SAMPLING DATA

| SAMPLED BY (PRINT) / AFFILIATION: Probas Adak/ Charlie Medina | SAMPLER(S) SIGNATURE(S): | SAMPLING INITIATED AT: 9:47 | SAMPLING ENDED AT: 9:55 |
|---|---|---|---|

| PUMP OR TUBING DEPTH IN WELL (feet): 9.8 | TUBING MATERIAL CODE: PE | FIELD-FILTERED: Y N Filtration Equipment Type: | FILTER SIZE: ____ µm |
|---|---|---|---|

FIELD DECONTAMINATION: PUMP Y N TUBING Y N (replaced) DUPLICATE: Y N

| SAMPLE CONTAINER SPECIFICATION | | | | SAMPLE PRESERVATION | | | | | |
|---|---|---|---|---|---|---|---|---|---|
| SAMPLE ID CODE | # CONTAINERS | MATERIAL CODE | VOLUME | PRESERVATIVE USED | TOTAL VOL ADDED IN FIELD (mL) | FINAL pH | INTENDED ANALYSIS AND/OR METHOD | SAMPLING EQUIPMENT CODE | SAMPLE PUMP FLOW RATE (mL per minute) |
| PMW-7 | 1 | AG | 1 L | none | 1000 | 5.87 | PAH | APP | ~150 |
| | 1 | AG | 1 L | H2SO4 | 1000 | | TRPH | APP | ~150 |
| ↓ | 2 | CG | 40 ml | VOC | 80 | ↓ | BTEX/MTBE | RFPP | ~90 |
| | | | | | | | | | |
| | | | | | | | | | |
| | | | | | | | | | |

REMARKS:

**MATERIAL CODES:** **AG** = Amber Glass; **CG** = Clear Glass; **PE** = Polyethylene; **PP** = Polypropylene; **S** = Silicone; **T** = Teflon; **O** = Other (Specify)

**SAMPLING EQUIPMENT CODES:** **APP** = After Peristaltic Pump; **B** = Bailer; **BP** = Bladder Pump; **ESP** = Electric Submersible Pump; **RFPP** = Reverse Flow Peristaltic Pump; **SM** = Straw Method (Tubing Gravity Drain); **O** = Other (Specify)

**NOTES:** 1. **The above do not constitute all of the information required by Chapter 62-160, F.A.C.**

2. STABILIZATION CRITERIA FOR RANGE OF VARIATION OF LAST THREE CONSECUTIVE READINGS (SEE FS 2212, SECTION 3)

**pH:** ± 0.2 units **Temperature:** ± 0.2 °C **Specific Conductance:** ± 5% **Dissolved Oxygen:** all readings ≤ 20% saturation (see Table FS 2200-2); optionally, ± 0.2 mg/L or ± 10% (whichever is greater) **Turbidity:** all readings ≤ 20 NTU; optionally ± 5 NTU or ± 10% (whichever is greater)

Revision Date: February 12, 2009

Form FD 9000-24

# GROUNDWATER SAMPLING LOG

| SITE NAME: Indian River Oil | SITE LOCATION: 3700 Okeechobee Road, Ft. Pierce, FL | |
|---|---|---|
| WELL NO: PMW-8 | SAMPLE ID: PMW-8 | DATE: 4/15/10 |

## PURGING DATA

| WELL DIAMETER (inches): | TUBING DIAMETER (inches):0.17 | WELL SCREEN INTERVAL DEPTH: 4 feet to 14 feet | STATIC DEPTH TO WATER (feet): 8.15 | PURGE PUMP TYPE OR BAILER: PP |
|---|---|---|---|---|

**WELL VOLUME PURGE:** 1 WELL VOLUME = (TOTAL WELL DEPTH – STATIC DEPTH TO WATER) X WELL CAPACITY
(only fill out if applicable)
= ( 14 feet – 8.15 feet) X 0.16 gallons/foot = 0.94 gallons

**EQUIPMENT VOLUME PURGE:** 1 EQUIPMENT VOL. = PUMP VOLUME + (TUBING CAPACITY X TUBING LENGTH) + FLOW CELL VOLUME
(only fill out if applicable)
= gallons + ( gallons/foot X feet) + gallons = gallons

| INITIAL PUMP OR TUBING DEPTH IN WELL (feet): | FINAL PUMP OR TUBING DEPTH IN WELL (feet): | PURGING INITIATED AT: | PURGING ENDED AT: | TOTAL VOLUME PURGED (gallons): |
|---|---|---|---|---|
| 10.2 | 11.5 | 10:05 | 10:21 | 2.2 |

| TIME | VOLUME PURGED (gallons) | CUMUL. VOLUME PURGED (gallons) | PURGE RATE (gpm) | DEPTH TO WATER (feet) | pH (standard units) | TEMP. (°C) | COND. (circle units) µmhos/cm or µS/cm | DISSOLVED OXYGEN (circle units) mg/L or % saturation | TURBIDITY (NTUs) | COLOR (describe) | ODOR (describe) |
|---|---|---|---|---|---|---|---|---|---|---|---|
| 10:15 | 1.5 | 1.5 | 0.15 | 8.90 | 6.85 | 22.41 | 2137 | 1.63 | 1.3 | clear | none |
| 10:18 | 0.36 | 1.86 | 0.12 | 9.4 | 6.90 | 22.42 | 2143 | 1.50 | 1.1 | " | " |
| 10:21 | 0.36 | 2.2 | 0.12 | 9.4 | 6.90 | 22.42 | 2143 | 1.50 | 1.1 | " | " |
| | | | | | | | | | | | |
| | | | | | | | | | | | |
**WELL CAPACITY** (Gallons Per Foot): **0.75"** = 0.02; **1"** = 0.04; **1.25"** = 0.06; **2"** = 0.16; **3"** = 0.37; **4"** = 0.65; **5"** = 1.02; **6"** = 1.47; **12"** = 5.88
**TUBING INSIDE DIA. CAPACITY** (Gal./Ft.): **1/8"** = 0.0006; **3/16"** = 0.0014; **1/4"** = 0.0026; **5/16"** = 0.004; **3/8"** = 0.006; **1/2"** = 0.010; **5/8"** = 0.016

**PURGING EQUIPMENT CODES:** **B** = Bailer; **BP** = Bladder Pump; **ESP** = Electric Submersible Pump; **PP** = Peristaltic Pump; **O** = Other (Specify)

## SAMPLING DATA

| SAMPLED BY (PRINT) / AFFILIATION: | SAMPLER(S) SIGNATURE(S): | SAMPLING INITIATED AT: | SAMPLING ENDED AT: |
|---|---|---|---|
| Probas Adak/ Charlie Medina | | 10:22 | 10:30 |

| PUMP OR TUBING DEPTH IN WELL (feet): | TUBING MATERIAL CODE: PE | FIELD-FILTERED: Y (N) Filtration Equipment Type: | FILTER SIZE: ____ µm |
|---|---|---|---|
| 11.5 | | | |

FIELD DECONTAMINATION: PUMP Y (N) TUBING Y (N replaced) DUPLICATE: Y (N)

| SAMPLE CONTAINER SPECIFICATION | | | | SAMPLE PRESERVATION | | | | | |
|---|---|---|---|---|---|---|---|---|---|
| SAMPLE ID CODE | # CONTAINERS | MATERIAL CODE | VOLUME | PRESERVATIVE USED | TOTAL VOL ADDED IN FIELD (mL) | FINAL pH | INTENDED ANALYSIS AND/OR METHOD | SAMPLING EQUIPMENT CODE | SAMPLE PUMP FLOW RATE (mL per minute) |
| PMW8 | 1 | AG | 1 L | none | 1000 | 6.9 | PAH | APP | ~500 |
| | 1 | AG | 1 L | H2SO4 | 1000 | | TRPH | APP | ~500 |
| ↓ | 2 | CG | 40 ml | VOC | 80 | ↓ | BTEX/MTBE | RFPP | 90 |
| | | | | | | | | | |
| | | | | | | | | | |
| | | | | | | | | | |

REMARKS:

**MATERIAL CODES:** **AG** = Amber Glass; **CG** = Clear Glass; **PE** = Polyethylene; **PP** = Polypropylene; **S** = Silicone; **T** = Teflon; **O** = Other (Specify)

**SAMPLING EQUIPMENT CODES:** **APP** = After Peristaltic Pump; **B** = Bailer; **BP** = Bladder Pump; **ESP** = Electric Submersible Pump; **RFPP** = Reverse Flow Peristaltic Pump; **SM** = Straw Method (Tubing Gravity Drain); **O** = Other (Specify)

**NOTES:** 1. **The above do not constitute all of the information required by Chapter 62-160, F.A.C.**

2. STABILIZATION CRITERIA FOR RANGE OF VARIATION OF LAST THREE CONSECUTIVE READINGS (SEE FS 2212, SECTION 3)

**pH:** ± 0.2 units **Temperature:** ± 0.2 °C **Specific Conductance:** ± 5% **Dissolved Oxygen:** all readings ≤ 20% saturation (see Table FS 2200-2); optionally, ± 0.2 mg/L or ± 10% (whichever is greater) **Turbidity:** all readings ≤ 20 NTU; optionally ± 5 NTU or ± 10% (whichever is greater)

Revision Date: February 12, 2009

# APPENDIX C

# Florida Department of Environmental Protection

Bob Martinez Center
2600 Blair Stone Road
Tallahassee, Florida 32399-2400

Charlie Crist
Governor

Jeff Kottkamp
Lt. Governor

Michael W. Sole
Secretary


February 19, 2010

Mr. Charlie Medina
Environmental Consulting & Technology, Inc.
6300 NE First Avenue, Suite 100
Fort Lauderdale, Florida 33334

Subject: Deliverable Review and Proposal Request
Indian River Oil Company
3700 Okeechobee Road
Fort Pierce, St. Lucie County
FDEP Facility ID# 568840959

Dear Mr. Medina:

The Bureau of Petroleum Storage Systems (BPSS) has reviewed the Post Remedial Action Report dated February 11, 2010 (received February 15, 2010), submitted for this facility. The report is acceptable and demonstrates that the work outlined in Work Order # 2010-91-W88546 for this report was satisfactorily performed. For future groundwater sampling field activities, please refer to the groundwater sampling memo as per my email dated February 19, 2010.

Please remember that pursuant to Petroleum Cleanup Program Preapproval Procedures, the final invoice for this work order must be received by March 31, 2010. Please submit a proposal to continue post remediation groundwater sampling. If you should have any questions about the review or the needed proposal, please contact me at (850) 245-8873 or at the letterhead address, Mail Station 4540.

Sincerely,

Bobby Scarborough

Bobby Scarborough
Site Manager
Petroleum Cleanup Section One
Bureau of Petroleum Storage Systems
Bobby.Scarborough@dep.state.fl.us

/bts

cc: Mr. Robert Fender, 3700 Okechobee Road, Fort Pierce, Florida 34947-4558
File

OMNI WASTE OF OSCEOLA COUNTY LLC, a/a
1501 OMNI WAY
ST. CLOUD, FL 34773
Tel: (407) 891-3720 Fax: (407) 891-3730

| SITE | TICKET | GRID |
|---|---|---|
| 44 | 267436 | |

WEIGHMASTER: TRICIA TEMPLE

| DATE IN | TIME IN |
|---|---|
| 19 December 2008 | 8:37 am |
| **DATE OUT** | **TIME OUT** |
| 19 December 2008 | 9:07 am |
| **VEHICLE** | **ROLL OFF** |
| DESS | |
| **REFERENCE** | **ORIGIN** |
| | Out of County |

000337 - 0005
INDIAN RIVER OIL CO.
3700 OKEECHOBEE ROAD
FT PIERCE, FL 34947

Contract: 337-08-003
Reference: 145

02 Gross Weight 83,500.00 lb
Tare Weight 32,980.00 lb
Net Weight 50,520.00 lb 25.26 TN

| QTY | UNIT | DESCRIPTION | RATE | EXTENSION | TAX | TOTAL |
|---|---|---|---|---|---|---|
| 25.26 | TN | CS [OCIC ontaminated Soil | | | | |
| | | WO# 000000<br>Route#0000 | | | | |

| NET AMOUNT |
|---|
| |
| TENDERED |
| |
| CHANGE |
| |
| CHECK NO. |
| |

New Hours of Operations
Monday 5:00 am to 4:00 pm
Tuesday through Friday 5:00 am to 4:00 pm
Sat 6:00 am to 12:00 pm
Have a Great Day !

SIGNATURE Luis R.

OMNI WASTE OF OSCEOLA COUNTY LLC, o/a
1501 OMNI WAY
ST. CLOUD, FL 34773
Tel: (407) 891-3720 Fax: (407) 891-3730

| SITE | TICKET | GRID |
|---|---|---|
| 44 | 267439 | |

WEIGHMASTER: TRICIA TEMPLE

| DATE IN | TIME IN |
|---|---|
| 19 December 2008 | 8:58 am |
| **DATE OUT** | **TIME OUT** |
| 19 December 2008 | 9:13 am |
| **VEHICLE** | **ROLL OFF** |
| DES3 | |
| **REFERENCE** | **ORIGIN** |
| | Out of County |

000337 - 0005
INDIAN RIVER OIL CO.
3700 OKEECHOBEE ROAD
FT PIERCE, FL 34947

Contract: 337-08-003
Reference: 230

02 Gross Weight 84,060.00 lb
Tare Weight 28,740.00 lb
Net Weight 55,320.00 lb 27.66 TN

| QTY | UNIT | DESCRIPTION | RATE | EXTENSION | TAX | TOTAL |
|---|---|---|---|---|---|---|
| 27.66 | TN | CS EOC3C contaminated Soil<br><br>WO# 000000<br>Route#0000 | | | | |

New Hours of Operations
Monday 5:00 am to 4:00 pm
Tuesday through Friday 5:00 am to 4:00 pm
Sat 6:00 am to 12:00 pm
Have a Great Day !

| NET AMOUNT |
|---|
| |
| TENDERED |
| |
| CHANGE |
| |
| CHECK NO. |
| |

SIGNATURE _____

OMNI WASTE OF OSCEOLA COUNTY LLC, d/a
1501 OMNI WAY
ST. CLOUD, FL 34773
Tel: (407) 891-3720 Fax: (407) 891-3730

| SITE | TICKET | GRID |
|---|---|---|
| 44 | 267440 | |

WEIGHMASTER: TRICIA TEMPLE

| DATE IN | TIME IN |
|---|---|
| 19 December 2008 | 9:06 am |

| DATE OUT | TIME OUT |
|---|---|
| 19 December 2008 | 9:18 am |

| VEHICLE | ROLL OFF |
|---|---|
| DP53 | |

| REFERENCE | ORIGIN |
|---|---|
| | Out of County |

000337 - 0005
INDIAN RIVER OIL CO.
3700 OKEECHOBEE ROAD
FT PIERCE, FL 34947

Contract: 337-08-003
Reference: 259

02 Gross Weight 89,200.00 lb
Tare Weight 28,460.00 lb
Net Weight 60,740.00 lb 30.37 TN

| QTY. | UNIT | DESCRIPTION | RATE | EXTENSION | TAX | TOTAL |
|---|---|---|---|---|---|---|
| 30.37 | TN | CS [OCIC ontaminated Soil<br><br>WO# 000000<br>Route#0000 | | | | |

New Hours of Operations
Monday 5:00 am to 4:00 pm
Tuesday through Friday 5:00 am to 4:00 pm
Sat 6:00 am to 12:00 pm
Have a Great Day !

| NET AMOUNT |
|---|
| |
| TENDERED |
| |
| CHANGE |
| |
| CHECK NO. |
| |

SIGNATURE _____

OMNI WASTE OF OSCEOLA COUNTY LLC, o/a
1501 OMNI WAY
ST. CLOUD, FL 34773
Tel: (407) 891-3720 Fax: (407) 891-3730

| SITE | TICKET | GRID |
|---|---|---|
| 44 | 267441 | |

WEIGHTMASTER: TRICIA TEMPLE

| DATE IN | TIME IN |
|---|---|
| 19 December 2008 | 9:10 am |

| DATE OUT | TIME OUT |
|---|---|
| 19 December 2008 | 9:20 am |

| VEHICLE | ROLL OFF |
|---|---|
| DP93 | |

| REFERENCE | ORIGIN |
|---|---|
| | Out of County |

000337 - 0005
INDIAN RIVER OIL CO.
3700 OKEECHOBEE ROAD
FT PIERCE, FL 34947

Contract: 337-08-003
Reference: 231

02 Gross Weight 91,620.00 lb
Tare Weight 28,840.00 lb
Net Weight 62,780.00 lb 31.39 TN

| QTY. | UNIT | DESCRIPTION | RATE | EXTENSION | TAX | TOTAL |
|---|---|---|---|---|---|---|
| 31.39 | TN | CS [DCID ontaminated Soil<br><br>WO# 000000<br>Route#0000 | | | | |

New Hours of Operations
Monday 5:00 am to 4:00 pm
Tuesday through Friday 5:00 am to 4:00 pm
Sat 6:00 am to 12:00 pm
Have a Great Day !

| NET AMOUNT |
|---|
| |
| TENDERED |
| |
| CHANGE |
| |
| CHECK NO. |
| |

SIGNATURE _____

OMNI WASTE OF OSCEOLA COUNTY, LLC, o/a
1501 OMNI WAY
ST. CLOUD, FL 34773
Tel: (407) 891-3720 Fax: (407) 891-3730

| SITE | TICKET | GRID |
|---|---|---|
| 44 | 867447 | |

WEIGHMASTER: TRICIA TEMPLE

| DATE IN | TIME IN |
|---|---|
| 19 December 2008 | 9:20 am |

| DATE OUT | TIME OUT |
|---|---|
| 19 December 2008 | 9:36 am |

| VEHICLE | ROLL OFF |
|---|---|
| DFS3 | |

| REFERENCE | ORIGIN |
|---|---|
| | Out of County |

000337 - 0005
INDIAN RIVER OIL CO.
3700 OKEECHOBEE ROAD
FT PIERCE, FL 34947

Contract: 337-08-003
Reference: 227

02 Gross Weight 87,160.00 lb
Tare Weight 30,560.00 lb
Net Weight 56,600.00 lb 28.30 TN

| QTY. | UNIT | DESCRIPTION | RATE | EXTENSION | TAX | TOTAL |
|---|---|---|---|---|---|---|
| 28.30 | TN | CS 00030 ontaminated Soil | | | | |
| | | WO# 000000<br>Route#0000 | | | | |

| NET AMOUNT |
|---|
| |
| TENDERED |
| |
| CHANGE |
| |
| CHECK NO. |
| |

New Hours of Operations
Monday 5:00 am to 4:00 pm
Tuesday through Friday 5:00 am to 4:00 pm
Sat 6:00 am to 12:00 pm
Have a Great Day !

SIGNATURE _____

OMNI WASTE OF OSCEOLA COUNTY LLC, d/b/a
1501 OMNI WAY
ST. CLOUD, FL 34773
Tel: (407) 891-3720 Fax: (407) 891-3730

| SITE | TICKET | GRID |
|---|---|---|
| 44 | 267451 | |

WEIGHMASTER: TRICIA TEMPLE

| DATE IN | TIME IN |
|---|---|
| 19 December 2008 | 9:37 am |

| DATE OUT | TIME OUT |
|---|---|
| 19 December 2008 | 9:51 am |

| VEHICLE | ROLL OFF |
|---|---|
| DF33 | |

| REFERENCE | ORIGIN |
|---|---|
| | Out of County |

000337 - 0005
INDIAN RIVER OIL CO.
3700 OKEECHOBEE ROAD
FT PIERCE, FL 34947

Contract: 337-08-003
Reference: 117

02 Gross Weight 91,940.00 lb
Tare Weight 33,300.00 lb
Net Weight 58,660.00 lb 29.33 TN

| QTY | UNIT | DESCRIPTION | RATE | EXTENSION | TAX | TOTAL |
|---|---|---|---|---|---|---|
| 29.33 | TN | CS [DCIC contaminated Soil<br><br>WO# 000000<br>Route#0000 | | | | |

New Hours of Operations
Monday 5:00 am to 4:00 pm
Tuesday through Friday 5:00 am to 4:00 pm
Sat 6:00 am to 12:00 pm
Have a Great Day !

| NET AMOUNT |
|---|
| |
| TENDERED |
| |
| CHANGE |
| |
| CHECK NO. |
| |

SIGNATURE Tricia Temple

OMNI WASTE OF OSCEOLA COUNTY ~~LLC, d/b/a~~
1501 OMNI WAY
ST. CLOUD, FL 34773
Tel: (407) 891-3720 Fax: (407) 891-3730

| SITE | TICKET | GRID |
|---|---|---|
| 44 | 267454 | |

WEIGHMASTER: TRICIA TEMPLE

| DATE IN | TIME IN |
|---|---|
| 19 December 2009 | 9:47 am |
| **DATE OUT** | **TIME OUT** |
| 19 December 2009 | 9:59 am |
| **VEHICLE** | **ROLL OFF** |
| 0693 | |
| **REFERENCE** | **ORIGIN** |
| | Out of County |

000337 - 0005
INDIAN RIVER OIL CO.
3700 OKEECHOBEE ROAD
FT PIERCE, FL 34947

Contract: 337-08-003
Reference: 282

02 Gross Weight 99,720.00 lb
Tare Weight 30,780.00 lb
Net Weight 68,940.00 lb 34.47 TN

| QTY. | UNIT | DESCRIPTION | RATE | EXTENSION | TAX | TOTAL |
|---|---|---|---|---|---|---|
| 34.47 | TN | CS [DCJC contaminated Soil | | | | |
| | | WO# 000000<br>Route#0000 | | | | |

New Hours of Operations
Monday 5:00 am to 4:00 pm
Tuesday through Friday 5:00 am to 4:00 pm
Sat 6:00 am to 12:00 pm
Have a Great Day !

| NET AMOUNT |
|---|
| |
| TENDERED |
| |
| CHANGE |
| |
| CHECK NO. |
| |

SIGNATURE alespy

OMNI WASTE OF OSCEOLA COUNTY LLC, o/a
1501 OMNI WAY
ST. CLOUD, FL 34773
Tel: (407) 891-3720 Fax: (407) 891-3730

| SITE | TICKET | GRID |
|---|---|---|
| 44 | 267456 | |

WEIGHMASTER: TRICIA TEMPLE

| DATE IN | TIME IN |
|---|---|
| 19 December 2008 | 9:47 am |

| DATE OUT | TIME OUT |
|---|---|
| 19 December 2008 | 10:01 am |

| VEHICLE | ROLL OFF |
|---|---|
| DP53 | |

| REFERENCE | ORIGIN |
|---|---|
| | Out of County |

000337 - 0005
INDIAN RIVER OIL CO.
3700 OKEECHOBEE ROAD
FT PIERCE, FL 34947

Contract: 337-08-003
Reference: 501

02 Gross Weight 87,080.00 lb
Tare Weight 29,180.00 lb
Net Weight 59,900.00 lb 29.95 TN

| QTY | UNIT | DESCRIPTION | RATE | EXTENSION | TAX | TOTAL |
|---|---|---|---|---|---|---|
| 29.95 | TN | CS [illegible]C ontaminated Soil | | | | |
| | | WO# 000000<br>Route#0000 | | | | |

New Hours of Operations
Monday 5:00 am to 4:00 pm
Tuesday through Friday 5:00 am to 4:00 pm
Sat 6:00 am to 12:00 pm
Have a Great Day !

| NET AMOUNT |
|---|
| |
| TENDERED |
| |
| CHANGE |
| |
| CHECK NO. |
| |

SIGNATURE _____

OMNI WASTE OF OSCEOLA COUNTY LLC, o/a
1501 OMNI WAY
ST. CLOUD, FL 34773
Tel: (407) 891-3720 Fax: (407) 891-3730

| SITE | TICKET | GRID |
|---|---|---|
| 44 | 867459 | |

WEIGHMASTER: TRICIA TEMPLE

| DATE IN | TIME IN |
|---|---|
| 19 December 2008 | 10:02 am |

| DATE OUT | TIME OUT |
|---|---|
| 19 December 2008 | 10:12 am |

| VEHICLE | ROLL OFF |
|---|---|
| DP53 | |

| REFERENCE | ORIGIN |
|---|---|
| | Out of County |

000337 - 0005
INDIAN RIVER OIL CO.
3700 OKEECHOBEE ROAD
FT PIERCE, FL 34947

Contract: 337-08-003
Reference: 276

02 Gross Weight 91,880.00 lb
Tare Weight 30,460.00 lb
Net Weight 61,420.00 lb 30.71 TN

| QTY | UNIT | DESCRIPTION | RATE | EXTENSION | TAX | TOTAL |
|---|---|---|---|---|---|---|
| 30.71 | TN | CS [DCIC ontaminated Soil<br><br>WO# 000000<br>Route#0000 | | | | |

New Hours of Operations
Monday 5:00 am to 4:00 pm
Tuesday through Friday 5:00 am to 4:00 pm
Sat 6:00 am to 12:00 pm
Have a Great Day !

| NET AMOUNT |
|---|
| |
| TENDERED |
| |
| CHANGE |
| |
| CHECK NO. |
| |

SIGNATURE

OMNI WASTE OF OSCEOLA COUNTY LLC, d/a
1501 OMNI WAY
ST. CLOUD, FL 34773
Tel: (407) 891-3720 Fax: (407) 891-3730

| SITE | TICKET | GRID |
|---|---|---|
| 44 | 267463 | |

WEIGHMASTER: TRICIA TEMPLE

| DATE IN | TIME IN |
|---|---|
| 19 December 2008 | 10:17 am |
| **DATE OUT** | **TIME OUT** |
| 19 December 2008 | 10:29 am |
| **VEHICLE** | **ROLL OFF** |
| DPSS | |
| **REFERENCE** | **ORIGIN** |
| | Out of County |

000337 - 0005
INDIAN RIVER OIL CO.
3700 OKEECHOBEE ROAD
FT PIERCE, FL 34947

Contract: 337-08-003
Reference: 252

02 Gross Weight 86,500.00 lb
Tare Weight 29,220.00 lb
Net Weight 57,280.00 lb 28.64 TN

| QTY | UNIT | DESCRIPTION | RATE | EXTENSION | TAX | TOTAL |
|---|---|---|---|---|---|---|
| 28.64 | TN | CS [OCIC contaminated Soil<br><br>WO# 000000<br>Route#0000 | | | | |

New Hours of Operations
Monday 5:00 am to 4:00 pm
Tuesday through Friday 5:00 am to 4:00 pm
Sat 6:00 am to 12:00 pm
Have a Great Day !

| NET AMOUNT |
|---|
| |
| TENDERED |
| |
| CHANGE |
| |
| CHECK NO. |
| |

SIGNATURE _____

NSI Waste Services

OMNI WASTE OF OSCEOLA COUNTY ~~LLC, d/a~~
1501 OMNI WAY
ST. CLOUD, FL 34773
Tel: (407) 891-3720 Fax: (407) 891-3730

| SITE | TICKET | GRID |
|---|---|---|
| 44 | 267467 | |

WEIGHMASTER: TRICIA TEMPLE

| DATE IN | TIME IN |
|---|---|
| 19 December 2008 | 10:34 am |

| DATE OUT | TIME OUT |
|---|---|
| 19 December 2008 | 10:43 am |

| VEHICLE | ROLL OFF |
|---|---|
| DP53 | |

| REFERENCE | ORIGIN |
|---|---|
| | Out of County |

000337 - 0005
INDIAN RIVER OIL CO.
3700 OKEECHOBEE ROAD
FT PIERCE, FL 34947

Contract: 337-08-008
Reference: 507

02 Gross Weight 87,280.00 lb
Tare Weight 29,780.00 lb
Net Weight 57,500.00 lb 28.75 TN

| QTY. | UNIT | DESCRIPTION | RATE | EXTENSION | TAX | TOTAL |
|---|---|---|---|---|---|---|
| 28.75 | TN | CS [OCIC contaminated Soil<br><br>WO# 000000<br>Route#0000 | | | | |

New Hours of Operations
Monday 5:00 am to 4:00 pm
Tuesday through Friday 5:00 am to 4:00 pm
Sat 6:00 am to 12:00 pm
Have a Great Day !

| NET AMOUNT |
|---|
| |
| TENDERED |
| |
| CHANGE |
| |
| CHECK NO. |
| |

SIGNATURE _____

OMNI WASTE OF OSCEOLA COUNTY LLC, d/a
1501 OMNI WAY
ST. CLOUD, FL 34773
Tel: (407) 891-3720 Fax: (407) 891-3730

| SITE | TICKET | GRID |
|---|---|---|
| 44 | 267473 | |

WEIGHMASTER: TRICIA TEMPLE

| DATE IN | TIME IN |
|---|---|
| 19 December 2008 | 10:47 am |

| DATE OUT | TIME OUT |
|---|---|
| 19 December 2008 | 10:59 am |

| VEHICLE | ROLL OFF |
|---|---|
| D2S3 | |

| REFERENCE | ORIGIN |
|---|---|
| | Out of County |

000337 - 0005
INDIAN RIVER OIL CO.
3700 OKEECHOBEE ROAD
FT PIERCE, FL 34947

Contract: 337-08-003
Reference: 568

02 Gross Weight 72,500.00 lb
Tare Weight 27,200.00 lb
Net Weight 45,300.00 lb 22.65 TN

| QTY. | UNIT | DESCRIPTION | RATE | EXTENSION | TAX | TOTAL |
|---|---|---|---|---|---|---|
| 22.65 | TN | CS [DCIC contaminated Soil<br><br>WO# 000000<br>Route#0000 | | | | |

New Hours of Operations
Monday 5:00 am to 4:00 pm
Tuesday through Friday 5:00 am to 4:00 pm
Sat 6:00 am to 12:00 pm
Have a Great Day !

| NET AMOUNT |
|---|
| |
| TENDERED |
| CHANGE |
| CHECK NO. |

SIGNATURE _____

OMNI WASTE OF OSCEOLA COUNTY LLC, o/a
1501 OMNI WAY
ST. CLOUD, FL 34773
Tel: (407) 891-3720 Fax: (407) 891-3730

| SITE | TICKET | GRID |
|---|---|---|
| 44 | 267474 | |

WEIGHMASTER: TRICIA TEMPLE

| DATE IN | TIME IN |
|---|---|
| 19 December 2008 | 10:52 am |
| **DATE OUT** | **TIME OUT** |
| 19 December 2008 | 11:02 am |
| **VEHICLE** | **ROLL OFF** |
| DPS3 | |
| **REFERENCE** | **ORIGIN** |
| | Out of County |

000337 - 0005
INDIAN RIVER OIL CO.
3700 OKEECHOBEE ROAD
FT PIERCE, FL 34947

Contract: 337-08-003
Reference: 508

02 Gross Weight 88,900.00 lb
Tare Weight 28,300.00 lb
Net Weight 60,600.00 lb 30.30 TN

| QTY | UNIT | DESCRIPTION | RATE | EXTENSION | TAX | TOTAL |
|---|---|---|---|---|---|---|
| 30.30 | TN | CS [OC]C ontaminated Soil | | | | |
| | | WO# 000000<br>Route#0000 | | | | |

New Hours of Operations
Monday 5:00 am to 4:00 pm
Tuesday through Friday 5:00 am to 4:00 pm
Sat 6:00 am to 12:00 pm
Have a Great Day !

| NET AMOUNT |
|---|
| |
| TENDERED |
| |
| CHANGE |
| |
| CHECK NO. |
| |

SIGNATURE _____

OMNI WASTE OF OSCEOLA COUNTY LLC, o/a
1501 OMNI WAY
ST. CLOUD, FL 34773
Tel: (407) 891-3720 Fax: (407) 891-3730

| SITE | TICKET | GRID |
|---|---|---|
| 44 | 267464 | |

WEIGHMASTER: TRICIA TEMPLE

| DATE IN | TIME IN |
|---|---|
| 19 December 2008 | 11:20 am |

| DATE OUT | TIME OUT |
|---|---|
| 19 December 2008 | 11:29 am |

| VEHICLE | ROLL OFF |
|---|---|
| DP53 | |

| REFERENCE | ORIGIN |
|---|---|
| | Out of County |

000337 - 0005
INDIAN RIVER OIL CO.
3700 OKEECHOBEE ROAD
FT PIERCE, FL 34947

Contract: 337-08-003
Reference: 502

02 Gross Weight 88,400.00 lb
Tare Weight 28,960.00 lb
Net Weight 59,440.00 lb 29.72 TN

| QTY. | UNIT | DESCRIPTION | RATE | EXTENSION | TAX | TOTAL |
|---|---|---|---|---|---|---|
| 29.72 | TN | CS DOCIC ontaminated Soil<br><br>WO# 000000<br>Route#0000 | | | | |

| NET AMOUNT |
|---|
| |
| TENDERED |
| |
| CHANGE |
| |
| CHECK NO. |
| |

New Hours of Operations
Monday 5:00 am to 4:00 pm
Tuesday through Friday 5:00 am to 4:00 pm
Sat 6:00 am to 12:00 pm
Have a Great Day !

SIGNATURE _____

OMNI WASTE OF OSCEOLA COUNTY LLC, c/o
1501 OMNI WAY
ST. CLOUD, FL 34773
Tel: (407) 891-3720 Fax: (407) 891-3730

| SITE | TICKET | GRID |
|---|---|---|
| 44 | 867485 | |

WEIGHMASTER: TRICIA TEMPLE

| DATE IN | TIME IN |
|---|---|
| 19 December 2008 | 11:09 am |
| **DATE OUT** | **TIME OUT** |
| 19 December 2008 | 11:31 am |

| VEHICLE | ROLL OFF |
|---|---|
| DPSS | |

| REFERENCE | ORIGIN |
|---|---|
| | Out of County |

000337 - 0005
INDIAN RIVER OIL CO.
3700 OKEECHOBEE ROAD
FT PIERCE, FL 34947


Contract: 337-08-003
Reference: 295

.02 Gross Weight 88,000.00 lb
Tare Weight 31,120.00 lb
Net Weight 56,880.00 lb 28.44 TN

| QTY | UNIT | DESCRIPTION | RATE | EXTENSION | TAX | TOTAL |
|---|---|---|---|---|---|---|
| 28.44 | TN | CS [OCIC ontaminated Soil<br><br>WO# 000000<br>Route#0000 | | | | |

NET AMOUNT
TENDERED
CHANGE
CHECK NO.

New Hours of Operations
Monday 5:00 am to 4:00 pm
Tuesday through Friday 5:00 am to 4:00 pm
Sat 6:00 am to 12:00 pm
Have a Great Day !

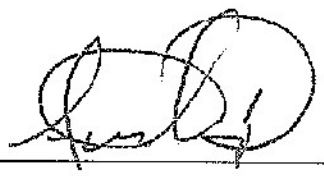SIGNATURE 

OMNI WASTE OF OSCEOLA COUNTY LLC, d/a
1501 OMNI WAY
ST. CLOUD, FL 34773
Tel: (407) 891-3720 Fax: (407) 891-3730

| SITE | TICKET | GRID |
|---|---|---|
| 44 | 267486 | |

WEIGHMASTER: TRICIA TEMPLE

| DATE IN | TIME IN |
|---|---|
| 19 December 2008 | 11:24 am |

| DATE OUT | TIME OUT |
|---|---|
| 19 December 2008 | 11:37 am |

| VEHICLE | ROLL OFF |
|---|---|
| DP83 | |

| REFERENCE | ORIGIN |
|---|---|
| | Out of County |

000337 - 0005
INDIAN RIVER OIL CO.
3700 OKEECHOBEE ROAD
FT PIERCE, FL 34947

Contract: 337-08-003
Reference: 210

02 Gross Weight 74,060.00 lb
Tare Weight 30,580.00 lb
Net Weight 43,480.00 lb 21.74 TN

| QTY. | UNIT | DESCRIPTION | RATE | EXTENSION | TAX | TOTAL |
|---|---|---|---|---|---|---|
| 21.74 | TN | C8 [DC3C contaminated Soil<br><br>WO# 000000<br>Route#0000 | | | | |

New Hours of Operations
Monday 5:00 am to 4:00 pm
Tuesday through Friday 5:00 am to 4:00 pm
Sat 6:00 am to 12:00 pm
Have a Great Day !

| NET AMOUNT |
|---|
| |
| TENDERED |
| |
| CHANGE |
| |
| CHECK NO. |
| |

SIGNATURE _____

OMNI WASTE OF OSCEOLA COUNTY LLC, o/a
1501 OMNI WAY
ST. CLOUD, FL 34773
Tel: (407) 891-3720 Fax: (407) 891-3730

| SITE | TICKET | GRID |
|---|---|---|
| 44 | 267467 | |

WEIGHMASTER: TRICIA TEMPLE

| DATE IN | TIME IN |
|---|---|
| 19 December 2008 | 11:30 am |

| DATE OUT | TIME OUT |
|---|---|
| 19 December 2008 | 11:45 am |

| VEHICLE | ROLL OFF |
|---|---|
| DP53 | |

| REFERENCE | ORIGIN |
|---|---|
| | Out of County |

000337 - 0009
INDIAN RIVER OIL CO.
3700 OKEECHOBEE ROAD
FT PIERCE, FL 34947

Contract: 337-08-003
Reference: 849

02 Gross Weight 94,560.00 lb
Tare Weight 30,540.00 lb
Net Weight 64,020.00 lb 32.01 TN

| QTY. | UNIT | DESCRIPTION | RATE | EXTENSION | TAX | TOTAL |
|---|---|---|---|---|---|---|
| 32.01 | TN | CS COCIC contaminated Soil<br><br>WO# 000000<br>Route#0000 | | | | |

NET AMOUNT
TENDERED
CHANGE
CHECK NO.

New Hours of Operations
Monday 5:00 am to 4:00 pm
Tuesday through Friday 5:00 am to 4:00 pm
Sat 6:00 am to 12:00 pm
Have a Great Day !

SIGNATURE

OMNI WASTE OF OSCEOLA COUNTY LLC, o/a
1501 OMNI WAY
ST. CLOUD, FL 34773
Tel: (407) 891-3720 Fax: (407) 891-3730

| SITE | TICKET | GRID |
|---|---|---|
| 44 | 247496 | |

WEIGHMASTER: TRICIA TEMPLE

| DATE IN | TIME IN |
|---|---|
| 19 December 2008 | 11:51 am |
| **DATE OUT** | **TIME OUT** |
| 19 December 2008 | 12:08 pm |
| **VEHICLE** | **ROLL OFF** |
| DEGO | |
| **REFERENCE** | **ORIGIN** |
| | Out of County |

000937 - 0005
INDIAN RIVER OIL CO.
3700 OKEECHOBEE ROAD
FT PIERCE, FL 34947

Contract: 337-08-003
Reference: 558

02 Gross Weight 75,740.00 lb
Tare Weight 33,440.00 lb
Net Weight 42,300.00 lb 21.15 TN

| QTY. | UNIT | DESCRIPTION | RATE | EXTENSION | TAX | TOTAL |
|---|---|---|---|---|---|---|
| 21.15 | TN | CS [OC]C contaminated Soil<br><br>WO# 000000<br>Route#0000 | | | | |

NET AMOUNT
TENDERED
CHANGE
CHECK NO.

New Hours of Operations
Monday 5:00 am to 4:00 pm
Tuesday through Friday 5:00 am to 4:00 pm
Sat 6:00 am to 12:00 pm
Have a Great Day !

SIGNATURE

VSI iste Services

OMNI WASTE OF OSCEOLA COUNTY LLC, d/a
1501 OMNI WAY
ST. CLOUD, FL 34773
Tel: (407) 891-3720 Fax: (407) 891-3730

| SITE | TICKET | GRID |
|---|---|---|
| 44 | 267500 | |

WEIGHMASTER: TRICIA TEMPLE

| DATE IN | TIME IN |
|---|---|
| 19 December 2008 | 11:53 am |

| DATE OUT | TIME OUT |
|---|---|
| 19 December 2008 | 12:19 pm |

| VEHICLE | ROLL OFF |
|---|---|
| DPS3 | |

| REFERENCE | ORIGIN |
|---|---|
| | Out of County |

000837 - 0005
INDIAN RIVER OIL CO.
3700 OKEECHOBEE ROAD
FT PIERCE, FL 34947

Contract: 337-08-003
Reference: 145

02 Gross Weight 90,380.00 lb
Tare Weight 32,720.00 lb
Net Weight 57,660.00 lb 28.83 TN

| QTY. | UNIT | DESCRIPTION | RATE | EXTENSION | TAX | TOTAL |
|---|---|---|---|---|---|---|
| 28.83 | TN | C8 [OCIC contaminated Soil | | | | |
| | | WO# 000000<br>Route#0000 | | | | |

| NET AMOUNT |
|---|
| |
| TENDERED |
| CHANGE |
| CHECK NO. |

New Hours of Operations
Monday 5:00 am to 4:00 pm
Tuesday through Friday 5:00 am to 4:00 pm
Sat 6:00 am to 12:00 pm
Have a Great Day !

SIGNATURE Luis S

OMNI WASTE OF OSCEOLA COUNTY LLC, d/a
1501 OMNI WAY
ST. CLOUD, FL 34773
Tel: (407) 891-3720 Fax: (407) 891-3730

| SITE | TICKET | GRID |
|---|---|---|
| 44 | 267303 | |

WEIGHMASTER: TRICIA TEMPLE

| DATE IN | TIME IN |
|---|---|
| 19 December 2008 | 12:33 pm |

| DATE OUT | TIME OUT |
|---|---|
| 19 December 2008 | 12:48 pm |

| VEHICLE | ROLL OFF |
|---|---|
| DPSS | |

| REFERENCE | ORIGIN |
|---|---|
| | Out of County |

000337 - 0005
INDIAN RIVER OIL CO.
3700 OKEECHOBEE ROAD
FT PIERCE, FL 34947

Contract: 337-08-003
Reference: 231

02 Gross Weight 94,320.00 lb
Tare Weight 28,660.00 lb
Net Weight 65,660.00 lb 32.83 TN

| QTY. | UNIT | DESCRIPTION | RATE | EXTENSION | TAX | TOTAL |
|---|---|---|---|---|---|---|
| 32.83 | TN | CS [OCIC contaminated Soil<br><br>WO# 000000<br>Route#0000 | | | | |

NET AMOUNT
TENDERED
CHANGE
CHECK NO.

New Hours of Operations
Monday 5:00 am to 4:00 pm
Tuesday through Friday 5:00 am to 4:00 pm
Sat 6:00 am to 12:00 pm
Have a Great Day !

SIGNATURE

OMNI WASTE OF OSCEOLA COUNTY LLC, d/b/a
1501 OMNI WAY
ST. CLOUD, FL 34773
Tel: (407) 891-3720 Fax: (407) 891-3730

| SITE | TICKET | GRID |
|---|---|---|
| 44 | 267504 | |

WEIGHMASTER: TRICIA TEMPLE

| DATE IN | TIME IN |
|---|---|
| 19 December 2008 | 12:34 pm |

| DATE OUT | TIME OUT |
|---|---|
| 19 December 2008 | 12:51 pm |

| VEHICLE | ROLL OFF |
|---|---|
| DPSS | |

| REFERENCE | ORIGIN |
|---|---|
| | Out of County |

000937 - 0005
INDIAN RIVER OIL CO.
3700 OKEECHOBEE ROAD
FT PIERCE, FL 34947

Contract: 337-08-003
Reference: 259

02 Gross Weight 94,120.00 lb
Tare Weight 28,260.00 lb
Net Weight 65,860.00 lb 32.93 TN

| QTY. | UNIT | DESCRIPTION | RATE | EXTENSION | TAX | TOTAL |
|---|---|---|---|---|---|---|
| 32.93 | TN | CS [OC]C contaminated Soil<br><br>WO# 000000<br>Route#0000 | | | | |

New Hours of Operations
Monday 5:00 am to 4:00 pm
Tuesday through Friday 5:00 am to 4:00 pm
Sat 6:00 am to 12:00 pm
Have a Great Day !

| NET AMOUNT |
|---|
| |
| TENDERED |
| |
| CHANGE |
| |
| CHECK NO. |
| |

SIGNATURE _____

OMNI WASTE OF OSCEOLA COUNTY LLC, d/b/a
1501 OMNI WAY
ST. CLOUD, FL 34773
Tel: (407) 891-3720 Fax: (407) 891-3730

| SITE | TICKET | GRID |
|---|---|---|
| 44 | 267505 | |

WEIGHMASTER: TRICIA TEMPLE

| DATE IN | TIME IN |
|---|---|
| 19 December 2008 | 12:35 pm |
| **DATE OUT** | **TIME OUT** |
| 19 December 2008 | 12:53 pm |
| **VEHICLE** | **ROLL OFF** |
| DPSS | |
| **REFERENCE** | **ORIGIN** |
| | Out of County |

000337 - 0005
INDIAN RIVER OIL CO.
8700 OKEECHOBEE ROAD
FT PIERCE, FL 34947

Contract: 337-08-003
Reference: 230

02 Gross Weight 86,400.00 lb
Tare Weight 28,560.00 lb
Net Weight 57,840.00 lb 28.92 TN

| QTY | UNIT | DESCRIPTION | RATE | EXTENSION | TAX | TOTAL |
|---|---|---|---|---|---|---|
| 28.92 | TN | CS [DCIC contaminated Soil<br><br>WO# 000000<br>Route#0000 | | | | |

New Hours of Operations
Monday 5:00 am to 4:00 pm
Tuesday through Friday 5:00 am to 4:00 pm
Sat 6:00 am to 12:00 pm
Have a Great Day !

| NET AMOUNT |
|---|
| |
| TENDERED |
| |
| CHANGE |
| |
| CHECK NO. |
| |

SIGNATURE _____

OMNI WASTE OF OSCEOLA COUNTY LLC, d/b/a
1501 OMNI WAY
ST. CLOUD, FL 34773
Tel: (407) 891-3720 Fax: (407) 891-3730

| SITE | TICKET | GRID |
|---|---|---|
| 44 | 267506 | |

WEIGHMASTER: TRICIA TEMPLE

| DATE IN | TIME IN |
|---|---|
| 19 December 2008 | 12:38 pm |
| **DATE OUT** | **TIME OUT** |
| 19 December 2008 | 1:05 pm |
| **VEHICLE** | **ROLL OFF** |
| DP33 | |
| **REFERENCE** | **ORIGIN** |
| | Out of County |

000337 - 0005
INDIAN RIVER OIL CO.
3700 OKEECHOBEE ROAD
FT PIERCE, FL 34947

Contract: 337-08-003
References: 537

02 Gross Weight 73,000.00 lb
Tare Weight 29,420.00 lb
Net Weight 43,580.00 lb 21.79 TN

| QTY | UNIT | DESCRIPTION | RATE | EXTENSION | TAX | TOTAL |
|---|---|---|---|---|---|---|
| 21.79 | TN | CS (DC3C contaminated Soil<br><br>WO# 000000<br>Route#0000 | | | | |

New Hours of Operations
Monday 5:00 am to 4:00 pm
Tuesday through Friday 5:00 am to 4:00 pm
Sat 6:00 am to 12:00 pm
Have a Great Day !

537

SIGNATURE _____

| NET AMOUNT |
|---|
| |
| TENDERED |
| |
| CHANGE |
| |
| CHECK NO. |
| |

OMNI WASTE OF OSCEOLA COUNTY LLC, d/a
1501 OMNI WAY
ST. CLOUD, FL 34773
Tel: (407) 891-3720 Fax: (407) 891-3730

| SITE | TICKET | GRID |
|---|---|---|
| 44 | 267509 | |

WEIGHMASTER: TRICIA TEMPLE

| DATE IN | TIME IN |
|---|---|
| 19 December 2008 | 12:56 pm |

| DATE OUT | TIME OUT |
|---|---|
| 19 December 2008 | 1:15 pm |

| VEHICLE | ROLL OFF |
|---|---|
| DPSS | |

| REFERENCE | ORIGIN |
|---|---|
| | Out of County |

000337 - 0005
INDIAN RIVER OIL CO.
3700 OKEECHOBEE ROAD
FT PIERCE, FL 34947

Contract: 337-08-003
Reference: 117

02 Gross Weight 91,360.00 lb
Tare Weight 33,120.00 lb
Net Weight 58,240.00 lb 29.12 TN

| QTY. | UNIT | DESCRIPTION | RATE | EXTENSION | TAX | TOTAL |
|---|---|---|---|---|---|---|
| 29.12 | TN | CS [OC]C ontaminated Soil<br><br>WO# 000000<br>Route#0000 | | | | |

New Hours of Operations
Monday 5:00 am to 4:00 pm
Tuesday through Friday 5:00 am to 4:00 pm
Sat 6:00 am to 12:00 pm
Have a Great Day !

| NET AMOUNT |
|---|
| |
| TENDERED |
| |
| CHANGE |
| |
| CHECK NO. |
| |

SIGNATURE Ivan T Ch

OMNI WASTE OF OSCEOLA COUNTY LLC, d/a
1501 OMNI WAY
ST. CLOUD, FL 34773
Tel: (407) 891-3720 Fax: (407) 891-3730

| SITE | TICKET | GRID |
|---|---|---|
| 44 | 267512 | |

WEIGHMASTER: TRICIA TEMPLE

| DATE IN | TIME IN |
|---|---|
| 19 December 2008 | 1:11 pm |
| **DATE OUT** | **TIME OUT** |
| 19 December 2008 | 1:26 pm |
| **VEHICLE** | **ROLL OFF** |
| DP53 | |
| **REFERENCE** | **ORIGIN** |
| | Out of County |

000337 - 0005
INDIAN RIVER OIL CO.
3700 OKEECHOBEE ROAD
FT PIERCE, FL 34947

Contract: 337-08-003
Reference: 501

02 Gross Weight 93,920.00 lb
Tare Weight 29,060.00 lb
Net Weight 64,860.00 lb 32.43 TN

| QTY. | UNIT | DESCRIPTION | RATE | EXTENSION | TAX | TOTAL |
|---|---|---|---|---|---|---|
| 32.43 | TN | CS [OCIC contaminated Soil<br><br>WO# 000000<br>Route#0000 | | | | |

New Hours of Operations
Monday 5:00 am to 4:00 pm
Tuesday through Friday 5:00 am to 4:00 pm
Sat 6:00 am to 12:00 pm
Have a Great Day !

| NET AMOUNT | |
|---|---|
| TENDERED | |
| CHANGE | |
| CHECK NO. | |

SIGNATURE _____

OMNI WASTE OF OSCEOLA COUNTY LLC, d/b/a
1501 OMNI WAY
ST. CLOUD, FL 34773
Tel: (407) 891-3720 Fax: (407) 891-3730

| SITE | TICKET | GRID |
|---|---|---|
| 44 | 267514 | |

WEIGHMASTER: TRICIA TEMPLE

| DATE IN | TIME IN |
|---|---|
| 19 December 2008 | 1:10 pm |

| DATE OUT | TIME OUT |
|---|---|
| 19 December 2008 | 1:28 pm |

| VEHICLE | ROLL OFF |
|---|---|
| DESO | |

| REFERENCE | ORIGIN |
|---|---|
| | Out of County |

000337 - 0005
INDIAN RIVER OIL CO.
3700 OKEECHOBEE ROAD
FT PIERCE, FL 34947

Contract: 337-08-003
Reference: 282

02 Gross Weight 92,760.00 lb
Tare Weight 30,580.00 lb
Net Weight 62,180.00 lb 31.09 TN

| QTY | UNIT | DESCRIPTION | RATE | EXTENSION | TAX | TOTAL |
|---|---|---|---|---|---|---|
| 31.09 | TN | CS CDCIC ontaminated Soil<br><br>WO# 000000<br>Route#0000 | | | | |

New Hours of Operations
Monday 5:00 am to 4:00 pm
Tuesday through Friday 5:00 am to 4:00 pm
Sat 6:00 am to 12:00 pm
Have a Great Day !

| NET AMOUNT |
|---|
| |
| TENDERED |
| CHANGE |
| CHECK NO. |

SIGNATURE alvarez

OMNI WASTE OF OSCEOLA COUNTY LLC, o/a
1501 OMNI WAY
ST. CLOUD, FL 34773
Tel: (407) 891-3720 Fax: (407) 891-3730

| SITE | TICKET | GRID |
|---|---|---|
| 44 | 867516 | |

WEIGHMASTER: TRICIA TEMPLE

| DATE IN | TIME IN |
|---|---|
| 19 December 2008 | 12:46 pm |

| DATE OUT | TIME OUT |
|---|---|
| 19 December 2008 | 1:39 pm |

| VEHICLE | ROLL OFF |
|---|---|
| DESS | |

| REFERENCE | ORIGIN |
|---|---|
| | Out of County |

000337 - 0005
INDIAN RIVER OIL CO.
3700 OKEECHOBEE ROAD
FT PIERCE, FL 34947

Contract: 337-08-003
Reference: 227

02 Gross Weight 93,120.00 lb
Tare Weight 30,400.00 lb
Net Weight 62,720.00 lb 31.36 TN

| QTY. | UNIT | DESCRIPTION | RATE | EXTENSION | TAX | TOTAL |
|---|---|---|---|---|---|---|
| 31.36 | TN | CS [OCIC contaminated Soil<br><br>WO# 000000<br>Route#0000 | | | | |

New Hours of Operations
Monday 5:00 am to 4:00 pm
Tuesday through Friday 5:00 am to 4:00 pm
Sat 6:00 am to 12:00 pm
Have a Great Day !

| NET AMOUNT |
|---|
| |
| TENDERED |
| CHANGE |
| CHECK NO. |

SIGNATURE _____

OMNI WASTE OF OSCEOLA COUNTY LLC, d/a
1501 OMNI WAY
ST. CLOUD, FL 34773
Tel: (407) 891-3720 Fax: (407) 891-3730

| SITE | TICKET | GRID |
|---|---|---|
| 44 | 867518 | |

WEIGHTMASTER: TRICIA TEMPLE

| DATE IN | TIME IN |
|---|---|
| 19 December 2008 | 1:20 pm |

| DATE OUT | TIME OUT |
|---|---|
| 19 December 2008 | 1:43 pm |

| VEHICLE | ROLL OFF |
|---|---|
| DPS3 | |

| REFERENCE | ORIGIN |
|---|---|
| | Out of County |

000837 - 0005
INDIAN RIVER OIL CO.
3700 OKEECHOBEE ROAD
FT PIERCE, FL 34947

Contract: 337-08-003
Reference: 220

02 Gross Weight 90,640.00 lb
Tare Weight 31,400.00 lb
Net Weight 59,240.00 lb 29.62 TN

| QTY | UNIT | DESCRIPTION | RATE | EXTENSION | TAX | TOTAL |
|---|---|---|---|---|---|---|
| 29.62 | TN | CS [DC]C contaminated Soil<br><br>WO# 000000<br>Route#0000 | | | | |

| NET AMOUNT |
|---|
| |
| TENDERED |
| |
| CHANGE |
| |
| CHECK NO. |
| |

New Hours of Operations
Monday 5:00 am to 4:00 pm
Tuesday through Friday 5:00 am to 4:00 pm
Sat 6:00 am to 12:00 pm
Have a Great Day !

SIGNATURE B. Vega

OMNI WASTE OF OSCEOLA COUNTY LLC, d/a
1501 OMNI WAY
ST. CLOUD, FL 34773
Tel: (407) 891-3720 Fax: (407) 891-3730

| SITE | TICKET | GRID |
|---|---|---|
| 44 | 267521 | |

WEIGHMASTER: TRICIA TEMPLE

| DATE IN | TIME IN |
|---|---|
| 19 December 2008 | 1:32 pm |

| DATE OUT | TIME OUT |
|---|---|
| 19 December 2008 | 1:48 pm |

| VEHICLE | ROLL OFF |
|---|---|
| DP33 | |

| REFERENCE | ORIGIN |
|---|---|
| | Out of County |

000337 - 0005
INDIAN RIVER OIL CO.
3700 OKEECHOBEE ROAD
FT PIERCE, FL 34947

Contract: 337-08-003
Reference: 276

08 Gross Weight 95,980.00 lb
Tare Weight 30,460.00 lb
Net Weight 65,520.00 lb 32.76 TN

| QTY. | UNIT | DESCRIPTION | RATE | EXTENSION | TAX | TOTAL |
|---|---|---|---|---|---|---|
| 32.76 | TN | CS [illegible] ontaminated Soil<br><br>WO# 000000<br>Route#0000 | | | | |

NET AMOUNT
TENDERED
CHANGE
CHECK NO.

New Hours of Operations
Monday 5:00 am to 4:00 pm
Tuesday through Friday 5:00 am to 4:00 pm
Sat 6:00 am to 12:00 pm
Have a Great Day !

SIGNATURE

OMNI WASTE OF OSCEOLA COUNTY LLC, d/a
1501 OMNI WAY
ST. CLOUD, FL 34773
Tel: (407) 891-3720 Fax: (407) 891-3730

| SITE | TICKET | GRID |
|---|---|---|
| 44 | 267528 | |

WEIGHMASTER: TRICIA TEMPLE

| DATE IN | TIME IN |
|---|---|
| 19 December 2008 | 1:47 pm |
| **DATE OUT** | **TIME OUT** |
| 19 December 2008 | 2:07 pm |
| **VEHICLE** | **ROLL OFF** |
| DP89 | |
| **REFERENCE** | **ORIGIN** |
| | Out of County |

000337 - 0005
INDIAN RIVER OIL CO.
3700 OKEECHOBEE ROAD
FT PIERCE, FL 34947

Contract: 337-08-003
Reference: 252

02 Gross Weight 92,780.00 lb
Tare Weight 29,020.00 lb
Net Weight 63,760.00 lb 31.88 TN

| QTY | UNIT | DESCRIPTION | RATE | EXTENSION | TAX | TOTAL |
|---|---|---|---|---|---|---|
| 31.88 | TN | CS [OCIC contaminated Soil<br><br>WO# 000000<br>Route#0000 | | | | |

| NET AMOUNT |
|---|
| |
| TENDERED |
| |
| CHANGE |
| |
| CHECK NO. |
| |

New Hours of Operations
Monday 5:00 am to 4:00 pm
Tuesday through Friday 5:00 am to 4:00 pm
Sat 6:00 am to 12:00 pm
Have a Great Day !

SIGNATURE _____

OMNI WASTE OF OSCEOLA COUNTY LLC, d/a
1501 OMNI WAY
ST. CLOUD, FL 34773
Tel: (407) 891-3720 Fax: (407) 891-3730

| SITE | TICKET | GRID |
|---|---|---|
| 44 | 267530 | |

WEIGHMASTER: TRICIA TEMPLE

| DATE IN | TIME IN |
|---|---|
| 19 December 2008 | 1:53 pm |
| **DATE OUT** | **TIME OUT** |
| 19 December 2008 | 2:10 pm |
| **VEHICLE** | **ROLL OFF** |
| DP93 | |
| **REFERENCE** | **ORIGIN** |
| | Out of County |

000337 - 0005
INDIAN RIVER OIL CO.
3700 OKEECHOBEE ROAD
FT PIERCE, FL 34947

Contract: 337-08-003
Reference: 507

02 Gross Weight 84,860.00 lb
Tare Weight 29,520.00 lb
Net Weight 55,340.00 lb 27.67 TN

| QTY. | UNIT | DESCRIPTION | RATE | EXTENSION | TAX | TOTAL |
|---|---|---|---|---|---|---|
| 27.67 | TN | CS [illegible] ontaminated Soil | | | | |
| | | WO# 000000<br>Route#0000 | | | | |

New Hours of Operations
Monday 5:00 am to 4:00 pm
Tuesday through Friday 5:00 am to 4:00 pm
Sat 6:00 am to 12:00 pm
Have a Great Day !

| NET AMOUNT |
|---|
| |
| TENDERED |
| |
| CHANGE |
| |
| CHECK NO. |
| |

SIGNATURE _____

OMNI WASTE OF OSCEOLA COUNTY LLC, d/a
1501 OMNI WAY
ST. CLOUD, FL 34773
Tel: (407) 891-3720 Fax: (407) 891-3730

| SITE | TICKET | GRID |
|---|---|---|
| 44 | 257533 | |

WEIGHMASTER: TRICIA TEMPLE

| DATE IN | TIME IN |
|---|---|
| 19 December 2008 | 2:07 pm |
| **DATE OUT** | **TIME OUT** |
| 19 December 2008 | 2:22 pm |
| **VEHICLE** | **ROLL OFF** |
| DESO | |
| **REFERENCE** | **ORIGIN** |
| | Out of County |

000397 - 0005
INDIAN RIVER OIL CO.
3700 OKEECHOBEE ROAD
FT PIERCE, FL 34947

Contract: 337-08-003
Reference: 508

02 Gross Weight 89,260.00 lb
Tare Weight 28,100.00 lb
Net Weight 61,160.00 lb 30.58 TN

| QTY | UNIT | DESCRIPTION | RATE | EXTENSION | TAX | TOTAL |
|---|---|---|---|---|---|---|
| 30.58 | TN | CS CDCJC contaminated Soil<br><br>WO# 000000<br>Route#0000 | | | | |

New Hours of Operations
Monday 5:00 am to 4:00 pm
Tuesday through Friday 5:00 am to 4:00 pm
Sat 6:00 am to 12:00 pm
Have a Great Day !

| NET AMOUNT | |
|---|---|
| TENDERED | |
| CHANGE | |
| CHECK NO. | |

SIGNATURE Ron

OMNI WASTE OF OSCEOLA COUNTY LLC, d/a
1501 OMNI WAY
ST. CLOUD, FL 34773
Tel: (407) 891-3720 Fax: (407) 891-3730

| SITE | TICKET | GRID |
|---|---|---|
| 44 | 267534 | |

WEIGHMASTER: TRICIA TEMPLE

| DATE IN | TIME IN |
|---|---|
| 19 December 2008 | 2:12 pm |
| **DATE OUT** | **TIME OUT** |
| 19 December 2008 | 2:23 pm |
| **VEHICLE** | **ROLL OFF** |
| DPSS | |
| **REFERENCE** | **ORIGIN** |
| | Out of County |

000337 - 0005
INDIAN RIVER OIL CO.
3700 OKEECHOBEE ROAD
FT PIERCE, FL 34947

Contract: 337-08-003
Reference: 568

02 Gross Weight 89,540.00 lb
Tare Weight 27,040.00 lb
Net Weight 62,500.00 lb 31.25 TN

| QTY | UNIT | DESCRIPTION | RATE | EXTENSION | TAX | TOTAL |
|---|---|---|---|---|---|---|
| 31.25 | TN | CS [DC]C contaminated Soil<br><br>WO# 000000<br>Route#0000 | | | | |

New Hours of Operations
Monday 5:00 am to 4:00 pm
Tuesday through Friday 5:00 am to 4:00 pm
Sat 6:00 am to 12:00 pm
Have a Great Day !

| NET AMOUNT |
|---|
| |
| TENDERED |
| |
| CHANGE |
| |
| CHECK NO. |
| |

SIGNATURE

OMNI WASTE OF OSCEOLA COUNTY LLC, o/a
1501 OMNI WAY
ST. CLOUD, FL 34773
Tel: (407) 891-3720 Fax: (407) 891-3730

| SITE | TICKET | GRID |
|---|---|---|
| 44 | 267536 | |

WEIGHMASTER: TRICIA TEMPLE

| DATE IN | TIME IN |
|---|---|
| 19 December 2008 | 2:30 pm |

| DATE OUT | TIME OUT |
|---|---|
| 19 December 2008 | 2:41 pm |

| VEHICLE | ROLL OFF |
|---|---|
| DPSS | |

| REFERENCE | ORIGIN |
|---|---|
| | Out of County |

000337 - 0005
INDIAN RIVER OIL CO.
3700 OKEECHOBEE ROAD
FT PIERCE, FL 34947

Contract: 337-08-003
Reference: 502

02 Gross Weight 90,440.00 lb
Tare Weight 28,740.00 lb
Net Weight 61,700.00 lb 30.85 TN

| QTY. | UNIT | DESCRIPTION | RATE | EXTENSION | TAX | TOTAL |
|---|---|---|---|---|---|---|
| 30.85 | TN | CS [OC]C contaminated Soil<br><br>WO# 000000<br>Route#0000 | | | | |

New Hours of Operations
Monday 5:00 am to 4:00 pm
Tuesday through Friday 5:00 am to 4:00 pm
Sat 6:00 am to 12:00 pm
Have a Great Day !

| NET AMOUNT |
|---|
| |
| TENDERED |
| |
| CHANGE |
| |
| CHECK NO. |
| |

SIGNATURE

OMNI WASTE OF OSCEOLA COUNTY LLC, d/a
1501 OMNI WAY
ST. CLOUD, FL 34773
Tel: (407) 891-3720 Fax: (407) 891-3730

| SITE | TICKET | GRID |
|---|---|---|
| 44 | 267537 | |

WEIGHMASTER: TRICIA TEMPLE

| DATE IN | TIME IN |
|---|---|
| 19 December 2008 | 2:25 pm |
| **DATE OUT** | **TIME OUT** |
| 19 December 2008 | 2:44 pm |
| **VEHICLE** | **ROLL OFF** |
| DP93 | |
| **REFERENCE** | **ORIGIN** |
| | Out of County |

000337 - 0005
INDIAN RIVER OIL CO.
3700 OKEECHOBEE ROAD
FT PIERCE, FL 34947

Contract: 337-08-003
Reference: 295

02 Gross Weight 90,520.00 lb
Tare Weight 30,940.00 lb
Net Weight 59,580.00 lb 29.79 TN

| QTY. | UNIT | DESCRIPTION | RATE | EXTENSION | TAX | TOTAL |
|---|---|---|---|---|---|---|
| 29.79 | TN | CS [DC]C contaminated Soil<br><br>WO# 000000<br>Route#0000 | | | | |

New Hours of Operations
Monday 5:00 am to 4:00 pm
Tuesday through Friday 5:00 am to 4:00 pm
Sat 6:00 am to 12:00 pm
Have a Great Day !

| NET AMOUNT |
|---|
| |
| TENDERED |
| |
| CHANGE |
| |
| CHECK NO. |
| |

SIGNATURE _____

OMNI WASTE OF OSCEOLA COUNTY LLC, c/a
1501 OMNI WAY
ST. CLOUD, FL 34773
Tel: (407) 891-3720 Fax: (407) 891-3730

| SITE | TICKET | GRID |
|---|---|---|
| 44 | 267538 | |

WEIGHMASTER: TRICIA TEMPLE

| DATE IN | TIME IN |
|---|---|
| 19 December 2008 | 2:56 pm |
| **DATE OUT** | **TIME OUT** |
| 19 December 2008 | 3:06 pm |
| **VEHICLE** | **ROLL OFF** |
| DP93 | |
| **REFERENCE** | **ORIGIN** |
| | Out of County |

000837 - 0005
INDIAN RIVER OIL CO.
3700 OKEECHOBEE ROAD
FT PIERCE, FL 34947

Contract: 337-08-003
Reference: 249

02 Gross Weight 88,500.00 lb
Tare Weight 30,340.00 lb
Net Weight 58,160.00 lb 29.08 TN

| QTY. | UNIT | DESCRIPTION | RATE | EXTENSION | TAX | TOTAL |
|---|---|---|---|---|---|---|
| 29.08 | TN | CS [DC]C contaminated Soil<br><br>WO# 000000<br>Route#0000 | | | | |

New Hours of Operations
Monday 5:00 am to 4:00 pm
Tuesday through Friday 5:00 am to 4:00 pm
Sat 6:00 am to 12:00 pm
Have a Great Day !

| NET AMOUNT |
|---|
| |
| TENDERED |
| |
| CHANGE |
| |
| CHECK NO. |
| |

SIGNATURE

OMNI WASTE OF OSCEOLA COUNTY LLC, d/a
1501 OMNI WAY
ST. CLOUD, FL 34773
Tel: (407) 891-3720 Fax: (407) 891-3730

| SITE | TICKET | GRID |
|---|---|---|
| 44 | 267923 | |

WEIGHMASTER: TRICIA TEMPLE

| DATE IN | TIME IN |
|---|---|
| 23 December 2008 | 12:40 pm |
| **DATE OUT** | **TIME OUT** |
| 23 December 2008 | 12:40 pm |

| VEHICLE | ROLL OFF |
|---|---|
| DP53 | |

| REFERENCE | ORIGIN |
|---|---|
| MAN. WT. | Out of County |

000337 - 0005
INDIAN RIVER OIL CO.
3700 OKEECHOBEE ROAD
FT PIERCE, FL 34947

Contract: 337-08-003
Reference: 508

Gross Weight 85,480.00 lb
Tare Weight 28,360.00 lb
Net Weight 57,120.00 lb 28.56 TN

| QTY. | UNIT | DESCRIPTION | RATE | EXTENSION | TAX | TOTAL |
|---|---|---|---|---|---|---|
| 28.56 | TN | CS (OCIC contaminated Soil<br><br>WO# 000000<br>Route#0000 | | | | |

NET AMOUNT
TENDERED
CHANGE
CHECK NO.

New Hours of Operations
Monday 5:00 am to 4:00 pm
Tuesday through Friday 5:00 am to 4:00 pm
Sat 6:00 am to 12:00 pm
Have a Great Day !

SIGNATURE

OMNI WASTE OF OSCEOLA COUNTY LLC, o/a
1501 OMNI WAY
ST. CLOUD, FL 34773
Tel: (407) 891-3720 Fax: (407) 891-3730

| SITE | TICKET | GRID |
|---|---|---|
| 44 | 267944 | |

WEIGHMASTER: SANDY HARMON

| DATE IN | TIME IN |
|---|---|
| 23 December 2008 | 1:05 pm |
| **DATE OUT** | **TIME OUT** |
| 23 December 2008 | 1:05 pm |

| VEHICLE | ROLL OFF |
|---|---|
| DP83 | |

| REFERENCE | ORIGIN |
|---|---|
| MAN. WT. | Out of County |

000397 - 0005
INDIAN RIVER OIL CO.
3700 OKEECHOBEE ROAD
FT PIERCE, FL 34947

Contract: 337-08-003
eference: 515

02 Gross Weight 81,880.00 lb
Tare Weight 28,500.00 lb
Net Weight 53,380.00 lb 26.69 TN

| QTY | UNIT | DESCRIPTION | RATE | EXTENSION | TAX | TOTAL |
|---|---|---|---|---|---|---|
| 26.69 | TN | CS [DC]C ontaminated Soil<br><br>WO# 000000<br>Route#0000 | | | | |

New Hours of Operations
Monday 5:00 am to 4:00 pm
Tuesday through Friday 5:00 am to 4:00 pm
Sat 6:00 am to 12:00 pm
Have a Great Day !

DSO

| NET AMOUNT |
|---|
| |
| TENDERED |
| |
| CHANGE |
| |
| CHECK NO. |
| |

SIGNATURE _____

OMNI WASTE OF OSCEOLA COUNTY LLC, d/a
1501 OMNI WAY
ST. CLOUD, FL 34773
Tel: (407) 891-3720 Fax: (407) 891-3730

| SITE | TICKET | GRID |
|---|---|---|
| | | |

WEIGHMASTER: SA

| DATE IN | TIME IN |
|---|---|
| 12/23/18 | |
| **DATE OUT** | **TIME OUT** |
| | |
| **VEHICLE** | **ROLL OFF** |
| | |
| **REFERENCE** | **ORIGIN** |
| 515 | |

Dp 53

81880
28500
53380

| QTY | UNIT | DESCRIPTION | RATE | EXTENSION | TAX | TOTAL |
|---|---|---|---|---|---|---|
| | | | | | | |

| NET AMOUNT |
|---|
| |
| TENDERED |
| |
| CHANGE |
| |
| CHECK NO. |
| |

SIGNATURE Jose Gonzalez

OMNI WASTE OF OSCEOLA COUNTY LLC, o/a
1501 OMNI WAY
ST. CLOUD, FL 34773
Tel: (407) 891-3720 Fax: (407) 891-3730

| SITE | TICKET | GRID |
|---|---|---|
| | 267948 | |

WEIGHMASTER: SANDY HARMON

| DATE IN | TIME IN |
|---|---|
| 23 December 2008 | 1:08 pm |
| **DATE OUT** | **TIME OUT** |
| 23 December 2008 | 1:08 pm |
| **VEHICLE** | **ROLL OFF** |
| DP83 | |
| **REFERENCE** | **ORIGIN** |
| MAN. WT. | Out of County |

000337 - 0005
INDIAN RIVER OIL CO.
3700 OKEECHOBEE ROAD
FT PIERCE, FL 34947

Contract: 337-08-003
Reference: 507

02 Gross Weight 89,760.00 lb
Tare Weight 29,500.00 lb
Net Weight 60,260.00 lb 30.13 TN

| QTY | UNIT | DESCRIPTION | RATE | EXTENSION | TAX | TOTAL |
|---|---|---|---|---|---|---|
| 30.13 | TN | CS [OCIC contaminated Soil<br><br>WO# 000000<br>Route#0000 | | | | |

New Hours of Operations
Monday 5:00 am to 4:00 pm
Tuesday through Friday 5:00 am to 4:00 pm
Sat 6:00 am to 12:00 pm
Have a Great Day !

DSO

| NET AMOUNT |
|---|
| TENDERED |
| CHANGE |
| CHECK NO. |

SIGNATURE _____

OMNI WASTE OF OSCEOLA COUNTY LLC, o/a
1501 OMNI WAY
ST. CLOUD, FL 34773
Tel: (407) 891-3720 Fax: (407) 891-3730

| SITE | TICKET | GRID |
|---|---|---|
| 44 | 267954 | |

WEIGHMASTER: SANDY HARMON

| DATE IN | TIME IN |
|---|---|
| 23 December 2008 | 1:11 pm |
| **DATE OUT** | **TIME OUT** |
| 23 December 2008 | 1:11 pm |
| **VEHICLE** | **ROLL OFF** |
| nesa | |
| **REFERENCE** | **ORIGIN** |
| MAN. WT. | Out of County |

000337 - 0005
INDIAN RIVER OIL CO.
3700 OKEECHOBEE ROAD
FT PIERCE, FL 34947

Contract: 337-08-003
eference: 282

02 Gross Weight 92,540.00 lb
Tare Weight 30,540.00 lb
Net Weight 62,000.00 lb 31.00 TN

| QTY | UNIT | DESCRIPTION | RATE | EXTENSION | TAX | TOTAL |
|---|---|---|---|---|---|---|
| 31.00 | TN | CS [OC]C ontaminated Soil<br><br>WO# 000000<br>Route#0000 | | | | |

New Hours of Operations
Monday 5:00 am to 4:00 pm
Tuesday through Friday 5:00 am to 4:00 pm
Sat 6:00 am to 12:00 pm
Have a Great Day !

DSO

| NET AMOUNT |
|---|
| TENDERED |
| CHANGE |
| CHECK NO. |

SIGNATURE _____

OMNI WASTE OF OSCEOLA COUNTY LLC, o/a
1501 OMNI WAY
ST. CLOUD, FL 34773
Tel: (407) 891-3720 Fax: (407) 891-3730

| SITE | TICKET | GRID |
|---|---|---|
| 44 | 267956 | |

WEIGHTMASTER: SANDY HARMON

| DATE IN | TIME IN |
|---|---|
| 23 December 2008 | 1:12 pm |
| **DATE OUT** | **TIME OUT** |
| 23 December 2008 | 1:12 pm |
| **VEHICLE** | **ROLL OFF** |
| DP83 | |
| **REFERENCE** | **ORIGIN** |
| MAN. WT. | Out of County |

000337 - 0005
INDIAN RIVER OIL CO.
3700 OKEECHOBEE ROAD
FT PIERCE, FL 34947

Contract: 337-08-003
eference: 501

02 Gross Weight 93,900.00 lb
Tare Weight 29,180.00 lb
Net Weight 64,720.00 lb 32.36 TN

| QTY | UNIT | DESCRIPTION | RATE | EXTENSION | TAX | TOTAL |
|---|---|---|---|---|---|---|
| 32.36 | TN | CS [OC]C contaminated Soil<br><br>WO# 000000<br>Route#0000 | | | | |

New Hours of Operations
Monday 5:00 am to 4:00 pm
Tuesday through Friday 5:00 am to 4:00 pm
Sat 6:00 am to 12:00 pm
Have a Great Day !

DSO

| NET AMOUNT | |
|---|---|
| TENDERED | |
| CHANGE | |
| CHECK NO. | |

SIGNATURE _____

OMNI WASTE OF OSCEOLA COUNTY LLC, o/a
1501 OMNI WAY
ST. CLOUD, FL 34773
Tel: (407) 891-3720 Fax (407) 891-3730

| SITE | TICKET | GRID |
|---|---|---|
| | | |

WEIGHMASTER
44 267962

| DATE IN | TIME IN |
|---|---|
| SANDY HARMON | |
| DATE OUT: 23 December 2008 | TIME OUT: 1:16 pm |
| VEHICLE: 23 December 2008 | ROLL OFF: 1:16 pm |
| REFERENCE: DPS3 | ORIGIN: |

000337 - 0005
INDIAN RIVER OIL CO.
3700 OKEECHOBEE ROAD
FT PIERCE, FL 34947

MAN. WT. Out of County

Contract: 337-08-003
Reference: 154

02 Gross Weight 86,900.00 lb
Tare Weight 33,400.00 lb
Net Weight 53,500.00 lb

| QTY. | UNIT | DESCRIPTION | RATE | EXTENSION | TAX | TOTAL |
|---|---|---|---|---|---|---|
| | | | | | 26.75 TN | |
| 26.75 | TN | CS [OCJC contaminated Soil<br><br>WO# 000000<br>Route#0000 | | | | |

NET AMOUNT
TENDERED
CHANGE
CHECK NO.

New Hours of Operations
Monday 5:00 am to 4:00 pm
Tuesday through Friday 5:00 am to 4:00 pm
Sat 6:00 am to 12:00 pm
Have a Great Day !

SIGNATURE _____

WSI Waste Services

OMNI WASTE OF OSCEOLA COUNTY ~~LLC~~, o/a
1501 OMNI WAY
ST. CLOUD, FL 34773
Tel: (407) 891-3720 Fax: (407) 891-3730

| SITE | TICKET | GRID |
|---|---|---|
| | 44 267969 | |

WEIGHMASTER

| DATE IN | TIME IN |
|---|---|
| SANDY HARMON | |
| DATE OUT: 23 December 2008 | TIME OUT: 1:19 pm |
| VEHICLE: 23 December 2008 | ROLL OFF: 1:19 pm |
| REFERENCE: DPS3 | ORIGIN |

000337 - 0005
INDIAN RIVER OIL CO.
3200 OKEECHOBEE ROAD
FT PIERCE, FL 34947

MAN. WT. Out of County

Contract: 337-08-003

02 Gross Weight 89,060.00 lb
Tare Weight 33,820.00 lb
Net Weight 56,240.00 lb

| QTY. | UNIT | DESCRIPTION | RATE | EXTENSION | TAX | TOTAL |
|---|---|---|---|---|---|---|
| 28.12 | TN | CS [OCIC contaminated Soil<br><br>WO# 000000<br>Route#0000 | | | 28.12 TN | |

New Hours of Operations
Monday 5:00 am to 4:00 pm
Tuesday through Friday 5:00 am to 4:00 pm
Sat 6:00 am to 12:00 pm
Have a Great Day !

DSD

| NET AMOUNT |
|---|
| -- |
| TENDERED |
| CHANGE |
| CHECK NO. |

SIGNATURE _____

OMNI WASTE OF OSCEOLA COUNTY LLC, d/b/a
1501 OMNI WAY
ST. CLOUD, FL 34773
Tel: (407) 891-3720 Fax: (407) 891-3730

| SITE | TICKET | GRID |
|---|---|---|
| 44 | 267972 | |

WEIGHMASTER: TRICIA TEMPLE

| DATE IN | TIME IN |
|---|---|
| 23 December 2008 | 1:08 pm |
| **DATE OUT** | **TIME OUT** |
| 23 December 2008 | 1:20 pm |
| **VEHICLE** | **ROLL OFF** |
| DP53 | |
| **REFERENCE** | **ORIGIN** |
| | Out of County |

000337 - 0005
INDIAN RIVER OIL CO.
3700 OKEECHOBEE ROAD
FT PIERCE, FL 34947

Contract: 327-08-003
Reference: 231

02 Gross Weight 90,160.00 lb
Tare Weight 28,600.00 lb
Net Weight 61,560.00 lb 30.78 TN

| QTY | UNIT | DESCRIPTION | RATE | EXTENSION | TAX | TOTAL |
|---|---|---|---|---|---|---|
| 30.78 | TN | CS [OC]C ontaminated Soil | | | | |
| | | WO# 000000<br>Route#0000 | | | | |

| NET AMOUNT |
|---|
| |
| TENDERED |
| |
| CHANGE |
| |
| CHECK NO. |
| |

New Hours of Operations
Monday 5:00 am to 4:00 pm
Tuesday through Friday 5:00 am to 4:00 pm
Sat 6:00 am to 12:00 pm
Have a Great Day !

SIGNATURE _____

OMNI WASTE OF OSCEOLA COUNTY LLC, o/a
1501 OMNI WAY
ST. CLOUD, FL 34773
Tel: (407) 891-3720 Fax: (407) 891-3730

| SITE | TICKET | GRID |
|---|---|---|
| | 267973 | |
| WEIGHMASTER | | |
| SANDY HARMON | | TIME IN |
| DATE OUT | | TIME OUT |
| 23 December 2008 | | 1:20 pm |
| VEHICLE | | ROLL OFF |
| 23 December 2008 | | 1:20 pm |
| REFERENCE | ORIGIN | |
| DPS3 | | |

000337 - 0005
INDIAN RIVER OIL CO.
3700 OKEECHOBEE ROAD
FT PIERCE, FL 34947

MAN. WT. Out of County

Contract: 337-08-003

02 Gross Weight 90,040.00 lb
Tare Weight 33,720.00 lb
Net Weight 56,320.00 lb

28.16 TN

| QTY. | UNIT | DESCRIPTION | RATE | EXTENSION | TAX | TOTAL |
|---|---|---|---|---|---|---|
| 28.16 | TN | CS CODIC contaminated Soil<br><br>WO# 000000<br>Route#0000 | | | | |

New Hours of Operations
Monday 5:00 am to 4:00 pm
Tuesday through Friday 5:00 am to 4:00 pm
Sat 6:00 am to 12:00 pm
Have a Great Day !

DSO

| NET AMOUNT |
|---|
| TENDERED |
| CHANGE |
| CHECK NO. |

SIGNATURE _____

OMNI WASTE OF OSCEOLA COUNTY LLC, o/a
1501 OMNI WAY
ST. CLOUD, FL 34773
Tel: (407) 891-3720 Fax: (407) 891-3730

| SITE | TICKET | GRID |
|---|---|---|
| 44 | 247978 | |

WEIGHMASTER: SANDY HARMON

| DATE IN | TIME IN |
|---|---|
| 23 December 2008 | 1:23 pm |

| DATE OUT | TIME OUT |
|---|---|
| 23 December 2008 | 1:23 pm |

| VEHICLE | ROLL OFF |
|---|---|
| DP52 | |

| REFERENCE | ORIGIN |
|---|---|
| MAN. WT. | Out of County |

000337 - 0005
INDIAN RIVER OIL CO.
3700 OKEECHOBEE ROAD
FT PIERCE, FL 34947

Contract: 337-08-003
Reference: 260

02 Gross Weight 93,480.00 lb
Tare Weight 30,980.00 lb
Net Weight 62,500.00 lb 31.25 TN

| QTY. | UNIT | DESCRIPTION | RATE | EXTENSION | TAX | TOTAL |
|---|---|---|---|---|---|---|
| .25 | TN | CS COCIC contaminated Soil<br><br>WO# 000000<br>Route#0000 | | | | |

| NET AMOUNT |
|---|
| |
| TENDERED |
| CHANGE |
| CHECK NO. |

New Hours of Operations
Monday 5:00 am to 4:00 pm
Tuesday through Friday 5:00 am to 4:00 pm
Sat 6:00 am to 12:00 pm
Have a Great Day !

SIGNATURE _____

OMNI WASTE OF OSCEOLA COUNTY LLC, o/a
1501 OMNI WAY
ST. CLOUD, FL 34773
Tel: (407) 891-3720 Fax: (407) 891-3730

| SITE | TICKET | GRID |
|---|---|---|
| 44 | 267976 | |

WEIGHMASTER: TRICIA TEMPLE

| DATE IN | TIME IN |
|---|---|
| 23 December 2008 | 1:09 pm |

| DATE OUT | TIME OUT |
|---|---|
| 23 December 2008 | 1:24 pm |

| VEHICLE | ROLL OFF |
|---|---|
| DPSS | |

| REFERENCE | ORIGIN |
|---|---|
| | Out of County |

000337 - 0005
INDIAN RIVER OIL CO.
3700 OKEECHOBEE ROAD
FT PIERCE, FL 34947

Contract: 337-08-003
Reference: 249

02 Gross Weight 95,500.00 lb
Tare Weight 30,380.00 lb
Net Weight 65,120.00 lb 32.56 TN

| QTY. | UNIT | DESCRIPTION | RATE | EXTENSION | TAX | TOTAL |
|---|---|---|---|---|---|---|
| 32.56 | TN | CS [DCIC ontaminated Soil | | | | |
| | | WO# 000000<br>Route#0000 | | | | |

New Hours of Operations
Monday 5:00 am to 4:00 pm
Tuesday through Friday 5:00 am to 4:00 pm
Sat 6:00 am to 12:00 pm
Have a Great Day !

| NET AMOUNT |
|---|
| |
| TENDERED |
| CHANGE |
| CHECK NO. |

SIGNATURE

OMNI WASTE OF OSCEOLA COUNTY LLC, d/a
1501 OMNI WAY
ST. CLOUD, FL 34773
Tel: (407) 891-3720 Fax: (407) 891-3730

| SITE | TICKET | GRID |
|---|---|---|
| 44 | 267981 | |

WEIGHMASTER: SANDY HARMON

| DATE IN | TIME IN |
|---|---|
| 23 December 2008 | 1:26 pm |
| **DATE OUT** | **TIME OUT** |
| 23 December 2008 | 1:26 pm |
| **VEHICLE** | **ROLL OFF** |
| 0553 | |
| **REFERENCE** | **ORIGIN** |
| MAN. WT. | Out of County |

000337 - 0005
INDIAN RIVER OIL CO.
3700 OKEECHOBEE ROAD
FT PIERCE, FL 34947

Contract: 337-08-003
Reference: 502

02 Gross Weight 92,700.00 lb
Tare Weight 29,000.00 lb
Net Weight 63,700.00 lb 31.85 TN

| QTY. | UNIT | DESCRIPTION | RATE | EXTENSION | TAX | TOTAL |
|---|---|---|---|---|---|---|
| 31.85 | TN | CS [OCIC ontaminated Soil<br><br>WO# 000000<br>Route#0000 | | | | |

New Hours of Operations
Monday 5:00 am to 4:00 pm
Tuesday through Friday 5:00 am to 4:00 pm
Sat 6:00 am to 12:00 pm
Have a Great Day !

| NET AMOUNT | |
|---|---|
| TENDERED | |
| CHANGE | |
| CHECK NO. | |

SIGNATURE _____

OMNI WASTE OF OSCEOLA COUNTY LLC, o/a
1501 OMNI WAY
ST. CLOUD, FL 34773
Tel: (407) 891-3720 Fax: (407) 891-3730

| SITE | TICKET | GRID |
|---|---|---|
| 44 | 267984 | |

WEIGHMASTER: SANDY HARMON

| DATE IN | TIME IN |
|---|---|
| 23 December 2008 | 1:27 pm |
| **DATE OUT** | **TIME OUT** |
| 23 December 2008 | 1:27 pm |
| **VEHICLE** | **ROLL OFF** |
| DP53 | |
| **REFERENCE** | **ORIGIN** |
| MAN. WT. | Out of County |

000337 - 0005
INDIAN RIVER OIL CO.
3700 OKEECHOBEE ROAD
FT PIERCE, FL 34947

Contract: 337-08-003
Reference: 259

02 Gross Weight 93,460.00 lb
Tare Weight 28,360.00 lb
Net Weight 65,100.00 lb 32.55 TN

| QTY | UNIT | DESCRIPTION | RATE | EXTENSION | TAX | TOTAL |
|---|---|---|---|---|---|---|
| 32.55 | TN | CS [OC]C contaminated Soil<br><br>WO# 000000<br>Route#0000 | | | | |

New Hours of Operations
Monday 5:00 am to 4:00 pm
Tuesday through Friday 5:00 am to 4:00 pm
Sat 6:00 am to 12:00 pm
Have a Great Day !

| NET AMOUNT |
|---|
| |
| TENDERED |
| |
| CHANGE |
| |
| CHECK NO. |
| |

SIGNATURE _____

OMNI WASTE OF OSCEOLA COUNTY LLC, c/a
1501 OMNI WAY
ST. CLOUD, FL 34773
Tel: (407) 891-3720 Fax: (407) 891-3730

| SITE | TICKET | GRID |
|---|---|---|
| 44 | 247996 | |

WEIGHMASTER: SANDY HARMON

| DATE IN | TIME IN |
|---|---|
| 23 December 2008 | 1:29 pm |
| **DATE OUT** | **TIME OUT** |
| 23 December 2008 | 1:29 am |
| **VEHICLE** | **ROLL OFF** |
| DF53 | |
| **REFERENCE** | **ORIGIN** |
| MAN. WT. | Out of County |

000337 - 0005
INDIAN RIVER OIL CO.
3700 OKEECHOBEE ROAD
FT PIERCE, FL 34947

Contract: 337-08-003
Reference: 230

02 Gross Weight 91,480.00 lb
Tare Weight 28,340.00 lb
Net Weight 63,140.00 lb 31.57 TN

| QTY | UNIT | DESCRIPTION | RATE | EXTENSION | TAX | TOTAL |
|---|---|---|---|---|---|---|
| 31.57 | TN | CS [DCIC contaminated Soil<br><br>WO# 000000<br>Route#0000 | | | | |

NET AMOUNT
TENDERED
CHANGE
CHECK NO.

New Hours of Operations
Monday 5:00 am to 4:00 pm
Tuesday through Friday 5:00 am to 4:00 pm
Sat 6:00 am to 12:00 pm
Have a Great Day !

SIGNATURE _____

OMNI WASTE OF OSCEOLA COUNTY LLC, o/a
1501 OMNI WAY
ST. CLOUD, FL 34773
Tel: (407) 891-3720 Fax: (407) 891-3730

| SITE | TICKET | GRID |
|---|---|---|
| 44 | 267992 | |

WEIGHMASTER: SANDY HARMON

| DATE IN | TIME IN |
|---|---|
| 23 December 2008 | 1:29 pm |
| **DATE OUT** | **TIME OUT** |
| 23 December 2008 | 1:29 pm |

| VEHICLE | ROLL OFF |
|---|---|
| DPSS | |

| REFERENCE | ORIGIN |
|---|---|
| MAN. WT. | Out of County |

000337 - 0005
INDIAN RIVER OIL CO.
3700 OKEECHOBEE ROAD
FT PIERCE, FL 34947

Contract: 337-08-003
Reference: 231

02 Gross Weight 92,180.00 lb
Tare Weight 28,780.00 lb
Net Weight 63,400.00 lb 31.70 TN

| QTY | UNIT | DESCRIPTION | RATE | EXTENSION | TAX | TOTAL |
|---|---|---|---|---|---|---|
| 31.70 | TN | CS [OCIC Contaminated Soil<br><br>WO# 000000<br>Route#0000 | | | | |

New Hours of Operations
Monday 5:00 am to 4:00 pm
Tuesday through Friday 5:00 am to 4:00 pm
Sat 6:00 am to 12:00 pm
Have a Great Day !

DSD

| NET AMOUNT |
|---|
| |
| TENDERED |
| |
| CHANGE |
| |
| CHECK NO. |
| |

SIGNATURE _____

OMNI WASTE OF OSCEOLA COUNTY LLC, o/a
1501 OMNI WAY
ST. CLOUD, FL 34773
Tel: (407) 891-3720 Fax: (407) 891-3730

| SITE | TICKET | GRID |
|---|---|---|
| 4 | 267995 | |

WEIGHMASTER: SANDY HARMON

| DATE IN | TIME IN |
|---|---|
| 23 December 2008 | 1:30 pm |
| **DATE OUT** | **TIME OUT** |
| 23 December 2008 | 1:30 pm |
| **VEHICLE** | **ROLL OFF** |
| 0000 | |
| **REFERENCE** | **ORIGIN** |
| MAN. WT. | Out of County |

000337 - 0005
INDIAN RIVER OIL CO.
3700 OKEECHOBEE ROAD
FT PIERCE, FL 34947

Contract: 337-08-002
ference: 249

02 Gross Weight 89,660.00 lb
Tare Weight 30,400.00 lb
Net Weight 59,260.00 lb 29.63 TN

| QTY. | UNIT | DESCRIPTION | RATE | EXTENSION | TAX | TOTAL |
|---|---|---|---|---|---|---|
| 9.63 | TN | CS [illegible] ontaminated Soil<br><br>WO# 000000<br>Route#0000 | | | | |

New Hours of Operations
Monday 5:00 am to 4:00 pm
Tuesday through Friday 5:00 am to 4:00 pm
Sat 6:00 am to 12:00 pm
Have a Great Day !

DSO

| NET AMOUNT |
|---|
| |
| TENDERED |
| CHANGE |
| CHECK NO. |

SIGNATURE _____

OMNI WASTE OF OSCEOLA COUNTY LLC, o/a
1501 OMNI WAY
ST CLOUD, FL 34773
Tel: (407) 891-3720 Fax: (407) 891-3730

| SITE | TICKET | GRID |
|---|---|---|
| 44 | 268009 | |

WEIGHMASTER: SANDY HARMON

| DATE IN | TIME IN |
|---|---|
| 23 December 2008 | 1:31 pm |
| **DATE OUT** | **TIME OUT** |
| 23 December 2008 | 1:47 pm |
| **VEHICLE** | **ROLL OFF** |
| DPS3 | |
| **REFERENCE** | **ORIGIN** |
| | Out of County |

000337 - 0005
INDIAN RIVER OIL CO.
3700 OKEECHOBEE ROAD
FT PIERCE, FL 34947

Contract: 337-08-003
eference: 230

02 Gross Weight 91,500.00 lb
Tare Weight 28,320.00 lb
Net Weight 63,180.00 lb 31.59 TN

| QTY | UNIT | DESCRIPTION | RATE | EXTENSION | TAX | TOTAL |
|---|---|---|---|---|---|---|
| 31.59 | TN | CS [OCJC contaminated Soil<br><br>WO# 000000<br>Route#0000 | | | | |

NET AMOUNT
TENDERED
CHANGE
CHECK NO.

New Hours of Operations
\Monday 5:00 am to 4:00 pm
Tuesday through Friday 5:00 am to 4:00 pm
Sat 6:00 am to 12:00 pm
Have a Great Day !

SIGNATURE

OMNI WASTE OF OSCEOLA COUNTY LLC, o/a
1501 OMNI WAY
ST. CLOUD, FL 34773
Tel: (407) 891-3720 Fax: (407) 891-3730

| SITE | TICKET | GRID |
|---|---|---|
| 4# | 268010 | |

WEIGHMASTER: SANDY HARMON

| DATE IN | TIME IN |
|---|---|
| 23 December 2008 | 1:32 pm |
| **DATE OUT** | **TIME OUT** |
| 23 December 2008 | 1:50 pm |
| **VEHICLE** | **ROLL OFF** |
| DP23 | |
| **REFERENCE** | **ORIGIN** |
| | Out of County |

000337 - 0005
INDIAN RIVER OIL CO.
3700 OKEECHOBEE ROAD
FT PIERCE, FL 34947

Contract: 337-08-003
ference: 259

02 Gross Weight 88,600.00 lb
Tare Weight 28,200.00 lb
Net Weight 60,400.00 lb 30.20 TN

| QTY. | UNIT | DESCRIPTION | RATE | EXTENSION | TAX | TOTAL |
|---|---|---|---|---|---|---|
| 0.20 | TN | CS [OC]C ontaminated Soil<br><br>WO# 000000<br>Route#0000 | | | | |

| NET AMOUNT |
|---|
| |
| TENDERED |
| |
| CHANGE |
| |
| CHECK NO. |
| |

New Hours of Operations
Monday 5:00 am to 4:00 pm
Tuesday through Friday 5:00 am to 4:00 pm
Sat 6:00 am to 12:00 pm
Have a Great Day !

SIGNATURE _____

OMNI WASTE OF OSCEOLA COUNTY LLC, o/a
1501 OMNI WAY
ST. CLOUD, FL 34773
Tel: (407) 891-3720 Fax: (407) 891-3730

| SITE | TICKET | GRID |
|---|---|---|
| 44 | 268012 | |

WEIGHTMASTER: SANDY HARMON

| DATE IN | TIME IN |
|---|---|
| 23 December 2008 | 1:37 pm |
| **DATE OUT** | **TIME OUT** |
| 23 December 2008 | 1:54 pm |
| **VEHICLE** | **ROLL OFF** |
| DP83 | |
| **REFERENCE** | **ORIGIN** |
| | Out of County |

000337 - 0005
INDIAN RIVER OIL CO.
3700 OKEECHOBEE ROAD
FT PIERCE, FL 34947


Contract: 337-08-003
Reference: 502

02 Gross Weight 89,720.00 lb
Tare Weight 28,780.00 lb
Net Weight 60,940.00 lb 30.47 TN

| QTY | UNIT | DESCRIPTION | RATE | EXTENSION | TAX | TOTAL |
|---|---|---|---|---|---|---|
| 30.47 | TN | CS [OCIC ontaminated Soil<br><br>WO# 000000<br>Route#0000 | | | | |

| NET AMOUNT |
|---|
| |
| TENDERED |
| CHANGE |
| CHECK NO. |

New Hours of Operations
Monday 5:00 am to 4:00 pm
Tuesday through Friday 5:00 am to 4:00 pm
Sat 6:00 am to 12:00 pm
Have a Great Day !

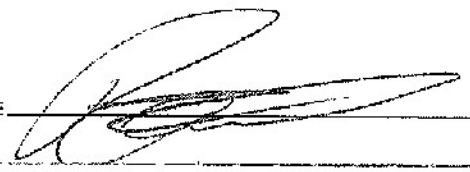SIGNATURE 

OMNI WASTE OF OSCEOLA COUNTY LLC, o/a
1501 OMNI WAY
ST. CLOUD, FL 34773
Tel: (407) 891-3720 Fax: (407) 891-3730

| SITE | TICKET | GRID |
|---|---|---|
| 44 | 268017 | |

WEIGHMASTER: SANDY HARMON

| DATE IN | TIME IN |
|---|---|
| 23 December 2008 | 1:48 pm |
| **DATE OUT** | **TIME OUT** |
| 23 December 2008 | 2:07 pm |
| **VEHICLE** | **ROLL OFF** |
| DP83 | |
| **REFERENCE** | **ORIGIN** |
| | Out of County |

000337 - 0005
INDIAN RIVER OIL CO.
3700 OKEECHOBEE ROAD
FT PIERCE, FL 34947

Contract: 337-08-003
eference: 260

02 Gross Weight 95,640.00 lb
Tare Weight 30,760.00 lb
Net Weight 64,880.00 lb 32.44 TN

| QTY. | UNIT | DESCRIPTION | RATE | EXTENSION | TAX | TOTAL |
|---|---|---|---|---|---|---|
| 32.44 | TN | CS [OC]C ontaminated Soil<br><br>WO# 000000<br>Route#0000 | | | | |

| NET AMOUNT |
|---|
| |
| TENDERED |
| |
| CHANGE |
| |
| CHECK NO. |
| |

New Hours of Operations
Monday 5:00 am to 4:00 pm
Tuesday through Friday 5:00 am to 4:00 pm
Sat 6:00 am to 12:00 pm
Have a Great Day !

SIGNATURE _____

OMNI WASTE OF OSCEOLA COUNTY LLC, o/a
1501 OMNI WAY
ST. CLOUD, FL 34773
Tel: (407) 891-3720 Fax: (407) 891-3730

| SITE | TICKET | GRID |
|---|---|---|
| 44 | 268022 | |

WEIGHMASTER: SANDY HARMON

| DATE IN | TIME IN |
|---|---|
| 23 December 2008 | 2:05 pm |
| **DATE OUT** | **TIME OUT** |
| 23 December 2008 | 2:19 pm |
| **VEHICLE** | **ROLL OFF** |
| DPS3 | |
| **REFERENCE** | **ORIGIN** |
| | Out of County |

000337 - 0005
INDIAN RIVER OIL CO.
3700 OKEECHOBEE ROAD
FT PIERCE, FL 34947

Contract: 337-08-003
eference: 117

02 Gross Weight 94,520.00 lb
Tare Weight 33,460.00 lb
Net Weight 61,060.00 lb 30.53 TN

| QTY. | UNIT | DESCRIPTION | RATE | EXTENSION | TAX | TOTAL |
|---|---|---|---|---|---|---|
| 30.53 | TN | CS [OC]C ontaminated Soil<br><br>WO# 000000<br>Route#0000 | | | | |

New Hours of Operations
Monday 5:00 am to 4:00 pm
Tuesday through Friday 5:00 am to 4:00 pm
Sat 6:00 am to 12:00 pm
Have a Great Day !

| NET AMOUNT |
|---|
| |
| TENDERED |
| |
| CHANGE |
| |
| CHECK NO. |
| |

SIGNATURE Ivan T Ch.

OMNI WASTE OF OSCEOLA COUNTY LLC, d/a
1501 OMNI WAY
ST. CLOUD, FL 34773
Tel: (407) 891-3720 Fax: (407) 891-3730

| SITE | TICKET | GRID |
|---|---|---|
| 44 | 268025 | |

WEIGHMASTER: SANDY HARMON

| DATE IN | TIME IN |
|---|---|
| 23 December 2008 | 2:17 pm |
| **DATE OUT** | **TIME OUT** |
| 23 December 2008 | 2:33 pm |
| **VEHICLE** | **ROLL OFF** |
| DPS3 | |
| **REFERENCE** | **ORIGIN** |
| | Out of County |

000337 - 0005
INDIAN RIVER OIL CO.
3700 OKEECHOBEE ROAD
FT PIERCE, FL 34947

Contract: 337-08-003
eference: 154

02 Gross Weight 84,180.00 lb
Tare Weight 33,140.00 lb
Net Weight 51,040.00 lb 25.52 TN

| QTY. | UNIT | DESCRIPTION | RATE | EXTENSION | TAX | TOTAL |
|---|---|---|---|---|---|---|
| 25.52 | TN | CS [OC]C ontaminated Soil<br><br>WO# 000000<br>Route#0000 | | | | |

New Hours of Operations
Monday 5:00 am to 4:00 pm
Tuesday through Friday 5:00 am to 4:00 pm
Sat 6:00 am to 12:00 pm
Have a Great Day !

| NET AMOUNT |
|---|
| |
| TENDERED |
| |
| CHANGE |
| |
| CHECK NO. |
| |

SIGNATURE _____

OMNI WASTE OF OSCEOLA COUNTY LLC, o/a
1501 OMNI WAY
ST. CLOUD, FL 34773
Tel: (407) 891-3720 Fax: (407) 891-3730

44

| SITE | TICKET | GRID |
|---|---|---|
| | 268028 | |

WEIGHMASTER: SANDY HARMON

| DATE IN | TIME IN |
|---|---|
| 23 December 2008 | 2:34 pm |
| **DATE OUT** | **TIME OUT** |
| 23 December 2008 | 2:49 pm |
| **VEHICLE** | **ROLL OFF** |
| DP53 | |
| **REFERENCE** | **ORIGIN** |
| | Out of County |

000337 - 0005
INDIAN RIVER OIL CO.
3700 OKEECHOBEE ROAD
FT PIERCE, FL 34947

Contract: 337-08-003
Reference: 145

02 Gross Weight 96,540.00 lb
Tare Weight 32,680.00 lb
Net Weight 63,860.00 lb 31.93 TN

| QTY. | UNIT | DESCRIPTION | RATE | EXTENSION | TAX | TOTAL |
|---|---|---|---|---|---|---|
| 31.93 | TN | CS [OCIC ontaminated Soil<br><br>WO# 000000<br>Route#0000 | | | | |

New Hours of Operations
Monday 5:00 am to 4:00 pm
Tuesday through Friday 5:00 am to 4:00 pm
Sat 6:00 am to 12:00 pm
Have a Great Day !

| NET AMOUNT |
|---|
| |
| TENDERED |
| |
| CHANGE |
| |
| CHECK NO. |
| |

SIGNATURE Lois F. Chaves

OMNI WASTE OF OSCEOLA COUNTY LLC, o/a
1501 OMNI WAY
ST. CLOUD, FL 34773
Tel: (407) 891-3720 Fax: (407) 891-3730

| SITE | TICKET | GRID |
|---|---|---|
| 44 | 268029 | |

WEIGHMASTER: SANDY HARMON

| DATE IN | TIME IN |
|---|---|
| 23 December 2008 | 2:36 pm |
| **DATE OUT** | **TIME OUT** |
| 23 December 2008 | 2:51 pm |
| **VEHICLE** | **ROLL OFF** |
| DP53 | |
| **REFERENCE** | **ORIGIN** |
| | Out of County |

000337 - 0005
INDIAN RIVER OIL CO.
3700 OKEECHOBEE ROAD
FT PIERCE, FL 34947

Contract: 337-08-003
eference: 501

02 Gross Weight 90,660.00 lb
Tare Weight 29,000.00 lb
Net Weight 61,660.00 lb 30.83 TN

| QTY. | UNIT | DESCRIPTION | RATE | EXTENSION | TAX | TOTAL |
|---|---|---|---|---|---|---|
| 30.83 | TN | CS [OCIC ontaminated Soil<br><br>WO# 000000<br>Route#0000 | | | | |

New Hours of Operations
Monday 5:00 am to 4:00 pm
Tuesday through Friday 5:00 am to 4:00 pm
Sat 6:00 am to 12:00 pm
Have a Great Day !

| NET AMOUNT |
|---|
| |
| TENDERED |
| |
| CHANGE |
| |
| CHECK NO. |
| |

SIGNATURE _____

OMNI WASTE OF OSCEOLA COUNTY LLC, o/a
1501 OMNI WAY
ST. CLOUD, FL 34773
Tel: (407) 891-3720 Fax: (407) 891-3730

44

| SITE | TICKET | GRID |
|---|---|---|
| | 268030 | |

WEIGHMASTER: SANDY HARMON

| DATE IN | TIME IN |
|---|---|
| 23 December 2008 | 2:37 pm |
| **DATE OUT** | **TIME OUT** |
| 23 December 2008 | 2:53 pm |
| **VEHICLE** | **ROLL OFF** |
| DP53 | |
| **REFERENCE** | **ORIGIN** |
| | Out of County |

000337 - 0005
INDIAN RIVER OIL CO.
3700 OKEECHOBEE ROAD
FT PIERCE, FL 34947

Contract: 337-08-003
Reference: 282

02 Gross Weight 93,220.00 lb
Tare Weight 30,340.00 lb
Net Weight 62,880.00 lb 31.44 TN

| QTY. | UNIT | DESCRIPTION | RATE | EXTENSION | TAX | TOTAL |
|---|---|---|---|---|---|---|
| 31.44 | TN | CS [OC]C ontaminated Soil<br><br>WO# 000000<br>Route#0000 | | | | |

New Hours of Operations
Monday 5:00 am to 4:00 pm
Tuesday through Friday 5:00 am to 4:00 pm
Sat 6:00 am to 12:00 pm
Have a Great Day !

| NET AMOUNT |
|---|
| |
| TENDERED |
| |
| CHANGE |
| |
| CHECK NO. |
| |

SIGNATURE alexey

OMNI WASTE OF OSCEOLA COUNTY LLC, o/a
1501 OMNI WAY
ST. CLOUD, FL 34773
Tel: (407) 891-3720 Fax: (407) 891-3730

| SITE | TICKET | GRID |
|---|---|---|
| | 248038 | |

WEIGHMASTER: SANDY HARMON

| DATE IN | TIME IN |
|---|---|
| 23 December 2008 | 3:24 pm |
| **DATE OUT** | **TIME OUT** |
| 23 December 2008 | 3:35 pm |
| **VEHICLE** | **ROLL OFF** |
| DPS3 | |
| **REFERENCE** | **ORIGIN** |
| | Out of County |

000337 - 0005
INDIAN RIVER OIL CO.
3700 OKEECHOBEE ROAD
FT PIERCE, FL 34947

Contract: 337-08-003
Reference: 508

02 Gross Weight 86,820.00 lb
Tare Weight 28,140.00 lb
Net Weight 58,680.00 lb 29.34 TN

| QTY. | UNIT | DESCRIPTION | RATE | EXTENSION | TAX | TOTAL |
|---|---|---|---|---|---|---|
| 9.34 | TN | CS [DC]C ontaminated Soil<br><br>WO# 000000<br>Route#0000 | | | | |

New Hours of Operations
Monday 5:00 am to 4:00 pm
Tuesday through Friday 5:00 am to 4:00 pm
Sat 6:00 am to 12:00 pm
Have a Great Day !

| NET AMOUNT |
|---|
| |
| TENDERED |
| CHANGE |
| CHECK NO. |

SIGNATURE _____

OMNI WASTE OF OSCEOLA COUNTY LLC, o/a
1501 OMNI WAY
ST. CLOUD, FL 34773
Tel: (407) 891-3720 Fax: (407) 891-3730

| SITE | TICKET | GRID |
|---|---|---|
| 44 | 268077 | |

WEIGHMASTER: TRICIA TEMPLE

| DATE IN | TIME IN |
|---|---|
| 24 December 2008 | 5:44 am |

| DATE OUT | TIME OUT |
|---|---|
| 24 December 2008 | 6:31 am |

| VEHICLE | ROLL OFF |
|---|---|
| DP53 | |

| REFERENCE | ORIGIN |
|---|---|
| | Out of County |

000337 - 0005
INDIAN RIVER OIL CO.
3700 OKEECHOBEE ROAD
FT PIERCE, FL 34947

Contract: 337-08-003
Reference: 227

02 Gross Weight 88,780.00 lb
Tare Weight 30,400.00 lb
Net Weight 58,380.00 lb 29.19 TN

| QTY. | UNIT | DESCRIPTION | RATE | EXTENSION | TAX | TOTAL |
|---|---|---|---|---|---|---|
| 29.19 | TN | CS [OC]C ontaminated Soil<br><br>WO# 000000<br>Route#0000 | | | | |

NET AMOUNT
TENDERED
CHANGE
CHECK NO.

New Hours of Operations
Monday 5:00 am to 4:00 pm
Tuesday through Friday 5:00 am to 4:00 pm
Sat 6:00 am to 12:00 pm
Have a Great Day !

SIGNATURE _____

OMNI WASTE OF OSCEOLA COUNTY LLC, o/a
1501 OMNI WAY
ST. CLOUD, FL 34773
Tel: (407) 891-3720 Fax: (407) 891-3730

| SITE | TICKET | GRID |
|---|---|---|
| 44 | 268127 | |

WEIGHMASTER: SANDY HARMON

| DATE IN | TIME IN |
|---|---|
| 24 December 2008 | 9:08 am |
| **DATE OUT** | **TIME OUT** |
| 24 December 2008 | 9:31 am |

| VEHICLE | ROLL OFF |
|---|---|
| DPS3 | |

| REFERENCE | ORIGIN |
|---|---|
| | Out of County |

000337 - 0005
INDIAN RIVER OIL CO.
3700 OKEECHOBEE ROAD
FT PIERCE, FL 34947

Contract: 337-08-009
Reference: 501

02 Gross Weight 94,580.00 lb
Tare Weight 29,020.00 lb
Net Weight 65,560.00 lb 32.78 TN

| QTY. | UNIT | DESCRIPTION | RATE | EXTENSION | TAX | TOTAL |
|---|---|---|---|---|---|---|
| 32.78 | TN | CS [OC]C ontaminated Soil<br><br>WO# 000000<br>Route#0000 | | | | |

New Hours of Operations
Monday 5:00 am to 4:00 pm
Tuesday through Friday 5:00 am to 4:00 pm
Sat 6:00 am to 12:00 pm
Have a Great Day !

| NET AMOUNT |
|---|
| |
| TENDERED |
| |
| CHANGE |
| |
| CHECK NO. |
| |

SIGNATURE _____

OMNI WASTE OF OSCEOLA COUNTY LLC, o/a
1501 OMNI WAY
ST. CLOUD, FL 34773
Tel: (407) 891-3720 Fax: (407) 891-3730

| SITE | TICKET | GRID |
|---|---|---|
| 44 | 268129 | |

WEIGHMASTER: SANDY HARMON

| DATE IN | TIME IN |
|---|---|
| 24 December 2008 | 9:09 am |

| DATE OUT | TIME OUT |
|---|---|
| 24 December 2008 | 9:33 am |

| VEHICLE | ROLL OFF |
|---|---|
| DPS3 | |

| REFERENCE | ORIGIN |
|---|---|
| | Out of County |

000337 - 0005
INDIAN RIVER OIL CO.
3700 OKEECHOBEE ROAD
FT PIERCE, FL 34947

Contract: 337-08-003
Reference: 282

02 Gross Weight 91,460.00 lb
Tare Weight 30,420.00 lb
Net Weight 61,040.00 lb 30.52 TN

| QTY. | UNIT | DESCRIPTION | RATE | EXTENSION | TAX | TOTAL |
|---|---|---|---|---|---|---|
| 30.52 | TN | CS [OCIC ontaminated Soil<br><br>WO# 000000<br>Route#0000 | | | | |

New Hours of Operations
Monday 5:00 am to 4:00 pm
Tuesday through Friday 5:00 am to 4:00 pm
Sat 6:00 am to 12:00 pm
Have a Great Day !

| NET AMOUNT |
|---|
| |
| TENDERED |
| |
| CHANGE |
| |
| CHECK NO. |
| |

SIGNATURE alexey

OMNI WASTE OF OSCEOLA COUNTY LLC, o/a
1501 OMNI WAY
ST. CLOUD, FL 34773
Tel: (407) 891-3720 Fax: (407) 891-3730

44

| SITE | TICKET | GRID |
|---|---|---|
| | 268132 | |

WEIGHMASTER: SANDY HARMON

| DATE IN | TIME IN |
|---|---|
| 24 December 2008 | 9:19 am |
| **DATE OUT** | **TIME OUT** |
| 24 December 2008 | 9:40 am |
| **VEHICLE** | **ROLL OFF** |
| DPS3 | |
| **REFERENCE** | **ORIGIN** |
| | Out of County |

000337 - 0005
INDIAN RIVER OIL CO.
3700 OKEECHOBEE ROAD
FT PIERCE, FL 34947

Contract: 337-08-003
eference: 220

02 Gross Weight 95,460.00 lb
Tare Weight 30,940.00 lb
Net Weight 64,520.00 lb 32.26 TN

| QTY. | UNIT | DESCRIPTION | RATE | EXTENSION | TAX | TOTAL |
|---|---|---|---|---|---|---|
| 32.26 | TN | CS [OC]C ontaminated Soil<br><br>WO# 000000<br>Route#0000 | | | | |

| NET AMOUNT |
|---|
| |
| TENDERED |
| |
| CHANGE |
| |
| CHECK NO. |
| |

New Hours of Operations
Monday 5:00 am to 4:00 pm
Tuesday through Friday 5:00 am to 4:00 pm
Sat 6:00 am to 12:00 pm
Have a Great Day !

SIGNATURE B Lee

OMNI WASTE OF OSCEOLA COUNTY LLC, o/a
1501 OMNI WAY
ST. CLOUD, FL 34773
Tel: (407) 891-3720 Fax: (407) 891-3730

| SITE | TICKET | GRID |
|---|---|---|
| 44 | 268135 | |

WEIGHMASTER: SANDY HARMON

| DATE IN | TIME IN |
|---|---|
| 24 December 2008 | 9:28 am |
| **DATE OUT** | **TIME OUT** |
| 24 December 2008 | 9:45 am |
| **VEHICLE** | **ROLL OFF** |
| DPS3 | |
| **REFERENCE** | **ORIGIN** |
| | Out of County |

000337 - 0005
INDIAN RIVER OIL CO.
3700 OKEECHOBEE ROAD
FT PIERCE, FL 34947

Contract: 337-08-003
Reference: 502

02 Gross Weight 94,540.00 lb
Tare Weight 29,040.00 lb
Net Weight 65,500.00 lb 32.75 TN

| QTY. | UNIT | DESCRIPTION | RATE | EXTENSION | TAX | TOTAL |
|---|---|---|---|---|---|---|
| 32.75 | TN | CS COCIC ontaminated Soil<br><br>WO# 000000<br>Route#0000 | | | | |

New Hours of Operations
Monday 5:00 am to 4:00 pm
Tuesday through Friday 5:00 am to 4:00 pm
Sat 6:00 am to 12:00 pm
Have a Great Day !

| NET AMOUNT |
|---|
| |
| TENDERED |
| |
| CHANGE |
| |
| CHECK NO. |
| |

SIGNATURE _____

OMNI WASTE OF OSCEOLA COUNTY LLC, o/a
1501 OMNI WAY
ST. CLOUD, FL 34773
Tel: (407) 891-3720 Fax: (407) 891-3730

| SITE | TICKET | GRID |
|---|---|---|
| 44 | 268141 | |

WEIGHMASTER: SANDY HARMON

| DATE IN | TIME IN |
|---|---|
| 24 December 2008 | 9:43 am |
| **DATE OUT** | **TIME OUT** |
| 24 December 2008 | 10:00 am |
| **VEHICLE** | **ROLL OFF** |
| DP53 | |
| **REFERENCE** | **ORIGIN** |
| | Out of County |

000337 - 0005
INDIAN RIVER OIL CO.
3700 OKEECHOBEE ROAD
FT PIERCE, FL 34947

Contract: 337-08-003
Reference: 259

02 Gross Weight 91,860.00 lb
Tare Weight 28,500.00 lb
Net Weight 63,360.00 lb 31.68 TN

| QTY. | UNIT | DESCRIPTION | RATE | EXTENSION | TAX | TOTAL |
|---|---|---|---|---|---|---|
| 31.68 | TN | CS [OC]C ontaminated Soil<br><br>WO# 000000<br>Route#0000 | | | | |

| NET AMOUNT |
|---|
| |
| TENDERED |
| |
| CHANGE |
| |
| CHECK NO. |
| |

New Hours of Operations
Monday 5:00 am to 4:00 pm
Tuesday through Friday 5:00 am to 4:00 pm
Sat 6:00 am to 12:00 pm
Have a Great Day !

SIGNATURE _____

OMNI WASTE OF OSCEOLA COUNTY LLC, o/a
1501 OMNI WAY
ST. CLOUD, FL 34773
Tel: (407) 891-3720 Fax: (407) 891-3730

| SITE | TICKET | GRID |
|---|---|---|
| 44 | 268143 | |

WEIGHMASTER: SANDY HARMON

| DATE IN | TIME IN |
|---|---|
| 24 December 2008 | 9:47 am |
| **DATE OUT** | **TIME OUT** |
| 24 December 2008 | 10:03 am |
| **VEHICLE** | **ROLL OFF** |
| DPS3 | |
| **REFERENCE** | **ORIGIN** |
| | Out of County |

000337 - 0005
INDIAN RIVER OIL CO.
3700 OKEECHOBEE ROAD
FT PIERCE, FL 34947

Contract: 337-08-003
Reference: 231

02 Gross Weight 90,060.00 lb
Tare Weight 28,840.00 lb
Net Weight 61,220.00 lb 30.61 TN

| QTY. | UNIT | DESCRIPTION | RATE | EXTENSION | TAX | TOTAL |
|---|---|---|---|---|---|---|
| 30.61 | TN | CS [OC]C ontaminated Soil<br><br>WO# 000000<br>Route#0000 | | | | |

New Hours of Operations
Monday 5:00 am to 4:00 pm
Tuesday through Friday 5:00 am to 4:00 pm
Sat 6:00 am to 12:00 pm
Have a Great Day !

| NET AMOUNT |
|---|
| |
| TENDERED |
| |
| CHANGE |
| |
| CHECK NO. |
| |

SIGNATURE _____

OMNI WASTE OF OSCEOLA COUNTY LLC, o/a
1501 OMNI WAY
ST. CLOUD, FL 34773
Tel: (407) 891-3720 Fax: (407) 891-3730

| SITE | TICKET | GRID |
|---|---|---|
| 44 | 268148 | |

WEIGHMASTER: SANDY HARMON

| DATE IN | TIME IN |
|---|---|
| 24 December 2008 | 10:07 am |
| **DATE OUT** | **TIME OUT** |
| 24 December 2008 | 10:21 am |
| **VEHICLE** | **ROLL OFF** |
| DPS3 | |
| **REFERENCE** | **ORIGIN** |
| | Out of County |

000337 - 0005
INDIAN RIVER OIL CO.
3700 OKEECHOBEE ROAD
FT PIERCE, FL 34947

Contract: 337-08-003
ference: 230

02 Gross Weight 92,260.00 lb
Tare Weight 28,460.00 lb
Net Weight 63,800.00 lb 31.90 TN

| QTY. | UNIT | DESCRIPTION | RATE | EXTENSION | TAX | TOTAL |
|---|---|---|---|---|---|---|
| 1.90 | TN | CS [OC]C ontaminated Soil<br><br>WO# 000000<br>Route#0000 | | | | |

| NET AMOUNT |
|---|
| |
| TENDERED |
| CHANGE |
| CHECK NO. |

New Hours of Operations
Monday 5:00 am to 4:00 pm
Tuesday through Friday 5:00 am to 4:00 pm
Sat 6:00 am to 12:00 pm
Have a Great Day !

SIGNATURE _____

OMNI WASTE OF OSCEOLA COUNTY LLC, o/a
1501 OMNI WAY
ST. CLOUD, FL 34773
Tel: (407) 891-3720 Fax: (407) 891-3730

| SITE | TICKET | GRID |
|---|---|---|
| | 268150 | |

WEIGHMASTER: SANDY HARMON

| DATE IN | TIME IN |
|---|---|
| 24 December 2008 | 10:08 am |
| **DATE OUT** | **TIME OUT** |
| 24 December 2008 | 10:24 am |
| **VEHICLE** | **ROLL OFF** |
| DPS3 | |
| **REFERENCE** | **ORIGIN** |
| | Out of County |

000337 - 0005
INDIAN RIVER OIL CO.
3700 OKEECHOBEE ROAD
FT PIERCE, FL 34947

Contract: 337-08-003
eference: 508

02 Gross Weight 87,720.00 lb
Tare Weight 28,200.00 lb
Net Weight 59,520.00 lb 29.76 TN

| QTY. | UNIT | DESCRIPTION | RATE | EXTENSION | TAX | TOTAL |
|---|---|---|---|---|---|---|
| 29.76 | TN | CS [DC]C ontaminated Soil<br><br>WO# 000000<br>Route#0000 | | | | |

New Hours of Operations
Monday 5:00 am to 4:00 pm
Tuesday through Friday 5:00 am to 4:00 pm
Sat 6:00 am to 12:00 pm
Have a Great Day !

| NET AMOUNT |
|---|
| |
| TENDERED |
| |
| CHANGE |
| |
| CHECK NO. |
| |

SIGNATURE _____

OMNI WASTE OF OSCEOLA COUNTY LLC, o/a
1501 OMNI WAY
ST. CLOUD, FL 34773
Tel: (407) 891-3720 Fax: (407) 891-3730

| SITE | TICKET | GRID |
|---|---|---|
| 44 | 268156 | |

WEIGHMASTER: SANDY HARMON

| DATE IN | TIME IN |
|---|---|
| 24 December 2008 | 10:23 am |
| **DATE OUT** | **TIME OUT** |
| 24 December 2008 | 10:50 am |
| **VEHICLE** | **ROLL OFF** |
| DPS3 | |
| **REFERENCE** | **ORIGIN** |
| | Out of County |

000337 - 0005
INDIAN RIVER OIL CO.
3700 OKEECHOBEE ROAD
FT PIERCE, FL 34947

Contract: 337-08-003
eference: 249

02 Gross Weight 89,480.00 lb
Tare Weight 30,280.00 lb
Net Weight 59,200.00 lb 29.60 TN

| QTY. | UNIT | DESCRIPTION | RATE | EXTENSION | TAX | TOTAL |
|---|---|---|---|---|---|---|
| 29.60 | TN | CS [OC]C ontaminated Soil<br><br>WO# 000000<br>Route#0000 | | | | |

| NET AMOUNT |
|---|
| |
| TENDERED |
| |
| CHANGE |
| |
| CHECK NO. |
| |

New Hours of Operations
Monday 5:00 am to 4:00 pm
Tuesday through Friday 5:00 am to 4:00 pm
Sat 6:00 am to 12:00 pm
Have a Great Day !

SIGNATURE

OMNI WASTE OF OSCEOLA COUNTY LLC, o/a
1501 OMNI WAY
ST. CLOUD, FL 34773
Tel: (407) 891-3720 Fax: (407) 891-3730

| SITE | TICKET | GRID |
|---|---|---|
| | 268160 | |

WEIGHMASTER: SANDY HARMON

| DATE IN | TIME IN |
|---|---|
| 24 December 2008 | 10:22 am |
| **DATE OUT** | **TIME OUT** |
| 24 December 2008 | 10:56 am |
| **VEHICLE** | **ROLL OFF** |
| DP53 | |
| **REFERENCE** | **ORIGIN** |
| | Out of County |

000337 - 0005
INDIAN RIVER OIL CO.
3700 OKEECHOBEE ROAD
FT PIERCE, FL 34947

Contract: 337-08-003
Reference: 153

02 Gross Weight 82,320.00 lb
Tare Weight 32,360.00 lb
Net Weight 49,960.00 lb 24.98 TN

| QTY. | UNIT | DESCRIPTION | RATE | EXTENSION | TAX | TOTAL |
|---|---|---|---|---|---|---|
| 24.98 | TN | CS [OCIC ontaminated Soil<br><br>WO# 000000<br>Route#0000 | | | | |

New Hours of Operations
Monday 5:00 am to 4:00 pm
Tuesday through Friday 5:00 am to 4:00 pm
Sat 6:00 am to 12:00 pm
Have a Great Day !

| NET AMOUNT |
|---|
| |
| TENDERED |
| |
| CHANGE |
| |
| CHECK NO. |
| |

SIGNATURE _____

OMNI WASTE OF OSCEOLA COUNTY LLC, o/a
1501 OMNI WAY
ST. CLOUD, FL 34773
Tel: (407) 891-3720 Fax: (407) 891-3730

- - 44

| SITE | TICKET | GRID |
|---|---|---|
| | 268164 | |

WEIGHMASTER: SANDY HARMON

| DATE IN | TIME IN |
|---|---|
| 24 December 2008 | 10:37 am |
| **DATE OUT** | **TIME OUT** |
| 24 December 2008 | 11:07 am |
| **VEHICLE** | **ROLL OFF** |
| DPS3 | |
| **REFERENCE** | **ORIGIN** |
| | Out of County |

000337 - 0005
INDIAN RIVER OIL CO.
3700 OKEECHOBEE ROAD
FT PIERCE, FL 34947

Contract: 337-08-003
Reference: 295

02 Gross Weight 89,160.00 lb
Tare Weight 30,880.00 lb
Net Weight 58,280.00 lb 29.14 TN

| QTY. | UNIT | DESCRIPTION | RATE | EXTENSION | TAX | TOTAL |
|---|---|---|---|---|---|---|
| 29.14 | TN | CS [OCIC ontaminated Soil<br><br>WO# 000000<br>Route#0000 | | | | |

NET AMOUNT
TENDERED
CHANGE
CHECK NO.

New Hours of Operations
Monday 5:00 am to 4:00 pm
Tuesday through Friday 5:00 am to 4:00 pm
Sat 6:00 am to 12:00 pm
Have a Great Day !

SIGNATURE

OMNI WASTE OF OSCEOLA COUNTY LLC, o/a
1501 OMNI WAY
ST. CLOUD, FL 34773
Tel: (407) 891-3720 Fax: (407) 891-3730

44

| SITE | TICKET | GRID |
|---|---|---|
| | 268165 | |

WEIGHMASTER: SANDY HARMON

| DATE IN | TIME IN |
|---|---|
| 24 December 2008 | 10:42 am |
| **DATE OUT** | **TIME OUT** |
| 24 December 2008 | 11:08 am |
| **VEHICLE** | **ROLL OFF** |
| DPS3 | |
| **REFERENCE** | **ORIGIN** |
| | Out of County |

000337 - 0005
INDIAN RIVER OIL CO.
3700 OKEECHOBEE ROAD
FT PIERCE, FL 34947

Contract: 337-08-003
eference: 523

02 Gross Weight 91,380.00 lb
Tare Weight 31,200.00 lb
Net Weight 60,180.00 lb 30.09 TN

| QTY. | UNIT | DESCRIPTION | RATE | EXTENSION | TAX | TOTAL |
|---|---|---|---|---|---|---|
| 30.09 | TN | CS [DC]C ontaminated Soil<br><br>WO# 000000<br>Route#0000 | | | | |

New Hours of Operations
Monday 5:00 am to 4:00 pm
Tuesday through Friday 5:00 am to 4:00 pm
Sat 6:00 am to 12:00 pm
Have a Great Day !

| NET AMOUNT |
|---|
| |
| TENDERED |
| |
| CHANGE |
| |
| CHECK NO. |
| |

SIGNATURE _____

OMNI WASTE OF OSCEOLA COUNTY LLC, o/a
1501 OMNI WAY
ST. CLOUD, FL 34773
Tel: (407) 891-3720 Fax: (407) 891-3730

44

| SITE | TICKET | GRID |
|---|---|---|
| | 268170 | |

WEIGHMASTER: SANDY HARMON

| DATE IN | TIME IN |
|---|---|
| 24 December 2008 | 11:02 am |
| **DATE OUT** | **TIME OUT** |
| 24 December 2008 | 11:18 am |
| **VEHICLE** | **ROLL OFF** |
| DPS3 | |
| **REFERENCE** | **ORIGIN** |
| | Out of County |

000337 - 0005
INDIAN RIVER OIL CO.
3700 OKEECHOBEE ROAD
FT PIERCE, FL 34947

Contract: 337-08-003
eference: 227

02 Gross Weight 95,540.00 lb
Tare Weight 30,040.00 lb
Net Weight 65,500.00 lb 32.75 TN

| QTY. | UNIT | DESCRIPTION | RATE | EXTENSION | TAX | TOTAL |
|---|---|---|---|---|---|---|
| 32.75 | TN | CS [OC]C ontaminated Soil<br><br>WO# 000000<br>Route#0000 | | | | |

New Hours of Operations
Monday 5:00 am to 4:00 pm
Tuesday through Friday 5:00 am to 4:00 pm
Sat 6:00 am to 12:00 pm
Have a Great Day !

| NET AMOUNT |
|---|
| |
| TENDERED |
| CHANGE |
| CHECK NO. |

SIGNATURE

OMNI WASTE OF OSCEOLA COUNTY LLC, o/a
1501 OMNI WAY
ST. CLOUD, FL 34773
Tel: (407) 891-3720 Fax: (407) 891-3730

| SITE | TICKET | GRID |
|---|---|---|
| 44 | 248182 | |

WEIGHMASTER: TRICIA TEMPLE

| DATE IN | TIME IN |
|---|---|
| 24 December 2008 | 12:24 pm |
| **DATE OUT** | **TIME OUT** |
| 24 December 2008 | 12:35 pm |
| **VEHICLE** | **ROLL OFF** |
| DPS3 | |
| **REFERENCE** | **ORIGIN** |
| | Out of County |

000337 - 0005
INDIAN RIVER OIL CO.
3700 OKEECHOBEE ROAD
FT PIERCE, FL 34947

Contract: 337-08-003
Reference: 282

02 Gross Weight 96,900.00 lb
Tare Weight 30,260.00 lb
Net Weight 66,640.00 lb 33.32 TN

| QTY. | UNIT | DESCRIPTION | RATE | EXTENSION | TAX | TOTAL |
|---|---|---|---|---|---|---|
| 33.32 | TN | CS [OC]C ontaminated Soil | | | | |
| | | WO# 000000<br>Route#0000 | | | | |

New Hours of Operations
Monday 5:00 am to 4:00 pm
Tuesday through Friday 5:00 am to 4:00 pm
Sat 6:00 am to 12:00 pm
Have a Great Day !

| NET AMOUNT |
|---|
| |
| TENDERED |
| |
| CHANGE |
| |
| CHECK NO. |
| |

SIGNATURE alefly

OMNI WASTE OF OSCEOLA COUNTY LLC, o/a
1501 OMNI WAY
ST. CLOUD, FL 34773
Tel: (407) 891-3720 Fax: (407) 891-3730

| SITE | TICKET | GRID |
|---|---|---|
| 44 | 268183 | |

WEIGHMASTER: TRICIA TEMPLE

| DATE IN | TIME IN |
|---|---|
| 24 December 2008 | 12:25 pm |
| **DATE OUT** | **TIME OUT** |
| 24 December 2008 | 12:37 pm |
| **VEHICLE** | **ROLL OFF** |
| DP53 | |
| **REFERENCE** | **ORIGIN** |
| | Out of County |

000337 - 0005
INDIAN RIVER OIL CO.
3700 OKEECHOBEE ROAD
FT PIERCE, FL 34947

Contract: 337-08-003
Reference: 501

02 Gross Weight 90,280.00 lb
Tare Weight 28,860.00 lb
Net Weight 61,420.00 lb 30.71 TN

| QTY. | UNIT | DESCRIPTION | RATE | EXTENSION | TAX | TOTAL |
|---|---|---|---|---|---|---|
| 30.71 | TN | CS [DC]C ontaminated Soil | | | | |
| | | WO# 000000<br>Route#0000 | | | | |

New Hours of Operations
Monday 5:00 am to 4:00 pm
Tuesday through Friday 5:00 am to 4:00 pm
Sat 6:00 am to 12:00 pm
Have a Great Day !

| NET AMOUNT |
|---|
| |
| TENDERED |
| |
| CHANGE |
| |
| CHECK NO. |
| |

SIGNATURE

OMNI WASTE OF OSCEOLA COUNTY LLC, o/a
1501 OMNI WAY
ST. CLOUD, FL 34773
Tel: (407) 891-3720 Fax: (407) 891-3730

| SITE | TICKET | GRID |
|---|---|---|
| 44 | 268189 | |

WEIGHMASTER: SANDY HARMON

| DATE IN | TIME IN |
|---|---|
| 24 December 2008 | 12:45 pm |
| **DATE OUT** | **TIME OUT** |
| 24 December 2008 | 1:02 pm |
| **VEHICLE** | **ROLL OFF** |
| DP53 | |
| **REFERENCE** | **ORIGIN** |
| | Out of County |

000337 - 0005
INDIAN RIVER OIL CO.
3700 OKEECHOBEE ROAD
FT PIERCE, FL 34947

Contract: 337-08-003
Reference: 117

02 Gross Weight 98,980.00 lb
Tare Weight 33,720.00 lb
Net Weight 65,260.00 lb 32.63 TN

| QTY. | UNIT | DESCRIPTION | RATE | EXTENSION | TAX | TOTAL |
|---|---|---|---|---|---|---|
| 32.63 | TN | CS [OC]C ontaminated Soil<br><br>WO# 000000<br>Route#0000 | | | | |

NET AMOUNT
TENDERED
CHANGE
CHECK NO.

New Hours of Operations
Monday 5:00 am to 4:00 pm
Tuesday through Friday 5:00 am to 4:00 pm
Sat 6:00 am to 12:00 pm
Have a Great Day !

SIGNATURE Ivan T Cg.

OMNI WASTE OF OSCEOLA COUNTY LLC, o/a
1501 OMNI WAY
ST. CLOUD, FL 34773
Tel: (407) 891-3720 Fax: (407) 891-3730

| SITE | TICKET | GRID |
|---|---|---|
| 44 | 268190 | |

WEIGHMASTER: SANDY HARMON

| DATE IN | TIME IN |
|---|---|
| 24 December 2008 | 12:49 pm |
| **DATE OUT** | **TIME OUT** |
| 24 December 2008 | 1:05 pm |
| **VEHICLE** | **ROLL OFF** |
| DP93 | |
| **REFERENCE** | **ORIGIN** |
| | Out of County |

000337 - 0005
INDIAN RIVER OIL CO.
3700 OKEECHOBEE ROAD
FT PIERCE, FL 34947

Contract: 337-08-003
Reference: 502

02 Gross Weight 88,300.00 lb
Tare Weight 29,000.00 lb
Net Weight 59,300.00 lb 29.65 TN

| QTY. | UNIT | DESCRIPTION | RATE | EXTENSION | TAX | TOTAL |
|---|---|---|---|---|---|---|
| 29.65 | TN | CS COC3C ontaminated Soil<br><br>WO# 000000<br>Route#0000 | | | | |

New Hours of Operations
Monday 5:00 am to 4:00 pm
Tuesday through Friday 5:00 am to 4:00 pm
Sat 6:00 am to 12:00 pm
Have a Great Day !

| NET AMOUNT |
|---|
| |
| TENDERED |
| CHANGE |
| CHECK NO. |

SIGNATURE

OMNI WASTE OF OSCEOLA COUNTY LLC, o/a
1501 OMNI WAY
ST. CLOUD, FL 34773
Tel: (407) 891-3720 Fax: (407) 891-3730

| SITE | TICKET | GRID |
|---|---|---|
| 44 | 268191 | |

WEIGHMASTER: SANDY HARMON

| DATE IN | TIME IN |
|---|---|
| 24 December 2008 | 12:57 pm |
| **DATE OUT** | **TIME OUT** |
| 24 December 2008 | 1:10 pm |
| **VEHICLE** | **ROLL OFF** |
| DFS3 | |
| **REFERENCE** | **ORIGIN** |
| | Out of County |

000337 - 0005
INDIAN RIVER OIL CO.
3700 OKEECHOBEE ROAD
FT PIERCE, FL 34947

Contract: 337-08-003
eference: 154

02 Gross Weight 82,860.00 lb
Tare Weight 33,680.00 lb
Net Weight 49,180.00 lb 24.59 TN

| QTY. | UNIT | DESCRIPTION | RATE | EXTENSION | TAX | TOTAL |
|---|---|---|---|---|---|---|
| 24.59 | TN | CS [OCJC ontaminated Soil<br><br>WO# 000000<br>Route#0000 | | | | |

NET AMOUNT
TENDERED
CHANGE
CHECK NO.

New Hours of Operations
Monday 5:00 am to 4:00 pm
Tuesday through Friday 5:00 am to 4:00 pm
Sat 6:00 am to 12:00 pm
Have a Great Day !

SIGNATURE _____

OMNI WASTE OF OSCEOLA COUNTY LLC, d/a
1501 OMNI WAY
ST. CLOUD, FL 34773
Tel: (407) 891-3720 Fax: (407) 891-3730

| SITE | TICKET | GRID |
|---|---|---|
| | 268192 | |

WEIGHMASTER: SANDY HARMON

| DATE IN | TIME IN |
|---|---|
| 24 December 2008 | 1:12 pm |
| **DATE OUT** | **TIME OUT** |
| 24 December 2008 | 1:30 pm |
| **VEHICLE** | **ROLL OFF** |
| DP53 | |
| **REFERENCE** | **ORIGIN** |
| | Out of County |

000337 - 0005
INDIAN RIVER OIL CO.
3700 OKEECHOBEE ROAD
FT PIERCE, FL 34947

Contract: 337-08-003
Reference: 259

02 Gross Weight 92,260.00 lb
Tare Weight 28,340.00 lb
Net Weight 63,920.00 lb 31.96 TN

| QTY | UNIT | DESCRIPTION | RATE | EXTENSION | TAX | TOTAL |
|---|---|---|---|---|---|---|
| 31.96 | TN | CS [illegible] ontaminated Soil<br><br>WO# 000000<br>Route#0000 | | | | |

New Hours of Operations
Monday 5:00 am to 4:00 pm
Tuesday through Friday 5:00 am to 4:00 pm
Sat 6:00 am to 12:00 pm
Have a Great Day !

| NET AMOUNT |
|---|
| |
| TENDERED |
| |
| CHANGE |
| |
| CHECK NO. |
| |

SIGNATURE _____

OMNI WASTE OF OSCEOLA COUNTY LLC, o/a
1501 OMNI WAY
ST. CLOUD, FL 34773
Tel: (407) 891-3720 Fax: (407) 891-3730

| SITE | TICKET | GRID |
|---|---|---|
| 44 | 268193 | |

WEIGHMASTER: SANDY HARMON

| DATE IN | TIME IN |
|---|---|
| 24 December 2008 | 1:15 pm |
| **DATE OUT** | **TIME OUT** |
| 24 December 2008 | 1:31 pm |
| **VEHICLE** | **ROLL OFF** |
| DPS3 | |
| **REFERENCE** | **ORIGIN** |
| | Out of County |

000337 - 0005
INDIAN RIVER OIL CO.
3700 OKEECHOBEE ROAD
FT PIERCE, FL 34947

Contract: 337-08-003
Reference: 231

02 Gross Weight 88,560.00 lb
Tare Weight 28,640.00 lb
Net Weight 59,920.00 lb 29.96 TN

| QTY. | UNIT | DESCRIPTION | RATE | EXTENSION | TAX | TOTAL |
|---|---|---|---|---|---|---|
| 29.96 | TN | CS [OC]C ontaminated Soil<br><br>WO# 000000<br>Route#0000 | | | | |

New Hours of Operations
Monday 5:00 am to 4:00 pm
Tuesday through Friday 5:00 am to 4:00 pm
Sat 6:00 am to 12:00 pm
Have a Great Day !

| NET AMOUNT |
|---|
| |
| TENDERED |
| |
| CHANGE |
| |
| CHECK NO. |
| |

SIGNATURE _____

OMNI WASTE OF OSCEOLA COUNTY LLC, o/a
1501 OMNI WAY
ST. CLOUD, FL 34773
Tel: (407) 891-3720 Fax: (407) 891-3730

| SITE | TICKET | GRID |
|---|---|---|
| 44 | 268196 | |

WEIGHMASTER: SANDY HARMON

| DATE IN | TIME IN |
|---|---|
| 24 December 2008 | 1:33 pm |
| **DATE OUT** | **TIME OUT** |
| 24 December 2008 | 1:49 pm |
| **VEHICLE** | **ROLL OFF** |
| DPS3 | |
| **REFERENCE** | **ORIGIN** |
| | Out of County |

000337 - 0005
INDIAN RIVER OIL CO.
3700 OKEECHOBEE ROAD
FT PIERCE, FL 34947

Contract: 337-08-003
Reference: 230

02 Gross Weight 86,120.00 lb
Tare Weight 28,100.00 lb
Net Weight 58,020.00 lb 29.01 TN

| QTY. | UNIT | DESCRIPTION | RATE | EXTENSION | TAX | TOTAL |
|---|---|---|---|---|---|---|
| 29.01 | TN | CS [OC]C ontaminated Soil<br><br>WO# 000000<br>Route#0000 | | | | |

NET AMOUNT
TENDERED
CHANGE
CHECK NO.

New Hours of Operations
Monday 5:00 am to 4:00 pm
Tuesday through Friday 5:00 am to 4:00 pm
Sat 6:00 am to 12:00 pm
Have a Great Day !

SIGNATURE

OMNI WASTE OF OSCEOLA COUNTY LLC, o/a
1501 OMNI WAY
ST. CLOUD, FL 34773
Tel: (407) 891-3720 Fax: (407) 891-3730

| SITE | TICKET | GRID |
|---|---|---|
| 44 | 268197 | |

WEIGHMASTER: SANDY HARMON

| DATE IN | TIME IN |
|---|---|
| 24 December 2008 | 1:46 pm |
| **DATE OUT** | **TIME OUT** |
| 24 December 2008 | 2:02 pm |
| **VEHICLE** | **ROLL OFF** |
| DPS3 | |
| **REFERENCE** | **ORIGIN** |
| | Out of County |

000337 - 0005
INDIAN RIVER OIL CO.
3700 OKEECHOBEE ROAD
FT PIERCE, FL 34947

Contract: 337-08-003
Reference: 508

02 Gross Weight 87,460.00 lb
Tare Weight 28,120.00 lb
Net Weight 59,340.00 lb 29.67 TN

| QTY. | UNIT | DESCRIPTION | RATE | EXTENSION | TAX | TOTAL |
|---|---|---|---|---|---|---|
| 29.67 | TN | CS [DCIC ontaminated Soil<br><br>WO# 000000<br>Route#0000 | | | | |

| NET AMOUNT |
|---|
| |
| TENDERED |
| |
| CHANGE |
| |
| CHECK NO. |
| |

New Hours of Operations
Monday 5:00 am to 4:00 pm
Tuesday through Friday 5:00 am to 4:00 pm
Sat 6:00 am to 12:00 pm
Have a Great Day !

SIGNATURE _____

OMNI WASTE OF OSCEOLA COUNTY LLC, o/a
1501 OMNI WAY
ST. CLOUD, FL 34773
Tel: (407) 891-3720 Fax: (407) 891-3730

| SITE | TICKET | GRID |
|---|---|---|
| 44 | 268200 | |

WEIGHMASTER: SANDY HARMON

| DATE IN | TIME IN |
|---|---|
| 24 December 2008 | 1:52 pm |
| **DATE OUT** | **TIME OUT** |
| 24 December 2008 | 2:11 pm |
| **VEHICLE** | **ROLL OFF** |
| DP53 | |
| **REFERENCE** | **ORIGIN** |
| | Out of County |

000337 - 0005
INDIAN RIVER OIL CO.
3700 OKEECHOBEE ROAD
FT PIERCE, FL 34947

Contract: 337-08-003
Reference: 145

02 Gross Weight 89,920.00 lb
Tare Weight 33,000.00 lb
Net Weight 56,920.00 lb 28.46 TN

| QTY. | UNIT | DESCRIPTION | RATE | EXTENSION | TAX | TOTAL |
|---|---|---|---|---|---|---|
| 28.46 | TN | CS [OCIC ontaminated Soil<br><br>WO# 000000<br>Route#0000 | | | | |

| NET AMOUNT |
|---|
| |
| TENDERED |
| CHANGE |
| CHECK NO. |

New Hours of Operations
Monday 5:00 am to 4:00 pm
Tuesday through Friday 5:00 am to 4:00 pm
Sat 6:00 am to 12:00 pm
Have a Great Day !

SIGNATURE Luis R.

OMNI WASTE OF OSCEOLA COUNTY LLC, o/a
1501 OMNI WAY
ST. CLOUD, FL 34773
Tel: (407) 891-3720 Fax: (407) 891-3730

44

| SITE | TICKET | GRID |
|---|---|---|
| | 268204 | |

WEIGHMASTER: SANDY HARMON

| DATE IN | TIME IN |
|---|---|
| 24 December 2008 | 2:20 pm |
| **DATE OUT** | **TIME OUT** |
| 24 December 2008 | 2:36 pm |
| **VEHICLE** | **ROLL OFF** |
| DPS3 | |
| **REFERENCE** | **ORIGIN** |
| | Out of County |

000337 - 0005
INDIAN RIVER OIL CO.
3700 OKEECHOBEE ROAD
FT PIERCE, FL 34947

Contract: 337-08-003
eference: 227

02 Gross Weight 88,200.00 lb
Tare Weight 29,980.00 lb
Net Weight 58,220.00 lb 29.11 TN

| QTY. | UNIT | DESCRIPTION | RATE | EXTENSION | TAX | TOTAL |
|---|---|---|---|---|---|---|
| 29.11 | TN | CS [OCJC ontaminated Soil<br><br>WO# 000000<br>Route#0000 | | | | |

New Hours of Operations
Monday 5:00 am to 4:00 pm
Tuesday through Friday 5:00 am to 4:00 pm
Sat 6:00 am to 12:00 pm
Have a Great Day !

| NET AMOUNT |
|---|
| |
| TENDERED |
| |
| CHANGE |
| |
| CHECK NO. |
| |

SIGNATURE _____

OMNI WASTE OF OSCEOLA COUNTY LLC, o/a
1501 OMNI WAY
ST. CLOUD, FL 34773
Tel: (407) 891-3720 Fax: (407) 891-3730

44

| SITE | TICKET | GRID |
|---|---|---|
| | 268272 | |

WEIGHMASTER: SANDY HARMON

| DATE IN | TIME IN |
|---|---|
| 26 December 2008 | 9:08 am |
| **DATE OUT** | **TIME OUT** |
| 26 December 2008 | 9:49 am |

| VEHICLE | ROLL OFF |
|---|---|
| DPS3 | |

| REFERENCE | ORIGIN |
|---|---|
| | Out of County |

000337 - 0005
INDIAN RIVER OIL CO.
3700 OKEECHOBEE ROAD
FT PIERCE, FL 34947

Contract: 337-08-003
ference: 220

02 Gross Weight 87,900.00 lb
Tare Weight 31,060.00 lb
Net Weight 56,840.00 lb 28.42 TN

| QTY. | UNIT | DESCRIPTION | RATE | EXTENSION | TAX | TOTAL |
|---|---|---|---|---|---|---|
| 8.42 | TN | CS [OCIC ontaminated Soil<br><br>WO# 000000<br>Route#0000 | | | | |

New Hours of Operations
Monday 5:00 am to 4:00 pm
Tuesday through Friday 5:00 am to 4:00 pm
Sat 6:00 am to 12:00 pm
Have a Great Day !

| NET AMOUNT |
|---|
| |
| TENDERED |
| |
| CHANGE |
| |
| CHECK NO. |
| |

SIGNATURE B. Ulg

OMNI WASTE OF OSCEOLA COUNTY LLC, o/a
1501 OMNI WAY
ST. CLOUD, FL 34773
Tel: (407) 891-3720 Fax: (407) 891-3730

| SITE | TICKET | GRID |
|---|---|---|
| 44 | 268274 | |

WEIGHMASTER: SANDY HARMON

| DATE IN | TIME IN |
|---|---|
| 26 December 2008 | 9:16 am |
| **DATE OUT** | **TIME OUT** |
| 26 December 2008 | 9:53 am |
| **VEHICLE** | **ROLL OFF** |
| DPS3 | |
| **REFERENCE** | **ORIGIN** |
| | Out of County |

000337 - 0005
INDIAN RIVER OIL CO.
3700 OKEECHOBEE ROAD
FT PIERCE, FL 34947

Contract: 337-08-003
eference: 502

02 Gross Weight 86,600.00 lb
Tare Weight 29,080.00 lb
Net Weight 57,520.00 lb 28.76 TN

| QTY. | UNIT | DESCRIPTION | RATE | EXTENSION | TAX | TOTAL |
|---|---|---|---|---|---|---|
| 28.76 | TN | CS [OCIC ontaminated Soil<br><br>WO# 000000<br>Route#0000 | | | | |

New Hours of Operations
Monday 5:00 am to 4:00 pm
Tuesday through Friday 5:00 am to 4:00 pm
Sat 6:00 am to 12:00 pm
Have a Great Day !

| NET AMOUNT |
|---|
| |
| TENDERED |
| |
| CHANGE |
| |
| CHECK NO. |
| |

SIGNATURE

OMNI WASTE OF OSCEOLA COUNTY LLC, o/a
1501 OMNI WAY
ST. CLOUD, FL 34773
Tel: (407) 891-3720 Fax: (407) 891-3730

| SITE | TICKET | GRID |
|---|---|---|
| 44 | 268276 | |

WEIGHMASTER: SANDY HARMON

| DATE IN | TIME IN |
|---|---|
| 26 December 2008 | 9:36 am |
| **DATE OUT** | **TIME OUT** |
| 26 December 2008 | 10:01 am |
| **VEHICLE** | **ROLL OFF** |
| DPS3 | |
| **REFERENCE** | **ORIGIN** |
| | Out of County |

000337 - 0005
INDIAN RIVER OIL CO.
3700 OKEECHOBEE ROAD
FT PIERCE, FL 34947

Contract: 337-08-003
:ference: 227

02 Gross Weight 81,960.00 lb
Tare Weight 30,560.00 lb
Net Weight 51,400.00 lb 25.70 TN

| QTY. | UNIT | DESCRIPTION | RATE | EXTENSION | TAX | TOTAL |
|---|---|---|---|---|---|---|
| 5.70 | TN | CS [OC]C ontaminated Soil<br><br>WO# 000000<br>Route#0000 | | | | |

New Hours of Operations
Monday 5:00 am to 4:00 pm
Tuesday through Friday 5:00 am to 4:00 pm
Sat 6:00 am to 12:00 pm
Have a Great Day !

| NET AMOUNT |
|---|
| |
| TENDERED |
| CHANGE |
| CHECK NO. |

SIGNATURE _____

OMNI WASTE OF OSCEOLA COUNTY LLC, o/a
1501 OMNI WAY
ST. CLOUD, FL 34773
Tel: (407) 891-3720 Fax: (407) 891-3730

44

| SITE | TICKET | GRID |
|---|---|---|
| | 268279 | |

WEIGHMASTER: SANDY HARMON

| DATE IN | TIME IN |
|---|---|
| 26 December 2008 | 9:37 am |
| **DATE OUT** | **TIME OUT** |
| 26 December 2008 | 10:04 am |
| **VEHICLE** | **ROLL OFF** |
| DPS3 | |
| **REFERENCE** | **ORIGIN** |
| | Out of County |

000337 - 0005
INDIAN RIVER OIL CO.
3700 OKEECHOBEE ROAD
FT PIERCE, FL 34947

Contract: 337-08-003
:ference: 249

02 Gross Weight 87,700.00 lb
Tare Weight 30,720.00 lb
Net Weight 56,980.00 lb 28.49 TN

| QTY. | UNIT | DESCRIPTION | RATE | EXTENSION | TAX | TOTAL |
|---|---|---|---|---|---|---|
| 28.49 | TN | CS [OC]C ontaminated Soil<br><br>WO# 000000<br>Route#0000 | | | | |

New Hours of Operations
Monday 5:00 am to 4:00 pm
Tuesday through Friday 5:00 am to 4:00 pm
Sat 6:00 am to 12:00 pm
Have a Great Day !

| NET AMOUNT |
|---|
| |
| TENDERED |
| CHANGE |
| CHECK NO. |

SIGNATURE

OMNI WASTE OF OSCEOLA COUNTY LLC, o/a
1501 OMNI WAY
ST. CLOUD, FL 34773
Tel: (407) 891-3720 Fax: (407) 891-3730

| SITE | TICKET | GRID |
|---|---|---|
| 44 | 268281 | |

WEIGHMASTER: SANDY HARMON

| DATE IN | TIME IN |
|---|---|
| 26 December 2008 | 9:47 am |
| **DATE OUT** | **TIME OUT** |
| 26 December 2008 | 10:05 am |
| **VEHICLE** | **ROLL OFF** |
| DPS3 | |
| **REFERENCE** | **ORIGIN** |
| | Out of County |

000337 - 0005
INDIAN RIVER OIL CO.
3700 OKEECHOBEE ROAD
FT PIERCE, FL 34947

Contract: 337-08-003
Reference: 231

02 Gross Weight 86,480.00 lb
Tare Weight 28,840.00 lb
Net Weight 57,640.00 lb 28.82 TN

| QTY. | UNIT | DESCRIPTION | RATE | EXTENSION | TAX | TOTAL |
|---|---|---|---|---|---|---|
| 28.82 | TN | CS [OCJC ontaminated Soil<br><br>WO# 000000<br>Route#0000 | | | | |

NET AMOUNT
TENDERED
CHANGE
CHECK NO.

New Hours of Operations
Monday 5:00 am to 4:00 pm
Tuesday through Friday 5:00 am to 4:00 pm
Sat 6:00 am to 12:00 pm
Have a Great Day !

SIGNATURE

OMNI WASTE OF OSCEOLA COUNTY LLC, o/a
1501 OMNI WAY
ST. CLOUD, FL 34773
Tel: (407) 891-3720 Fax: (407) 891-3730

| SITE | TICKET | GRID |
|---|---|---|
| 44 | 268283 | |

WEIGHMASTER: SANDY HARMON

| DATE IN | TIME IN |
|---|---|
| 26 December 2008 | 10:06 am |
| **DATE OUT** | **TIME OUT** |
| 26 December 2008 | 10:20 am |

| VEHICLE | ROLL OFF |
|---|---|
| DFS8 | |

| REFERENCE | ORIGIN |
|---|---|
| | Out of County |

000337 - 0005
INDIAN RIVER OIL CO.
3700 OKEECHOBEE ROAD
FT PIERCE, FL 34947

Contract: 337-08-003
Reference: 230

02 Gross Weight 94,020.00 lb
Tare Weight 28,560.00 lb
Net Weight 65,460.00 lb 32.73 TN

| QTY. | UNIT | DESCRIPTION | RATE | EXTENSION | TAX | TOTAL |
|---|---|---|---|---|---|---|
| 32.73 | TN | CS [OCIC ontaminated Soil<br><br>WO# 000000<br>Route#0000 | | | | |

NET AMOUNT
TENDERED
CHANGE
CHECK NO.

New Hours of Operations
Monday 5:00 am to 4:00 pm
Tuesday through Friday 5:00 am to 4:00 pm
Sat 6:00 am to 12:00 pm
Have a Great Day !

SIGNATURE _____

OMNI WASTE OF OSCEOLA COUNTY LLC, o/a
1501 OMNI WAY
ST. CLOUD, FL 34773
Tel: (407) 891-3720 Fax: (407) 891-3730

| SITE | TICKET | GRID |
|---|---|---|
| 44 | 268284 | |

WEIGHMASTER: SANDY HARMON

| DATE IN | TIME IN |
|---|---|
| 26 December 2008 | 10:21 am |
| **DATE OUT** | **TIME OUT** |
| 26 December 2008 | 10:36 am |
| **VEHICLE** | **ROLL OFF** |
| DP53 | |
| **REFERENCE** | **ORIGIN** |
| | Out of County |

000337 - 0005
INDIAN RIVER OIL CO.
3700 OKEECHOBEE ROAD
FT PIERCE, FL 34947

Contract: 337-08-003
ference: 260

02 Gross Weight 98,760.00 lb
Tare Weight 32,160.00 lb
Net Weight 66,600.00 lb 33.30 TN

| QTY. | UNIT | DESCRIPTION | RATE | EXTENSION | TAX | TOTAL |
|---|---|---|---|---|---|---|
| 3.30 | TN | CS [OC]C ontaminated Soil<br><br>WO# 000000<br>Route#0000 | | | | |

New Hours of Operations
Monday 5:00 am to 4:00 pm
Tuesday through Friday 5:00 am to 4:00 pm
Sat 6:00 am to 12:00 pm
Have a Great Day !

| NET AMOUNT |
|---|
| |
| TENDERED |
| |
| CHANGE |
| |
| CHECK NO. |
| |

SIGNATURE _____

OMNI WASTE OF OSCEOLA COUNTY LLC, o/a
1501 OMNI WAY
ST. CLOUD, FL 34773
Tel: (407) 891-3720 Fax: (407) 891-3730

| SITE | TICKET | GRID |
|---|---|---|
| 44 | 268298 | |

WEIGHMASTER: SANDY HARMON

| DATE IN | TIME IN |
|---|---|
| 26 December 2008 | 10:32 am |
| **DATE OUT** | **TIME OUT** |
| 26 December 2008 | 10:45 am |
| **VEHICLE** | **ROLL OFF** |
| DP53 | |
| **REFERENCE** | **ORIGIN** |
| | Out of County |

000337 - 0005
INDIAN RIVER OIL CO.
3700 OKEECHOBEE ROAD
FT PIERCE, FL 34947

Contract: 337-08-003
eference: 117

02 Gross Weight 88,120.00 lb
Tare Weight 33,500.00 lb
Net Weight 54,620.00 lb 27.31 TN

| QTY. | UNIT | DESCRIPTION | RATE | EXTENSION | TAX | TOTAL |
|---|---|---|---|---|---|---|
| 27.31 | TN | CS [OC]C ontaminated Soil<br><br>WO# 000000<br>Route#0000 | | | | |

New Hours of Operations
Monday 5:00 am to 4:00 pm
Tuesday through Friday 5:00 am to 4:00 pm
Sat 6:00 am to 12:00 pm
Have a Great Day !

| NET AMOUNT |
|---|
| |
| TENDERED |
| CHANGE |
| CHECK NO. |

SIGNATURE Juan Tag

OMNI WASTE OF OSCEOLA COUNTY LLC, o/a
1501 OMNI WAY
ST. CLOUD, FL 34773
Tel: (407) 891-3720 Fax: (407) 891-3730

| SITE | TICKET | GRID |
|---|---|---|
| 44 | 268289 | |

WEIGHMASTER: SANDY HARMON

| DATE IN | TIME IN |
|---|---|
| 26 December 2008 | 10:32 am |
| **DATE OUT** | **TIME OUT** |
| 26 December 2008 | 10:50 am |

| VEHICLE | ROLL OFF |
|---|---|
| DP83 | |

| REFERENCE | ORIGIN |
|---|---|
| | Out of County |

000337 - 0005
INDIAN RIVER OIL CO.
3700 OKEECHOBEE ROAD
FT PIERCE, FL 34947

Contract: 337-08-003
Reference: 154

02 Gross Weight 83,880.00 lb
Tare Weight 33,500.00 lb
Net Weight 50,380.00 lb 25.19 TN

| QTY. | UNIT | DESCRIPTION | RATE | EXTENSION | TAX | TOTAL |
|---|---|---|---|---|---|---|
| 25.19 | TN | CS [illegible] ontaminated Soil<br><br>WO# 000000<br>Route#0000 | | | | |

New Hours of Operations
Monday 5:00 am to 4:00 pm
Tuesday through Friday 5:00 am to 4:00 pm
Sat 6:00 am to 12:00 pm
Have a Great Day !

| NET AMOUNT |
|---|
| |
| TENDERED |
| |
| CHANGE |
| |
| CHECK NO. |
| |

SIGNATURE _____

OMNI WASTE OF OSCEOLA COUNTY LLC, o/a
1501 OMNI WAY
ST. CLOUD, FL 34773
Tel: (407) 891-3720 Fax: (407) 891-3730

| SITE | TICKET | GRID |
|---|---|---|
| 44 | 268291 | |

WEIGHMASTER: SANDY HARMON

| DATE IN | TIME IN |
|---|---|
| 26 December 2008 | 10:39 am |
| **DATE OUT** | **TIME OUT** |
| 26 December 2008 | 10:53 am |

| VEHICLE | ROLL OFF |
|---|---|
| DFS3 | |

| REFERENCE | ORIGIN |
|---|---|
| | Out of County |

000337 - 0005
INDIAN RIVER OIL CO.
3700 OKEECHOBEE ROAD
FT PIERCE, FL 34947

Contract: 337-08-003
eference: 508

02 Gross Weight 86,180.00 lb
Tare Weight 28,200.00 lb
Net Weight 57,980.00 lb 28.99 TN

| QTY. | UNIT | DESCRIPTION | RATE | EXTENSION | TAX | TOTAL |
|---|---|---|---|---|---|---|
| 28.99 | TN | CS [OC]C ontaminated Soil<br><br>WO# 000000<br>Route#0000 | | | | |

New Hours of Operations
Monday 5:00 am to 4:00 pm
Tuesday through Friday 5:00 am to 4:00 pm
Sat 6:00 am to 12:00 pm
Have a Great Day !

| NET AMOUNT |
|---|
| |
| TENDERED |
| |
| CHANGE |
| |
| CHECK NO. |
| |

SIGNATURE Ben

OMNI WASTE OF OSCEOLA COUNTY LLC, o/a
1501 OMNI WAY
ST. CLOUD, FL 34773
Tel: (407) 891-3720 Fax: (407) 891-3730

44

| SITE | TICKET | GRID |
|---|---|---|
| | 268294 | |

WEIGHMASTER: SANDY HARMON

| DATE IN | TIME IN |
|---|---|
| 26 December 2008 | 10:48 am |
| **DATE OUT** | **TIME OUT** |
| 26 December 2008 | 11:04 am |
| **VEHICLE** | **ROLL OFF** |
| DPS3 | |
| **REFERENCE** | **ORIGIN** |
| | Out of County |

000337 - 0005
INDIAN RIVER OIL CO.
3700 OKEECHOBEE ROAD
FT PIERCE, FL 34947

Contract: 337-08-003
Reference: 145

02 Gross Weight 83,460.00 lb
Tare Weight 32,720.00 lb
Net Weight 50,740.00 lb 25.37 TN

| QTY. | UNIT | DESCRIPTION | RATE | EXTENSION | TAX | TOTAL |
|---|---|---|---|---|---|---|
| 25.37 | TN | CS [OC]C ontaminated Soil<br><br>WO# 000000<br>Route#0000 | | | | |

New Hours of Operations
Monday 5:00 am to 4:00 pm
Tuesday through Friday 5:00 am to 4:00 pm
Sat 6:00 am to 12:00 pm
Have a Great Day !

| NET AMOUNT |
|---|
| |
| TENDERED |
| |
| CHANGE |
| |
| CHECK NO. |
| |

SIGNATURE Luis F.

OMNI WASTE OF OSCEOLA COUNTY LLC d/a
1501 OMNI WAY
ST. CLOUD, FL 34773
Tel: (407) 891-3720 Fax: (407) 891-3730

| SITE | TICKET | GRID |
|---|---|---|
| 44 | 268320 | |

WEIGHMASTER: SANDY HARMON

| DATE IN | TIME IN |
|---|---|
| 26 December 2008 | 12:51 pm |
| **DATE OUT** | **TIME OUT** |
| 26 December 2008 | 1:09 pm |

| VEHICLE | ROLL OFF |
|---|---|
| DP53 | |

| REFERENCE | ORIGIN |
|---|---|
| | Out of County |

000337 - 0005
INDIAN RIVER OIL CO.
3700 OKEECHOBEE ROAD
FT PIERCE, FL 34947

Contract: 337-08-003
ference: 502

02 Gross Weight 81,480.00 lb
Tare Weight 28,920.00 lb
Net Weight 52,560.00 lb 26.28 TN

| QTY. | UNIT | DESCRIPTION | RATE | EXTENSION | TAX | TOTAL |
|---|---|---|---|---|---|---|
| 6.28 | TN | CS [OCIC ontaminated Soil<br><br>WO# 000000<br>Route#0000 | | | | |

| NET AMOUNT |
|---|
| |
| TENDERED |
| CHANGE |
| CHECK NO. |

New Hours of Operations
Monday 5:00 am to 4:00 pm
Tuesday through Friday 5:00 am to 4:00 pm
Sat 6:00 am to 12:00 pm
Have a Great Day !

SIGNATURE

OMNI WASTE OF OSCEOLA COUNTY LLC, o/a
1501 OMNI WAY
ST. CLOUD, FL 34773
Tel: (407) 891-3720 Fax: (407) 891-3730

| SITE | TICKET | GRID |
|---|---|---|
| 44 | 268323 | |

WEIGHMASTER: SANDY HARMON

| DATE IN | TIME IN |
|---|---|
| 26 December 2008 | 1:01 pm |
| **DATE OUT** | **TIME OUT** |
| 26 December 2008 | 1:14 pm |
| **VEHICLE** | **ROLL OFF** |
| DPS3 | |
| **REFERENCE** | **ORIGIN** |
| | Out of County |

000337 - 0005
INDIAN RIVER OIL CO.
3700 OKEECHOBEE ROAD
FT PIERCE, FL 34947

Contract: 337-08-003
Reference: 220

02 Gross Weight 80,820.00 lb
Tare Weight 30,940.00 lb
Net Weight 49,880.00 lb 24.94 TN

| QTY. | UNIT | DESCRIPTION | RATE | EXTENSION | TAX | TOTAL |
|---|---|---|---|---|---|---|
| 24.94 | TN | CS [OC]C ontaminated Soil<br><br>WO# 000000<br>Route#0000 | | | | |

| NET AMOUNT |
|---|
| |
| TENDERED |
| |
| CHANGE |
| |
| CHECK NO. |
| |

New Hours of Operations
Monday 5:00 am to 4:00 pm
Tuesday through Friday 5:00 am to 4:00 pm
Sat 6:00 am to 12:00 pm
Have a Great Day !

SIGNATURE B. Vaughn

OMNI WASTE OF OSCEOLA COUNTY LLC, o/a
1501 OMNI WAY
ST. CLOUD, FL 34773
Tel: (407) 891-3720 Fax: (407) 891-3730

| SITE | TICKET | GRID |
|---|---|---|
| 44 | 268324 | |

WEIGHMASTER: SANDY HARMON

| DATE IN | TIME IN |
|---|---|
| 26 December 2008 | 1:02 pm |
| **DATE OUT** | **TIME OUT** |
| 26 December 2008 | 1:18 pm |
| **VEHICLE** | **ROLL OFF** |
| DPS3 | |
| **REFERENCE** | **ORIGIN** |
| | Out of County |

000337 - 0005
INDIAN RIVER OIL CO.
3700 OKEECHOBEE ROAD
FT PIERCE, FL 34947

Contract: 337-08-003
Reference: 249

02 Gross Weight 86,620.00 lb
Tare Weight 30,520.00 lb
Net Weight 56,100.00 lb 28.05 TN

| QTY. | UNIT | DESCRIPTION | RATE | EXTENSION | TAX | TOTAL |
|---|---|---|---|---|---|---|
| 28.05 | TN | CS [DC]C ontaminated Soil<br><br>WO# 000000<br>Route#0000 | | | | |

New Hours of Operations
Monday 5:00 am to 4:00 pm
Tuesday through Friday 5:00 am to 4:00 pm
Sat 6:00 am to 12:00 pm
Have a Great Day !

| NET AMOUNT |
|---|
| |
| TENDERED |
| |
| CHANGE |
| |
| CHECK NO. |
| |

SIGNATURE

OMNI WASTE OF OSCEOLA COUNTY LLC, o/a
1501 OMNI WAY
ST. CLOUD, FL 34773
Tel: (407) 891-3720 Fax: (407) 891-3730

44

| SITE | TICKET | GRID |
|---|---|---|
| | 269325 | |

WEIGHMASTER: SANDY HARMON

| DATE IN | TIME IN |
|---|---|
| 26 December 2008 | 1:08 pm |
| **DATE OUT** | **TIME OUT** |
| 26 December 2008 | 1:19 pm |
| **VEHICLE** | **ROLL OFF** |
| DPS3 | |
| **REFERENCE** | **ORIGIN** |
| | Out of County |

000337 - 0005
INDIAN RIVER OIL CO.
3700 OKEECHOBEE ROAD
FT PIERCE, FL 34947

Contract: 337-08-003
Reference: 231

02 Gross Weight 82,840.00 lb
Tare Weight 28,660.00 lb
Net Weight 54,180.00 lb 27.09 TN

| QTY. | UNIT | DESCRIPTION | RATE | EXTENSION | TAX | TOTAL |
|---|---|---|---|---|---|---|
| 27.09 | TN | CS [OC]C contaminated Soil<br><br>WO# 000000<br>Route#0000 | | | | |

New Hours of Operations
Monday 5:00 am to 4:00 pm
Tuesday through Friday 5:00 am to 4:00 pm
Sat 6:00 am to 12:00 pm
Have a Great Day !

| NET AMOUNT |
|---|
| |
| TENDERED |
| |
| CHANGE |
| |
| CHECK NO. |
| |

SIGNATURE _____

OMNI WASTE OF OSCEOLA COUNTY LLC, o/a
1501 OMNI WAY
ST. CLOUD, FL 34773
Tel: (407) 891-3720 Fax: (407) 891-3730

44

| SITE | TICKET | GRID |
|---|---|---|
| | 268325 | |

WEIGHMASTER: SANDY HARMON

| DATE IN | TIME IN |
|---|---|
| 26 December 2008 | 1:08 pm |

| DATE OUT | TIME OUT |
|---|---|
| 26 December 2008 | 1:19 pm |

| VEHICLE | ROLL OFF |
|---|---|
| DPS3 | |

| REFERENCE | ORIGIN |
|---|---|
| | Out of County |

000387 - 0005
INDIAN RIVER OIL CO.
3700 OKEECHOBEE ROAD
FT PIERCE, FL 34947

Contract: 337-08-003
Reference: 231

02 Gross Weight 82,840.00 lb
Tare Weight 28,660.00 lb
Net Weight 54,180.00 lb 27.09 TN

| QTY. | UNIT | DESCRIPTION | RATE | EXTENSION | TAX | TOTAL |
|---|---|---|---|---|---|---|
| 27.09 | TN | CS [OC]C ontaminated Soil<br><br>WO# 000000<br>Route#0000 | | | | |

New Hours of Operations
Monday 5:00 am to 4:00 pm
Tuesday through Friday 5:00 am to 4:00 pm
Sat 6:00 am to 12:00 pm
Have a Great Day !

| NET AMOUNT |
|---|
| |
| TENDERED |
| |
| CHANGE |
| |
| CHECK NO. |
| |

SIGNATURE _____

OMNI WASTE OF OSCEOLA COUNTY LLC, o/a
1501 OMNI WAY
ST. CLOUD, FL 34773
Tel: (407) 891-3720 Fax: (407) 891-3730

| SITE | TICKET | GRID |
|---|---|---|
| 44 | 268326 | |

WEIGHMASTER: SANDY HARMON

| DATE IN | TIME IN |
|---|---|
| 26 December 2008 | 1:01 pm |
| **DATE OUT** | **TIME OUT** |
| 26 December 2008 | 1:20 pm |
| **VEHICLE** | **ROLL OFF** |
| DPS3 | |
| **REFERENCE** | **ORIGIN** |
| | Out of County |

000337 - 0005
INDIAN RIVER OIL CO.
3700 OKEECHOBEE ROAD
FT PIERCE, FL 34947

Contract: 337-08-003
Reference: 227

02 Gross Weight 83,280.00 lb
Tare Weight 30,260.00 lb
Net Weight 53,020.00 lb 26.51 TN

| QTY. | UNIT | DESCRIPTION | RATE | EXTENSION | TAX | TOTAL |
|---|---|---|---|---|---|---|
| 26.51 | TN | CS [illegible] ontaminated Soil<br><br>WO# 000000<br>Route#0000 | | | | |

New Hours of Operations
Monday 5:00 am to 4:00 pm
Tuesday through Friday 5:00 am to 4:00 pm
Sat 6:00 am to 12:00 pm
Have a Great Day !

| NET AMOUNT |
|---|
| |
| TENDERED |
| |
| CHANGE |
| |
| CHECK NO. |
| |

SIGNATURE _____

OMNI WASTE OF OSCEOLA COUNTY LLC, o/a
1501 OMNI WAY
ST. CLOUD, FL 34773
Tel: (407) 891-3720 Fax: (407) 891-3730

| SITE | TICKET | GRID |
|---|---|---|
| 44 | 268328 | |

WEIGHTMASTER: SANDY HARMON

| DATE IN | TIME IN |
|---|---|
| 26 December 2008 | 1:29 pm |
| **DATE OUT** | **TIME OUT** |
| 26 December 2008 | 1:46 pm |
| **VEHICLE** | **ROLL OFF** |
| DPS3 | |
| **REFERENCE** | **ORIGIN** |
| | Out of County |

000337 - 0005
INDIAN RIVER OIL CO.
3700 OKEECHOBEE ROAD
FT PIERCE, FL 34947

Contract: 337-08-003
eference: 230

02 Gross Weight 81,960.00 lb
Tare Weight 28,360.00 lb
Net Weight 53,600.00 lb 26.80 TN

| QTY. | UNIT | DESCRIPTION | RATE | EXTENSION | TAX | TOTAL |
|---|---|---|---|---|---|---|
| 26.80 | TN | CS [DC]C ontaminated Soil<br><br>WO# 000000<br>Route#0000 | | | | |

New Hours of Operations
Monday 5:00 am to 4:00 pm
Tuesday through Friday 5:00 am to 4:00 pm
Sat 6:00 am to 12:00 pm
Have a Great Day !

| NET AMOUNT |
|---|
| |
| TENDERED |
| |
| CHANGE |
| |
| CHECK NO. |
| |

SIGNATURE _____

OMNI WASTE OF OSCEOLA COUNTY LLC, o/a
1501 OMNI WAY
ST. CLOUD, FL 34773
Tel: (407) 891-3720 Fax: (407) 891-3730

| SITE | TICKET | GRID |
|---|---|---|
| 44 | 268333 | |

WEIGHMASTER: SANDY HARMON

| DATE IN | TIME IN |
|---|---|
| 26 December 2008 | 1:41 pm |
| **DATE OUT** | **TIME OUT** |
| 26 December 2008 | 1:57 pm |
| **VEHICLE** | **ROLL OFF** |
| DPS3 | |
| **REFERENCE** | **ORIGIN** |
| | Out of County |

000337 - 0005
INDIAN RIVER OIL CO.
3700 OKEECHOBEE ROAD
FT PIERCE, FL 34947

Contract: 337-08-003
Reference: 260

02 Gross Weight 96,180.00 lb
Tare Weight 31,900.00 lb
Net Weight 64,280.00 lb 32.14 TN

| QTY. | UNIT | DESCRIPTION | RATE | EXTENSION | TAX | TOTAL |
|---|---|---|---|---|---|---|
| 2.14 | TN | CS [OCIC contaminated Soil<br><br>WO# 000000<br>Route#0000 | | | | |

New Hours of Operations
Monday 5:00 am to 4:00 pm
Tuesday through Friday 5:00 am to 4:00 pm
Sat 6:00 am to 12:00 pm
Have a Great Day !

| NET AMOUNT |
|---|
| |
| TENDERED |
| |
| CHANGE |
| - |
| CHECK NO. |
| |

SIGNATURE _____

OMNI WASTE OF OSCEOLA COUNTY LLC, o/a
1501 OMNI WAY
ST. CLOUD, FL 34773
Tel: (407) 891-3720 Fax: (407) 891-3730

| SITE | TICKET | GRID |
|---|---|---|
| 44 | 268336 | |

WEIGHMASTER: SANDY HARMON

| DATE IN | TIME IN |
|---|---|
| 26 December 2008 | 1:52 pm |
| **DATE OUT** | **TIME OUT** |
| 26 December 2008 | 2:07 pm |
| **VEHICLE** | **ROLL OFF** |
| DFS3 | |
| **REFERENCE** | **ORIGIN** |
| | Out of County |

000337 - 0005
INDIAN RIVER OIL CO.
3700 OKEECHOBEE ROAD
FT PIERCE, FL 34947

Contract: 337-08-003
eference: 117

02 Gross Weight 85,520.00 lb
Tare Weight 33,240.00 lb
Net Weight 52,280.00 lb 26.14 TN

| QTY. | UNIT | DESCRIPTION | RATE | EXTENSION | TAX | TOTAL |
|---|---|---|---|---|---|---|
| 26.14 | TN | CS [OC]C ontaminated Soil<br><br>WO# 000000<br>Route#0000 | | | | |

NET AMOUNT
TENDERED
CHANGE
CHECK NO.

New Hours of Operations
Monday 5:00 am to 4:00 pm
Tuesday through Friday 5:00 am to 4:00 pm
Sat 6:00 am to 12:00 pm
Have a Great Day !

SIGNATURE Ivan T Ch

OMNI WASTE OF OSCEOLA COUNTY LLC, o/a
1501 OMNI WAY
ST. CLOUD, FL 34773
Tel: (407) 891-3720 Fax: (407) 891-3730

44

| SITE | TICKET | GRID |
|---|---|---|
| | 268338 | |

WEIGHMASTER: SANDY HARMON

| DATE IN | TIME IN |
|---|---|
| 26 December 2008 | 1:57 pm |
| **DATE OUT** | **TIME OUT** |
| 26 December 2008 | 2:11 pm |
| **VEHICLE** | **ROLL OFF** |
| DF53 | |
| **REFERENCE** | **ORIGIN** |
| | Out of County |

000337 - 0005
INDIAN RIVER OIL CO.
3700 OKEECHOBEE ROAD
FT PIERCE, FL 34947

Contract: 337-08-003
eference: 154

02 Gross Weight 84,040.00 lb
Tare Weight 33,280.00 lb
Net Weight 50,760.00 lb 25.38 TN

| QTY. | UNIT | DESCRIPTION | RATE | EXTENSION | TAX | TOTAL |
|---|---|---|---|---|---|---|
| 25.38 | TN | CS [OC]C ontaminated Soil<br><br>WO# 000000<br>Route#0000 | | | | |

| NET AMOUNT |
|---|
| |
| TENDERED |
| |
| CHANGE |
| |
| CHECK NO. |
| |

New Hours of Operations
Monday 5:00 am to 4:00 pm
Tuesday through Friday 5:00 am to 4:00 pm
Sat 6:00 am to 12:00 pm
Have a Great Day !

SIGNATURE _____

OMNI WASTE OF OSCEOLA COUNTY LLC, o/a
1501 OMNI WAY
ST. CLOUD, FL 34773
Tel: (407) 891-3720 Fax: (407) 891-3730

| SITE | TICKET | GRID |
|---|---|---|
| 44 | 268343 | |

WEIGHMASTER: SANDY HARMON

| DATE IN | TIME IN |
|---|---|
| 26 December 2008 | 2:19 pm |
| **DATE OUT** | **TIME OUT** |
| 26 December 2008 | 2:32 pm |
| **VEHICLE** | **ROLL OFF** |
| DPS3 | |
| **REFERENCE** | **ORIGIN** |
| | Out of County |

000337 - 0005
INDIAN RIVER OIL CO.
3700 OKEECHOBEE ROAD
FT PIERCE, FL 34947

Contract: 337-08-003
Reference: 508

02 Gross Weight 82,540.00 lb
Tare Weight 28,100.00 lb
Net Weight 54,440.00 lb 27.22 TN

| QTY. | UNIT | DESCRIPTION | RATE | EXTENSION | TAX | TOTAL |
|---|---|---|---|---|---|---|
| 27.22 | TN | CS [OCIC ontaminated Soil<br><br>WO# 000000<br>Route#0000 | | | | |

| NET AMOUNT |
|---|
| TENDERED |
| CHANGE |
| CHECK NO. |

New Hours of Operations
Monday 5:00 am to 4:00 pm
Tuesday through Friday 5:00 am to 4:00 pm
Sat 6:00 am to 12:00 pm
Have a Great Day !

SIGNATURE _____

OMNI WASTE OF OSCEOLA COUNTY LLC, o/a
1501 OMNI WAY
ST. CLOUD, FL 34773
Tel: (407) 891-3720 Fax: (407) 891-3730

44

| SITE | TICKET | GRID |
|---|---|---|
| | 268344 | |

WEIGHMASTER: SANDY HARMON

| DATE IN | TIME IN |
|---|---|
| 26 December 2008 | 2:15 pm |
| **DATE OUT** | **TIME OUT** |
| 26 December 2008 | 2:34 pm |

| VEHICLE | ROLL OFF |
|---|---|
| DP83 | |

| REFERENCE | ORIGIN |
|---|---|
| | Out of County |

000337 - 0005
INDIAN RIVER OIL CO.
3700 OKEECHOBEE ROAD
FT PIERCE, FL 34947

Contract: 337-08-003
Reference: 145

02 Gross Weight 85,580.00 lb
Tare Weight 32,700.00 lb
Net Weight 52,880.00 lb 26.44 TN

| QTY. | UNIT | DESCRIPTION | RATE | EXTENSION | TAX | TOTAL |
|---|---|---|---|---|---|---|
| 26.44 | TN | CS [OC]C ontaminated Soil<br><br>WO# 000000<br>Route#0000 | | | | |

NET AMOUNT
TENDERED
CHANGE
CHECK NO.

New Hours of Operations
Monday 5:00 am to 4:00 pm
Tuesday through Friday 5:00 am to 4:00 pm
Sat 6:00 am to 12:00 pm
Have a Great Day !

SIGNATURE Luis S

OMNI WASTE OF OSCEOLA COUNTY LLC, o/a
1501 OMNI WAY
ST. CLOUD, FL 34773
Tel: (407) 891-3720 Fax: (407) 891-3730

| SITE | TICKET | GRID |
|---|---|---|
| | 268489 | |

WEIGHMASTER: SANDY HARMON

| DATE IN | TIME IN |
|---|---|
| 29 December 2008 | 9:06 am |
| **DATE OUT** | **TIME OUT** |
| 29 December 2008 | 9:32 am |
| **VEHICLE** | **ROLL OFF** |
| DP53 | |
| **REFERENCE** | **ORIGIN** |
| | Out of County |

000337 - 0005
INDIAN RIVER OIL CO.
3700 OKEECHOBEE ROAD
FT PIERCE, FL 34947

Contract: 337-08-003
Reference: 212

02 Gross Weight 77,260.00 lb
Tare Weight 28,380.00 lb
Net Weight 48,880.00 lb 24.44 TN

| QTY. | UNIT | DESCRIPTION | RATE | EXTENSION | TAX | TOTAL |
|---|---|---|---|---|---|---|
| 24.44 | TN | CS [OCIC contaminated Soil<br><br>WO# 000000<br>Route#0000 | | | | |

NET AMOUNT
TENDERED
CHANGE
CHECK NO.

New Hours of Operations
Monday 5:00 am to 4:00 pm
Tuesday through Friday 5:00 am to 4:00 pm
Sat 6:00 am to 12:00 pm
Have a Great Day !

SIGNATURE

OMNI WASTE OF OSCEOLA COUNTY LLC, o/a
1501 OMNI WAY
ST. CLOUD, FL 34773
Tel: (407) 891-3720 Fax: (407) 891-3730

44

| SITE | TICKET | GRID |
|---|---|---|
| | 268484 | |

WEIGHMASTER: SANDY HARMON

| DATE IN | TIME IN |
|---|---|
| 29 December 2008 | 8:44 am |
| **DATE OUT** | **TIME OUT** |
| 29 December 2008 | 8:57 am |
| **VEHICLE** | **ROLL OFF** |
| DPS3 | |
| **REFERENCE** | **ORIGIN** |
| | Out of County |

000337 - 0005
INDIAN RIVER OIL CO.
3700 OKEECHOBEE ROAD
FT PIERCE, FL 34947

Contract: 337-08-003
Reference: 249

02 Gross Weight 93,980.00 lb
Tare Weight 31,120.00 lb
Net Weight 62,860.00 lb 31.43 TN

| QTY. | UNIT | DESCRIPTION | RATE | EXTENSION | TAX | TOTAL |
|---|---|---|---|---|---|---|
| 31.43 | TN | CS [OC]C contaminated Soil<br><br>WO# 000000<br>Route#0000 | | | | |

New Hours of Operations
Monday 5:00 am to 4:00 pm
Tuesday through Friday 5:00 am to 4:00 pm
Sat 6:00 am to 12:00 pm
Have a Great Day !

| NET AMOUNT |
|---|
| |
| TENDERED |
| |
| CHANGE |
| |
| CHECK NO. |
| |

SIGNATURE

OMNI WASTE OF OSCEOLA COUNTY LLC, o/a
1501 OMNI WAY
ST. CLOUD, FL 34773
Tel: (407) 891-3720 Fax: (407) 891-3730

44

| SITE | TICKET | GRID |
|---|---|---|
| | 268484 | |

WEIGHMASTER: SANDY HARMON

| DATE IN | TIME IN |
|---|---|
| 29 December 2008 | 8:44 am |
| **DATE OUT** | **TIME OUT** |
| 29 December 2008 | 8:57 am |
| **VEHICLE** | **ROLL OFF** |
| DPS3 | |
| **REFERENCE** | **ORIGIN** |
| | Out of County |

000337 - 0005
INDIAN RIVER OIL CO.
3700 OKEECHOBEE ROAD
FT PIERCE, FL 34947

Contract: 337-08-003
Reference: 249

02 Gross Weight 93,980.00 lb
Tare Weight 31,120.00 lb
Net Weight 62,860.00 lb 31.43 TN

| QTY. | UNIT | DESCRIPTION | RATE | EXTENSION | TAX | TOTAL |
|---|---|---|---|---|---|---|
| 31.43 | TN | CS [OC]C contaminated Soil<br><br>WO# 000000<br>Route#0000 | | | | |

| NET AMOUNT |
|---|
| |
| TENDERED |
| |
| CHANGE |
| |
| CHECK NO. |
| |

New Hours of Operations
Monday 5:00 am to 4:00 pm
Tuesday through Friday 5:00 am to 4:00 pm
Sat 6:00 am to 12:00 pm
Have a Great Day !

SIGNATURE

OMNI WASTE OF OSCEOLA COUNTY LLC, o/a
1501 OMNI WAY
ST. CLOUD, FL 34773
Tel: (407) 891-3720 Fax: (407) 891-3730

| SITE | TICKET | GRID |
|---|---|---|
| 44 | 268492 | |

WEIGHMASTER: SANDY HARMON

| DATE IN | TIME IN |
|---|---|
| 29 December 2008 | 9:07 am |
| **DATE OUT** | **TIME OUT** |
| 29 December 2008 | 9:43 am |
| **VEHICLE** | **ROLL OFF** |
| DPS3 | |
| **REFERENCE** | **ORIGIN** |
| | Out of County |

000337 - 0005
INDIAN RIVER OIL CO.
3700 OKEECHOBEE ROAD
FT PIERCE, FL 34947

Contract: 337-08-003
eference: 530

02 Gross Weight 89,960.00 lb
Tare Weight 28,320.00 lb
Net Weight 61,640.00 lb 30.82 TN

| QTY. | UNIT | DESCRIPTION | RATE | EXTENSION | TAX | TOTAL |
|---|---|---|---|---|---|---|
| 30.82 | TN | CS [OC]C ontaminated Soil<br><br>WO# 000000<br>Route#0000 | | | | |

NET AMOUNT
TENDERED
CHANGE
CHECK NO.

New Hours of Operations
Monday 5:00 am to 4:00 pm
Tuesday through Friday 5:00 am to 4:00 pm
Sat 6:00 am to 12:00 pm
Have a Great Day !

SIGNATURE _____

OMNI WASTE OF OSCEOLA COUNTY LLC, o/a
1501 OMNI WAY
ST. CLOUD, FL 34773
Tel: (407) 891-3720 Fax: (407) 891-3730

| SITE | TICKET | GRID |
|---|---|---|
| 44 | 268495 | |

WEIGHMASTER: SANDY HARMON

| DATE IN | TIME IN |
|---|---|
| 29 December 2008 | 9:12 am |
| **DATE OUT** | **TIME OUT** |
| 29 December 2008 | 9:50 am |

| VEHICLE | ROLL OFF |
|---|---|
| DPS3 | |

| REFERENCE | ORIGIN |
|---|---|
| | Out of County |

000337 - 0005
INDIAN RIVER OIL CO.
3700 OKEECHOBEE ROAD
FT PIERCE, FL 34947

Contract: 337-08-003
eference: 207

02 Gross Weight 82,520.00 lb
Tare Weight 31,460.00 lb
Net Weight 51,060.00 lb 25.53 TN

| QTY. | UNIT | DESCRIPTION | RATE | EXTENSION | TAX | TOTAL |
|---|---|---|---|---|---|---|
| 25.53 | TN | CS [OCJC ontaminated Soil<br><br>WO# 000000<br>Route#0000 | | | | |

NET AMOUNT
TENDERED
CHANGE
CHECK NO.

New Hours of Operations
Monday 5:00 am to 4:00 pm
Tuesday through Friday 5:00 am to 4:00 pm
Sat 6:00 am to 12:00 pm
Have a Great Day !

SIGNATURE _____

OMNI WASTE OF OSCEOLA COUNTY LLC, o/a
1501 OMNI WAY
ST. CLOUD, FL 34773
Tel: (407) 891-3720 Fax: (407) 891-3730

| SITE | TICKET | GRID |
|---|---|---|
| 44 | 268496 | |

WEIGHMASTER: SANDY HARMON

| DATE IN | TIME IN |
|---|---|
| 29 December 2008 | 9:15 am |
| **DATE OUT** | **TIME OUT** |
| 29 December 2008 | 9:52 am |
| **VEHICLE** | **ROLL OFF** |
| DP83 | |
| **REFERENCE** | **ORIGIN** |
| | Out of County |

000337 - 0005
INDIAN RIVER OIL CO.
3700 OKEECHOBEE ROAD
FT PIERCE, FL 34947

Contract: 337-08-003
Reference: 343

02 Gross Weight 81,880.00 lb
Tare Weight 29,980.00 lb
Net Weight 51,900.00 lb 25.95 TN

| QTY. | UNIT | DESCRIPTION | RATE | EXTENSION | TAX | TOTAL |
|---|---|---|---|---|---|---|
| 25.95 | TN | CS [OC]C ontaminated Soil<br><br>WO# 000000<br>Route#0000 | | | | |

NET AMOUNT
TENDERED
CHANGE
CHECK NO.

New Hours of Operations
Monday 5:00 am to 4:00 pm
Tuesday through Friday 5:00 am to 4:00 pm
Sat 6:00 am to 12:00 pm
Have a Great Day !

SIGNATURE _____

OMNI WASTE OF OSCEOLA COUNTY LLC, o/a
1501 OMNI WAY
ST. CLOUD, FL 34773
Tel: (407) 891-3720 Fax: (407) 891-3730

| SITE | TICKET | GRID |
|---|---|---|
| 44 | 268507 | |

WEIGHMASTER: SANDY HARMON

| DATE IN | TIME IN |
|---|---|
| 29 December 2008 | 9:55 am |
| **DATE OUT** | **TIME OUT** |
| 29 December 2008 | 10:12 am |

| VEHICLE | ROLL OFF |
|---|---|
| DP53 | |

| REFERENCE | ORIGIN |
|---|---|
| | Out of County |

000337 - 0005
INDIAN RIVER OIL CO.
3700 OKEECHOBEE ROAD
FT PIERCE, FL 34947

Contract: 337-08-003
Reference: 295

02 Gross Weight 88,900.00 lb
Tare Weight 31,300.00 lb
Net Weight 57,600.00 lb 28.80 TN

| QTY. | UNIT | DESCRIPTION | RATE | EXTENSION | TAX | TOTAL |
|---|---|---|---|---|---|---|
| 28.80 | TN | CS [OCIC ontaminated Soil<br><br>WO# 000000<br>Route#0000 | | | | |

NET AMOUNT
TENDERED
CHANGE
CHECK NO.

New Hours of Operations
Monday 5:00 am to 4:00 pm
Tuesday through Friday 5:00 am to 4:00 pm
Sat 6:00 am to 12:00 pm
Have a Great Day !

SIGNATURE

OMNI WASTE OF OSCEOLA COUNTY LLC, o/a
1501 OMNI WAY
ST. CLOUD, FL 34773
Tel: (407) 891-3720 Fax: (407) 891-3730

44

| SITE | TICKET | GRID |
|---|---|---|
| | 268523 | |

WEIGHMASTER: SANDY HARMON

| DATE IN | TIME IN |
|---|---|
| 29 December 2008 | 10:53 am |
| **DATE OUT** | **TIME OUT** |
| 29 December 2008 | 11:12 am |
| **VEHICLE** | **ROLL OFF** |
| DP53 | |
| **REFERENCE** | **ORIGIN** |
| | Out of County |

000337 - 0005
INDIAN RIVER OIL CO.
3700 OKEECHOBEE ROAD
FT PIERCE, FL 34947

Contract: 337-08-003
eference: 546

02 Gross Weight 70,740.00 lb
Tare Weight 28,140.00 lb
Net Weight 42,600.00 lb 21.30 TN

| QTY. | UNIT | DESCRIPTION | RATE | EXTENSION | TAX | TOTAL |
|---|---|---|---|---|---|---|
| 21.30 | TN | CS [OC]C ontaminated Soil<br><br>WO# 000000<br>Route#0000 | | | | |

| NET AMOUNT |
|---|
| |
| TENDERED |
| CHANGE |
| CHECK NO. |

New Hours of Operations
Monday 5:00 am to 4:00 pm
Tuesday through Friday 5:00 am to 4:00 pm
Sat 6:00 am to 12:00 pm
Have a Great Day !

SIGNATURE _____

OMNI WASTE OF OSCEOLA COUNTY LLC, o/a
1501 OMNI WAY
ST. CLOUD, FL 34773
Tel: (407) 891-3720 Fax: (407) 891-3730

| SITE | TICKET | GRID |
|---|---|---|
| 44 | 268524 | |

WEIGHMASTER: SANDY HARMON

| DATE IN | TIME IN |
|---|---|
| 29 December 2008 | 10:52 am |
| **DATE OUT** | **TIME OUT** |
| 29 December 2008 | 11:13 am |
| **VEHICLE** | **ROLL OFF** |
| DPS3 | |
| **REFERENCE** | **ORIGIN** |
| | Out of County |

000337 - 0005
INDIAN RIVER OIL CO.
3700 OKEECHOBEE ROAD
FT PIERCE, FL 34947

Contract: 337-08-003
eference: 202

02 Gross Weight 75,620.00 lb
Tare Weight 27,820.00 lb
Net Weight 47,800.00 lb 23.90 TN

| QTY. | UNIT | DESCRIPTION | RATE | EXTENSION | TAX | TOTAL |
|---|---|---|---|---|---|---|
| 23.90 | TN | CS [DC]C ontaminated Soil<br><br>WO# 000000<br>Route#0000 | | | | |

New Hours of Operations
Monday 5:00 am to 4:00 pm
Tuesday through Friday 5:00 am to 4:00 pm
Sat 6:00 am to 12:00 pm
Have a Great Day !

| NET AMOUNT |
|---|
| |
| TENDERED |
| |
| CHANGE |
| |
| CHECK NO. |
| |

SIGNATURE _____

OMNI WASTE OF OSCEOLA COUNTY LLC, o/a
1501 OMNI WAY
ST. CLOUD, FL 34773
Tel: (407) 891-3720 Fax: (407) 891-3730

| SITE | TICKET | GRID |
|---|---|---|
| 44 | 268536 | |

WEIGHMASTER: SANDY HARMON

| DATE IN | TIME IN |
|---|---|
| 29 December 2008 | 11:17 am |
| **DATE OUT** | **TIME OUT** |
| 29 December 2008 | 11:37 am |
| **VEHICLE** | **ROLL OFF** |
| DP53 | |
| **REFERENCE** | **ORIGIN** |
| | Out of County |

000337 - 0005
INDIAN RIVER OIL CO.
3700 OKEECHOBEE ROAD
FT PIERCE, FL 34947

Contract: 337-08-003
Reference: 556

02 Gross Weight 85,900.00 lb
Tare Weight 28,920.00 lb
Net Weight 56,980.00 lb 28.49 TN

| QTY. | UNIT | DESCRIPTION | RATE | EXTENSION | TAX | TOTAL |
|---|---|---|---|---|---|---|
| 28.49 | TN | CS [OC]C ontaminated Soil<br><br>WO# 000000<br>Route#0000 | | | | |

New Hours of Operations
Monday 5:00 am to 4:00 pm
Tuesday through Friday 5:00 am to 4:00 pm
Sat 6:00 am to 12:00 pm
Have a Great Day !

| NET AMOUNT |
|---|
| |
| TENDERED |
| |
| CHANGE |
| |
| CHECK NO. |
| |

SIGNATURE _____

OMNI WASTE OF OSCEOLA COUNTY LLC, o/a
1501 OMNI WAY
ST. CLOUD, FL 34773
Tel: (407) 891-3720 Fax: (407) 891-3730

| SITE | TICKET | GRID |
|---|---|---|
| 44 | 268540 | |

WEIGHMASTER: SANDY HARMON

| DATE IN | TIME IN |
|---|---|
| 29 December 2008 | 11:28 am |
| **DATE OUT** | **TIME OUT** |
| 29 December 2008 | 11:47 am |
| **VEHICLE** | **ROLL OFF** |
| DPS3 | |
| **REFERENCE** | **ORIGIN** |
| | Out of County |

000337 - 0005
INDIAN RIVER OIL CO.
3700 OKEECHOBEE ROAD
FT PIERCE, FL 34947

Contract: 337-08-003
Reference: 131

02 Gross Weight 86,700.00 lb
Tare Weight 34,820.00 lb
Net Weight 51,880.00 lb 25.94 TN

| QTY. | UNIT | DESCRIPTION | RATE | EXTENSION | TAX | TOTAL |
|---|---|---|---|---|---|---|
| 25.94 | TN | CS [OCIC ontaminated Soil<br><br>WO# 000000<br>Route#0000 | | | | |

NET AMOUNT
TENDERED
CHANGE
CHECK NO.

New Hours of Operations
Monday 5:00 am to 4:00 pm
Tuesday through Friday 5:00 am to 4:00 pm
Sat 6:00 am to 12:00 pm
Have a Great Day !

SIGNATURE

OMNI WASTE OF OSCEOLA COUNTY LLC, o/a
1501 OMNI WAY
ST. CLOUD, FL 34773
Tel: (407) 891-3720 Fax: (407) 891-3730

| SITE | TICKET | GRID |
|---|---|---|
| 44 | 268541 | |

WEIGHMASTER: SANDY HARMON

| DATE IN | TIME IN |
|---|---|
| 29 December 2008 | 11:25 am |
| **DATE OUT** | **TIME OUT** |
| 29 December 2008 | 11:49 am |
| **VEHICLE** | **ROLL OFF** |
| DPS3 | |
| **REFERENCE** | **ORIGIN** |
| | Out of County |

000337 - 0005
INDIAN RIVER OIL CO.
3700 OKEECHOBEE ROAD
FT PIERCE, FL 34947

Contract: 337-08-003
Reference: 110

02 Gross Weight 82,440.00 lb
Tare Weight 34,620.00 lb
Net Weight 47,820.00 lb 23.91 TN

| QTY. | UNIT | DESCRIPTION | RATE | EXTENSION | TAX | TOTAL |
|---|---|---|---|---|---|---|
| 23.91 | TN | CS [illegible]OC IC ontaminated Soil<br><br>WO# 000000<br>Route#0000 | | | | |

New Hours of Operations
Monday 5:00 am to 4:00 pm
Tuesday through Friday 5:00 am to 4:00 pm
Sat 6:00 am to 12:00 pm
Have a Great Day !

| NET AMOUNT |
|---|
| |
| TENDERED |
| |
| CHANGE |
| |
| CHECK NO. |
| |

SIGNATURE _____

OMNI WASTE OF OSCEOLA COUNTY LLC, o/a
1501 OMNI WAY
ST. CLOUD, FL 34773
Tel: (407) 891-3720 Fax: (407) 891-3730

| SITE | TICKET | GRID |
|---|---|---|
| 44 | 268547 | |

WEIGHMASTER: SANDY HARMON

| DATE IN | TIME IN |
|---|---|
| 29 December 2008 | 11:57 am |
| **DATE OUT** | **TIME OUT** |
| 29 December 2008 | 12:11 pm |
| **VEHICLE** | **ROLL OFF** |
| DPS3 | |
| **REFERENCE** | **ORIGIN** |
| | Out of County |

000337 - 0005
INDIAN RIVER OIL CO.
3700 OKEECHOBEE ROAD
FT PIERCE, FL 34947

Contract: 337-08-003
Reference: 501

02 Gross Weight 93,620.00 lb
Tare Weight 28,940.00 lb
Net Weight 64,680.00 lb 32.34 TN

| QTY. | UNIT | DESCRIPTION | RATE | EXTENSION | TAX | TOTAL |
|---|---|---|---|---|---|---|
| 32.34 | TN | CS CDCIC ontaminated Soil<br><br>WO# 000000<br>Route#0000 | | | | |

| NET AMOUNT |
|---|
| |
| TENDERED |
| |
| CHANGE |
| |
| CHECK NO. |
| |

New Hours of Operations
Monday 5:00 am to 4:00 pm
Tuesday through Friday 5:00 am to 4:00 pm
Sat 6:00 am to 12:00 pm
Have a Great Day !

SIGNATURE

OMNI WASTE OF OSCEOLA COUNTY LLC, o/a
1501 OMNI WAY
ST. CLOUD, FL 34773
Tel: (407) 891-3720 Fax: (407) 891-3730

| SITE | TICKET | GRID |
|---|---|---|
| 44 | 268549 | |

WEIGHMASTER: SANDY HARMON

| DATE IN | TIME IN |
|---|---|
| 29 December 2008 | 11:58 am |
| **DATE OUT** | **TIME OUT** |
| 29 December 2008 | 12:14 pm |
| **VEHICLE** | **ROLL OFF** |
| DPS3 | |
| **REFERENCE** | **ORIGIN** |
| | Out of County |

000337 - 0005
IND IAN RIVER OIL CO.
3700 OKEECHOBEE ROAD
FT PIERCE, FL 34947

Contract: 337-08-003
Reference: 282

02 Gross Weight 91,140.00 lb
Tare Weight 31,020.00 lb
Net Weight 60,120.00 lb 30.06 TN

| QTY. | UNIT | DESCRIPTION | RATE | EXTENSION | TAX | TOTAL |
|---|---|---|---|---|---|---|
| 30.06 | TN | CS [OCIC ontaminated Soil<br><br>WO# 000000<br>Route#0000 | | | | |

NET AMOUNT
TENDERED
CHANGE
CHECK NO.

New Hours of Operations
Monday 5:00 am to 4:00 pm
Tuesday through Friday 5:00 am to 4:00 pm
Sat 6:00 am to 12:00 pm
Have a Great Day !

SIGNATURE alerby

OMNI WASTE OF OSCEOLA COUNTY LLC, o/a
1501 OMNI WAY
ST. CLOUD, FL 34773
Tel: (407) 891-3720 Fax: (407) 891-3730

| SITE | TICKET | GRID |
|---|---|---|
| 44 | 268554 | |

WEIGHMASTER: TRICIA TEMPLE

| DATE IN | TIME IN |
|---|---|
| 29 December 2008 | 12:17 pm |

| DATE OUT | TIME OUT |
|---|---|
| 29 December 2008 | 12:34 pm |

| VEHICLE | ROLL OFF |
|---|---|
| DPS3 | |

| REFERENCE | ORIGIN |
|---|---|
| | Out of County |

000337 - 0005
INDIAN RIVER OIL CO.
3700 OKEECHOBEE ROAD
FT PIERCE, FL 34947

Contract: 337-08-003
Reference: 289

02 Gross Weight 78,980.00 lb
Tare Weight 28,200.00 lb
Net Weight 50,780.00 lb 25.39 TN

| QTY. | UNIT | DESCRIPTION | RATE | EXTENSION | TAX | TOTAL |
|---|---|---|---|---|---|---|
| 25.39 | TN | CS [OC]C contaminated Soil<br><br>WO# 000000<br>Route#0000 | | | | |

New Hours of Operations
Monday 5:00 am to 4:00 pm
Tuesday through Friday 5:00 am to 4:00 pm
Sat 6:00 am to 12:00 pm
Have a Great Day !

| NET AMOUNT |
|---|
| |
| TENDERED |
| |
| CHANGE |
| |
| CHECK NO. |
| |

SIGNATURE _____

OMNI WASTE OF OSCEOLA COUNTY LLC, o/a
1501 OMNI WAY
ST. CLOUD, FL 34773
Tel: (407) 891-3720 Fax: (407) 891-3730

| SITE | TICKET | GRID |
|---|---|---|
| 44 | 268556 | |

WEIGHMASTER: TRICIA TEMPLE

| DATE IN | TIME IN |
|---|---|
| 29 December 2008 | 12:21 pm |

| DATE OUT | TIME OUT |
|---|---|
| 29 December 2008 | 12:37 pm |

| VEHICLE | ROLL OFF |
|---|---|
| DPS3 | |

| REFERENCE | ORIGIN |
|---|---|
| | Out of County |

000337 - 0005
INDIAN RIVER OIL CO.
3700 OKEECHOBEE ROAD
FT PIERCE, FL 34947

Contract: 337-08-003
Reference: 587

02 Gross Weight 73,180.00 lb
Tare Weight 28,440.00 lb
Net Weight 44,740.00 lb 22.37 TN

| QTY. | UNIT | DESCRIPTION | RATE | EXTENSION | TAX | TOTAL |
|---|---|---|---|---|---|---|
| 22.37 | TN | CS [OC]C ontaminated Soil<br><br>WO# 000000<br>Route#0000 | | | | |

New Hours of Operations
Monday 5:00 am to 4:00 pm
Tuesday through Friday 5:00 am to 4:00 pm
Sat 6:00 am to 12:00 pm
Have a Great Day !

| NET AMOUNT |
|---|
| |
| TENDERED |
| |
| CHANGE |
| |
| CHECK NO. |
| |

SIGNATURE

OMNI WASTE OF OSCEOLA COUNTY LLC, o/a
1501 OMNI WAY
ST. CLOUD, FL 34773
Tel: (407) 891-3720 Fax: (407) 891-3730

| SITE | TICKET | GRID |
|---|---|---|
| 44 | 268558 | |

WEIGHMASTER: TRICIA TEMPLE

| DATE IN | TIME IN |
|---|---|
| 29 December 2008 | 12:27 pm |

| DATE OUT | TIME OUT |
|---|---|
| 29 December 2008 | 12:40 pm |

| VEHICLE | ROLL OFF |
|---|---|
| DPS3 | |

| REFERENCE | ORIGIN |
|---|---|
| | Out of County |

000337 - 0005
INDIAN RIVER OIL CO.
3700 OKEECHOBEE ROAD
FT PIERCE, FL 34947


Contract: 337-08-003
Reference: 298

02 Gross Weight 75,600.00 lb
Tare Weight 30,160.00 lb
Net Weight 45,440.00 lb 22.72 TN

| QTY. | UNIT | DESCRIPTION | RATE | EXTENSION | TAX | TOTAL |
|---|---|---|---|---|---|---|
| 22.72 | TN | CS [OCIC ontaminated Soil<br><br>WO# 000000<br>Route#0000 | | | | |

New Hours of Operations
Monday 5:00 am to 4:00 pm
Tuesday through Friday 5:00 am to 4:00 pm
Sat 6:00 am to 12:00 pm
Have a Great Day !

| NET AMOUNT |
|---|
| |
| TENDERED |
| CHANGE |
| CHECK NO. |

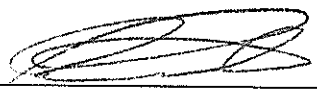SIGNATURE 

OMNI WASTE OF OSCEOLA COUNTY LLC, o/a
1501 OMNI WAY
ST. CLOUD, FL 34773
Tel: (407) 891-3720 Fax: (407) 891-3730

| SITE | TICKET | GRID |
|---|---|---|
| 44 | 268558 | |

WEIGHMASTER: TRICIA TEMPLE

| DATE IN | TIME IN |
|---|---|
| 29 December 2008 | 12:27 pm |

| DATE OUT | TIME OUT |
|---|---|
| 29 December 2008 | 12:40 pm |

| VEHICLE | ROLL OFF |
|---|---|
| DPS3 | |

| REFERENCE | ORIGIN |
|---|---|
| | Out of County |

000837 - 0005
INDIAN RIVER OIL CO.
3700 OKEECHOBEE ROAD
FT PIERCE, FL 34947

Contract: 337-08-003
Reference: 298

02 Gross Weight 75,600.00 lb
Tare Weight 30,160.00 lb
Net Weight 45,440.00 lb 22.72 TN

| QTY. | UNIT | DESCRIPTION | RATE | EXTENSION | TAX | TOTAL |
|---|---|---|---|---|---|---|
| 22.72 | TN | CS [OCIC ontaminated Soil<br><br>WO# 000000<br>Route#0000 | | | | |

New Hours of Operations
Monday 5:00 am to 4:00 pm
Tuesday through Friday 5:00 am to 4:00 pm
Sat 6:00 am to 12:00 pm
Have a Great Day !

| NET AMOUNT |
|---|
| |
| TENDERED |
| |
| CHANGE |
| |
| CHECK NO. |
| |

SIGNATURE

OMNI WASTE OF OSCEOLA COUNTY LLC, o/a
1501 OMNI WAY
ST. CLOUD, FL 34773
Tel: (407) 891-3720 Fax: (407) 891-3730

44

| SITE | TICKET | GRID |
|---|---|---|
| | 268561 | |

WEIGHMASTER: SANDY HARMON

| DATE IN | TIME IN |
|---|---|
| 29 December 2008 | 12:47 pm |
| **DATE OUT** | **TIME OUT** |
| 29 December 2008 | 1:00 pm |
| **VEHICLE** | **ROLL OFF** |
| DP53 | |
| **REFERENCE** | **ORIGIN** |
| | Out of County |

000337 - 0005
INDIAN RIVER OIL CO.
3700 OKEECHOBEE ROAD
FT PIERCE, FL 34947

Contract: 337-08-003
eference: 229

02 Gross Weight 79,500.00 lb
Tare Weight 30,040.00 lb
Net Weight 49,460.00 lb 24.73 TN

| QTY. | UNIT | DESCRIPTION | RATE | EXTENSION | TAX | TOTAL |
|---|---|---|---|---|---|---|
| 24.73 | TN | CS [DC]C contaminated Soil<br><br>WO# 000000<br>Route#0000 | | | | |

New Hours of Operations
Monday 5:00 am to 4:00 pm
Tuesday through Friday 5:00 am to 4:00 pm
Sat 6:00 am to 12:00 pm
Have a Great Day !

| NET AMOUNT |
|---|
| |
| TENDERED |
| |
| CHANGE |
| |
| CHECK NO. |
| |

SIGNATURE

OMNI WASTE OF OSCEOLA COUNTY LLC, o/a
1501 OMNI WAY
ST. CLOUD, FL 34773
Tel: (407) 891-3720 Fax: (407) 891-3730

44

| SITE | TICKET | GRID |
|---|---|---|
| | 268565 | |

WEIGHMASTER: SANDY HARMON

| DATE IN | TIME IN |
|---|---|
| 29 December 2008 | 1:02 pm |
| **DATE OUT** | **TIME OUT** |
| 29 December 2008 | 1:11 pm |
| **VEHICLE** | **ROLL OFF** |
| DP53 | |
| **REFERENCE** | **ORIGIN** |
| | Out of County |

000337 - 0005
INDIAN RIVER OIL CO.
3700 OKEECHOBEE ROAD
FT PIERCE, FL 34947

Contract: 337-08-003
eference: 540

02 Gross Weight 70,460.00 lb
Tare Weight 29,800.00 lb
Net Weight 40,660.00 lb 20.33 TN

| QTY. | UNIT | DESCRIPTION | RATE | EXTENSION | TAX | TOTAL |
|---|---|---|---|---|---|---|
| 20.33 | TN | CS [OC]C ontaminated Soil<br><br>WO# 000000<br>Route#0000 | | | | |

New Hours of Operations
Monday 5:00 am to 4:00 pm
Tuesday through Friday 5:00 am to 4:00 pm
Sat 6:00 am to 12:00 pm
Have a Great Day !

| NET AMOUNT |
|---|
| |
| TENDERED |
| |
| CHANGE |
| |
| CHECK NO. |
| |

SIGNATURE _____

OMNI WASTE OF OSCEOLA COUNTY LLC, d/a
1501 OMNI WAY
ST. CLOUD, FL 34773
Tel: (407) 891-3720 Fax: (407) 891-3730

| SITE | TICKET | GRID |
|---|---|---|
| 44 | 268567 | |

WEIGHMASTER: SANDY HARMON

| DATE IN | TIME IN |
|---|---|
| 29 December 2008 | 1:04 pm |
| **DATE OUT** | **TIME OUT** |
| 29 December 2008 | 1:18 pm |
| **VEHICLE** | **ROLL OFF** |
| DP53 | |
| **REFERENCE** | **ORIGIN** |
| | Out of County |

000337 - 0005
INDIAN RIVER OIL CO.
3700 OKEECHOBEE ROAD
FT PIERCE, FL 34947

Contract: 337-08-003
Reference: 552

02 Gross Weight 79,400.00 lb
Tare Weight 29,580.00 lb
Net Weight 49,820.00 lb 24.91 TN

| QTY. | UNIT | DESCRIPTION | RATE | EXTENSION | TAX | TOTAL |
|---|---|---|---|---|---|---|
| 24.91 | TN | CS [DC]C contaminated Soil<br><br>WO# 000000<br>Route#0000 | | | | |

New Hours of Operations
Monday 5:00 am to 4:00 pm
Tuesday through Friday 5:00 am to 4:00 pm
Sat 6:00 am to 12:00 pm
Have a Great Day !

| NET AMOUNT |
|---|
| |
| TENDERED |
| |
| CHANGE |
| |
| CHECK NO. |
| |

SIGNATURE _____

OMNI WASTE OF OSCEOLA COUNTY LLC, o/a
1501 OMNI WAY
ST. CLOUD, FL 34773
Tel: (407) 891-3720 Fax: (407) 891-3730

| SITE | TICKET | GRID |
|---|---|---|
| 44 | 268572 | |

WEIGHMASTER: SANDY HARMON

| DATE IN | TIME IN |
|---|---|
| 29 December 2008 | 1:22 pm |
| **DATE OUT** | **TIME OUT** |
| 29 December 2008 | 1:41 pm |
| **VEHICLE** | **ROLL OFF** |
| DPS3 | |
| **REFERENCE** | **ORIGIN** |
| | Out of County |

000337 - 0005
INDIAN RIVER OIL CO.
3700 OKEECHOBEE ROAD
FT PIERCE, FL 34947

Contract: 337-08-003
eference: 295

02 Gross Weight 94,340.00 lb
Tare Weight 30,940.00 lb
Net Weight 63,400.00 lb 31.70 TN

| QTY. | UNIT | DESCRIPTION | RATE | EXTENSION | TAX | TOTAL |
|---|---|---|---|---|---|---|
| 31.70 | TN | CS [OC]C ontaminated Soil<br><br>WO# 000000<br>Route#0000 | | | | |

NET AMOUNT
TENDERED
CHANGE
CHECK NO.

New Hours of Operations
Monday 5:00 am to 4:00 pm
Tuesday through Friday 5:00 am to 4:00 pm
Sat 6:00 am to 12:00 pm
Have a Great Day !

SIGNATURE

OMNI WASTE OF OSCEOLA COUNTY LLC, o/a
1501 OMNI WAY
ST. CLOUD, FL 34773
Tel: (407) 891-3720 Fax: (407) 891-3730

| SITE | TICKET | GRID |
|---|---|---|
| 44 | 268579 | |

WEIGHMASTER: SANDY HARMON

| DATE IN | TIME IN |
|---|---|
| 29 December 2008 | 2:02 pm |
| **DATE OUT** | **TIME OUT** |
| 29 December 2008 | 2:16 pm |

| VEHICLE | ROLL OFF |
|---|---|
| DPS3 | |

| REFERENCE | ORIGIN |
|---|---|
| | Out of County |

000337 - 0005
INDIAN RIVER OIL CO.
3700 OKEECHOBEE ROAD
FT PIERCE, FL 34947

Contract: 337-08-003
eference: 276

02 Gross Weight 87,380.00 lb
Tare Weight 30,580.00 lb
Net Weight 56,800.00 lb 28.40 TN

| QTY. | UNIT | DESCRIPTION | RATE | EXTENSION | TAX | TOTAL |
|---|---|---|---|---|---|---|
| 28.40 | TN | CS [OC]C ontaminated Soil<br><br>WO# 000000<br>Route#0000 | | | | |

| NET AMOUNT |
|---|
| |
| TENDERED |
| CHANGE |
| CHECK NO. |

New Hours of Operations
Monday 5:00 am to 4:00 pm
Tuesday through Friday 5:00 am to 4:00 pm
Sat 6:00 am to 12:00 pm
Have a Great Day !

SIGNATURE _____

OMNI WASTE OF OSCEOLA COUNTY LLC, o/a
1501 OMNI WAY
ST. CLOUD, FL 34773
Tel: (407) 891-3720 Fax: (407) 891-3730

44

| SITE | TICKET | GRID |
|---|---|---|
| | 268580 | |

WEIGHMASTER: SANDY HARMON

| DATE IN | TIME IN |
|---|---|
| 29 December 2008 | 2:03 pm |
| **DATE OUT** | **TIME OUT** |
| 29 December 2008 | 2:17 pm |
| **VEHICLE** | **ROLL OFF** |
| DPS3 | |
| **REFERENCE** | **ORIGIN** |
| | Out of County |

000337 - 0005
INDIAN RIVER OIL CO.
3700 OKEECHOBEE ROAD
FT PIERCE, FL 34947

Contract: 337-08-003
Ference: 109

02 Gross Weight 91,280.00 lb
Tare Weight 34,820.00 lb
Net Weight 56,460.00 lb 28.23 TN

| QTY. | UNIT | DESCRIPTION | RATE | EXTENSION | TAX | TOTAL |
|---|---|---|---|---|---|---|
| 8.23 | TN | CS [OC3C ontaminated Soil<br><br>WO# 000000<br>Route#0000 | | | | |

New Hours of Operations
Monday 5:00 am to 4:00 pm
Tuesday through Friday 5:00 am to 4:00 pm
Sat 6:00 am to 12:00 pm
Have a Great Day !

| NET AMOUNT |
|---|
| |
| TENDERED |
| |
| CHANGE |
| |
| CHECK NO. |
| |

SIGNATURE _____

OMNI WASTE OF OSCEOLA COUNTY LLC, d/a
1501 OMNI WAY
ST. CLOUD, FL 34773
Tel: (407) 891-3720 Fax: (407) 891-3730

| SITE | TICKET | GRID |
|---|---|---|
| 44 | 268707 | |

WEIGHMASTER: SANDY HARMON

| DATE IN | TIME IN |
|---|---|
| 30 December 2008 | 8:58 am |
| **DATE OUT** | **TIME OUT** |
| 30 December 2008 | 9:19 am |
| **VEHICLE** | **ROLL OFF** |
| DP33 | |
| **REFERENCE** | **ORIGIN** |
| | Out of County |

000337 - 0005
INDIAN RIVER OIL CO.
3700 OKEECHOBEE ROAD
FT PIERCE, FL 34947

Contract: 337-08-003
eference: 131

02 Gross Weight 78,440.00 lb
Tare Weight 34,660.00 lb
Net Weight 43,780.00 lb 21.89 TN

| QTY. | UNIT | DESCRIPTION | RATE | EXTENSION | TAX | TOTAL |
|---|---|---|---|---|---|---|
| 21.89 | TN | CS [OC]C contaminated Soil<br><br>WO# 000000<br>Route#0000 | | | | |

New Hours of Operations
Monday 5:00 am to 4:00 pm
Tuesday through Friday 5:00 am to 4:00 pm
Sat 6:00 am to 12:00 pm
Have a Great Day !

| NET AMOUNT |
|---|
| |
| TENDERED |
| |
| CHANGE |
| |
| CHECK NO. |
| |

SIGNATURE Rudy D.

OMNI WASTE OF OSCEOLA COUNTY LLC, o/a
1501 OMNI WAY
ST. CLOUD, FL 34773
Tel: (407) 891-3720 Fax: (407) 891-3730

| SITE | TICKET | GRID |
|---|---|---|
| 44 | 268725 | |

WEIGHMASTER: SANDY HARMON

| DATE IN | TIME IN |
|---|---|
| 30 December 2008 | 9:45 am |
| **DATE OUT** | **TIME OUT** |
| 30 December 2008 | 10:08 am |
| **VEHICLE** | **ROLL OFF** |
| DPS3 | |
| **REFERENCE** | **ORIGIN** |
| | Out of County |

000337 - 0005
INDIAN RIVER OIL CO.
3700 OKEECHOBEE ROAD
FT PIERCE, FL 34947

Contract: 337-08-003
ference: 279

02 Gross Weight 90,300.00 lb
Tare Weight 31,360.00 lb
Net Weight 58,940.00 lb 29.47 TN

| QTY. | UNIT | DESCRIPTION | RATE | EXTENSION | TAX | TOTAL |
|---|---|---|---|---|---|---|
| ?.47 | TN | CS [OC]C ontaminated Soil<br><br>WO# 000000<br>Route#0000 | | | | |

New Hours of Operations
Monday 5:00 am to 4:00 pm
Tuesday through Friday 5:00 am to 4:00 pm
Sat 6:00 am to 12:00 pm
Have a Great Day !

| NET AMOUNT |
|---|
| |
| TENDERED |
| |
| CHANGE |
| |
| CHECK NO. |
| |

SIGNATURE _____

OMNI WASTE OF OSCEOLA COUNTY LLC, o/a
1501 OMNI WAY
ST. CLOUD, FL 34773
Tel: (407) 891-3720 Fax: (407) 891-3730

| SITE | TICKET | GRID |
|---|---|---|
| 44 | 268743 | |

WEIGHMASTER: SANDY HARMON

| DATE IN | TIME IN |
|---|---|
| 30 December 2008 | 10:45 am |
| **DATE OUT** | **TIME OUT** |
| 30 December 2008 | 11:06 am |
| **VEHICLE** | **ROLL OFF** |
| DP53 | |
| **REFERENCE** | **ORIGIN** |
| | Out of County |

000337 - 0005
INDIAN RIVER OIL CO.
3700 OKEECHOBEE ROAD
FT PIERCE, FL 34947

Contract: 337-08-003
eference: 140

02 Gross Weight 95,820.00 lb
Tare Weight 33,960.00 lb
Net Weight 61,860.00 lb 30.93 TN

| QTY. | UNIT | DESCRIPTION | RATE | EXTENSION | TAX | TOTAL |
|---|---|---|---|---|---|---|
| 30.93 | TN | CS [OC]C ontaminated Soil<br><br>WO# 000000<br>Route#0000 | | | | |

New Hours of Operations
Monday 5:00 am to 4:00 pm
Tuesday through Friday 5:00 am to 4:00 pm
Sat 6:00 am to 12:00 pm
Have a Great Day !

| NET AMOUNT |
|---|
| |
| TENDERED |
| |
| CHANGE |
| |
| CHECK NO. |
| |

SIGNATURE _____

OMNI WASTE OF OSCEOLA COUNTY LLC, o/a
1501 OMNI WAY
ST. CLOUD, FL 34773
Tel: (407) 891-3720 Fax: (407) 891-3730

| SITE | TICKET | GRID |
|---|---|---|
| 44 | 268745 | |

WEIGHMASTER: SANDY HARMON

| DATE IN | TIME IN |
|---|---|
| 30 December 2008 | 10:42 am |
| **DATE OUT** | **TIME OUT** |
| 30 December 2008 | 11:09 am |
| **VEHICLE** | **ROLL OFF** |
| DP53 | |
| **REFERENCE** | **ORIGIN** |
| | Out of County |

000337 - 0005
INDIAN RIVER OIL CO.
3700 OKEECHOBEE ROAD
FT PIERCE, FL 34947

Contract: 337-08-003
Reference: 568

02 Gross Weight 72,940.00 lb
Tare Weight 28,060.00 lb
Net Weight 44,880.00 lb 22.44 TN

| QTY. | UNIT | DESCRIPTION | RATE | EXTENSION | TAX | TOTAL |
|---|---|---|---|---|---|---|
| 22.44 | TN | CS [OC]C ontaminated Soil<br><br>WO# 000000<br>Route#0000 | | | | |

| NET AMOUNT |
|---|
| |
| TENDERED |
| |
| CHANGE |
| |
| CHECK NO. |
| |

New Hours of Operations
Monday 5:00 am to 4:00 pm
Tuesday through Friday 5:00 am to 4:00 pm
Sat 6:00 am to 12:00 pm
Have a Great Day !

SIGNATURE _____

OMNI WASTE OF OSCEOLA COUNTY LLC, o/a
1501 OMNI WAY
ST. CLOUD, FL 34773
Tel: (407) 891-3720 Fax: (407) 891-3730

| SITE | TICKET | GRID |
|---|---|---|
| 44 | 268751 | |

WEIGHMASTER: SANDY HARMON

| DATE IN | TIME IN |
|---|---|
| 30 December 2008 | 10:59 am |
| **DATE OUT** | **TIME OUT** |
| 30 December 2008 | 11:28 am |
| **VEHICLE** | **ROLL OFF** |
| DP53 | |
| **REFERENCE** | **ORIGIN** |
| | Out of County |

000337 - 0005
INDIAN RIVER OIL CO.
3700 OKEECHOBEE ROAD
FT PIERCE, FL 34947

Contract: 337-08-003
Reference: 515

02 Gross Weight 89,840.00 lb
Tare Weight 28,720.00 lb
Net Weight 61,120.00 lb 30.56 TN

| QTY. | UNIT | DESCRIPTION | RATE | EXTENSION | TAX | TOTAL |
|---|---|---|---|---|---|---|
| 30.56 | TN | CS [DC]C ontaminated Soil<br><br>WO# 000000<br>Route#0000 | | | | |

New Hours of Operations
Monday 5:00 am to 4:00 pm
Tuesday through Friday 5:00 am to 4:00 pm
Sat 6:00 am to 12:00 pm
Have a Great Day !

| NET AMOUNT |
|---|
| |
| TENDERED |
| |
| CHANGE |
| |
| CHECK NO. |
| |

SIGNATURE Jose Gaez

OMNI WASTE OF OSCEOLA COUNTY LLC, o/a
1501 OMNI WAY
ST. CLOUD, FL 34773
Tel: (407) 891-3720 Fax: (407) 891-3730

44

| SITE | TICKET | GRID |
|---|---|---|
| | 268752 | |

WEIGHMASTER: SANDY HARMON

| DATE IN | TIME IN |
|---|---|
| 30 December 2008 | 11:11 am |
| **DATE OUT** | **TIME OUT** |
| 30 December 2008 | 11:30 am |
| **VEHICLE** | **ROLL OFF** |
| DP53 | |
| **REFERENCE** | **ORIGIN** |
| | Out of County |

000337 - 0005
INDIAN RIVER OIL CO.
3700 OKEECHOBEE ROAD
FT PIERCE, FL 34947

Contract: 337-08-003
Reference: 507

02 Gross Weight 89,940.00 lb
Tare Weight 29,640.00 lb
Net Weight 60,300.00 lb 30.15 TN

| QTY. | UNIT | DESCRIPTION | RATE | EXTENSION | TAX | TOTAL |
|---|---|---|---|---|---|---|
| 30.15 | TN | CS [OCIC ontaminated Soil<br><br>WO# 000000<br>Route#0000 | | | | |

| NET AMOUNT |
|---|
| |
| TENDERED |
| |
| CHANGE |
| |
| CHECK NO. |
| |

New Hours of Operations
Monday 5:00 am to 4:00 pm
Tuesday through Friday 5:00 am to 4:00 pm
Sat 6:00 am to 12:00 pm
Have a Great Day !

SIGNATURE _____

OMNI WASTE OF OSCEOLA COUNTY LLC, o/a
1501 OMNI WAY
ST. CLOUD, FL 34773
Tel: (407) 891-3720 Fax: (407) 891-3730

| SITE | TICKET | GRID |
|---|---|---|
| 44 | 269769 | |

WEIGHMASTER: SANDY HARMON

| DATE IN | TIME IN |
|---|---|
| 30 December 2008 | 12:03 pm |
| **DATE OUT** | **TIME OUT** |
| 30 December 2008 | 12:19 pm |
| **VEHICLE** | **ROLL OFF** |
| DPS3 | |
| **REFERENCE** | **ORIGIN** |
| | Out of County |

000337 - 0005
INDIAN RIVER OIL CO.
3700 OKEECHOBEE ROAD
FT PIERCE, FL 34947

Contract: 337-08-003
Reference: 289

02 Gross Weight 77,720.00 lb
Tare Weight 29,220.00 lb
Net Weight 48,500.00 lb 24.25 TN

| QTY. | UNIT | DESCRIPTION | RATE | EXTENSION | TAX | TOTAL |
|---|---|---|---|---|---|---|
| 24.25 | TN | CS [DC]C ontaminated Soil<br><br>WO# 000000<br>Route#0000 | | | | |

NET AMOUNT
TENDERED
CHANGE
CHECK NO.

New Hours of Operations
Monday 5:00 am to 4:00 pm
Tuesday through Friday 5:00 am to 4:00 pm
Sat 6:00 am to 12:00 pm
Have a Great Day !

SIGNATURE

OMNI WASTE OF OSCEOLA COUNTY LLC, o/a
1501 OMNI WAY
ST. CLOUD, FL 34773
Tel: (407) 891-3720 Fax: (407) 891-3730

| SITE | TICKET | GRID |
|---|---|---|
| 44 | 268776 | |

WEIGHMASTER: TRICIA TEMPLE

| DATE IN | TIME IN |
|---|---|
| 30 December 2008 | 12:17 pm |
| **DATE OUT** | **TIME OUT** |
| 30 December 2008 | 12:44 pm |
| **VEHICLE** | **ROLL OFF** |
| DFS3 | |
| **REFERENCE** | **ORIGIN** |
| | Out of County |

000337 ~ 0005
INDIAN RIVER OIL CO.
3700 OKEECHOBEE ROAD
FT PIERCE, FL 34947

Contract: 337-08-003
Reference: 536

02 Gross Weight 86,080.00 lb
Tare Weight 28,020.00 lb
Net Weight 58,060.00 lb 29.03 TN

| QTY. | UNIT | DESCRIPTION | RATE | EXTENSION | TAX | TOTAL |
|---|---|---|---|---|---|---|
| 29.03 | TN | CS [OCJC ontaminated Soil<br><br>WO# 000000<br>Route#0000 | | | | |

NET AMOUNT
TENDERED
CHANGE
CHECK NO.

New Hours of Operations
Monday 5:00 am to 4:00 pm
Tuesday through Friday 5:00 am to 4:00 pm
Sat 6:00 am to 12:00 pm
Have a Great Day !

SIGNATURE

OMNI WASTE OF OSCEOLA COUNTY LLC, o/a
1501 OMNI WAY
ST. CLOUD, FL 34773
Tel: (407) 891-3720 Fax: (407) 891-3730

| SITE | TICKET | GRID |
|---|---|---|
| 44 | 268778 | |

WEIGHMASTER: TRICIA TEMPLE

| DATE IN | TIME IN |
|---|---|
| 30 December 2008 | 12:25 pm |

| DATE OUT | TIME OUT |
|---|---|
| 30 December 2008 | 12:47 pm |

| VEHICLE | ROLL OFF |
|---|---|
| DPS3 | |

| REFERENCE | ORIGIN |
|---|---|
| | Out of County |

000337 - 0005
INDIAN RIVER OIL CO.
3700 OKEECHOBEE ROAD
FT PIERCE, FL 34947

Contract: 337-08-003
Reference: 554

02 Gross Weight 83,100.00 lb
Tare Weight 29,940.00 lb
Net Weight 53,160.00 lb 26.58 TN

| QTY. | UNIT | DESCRIPTION | RATE | EXTENSION | TAX | TOTAL |
|---|---|---|---|---|---|---|
| 26.58 | TN | CS [OC]C ontaminated Soil<br><br>WO# 000000<br>Route#0000 | | | | |

New Hours of Operations
Monday 5:00 am to 4:00 pm
Tuesday through Friday 5:00 am to 4:00 pm
Sat 6:00 am to 12:00 pm
Have a Great Day !

| NET AMOUNT |
|---|
| |
| TENDERED |
| CHANGE |
| CHECK NO. |

SIGNATURE

OMNI WASTE OF OSCEOLA COUNTY LLC, d/a
1501 OMNI WAY
ST. CLOUD, FL 34773
Tel: (407) 891-3720 Fax: (407) 891-3730

| SITE | TICKET | GRID |
|---|---|---|
| 44 | 268783 | |

WEIGHMASTER: TRICIA TEMPLE

| DATE IN | TIME IN |
|---|---|
| 30 December 2008 | 12:34 pm |

| DATE OUT | TIME OUT |
|---|---|
| 30 December 2008 | 12:58 pm |

| VEHICLE | ROLL OFF |
|---|---|
| DPS3 | |

| REFERENCE | ORIGIN |
|---|---|
| | Out of County |

000337 - 0005
INDIAN RIVER OIL CO.
3700 OKEECHOBEE ROAD
FT PIERCE, FL 34947

Contract: 337-08-003
Reference: 269

02 Gross Weight 71,340.00 lb
Tare Weight 28,560.00 lb
Net Weight 42,780.00 lb 21.39 TN

| QTY. | UNIT | DESCRIPTION | RATE | EXTENSION | TAX | TOTAL |
|---|---|---|---|---|---|---|
| 21.39 | TN | CS [DC]C ontaminated Soil<br><br>WO# 000000<br>Route#0000 | | | | |

New Hours of Operations
Monday 5:00 am to 4:00 pm
Tuesday through Friday 5:00 am to 4:00 pm
Sat 6:00 am to 12:00 pm
Have a Great Day !

| NET AMOUNT |
|---|
| |
| TENDERED |
| CHANGE |
| CHECK NO. |

SIGNATURE

OMNI WASTE OF OSCEOLA COUNTY LLC, o/a
1501 OMNI WAY
ST. CLOUD, FL 34773
Tel: (407) 891-3720 Fax: (407) 891-3730

| SITE | TICKET | GRID |
|---|---|---|
| 44 | 248798 | |

WEIGHMASTER: SANDY HARMON

| DATE IN | TIME IN |
|---|---|
| 30 December 2008 | 1:27 pm |
| **DATE OUT** | **TIME OUT** |
| 30 December 2008 | 1:40 pm |
| **VEHICLE** | **ROLL OFF** |
| DP53 | |
| **REFERENCE** | **ORIGIN** |
| | Out of County |

000337 - 0005
INDIAN RIVER OIL CO.
3700 OKEECHOBEE ROAD
FT PIERCE, FL 34947

Contract: 337-08-003
eference: 155

02 Gross Weight 80,260.00 lb
Tare Weight 33,480.00 lb
Net Weight 46,780.00 lb 23.39 TN

| QTY. | UNIT | DESCRIPTION | RATE | EXTENSION | TAX | TOTAL |
|---|---|---|---|---|---|---|
| 23.39 | TN | CS [OC]C ontaminated Soil<br><br>WO# 000000<br>Route#0000 | | | | |

NET AMOUNT
TENDERED
CHANGE
CHECK NO.

New Hours of Operations
Monday 5:00 am to 4:00 pm
Tuesday through Friday 5:00 am to 4:00 pm
Sat 6:00 am to 12:00 pm
Have a Great Day !

SIGNATURE

OMNI WASTE OF OSCEOLA COUNTY LLC, o/a
1501 OMNI WAY
ST. CLOUD, FL 34773
Tel: (407) 891-3720 Fax: (407) 891-3730

| SITE | TICKET | GRID |
|---|---|---|
| 44 | 248796 | |

WEIGHMASTER: SANDY HARMON

| DATE IN | TIME IN |
|---|---|
| 30 December 2008 | 1:27 pm |
| **DATE OUT** | **TIME OUT** |
| 30 December 2008 | 1:41 pm |
| **VEHICLE** | **ROLL OFF** |
| DP93 | |
| **REFERENCE** | **ORIGIN** |
| | Out of County |

000337 - 0005
INDIAN RIVER OIL CO.
3700 OKEECHOBEE ROAD
FT PIERCE, FL 34947

Contract: 337-08-003
eference: 124

02 Gross Weight 77,720.00 lb
Tare Weight 34,220.00 lb
Net Weight 43,500.00 lb 21.75 TN

| QTY. | UNIT | DESCRIPTION | RATE | EXTENSION | TAX | TOTAL |
|---|---|---|---|---|---|---|
| 21.75 | TN | CS [OC]C ontaminated Soil<br><br>WO# 000000<br>Route#0000 | | | | |

New Hours of Operations
Monday 5:00 am to 4:00 pm
Tuesday through Friday 5:00 am to 4:00 pm
Sat 6:00 am to 12:00 pm
Have a Great Day !

| NET AMOUNT |
|---|
| |
| TENDERED |
| |
| CHANGE |
| |
| CHECK NO. |
| |

SIGNATURE _____

OMNI WASTE OF OSCEOLA COUNTY LLC d/a
1501 OMNI WAY
ST. CLOUD, FL 34773
Tel: (407) 891-3720 Fax: (407) 891-3730

| SITE | TICKET | GRID |
|---|---|---|
| 44 | 268805 | |

WEIGHMASTER: SANDY HARMON

| DATE IN | TIME IN |
|---|---|
| 30 December 2008 | 1:38 pm |
| **DATE OUT** | **TIME OUT** |
| 30 December 2008 | 1:52 pm |
| **VEHICLE** | **ROLL OFF** |
| DPS2 | |
| **REFERENCE** | **ORIGIN** |
| | Out of County |

000337 - 0005
INDIAN RIVER OIL CO.
3700 OKEECHOBEE ROAD
FT PIERCE, FL 34947

Contract: 337-08-003
Reference: 131

02 Gross Weight 88,700.00 lb
Tare Weight 34,460.00 lb
Net Weight 54,240.00 lb 27.12 TN

| QTY. | UNIT | DESCRIPTION | RATE | EXTENSION | TAX | TOTAL |
|---|---|---|---|---|---|---|
| 27.12 | TN | CS [OCIC ontaminated Soil<br><br>WO# 000000<br>Route#0000 | | | | |

NET AMOUNT
TENDERED
CHANGE
CHECK NO.

New Hours of Operations
Monday 5:00 am to 4:00 pm
Tuesday through Friday 5:00 am to 4:00 pm
Sat 6:00 am to 12:00 pm
Have a Great Day !

SIGNATURE

OMNI WASTE OF OSCEOLA COUNTY LLC, o/a
1501 OMNI WAY
ST. CLOUD, FL 34773
Tel: (407) 891-3720 Fax: (407) 891-3730

| SITE | TICKET | GRID |
|---|---|---|
| 44 | 268815 | |

WEIGHMASTER: SANDY HARMON

| DATE IN | TIME IN |
|---|---|
| 30 December 2008 | 2:08 pm |
| **DATE OUT** | **TIME OUT** |
| 30 December 2008 | 2:20 pm |
| **VEHICLE** | **ROLL OFF** |
| DP83 | |
| **REFERENCE** | **ORIGIN** |
| | Out of County |

000337 - 0005
INDIAN RIVER OIL CO.
3700 OKEECHOBEE ROAD
FT PIERCE, FL 34947

Contract: 337-08-003
Reference: 237

02 Gross Weight 78,540.00 lb
Tare Weight 26,680.00 lb
Net Weight 51,860.00 lb. 25.93 TN

| QTY. | UNIT | DESCRIPTION | RATE | EXTENSION | TAX | TOTAL |
|---|---|---|---|---|---|---|
| 25.93 | TN | CS [OC]C ontaminated Soil<br><br>WO# 000000<br>Route#0000 | | | | |

New Hours of Operations
Monday 5:00 am to 4:00 pm
Tuesday through Friday 5:00 am to 4:00 pm
Sat 6:00 am to 12:00 pm
Have a Great Day !

| NET AMOUNT |
|---|
| |
| TENDERED |
| |
| CHANGE |
| |
| CHECK NO. |
| |

SIGNATURE _____

VSI Waste Services

OMNI WASTE OF OSCEOLA COUNTY LLC, o/a
1501 OMNI WAY
ST. CLOUD, FL 34773
Tel: (407) 891-3720 Fax: (407) 891-3730

| SITE | TICKET | GRID |
|---|---|---|
| 44 | 268820 | |

WEIGHMASTER: SANDY HARMON

| DATE IN | TIME IN |
|---|---|
| 30 December 2008 | 2:09 pm |
| **DATE OUT** | **TIME OUT** |
| 30 December 2008 | 2:26 pm |

| VEHICLE | ROLL OFF |
|---|---|
| DP53 | |

| REFERENCE | ORIGIN |
|---|---|
| | Out of County |

000337 - 0005
INDIAN RIVER OIL CO.
3700 OKEECHOBEE ROAD
FT PIERCE, FL 34947

Contract: 337-08-003
ference: 528

02 Gross Weight 76,240.00 lb
Tare Weight 24,640.00 lb
Net Weight 51,600.00 lb 25.80 TN

| QTY. | UNIT | DESCRIPTION | RATE | EXTENSION | TAX | TOTAL |
|---|---|---|---|---|---|---|
| 5.80 | TN | CS [OCIC ontaminated Soil<br><br>WO# 000000<br>Route#0000 | | | | |

New Hours of Operations
Monday 5:00 am to 4:00 pm
Tuesday through Friday 5:00 am to 4:00 pm
Sat 6:00 am to 12:00 pm
Have a Great Day !

| NET AMOUNT |
|---|
| |
| TENDERED |
| |
| CHANGE |
| |
| CHECK NO. |
| |

SIGNATURE

NSI Waste Services

OMNI WASTE OF OSCEOLA COUNTY LLC, o/a
1501 OMNI WAY
ST. CLOUD, FL 34773
Tel: (407) 891-3720 Fax: (407) 891-3730

| SITE | TICKET | GRID |
|---|---|---|
| 44 | 268825 | |

WEIGHMASTER: SANDY HARMON

| DATE IN | TIME IN |
|---|---|
| 30 December 2008 | 2:35 pm |
| **DATE OUT** | **TIME OUT** |
| 30 December 2008 | 2:46 pm |
| **VEHICLE** | **ROLL OFF** |
| DP82 | |
| **REFERENCE** | **ORIGIN** |
| | Out of County |

000337 - 0005
INDIAN RIVER OIL CO.
3700 OKEECHOBEE ROAD
FT PIERCE, FL 34947

Contract: 337-08-003
ference: 568

02 Gross Weight 75,780.00 lb
Tare Weight 27,240.00 lb
Net Weight 48,540.00 lb 24.27 TN

| QTY. | UNIT | DESCRIPTION | RATE | EXTENSION | TAX | TOTAL |
|---|---|---|---|---|---|---|
| 4.27 | TN | CS [OCIC ontaminated Soil<br><br>WO# 000000<br>Route#0000 | | | | |

New Hours of Operations
Monday 5:00 am to 4:00 pm
Tuesday through Friday 5:00 am to 4:00 pm
Sat 6:00 am to 12:00 pm
Have a Great Day !

| NET AMOUNT |
|---|
| |
| TENDERED |
| |
| CHANGE |
| |
| CHECK NO. |
| |

SIGNATURE _____

OMNI WASTE OF OSCEOLA COUNTY LLC, d/a
1501 OMNI WAY
ST. CLOUD, FL 34773
Tel: (407) 891-3720 Fax: (407) 891-3730

| SITE | TICKET | GRID |
|---|---|---|
| 44 | 248827 | |

WEIGHMASTER: SANDY HARMON

| DATE IN | TIME IN |
|---|---|
| 30 December 2008 | 2:36 pm |
| **DATE OUT** | **TIME OUT** |
| 30 December 2008 | 2:49 pm |
| **VEHICLE** | **ROLL OFF** |
| DPS3 | |
| **REFERENCE** | **ORIGIN** |
| | Out of County |

000337 - 0005
INDIAN RIVER OIL CO.
3700 OKEECHOBEE ROAD
FT PIERCE, FL 34947

Contract: 337-08-003
eference: 537

02 Gross Weight 78,180.00 lb
Tare Weight 29,080.00 lb
Net Weight 49,100.00 lb 24.55 TN

| QTY. | UNIT | DESCRIPTION | RATE | EXTENSION | TAX | TOTAL |
|---|---|---|---|---|---|---|
| 24.55 | TN | CS [OC]C ontaminated Soil<br><br>WO# 000000<br>Route#0000 | | | | |

New Hours of Operations
Monday 5:00 am to 4:00 pm
Tuesday through Friday 5:00 am to 4:00 pm
Sat 6:00 am to 12:00 pm
Have a Great Day !

| NET AMOUNT |
|---|
| |
| TENDERED |
| |
| CHANGE |
| |
| CHECK NO. |
| |

SIGNATURE _____

OMNI WASTE OF OSCEOLA COUNTY LLC, o/a
1501 OMNI WAY
ST. CLOUD, FL 34773
Tel: (407) 891-3720 Fax: (407) 891-3730

| SITE | TICKET | GRID |
|---|---|---|
| 44 | 248854 | |

WEIGHMASTER: TRICIA TEMPLE

| DATE IN | TIME IN |
|---|---|
| 31 December 2008 | 5:15 am |
| **DATE OUT** | **TIME OUT** |
| 31 December 2008 | 5:35 am |
| **VEHICLE** | **ROLL OFF** |
| DPS3 | |
| **REFERENCE** | **ORIGIN** |
| | Out of County |

000337 - 0005
INDIAN RIVER OIL CO.
3700 OKEECHOBEE ROAD
FT PIERCE, FL 34947

Contract: 337-08-003
Reference: 260

02 Gross Weight 98,060.00 lb
Tare Weight 31,400.00 lb
Net Weight 66,660.00 lb 33.33 TN

| QTY. | UNIT | DESCRIPTION | RATE | EXTENSION | TAX | TOTAL |
|---|---|---|---|---|---|---|
| 33.33 | TN | CS [OC]C ontaminated Soil<br><br>WO# 000000<br>Route#0000 | | | | |

New Hours of Operations
Monday 5:00 am to 4:00 pm
Tuesday through Friday 5:00 am to 4:00 pm
Sat 6:00 am to 12:00 pm
Have a Great Day !

| NET AMOUNT |
|---|
| |
| TENDERED |
| |
| CHANGE |
| |
| CHECK NO. |
| |

SIGNATURE _____

OMNI WASTE OF OSCEOLA COUNTY LLC, o/a
1501 OMNI WAY
ST. CLOUD, FL 34773
Tel: (407) 891-3720 Fax: (407) 891-3730

| SITE | TICKET | GRID |
|---|---|---|
| 44 | 268856 | |

WEIGHMASTER: TRICIA TEMPLE

| DATE IN | TIME IN |
|---|---|
| 31 December 2008 | 5:18 am |
| **DATE OUT** | **TIME OUT** |
| 31 December 2008 | 5:40 am |
| **VEHICLE** | **ROLL OFF** |
| DFS3 | |
| **REFERENCE** | **ORIGIN** |
| | Out of County |

000337 - 0005
INDIAN RIVER OIL CO.
3700 OKEECHOBEE ROAD
FT PIERCE, FL 34947

Contract: 337-08-003
Reference: 502

02 Gross Weight 91,080.00 lb
Tare Weight 29,140.00 lb
Net Weight 61,940.00 lb 30.97 TN

| QTY. | UNIT | DESCRIPTION | RATE | EXTENSION | TAX | TOTAL |
|---|---|---|---|---|---|---|
| 30.97 | TN | CS [OCIC ontaminated Soil<br><br>WO# 000000<br>Route#0000 | | | | |

NET AMOU
TENDERE
CHANGE
CHECK N

New Hours of Operations
Monday 5:00 am to 4:00 pm
Tuesday through Friday 5:00 am to 4:00 pm
Sat 6:00 am to 12:00 pm
Have a Great Day !

SIGNATURE

OMNI WASTE OF OSCEOLA COUNTY LLC, o/a
1501 OMNI WAY
ST. CLOUD, FL 34773
Tel: (407) 891-3720 Fax: (407) 891-3730

| SITE | TICKET | GRID |
|---|---|---|
| 44 | 268861 | |

WEIGHMASTER: TRICIA TEMPLE

| DATE IN | TIME IN |
|---|---|
| 31 December 2008 | 5:31 am |
| **DATE OUT** | **TIME OUT** |
| 31 December 2008 | 5:54 am |
| **VEHICLE** | **ROLL OFF** |
| DPSS | |
| **REFERENCE** | **ORIGIN** |
| | Out of County |

000337 - 0005
INDIAN RIVER OIL CO.
3700 OKEECHOBEE ROAD
FT PIERCE, FL 34947

Contract: 337-08-003
Reference: 249

02 Gross Weight 93,420.00 lb
Tare Weight 30,720.00 lb
Net Weight 62,700.00 lb 31.35 TN

| QTY. | UNIT | DESCRIPTION | RATE | EXTENSION | TAX | TOTAL |
|---|---|---|---|---|---|---|
| 31.35 | TN | CS [OCJC ontaminated Soil<br><br>WO# 000000<br>Route#0000 | | | | |

| NET AMOUNT |
|---|
| |
| TENDERED |
| CHANGE |
| CHECK NO. |

New Hours of Operations
Monday 5:00 am to 4:00 pm
Tuesday through Friday 5:00 am to 4:00 pm
Sat 6:00 am to 12:00 pm
Have a Great Day !

SIGNATURE

OMNI WASTE OF OSCEOLA COUNTY LLC, o/a
1501 OMNI WAY
ST. CLOUD, FL 34773
Tel: (407) 891-3720 Fax: (407) 891-3730

| SITE | TICKET | GRID |
|---|---|---|
| 44 | 268864 | |

WEIGHMASTER: TRICIA TEMPLE

| DATE IN | TIME IN |
|---|---|
| 31 December 2008 | 5:32 am |

| DATE OUT | TIME OUT |
|---|---|
| 31 December 2008 | 6:00 am |

| VEHICLE | ROLL OFF |
|---|---|
| DP83 | |

| REFERENCE | ORIGIN |
|---|---|
| | Out of County |

000337 - 0005
INDIAN RIVER OIL CO.
3700 OKEECHOBEE ROAD
FT PIERCE, FL 34947

Contract: 337-08-003
Reference: 227

02 Gross Weight 87,440.00 lb
Tare Weight 30,840.00 lb
Net Weight 56,600.00 lb 28.30 TN

| QTY. | UNIT | DESCRIPTION | RATE | EXTENSION | TAX | TOTAL |
|---|---|---|---|---|---|---|
| 28.30 | TN | CS [OCIC ontaminated Soil<br><br>WO# 000000<br>Route#0000 | | | | |

| NET AMOUNT |
|---|
| |
| TENDERED |
| |
| CHANGE |
| |
| CHECK NO. |
| |

New Hours of Operations
Monday 5:00 am to 4:00 pm
Tuesday through Friday 5:00 am to 4:00 pm
Sat 6:00 am to 12:00 pm
Have a Great Day !

SIGNATURE _____

OMNI WASTE OF OSCEOLA COUNTY LLC, o/a
1501 OMNI WAY
ST. CLOUD, FL 34773
Tel: (407) 891-3720 Fax: (407) 891-3730

| SITE | TICKET | GRID |
|---|---|---|
| 44 | 268866 | |

WEIGHMASTER: TRICIA TEMPLE

| DATE IN | TIME IN |
|---|---|
| 31 December 2008 | 5:33 am |

| DATE OUT | TIME OUT |
|---|---|
| 31 December 2008 | 6:03 am |

| VEHICLE | ROLL OFF |
|---|---|
| DFS3 | |

| REFERENCE | ORIGIN |
|---|---|
| | Out of County |

0003337 - 0005
INDIAN RIVER OIL CO.
3700 OKEECHOBEE ROAD
FT PIERCE, FL 34947

Contract: 337-08-003
Reference: 154

02 Gross Weight 83,260.00 lb
Tare Weight 34,140.00 lb
Net Weight 49,120.00 lb 24.56 TN

| QTY. | UNIT | DESCRIPTION | RATE | EXTENSION | TAX | TOTAL |
|---|---|---|---|---|---|---|
| 24.56 | TN | CS [DC]C ontaminated Soil<br><br>WO# 000000<br>Route#0000 | | | | |

NET AMOUNT
TENDERED
CHANGE
CHECK NO.

New Hours of Operations
Monday 5:00 am to 4:00 pm
Tuesday through Friday 5:00 am to 4:00 pm
Sat 6:00 am to 12:00 pm
Have a Great Day !

SIGNATURE

OMNI WASTE OF OSCEOLA COUNTY, LLC
1501 OMNI WAY
ST. CLOUD, FL 34773
Tel: (407) 891-3720 Fax: (407) 891-3730

| SITE | TICKET | GRID |
|---|---|---|
| 44 | 265901 | |

WEIGHMASTER: TRICIA TEMPLE

| DATE IN | TIME IN |
|---|---|
| 31 December 2008 | 7:35 am |

| DATE OUT | TIME OUT |
|---|---|
| 31 December 2008 | 7:50 am |

| VEHICLE | ROLL OFF |
|---|---|
| DPS3 | |

| REFERENCE | ORIGIN |
|---|---|
| | Out of County |

000337 - 0005
INDIAN RIVER OIL CO.
3700 OKEECHOBEE ROAD
FT PIERCE, FL 34947

Contract: 337-08-003
Reference: 145

02 Gross Weight 88,040.00 lb
Tare Weight 33,300.00 lb
Net Weight 54,740.00 lb 27.37 TN

| QTY. | UNIT | DESCRIPTION | RATE | EXTENSION | TAX | TOTAL |
|---|---|---|---|---|---|---|
| 27.37 | TN | CS [OC]C ontaminated Soil<br><br>WO# 000000<br>Route#0000 | | | | |

NET AMOUNT
TENDERED
CHANGE
CHECK N

New Hours of Operations
Monday 5:00 am to 4:00 pm
Tuesday through Friday 5:00 am to 4:00 pm
Sat 6:00 am to 12:00 pm
Have a Great Day !

SIGNATURE Luis R.

VSI
iste Services

OMNI WASTE OF OSCEOLA COUNTY LLC, o/a
1501 OMNI WAY
ST. CLOUD, FL 34773
Tel: (407) 891-3720 Fax: (407) 891-3730

| SITE | TICKET | GRID |
|---|---|---|
| 44 | 268927 | |

WEIGHMASTER: SANDY HARMON

| DATE IN | TIME IN |
|---|---|
| 31 December 2008 | 8:48 am |
| **DATE OUT** | **TIME OUT** |
| 31 December 2008 | 9:07 am |
| **VEHICLE** | **ROLL OFF** |
| DP93 | |
| **REFERENCE** | **ORIGIN** |
| | Out of County |

000337 - 0005
INDIAN RIVER OIL CO.
3700 OKEECHOBEE ROAD
FT PIERCE, FL 34947

Contract: 337-08-003
:ference: 259

02 Gross Weight 91,000.00 lb
Tare Weight 28,380.00 lb
Net Weight 62,620.00 lb 31.31 TN

| QTY. | UNIT | DESCRIPTION | RATE | EXTENSION | TAX | TOTAL |
|---|---|---|---|---|---|---|
| 31.31 | TN | CS [OCIC ontaminated Soil<br><br>WO# 000000<br>Route#0000 | | | | |

| NET AMOUNT |
|---|
| |
| TENDERED |
| CHANGE |
| CHECK NO. |

New Hours of Operations
Monday 5:00 am to 4:00 pm
Tuesday through Friday 5:00 am to 4:00 pm
Sat 6:00 am to 12:00 pm
Have a Great Day !

SIGNATURE _____

VSI
ite Services

OMNI WASTE OF OSCEOLA COUNTY, LLC, c/o
1501 OMNI WAY
ST. CLOUD, FL 34773
Tel: (407) 891-3720 Fax: (407) 891-3730

| SITE | TICKET | GRID |
|---|---|---|
| 44 | 268928 | |

WEIGHMASTER: SANDY HARMON

| DATE IN | TIME IN |
|---|---|
| 31 December 2008 | 8:55 am |
| **DATE OUT** | **TIME OUT** |
| 31 December 2008 | 9:11 am |
| **VEHICLE** | **ROLL OFF** |
| DES3 | |
| **REFERENCE** | **ORIGIN** |
| | Out of County |

000337 - 0005
INDIAN RIVER OIL CO.
3700 OKEECHOBEE ROAD
FT PIERCE, FL 34947

Contract: 337-08-003
Reference: 260

02 Gross Weight 86,840.00 lb
Tare Weight 31,300.00 lb
Net Weight 55,540.00 lb 27.77 TN

| QTY. | UNIT | DESCRIPTION | RATE | EXTENSION | TAX | TOTAL |
|---|---|---|---|---|---|---|
| .77 | TN | CS [illegible] ontaminated Soil<br><br>WO# 000000<br>Route#0000 | | | | |

New Hours of Operations
Monday 5:00 am to 4:00 pm
Tuesday through Friday 5:00 am to 4:00 pm
Sat 6:00 am to 12:00 pm
Have a Great Day !

| NET AMOUNT |
|---|
| |
| TENDERED |
| |
| CHANGE |
| |
| CHECK NO. |
| |

SIGNATURE _____

OMNI WASTE OF OSCEOLA COUNTY, LLC, o/a
1501 OMNI WAY
ST. CLOUD, FL 34773
Tel: (407) 891-3720 Fax: (407) 891-3730

| SITE | TICKET | GRID |
|---|---|---|
| 44 | 268931 | |

WEIGHMASTER: SANDY HARMON

| DATE IN | TIME IN |
|---|---|
| 31 December 2008 | 9:02 am |
| **DATE OUT** | **TIME OUT** |
| 31 December 2008 | 9:20 am |
| **VEHICLE** | **ROLL OFF** |
| DPS3 | |
| **REFERENCE** | **ORIGIN** |
| | Out of County |

000337 - 0005
INDIAN RIVER OIL CO.
3700 OKEECHOBEE ROAD
FT PIERCE, FL 34947

Contract: 337-08-003
Reference: 502

02 Gross Weight 88,620.00 lb
Tare Weight 28,960.00 lb
Net Weight 59,660.00 lb 29.83 TN

| QTY. | UNIT | DESCRIPTION | RATE | EXTENSION | TAX | TOTAL |
|---|---|---|---|---|---|---|
| 29.83 | TN | CS [OC]C contaminated Soil<br><br>WO# 000000<br>Route#0000 | | | | |

NET AMOUNT
TENDERED
CHANGE
CHECK NO.

New Hours of Operations
Monday 5:00 am to 4:00 pm
Tuesday through Friday 5:00 am to 4:00 pm
Sat 6:00 am to 12:00 pm
Have a Great Day !

SIGNATURE

OMNI WASTE OF OSCEOLA COUNTY LLC, o/a
1501 OMNI WAY
ST. CLOUD, FL 34773
Tel: (407) 891-3720 Fax: (407) ~~891-3720~~

| SITE | TICKET | GRID |
|---|---|---|
| 44 | 248938 | |

WEIGHMASTER: SANDY HARMON

| DATE IN | TIME IN |
|---|---|
| 31 December 2008 | 9:15 am |
| **DATE OUT** | **TIME OUT** |
| 31 December 2008 | 9:33 am |
| **VEHICLE** | **ROLL OFF** |
| DP33 | |
| **REFERENCE** | **ORIGIN** |
| | Out of County |

000337 - 0005
INDIAN RIVER OIL CO.
3700 OKEECHOBEE ROAD
FT PIERCE, FL 34947

Contract: 337-08-003
Reference: 249

02 Gross Weight 86,940.00 lb
Tare Weight 30,500.00 lb
Net Weight 56,440.00 lb 28.22 TN

| QTY. | UNIT | DESCRIPTION | RATE | EXTENSION | TAX | TOTAL |
|---|---|---|---|---|---|---|
| 28.22 | TN | CS [OC]C ontaminated Soil<br><br>WO# 000000<br>Route#0000 | | | | |

New Hours of Operations
Monday 5:00 am to 4:00 pm
Tuesday through Friday 5:00 am to 4:00 pm
Sat 6:00 am to 12:00 pm
Have a Great Day !

| NET AMOUNT |
|---|
| |
| TENDERED |
| CHANGE |
| CHECK NO. |

SIGNATURE _____

VSI
ste Services

OMNI WASTE OF OSCEOLA COUNTY, LLC, c/a
1501 OMNI WAY
ST. CLOUD, FL 34773
Tel: (407) 891-3720 Fax: (407) 891-3730

| SITE | TICKET | GRID |
|---|---|---|
| 44 | 268943 | |

WEIGHMASTER: SANDY HARMON

| DATE IN | TIME IN |
|---|---|
| 31 December 2008 | 9:27 am |
| **DATE OUT** | **TIME OUT** |
| 31 December 2008 | 9:54 am |
| **VEHICLE** | **ROLL OFF** |
| DP83 | |
| **REFERENCE** | **ORIGIN** |
| | Out of County |

000337 - 0005
INDIAN RIVER OIL CO.
3700 OKEECHOBEE ROAD
FT PIERCE, FL 34947

Contract: 337-08-003
:ference: 227

02 Gross Weight 86,000.00 lb
Tare Weight 30,660.00 lb
Net Weight 55,340.00 lb 27.67 TN

| QTY. | UNIT | DESCRIPTION | RATE | EXTENSION | TAX | TOTAL |
|---|---|---|---|---|---|---|
| 27.67 | TN | CS [OCIC ontaminated Soil<br><br>WO# 000000<br>Route#0000 | | | | |

| NET AMOUNT |
|---|
| |
| TENDERED |
| CHANGE |
| CHECK NO. |

New Hours of Operations
Monday 5:00 am to 4:00 pm
Tuesday through Friday 5:00 am to 4:00 pm
Sat 6:00 am to 12:00 pm
Have a Great Day !

SIGNATURE _____

OMNI WASTE OF OSCEOLA COUNTY L.L.C. o/a
1501 OMNI WAY
ST. CLOUD, FL 34773
Tel: (407) 891-3720 Fax: (407) 891-3730

| SITE | TICKET | GRID |
|---|---|---|
| 44 | 268946 | |

WEIGHTMASTER: SANDY HARMON

| DATE IN | TIME IN |
|---|---|
| 31 December 2008 | 9:50 am |
| **DATE OUT** | **TIME OUT** |
| 31 December 2008 | 10:07 am |
| **VEHICLE** | **ROLL OFF** |
| DP53 | |
| **REFERENCE** | **ORIGIN** |
| | Out of County |

000337 - 0005
INDIAN RIVER OIL CO.
3700 OKEECHOBEE ROAD
FT PIERCE, FL 34947

Contract: 337-08-003
eference: 154

02 Gross Weight 85,460.00 lb
Tare Weight 33,940.00 lb
Net Weight 51,520.00 lb 25.76 TN

| QTY. | UNIT | DESCRIPTION | RATE | EXTENSION | TAX | TOTAL |
|---|---|---|---|---|---|---|
| 25.76 | TN | CS [OC]C ontaminated Soil<br><br>WO# 000000<br>Route#0000 | | | | |

| NET AMOUNT |
|---|
| |
| TENDERED |
| CHANGE |
| CHECK NO. |

New Hours of Operations
Monday 5:00 am to 4:00 pm
Tuesday through Friday 5:00 am to 4:00 pm
Sat 6:00 am to 12:00 pm
Have a Great Day !

SIGNATURE

OMNI WASTE OF OSCEOLA COUNTY LLC, o/a
1501 OMNI WAY
ST. CLOUD, FL 34773
Tel: (407) 891-3720 Fax: (407) 891-3730

| SITE | TICKET | GRID |
|---|---|---|
| 44 | 268953 | |

WEIGHMASTER: SANDY HARMON

| DATE IN | TIME IN |
|---|---|
| 31 December 2008 | 10:07 am |
| **DATE OUT** | **TIME OUT** |
| 31 December 2008 | 10:22 am |
| **VEHICLE** | **ROLL OFF** |
| DPS3 | |
| **REFERENCE** | **ORIGIN** |
| | Out of County |

000337 - 0005
INDIAN RIVER OIL CO.
3700 OKEECHOBEE ROAD
FT PIERCE, FL 34947

Contract: 337-08-003
eference: 117

02 Gross Weight 87,420.00 lb
Tare Weight 33,680.00 lb
Net Weight 53,740.00 lb 26.87 TN

| QTY. | UNIT | DESCRIPTION | RATE | EXTENSION | TAX | TOTAL |
|---|---|---|---|---|---|---|
| 26.87 | TN | CS [OC]C ontaminated Soil<br><br>WO# 000000<br>Route#0000 | | | | |

| NET AMOUNT |
|---|
| |
| TENDERED |
| CHANGE |
| CHECK NO. |

New Hours of Operations
Monday 5:00 am to 4:00 pm
Tuesday through Friday 5:00 am to 4:00 pm
Sat 6:00 am to 12:00 pm
Have a Great Day !

SIGNATURE Ivan Tch

OMNI WASTE OF OSCEOLA COUNTY LLC, o/a
1501 OMNI WAY
ST. CLOUD, FL 34773
Tel: (407) 891-3720 Fax: (407) 891-3730

| SITE | TICKET | GRID |
|---|---|---|
| 44 | 268972 | |

WEIGHMASTER: SANDY HARMON

| DATE IN | TIME IN |
|---|---|
| 31 December 2008 | 10:47 am |
| **DATE OUT** | **TIME OUT** |
| 31 December 2008 | 11:06 am |
| **VEHICLE** | **ROLL OFF** |
| DP53 | |
| **REFERENCE** | **ORIGIN** |
| | Out of County |

000337 - 0005
INDIAN RIVER OIL CO.
3700 OKEECHOBEE ROAD
FT PIERCE, FL 34947

Contract: 337-08-003
Reference: 145

02 Gross Weight 89,660.00 lb
Tare Weight 33,100.00 lb
Net Weight 56,560.00 lb 28.28 TN

| QTY. | UNIT | DESCRIPTION | RATE | EXTENSION | TAX | TOTAL |
|---|---|---|---|---|---|---|
| 28.28 | TN | CS [OCIC ontaminated Soil<br><br>WO# 000000<br>Route#0000 | | | | |

| NET AMOUNT |
|---|
| |
| TENDERED |
| |
| CHANGE |
| |
| CHECK NO. |
| |

New Hours of Operations
Monday 5:00 am to 4:00 pm
Tuesday through Friday 5:00 am to 4:00 pm
Sat 6:00 am to 12:00 pm
Have a Great Day !

SIGNATURE Luis P.

OMNI WASTE OF OSCEOLA COUNTY LLC, o/a
1501 OMNI WAY
ST. CLOUD, FL 34773
Tel: (407) 891-3720 Fax: (407) 891-3730

| SITE | TICKET | GRID |
|---|---|---|
| 44 | 268986 | |

WEIGHMASTER: SANDY HARMON

| DATE IN | TIME IN |
|---|---|
| 31 December 2008 | 11:44 am |
| **DATE OUT** | **TIME OUT** |
| 31 December 2008 | 12:03 pm |
| **VEHICLE** | **ROLL OFF** |
| DP53 | |
| **REFERENCE** | **ORIGIN** |
| | Out of County |

000337 - 0005
INDIAN RIVER OIL CO.
3700 OKEECHOBEE ROAD
FT PIERCE, FL 34947

Contract: 337-08-003
Reference: 276

02 Gross Weight 96,980.00 lb
Tare Weight 31,120.00 lb
Net Weight 65,860.00 lb 32.93 TN

| QTY. | UNIT | DESCRIPTION | RATE | EXTENSION | TAX | TOTAL |
|---|---|---|---|---|---|---|
| 32.93 | TN | CS [OC]C ontaminated Soil<br><br>WO# 000000<br>Route#0000 | | | | |

New Hours of Operations
Monday 5:00 am to 4:00 pm
Tuesday through Friday 5:00 am to 4:00 pm
Sat 6:00 am to 12:00 pm
Have a Great Day !

| NET AMOUNT |
|---|
| |
| TENDERED |
| CHANGE |
| CHECK NO. |

SIGNATURE _____

OMNI WASTE OF OSCEOLA COUNTY LLC, o/a
1501 OMNI WAY
ST. CLOUD, FL 34773
Tel: (407) 891-3720 Fax: (407) 891-3730

| SITE | TICKET | GRID |
|---|---|---|
| 44 | 268988 | |

WEIGHMASTER: SANDY HARMON

| DATE IN | TIME IN |
|---|---|
| 31 December 2008 | 11:48 am |
| **DATE OUT** | **TIME OUT** |
| 31 December 2008 | 12:04 pm |
| **VEHICLE** | **ROLL OFF** |
| DP83 | |
| **REFERENCE** | **ORIGIN** |
| | Out of County |

000337 - 0005
INDIAN RIVER OIL CO.
3700 OKEECHOBEE ROAD
FT PIERCE, FL 34947

Contract: 337-08-003
Reference: 109

02 Gross Weight 93,160.00 lb
Tare Weight 34,620.00 lb
Net Weight 58,540.00 lb 29.27 TN

| QTY. | UNIT | DESCRIPTION | RATE | EXTENSION | TAX | TOTAL |
|---|---|---|---|---|---|---|
| 29.27 | TN | CS [OC]C ontaminated Soil<br><br>WO# 000000<br>Route#0000 | | | | |

NET AMOUN
TENDERED
CHANGE
CHECK NO.

New Hours of Operations
Monday 5:00 am to 4:00 pm
Tuesday through Friday 5:00 am to 4:00 pm
Sat 6:00 am to 12:00 pm
Have a Great Day !

SIGNATURE

OMNI WASTE OF OSCEOLA COUNTY LLC, o/a
1501 OMNI WAY
ST. CLOUD, FL 34773
Tel: (407) 891-3720 Fax: (407) 891-3730

| SITE | TICKET | GRID |
|---|---|---|
| 44 | 268991 | |

WEIGHMASTER: SANDY HARMON

| DATE IN | TIME IN |
|---|---|
| 31 December 2008 | 11:57 am |
| **DATE OUT** | **TIME OUT** |
| 31 December 2008 | 12:20 pm |
| **VEHICLE** | **ROLL OFF** |
| DP83 | |
| **REFERENCE** | **ORIGIN** |
| | Out of County |

000337 - 0005
INDIAN RIVER OIL CO.
3700 OKEECHOBEE ROAD
FT PIERCE, FL 34947

Contract: 337-08-003
Reference: 131

02 Gross Weight 94,320.00 lb
Tare Weight 29,960.00 lb
Net Weight 64,360.00 lb 32.18 TN

| QTY. | UNIT | DESCRIPTION | RATE | EXTENSION | TAX | TOTAL |
|---|---|---|---|---|---|---|
| 32.18 | TN | CS [OC]C ontaminated Soil<br><br>WO# 000000<br>Route#0000 | | | | |

New Hours of Operations
Monday 5:00 am to 4:00 pm
Tuesday through Friday 5:00 am to 4:00 pm
Sat 6:00 am to 12:00 pm
Have a Great Day !

| NET AMOUNT |
|---|
| |
| TENDERED |
| |
| CHANGE |
| |
| CHECK NO. |
| |

SIGNATURE _____

OMNI WASTE OF OSCEOLA COUNTY LLC, o/a
1501 OMNI WAY
ST. CLOUD, FL 34773
Tel: (407) 891-3720 Fax: (407) 891-3730

| SITE | TICKET | GRID |
|---|---|---|
| 44 | 268999 | |

WEIGHMASTER: TRICIA TEMPLE

| DATE IN | TIME IN |
|---|---|
| 31 December 2008 | 12:33 pm |
| **DATE OUT** | **TIME OUT** |
| 31 December 2008 | 12:49 pm |

| VEHICLE | ROLL OFF |
|---|---|
| 0693 | |

| REFERENCE | ORIGIN |
|---|---|
| | Out of County |

000937 - 0005
INDIAN RIVER OIL CO.
3700 OKEECHOBEE ROAD
FT PIERCE, FL 34947

Contract: 337-08-003
Reference: 260

02 Gross Weight 95,160.00 lb
Tare Weight 31,020.00 lb
Net Weight 64,140.00 lb 32.07 TN

| QTY. | UNIT | DESCRIPTION | RATE | EXTENSION | TAX | TOTAL |
|---|---|---|---|---|---|---|
| 32.07 | TN | CS [OC]C ontaminated Soil<br><br>WO# 000000<br>Route#0000 | | | | |

New Hours of Operations
Monday 5:00 am to 4:00 pm
Tuesday through Friday 5:00 am to 4:00 pm
Sat 6:00 am to 12:00 pm
Have a Great Day !

| NET AMOUNT |
|---|
| |
| TENDERED |
| |
| CHANGE |
| |
| CHECK NO. |
| |

SIGNATURE _____

OMNI WASTE OF OSCEOLA COUNTY LLC, o/a
1501 OMNI WAY
ST. CLOUD, FL 34773
Tel: (407) 891-3720 Fax: (407) 891-3730

| SITE | TICKET | GRID |
|---|---|---|
| 44 | 269001 | |

WEIGHMASTER: TRICIA TEMPLE

| DATE IN | TIME IN |
|---|---|
| 31 December 2008 | 12:40 pm |
| **DATE OUT** | **TIME OUT** |
| 31 December 2008 | 12:53 pm |
| **VEHICLE** | **ROLL OFF** |
| DPS3 | |
| **REFERENCE** | **ORIGIN** |
| | Out of County |

000327 - 0005
INDIAN RIVER OIL CO.
3700 OKEECHOBEE ROAD
FT PIERCE, FL 34947

Contract: 337-08-003
Reference: 259

02 Gross Weight 85,300.00 lb
Tare Weight 28,180.00 lb
Net Weight 57,120.00 lb 28.56 TN

| QTY. | UNIT | DESCRIPTION | RATE | EXTENSION | TAX | TOTAL |
|---|---|---|---|---|---|---|
| 28.56 | TN | CS [DC]C ontaminated Soil<br><br>WO# 000000<br>Route#0000 | | | | |

| NET AMOUNT |
|---|
| |
| TENDERED |
| |
| CHANGE |
| |
| CHECK NO. |
| |

New Hours of Operations
Monday 5:00 am to 4:00 pm
Tuesday through Friday 5:00 am to 4:00 pm
Sat 6:00 am to 12:00 pm
Have a Great Day !

SIGNATURE _____

OMNI WASTE OF OSCEOLA COUNTY LLC, o/a
1501 OMNI WAY
ST. CLOUD, FL 34773
Tel: (407) 891-3720 Fax: (407) 891-3730

| SITE | TICKET | GRID |
|---|---|---|
| 44 | 269003 | |

WEIGHMASTER: SANDY HARMON

| DATE IN | TIME IN |
|---|---|
| 31 December 2008 | 12:52 pm |
| **DATE OUT** | **TIME OUT** |
| 31 December 2008 | 1:01 pm |
| **VEHICLE** | **ROLL OFF** |
| DP93 | |
| **REFERENCE** | **ORIGIN** |
| | Out of County |

000337 - 0005
INDIAN RIVER OIL CO.
3700 OKEECHOBEE ROAD
FT PIERCE, FL 34947

Contract: 337-08-003
eference: 502

02 Gross Weight 86,560.00 lb
Tare Weight 28,740.00 lb
Net Weight 57,820.00 lb 28.91 TN

| QTY. | UNIT | DESCRIPTION | RATE | EXTENSION | TAX | TOTAL |
|---|---|---|---|---|---|---|
| 28.91 | TN | CS EOCIC ontaminated Soil<br><br>WO# 000000<br>Route#0000 | | | | |

New Hours of Operations
Monday 5:00 am to 4:00 pm
Tuesday through Friday 5:00 am to 4:00 pm
Sat 6:00 am to 12:00 pm
Have a Great Day !

| NET AMOUNT |
|---|
| |
| TENDERED |
| CHANGE |
| CHECK NO. |

SIGNATURE

OMNI WASTE OF OSCEOLA COUNTY LLC, o/a
1501 OMNI WAY
ST. CLOUD, FL 34773
Tel: (407) 891-3720 Fax: (407) 891-3730

| SITE | TICKET | GRID |
|---|---|---|
| 44 | 269006 | |

WEIGHMASTER: SANDY HARMON

| DATE IN | TIME IN |
|---|---|
| 31 December 2008 | 1:11 pm |
| **DATE OUT** | **TIME OUT** |
| 31 December 2008 | 1:25 pm |
| **VEHICLE** | **ROLL OFF** |
| DP83- | |
| **REFERENCE** | **ORIGIN** |
| | Out of County |

000337 - 0005
INDIAN RIVER OIL CO.
3700 OKEECHOBEE ROAD
FT PIERCE, FL 34947

Contract: 337-08-003
Reference: 298

02 Gross Weight 88,940.00 lb
Tare Weight 30,140.00 lb
Net Weight 58,800.00 lb 29.40 TN

| QTY. | UNIT | DESCRIPTION | RATE | EXTENSION | TAX | TOTAL |
|---|---|---|---|---|---|---|
| 29.40 | TN | CS [OC]C ontaminated Soil<br><br>WO# 000000<br>Route#0000 | | | | |

NET AMOUNT
TENDERED
CHANGE
CHECK NO.

New Hours of Operations
Monday 5:00 am to 4:00 pm
Tuesday through Friday 5:00 am to 4:00 pm
Sat 6:00 am to 12:00 pm
Have a Great Day !

SIGNATURE

OMNI WASTE OF OSCEOLA COUNTY LLC, d/a
1501 OMNI WAY
ST. CLOUD, FL 34773
Tel: (407) 891-3720 Fax: (407) 891-3730

| SITE | TICKET | GRID |
|---|---|---|
| 44 | 269007 | |

WEIGHMASTER: SANDY HARMON

| DATE IN | TIME IN |
|---|---|
| 31 December 2008 | 1:14 pm |
| **DATE OUT** | **TIME OUT** |
| 31 December 2008 | 1:28 pm |
| **VEHICLE** | **ROLL OFF** |
| DP93 | |
| **REFERENCE** | **ORIGIN** |
| | Out of County |

000337 - 0005
INDIAN RIVER OIL CO.
3700 OKEECHOBEE ROAD
FT PIERCE, FL 34947

Contract: 337-08-003
Reference: 249

02 Gross Weight 87,700.00 lb
Tare Weight 30,300.00 lb
Net Weight 57,400.00 lb 28.70 TN

| QTY. | UNIT | DESCRIPTION | RATE | EXTENSION | TAX | TOTAL |
|---|---|---|---|---|---|---|
| 28.70 | TN | CS [OCJC ontaminated Soil<br><br>WO# 000000<br>Route#0000 | | | | |

New Hours of Operations
Monday 5:00 am to 4:00 pm
Tuesday through Friday 5:00 am to 4:00 pm
Sat 6:00 am to 12:00 pm
Have a Great Day !

| NET AMOUNT |
|---|
| |
| TENDERED |
| CHANGE |
| CHECK NO. |

SIGNATURE

OMNI WASTE OF OSCEOLA COUNTY LLC, o/a
1501 OMNI WAY
ST. CLOUD, FL 34773
Tel: (407) 891-3720 Fax: (407) 891-3730

| SITE | TICKET | GRID |
|---|---|---|
| 44 | 269015 | |

WEIGHMASTER: SANDY HARMON

| DATE IN | TIME IN |
|---|---|
| 31 December 2008 | 1:57 pm |
| **DATE OUT** | **TIME OUT** |
| 31 December 2008 | 2:15 pm |
| **VEHICLE** | **ROLL OFF** |
| DP93 | |
| **REFERENCE** | **ORIGIN** |
| | Out of County |

000337 - 0005
INDIAN RIVER OIL CO.
3700 OKEECHOBEE ROAD
FT PIERCE, FL 34947

Contract: 337-08-003
Reference: 227

02 Gross Weight 82,300.00 lb
Tare Weight 30,480.00 lb
Net Weight 51,820.00 lb 25.91 TN

| QTY. | UNIT | DESCRIPTION | RATE | EXTENSION | TAX | TOTAL |
|---|---|---|---|---|---|---|
| 25.91 | TN | CS [OCIC ontaminated Soil<br><br>WO# 000000<br>Route#0000 | | | | |

NET AMOUNT
TENDERED
CHANGE
CHECK NO.

New Hours of Operations
Monday 5:00 am to 4:00 pm
Tuesday through Friday 5:00 am to 4:00 pm
Sat 6:00 am to 12:00 pm
Have a Great Day !

SIGNATURE

OMNI WASTE OF OSCEOLA COUNTY LLC, o/a
1501 OMNI WAY
ST. CLOUD, FL 34773
Tel: (407) 891-3720 Fax: (407) 891-3730

| SITE | TICKET | GRID |
|---|---|---|
| 44 | 269017 | |

WEIGHMASTER: SANDY HARMON

| DATE IN | TIME IN |
|---|---|
| 31 December 2008 | 1:58 pm |
| **DATE OUT** | **TIME OUT** |
| 31 December 2008 | 2:20 pm |
| **VEHICLE** | **ROLL OFF** |
| DPS3 | |
| **REFERENCE** | **ORIGIN** |
| | Out of County |

000337 - 0005
INDIAN RIVER OIL CO.
3700 OKEECHOBEE ROAD
FT PIERCE, FL 34947

Contract: 337-08-003
Reference: 564

02 Gross Weight 88,300.00 lb
Tare Weight 29,040.00 lb
Net Weight 59,260.00 lb 29.63 TN

| QTY. | UNIT | DESCRIPTION | RATE | EXTENSION | TAX | TOTAL |
|---|---|---|---|---|---|---|
| 29.63 | TN | CS [OC]C contaminated Soil<br><br>WO# 000000<br>Route#0000 | | | | |

New Hours of Operations
Monday 5:00 am to 4:00 pm
Tuesday through Friday 5:00 am to 4:00 pm
Sat 6:00 am to 12:00 pm
Have a Great Day !

| NET AMOUNT |
|---|
| |
| TENDERED |
| |
| CHANGE |
| |
| CHECK NO. |
| |

SIGNATURE G. Sieton

OMNI WASTE OF OSCEOLA COUNTY LLC, o/a
1501 OMNI WAY
ST. CLOUD, FL 34773
Tel: (407) 891-3720 Fax: (407) 891-3730

| SITE | TICKET | GRID |
|---|---|---|
| 44 | 249019 | |

WEIGHMASTER: SANDY HARMON

| DATE IN | TIME IN |
|---|---|
| 31 December 2008 | 2:06 pm |
| **DATE OUT** | **TIME OUT** |
| 31 December 2008 | 2:23 pm |
| **VEHICLE** | **ROLL OFF** |
| DP53 | |
| **REFERENCE** | **ORIGIN** |
| | Out of County |

000337 - 0005
INDIAN RIVER OIL CO.
3700 OKEECHOBEE ROAD
FT PIERCE, FL 34947

Contract: 337-08-003
Reference: 154

02 Gross Weight 85,960.00 lb
Tare Weight 33,740.00 lb
Net Weight 52,220.00 lb 26.11 TN

| QTY. | UNIT | DESCRIPTION | RATE | EXTENSION | TAX | TOTAL |
|---|---|---|---|---|---|---|
| 26.11 | TN | CS [OC]C ontaminated Soil<br><br>WO# 000000<br>Route#0000 | | | | |

| NET AMOUN |
|---|
| |
| TENDERED |
| |
| CHANGE |
| |
| CHECK NO. |
| |

New Hours of Operations
Monday 5:00 am to 4:00 pm
Tuesday through Friday 5:00 am to 4:00 pm
Sat 6:00 am to 12:00 pm
Have a Great Day !

SIGNATURE _____

OMNI WASTE OF OSCEOLA COUNTY LLC, o/a
1501 OMNI WAY
ST. CLOUD, FL 34773
Tel: (407) 891-3720 Fax: (407) 891-3730

| SITE | TICKET | GRID |
|---|---|---|
| 44 | 269020 | |

WEIGHMASTER: SANDY HARMON

| DATE IN | TIME IN |
|---|---|
| 31 December 2008 | 2:17 pm |
| **DATE OUT** | **TIME OUT** |
| 31 December 2008 | 2:31 pm |
| **VEHICLE** | **ROLL OFF** |
| DPSS | |
| **REFERENCE** | **ORIGIN** |
| | Out of County |

000337 - 0005
INDIAN RIVER OIL CO.
3700 OKEECHOBEE ROAD
FT PIERCE, FL 34947

Contract: 337-08-003
Reference: 117

02 Gross Weight 91,520.00 lb
Tare Weight 33,460.00 lb
Net Weight 58,060.00 lb 29.03 TN

| QTY. | UNIT | DESCRIPTION | RATE | EXTENSION | TAX | TOTAL |
|---|---|---|---|---|---|---|
| 29.03 | TN | CS [OC]C ontaminated Soil<br><br>WO# 000000<br>Route#0000 | | | | |

NET AMOUN
TENDERED
CHANGE
CHECK NO.

New Hours of Operations
Monday 5:00 am to 4:00 pm
Tuesday through Friday 5:00 am to 4:00 pm
Sat 6:00 am to 12:00 pm
Have a Great Day !

SIGNATURE Ivan T G.

OMNI WASTE OF OSCEOLA COUNTY LLC, o/a
1501 OMNI WAY
ST. CLOUD, FL 34773
Tel: (407) 891-3720 Fax: (407) 891-3730

| SITE | TICKET | GRID |
|---|---|---|
| 44 | 269022 | |

WEIGHMASTER: SANDY HARMON

| DATE IN | TIME IN |
|---|---|
| 31 December 2008 | 2:29 pm |
| **DATE OUT** | **TIME OUT** |
| 31 December 2008 | 2:43 pm |
| **VEHICLE** | **ROLL OFF** |
| DF53 | |
| **REFERENCE** | **ORIGIN** |
| | Out of County |

000337 - 0005
INDIAN RIVER OIL CO.
3700 OKEECHOBEE ROAD
FT PIERCE, FL 34947

Contract: 337-08-003
eference: 527

02 Gross Weight 86,680.00 lb
Tare Weight 31,340.00 lb
Net Weight 55,340.00 lb 27.67 TN

| QTY. | UNIT | DESCRIPTION | RATE | EXTENSION | TAX | TOTAL |
|---|---|---|---|---|---|---|
| 27.67 | TN | CS CDCJC ontaminated Soil<br><br>WO# 000000<br>Route#0000 | | | | |

New Hours of Operations
Monday 5:00 am to 4:00 pm
Tuesday through Friday 5:00 am to 4:00 pm
Sat 6:00 am to 12:00 pm
Have a Great Day !

| NET AMOUNT |
|---|
| |
| TENDERED |
| |
| CHANGE |
| |
| CHECK NO. |
| |

SIGNATURE Ricardo Ramirez

OMNI WASTE OF OSCEOLA COUNTY LLC, o/a
1501 OMNI WAY
ST. CLOUD, FL 34773
Tel: (407) 891-3720 Fax: (407) 891-3730

| SITE | TICKET | GRID |
|---|---|---|
| 44 | 269026 | |

WEIGHMASTER: SANDY HARMON

| DATE IN | TIME IN |
|---|---|
| 31 December 2008 | 2:49 pm |
| **DATE OUT** | **TIME OUT** |
| 31 December 2008 | 3:03 pm |

| VEHICLE | ROLL OFF |
|---|---|
| DPS3 | |

| REFERENCE | ORIGIN |
|---|---|
| | Out of County |

000337 - 0005
INDIAN RIVER OIL CO.
3700 OKEECHOBEE ROAD
FT PIERCE, FL 34947

Contract: 337-08-003
eference: 540

02 Gross Weight 75,760.00 lb
Tare Weight 29,520.00 lb
Net Weight 46,240.00 lb 23.12 TN

| QTY. | UNIT | DESCRIPTION | RATE | EXTENSION | TAX | TOTAL |
|---|---|---|---|---|---|---|
| 23.12 | TN | CS [OC]C ontaminated Soil<br><br>WO# 000000<br>Route#0000 | | | | |

| NET AMOUNT |
|---|
| |
| TENDERED |
| CHANGE |
| CHECK NO. |

New Hours of Operations
Monday 5:00 am to 4:00 pm
Tuesday through Friday 5:00 am to 4:00 pm
Sat 6:00 am to 12:00 pm
Have a Great Day !

SIGNATURE _____

OMNI WASTE OF OSCEOLA COUNTY LLC, o/a
1501 OMNI WAY
ST. CLOUD, FL 34773
Tel: (407) 891-3720 Fax: (407) 891-3730

| SITE | TICKET | GRID |
|---|---|---|
| 44 | 269027 | |

WEIGHMASTER: SANDY HARMON

| DATE IN | TIME IN |
|---|---|
| 31 December 2008 | 2:41 pm |
| **DATE OUT** | **TIME OUT** |
| 31 December 2008 | 3:04 pm |
| **VEHICLE** | **ROLL OFF** |
| DP83 | |
| **REFERENCE** | **ORIGIN** |
| | Out of County |

000337 - 0005
INDIAN RIVER OIL CO.
3700 OKEECHOBEE ROAD
FT PIERCE, FL 34947

Contract: 337-08-003
Reference: 145

02 Gross Weight 87,940.00 lb
Tare Weight 33,040.00 lb
Net Weight 54,900.00 lb 27.45 TN

| QTY. | UNIT | DESCRIPTION | RATE | EXTENSION | TAX | TOTAL |
|---|---|---|---|---|---|---|
| 27.45 | TN | CS [OCIC ontaminated Soil<br><br>WO# 000000<br>Route#0000 | | | | |

New Hours of Operations
Monday 5:00 am to 4:00 pm
Tuesday through Friday 5:00 am to 4:00 pm
Sat 6:00 am to 12:00 pm
Have a Great Day !

| NET AMOUNT |
|---|
| |
| TENDERED |
| |
| CHANGE |
| |
| CHECK NO. |
| |

SIGNATURE Luis F.

OMNI WASTE OF OSCEOLA COUNTY LLC, o/a
1501 OMNI WAY
ST. CLOUD, FL 34773
Tel: (407) 891-3720 Fax: (407) 891-3730

| SITE | TICKET | GRID |
|---|---|---|
| 44 | 269032 | |

WEIGHMASTER: SANDY HARMON

| DATE IN | TIME IN |
|---|---|
| 31 December 2008 | 3:15 pm |
| **DATE OUT** | **TIME OUT** |
| 31 December 2008 | 3:29 pm |
| **VEHICLE** | **ROLL OFF** |
| DPS3 | |
| **REFERENCE** | **ORIGIN** |
| | Out of County |

000337 - 0005
INDIAN RIVER OIL CO.
3700 OKEECHOBEE ROAD
FT PIERCE, FL 34947

Contract: 337-08-003
Reference: 276

02 Gross Weight 99,180.00 lb
Tare Weight 30,900.00 lb
Net Weight 68,280.00 lb 34.14 TN

| QTY. | UNIT | DESCRIPTION | RATE | EXTENSION | TAX | TOTAL |
|---|---|---|---|---|---|---|
| 34.14 | TN | CS [OC]C contaminated Soil<br><br>WO# 000000<br>Route#0000 | | | | |

| NET AMOUNT |
|---|
| |
| TENDERED |
| CHANGE |
| CHECK NO. |

New Hours of Operations
Monday 5:00 am to 4:00 pm
Tuesday through Friday 5:00 am to 4:00 pm
Sat 6:00 am to 12:00 pm
Have a Great Day !

SIGNATURE

OMNI WASTE OF OSCEOLA COUNTY LLC, o/a
1501 OMNI WAY
ST. CLOUD, FL 34773
Tel: (407) 891-3720 Fax: (407) 891-3730

| SITE | TICKET | GRID |
|---|---|---|
| 44 | 269034 | |

WEIGHMASTER: SANDY HARMON

| DATE IN | TIME IN |
|---|---|
| 31 December 2008 | 3:21 pm |
| **DATE OUT** | **TIME OUT** |
| 31 December 2008 | 3:33 pm |
| **VEHICLE** | **ROLL OFF** |
| DPSS | |
| **REFERENCE** | **ORIGIN** |
| | Out of County |

000337 - 0005
INDIAN RIVER OIL CO.
3700 OKEECHOBEE ROAD
FT PIERCE, FL 34947

Contract: 337-08-003
Reference: 109

02 Gross Weight 102,420.00 lb
Tare Weight 34,540.00 lb
Net Weight 67,880.00 lb 33.94 TN

| QTY. | UNIT | DESCRIPTION | RATE | EXTENSION | TAX | TOTAL |
|---|---|---|---|---|---|---|
| 33.94 | TN | CS [DC]C ontaminated Soil<br><br>WO# 000000<br>Route#0000 | | | | |

New Hours of Operations
Monday 5:00 am to 4:00 pm
Tuesday through Friday 5:00 am to 4:00 pm
Sat 6:00 am to 12:00 pm
Have a Great Day !

| NET AMOUNT |
|---|
| |
| TENDERED |
| |
| CHANGE |
| |
| CHECK NO. |
| |

SIGNATURE _____

OMNI WASTE OF OSCEOLA COUNTY LLC, o/a
1501 OMNI WAY
ST. CLOUD, FL 34773
Tel: (407) 891-3720 Fax: (407) 891-3730

| SITE | TICKET | GRID |
|---|---|---|
| 44 | 249102 | |

WEIGHMASTER: SANDY HARMON

| DATE IN | TIME IN |
|---|---|
| 2 January 2009 | 8:49 am |
| **DATE OUT** | **TIME OUT** |
| 2 January 2009 | 9:05 am |
| **VEHICLE** | **ROLL OFF** |
| DPS3 | |
| **REFERENCE** | **ORIGIN** |
| | Out of County |

000337 - 0005
INDIAN RIVER OIL CO.
3700 OKEECHOBEE ROAD
FT PIERCE, FL 34947

Contract: 337-08-003
eference: 249

02 Gross Weight 92,360.00 lb
Tare Weight 30,400.00 lb
Net Weight 61,960.00 lb 30.98 TN

| QTY. | UNIT | DESCRIPTION | RATE | EXTENSION | TAX | TOTAL |
|---|---|---|---|---|---|---|
| 30.98 | TN | CS [OC]C ontaminated Soil<br><br>WO# 000000<br>Route#0000 | | | | |

| NET AMOUNT | |
|---|---|
| TENDERED | |
| CHANGE | |
| CHECK NO. | |

New Hours of Operations
Monday 5:00 am to 4:00 pm
Tuesday through Friday 5:00 am to 4:00 pm
Sat 6:00 am to 12:00 pm
Have a Great Day !

SIGNATURE

OMNI WASTE OF OSCEOLA COUNTY, LC, o/a
1501 OMNI WAY
ST. CLOUD, FL 34773
Tel: (407) 891-3720 Fax: (407) 891-3730

| SITE | TICKET | GRID |
|---|---|---|
| 44 | 269103 | |

WEIGHMASTER: SANDY HARMON

| DATE IN | TIME IN |
|---|---|
| 2 January 2009 | 9:04 am |
| **DATE OUT** | **TIME OUT** |
| 2 January 2009 | 9:18 am |
| **VEHICLE** | **ROLL OFF** |
| DP93 | |
| **REFERENCE** | **ORIGIN** |
| | Out of County |

000337 - 0005
INDIAN RIVER OIL CO.
3700 OKEECHOBEE ROAD
FT PIERCE, FL 34947

Contract: 337-08-003
Reference: 153

02 Gross Weight 83,340.00 lb
Tare Weight 32,240.00 lb
Net Weight 51,100.00 lb 25.55 TN

| QTY. | UNIT | DESCRIPTION | RATE | EXTENSION | TAX | TOTAL |
|---|---|---|---|---|---|---|
| 25.55 | TN | CS [OCJC ontaminated Soil<br><br>WO# 000000<br>Route#0000 | | | | |

| NET AMOUNT |
|---|
| |
| TENDERED |
| CHANGE |
| CHECK NO. |

New Hours of Operations
Monday 5:00 am to 4:00 pm
Tuesday through Friday 5:00 am to 4:00 pm
Sat 6:00 am to 12:00 pm
Have a Great Day !

SIGNATURE _____

VSI
Waste Services

OMNI WASTE OF OSCEOLA COUNTY LLC, o/a
1501 OMNI WAY
ST. CLOUD, FL 34773
Tel: (407) 891-3720 Fax: (407) 891-3730

| SITE | TICKET | GRID |
|---|---|---|
| 44 | 249104 | |

WEIGHMASTER: SANDY HARMON

| DATE IN | TIME IN |
|---|---|
| 2 January 2009 | 9:05 am |
| **DATE OUT** | **TIME OUT** |
| 2 January 2009 | 9:19 am |
| **VEHICLE** | **ROLL OFF** |
| DP53 | |
| **REFERENCE** | **ORIGIN** |
| | Out of County |

000337 - 0005
INDIAN RIVER OIL CO.
3700 OKEECHOBEE ROAD
FT PIERCE, FL 34947

Contract: 337-08-003
Reference: 140

02 Gross Weight 92,360.00 lb
Tare Weight 34,720.00 lb
Net Weight 57,640.00 lb 28.82 TN

| QTY. | UNIT | DESCRIPTION | RATE | EXTENSION | TAX | TOTAL |
|---|---|---|---|---|---|---|
| 1.82 | TN | CS [OC]C ontaminated Soil<br><br>WO# 000000<br>Route#0000 | | | | |

New Hours of Operations
Monday 5:00 am to 4:00 pm
Tuesday through Friday 5:00 am to 4:00 pm
Sat 6:00 am to 12:00 pm
Have a Great Day !

| NET AMOUNT |
|---|
| |
| TENDERED |
| |
| CHANGE |
| |
| CHECK NO. |
| |

SIGNATURE

OMNI WASTE OF OSCEOLA COUNTY LLC, o/a
1501 OMNI WAY
ST. CLOUD, FL 34773
Tel: (407) 891-3720 Fax: (407) 891-3730

| SITE | TICKET | GRID |
|---|---|---|
| 44 | 269112 | |

WEIGHMASTER: SANDY HARMON

| DATE IN | TIME IN |
|---|---|
| 2 January 2009 | 9:22 am |
| **DATE OUT** | **TIME OUT** |
| 2 January 2009 | 9:38 am |
| **VEHICLE** | **ROLL OFF** |
| DP83 | |
| **REFERENCE** | **ORIGIN** |
| | Out of County |

000337 - 0005
INDIAN RIVER OIL CO.
3700 OKEECHOBEE ROAD
FT PIERCE, FL 34947

Contract: 337-08-003
Reference: 260

02 Gross Weight 96,200.00 lb
Tare Weight 30,920.00 lb
Net Weight 65,280.00 lb 32.64 TN

| QTY. | UNIT | DESCRIPTION | RATE | EXTENSION | TAX | TOTAL |
|---|---|---|---|---|---|---|
| 32.64 | TN | CS [OCIC ontaminated Soil<br><br>WO# 000000<br>Route#0000 | | | | |

New Hours of Operations
Monday 5:00 am to 4:00 pm
Tuesday through Friday 5:00 am to 4:00 pm
Sat 6:00 am to 12:00 pm
Have a Great Day !

| NET AMOUNT |
|---|
| |
| TENDERED |
| |
| CHANGE |
| |
| CHECK NO. |
| |

SIGNATURE _____

OMNI WASTE OF OSCEOLA COUNTY LLC, o/a
1501 OMNI WAY
ST. CLOUD, FL 34773
Tel: (407) 891-3720 Fax: (407) 891-3730

| SITE | TICKET | GRID |
|---|---|---|
| 44 | 269114 | |

WEIGHMASTER: SANDY HARMON

| DATE IN | TIME IN |
|---|---|
| 2 January 2009 | 9:29 am |
| **DATE OUT** | **TIME OUT** |
| 2 January 2009 | 9:43 am |
| **VEHICLE** | **ROLL OFF** |
| DPS2 | |
| **REFERENCE** | **ORIGIN** |
| | Out of County |

000337 - 0005
INDIAN RIVER OIL CO.
3700 OKEECHOBEE ROAD
FT PIERCE, FL 34947


Contract: 337-08-003
Reference: 551

02 Gross Weight 84,580.00 lb
Tare Weight 28,480.00 lb
Net Weight 56,100.00 lb 28.05 TN

| QTY. | UNIT | DESCRIPTION | RATE | EXTENSION | TAX | TOTAL |
|---|---|---|---|---|---|---|
| 28.05 | TN | CS [OCIC contaminated Soil<br><br>WO# 000000<br>Route#0000 | | | | |

NET AMOUNT
TENDERED
CHANGE
CHECK NO.

New Hours of Operations
Monday 5:00 am to 4:00 pm
Tuesday through Friday 5:00 am to 4:00 pm
Sat 6:00 am to 12:00 pm
Have a Great Day !

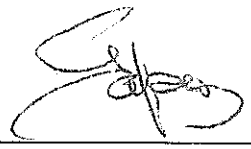SIGNATURE 

OMNI WASTE OF OSCEOLA COUNTY LLC, o/a
1501 OMNI WAY
ST. CLOUD, FL 34773
Tel: (407) 891-3720 Fax: (407) 891-3730

| SITE | TICKET | GRID |
|---|---|---|
| 44 | 269119 | |

WEIGHMASTER: SANDY HARMON

| DATE IN | TIME IN |
|---|---|
| 2 January 2009 | 9:56 am |
| **DATE OUT** | **TIME OUT** |
| 2 January 2009 | 10:10 am |
| **VEHICLE** | **ROLL OFF** |
| DPSA | |
| **REFERENCE** | **ORIGIN** |
| | Out of County |

000337 - 0005
INDIAN RIVER OIL CO.
3700 OKEECHOBEE ROAD
FT PIERCE, FL 34947

Contract: 337-08-003
Reference: 154

02 Gross Weight 88,360.00 lb
Tare Weight 33,320.00 lb
Net Weight 55,040.00 lb 27.52 TN

| QTY. | UNIT | DESCRIPTION | RATE | EXTENSION | TAX | TOTAL |
|---|---|---|---|---|---|---|
| 27.52 | TN | CS [OCIC ontaminated Soil<br><br>WO# 000000<br>Route#0000 | | | | |

| NET AMOUNT |
|---|
| |
| TENDERED |
| CHANGE |
| CHECK NO. |

New Hours of Operations
Monday 5:00 am to 4:00 pm
Tuesday through Friday 5:00 am to 4:00 pm
Sat 6:00 am to 12:00 pm
Have a Great Day !

SIGNATURE _____

OMNI WASTE OF OSCEOLA COUNTY LLC, o/a
1501 OMNI WAY
ST. CLOUD, FL 34773
Tel: (407) 891-3720 Fax: (407) 891-3730

| SITE | TICKET | GRID |
|---|---|---|
| 44 | 269121 | |

WEIGHMASTER: SANDY HARMON

| DATE IN | TIME IN |
|---|---|
| 2 January 2009 | 9:57 am |
| **DATE OUT** | **TIME OUT** |
| 2 January 2009 | 10:12 am |
| **VEHICLE** | **ROLL OFF** |
| DP53 | |
| **REFERENCE** | **ORIGIN** |
| | Out of County |

000337 - 0005
INDIAN RIVER OIL CO.
3700 OKEECHOBEE ROAD
FT PIERCE, FL 34947

Contract: 337-08-003
eference: 117

02 Gross Weight 87,360.00 lb
Tare Weight 33,480.00 lb
Net Weight 53,880.00 lb 26.94 TN

| QTY. | UNIT | DESCRIPTION | RATE | EXTENSION | TAX | TOTAL |
|---|---|---|---|---|---|---|
| 26.94 | TN | CS [OC]C ontaminated Soil<br><br>WO# 000000<br>Route#0000 | | | | |

| NET AMOUNT |
|---|
| |
| TENDERED |
| |
| CHANGE |
| |
| CHECK NO. |
| |

New Hours of Operations
Monday 5:00 am to 4:00 pm
Tuesday through Friday 5:00 am to 4:00 pm
Sat 6:00 am to 12:00 pm
Have a Great Day !

SIGNATURE Susan T Ch

OMNI WASTE OF OSCEOLA COUNTY LLC, o/a
1501 OMNI WAY
ST. CLOUD, FL 34773
Tel: (407) 891-3720 Fax: (407) 891-3730

| SITE | TICKET | GRID |
|---|---|---|
| 44 | 269132 | |

WEIGHMASTER: SANDY HARMON

| DATE IN | TIME IN |
|---|---|
| 2 January 2009 | 10:28 am |
| **DATE OUT** | **TIME OUT** |
| 2 January 2009 | 10:47 am |
| **VEHICLE** | **ROLL OFF** |
| DP83 | |
| **REFERENCE** | **ORIGIN** |
| | Out of County |

000337 - 0005
INDIAN RIVER OIL CO.
3700 OKEECHOBEE ROAD
FT PIERCE, FL 34947

Contract: 337-08-003
Reference: 145

02 Gross Weight 90,460.00 lb
Tare Weight 32,660.00 lb
Net Weight 57,800.00 lb 28.90 TN

| QTY. | UNIT | DESCRIPTION | RATE | EXTENSION | TAX | TOTAL |
|---|---|---|---|---|---|---|
| 28.90 | TN | CS [OCIC contaminated Soil<br><br>WO# 000000<br>Route#0000 | | | | |

New Hours of Operations
Monday 5:00 am to 4:00 pm
Tuesday through Friday 5:00 am to 4:00 pm
Sat 6:00 am to 12:00 pm
Have a Great Day !

| NET AMOUNT |
|---|
| |
| TENDERED |
| |
| CHANGE |
| |
| CHECK NO. |
| |

SIGNATURE Luis S.

OMNI WASTE OF OSCEOLA COUNTY LLC, o/a
1501 OMNI WAY
ST. CLOUD, FL 34773
Tel: (407) 891-3720 Fax: (407) 891-3730

| SITE | TICKET | GRID |
|---|---|---|
| 44 | 269133 | |

WEIGHMASTER: SANDY HARMON

| DATE IN | TIME IN |
|---|---|
| 2 January 2009 | 10:30 am |
| **DATE OUT** | **TIME OUT** |
| 2 January 2009 | 10:48 am |
| **VEHICLE** | **ROLL OFF** |
| DPS3 | |
| **REFERENCE** | **ORIGIN** |
| | Out of County |

000337 - 0005
INDIAN RIVER OIL CO.
3700 OKEECHOBEE ROAD
FT PIERCE, FL 34947

Contract: 337-08-003
Reference: 259

02 Gross Weight 88,660.00 lb
Tare Weight 28,520.00 lb
Net Weight 60,140.00 lb 30.07 TN

| QTY. | UNIT | DESCRIPTION | RATE | EXTENSION | TAX | TOTAL |
|---|---|---|---|---|---|---|
| 30.07 | TN | CS [OCIC ontaminated Soil<br><br>WO# 000000<br>Route#0000 | | | | |

| NET AMOUNT |
|---|
| |
| TENDERED |
| CHANGE |
| CHECK NO. |

New Hours of Operations
Monday 5:00 am to 4:00 pm
Tuesday through Friday 5:00 am to 4:00 pm
Sat 6:00 am to 12:00 pm
Have a Great Day !

SIGNATURE _____

OMNI WASTE OF OSCEOLA COUNTY LLC, o/a
1501 OMNI WAY
ST. CLOUD, FL 34773
Tel: (407) 891-3720 Fax: (407) 891-3730

| SITE | TICKET | GRID |
|---|---|---|
| 44 | 269146 | |

WEIGHMASTER: SANDY HARMON

| DATE IN | TIME IN |
|---|---|
| 2 January 2009 | 11:22 am |
| **DATE OUT** | **TIME OUT** |
| 2 January 2009 | 11:34 am |
| **VEHICLE** | **ROLL OFF** |
| DPS3 | |
| **REFERENCE** | **ORIGIN** |
| | Out of County |

000337 - 0005
INDIAN RIVER OIL CO.
3700 OKEECHOBEE ROAD
FT PIERCE, FL 34947

Contract: 337-08-003
eference: 554

02 Gross Weight 80,320.00 lb
Tare Weight 29,860.00 lb
Net Weight 50,460.00 lb 25.23 TN

| QTY. | UNIT | DESCRIPTION | RATE | EXTENSION | TAX | TOTAL |
|---|---|---|---|---|---|---|
| 25.23 | TN | CS [OC]C ontaminated Soil<br><br>WO# 000000<br>Route#0000 | | | | |

| NET AMOUNT |
|---|
| |
| TENDERED |
| CHANGE |
| CHECK NO. |

New Hours of Operations
Monday 5:00 am to 4:00 pm
Tuesday through Friday 5:00 am to 4:00 pm
Sat 6:00 am to 12:00 pm
Have a Great Day !

SIGNATURE

OMNI WASTE OF OSCEOLA COUNTY LLC, o/a
1501 OMNI WAY
ST. CLOUD, FL 34773
Tel: (407) 891-3720 Fax: (407) 891-3730

| SITE | TICKET | GRID |
|---|---|---|
| 44 | 269147 | |

WEIGHMASTER: SANDY HARMON

| DATE IN | TIME IN |
|---|---|
| 2 January 2009 | 11:27 am |
| **DATE OUT** | **TIME OUT** |
| 2 January 2009 | 11:41 am |
| **VEHICLE** | **ROLL OFF** |
| DP53 | |
| **REFERENCE** | **ORIGIN** |
| | Out of County |

000337 - 0005
INDIAN RIVER OIL CO.
3700 OKEECHOBEE ROAD
FT PIERCE, FL 34947

Contract: 337-08-003
Reference: 528

02 Gross Weight 77,160.00 lb
Tare Weight 24,500.00 lb
Net Weight 52,660.00 lb 26.33 TN

| QTY. | UNIT | DESCRIPTION | RATE | EXTENSION | TAX | TOTAL |
|---|---|---|---|---|---|---|
| 26.33 | TN | CS [OCIC ontaminated Soil<br><br>WO# 000000<br>Route#0000 | | | | |

| NET AMOUNT |
|---|
| |
| TENDERED |
| CHANGE |
| CHECK NO. |

New Hours of Operations
Monday 5:00 am to 4:00 pm
Tuesday through Friday 5:00 am to 4:00 pm
Sat 6:00 am to 12:00 pm
Have a Great Day !

SIGNATURE _____

OMNI WASTE OF OSCEOLA COUNTY LLC, o/a
1501 OMNI WAY
ST. CLOUD, FL 34773
Tel: (407) 891-3720 Fax: (407) 891-3730

| SITE | TICKET | GRID |
|---|---|---|
| 44 | 269148 | |

WEIGHMASTER: SANDY HARMON

| DATE IN | TIME IN |
|---|---|
| 2 January 2009 | 11:21 am |
| **DATE OUT** | **TIME OUT** |
| 2 January 2009 | 11:42 am |
| **VEHICLE** | **ROLL OFF** |
| DPS3 | |
| **REFERENCE** | **ORIGIN** |
| | Out of County |

000337 - 0005
INDIAN RIVER OIL CO.
3700 OKEECHOBEE ROAD
FT PIERCE, FL 34947

Contract: 337-08-003
Reference: 252

02 Gross Weight 89,740.00 lb
Tare Weight 29,240.00 lb
Net Weight 60,500.00 lb 30.25 TN

| QTY. | UNIT | DESCRIPTION | RATE | EXTENSION | TAX | TOTAL |
|---|---|---|---|---|---|---|
| 30.25 | TN | CS [OC]C ontaminated Soil<br><br>WO# 000000<br>Route#0000 | | | | |

New Hours of Operations
Monday 5:00 am to 4:00 pm
Tuesday through Friday 5:00 am to 4:00 pm
Sat 6:00 am to 12:00 pm
Have a Great Day !

| NET AMOUNT |
|---|
| |
| TENDERED |
| |
| CHANGE |
| |
| CHECK NO. |
| |

SIGNATURE _____

OMNI WASTE OF OSCEOLA ~~COUNTY~~ LLC, o/a
1501 OMNI WAY
ST. CLOUD, FL 34773
Tel: (407) 891-3720 Fax: (407) 891-3730

| SITE | TICKET | GRID |
|---|---|---|
| 44 | 269158 | |

WEIGHMASTER: SANDY HARMON

| DATE IN | TIME IN |
|---|---|
| 2 January 2009 | 11:57 am |
| **DATE OUT** | **TIME OUT** |
| 2 January 2009 | 12:12 pm |
| **VEHICLE** | **ROLL OFF** |
| DPS3 | |
| **REFERENCE** | **ORIGIN** |
| | Out of County |

000337 - 0005
INDIAN RIVER OIL CO.
3700 OKEECHOBEE ROAD
FT PIERCE, FL 34947

Contract: 337-08-003
Reference: 249

02 Gross Weight 84,000.00 lb
Tare Weight 30,100.00 lb
Net Weight 53,900.00 lb 26.95 TN

| QTY. | UNIT | DESCRIPTION | RATE | EXTENSION | TAX | TOTAL |
|---|---|---|---|---|---|---|
| 26.95 | TN | CS [OC]C ontaminated Soil<br><br>WO# 000000<br>Route#0000 | | | | |

| NET AMOUNT |
|---|
| |
| TENDERED |
| |
| CHANGE |
| |
| CHECK NO. |
| |

New Hours of Operations
Monday 5:00 am to 4:00 pm
Tuesday through Friday 5:00 am to 4:00 pm
Sat 6:00 am to 12:00 pm
Have a Great Day !

SIGNATURE

OMNI WASTE OF OSCEOLA COUNTY, LLC, o/a
1501 OMNI WAY
ST. CLOUD, FL 34773
Tel: (407) 891-3720 Fax: (407) 891-3730

| SITE | TICKET | GRID |
|---|---|---|
| 44 | 269165 | |

WEIGHMASTER: TRICIA TEMPLE

| DATE IN | TIME IN |
|---|---|
| 2 January 2009 | 12:30 pm |
| **DATE OUT** | **TIME OUT** |
| 2 January 2009 | 12:46 pm |
| **VEHICLE** | **ROLL OFF** |
| DP53 | |
| **REFERENCE** | **ORIGIN** |
| | Out of County |

000337 - 0005
INDIAN RIVER OIL CO.
3700 OKEECHOBEE ROAD
FT PIERCE, FL 34947

Contract: 337-08-003
Reference: 140

02 Gross Weight 101,720.00 lb
Tare Weight 34,480.00 lb
Net Weight 67,240.00 lb 33.62 TN

| QTY. | UNIT | DESCRIPTION | RATE | EXTENSION | TAX | TOTAL |
|---|---|---|---|---|---|---|
| 33.62 | TN | CS [OCIC ontaminated Soil<br><br>WO# 000000<br>Route#0000 | | | | |

New Hours of Operations
Monday 5:00 am to 4:00 pm
Tuesday through Friday 5:00 am to 4:00 pm
Sat 6:00 am to 12:00 pm
Have a Great Day !

| NET AMOUNT |
|---|
| |
| TENDERED |
| |
| CHANGE |
| |
| CHECK NO. |
| |

SIGNATURE

OMNI WASTE OF OSCEOLA COUNTY LLC, o/a
1501 OMNI WAY
ST. CLOUD, FL 34773
Tel: (407) 891-3720 Fax: (407) 891-3730

| SITE | TICKET | GRID |
|---|---|---|
| 44 | 269166 | |

WEIGHMASTER: TRICIA TEMPLE

| DATE IN | TIME IN |
|---|---|
| 2 January 2009 | 12:30 pm |
| **DATE OUT** | **TIME OUT** |
| 2 January 2009 | 12:47 pm |
| **VEHICLE** | **ROLL OFF** |
| DF53 | |
| **REFERENCE** | **ORIGIN** |
| | Out of County |

000337 - 0005
INDIAN RIVER OIL CO.
3700 OKEECHOBEE ROAD
FT PIERCE, FL 34947

Contract: 337-08-003
Reference: 260

02 Gross Weight 92,620.00 lb
Tare Weight 30,700.00 lb
Net Weight 61,920.00 lb 30.96 TN

| QTY. | UNIT | DESCRIPTION | RATE | EXTENSION | TAX | TOTAL |
|---|---|---|---|---|---|---|
| 30.96 | TN | CS [OC]C ontaminated Soil<br><br>WO# 000000<br>Route#0000 | | | | |

New Hours of Operations
Monday 5:00 am to 4:00 pm
Tuesday through Friday 5:00 am to 4:00 pm
Sat 6:00 am to 12:00 pm
Have a Great Day !

SIGNATURE _____

| NET AMOUNT |
|---|
| |
| TENDERED |
| |
| CHANGE |
| |
| CHECK NO. |
| |

OMNI WASTE OF OSCEOLA COUNTY LLC, o/a
1501 OMNI WAY
ST. CLOUD, FL 34773
Tel: (407) 891-3720 Fax: (407) 891-3730

| SITE | TICKET | GRID |
|---|---|---|
| 44 | 269168 | |

WEIGHMASTER: TRICIA TEMPLE

| DATE IN | TIME IN |
|---|---|
| 2 January 2009 | 12:29 pm |
| **DATE OUT** | **TIME OUT** |
| 2 January 2009 | 12:49 pm |
| **VEHICLE** | **ROLL OFF** |
| DP53 | |
| **REFERENCE** | **ORIGIN** |
| | Out of County |

000337 - 0005
INDIAN RIVER OIL CO.
3700 OKEECHOBEE ROAD
FT PIERCE, FL 34947

Contract: 337-08-003
Reference: 153

02 Gross Weight 93,980.00 lb
Tare Weight 32,160.00 lb
Net Weight 61,820.00 lb 30.91 TN

| QTY. | UNIT | DESCRIPTION | RATE | EXTENSION | TAX | TOTAL |
|---|---|---|---|---|---|---|
| 30.91 | TN | CS [OCIC ontaminated Soil<br><br>WO# 000000<br>Route#0000 | | | | |

New Hours of Operations
Monday 5:00 am to 4:00 pm
Tuesday through Friday 5:00 am to 4:00 pm
Sat 6:00 am to 12:00 pm
Have a Great Day !

| NET AMOUNT |
|---|
| |
| TENDERED |
| |
| CHANGE |
| |
| CHECK NO. |
| |

SIGNATURE

OMNI WASTE OF OSCEOLA COUNTY, ~~LLC, c/a~~
1501 OMNI WAY
ST. CLOUD, FL 34773
Tel: (407) 891-3720 Fax: (407) 891-3730

| SITE | TICKET | GRID |
|---|---|---|
| 44 | 269172 | |

WEIGHMASTER: SANDY HARMON

| DATE IN | TIME IN |
|---|---|
| 2 January 2009 | 12:44 pm |
| **DATE OUT** | **TIME OUT** |
| 2 January 2009 | 1:04 pm |
| **VEHICLE** | **ROLL OFF** |
| DPS3 | |
| **REFERENCE** | **ORIGIN** |
| | Out of County |

000337 - 0005
INDIAN RIVER OIL CO.
3700 OKEECHOBEE ROAD
FT PIERCE, FL 34947

Contract: 337-08-003
Reference: 551

02 Gross Weight 90,900.00 lb
Tare Weight 28,260.00 lb
Net Weight 62,640.00 lb 31.32 TN

| QTY. | UNIT | DESCRIPTION | RATE | EXTENSION | TAX | TOTAL |
|---|---|---|---|---|---|---|
| 31.32 | TN | CS [OC]C ontaminated Soil<br><br>WO# 000000<br>Route#0000 | | | | |

New Hours of Operations
Monday 5:00 am to 4:00 pm
Tuesday through Friday 5:00 am to 4:00 pm
Sat 6:00 am to 12:00 pm
Have a Great Day !

| NET AMOUNT |
|---|
| |
| TENDERED |
| CHANGE |
| CHECK NO. |

SIGNATURE _____

OMNI WASTE OF OSCEOLA COUNTY LLC, o/a
1501 OMNI WAY
ST. CLOUD, FL 34773
Tel: (407) 891-3720 Fax: (407) 891-3730

| SITE | TICKET | GRID |
|---|---|---|
| 44 | 269174 | |

WEIGHMASTER: SANDY HARMON

| DATE IN | TIME IN |
|---|---|
| 2 January 2009 | 12:57 pm |
| **DATE OUT** | **TIME OUT** |
| 2 January 2009 | 1:09 pm |
| **VEHICLE** | **ROLL OFF** |
| DPS3 | |
| **REFERENCE** | **ORIGIN** |
| | Out of County |

000337 - 0005
INDIAN RIVER OIL CO.
3700 OKEECHOBEE ROAD
FT PIERCE, FL 34947

Contract: 337-08-003
Reference: 231

02 Gross Weight 83,540.00 lb
Tare Weight 28,940.00 lb
Net Weight 54,600.00 lb 27.30 TN

| QTY. | UNIT | DESCRIPTION | RATE | EXTENSION | TAX | TOTAL |
|---|---|---|---|---|---|---|
| 27.30 | TN | CS [OCIC ontaminated Soil<br><br>WO# 000000<br>Route#0000 | | | | |

NET AMOUNT
TENDERED
CHANGE
CHECK NO.

New Hours of Operations
Monday 5:00 am to 4:00 pm
Tuesday through Friday 5:00 am to 4:00 pm
Sat 6:00 am to 12:00 pm
Have a Great Day !

SIGNATURE

OMNI WASTE OF OSCEOLA COUNTY LLC, o/a
1501 OMNI WAY
ST. CLOUD, FL 34773
Tel: (407) 891-3720 Fax: (407) 891-3730

| SITE | TICKET | GRID |
|---|---|---|
| 44 | 269179 | |

WEIGHMASTER: SANDY HARMON

| DATE IN | TIME IN |
|---|---|
| 2 January 2009 | 1:18 pm |
| **DATE OUT** | **TIME OUT** |
| 2 January 2009 | 1:34 pm |
| **VEHICLE** | **ROLL OFF** |
| DPSD | |
| **REFERENCE** | **ORIGIN** |
| | Out of County |

000337 - 0005
INDIAN RIVER OIL CO.
3700 OKEECHOBEE ROAD
FT PIERCE, FL 34947

Contract: 337-08-003
Reference: 154

02 Gross Weight 84,220.00 lb
Tare Weight 33,320.00 lb
Net Weight 50,900.00 lb 25.45 TN

| QTY. | UNIT | DESCRIPTION | RATE | EXTENSION | TAX | TOTAL |
|---|---|---|---|---|---|---|
| 25.45 | TN | CS [OC]C ontaminated Soil<br><br>WO# 000000<br>Route#0000 | | | | |

| NET AMOUNT |
|---|
| |
| TENDERED |
| |
| CHANGE |
| |
| CHECK NO. |
| |

New Hours of Operations
Monday 5:00 am to 4:00 pm
Tuesday through Friday 5:00 am to 4:00 pm
Sat 6:00 am to 12:00 pm
Have a Great Day !

SIGNATURE _____

OMNI WASTE OF OSCEOLA COUNTY LLC, o/a
1501 OMNI WAY
ST. CLOUD, FL 34773
Tel: (407) 891-3720 Fax: (407) 891-3730

| SITE | TICKET | GRID |
|---|---|---|
| 44 | 269184 | |

WEIGHTMASTER: SANDY HARMON

| DATE IN | TIME IN |
|---|---|
| 2 January 2009 | 1:32 pm |
| **DATE OUT** | **TIME OUT** |
| 2 January 2009 | 1:47 pm |

| VEHICLE | ROLL OFF |
|---|---|
| DPS3 | |

| REFERENCE | ORIGIN |
|---|---|
| | Out of County |

000337 - 0005
INDIAN RIVER OIL CO.
3700 OKEECHOBEE ROAD
FT PIERCE, FL 34947

Contract: 337-08-003
Reference: 117

02 Gross Weight 87,840.00 lb
Tare Weight 33,320.00 lb
Net Weight 54,520.00 lb 27.26 TN

| QTY. | UNIT | DESCRIPTION | RATE | EXTENSION | TAX | TOTAL |
|---|---|---|---|---|---|---|
| 27.26 | TN | CS [OCIC ontaminated Soil<br><br>WO# 000000<br>Route#0000 | | | | |

| NET AMOUNT |
|---|
| |
| TENDERED |
| CHANGE |
| CHECK NO. |

New Hours of Operations
Monday 5:00 am to 4:00 pm
Tuesday through Friday 5:00 am to 4:00 pm
Sat 6:00 am to 12:00 pm
Have a Great Day !

SIGNATURE Sandy T H.

OMNI WASTE OF OSCEOLA COUNTY LLC, o/a
1501 OMNI WAY
ST. CLOUD, FL 34773
Tel: (407) 891-3720 Fax: (407) 891-3730

| SITE | TICKET | GRID |
|---|---|---|
| 44 | 269185 | |

WEIGHMASTER: SANDY HARMON

| DATE IN | TIME IN |
|---|---|
| 2 January 2009 | 1:46 pm |
| **DATE OUT** | **TIME OUT** |
| 2 January 2009 | 2:01 pm |

| VEHICLE | ROLL OFF |
|---|---|
| DPS3 | |

| REFERENCE | ORIGIN |
|---|---|
| | Out of County |

000337 - 0005
INDIAN RIVER OIL CO.
3700 OKEECHOBEE ROAD
FT PIERCE, FL 34947

Contract: 337-08-003
Reference: 298

02 Gross Weight 92,900.00 lb
Tare Weight 30,180.00 lb
Net Weight 62,720.00 lb 31.36 TN

| QTY. | UNIT | DESCRIPTION | RATE | EXTENSION | TAX | TOTAL |
|---|---|---|---|---|---|---|
| 31.36 | TN | CS [OC]C ontaminated Soil<br><br>WO# 000000<br>Route#0000 | | | | |

New Hours of Operations
Monday 5:00 am to 4:00 pm
Tuesday through Friday 5:00 am to 4:00 pm
Sat 6:00 am to 12:00 pm
Have a Great Day !

| NET AMOUNT |
|---|
| |
| TENDERED |
| |
| CHANGE |
| |
| CHECK NO. |
| |

SIGNATURE

OMNI WASTE OF OSCEOLA COUNTY LLC, o/a
1501 OMNI WAY
ST. CLOUD, FL 34773
Tel: (407) 891-3720 Fax: (407) 891-3730

| SITE | TICKET | GRID |
|---|---|---|
| 44 | 269193 | |

WEIGHMASTER: SANDY HARMON

| DATE IN | TIME IN |
|---|---|
| 2 January 2009 | 2:04 pm |
| **DATE OUT** | **TIME OUT** |
| 2 January 2009 | 2:24 pm |

| VEHICLE | ROLL OFF |
|---|---|
| DPS3 | |

| REFERENCE | ORIGIN |
|---|---|
| | Out of County |

000337 - 0005
INDIAN RIVER OIL CO.
3700 OKEECHOBEE ROAD
FT PIERCE, FL 34947

Contract: 337-08-003
Reference: 145

02 Gross Weight 88,380.00 lb
Tare Weight 32,420.00 lb
Net Weight 55,960.00 lb 27.98 TN

| QTY. | UNIT | DESCRIPTION | RATE | EXTENSION | TAX | TOTAL |
|---|---|---|---|---|---|---|
| 27.98 | TN | CS [OCIC ontaminated Soil<br><br>WO# 000000<br>Route#0000 | | | | |

New Hours of Operations
Monday 5:00 am to 4:00 pm
Tuesday through Friday 5:00 am to 4:00 pm
Sat 6:00 am to 12:00 pm
Have a Great Day !

| NET AMOUNT |
|---|
| |
| TENDERED |
| |
| CHANGE |
| |
| CHECK NO. |
| |

SIGNATURE Luis R.

OMNI WASTE OF OSCEOLA COUNTY LLC, o/a
1501 OMNI WAY
ST. CLOUD, FL 34773
Tel: (407) 891-3720 Fax: (407) 891-3730

| SITE | TICKET | GRID |
|---|---|---|
| 44 | 269198 | |

WEIGHMASTER: SANDY HARMON

| DATE IN | TIME IN |
|---|---|
| 2 January 2009 | 2:16 pm |
| **DATE OUT** | **TIME OUT** |
| 2 January 2009 | 2:39 pm |
| **VEHICLE** | **ROLL OFF** |
| DP83 | |
| **REFERENCE** | **ORIGIN** |
| | Out of County |

000337 - 0005
INDIAN RIVER OIL CO.
3700 OKEECHOBEE ROAD
FT PIERCE, FL 34947

Contract: 337-08-003
eference: 259

02 Gross Weight 83,960.00 lb
Tare Weight 28,340.00 lb
Net Weight 55,620.00 lb 27.81 TN

| QTY. | UNIT | DESCRIPTION | RATE | EXTENSION | TAX | TOTAL |
|---|---|---|---|---|---|---|
| 27.81 | TN | CS [OC]C ontaminated Soil<br><br>WO# 000000<br>Route#0000 | | | | |

New Hours of Operations
Monday 5:00 am to 4:00 pm
Tuesday through Friday 5:00 am to 4:00 pm
Sat 6:00 am to 12:00 pm
Have a Great Day !

| NET AMOUNT |
|---|
| |
| TENDERED |
| |
| CHANGE |
| |
| CHECK NO. |
| |

SIGNATURE _____

OMNI WASTE OF OSCEOLA COUNTY LLC, o/a
1501 OMNI WAY
ST. CLOUD, FL 34773
Tel: (407) 891-3720 Fax: (407) 891-3730

| SITE | TICKET | GRID |
|---|---|---|
| 44 | 269371 | |

WEIGHMASTER: SANDY HARMON

| DATE IN | TIME IN |
|---|---|
| 5 January 2009 | 8:48 am |
| **DATE OUT** | **TIME OUT** |
| 5 January 2009 | 9:01 am |
| **VEHICLE** | **ROLL OFF** |
| DFS3 | |
| **REFERENCE** | **ORIGIN** |
| | Out of County |

000337 - 0005
INDIAN RIVER OIL CO.
3700 OKEECHOBEE ROAD
FT PIERCE, FL 34947

Contract: 337-08-003
Reference: 153

02 Gross Weight 85,000.00 lb
Tare Weight 32,760.00 lb
Net Weight 52,240.00 lb 26.12 TN

| QTY. | UNIT | DESCRIPTION | RATE | EXTENSION | TAX | TOTAL |
|---|---|---|---|---|---|---|
| 26.12 | TN | CS [OC]C ontaminated Soil<br><br>WO# 000000<br>Route#0000 | | | | |

New Hours of Operations
Monday 5:00 am to 4:00 pm
Tuesday through Friday 5:00 am to 4:00 pm
Sat 6:00 am to 12:00 pm
Have a Great Day !

| NET AMOUNT |
|---|
| |
| TENDERED |
| CHANGE |
| CHECK NO. |

SIGNATURE _____

OMNI WASTE OF OSCEOLA COUNTY LLC, o/a
1501 OMNI WAY
ST. CLOUD, FL 34773
Tel: (407) 891-3720 Fax: (407) 891-3730

| SITE | TICKET | GRID |
|---|---|---|
| 44 | 269376 | |

WEIGHMASTER: SANDY HARMON

| DATE IN | TIME IN |
|---|---|
| 5 January 2009 | 8:59 am |
| **DATE OUT** | **TIME OUT** |
| 5 January 2009 | 9:11 am |
| **VEHICLE** | **ROLL OFF** |
| DP93 | |
| **REFERENCE** | **ORIGIN** |
| | Out of County |

000337 - 0005
INDIAN RIVER OIL CO.
3700 OKEECHOBEE ROAD
FT PIERCE, FL 34947

Contract: 337-08-003
Reference: 502

02 Gross Weight 87,480.00 lb
Tare Weight 29,200.00 lb
Net Weight 58,280.00 lb 29.14 TN

| QTY. | UNIT | DESCRIPTION | RATE | EXTENSION | TAX | TOTAL |
|---|---|---|---|---|---|---|
| 29.14 | TN | CS [OC]C ontaminated Soil<br><br>WO# 000000<br>Route#0000 | | | | |

NET AMOUNT
TENDERED
CHANGE
CHECK NO.

New Hours of Operations
Monday 5:00 am to 4:00 pm
Tuesday through Friday 5:00 am to 4:00 pm
Sat 6:00 am to 12:00 pm
Have a Great Day !

SIGNATURE

OMNI WASTE OF OSCEOLA COUNTY LLC, o/a
1501 OMNI WAY
ST. CLOUD, FL 34773
Tel: (407) 891-3720 Fax: (407) 891-3730

| SITE | TICKET | GRID |
|---|---|---|
| 44 | 269384 | |

WEIGHTMASTER: SANDY HARMON

| DATE IN | TIME IN |
|---|---|
| 5 January 2009 | 9:12 am |
| **DATE OUT** | **TIME OUT** |
| 5 January 2009 | 9:25 am |
| **VEHICLE** | **ROLL OFF** |
| DP83 | |
| **REFERENCE** | **ORIGIN** |
| | Out of County |

000337 - 0005
INDIAN RIVER OIL CO.
3700 OKEECHOBEE ROAD
FT PIERCE, FL 34947

Contract: 337-08-003
Reference: 260

02 Gross Weight 96,620.00 lb
Tare Weight 32,360.00 lb
Net Weight 64,260.00 lb 32.13 TN

| QTY. | UNIT | DESCRIPTION | RATE | EXTENSION | TAX | TOTAL |
|---|---|---|---|---|---|---|
| 32.13 | TN | CS [OCJC contaminated Soil<br><br>WO# 000000<br>Route#0000 | | | | |

NET AMOUNT
TENDERED
CHANGE
CHECK NO.

New Hours of Operations
Monday 5:00 am to 4:00 pm
Tuesday through Friday 5:00 am to 4:00 pm
Sat 6:00 am to 12:00 pm
Have a Great Day !

SIGNATURE

OMNI WASTE OF OSCEOLA COUNTY LLC, o/a
1501 OMNI WAY
ST. CLOUD, FL 34773
Tel: (407) 891-3720 Fax: (407) 891-3730

| SITE | TICKET | GRID |
|---|---|---|
| 44 | 269391 | |

WEIGHMASTER: SANDY HARMON

| DATE IN | TIME IN |
|---|---|
| 5 January 2009 | 9:26 am |
| **DATE OUT** | **TIME OUT** |
| 5 January 2009 | 9:40 am |
| **VEHICLE** | **ROLL OFF** |
| DFS3 | |
| **REFERENCE** | **ORIGIN** |
| | Out of County |

000337 - 0005
INDIAN RIVER OIL CO.
3700 OKEECHOBEE ROAD
FT PIERCE, FL 34947

Contract: 337-08-003
eference: 249

02 Gross Weight 91,680.00 lb
Tare Weight 31,140.00 lb
Net Weight 60,540.00 lb 30.27 TN

| QTY. | UNIT | DESCRIPTION | RATE | EXTENSION | TAX | TOTAL |
|---|---|---|---|---|---|---|
| 30.27 | TN | CS [OCIC ontaminated Soil<br><br>WO# 000000<br>Route#0000 | | | | |

New Hours of Operations
Monday 5:00 am to 4:00 pm
Tuesday through Friday 5:00 am to 4:00 pm
Sat 6:00 am to 12:00 pm
Have a Great Day !

| NET AMOUNT |
|---|
| |
| TENDERED |
| |
| CHANGE |
| |
| CHECK NO. |
| |

SIGNATURE

OMNI WASTE OF OSCEOLA COUNTY LLC, o/a
1501 OMNI WAY
ST. CLOUD, FL 34773
Tel: (407) 891-3720 Fax: (407) 891-3730

| SITE | TICKET | GRID |
|---|---|---|
| 44 | 269394 | |

WEIGHMASTER: SANDY HARMON

| DATE IN | TIME IN |
|---|---|
| 5 January 2009 | 9:44 am |
| **DATE OUT** | **TIME OUT** |
| 5 January 2009 | 10:01 am |
| **VEHICLE** | **ROLL OFF** |
| DPS3 | |
| **REFERENCE** | **ORIGIN** |
| | Out of County |

000337 - 0005
INDIAN RIVER OIL CO.
3700 OKEECHOBEE ROAD
FT PIERCE, FL 34947

Contract: 337-08-003
eference: 227

02 Gross Weight 93,720.00 lb
Tare Weight 30,460.00 lb
Net Weight 63,260.00 lb 31.63 TN

| QTY. | UNIT | DESCRIPTION | RATE | EXTENSION | TAX | TOTAL |
|---|---|---|---|---|---|---|
| 31.63 | TN | CS [OC]C ontaminated Soil<br><br>WO# 000000<br>Route#0000 | | | | |

New Hours of Operations
Monday 5:00 am to 4:00 pm
Tuesday through Friday 5:00 am to 4:00 pm
Sat 6:00 am to 12:00 pm
Have a Great Day !

| NET AMOUNT |
|---|
| |
| TENDERED |
| CHANGE |
| CHECK NO. |

SIGNATURE _____

OMNI WASTE OF OSCEOLA COUNTY LLC, o/a
1501 OMNI WAY
ST. CLOUD, FL 34773
Tel: (407) 891-3720 Fax: (407) 891-3730

| SITE | TICKET | GRID |
|---|---|---|
| 44 | 269400 | |

WEIGHMASTER: SANDY HARMON

| DATE IN | TIME IN |
|---|---|
| 5 January 2009 | 10:12 am |
| **DATE OUT** | **TIME OUT** |
| 5 January 2009 | 10:26 am |

| VEHICLE | ROLL OFF |
|---|---|
| DPSS | |

| REFERENCE | ORIGIN |
|---|---|
| | Out of County |

000337 - 0005
INDIAN RIVER OIL CO.
3700 OKEECHOBEE ROAD
FT PIERCE, FL 34947

Contract: 337-08-003
Reference: 554

02 Gross Weight 91,500.00 lb
Tare Weight 29,980.00 lb
Net Weight 61,520.00 lb 30.76 TN

| QTY. | UNIT | DESCRIPTION | RATE | EXTENSION | TAX | TOTAL |
|---|---|---|---|---|---|---|
| 30.76 | TN | CS [DC]C ontaminated Soil<br><br>WO# 000000<br>Route#0000 | | | | |

NET AMOUNT
TENDERED
CHANGE
CHECK NO.

New Hours of Operations
Monday 5:00 am to 4:00 pm
Tuesday through Friday 5:00 am to 4:00 pm
Sat 6:00 am to 12:00 pm
Have a Great Day !

SIGNATURE

OMNI WASTE OF OSCEOLA COUNTY LLC, o/a
1501 OMNI WAY
ST. CLOUD, FL 34773
Tel: (407) 891-3720 Fax: (407) 891-3730

| SITE | TICKET | GRID |
|---|---|---|
| 44 | 269402 | |

WEIGHMASTER: SANDY HARMON

| DATE IN | TIME IN |
|---|---|
| 5 January 2009 | 10:15 am |
| **DATE OUT** | **TIME OUT** |
| 5 January 2009 | 10:32 am |
| **VEHICLE** | **ROLL OFF** |
| DP93 | |
| **REFERENCE** | **ORIGIN** |
| | Out of County |

000337 - 0005
INDIAN RIVER OIL CO.
3700 OKEECHOBEE ROAD
FT PIERCE, FL 34947

Contract: 337-08-003
Reference: 511

02 Gross Weight 87,960.00 lb
Tare Weight 29,540.00 lb
Net Weight 58,420.00 lb 29.21 TN

| QTY. | UNIT | DESCRIPTION | RATE | EXTENSION | TAX | TOTAL |
|---|---|---|---|---|---|---|
| 29.21 | TN | CS [OCIC ontaminated Soil<br><br>WO# 000000<br>Route#0000 | | | | |

New Hours of Operations
Monday 5:00 am to 4:00 pm
Tuesday through Friday 5:00 am to 4:00 pm
Sat 6:00 am to 12:00 pm
Have a Great Day !

| NET AMOUNT |
|---|
| |
| TENDERED |
| |
| CHANGE |
| |
| CHECK NO. |
| |

SIGNATURE _____

OMNI WASTE OF OSCEOLA COUNTY LLC, o/a
1501 OMNI WAY
ST. CLOUD, FL 34773
Tel: (407) 891-3720 Fax: (407) 891-3730

| SITE | TICKET | GRID |
|---|---|---|
| 44 | 269403 | |

WEIGHMASTER: SANDY HARMON

| DATE IN | TIME IN |
|---|---|
| 5 January 2009 | 10:23 am |
| **DATE OUT** | **TIME OUT** |
| 5 January 2009 | 10:39 am |
| **VEHICLE** | **ROLL OFF** |
| DB93 | |
| **REFERENCE** | **ORIGIN** |
| | Out of County |

000337 - 0005
INDIAN RIVER OIL CO.
3700 OKEECHOBEE ROAD
FT PIERCE, FL 34947

Contract: 337-08-003
Reference: 154

02 Gross Weight 91,660.00 lb
Tare Weight 33,940.00 lb
Net Weight 57,720.00 lb 28.86 TN

| QTY. | UNIT | DESCRIPTION | RATE | EXTENSION | TAX | TOTAL |
|---|---|---|---|---|---|---|
| 28.86 | TN | CS [OCIC ontaminated Soil<br><br>WO# 000000<br>Route#0000 | | | | |

| NET AMOUNT |
|---|
| |
| TENDERED |
| |
| CHANGE |
| |
| CHECK NO. |
| |

New Hours of Operations
Monday 5:00 am to 4:00 pm
Tuesday through Friday 5:00 am to 4:00 pm
Sat 6:00 am to 12:00 pm
Have a Great Day !

SIGNATURE _____

OMNI WASTE OF OSCEOLA COUNTY LLC, o/a
1501 OMNI WAY
ST. CLOUD, FL 34773
Tel: (407) 891-3720 Fax: (407) 891-3730

| SITE | TICKET | GRID |
|---|---|---|
| 44 | 249406 | |

WEIGHMASTER: SANDY HARMON

| DATE IN | TIME IN |
|---|---|
| 5 January 2009 | 10:38 am |
| **DATE OUT** | **TIME OUT** |
| 5 January 2009 | 10:54 am |
| **VEHICLE** | **ROLL OFF** |
| DF53 | |
| **REFERENCE** | **ORIGIN** |
| | Out of County |

000337 - 0005
INDIAN RIVER OIL CO.
3700 OKEECHOBEE ROAD
FT PIERCE, FL 34947

Contract: 337-08-003
Reference: 508

02 Gross Weight 88,560.00 lb
Tare Weight 28,120.00 lb
Net Weight 60,440.00 lb 30.22 TN

| QTY. | UNIT | DESCRIPTION | RATE | EXTENSION | TAX | TOTAL |
|---|---|---|---|---|---|---|
| 30.22 | TN | CS [DC]C ontaminated Soil<br><br>WO# 000000<br>Route#0000 | | | | |

NET AMOUNT
TENDERED
CHANGE
CHECK NO.

New Hours of Operations
Monday 5:00 am to 4:00 pm
Tuesday through Friday 5:00 am to 4:00 pm
Sat 6:00 am to 12:00 pm
Have a Great Day !

SIGNATURE

OMNI WASTE OF OSCEOLA COUNTY LLC, o/a
1501 OMNI WAY
ST. CLOUD, FL 34773
Tel: (407) 891-3720 Fax: (407) 891-3730

| SITE | TICKET | GRID |
|---|---|---|
| 44 | 269408 | |

WEIGHMASTER: SANDY HARMON

| DATE IN | TIME IN |
|---|---|
| 5 January 2009 | 10:45 am |
| **DATE OUT** | **TIME OUT** |
| 5 January 2009 | 10:57 am |
| **VEHICLE** | **ROLL OFF** |
| DP53 | |
| **REFERENCE** | **ORIGIN** |
| | Out of County |

000337 - 0005
INDIAN RIVER OIL CO.
3700 OKEECHOBEE ROAD
FT PIERCE, FL 34947

Contract: 337-08-003
Reference: 231.

02 Gross Weight 85,640.00 lb
Tare Weight 29,080.00 lb
Net Weight 56,560.00 lb 28.28 TN

| QTY. | UNIT | DESCRIPTION | RATE | EXTENSION | TAX | TOTAL |
|---|---|---|---|---|---|---|
| 28.28 | TN | CS [OCIC ontaminated Soil<br><br>WO# 000000<br>Route#0000 | | | | |

| NET AMOUNT |
|---|
| |
| TENDERED |
| |
| CHANGE |
| |
| CHECK NO. |
| |

New Hours of Operations
Monday 5:00 am to 4:00 pm
Tuesday through Friday 5:00 am to 4:00 pm
Sat 6:00 am to 12:00 pm
Have a Great Day !

SIGNATURE

OMNI WASTE OF OSCEOLA COUNTY ~~LLC~~, d/a
1501 OMNI WAY
ST. CLOUD, FL 34773
Tel: (407) 891-3720 Fax: (407) 891-3730

| SITE | TICKET | GRID |
|---|---|---|
| 44 | 249414 | |

WEIGHMASTER: SANDY HARMON

| DATE IN | TIME IN |
|---|---|
| 5 January 2009 | 11:00 am |
| **DATE OUT** | **TIME OUT** |
| 5 January 2009 | 11:13 am |
| **VEHICLE** | **ROLL OFF** |
| DP93 | |
| **REFERENCE** | **ORIGIN** |
| | Out of County |

000337 - 0005
INDIAN RIVER OIL CO.
3700 OKEECHOBEE ROAD
FT PIERCE, FL 34947

Contract: 337-08-003
eference: 230

02 Gross Weight 86,460.00 lb
Tare Weight 29,000.00 lb
Net Weight 57,440.00 lb 28.73 TN

| QTY. | UNIT | DESCRIPTION | RATE | EXTENSION | TAX | TOTAL |
|---|---|---|---|---|---|---|
| 28.73 | TN | CS [OC]C ontaminated Soil<br><br>WO# 000000<br>Route#0000 | | | | |

NET AMOUNT
TENDERED
CHANGE
CHECK NO.

New Hours of Operations
Monday 5:00 am to 4:00 pm
Tuesday through Friday 5:00 am to 4:00 pm
Sat 6:00 am to 12:00 pm
Have a Great Day !

SIGNATURE _____

OMNI WASTE OF OSCEOLA COUNTY LLC, o/a
1501 OMNI WAY
ST. CLOUD, FL 34773
Tel: (407) 891-3720 Fax: (407) 891-3730

| SITE | TICKET | GRID |
|---|---|---|
| 44 | 269421 | |

WEIGHMASTER: SANDY HARMON

| DATE IN | TIME IN |
|---|---|
| 5 January 2009 | 11:14 am |
| **DATE OUT** | **TIME OUT** |
| 5 January 2009 | 11:27 am |
| **VEHICLE** | **ROLL OFF** |
| DF53 | |
| **REFERENCE** | **ORIGIN** |
| | Out of County |

000337 - 0005
INDIAN RIVER OIL CO.
3700 OKEECHOBEE ROAD
FT PIERCE, FL 34947

Contract: 337-08-003
Reference: 259

02 Gross Weight 93,440.00 lb
Tare Weight 28,400.00 lb
Net Weight 65,040.00 lb 32.52 TN

| QTY. | UNIT | DESCRIPTION | RATE | EXTENSION | TAX | TOTAL |
|---|---|---|---|---|---|---|
| 32.52 | TN | CS [OCJC ontaminated Soil<br><br>WO# 000000<br>Route#0000 | | | | |

New Hours of Operations
Monday 5:00 am to 4:00 pm
Tuesday through Friday 5:00 am to 4:00 pm
Sat 6:00 am to 12:00 pm
Have a Great Day !

| NET AMOUNT |
|---|
| |
| TENDERED |
| |
| CHANGE |
| |
| CHECK NO. |
| |

SIGNATURE _____

OMNI WASTE OF OSCEOLA COUNTY LLC, o/a
1501 OMNI WAY
ST. CLOUD, FL 34773
Tel: (407) 891-3720 Fax: (407) 891-3730

| SITE | TICKET | GRID |
|---|---|---|
| 44 | 269423 | |

WEIGHMASTER: SANDY HARMON

| DATE IN | TIME IN |
|---|---|
| 5 January 2009 | 11:22 am |
| **DATE OUT** | **TIME OUT** |
| 5 January 2009 | 11:38 am |
| **VEHICLE** | **ROLL OFF** |
| DPS3 | |
| **REFERENCE** | **ORIGIN** |
| | Out of County |

000337 - 0005
INDIAN RIVER OIL CO.
3700 OKEECHOBEE ROAD
FT PIERCE, FL 34947

Contract: 337-08-003
eference: 117

02 Gross Weight 89,900.00 lb
Tare Weight 33,600.00 lb
Net Weight 56,300.00 lb 28.15 TN

| QTY. | UNIT | DESCRIPTION | RATE | EXTENSION | TAX | TOTAL |
|---|---|---|---|---|---|---|
| 28.15 | TN | CS [OCJC ontaminated Soil<br><br>WO# 000000<br>Route#0000 | | | | |

NET AMOUNT
TENDERED
CHANGE
CHECK NO.

New Hours of Operations
Monday 5:00 am to 4:00 pm
Tuesday through Friday 5:00 am to 4:00 pm
Sat 6:00 am to 12:00 pm
Have a Great Day !

SIGNATURE Juan T Ch.

OMNI WASTE OF OSCEOLA COUNTY LLC, o/a
1501 OMNI WAY
ST. CLOUD, FL 34773
Tel: (407) 891-3720 Fax: (407) 891-3730

| SITE | TICKET | GRID |
|---|---|---|
| 44 | 269429 | |

WEIGHMASTER: SANDY HARMON

| DATE IN | TIME IN |
|---|---|
| 5 January 2009 | 11:43 am |
| **DATE OUT** | **TIME OUT** |
| 5 January 2009 | 12:01 pm |
| **VEHICLE** | **ROLL OFF** |
| DPS3 | |
| **REFERENCE** | **ORIGIN** |
| | Out of County |

000337 - 0005
INDIAN RIVER OIL CO.
3700 OKEECHOBEE ROAD
FT PIERCE, FL 34947

Contract: 337-08-003
Reference: 145

02 Gross Weight 91,040.00 lb
Tare Weight 33,040.00 lb
Net Weight 58,000.00 lb 29.00 TN

| QTY. | UNIT | DESCRIPTION | RATE | EXTENSION | TAX | TOTAL |
|---|---|---|---|---|---|---|
| 29.00 | TN | CS [illegible] ontaminated Soil<br><br>WO# 000000<br>Route#0000 | | | | |

New Hours of Operations
Monday 5:00 am to 4:00 pm
Tuesday through Friday 5:00 am to 4:00 pm
Sat 6:00 am to 12:00 pm
Have a Great Day !

| NET AMOUNT |
|---|
| |
| TENDERED |
| |
| CHANGE |
| |
| CHECK NO. |
| |

SIGNATURE Luis P.

OMNI WASTE OF OSCEOLA COUNTY LLC, o/a
1501 OMNI WAY
ST. CLOUD, FL 34773
Tel: (407) 891-3720 Fax: (407) 891-3730

| SITE | TICKET | GRID |
|---|---|---|
| 44 | 269423 | |

WEIGHMASTER: SANDY HARMON

| DATE IN | TIME IN |
|---|---|
| 5 January 2009 | 11:22 am |
| **DATE OUT** | **TIME OUT** |
| 5 January 2009 | 11:38 am |

| VEHICLE | ROLL OFF |
|---|---|
| DPS3 | |

| REFERENCE | ORIGIN |
|---|---|
| | Out of County |

000337 - 0005
INDIAN RIVER OIL CO.
3700 OKEECHOBEE ROAD
FT PIERCE, FL 34947

Contract: 337-08-003
Reference: 117

02 Gross Weight 89,900.00 lb
Tare Weight 33,600.00 lb
Net Weight 56,300.00 lb 28.15 TN

| QTY. | UNIT | DESCRIPTION | RATE | EXTENSION | TAX | TOTAL |
|---|---|---|---|---|---|---|
| 28.15 | TN | CS [OCIC ontaminated Soil<br><br>WO# 000000<br>Route#0000 | | | | |

| NET AMOUNT |
|---|
| |
| TENDERED |
| |
| CHANGE |
| |
| CHECK NO. |
| |

New Hours of Operations
Monday 5:00 am to 4:00 pm
Tuesday through Friday 5:00 am to 4:00 pm
Sat 6:00 am to 12:00 pm
Have a Great Day !

SIGNATURE Sean T Ch.

OMNI WASTE OF OSCEOLA COUNTY LLC, o/a
1501 OMNI WAY
ST. CLOUD, FL 34773
Tel: (407) 891-3720 Fax: (407) 891-3730

| SITE | TICKET | GRID |
|---|---|---|
| 44 | 269432 | |

WEIGHMASTER: SANDY HARMON

| DATE IN | TIME IN |
|---|---|
| 5 January 2009 | 11:46 am |
| **DATE OUT** | **TIME OUT** |
| 5 January 2009 | 12:07 pm |
| **VEHICLE** | **ROLL OFF** |
| DPS3 | |
| **REFERENCE** | **ORIGIN** |
| | Out of County |

000337 - 0005
INDIAN RIVER OIL CO.
3700 OKEECHOBEE ROAD
FT PIERCE, FL 34947

Contract: 337-08-003
Reference: 552

02 Gross Weight 78,080.00 lb
Tare Weight 29,660.00 lb
Net Weight 48,420.00 lb 24.21 TN

| QTY. | UNIT | DESCRIPTION | RATE | EXTENSION | TAX | TOTAL |
|---|---|---|---|---|---|---|
| 24.21 | TN | CS [OCIC ontaminated Soil<br><br>WO# 000000<br>Route#0000 | | | | |

New Hours of Operations
Monday 5:00 am to 4:00 pm
Tuesday through Friday 5:00 am to 4:00 pm
Sat 6:00 am to 12:00 pm
Have a Great Day !

| NET AMOUNT |
|---|
| |
| TENDERED |
| CHANGE |
| CHECK NO. |

SIGNATURE _____

OMNI WASTE OF OSCEOLA COUNTY LLC, o/a
1501 OMNI WAY
ST. CLOUD, FL 34773
Tel: (407) 891-3720 Fax: (407) 891-3730

| SITE | TICKET | GRID |
|---|---|---|
| 44 | 269434 | |

WEIGHMASTER: SANDY HARMON

| DATE IN | TIME IN |
|---|---|
| 5 January 2009 | 11:54 am |
| **DATE OUT** | **TIME OUT** |
| 5 January 2009 | 12:09 pm |
| **VEHICLE** | **ROLL OFF** |
| DPS3 | |
| **REFERENCE** | **ORIGIN** |
| | Out of County |

000337 - 0005
INDIAN RIVER OIL CO.
3700 OKEECHOBEE ROAD
FT PIERCE, FL 34947

Contract: 337-08-003
Reference: 298

02 Gross Weight 88,620.00 lb
Tare Weight 30,280.00 lb
Net Weight 58,340.00 lb 29.17 TN

| QTY. | UNIT | DESCRIPTION | RATE | EXTENSION | TAX | TOTAL |
|---|---|---|---|---|---|---|
| 29.17 | TN | CS [OC]C ontaminated Soil<br><br>WO# 000000<br>Route#0000 | | | | |

New Hours of Operations
Monday 5:00 am to 4:00 pm
Tuesday through Friday 5:00 am to 4:00 pm
Sat 6:00 am to 12:00 pm
Have a Great Day !

| NET AMOUNT |
|---|
| |
| TENDERED |
| |
| CHANGE |
| |
| CHECK NO. |
| |

SIGNATURE

OMNI WASTE OF OSCEOLA COUNTY LLC, o/a
1501 OMNI WAY
ST. CLOUD, FL 34773
Tel: (407) 891-3720 Fax: (407) 891-3730

| SITE | TICKET | GRID |
|---|---|---|
| 44 | 269441 | |

WEIGHMASTER: SANDY HARMON

| DATE IN | TIME IN |
|---|---|
| 5 January 2009 | 12:06 pm |
| **DATE OUT** | **TIME OUT** |
| 5 January 2009 | 12:24 pm |
| **VEHICLE** | **ROLL OFF** |
| DP93 | |
| **REFERENCE** | **ORIGIN** |
| | Out of County |

000337 - 0005
INDIAN RIVER OIL CO.
3700 OKEECHOBEE ROAD
FT PIERCE, FL 34947

Contract: 337-08-003
Reference: 279

02 Gross Weight 86,860.00 lb
Tare Weight 31,220.00 lb
Net Weight 55,640.00 lb 27.82 TN

| QTY. | UNIT | DESCRIPTION | RATE | EXTENSION | TAX | TOTAL |
|---|---|---|---|---|---|---|
| 27.82 | TN | CS [OCIC ontaminated Soil<br><br>WO# 000000<br>Route#0000 | | | | |

NET AMOUNT
TENDERED
CHANGE
CHECK NO.

New Hours of Operations
Monday 5:00 am to 4:00 pm
Tuesday through Friday 5:00 am to 4:00 pm
Sat 6:00 am to 12:00 pm
Have a Great Day !

SIGNATURE

OMNI WASTE OF OSCEOLA COUNTY LLC, o/a
1501 OMNI WAY
ST. CLOUD, FL 34773
Tel: (407) 891-3720 Fax: (407) 891-3730

| SITE | TICKET | GRID |
|---|---|---|
| 44 | 269443 | |

WEIGHMASTER: SANDY HARMON

| DATE IN | TIME IN |
|---|---|
| 5 January 2009 | 12:12 pm |
| **DATE OUT** | **TIME OUT** |
| 5 January 2009 | 12:27 pm |
| **VEHICLE** | **ROLL OFF** |
| DPS3 | |
| **REFERENCE** | **ORIGIN** |
| | Out of County |

000337 - 0005
INDIAN RIVER OIL CO.
3700 OKEECHOBEE ROAD
FT PIERCE, FL 34947

Contract: 337-08-003
eference: 237

02 Gross Weight 85,800.00 lb
Tare Weight 26,720.00 lb
Net Weight 59,080.00 lb 29.54 TN

| QTY. | UNIT | DESCRIPTION | RATE | EXTENSION | TAX | TOTAL |
|---|---|---|---|---|---|---|
| 29.54 | TN | CS [OC]C ontaminated Soil<br><br>WO# 000000<br>Route#0000 | | | | |

| NET AMOUNT |
|---|
| |
| TENDERED |
| CHANGE |
| CHECK NO. |

New Hours of Operations
Monday 5:00 am to 4:00 pm
Tuesday through Friday 5:00 am to 4:00 pm
Sat 6:00 am to 12:00 pm
Have a Great Day !

SIGNATURE _____

OMNI WASTE OF OSCEOLA COUNTY LLC, o/a
1501 OMNI WAY
ST. CLOUD, FL 34773
Tel: (407) 891-3720 Fax: (407) 891-3730

| SITE | TICKET | GRID |
|---|---|---|
| 44 | 269453 | |

WEIGHMASTER: SANDY HARMON

| DATE IN | TIME IN |
|---|---|
| 5 January 2009 | 12:31 pm |
| **DATE OUT** | **TIME OUT** |
| 5 January 2009 | 12:52 pm |
| **VEHICLE** | **ROLL OFF** |
| DPS3 | |
| **REFERENCE** | **ORIGIN** |
| | Out of County |

000337 - 0005
INDIAN RIVER OIL CO.
3700 OKEECHOBEE ROAD
FT PIERCE, FL 34947

Contract: 337-08-003
Reference: 572

02 Gross Weight 77,120.00 lb
Tare Weight 28,380.00 lb
Net Weight 48,740.00 lb 24.37 TN

| QTY. | UNIT | DESCRIPTION | RATE | EXTENSION | TAX | TOTAL |
|---|---|---|---|---|---|---|
| 4.37 | TN | CS [OC]C ontaminated Soil<br><br>WO# 000000<br>Route#0000 | | | | |

New Hours of Operations
Monday 5:00 am to 4:00 pm
Tuesday through Friday 5:00 am to 4:00 pm
Sat 6:00 am to 12:00 pm
Have a Great Day !

| NET AMOUNT |
|---|
| |
| TENDERED |
| |
| CHANGE |
| |
| CHECK NO. |
| |

SIGNATURE _____

OMNI WASTE OF OSCEOLA COUNTY LLC, o/a
1501 OMNI WAY
ST. CLOUD, FL 34773
Tel: (407) 891-3720 Fax: (407) 891-3730

| SITE | TICKET | GRID |
|---|---|---|
| 44 | 269454 | |

WEIGHMASTER: SANDY HARMON

| DATE IN | TIME IN |
|---|---|
| 5 January 2009 | 12:38 pm |
| **DATE OUT** | **TIME OUT** |
| 5 January 2009 | 12:54 pm |
| **VEHICLE** | **ROLL OFF** |
| DESS | |
| **REFERENCE** | **ORIGIN** |
| | Out of County |

000337 - 0005
INDIAN RIVER OIL CO.
3700 OKEECHOBEE ROAD
FT PIERCE, FL 34947

Contract: 337-08-003
Reference: 502

02 Gross Weight 90,580.00 lb
Tare Weight 28,840.00 lb
Net Weight 61,740.00 lb 30.87 TN

| QTY. | UNIT | DESCRIPTION | RATE | EXTENSION | TAX | TOTAL |
|---|---|---|---|---|---|---|
| 30.87 | TN | CS [OCIC ontaminated Soil<br><br>WO# 000000<br>Route#0000 | | | | |

New Hours of Operations
Monday 5:00 am to 4:00 pm
Tuesday through Friday 5:00 am to 4:00 pm
Sat 6:00 am to 12:00 pm
Have a Great Day !

| NET AMOUNT |
|---|
| |
| TENDERED |
| |
| CHANGE |
| |
| CHECK NO. |
| |

SIGNATURE

OMNI WASTE OF OSCEOLA COUNTY LLC, o/a
1501 OMNI WAY
ST. CLOUD, FL 34773
Tel: (407) 891-3720 Fax: (407) 891-3730

| SITE | TICKET | GRID |
|---|---|---|
| 44 | 269457 | |

WEIGHMASTER: SANDY HARMON

| DATE IN | TIME IN |
|---|---|
| 5 January 2009 | 12:50 pm |
| **DATE OUT** | **TIME OUT** |
| 5 January 2009 | 1:05 pm |
| **VEHICLE** | **ROLL OFF** |
| DPS3 | |
| **REFERENCE** | **ORIGIN** |
| | Out of County |

000337 - 0005
INDIAN RIVER OIL CO.
3700 OKEECHOBEE ROAD
FT PIERCE, FL 34947

Contract: 337-08-003
Reference: 269

02 Gross Weight 74,880.00 lb
Tare Weight 28,480.00 lb
Net Weight 46,400.00 lb 23.20 TN

| QTY. | UNIT | DESCRIPTION | RATE | EXTENSION | TAX | TOTAL |
|---|---|---|---|---|---|---|
| 23.20 | TN | CS [OCIC ontaminated Soil<br><br>WO# 000000<br>Route#0000 | | | | |

New Hours of Operations
Monday 5:00 am to 4:00 pm
Tuesday through Friday 5:00 am to 4:00 pm
Sat 6:00 am to 12:00 pm
Have a Great Day !

| NET AMOUNT |
|---|
| |
| TENDERED |
| |
| CHANGE |
| |
| CHECK NO. |
| |

SIGNATURE

OMNI WASTE OF OSCEOLA COUNTY LLC, o/a
1501 OMNI WAY
ST. CLOUD, FL 34773
Tel: (407) 891-3720 Fax: (407) 891-3730

| SITE | TICKET | GRID |
|---|---|---|
| 44 | 269466 | |

WEIGHMASTER: SANDY HARMON

| DATE IN | TIME IN |
|---|---|
| 5 January 2009 | 1:23 pm |
| **DATE OUT** | **TIME OUT** |
| 5 January 2009 | 1:37 pm |
| **VEHICLE** | **ROLL OFF** |
| DPS3 | |
| **REFERENCE** | **ORIGIN** |
| | Out of County |

000337 - 0005
INDIAN RIVER OIL CO.
3700 OKEECHOBEE ROAD
FT PIERCE, FL 34947


Contract: 337-08-003
eference: 260

02 Gross Weight 89,260.00 lb
Tare Weight 31,980.00 lb
Net Weight 57,280.00 lb 28.64 TN

| QTY. | UNIT | DESCRIPTION | RATE | EXTENSION | TAX | TOTAL |
|---|---|---|---|---|---|---|
| 28.64 | TN | CS [OC]C ontaminated Soil<br><br>WO# 000000<br>Route#0000 | | | | |

| NET AMOUNT |
|---|
| |
| TENDERED |
| |
| CHANGE |
| |
| CHECK NO. |
| |

New Hours of Operations
Monday 5:00 am to 4:00 pm
Tuesday through Friday 5:00 am to 4:00 pm
Sat 6:00 am to 12:00 pm
Have a Great Day !

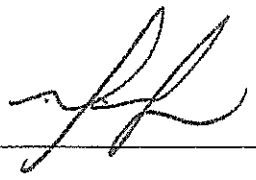SIGNATURE 

OMNI WASTE OF OSCEOLA COUNTY LLC, o/a
1501 OMNI WAY
ST. CLOUD, FL 34773
Tel: (407) 891-3720 Fax: (407) 891-3730

| SITE | TICKET | GRID |
|---|---|---|
| 44 | 269467 | |

WEIGHMASTER: SANDY HARMON

| DATE IN | TIME IN |
|---|---|
| 5 January 2009 | 1:24 pm |
| **DATE OUT** | **TIME OUT** |
| 5 January 2009 | 1:41 pm |
| **VEHICLE** | **ROLL OFF** |
| DPSS | |
| **REFERENCE** | **ORIGIN** |
| | Out of County |

000337 - 0005
INDIAN RIVER OIL CO.
3700 OKEECHOBEE ROAD
FT PIERCE, FL 34947

Contract: 337-08-003
eference: 546

02 Gross Weight 70,000.00 lb
Tare Weight 28,100.00 lb
Net Weight 41,900.00 lb 20.95 TN

| QTY. | UNIT | DESCRIPTION | RATE | EXTENSION | TAX | TOTAL |
|---|---|---|---|---|---|---|
| 20.95 | TN | CS [OC]C ontaminated Soil<br><br>WO# 000000<br>Route#0000 | | | | |

NET AMOUNT
TENDERED
CHANGE
CHECK NO.

New Hours of Operations
Monday 5:00 am to 4:00 pm
Tuesday through Friday 5:00 am to 4:00 pm
Sat 6:00 am to 12:00 pm
Have a Great Day !

SIGNATURE _____

OMNI WASTE OF OSCEOLA COUNTY LLC, o/a
1501 OMNI WAY
ST. CLOUD, FL 34773
Tel: (407) 891-3720 Fax: (407) 891-3730

| SITE | TICKET | GRID |
|---|---|---|
| 44 | 269476 | |

WEIGHMASTER: SANDY HARMON

| DATE IN | TIME IN |
|---|---|
| 5 January 2009 | 1:39 pm |
| **DATE OUT** | **TIME OUT** |
| 5 January 2009 | 1:58 pm |
| **VEHICLE** | **ROLL OFF** |
| DPS3 | |
| **REFERENCE** | **ORIGIN** |
| | Out of County |

000337 - 0005
INDIAN RIVER OIL CO.
3700 OKEECHOBEE ROAD
FT PIERCE, FL 34947

Contract: 337-08-003
Reference: 229

02 Gross Weight 94,020.00 lb
Tare Weight 29,520.00 lb
Net Weight 64,500.00 lb 32.25 TN

| QTY. | UNIT | DESCRIPTION | RATE | EXTENSION | TAX | TOTAL |
|---|---|---|---|---|---|---|
| 32.25 | TN | CS [OCIC contaminated Soil<br><br>WO# 000000<br>Route#0000 | | | | |

New Hours of Operations
Monday 5:00 am to 4:00 pm
Tuesday through Friday 5:00 am to 4:00 pm
Sat 6:00 am to 12:00 pm
Have a Great Day !

| NET AMOUNT |
|---|
| |
| TENDERED |
| CHANGE |
| CHECK NO. |

SIGNATURE

OMNI WASTE OF OSCEOLA COUNTY LLC, o/a
1501 OMNI WAY
ST. CLOUD, FL 34773
Tel: (407) 891-3720 Fax: (407) 891-3730

| SITE | TICKET | GRID |
|---|---|---|
| 44 | 269478 | |

WEIGHMASTER: SANDY HARMON

| DATE IN | TIME IN |
|---|---|
| 5 January 2009 | 1:45 pm |
| **DATE OUT** | **TIME OUT** |
| 5 January 2009 | 2:01 pm |
| **VEHICLE** | **ROLL OFF** |
| DP88 | |
| **REFERENCE** | **ORIGIN** |
| | Out of County |

000937 - 0005
INDIAN RIVER OIL CO.
3700 OKEECHOBEE ROAD
FT PIERCE, FL 34947

Contract: 337-08-003
Reference: 586

02 Gross Weight 74,620.00 lb
Tare Weight 28,500.00 lb
Net Weight 46,120.00 lb 23.06 TN

| QTY. | UNIT | DESCRIPTION | RATE | EXTENSION | TAX | TOTAL |
|---|---|---|---|---|---|---|
| 23.06 | TN | CS DOCIC ontaminated Soil<br><br>WO# 000000<br>Route#0000 | | | | |

New Hours of Operations
Monday 5:00 am to 4:00 pm
Tuesday through Friday 5:00 am to 4:00 pm
Sat 6:00 am to 12:00 pm
Have a Great Day !

| NET AMOUNT |
|---|
| |
| TENDERED |
| |
| CHANGE |
| |
| CHECK NO. |
| |

SIGNATURE Coredtnic

OMNI WASTE OF OSCEOLA COUNTY LLC, o/a
1501 OMNI WAY
ST. CLOUD, FL 34773
Tel: (407) 891-3720 Fax: (407) 891-3730

| SITE | TICKET | GRID |
|---|---|---|
| 44 | 269481 | |

WEIGHMASTER: SANDY HARMON

| DATE IN | TIME IN |
|---|---|
| 5 January 2009 | 2:03 pm |
| **DATE OUT** | **TIME OUT** |
| 5 January 2009 | 2:16 pm |
| **VEHICLE** | **ROLL OFF** |
| DPS3 | |
| **REFERENCE** | **ORIGIN** |
| | Out of County |

000337 - 0005
INDIAN RIVER OIL CO.
3700 OKEECHOBEE ROAD
FT PIERCE, FL 34947

Contract: 337-08-003
Reference: 527

02 Gross Weight 87,140.00 lb
Tare Weight 31,340.00 lb
Net Weight 55,800.00 lb 27.90 TN

| QTY. | UNIT | DESCRIPTION | RATE | EXTENSION | TAX | TOTAL |
|---|---|---|---|---|---|---|
| 27.90 | TN | CS COCJC ontaminated Soil<br><br>WO# 000000<br>Route#0000 | | | | |

NET AMOUNT
TENDERED
CHANGE
CHECK NO.

New Hours of Operations
Monday 5:00 am to 4:00 pm
Tuesday through Friday 5:00 am to 4:00 pm
Sat 6:00 am to 12:00 pm
Have a Great Day !

SIGNATURE Richard Powell

OMNI WASTE OF OSCEOLA COUNTY LLC, o/a
1501 OMNI WAY
ST. CLOUD, FL 34773
Tel: (407) 891-3720 Fax: (407) 891-3730

| SITE | TICKET | GRID |
|---|---|---|
| 44 | 269483 | |

WEIGHMASTER: SANDY HARMON

| DATE IN | TIME IN |
|---|---|
| 5 January 2009 | 2:17 pm |
| **DATE OUT** | **TIME OUT** |
| 5 January 2009 | 2:35 pm |
| **VEHICLE** | **ROLL OFF** |
| DP53 | |
| **REFERENCE** | **ORIGIN** |
| | Out of County |

000337 - 0005
INDIAN RIVER OIL CO.
3700 OKEECHOBEE ROAD
FT PIERCE, FL 34947

Contract: 337-08-003
Reference: 221

02 Gross Weight 80,940.00 lb
Tare Weight 29,420.00 lb
Net Weight 51,520.00 lb 25.76 TN

| QTY. | UNIT | DESCRIPTION | RATE | EXTENSION | TAX | TOTAL |
|---|---|---|---|---|---|---|
| 25.76 | TN | CS [OC]C ontaminated Soil<br><br>WO# 000000<br>Route#0000 | | | | |

New Hours of Operations
Monday 5:00 am to 4:00 pm
Tuesday through Friday 5:00 am to 4:00 pm
Sat 6:00 am to 12:00 pm
Have a Great Day !

| NET AMOUNT |
|---|
| |
| TENDERED |
| |
| CHANGE |
| |
| CHECK NO. |
| |

SIGNATURE _____

OMNI WASTE OF OSCEOLA COUNTY LLC, o/a
1501 OMNI WAY
ST. CLOUD, FL 34773
Tel: (407) 891-3720 Fax: (407) 891-3730

| SITE | TICKET | GRID |
|---|---|---|
| 44 | 269485 | |

WEIGHTMASTER: SANDY HARMON

| DATE IN | TIME IN |
|---|---|
| 5 January 2009 | 2:25 pm |
| **DATE OUT** | **TIME OUT** |
| 5 January 2009 | 2:43 pm |
| **VEHICLE** | **ROLL OFF** |
| DPS3 | |
| **REFERENCE** | **ORIGIN** |
| | Out of County |

000337 - 0005
INDIAN RIVER OIL CO.
3700 OKEECHOBEE ROAD
FT PIERCE, FL 34947

Contract: 337-08-003
eference: 249

02 Gross Weight 77,460.00 lb
Tare Weight 30,960.00 lb
Net Weight 46,500.00 lb 23.25 TN

| QTY. | UNIT | DESCRIPTION | RATE | EXTENSION | TAX | TOTAL |
|---|---|---|---|---|---|---|
| 23.25 | TN | CS [OC]C ontaminated Soil<br><br>WO# 000000<br>Route#0000 | | | | |

New Hours of Operations
Monday 5:00 am to 4:00 pm
Tuesday through Friday 5:00 am to 4:00 pm
Sat 6:00 am to 12:00 pm
Have a Great Day !

| NET AMOUNT |
|---|
| |
| TENDERED |
| CHANGE |
| CHECK NO. |

SIGNATURE

OMNI WASTE OF OSCEOLA COUNTY LLC, o/a
1501 OMNI WAY
ST. CLOUD, FL 34773
Tel: (407) 891-3720 Fax: (407) 891-3730

| SITE | TICKET | GRID |
|---|---|---|
| 44 | 269491 | |

WEIGHMASTER: SANDY HARMON

| DATE IN | TIME IN |
|---|---|
| 5 January 2009 | 2:45 pm |
| **DATE OUT** | **TIME OUT** |
| 5 January 2009 | 3:00 pm |
| **VEHICLE** | **ROLL OFF** |
| DPS3 | |
| **REFERENCE** | **ORIGIN** |
| | Out of County |

000337 - 0005
INDIAN RIVER OIL CO.
3700 OKEECHOBEE ROAD
FT PIERCE, FL 34947

Contract: 337-08-003
Reference: 227

02 Gross Weight 82,100.00 lb
Tare Weight 30,260.00 lb
Net Weight 51,840.00 lb 25.92 TN

| QTY. | UNIT | DESCRIPTION | RATE | EXTENSION | TAX | TOTAL |
|---|---|---|---|---|---|---|
| 25.92 | TN | CS [OC]C ontaminated Soil<br><br>WO# 000000<br>Route#0000 | | | | |

NET AMOUNT
TENDERED
CHANGE
CHECK NO.

New Hours of Operations
Monday 5:00 am to 4:00 pm
Tuesday through Friday 5:00 am to 4:00 pm
Sat 6:00 am to 12:00 pm
Have a Great Day !

SIGNATURE _____

OMNI WASTE OF OSCEOLA COUNTY LLC, o/a
1501 OMNI WAY
ST. CLOUD, FL 34773
Tel: (407) 891-3720 Fax: (407) 891-3730

| SITE | TICKET | GRID |
|---|---|---|
| 44 | 249494 | |

WEIGHMASTER: SANDY HARMON

| DATE IN | TIME IN |
|---|---|
| 5 January 2009 | 2:51 pm |
| **DATE OUT** | **TIME OUT** |
| 5 January 2009 | 3:08 pm |
| **VEHICLE** | **ROLL OFF** |
| DF93 | |
| **REFERENCE** | **ORIGIN** |
| | Out of County |

000337 - 0005
INDIAN RIVER OIL CO.
3700 OKEECHOBEE ROAD
FT PIERCE, FL 34947

Contract: 337-08-003
eference: 154

02 Gross Weight 81,920.00 lb
Tare Weight 33,740.00 lb
Net Weight 48,180.00 lb 24.09 TN

| QTY. | UNIT | DESCRIPTION | RATE | EXTENSION | TAX | TOTAL |
|---|---|---|---|---|---|---|
| 24.09 | TN | CS [OCIC contaminated Soil<br><br>WO# 000000<br>Route#0000 | | | | |

New Hours of Operations
Monday 5:00 am to 4:00 pm
Tuesday through Friday 5:00 am to 4:00 pm
Sat 6:00 am to 12:00 pm
Have a Great Day !

| NET AMOUNT |
|---|
| |
| TENDERED |
| |
| CHANGE |
| |
| CHECK NO. |
| |

SIGNATURE

OMNI WASTE OF OSCEOLA COUNTY LLC, o/a
1501 OMNI WAY
ST. CLOUD, FL 34773
Tel: (407) 891-3720 Fax: (407) 891-3730

| SITE | TICKET | GRID |
|---|---|---|
| 44 | 249435 | |

WEIGHMASTER: SANDY HARMON

| DATE IN | TIME IN |
|---|---|
| 5 January 2009 | 2:53 pm |
| **DATE OUT** | **TIME OUT** |
| 5 January 2009 | 3:10 pm |
| **VEHICLE** | **ROLL OFF** |
| DP83 | |
| **REFERENCE** | **ORIGIN** |
| | Out of County |

000337 - 0005
INDIAN RIVER OIL CO.
3700 OKEECHOBEE ROAD
FT PIERCE, FL 34947

Contract: 337-08-003
Reference: 558

02 Gross Weight 77,000.00 lb
Tare Weight 33,240.00 lb
Net Weight 43,760.00 lb 21.88 TN

| QTY. | UNIT | DESCRIPTION | RATE | EXTENSION | TAX | TOTAL |
|---|---|---|---|---|---|---|
| 21.88 | TN | CS [DC]C ontaminated Soil<br><br>WO# 000000<br>Route#0000 | | | | |

NET AMOUNT
TENDERED
CHANGE
CHECK NO.

New Hours of Operations
Monday 5:00 am to 4:00 pm
Tuesday through Friday 5:00 am to 4:00 pm
Sat 6:00 am to 12:00 pm
Have a Great Day !

SIGNATURE _____

VSI
ste Services

OMNI WASTE OF OSCEOLA COUNTY LLC, o/a
1501 OMNI WAY
ST. CLOUD, FL 34773
Tel: (407) 891-3720 Fax: (407) 891-3730

| SITE | TICKET | GRID |
|---|---|---|
| 44 | 249497 | |

WEIGHMASTER: SANDY HARMON

| DATE IN | TIME IN |
|---|---|
| 5 January 2009 | 3:02 pm |
| **DATE OUT** | **TIME OUT** |
| 5 January 2009 | 3:14 pm |

| VEHICLE | ROLL OFF |
|---|---|
| DP83 | |

| REFERENCE | ORIGIN |
|---|---|
| | Out of County |

000337 - 0005
INDIAN RIVER OIL CO.
3700 OKEECHOBEE ROAD
FT PIERCE, FL 34947

Contract: 337-08-003
ference: 508

02 Gross Weight 81,880.00 lb
Tare Weight 27,980.00 lb
Net Weight 53,900.00 lb 26.95 TN

| QTY. | UNIT | DESCRIPTION | RATE | EXTENSION | TAX | TOTAL |
|---|---|---|---|---|---|---|
| 6.95 | TN | CS [OCIC ontaminated Soil<br><br>WO# 000000<br>Route#0000 | | | | |

NET AMOUNT
TENDERED
CHANGE
CHECK NO.

New Hours of Operations
Monday 5:00 am to 4:00 pm
Tuesday through Friday 5:00 am to 4:00 pm
Sat 6:00 am to 12:00 pm
Have a Great Day !

SIGNATURE _____

OMNI WASTE OF OSCEOLA COUNTY LLC, o/a
1501 OMNI WAY
ST. CLOUD, FL 34773
Tel: (407) 891-3720 Fax: (407) 891-3730

| SITE | TICKET | GRID |
|---|---|---|
| 44 | 269506 | |

WEIGHMASTER: SANDY HARMON

| DATE IN | TIME IN |
|---|---|
| 5 January 2009 | 3:28 pm |
| **DATE OUT** | **TIME OUT** |
| 5 January 2009 | 3:45 pm |
| **VEHICLE** | **ROLL OFF** |
| DP23 | |
| **REFERENCE** | **ORIGIN** |
| | Out of County |

000337 - 0005
INDIAN RIVER OIL CO.
3700 OKEECHOBEE ROAD
FT PIERCE, FL 34947

Contract: 337-08-003
Reference: 230

02 Gross Weight 87,900.00 lb
Tare Weight 28,820.00 lb
Net Weight 59,080.00 lb 29.54 TN

| QTY. | UNIT | DESCRIPTION | RATE | EXTENSION | TAX | TOTAL |
|---|---|---|---|---|---|---|
| 29.54 | TN | CS [OC]C ontaminated Soil<br><br>WO# 000000<br>Route#0000 | | | | |

New Hours of Operations
Monday 5:00 am to 4:00 pm
Tuesday through Friday 5:00 am to 4:00 pm
Sat 6:00 am to 12:00 pm
Have a Great Day !

| NET AMOUNT |
|---|
| |
| TENDERED |
| |
| CHANGE |
| |
| CHECK NO. |
| |

SIGNATURE _____

OMNI WASTE OF OSCEOLA COUNTY LLC, o/a
1501 OMNI WAY
ST. CLOUD, FL 34773
Tel: (407) 891-3720 Fax: (407) 891-3730

| SITE | TICKET | GRID |
|---|---|---|
| 44 | 269507 | |

WEIGHMASTER: SANDY HARMON

| DATE IN | TIME IN |
|---|---|
| 5 January 2009 | 3:29 pm |
| **DATE OUT** | **TIME OUT** |
| 5 January 2009 | 3:47 pm |
| **VEHICLE** | **ROLL OFF** |
| DP53 | |
| **REFERENCE** | **ORIGIN** |
| | Out of County |

000337 - 0005
INDIAN RIVER OIL CO.
3700 OKEECHOBEE ROAD
FT PIERCE, FL 34947

Contract: 337-08-003
Reference: 231

02 Gross Weight 88,720.00 lb
Tare Weight 28,920.00 lb
Net Weight 59,800.00 lb 29.90 TN

| QTY. | UNIT | DESCRIPTION | RATE | EXTENSION | TAX | TOTAL |
|---|---|---|---|---|---|---|
| 29.90 | TN | CS [OC]C ontaminated Soil<br><br>WO# 000000<br>Route#0000 | | | | |

| NET AMOUNT |
|---|
| |
| TENDERED |
| |
| CHANGE |
| |
| CHECK NO. |
| |

New Hours of Operations
Monday 5:00 am to 4:00 pm
Tuesday through Friday 5:00 am to 4:00 pm
Sat 6:00 am to 12:00 pm
Have a Great Day !

SIGNATURE

OMNI WASTE OF OSCEOLA COUNTY LLC, o/a
1501 OMNI WAY
ST. CLOUD, FL 34773
Tel: (407) 891-3720 Fax: (407) 891-3730

| SITE | TICKET | GRID |
|---|---|---|
| 44 | 269508 | |

WEIGHMASTER: SANDY HARMON

| DATE IN | TIME IN |
|---|---|
| 5 January 2009 | 3:30 pm |
| **DATE OUT** | **TIME OUT** |
| 5 January 2009 | 3:49 pm |
| **VEHICLE** | **ROLL OFF** |
| DP83 | |
| **REFERENCE** | **ORIGIN** |
| | Out of County |

000337 - 0005
INDIAN RIVER OIL CO.
3700 OKEECHOBEE ROAD
FT PIERCE, FL 34947

Contract: 337-08-003
Reference: 259

02 Gross Weight 83,580.00 lb
Tare Weight 28,240.00 lb
Net Weight 55,340.00 lb 27.67 TN

| QTY. | UNIT | DESCRIPTION | RATE | EXTENSION | TAX | TOTAL |
|---|---|---|---|---|---|---|
| 27.67 | TN | CS [OCJC ontaminated Soil<br><br>WO# 000000<br>Route#0000 | | | | |

| NET AMOUNT |
|---|
| |
| TENDERED |
| |
| CHANGE |
| |
| CHECK NO. |
| |

New Hours of Operations
Monday 5:00 am to 4:00 pm
Tuesday through Friday 5:00 am to 4:00 pm
Sat 6:00 am to 12:00 pm
Have a Great Day !

SIGNATURE _____

OMNI WASTE OF OSCEOLA COUNTY ~~LLC, c/a~~
1501 OMNI WAY
ST. CLOUD, FL 34773
Tel: (407) 891-3720 Fax: (407) 891-3730

| SITE | TICKET | GRID |
|---|---|---|
| 44 | 269510 | |

WEIGHMASTER: SANDY HARMON

| DATE IN | TIME IN |
|---|---|
| 5 January 2009 | 3:39 pm |
| **DATE OUT** | **TIME OUT** |
| 5 January 2009 | 3:56 pm |
| **VEHICLE** | **ROLL OFF** |
| DP53 | |
| **REFERENCE** | **ORIGIN** |
| | Out of County |

000337 - 0005
INDIAN RIVER OIL CO.
3700 OKEECHOBEE ROAD
FT PIERCE, FL 34947

Contract: 337-08-003
Reference: 117

02 Gross Weight 91,040.00 lb
Tare Weight 33,440.00 lb
Net Weight 57,600.00 lb 28.80 TN

| QTY. | UNIT | DESCRIPTION | RATE | EXTENSION | TAX | TOTAL |
|---|---|---|---|---|---|---|
| 28.80 | TN | CS [OC]C ontaminated Soil<br><br>WO# 000000<br>Route#0000 | | | | |

New Hours of Operations
Monday 5:00 am to 4:00 pm
Tuesday through Friday 5:00 am to 4:00 pm
Sat 6:00 am to 12:00 pm
Have a Great Day !

| NET AMOUNT |
|---|
| |
| TENDERED |
| |
| CHANGE |
| |
| CHECK NO. |
| |

SIGNATURE Susan T Ch.

VSI Waste Services

OMNI WASTE OF OSCEOLA COUNTY LLC, o/a
1501 OMNI WAY
ST. CLOUD, FL 34773
Tel: (407) 891-3720 Fax: (407) 891-3730

| SITE | TICKET | GRID |
|---|---|---|
| 44 | 269512 | |

WEIGHMASTER: SANDY HARMON

| DATE IN | TIME IN |
|---|---|
| 5 January 2009 | 3:44 pm |
| **DATE OUT** | **TIME OUT** |
| 5 January 2009 | 4:00 pm |
| **VEHICLE** | **ROLL OFF** |
| DP53 | |
| **REFERENCE** | **ORIGIN** |
| | Out of County |

000337 - 0005
INDIAN RIVER OIL CO.
3700 OKEECHOBEE ROAD
FT PIERCE, FL 34947

Contract: 337-08-003
ference: 145

02 Gross Weight 93,500.00 lb
Tare Weight 32,860.00 lb
Net Weight 60,640.00 lb 30.32 TN

| QTY. | UNIT | DESCRIPTION | RATE | EXTENSION | TAX | TOTAL |
|---|---|---|---|---|---|---|
| 0.32 | TN | CS [OC]C ontaminated Soil<br><br>WO# 000000<br>Route#0000 | | | | |

| NET AMOUNT |
|---|
| |
| TENDERED |
| |
| CHANGE |
| |
| CHECK NO. |
| |

New Hours of Operations
Monday 5:00 am to 4:00 pm
Tuesday through Friday 5:00 am to 4:00 pm
Sat 6:00 am to 12:00 pm
Have a Great Day !

SIGNATURE Luis L.

OMNI WASTE OF OSCEOLA COUNTY LLC, o/a
1501 OMNI WAY
ST. CLOUD, FL 34773
Tel: (407) 891-3720 Fax: (407) 891-3730

| SITE | TICKET | GRID |
|---|---|---|
| 46 | 269404 | |

WEIGHMASTER: SANDY HARMON

| DATE IN | TIME IN |
|---|---|
| 6 January 2009 | 9:38 am |
| **DATE OUT** | **TIME OUT** |
| 6 January 2009 | 10:00 am |
| **VEHICLE** | **ROLL OFF** |
| D883 | |
| **REFERENCE** | **ORIGIN** |
| | Out of County |

000337 - 0005
INDIAN RIVER OIL CO.
3700 OKEECHOBEE ROAD
FT PIERCE, FL 34947

Contract: 337-08-003
Reference: 210

02 Gross Weight 88,680.00 lb
Tare Weight 30,740.00 lb
Net Weight 57,940.00 lb 28.97 TN

| QTY. | UNIT | DESCRIPTION | RATE | EXTENSION | TAX | TOTAL |
|---|---|---|---|---|---|---|
| 28.97 | TN | CS [OCJC ontaminated Soil<br><br>WO# 000000<br>Route#0000 | | | | |

NET AMOUNT
TENDERED
CHANGE
CHECK NO.

New Hours of Operations
Monday 5:00 am to 4:00 pm
Tuesday through Friday 5:00 am to 4:00 pm
Sat 6:00 am to 12:00 pm
Have a Great Day !

SIGNATURE _____

OMNI WASTE OF OSCEOLA COUNTY LLC, o/a
1501 OMNI WAY
ST. CLOUD, FL 34773
Tel: (407) 891-3720 Fax: (407) 891-3730

| SITE | TICKET | GRID |
|---|---|---|
| 44 | 249405 | |

WEIGHMASTER: SANDY HARMON

| DATE IN | TIME IN |
|---|---|
| 6 January 2009 | 9:39 am |
| **DATE OUT** | **TIME OUT** |
| 6 January 2009 | 10:03 am |
| **VEHICLE** | **ROLL OFF** |
| DP53 | |
| **REFERENCE** | **ORIGIN** |
| | Out of County |

000337 - 0005
INDIAN RIVER OIL CO.
3700 OKEECHOBEE ROAD
FT PIERCE, FL 34947

Contract: 337-08-003
Reference: 559

02 Gross Weight 83,140.00 lb
Tare Weight 30,240.00 lb
Net Weight 52,900.00 lb 26.45 TN

| QTY. | UNIT | DESCRIPTION | RATE | EXTENSION | TAX | TOTAL |
|---|---|---|---|---|---|---|
| 26.45 | TN | CS [OC]C ontaminated Soil<br><br>WO# 000000<br>Route#0000 | | | | |

New Hours of Operations
Monday 5:00 am to 4:00 pm
Tuesday through Friday 5:00 am to 4:00 pm
Sat 6:00 am to 12:00 pm
Have a Great Day !

| NET AMOUNT |
|---|
| |
| TENDERED |
| |
| CHANGE |
| |
| CHECK NO. |
| |

SIGNATURE _____

OMNI WASTE OF OSCEOLA COUNTY LLC, o/a
1501 OMNI WAY
ST. CLOUD, FL 34773
Tel: (407) 891-3720 Fax: (407) 891-3736

| SITE | TICKET | GRID |
|---|---|---|
| 44 | 249484 | |

WEIGHMASTER: SANDY HARMON

| DATE IN | TIME IN |
|---|---|
| 6 January 2009 | 3:14 pm |
| **DATE OUT** | **TIME OUT** |
| 6 January 2009 | 3:27 pm |
| **VEHICLE** | **ROLL OFF** |
| DP23 | |
| **REFERENCE** | **ORIGIN** |
| | Out of County |

000337 - 0005
INDIAN RIVER OIL CO.
3700 OKEECHOBEE ROAD
FT PIERCE, FL 34947

Contract: 337-08-003
eference: 249

02 Gross Weight 87,980.00 lb
Tare Weight 30,300.00 lb
Net Weight 57,680.00 lb 28.84 TN

| QTY. | UNIT | DESCRIPTION | RATE | EXTENSION | TAX | TOTAL |
|---|---|---|---|---|---|---|
| 28.84 | TN | CS [OC]C ontaminated Soil<br><br>WO# 000000<br>Route#0000 | | | | |

New Hours of Operations
Monday 5:00 am to 4:00 pm
Tuesday through Friday 5:00 am to 4:00 pm
Sat 6:00 am to 12:00 pm
Have a Great Day !

| NET AMOUNT |
|---|
| |
| TENDERED |
| |
| CHANGE |
| |
| CHECK NO. |
| |

SIGNATURE

OMNI WASTE OF OSCEOLA COUNTY LLC, o/a
1501 OMNI WAY
ST. CLOUD, FL 34773
Tel: (407) 891-3720 Fax: (407) 891-3730

| SITE | TICKET | GRID |
|---|---|---|
| 44 | P69685 | |

WEIGHMASTER: SANDY HARMON

| DATE IN | TIME IN |
|---|---|
| 6 January 2009 | 3:15 pm |
| **DATE OUT** | **TIME OUT** |
| 6 January 2009 | 3:28 pm |
| **VEHICLE** | **ROLL OFF** |
| DPS3 | |
| **REFERENCE** | **ORIGIN** |
| | Out of County |

000337 - 0005
INDIAN RIVER OIL CO.
3700 OKEECHOBEE ROAD
FT PIERCE, FL 34947

Contract: 337-08-003
Reference: 227

02 Gross Weight 83,420.00 lb
Tare Weight 30,080.00 lb
Net Weight 53,340.00 lb 26.67 TN

| QTY. | UNIT | DESCRIPTION | RATE | EXTENSION | TAX | TOTAL |
|---|---|---|---|---|---|---|
| 26.67 | TN | CS [OC]C ontaminated Soil<br><br>WO# 000000<br>Route#0000 | | | | |

New Hours of Operations
Monday 5:00 am to 4:00 pm
Tuesday through Friday 5:00 am to 4:00 pm
Sat 6:00 am to 12:00 pm
Have a Great Day !

| NET AMOUNT |
|---|
| |
| TENDERED |
| |
| CHANGE |
| |
| CHECK NO. |
| |

SIGNATURE _____

WSI Waste Services

OMNI WASTE OF OSCEOLA COUNTY LLC, o/a
1501 OMNI WAY
ST. CLOUD, FL 34773
Tel: (407) 891-3720 Fax: (407) 891-3730

| SITE | TICKET | GRID |
|---|---|---|
| 44 | 269689 | |

WEIGHMASTER: SANDY HARMON

| DATE IN | TIME IN |
|---|---|
| 6 January 2009 | 3:57 pm |
| **DATE OUT** | **TIME OUT** |
| 6 January 2009 | 4:08 pm |
| **VEHICLE** | **ROLL OFF** |
| DF53 | |
| **REFERENCE** | **ORIGIN** |
| | Out of County |

000337 - 0005
INDIAN RIVER OIL CO.
3700 OKEECHOBEE ROAD
FT PIERCE, FL 34947

Contract: 337-08-003
Reference: 259

02 Gross Weight 82,340.00 lb
Tare Weight 28,020.00 lb
Net Weight 54,320.00 lb 27.16 TN

| QTY. | UNIT | DESCRIPTION | RATE | EXTENSION | TAX | TOTAL |
|---|---|---|---|---|---|---|
| 27.16 | TN | CS [OC]C ontaminated Soil<br><br>WO# 000000<br>Route#0000 | | | | |

NET AMOUNT
TENDERED
CHANGE
CHECK NO.

New Hours of Operations
Monday 5:00 am to 4:00 pm
Tuesday through Friday 5:00 am to 4:00 pm
Sat 6:00 am to 12:00 pm
Have a Great Day !

SIGNATURE

OMNI WASTE OF OSCEOLA COUNTY LLC, o/a
1501 OMNI WAY
ST. CLOUD, FL 34773
Tel: (407) 891-3720 Fax: (407) 891-3730

| SITE | TICKET | GRID |
|---|---|---|
| 44 | 269690 | |

WEIGHMASTER: SANDY HARMON

| DATE IN | TIME IN |
|---|---|
| 6 January 2009 | 3:58 pm |
| **DATE OUT** | **TIME OUT** |
| 6 January 2009 | 4:10 pm |
| **VEHICLE** | **ROLL OFF** |
| DPS3 | |
| **REFERENCE** | **ORIGIN** |
| | Out of County |

000337 - 0005
INDIAN RIVER OIL CO.
3700 OKEECHOBEE ROAD
FT PIERCE, FL 34947

Contract: 337-08-003
Reference: 230

02 Gross Weight 89,520.00 lb
Tare Weight 28,300.00 lb
Net Weight 61,220.00 lb 30.61 TN

| QTY. | UNIT | DESCRIPTION | RATE | EXTENSION | TAX | TOTAL |
|---|---|---|---|---|---|---|
| 30.61 | TN | CS [OCIC ontaminated Soil<br><br>WO# 000000<br>Route#0000 | | | | |

New Hours of Operations
Monday 5:00 am to 4:00 pm
Tuesday through Friday 5:00 am to 4:00 pm
Sat 6:00 am to 12:00 pm
Have a Great Day !

| NET AMOUNT |
|---|
| |
| TENDERED |
| |
| CHANGE |
| |
| CHECK NO. |
| |

SIGNATURE _____

OMNI WASTE OF OSCEOLA COUNTY LLC, o/a
1501 OMNI WAY
ST. CLOUD, FL 34773
Tel: (407) 891-3720 Fax: (407) 891-3730

| SITE | TICKET | GRID |
|---|---|---|
| 44 | 269752 | |

WEIGHMASTER: SANDY HARMON

| DATE IN | TIME IN |
|---|---|
| 6 January 2009 | 12:00 pm |
| **DATE OUT** | **TIME OUT** |
| 6 January 2009 | 0:00 am |
| **VEHICLE** | **ROLL OFF** |
| DP83 | |
| **REFERENCE** | **ORIGIN** |
| MAN. WT. | Out of County |

000337 - 0005
INDIAN RIVER OIL CO.
3700 OKEECHOBEE ROAD
FT PIERCE, FL 34947

Contract: 337-08-003
Reference: 117

Gross Weight 89,820.00 lb
Tare Weight 33,080.00 lb
Net Weight 56,740.00 lb 28.37 TN

| QTY. | UNIT | DESCRIPTION | RATE | EXTENSION | TAX | TOTAL |
|---|---|---|---|---|---|---|
| 28.37 | TN | CS [OCIC ontaminated Soil<br><br>WO# 000000<br>Route#0000 | | | | |

New Hours of Operations
Monday 5:00 am to 4:00 pm
Tuesday through Friday 5:00 am to 4:00 pm
Sat 6:00 am to 12:00 pm
Have a Great Day !

| NET AMOUNT |
|---|
| |
| TENDERED |
| |
| CHANGE |
| |
| CHECK NO. |
| |

SIGNATURE _____

OMNI WASTE OF OSCEOLA COUNTY LLC, o/a
1501 OMNI WAY
ST. CLOUD, FL 34773
Tel: (407) 891-3720 Fax: (407) 891-3730

| SITE | TICKET | GRID |
|---|---|---|
| 44 | 269721 | |

WEIGHTMASTER: TRICIA TEMPLE

| DATE IN | TIME IN |
|---|---|
| 7 January 2009 | 6:38 am |
| **DATE OUT** | **TIME OUT** |
| 7 January 2009 | 7:00 am |
| **VEHICLE** | **ROLL OFF** |
| DF83 | |
| **REFERENCE** | **ORIGIN** |
| | Out of County |

000337 - 0005
INDIAN RIVER OIL CO.
3700 OKEECHOBEE ROAD
FT PIERCE, FL 34947

Contract: 337-08-003
Reference: 508

02 Gross Weight 83,500.00 lb
Tare Weight 28,160.00 lb
Net Weight 55,340.00 lb 27.67 TN

| QTY. | UNIT | DESCRIPTION | RATE | EXTENSION | TAX | TOTAL |
|---|---|---|---|---|---|---|
| 27.67 | TN | CS [OC]C ontaminated Soil<br><br>WO# 000000<br>Route#0000 | | | | |

New Hours of Operations
Monday 5:00 am to 4:00 pm
Tuesday through Friday 5:00 am to 4:00 pm
Sat 6:00 am to 12:00 pm
Have a Great Day !

| NET AMOUNT |
|---|
| |
| TENDERED |
| |
| CHANGE |
| |
| CHECK NO. |
| |

SIGNATURE _____

NSI Vaste Services

OMNI WASTE OF OSCEOLA COUNTY LLC, o/a
1501 OMNI WAY
ST. CLOUD, FL 34773
Tel: (407) 891-3720 Fax: (407) 891-3730

| SITE | TICKET | GRID |
|---|---|---|
| 44 | 269739 | |

WEIGHMASTER: TRICIA TEMPLE

| DATE IN | TIME IN |
|---|---|
| 7 January 2009 | 6:52 am |
| **DATE OUT** | **TIME OUT** |
| 7 January 2009 | 7:32 am |
| **VEHICLE** | **ROLL OFF** |
| DPS3 | |
| **REFERENCE** | **ORIGIN** |
| | Out of County |

000337 - 0005
INDIAN RIVER OIL CO.
3700 OKEECHOBEE ROAD
FT PIERCE, FL 34947

Contract: 337-08-003
Reference: 145

02 Gross Weight 88,100.00 lb
Tare Weight 32,800.00 lb
Net Weight 55,300.00 lb 27.65 TN

| QTY. | UNIT | DESCRIPTION | RATE | EXTENSION | TAX | TOTAL |
|---|---|---|---|---|---|---|
| 27.65 | TN | CS [OCIC ontaminated Soil | | | | |
| | | WO# 000000<br>Route#0000 | | | | |

New Hours of Operations
Monday 5:00 am to 4:00 pm
Tuesday through Friday 5:00 am to 4:00 pm
Sat 6:00 am to 12:00 pm
Have a Great Day !

| NET AMOUNT |
|---|
| |
| TENDERED |
| |
| CHANGE |
| |
| CHECK NO. |
| |

SIGNATURE Luis F.

OMNI WASTE OF OSCEOLA COUNTY LLC, c/a
1501 OMNI WAY
ST. CLOUD, FL 34773
Tel: (407) 891-3720 Fax: (407) 891-3730

| SITE | TICKET | GRID |
|---|---|---|
| 44 | 269741 | |

WEIGHMASTER: TRICIA TEMPLE

| DATE IN | TIME IN |
|---|---|
| 7 January 2009 | 6:49 am |
| **DATE OUT** | **TIME OUT** |
| 7 January 2009 | 7:37 am |
| **VEHICLE** | **ROLL OFF** |
| DPS3 | |
| **REFERENCE** | **ORIGIN** |
| | Out of County |

000337 - 0005
INDIAN RIVER OIL CO.
3700 OKEECHOBEE ROAD
FT PIERCE, FL 34947

Contract: 337-08-003
Reference: 154

02 Gross Weight 85,020.00 lb
Tare Weight 33,620.00 lb
Net Weight 51,400.00 lb 25.70 TN

| QTY | UNIT | DESCRIPTION | RATE | EXTENSION | TAX | TOTAL |
|---|---|---|---|---|---|---|
| 25.70 | TN | CS [OCIC ontaminated Soil<br><br>WO# 000000<br>Route#0000 | | | | |

| NET AMOUNT |
|---|
| |
| TENDERED |
| |
| CHANGE |
| |
| CHECK NO. |
| |

New Hours of Operations
Monday 5:00 am to 4:00 pm
Tuesday through Friday 5:00 am to 4:00 pm
Sat 6:00 am to 12:00 pm
Have a Great Day !

SIGNATURE _____

OMNI WASTE OF OSCEOLA COUNTY LLC, o/a
1501 OMNI WAY
ST. CLOUD, FL 34773
Tel: (407) 891-3720 Fax: (407) 891-3730

| SITE | TICKET | GRID |
|---|---|---|
| 44 | 249789 | |

WEIGHMASTER: SANDY HARMON

| DATE IN | TIME IN |
|---|---|
| 7 January 2009 | 9:08 am |
| **DATE OUT** | **TIME OUT** |
| 7 January 2009 | 9:26 am |
| **VEHICLE** | **ROLL OFF** |
| DP53 | |
| **REFERENCE** | **ORIGIN** |
| | Out of County |

000337 - 0005
INDIAN RIVER OIL CO.
3700 OKEECHOBEE ROAD
FT PIERCE, FL 34947

Contract: 337-08-003
eference: 269

02 Gross Weight 71,400.00 lb
Tare Weight 28,560.00 lb
Net Weight 42,840.00 lb 21.42 TN

| QTY. | UNIT | DESCRIPTION | RATE | EXTENSION | TAX | TOTAL |
|---|---|---|---|---|---|---|
| 21.42 | TN | CS [OC]C ontaminated Soil<br><br>WO# 000000<br>Route#0000 | | | | |

New Hours of Operations
Monday 5:00 am to 4:00 pm
Tuesday through Friday 5:00 am to 4:00 pm
Sat 6:00 am to 12:00 pm
Have a Great Day !

| NET AMOUNT |
|---|
| |
| TENDERED |
| |
| CHANGE |
| |
| CHECK NO. |
| |

SIGNATURE

OMNI WASTE OF OSCEOLA COUNTY LLC, o/a
1501 OMNI WAY
ST. CLOUD, FL 34773
Tel: (407) 891-3720 Fax: (407) 891-3730

| SITE | TICKET | GRID |
|---|---|---|
| 44 | 269794 | |

WEIGHMASTER: SANDY HARMON

| DATE IN | TIME IN |
|---|---|
| 7 January 2009 | 9:30 am |
| **DATE OUT** | **TIME OUT** |
| 7 January 2009 | 9:49 am |
| **VEHICLE** | **ROLL OFF** |
| DPS3 | |
| **REFERENCE** | **ORIGIN** |
| | Out of County |

000337 - 0005
INDIAN RIVER OIL CO.
3700 OKEECHOBEE ROAD
FT PIERCE, FL 34947

Contract: 337-08-003
Reference: 343

02 Gross Weight 82,280.00 lb
Tare Weight 29,380.00 lb
Net Weight 52,900.00 lb 26.45 TN

| QTY. | UNIT | DESCRIPTION | RATE | EXTENSION | TAX | TOTAL |
|---|---|---|---|---|---|---|
| 26.45 | TN | CS [OC]C ontaminated Soil<br><br>WO# 000000<br>Route#0000 | | | | |

NET AMOU
TENDERE
CHANGE
CHECK N

New Hours of Operations
Monday 5:00 am to 4:00 pm
Tuesday through Friday 5:00 am to 4:00 pm
Sat 6:00 am to 12:00 pm
Have a Great Day !

SIGNATURE _____

OMNI WASTE OF OSCEOLA COUNTY LLC, o/a
1501 OMNI WAY
ST. CLOUD, FL 34773
Tel: (407) 891-3720 Fax: (407) 891-3730

| SITE | TICKET | GRID |
|---|---|---|
| 44 | 269795 | |

WEIGHMASTER: SANDY HARMON

| DATE IN | TIME IN |
|---|---|
| 7 January 2009 | 9:32 am |
| **DATE OUT** | **TIME OUT** |
| 7 January 2009 | 9:51 am |
| **VEHICLE** | **ROLL OFF** |
| DPS3 | |
| **REFERENCE** | **ORIGIN** |
| | Out of County |

000337 - 0005
INDIAN RIVER OIL CO.
3700 OKEECHOBEE ROAD
FT PIERCE, FL 34947

Contract: 337-08-003
Reference: 212

02 Gross Weight 81,280.00 lb
Tare Weight 28,260.00 lb
Net Weight 53,020.00 lb 26.51 TN

| QTY. | UNIT | DESCRIPTION | RATE | EXTENSION | TAX | TOTAL |
|---|---|---|---|---|---|---|
| 26.51 | TN | CS [OCIC ontaminated Soil<br><br>WO# 000000<br>Route#0000 | | | | |

New Hours of Operations
Monday 5:00 am to 4:00 pm
Tuesday through Friday 5:00 am to 4:00 pm
Sat 6:00 am to 12:00 pm
Have a Great Day !

| NET AMOUNT |
|---|
| |
| TENDERED |
| |
| CHANGE |
| |
| CHECK NO. |
| |

SIGNATURE

OMNI WASTE OF OSCEOLA COUNTY LLC, o/a
1501 OMNI WAY
ST. CLOUD, FL 34773
Tel: (407) 891-3720 Fax: (407) 891-3730

| SITE | TICKET | GRID |
|---|---|---|
| 44 | P69804 | |

WEIGHMASTER: SANDY HARMON

| DATE IN | TIME IN |
|---|---|
| 7 January 2009 | 9:37 am |
| **DATE OUT** | **TIME OUT** |
| 7 January 2009 | 10:10 am |
| **VEHICLE** | **ROLL OFF** |
| DP53 | |
| **REFERENCE** | **ORIGIN** |
| | Out of County |

000337 - 0005
INDIAN RIVER OIL CO.
3700 OKEECHOBEE ROAD
FT PIERCE, FL 34947

Contract: 337-08-003
Reference: 207

02 Gross Weight 87,540.00 lb
Tare Weight 31,420.00 lb
Net Weight 56,120.00 lb 28.06 TN

| QTY. | UNIT | DESCRIPTION | RATE | EXTENSION | TAX | TOTAL |
|---|---|---|---|---|---|---|
| 28.06 | TN | CS [OCIC ontaminated Soil<br><br>WO# 000000<br>Route#0000 | | | | |

| NET AMOUNT |
|---|
| |
| TENDERED |
| |
| CHANGE |
| |
| CHECK NO. |
| |

New Hours of Operations
Monday 5:00 am to 4:00 pm
Tuesday through Friday 5:00 am to 4:00 pm
Sat 6:00 am to 12:00 pm
Have a Great Day !

SIGNATURE

OMNI WASTE OF OSCEOLA COUNTY LLC, o/a
1501 OMNI WAY
ST. CLOUD, FL 34773
Tel: (407) 891-3720 Fax: (407) 891-3730

| SITE | TICKET | GRID |
|---|---|---|
| 44 | 269820 | |

WEIGHMASTER: SANDY HARMON

| DATE IN | TIME IN |
|---|---|
| 7 January 2009 | 10:58 am |
| **DATE OUT** | **TIME OUT** |
| 7 January 2009 | 11:12 am |
| **VEHICLE** | **ROLL OFF** |
| DP53 | |
| **REFERENCE** | **ORIGIN** |
| | Out of County |

000337 - 0005
INDIAN RIVER OIL CO.
3700 OKEECHOBEE ROAD
FT PIERCE, FL 34947

Contract: 337-08-003
Reference: 508

02 Gross Weight 83,540.00 lb
Tare Weight 28,220.00 lb
Net Weight 55,320.00 lb 27.66 TN

| QTY. | UNIT | DESCRIPTION | RATE | EXTENSION | TAX | TOTAL |
|---|---|---|---|---|---|---|
| 27.66 | TN | CS [OCIC ontaminated Soil<br><br>WO# 000000<br>Route#0000 | | | | |

New Hours of Operations
Monday 5:00 am to 4:00 pm
Tuesday through Friday 5:00 am to 4:00 pm
Sat 6:00 am to 12:00 pm
Have a Great Day !

| NET AMOUNT |
|---|
| |
| TENDERED |
| |
| CHANGE |
| |
| CHECK NO. |
| |

SIGNATURE Ron

OMNI WASTE OF OSCEOLA COUNTY LLC, o/a
1501 OMNI WAY
ST. CLOUD, FL 34773
Tel: (407) 891-3720 Fax: (407) 891-3730

| SITE | TICKET | GRID |
|---|---|---|
| 44 | 269953 | |

WEIGHMASTER: SANDY HARMON

| DATE IN | TIME IN |
|---|---|
| 8 January 2009 | 8:53 am |
| **DATE OUT** | **TIME OUT** |
| 8 January 2009 | 9:16 am |
| **VEHICLE** | **ROLL OFF** |
| DP53 | |
| **REFERENCE** | **ORIGIN** |
| | Out of County |

000337 - 0005
INDIAN RIVER OIL CO.
3700 OKEECHOBEE ROAD
FT PIERCE, FL 34947

Contract: 337-08-009
Reference: 554

02 Gross Weight 86,860.00 lb
Tare Weight 30,020.00 lb
Net Weight 56,840.00 lb 28.42 TN

| QTY. | UNIT | DESCRIPTION | RATE | EXTENSION | TAX | TOTAL |
|---|---|---|---|---|---|---|
| 28.42 | TN | CS [OCIC ontaminated Soil<br><br>WO# 000000<br>Route#0000 | | | | |

New Hours of Operations
Monday 5:00 am to 4:00 pm
Tuesday through Friday 5:00 am to 4:00 pm
Sat 6:00 am to 12:00 pm
Have a Great Day !

| NET AMOUNT |
|---|
| |
| TENDERED |
| |
| CHANGE |
| |
| CHECK NO. |
| |

SIGNATURE

OMNI WASTE OF OSCEOLA COUNTY LLC, o/a
1501 OMNI WAY
ST. CLOUD, FL 34773
Tel: (407) 891-3720 Fax: (407) 891-3730

| SITE | TICKET | GRID |
|---|---|---|
| 44 | 249957 | |

WEIGHMASTER: SANDY HARMON

| DATE IN | TIME IN |
|---|---|
| 8 January 2009 | 9:15 am |
| **DATE OUT** | **TIME OUT** |
| 8 January 2009 | 9:30 am |
| **VEHICLE** | **ROLL OFF** |
| DPS3 | |
| **REFERENCE** | **ORIGIN** |
| | Out of County |

000337 - 0005
INDIAN RIVER OIL CO.
3700 OKEECHOBEE ROAD
FT PIERCE, FL 34947

Contract: 337-08-003
Reference: 553

02 Gross Weight 78,320.00 lb
Tare Weight 30,920.00 lb
Net Weight 47,400.00 lb 23.70 TN

| QTY. | UNIT | DESCRIPTION | RATE | EXTENSION | TAX | TOTAL |
|---|---|---|---|---|---|---|
| 23.70 | TN | CS [OC]C ontaminated Soil<br><br>WO# 000000<br>Route#0000 | | | | |

| NET AMOUNT |
|---|
| |
| TENDERED |
| CHANGE |
| CHECK NO. |

New Hours of Operations
Monday 5:00 am to 4:00 pm
Tuesday through Friday 5:00 am to 4:00 pm
Sat 6:00 am to 12:00 pm
Have a Great Day !

SIGNATURE _____

OMNI WASTE OF OSCEOLA COUNTY LLC, d/a
1501 OMNI WAY
ST. CLOUD, FL 34773
Tel: (407) 891-3720 Fax: (407) 891-3730

| SITE | TICKET | GRID |
|---|---|---|
| 44 | 269964 | |

WEIGHMASTER: SANDY HARMON

| DATE IN | TIME IN |
|---|---|
| 8 January 2009 | 9:38 am |
| **DATE OUT** | **TIME OUT** |
| 8 January 2009 | 9:54 am |
| **VEHICLE** | **ROLL OFF** |
| DPS3 | |
| **REFERENCE** | **ORIGIN** |
| | Out of County |

000337 - 0005
INDIAN RIVER OIL CO.
3700 OKEECHOBEE ROAD
FT PIERCE, FL 34947

Contract: 337-08-003
Reference: 269

02 Gross Weight 70,800.00 lb
Tare Weight 28,400.00 lb
Net Weight 42,400.00 lb 21.20 TN

| QTY. | UNIT | DESCRIPTION | RATE | EXTENSION | TAX | TOTAL |
|---|---|---|---|---|---|---|
| 21.20 | TN | CS [OCIC ontaminated Soil<br><br>WO# 000000<br>Route#0000 | | | | |

NET AMOUNT
TENDERED
CHANGE
CHECK NO.

New Hours of Operations
Monday 5:00 am to 4:00 pm
Tuesday through Friday 5:00 am to 4:00 pm
Sat 6:00 am to 12:00 pm
Have a Great Day !

SIGNATURE

OMNI WASTE OF OSCEOLA COUNTY LLC, o/a
1501 OMNI WAY
ST. CLOUD, FL 34773
Tel: (407) 891-3720 Fax: (407) 891-3730

| SITE | TICKET | GRID |
|---|---|---|
| 44 | 269966 | |

WEIGHTMASTER: SANDY HARMON

| DATE IN | TIME IN |
|---|---|
| 8 January 2009 | 9:33 am |
| **DATE OUT** | **TIME OUT** |
| 8 January 2009 | 10:04 am |
| **VEHICLE** | **ROLL OFF** |
| DP93 | |
| **REFERENCE** | **ORIGIN** |
| | Out of County |

000337 - 0005
INDIAN RIVER OIL CO.
3700 OKEECHOBEE ROAD
FT PIERCE, FL 34947

Contract: 337-08-003
eference: 207

02 Gross Weight 79,720.00 lb
Tare Weight 31,240.00 lb
Net Weight 48,480.00 lb 24.24 TN

| QTY. | UNIT | DESCRIPTION | RATE | EXTENSION | TAX | TOTAL |
|---|---|---|---|---|---|---|
| 24.24 | TN | CS [OC]C ontaminated Soil<br><br>WO# 000000<br>Route#0000 | | | | |

| NET AMOUNT |
|---|
| |
| TENDERED |
| |
| CHANGE |
| |
| CHECK NO. |
| |

New Hours of Operations
Monday 5:00 am to 4:00 pm
Tuesday through Friday 5:00 am to 4:00 pm
Sat 6:00 am to 12:00 pm
Have a Great Day !

SIGNATURE _____

OMNI WASTE OF OSCEOLA COUNTY LLC, d/a
1501 OMNI WAY
ST. CLOUD, FL 34773
Tel: (407) 891-3720 Fax: (407) 891-3730

| SITE | TICKET | GRID |
|---|---|---|
| 44 | 249987 | |

WEIGHMASTER: SANDY HARMON

| DATE IN | TIME IN |
|---|---|
| 8 January 2009 | 10:55 am |
| **DATE OUT** | **TIME OUT** |
| 8 January 2009 | 11:17 am |
| **VEHICLE** | **ROLL OFF** |
| DP53 | |
| **REFERENCE** | **ORIGIN** |
| | Out of County |

000337 - 0005
INDIAN RIVER OIL CO.
3700 OKEECHOBEE ROAD
FT PIERCE, FL 34947

Contract: 337-08-003
Reference: 298

02 Gross Weight 90,600.00 lb
Tare Weight 30,080.00 lb
Net Weight 60,520.00 lb 30.26 TN

| QTY. | UNIT | DESCRIPTION | RATE | EXTENSION | TAX | TOTAL |
|---|---|---|---|---|---|---|
| 30.26 | TN | CS [OC]C ontaminated Soil<br><br>WO# 000000<br>Route#0000 | | | | |

| NET AMOUNT |
|---|
| |
| TENDERED |
| |
| CHANGE |
| |
| CHECK NO. |
| |

New Hours of Operations
Monday 5:00 am to 4:00 pm
Tuesday through Friday 5:00 am to 4:00 pm
Sat 6:00 am to 12:00 pm
Have a Great Day !

SIGNATURE _____

NSI Waste Services

OMNI WASTE OF OSCEOLA COUNTY LLC, c/a
1501 OMNI WAY
ST. CLOUD, FL 34773
Tel: (407) 891-3720 Fax: (407) 891-3730

| SITE | TICKET | GRID |
|---|---|---|
| 46 | 269990 | |

WEIGHMASTER: SANDY HARMON

| DATE IN | TIME IN |
|---|---|
| 8 January 2009 | 10:54 am |
| **DATE OUT** | **TIME OUT** |
| 8 January 2009 | 11:21 am |
| **VEHICLE** | **ROLL OFF** |
| DPSS | |
| **REFERENCE** | **ORIGIN** |
| | Out of County |

000337 - 0005
INDIAN RIVER OIL CO.
3700 OKEECHOBEE ROAD
FT PIERCE, FL 34947

Contract: 337-08-003
Reference: ~~246~~ 109

02 Gross Weight 95,580.00 lb
Tare Weight 34,920.00 lb
Net Weight 60,660.00 lb 30.33 TN

| QTY. | UNIT | DESCRIPTION | RATE | EXTENSION | TAX | TOTAL |
|---|---|---|---|---|---|---|
| 30.33 | TN | CS COC1C contaminated Soil<br><br>WO# 000000<br>Route#0000 | | | | |

NET AMOUNT
TENDERED
CHANGE
CHECK NO.

New Hours of Operations
Monday 5:00 am to 4:00 pm
Tuesday through Friday 5:00 am to 4:00 pm
Sat 6:00 am to 12:00 pm
Have a Great Day !

SIGNATURE _____

OMNI WASTE OF OSCEOLA COUNTY LLC, o/a
1501 OMNI WAY
ST. CLOUD, FL 34773
Tel: (407) 891-3720 Fax: (407) 891-3730

| SITE | TICKET | GRID |
|---|---|---|
| 44 | 249595 | |

WEIGHMASTER: SANDY HARMON

| DATE IN | TIME IN |
|---|---|
| 8 January 2009 | 11:04 am |
| **DATE OUT** | **TIME OUT** |
| 8 January 2009 | 11:28 am |
| **VEHICLE** | **ROLL OFF** |
| DPSS | |
| **REFERENCE** | **ORIGIN** |
| | Out of County |

000337 - 0005
INDIAN RIVER OIL CO.
3700 OKEECHOBEE ROAD
FT PIERCE, FL 34947

Contract: 337-08-003
Reference: 221

02 Gross Weight 94,280.00 lb
Tare Weight 29,280.00 lb
Net Weight 65,000.00 lb 32.50 TN

| QTY. | UNIT | DESCRIPTION | RATE | EXTENSION | TAX | TOTAL |
|---|---|---|---|---|---|---|
| 32.50 | TN | CS COC3C ontaminated Soil<br><br>WO# 000000<br>Route#0000 | | | | |

NET AMOUNT
TENDERED
CHANGE
CHECK NO.

New Hours of Operations
Monday 5:00 am to 4:00 pm
Tuesday through Friday 5:00 am to 4:00 pm
Sat 6:00 am to 12:00 pm
Have a Great Day !

SIGNATURE

OMNI WASTE OF OSCEOLA COUNTY LLC, o/a
1501 OMNI WAY
ST. CLOUD, FL 34773
Tel: (407) 891-3720 Fax: (407) 891-3730

| SITE | TICKET | GRID |
|---|---|---|
| 44 | 269996 | |

WEIGHMASTER: SANDY HARMON

| DATE IN | TIME IN |
|---|---|
| 8 January 2009 | 11:08 am |
| **DATE OUT** | **TIME OUT** |
| 8 January 2009 | 11:30 am |
| **VEHICLE** | **ROLL OFF** |
| DPS3 | |
| **REFERENCE** | **ORIGIN** |
| | Out of County |

000337 - 0005
INDIAN RIVER OIL CO.
3700 OKEECHOBEE ROAD
FT PIERCE, FL 34947

Contract: 337-08-003
Reference: 212

02 Gross Weight 80,140.00 lb
Tare Weight 28,140.00 lb
Net Weight 52,000.00 lb 26.00 TN

| QTY. | UNIT | DESCRIPTION | RATE | EXTENSION | TAX | TOTAL |
|---|---|---|---|---|---|---|
| 26.00 | TN | CS [OCIC ontaminated Soil<br><br>WO# 000000<br>Route#0000 | | | | |

| NET AMOUNT |
|---|
| |
| TENDERED |
| |
| CHANGE |
| |
| CHECK NO. |
| |

New Hours of Operations
Monday 5:00 am to 4:00 pm
Tuesday through Friday 5:00 am to 4:00 pm
Sat 6:00 am to 12:00 pm
Have a Great Day !

SIGNATURE

OMNI WASTE OF OSCEOLA COUNTY LLC, o/a
1501 OMNI WAY
ST. CLOUD, FL 34773
Tel: (407) 891-3720 Fax: (407) 891-3730

| SITE | TICKET | GRID |
|---|---|---|
| 44 | 270007 | |

WEIGHMASTER: SANDY HARMON

| DATE IN | TIME IN |
|---|---|
| 8 January 2009 | 11:44 am |
| **DATE OUT** | **TIME OUT** |
| 8 January 2009 | 11:56 am |
| **VEHICLE** | **ROLL OFF** |
| DPS3 | |
| **REFERENCE** | **ORIGIN** |
| | Out of County |

000337 - 0005
INDIAN RIVER OIL CO.
3700 OKEECHOBEE ROAD
FT PIERCE, FL 34947

Contract: 337-08-003
eference: 527

02 Gross Weight 76,540.00 lb
Tare Weight 31,320.00 lb
Net Weight 45,220.00 lb 22.61 TN

| QTY. | UNIT | DESCRIPTION | RATE | EXTENSION | TAX | TOTAL |
|---|---|---|---|---|---|---|
| 22.61 | TN | CS [OC]C ontaminated Soil<br><br>WO# 000000<br>Route#0000 | | | | |

| NET AMOUNT |
|---|
| |
| TENDERED |
| CHANGE |
| CHECK NO. |

New Hours of Operations
Monday 5:00 am to 4:00 pm
Tuesday through Friday 5:00 am to 4:00 pm
Sat 6:00 am to 12:00 pm
Have a Great Day !

SIGNATURE Peter J Bonvent

OMNI WASTE OF OSCEOLA COUNTY LLC, o/a
1501 OMNI WAY
ST. CLOUD, FL 34773
Tel: (407) 891-3720 Fax: (407) 891-3730

| SITE | TICKET | GRID |
|---|---|---|
| 44 | 270015 | |

WEIGHMASTER: SANDY HARMON

| DATE IN | TIME IN |
|---|---|
| 8 January 2009 | 11:47 am |
| **DATE OUT** | **TIME OUT** |
| 8 January 2009 | 12:21 pm |
| **VEHICLE** | **ROLL OFF** |
| DP99 | |
| **REFERENCE** | **ORIGIN** |
| | Out of County |

000337 - 0005
INDIAN RIVER OIL CO.
3700 OKEECHOBEE ROAD
FT PIERCE, FL 34947

Contract: 337-08-003
Reference: 110

02 Gross Weight 77,440.00 lb
Tare Weight 34,540.00 lb
Net Weight 42,900.00 lb 21.45 TN

| QTY. | UNIT | DESCRIPTION | RATE | EXTENSION | TAX | TOTAL |
|---|---|---|---|---|---|---|
| 21.45 | TN | CS [OCIC contaminated Soil<br><br>WO# 000000<br>Route#0000 | | | | |

New Hours of Operations
Monday 5:00 am to 4:00 pm
Tuesday through Friday 5:00 am to 4:00 pm
Sat 6:00 am to 12:00 pm
Have a Great Day !

| NET AMOUNT |
|---|
| |
| TENDERED |
| CHANGE |
| CHECK NO. |

SIGNATURE

OMNI WASTE OF OSCEOLA COUNTY LLC, o/a
1501 OMNI WAY
ST. CLOUD, FL 34773
Tel: (407) 891-3720 Fax: (407) 891-3730

| SITE | TICKET | GRID |
|---|---|---|
| 44 | 270017 | |

WEIGHTMASTER: SANDY HARMON

| DATE IN | TIME IN |
|---|---|
| 8 January 2009 | 11:46 am |
| **DATE OUT** | **TIME OUT** |
| 8 January 2009 | 12:22 pm |
| **VEHICLE** | **ROLL OFF** |
| DP99 | |
| **REFERENCE** | **ORIGIN** |
| | Out of County |

000337 - 0005
INDIAN RIVER OIL CO.
3700 OKEECHOBEE ROAD
FT PIERCE, FL 34947

Contract: 337-08-003
eference: 160

02 Gross Weight 85,220.00 lb
Tare Weight 34,340.00 lb
Net Weight 50,880.00 lb 25.44 TN

| QTY. | UNIT | DESCRIPTION | RATE | EXTENSION | TAX | TOTAL |
|---|---|---|---|---|---|---|
| 25.44 | TN | CS [OCJC ontaminated Soil<br><br>WO# 000000<br>Route#0000 | | | | |

NET AMOUNT
TENDERED
CHANGE
CHECK NO.

New Hours of Operations
Monday 5:00 am to 4:00 pm
Tuesday through Friday 5:00 am to 4:00 pm
Sat 6:00 am to 12:00 pm
Have a Great Day !

SIGNATURE _____

OMNI WASTE OF OSCEOLA COUNTY LLC, o/a
1501 OMNI WAY
ST. CLOUD, ~~FL 34773~~
Tel: (407) 891-3720 Fax: (407) 891-3730

| SITE | TICKET | GRID |
|---|---|---|
| 44 | 270019 | |

WEIGHMASTER: SANDY HARMON

| DATE IN | TIME IN |
|---|---|
| 8 January 2009 | 12:09 pm |
| **DATE OUT** | **TIME OUT** |
| 8 January 2009 | 12:27 pm |

| VEHICLE | ROLL OFF |
|---|---|
| DPS3 | |

| REFERENCE | ORIGIN |
|---|---|
| | Out of County |

000337 - 0005
INDIAN RIVER OIL CO.
3700 OKEECHOBEE ROAD
FT PIERCE, FL 34947

Contract: 337-08-003
eference: 343

02 Gross Weight 72,140.00 lb
Tare Weight 29,780.00 lb
Net Weight 42,360.00 lb 21.18 TN

| QTY. | UNIT | DESCRIPTION | RATE | EXTENSION | TAX | TOTAL |
|---|---|---|---|---|---|---|
| 21.18 | TN | CS [OC]C ontaminated Soil<br><br>WO# 000000<br>Route#0000 | | | | |

New Hours of Operations
Monday 5:00 am to 4:00 pm
Tuesday through Friday 5:00 am to 4:00 pm
Sat 6:00 am to 12:00 pm
Have a Great Day !

| NET AMOUNT |
|---|
| |
| TENDERED |
| |
| CHANGE |
| |
| CHECK NO. |
| |

SIGNATURE _____

OMNI WASTE OF OSCEOLA COUNTY LLC, o/a
1501 OMNI WAY
ST. CLOUD, FL 34773
Tel: (407) 891-3720 Fax: (407) 891-3730

| SITE | TICKET | GRID |
|---|---|---|
| 44 | 270020 | |

WEIGHTMASTER: SANDY HARMON

| DATE IN | TIME IN |
|---|---|
| 8 January 2009 | 11:59 am |
| **DATE OUT** | **TIME OUT** |
| 8 January 2009 | 12:28 pm |
| **VEHICLE** | **ROLL OFF** |
| DPS3 | |
| **REFERENCE** | **ORIGIN** |
| | Out of County |

000337 - 0005
INDIAN RIVER OIL CO.
3700 OKEECHOBEE ROAD
FT PIERCE, FL 34947

Contract: 337-08-003
Reference: 153

02 Gross Weight 85,740.00 lb
Tare Weight 32,300.00 lb
Net Weight 53,440.00 lb 26.72 TN

| QTY. | UNIT | DESCRIPTION | RATE | EXTENSION | TAX | TOTAL |
|---|---|---|---|---|---|---|
| 26.72 | TN | CS [OCIC ontaminated Soil<br><br>WO# 000000<br>Route#0000 | | | | |

| NET AMOUNT |
|---|
| |
| TENDERED |
| |
| CHANGE |
| |
| CHECK NO. |
| |

New Hours of Operations
Monday 5:00 am to 4:00 pm
Tuesday through Friday 5:00 am to 4:00 pm
Sat 6:00 am to 12:00 pm
Have a Great Day !

SIGNATURE _____

OMNI WASTE OF OSCEOLA COUNTY LLC, o/a
1501 OMNI WAY
ST. CLOUD, FL 34773
Tel: (407) 891-3720 Fax: (407) 891-3730

| SITE | TICKET | GRID |
|---|---|---|
| 44 | 270023 | |

WEIGHMASTER: TRICIA TEMPLE

| DATE IN | TIME IN |
|---|---|
| 8 January 2009 | 12:18 pm |
| **DATE OUT** | **TIME OUT** |
| 8 January 2009 | 12:36 pm |
| **VEHICLE** | **ROLL OFF** |
| DF53 | |
| **REFERENCE** | **ORIGIN** |
| | Out of County |

000337 - 0005
INDIAN RIVER OIL CO.
3700 OKEECHOBEE ROAD
FT PIERCE, FL 34947

Contract: 337-08-003
Reference: 237

02 Gross Weight 74,440.00 lb
Tare Weight 26,680.00 lb
Net Weight 47,760.00 lb 23.88 TN

| QTY. | UNIT | DESCRIPTION | RATE | EXTENSION | TAX | TOTAL |
|---|---|---|---|---|---|---|
| 23.88 | TN | CS [OC]C ontaminated Soil<br><br>WO# 000000<br>Route#0000 | | | | |

New Hours of Operations
Monday 5:00 am to 4:00 pm
Tuesday through Friday 5:00 am to 4:00 pm
Sat 6:00 am to 12:00 pm
Have a Great Day !

| NET AMOUNT |
|---|
| |
| TENDERED |
| |
| CHANGE |
| |
| CHECK NO. |
| |

SIGNATURE _____

OMNI WASTE OF OSCEOLA COUNTY LLC, ~~d/a~~
1501 OMNI WAY
ST. CLOUD, FL 34773
Tel: (407) 891-3720 Fax: (407) 891-3730

| SITE | TICKET | GRID |
|---|---|---|
| 44 | 270024 | |

WEIGHMASTER: TRICIA TEMPLE

| DATE IN | TIME IN |
|---|---|
| 8 January 2009 | 12:19 pm |
| **DATE OUT** | **TIME OUT** |
| 8 January 2009 | 12:37 pm |
| **VEHICLE** | **ROLL OFF** |
| DP53 | |
| **REFERENCE** | **ORIGIN** |
| | Out of County |

000337 - 0005
INDIAN RIVER OIL CO.
3700 OKEECHOBEE ROAD
FT PIERCE, FL 34947

Contract: 337-08-003
Reference: 528

02 Gross Weight 80,240.00 lb
Tare Weight 24,540.00 lb
Net Weight 55,700.00 lb 27.85 TN

| QTY. | UNIT | DESCRIPTION | RATE | EXTENSION | TAX | TOTAL |
|---|---|---|---|---|---|---|
| 27.85 | TN | CS [OCJC ontaminated Soil<br><br>WO# .000000<br>Route#0000 | | | | |

New Hours of Operations
Monday 5:00 am to 4:00 pm
Tuesday through Friday 5:00 am to 4:00 pm
Sat 6:00 am to 12:00 pm
Have a Great Day !

| NET AMOUNT |
|---|
| |
| TENDERED |
| |
| CHANGE |
| |
| CHECK NO. |
| |

SIGNATURE _____

OMNI WASTE OF OSCEOLA COUNTY LLC, o/a
1501 OMNI WAY
ST. CLOUD, FL 34773
Tel: (407) 891-3720 Fax: (407) 891-3730

| SITE | TICKET | GRID |
|---|---|---|
| 44 | 270027 | |

WEIGHMASTER: TRICIA TEMPLE

| DATE IN | TIME IN |
|---|---|
| 8 January 2009 | 11:57 am |
| **DATE OUT** | **TIME OUT** |
| 8 January 2009 | 12:48 pm |
| **VEHICLE** | **ROLL OFF** |
| DPS3 | |
| **REFERENCE** | **ORIGIN** |
| | Out of County |

000337 - 0005
INDIAN RIVER OIL CO.
3700 OKEECHOBEE ROAD
FT PIERCE, FL 34947

Contract: 337-08-003
Reference: 252

OE Gross Weight 87,240.00 lb
Tare Weight 29,280.00 lb
Net Weight 57,960.00 lb 28.98 TN

| QTY. | UNIT | DESCRIPTION | RATE | EXTENSION | TAX | TOTAL |
|---|---|---|---|---|---|---|
| 28.98 | TN | CS [OC]C ontaminated Soil | | | | |
| | | WO# 000000<br>Route#0000 | | | | |

New Hours of Operations
Monday 5:00 am to 4:00 pm
Tuesday through Friday 5:00 am to 4:00 pm
Sat 6:00 am to 12:00 pm
Have a Great Day !

| NET AMOUNT |
|---|
| |
| TENDERED |
| |
| CHANGE |
| |
| CHECK NO. |
| |

SIGNATURE _____

OMNI WASTE OF OSCEOLA COUNTY LLC, o/a
1501 OMNI WAY
ST. CLOUD, FL 34773
Tel: (407) 891-3720 Fax: (407) 891-3730

| SITE | TICKET | GRID |
|---|---|---|
| 44 | 270029 | |

WEIGHMASTER: TRICIA TEMPLE

| DATE IN | TIME IN |
|---|---|
| 8 January 2009 | 12:11 pm |
| **DATE OUT** | **TIME OUT** |
| 8 January 2009 | 12:44 pm |
| **VEHICLE** | **ROLL OFF** |
| DPS3 | |
| **REFERENCE** | **ORIGIN** |
| | Out of County |

000337 - 0005
INDIAN RIVER OIL CO.
3700 OKEECHOBEE ROAD
FT PIERCE, FL 34947

Contract: 337-08-003
Reference: 545

02 Gross Weight 73,320.00 lb
Tare Weight 32,800.00 lb
Net Weight 40,520.00 lb 20.26 TN

| QTY. | UNIT | DESCRIPTION | RATE | EXTENSION | TAX | TOTAL |
|---|---|---|---|---|---|---|
| 20.26 | TN | CS [OCIC ontaminated Soil<br><br>WO# 000000<br>Route#0000 | | | | |

New Hours of Operations
Monday 5:00 am to 4:00 pm
Tuesday through Friday 5:00 am to 4:00 pm
Sat 6:00 am to 12:00 pm
Have a Great Day !

| NET AMOUNT |
|---|
| |
| TENDERED |
| |
| CHANGE |
| |
| CHECK NO. |
| |

SIGNATURE _____

OMNI WASTE OF OSCEOLA COUNTY LLC, o/a
1501 OMNI WAY
ST. CLOUD, FL 34773
Tel: (407) 891-3720 Fax: (407) 891-3730

| SITE | TICKET | GRID |
|---|---|---|
| 44 | 270031 | |

WEIGHMASTER: TRICIA TEMPLE

| DATE IN | TIME IN |
|---|---|
| 8 January 2009 | 12:31 pm |
| **DATE OUT** | **TIME OUT** |
| 8 January 2009 | 12:50 pm |

| VEHICLE | ROLL OFF |
|---|---|
| DES3 | |

| REFERENCE | ORIGIN |
|---|---|
| | Out of County |

000337 - 0005
INDIAN RIVER OIL CO.
3700 OKEECHOBEE ROAD
FT PIERCE, FL 34947

Contract: 337-08-003
Reference: 537

02 Gross Weight 71,420.00 lb
Tare Weight 29,360.00 lb
Net Weight 42,060.00 lb 21.03 TN

| QTY. | UNIT | DESCRIPTION | RATE | EXTENSION | TAX | TOTAL |
|---|---|---|---|---|---|---|
| 21.03 | TN | CS [OCIC ontaminated Soil<br><br>WO# 000000<br>Route#0000 | | | | |

New Hours of Operations
Monday 5:00 am to 4:00 pm
Tuesday through Friday 5:00 am to 4:00 pm
Sat 6:00 am to 12:00 pm
Have a Great Day !

| NET AMOUNT |
|---|
| |
| TENDERED |
| |
| CHANGE |
| |
| CHECK NO. |
| |

SIGNATURE 537

OMNI WASTE OF OSCEOLA COUNTY LLC, o/a
1501 OMNI WAY
ST. CLOUD, FL 34773
Tel: (407) 891-3720 Fax: (407) 891-3730

| SITE | TICKET | GRID |
|---|---|---|
| 44 | 270035 | |

WEIGHMASTER: SANDY HARMON

| DATE IN | TIME IN |
|---|---|
| 8 January 2009 | 12:57 pm |
| **DATE OUT** | **TIME OUT** |
| 8 January 2009 | 1:13 pm |
| **VEHICLE** | **ROLL OFF** |
| DPS3 | |
| **REFERENCE** | **ORIGIN** |
| | Out of County |

000337 - 0005
INDIAN RIVER OIL CO.
3700 OKEECHOBEE ROAD
FT PIERCE, FL 34947

Contract: 337-08-003
Reference: 202

02 Gross Weight 73,200.00 lb
Tare Weight 28,060.00 lb
Net Weight 45,140.00 lb 22.57 TN

| QTY. | UNIT | DESCRIPTION | RATE | EXTENSION | TAX | TOTAL |
|---|---|---|---|---|---|---|
| 22.57 | TN | CS [OCIC ontaminated Soil<br><br>WO# 000000<br>Route#0000 | | | | |

| NET AMOUNT |
|---|
| |
| TENDERED |
| |
| CHANGE |
| |
| CHECK NO. |
| |

New Hours of Operations
Monday 5:00 am to 4:00 pm
Tuesday through Friday 5:00 am to 4:00 pm
Sat 6:00 am to 12:00 pm
Have a Great Day !

SIGNATURE _____

OMNI WASTE OF OSCEOLA COUNTY LLC, o/a
1501 OMNI WAY
ST. CLOUD, FL 34773
Tel: (407) 891-3720 Fax: (407) 891-3730

| SITE | TICKET | GRID |
|---|---|---|
| 4 | 270038 | |

WEIGHMASTER: SANDY HARMON

| DATE IN | TIME IN |
|---|---|
| 8 January 2009 | 12:58 pm |
| **DATE OUT** | **TIME OUT** |
| 8 January 2009 | 1:20 pm |
| **VEHICLE** | **ROLL OFF** |
| DPS2 | |
| **REFERENCE** | **ORIGIN** |
| | Out of County |

000337 - 0005
INDIAN RIVER OIL CO.
3700 OKEECHOBEE ROAD
FT PIERCE, FL 34947

Contract: 337-08-003
Reference: 546

02 Gross Weight 74,980.00 lb
Tare Weight 28,520.00 lb
Net Weight 46,460.00 lb 23.23 TN

| QTY. | UNIT | DESCRIPTION | RATE | EXTENSION | TAX | TOTAL |
|---|---|---|---|---|---|---|
| 23.23 | TN | CS [OCJC ontaminated Soil<br><br>WO# 000000<br>Route#0000 | | | | |

NET AMOUNT
TENDERED
CHANGE
CHECK NO.

New Hours of Operations
Monday 5:00 am to 4:00 pm
Tuesday through Friday 5:00 am to 4:00 pm
Sat 6:00 am to 12:00 pm
Have a Great Day !



SIGNATURE _____

OMNI WASTE OF OSCEOLA COUNTY LLC, o/a
1501 OMNI WAY
ST. CLOUD, FL 34773
Tel: (407) 891-3720 Fax: (407) 891-3730

| SITE | TICKET | GRID |
|---|---|---|
| 44 | 270041 | |

WEIGHMASTER: SANDY HARMON

| DATE IN | TIME IN |
|---|---|
| 8 January 2009 | 1:04 pm |
| **DATE OUT** | **TIME OUT** |
| 8 January 2009 | 1:28 pm |
| **VEHICLE** | **ROLL OFF** |
| DPSS | |
| **REFERENCE** | **ORIGIN** |
| | Out of County |

000337 - 0005
INDIAN RIVER OIL CO.
3700 OKEECHOBEE ROAD
FT PIERCE, FL 34947

Contract: 337-08-003
Reference: 572

02 Gross Weight 76,500.00 lb
Tare Weight 27,720.00 lb
Net Weight 48,780.00 lb 24.39 TN

| QTY. | UNIT | DESCRIPTION | RATE | EXTENSION | TAX | TOTAL |
|---|---|---|---|---|---|---|
| 24.39 | TN | CS [OCIC ontaminated Soil<br><br>WO# 000000<br>Route#0000 | | | | |

NET AMOUNT
TENDERED
CHANGE
CHECK NO.

New Hours of Operations
Monday 5:00 am to 4:00 pm
Tuesday through Friday 5:00 am to 4:00 pm
Sat 6:00 am to 12:00 pm
Have a Great Day !

SIGNATURE

OMNI WASTE OF OSCEOLA COUNTY LLC, o/a
1501 OMNI WAY
ST. CLOUD, FL 34773
Tel: (407) 891-3720 Fax: (407) 891-3730

| SITE | TICKET | GRID |
|---|---|---|
| 44 | 270042 | |

WEIGHMASTER: SANDY HARMON

| DATE IN | TIME IN |
|---|---|
| 8 January 2009 | 1:13 pm |
| **DATE OUT** | **TIME OUT** |
| 8 January 2009 | 1:29 pm |
| **VEHICLE** | **ROLL OFF** |
| DES3 | |
| **REFERENCE** | **ORIGIN** |
| | Out of County |

000337 - 0005
INDIAN RIVER OIL CO.
3700 OKEECHOBEE ROAD
FT PIERCE, FL 34947

Contract: 337-08-003
Reference: 540

02 Gross Weight 77,620.00 lb
Tare Weight 29,460.00 lb
Net Weight 48,160.00 lb 24.08 TN

| QTY. | UNIT | DESCRIPTION | RATE | EXTENSION | TAX | TOTAL |
|---|---|---|---|---|---|---|
| 4.08 | TN | CS [OC]C ontaminated Soil<br><br>WO# 000000<br>Route#0000 | | | | |

New Hours of Operations
Monday 5:00 am to 4:00 pm
Tuesday through Friday 5:00 am to 4:00 pm
Sat 6:00 am to 12:00 pm
Have a Great Day !

| NET AMOUNT |
|---|
| |
| TENDERED |
| |
| CHANGE |
| |
| CHECK NO. |
| |

SIGNATURE _____

OMNI WASTE OF OSCEOLA COUNTY LLC, o/a
1501 OMNI WAY
ST. CLOUD, FL 34773
Tel: (407) 891-3720 Fax: (407) 891-3730

| SITE | TICKET | GRID |
|---|---|---|
| 44 | 270096 | |

WEIGHMASTER: JOAO CASTRO

| DATE IN | TIME IN |
|---|---|
| 9 January 2009 | 6:39 am |
| **DATE OUT** | **TIME OUT** |
| 9 January 2009 | 6:56 am |
| **VEHICLE** | **ROLL OFF** |
| DPS2 | |
| **REFERENCE** | **ORIGIN** |
| | Out of County |

000337 - 0005
INDIAN RIVER OIL CO.
3700 OKEECHOBEE ROAD
FT PIERCE, FL 34947

Contract: 337-08-003
Reference: 508

02 Gross Weight 84,060.00 lb
Tare Weight 28,220.00 lb
Net Weight 55,840.00 lb 27.92 TN

| QTY. | UNIT | DESCRIPTION | RATE | EXTENSION | TAX | TOTAL |
|---|---|---|---|---|---|---|
| 27.92 | TN | CS [OCIC contaminated Soil<br><br>WO# 000000<br>Route#0000 | | | | |

New Hours of Operations
Monday 5:00 am to 4:00 pm
Tuesday through Friday 5:00 am to 4:00 pm
Sat 6:00 am to 12:00 pm
Have a Great Day !

| NET AMOUNT |
|---|
| |
| TENDERED |
| |
| CHANGE |
| |
| CHECK NO. |
| |

SIGNATURE _____

OMNI WASTE OF OSCEOLA COUNTY LLC, o/a
1501 OMNI WAY
ST. CLOUD, FL 34773
Tel: (407) 891-3720 Fax: (407) 891-3730

| SITE | TICKET | GRID |
|---|---|---|
| 44 | 271084 | |

WEIGHMASTER: SANDY HARMON

| DATE IN | TIME IN |
|---|---|
| 16 January 2009 | 9:51 am |
| **DATE OUT** | **TIME OUT** |
| 16 January 2009 | 10:11 am |
| **VEHICLE** | **ROLL OFF** |
| DPSR | |
| **REFERENCE** | **ORIGIN** |
| | Out of County |

000337 - 0005
INDIAN RIVER OIL CO.
3700 OKEECHOBEE ROAD
FT PIERCE, FL 34947

Contract: 337-08-003
ference: 237

02 Gross Weight 84,760.00 lb
Tare Weight 26,880.00 lb
Net Weight 57,880.00 lb 28.94 TN

| QTY. | UNIT | DESCRIPTION | RATE | EXTENSION | TAX | TOTAL |
|---|---|---|---|---|---|---|
| 28.94 | TN | CS [OC]C contaminated Soil<br><br>WO# 000000<br>Route#0000 | | | | |

NET AMOUNT
TENDERED
CHANGE
CHECK NO.

New Hours of Operations
Monday 5:00 am to 4:00 pm
Tuesday through Friday 5:00 am to 4:00 pm
Sat 6:00 am to 12:00 pm
Have a Great Day !

SIGNATURE

OMNI WASTE OF OSCEOLA COUNTY LLC, o/a
1501 OMNI WAY
ST. CLOUD, FL 34773
Tel: (407) 891-3720 Fax: (407) 891-3730

| SITE | TICKET | GRID |
|---|---|---|
| 44 | 271086 | |

WEIGHMASTER: TRICIA TEMPLE

| DATE IN | TIME IN |
|---|---|
| 16 January 2009 | 10:13 am |

| DATE OUT | TIME OUT |
|---|---|
| 16 January 2009 | 10:13 am |

| VEHICLE | ROLL OFF |
|---|---|
| mega | |

| REFERENCE | ORIGIN |
|---|---|
| MAN. WT. | Out of County |

000337 -- 0005
INDIAN RIVER OIL CO.
3700 OKEECHOBEE ROAD
FT PIERCE, FL 34947

Contract: 337-08-003
eference: 528

02 Gross Weight 80,180.00 lb
Tare Weight 24,580.00 lb
Net Weight 55,600.00 lb 27.80 TN

| QTY. | UNIT | DESCRIPTION | RATE | EXTENSION | TAX | TOTAL |
|---|---|---|---|---|---|---|
| 27.80 | TN | CS [OCJC contaminated Soil<br><br>WO# 000000<br>Route#0000 | | | | |

NET AMOUNT
TENDERED
CHANGE
CHECK NO.

New Hours of Operations
Monday 5:00 am to 4:00 pm
Tuesday through Friday 5:00 am to 4:00 pm
Sat 6:00 am to 12:00 pm
Have a Great Day !

SIGNATURE

OMNI WASTE OF OSCEOLA COUNTY LLC, o/a
1501 OMNI WAY
ST. CLOUD, FL 34773
Tel: (407) 891-3720 Fax: (407) 891-3730

| SITE | TICKET | GRID |
|---|---|---|
| 44 | 271087 | |

WEIGHMASTER: SANDY HARMON

| DATE IN | TIME IN |
|---|---|
| 16 January 2009 | 10:01 am |
| **DATE OUT** | **TIME OUT** |
| 16 January 2009 | 10:15 am |
| **VEHICLE** | **ROLL OFF** |
| DPS3 | |
| **REFERENCE** | **ORIGIN** |
| | Out of County |

000337 - 0005
INDIAN RIVER OIL CO.
3700 OKEECHOBEE ROAD
FT PIERCE, FL 34947

Contract: 337-08-003
Reference: 553

02 Gross Weight 89,140.00 lb
Tare Weight 30,980.00 lb
Net Weight 58,160.00 lb 29.08 TN

| QTY. | UNIT | DESCRIPTION | RATE | EXTENSION | TAX | TOTAL |
|---|---|---|---|---|---|---|
| 29.08 | TN | CS COCIC ontaminated Soil<br><br>WO# 000000<br>Route#0000 | | | | |

| NET AMOUNT |
|---|
| |
| TENDERED |
| CHANGE |
| CHECK NO. |

New Hours of Operations
Monday 5:00 am to 4:00 pm
Tuesday through Friday 5:00 am to 4:00 pm
Sat 6:00 am to 12:00 pm
Have a Great Day !

SIGNATURE _____

OMNI WASTE OF OSCEOLA COUNTY LLC, o/a
1501 OMNI WAY
ST. CLOUD, FL 34773
Tel: (407) 891-3720 Fax: (407) 891-3730

| SITE | TICKET | GRID |
|---|---|---|
| 44 | 271088 | |

WEIGHMASTER: SANDY HARMON

| DATE IN | TIME IN |
|---|---|
| 16 January 2009 | 10:00 am |
| **DATE OUT** | **TIME OUT** |
| 16 January 2009 | 10:16 am |
| **VEHICLE** | **ROLL OFF** |
| DFSB | |
| **REFERENCE** | **ORIGIN** |
| | Out of County |

000337 - 0005
INDIAN RIVER OIL CO.
3700 OKEECHOBEE ROAD
FT PIERCE, FL 34947

Contract: 337-08-003
eference: 554

02 Gross Weight 83,820.00 lb
Tare Weight 30,040.00 lb
Net Weight 53,780.00 lb 26.89 TN

| QTY. | UNIT | DESCRIPTION | RATE | EXTENSION | TAX | TOTAL |
|---|---|---|---|---|---|---|
| 26.89 | TN | CS [DC3C contaminated Soil<br><br>WO# 000000<br>Route#0000 | | | | |

New Hours of Operations
Monday 5:00 am to 4:00 pm
Tuesday through Friday 5:00 am to 4:00 pm
Sat 6:00 am to 12:00 pm
Have a Great Day !

| NET AMOUNT |
|---|
| |
| TENDERED |
| |
| CHANGE |
| |
| CHECK NO. |
| |

SIGNATURE

OMNI WASTE OF OSCEOLA COUNTY LLC, d/b/a
1501 OMNI WAY
ST. CLOUD, FL 34773
Tel: (407) 891-3720 Fax: (407) 891-3730

| SITE | TICKET | GRID |
|---|---|---|
| 44 | 271090 | |

WEIGHMASTER: SANDY HARMON

| DATE IN | TIME IN |
|---|---|
| 16 January 2009 | 10:07 am |
| **DATE OUT** | **TIME OUT** |
| 16 January 2009 | 10:22 am |
| **VEHICLE** | **ROLL OFF** |
| DP88 | |
| **REFERENCE** | **ORIGIN** |
| | Out of County |

000337 - 0005
INDIAN RIVER OIL CO.
3700 OKEECHOBEE ROAD
FT PIERCE, FL 34947

Contract: 337-08-003
Reference: 527

02 Gross Weight 89,620.00 lb
Tare Weight 31,260.00 lb
Net Weight 58,360.00 lb 29.18 TN

| QTY. | UNIT | DESCRIPTION | RATE | EXTENSION | TAX | TOTAL |
|---|---|---|---|---|---|---|
| 29.18 | TN | CS [OCJC contaminated Soil<br><br>WO# 000000<br>Route#0000 | | | | |

New Hours of Operations
Monday 5:00 am to 4:00 pm
Tuesday through Friday 5:00 am to 4:00 pm
Sat 6:00 am to 12:00 pm
Have a Great Day !

| NET AMOUNT |
|---|
| |
| TENDERED |
| |
| CHANGE |
| |
| CHECK NO. |
| |

SIGNATURE Ricardo Ponce

# APPENDIX D

The results set forth herein are provided by SGS North America Inc.

*e-Hardcopy 2.0*
*Automated Report*

## Technical Report for

Solutech, Inc

3720 Okeechobee Rd, Ft Pierce, FL

57201.01

SGS Job Number: FA89126

Sampling Date: 09/20/21



Report to:

Solutech, Inc

pedara@solutechenv.com

ATTN: Priya Edara

Total number of pages in report: 31

Test results contained within this data package meet the requirements of the National Environmental Laboratory Accreditation Program and/or state specific certification programs as applicable.

Norm Farmer
Technical Director

Client Service contact: Dwayne Foster 407-425-6700

Certifications: FL(E83510), LA(03051), KS(E-10327), NC(573), NJ(FL002), NY(12022), SC(96038001) DoD ELAP(ANAB L2229), AZ(AZ0806), CA(2937), TX(T104704404), PA(68-03573), VA(460177), AL, AK, AR, CT, IA, KY, MA, MI. MS, ND, NH, NV, OK, OR, UT, VT, WA, WV

This report shall not be reproduced, except in its entirety, without the written approval of SGS.
Test results relate only to samples analyzed.



SGS is the sole authority for authorizing edits or modifications to this document.
Unauthorized modification of this report is strictly prohibited.
Review standard terms at: http://www.sgs.com/en/terms-and-conditions

Please share your ideas about how we can serve you better at:
EHS.US.CustomerCare@sgs.com

Sections: 1 2 3 4

# Table of Contents



**Section 1: Sample Summary** ..... **3**
**Section 2: Summary of Hits** ..... **4**
**Section 3: Sample Results** ..... **5**
**3.1:** FA89126-1: B-1 (FENCE LINE) ..... 6
**3.2:** FA89126-2: B-2 (TANK FARM) ..... 10
**3.3:** FA89126-3: B-3 (MASTEC) ..... 14
**3.4:** FA89126-4: B-1 (FENCE LINE) ..... 19
**3.5:** FA89126-5: B-2 (TANK FARM) ..... 24
**Section 4: Misc. Forms** ..... **29**
**4.1:** Chain of Custody ..... 30

# Sample Summary

Solutech, Inc

**Job No:** FA89126

3720 Okeechobee Rd, Ft Pierce, FL
Project No: 57201.01

| Sample Number | Collected Date | Time | By | Received | Matrix Code | Type | Client Sample ID |
|---|---|---|---|---|---|---|---|
| FA89126-1 | 09/20/21 | 10:14 | RM | 09/21/21 | SO | Soil | B-1 (FENCE LINE) |
| FA89126-2 | 09/20/21 | 10:40 | RM | 09/21/21 | SO | Soil | B-2 (TANK FARM) |
| FA89126-3 | 09/20/21 | 11:40 | RM | 09/21/21 | AQ | Ground Water | B-3 (MASTEC) |
| FA89126-4 | 09/20/21 | 10:45 | RM | 09/21/21 | AQ | Ground Water | B-1 (FENCE LINE) |
| FA89126-5 | 09/20/21 | 11:00 | RM | 09/21/21 | AQ | Ground Water | B-2 (TANK FARM) |

Soil samples reported on a dry weight basis unless otherwise indicated on result page.

2

# Summary of Hits

**Job Number:** FA89126
**Account:** Solutech, Inc
**Project:** 3720 Okeechobee Rd, Ft Pierce, FL
**Collected:** 09/20/21

| Lab Sample ID / Analyte | Client Sample ID | Result/ Qual | PQL | MDL | Units | Method |
|---|---|---|---|---|---|---|
| **FA89126-1** | **B-1 (FENCE LINE)** | | | | | |
| TPH (C8-C40) | | 10.7 | 7.2 | 3.6 | mg/kg | FLORIDA-PRO 2018 |
| **FA89126-2** | **B-2 (TANK FARM)** | | | | | |
| Benzo(a)pyrene Equivalents [a] | | 0.0095 | | | mg/kg | SW846 8270D BY SIM |
| Benzo(a)anthracene | | 3.8 I | 14 | 3.6 | ug/kg | SW846 8270D BY SIM |
| Benzo(a)pyrene | | 5.9 I | 14 | 3.6 | ug/kg | SW846 8270D BY SIM |
| Benzo(b)fluoranthene | | 8.8 I | 14 | 3.6 | ug/kg | SW846 8270D BY SIM |
| Benzo(g,h,i)perylene | | 4.1 I | 14 | 3.6 | ug/kg | SW846 8270D BY SIM |
| Chrysene | | 5.1 I | 14 | 3.6 | ug/kg | SW846 8270D BY SIM |
| Indeno(1,2,3-cd)pyrene | | 4.9 I | 14 | 3.6 | ug/kg | SW846 8270D BY SIM |
| TPH (C8-C40) | | 11.2 | 7.3 | 3.7 | mg/kg | FLORIDA-PRO 2018 |
| **FA89126-3** | **B-3 (MASTEC)** | | | | | |
| TPH (C8-C40) | | 0.226 I | 0.28 | 0.14 | mg/l | FLORIDA-PRO 2018 |
| **FA89126-4** | **B-1 (FENCE LINE)** | | | | | |
| TPH (C8-C40) | | 0.176 I | 0.27 | 0.14 | mg/l | FLORIDA-PRO 2018 |
| Lead | | 3.4 I | 5.0 | 1.1 | ug/l | SW846 6010C |
| **FA89126-5** | **B-2 (TANK FARM)** | | | | | |
| Lead | | 2.4 I | 5.0 | 1.1 | ug/l | SW846 6010C |

(a) Total Benzo(a)pyrene Equivalents calculated as per FDEP Conversion Table [Revised 11-26-07]

## Sample Results

Report of Analysis

# Report of Analysis





| | | | |
|---|---|---|---|
| **Client Sample ID:** | B-1 (FENCE LINE) | | |
| **Lab Sample ID:** | FA89126-1 | **Date Sampled:** | 09/20/21 |
| **Matrix:** | SO - Soil | **Date Received:** | 09/21/21 |
| **Method:** | SW846 8260B | **Percent Solids:** | 93.7 |
| **Project:** | 3720 Okeechobee Rd, Ft Pierce, FL | | |

| | File ID | DF | Analyzed | By | Prep Date | Prep Batch | Analytical Batch |
|---|---|---|---|---|---|---|---|
| Run #1 | 3C15137.D | 1 | 09/22/21 14:13 | SP | n/a | n/a | V3C665 |
| Run #2 | | | | | | | |

| | Initial Weight | Final Volume |
|---|---|---|
| Run #1 | 6.52 g | 5.0 ml |
| Run #2 | | |

**Purgeable Aromatics, MTBE**

| CAS No. | Compound | Result | PQL | MDL | Units | Q |
|---|---|---|---|---|---|---|
| 71-43-2 | Benzene | 1.0 U | 4.1 | 1.0 | ug/kg | |
| 108-88-3 | Toluene | 8.2 U | 16 | 8.2 | ug/kg | |
| 100-41-4 | Ethylbenzene | 0.82 U | 4.1 | 0.82 | ug/kg | |
| 1330-20-7 | Xylene (total) | 1.7 U | 12 | 1.7 | ug/kg | |
| 1634-04-4 | Methyl Tert Butyl Ether | 0.82 U | 4.1 | 0.82 | ug/kg | |

| CAS No. | Surrogate Recoveries | Run# 1 | Run# 2 | Limits |
|---|---|---|---|---|
| 1868-53-7 | Dibromofluoromethane | 100% | | 75-124% |
| 17060-07-0 | 1,2-Dichloroethane-D4 | 96% | | 72-135% |
| 2037-26-5 | Toluene-D8 | 94% | | 75-126% |
| 460-00-4 | 4-Bromofluorobenzene | 109% | | 71-133% |

U = Not detected MDL = Method Detection Limit I = Result > = MDL but < PQL J = Estimated value
PQL = Practical Quantitation Limit V = Indicates analyte found in associated method blank
L = Indicates value exceeds calibration range N = Indicates presumptive evidence of a compound

# Report of Analysis





| | | | |
|---|---|---|---|
| **Client Sample ID:** | B-1 (FENCE LINE) | | |
| **Lab Sample ID:** | FA89126-1 | **Date Sampled:** | 09/20/21 |
| **Matrix:** | SO - Soil | **Date Received:** | 09/21/21 |
| **Method:** | SW846 8270D BY SIM SW846 3546 | **Percent Solids:** | 93.7 |
| **Project:** | 3720 Okeechobee Rd, Ft Pierce, FL | | |

| | File ID | DF | Analyzed | By | Prep Date | Prep Batch | Analytical Batch |
|---|---|---|---|---|---|---|---|
| Run #1 | 7G16111.D | 1 | 09/22/21 22:48 | WH | 09/22/21 08:04 | OP87425 | S7G680 |
| Run #2 | | | | | | | |

| | Initial Weight | Final Volume |
|---|---|---|
| Run #1 | 15.1 g | 1.0 ml |
| Run #2 | | |

**BN PAH List**

| CAS No. | Compound | Result | PQL | MDL | Units | Q |
|---|---|---|---|---|---|---|
| 83-32-9 | Acenaphthene | 28 U | 71 | 28 | ug/kg | |
| 208-96-8 | Acenaphthylene | 28 U | 71 | 28 | ug/kg | |
| 120-12-7 | Anthracene | 18 U | 71 | 18 | ug/kg | |
| 56-55-3 | Benzo(a)anthracene | 3.5 U | 14 | 3.5 | ug/kg | |
| 50-32-8 | Benzo(a)pyrene | 3.5 U | 14 | 3.5 | ug/kg | |
| 205-99-2 | Benzo(b)fluoranthene | 3.5 U | 14 | 3.5 | ug/kg | |
| 191-24-2 | Benzo(g,h,i)perylene | 3.5 U | 14 | 3.5 | ug/kg | |
| 207-08-9 | Benzo(k)fluoranthene | 3.5 U | 14 | 3.5 | ug/kg | |
| 218-01-9 | Chrysene | 3.5 U | 14 | 3.5 | ug/kg | |
| 53-70-3 | Dibenzo(a,h)anthracene | 3.5 U | 14 | 3.5 | ug/kg | |
| 206-44-0 | Fluoranthene | 18 U | 71 | 18 | ug/kg | |
| 86-73-7 | Fluorene | 28 U | 71 | 28 | ug/kg | |
| 193-39-5 | Indeno(1,2,3-cd)pyrene | 3.5 U | 14 | 3.5 | ug/kg | |
| 90-12-0 | 1-Methylnaphthalene | 28 U | 71 | 28 | ug/kg | |
| 91-57-6 | 2-Methylnaphthalene | 28 U | 71 | 28 | ug/kg | |
| 91-20-3 | Naphthalene | 28 U | 71 | 28 | ug/kg | |
| 85-01-8 | Phenanthrene | 18 U | 71 | 18 | ug/kg | |
| 129-00-0 | Pyrene | 18 U | 71 | 18 | ug/kg | |

| CAS No. | Surrogate Recoveries | Run# 1 | Run# 2 | Limits |
|---|---|---|---|---|
| 7297-45-2 | 2-Methylnaphthalene-d10 | 83% | | 50-150% |
| 93951-69-0 | Fluoranthene-d10 | 89% | | 50-150% |

U = Not detected MDL = Method Detection Limit I = Result > = MDL but < PQL J = Estimated value
PQL = Practical Quantitation Limit V = Indicates analyte found in associated method blank
L = Indicates value exceeds calibration range N = Indicates presumptive evidence of a compound

# Report of Analysis





| | | | |
|---|---|---|---|
| **Client Sample ID:** | B-1 (FENCE LINE) | | |
| **Lab Sample ID:** | FA89126-1 | **Date Sampled:** | 09/20/21 |
| **Matrix:** | SO - Soil | **Date Received:** | 09/21/21 |
| **Method:** | SW846 8270D BY SIM | **Percent Solids:** | 93.7 |
| **Project:** | 3720 Okeechobee Rd, Ft Pierce, FL | | |

| | File ID | DF | Analyzed | By | Prep Date | Prep Batch | Analytical Batch |
|---|---|---|---|---|---|---|---|
| Run #1 | | 1 | 09/22/21 22:48 | WH | n/a | n/a | R54859 |
| Run #2 | | | | | | | |

| CAS No. | Compound | Result | PQL | Units | Q |
|---|---|---|---|---|---|
| | Benzo(a)pyrene Equivalents [a] | NC | | mg/kg | |

(a) Total Benzo(a)pyrene Equivalents calculated as per FDEP Conversion Table [Revised 11-26-07]

U = Not detected
PQL = Practical Quantitation Limit
L = Indicates value exceeds calibration range
I = Result > = MDL but < PQL J = Estimated value
V = Indicates analyte found in associated method blank
N = Indicates presumptive evidence of a compound

# Report of Analysis





| | | | |
|---|---|---|---|
| **Client Sample ID:** | B-1 (FENCE LINE) | | |
| **Lab Sample ID:** | FA89126-1 | **Date Sampled:** | 09/20/21 |
| **Matrix:** | SO - Soil | **Date Received:** | 09/21/21 |
| **Method:** | FLORIDA-PRO 2018 SW846 3546 | **Percent Solids:** | 93.7 |
| **Project:** | 3720 Okeechobee Rd, Ft Pierce, FL | | |

| | File ID | DF | Analyzed | By | Prep Date | Prep Batch | Analytical Batch |
|---|---|---|---|---|---|---|---|
| Run #1 | YR506572.D | 1 | 09/23/21 02:13 | KA | 09/22/21 08:14 | OP87426 | GYR1200 |
| Run #2 | | | | | | | |

| | Initial Weight | Final Volume |
|---|---|---|
| Run #1 | 20.1 g | 1.0 ml |
| Run #2 | | |

| CAS No. | Compound | Result | PQL | MDL | Units | Q |
|---|---|---|---|---|---|---|
| | TPH (C8-C40) | 10.7 | 7.2 | 3.6 | mg/kg | |

| CAS No. | Surrogate Recoveries | Run# 1 | Run# 2 | Limits |
|---|---|---|---|---|
| 84-15-1 | o-Terphenyl | 102% | | 66-136% |
| 7194-86-7 | Nonatriacontane | 65% | | 36-132% |

U = Not detected MDL = Method Detection Limit
PQL = Practical Quantitation Limit
L = Indicates value exceeds calibration range
I = Result > = MDL but < PQL J = Estimated value
V = Indicates analyte found in associated method blank
N = Indicates presumptive evidence of a compound

# Report of Analysis





| | | | |
|---|---|---|---|
| **Client Sample ID:** | B-2 (TANK FARM) | | |
| **Lab Sample ID:** | FA89126-2 | **Date Sampled:** | 09/20/21 |
| **Matrix:** | SO - Soil | **Date Received:** | 09/21/21 |
| **Method:** | SW846 8260B | **Percent Solids:** | 92.7 |
| **Project:** | 3720 Okeechobee Rd, Ft Pierce, FL | | |

| | File ID | DF | Analyzed | By | Prep Date | Prep Batch | Analytical Batch |
|---|---|---|---|---|---|---|---|
| Run #1 | 3C15138.D | 1 | 09/22/21 14:38 | SP | n/a | n/a | V3C665 |
| Run #2 | | | | | | | |

| | Initial Weight | Final Volume |
|---|---|---|
| Run #1 | 7.00 g | 5.0 ml |
| Run #2 | | |

**Purgeable Aromatics, MTBE**

| CAS No. | Compound | Result | PQL | MDL | Units | Q |
|---|---|---|---|---|---|---|
| 71-43-2 | Benzene | 0.94 U | 3.9 | 0.94 | ug/kg | |
| 108-88-3 | Toluene | 7.7 U | 15 | 7.7 | ug/kg | |
| 100-41-4 | Ethylbenzene | 0.77 U | 3.9 | 0.77 | ug/kg | |
| 1330-20-7 | Xylene (total) | 1.6 U | 12 | 1.6 | ug/kg | |
| 1634-04-4 | Methyl Tert Butyl Ether | 0.77 U | 3.9 | 0.77 | ug/kg | |

| CAS No. | Surrogate Recoveries | Run# 1 | Run# 2 | Limits |
|---|---|---|---|---|
| 1868-53-7 | Dibromofluoromethane | 101% | | 75-124% |
| 17060-07-0 | 1,2-Dichloroethane-D4 | 100% | | 72-135% |
| 2037-26-5 | Toluene-D8 | 92% | | 75-126% |
| 460-00-4 | 4-Bromofluorobenzene | 97% | | 71-133% |

U = Not detected MDL = Method Detection Limit I = Result > = MDL but < PQL J = Estimated value
PQL = Practical Quantitation Limit V = Indicates analyte found in associated method blank
L = Indicates value exceeds calibration range N = Indicates presumptive evidence of a compound

# Report of Analysis





| | | | |
|---|---|---|---|
| **Client Sample ID:** | B-2 (TANK FARM) | | |
| **Lab Sample ID:** | FA89126-2 | **Date Sampled:** | 09/20/21 |
| **Matrix:** | SO - Soil | **Date Received:** | 09/21/21 |
| **Method:** | SW846 8270D BY SIM SW846 3546 | **Percent Solids:** | 92.7 |
| **Project:** | 3720 Okeechobee Rd, Ft Pierce, FL | | |

| | File ID | DF | Analyzed | By | Prep Date | Prep Batch | Analytical Batch |
|---|---|---|---|---|---|---|---|
| Run #1 | 7G16112.D | 1 | 09/22/21 23:12 | WH | 09/22/21 08:04 | OP87425 | S7G680 |
| Run #2 | | | | | | | |

| | Initial Weight | Final Volume |
|---|---|---|
| Run #1 | 15.0 g | 1.0 ml |
| Run #2 | | |

**BN PAH List**

| CAS No. | Compound | Result | PQL | MDL | Units | Q |
|---|---|---|---|---|---|---|
| 83-32-9 | Acenaphthene | 29 U | 72 | 29 | ug/kg | |
| 208-96-8 | Acenaphthylene | 29 U | 72 | 29 | ug/kg | |
| 120-12-7 | Anthracene | 18 U | 72 | 18 | ug/kg | |
| 56-55-3 | Benzo(a)anthracene | 3.8 | 14 | 3.6 | ug/kg | I |
| 50-32-8 | Benzo(a)pyrene | 5.9 | 14 | 3.6 | ug/kg | I |
| 205-99-2 | Benzo(b)fluoranthene | 8.8 | 14 | 3.6 | ug/kg | I |
| 191-24-2 | Benzo(g,h,i)perylene | 4.1 | 14 | 3.6 | ug/kg | I |
| 207-08-9 | Benzo(k)fluoranthene | 3.6 U | 14 | 3.6 | ug/kg | |
| 218-01-9 | Chrysene | 5.1 | 14 | 3.6 | ug/kg | I |
| 53-70-3 | Dibenzo(a,h)anthracene | 3.6 U | 14 | 3.6 | ug/kg | |
| 206-44-0 | Fluoranthene | 18 U | 72 | 18 | ug/kg | |
| 86-73-7 | Fluorene | 29 U | 72 | 29 | ug/kg | |
| 193-39-5 | Indeno(1,2,3-cd)pyrene | 4.9 | 14 | 3.6 | ug/kg | I |
| 90-12-0 | 1-Methylnaphthalene | 29 U | 72 | 29 | ug/kg | |
| 91-57-6 | 2-Methylnaphthalene | 29 U | 72 | 29 | ug/kg | |
| 91-20-3 | Naphthalene | 29 U | 72 | 29 | ug/kg | |
| 85-01-8 | Phenanthrene | 18 U | 72 | 18 | ug/kg | |
| 129-00-0 | Pyrene | 18 U | 72 | 18 | ug/kg | |

| CAS No. | Surrogate Recoveries | Run# 1 | Run# 2 | Limits |
|---|---|---|---|---|
| 7297-45-2 | 2-Methylnaphthalene-d10 | 69% | | 50-150% |
| 93951-69-0 | Fluoranthene-d10 | 75% | | 50-150% |

U = Not detected MDL = Method Detection Limit I = Result > = MDL but < PQL J = Estimated value
PQL = Practical Quantitation Limit V = Indicates analyte found in associated method blank
L = Indicates value exceeds calibration range N = Indicates presumptive evidence of a compound

# Report of Analysis





| | | | |
|---|---|---|---|
| **Client Sample ID:** | B-2 (TANK FARM) | | |
| **Lab Sample ID:** | FA89126-2 | **Date Sampled:** | 09/20/21 |
| **Matrix:** | SO - Soil | **Date Received:** | 09/21/21 |
| **Method:** | SW846 8270D BY SIM | **Percent Solids:** | 92.7 |
| **Project:** | 3720 Okeechobee Rd, Ft Pierce, FL | | |

| | File ID | DF | Analyzed | By | Prep Date | Prep Batch | Analytical Batch |
|---|---|---|---|---|---|---|---|
| Run #1 | | 1 | 09/22/21 23:12 | WH | n/a | n/a | R54860 |
| Run #2 | | | | | | | |

| CAS No. | Compound | Result | PQL | Units | Q |
|---|---|---|---|---|---|
| | Benzo(a)pyrene Equivalents [a] | 0.0095 | | mg/kg | |

(a) Total Benzo(a)pyrene Equivalents calculated as per FDEP Conversion Table [Revised 11-26-07]

U = Not detected
PQL = Practical Quantitation Limit
L = Indicates value exceeds calibration range
I = Result > = MDL but < PQL J = Estimated value
V = Indicates analyte found in associated method blank
N = Indicates presumptive evidence of a compound

# Report of Analysis





| | | | |
|---|---|---|---|
| **Client Sample ID:** | B-2 (TANK FARM) | | |
| **Lab Sample ID:** | FA89126-2 | **Date Sampled:** | 09/20/21 |
| **Matrix:** | SO - Soil | **Date Received:** | 09/21/21 |
| **Method:** | FLORIDA-PRO 2018 SW846 3546 | **Percent Solids:** | 92.7 |
| **Project:** | 3720 Okeechobee Rd, Ft Pierce, FL | | |

| | File ID | DF | Analyzed | By | Prep Date | Prep Batch | Analytical Batch |
|---|---|---|---|---|---|---|---|
| Run #1 | YR506573.D | 1 | 09/23/21 02:33 | KA | 09/22/21 08:14 | OP87426 | GYR1200 |
| Run #2 | | | | | | | |

| | Initial Weight | Final Volume |
|---|---|---|
| Run #1 | 20.0 g | 1.0 ml |
| Run #2 | | |

| CAS No. | Compound | Result | PQL | MDL | Units | Q |
|---|---|---|---|---|---|---|
| | TPH (C8-C40) | 11.2 | 7.3 | 3.7 | mg/kg | |

| CAS No. | Surrogate Recoveries | Run# 1 | Run# 2 | Limits |
|---|---|---|---|---|
| 84-15-1 | o-Terphenyl | 107% | | 66-136% |
| 7194-86-7 | Nonatriacontane | 67% | | 36-132% |

U = Not detected MDL = Method Detection Limit I = Result > = MDL but < PQL J = Estimated value
PQL = Practical Quantitation Limit V = Indicates analyte found in associated method blank
L = Indicates value exceeds calibration range N = Indicates presumptive evidence of a compound

# Report of Analysis





| | | | |
|---|---|---|---|
| **Client Sample ID:** | B-3 (MASTEC) | | |
| **Lab Sample ID:** | FA89126-3 | **Date Sampled:** | 09/20/21 |
| **Matrix:** | AQ - Ground Water | **Date Received:** | 09/21/21 |
| **Method:** | SW846 8260B | **Percent Solids:** | n/a |
| **Project:** | 3720 Okeechobee Rd, Ft Pierce, FL | | |

| | File ID | DF | Analyzed | By | Prep Date | Prep Batch | Analytical Batch |
|---|---|---|---|---|---|---|---|
| Run #1 [a] | M0119727.D | 1 | 09/28/21 14:24 | CG | n/a | n/a | VM5146 |
| Run #2 | | | | | | | |

| | Purge Volume |
|---|---|
| Run #1 | 5.0 ml |
| Run #2 | |

**Purgeable Aromatics, MTBE**

| CAS No. | Compound | Result | PQL | MDL | Units | Q |
|---|---|---|---|---|---|---|
| 71-43-2 | Benzene | 0.31 U | 1.0 | 0.31 | ug/l | |
| 108-88-3 | Toluene | 0.30 U | 1.0 | 0.30 | ug/l | |
| 100-41-4 | Ethylbenzene [b] | 0.36 U | 1.0 | 0.36 | ug/l | |
| 1330-20-7 | Xylene (total) | 0.72 U | 3.0 | 0.72 | ug/l | |
| 1634-04-4 | Methyl Tert Butyl Ether | 0.23 U | 1.0 | 0.23 | ug/l | |

| CAS No. | Surrogate Recoveries | Run# 1 | Run# 2 | Limits |
|---|---|---|---|---|
| 1868-53-7 | Dibromofluoromethane | 100% | | 83-118% |
| 17060-07-0 | 1,2-Dichloroethane-D4 | 100% | | 79-125% |
| 2037-26-5 | Toluene-D8 | 101% | | 85-112% |
| 460-00-4 | 4-Bromofluorobenzene | 102% | | 83-118% |

(a) Sample was treated with an anti-foaming agent.
(b) Associated BS recovery outside control limits high; however sample is ND.

U = Not detected MDL = Method Detection Limit I = Result > = MDL but < PQL J = Estimated value
PQL = Practical Quantitation Limit V = Indicates analyte found in associated method blank
L = Indicates value exceeds calibration range N = Indicates presumptive evidence of a compound

# Report of Analysis





| | | | |
|---|---|---|---|
| **Client Sample ID:** | B-3 (MASTEC) | | |
| **Lab Sample ID:** | FA89126-3 | **Date Sampled:** | 09/20/21 |
| **Matrix:** | AQ - Ground Water | **Date Received:** | 09/21/21 |
| **Method:** | SW846 8270D BY SIM SW846 3510C | **Percent Solids:** | n/a |
| **Project:** | 3720 Okeechobee Rd, Ft Pierce, FL | | |

| | File ID | DF | Analyzed | By | Prep Date | Prep Batch | Analytical Batch |
|---|---|---|---|---|---|---|---|
| Run #1 | T056474.D | 1 | 09/24/21 11:02 | LR | 09/23/21 07:59 | OP87449 | ST1943 |
| Run #2 | | | | | | | |

| | Initial Volume | Final Volume |
|---|---|---|
| Run #1 | 230 ml | 1.0 ml |
| Run #2 | | |

**BN PAH List**

| CAS No. | Compound | Result | PQL | MDL | Units | Q |
|---|---|---|---|---|---|---|
| 83-32-9 | Acenaphthene | 0.35 U | 0.87 | 0.35 | ug/l | |
| 208-96-8 | Acenaphthylene | 0.35 U | 0.87 | 0.35 | ug/l | |
| 120-12-7 | Anthracene | 0.22 U | 0.87 | 0.22 | ug/l | |
| 56-55-3 | Benzo(a)anthracene | 0.035 U | 0.17 | 0.035 | ug/l | |
| 50-32-8 | Benzo(a)pyrene | 0.035 U | 0.17 | 0.035 | ug/l | |
| 205-99-2 | Benzo(b)fluoranthene | 0.035 U | 0.087 | 0.035 | ug/l | |
| 191-24-2 | Benzo(g,h,i)perylene | 0.035 U | 0.17 | 0.035 | ug/l | |
| 207-08-9 | Benzo(k)fluoranthene | 0.035 U | 0.087 | 0.035 | ug/l | |
| 218-01-9 | Chrysene | 0.035 U | 0.17 | 0.035 | ug/l | |
| 53-70-3 | Dibenzo(a,h)anthracene | 0.035 U | 0.17 | 0.035 | ug/l | |
| 206-44-0 | Fluoranthene | 0.22 U | 0.87 | 0.22 | ug/l | |
| 86-73-7 | Fluorene | 0.22 U | 0.87 | 0.22 | ug/l | |
| 193-39-5 | Indeno(1,2,3-cd)pyrene | 0.035 U | 0.17 | 0.035 | ug/l | |
| 90-12-0 | 1-Methylnaphthalene | 0.35 U | 0.87 | 0.35 | ug/l | |
| 91-57-6 | 2-Methylnaphthalene | 0.35 U | 0.87 | 0.35 | ug/l | |
| 91-20-3 | Naphthalene | 0.35 U | 0.87 | 0.35 | ug/l | |
| 85-01-8 | Phenanthrene | 0.22 U | 0.87 | 0.22 | ug/l | |
| 129-00-0 | Pyrene | 0.22 U | 0.87 | 0.22 | ug/l | |

| CAS No. | Surrogate Recoveries | Run# 1 | Run# 2 | Limits |
|---|---|---|---|---|
| 7297-45-2 | 2-Methylnaphthalene-d10 | 103% | | 50-150% |
| 93951-69-0 | Fluoranthene-d10 | 107% | | 50-150% |

U = Not detected MDL = Method Detection Limit I = Result > = MDL but < PQL J = Estimated value
PQL = Practical Quantitation Limit V = Indicates analyte found in associated method blank
L = Indicates value exceeds calibration range N = Indicates presumptive evidence of a compound

# Report of Analysis





| | | | |
|---|---|---|---|
| **Client Sample ID:** | B-3 (MASTEC) | | |
| **Lab Sample ID:** | FA89126-3 | **Date Sampled:** | 09/20/21 |
| **Matrix:** | AQ - Ground Water | **Date Received:** | 09/21/21 |
| **Method:** | EPA 504.1 SW846 8011 | **Percent Solids:** | n/a |
| **Project:** | 3720 Okeechobee Rd, Ft Pierce, FL | | |

| | File ID | DF | Analyzed | By | Prep Date | Prep Batch | Analytical Batch |
|---|---|---|---|---|---|---|---|
| Run #1 | DD115016.D | 1 | 09/24/21 19:38 | NJ | 09/22/21 16:12 | OP87433 | GDD3324 |
| Run #2 | | | | | | | |

| | Initial Volume | Final Volume |
|---|---|---|
| Run #1 | 36.7 ml | 2.0 ml |
| Run #2 | | |

| CAS No. | Compound | Result | PQL | MDL | Units | Q |
|---|---|---|---|---|---|---|
| 106-93-4 | 1,2-Dibromoethane | 0.0095 U | 0.019 | 0.0095 | ug/l | |

| CAS No. | Surrogate Recoveries | Run# 1 | Run# 2 | Limits |
|---|---|---|---|---|
| 460-00-4 | 4-Bromofluorobenzene | 124% | | 63-137% |

U = Not detected MDL = Method Detection Limit
PQL = Practical Quantitation Limit
L = Indicates value exceeds calibration range
I = Result > = MDL but < PQL J = Estimated value
V = Indicates analyte found in associated method blank
N = Indicates presumptive evidence of a compound

# Report of Analysis





| | | | |
|---|---|---|---|
| **Client Sample ID:** | B-3 (MASTEC) | | |
| **Lab Sample ID:** | FA89126-3 | **Date Sampled:** | 09/20/21 |
| **Matrix:** | AQ - Ground Water | **Date Received:** | 09/21/21 |
| **Method:** | FLORIDA-PRO 2018 SW846 3510C | **Percent Solids:** | n/a |
| **Project:** | 3720 Okeechobee Rd, Ft Pierce, FL | | |

| | File ID | DF | Analyzed | By | Prep Date | Prep Batch | Analytical Batch |
|---|---|---|---|---|---|---|---|
| Run #1 | JR0085316.D | 1 | 09/22/21 17:28 | KA | 09/22/21 07:55 | OP87420 | GJR341 |
| Run #2 | | | | | | | |

| | Initial Volume | Final Volume |
|---|---|---|
| Run #1 | 240 ml | 1.0 ml |
| Run #2 | | |

| CAS No. | Compound | Result | PQL | MDL | Units | Q |
|---|---|---|---|---|---|---|
| | TPH (C8-C40) | 0.226 | 0.28 | 0.14 | mg/l | I |

| CAS No. | Surrogate Recoveries | Run# 1 | Run# 2 | Limits |
|---|---|---|---|---|
| 84-15-1 | o-Terphenyl | 109% | | 66-139% |
| 7194-86-7 | Nonatriacontane | 66% | | 40-129% |

U = Not detected MDL = Method Detection Limit I = Result > = MDL but < PQL J = Estimated value
PQL = Practical Quantitation Limit V = Indicates analyte found in associated method blank
L = Indicates value exceeds calibration range N = Indicates presumptive evidence of a compound

# Report of Analysis





| | | | |
|---|---|---|---|
| **Client Sample ID:** | B-3 (MASTEC) | | |
| **Lab Sample ID:** | FA89126-3 | **Date Sampled:** | 09/20/21 |
| **Matrix:** | AQ - Ground Water | **Date Received:** | 09/21/21 |
| | | **Percent Solids:** | n/a |
| **Project:** | 3720 Okeechobee Rd, Ft Pierce, FL | | |

**Total Metals Analysis**

| Analyte | Result | PQL | MDL | Units | DF | Prep | Analyzed | By | Method | Prep Method |
|---|---|---|---|---|---|---|---|---|---|---|
| Lead | 1.1 U | 5.0 | 1.1 | ug/l | 1 | 09/23/21 | 09/23/21 | LM | SW846 6010C [1] | SW846 3010A [2] |

(1) Instrument QC Batch: MA18061
(2) Prep QC Batch: MP39583

PQL = Practical Quantitation Limit
MDL = Method Detection Limit

U = Indicates a result < MDL
I = Indicates a result > = MDL but < PQL

# Report of Analysis





| | | | |
|---|---|---|---|
| **Client Sample ID:** | B-1 (FENCE LINE) | | |
| **Lab Sample ID:** | FA89126-4 | **Date Sampled:** | 09/20/21 |
| **Matrix:** | AQ - Ground Water | **Date Received:** | 09/21/21 |
| **Method:** | SW846 8260B | **Percent Solids:** | n/a |
| **Project:** | 3720 Okeechobee Rd, Ft Pierce, FL | | |

| | File ID | DF | Analyzed | By | Prep Date | Prep Batch | Analytical Batch |
|---|---|---|---|---|---|---|---|
| Run #1 [a] | M0119728.D | 1 | 09/28/21 14:49 | CG | n/a | n/a | VM5146 |
| Run #2 | | | | | | | |

| | Purge Volume |
|---|---|
| Run #1 | 5.0 ml |
| Run #2 | |

**Purgeable Aromatics, MTBE**

| CAS No. | Compound | Result | PQL | MDL | Units | Q |
|---|---|---|---|---|---|---|
| 71-43-2 | Benzene | 0.31 U | 1.0 | 0.31 | ug/l | |
| 108-88-3 | Toluene | 0.30 U | 1.0 | 0.30 | ug/l | |
| 100-41-4 | Ethylbenzene [b] | 0.36 U | 1.0 | 0.36 | ug/l | |
| 1330-20-7 | Xylene (total) | 0.72 U | 3.0 | 0.72 | ug/l | |
| 1634-04-4 | Methyl Tert Butyl Ether | 0.23 U | 1.0 | 0.23 | ug/l | |

| CAS No. | Surrogate Recoveries | Run# 1 | Run# 2 | Limits |
|---|---|---|---|---|
| 1868-53-7 | Dibromofluoromethane | 101% | | 83-118% |
| 17060-07-0 | 1,2-Dichloroethane-D4 | 101% | | 79-125% |
| 2037-26-5 | Toluene-D8 | 100% | | 85-112% |
| 460-00-4 | 4-Bromofluorobenzene | 101% | | 83-118% |

(a) Sample was treated with an anti-foaming agent.
(b) Associated BS recovery outside control limits high; however sample is ND.

U = Not detected MDL = Method Detection Limit I = Result > = MDL but < PQL J = Estimated value
PQL = Practical Quantitation Limit V = Indicates analyte found in associated method blank
L = Indicates value exceeds calibration range N = Indicates presumptive evidence of a compound

# Report of Analysis





| | | | |
|---|---|---|---|
| **Client Sample ID:** | B-1 (FENCE LINE) | | |
| **Lab Sample ID:** | FA89126-4 | **Date Sampled:** | 09/20/21 |
| **Matrix:** | AQ - Ground Water | **Date Received:** | 09/21/21 |
| **Method:** | SW846 8270D BY SIM SW846 3510C | **Percent Solids:** | n/a |
| **Project:** | 3720 Okeechobee Rd, Ft Pierce, FL | | |

| | File ID | DF | Analyzed | By | Prep Date | Prep Batch | Analytical Batch |
|---|---|---|---|---|---|---|---|
| Run #1 | T056475.D | 1 | 09/24/21 11:35 | LR | 09/23/21 07:59 | OP87449 | ST1943 |
| Run #2 | | | | | | | |

| | Initial Volume | Final Volume |
|---|---|---|
| Run #1 | 240 ml | 1.0 ml |
| Run #2 | | |

**BN PAH List**

| CAS No. | Compound | Result | PQL | MDL | Units | Q |
|---|---|---|---|---|---|---|
| 83-32-9 | Acenaphthene | 0.33 U | 0.83 | 0.33 | ug/l | |
| 208-96-8 | Acenaphthylene | 0.33 U | 0.83 | 0.33 | ug/l | |
| 120-12-7 | Anthracene | 0.21 U | 0.83 | 0.21 | ug/l | |
| 56-55-3 | Benzo(a)anthracene | 0.033 U | 0.17 | 0.033 | ug/l | |
| 50-32-8 | Benzo(a)pyrene | 0.033 U | 0.17 | 0.033 | ug/l | |
| 205-99-2 | Benzo(b)fluoranthene | 0.033 U | 0.083 | 0.033 | ug/l | |
| 191-24-2 | Benzo(g,h,i)perylene | 0.033 U | 0.17 | 0.033 | ug/l | |
| 207-08-9 | Benzo(k)fluoranthene | 0.033 U | 0.083 | 0.033 | ug/l | |
| 218-01-9 | Chrysene | 0.033 U | 0.17 | 0.033 | ug/l | |
| 53-70-3 | Dibenzo(a,h)anthracene | 0.033 U | 0.17 | 0.033 | ug/l | |
| 206-44-0 | Fluoranthene | 0.21 U | 0.83 | 0.21 | ug/l | |
| 86-73-7 | Fluorene | 0.21 U | 0.83 | 0.21 | ug/l | |
| 193-39-5 | Indeno(1,2,3-cd)pyrene | 0.033 U | 0.17 | 0.033 | ug/l | |
| 90-12-0 | 1-Methylnaphthalene | 0.33 U | 0.83 | 0.33 | ug/l | |
| 91-57-6 | 2-Methylnaphthalene | 0.33 U | 0.83 | 0.33 | ug/l | |
| 91-20-3 | Naphthalene | 0.33 U | 0.83 | 0.33 | ug/l | |
| 85-01-8 | Phenanthrene | 0.21 U | 0.83 | 0.21 | ug/l | |
| 129-00-0 | Pyrene | 0.21 U | 0.83 | 0.21 | ug/l | |

| CAS No. | Surrogate Recoveries | Run# 1 | Run# 2 | Limits |
|---|---|---|---|---|
| 7297-45-2 | 2-Methylnaphthalene-d10 | 84% | | 50-150% |
| 93951-69-0 | Fluoranthene-d10 | 92% | | 50-150% |

U = Not detected MDL = Method Detection Limit I = Result > = MDL but < PQL J = Estimated value
PQL = Practical Quantitation Limit V = Indicates analyte found in associated method blank
L = Indicates value exceeds calibration range N = Indicates presumptive evidence of a compound

# Report of Analysis





**Client Sample ID:** B-1 (FENCE LINE)
**Lab Sample ID:** FA89126-4
**Matrix:** AQ - Ground Water
**Method:** EPA 504.1 SW846 8011
**Project:** 3720 Okeechobee Rd, Ft Pierce, FL

**Date Sampled:** 09/20/21
**Date Received:** 09/21/21
**Percent Solids:** n/a

| | File ID | DF | Analyzed | By | Prep Date | Prep Batch | Analytical Batch |
|---|---|---|---|---|---|---|---|
| Run #1 | DD115017.D | 1 | 09/24/21 19:54 | NJ | 09/22/21 16:12 | OP87433 | GDD3324 |
| Run #2 | | | | | | | |

| | Initial Volume | Final Volume |
|---|---|---|
| Run #1 | 36.3 ml | 2.0 ml |
| Run #2 | | |

| CAS No. | Compound | Result | PQL | MDL | Units | Q |
|---|---|---|---|---|---|---|
| 106-93-4 | 1,2-Dibromoethane | 0.0096 U | 0.019 | 0.0096 | ug/l | |

| CAS No. | Surrogate Recoveries | Run# 1 | Run# 2 | Limits |
|---|---|---|---|---|
| 460-00-4 | 4-Bromofluorobenzene | 120% | | 63-137% |

U = Not detected MDL = Method Detection Limit
PQL = Practical Quantitation Limit
L = Indicates value exceeds calibration range
I = Result > = MDL but < PQL J = Estimated value
V = Indicates analyte found in associated method blank
N = Indicates presumptive evidence of a compound

# Report of Analysis





| | | | |
|---|---|---|---|
| **Client Sample ID:** | B-1 (FENCE LINE) | | |
| **Lab Sample ID:** | FA89126-4 | **Date Sampled:** | 09/20/21 |
| **Matrix:** | AQ - Ground Water | **Date Received:** | 09/21/21 |
| **Method:** | FLORIDA-PRO 2018 SW846 3510C | **Percent Solids:** | n/a |
| **Project:** | 3720 Okeechobee Rd, Ft Pierce, FL | | |

| | File ID | DF | Analyzed | By | Prep Date | Prep Batch | Analytical Batch |
|---|---|---|---|---|---|---|---|
| Run #1 | JR0085317.D | 1 | 09/22/21 17:49 | KA | 09/22/21 07:55 | OP87420 | GJR341 |
| Run #2 | | | | | | | |

| | Initial Volume | Final Volume |
|---|---|---|
| Run #1 | 250 ml | 1.0 ml |
| Run #2 | | |

| CAS No. | Compound | Result | PQL | MDL | Units | Q |
|---|---|---|---|---|---|---|
| | TPH (C8-C40) | 0.176 | 0.27 | 0.14 | mg/l | I |

| CAS No. | Surrogate Recoveries | Run# 1 | Run# 2 | Limits |
|---|---|---|---|---|
| 84-15-1 | o-Terphenyl | 116% | | 66-139% |
| 7194-86-7 | Nonatriacontane | 70% | | 40-129% |

U = Not detected MDL = Method Detection Limit I = Result > = MDL but < PQL J = Estimated value
PQL = Practical Quantitation Limit V = Indicates analyte found in associated method blank
L = Indicates value exceeds calibration range N = Indicates presumptive evidence of a compound

# Report of Analysis





| | | | |
|---|---|---|---|
| **Client Sample ID:** | B-1 (FENCE LINE) | | |
| **Lab Sample ID:** | FA89126-4 | **Date Sampled:** | 09/20/21 |
| **Matrix:** | AQ - Ground Water | **Date Received:** | 09/21/21 |
| | | **Percent Solids:** | n/a |
| **Project:** | 3720 Okeechobee Rd, Ft Pierce, FL | | |

**Total Metals Analysis**

| Analyte | Result | PQL | MDL | Units | DF | Prep | Analyzed | By | Method | Prep Method |
|---|---|---|---|---|---|---|---|---|---|---|
| Lead | 3.4 I | 5.0 | 1.1 | ug/l | 1 | 09/23/21 | 09/23/21 | LM | SW846 6010C [1] | SW846 3010A [2] |

(1) Instrument QC Batch: MA18061
(2) Prep QC Batch: MP39583

PQL = Practical Quantitation Limit
MDL = Method Detection Limit

U = Indicates a result < MDL
I = Indicates a result > = MDL but < PQL

# Report of Analysis





| | | | |
|---|---|---|---|
| **Client Sample ID:** | B-2 (TANK FARM) | | |
| **Lab Sample ID:** | FA89126-5 | **Date Sampled:** | 09/20/21 |
| **Matrix:** | AQ - Ground Water | **Date Received:** | 09/21/21 |
| **Method:** | SW846 8260B | **Percent Solids:** | n/a |
| **Project:** | 3720 Okeechobee Rd, Ft Pierce, FL | | |

| | File ID | DF | Analyzed | By | Prep Date | Prep Batch | Analytical Batch |
|---|---|---|---|---|---|---|---|
| Run #1 [a] | M0119729.D | 1 | 09/28/21 15:15 | CG | n/a | n/a | VM5146 |
| Run #2 | | | | | | | |

| | Purge Volume |
|---|---|
| Run #1 | 5.0 ml |
| Run #2 | |

**Purgeable Aromatics, MTBE**

| CAS No. | Compound | Result | PQL | MDL | Units | Q |
|---|---|---|---|---|---|---|
| 71-43-2 | Benzene | 0.31 U | 1.0 | 0.31 | ug/l | |
| 108-88-3 | Toluene | 0.30 U | 1.0 | 0.30 | ug/l | |
| 100-41-4 | Ethylbenzene [b] | 0.36 U | 1.0 | 0.36 | ug/l | |
| 1330-20-7 | Xylene (total) | 0.72 U | 3.0 | 0.72 | ug/l | |
| 1634-04-4 | Methyl Tert Butyl Ether | 0.23 U | 1.0 | 0.23 | ug/l | |

| CAS No. | Surrogate Recoveries | Run# 1 | Run# 2 | Limits |
|---|---|---|---|---|
| 1868-53-7 | Dibromofluoromethane | 101% | | 83-118% |
| 17060-07-0 | 1,2-Dichloroethane-D4 | 101% | | 79-125% |
| 2037-26-5 | Toluene-D8 | 99% | | 85-112% |
| 460-00-4 | 4-Bromofluorobenzene | 102% | | 83-118% |

(a) Sample was treated with an anti-foaming agent.
(b) Associated BS recovery outside control limits high; however sample is ND.

U = Not detected MDL = Method Detection Limit I = Result > = MDL but < PQL J = Estimated value
PQL = Practical Quantitation Limit V = Indicates analyte found in associated method blank
L = Indicates value exceeds calibration range N = Indicates presumptive evidence of a compound

# Report of Analysis





| | | | |
|---|---|---|---|
| **Client Sample ID:** | B-2 (TANK FARM) | | |
| **Lab Sample ID:** | FA89126-5 | **Date Sampled:** | 09/20/21 |
| **Matrix:** | AQ - Ground Water | **Date Received:** | 09/21/21 |
| **Method:** | SW846 8270D BY SIM SW846 3510C | **Percent Solids:** | n/a |
| **Project:** | 3720 Okeechobee Rd, Ft Pierce, FL | | |

| | File ID | DF | Analyzed | By | Prep Date | Prep Batch | Analytical Batch |
|---|---|---|---|---|---|---|---|
| Run #1 | T056476.D | 1 | 09/24/21 12:08 | LR | 09/23/21 07:59 | OP87449 | ST1943 |
| Run #2 | | | | | | | |

| | Initial Volume | Final Volume |
|---|---|---|
| Run #1 | 250 ml | 1.0 ml |
| Run #2 | | |

**BN PAH List**

| CAS No. | Compound | Result | PQL | MDL | Units | Q |
|---|---|---|---|---|---|---|
| 83-32-9 | Acenaphthene | 0.32 U | 0.80 | 0.32 | ug/l | |
| 208-96-8 | Acenaphthylene | 0.32 U | 0.80 | 0.32 | ug/l | |
| 120-12-7 | Anthracene | 0.20 U | 0.80 | 0.20 | ug/l | |
| 56-55-3 | Benzo(a)anthracene | 0.032 U | 0.16 | 0.032 | ug/l | |
| 50-32-8 | Benzo(a)pyrene | 0.032 U | 0.16 | 0.032 | ug/l | |
| 205-99-2 | Benzo(b)fluoranthene | 0.032 U | 0.080 | 0.032 | ug/l | |
| 191-24-2 | Benzo(g,h,i)perylene | 0.032 U | 0.16 | 0.032 | ug/l | |
| 207-08-9 | Benzo(k)fluoranthene | 0.032 U | 0.080 | 0.032 | ug/l | |
| 218-01-9 | Chrysene | 0.032 U | 0.16 | 0.032 | ug/l | |
| 53-70-3 | Dibenzo(a,h)anthracene | 0.032 U | 0.16 | 0.032 | ug/l | |
| 206-44-0 | Fluoranthene | 0.20 U | 0.80 | 0.20 | ug/l | |
| 86-73-7 | Fluorene | 0.20 U | 0.80 | 0.20 | ug/l | |
| 193-39-5 | Indeno(1,2,3-cd)pyrene | 0.032 U | 0.16 | 0.032 | ug/l | |
| 90-12-0 | 1-Methylnaphthalene | 0.32 U | 0.80 | 0.32 | ug/l | |
| 91-57-6 | 2-Methylnaphthalene | 0.32 U | 0.80 | 0.32 | ug/l | |
| 91-20-3 | Naphthalene | 0.32 U | 0.80 | 0.32 | ug/l | |
| 85-01-8 | Phenanthrene | 0.20 U | 0.80 | 0.20 | ug/l | |
| 129-00-0 | Pyrene | 0.20 U | 0.80 | 0.20 | ug/l | |

| CAS No. | Surrogate Recoveries | Run# 1 | Run# 2 | Limits |
|---|---|---|---|---|
| 7297-45-2 | 2-Methylnaphthalene-d10 | 78% | | 50-150% |
| 93951-69-0 | Fluoranthene-d10 | 83% | | 50-150% |

U = Not detected MDL = Method Detection Limit I = Result > = MDL but < PQL J = Estimated value
PQL = Practical Quantitation Limit V = Indicates analyte found in associated method blank
L = Indicates value exceeds calibration range N = Indicates presumptive evidence of a compound

# Report of Analysis





| | | | |
|---|---|---|---|
| **Client Sample ID:** | B-2 (TANK FARM) | | |
| **Lab Sample ID:** | FA89126-5 | **Date Sampled:** | 09/20/21 |
| **Matrix:** | AQ - Ground Water | **Date Received:** | 09/21/21 |
| **Method:** | EPA 504.1 SW846 8011 | **Percent Solids:** | n/a |
| **Project:** | 3720 Okeechobee Rd, Ft Pierce, FL | | |

| | File ID | DF | Analyzed | By | Prep Date | Prep Batch | Analytical Batch |
|---|---|---|---|---|---|---|---|
| Run #1 | DD115018.D | 1 | 09/24/21 20:10 | NJ | 09/22/21 16:12 | OP87433 | GDD3324 |
| Run #2 | | | | | | | |

| | Initial Volume | Final Volume |
|---|---|---|
| Run #1 | 36.6 ml | 2.0 ml |
| Run #2 | | |

| CAS No. | Compound | Result | PQL | MDL | Units | Q |
|---|---|---|---|---|---|---|
| 106-93-4 | 1,2-Dibromoethane | 0.0096 U | 0.019 | 0.0096 | ug/l | |

| CAS No. | Surrogate Recoveries | Run# 1 | Run# 2 | Limits |
|---|---|---|---|---|
| 460-00-4 | 4-Bromofluorobenzene | 122% | | 63-137% |

U = Not detected MDL = Method Detection Limit
PQL = Practical Quantitation Limit
L = Indicates value exceeds calibration range
I = Result > = MDL but < PQL J = Estimated value
V = Indicates analyte found in associated method blank
N = Indicates presumptive evidence of a compound

# Report of Analysis





| | | | |
|---|---|---|---|
| **Client Sample ID:** | B-2 (TANK FARM) | | |
| **Lab Sample ID:** | FA89126-5 | **Date Sampled:** | 09/20/21 |
| **Matrix:** | AQ - Ground Water | **Date Received:** | 09/21/21 |
| **Method:** | FLORIDA-PRO 2018 SW846 3510C | **Percent Solids:** | n/a |
| **Project:** | 3720 Okeechobee Rd, Ft Pierce, FL | | |

| | File ID | DF | Analyzed | By | Prep Date | Prep Batch | Analytical Batch |
|---|---|---|---|---|---|---|---|
| Run #1 | JR0085318.D | 1 | 09/22/21 18:09 | KA | 09/22/21 07:55 | OP87420 | GJR341 |
| Run #2 | | | | | | | |

| | Initial Volume | Final Volume |
|---|---|---|
| Run #1 | 250 ml | 1.0 ml |
| Run #2 | | |

| CAS No. | Compound | Result | PQL | MDL | Units | Q |
|---|---|---|---|---|---|---|
| | TPH (C8-C40) | 0.14 U | 0.27 | 0.14 | mg/l | |

| CAS No. | Surrogate Recoveries | Run# 1 | Run# 2 | Limits |
|---|---|---|---|---|
| 84-15-1 | o-Terphenyl | 114% | | 66-139% |
| 7194-86-7 | Nonatriacontane | 69% | | 40-129% |

U = Not detected MDL = Method Detection Limit
PQL = Practical Quantitation Limit
L = Indicates value exceeds calibration range
I = Result > = MDL but < PQL J = Estimated value
V = Indicates analyte found in associated method blank
N = Indicates presumptive evidence of a compound

# Report of Analysis





| | | | |
|---|---|---|---|
| **Client Sample ID:** | B-2 (TANK FARM) | | |
| **Lab Sample ID:** | FA89126-5 | **Date Sampled:** | 09/20/21 |
| **Matrix:** | AQ - Ground Water | **Date Received:** | 09/21/21 |
| | | **Percent Solids:** | n/a |
| **Project:** | 3720 Okeechobee Rd, Ft Pierce, FL | | |

**Total Metals Analysis**

| Analyte | Result | PQL | MDL | Units | DF | Prep | Analyzed | By | Method | Prep Method |
|---|---|---|---|---|---|---|---|---|---|---|
| Lead | 2.4 I | 5.0 | 1.1 | ug/l | 1 | 09/23/21 | 09/23/21 | LM | SW846 6010C [1] | SW846 3010A [2] |

(1) Instrument QC Batch: MA18061
(2) Prep QC Batch: MP39583

PQL = Practical Quantitation Limit
MDL = Method Detection Limit

U = Indicates a result < MDL
I = Indicates a result > = MDL but < PQL

## Misc. Forms

### Custody Documents and Other Forms

Includes the following where applicable:

- Chain of Custody

SGS ACCUTEST
SOUTH FLORIDA

# SGS Accutest Southeast Chain of Custody

4405 Vineland Road, Suite C-15 Orlando, Fl 32811
TEL. 407-425-6700 FAX: 407-425-0707
www.accutest.com

DF-091421-40 FA89126

SGS ACCUTEST JOB # : PAGE 1 OF 1

SGS Accutest Quote # | SKIFF #

**Client / Reporting Information**

Solutech

Address: 5841 Corporate Way STE 102

City: West Palm Beach State: Fl Zip: 33407

Project Contact: Email:

Phone #: 561-688-2904

Sampler(s) Name(s) (Printed)
Sampler 1: Sampler 2:

**Project Information**

Project Name: Project.57201.01

Street 3720 Okeechobee Rd.

City Fort Pierce State FL

Project #

Fax #

Client Purchase Order #

**Analytical Information**

| SGS Accutest Sample # | Field ID / Point of Collection | DATE | COLLECTION: SAMPLED BY | MATRIX | # OF BOTTLES | TIME | CONTAINER INFORMATION: OTHER | NONE | HCl | NaOH | HNO3 | H2SO4 | NaOH+ZnAc | DI WATER | MeOH | B8270SIMPAH,FLPROMW | V8260 (BTEX+MTBE) | BLV8270SIMPAH | EDB BY EPA 504 | FLPROLV | PB | V8260 TRIP BLANK | Matrix Codes | LAB USE ONLY |
|---|---|---|---|---|---|---|---|---|---|---|---|---|---|---|---|---|---|---|---|---|---|---|---|---|
| 1 | B-1 (Fence Line) | 9/20/21 | KPM | SO | 4 | 10:40 | | | | | | | | | ✓ | | 3 | | | | | | | |
| 2 | B-2 (Tank Farm) | | | SO | 4 | 10:40 | | | | | | | | | ✓ | | 1 | 3 | | | | | | |
| 3 | B-3 (Mastec) | | | GW | 11 | 11:40 | | | ✓ | | | ✓ | | | ✓ | | 3 | 3 | 3 | 2 | 1 | | | |
| 4 | B-1 (Fence Line) | | | GW | 11 | 10:45 | | | ✓ | | | ✓ | | | ✓ | | 3 | 2 | 3 | 2 | 1 | | | |
| 5 | B-2 (~~Mastec~~) Tank Farm | | | GW | 11 | 11:00 | | | ✓ | | | ✓ | | | ✓ | | 3 | 2 | 3 | 2 | 1 | HOLD | | |

Matrix Codes: DW - Drinking Water; GW - Ground Water; WW - Water; SW - Surface Water; SO - Soil; SL- Sludge; OI - Oil; LIQ - Other Liquid; AIR - Air

**Turnaround Time ( Business days)**

10 Day (Business) Approved By: / Date:
7 Day
5 Day
3 Day *RUSH*
2 Day *RUSH*
1 Day *RUSH*
Other
Rush T/A Data Available VIA Email or Lablink

**Data Deliverable Information**

- [ ] COMMERCIAL "A" (RESULTS ONLY)
- [ ] COMMERCIAL "B" (RESULTS PLUS QC)
- [ ] REDT1 (EPA LEVEL 3)
- [ ] FULLT1 (EPA LEVEL 4)
- [ ] EDD'S

**Comments / Remarks**

INITIAL ASSESSMENT

LABEL VERIFICATION

Sample Custody must be documented below each time samples change possession, including courier delivery.

| | Relinquished by Sampler/Affiliation | Date Time: | Received By/Affiliation | Relinquished By/Affiliation | Date Time: | Received By/Affiliation |
|---|---|---|---|---|---|---|
| 1 | | 9/20/21 1421 | 2 SGS | 9/20/21 1554 | | |
| 3 | | 9/20/21 | 4 FX | | 1736 | |
| 5 | FX | 9/21/21 0945 | 6 | | | |
| 7 | | | | | | 8 |

Lab Use Only : Cooler Temperature (s) Celsius: 8.6 IR1
Melted ice

# SGS Sample Receipt Summary

**Job Number:** FA89126 **Client:** SOULTECH **Project:** PROJECT.57201.01

**Date / Time Received:** 9/21/2021 9:45:00 AM **Delivery Method:** GREYHOUND **Airbill #'s:** GLI 3089635912

**Therm ID:** IR 1; **Therm CF:** 0.2; **# of Coolers:** N/A

**Cooler Temps (Raw Measured) °C:** Cooler 1: (8.6);

**Cooler Temps (Corrected) °C:** Cooler 1: (8.8);

| Cooler Information | Y | or | N |
|---|---|---|---|
| 1. Custody Seals Present | ☑ | | ☐ |
| 2. Custody Seals Intact | ☑ | | ☐ |
| 3. Temp criteria achieved | ☐ | | ☐ |
| 4. Cooler temp verification | N/A | | |
| 5. Cooler media | N/A | | |

| Trip Blank Information | Y | or | N | N/A |
|---|---|---|---|---|
| 1. Trip Blank present / cooler | ☑ | | ☐ | ☐ |
| 2. Trip Blank listed on COC | ☐ | | ☑ | ☐ |
| | **W** | **or** | **S** | **N/A** |
| 3. Type Of TB Received | ☑ | | ☐ | ☐ |

| Sample Information | Y | or | N | N/A |
|---|---|---|---|---|
| 1. Sample labels present on bottles | ☑ | | ☐ | |
| 2. Samples preserved properly | ☑ | | ☐ | |
| 3. Sufficient volume/containers recvd for analysis: | ☑ | | ☐ | |
| 4. Condition of sample | Intact | | | |
| 5. Sample recvd within HT | ☑ | | ☐ | |
| 6. Dates/Times/IDs on COC match Sample Label | ☑ | | ☐ | |
| 7. VOCs have headspace | ☐ | | ☑ | ☐ |
| 8. Bottles received for unspecified tests | ☐ | | ☑ | |
| 9. Compositing instructions clear | ☐ | | ☐ | ☑ |
| 10. Voa Soil Kits/Jars received past 48hrs? | ☐ | | ☐ | ☑ |
| 11. % Solids Jar received? | ☐ | | ☐ | ☑ |
| 12. Residual Chlorine Present? | ☐ | | ☐ | ☑ |

**Misc. Information**

Number of Encores: 25-Gram _____ 5-Gram _____ Number of 5035 Field Kits: _____ Number of Lab Filtered Metals: _____

Test Strip Lot #s: pH 0-3 230315 pH 10-12 219813A Other: (Specify) _____ _____

Residual Chlorine Test Strip Lot #: _____

Comments FROZEN@ 9/21/2021 1130

RECEIVED AT 8.6 CELSIUS. MELTED ICE.

RECEIVED TRIP BLANKS NOT LISTED ON COC.

SM001
Rev. Date 05/24/17

Technician: CARLOSD Date: 9/21/2021 9:45:00 AM Reviewer: _____ Date: _____

**FA89126: Chain of Custody**
**Page 2 of 2**

# Benzo(a)pyrene Conversion Table

For Direct Exposure Soil Cleanup Target Levels

Facility/Site Name: Indian River Oil Company
Location: 3720 Okeechobee Road
Facility/Site ID No.:

Soil Sample No. B-2
Sample Date 9/20/2021
Location: Eastern Fence Line
Depth (ft): 2.5

INSTRUCTIONS: Calculate Total Benzo(a)pyrene Equivalents if at least one of the carcinogenic PAHs is detected in the sample at a concentration equal to or higher than the Method Detection Limit (MDL), whether quantified with certainty (the concentration reported has no qualifier) or estimated (the concentration reported has a “J”, “T” or “I” qualifier). Enter the contaminant concentrations (in mg/kg) for all seven carcinogenic PAHs in the yellow boxes using the following criteria (and see table below):

1. If quantified with certainty, or estimated and has the “J” qualifier, enter the reported value;
2. If not detected at the MDL (the concentration reported is the MDL followed by the “U” qualifier) enter 1/2 of the reported value;
3. If detected at a concentration lower than the MDL and the concentration is estimated (has the “T” qualifier) enter the estimated value;
4. If detected at a concentration equal to or higher than the MDL but lower than the Practical Quantitation Limit (PQL) and the concentration is estimated (has the “I” qualifier) enter the estimated value;
5. If detected at a concentration equal to or higher than the MDL but lower than the PQL and it is not estimated (the concentration reported is the PQL followed by the “M” qualifier) enter 1/2 of the reported value.

| Contaminant | Concentration (mg/kg) | Toxic Equivalency Factor | Benzo(a)pyrene Equivalents |
|---|---|---|---|
| Benzo(a)pyrene | 0.006 | 1.0 | 0.0059 |
| Benzo(a)anthracene | 0.004 | 0.1 | 0.0004 |
| Benzo(b)fluoranthene | 0.009 | 0.1 | 0.0009 |
| Benzo(k)fluoranthene | 0.000 | 0.01 | 0.0000 |
| Chrysene | 0.005 | 0.001 | 0.0000 |
| Dibenz(a,h)anthracene | 0.000 | 1.0 | 0.0000 |
| Indeno(1,2,3-cd)pyrene | 0.005 | 0.1 | 0.0005 |

DE Residential = 0.1 mg/kg; DE Industrial = 0.7 mg/kg

**Total Benzo(a)pyrene Equivalents = 0.0**

The concentration shown does not exceed the Residential Direct Exposure SCTL of 0.1 mg/kg.

The concentration shown does not exceed the Industrial Direct Exposure SCTL of 0.7 mg/kg.

| Summary Criteria for Table Entries | | | |
|---|---|---|---|
| **Detection** | **Concentration Reported** | **Data Qualifier** | **Enter** |
| Various | Quantified with certainty | None | reported value |
| Various | Estimated | J | reported (estimated) value |
| ND at MDL | MDL | U | 1/2 reported value |
| < MDL | Estimated | T | reported (estimated) value |
| ≥ MDL but < PQL | Estimated | I | reported (estimated) value |
| ≥ MDL but < PQL | PQL | M | 1/2 reported value |

# APPENDIX E

ARS ENVIRONMENTAL, INC.
Environmental Consulting Services
Asbestos Business License #ZA-0000164
Asbestos Consulting • Radon Measurements • Lead Assessments • Indoor Air Quality Testing • Mold Investigations



Prepared For:

Rob Maschue
Solutech
5841 Corporate Way, Suite 102
West Palm Beach, FL 33407

Job Site:

Commercial Building
3720 Okeechobee Road
Fort Pierce, FL

## Asbestos Survey — Project Summary

Pursuant to your request; ARS Environmental, Inc., has performed an Asbestos Building Survey on 8/17/2021 and limited to the above referenced location.

The **Interior/Exterior** of the above referenced location was visually inspected to identify building materials that may contain asbestos. Suspect materials were collected and samples sent to laboratory for analysis.

The **Roof** was not sampled. If the **Roof** system will be disturbed by renovation or demolition samples of the materials that will be affected should be obtained and analyzed to determine asbestos content prior to any disturbance.

## Laboratory Results

**Based on the laboratory analysis, no asbestos was detected in amounts greater than 1% in the secured bulk samples.**

It has been a pleasure working with you. Please call on us again.

Regards,

Alex Front,
ARS Environmental, Inc.

Prepared For:


Rob Maschue
Solutech
5841 Corporate Way, Suite 102
West Palm Beach, FL 33407

Job Site:

Commercial Building
3720 Okeechobee Road
Fort Pierce, FL

## Asbestos Survey — Certification

I hereby certify that this asbestos survey was conducted at the above referenced Job Site on 8/17/2021, and performed by Charles Parson, accredited by the EPA as AHERA Inspector(s), utilizing the code of the Federal Regulation Standards, 40 CFR, Part 763, Subpart E, Section 763.80-763.99 and the State Asbestos Regulations, Florida Statutes 469.003.

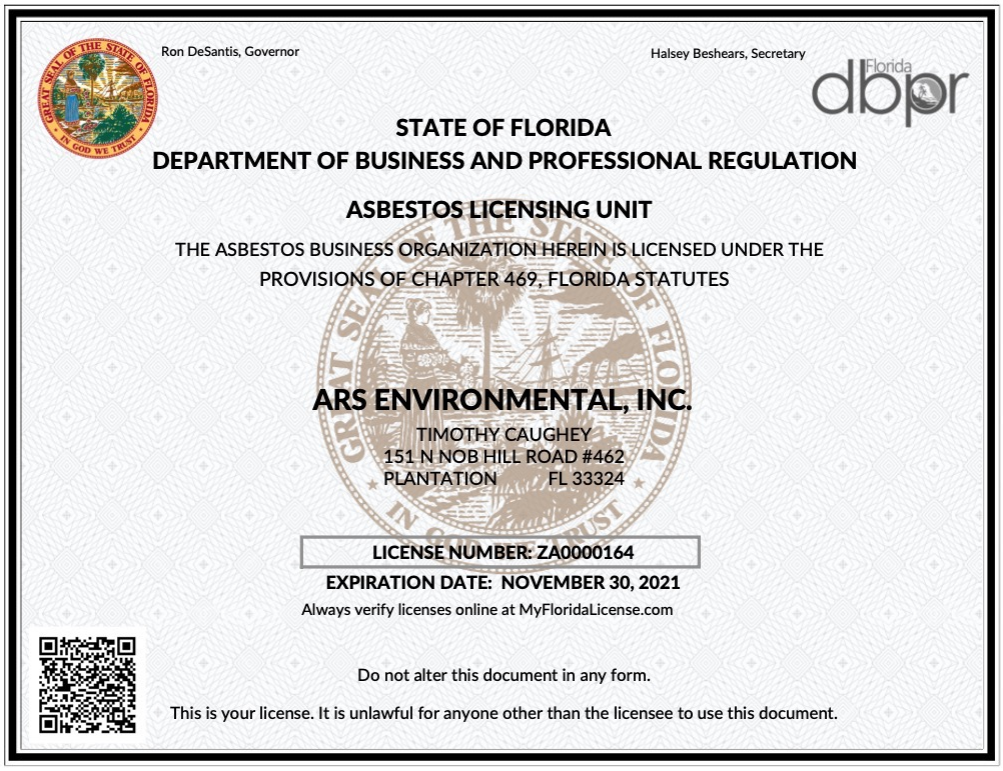

Ron DeSantis, Governor

Halsey Beshears, Secretary

Florida dbpr

**STATE OF FLORIDA**
**DEPARTMENT OF BUSINESS AND PROFESSIONAL REGULATION**

**ASBESTOS LICENSING UNIT**

THE ASBESTOS BUSINESS ORGANIZATION HEREIN IS LICENSED UNDER THE PROVISIONS OF CHAPTER 469, FLORIDA STATUTES

**ARS ENVIRONMENTAL, INC.**
TIMOTHY CAUGHEY
151 N NOB HILL ROAD #462
PLANTATION FL 33324

**LICENSE NUMBER: ZA0000164**
**EXPIRATION DATE: NOVEMBER 30, 2021**
Always verify licenses online at MyFloridaLicense.com

Do not alter this document in any form.

This is your license. It is unlawful for anyone other than the licensee to use this document.

Tim Caughey, M.P.H. (IA0000016)
Florida Licensed Consultant
Asbestos Business Organization

Prepared For:

Rob Maschue
Solutech
5841 Corporate Way, Suite 102
West Palm Beach, FL 33407

Job Site:

Commercial Building
3720 Okeechobee Road
Fort Pierce, FL

## Asbestos Survey — Technician Certification

VRET

Vern Roberts Environmental Training, Inc.
13987 94th Avenue N Seminole, FL 33776
727-239-1445

Certifies that

CHARLES PARSON, JR.

Has satisfactorily completed the requisite training for asbestos accreditation under TSCA TITLE II, EPA Model Accreditation Plan (40CFR763 E) for the 8-hour Contractor/Supervisor Refresher Course on 1/5/2021, and in testimony whereof, we do confer this certificate at Seminole, Florida on 1/5/2021.

Date of Course: 1/5/2021 Expiration Date 1/5/2022
Certificate # 01052104
Course # FL49-0006322 Provider # FL49-0003810

INSTRUCTOR

Charles Parson
Asbestos Contractor/Supervisor

Prepared For:

Rob Maschue
Solutech
5841 Corporate Way, Suite 102
West Palm Beach, FL 33407

Job Site:

Commercial Building
3720 Okeechobee Road
Fort Pierce, FL

## Asbestos Survey — Bulk Sample Itemization

| Sample Number | Material Class / Sample Description / Location | Sample Condition | Physical Damage | Water Damage | Material Contact | Sample Friability | Approximate Size | Asbestos Detected |
|---|---|---|---|---|---|---|---|---|
| Sample 1 | Miscellaneous | Good | None | None | High | Non-friable | 7,000 sf | Asbestos Not Detected |
| Layer | Drywall/Joint Compound | Throughout walls. | | | | | | |
| Sample 2 | Miscellaneous | Good | None | None | High | Non-friable | Included Above | Asbestos Not Detected |
| Layer | Drywall/Joint Compound | Throughout walls. | | | | | | |
| Sample 3 | Miscellaneous | Good | None | None | High | Non-friable | Included Above | Asbestos Not Detected |
| Layer | Drywall/Joint Compound | Throughout walls. | | | | | | |
| Sample 4 | Miscellaneous | Good | None | None | High | Non-friable | 7,000 sf | Asbestos Not Detected |
| Layer | Interior Plaster Coat | Throughout walls. | | | | | | |
| Sample 5 | Miscellaneous | Good | None | None | High | Non-friable | Included Above | Asbestos Not Detected |
| Layer | Interior Plaster Coat | Throughout walls. | | | | | | |

The following non suspect materials were observed during this inspection (no samples were obtained); carpet, a/c fiberglass duct, fiberglass, glass, wood, window mounted a/c, rubberized caulking around windows. A/C duct fiberglass insulation (flex duct). No fiberglass insulation observed behind the walls.

Prepared For:

Rob Maschue
Solutech
5841 Corporate Way, Suite 102
West Palm Beach, FL 33407

Job Site:

Commercial Building
3720 Okeechobee Road
Fort Pierce, FL

## Asbestos Survey — Bulk Sample Itemization

| Sample Number | Material Class / Sample Description / Location | Sample Condition | Physical Damage | Water Damage | Material Contact | Sample Friability | Approximate Size | Asbestos Detected |
|---|---|---|---|---|---|---|---|---|
| Sample **6** | Miscellaneous | Good | None | None | High | Non-friable | Included Above | Asbestos Not Detected |
| Layer | Interior Plaster Coat | Throughout walls. | | | | | | |
| Sample **7** | Miscellaneous | Good | None | None | High | Non-friable | 800 sf | Asbestos Not Detected |
| Layer | Ceramic Tile Grout | Throughout floors | | | | | | |
| Sample **8** | Miscellaneous | Good | None | None | High | Non-friable | Included Above | Asbestos Not Detected |
| Layer | Ceramic Tile Grout | Throughout floors | | | | | | |
| Sample **9** | Miscellaneous | Good | None | None | High | Non-friable | 1,300 sf | Asbestos Not Detected |
| Layer | Yellow Carpet Mastic | Throughout floors | | | | | | |
| Sample **10** | Miscellaneous | Good | None | None | High | Non-friable | Included Above | Asbestos Not Detected |
| Layer | Yellow Carpet Mastic | Throughout floors | | | | | | |

The following non suspect materials were observed during this inspection (no samples were obtained); carpet, a/c fiberglass duct, fiberglass, glass, wood, window mounted a/c, rubberized caulking around windows. A/C duct fiberglass insulation (flex duct). No fiberglass insulation observed behind the walls.

Prepared For:

Rob Maschue
Solutech
5841 Corporate Way, Suite 102
West Palm Beach, FL 33407

Job Site:

Commercial Building
3720 Okeechobee Road
Fort Pierce, FL

## Asbestos Survey — Bulk Sample Itemization

| Sample Number | Material Class / Sample Description / Location | Sample Condition | Physical Damage | Water Damage | Material Contact | Sample Friability | Approximate Size | Asbestos Detected |
|---|---|---|---|---|---|---|---|---|
| Sample **11** | Miscellaneous | Good | None | None | Low | Non-friable | 2,160 sf | Asbestos Not Detected |
| Layer | Drywall/Joint Compound | Throughout ceilings. | | | | | | |
| Sample **12** | Miscellaneous | Good | None | None | Low | Non-friable | Included Above | Asbestos Not Detected |
| Layer | Drywall/Joint Compound | Throughout ceilings. | | | | | | |
| Sample **13** | Miscellaneous | Good | None | None | Low | Non-friable | Included Above | Asbestos Not Detected |
| Layer | Drywall/Joint Compound | Throughout ceilings. | | | | | | |
| Sample **14** | Miscellaneous | Good | None | None | Low | Non-friable | 2,100 sf | Asbestos Not Detected |
| Layer | Interior Plaster Coat | Throughout ceilings. | | | | | | |
| Sample **15** | Miscellaneous | Good | None | None | Low | Non-friable | Included Above | Asbestos Not Detected |
| Layer | Interior Plaster Coat | Throughout ceilings. | | | | | | |

The following non suspect materials were observed during this inspection (no samples were obtained); carpet, a/c fiberglass duct, fiberglass, glass, wood, window mounted a/c, rubberized caulking around windows. A/C duct fiberglass insulation (flex duct). No fiberglass insulation observed behind the walls.

Prepared For:

Rob Maschue
Solutech
5841 Corporate Way, Suite 102
West Palm Beach, FL 33407

Job Site:

Commercial Building
3720 Okeechobee Road
Fort Pierce, FL

## Asbestos Survey — Bulk Sample Itemization

| Sample Number | Material Class / Sample Description / Location | Sample Condition | Physical Damage | Water Damage | Material Contact | Sample Friability | Approximate Size | Asbestos Detected |
|---|---|---|---|---|---|---|---|---|
| Sample **16** | Miscellaneous | Good | None | None | Low | Non-friable | Included Above | Asbestos Not Detected |
| Layer | Interior Plaster Coat | Throughout ceilings. | | | | | | |
| Sample **17** | Miscellaneous | Good | None | None | High | Non-friable | 8,200 sf | Asbestos Not Detected |
| Layer | Interior/Exterior Concrete Structure | Throughout floors. | | | | | | |
| Sample **18** | Miscellaneous | Good | None | None | High | Non-friable | Included Above | Asbestos Not Detected |
| Layer | Interior/Exterior Concrete Structure | Throughout walls. | | | | | | |
| Sample **19** | Miscellaneous | Good | None | None | High | Non-friable | 3,500 sf | Asbestos Not Detected |
| Layer | Exterior Stucco | Throughout walls. | | | | | | |
| Sample **20** | Miscellaneous | Good | None | None | High | Non-friable | Included Above | Asbestos Not Detected |
| Layer | Exterior Stucco | Throughout walls. | | | | | | |

The following non suspect materials were observed during this inspection (no samples were obtained); carpet, a/c fiberglass duct, fiberglass, glass, wood, window mounted a/c, rubberized caulking around windows. A/C duct fiberglass insulation (flex duct). No fiberglass insulation observed behind the walls.

Prepared For:

Rob Maschue
Solutech
5841 Corporate Way, Suite 102
West Palm Beach, FL 33407

Job Site:

Commercial Building
3720 Okeechobee Road
Fort Pierce, FL

## Asbestos Survey — Bulk Sample Itemization

| Sample Number | Material Class / Sample Description / Location | Sample Condition | Physical Damage | Water Damage | Material Contact | Sample Friability | Approximate Size | Asbestos Detected |
|---|---|---|---|---|---|---|---|---|
| Sample **21** | Miscellaneous | Good | None | None | High | Non-friable | 15 lf | Asbestos Not Detected |
| Layer | Vinyl Baseboard and Mastic | Throughout bathrooms. | | | | | | |
| Sample **22** | Miscellaneous | Good | None | None | Low | Non-friable | 8 sf | Asbestos Not Detected |
| Layer | 2' x 2' Ceiling Tiles; Worm-like Design | Throughout AC closet. | | | | | | |

The following non suspect materials were observed during this inspection (no samples were obtained); carpet, a/c fiberglass duct, fiberglass, glass, wood, window mounted a/c, rubberized caulking around windows. A/C duct fiberglass insulation (flex duct). No fiberglass insulation observed behind the walls.

Today's Date: **8/18/2021** **Project Number: 20212278** 

Prepared For:

Rob Maschue
Solutech
5841 Corporate Way, Suite 102
West Palm Beach, FL 33407

Job Site:

Commercial Building
3720 Okeechobee Road
Fort Pierce, FL

## Asbestos Survey — Non-Suspect Materials

The following non suspect materials were observed during this inspection (no samples were obtained); carpet, a/c fiberglass duct, fiberglass, glass, wood, window mounted a/c, rubberized caulking around windows. A/C duct fiberglass insulation (flex duct). No fiberglass insulation observed behind the walls.

Today's Date: **8/18/2021** **Project Number: 20212278** 

Prepared For:

Rob Maschue
Solutech
5841 Corporate Way, Suite 102
West Palm Beach, FL 33407

Job Site:

Commercial Building
3720 Okeechobee Road
Fort Pierce, FL

## Friable Asbestos Containing Material

# NONE DETECTED

## Recommendations

Friable: any material containing more than one percent asbestos which has been applied on ceilings, walls, structural members, piping, duct work, or any other part of a building, which when dry, may be crumbled, pulverized, or reduced to powder by hand pressure.

The following work practice should be followed whenever demolition/renovation activities involving RACM occur: Notify EPA of intention to demolish/renovate, remove all RACM from a facility being demolished or renovated before any disruptive activity begins or before access to the material is precluded, keep RACM adequately wet before, during, and after removal operations, conduct demolition/renovation activities in a manner which produces no visible emissions to the outside air, and handle and dispose of all RACM in an approved manner.

The above building material is considered friable and must be removed by a Florida Licensed Asbestos Abatement Contractor, prior to any disturbance caused by renovation or demolition.

When implementing the response actions, parties responsible for final selection should remember that actions shall be sufficient to protect human health and the environment, but may also be the least burdensome method. Nothing in these recommendations should be construed as prohibiting or discouraging removal.

In the event that demolition or renovation is deemed necessary, parties shall comply with all applicable laws, ordinances, rules and regulations of Federal, State and Local Governmental Agencies, including any National Emissions Standard Hazardous Air Pollutants (N.E.S.H.A.P.) Notification requirements

Today's Date: **8/18/2021** **Project Number: 20212278** 

Prepared For:

Rob Maschue
Solutech
5841 Corporate Way, Suite 102
West Palm Beach, FL 33407

Job Site:

Commercial Building
3720 Okeechobee Road
Fort Pierce, FL

## Category I - Non-Friable Asbestos Containing Material

# NONE DETECTED

## Recommendations

The above referenced Asbestos Contained Building Materials may be left in place if deemed to be in good condition and no repairs or renovations are scheduled which would disturb them. Care should be taken to ensure that the materials not be disturbed during repair, renovation or remodeling activities which could possibly release fibers into the air. To reduce the intrinsic liability to the owners, the ultimate solution may be to have the material removed. However, at the minimum, a formal Operations and Maintenance (O&M) Program is recommended to minimize potential fiber releases, monitor any future deterioration, and to ensure proper record keeping.

Under the FDEP regulations, Category I non-friable asbestos-containing materials may be left in place during demolition under wet conditions. However, OSHA regulations require that disposal of asbestos-containing materials and debris is disposed of in a leak-tight and labeled container. The container may be plastic bags so long as the holding is leak-tight. All materials must be disposed of in a Class I landfill and manifest as Category I Non-Friable Asbestos containing material.

To meet the requirements of a wet demolition, it is the responsibility of the demolition contractor to control any visible emissions by adequately applying water on the structure. Furthermore, the work practices for the demolition of a building containing asbestos must be in regulatory compliance with OSHA 1926.1101. All materials must be kept thoroughly wet or saturated during the demolition to assist in preventing the release of asbestos fibers. A certified asbestos supervisor must perform or supervise the work. If during the demolition process visible emissions are observed, the asbestos-containing materials must then be abated.

The regulations of the Occupational Safety and Health Administration (OSHA) applies to any detectable amount of asbestos in building materials or on facility components. This requirement covers worker training, work practices, and disposal methods. In summary, removing asbestos in a commercial setting requires training, specific work practices, and disposal methods for the asbestos and asbestos-containing debris.

However, if Category I Materials have become friable or are in poor condition, they must be removed before demolition or renovation begins by a Florida Licensed Asbestos Abatement Contractor. When implementing the response actions, parties responsible for final selection should remember that actions shall be sufficient to protect human health and the environment, but may also be the least burdensome method. Nothing in these recommendations should be construed as prohibiting or discouraging removal.

Today's Date: **8/18/2021** **Project Number: 20212278** 

Prepared For:

Rob Maschue
Solutech
5841 Corporate Way, Suite 102
West Palm Beach, FL 33407

Job Site:

Commercial Building
3720 Okeechobee Road
Fort Pierce, FL

## Category II - Non-Friable Asbestos Containing Material

# NONE DETECTED

## Recommendations

The above referenced Asbestos Contained Building Materials may be left in place if deemed to be in good condition & no repairs or renovations are scheduled which would disturb them. Care should be taken to ensure that the materials not be disturbed during repair, renovation or remodeling activities which could possibly release fibers into the air. To reduce the intrinsic liability to the owners, the ultimate solution may be to have the material removed.

The above building materials are considered Category II Non-Friable and are likely to become crushed, crumbled, pulverized or reduced to powder during demolition or renovation therefore must be removed before demolition or renovation begins by a Florida Licensed Asbestos Abatement Contractor.

To meet the requirements of a wet demolition, it is the responsibility of the demolition contractor to control any visible emissions by adequately applying water on the structure. Furthermore, the work practices for the demolition of a building containing asbestos must be in regulatory compliance with OSHA 1926.1101. All materials must be kept thoroughly wet or saturated during the demolition to assist in preventing the release of asbestos fibers. A certified asbestos supervisor must perform or supervise the work. If during the demolition process visible emissions are observed, the asbestos-containing materials must then be abated.

The regulations of the Occupational Safety and Health Administration (OSHA) applies to any detectable amount of asbestos in building materials or on facility components. This requirement covers worker training, work practices, and disposal methods. In summary, removing asbestos in a commercial setting requires training, specific work practices, and disposal methods for the asbestos and asbestos-containing debris.

However, if Category II Materials have become friable or are in poor condition, they must be removed before demolition or renovation begins by a Florida Licensed Asbestos Abatement Contractor. When implementing the response actions, parties responsible for final selection should remember that actions shall be sufficient to protect human health and the environment, but may also be the least burdensome method. Nothing in these recommendations should be construed as prohibiting or discouraging removal.

# General Terms and Conditions

**Scope of Work**

ARS Environmental's inspections are limited and non-destructive in nature. Any conditions or materials which were not able to be visually observed on the surface, or in easily accessible areas, were not inspected and may differ from those observed. It was not within the scope of this investigation to remove surface materials to investigate portions of the structure or materials which lay beneath the surface. Our selection of sample locations and frequency is based upon our observations and the assumption that like materials in the same area are homogeneous. This inspection report is the result of a diligent search of the facility for Asbestos Containing Building Materials (ACBM). The purpose of this inspection was to identify those materials which may pose a health hazard to occupants of a building and impart future liability to the owners and insurers of the property. However, we do not claim to have identified all of the asbestos containing building materials present in the facility. Materials such as underground pipes, any material inside walls, ceilings, floors, or other enclosed and inaccessible areas were not sampled and are not covered in this report. This report is designed to aid the building owner, architect, construction manager, general contractor, and potential asbestos abatement contractor in locating asbestos containing building materials. Under no circumstances is this report to be utilized as a proposal or a project specification document. This report is based upon conditions and practices observed at the property and information made available to the surveyor. This report does not intend to identify all hazards or unsafe practices, nor to indicate that other hazards or unsafe practices do not exist at the premises. In the event that demolition or renovation is deemed necessary, parties shall comply with all applicable laws, ordinances, rules, and regulations of federal, state, and local governmental agencies, including any National Emissions Standard Hazardous Air Pollutants (NESHAP) notification requirements.

**Right of Entry**

The client will provide for right of entry to ARS Environmental's personnel in order to complete the above referenced work.

**Invoices**

ARS Environmental will submit invoices to client upon completion of services.

**Ownership of Documents**

All reports, field data, field notes, laboratory tests data, calculations, estimates, and any other documents prepared by ARS Environmental as instruments of service shall remain the property of ARS Environmental.

**Assumptions and Limitations**

The results, findings, conclusions, and recommendations expressed in this report are based only on conditions which were observed during inspections by this report. ARS Environmental makes no representation or assumptions as to past conditions or future occurrences.

**Assigns**

Neither the client nor ARS Environmental may delegate, assign, sublet or transfer his duties or interest in this agreement without the written consent of the other party.

**Roof Cuts**

To obtain accurate information in a roof investigation, roof cuts approximately four inch 4" squares, may be deemed necessary. It is the responsibility of our client to make appropriate repairs to these roof cuts, using materials consistent with the roofing system and in accordance with any existing material manufacturer's warranties. A roofing contractor or maintenance personnel selected by our client should be on the roof to make any necessary repairs at the time the samples are being obtained. Although, every attempt will be made to make these repaired areas water tight, ARS Environmental will in no way be responsible for any water damage to the roofing system, building, or it's contents resulting from ARS Environmental temporary repairs.

**Disclaimer**

If in the course of a renovation or demolition activity, suspect materials become exposed, ALL FURTHER ACTIVITY SHOULD IMMEDIATELY CEASE AND THE STATUS OF THE MATERIAL SHOULD BE DETERMINED BEFORE PROCEEDING.


Prepared For:

Rob Maschue
Solutech
5841 Corporate Way, Suite 102
West Palm Beach, FL 33407

Job Site:

Commercial Building
3720 Okeechobee Road
Fort Pierce, FL

## Asbestos Survey — Technician Chain of Custody Forms, Field Notes, and Photographs

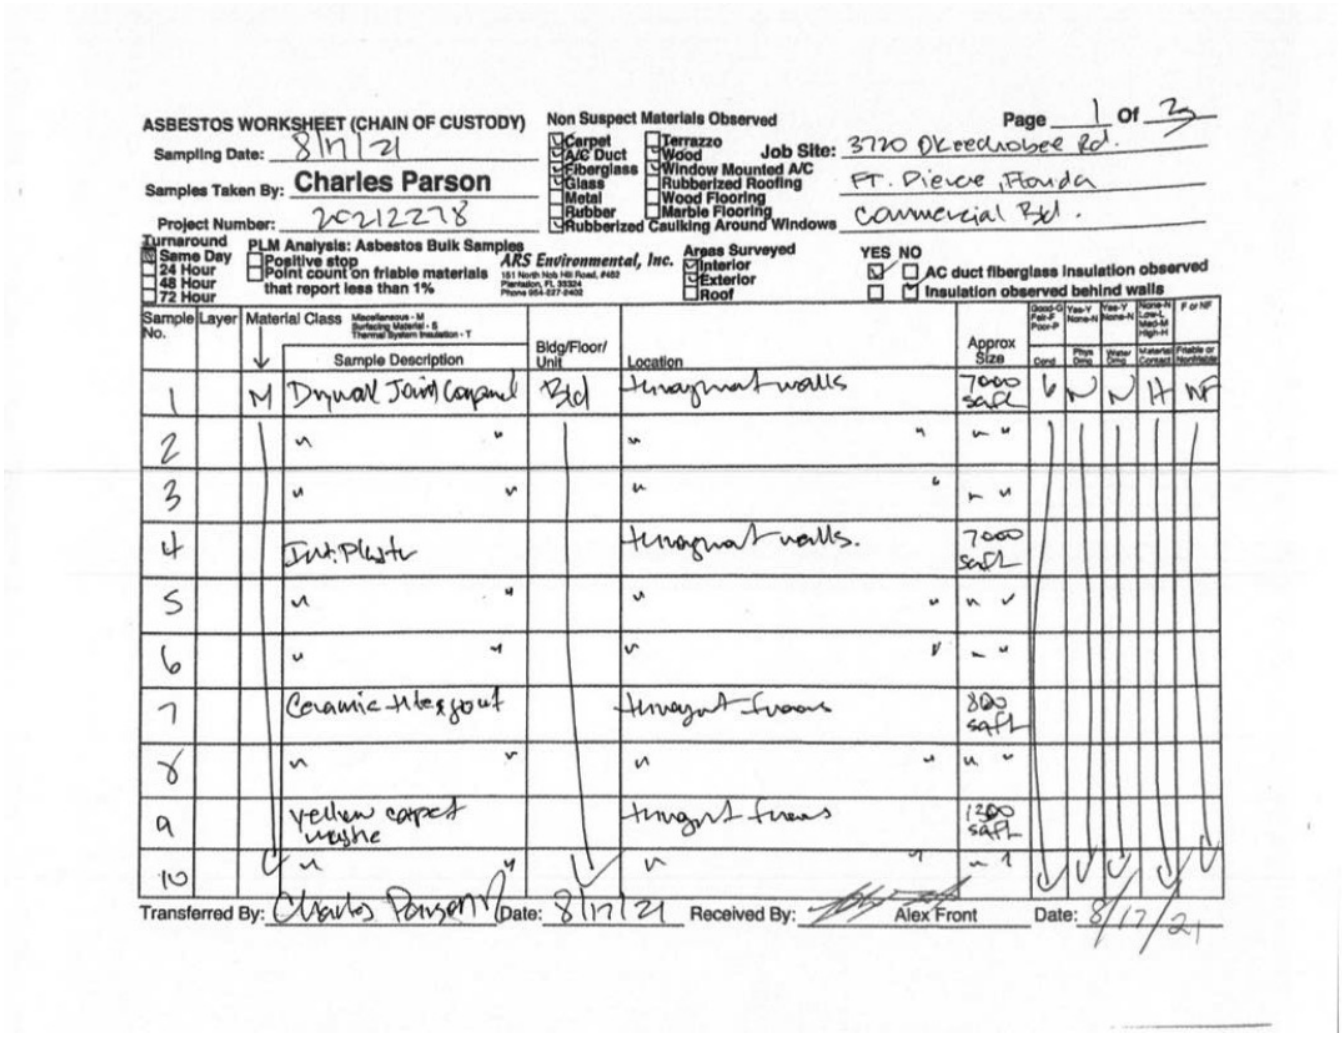

ASBESTOS WORKSHEET (CHAIN OF CUSTODY) Page 1 Of 2

Sampling Date: 8/17/21
Samples Taken By: Charles Parson
Project Number: 20212278

Non Suspect Materials Observed: Carpet, A/C Duct, Fiberglass, Glass, Metal, Rubber, Rubberized Caulking Around Windows, Terrazzo, Wood, Window Mounted A/C, Rubberized Roofing, Wood Flooring, Marble Flooring

Job Site: 3720 Okeechobee Rd. Ft. Pierce, Florida Commercial Bld.

Turnaround: Same Day; 24 Hour; 48 Hour; 72 Hour

PLM Analysis: Asbestos Bulk Samples: Positive stop; Point count on friable materials that report less than 1%

ARS Environmental, Inc. 151 North Nob Hill Road, #462 Plantation, FL 33324 Phone 954-227-2402

Areas Surveyed: Interior, Exterior, Roof

YES NO: AC duct fiberglass insulation observed; Insulation observed behind walls

| Sample No. | Layer | Material Class | Sample Description | Bldg/Floor/Unit | Location | Approx Size | Cond: Good-G Fair-F Poor-P | Phys Dmg: Yes-Y None-N | Water Dmg: Yes-Y None-N | Material Contact: None-N Low-L Mod-M High-H | F or NF: Friable or Nonfriable |
|---|---|---|---|---|---|---|---|---|---|---|---|
| 1 | | M | Drywall Joint Compound | Bld | throughout walls | 7000 sqft | G | N | N | H | NF |
| 2 | | " | " | " | " | " | | | | | |
| 3 | | " | " | " | " | " | | | | | |
| 4 | | | Int. Plaster | | throughout walls. | 7000 sqft | | | | | |
| 5 | | " | " | " | " | " | | | | | |
| 6 | | " | " | " | " | " | | | | | |
| 7 | | | Ceramic tile & grout | | throughout floors | 800 sqft | | | | | |
| 8 | | " | " | " | " | " | | | | | |
| 9 | | | Yellow carpet mastic | | throughout floors | 1200 sqft | | | | | |
| 10 | | " | " | " | " | " | | | | | |

Transferred By: Charles Parson Date: 8/17/21 Received By: Alex Front Date: 8/17/21

Prepared For:

Rob Maschue
Solutech
5841 Corporate Way, Suite 102
West Palm Beach, FL 33407

Job Site:

Commercial Building
3720 Okeechobee Road
Fort Pierce, FL

## Asbestos Survey — Technician Chain of Custody Forms, Field Notes, and Photographs

**ASBESTOS WORKSHEET (CHAIN OF CUSTODY)** Page 2 Of 3

Sampling Date: 8/17/21
Samples Taken By: Charles Parson
Project Number: 20212278
Turnaround: ☑ Same Day ☐ 24 Hour ☐ 48 Hour ☐ 72 Hour
PLM Analysis: Asbestos Bulk Samples ☐ Positive stop ☐ Point count on friable materials that report less than 1%

ARS Environmental, Inc.
151 North Nob Hill Road, #462
Plantation, FL 33324
Phone 954-227-2402

Non Suspect Materials Observed: ☐ Carpet ☐ Terrazzo ☐ A/C Duct ☐ Wood ☐ Fiberglass ☑ Window Mounted A/C ☐ Glass ☐ Rubberized Roofing ☐ Metal ☐ Wood Flooring ☐ Rubber ☐ Marble Flooring ☑ Rubberized Caulking Around Windows

Job Site: 3720 Okeechobee Rd. Ft. Pierce, Florida Commercial Bld.

Areas Surveyed: ☑ Interior ☑ Exterior ☐ Roof

YES NO
☑ ☐ AC duct fiberglass insulation observed
☐ ☑ Insulation observed behind walls

| Sample No. | Layer | Material Class (Miscellaneous - M, Surfacing Material - S, Thermal System Insulation - T) | Sample Description | Bldg/Floor/Unit | Location | Approx Size | Cond (Good-G, Fair-F, Poor-P) | Phys Cond (Yes-Y, None-N) | Water Cond (Yes-Y, None-N) | Material Contact (None-N, Low-L, Mod-M, High-H) | F or NF (Friable or Nonfriable) |
|---|---|---|---|---|---|---|---|---|---|---|---|
| 11 | | M | Drywall Joint compound | Bld | Throughout ceilings | 2160 sqft | G | N | N | L | NF |
| 12 | | " | " | " | " | " | | | | | |
| 13 | | " | " | " | " | " | | | | | |
| 14 | | | Int Plaster | | Throughout ceilings | 2160 sqft | | | | | |
| 15 | | " | " | " | " | " | | | | | |
| 16 | | " | " | " | " | " | | | | L | |
| 17 | | | Int-Ext concrete | | Throughout Throughout | 8200 sqft | | | | H | |
| 18 | | " | " | " | Throughout walls. | " | | | | | |
| 19 | | | Ext. stucco | | Throughout walls | 3500 sqft | | | | | |
| 20 | | " | " | " | " | " | V | V | V | V | V |

Transferred By: Charles Parson Date: 8/17/21 Received By: Alex Front Date: 8/17/21

Prepared For:

Rob Maschue
Solutech
5841 Corporate Way, Suite 102
West Palm Beach, FL 33407

Job Site:

Commercial Building
3720 Okeechobee Road
Fort Pierce, FL

## Asbestos Survey — Technician Chain of Custody Forms, Field Notes, and Photographs

**ASBESTOS WORKSHEET (CHAIN OF CUSTODY)** Page 3 Of 3

Sampling Date: 8/17/21
Samples Taken By: Charles Parson
Project Number: 20212278
Turnaround: [X] Same Day [ ] 24 Hour [ ] 48 Hour [ ] 72 Hour
PLM Analysis: Asbestos Bulk Samples [ ] Positive stop [ ] Point count on friable materials that report less than 1%

ARS Environmental, Inc.
151 North Nob Hill Road, #462
Plantation, FL 33324
Phone 954-227-2402

Non Suspect Materials Observed
[X] Carpet [ ] Terrazzo
[X] A/C Duct [X] Wood
[X] Fiberglass [ ] Window Mounted A/C
[X] Glass [ ] Rubberized Roofing
[ ] Metal [ ] Wood Flooring
[ ] Rubber [ ] Marble Flooring
[X] Rubberized Caulking Around Windows

Job Site: 3720 Okeechobee Rd. Ft. Pierce Florida Commercial Bld.

Areas Surveyed
[X] Interior
[X] Exterior
[ ] Roof

| YES | NO | |
|---|---|---|
| [X] | [ ] | AC duct fiberglass insulation observed |
| [ ] | [X] | Insulation observed behind walls |

| Sample No. | Layer | Material Class (Miscellaneous - M, Surfacing Material - S, Thermal System Insulation - T) | Sample Description | Bldg/Floor/Unit | Location | Approx Size | Cond (Good-G, Fair-F, Poor-P) | Phys Dmg (Yes-Y, None-N) | Water Dmg (Yes-Y, None-N) | Material Contact (None-N, Low-L, Mod-M, High-H) | F or NF (Friable or Nonfriable) |
|---|---|---|---|---|---|---|---|---|---|---|---|
| 21 | | M | vinyl baseboard & mastic | BLD | thought bathrooms | 15 lnft | G | N | N | H | NF |
| 22 | | M | 2x2 wavelike ceiling tile | V | thought A/C closet | 8 sqft | G | N | N | L | F |

Transferred By: Charles Parson Date: 8/17/21 Received By: Alex Front Date: 8/17/21

# Asbestos Survey — Laboratory Results

**ARS Environmental**
Environmental Consulting Services
Asbestos Business License #ZA-0000164
Asbestos Consulting • Radon Measurements • Lead Assessments • Indoor Air Quality Testing • Mold Investigations

Today's Date: **8/18/2021** **Project Number: 20212278** Page 1 of 3

Prepared For:

Rob Maschue
Solutech
5841 Corporate Way, Suite 102
West Palm Beach, FL 33407

Job Site:

Commercial Building
3720 Okeechobee Road
Fort Pierce, FL

## Laboratory Analysis

| Sample Number | Layer Number | Gross Description | Estimated Asbestos Percentage | Non-asbestos % Fibers | Non-fibrous % Materials |
|---|---|---|---|---|---|
| 1 | | Drywall / Joint Compound | No asbestos detected | 30% cellulose<br>10% glass | 60% |
| 2 | | Drywall / Joint Compound | No asbestos detected | 30% cellulose<br>10% glass | 60% |
| 3 | | Drywall / Joint Compound | No asbestos detected | 30% cellulose<br>10% glass | 60% |
| 4 | | Plaster | No asbestos detected | | 100% |
| 5 | | Plaster | No asbestos detected | | 100% |
| 6 | | Plaster | No asbestos detected | | 100% |
| 7 | | Concrete | No asbestos detected | | 100% |
| 8 | | Concrete | No asbestos detected | | 100% |
| 9 | | Mastic | No asbestos detected | 25% synthetic<br>10% cellulose | 65% |
| 10 | | Mastic | No asbestos detected | 25% synthetic<br>10% cellulose | 65% |

**EPA 600/R-93 116 Method for the Determination of Asbestos in Bulk Building Materials**
APPLICABILITY: this method is useful for the qualitative identification of asbestos and the semi-quantitative determination of asbestos content of bulk samples. The method measures percent asbestos as perceived by the analyst.

Alex Front, Analyst

# Asbestos Survey — Laboratory Results

**ARS Environmental**
Environmental Consulting Services
Asbestos Business License #ZA-0000164
Asbestos Consulting • Radon Measurements • Lead Assessments • Indoor Air Quality Testing • Mold Investigations



Prepared For:

Rob Maschue
Solutech
5841 Corporate Way, Suite 102
West Palm Beach, FL 33407

Job Site:

Commercial Building
3720 Okeechobee Road
Fort Pierce, FL

## Laboratory Analysis

| Sample Number | Layer Number | Gross Description | Estimated Asbestos Percentage | Non-asbestos % Fibers | Non-fibrous % Materials |
|---|---|---|---|---|---|
| 11 | | Drywall / Joint Compound | No asbestos detected | 30% cellulose<br>10% glass | 60% |
| 12 | | Drywall / Joint Compound | No asbestos detected | 30% cellulose<br>10% glass | 60% |
| 13 | | Drywall / Joint Compound | No asbestos detected | 30% cellulose<br>10% glass | 60% |
| 14 | | Plaster | No asbestos detected | | 100% |
| 15 | | Plaster | No asbestos detected | | 100% |
| 16 | | Plaster | No asbestos detected | | 100% |
| 17 | | Concrete | No asbestos detected | | 100% |
| 18 | | Concrete | No asbestos detected | | 100% |
| 19 | | Stucco | No asbestos detected | 10% cellulose | 90% |
| 20 | | Stucco | No asbestos detected | 5% cellulose | 95% |

**EPA 600/R-93 116 Method for the Determination of Asbestos in Bulk Building Materials**
APPLICABILITY: this method is useful for the qualitative identification of asbestos and the semi-quantitative determination of asbestos content of bulk samples. The method measures percent asbestos as perceived by the analyst.

Alex Front, Analyst

# Asbestos Survey — Laboratory Results

**ARS Environmental**
Environmental Consulting Services
Asbestos Business License #ZA-0000164
Asbestos Consulting • Radon Measurements • Lead Assessments • Indoor Air Quality Testing • Mold Investigations

Today's Date: **8/18/2021** **Project Number: 20212278** Page 3 of 3

Prepared For:

Rob Maschue
Solutech
5841 Corporate Way, Suite 102
West Palm Beach, FL 33407

Job Site:

Commercial Building
3720 Okeechobee Road
Fort Pierce, FL

## Laboratory Analysis

| Sample Number | Layer Number | Gross Description | Estimated Asbestos Percentage | Non-asbestos % Fibers | Non-fibrous % Materials |
|---|---|---|---|---|---|
| 21 | | Baseboard | No asbestos detected | | 100% |
| | | Mastic | No asbestos detected | 10% cellulose | 90% |
| 22 | | Ceiling Tile | No asbestos detected | 45% cellulose<br>30% glass | 25% |

**EPA 600/R-93 116 Method for the Determination of Asbestos in Bulk Building Materials**
APPLICABILITY: this method is useful for the qualitative identification of asbestos and the semi-quantitative determination of asbestos content of bulk samples. The method measures percent asbestos as perceived by the analyst.

Alex Front, Analyst

# APPENDIX F

**Robert R. Maschue, P.G.**
President
South Florida Corporate Office

---

## Education

B.S. Geology, Kent State University, 1988
Field Camp, South Dakota School of Mines and Technology, Summer 1987

## Professional Registration

Professional Geologist, State of Florida License No. 1712
Professional Geologist, State of Wisconsin PG-1323-13
Professional Geologist, State of North Carolina License No. 2488
Professional Geologist, State of Indiana License No. 2547
Radon Measurement Technician, State of Florida Certification No. R2361

## Professional Certifications

- Certified OSHA, 1910.120 Hazardous Waste Operations and Emergency Response 40-Hour Course
- Certified OSHA, 1910.120 Hazardous Waste Operations and Emergency Response 8-Hour Annual Refresher
- AHERA Certified Asbestos Inspector

## Experience

35 years of experience in environmental sciences; and civil, structural, and architectural engineering.

## 1999 to Present - President
## Solutech Inc., West Palm Beach, Florida

- **Lake Park Landfill, Lake Park, FL**
  Mr. Maschue prepared Phase I/II studies of this former unlined dump site in Lake Park (Palm Beach County), Florida. Recent studies have included the preparation of a Preliminary Contamination Assessment Report (PCAR) for submittal to FDEP Southeast District. Recommendations include excavation, screening, and sorting of trash for recycling and onsite redistribution. Future plans for the property include light industrial or self-storage. A Brownfields Application is being considered for future liability protection.

- **Ferro-Sil/Cyprus Foote, Keokuk, IA**
  Mr. Maschue managed RCRA closure of this former steel foundry with USEPA Region 7. The foundry operated for 30+ years at the confluence of the De Moines and Mississippi Rivers and disposed of hazardous waste in two unlined

landfills. The final work plan consisted of stockpiling and categorization of surficial foundry waste for offsite legal disposal; and the demolition of the main foundry, steel shredder and roller bearing buildings.

- **General Electric, Stamford, CT**
  Managed Master Services Agreement with GE Capital Corporation Real Estate North American Debt. Performed Phase I/II ESAs under competitive bidding process with other GE approved vendors.

- **JPI Apartments Homes, Dallas, TX**
  Performed environmental due diligence for this multi-family residential developer, from Phase I ESAs, asbestos and mold issues, wetlands mitigation and management, and threatened and endangered species relocation. Projects included Jefferson at Flagler, West Palm Beach; Jefferson at Imperial, Bonita Springs; Jefferson at Young Circle, Hollywood; Jefferson at Pines, Pembroke Pines; Jefferson at Flagler Heights, Fort Lauderdale; and the Mancini/University Trust Dormitory, Orlando.

- **August Schmidt Company, West Allis, WI**
  Performed Phase I/II ESA for due diligence/legal proceedings. Mr. Maschue prepared a Supplemental Site Assessment and Limited Scope Remedial Action Plan under the Wisconsin Department of Commerce PECFA reimbursement program.

- **Paygro (a Division of Garick Corp.), South Charleston, OH**
  Managed land acquisition and expansion proceedings at this compost production facility.

- **Tarheel Bark Company, Charleston, NC**
  Mr. Maschue managed land acquisition and expansion proceedings at this Land Clearing and Inert Debris Landfill. Future work includes the preparation of a storm water management plan and NPDES permit application.

- **Fairbanks Morse Diesel, Beloit, WI**
  Performed Phase I/II ESA for due diligence/site redevelopment proceedings. Facility operated as windmill/generator manufacturing facility during the 1880s, a diesel locomotive factory during WWI, and currently as an onboard diesel power plant manufacturing operation for the US Navy.

- **Besly Products Corporation, South Beloit, IL**
  Performed Phase I/II ESA for due diligence/acquisition proceedings of this hardened drill/tap machining operation. Initial Remedial Actions included excavation and disposal of over 3000 cubic yards of cutting oil contaminated soils around the storm water management system, and tank closure assessments around several abandoned UST areas.

- **Hernando County Planning Department, Brooksville, FL**
  Mr. Maschue performed due diligence on various parcels around the existing Cypress Lakes Preserve, Hernando County, Florida.

- **American Builders & Contractors Supply, Beloit, WI**
  Perform all aspects of industrial property acquisition due-diligence from asbestos issues to contamination cleanup at facilities in the Continental United States, Puerto Rico and Hawaii.

- **Banyan Golf Club of Palm Beach, West Palm Beach, FL**
  Assist the Club with threatened and endangered species issues, landscape planning, wetlands mitigation, and water use issues. Prepare annual SARA Title III reports. Mr. Maschue managed petroleum cleanup proceedings around the Maintenance Department through the Florida Department of Environmental Protection Pre-Approval Program.

## 1997 to 1999 - Branch Manager
## Clayton Group Services, Inc., Boca Raton, Florida

- **Atlas Miami River Recycling Facility**
  Mr. Maschue directed environmental explorations of this ferrous metal processing plant.

- **USEPA Drum Removal Action, Pompano Beach, Florida**
  Mr. Maschue served as project manager during this USEPA Region 5 drum removal action. The project consisted of uncovering and classifying thirty five, 55-gallon drums containing volatile organic compounds. The drums were over packed, staged, and transported to a USEPA approved TSD facility.

- **Bobcat Trails PUD, North Port, Florida**
  Mr. Maschue performed a Phase I ESA for the construction financing of this golf course development.

- **Legacy Golf Club, Sarasota, Florida**
  Mr. Maschue prepared an environmental compliance inspection of this existing golf course for refinancing purposes.

- **Oaks Square Shopping Plaza, Gainesville, Florida**
  Mr. Maschue managed asbestos abatement during the demolition of a previous hotel structure and gas station. Approximately 600 cubic yards of petroleum contaminated soils were excavated and treated at a nearby asphalt batch plant for re-use in construction materials.

## 1990 to 1997 – Senior Hydrogeologist/Scientist
## Ardaman & Associates, Inc., West Palm Beach, Florida

- **U.S. Postal Service, Miami VMF**
  Mr. Maschue managed the removal and replacement of seven underground petroleum and chemical storage tanks (USTs) at this Vehicle Maintenance Facility (VMF). A Contamination Assessment Report (CAR) was prepared, and a recommendation for "No Further Action" accepted by MetroDade DERM.

- **U.S. Postal Service, Fort Lauderdale VMF**
  Mr. Maschue managed the removal and replacement of existing petroleum USTs at the facility. A CAR was prepared and accepted by the Broward County DNRP, and a soil vapor extraction/air-sparging system was installed to facilitate site cleanup.

- **U.S. Postal Service, West Palm Beach VMF**
  Mr. Maschue managed the retrofitting of existing petroleum USTs at the facility. Additionally, a CAR and Remedial Action Plan (RAP) were prepared and accepted by Palm Beach County DERM. The treatment system has remedied the condition and has been closed. Additional work included the preparation of an industrial waste discharge permit, for the installation of a sanitary sewer service connection from an existing equipment wash bay.

- **U.S. Postal Service, Pompano Beach Auxiliary VMF**
  Mr. Maschue supervised an investigation of the existing stormwater management system.

- **U.S. Postal Service, Hollywood Auxiliary VMF**
  Mr. Maschue designed and supervised the installation of a washwater reclaim system at the facility.

- **U.S. Postal Service, Snapper Creek Branch**
  Mr. Maschue managed the removal and replacement of existing fueling operations at the facility. A CAR was prepared and "No Future Action" accepted by MetroDade DERM.

- **U.S. Postal Service, Little River Branch**
  A CAR and RAP were prepared for petroleum contamination from a previously existing fueling operation. The documents were accepted by MetroDade DERM with a recommendation for bioremediation coupled with natural attenuation, and on-going groundwater monitoring.

- **U.S. Postal Service, Various UST Closure Projects**
    - Ludlam Branch, Coral Gables
    - Coral Gables Branch, Coral Gables
    - Quail Heights Branch, Miami
    - Olympia Heights Branch, Miami
    - Flagler Station, Miami
    - Norland Branch, Miami
    - Ocean View Branch, North Miami Beach
    - Surfside Branch, Miami Beach
    - Oakland Park Beach, Oakland park
    - Davie Branch, Davie
    - Deerfield Beach Branch, Deerfield Beach
    - Delray Beach Branch, Delray Beach
    - Lake Worth Branch, Lake Worth
    - West Palm Beach Annex, West Palm Beach
    - Palm Beach Gardens Branch, Palm Beach Gardens
    - Jupiter Branch, Jupiter
    - Stuart Associate Office, Stuart
    - Port St. Lucie Branch, Port St. Lucie
    - Fort Pierce Branch, Fort Pierce
    - Wekiva Springs Branch, Altamonte Springs

  All of the facilities have been closed with "No Further Action" necessary.

- **Berman Road Landfill, Okeechobee County**
  Mr. Maschue served as Principal Hydrogeologist for this cell expansion project. Prepared a hydrologic evaluation and testing program, supervised the field explorations and monitor well installation, and evaluated the data.

- **Okeechobee Airport Landfill, Okeechobee County**
  Mr. Maschue prepared a Site Specific Quality Assurance Plan, Contamination Assessment Plan, CAR and RAP at this unlined dump site.

- **NASA Boulevard Landfill, City of Melbourne Airport Authority**
  Mr. Maschue served as Principal Hydrogeologist during the preparation of a contamination assessment and an eventual monitoring program. Supervised the field explorations and monitor well installation, and evaluated the data.

- **Haverhill Yard Trash Site, City of West Palm Beach**
  Mr. Maschue served as Team Coordinator for the closure design of the facility. Design included the re-grading of trash filled areas to a network of drainage swales discharging to a 40-acre lake. The lake and swales contain wetland mitigation areas.

- **Judicial Center Parking Garage, City of West Palm Beach**
  Mr. Maschue prepared UST explorations at a former Standard Oil Bulk Fuel Terminal along the FEC Railroad, a Tank Closure Assessment, and a petroleum CAR prior to redevelopment as a parking garage.

- **Bear Lakes Country Club, West Palm Beach**
  Mr. Maschue designed an equipment wash pad, obtained permits, and supervised construction.

- **Riverwalk Shopping Plaza, Boynton Beach**
  Mr. Maschue completed a Drycleaning Solvent Cleanup Program Application for a former drycleaning operation and prepared a PCAR and soil IRA program. He assisted with site development concerns, as well as the preparation of a Phase II Environmental Site Assessment during the property transaction and construction funding.

## 1988 to 1990 - Environmental/Geotechnical Engineering
## Universal Engineering Sciences, Inc., Orlando, Florida

- **AT&T Communications, Various South Florida Main Terminals and Radio Relay Stations**
  Monitored and directed backup generator UST removals and replacements at various sites throughout South Florida.

- **Southland Corporation, Various Central and South Florida Service Stations**
  Directed UST and contaminated soil removal projects at gasoline stations throughout Central and South Florida. Prepared CAR and RAP documents, and assisted with groundwater treatment system installations.

- **Dolphin and Swan Convention Hotels, Walt Disney World**
  Mr. Maschue served as consulting building inspector to Tishman Realty's Construction Division. Prepared punch-lists and assisted the Project Manager with progress reports.

- **Pleasure Island, Walt Disney World**
  Mr. Maschue served as building inspector with Walt Disney Imagineering during construction. Duties included punch-list preparation and structural steel inspection.

- **Third Runway Expansion, Orlando International Airport**
  Mr. Maschue served as a quality control inspector during the project. Supervised concrete runway and asphalt shoulder placement.

## 1985 to 1988 - Civil Engineering
## Western Reserve Engineering and Surveying Company, Cleveland, Ohio

- Designed site plans for various industrial warehouse complexes and office buildings in the Cleveland/Akron area. Designs included site geometry, grading and drainage, and waterworks.

- Performed municipal engineering services for various communities in Cuyahoga County. Services included design of culvert erosion control, water lines, and storm and sanitary sewer systems. Assisted the City Engineer of Pepper Pike, Ohio, in developing an annual pavement maintenance program.

- Consulting inspector for the Ohio Department of Transportation. Supervised the repaving and bridge deck repair of State Routes 14 and 77, Cuyahoga County, Ohio.

5841 Corporate Way, Suite 102
West Palm Beach, FL 33407
P: (561)688-2904 | F: (561)688-2908
www.solutechenvironmental.com

# ASTM E 1527-13
# User Questionnaire

## Introduction

In order to qualify for one of the *Landowner Protections* (LLPs) offered by the Small Business Liability Relief and Brownfields Revitalization Act of 2001 (the *"Brownfields Amendments*"), the *user* must provide the following information (if available) to the *environmental professional*. Failure to provide this information could result in a determination that *"all appropriate inquiry"* is not complete.

Solutech Project No. : 57201.00 :

Project Name/Address: Former Church Property, 3720 Okeechobee Rd, Fort Pierce, FL:

Solutech Project Manager : _____ 10/08/2021
*Signature* *Date*

User Name (Owner/Operator): Janica and Daniel Jules :

User Name Telephone No: (954) 464-4258

**(1.) Environmental cleanup liens are filed or recorded against this site (40 CFR 312.25).** Are you aware of any environmental cleanup liens against the property that are filed or recorded under federal, tribal, state or local law? NO

_____
_____
_____
_____
_____

**(2.) Activity and land use limitations that are in place on the site or that have been filed or recorded in a registry (40 CFR 312.26).** Are you aware of any AULs, such as engineering controls, land use restrictions or institutional controls that are in place at the site and/or have been filed or recorded in a registry under federal, state or local law? NO

_____
_____
_____
_____

**(3.) Specialized knowledge or experience of the person seeking to qualify for the LLP (40 CFR 312.28).** As the user of this ESA do you have any specialized knowledge

or experience related to the property or nearby properties? For example, are you involved in the same line of business as the current or former occupants of the property or an adjoining property so that you would have specialized knowledge of the chemicals and processes used by this type of business? NO

**(4.) Relationship of the purchase price to the fair market value of the property if it were not contaminated (40 CFR 312.29).** Does the purchase price being paid for this property reasonably reflect the fair market value of the property? If you conclude that there is a difference, have you considered whether the lower purchase price is because contamination is known or believed to be present at the property? NO

_____
_____
_____

**(5). Commonly known or reasonably ascertainable information about the property (40CFR 312.30).** Are you aware of commonly known or reasonably ascertainable information about the property that would help the environmental professional to identify conditions indicative of releases or threatened releases? For example, as user,

(a.) Do you know the past uses of the property? NO

(b.) Do you know of specific chemicals that are present or once were present at the property? NO

_____
_____
_____


(c.) Do you know of spills or other chemical releases that have taken place at the property? NO

_____
_____
_____

(d.) Do you know of any environmental cleanups that have taken place at the property? NO

_____
_____
_____
_____
_____

**(6). The degree of obviousness of the presence or likely presence of contamination at the property, and the ability to detect the contamination by appropriate investigation (40 CFR 312.31).** As the user of this ESA, based on your knowledge and experience related to the property are there any obvious indicators that point to the presence or likely presence of contamination at the property? NO

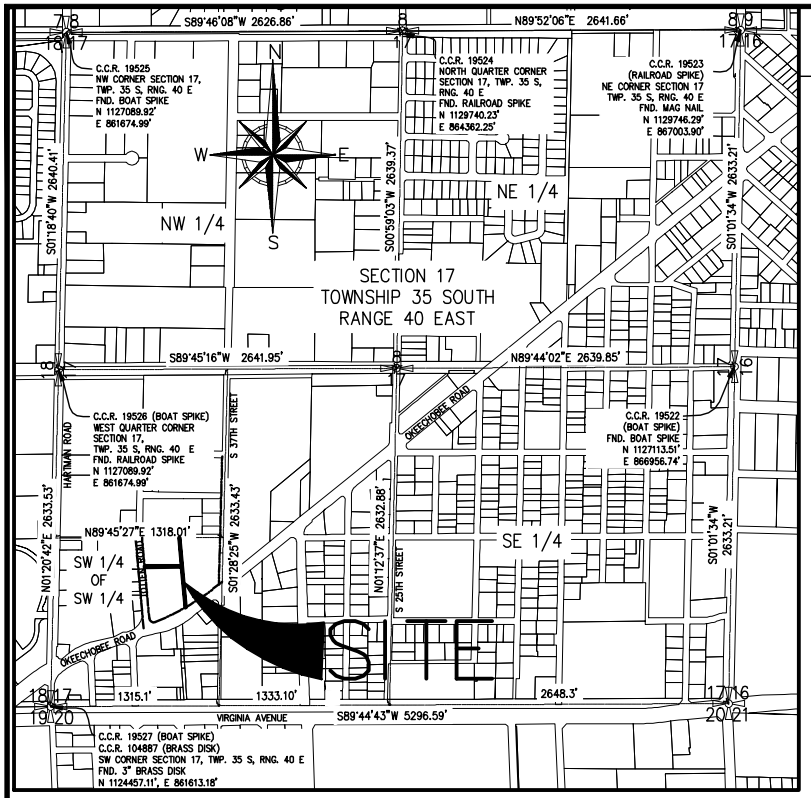


LOCATION MAP
(NOT TO SCALE)

## ABBREVIATIONS

| | |
|---|---|
| Δ | CENTRAL (DELTA) ANGLE |
| C.C.R. | CERTIFIED CORNER RECORD |
| CM | CONCRETE MONUMENT |
| D.B. | DEED BOOK |
| FND. | FOUND |
| ID | IDENTIFICATION |
| IP | IRON PIPE |
| IR | IRON ROD |
| IR&C | IRON ROD AND CAP |
| L | ILENGTH OF ARC |
| LB | LICENSED BUSINESS |
| NO. | NUMBER |
| O.R.B. | OFFICIAL RECORDS BOOK |
| P.B. | PLAT BOOK |
| PG. | PAGE |
| P.L.S. | PROFESSIONAL LAND SURVEYOR |
| P.O.B. | POINT OF BEGINNING |
| P.O.C. | POINT OF COMMENCEMENT |
| R | RAIDUS |
| RNG. | RANGE |
| RPB | ROAD PLAT BOOK |
| R/W | RIGHT OF WAY |
| SEC. | SECTION |
| S.R. | STATE ROAD |
| TWP. | TOWNSHIP |
| W/ | WITH |

## SURVEYOR'S NOTES

1. BEARINGS AS SHOWN HEREON ARE BASED ON STATE PLANE COORDINATES, REFERENCE THE NORTH AMERICAN DATUM OF 1983/1990 ADJUSTED (NAD 83/90), US SURVEY FEET, FLORIDA EAST ZONE, REFERENCE A BEARING OF N89°45'27"E ALONG THE NORTH LINE OF PROPERTY.

2. THIS IS NOT A BOUNDARY SURVEY.

3. THIS SKETCH AND LEGAL DESCRIPTION SHALL NOT BE VALID UNLESS PROVIDED IN ITS ENTIRETY CONSISTING OF SHEETS 1 THROUGH 3.

## SURVEYOR'S CERTIFICATION

I HEREBY CERTIFY THAT THE "SKETCH TO ACCOMPANY LEGAL DESCRIPTION" AS SHOWN HEREON WAS PREPARED UNDER MY DIRECTION AND CHARGE ON MARCH 24, 2022, AND THAT SAID "SKETCH TO ACCOMPANY LEGAL DESCRIPTION" IS TRUE AND ACCURATE TO THE BEST OF MY KNOWLEDGE AND BELIEF. IT IS FURTHER CERTIFIED THAT THIS "SKETCH TO ACCOMPANY LEGAL DESCRIPTION" COMPLIES WITH THE STANDARDS OF PRACTICE FOR "SKETCH TO ACCOMPANY LEGAL DESCRIPTION" SET FORTH BY THE FLORIDA BOARD OF PROFESSIONAL SURVEYORS AND MAPPERS IN CHAPTER 5J-17, FLORIDA ADMINISTRATIVE CODE PURSUANT TO SECTION 472.027, FLORIDA STATUTES.

BETSY LINDSAY, INC.
SURVEYORS AND MAPPERS

ELIZABETH A. LINDSAY, P.L.S.
FLORIDA REGISTRATION NO. 4724

NOT VALID WITHOUT THE SIGNATURE AND ORIGINAL RAISED SEAL OF FLORIDA LICENSED SURVEYOR AND MAPPER UNLESS DIGITALLY SIGNED

ELIZABETH A. LINDSAY
CERTIFICATE
NO. 4724
STATE OF
FLORIDA
REGISTERED LAND SURVEYOR

SHEET NO. 1
OF 3 SHEETS
PROJECT NO. 21-143

| DATE | REVISIONS |
|---|---|
| | |

A PORTION OF THE SW 1/4 OF THE SW 1/4 OF SECTION 17-35-40, ST. LUCIE COUNTY, FLORIDA

SKETCH AND LEGAL DESCRIPTION
AREA OF GAP

DATE 3/24/2022
SCALE NOT TO SCALE
FIELD BK.
DRAWING BY D.B.
CHECKED BY E.A.L.

BETSY LINDSAY, INC.
SURVEYING AND MAPPING
7997 S.W. JACK JAMES DRIVE STUART, FLORIDA 34997
(772)286-5753 (772)286-5933FAX
LICENSED BUSINESS NO. 6852

S:\2021 PROJECTS\21-143 jax-ft-pierce\dwg\BND-JAZZ-TOTTEN-sl-gap.dwg, SHEET (1), 3/30/2022 4:24:57 PM, DB-2008VS, DB-2008VS

# LEGAL DESCRIPTION

GAP PARCEL

COMMENCING AT THE NORTHEAST CORNER OF THE SW ¼ OF THE SW ¼ OF SECTION 17, TOWNSHIP 35 SOUTH, RANGE 40 EAST; THENCE RUN SOUTH 89°45'27" WEST ALONG THE NORTH LINE OF SAID SW ¼ OF THE SW ¼ FOR 340.774 FEET TO THE WEST LINE OF THE LAND DESCRIBED IN OFFICIAL RECORDS BOOK 2001, PAGE 1327 AND BEING THE POINT OF BEGINNING, THENCE RUN SOUTH 05°08'12" EAST ALONG A LINE BEING 293.63 FEET EASTERLY OF, AS MEASURED AT RIGHT ANGLES AND PARALLEL WITH THE EAST RIGHT OF WAY OF TOTTENS ROAD AS RECORDED IN DEED BOOK 88, PAGE 180 OF THE PUBLIC RECORDS OF ST. LUCIE COUNTY, FOR 546.52 FEET TO A NONTANGENTIAL INTERSECTION WITH THE NORTH RIGHT OF WAY LINE OF OKEECHOBEE ROAD PER RIGHT OF WAY MAP RECORDED IN ROAD PLAT BOOK 23, PAGE 5 OF THE PUBLIC RECORDS OF ST. LUCIE COUNTY, SAID POINT HAVING A RADIAL BEARING OF SOUTH 29°52'38" EAST FROM THE CENTER OF SAID CURVE; THENCE RUN SOUTHWESTERLY ALONG SAID RIGHT OF WAY LINE, ALONG THE ARC OF SAID CURVE HAVING A RADIUS OF 1870.08 FEET AND A CENTRAL ANGLE OF 0°09'29" FOR 5.16 FEET TO A 5/8" IRON PIPE LOCATED AT THE SOUTHEAST CORNER OF THE LAND DESCRIBED IN OFFICIAL RECORDS BOOK 3980 AT PAGE 1476, THENCE RUN NORTH 05°08'12" WEST ALONG THE EAST LINE OF OFFICIAL RECORDS BOOK 3980, PAGE 1476 AND OFFICIAL RECORDS BOOK 2001, PAGE 1326 BEING A LINE THAT IS 288.94 EASTERLY OF AND PARALLEL WITH EAST RIGHT OF WAY OF TOTTENS ROAD FOR 318.91 FEET TO AN INTERSECTION WITH THE NORTH LINE OF OFFICIAL RECORDS BOOK 2001, PAGE 1326 AND BEING A LINE THAT IS 229.33 FEET SOUTHERLY OF, AS MEASURED AT RIGHT ANGLES AND PARALLEL WITH THE NORTH LINE OF SAID SW ¼ OF THE SW ¼, THENCE RUN SOUTH 89°45'27" WEST ALONG SAID PARALLEL LINE FOR 290.00 FEET TO THE EAST RIGHT OF WAY LINE OF TOTTEN ROAD PER DEED BOOK 88, PAGE 180; THENCE NORTH 05°08'12" WEST ALONG SAID RIGHT OF WAY LINE FOR 10.17 FEET TO AND INTERSECTION WITH THE SOUTH LINE OF OFFICIAL RECORDS BOOK 2001, PAGE 1329, BEING A LINE 219.20 FEET SOUTHERLY OF, AS MEASURED AT RIGHT ANGLES AND PARALLEL WITH THE THE NORTH LINE OF SAID SW 1/4 OF THE SW 1/4. THENCE NORTH 89°45'27" EAST ALONG SAID PARALLEL LINE FOR 290.00 FEET TO AN INTERSECTION WITH THE EAST LINE OF SAID OFFICAL RECORDS BOOK 2001, PAGE 1329 BEING A LINE THAT IS 288.94 FEET EASTERLY OF, AS MEASURED AT RIGHT ANGLES AND PARALLEL WITH SAID EAST RIGHT OF WAY LINE OF TOTTENS ROAD; THENCE RUN NORTH 05°08'12" WEST ALONG SAID EAST LINE PARALLEL WITH TOTTENS ROAD FOR 220.00 FEET TO AN INTERSECTION WITH SAID NORTH LINE OF THE SW 1/4 OF THE SW 1/4; THENCE NORTH 89°45'27" EAST FOR 4.71 FEET TO THE POINT OF BEGINNING. SAID LANDS SITUATE, LYING AND BEING IN ST. LUCIE COUNTY, FLORIDA.

SAID PARCEL CONTAINS 5,508 SQUARE FEET OR 0.13 ACRES MORE OR LESS.

S:\2021 PROJECTS\21-143 jax-ft-pierce\dwg\BND-JAZZ-TOTTEN-sl-gap.dwg, SHEET (2), 3/30/2022 4:25:06 PM, DB-2008VS, DB-2008VS

SHEET NO. 2 OF 3 SHEETS

PROJECT NO. 21-143


| DATE | REVISIONS |
|---|---|
| | |

A PORTION OF THE SW 1/4 OF THE SW 1/4 OF SECTION 17-35-40, ST. LUCIE COUNTY, FLORIDA

SKETCH AND LEGAL DESCRIPTION
AREA OF GAP

DATE 3/24/2022
SCALE NOT TO SCALE
FIELD BK.
DRAWING BY D.B.
CHECKED BY E.A.L.

BETSY LINDSAY, INC.
SURVEYING AND MAPPING
7997 S.W. JACK JAMES DRIVE STUART, FLORIDA 34997
(772)286-5753 (772)286-5933FAX
LICENSED BUSINESS NO. 6852

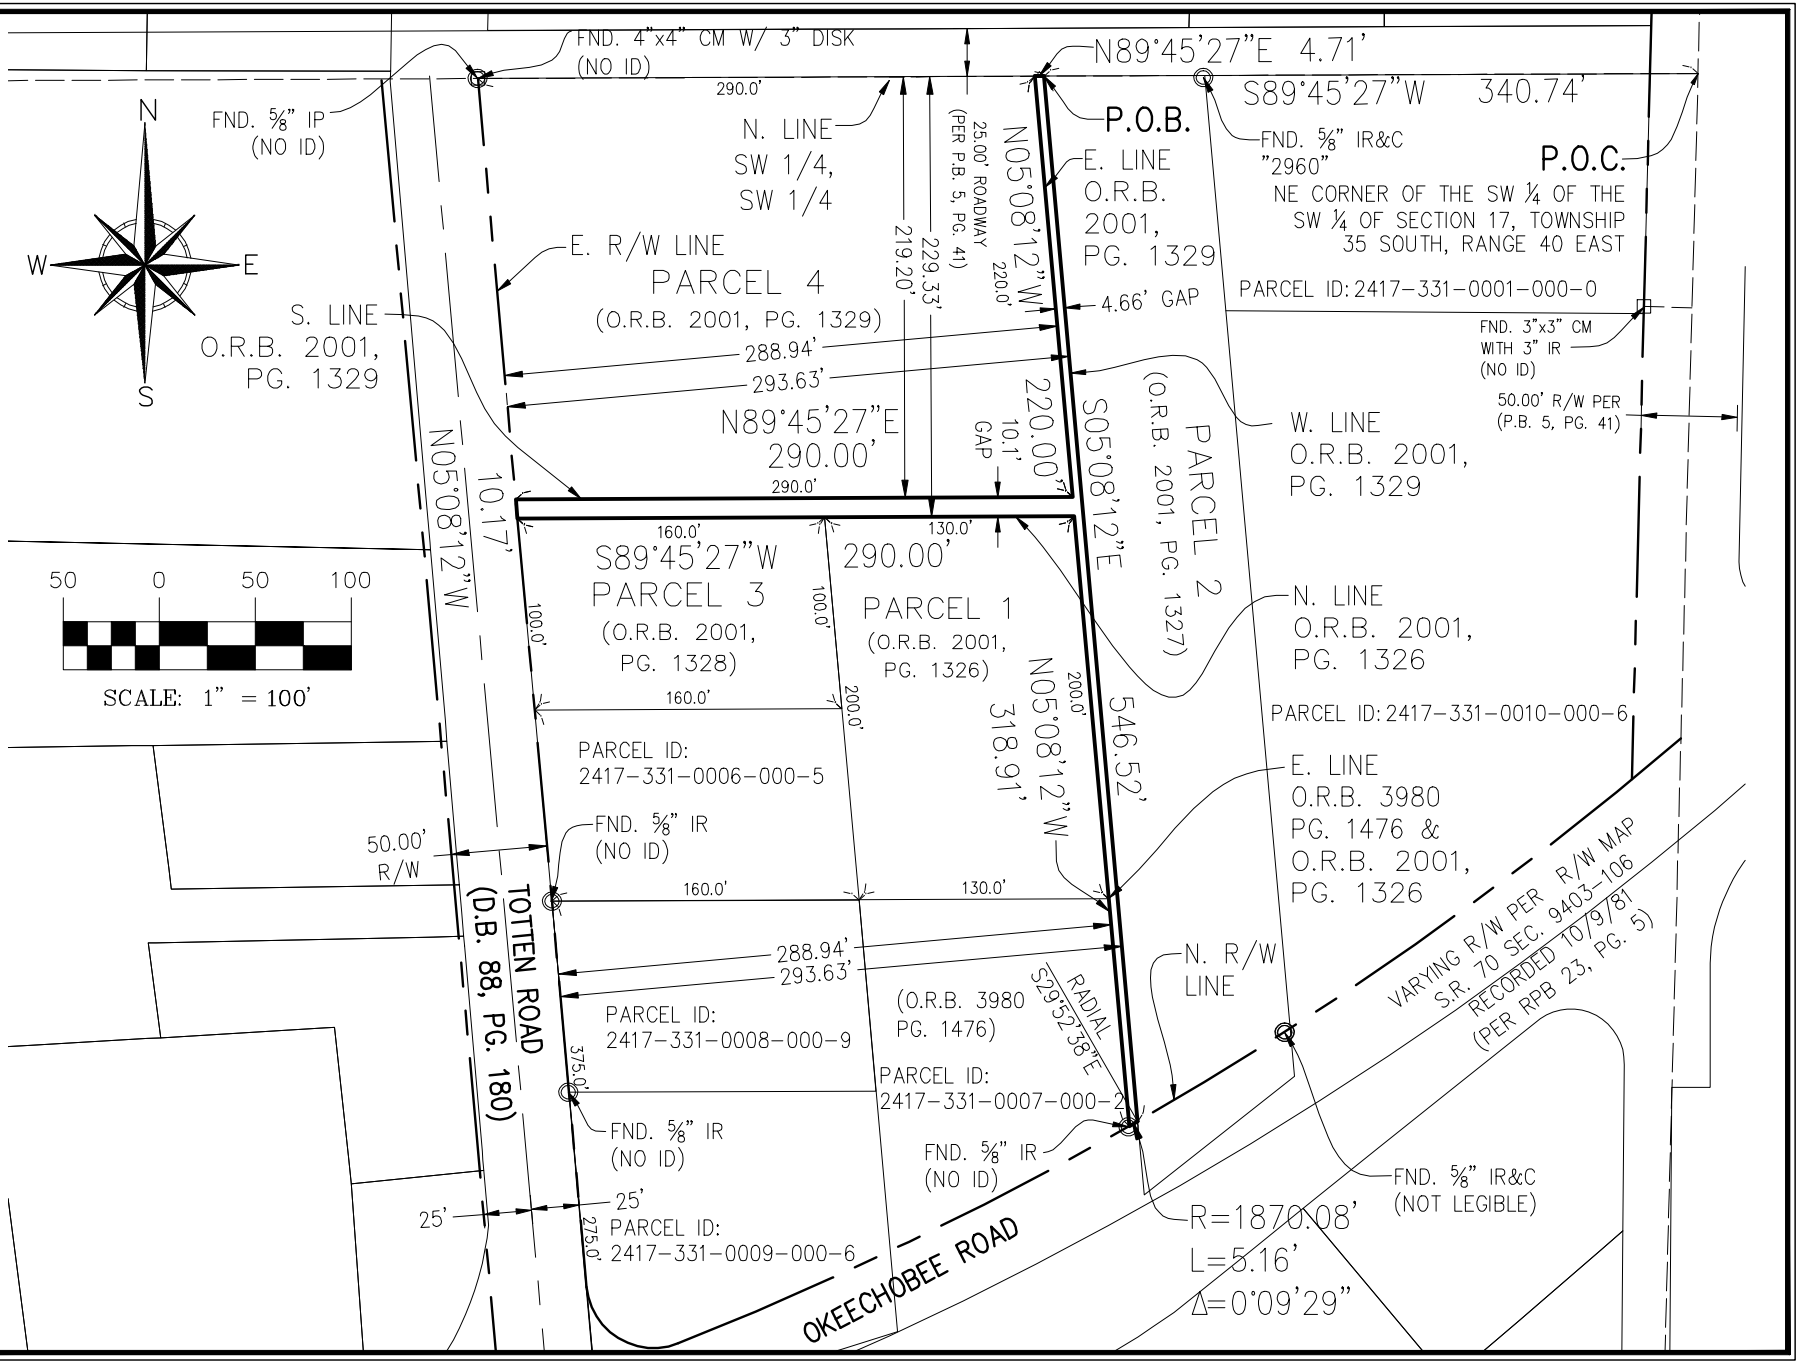


| | |
|---|---|
| SHEET NO. 3 OF 3 SHEETS | |
| PROJECT NO. 21-143 | |

| DATE | REVISIONS |
|---|---|
| | |

A PORTION OF THE SW 1/4 OF THE SW 1/4 OF SECTION 17-35-40, ST. LUCIE COUNTY, FLORIDA

# SKETCH AND LEGAL DESCRIPTION
AREA OF GAP

DATE 3/24/2022
SCALE 1"=100'
FIELD BK.
DRAWING BY D.B.
CHECKED BY E.A.L.


BETSY LINDSAY, INC.
SURVEYING AND MAPPING
7997 S.W. JACK JAMES DRIVE STUART, FLORIDA 34997
(772)286-5753 (772)286-5933FAX
LICENSED BUSINESS NO. 6852


S:\2021 PROJECTS\21-143 jax-ft-pierce\dwg\BND-JAZZ-TOTTEN-d-gap.dwg, SHEET (3), 3/30/2022 4:25:14 PM, DB-2003VS, DB-2003VS

THE SUNRISE CITY
FORT PIERCE
PLANNING DEPARTMENT Florida

# CONCURRENCY
# CAPACITY ANALYSIS

## I. Site Data:

| | Existing Use | Future Land Use | Zoning |
|---|---|---|---|
| **North** | FPUA | GC | C-3 |
| **South** | AC 'Company | GC | C-3 |
| **East** | oil Company | GC | C-3 |
| **West** | Vacant land | GC | C-3 |

| | Future Land Use | Zoning Classification | Maximum Intensity<br>Residential: Dwelling Units per Acre<br>Other: Square Footage | Total Acreage | Flood Zone |
|---|---|---|---|---|---|
| **Current** | BC | C-2 | 10 du/ac | 1.06 | X |
| ****Proposed** | GC | C-3 | 15 du/ac | 1.06 | N/A |

## II. Public Facilities Information:

| **A. Potable Water:** | | |
|---|---|---|
| Average Use | Residential: 100 gallons per day per person (du x 2.6= persons x 100 gpd = demand)<br>Other: 0.125 gallons per day per square foot | |
| Demand Analysis | Maximum | |
| Current Zoning/FLU | Total gallons per day | 2,600 |
| **Proposed Zoning/FLU | Total gallons per day | 3,900 |
| **Change in Demand | Total gallons per day | 1,300 |

| **B. Wastewater:** | |
|---|---|
| Average Use | Residential: 100 gallons per day per person (du x 2.6= persons x 100 gpd = demand)<br>Other: 0.1 gallons per day per square foot |
| Demand Analysis | Maximum |
| Current Zoning/FLU | Total gallons per day 2,600 |
| **Proposed Zoning/FLU | Total gallons per day 3,900 |
| **Change in Demand | Total gallons per day 1,300 |

**C. Parks and Recreation (Residential Classifications Only):**
(Du x 2.6 = persons + 44,227 = population /LOS)

| Park Type | LOS | Existing Population Park Demand | Proposed Population Park Demand | Change in Demand |
|---|---|---|---|---|
| **Regional** | 20 acres per 1,000 people | | N/A | |
| **Urban District** | 5 acres per 1,000 people | | | |
| **Community** | 2.5 acres per 1,000 people | | | |
| **Neighborhood** | 1.36 acres per 1,000 people | | | |

**D. Public Schools (Residential Classifications Only):**
Single Family: (du x 0.405 = students/70% K-8/30% High)
Multi-family: (du x 0.207 = students/70% K-8/30% High)

| | K-8 | High |
|---|---|---|
| **School Name** | | |
| **City** | | |
| **Distance** | | |
| **Current Zoning/FLU Enrollment Demand** | N/A | |
| ****Proposed Zoning/FLU Enrollment Demand** | | |
| ****Change in Demand** | | |

**E. Solid Waste: Residential** (2 yard serves 15 units, 4 yard serves 30 units, 6 yard serves 45 units, 8 yard serves 60 units)

| | |
|---|---|
| **Demand Analysis** | Maximum |
| **Current Zoning/FLU** | 2 yard |
| ****Proposed Zoning/FLU** | 2 yard |
| ***Change in Demand** | 0 change in demand. |

**F. Stormwater:**
Potential increase in volume discharged due to increased impervious coverage, reduced groundwater seepage or loss of surface water storage impacting Adopted LOS of 25-year 3-day storm Pre vs. Post Runoff (Storm sewers to convey 5 year- 1 day storm event; Canals to convey 3 year – 1 day storm event)

| | |
|---|---|
| **Impact** | No change in demand |

## III. Transportation Analysis: *Complete ITE Trip Generation Form (Attached)*

| **G. Transportation Analysis: Complete ITE Trip Generation Data Form** ITE - 560 church. Most recent ITE Code for use; HCM Roadway Capacity 11th Edition | | |
|---|---|---|
| | **AADT** | **AM/PM Peak Hour Trips** |
| **Demand Analysis** | Maximum 16 | Maximum 11 |
| **Current Zoning/FLU** | C-2 | C-2 |
| ****Proposed Zoning/FLU** | C-3 | C-3 |
| ***Change in Demand** | Trips 0 | Trips 0 |
| **Impact to Capacity** | No impact to Capacity | |

## IV. Project Description

### PHASING

Is this project (phase) part of a larger project? ☒ Yes ☐ No

If yes, enumerate each phase, the number of units or square footage in each phase and beginning/completion date.

Total Project: Residential Units: Single Family: Multifamily:

Non-residential (square footage): 9,000

Mixed-use (describe use):

(If this is a single phase project, name it Phase I – Total) Phase 1 - Event Center

### RESIDENTIAL DATA

| **Type** | **Phase** | **Number of Units** | **Acres** | **Expected beginning date** | **Expected completion date** |
|---|---|---|---|---|---|
| Single-family, detached | | N/A | | | |
| Single-family, attached | | | | | |
| Multi-family | | | | | |
| Other (specify) | | | | | |

**NON-RESIDENTIAL DATA**

| Type(s) specify | Phase | Square footage | Acres | Expecting beginning date | Expected completion date |
|---|---|---|---|---|---|
| Main Building | 1 | 9,000 | 3.5 | 06/24 | 06/25 |
| Outdoor Area | 11 | 2,000 | 3.5 | 06/24 | 06/26 |
| | | | | | |
| | | | | | |
| | | | | | |

A. Indicate whether the proposed project will be eliminating any existing recreational facilities. If yes, detail the number and type being eliminated. ☐ Yes ☒ No

B. 1. Does this application involve demolition or re-use of any structure(s)? ☒ Yes ☐ No
If yes, what is the size of the structure(s) to be demolished or re-used? 2,900
2. What is the current use of the structure to be demolished or re-used? Vacant / church
3. Are you claiming trip credits for the demolition or re-use of a structure(s) at the site? ☐ Yes ☐ No
If yes, provide estimates of credits for each previous use at the site. (Attach sheet with calculations)

C. Exemptions Requested:

** Complete section if requesting a change in zoning, future land use, or expanding

We are requesting a change in zoning from C2 to C3. Also future land use change from BC to GC. All surround lots are all currently zoned C3 with FLU of GC. This would bring this property to conform to all surrounding properties. We plan to submit a full Capacity analysis and Traffic analysis with the site plan for the above mentioned project. We are currently just looking to unify the 4 parcels to create the 3.5 acres so that the proposed project can be submitted for review.

THE SUNRISE CITY
FORT PIERCE
PLANNING DEPARTMENT Florida

# Application for Future Land Use Map Amendment

☐ Large Scale (>50 acres) FL. Statute 163.3184 ☒ Small Scale (≤50 acres) FL. Statute 163.3187

**You are encouraged to schedule a Planning Discussion meeting with the Planning staff.**

**Application submission shall include the following:**

•**TRC** (*Initial Submission): One (1) original and (2) paper copies of the application and support documents and provide one (1) electronic copy of the application packet as described below.

•**Planning Board**: One (1) original and (2) paper copies of the application and support documents and provide one (1) electronic copy of the application packet as described below.

**In addition to a complete application, packets shall include:**

- ☑ Warranty Deed & Legal Description
- ☑ St. Lucie County Property Record Card
- ☑ Statement of why there is a need for the proposed future land use map amendment and how the amendment will result in an orderly and logical development pattern; statements how amendment(s) are consistent with Comprehensive Plan; how future land use designation is compatible with future land use designations and existing land uses surrounding the amended lands; identify future land use designations and existing land uses within a ½ mile of the subject property that have the same or greater type of proposed future land use designation; data and analysis to support conclusions.
- ☑ Current Survey
- ☑ Environmental Study
- ☑ Traffic Impact Report
- ☑ Capacity Analysis
- ☑ Drainage Analysis
- ☑ Historical Report
- ☐ 1 CD/Flash Drive of all documents submitted in PDF

1. Property Address/Location: 3720 Okeechobee Rd, FT. Pierce, FL
2. Property Tax ID(s): 26494
3. Total Acreage: 1.06 ac
4. Existing Future Land Use Designation: BC - Boundary Commercial
5. Existing Zoning Classification: C2 - Neighborhood Commercial
6. Proposed Zoning Classification: C3 - General Commercial
7. Other applications being submitted concurrent with this application, if any: Zoning Atlas Map Amendment
8. Describe the existing uses, improvements, and structures on the amendment lands: Empty building not being utilized. Had been a church previously.
9. Are there any identified or possible historical structures on the amendment lands? No.

**Capacity Analysis:**

## I. Site Data:

| | Existing Use | Future Land Use | Zoning |
|---|---|---|---|
| **North** | FPUA | GC | C-3 |
| **South** | A/C company | GC | C-3 |
| **East** | oil Company | GC | C-3 |
| **West** | Vacant land | GC | C-3 |

| | Future Land Use | Zoning Classification | Maximum Intensity<br>Residential: Dwelling Units per Acre<br>Other: Square Footage | Total Acreage | Flood Zone |
|---|---|---|---|---|---|
| **Current** | BC | C-2 | 10 du/ac | 1.06 | X |
| **Proposed** | GC | C-3 | 15 du/ac | 1.06 | N/A |

## II. Public Facilities Information:

| **A. Potable Water:** | | |
|---|---|---|
| Average Use | Residential: 100 gallons per day per person (du x 2.6= persons x 100 gpd = demand)<br>Other: 0.125 gallons per day per square foot | |
| Demand Analysis | Maximum | |
| Current Zoning | Total gallons per day | 2,600 |
| Proposed Zoning | Total gallons per day | 3,900 |
| **Change in Demand** | **Total gallons per day** | 1,300 |

| **B. Wastewater:** | | |
|---|---|---|
| Average Use | Residential: 100 gallons per day per person (du x 2.6= persons x 100 gpd = demand)<br>Other: 0.1 gallons per day per square foot | |
| Demand Analysis | Maximum | |
| Current Zoning | Total gallons per day | 2,600 |
| Proposed Zoning | Total gallons per day | 3,900 |
| **Change in Demand** | **Total gallons per day** | 1,300 |

**C. Parks and Recreation (Residential Classifications Only):**
(Du x 2.6 = persons + 44,227 = population /LOS)

| Park Type | LOS | Existing Population Park Demand | Proposed Population Park Demand | Change in Demand |
|---|---|---|---|---|
| **Regional** | 20 acres per 1,000 people | | | |
| **Urban District** | 5 acres per 1,000 people | | N/A | |
| **Community** | 2.5 acres per 1,000 people | | | |
| **Neighborhood** | 1.36 acres per 1,000 people | | | |

**D. Public Schools (Residential Classifications Only):**
Single Family: (du x 0.405 = students/70% K-8/30% High)
Multi-family: (du x 0.207 = students/70% K-8/30% High)

| | K-8 | High |
|---|---|---|
| **School Name** | | |
| **City** | | |
| **Distance** | N/A | |
| **Current Zoning Enrollment Demand** | | |
| **Proposed Zoning Enrollment Demand** | | |
| **Change in Demand** | | |

**E. Solid Waste:**
2 yard serves 15 units, 4 yard serves 30 units, 6 yard serves 45 units, 8 yard serves 60 units

| | |
|---|---|
| **Demand Analysis** | Maximum |
| **Current Zoning** | 2 yard |
| **Proposed Zoning** | 2 yard |
| **Change in Demand** | 0 change in demand |

**F. Stormwater:**
Potential increase in volume discharged due to increased impervious coverage, reduced groundwater seepage or loss of surface water storage impacting Adopted LOS of 25-year 3-day storm Pre vs. Post Runoff (Storm sewers to convey 5 year- 1 day storm event; Canals to convey 3 year – 1 day storm event)

| | |
|---|---|
| **Impact** | No change in demand. |

**G. Transportation Analysis:** ITE - 560 church - 11th edition
Most recent ITE Code for use; HCM Roadway Capacity

| | AADT | AM/PM Peak Hour Trips |
|---|---|---|
| **Demand Analysis** | Maximum 16 | Maximum 11 |
| **Current Zoning** | C-2 | C-2 |
| **Proposed Zoning** | C-3 | C-3 |
| **Change in Demand** | Trips 0 | Trips 0 |
| **Impact to Capacity** | No impact to capacity | |

**10.** The reason for making this request: We would like to unify the surrounding lots to make one 5 ac parcel.

Name of Owner(s): Daniel & Janica Jules
Mailing Address: 430 NW AIROSO BLVD
City Port St. Lucie State FL Zip 34983
Phone # 561-856-7470
E-mail: janicajazz@gmail.com

Name of Applicant: Janica Jules
Mailing Address: 430 NW Airoso Blvd
City Port St. Lucie State FL Zip 34983
Phone # 561-856-7470
E-mail: janicajazz@hotmail.com

Name of Representative:
Mailing Address:
City N/A State Zip
Phone #
E-mail:

**Applicant Acknowledgements**

I certify that: (Check One)

✓ I (we) do hereby certify that I (we) own in fee simple the above referenced described property for which a change in Zoning Classification is requested.

_____ I (we) are not the owner of the above-described property; however, the owners signature below authorizes the applicants the authority to act as agent for the owner(s) of record.

J. Jules
Applicant's Signature

Date 11/17/2023

430 NW Airoso Blvd, Port St. Lucie, FL 34983
Address City, State, Zip

561-856-7470 janicajazz@gmail.com
Phone E-mail Address

**Property Owners Acknowledgements:** - This application will not be considered complete without the signature of all property owners of record, which shall serve as an acknowledgement of the submission of this application for a change in zoning classification. The property owner's signature(s) below shall also authorize the Applicant (if other than the property owner) and/or Agent to act in his/her behalf for the purposes of seeking this change to the City' Land Development Regulations for the property described herein.

Daniel & Janica Jules 561-856-7470 954-464-4258
Property Owner's Name (Please Print) Phone

430 NW Airoso Blvd. Port St. Lucie FL 34983
Address State Zip

J. Jules 12/17/2023
Property Owner's Signature Date

THE SUNRISE CITY
FORT PIERCE
PLANNING DEPARTMENT Florida

# Application for Zoning Atlas Map Amendment

**Application submission shall include the following:**

•**TRC** (*Initial Submission): One (1) original and (8) paper copies of the application and support documents and provide one (1) electronic copy of the application packet as described below.

•**Planning Board**: One (1) original and (16) paper copies of the application and support documents and provide one (1) electronic copy of the application packet as described below.

•**City Commission**: One (1) original and (11) paper copies of the application and support documents and provide one (1) electronic copy of the application packet as described below.

**In addition to a complete application, packets shall include:**

- ☑ Warranty Deed & Legal Description
- ☑ St. Lucie County Property Record Card
- ☑ Statement of why there is a need for the proposed future land use map amendment and how the amendment will result in an orderly and logical development pattern; statements how amendment(s) are consistent with Comprehensive Plan; how future land use designation is compatible with future land use designations and existing land uses surrounding the amended lands; identify future land use designations and existing land uses within a ½ mile of the subject property that have the same or greater type of proposed future land use designation; data and analysis to support conclusions.
- ☑ Current Survey
- ☑ Environmental Study
- ☑ Traffic Impact Report
- ☑ *** Capacity Analysis-Separate Form
- ☑ Drainage Analysis
- ☑ Historical Report
- ☐ 1 CD of all documents submitted in PDF
- ☐ Other_____

1. Property Address/Location: 3720 Okeechobee Rd, Ft. Pierce, FL
2. Property Tax ID(s): 26494
3. Total Acreage: 1.06 ac
4. Existing Future Land Use Designation: BC - Boundary Commercial
5. Existing Zoning Classification: C-2 - Neighborhood Commercial
6. Proposed Zoning Classification: C-3 - General Commercial
7. Other applications being submitted concurrent with this application, if any: Future land use map Amendment

8. Describe the existing uses, improvements and structures on the amendment lands: Empty building not being utilized. Had been a church previously.

9. Are there any identified or possible historical structures on the amendment lands? No.

10. The reason for making this request: All surrounding properties are currently zoned C-3. Would like to unify the lots.

11. **CAPACITY ANALYSIS**

I. **Site Data:**

| | Existing Use | Future Land Use | Zoning |
|---|---|---|---|
| **North** | FPUA | GC | C-3 |
| **South** | A/C Company | GC | C-3 |
| **East** | Oil Company | GC | C-3 |
| **West** | Vacant land | GC | C-3 |

| | Future Land Use | Zoning Classification | Maximum Intensity Residential: Dwelling Units per Acre Other: Square Footage | Total Acreage | Flood Zone |
|---|---|---|---|---|---|
| **Current** | BC | C-2 | 10 du/ac | 1.06 | X |
| **Proposed** | GC | C-3 | 15 du/ac | 1.06 | N/A |

II. **Public Facilities Information:**

| **A. Potable Water:** | | |
|---|---|---|
| Average Use | Residential: 100 gallons per day per person (du x 2.6 = persons x 100 gpd = demand)<br>Other: 0.125 gallons per day per square foot | |
| Demand Analysis | Maximum | |
| Current Zoning | Total gallons per day | 2,600 |
| Proposed Zoning | Total gallons per day | 3,900 |
| **Change in Demand** | **Total gallons per day** | 1,300 |

| **B. Wastewater:** | | |
|---|---|---|
| Average Use | Residential: 100 gallons per day per person<br>(du x 2.6= persons x 100 gpd = demand)<br>Other: 0.1 gallons per day per square foot | |
| Demand Analysis | Maximum | |
| Current Zoning | Total gallons per day | 2,600 |
| Proposed Zoning | Total gallons per day | 3,900 |
| **Change in Demand** | **Total gallons per day** | 1,300 |

**C. Parks and Recreation (Residential Classifications Only):**
(Du x 2.6 = persons + 44,227 = population /LOS)

| Park Type | LOS | Existing Population Park Demand | Proposed Population Park Demand | Change in Demand |
|---|---|---|---|---|
| **Regional** | 20 acres per 1,000 people | | | |
| **Urban District** | 5 acres per 1,000 people | | N/A | |
| **Community** | 2.5 acres per 1,000 people | | | |
| **Neighborhood** | 1.36 acres per 1,000 people | | | |

**D. Public Schools (Residential Classifications Only):**
Single Family: (du x 0.405 = students/70% K-8/30% High)
Multi-family: (du x 0.207 = students/70% K-8/30% High)

| | K-8 | High |
|---|---|---|
| **School Name** | | |
| **City** | | |
| **Distance** | N/A | |
| **Current Zoning Enrollment Demand** | | |
| **Proposed Zoning Enrollment Demand** | | |
| **Change in Demand** | | |

**E. Solid Waste:**
2 yard serves 15 units, 4 yard serves 30 units, 6 yard serves 45 units, 8 yard serves 60 units

| | |
|---|---|
| **Demand Analysis** | Maximum |
| **Current Zoning** | 2 yard |
| **Proposed Zoning** | 2 yard |
| **Change in Demand** | 0 change in demand |

**F. Stormwater:**
Potential increase in volume discharged due to increased impervious coverage, reduced groundwater seepage or loss of surface water storage impacting Adopted LOS of 25-year 3-day storm Pre vs. Post Runoff (Storm sewers to convey 5 year- 1 day storm event; Canals to convey 3 year – 1 day storm event)

| | |
|---|---|
| **Impact** | No change in demand. |

**III. Transportation Analysis**

| **G. Traffic** Most recent ITE Code for use; HCM Roadway Capacity | ITE-560 Church- 11th Edition | |
|---|---|---|
| | **AADT** | **AM/PM Peak Hour Trips** |
| **Demand Analysis** | Maximum 16 | Maximum 11 |
| **Current Zoning** | C-2 | C-2 |
| **Proposed Zoning** | C-3 | C-3 |
| **Change in Demand** | Trips Ø | Trips Ø |
| **Impact to Capacity** | No impact to capacity | |

**12.** Name of Owner(s): Daniel & Janica Jules
Mailing Address: 430 NW AIROSO Blvd
City Port St. Lucie State FL Zip 34983
Phone # 561-856-7470
E-mail: janicajazz@gmail.com

**13.** Name of Applicant: Janica Jules
Mailing Address: 430 NW AIROSO BLVD
City PORT ST. LUCIE State FL Zip 34983
Phone # 561-856-7470 Fax # —
E-mail: janicajazz@gmail.com

**14.** Name of Representative:
Mailing Address:
City N/A State Zip
Phone # Fax #
E-mail:

**15. Applicant Acknowledgements** (Owner's signature must be notarized)

I certify that: (Check One)

☑ I (we) do hereby certify that I (we) own in fee simple the above referenced described property for which a change in Zoning Classification is requested.

☐ I (we) are not the owner of the above described property; however, the owners signature below authorizes the applicants the authority to act as agent for the owner(s) of record.

J. Jules 11/4/2023
Applicant's Signature Date

430 NW AIROSO BLVD, PORT St. LUCIE, FL 34983

Address State Zip

561-856-7470 — janicajazz@gmail.com

Phone Fax E-mail Address

**16. Property Owners Acknowledgements:** - This application will not be considered complete without the signature of all property owners of record, which shall serve as an acknowledgement of the submission of this application for a change in zoning classification. The property owner's signature below shall also authorize the Applicant (if other than the property owner) and/or Agent to act in his/her behalf for the purposes of seeking this change to the City' Land Development Regulations for the property described herein.

Daniel & Janica Jule 954-464-4258 561-856-7470

Property Owner's Name (Please Print) Phone

430 NW AIROSO Blvd, Port St. Lucie, FL 34983

Address State Zip

J. Jules 11/04/2023

Property Owner's Signature Date

STATE OF FLORIDA)
ST LUCIE COUNTY)

The foregoing instrument was acknowledged before me this 4 day of November 2023, by Daniel Jules who is personally known to me or has produced DL as ide

Signature of Notary (seal)

| | | |
|---|---|---|
| **OFFICE USE:** | | |
| **DATE RECEIVED:** | Signed: | |
| File Number: | Check No: | Receipt No: |
| TRC Review: | Planning Board Review: | City Commission: |
| Ordinance No: | Date Approved: | |

Ludwig Blake
Comm. #HH013726
Expires: June . 23, 2024
Bonded Thru Aaron Notary

Advanced Restoration Ecology

# 3720 Okeechobee Road

Ft Pierce, FL

## Environmental Assessment

Prepared For:
Janica Jules

Prepared By:

Drew Gatewood, MS, PWS
2593 NE Roberta St
Jensen Beach, FL 34957
772-242-7200
813-784-8891

©ARE, Inc. August 2021

The environmental assessment report below has been compiled in accordance with the St Lucie County and City of Ft Pierce Development Review Division and previsions set forth by the state of Florida. The parcel is listed by the St Lucie County Property Appraiser as Parcel ID numbers 2417-331-0002-000-7, 2417-331-0003-000-4, 2417-331-0005-000-8, 2417-331-0004-000-1 and is a total of 3.5 acres. The property is located at 3720 Okeechobee Road, Ft Pierce, Florida. The following report describes the findings of our recent on-site review and database research as it pertains to St Lucie County, City of Ft Pierce, and the State of Florida.

## LAND USE RECORDS

The St Lucie County Property Appraiser's Report lists this property as 0000 Vacant Residential, 1100 Store 1 Story, and 1000 Vacant Commercial.

## SOIL COMPOSITION:

Based on a review of the United State Department of Agriculture's Web Soil Survey database the site's soils are comprised of the following:

*Tantile and Pomona Sand* - This soil is a nearly level, poorly drained soil in low poorly defined drainageways in the flatwoods. The water table is typically at a depth of less than 10 inches for cumulative periods of 2 to 6 months during wet seasons, and recedes to a depth of 40 inches or more during extended dry periods. The Holopaw series consists of poorly drained, moderately or rapidly permeable soils that formed in thick beds of sandy and loamy marine sediment. These soils are loamy and siliceous and are found in broad, low lying flatlands and along poorly defined drainageways. The surficial layer is very dark gray fine sand 0 to 6 inches thick. The water table is at a depth of 10 for cumulative periods of 2 to 6 months during the wet season in most years. Natural vegetation includes scattered slash pine, cabbage palm, saw palmetto, wax myrtle, saltbush, St. John's wort, blue maidencane, pineland threeawn, bluestems, panicums and other grasses. The soil is not suitable for row crops, citrus or pasture under natural conditions unless intensive management, soil improving measures and a good water control system are implemented. Improved pasture is well suited to this soil.

*Ankona and Farmton sands*- The Ankona and Farmton series consists of very deep, very poorly drained, slowly permeable soils. These sands formed in sandy and loamy marine sediments. A water table is within depths of 6 to 18 inches for 1 to 4 months, primarily in the winter and early spring and it is at depths of 18 to 40 inches for 6 months or more during the rest of the year in most years. Ankona and Farmton soils are found in broad flats and depressional areas. Typical vegetation consists of longleaf pine, slash pine, saw palmetto, wax myrtle, gallberry, fetterbush, creeping bluestem, chalky bluestem, lopsided Indiangrass, low panicums and pineland threeawn. Depressional areas are dominated by marsh vegetation consisting of maidencane, cutgrass, sand cordgrass, and St. John's wort

## WILDLIFE EVALUATION:

On August 5th, 2021, ARE conducted pedestrian transects across 100% of property looking for local, state and federally listed or endangered species present on the site. This survey primarily focused on the presence of gopher tortoise burrows or recent activity. During the pedestrian transects of the property, gopher tortoise activity was not observed on site. No other listed plant or animal species were observed on site during the site visit.

## NATIVE HABITAT

The site investigation conducted by ARE, Inc. did not find native upland habitat on the site. The site has been cleared and has dense exotic hardwoods throughout the currently vegetated areas on site. Species observed during the site reconnaissance included the following:

Brazilian Pepper (*Schinus terebinthifolia*) Laurel Oak (Quercus laurifolia)
Bahia grass (*Paspalum notatum*) Guinea Grass (*Panicum maximum*)
Air potato (Discorea bulbifera) Cabbage Palm (Sabal Palmetto)

## WETLAND DELINEATION:

Based on the State definition of a wetland in 62-340 FAC, there are three components: hydric soils, wetland plants, and hydrologic indicators. These factors listed were not present during the site investigation. ARE concludes this property does not include state or federally jurisdictional wetlands on site in its current configuration. This is a lake along the eastern side of the parcel that would classify as an "other surface water".

## COUNTY/ CITY REQUIREMENTS

The County/City will require proof of a completed gopher tortoise survey by a licensed agent. Please submit this document with any applications to use as the needed verification of a 100% gopher tortoise survey has been completed on the site. Per FWC regulations a gopher tortoise survey is good for 90 days, and any clearing must have a valid survey prior to commencement. The County/City will not authorize/issue any permitting without a current gopher tortoise survey. There are trees on site that meet the protection standards of both the City and the County, any removal of native trees on site will likely require both a permit and mitigation to offset the impacts to those trees.

## CONCLUSION:

Based on County requirements, ARE, Inc. conducted a site investigation throughout the property to survey for the presence of any listed plant or animal species. No Gopher Tortoise activity was observed on site, and there were no other State or Federally listed species observed on the property during the site visit. A 100% gopher tortoise survey of the property was conducted and completed by an FWC licensed gopher tortoise agent during the site investigation. Native habitat was not determined to be on site due to the previous clearing and dense exotic vegetation. It is the professional opinion of ARE, Inc. that there are no State or Federally jurisdictional wetlands on the site as the site's characteristics did not meet the minimum thresholds required for wetland classification.




8/5/2021


Property Appraiser Map

Map Source: St Lucie County

N

**3720 Okeechobee Blvd**
**Ft. Pierce, FL**

Advanced Restoration Ecology

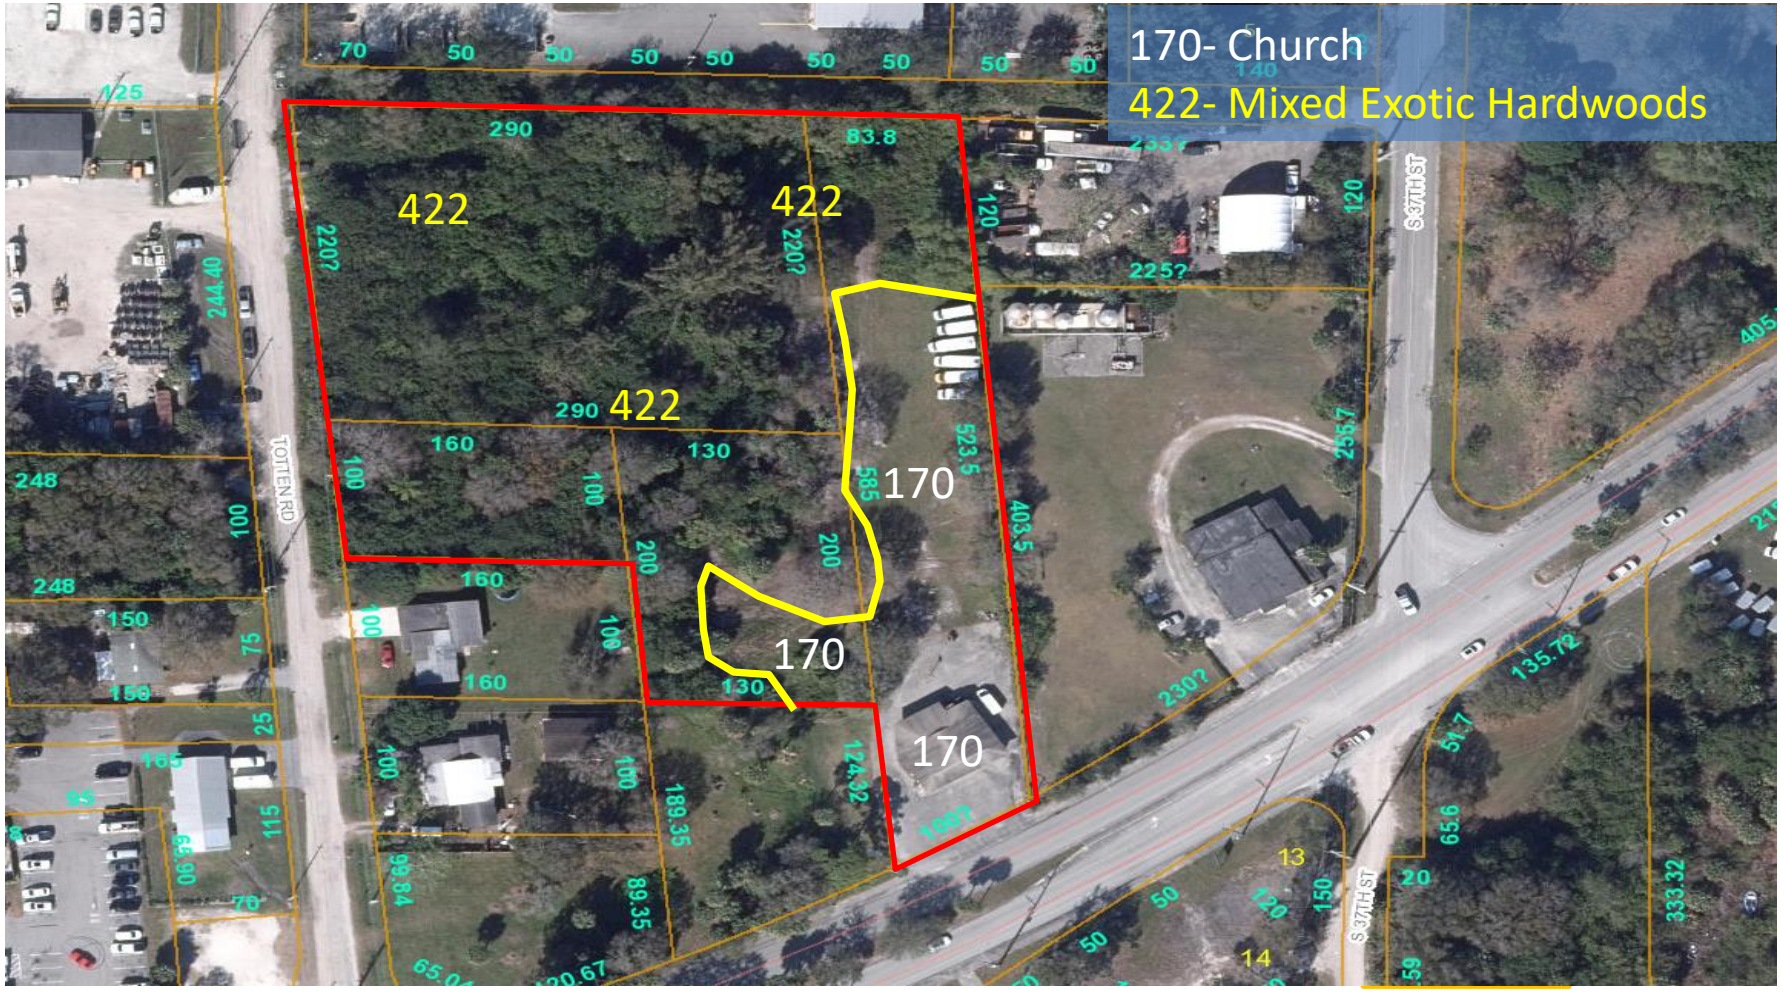


8/5/2021

FLUCCS Map

Map Source: St Lucie County

N

**3720 Okeechobee Blvd**
**Ft. Pierce, FL**

Advanced Restoration Ecology




8/5/2021

Soil Map

Map Source: Web Soil

N

# 3720 Okeechobee Blvd
## Ft. Pierce, FL

Advanced Restoration Ecology

## Property Identification

Site Address: 3720 OKEECHOBEE RD
Sec/Town/Range: 17/35S/40E
Parcel ID: 2417-331-0002-000-7
Jurisdiction: Fort Pierce

Use Type: 1100
Account #: 26494
Map ID: 24/17S
Zoning: Neighborho



## Ownership

Daniel Jules
Janica Jules

PO Box 31713
West Palm Beach, FL 33420

## Legal Description

17 35 40 FROM NE COR OF SW 1/4 OF SW 1/4 RUN W 256.97 FT TO POB, TH RUN SLY 523.5 FT TO N SIDE OF OKEECHOBEE RD, TH RUN SWLY ON RD 100 FT, TH RUN NLY 585FT TO N LI OF SW 1/4 OF SW 1/4, TH RUN E 83.5 FT TO POB-LESS RDS AND CANALS- (79) (1.06 AC)

## Current Values

| | |
|---|---|
| Just/Market Value: | $204,400 |
| Assessed Value: | $149,380 |
| Exemptions: | $0 |
| Taxable Value: | $149,380 |

**Property taxes are subject to change upon change of ownership.**

- **Past taxes are not a reliable projection of future taxes.**
- **The sale of a property will prompt the removal of all exemptions, assessment caps, and special classifications.**

## Total Areas

| | |
|---|---|
| Finished/Under Air (SF): | 2,097 |
| Gross Sketched Area (SF): | 2,097 |
| Land Size (acres): | 1.06 |
| Land Size (SF): | 46,173.6 |

## Building Design Wind Speed

| Occupancy Category | I | II | III |
|---|---|---|---|
| Speed | 140 | 150 | 160 |

Sources/links:

# Proposal for Re-Zoning of 3720 Okeechobee Rd

**Location and Property Identity:**
The Property located at 3720 Okeechobee Rd, parcel number 2417-331-0002-000-7 sits on 1.06 acres.

**History of Property:**
From historical research, we have found that the property was a neighborhood store at some time in the past. In more recent years, the location was being used as a Church.

**Current Land Use:**
The property is currently zoned C2 - Neighborhood Commercial.

**Future Land Use:**
The property has a BC zoning - Boundary Commercial for the future land use of this property. However, this is the ONLY property in the entire neighborhood that has this future land use zoning of BC. All other properties have a GC - General Commercial future land use.

**Request:**
We are requesting that the zoning be changed from the current zoning of C2 to C3 which brings the property to conform to the surrounding properties current zoning.

We are not requesting any changes other than what the City is currently proposing for the surrounding area.

All the lots that fall within the City of Ft Pierce, in all directions, to the west, east and North of the subject property, are currently all zoned C3 with future land use of GC - General Commercial.

Changing the subject property from C2 to C3 will conform with the current zoning of the properties that surround it.

**Traffic Impact Report and Capacity Analysis:**
It is our understanding that the calculations between C2 zoning and C3 zoning are not significantly different, so a Traffic Impact Report and a complete Capacity Analysis has not been included with this request.

However, we understand that a Traffic Impact Report and a Capacity Analysis will be required for any and all future construction or development plans on this property.

**Future Plans for the Property:**

We are currently working with the Planning Department to discuss the opportunity to build a 9,000 sq ft event center on this parcel and the 3 other connecting parcels to 3720 Okeechobee Rd.. The 3 connecting parcels have just recently been annexed over to the city of Fort Pierce and zoned C-3. Once 3720 Okeechobee Rd has been re-zoned to match the surrounding parcels, all 4 parcels will be unified to create one parcel. This will create one lot at 3.5 acres.


The plan is to build a modern Industrial event space that will seat approximately 400 people. The vision is to build a beautiful location for the local and surrounding community to host their celebrations and create unforgettable memories. The location will be designed with the business world in mind as well, to bring a meeting space that appeals and meets the needs of the corporate function.

We look forward to presenting you with a site plan very shortly.

**Conclusion:**

We are requesting to stay within the future land use for the surrounding area and are requesting that the current zoning of C2- Neighborhood Commercial be changed to C3 - General Commercial. This will bring the subject property to the same current zoning as the surrounding properties.

We thank you for your time and consideration in this request.

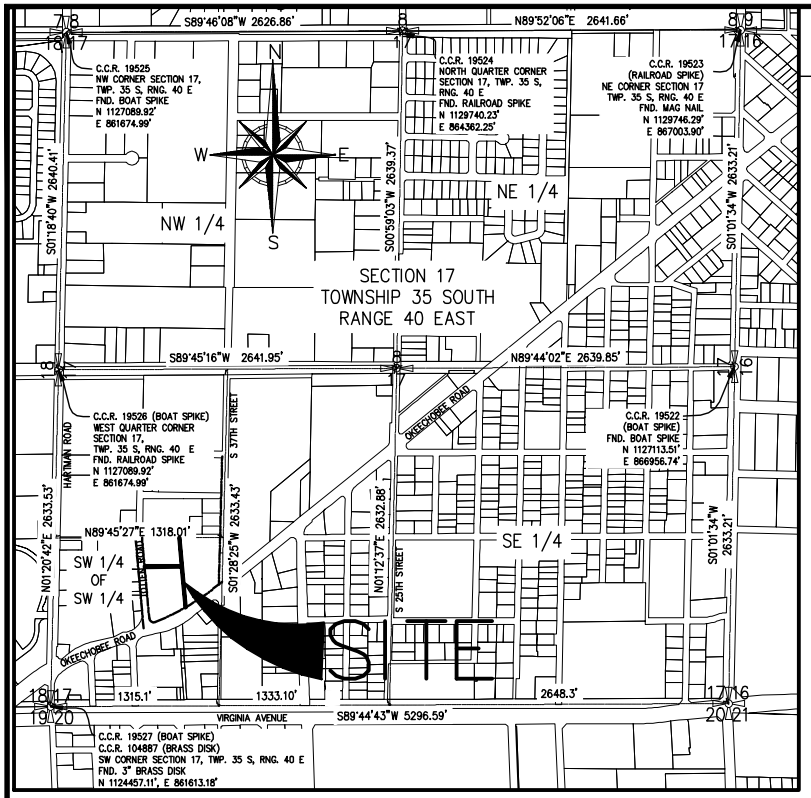


LOCATION MAP
(NOT TO SCALE)

## ABBREVIATIONS

| | |
|---|---|
| Δ | CENTRAL (DELTA) ANGLE |
| C.C.R. | CERTIFIED CORNER RECORD |
| CM | CONCRETE MONUMENT |
| D.B. | DEED BOOK |
| FND. | FOUND |
| ID | IDENTIFICATION |
| IP | IRON PIPE |
| IR | IRON ROD |
| IR&C | IRON ROD AND CAP |
| L | ILENGTH OF ARC |
| LB | LICENSED BUSINESS |
| NO. | NUMBER |
| O.R.B. | OFFICIAL RECORDS BOOK |
| P.B. | PLAT BOOK |
| PG. | PAGE |
| P.L.S. | PROFESSIONAL LAND SURVEYOR |
| P.O.B. | POINT OF BEGINNING |
| P.O.C. | POINT OF COMMENCEMENT |
| R | RAIDUS |
| RNG. | RANGE |
| RPB | ROAD PLAT BOOK |
| R/W | RIGHT OF WAY |
| SEC. | SECTION |
| S.R. | STATE ROAD |
| TWP. | TOWNSHIP |
| W/ | WITH |

## SURVEYOR'S NOTES

1. BEARINGS AS SHOWN HEREON ARE BASED ON STATE PLANE COORDINATES, REFERENCE THE NORTH AMERICAN DATUM OF 1983/1990 ADJUSTED (NAD 83/90), US SURVEY FEET, FLORIDA EAST ZONE, REFERENCE A BEARING OF N89°45'27"E ALONG THE NORTH LINE OF PROPERTY.

2. THIS IS NOT A BOUNDARY SURVEY.

3. THIS SKETCH AND LEGAL DESCRIPTION SHALL NOT BE VALID UNLESS PROVIDED IN ITS ENTIRETY CONSISTING OF SHEETS 1 THROUGH 3.

## SURVEYOR'S CERTIFICATION

I HEREBY CERTIFY THAT THE "SKETCH TO ACCOMPANY LEGAL DESCRIPTION" AS SHOWN HEREON WAS PREPARED UNDER MY DIRECTION AND CHARGE ON MARCH 24, 2022, AND THAT SAID "SKETCH TO ACCOMPANY LEGAL DESCRIPTION" IS TRUE AND ACCURATE TO THE BEST OF MY KNOWLEDGE AND BELIEF. IT IS FURTHER CERTIFIED THAT THIS "SKETCH TO ACCOMPANY LEGAL DESCRIPTION" COMPLIES WITH THE STANDARDS OF PRACTICE FOR "SKETCH TO ACCOMPANY LEGAL DESCRIPTION" SET FORTH BY THE FLORIDA BOARD OF PROFESSIONAL SURVEYORS AND MAPPERS IN CHAPTER 5J-17, FLORIDA ADMINISTRATIVE CODE PURSUANT TO SECTION 472.027, FLORIDA STATUTES.

BETSY LINDSAY, INC.
SURVEYORS AND MAPPERS

ELIZABETH A. LINDSAY, P.L.S.
FLORIDA REGISTRATION NO. 4724

NOT VALID WITHOUT THE SIGNATURE AND ORIGINAL RAISED SEAL OF FLORIDA LICENSED SURVEYOR AND MAPPER UNLESS DIGITALLY SIGNED

ELIZABETH A. LINDSAY
CERTIFICATE
NO. 4724
STATE OF
FLORIDA
REGISTERED LAND SURVEYOR

SHEET NO. 1
OF 3 SHEETS
PROJECT NO. 21-143

| DATE | REVISIONS |
|---|---|
| | |

A PORTION OF THE SW 1/4 OF THE SW 1/4 OF SECTION 17-35-40, ST. LUCIE COUNTY, FLORIDA

SKETCH AND LEGAL DESCRIPTION
AREA OF GAP

DATE 3/24/2022
SCALE NOT TO SCALE
FIELD BK.
DRAWING BY D.B.
CHECKED BY E.A.L.

BETSY LINDSAY, INC.
SURVEYING AND MAPPING
7997 S.W. JACK JAMES DRIVE STUART, FLORIDA 34997
(772)286-5753 (772)286-5933FAX
LICENSED BUSINESS NO. 6852

S:\2021 PROJECTS\21-143 jax-ft-pierce\dwg\BND-JAZZ-TOTTEN-sl-gap.dwg, SHEET (1), 3/30/2022 4:24:57 PM, DB-2008VS, DB-2008VS

# LEGAL DESCRIPTION

GAP PARCEL

COMMENCING AT THE NORTHEAST CORNER OF THE SW ¼ OF THE SW ¼ OF SECTION 17, TOWNSHIP 35 SOUTH, RANGE 40 EAST; THENCE RUN SOUTH 89°45'27" WEST ALONG THE NORTH LINE OF SAID SW ¼ OF THE SW ¼ FOR 340.774 FEET TO THE WEST LINE OF THE LAND DESCRIBED IN OFFICIAL RECORDS BOOK 2001, PAGE 1327 AND BEING THE POINT OF BEGINNING, THENCE RUN SOUTH 05°08'12" EAST ALONG A LINE BEING 293.63 FEET EASTERLY OF, AS MEASURED AT RIGHT ANGLES AND PARALLEL WITH THE EAST RIGHT OF WAY OF TOTTENS ROAD AS RECORDED IN DEED BOOK 88, PAGE 180 OF THE PUBLIC RECORDS OF ST. LUCIE COUNTY, FOR 546.52 FEET TO A NONTANGENTIAL INTERSECTION WITH THE NORTH RIGHT OF WAY LINE OF OKEECHOBEE ROAD PER RIGHT OF WAY MAP RECORDED IN ROAD PLAT BOOK 23, PAGE 5 OF THE PUBLIC RECORDS OF ST. LUCIE COUNTY, SAID POINT HAVING A RADIAL BEARING OF SOUTH 29°52'38" EAST FROM THE CENTER OF SAID CURVE; THENCE RUN SOUTHWESTERLY ALONG SAID RIGHT OF WAY LINE, ALONG THE ARC OF SAID CURVE HAVING A RADIUS OF 1870.08 FEET AND A CENTRAL ANGLE OF 0°09'29" FOR 5.16 FEET TO A 5/8" IRON PIPE LOCATED AT THE SOUTHEAST CORNER OF THE LAND DESCRIBED IN OFFICIAL RECORDS BOOK 3980 AT PAGE 1476, THENCE RUN NORTH 05°08'12" WEST ALONG THE EAST LINE OF OFFICIAL RECORDS BOOK 3980, PAGE 1476 AND OFFICIAL RECORDS BOOK 2001, PAGE 1326 BEING A LINE THAT IS 288.94 EASTERLY OF AND PARALLEL WITH EAST RIGHT OF WAY OF TOTTENS ROAD FOR 318.91 FEET TO AN INTERSECTION WITH THE NORTH LINE OF OFFICIAL RECORDS BOOK 2001, PAGE 1326 AND BEING A LINE THAT IS 229.33 FEET SOUTHERLY OF, AS MEASURED AT RIGHT ANGLES AND PARALLEL WITH THE NORTH LINE OF SAID SW ¼ OF THE SW ¼, THENCE RUN SOUTH 89°45'27" WEST ALONG SAID PARALLEL LINE FOR 290.00 FEET TO THE EAST RIGHT OF WAY LINE OF TOTTEN ROAD PER DEED BOOK 88, PAGE 180; THENCE NORTH 05°08'12" WEST ALONG SAID RIGHT OF WAY LINE FOR 10.17 FEET TO AND INTERSECTION WITH THE SOUTH LINE OF OFFICIAL RECORDS BOOK 2001, PAGE 1329, BEING A LINE 219.20 FEET SOUTHERLY OF, AS MEASURED AT RIGHT ANGLES AND PARALLEL WITH THE THE NORTH LINE OF SAID SW 1/4 OF THE SW 1/4. THENCE NORTH 89°45'27" EAST ALONG SAID PARALLEL LINE FOR 290.00 FEET TO AN INTERSECTION WITH THE EAST LINE OF SAID OFFICAL RECORDS BOOK 2001, PAGE 1329 BEING A LINE THAT IS 288.94 FEET EASTERLY OF, AS MEASURED AT RIGHT ANGLES AND PARALLEL WITH SAID EAST RIGHT OF WAY LINE OF TOTTENS ROAD; THENCE RUN NORTH 05°08'12" WEST ALONG SAID EAST LINE PARALLEL WITH TOTTENS ROAD FOR 220.00 FEET TO AN INTERSECTION WITH SAID NORTH LINE OF THE SW 1/4 OF THE SW 1/4; THENCE NORTH 89°45'27" EAST FOR 4.71 FEET TO THE POINT OF BEGINNING. SAID LANDS SITUATE, LYING AND BEING IN ST. LUCIE COUNTY, FLORIDA.

SAID PARCEL CONTAINS 5,508 SQUARE FEET OR 0.13 ACRES MORE OR LESS.

S:\2021 PROJECTS\21-143 jax-ft-pierce\dwg\BND-JAZZ-TOTTEN-sl-gap.dwg, SHEET (2), 3/30/2022 4:25:06 PM, DB-2008VS, DB-2008VS

SHEET NO. 2 OF 3 SHEETS

PROJECT NO. 21-143


| DATE | REVISIONS |
|---|---|
| | |

A PORTION OF THE SW 1/4 OF THE SW 1/4 OF SECTION 17-35-40, ST. LUCIE COUNTY, FLORIDA

SKETCH AND LEGAL DESCRIPTION
AREA OF GAP

DATE 3/24/2022
SCALE NOT TO SCALE
FIELD BK.
DRAWING BY D.B.
CHECKED BY E.A.L.

BETSY LINDSAY, INC.
SURVEYING AND MAPPING
7997 S.W. JACK JAMES DRIVE STUART, FLORIDA 34997
(772)286-5753 (772)286-5933FAX
LICENSED BUSINESS NO. 6852

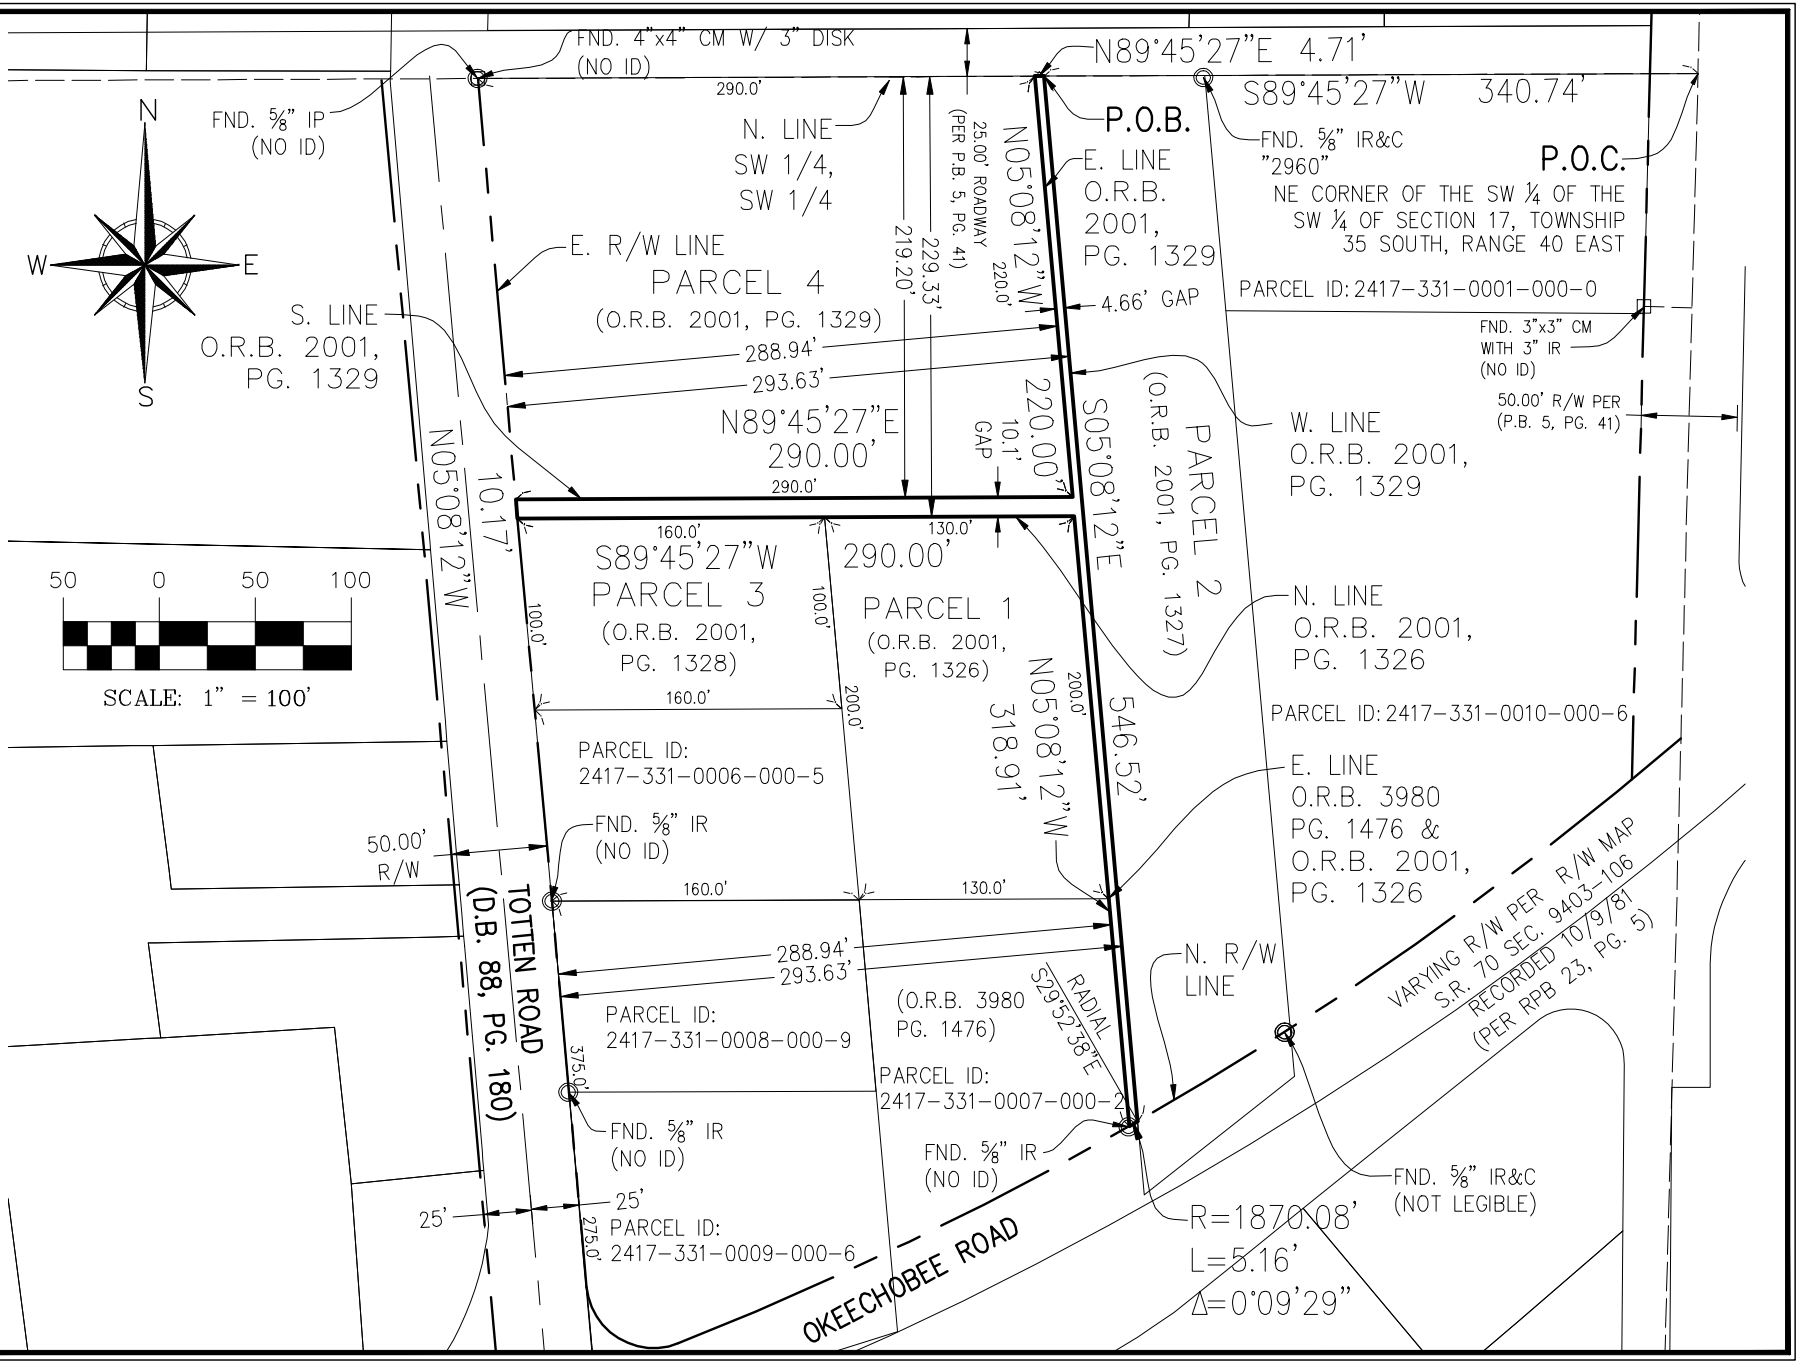


| | |
|---|---|
| SHEET NO. 3 OF 3 SHEETS | |
| PROJECT NO. 21-143 | |

| DATE | REVISIONS |
|---|---|
| | |

A PORTION OF THE SW 1/4 OF THE SW 1/4 OF SECTION 17-35-40, ST. LUCIE COUNTY, FLORIDA

# SKETCH AND LEGAL DESCRIPTION
AREA OF GAP

DATE 3/24/2022
SCALE 1"=100'
FIELD BK.
DRAWING BY D.B.
CHECKED BY E.A.L.


BETSY LINDSAY, INC.
SURVEYING AND MAPPING
7997 S.W. JACK JAMES DRIVE STUART, FLORIDA 34997
(772)286-5753 (772)286-5933FAX
LICENSED BUSINESS NO. 6852


S:\2021 PROJECTS\21-143 jax-ft-pierce\dwg\BND-JAZZ-TOTTEN-d-gap.dwg, SHEET (3), 3/30/2022 4:25:14 PM, DB-2003VS, DB-2003VS

MICHELLE R. MILLER, CLERK OF THE CIRCUIT COURT - SAINT LUCIE COUNTY
FILE # 5164009 OR BOOK 4959 PAGE 1369, Recorded 03/07/2023 05:08:57 PM Doc Tax: $3080.00

**Prepared by and Return To:**
Monica McLaughlin
Fidelity National Title of Florida, Inc., Chelsea Title Division
582 NW University Blvd, Suite 325
Port St. Lucie, FL 34986

**Order No.:** 61-21-0946

For Documentary Stamp Tax purposes the consideration is $440,000.00

**Doc Stamp:** $3,080.00

APN/Parcel ID(s): 2417-331-0002-000-7;
2417-331-0003-000-4;
2417-331-0005-000-8;
2417-331-0004-000-4

# WARRANTY DEED

THIS WARRANTY DEED dated January 18, 2023, by Young Cheal Hu and Tong Ja Hu, his wife, hereinafter called the grantor, to Daniel Jules and Janica Jules, a married couple, whose post office address is PO Box 31713, West Palm Beach, FL 33420, hereinafter called the grantee:

(Wherever used herein the terms "grantor" and "grantee" include all the parties to this instrument and the heirs, legal representatives and assigns of individuals, and the successors and assigns of corporations)

WITNESSETH: That the grantor, for and in consideration of the sum of Ten And No/100 Dollars ($10.00) and other valuable consideration, receipt whereof is hereby acknowledged, hereby grants, bargains, sells, aliens, remises, releases, conveys, and confirms unto the grantee, all the certain land situated in the County of Saint Lucie, State of Florida, to wit:

PARCEL 1:

FROM THE INTERSECTION OF EAST RIGHT OF WAY LINE OF TOTTEN ROAD WITH NORTH RIGHT OF WAY LINE OF OKEECHOBEE ROAD, RUN NORTHERLY ON EAST LINE OF TOTTEN ROAD, 275 FEET; THENCE EAST 160 FEET TO THE POINT OF BEGINNING; THENCE CONTINUE EAST 130 FEET; THENCE NORTHERLY 200 FEET; THENCE WEST 130 FEET; THENCE SOUTHERLY 200 FEET TO POINT OF BEGINNING. LOCATED IN SECTION 17. TOWNSHIP 35 SOUTH, RANGE 40 EAST, SAID LANDS SITUATE, LYING AND BEING IN ST. LUCIE COUNTY. FLORIDA.

PARCEL 2:

FROM THE NORTHEAST CORNER OF THE SW 1/4 OF THE SW 1/4 OF SECTION 17, TOWNSHIP 35 SOUTH, RANGE 40 EAST, RUN WEST ON THE NORTH LINE OF SAID SW 1/4 OF THE SW 1/4, 256.97 FEET TO THE POINT OF BEGINNING, THENCE RUN SOUTHERLY PARALLEL WITH TOTTENS ROAD 523.5 FEET TO THE NORTH BOUNDARY LINE OF OKEECHOBEE ROAD, THENCE RUN SOUTHWESTERLY ALONG SAID ROAD 100 FEET TO A STAKE OR PIPE, THENCE RUN NORTHERLY PARALLEL TO TOTTENS ROAD 585 FEET TO THE

# WARRANTY DEED
(continued)

NORTH LINE OF SAID SW 1/4 OF SW 1/4, THENCE RUN EAST 83.8 FEET TO THE POINT OF BEGINNING; SAID LANDS SITUATE, LYING AND BEING IN ST. LUCIE COUNTY, FLORIDA AND EXCEPTING THEREFROM ALL RIGHTS OF WAY FOR PUBLIC ROADS AND DRAINAGE CANALS.

PARCEL 3:

FROM THE INTERSECTION OF THE NORTH SIDE OF OKEECHOBEE ROAD AND THE EAST SIDE OF TOTTEN ROAD, RUN NORTHERLY ALONG EAST SIDE OF TOTTEN ROAD A DISTANCE OF 375 FEET TO POINT OF BEGINNING; THENCE EAST PARALLEL WITH NORTH SIDE OF SW 1/4 OF SECTION 17, TOWNSHIP 35 SOUTH, RANGE 40 EAST, ST. LUCIE COUNTY, FLORIDA A DISTANCE OF 160 FEET THENCE NORTHERLY PARALLEL WITH TOTTEN ROAD 100 FEET, THENCE WESTERLY 160 FEET TO EAST SIDE OF TOTTEN ROAD THENCE SOUTHERLY ALONG EAST SIDE OF TOTTEN ROAD 100 FEET TO POINT OF BEGINNING, SAID LANDS SITUATE, LYING AND BEING IN ST. LUCIE COUNTY, FLORIDA.

PARCEL 4:

BEGIN ON THE EAST SIDE OF TOTTEN ROAD AT THE NORTH LINE OF THE SW 1/4 OF THE SW 1/4 OF SECTION 17, TOWNSHIP 35 SOUTH, RANGE 40 EAST AND RUN EAST 290 FEET, THENCE IN A SOUTHERLY DIRECTION 220 FEET MORE OR LESS, TO AN ESTABLISHED CORNER, THENCE WEST 290 FEET, MORE OR LESS, TO THE EAST SIDE OF TOTTEN ROAD, THENCE NORTH TO THE POINT OF BEGINNING, SAID LAND LYING AND BEING IN ST. LUCIE COUNTY, FLORIDA.

Subject to easements, restrictions, reservations and limitations of record, if any.

The property being hereby conveyed, is not now, nor has it ever been, nor was it ever intended to be the homestead of the grantor, the grantor's spouse, and/or minor children, if any. Nor is it contiguous with or adjacent to such homestead. The grantor's residence is at the street or post office address designated below.

TOGETHER with all the tenements, hereditaments and appurtenances thereto belonging or in any wise appertaining.

TO HAVE AND TO HOLD the same in Fee Simple forever.

AND the grantor hereby covenants with said grantee that the grantor is lawfully seized of said land in fee simple; that the grantor has good right and lawful authority to sell and convey said land; that the grantor hereby fully warrants the title to said land and will defend the same against the lawful claims of all persons whomsoever; and that said land is free of all encumbrances, except taxes accruing subsequent to December 31, 2022.

# WARRANTY DEED
(continued)

IN WITNESS WHEREOF, the undersigned have executed this document on the date(s) set forth below.

Signed, Sealed and Delivered in the presence of:

Witness Signature

Ashley Scipioni
Print Name

Witness Signature

Lucy Senseman
Print Name

Young Cheal Hu
Young Cheal Hu

Yong Ja Hu
Tong Ja Hu A/K/A Yong Ja Hu

Address: 1696 SW Jamesport Dr
Port Saint Lucie, FL 34953

State of Florida
County of Orange

The foregoing instrument was acknowledged before me by means of [ ] physical presence or [✓] online notarization, this 18th day of January 18, 2023,
by Young Cheal Hu and Tong Ja Hu A/K/A Yong Ja Hu, to me known to be the person(s) described in or who has/have produced passport as identification and who executed the foregoing instrument and he/she/they acknowledged that he/she/they executed the same.

NOTARY PUBLIC
My Commission Expires:

Notarized online using audio-video communication

ASHLEY SCIPIONI
Notary Public - State of Florida
Commission # HH 286110
Expires on September 25, 2026