CONSENT AGENDA
HIDALGO COUNTY
COMMISSIONERS COURT
MEETING
May 5, 2015
9:30 A.M.

NOTICE is hereby given in accordance with Chapter 551, Texas Government Code, that a SPECIAL MEETING of the Commissioners' Court will be held at the Edinburg Council Chambers 415 W. University Drive, Edinburg, Hidalgo County, Texas. Discussion and possible action relating to the following business will be transacted:

NOTICE TO THE PUBLIC
CONSENT AGENDA

The following items are of a routine or administrative nature. The Commissioners' Court has been furnished with background and support on each item, and/or it has been discussed at a previous meeting. All items will be acted upon by one vote without being discussed separately unless requested by a Commissioner, in which event the item or items will immediately be withdrawn for individual consideration in its normal sequence after the items not requiring separate discussion have been acted upon. The remaining items will be adopted by one vote.

1. **AI-49570** **Approval of check register and payment of claims and bills** - (Payments from Juvenile Probation, Adult Probation, LEOSE Fund, DA Motor Vehicle Theft Fund, DA Bad Check Processing Fund, DA Forfeiture Fund, Sheriff Forfeiture Funds, Constable Forfeiture Funds, HIDTA Forfeiture Funds and VIT Interest Fund are presented for recording purposes only.)

2. **2015 Intradepartmental transfers:**

A. **AI-49469** 2015 - Pct.1 Parks (1100)

B. **AI-49513** 2015 - Pct. 4 Rd. Maint (1200)

C. **AI-49505** 2015 - Health & Human Services Dept. / TX Healthy (1293)

D. **AI-49504** 2015 - Health & Human Services Dept. / CPS-Hazards (1293)

E. **AI-49503** 2015 - Health & Human Services Dept. / Clinics (1100)

F. **AI-49493** 2015 - WIC Ineligible Costs (1100)

G. **AI-49508** 2015 - Sheriff's Office / Federal Sharing U.S. Department of Justice (1229)

H. **AI-49509** 2015 - Sheriff's Office / Federal Sharing U.S. Department of Treasury (1228)

I. **AI-49534** 2015 - Tax Office / Scofflaw (1100)

J. **AI-49479** 2015 - HIDTA / Treasury Funds (1252)

K. **AI-49480** 2015 Elections Dept (1100)

L. **AI-49482** 2015 - 206th District Court (1100)

M. **AI-49506** 2015 - Constable Pct. 4 (1100)

3. **Planning Department:**

A. **AI-49511** Certificate of Plat and Utility Status under Texas Local Government Code Section 232.028 (b)

4. **Executive Office - Valde Guerra:**

A. **AI-49420** **Right of Way:**

Sharyland Water Supply Corp.:
Road Crossing (BORE): A 4" PVC waterline to be encased within a 6" PVC casing to be located approximately 1528 ft. north of the intersection of Stewart Rd. and Mile 4 Rd.

Pedro Torres:
A new proposed 4-inch residential sewer connection crossing Jack's Rd. will be connected to an existing 8-inch sewer man line extending along the south side of Jack's Rd. The line will be installed through a 25-foot bore under the road. The installation location is approximately 380 feet west of Terry Rd.

5. **Tax Refunds:**

A. **AI-49463**

Account Number	Payer	Amount
E8250.03.000.0016.00	Corelogic	$5,273.80
H2550.00.007.0015.12	Alonzo Cantu	$2,828.45
J5700.99.008.0009.23	Dove Equipment LLC	$65,177.69
J5700.99.008.0009.05	Spirit Truck Lines INC	$5,307.49
J5700.00.008.0009.18	Garza Leasing	$2,837.54
L2945.00.000.0013.00	Hernandez Victor M & Diamina M	$3,464.13
M2650.00.005.0008.05	Valley Land Title Co.	$4,253.66
M3246.00.000.0011.00	Refugio Properties LLC	$4,920.14
M5675.00.000.0026.00	Corelogic	$6,574.74
R3751.04.000.0011.00	Justin L Rone Trustee	$4526.65
S2332.00.000.006R.00	Sundowner Butte Company LLC	$5,224.80
S4764.99.000.0007.01	FMC-NA Southwest Business Unit	$6,265.13
T2100.00.207.0000.05	The Law Office of Michael J Daley	$6,577.21
T2100.00.267.0002.17	Oscar S Wyatt Jr POA; Bradford A Wyatt Agent	$5,522.43

B. **AI-49466**

Account Number	Payer	Amount
F3600.00.000.0004.02	Investor Loan Services Inc.	$3,871.54

6. **Urban County:**

A. **AI-49518** Request for approval of two (2) applicants in the County Wide area and two (2) applicants in the City of Elsa, one (1) applicant in the City of Edcouch and one (1) applicant in the City of San Juan under the Owner- Occupied Housing Rehabilitation Program.

7. **Budget & Management:**

A. **AI-49367** 1. Approval of reimbursement in the amount of $936,495.75 to Blue Cross Blue Shield Insurance Company for claims paid on behalf of Hidalgo County from 04/11/15 to 04/24/15.

04/11-17/15	$364,121.53
04/18-24/15	$572,374.22

TOTAL	$936,495.75

2. Approval of wire transfer to cover claims paid.

8. **Purchasing Dept:**
Notes:
A. FOR ANY CONTRACTS(S) AWARDED AND APPROVED UNDER THIS AGENDA, EXECUTED COPIES OF THE CONTRACT(S) WILL BE AVAILABLE ON THE COUNTY INTRA-NET WEBSITE AND WILL BE FOWARDED VIA E-MAIL, FAX OR HAND DELIVERED TO HIDALGO COUNTY AUDITOR'S OFFICE.

B. ANY AND ALL REQUESTS FOR PAYMENT(S) APPROVED WILL BE SUBJECT TO COUNTY AUDITORS PROCESSING PROCEDURES INCLUDING AUTHORITY FOR COUNTY TREASURER TO ISSUE PAYMENT(S)/CHECK(S).

A. **AI-49551** Requesting approval of payment of Invoice #11325134 in the amount $16,098.05 submitted by L&G Consulting Engineers Inc., in connection with professional engineering services provided under Contract C-15-046-03-03 (WA#1), for Pct 2 Regional Hike & Bike Project.

B. **AI-49550** Requesting approval of payment of Invoice #11325133 in the amount $95,061.09 submitted by L&G Consulting Engineers Inc., in connection with professional engineering services provided under Contract C-15-097-03-17 (WA#1), for Pct.2 priority projects.

C. **AI-49553** Requesting approval of payment of Invoice #11325135 in the amount $38,096.69 submitted by L&G Consulting Engineers Inc., in connection with professional engineering services provided under Contract C-15-046-03-03 (WA#2), for Pct 2 Regional Hike & Bike Project.

D. **AI-49490** Approval of a "clarification" to agreement #C-15-121-04-14 as approved by (CC 04/14/15) under AI-49285 to include language under paragraph# 1 & 2 - "delivery of the product through a third party carrier" for: EN-1 Road Stabilizer Material for Hidalgo County with "sole source" awarded vendor: CSS Technology Inc. d/b/a Roadbond Service.

E. **AI-49428** Requesting authority to advertise and approval of procurement packet (i.e. specifications-requirements, legal notice, draft contract, etc.) as attached hereto for: "Hidalgo County Clerk's Office-Purchase- Removal & Related Services for Shredded and Recyclable Materials" Bid No. 2015-143-SMA including the re-advertising of project in the event bids are received and project is still required.

F. **AI-49536** Requesting authorization and approval to reject all bids received Hidalgo County Health & Human Services under project #2015-069-03-11-OGG for purchase & installation of a New Digital CCD X-Ray Image Detector for installation at Sheriff's Office.

G. **AI-49526** 1. Acceptance and approval of invoice No. 13159-5 in the amount $2,841.06 submitted by Chanin Engineering LLC, contracted engineer for the, "Adult Detention and Law Enforcement Facility Repairs and/or Replacement" C-13-133-07-09;

2.Acceptance & approval of Invoice No.1223 in the amount of $3,123.00 and Invoice No. 1224 in the amount of $1,143.00, submitted by contracted vendor, Prodigy Construction Management, LLC, C-C-14-360-10-14, for the provision of construction management services for, "Adult Detention and Law Enforcement Facility Repairs and/or Replacement."

H. **AI-49451** Acceptance and approval of request for payment of Invoice #13289-2 in the amount of $1,500.00 as submitted by Chanin Engineering for the provision of engineering services in connection to Contract #C-14-056-02-11-PO#705647-Delta Lake Pavilion-Hidalgo County Precinct One (project specific) with authority for County Treasurer to issue payment after County Audtior's Office review and processing procedures are completed.

I. **AI-49416** Acceptance and approval of request for payment of Invoices #FEB 15-9 in the amount of $9,250.00 and #MAR 15-8 in the amount of $9,439.50 as submitted by LeFEVRE Engineering for the provision of engineering services in connection to Contract #C-14-308-09-09-PO#721465 amid WA#1 with authority for County Treasurer to issue payment after County Auditor's review and processing procedures are completed.

J. **AI-49406** Requesting authority to advertise (including the authority to re-advertise the project in the event that not bids are received and/or are rejected and project is still required) and approval of procurement packet (i.e., specifications, legal notice etc.) as attached hereto for Road & Drainage Construction for Delta West Subdivision, an Hidalgo County Pct 1 BCAP project.

AI-49570 **1.**

CC CONSENT

Meeting Date: 05/05/2015

Submitted By: Monica Badillo,
EXECUTIVE OFFICE

Department: EXECUTIVE OFFICE

Information

CAPTION

Approval of check register and payment of claims and bills - (Payments from Juvenile Probation, Adult Probation, LEOSE Fund, DA Motor Vehicle Theft Fund, DA Bad Check Processing Fund, DA Forfeiture Fund, Sheriff Forfeiture Funds, Constable Forfeiture Funds, HIDTA Forfeiture Funds and VIT Interest Fund are presented for recording purposes only.)

BACKGROUND

Fiscal Impact

Attachments

ck reg

Form Review

Form Started By: Monica Badillo Started On: 05/05/2015 08:18 AM

Final Approval Date: 05/05/2015

Approval of Check Register as Summarized Below

May 5th, 2015

Bank Account	Fund	Start Ck #	End Ck #		Amount
01	General Fund	414711	415006		964,638.49
02	Special Revenue	401992	402170		477,118.59
04	Capital Projects	16119	16127		147,414.13
05	Trust & Agency	24305	24332		28,696.89
07	Proprietary	6039	6040		8,891.05
15	Urban County	30175	30186		127,604.07
			Total checks		**1,754,363.22**
Ach Withdrawals for:					
General Fund			ITEMS:	5	2,290,373.19
Special Revenue Fund			ITEMS:	1	825,000.00
Debt Service Fund			ITEMS:	1	7,482,000.00
Trust & Agency Funds			ITEMS:	6	1,194,895.79
Payroll Fund			ITEMS:	3	3,233,896.66
Proprietary Funds			ITEMS:	2	929,298.60
			Total withdrawals:		15,955,464.24
Bank Internal Transfer for:					
General Fund			ITEMS:	5	5,527,036.54
Special Revenue Funds			ITEMS:	4	1,853,788.28
Proprietary Funds			ITEMS:	2	41,957.62
Urban Co			ITEMS:	1	457,308.70
			Total transfers:		7,880,091.14
			Total electronic payments:		23,835,555.38
			Grand Total:		**25,589,918.60**

ACH Withdrawals

Date	To	For	From	Amount
	Texas State Comptroller	1st Qtr Criminal cost & Fees	Gerneral Fund	1,030,357.01
	Texas State Comptroller	1st Qtr Civil Fees	Gerneral Fund	410,126.75
	Texas State Comptroller	1st Qtr Specialty Court	Gerneral Fund	16,325.10
	Texas State Comptroller	Electronic Filing System	Gerneral Fund	109,790.47
	Texas Class Investment Pool	Tax Office Motor Vehicle	Gerneral Fund	723,773.86
			Total General	2,290,373.19
	Texas Class Investment	Tax Officie Special Inventory	Special Revenue Fund	825,000.00
			Total Special	825,000.00
	Texas Class Investment	Debt Service Fund	Debt Service Fund	7,482,000.00
			Total Special	7,482,000.00
	IRS Tax Payment	Regular PP09	Trust & Agency Fund	1,050,345.47
	IRS Tax Payment	Urban County PP09	Trust & Agency Fund	9,059.03
	IRS Tax Payment	Elected Officials PP08	Trust & Agency Fund	48,386.09
	Bank of America	Tx Dept of Criminal Just.	Trust & Agency Fund	34,124.26
	TXSDU	E.Officials Child Support	Trust & Agency Fund	1,100.00
	TXSDU	Child Support	Trust & Agency Fund	51,880.94
			Total Trust & Agency	1,194,895.79
	County Employees	Regular Payroll PP08	Payroll Fund	3,106,077.59
	Urban Co. Employees	Urban Co. Payroll PP08	Payroll Fund	26,638.06
	Elected Officials	Elected Official PP08	Payroll Fund	101,181.01
			Total Payroll	3,233,896.66
	TriStar Risk Mgnt	Workers Compensation	Proprietary Fund	59,210.55
	Blue Cross Blue Shield	Health Insurance Claims	Proprietary Fund	870,088.05
			Total Proprietary	929,298.60
			Total ACH Withdrawal	15,955,464.24

Bank Internal Transfers

Date	To	For	From	Amount
	Payroll Fund	Regular PP09	General Fund	2,141,292.59
	Trust & Agency Fund	Regular PP09	General Fund	2,033,241.39
	Payroll Fund	Elected Officials PP09	General Fund	107,792.49
	Trust & Agency Fund	Elected Officials PP09	General Fund	95,586.93
04/30/15	Tax Office Motor Vehicle	Return of Principal Investment	General Fund	1,149,123.14
			Total General	5,527,036.54
	Payroll Fund	Regular PP09	Special Revenue Fund	947,461.07
	Trust & Agency Fund	Regular PP09	Special Revenue Fund	853,960.04
	Payroll Fund	Urban County PP09	Special Revenue Fund	26,638.06
	Trust & Agency Fund	Urban County PP09	Special Revenue Fund	25,729.11
			Total Special Revenue	1,853,788.28
	Payroll Fund	Regular PP09	Proprietary	22,239.85
	Trust & Agency Fund	Regular PP09	Proprietary	19,717.77
			Total Proprietary	41,957.62
	Special Revenue Fund	Cover Vendor run	Urban County	457,308.70
			Total Urban County	457,308.70
			Total Bank Transfers	7,880,091.14
			Grand Total	23,835,555.38

A/P Summary Check Register FPREG01A

Bank	Check No	Amount	Date	Vendor	Type
01	00414711	200.00	05/05/15	404136 AGUILAR, CESAR OMAR	C
01	00414712	2,125.00	05/05/15	201979 ALEMAN, JAIME	C
01	00414713	650.00	05/05/15	23019 ALEXANDER, MARK	C
01	00414714	2,990.00	05/05/15	375454 ALEXANDER, PAMELA S.	C
01	00414715	350.00	05/05/15	425621 ALMA Z. VILLARREAL, P.C.	C
01	00414716	820.00	05/05/15	419397 ANAYA LAW FIRM PLLC	C
01	00414717	1,170.00	05/05/15	66702 ARIZPE, SOFIA	C
01	00414718	250.00	05/05/15	309931 BALL, JOHNATHAN TRACY	C
01	00414719	1,400.00	05/05/15	329134 BARBOSA, ALBERTO	C
01	00414720	340.00	05/05/15	299375 LAURA MARTINEZ BARBOSA	C
01	00414721	400.00	05/05/15	371262 BARRERA, JOSE OSCAR JR.	C
01	00414722	700.00	05/05/15	319104 CHRISTOPHER RYAN BRASURE	C
01	00414723	450.00	05/05/15	330752 CANALES, MELISA LARES	C
01	00414724	300.00	05/05/15	367028 CANTU-DELBOSQUE & ASSOCIATES, P.C.	C
01	00414725	1,800.00	05/05/15	205028 LAW OFFICE OF ROBERT M. CAPELLO JR. P.C.	C
01	00414726	1,200.00	05/05/15	315532 CARLOS E. ORTEGON, P.C.	C
01	00414727	222.50	05/05/15	188921 DAVID E CAZARES P.C.	C
01	00414728	1,025.00	05/05/15	348147 EDNA ESCANAME CEDILLO	C
01	00414729	340.00	05/05/15	406481 CHUGANI, HITESH K.	C
01	00414730	4,805.00	05/05/15	222232 LAW OFFICE OF M. TERESA CORONADO	C
01	00414731	1,050.00	05/05/15	421391 CRUZ, DEBBIE	C
01	00414732	400.00	05/05/15	413798 DE LA FUENTE & SOLIS, P.L.L.C.	C
01	00414733	1,700.00	05/05/15	398519 DE LA GARZA, RAFAEL III	C
01	00414734	710.00	05/05/15	422045 DE LUNA, JESSICA	C
01	00414735	3,430.00	05/05/15	322555 ESPINOSA, PILAR V.	C
01	00414736	1,150.00	05/05/15	333034 FLORES, ABIEL	C
01	00414737	1,000.00	05/05/15	345571 FLORES, ALFONSO RICARDO	C
01	00414738	567.50	05/05/15	249378 OSCAR RENE FLORES, P.C.	C
01	00414739	2,200.00	05/05/15	294772 GALVAN, MONICA M.	C
01	00414740	650.00	05/05/15	387592 CARLOS MOCTEZUMA GARCIA	C
01	00414741	500.00	05/05/15	217743 LAW OFFICE OF DALINDA B. GARCIA	C
01	00414742	992.50	05/05/15	241873 JAIME ROEL GARCIA	C
01	00414743	4,822.50	05/05/15	406864 GARZA GARCIA, PLLC	C
01	00414744	4,365.00	05/05/15	287989 LAW OFFICE OF MELINDA D. GARZA	C
01	00414745	820.00	05/05/15	159298 GARZA, ROGELIO	C
01	00414746	1,910.00	05/05/15	252743 GARZA, ROLANDO	C
01	00414747	605.00	05/05/15	19062 GOMEZ, JOSE ANTONIO	C
01	00414748	750.00	05/05/15	181188 GONZALES, FRANCISCO E. JR.	C
01	00414749	750.00	05/05/15	8311 GORENA, DAVID R.	C
01	00414750	1,060.00	05/05/15	385158 ARMANDO M. GUERRA & ASSOCIATES, PLLC	C
01	00414751	200.00	05/05/15	400785 GUERRA, JUAN FRANCISCO	C
01	00414752	2,605.00	05/05/15	417564 GUERRERO, JOSE ROBERTO	C
01	00414753	300.00	05/05/15	350095 HERNANDEZ, AGUSTIN JR	C
01	00414754	700.00	05/05/15	427217 D.M. HERNANDEZ LAW FIRM, PLL	C
01	00414755	2,237.50	05/05/15	179094 JEANNE E. HOLMES, P.C.	C
01	00414756	1,200.00	05/05/15	378682 JARVIS LAW FIRM	C
01	00414757	470.00	05/05/15	148156 LAW OFFICE OF AL ALVAREZ	C
01	00414758	300.00	05/05/15	299219 LAW OFFICE OF ALMA R. GARZA, P.C.	C
01	00414759	2,465.00	05/05/15	427454 LAW OFFICE OF AYALA & ACOSTA, PLLC	C
01	00414760	1,290.00	05/05/15	249173 LAW OFFICE OF CARLOS QUINTANA, P.C.	C
01	00414761	1,500.00	05/05/15	390232 LAW OFFICE OF CARLOS R. GALVAN	C
01	00414762	1,247.50	05/05/15	123307 LAW OFFICE OF ELBA ROCHA, PLLC	C
01	00414763	8,520.00	05/05/15	92096 SEPULVEDA, ELOY	C
01	00414764	2,610.00	05/05/15	254673 LOPEZ, GREGORIO R.	C
01	00414765	250.00	05/05/15	266418 LOPEZ, MIGUEL JR.	C

Bank	Check No	Amount	Date	Vendor	Type
01	00414766	1,405.00	05/05/15	353582 LOPEZ, TEODULO L. JR.	C
01	00414767	700.00	05/05/15	157627 LAW FIRM OF RONALDO S. LOZANO	C
01	00414768	400.00	05/05/15	396648 THE MANGI LAW OFFICE, P.C.	C
01	00414769	520.00	05/05/15	385174 LAW OFFICE OF DAVID LEE MCGEE	C
01	00414770	100.00	05/05/15	282669 LAW OFFICE OF ROBERTO MEZA, JR.	C
01	00414771	420.00	05/05/15	375462 MOLINA, EFRAIN JR.	C
01	00414772	1,700.00	05/05/15	159336 LAW OFFICE OF VERONICA MONCIVAIS	C
01	00414773	1,802.50	05/05/15	251127 LAW OFFICE OF MELISSA RIOS MONTES	C
01	00414774	962.50	05/05/15	265543 LAW OFFICE OF DANIEL MORA, III	C
01	00414775	300.00	05/05/15	322652 LAW OFFICE OF JAIME M. MORALES	C
01	00414776	3,385.00	05/05/15	226297 MORALES-MARTINEZ, NEREYDA	C
01	00414777	1,200.00	05/05/15	382647 JORGE MUNOZ	C
01	00414778	1,150.00	05/05/15	425630 OZUNA, JOSE DANIEL	C
01	00414779	300.00	05/05/15	424137 PALACIOS, GARZA & THOMPSON, P.C.	C
01	00414780	1,070.00	05/05/15	428744 PALACIOS-LOVE LAW PLLC	C
01	00414781	645.00	05/05/15	316261 PEREZ, KATHERINE GARCIA	C
01	00414782	205.00	05/05/15	143456 LAW OFFICE OF GEORGE PITCHFORD	C
01	00414783	1,250.00	05/05/15	325805 LAW OFFICE OF ROBERTO D. PUENTE	C
01	00414784	1,100.00	05/05/15	373702 THE LAW OFFICE OF DENNIS RAMIREZ P.L.L.C	C
01	00414785	615.00	05/05/15	159328 RAMIREZ, LUIS R.	C
01	00414786	750.00	05/05/15	95982 RAMIREZ, MARIO	C
01	00414787	300.00	05/05/15	407399 REGALADO, LUCY	C
01	00414788	1,230.00	05/05/15	182273 REYES, DANIEL R.	C
01	00414789	250.00	05/05/15	98655 RICHARD GARZA, ATTORNEY AT LAW	C
01	00414790	400.00	05/05/15	297615 LAW OFFICE OF REGINA RICHARDSON	C
01	00414791	2,285.00	05/05/15	256463 RODRIGUEZ, JOHN J.	C
01	00414792	700.00	05/05/15	248614 SAENZ, DAVID	C
01	00414793	1,055.00	05/05/15	353477 SAHADI, JAMES M.	C
01	00414794	1,250.00	05/05/15	423777 SALINAS, JORGE A.	C
01	00414795	800.00	05/05/15	311553 THE SANCHEZ LAW FIRM	C
01	00414796	1,487.50	05/05/15	212725 SOLIS, JAVIER E.	C
01	00414797	1,300.00	05/05/15	349844 THE MANGI LAW OFFICE, P.C.	C
01	00414798	835.00	05/05/15	320102 LAW OFFICE OF LAURO B. TREJO III	C
01	00414799	205.00	05/05/15	383678 THE VARGAS LAW FIRM	C
01	00414800	600.00	05/05/15	204927 VASQUEZ, LIBRADO KENO	C
01	00414801	415.00	05/05/15	404381 WIESEHAN, ERIC	C
01	00414802	557.50	05/05/15	326585 WISE, MIGUEL D.	C
01	00414803	35,006.68	05/05/15	429368 HELLMUTH, OBATA & KASSABAUM, LP	C
01	00414804	189.00	05/05/15	258385 DISH	C
01	00414805	39.10	05/05/15	210463 HOLLON OIL CO D/B/A OIL CAN HARRY'S	C
01	00414806	356.90	05/05/15	260363 T-MOBILE	C
01	00414807	163.01	05/05/15	263494 TORRES, FELIPA	C
01	00414808	32.19	05/05/15	251577 VERIZON SOUTHWEST, INC.	C
01	00414809	41,651.49	05/05/15	315761 4M YOUTH SERVICES INC	C
01	00414810	521.25	05/05/15	211532 A SIGN LANGUAGE COMPANY	C
01	00414811	3,151.15	05/05/15	248878 A WORLD FOR CHILDREN	C
01	00414812	485.00	05/05/15	227609 ABSOLUTE SERVICES	C
01	00414813	387.94	05/05/15	363588 AGUA SPECIAL UTILITY DISTRICT	C
01	00414814	4,882.41	05/05/15	401374 AIM MEDIA TEXAS OPERATING, LLC	C
01	00414815	8.00	05/05/15	416410 AIRGAS USA, LLC	C
01	00414816	18.00	05/05/15	416410 AIRGAS USA, LLC	C
01	00414817	157.45	05/05/15	399140 ALARM SECURITY GROUP LLC	C
01	00414818	2,500.00	05/05/15	201979 ALEMAN, JAIME	C
01	00414819	9,698.55	05/05/15	302465 ARGUINDEGUI OIL CO II LTD	C
01	00414820	643.00	05/05/15	151521 AT&T	C

Bank	Check No	Amount	Date	Vendor	Type
01	00414821	265.35	05/05/15	328626 AT&T	C
01	00414822	107.80	05/05/15	328626 AT&T	C
01	00414823	99.03	05/05/15	328626 AT&T	C
01	00414824	67.02	05/05/15	328626 AT&T	C
01	00414825	164.99	05/05/15	328626 AT&T	C
01	00414826	96.66	05/05/15	328626 AT&T	C
01	00414827	223.13	05/05/15	328626 AT&T	C
01	00414828	475.79	05/05/15	278378 AT&T LONG DISTANCE	C
01	00414829	2,097.09	05/05/15	337412 AUTOZONE	C
01	00414830	6,111.93	05/05/15	90476 BOB BARKER COMPANY, INC	C
01	00414831	6,167.40	05/05/15	4537 BURTON AUTO SUPPLY, INC	C
01	00414832	450.00	05/05/15	323667 CAMERON COUNTY JUVENILE PROBATION	C
01	00414833	55.78	05/05/15	426334 CASTRO, CYNTHIA A.	C
01	00414834	2,129.40	05/05/15	300896 CC DISTRIBUTORS, INC.	C
01	00414835	2,661.87	05/05/15	432458 CERTIFIED HAND THERAPY CENTER, LLC	C
01	00414836	310.00	05/05/15	6513 CITY OF EDINBURG	C
01	00414837	21,384.97	05/05/15	6513 CITY OF EDINBURG	C
01	00414838	172.80	05/05/15	169447 CITY OF WESLACO	C
01	00414839	245.33	05/05/15	169447 CITY OF WESLACO	C
01	00414840	978.00	05/05/15	339865 CMS COMMUNICATIONS, INC.	C
01	00414841	1,463.93	05/05/15	213861 COLLISON MASTERS INC	C
01	00414842	13.84	05/05/15	270563 CPL RETAIL ENERGY, LP	C
01	00414843	14.14	05/05/15	270563 CPL RETAIL ENERGY, LP	C
01	00414844	85.00	05/05/15	195294 DAVILA & ASSOCIATES, INC	C
01	00414845	93.15	05/05/15	237892 DE LEON, JUAN M. JR.	C
01	00414846	1,196.28	05/05/15	178136 DELL MARKETING L.P.	C
01	00414847	1,086.43	05/05/15	178136 DELL MARKETING L.P.	C
01	00414848	696.10	05/05/15	86525 DELTA SPECIALTIES SUPPLY	C
01	00414849	370.16	05/05/15	228389 DIRECTV	C
01	00414850	60.36	05/05/15	228389 DIRECTV	C
01	00414851	60.36	05/05/15	228389 DIRECTV	C
01	00414852	190.00	05/05/15	158569 DIXON CONCRETE PRODUCTS CO., INC.	C
01	00414853	195.16	05/05/15	421812 PROBILLING	C
01	00414854	722.50	05/05/15	9741 ECHO HOTEL & CONFERENCE CENTER	C
01	00414855	90.00	05/05/15	227153 ECONOMY TIRES & WHEELS	C
01	00414856	225.00	05/05/15	174181 GOMEZ, NOE	C
01	00414857	552.51	05/05/15	11908 FEDEX	C
01	00414858	6.60	05/05/15	11908 FEDEX	C
01	00414859	30.77	05/05/15	11908 FEDEX	C
01	00414860	780.20	05/05/15	188158 FILTERS FIRST D/B/A AIR FILTER COMPANY	C
01	00414861	3,279.00	05/05/15	248649 FLEETPRIDE	C
01	00414862	16.80	05/05/15	313289 FLORES, J.R. "BOBBY" JUDGE	C
01	00414863	100.00	05/05/15	433306 FLORES, YANETTE	C
01	00414864	151.91	05/05/15	321826 G & K SERVICE INC.	C
01	00414865	186.00	05/05/15	57622 GARZA, ALMA A. C.S.R.	C
01	00414866	5,767.44	05/05/15	13897 GATEWAY PRINTING & OFFICE SUPPLY, INC.	C
01	00414867	108.00	05/05/15	169242 GCR TIRE CENTERS	C
01	00414868	276.32	05/05/15	211567 GE CAPITAL INFORMATION TECHNOLOGY SOLUTI	C
01	00414869	184,093.00	05/05/15	433349 GEO CORRECTIONS & DETENTION, INC.	C
01	00414870	11,614.70	05/05/15	15253 GULF COAST PAPER CO.	C
01	00414871	36,473.32	05/05/15	227706 GULF COAST TRADES CENTER	C
01	00414872	199.60	05/05/15	15261 GULF DATA PRODUCTS	C
01	00414873	24.50	05/05/15	15369 GUTHRIE'S LOCKSMITH & SAFE SHOP	C
01	00414874	619.02	05/05/15	252468 HACIENDA FORD	C
01	00414875	29,645.00	05/05/15	252484 HAYS COUNTY TREASURER	C

Bank	Check No	Amount	Date	Vendor	Type
01	00414876	83.42	05/05/15	296627 HENRY SCHEIN, INC.	C
01	00414877	47.35	05/05/15	289299 HOME DEPOT CREDIT SERVICES	C
01	00414878	362.39	05/05/15	285218 GUNADI, I.K. MD.,PA	C
01	00414879	6,150.00	05/05/15	207055 IVAN G. MELENDEZ, M.D.	C
01	00414880	853.85	05/05/15	309125 J & M HYDRAULICS	C
01	00414881	176.50	05/05/15	255637 JASON'S DELI	C
01	00414882	1,352.91	05/05/15	253324 JOHNSTONE SUPPLY-PHARR	C
01	00414883	359.20	05/05/15	175048 JONES MCCLURE PUBLISHING	C
01	00414884	734.00	05/05/15	338613 JUSTICE WORKS, LLC	C
01	00414885	8,435.00	05/05/15	361321 KELLY, BLANCHE	C
01	00414886	700.00	05/05/15	404403 L. V. MOBILE IMAGING, LLC	C
01	00414887	485.00	05/05/15	282693 LEXISNEXIS	C
01	00414888	117.22	05/05/15	282693 LEXISNEXIS RISK DATA MANAGEMENT INC	C
01	00414889	549.00	05/05/15	237507 LEXISNEXIS	C
01	00414890	287.00	05/05/15	237507 LEXISNEXIS	C
01	00414891	732.00	05/05/15	237507 LEXISNEXIS	C
01	00414892	550.00	05/05/15	21415 LINN-SAN MANUEL FIRE DEPT	C
01	00414893	72.00	05/05/15	227986 LJH SERVICES, INC.	C
01	00414894	85.46	05/05/15	143731 LONE STAR OVERNIGHT	C
01	00414895	47.42	05/05/15	143731 LONE STAR OVERNIGHT	C
01	00414896	77.88	05/05/15	349798 LOWE'S	C
01	00414897	4,591.41	05/05/15	248339 LUTHERAN SOCIAL SERVICES	C
01	00414898	31,022.32	05/05/15	248339 LUTHERAN SOCIAL SERVICES OF THE SOUTH	C
01	00414899	723.00	05/05/15	367176 MAACO COLLISION	C
01	00414900	283.24	05/05/15	22438 MAGIC VALLEY ELECTRIC CO-OP, INC.	C
01	00414901	452.77	05/05/15	23493 MATT'S CASH & CARRY	C
01	00414902	125.00	05/05/15	23728 MCALLEN FIRE DEPT.	C
01	00414903	158.25	05/05/15	23825 MCALLEN PUBLIC UTILITY	C
01	00414904	1,704.18	05/05/15	238996 MED-AID PHARMACY	C
01	00414905	170.00	05/05/15	429325 MEDINA VISION CARE	C
01	00414906	5,200.00	05/05/15	300675 MEMORIAL FUNERAL HOME	C
01	00414907	3,325.00	05/05/15	24406 MERCEDES FIRE DEPT	C
01	00414908	209.15	05/05/15	125334 MINGO'S CAR KLINIC & DETAILING	C
01	00414909	9,775.00	05/05/15	24996 MISSION AUTO ELECTRIC, INC.	C
01	00414910	200.00	05/05/15	25097 MISSION HOSPITAL	C
01	00414911	77.78	05/05/15	388467 MODEL LAUNDRY, LLC	C
01	00414912	71.00	05/05/15	72745 MONTALVO INSURANCE AGENCY, INC.	C
01	00414913	1,275.00	05/05/15	25348 MONTE ALTO FIRE DEPT.	C
01	00414914	1,527.23	05/05/15	414492 MOUNTAIN GLACIER, LLC	C
01	00414915	103.30	05/05/15	25895 NORTH ALAMO WATER SUPPLY CORP	C
01	00414916	7,005.90	05/05/15	261319 NUECES COUNTY	C
01	00414917	3,101.12	05/05/15	221945 O'REILLY AUTOMOTIVE STORES, INC.	C
01	00414918	209.18	05/05/15	312231 OFFICE DEPOT, INC.	C
01	00414919	3,266.78	05/05/15	139262 OIL PATCH FUEL & SUPPLY, INC.	C
01	00414920	32,732.31	05/05/15	212903 PEGASUS SCHOOLS, INC.	C
01	00414921	55.20	05/05/15	388971 PINON, SAN JUANITA	C
01	00414922	4,140.00	05/05/15	28894 POSTMASTER	C
01	00414923	302.48	05/05/15	307653 PPG ARCHITECTURAL FINISHES, INC.	C
01	00414924	35.00	05/05/15	91987 PUEBLO TIRES LTD	C
01	00414925	56.00	05/05/15	244759 QUEST DIAGNOSTICS	C
01	00414926	405.00	05/05/15	43192 R.E. FRIEDRICHS CO	C
01	00414927	12,353.25	05/05/15	403113 RECOVERY HEALTHCARE CORPORATION	C
01	00414928	44.83	05/05/15	277223 RELIANT, DEPT 0954	C
01	00414929	4,972.16	05/05/15	277223 RELIANT, DEPT 0954	C
01	00414930	13,706.70	05/05/15	401854 REPUBLIC SERVICES, INC.	C

Bank	Check No	Amount	Date	Vendor	Type
01	00414931	8,677.11	05/05/15	401854 REPUBLIC SERVICES, INC.	C
01	00414932	131.79	05/05/15	403997 RFC RADIOLOGY ASSOCIATES, LLC	C
01	00414933	55.00	05/05/15	291463 RGV PIZZA HUT, LLC	C
01	00414934	294.54	05/05/15	282243 RIO GRANDE ANESTHESIA	C
01	00414935	123.54	05/05/15	311332 RIO GRANDE CONCRETE ACCESSORIES & SUPPLI	C
01	00414936	302.54	05/05/15	176311 RIO GRANDE STEEL LTD	C
01	00414937	45,000.00	05/05/15	433330 RIOS, LINO AND HIS ATTORNEY	C
01	00414938	145,660.37	05/05/15	428825 RITE OF PASSAGE, INC.	C
01	00414939	69.30	05/05/15	328367 RODRIGUEZ, JUAN ROMEO	C
01	00414940	1,090.00	05/05/15	326062 ROSSLER, MONICA S.	C
01	00414941	231.72	05/05/15	304131 SAENZ HARDWARE	C
01	00414942	44.85	05/05/15	212083 SALAZAR, ERNESTINA	C
01	00414943	9,000.00	05/05/15	433322 SANCHEZ, DELFINA NELDA AND HER ATTORNEY	C
01	00414944	21.28	05/05/15	328154 SILVA, EDITH	C
01	00414945	700.00	05/05/15	405981 SOBIA NASIR, M.D. P.A.	C
01	00414946	154.70	05/05/15	34797 SOUTH TEXAS COMMUNICATIONS, INC.	C
01	00414947	2,268.96	05/05/15	319449 STAPLES ADVANTAGE	C
01	00414948	120.00	05/05/15	133655 SUPERIOR ALARMS	C
01	00414949	336.50	05/05/15	36153 TEJAS EQUIPMENT RENTAL & SALES	C
01	00414950	515.00	05/05/15	36552 TEXAS ASSOCIATION OF COUNTIES	C
01	00414951	2.00	05/05/15	264474 TEXAS DEPARTMENT OF PUBLIC SAFETY	C
01	00414952	60.00	05/05/15	165158 TEXAS JAIL ASSOCIATION	C
01	00414953	1,882.00	05/05/15	369039 TEXAS LAND RECLAMATION LLC	C
01	00414954	322.00	05/05/15	369039 UTW TIRE COLLECTION SERVICES	C
01	00414955	1,500.00	05/05/15	37036 TEXAS LAWYERS' INSURANCE EXCHANGE	C
01	00414956	1,787.60	05/05/15	285927 THOMSON WEST	C
01	00414957	2,650.00	05/05/15	237205 THYSSENKRUPP ELEVATOR CORPORATION	C
01	00414958	100.31	05/05/15	231924 TIME WARNER CABLE	C
01	00414959	5,628.10	05/05/15	231924 TIME WARNER CABLE	C
01	00414960	93.33	05/05/15	231924 TIME WARNER CABLE	C
01	00414961	113.40	05/05/15	213934 TRANE U.S. INC.	C
01	00414962	432.82	05/05/15	401838 U.S. BANK NATIONAL ASSOCIATION ND	C
01	00414963	922.16	05/05/15	36927 UNIFIRST HOLDINGS, INC	C
01	00414964	1,600.00	05/05/15	262625 VAL VERDE MEMORIAL GARDENS	C
01	00414965	1,173.00	05/05/15	332216 VALLEY METRO SECURITY LLC	C
01	00414966	406.16	05/05/15	132799 VALLEY OUTDOOR POWER EQUIPMENT, INC.	C
01	00414967	697.27	05/05/15	40363 CONSOLIDATED ELECTRICAL DISTRIBUTORS INC	C
01	00414968	219.96	05/05/15	251577 VERIZON SOUTHWEST	C
01	00414969	75.98	05/05/15	287024 VERIZON WIRELESS	C
01	00414970	366.35	05/05/15	287024 VERIZON WIRELESS	C
01	00414971	583.60	05/05/15	287024 VERIZON WIRELESS	C
01	00414972	3,456.27	05/05/15	287024 VERIZON WIRELESS	C
01	00414973	37.99	05/05/15	287024 VERIZON WIRELESS	C
01	00414974	113.97	05/05/15	287024 VERIZON WIRELESS	C
01	00414975	729.16	05/05/15	287024 VERIZON WIRELESS	C
01	00414976	37.99	05/05/15	287024 VERIZON WIRELESS	C
01	00414977	697.83	05/05/15	40991 GRAINGER	C
01	00414978	544.90	05/05/15	40991 W. W. GRAINGER INC.	C
01	00414979	15.45	05/05/15	254185 WALMART COMMUNITY/RFCSLLC	C
01	00414980	182.95	05/05/15	42129 XEROX CORPORATION	C
01	00414981	373.03	05/05/15	42129 XEROX CORPORATION	C
01	00414982	1,566.01	05/05/15	42129 XEROX CORPORATION	C
01	00414983	2,241.29	05/05/15	42129 XEROX CORPORATION	C
01	00414984	182.95	05/05/15	42129 XEROX CORPORATION	C
01	00414985	156.00	05/05/15	401919 CASAS, ROLANDO	C

Bank	Check No	Amount	Date	Vendor		Type
01	00414986	12,009.90	05/05/15	343277	CITIBANK	C
01	00414987	414.00	05/05/15	99287	CAPSTAR AUSTIN PARTNERS LP	C
01	00414988	414.00	05/05/15	99287	CAPSTAR AUSTIN PARTNERS LP	C
01	00414989	408.45	05/05/15	258008	FLORES, AIDA SALINAS	C
01	00414990	207.00	05/05/15	81434	GARCIA, DANIEL	C
01	00414991	207.00	05/05/15	55646	HINOJOSA, ADALBERTO RUBEN	C
01	00414992	138.00	05/05/15	398640	HOLIDAY INN AUSTIN MIDTOWN	C
01	00414993	195.00	05/05/15	338702	MARTINEZ, JUAN	C
01	00414994	230.94	05/05/15	431559	SALDANA, RICARDO	C
01	00414995	225.00	05/05/15	36552	TEXAS ASSOCIATION OF COUNTIES	C
01	00414996	225.00	05/05/15	36552	TEXAS ASSOCIATION OF COUNTIES	C
01	00414997	450.00	05/05/15	217581	TEXAS COURT REPORTERS ASSOCIATION	C
01	00414998	175.00	05/05/15	264474	TEXAS DEPARTMENT OF PUBLIC SAFETY	C
01	00414999	175.00	05/05/15	264474	TEXAS DEPARTMENT OF PUBLIC SAFETY	C
01	00415000	190.00	05/05/15	165158	TEXAS JAIL ASSOCIATION	C
01	00415001	190.00	05/05/15	165158	TEXAS JAIL ASSOCIATION	C
01	00415002	402.78	05/05/15	369497	1859 HISTORIC HOTEL LTD	C
01	00415003	402.78	05/05/15	369497	1859 HISTORIC HOTEL LTD	C
01	00415004	421.56	05/05/15	118397	VILLARREAL, PABLO JR.	C
01	00415005	943.35	05/05/15	284718	VILLARREAL, ROBERTO J.	C
01	00415006	70.00	05/05/15	428507	VILLEGAS, ELI	C
Total Bank No 01		**964,638.49**				
02	00401992	39,014.86	05/05/15	125717	FRONTERA MATERIALS, INC.	C
02	00401993	46,756.22	05/05/15	280046	L & G CONSULTING ENGINEERS, INC.	C
02	00401994	2,321.40	05/05/15	27987	PAVEMENT MARKINGS INC.	C
02	00401995	144,797.10	05/05/15	404322	TEXAS CORDIA CONSTRUCTION, LLC	C
02	00401996	510.00	05/05/15	2666	ATLAS, HALL & RODRIGUEZ, L.L.P	C
02	00401997	748.59	05/05/15	2666	ATLAS, HALL & RODRIGUEZ, L.L.P	C
02	00401998	41.98	05/05/15	254126	ACEVEDO, IRASEMA	C
02	00401999	90.00	05/05/15	399140	ALARM SECURITY GROUP LLC	C
02	00402000	180.00	05/05/15	400700	AMERICAN SURVEILLANCE COMPANY, INC.	C
02	00402001	140.00	05/05/15	253626	ARREDONDO, ROGERIO JR.	C
02	00402002	29.82	05/05/15	328626	AT&T	C
02	00402003	32.00	05/05/15	328626	AT&T	C
02	00402004	89.46	05/05/15	328626	AT&T	C
02	00402005	640.87	05/05/15	328626	AT&T	C
02	00402006	59.66	05/05/15	328626	AT&T	C
02	00402007	1,718.30	05/05/15	328626	AT&T	C
02	00402008	263.42	05/05/15	378402	ATLAS ELECTRICAL & AIR CONDITIONING, INC	C
02	00402009	4,800.00	05/05/15	296945	BARBOZA, MIGUEL JR	C
02	00402010	270.00	05/05/15	365432	BOGLE, RICK & ANNETTE	C
02	00402011	4,185.00	05/05/15	405450	BS PROPERTIES, L.L.C.	C
02	00402012	1,534.49	05/05/15	179272	CANON FINANCIAL SERVICES INC.	C
02	00402013	90.00	05/05/15	299995	CARDENAS, CATHY	C
02	00402014	112.00	05/05/15	300896	CC DISTRIBUTORS, INC.	C
02	00402015	807.82	05/05/15	153915	CDW GOVERNMENT INC.	C
02	00402016	2,977.36	05/05/15	153915	CDW GOVERNMENT INC.	C
02	00402017	1,819.96	05/05/15	153915	CDW GOVERNMENT INC.	C
02	00402018	236.00	05/05/15	343277	CITIBANK	C
02	00402019	166.85	05/05/15	161128	CITY OF ALAMO	C
02	00402020	162.52	05/05/15	134686	CITY OF MERCEDES	C
02	00402021	62.77	05/05/15	6696	CITY OF PHARR	C
02	00402022	61.01	05/05/15	353256	CITY OF ROMA	C
02	00402023	1,231.41	05/05/15	403954	COLORADO BOXED BEEF CO.	C

Bank	Check No	Amount	Date	Vendor	Type
02	00402024	1,022.22	05/05/15	258385 DISH	C
02	00402025	2,550.00	05/05/15	201065 DR RALPH H. JACKSON	C
02	00402026	484.12	05/05/15	336459 EARTHGRAINS BAKING CO'S INC.	C
02	00402027	272.95	05/05/15	11908 FEDEX	C
02	00402028	219.17	05/05/15	428450 FRESHPOINT SOUTH TEXAS, LP	C
02	00402029	70.99	05/05/15	427799 GONZALEZ, FRANCISCO	C
02	00402030	38.53	05/05/15	376108 GARZA, DIANNA	C
02	00402031	201.17	05/05/15	386235 GARZA, VERONICA	C
02	00402032	859.75	05/05/15	13897 GATEWAY PRINTING & OFFICE SUPPLY, INC.	C
02	00402033	10,927.70	05/05/15	267066 GBB RENTAL	C
02	00402034	888.00	05/05/15	15253 GULF COAST PAPER CO.	C
02	00402035	87.22	05/05/15	252468 HACIENDA FORD	C
02	00402036	6,185.00	05/05/15	296627 HENRY SCHEIN, INC.	C
02	00402037	1,071.72	05/05/15	379239 HOTEL ZAZA	C
02	00402038	375.00	05/05/15	161624 HUNTINGTON SKY PRODUCTIONS LTD	C
02	00402039	1,218.60	05/05/15	284149 JEAN'S RESTAURANT SUPPLY #2	C
02	00402040	2,800.60	05/05/15	422770 JULCAR LLC	C
02	00402041	4,251.55	05/05/15	19941 KALIFA'S WESTERN WEAR, INC.	C
02	00402042	1,856.24	05/05/15	280127 KAPLAN EARLY LEARNING CO.	C
02	00402043	1,209.21	05/05/15	312193 LA QUINTA INN & SUITES	C
02	00402044	405.24	05/05/15	312193 LA QUINTA INN & SUITES	C
02	00402045	250.70	05/05/15	334723 LANDEZ, MARTIN	C
02	00402046	515.97	05/05/15	141348 LOPEZ, STEPHEN	C
02	00402047	15.95	05/05/15	23825 MCALLEN PUBLIC UTILITY	C
02	00402048	168.91	05/05/15	280135 MCKESSON MEDICAL-SURGICAL INC.	C
02	00402049	117.00	05/05/15	414492 MOUNTAIN GLACIER, LLC	C
02	00402050	7,321.20	05/05/15	400696 NOVARTIS VACCINES & DIAGNOSTICS, INC.	C
02	00402051	239.96	05/05/15	312231 OFFICE DEPOT	C
02	00402052	39.10	05/05/15	210463 HOLLON OIL CO D/B/A OIL CAN HARRY'S	C
02	00402053	232.60	05/05/15	296597 OLIVAREZ, EDUARDO	C
02	00402054	521.70	05/05/15	322881 PEREZ, LEANDRO JR	C
02	00402055	7,200.00	05/05/15	14966 GREGORIO PINA, III, PH.D.	C
02	00402056	658.87	05/05/15	91987 PUEBLO TIRES LTD	C
02	00402057	2,311.40	05/05/15	424927 RAMIREZ, JOSE I.	C
02	00402058	7,800.00	05/05/15	384151 REDWOOD TOXICOLOGY LABORATORY INC.	C
02	00402059	505.10	05/05/15	277223 RELIANT, DEPT 0954	C
02	00402060	7,377.30	05/05/15	202762 RICHARD A. GARZA	C
02	00402061	2,000.00	05/05/15	392731 ROBERT A. OTSUJI	C
02	00402062	6,042.50	05/05/15	211109 SAFEGUARD UNIVERSAL LLC	C
02	00402063	11,557.25	05/05/15	211109 SAFEGUARD UNIVERSAL LLC	C
02	00402064	4,927.60	05/05/15	190845 SALINAS, LAURA	C
02	00402065	881.00	05/05/15	401269 SOUTH TEXAS INTERPRETERS FOR	C
02	00402066	467.16	05/05/15	129763 SOUTHERN FOODS GROUP, LLC	C
02	00402067	285.63	05/05/15	185108 SOUTHWESTERN MOTOR TRANSPORT, INC.	C
02	00402068	1,400.00	05/05/15	278246 STANBIO LABORATORY	C
02	00402069	385.13	05/05/15	319449 STAPLES BUSINESS ADVANTAGE	C
02	00402070	1,791.74	05/05/15	319449 STAPLES BUSINESS ADVANTAGE	C
02	00402071	322.92	05/05/15	319449 STAPLES BUSINESS ADVANTAGE	C
02	00402072	1,385.25	05/05/15	319449 STAPLES BUSINESS ADVANTAGE	C
02	00402073	1,811.54	05/05/15	319449 STAPLES BUSINESS ADVANTAGE	C
02	00402074	170.00	05/05/15	133655 SUPERIOR ALARMS	C
02	00402075	389.53	05/05/15	260363 T-MOBILE	C
02	00402076	104.78	05/05/15	260363 T-MOBILE	C
02	00402077	1,190.00	05/05/15	344982 TEXAS A & M TRANSPORTATION INSTITUTE	C
02	00402078	4,000.00	05/05/15	433047 TEXAS ASSOCIATION OF CITY AND COUNTY	C

Bank	Check No	Amount	Date	Vendor		Type
02	00402079	525.00	05/05/15	264474	TEXAS DEPARTMENT OF PUBLIC SAFETY	C
02	00402080	175.00	05/05/15	264474	TEXAS DEPARTMENT OF PUBLIC SAFETY	C
02	00402081	2,277.56	05/05/15	285927	THOMSON WEST	C
02	00402082	2,210.84	05/05/15	231924	TIME WARNER CABLE	C
02	00402083	40.88	05/05/15	263494	TORRES, FELIPA	C
02	00402084	878.29	05/05/15	230537	ULINE, INC.	C
02	00402085	594.86	05/05/15	251577	VERIZON SOUTHWEST, INC.	C
02	00402086	254.08	05/05/15	251577	VERIZON SOUTHWEST, INC.	C
02	00402087	199.60	05/05/15	40991	W.W. GRAINGER INC.	C
02	00402088	78.00	05/05/15	363588	AGUA SPECIAL UTILITY DISTRICT	C
02	00402089	46.35	05/05/15	416410	AIRGAS USA, LLC	C
02	00402090	8,254.90	05/05/15	302465	ARGUINDEGUI OIL CO II LTD	C
02	00402091	471.00	05/05/15	76422	WOLTERS KLUWER LAW & BUSINESS	C
02	00402092	1,208.91	05/05/15	3816	BILL BUNTON AUTO SUPPLY & MACHINE INC.	C
02	00402093	198.39	05/05/15	4537	BURTON AUTO SUPPLY, INC	C
02	00402094	173.45	05/05/15	179272	CANON FINANCIAL SERVICES INC.	C
02	00402095	841.36	05/05/15	179272	CANON FINANCIAL SERVICES INC.	C
02	00402096	144.95	05/05/15	295353	CENTER FOR EDUCATION & EMPLOYMENT LAW	C
02	00402097	100.00	05/05/15	429937	DELGADO, JOSE V.	C
02	00402098	2,333.70	05/05/15	86525	DELTA SPECIALTIES SUPPLY	C
02	00402099	136.98	05/05/15	228389	DIRECTV, INC.	C
02	00402100	21,950.00	05/05/15	421812	PROBILLING	C
02	00402101	181.00	05/05/15	227153	ECONOMY TIRES & WHEELS	C
02	00402102	750.00	05/05/15	174181	GOMEZ, NOE	C
02	00402103	367.88	05/05/15	367346	FLEET SAFETY EQUIPMENT, INC.	C
02	00402104	450.00	05/05/15	110736	FLORES, ADELAIDO JR.	C
02	00402105	4,426.37	05/05/15	125717	FRONTERA MATERIALS, INC.	C
02	00402106	173.16	05/05/15	13161	SOUTH TEXAS DIESEL SERVICE, INC.	C
02	00402107	800.00	05/05/15	145882	GARZA, ABEL	C
02	00402108	450.00	05/05/15	57622	GARZA, ALMA A. C.S.R.	C
02	00402109	257.52	05/05/15	13897	GATEWAY PRINTING & OFFICE SUPPLY, INC.	C
02	00402110	535.00	05/05/15	417564	GUERRERO, JOSE ROBERTO	C
02	00402111	509.95	05/05/15	15253	GULF COAST PAPER CO.	C
02	00402112	167.55	05/05/15	94366	BD HOLT CO	C
02	00402113	150.12	05/05/15	289299	HOME DEPOT CREDIT SERVICES	C
02	00402114	2,179.78	05/05/15	426679	INTREPID TECHNICAL SERVICES, INC.	C
02	00402115	652.50	05/05/15	179442	IVAN'S AUTOMOTIVE	C
02	00402116	55.50	05/05/15	253324	JOHNSTONE SUPPLY-PHARR	C
02	00402117	104.70	05/05/15	20362	KNOWLES PUBLISHING, INC.	C
02	00402118	1,147.00	05/05/15	237507	LEXISNEXIS	C
02	00402119	1,176.00	05/05/15	279293	LEXISNEXIS	C
02	00402120	2,167.17	05/05/15	279293	MATTHEW BENDER & CO., INC.	C
02	00402121	992.50	05/05/15	424960	LIFETIME MATERIALS, LLC	C
02	00402122	364.00	05/05/15	21598	LODICO ELECTRONIC SERVICE	C
02	00402123	134.14	05/05/15	272736	MOBILE MINI I, INC.	C
02	00402124	94.00	05/05/15	414492	MOUNTAIN GLACIER, LLC	C
02	00402125	138.00	05/05/15	28673	PINKY'S UPHOLSTERY	C
02	00402126	41.04	05/05/15	277223	RELIANT, DEPT 0954	C
02	00402127	586.44	05/05/15	269123	RUSH TRUCK CENTERS OF TEXAS, LP	C
02	00402128	300.00	05/05/15	214531	SOS TECHNOLOGIES	C
02	00402129	306.00	05/05/15	409405	SOUTH PADRE BOAT YARD INC.	C
02	00402130	972.00	05/05/15	42951	SOUTH TEXAS SUPPLY	C
02	00402131	1,118.64	05/05/15	328804	SOUTHERN TIRE MART	C
02	00402132	482.20	05/05/15	319449	STAPLES ADVANTAGE	C
02	00402133	540.00	05/05/15	35351	STATE BAR OF TEXAS	C

Bank	Check No	Amount	Date	Vendor	Type
02	00402134	52.31	05/05/15	300632 TEXAS COMMISSION ON ENVIRONMENTAL	C
02	00402135	7,753.79	05/05/15	285927 THOMSON WEST	C
02	00402136	25,696.56	05/05/15	302007 TIRE CENTERS, LLC	C
02	00402137	141.10	05/05/15	38873 TRUCKERS EQUIPMENT INC.	C
02	00402138	77.24	05/05/15	36927 UNIFIRST HOLDINGS, INC	C
02	00402139	463.23	05/05/15	287024 VERIZON WIRELESS	C
02	00402140	949.75	05/05/15	287024 VERIZON WIRELESS	C
02	00402141	31.23	05/05/15	287024 VERIZON WIRELESS	C
02	00402142	31.23	05/05/15	287024 VERIZON WIRELESS	C
02	00402143	227.94	05/05/15	287024 VERIZON WIRELESS	C
02	00402144	61.68	05/05/15	287024 VERIZON WIRELESS	C
02	00402145	28.21	05/05/15	287024 VERIZON WIRELESS	C
02	00402146	292.89	05/05/15	40991 W. W. GRAINGER INC.	C
02	00402147	99.26	05/05/15	179701 WESLACO FORD, LLP	C
02	00402148	360.49	05/05/15	42129 XEROX CORPORATION	C
02	00402149	162.36	05/05/15	42129 XEROX CORPORATION	C
02	00402150	268.53	05/05/15	156841 COURTYARD BY MARRIOTT	C
02	00402151	440.00	05/05/15	339628 INTERNATIONAL RIGHT OF WAY ASSOCIATION	C
02	00402152	156.00	05/05/15	432547 MONTALVO, JUDITH LAVINIA	C
02	00402153	369.74	05/05/15	233072 OCHOA, JOSE A. JR.	C
02	00402154	441.60	05/05/15	202398 OMNI AUSTIN HOTEL-SOUTHPARK	C
02	00402155	441.60	05/05/15	202398 OMNI AUSTIN HOTEL-SOUTHPARK	C
02	00402156	404.30	05/05/15	407682 OZUNA, JESUS M.	C
02	00402157	497.01	05/05/15	389285 PEREZ, JUAN	C
02	00402158	156.00	05/05/15	89109 REYES, SYLVIA	C
02	00402159	156.00	05/05/15	253081 ROHR, JASON	C
02	00402160	1,529.60	05/05/15	172219 CANO PRODUCE CO., INC.	C
02	00402161	50.60	05/05/15	222062 CARRILLO, IRENE	C
02	00402162	69.00	05/05/15	412040 CHAVEZ, MARIA AMPARO	C
02	00402163	243.34	05/05/15	371947 FLORES, ESMERALDA	C
02	00402164	145.94	05/05/15	433209 ROUTE 46 MANAGEMENT ASSOCIATES-CORP	C
02	00402165	999.90	05/05/15	262447 JOHNSON SUPPLY & EQUIPMENT CORP	C
02	00402166	345.58	05/05/15	366323 KELLOGG, ANITA E.	C
02	00402167	144.00	05/05/15	375837 LOPEZ, SANDRA	C
02	00402168	270.25	05/05/15	412457 ROSALES, DANIEL J.	C
02	00402169	300.15	05/05/15	354775 SOLIS, MARIA DEL JESUS	C
02	00402170	62.28	05/05/15	40991 GRAINGER	C
Total Bank No 02		**477,118.59**			
04	00016119	957.63	05/05/15	270563 CPL RETAIL ENERGY	C
04	00016120	473.27	05/05/15	125717 FRONTERA MATERIALS, INC.	C
04	00016121	34,516.96	05/05/15	125717 FRONTERA MATERIALS, INC.	C
04	00016122	9,800.00	05/05/15	280046 L & G CONSULTING ENGINEERS, INC.	C
04	00016123	3,900.00	05/05/15	280046 L & G CONSULTING ENGINEERS, INC.	C
04	00016124	50,938.11	05/05/15	280046 L & G CONSULTING ENGINEERS, INC.	C
04	00016125	1,000.00	05/05/15	249351 LUMATEC LIGHTING SERVICE	C
04	00016126	44,980.00	05/05/15	234443 R. GUTIERREZ ENGINEERING CORPORATION	C
04	00016127	848.16	05/05/15	224278 WELLS FARGO BANK, N.A.	C
Total Bank No 04		**147,414.13**			
05	00024305	5.00	04/30/15	419141 AIR EVAC EMS, INC.	C
05	00024306	32.18	04/30/15	349453 PRE-PAID LEGAL SERVICES, INC	C
05	00024307	25.00	04/30/15	157228 HIDALGO CO. UNITED WAY	C
05	00024308	45.00	05/01/15	157228 HIDALGO CO. UNITED WAY	C
05	00024309	11,796.28	05/01/15	158275 BOUDLOCHE, CINDY	C
05	00024310	2,310.00	05/01/15	252123 COMBINED LAW ENFORCEMENT ASSOC OF TEXAS	C

A/P Summary Check Register FPREG01A

Bank	Check No	Amount	Date	Vendor	Type
05	00024311	690.00	05/01/15	262838 HIDALGO CO ADULT PROB OFFICER'S ASSN	C
05	00024312	1,095.00	05/01/15	157228 HIDALGO CO. UNITED WAY	C
05	00024313	306.00	05/01/15	261394 HIDALGO COUNTY SHERIFF LAW ENFORCE ASSOC	C
05	00024314	3,781.00	05/01/15	282944 HIDALGO COUNTY SHERIFF'S ASSOCIATION	C
05	00024315	817.02	05/01/15	167479 TEXAS GUARANTEED STUDENT LOAN CORPORATIO	C
05	00024316	785.85	05/01/15	285269 DEPT. OF CHILD SUPPORT SERVICES	C
05	00024317	161.43	05/01/15	426687 GREAT LAKES HIGHER EDUCATION GUARANTY	C
05	00024318	6.00	05/01/15	262838 HIDALGO CO ADULT PROB OFFICER'S ASSN	C
05	00024319	129.23	05/01/15	266795 DIVISION OF CHILD SUPPORT SERVICES	C
05	00024320	440.55	05/01/15	220566 MICHIGAN STATE DISBURSEMENT UNIT	C
05	00024321	672.45	05/01/15	335975 MID ATLANTIC CAPITAL CORPORATION	C
05	00024322	156.00	05/01/15	420212 NEW JERSEY FAMILY SUPPORT PAYMENT CTR	C
05	00024323	39.40	05/01/15	349453 PRE-PAID LEGAL SERVICES, INC	C
05	00024324	3,787.92	05/01/15	349453 PRE-PAID LEGAL SERVICES, INC	C
05	00024325	732.87	05/01/15	336653 SERVICE EMPLOYEES INTERNATIONAL UNION	C
05	00024326	39.00	05/01/15	191167 SOUTH TEXAS COLLEGE	C
05	00024327	97.48	05/01/15	201324 U.S. DEPARTMENT OF EDUCATION	C
05	00024328	65.67	05/01/15	201324 U.S. DEPARTMENT OF EDUCATION	C
05	00024329	147.79	05/01/15	201324 U.S. DEPARTMENT OF EDUCATION	C
05	00024330	175.23	05/01/15	201324 U.S. DEPARTMENT OF EDUCATION	C
05	00024331	138.32	05/01/15	201324 U.S. DEPARTMENT OF EDUCATION	C
05	00024332	219.22	05/05/15	433314 CRUSE, EDMOND W.	C
Total Bank No 05		**28,696.89**			
07	00006039	4,000.00	05/05/15	289485 ALAMO INSURANCE GROUP, INC.	C
07	00006040	4,891.05	05/05/15	418919 UNITED HEALTHCARE	C
Total Bank No 07		**8,891.05**			
15	00030175	505.26	05/05/15	344168 BOYS & GIRLS CLUB OF EDINBURG RGV, INC.	C
15	00030176	10,961.27	05/05/15	375446 CATHOLIC CHARITIES OF THE RGV	C
15	00030177	22.79	05/05/15	11908 FEDEX	C
15	00030178	40,896.00	05/05/15	363286 GARZA, RENE D/B/A G & G CONTRACTORS	C
15	00030179	1,305.22	05/05/15	168602 LONE STAR NATIONAL BANK	C
15	00030180	51.75	05/05/15	344648 MARTINEZ, FRANCISCO M.	C
15	00030181	52,653.03	05/05/15	343714 PROYECTO AZTECA	C
15	00030182	357.60	05/05/15	310654 SERNA, DIANA R	C
15	00030183	450.00	05/05/15	213055 SOUTH TEXAS LAND INVESTIGATIONS	C
15	00030184	13,037.04	05/05/15	344427 THE SALVATION ARMY-MCALLEN	C
15	00030185	7,308.18	05/05/15	169498 URBAN COUNTY PROGRAM	C
15	00030186	55.93	05/05/15	168602 LONE STAR NATIONAL BANK	C
Total Bank No 15		**127,604.07**			

Total Hand Checks	.00
Total Computer Checks	1,754,363.22
Total ACH Checks	.00
Total Computer Voids	.00
Total Hand Voids	.00
Total ACH Voids	.00
Grand Total:	**1,754,363.22**

Batch Yr	Batch No	Amount
15	**001372**	**7,315.00**
15	**001373**	**16,387.50**
15	**001374**	**9,077.50**
15	**001375**	**19,642.50**
15	**001376**	**31,912.50**

Bank	Check No	Amount	Date	Vendor	Type
15	001382	21,581.54			
15	001398	47,309.14			
15	001401	9,884.22			
15	001409	465,488.34			
15	001411	19,517.50			
15	001414	25.00			
15	001420	415,310.39			
15	001421	6,662.50			
15	001424	20,795.30			
15	001425	18,356.27			
15	001428	33,359.78			
15	001429	45.00			
15	001437	69,033.81			
15	001444	29,291.65			
15	001446	25,990.19			
15	001447	205,620.14			
15	001454	61,380.66			
15	001457	37.18			
15	001459	7,575.19			
15	001463	47,073.23			
15	001472	32,667.89			
15	001477	4,160.64			
15	001482	127,548.14			
15	001483	510.00			
15	001484	748.59			
15	001485	55.93			

AI-49469 **2015 Intradept. (line item) Transfer** **2. A.**

CC CONSENT

Meeting Date: 05/05/2015

Submitted By: Katia Garcia, COMM. PCT. #1

Department: COMM. PCT. #1

Information

CAPTION

2015 - Pct.1 Parks (1100)

BACKGROUND

Fiscal Impact

FISCAL YEAR: 2015 ACCT. #: 5-1100-452-00-121-013-0-XXX

FUNDS AVAILABLE Y/N?: Y MATCHING FUNDS Y/N?:

BUDGETARY IMPACT:

Attachments

LIT

Form Review

Inbox	**Reviewed By**	**Date**
Budget & Management	Veronica Ortiz	05/01/2015 02:53 PM
Auditor's Office	Monica Badillo	05/01/2015 03:25 PM
Form Started By: Katia Garcia		Started On: 04/24/2015 08:31 AM
Final Approval Date: 05/01/2015		

DATE: April 24, 2015

2015
Transfer

AI-49469

DEPARTMENT HEAD: Commissioner A.C. Cuellar, Jr.

DEPARTMENT NAME: Hidalgo County Precinct No. 1
Parks

ACCOUNT NUMBER: 5-1100-452-00-121-013-0-XXX

Contact Person: Katia Garcia **Ph#:** (956) 968-8733 Ext. 1022

SUBJECT: **Intradepartmental transfer(s)** (increase (decrease)) in accordance with Local Government Code, Chapter 111, § 111.070, Item C (2).

Honorable Commissioners' Court of Hidalgo County:

I would like to request the following Intradepartmental transfer(s) (increase (decrease)) in accordance with Local Government Code, Chapter 111, § 111.070, Item C (2).

FROM OBJECT CODE	OBJECT DESCRIPTION	TO OBJECT CODE	OBJECT DESCRIPTION	AMOUNT
610	GENERAL SUPPLIES	350	OTHER SERVICES	$1,266.84
			TOTAL	$1,266.84

REASON:
Transfer needed to cover anticipated expenditures.

DEPARTMENT HEAD SIGNATURE **DATE**

APPROVED COMMISSIONERS' COURT **ATTEST COUNTY CLERK**

AI-49513 **2015 Intradept. (line item) Transfer** **2. B.**

CC CONSENT

Meeting Date: 05/05/2015

Submitted For: Joseph Palacios, COMM. PCT. #4

Submitted By: Veronica Lopez, COMM. PCT. #4

Department: COMM. PCT. #4

Information

CAPTION

2015 - Pct. 4 Rd. Maint (1200)

BACKGROUND

Fiscal Impact

FISCAL YEAR: 2015 ACCT. #: 5-1200-431-00-124-007-0-xxx

FUNDS AVAILABLE Y/N?: y MATCHING FUNDS Y/N?:

BUDGETARY IMPACT:

Funds available as of 05/1/15.

430 --> 660 $1,500.00
430 --> 751 $1,000.00

Attachments

49513

Form Review

Inbox	Reviewed By	Date
Budget & Management	Veronica Ortiz	05/01/2015 02:52 PM
Auditor's Office	Monica Badillo	05/01/2015 03:25 PM
Form Started By: Veronica Lopez		Started On: 04/29/2015 03:01 PM
Final Approval Date: 05/01/2015		

DATE: May 1, 2015

DEPARTMENT HEAD: Joseph Palacios

DEPARTMENT NAME: Hidalgo County Precinct No. 4
Rd. Maint.

ACCOUNT NUMBER: 5-1200-431-00-124-007-0-XXX

Contact Person: Veronica Lopez **Ph#:** (956) 383-3112 Ext. 4019

2015
Intradepartmental Transfer

AI- 49513

SUBJECT: **Intradepartmental transfer(s)** (increase (decrease)) in accordance with Local Government Code, Chapter 111, § 111.070, Item C (2).

Honorable Commissioners' Court of Hidalgo County:

I would like to request the following Intradepartmental transfer(s) (increase (decrease)) in accordance with Local Government Code, Chapter 111, § 111.070, Item C (2).

FROM OBJECT CODE	OBJECT DESCRIPTION	TO OBJECT CODE	OBJECT DESCRIPTION	AMOUNT
430	PCT4 RD MAINT- REPAIR & MAINT SERVICES	660	PCT4 RD MAINT- FURNISHINGS & EQUIP CONT	$1,500.00
430	PCT4 RD MAINT- REPAIR & MAINT SERVICES	751	PCT4 RD MAINT- MACHINERY & EQUIPMENT	$1,000.00
			TOTAL	$2,500.00

REASON:
Transfer needed for Pct 4 Rd. Maint. expenditures.

DEPARTMENT HEAD SIGNATURE

DATE

APPROVED COMMISSIONERS' COURT

ATTEST COUNTY CLERK

AI-49505 **2015 Intradept. (line item) Transfer** **2. C.**

CC CONSENT

Meeting Date: 05/05/2015

Submitted For: Eddie Olivarez, HEALTH & HUMAN SERVICES DEPT.

Submitted By: Mike Escaname, HEALTH & HUMAN SERVICES DEPT.

Department: HEALTH & HUMAN SERVICES DEPT.

Information

CAPTION

2015 - Health & Human Services Dept. / TX Healthy (1293)

BACKGROUND

Fiscal Impact

FISCAL YEAR: 2015 ACCT. #: 5-1293-441-00-340-061-5-xxx

FUNDS AVAILABLE Y/N?: y MATCHING FUNDS Y/N?: N

BUDGETARY IMPACT:

Funds available as of 4-29-15.

Attachments

LIT

Form Review

Inbox	**Reviewed By**	**Date**
Budget & Management	Veronica Ortiz	04/29/2015 10:37 AM
Auditor's Office	Monica Badillo	05/01/2015 03:25 PM
Form Started By: Mike Escaname		Started On: 04/28/2015 04:19 PM
Final Approval Date: 05/01/2015		

Date: April 28, 2015
Department Head: Eduardo Olivarez, Chief Administrative Officer
Department Name: Hidalgo County Health & Human Services Department
Account Number: 5-1293-441-00-340-061-5- TEXAS HEALTHY COMMUNITIES
Budget Line Item Transfer(s)

Honorable Commissioner's Court of Hidalgo County

I submit to you for your consideration the following line-item transfers in accordance with Local Government Code, Chapter 111, Subchapter C:

FROM		TO		
ACCOUNT NUMBER	ACCOUNT NAME (OBJECT CODE)	ACCOUNT NUMBER	ACCOUNT NAME (OBJECT CODE)	AMOUNT
5-1293-441-00-340-061-5-581	TX HEALTHY COMMUNITIES-TRAVEL IN COUNTY	5-1293-441-00-340-061-5-650	TX HEALTHY COMMUNITIES-SOFTWARE - CONTROLLED	$700.00
			Amount	$ 700.00

Revenue Account
Amount Requested: $ 700.00

Reason: Line item transfer needed to cover anticipated expenditures.

DEPARTMENT HEAD SIGNATURE

APPROVED COMMISSIONER'S COURT DATE ATTEST COUNTY CLERK

AI-49504 **2015 Intradept. (line item) Transfer** **2. D.**

CC CONSENT

Meeting Date: 05/05/2015

Submitted For: Eddie Olivarez, HEALTH & HUMAN SERVICES DEPT.

Submitted By: Mike Escaname, HEALTH & HUMAN SERVICES DEPT.

Department: HEALTH & HUMAN SERVICES DEPT.

Information

CAPTION

2015 - Health & Human Services Dept. / CPS-Hazards (1293)

BACKGROUND

Fiscal Impact

FISCAL YEAR: 2015 ACCT. #: 5-1293-441-00-340-013-5-XXX

FUNDS AVAILABLE Y/N?: Y MATCHING FUNDS Y/N?: Y

BUDGETARY IMPACT:

Funds available as of 5/1/15.

Attachments

Doc

TRANSFER

Form Review

Inbox	Reviewed By	Date
Budget & Management	Veronica Ortiz	04/29/2015 10:37 AM
Obdett Calzada	Obdett Calzada	05/01/2015 09:24 AM
Auditor's Office	Monica Badillo	05/01/2015 03:25 PM
Form Started By: Mike Escaname		Started On: 04/28/2015 04:12 PM
Final Approval Date: 05/01/2015		

This analysis is needed as the amount budgeted in the general ledger consists of 90% grant monies and 10% local match funds.

CPS / HAZARDS (PHEP) FY 15
GRANT ENDING 06/30/15

Projection of Salaries and Fringes for the remainder of the CPS / HAZARDS (PHEP) FY 15 period ending 06/30/15

		*COST PER PAY PERIOD Grant Budget 90%	*COST PER PAY PERIOD Match Budget 10%	REMAINING PAY PERIODS	COST FOR REMAINING PDS Grant Budget 90%	COST FOR REMAINING PDS Match Budget 10%	4/17/2015 BUDGET BALANCE Grant Budget 90%	4/17/2015 BUDGET BALANCE Match Budget 10%	ANTICIPATED SURPLUS/DEFICIT Grant Budget 90%	ANTICIPATED SURPLUS/DEFICIT Match Budget 10%
Salaries-F/T	113	$ 15,198.67		6.2	$ 94,231.75		$ 97,142.20		$ 2,910.45	$ -
Sub-Total Pay		**$ 15,198.67**	**$ -**	**$ 6.20**	**$ 94,231.75**	**$ -**	**$ 97,142.20**	**$ -**	**$ 2,910.45**	**$ -**
Health Insurance	211	$ 2,201.40		6	$ 13,208.40		$ 15,305.33		$ 2,096.93	$ -
Life Insurance *	212	$ 27.90		3	$ 83.70		$ 390.84		$ 307.14	$ -
Fica	220	$ 1,162.70		6.2	$ 7,208.73		$ 9,991.48		$ 2,782.75	$ -
Retirement	230	$ 1,714.41		6.2	$ 10,629.34		$ 14,938.14		$ 4,308.80	$ -
Unemployment Comp	250	$ 100.00		6.2	$ 620.00		$ 671.22		$ 51.22	$ -
Worker's Comp	260	$ 151.99		6.2	$ 942.32		$ 1,712.42		$ 770.10	$ -
Sub-Fringes		**$ 5,358.39**	**$ -**	**$ 33.80**	**$ 32,692.49**	**$ -**	**$ 43,009.43**	**$ -**	**$ 10,316.94**	**$ -**
		$ 20,557.06	**$ -**	**$ 40.00**	**$ 126,924.24**	**$ -**	**$ 140,151.63**	**$ -**	**$ 13,227.39**	**$ -**

* Life Insurance is paid once per month. (10 total)
* Health Ins. Is paid twice per month (20 total)

Pay Periods Remaining at 04/17/15:	Work Period Covered	Pay Date	
1	04/06/15 - 04/19/15	5/1/2015	
2	04/20/15 - 05/03/15	5/15/2015	
3	05/04/15 - 05/17/15	5/29/2015	
4	05/18/15 - 05/31/15	6/12/2015	
5	06/01/15 - 06/14/15	6/26/2015	
6	06/15/15 - 06/28/15	7/10/2015	
	06/29/15 - 06/30/15	7/24/2015	2 days only

Prepared by:
Health Human Services Dept.
04/17/15

Prepared by:
Health Human Services Dept.
04/17/15

Date: April 30, 2015
Department Head: Eduardo Olivarez, Chief Administrative Officer
Department Name: Hidalgo County Health & Human Services Department
Account Number: 5-1293-441-00-340-013-5- CPS/HAZARDS
Budget Line Item Transfer(s)

Honorable Commissioner's Court of Hidalgo County

I submit to you for your consideration the following line-item transfers in accordance with Local Government Code, Chapter 111, Subchapter C:

FROM		TO		
ACCOUNT NUMBER	ACCOUNT NAME (OBJECT CODE)	ACCOUNT NUMBER	ACCOUNT NAME (OBJECT CODE)	AMOUNT
5-1293-441-00-340-013-5-610	CPS/HAZARDS-GENERAL SUPPLIES	5-1293-441-00-340-013-5-660	CPS/HAZARDS-FURNISHINGS & EQUIP	$500.00
5-1293-441-00-340-013-5-113	CPS/HAZARDS-REG F/T EMPLOYEES	5-1293-441-00-340-013-5-660	CPS/HAZARDS-FURNISHINGS & EQUIP	$2,000.00
5-1293-441-00-340-013-5-211	CPS/HAZARDS-HEALTH INSURANCE	5-1293-441-00-340-013-5-660	CPS/HAZARDS-FURNISHINGS & EQUIP	$1,000.00
5-1293-441-00-340-013-5-220	CPS/HAZARDS-FICA	5-1293-441-00-340-013-5-751	CPS/HAZARDS-MACHINERY & EQUIP	$2,000.00
5-1293-441-00-340-013-5-583	CPS/HAZARDS-TRAVEL OUT OF COUNTY	5-1293-441-00-340-013-5-751	CPS/HAZARDS-MACHINERY & EQUIP	$1,000.00
5-1293-441-00-340-013-5-610	CPS/HAZARDS-GENERAL SUPPLIES	5-1293-441-00-340-013-5-751	CPS/HAZARDS-MACHINERY & EQUIP	$6,291.00
5-1293-441-00-340-013-5-230	CPS/HAZARDS-RETIREMENT	5-1293-441-00-340-013-5-751	CPS/HAZARDS-MACHINERY & EQUIP	$3,000.00
5-1293-441-00-340-013-5-532	CPS/HAZARDS-WIRELESS DEVICES	5-1293-441-00-340-013-5-751	CPS/HAZARDS-MACHINERY & EQUIP	$747.00
5-1293-441-00-340-013-5-780	CPS/HAZARDS-CAPITAL LEASES	5-1293-441-00-340-013-5-751	CPS/HAZARDS-MACHINERY & EQUIP	$471.00
5-1293-441-00-340-013-5-581	CPS/HAZARDS-TRAVEL IN COUNTY	5-1293-441-00-340-013-5-751	CPS/HAZARDS-MACHINERY & EQUIP	$150.00
			Amount	$ 17,159.00

Revenue Account
Amount Requested: $ 17,159.00

Reason: Line item transfer needed to cover anticipated expenditures;

DEPARTMENT HEAD SIGNATURE

APPROVED COMMISSIONER'S COURT DATE ATTEST COUNTY CLERK

AI-49503 **2015 Intradept. (line item) Transfer** **2. E.**

CC CONSENT

Meeting Date: 05/05/2015

Submitted For: Eddie Olivarez, HEALTH & HUMAN SERVICES DEPT.

Submitted By: Mike Escaname, HEALTH & HUMAN SERVICES DEPT.

Department: HEALTH & HUMAN SERVICES DEPT.

Information

CAPTION

2015 - Health & Human Services Dept. / Clinics (1100)

BACKGROUND

Fiscal Impact

FISCAL YEAR: 2015 ACCT. #: 5-1100-441-00-340-003-0-xxx

FUNDS AVAILABLE Y/N?: y MATCHING FUNDS Y/N?: N

BUDGETARY IMPACT:

Funds available as of 4-28-15.

Attachments

Transfer

Form Review

Inbox	Reviewed By	Date
Budget & Management	Veronica Ortiz	04/29/2015 10:36 AM
Auditor's Office	Monica Badillo	05/01/2015 03:25 PM
Form Started By: Mike Escaname		Started On: 04/28/2015 04:03 PM
Final Approval Date: 05/01/2015		

Date: April 28, 2015
Department Head: Eduardo Olivarez, Chief Administrative Officer
Department Name: Hidalgo County Health Department
Account Number: 5-1100-441-00-340-003-0 Health Clinics
Budget Line Item Transfer(s)

Honorable Commissioner's Court of Hidalgo County

I submit to you for your consideration the following line-item transfers in accordance with Local Government Code, Chapter 111, Subchapter C:

FROM		TO		
ACCOUNT NUMBER	ACCOUNT NAME (OBJECT CODE)	ACCOUNT NUMBER	ACCOUNT NAME (OBJECT CODE)	AMOUNT
5-1100-441-00-340-003-0-610	HEALTH CLINICS-GENERAL SUPPLIES	5-1100-441-00-340-003-0-640	HEALTH CLINICS-REFERENCE MATERIALS	$ 1,100.00
5-1100-441-00-340-003-0-610	HEALTH CLINICS-GENERAL SUPPLIES	5-1100-441-00-340-003-0-751	HEALTH CLINICS-MACHINERY & EQUIPMENT	$ 10,000.00
5-1100-441-00-340-003-0-610	HEALTH CLINICS-GENERAL SUPPLIES	5-1100-441-00-340-003-0-413	HEALTH CLINICS-ELEC SURVEILL & SECURITY	$ 1,000.00
			Amount	$ 12,100.00

Revenue Account
Amount Requested: $ 12,100.00

Reason: Funds needed to cover anticipated expenditures.

DEPARTMENT HEAD SIGNATURE

APPROVED COMMISSIONER'S COURT DATE ATTEST COUNTY CLERK

AI-49493 **2015 Intradept. (line item) Transfer** **2. F.**

CC CONSENT

Meeting Date: 05/05/2015

Submitted For: Damaris San Miguel, BUDGET & MANAGEMENT

Submitted By: Ivan Cantu, BUDGET & MANAGEMENT

Department: BUDGET & MANAGEMENT

Information

CAPTION

2015 - WIC Ineligible Costs (1100)

BACKGROUND

Fiscal Impact

FISCAL YEAR: 2015 ACCT. #: 5-1100-441-00-350-003-0-xxx

FUNDS AVAILABLE Y/N?: y MATCHING FUNDS Y/N?:

BUDGETARY IMPACT:

Funds available as of 4-29-15.

Attachments

lit

Form Review

Inbox	Reviewed By	Date
Ivan Cantu (Originator)	Ivan Cantu	04/28/2015 04:58 PM
Budget & Management	Veronica Ortiz	04/29/2015 10:33 AM
Auditor's Office	Monica Badillo	05/01/2015 03:25 PM

Form Started By: Ivan Cantu Started On: 04/28/2015 09:07 AM

Final Approval Date: 05/01/2015

DATE: May 5, 2015

DEPARTMENT HEAD: Sergio Cruz, Budget Officer

DEPARTMENT NAME: Department of Budget & Management for WIC Ineligible Costs

ACCOUNT NUMBER: 5-1100-441-00-350-003-0-XXX

Contact Person: Ivan Cantu, Budget Analyst III **Ph#:** EXT. 5425

2015
Intradepartmental Transfer

REVISED

AI #49493

SUBJECT: **Intradepartmental transfer(s)** (increase (decrease)) in accordance with Local Government Code, Chapter 111, § 111.070, Item C (2).

Honorable Commissioners' Court of Hidalgo County:

I would like to request the following Intradepartmental transfer(s) (increase (decrease)) in accordance with Local Government Code, Chapter 111, § 111.070, Item C (2).

FROM OBJECT CODE	OBJECT DESCRIPTION	**TO** OBJECT CODE	OBJECT DESCRIPTION	**AMOUNT**
890	OTHER	534	INTERNET	468.65
890	OTHER	412	CABLE/SATELITE TV	189.00
			TOTAL	**657.65**

REASON:
To fund negative balance due to a reclassification of expenditures done by the Auditor's office on 2-28-15 (refer to JE #150697). In addition to fund late fees related to cable/satelite services due to a payment pending to be posted by the Auditor's Office, as requested by Grants Accounting Division.

DEPARTMENT HEAD SIGNATURE

DATE / /

APPROVED COMMISSIONERS' COURT

ATTEST COUNTY CLERK

AI-49508 **2015 Intradept. (line item) Transfer** **2. G.**

CC CONSENT

Meeting Date: 05/05/2015

Submitted For: Rosie Hinojosa, SHERIFF DEPT.

Submitted By: Rosie Hinojosa, SHERIFF DEPT.

Department: SHERIFF DEPT.

Information

CAPTION

2015 - Sheriff's Office / Federal Sharing U.S. Department of Justice (1229)

BACKGROUND

Fiscal Impact

FISCAL YEAR: 2015 ACCT. #: 5-1229-421-00-280-007-0-xxx

FUNDS AVAILABLE Y/N?: y MATCHING FUNDS Y/N?: N

BUDGETARY IMPACT:

Funds available as of 04/30/2015.

Attachments

Line Item Transfer

Form Review

Inbox	**Reviewed By**	**Date**
Emilia Uriegas	Emilia Uriegas	04/30/2015 08:30 AM
Budget & Management	Veronica Ortiz	04/30/2015 09:45 AM
Auditor's Office	Monica Badillo	05/01/2015 03:25 PM
Form Started By: Rosie Hinojosa		Started On: 04/29/2015 12:07 PM
Final Approval Date: 05/01/2015		

DATE: 4/29/2015

DEPARTMENT HEAD: Sheriff J. E. "Eddie" Guerra

DEPARTMENT NAME: Sheriff's Federal Sharing - US Department of Justice

ACCOUNT NUMBER: 5-1229-421-00-280-007-0

SUBJECT: Budget Line-Item Transfer (s)

Honorable Commissioners' Court of Hidalgo County:

I submit to you for your consideration the following line-item transfers in accordance with Local Government Code, Chapter 111, Subchapter C.:

FROM			TO		
ACCOUNT NUMBER	ACCOUNT (OBJECT) NAME		ACCOUNT NUMBER	ACCOUNT (OBJECT) NAME	AMOUNT
5-1229-421-00-280-007-0-751	Machinery & Equipment	→	5-1229-421-00-280-007-0-740	Improvement Other Than Buildings	128,000.00
		→			
		→			
		→			
		→			
	T O T A L				**$128,000.00**

REASON: To appropriate monies for anticipated expenses.

_____

DEPARTMENT HEAD SIGNATURE

APPROVED COMMISSIONERS' COURT **DATE** **ATTEST COUNTY CLERK**

COUNTY AUDITOR'S FORM: ARS-CA-017
REVISED: 02/11/2003

AI-49509 **2015 Intradept. (line item) Transfer** **2. H.**

CC CONSENT

Meeting Date: 05/05/2015

Submitted For: Rosie Hinojosa, SHERIFF DEPT.

Submitted By: Rosie Hinojosa, SHERIFF DEPT.

Department: SHERIFF DEPT.

Information

CAPTION

2015 - Sheriff's Office / Federal Sharing U.S. Department of Treasury (1228)

BACKGROUND

Fiscal Impact

FISCAL YEAR: 2015 ACCT. #: 5-1228-421-00-280-006-0-xxx

FUNDS AVAILABLE Y/N?: y MATCHING FUNDS Y/N?: Y

BUDGETARY IMPACT:

Funds available as of 04/29/2015.

Attachments

Line Item Transfer

Form Review

Inbox	**Reviewed By**	**Date**
Emilia Uriegas	Emilia Uriegas	04/30/2015 08:30 AM
Budget & Management	Veronica Ortiz	04/30/2015 09:46 AM
Auditor's Office	Monica Badillo	05/01/2015 03:25 PM
Form Started By: Rosie Hinojosa		Started On: 04/29/2015 12:26 PM
Final Approval Date: 05/01/2015		

DATE: 4/29/2015

DEPARTMENT HEAD: Sheriff J. E. "Eddie" Guerra

DEPARTMENT NAME: Sheriff's Federal Sharing - US Department of Treasury

ACCOUNT NUMBER: 5-1228-421-00-280-006-0

SUBJECT: Budget Line-Item Transfer (s)

Honorable Commissioners' Court of Hidalgo County:

I submit to you for your consideration the following line-item transfers in accordance with Local Government Code, Chapter 111, Subchapter C.:

FROM			TO		
ACCOUNT NUMBER	ACCOUNT (OBJECT) NAME		ACCOUNT NUMBER	ACCOUNT (OBJECT) NAME	AMOUNT
5-1228-421-00-280-006-0-583	Out of County Employee Travel	→	5-1228-421-00-280-006-0-660	Furnishings & Equipment	10,000.00
5-1228-421-00-280-006-0-610	General Supplies		5-1228-421-00-280-006-0-660	Furnishings & Equipment	30,000.00
5-1228-421-00-280-006-0-751	Machinery & Equipment		5-1228-421-00-280-006-0-430	Repair & Maintenance Services	45,000.00
5-1228-421-00-280-006-0-751	Machinery & Equipment		5-1228-421-00-280-006-0-660	Furnishings & Equipment	15,000.00
		→			
		→			
		→			
		→			
			T O T A L		**$100,000.00**

REASON: To appropriate monies for anticipated expenses.

_____

DEPARTMENT HEAD SIGNATURE

APPROVED COMMISSIONERS' COURT **DATE** **ATTEST COUNTY CLERK**

COUNTY AUDITOR'S FORM: ARS-CA-017
REVISED: 02/11/2003

AI-49534 **2015 Intradept. (line item) Transfer** **2. I.**

CC CONSENT

Meeting Date: 05/05/2015

Submitted For: Mary Garcia, TAX OFFICE Submitted By: Mary Garcia, TAX OFFICE

Department: TAX OFFICE

Information

CAPTION

2015 - Tax Office / Scofflaw (1100)

BACKGROUND

Fiscal Impact

FISCAL YEAR: 2015 ACCT. #: 5-1100-415-15-140-004-0-xxx

FUNDS AVAILABLE Y/N?: y MATCHING FUNDS Y/N?:

BUDGETARY IMPACT:

Funds available as of 5-1-15.

Attachments

Scofflaw

Form Review

Inbox	**Reviewed By**	**Date**
Budget & Management	Veronica Ortiz	04/30/2015 03:58 PM
Auditor's Office	Monica Badillo	05/01/2015 03:25 PM
Form Started By: Mary Garcia		Started On: 04/30/2015 02:45 PM
Final Approval Date: 05/01/2015		

DATE: April 30, 2015

DEPARTMENT HEAD: Pablo (Paul) Villarreal Jr.

DEPARTMENT NAME: Hidalgo County Tax Office

ACCOUNT NUMBER: 5-1100-415-15-140-004-0-xxx

SUBJECT: **Intra-departmental Transfer/s (increase/decrease) in Accordance with Local Government Code, Chapter 111, Subchapter C, Section 111.070, Subsection C.**

Honorable Commissioners' Court of Hidalgo County:
20..
accordance with Local Government Code, Chapter 111, Subchapter C Section 111.070, Subsection C.

FROM OBJECT CODE	OBJECT NAME	**TO** OBJECT CODE	OBJECT NAME	AMOUNT
610	GENERAL SUPPLIES	751	MACHINERY & EQUIPMENT	$8,000.00
				$8,000.00

REASON: **Appropriation of funds to fund operating expenditures in relation to the Scofflaw Program .**

DEPARTMENT HEAD SIGNATURE

APPROVED COMMISSIONERS' COURT

DATE / /

ATTEST COUNTY CLERK

AI-49479 **2015 Intradept. (line item) Transfer** **2. J.**

CC CONSENT

Meeting Date: 05/05/2015

Submitted By: Nelda Olivarez, HIDTA

Department: HIDTA

Information

CAPTION

2015 - HIDTA / Treasury Funds (1252)

BACKGROUND

Fiscal Impact

FISCAL YEAR: 2015 ACCT. #: 5-1252-412-00-270-012-0-xxx

FUNDS AVAILABLE Y/N?: y MATCHING FUNDS Y/N?:

BUDGETARY IMPACT:

Funds available as of 5-1-15.

Attachments

Transfer#2

uniform policy

Form Review

Inbox	Reviewed By	Date
Rosalinda Cantu	Monica Badillo	05/01/2015 02:20 PM
Budget & Management	Monica Badillo	05/01/2015 02:21 PM
Auditor's Office	Monica Badillo	05/01/2015 03:25 PM

Form Started By: Nelda Olivarez Started On: 04/24/2015 01:42 PM

Final Approval Date: 05/01/2015

DATE: April 23, 2015 Transfer Number: 2

DEPARTMENT HEAD: RICARDO RODRIGUEZ, CRIMINAL DISTRICT ATTORNEY

DEPARTMENT NAME: HIDALGO COUNTY HIDTA TASK FORCE

ACCOUNT NUMBER: 1252-412-00-270-012-0-xxx U.S. Treasury -Asset Forfeiture Funds

SUBJECT: Budget Line-Item Transfers (s)

Honorable Commissioners' Court of Hidalgo County:

I submit to you for your consideration the following line-item transfer (s) in accordance with Local Government Code, Chapter 111, Subchapter C.:

FROM		*TO*		
ACCOUNT NO.(S)	*ACCOUNT NAME*	*ACCOUNT NO.(S)*	*ACCOUNT NAME*	*AMOUNT*
5-1252-412-00-270-012-0 890	OTHER	4-1252-412-00-270-012-0 605	CLOTHING & UNIFROMS	5,000.00
TOTAL				**$ 5,000.00**

REASON: TO FUND UNANTICIPATED EXPENDITURES

Jose V. Delgado
H.I.D.T.A. Task Force Commander — DATE

Attest County Clerk — DATE

Budget Officer — DATE

Approved Commissioners' Court — DATE

HIDALGO COUNTY H.I.D.T.A. TASK FORCE

UNIFORM POLICY

***Aim*:**
Due to the nature of the HIDTA investigations, a standard uniform policy cannot be in place. This policy is to give guidance on the reasonableness, safety and credibility of its Agents and other law enforcement officers assigned to HIDTA Task Force.

Application:
This policy applies to all Hidalgo County HIDTA Task Force Agents and other law enforcement officers assigned to HIDTA Task Force.

Policy:
It shall be the policy of the Hidalgo County HIDTA Task Force that all Task Force Agents will maintain an appearance that supports the aims, priorities and values of the HIDTA Task Force.

The HIDTA Task Force will issue tactical clothing, equipment, other safety supplies, or specific clothing to its Agents based on safety reasons, the need to identify themselves to the public and to improve team cohesiveness and operation effectiveness. The clothing issued by the Task Force will clearly identify the Agent as ***"POLICE"*** and used for official authorized Task Force business only. All clothing, equipment, and other safety supplies will be returned to the Task Force upon termination of employment.

The HIDTA Task Force administrator will keep abreast of any inappropriate use of said supplies/equipment. The administrator will identify personnel who have violated the "*Hidalgo County HIDTA Task Force Zero Tolerance Policy"* with a detailed report, followed with the appropriate disciplinary action.

Review and Revision:
The HIDTA Task Force reserves the right to rescind and/or amend this policy at any time upon Commissioners Court approval.

AI-49480 **2015 Intradept. (line item) Transfer** **2. K.**

CC CONSENT

Meeting Date: 05/05/2015

Submitted For: Yvonne Ramon, ELECTIONS DEPT.

Submitted By: Melanie Esparza, ELECTIONS DEPT.

Department: ELECTIONS DEPT.

Information

CAPTION

2015 Elections Dept (1100)

BACKGROUND

Fiscal Impact

FISCAL YEAR: 2015 ACCT. #: 5-1100-414-00-130-001-0-442

FUNDS AVAILABLE Y/N?: Y MATCHING FUNDS Y/N?: N

BUDGETARY IMPACT:

Funds available as of 4/24/15.

Attachments

Elections LIT

Form Review

Inbox	**Reviewed By**	**Date**
Budget & Management	Veronica Ortiz	04/24/2015 02:07 PM
Auditor's Office	Monica Badillo	05/01/2015 03:25 PM
Form Started By: Melanie Esparza		Started On: 04/24/2015 01:43 PM
Final Approval Date: 05/01/2015		

DATE: April 24, 2015

DEPARTMENT HEAD: Yvonne Ramon

DEPARTMENT NAME: Elections Department

ACCOUNT NUMBER: 5-1100-414-00-130-001-0-XXX

2015
Transfer
AI- 49480

Contact Person: Melanie Esparza **Ph#:** (956) 318-2570 Ext. 5707

SUBJECT: **Intradepartmental transfer(s)** (increase (decrease)) in accordance with Local Government Code, Chapter 111, § 111.070, Item C (2).

Honorable Commissioners' Court of Hidalgo County:

I would like to request the following Intradepartmental transfer(s) (increase (decrease)) in accordance with Local Government Code, Chapter 111, § 111.070, Item C (2).

FROM OBJECT CODE	OBJECT DESCRIPTION	TO OBJECT CODE	OBJECT DESCRIPTION	AMOUNT
442	Elections Dept-Equip & Vehicle Rentals	550	Elections Dept-Printing & Binding	$2,000.00
			TOTAL	$2,000.00

REASON:
Transfer needed to purchase printing items.

Approved by

/ /
DATE

APPROVED COMMISSIONERS' COURT

ATTEST COUNTY CLERK

AI-49482 **2015 Intradept. (line item) Transfer** **2. L.**

CC CONSENT

Meeting Date: 05/05/2015

Submitted By: Delma Silva, 206TH DISTRICT COURT

Department: 206TH DISTRICT COURT

Information

CAPTION

2015 - 206th District Court (1100)

BACKGROUND

Fiscal Impact

FISCAL YEAR: 2015 **ACCT. #:** 5-1100-412-00-004-001-0-xxx

FUNDS AVAILABLE Y/N?: y **MATCHING FUNDS Y/N?:**

BUDGETARY IMPACT:

Funds available as of 4-29-15.

Attachments

Budget Line Item Transfer

Form Review

Inbox	Reviewed By	Date
Budget & Management	Veronica Ortiz	04/24/2015 04:23 PM
Purchasing Department	Monica Badillo	05/01/2015 03:25 PM
Form Started By: Delma Silva		Started On: 04/24/2015 02:51 PM
Final Approval Date: 05/01/2015		

INTRA-DEPARTMENTAL TRANSFER

DATE: April 24, 2015

DEPARTMENT HEAD: Judge Rose G. Reyna

DEPARTMENT NAME: 206th District Court

ACCOUNT NUMBER: 5-1100-412-00-004-001-0-

CONTACT PERSON: Delma G. Silva PHONE: (956)318-2265

SUBJECT: Intra-departmental Transfer(s)

Honorable Commissioner's Court of Hidalgo County:

I submit for your consideration the following Intra-departmental transfer(s) in accordance with Local Government Code, Chapter 111, Subchapter C.

FROM: OBJECT CODE	OBJECT NAME	TO: OBJECT CODE	OBJECT NAME	AMOUNT
583	Travel Out of County	831	Court Costs & Investigation	$2,110.00
584	Registration Fees	831	Court Costs & Investigation	$373.00
			TOTAL	2,483.00

REASON: To pay off any ouststanding invoices

DEPARTMENT HEAD SIGNATURE

4/24/2015
DATE

APPROVED COMMISSIONERS' COURT

ATTEST COUNTY CLERK

AI-49506 **2015 Intradept. (line item) Transfer** **2. M.**

CC CONSENT

Meeting Date: 05/05/2015

Submitted For: Horaldo Sanchez, CONSTABLE PCT. #4

Submitted By: Nayla Munoz, CONSTABLE PCT. #4

Department: CONSTABLE PCT. #4

Information

CAPTION

2015 - Constable Pct. 4 (1100)

BACKGROUND

Fiscal Impact

FISCAL YEAR: 2015 ACCT. #: 5-1100-421-00-294-001-0-xxx

FUNDS AVAILABLE Y/N?: y MATCHING FUNDS Y/N?:

BUDGETARY IMPACT:

Funds available as of 4-30-15.

Attachments

LIT42915

Form Review

Inbox	**Reviewed By**	**Date**
Budget & Management	Veronica Ortiz	04/29/2015 10:35 AM
Auditor's Office	Monica Badillo	05/01/2015 03:25 PM

Form Started By: Nayla Munoz Started On: 04/29/2015 08:55 AM

Final Approval Date: 05/01/2015

BUDGET INTRADEPARTMENTAL TRANSFER REQUEST

DATE: April 29, 2015

DEPARTMENT HEAD: A. "J.R." GAITAN

DEPARTMENT NAME: CONSTABLE PRECINCT 4

ACCOUNT NUMBER: 5-1100-421-00-294-001-0

SUBJECT: Budget Intradepartmental Transfer

Honorable Commissioner's Court of Hidalgo County:

I would like to request the following Intradepartmental Budget Tranfer(s) in accordance with Local Government Code, Chapter 111, Subchapter C.

FROM OBJECT CODE	OBJECT DESCRIPTION	**TO** OBJECT CODE	OBJECT DESCRIPTION	**AMOUNT**
660	Furnishings & Equipment	**550**	Printing & Binding	**$500.00**
442	Equip & Vehicle Rentals	**550**	Printing & Binding	**$49.75**
584	Registration Fees	**550**	Printing & Binding	**$49.65**
			TOTAL	**$599.40**

REASON: Transfer needed to cover expenditures for buisness cards.

HORALDO SANCHEZ *for Constable A. "J.R." Gaitan*

APPROVED COMMISSIONERS' COURT

DATE

ATTEST COUNTY CLERK

AI-49511 **Planning Department** **3. A.**

CC CONSENT

Meeting Date: 05/05/2015

Submitted By: Irma Castillo, PLANNING DEPT.

Department: PLANNING DEPT.

Information

CAPTION

Certificate of Plat and Utility Status under Texas Local Government Code Section 232.028 (b)

BACKGROUND

Fiscal Impact

Attachments

Pct 3 Cert Plat & Utility Status 05-05-15

Pct 2 & 4 Cert Plat & Utility Status 05-05-15

Form Review

Inbox	**Reviewed By**	**Date**
Budget & Management	Veronica Ortiz	04/29/2015 02:48 PM
Glinda Pacheco	Glinda Pacheco	04/29/2015 04:37 PM
Auditor's Office	Monica Badillo	05/01/2015 03:25 PM

Form Started By: Irma Castillo Started On: 04/29/2015 01:39 PM

Final Approval Date: 05/01/2015

	PLANNING DEPT. PCT 3 CERTIFICATE OF PLAT & UTILITY STATUS	
	APPLICANT	APPLICATION NO.
1.	MOISES ALMAZAN	3-15767 / 4-27-15
2.		
3.		
4.		
5.		
6.		
7.		
	COMM. COURT: MAY 5, 2015	

PLANNING DEPARTMENT

County of Hidalgo

Rev. 02-19-10

Main Office
1304 South 25th Street
Edinburg, Texas 78542
956-318-2840
956-318-2844

Precinct No.1 Substation
1902 Joe Stephens Ave.
Weslaco, TX 78596
956-968-4734
956-973-7850

Precinct No.3 Substation
2401 N. Moorefield Rd.
Mission, TX 78572
956-205-7045
956-205-7049

T.J. Arredondo
Director of Planning

Precinct 1 2 3 4

Application No: 3-157607

4/27/15

HIDALGO COUNTY
CERTIFICATE OF PLAT AND UTILITY STATUS
UNDER TEXAS LOCAL GOVT. CODE SECTION 232.028(b)

WE THE UNDERSIGNED CERTIFY AS FOLLOWS:

Upon the application of:

Name: Moises Almazan

Address: AVERY AVE
JORDAN Mission Tx

Phone: (956) 271-67-03

	Temporary Service	Final Service
Approved by Environmental Health:		Charles Rowe
	Authorized Signature	Authorized Signature
Inspection/Permit No:		Pre Inspection
Date Approved:	/ /	4/27/15

Water Supplier: Agua SUD

Utility Provider: [ ]M.V.E.C. [ ] AEP

Account/ESI No.: 100327894-

[ ] Temporary Pole [X] Permanent Service

regarding the land described as: Jordan Garden Lot 7,

on_____, 20_____, the Hidalgo County Commissioners Court, at a meeting duly called and noticed in accordance with the Texas Open Meetings Act, made the following determinations regarding plat and utility status of the land herein described pursuant to Texas Local Government Code Section 232,028(b):

Fill in "yes" or "no" in each blank

Yes A plat has been prepared;

Yes A plat has been reviewed and approved by the Commissioners Court; (Date approved 4/22/08);

Yes water service facilities have been constructed or installed to service the subdivision under Local Government Code Section 232.023 and are fully operable; (verified by Sandra Cantu);

nvc an organized sewage collection and treatment system is to be used, and under sewer service facilities have been constructed or installed to service the subdivision under Section 232.023 and are fully operable; (verified by Sandra Cantu);

Yes individual septic systems are to be used, and lots in the subdivision can be adequately and legally served by septic systems under Section 232.023; (verified by Sandra Cantu);

Yes electrical and gas facilities, if available, have been constructed or installed to service the subdivision under Section 232.023. (verified by Sandra Cantu);

Sandra Cantu 4/29/15
Planning Department Authorized Signature

Hidalgo County Judge

Date

ATTEST: _____
Hidalgo County Clerk

Date

PLANNING DEPARTMENT

County of Hidalgo

Rev. 02-19-10

Main Office
1304 South 25th Street
Edinburg, Texas 78542
956-318-2840
956-318-2844

Precinct No.1 Substation
1902 Joe Stephens Ave.
Weslaco, TX 78596
956-968-4734
956-973-7850

Precinct No.3 Substation
2401 N. Moorefield Rd.
Mission, TX 78572
956-205-7045
956-205-7049

T.J. Arredondo
Director of Planning

Precinct 1 2 (3) 4

Application No: 3-157607
4/27/15

REQUEST FOR HIDALGO COUNTY CERTIFICATE OF PLAT AND UTILITY STATUS UNDER TEXAS LOCAL GOVT. CODE SECTION 232.028(b)

In my status and for the land indicated below, which is located outside of any municipality, I request that the Hidalgo County Commissioners Court make the determinations regarding plat and utility status described in Texas Local Government Code § 232.028(b) and issue a certificate of such determinations:

PARTY MAKING REQUEST:

Name: MOISES ALMAZAN

Address: AVERY AVE
MISSION TX

Phone: (956) 271-67-03

IDENTIFICATION OF LAND (e.g., lot and block number of recorded subdivision, designation on plat, address, description in deed, etc.):

Jordan Gardens Lot 7

STATUS OF PERSON OR ENTITY MAKING REQUEST:

_____ Subdivider
__✓__ Owner of lot in subdivision
_____ Resident of lot in a subdivision
_____ Entity that provides utility service

X Moises Aguilar
Requesting Party (Signature)

4-8-15
Date

ATTACHED COPY OF VERIFICATION OF OWNERSHIP OR RESIDENCY OF LOT:

__✓__ Deed
_____ Executory Contract
_____ Lease
_____ Rent Receipt
_____ Affidavit
__✓__ Other (describe) copy of permit

This part to be filled out by receiving county official:

Location of land verified and completed request accepted by Hidalgo County for processing on:

4/29/15
Date

County Official

Chapter 232 Texas LGC Application

APPLICATION NO:
3-15767
Apr. 27, 2015

COUNTY OF HIDALGO
PLANNING DEPARTMENT
PO DRAWER B EDINBURG TX 78539
TEL 318-2840 FAX 318-2844

J8130-00-000-0007-00

[1] OWNER: ALMANZAN, MOISES

AVERY AVE
MISSION, TX 78574
Telephone No. 271-6703

[2] CONTRACTOR: SELF

[3] WATER SYSTEM: AGUA

[4] PURPOSE OF APPLICATION: MOBILE HOMES
44-MOBILE HOMES/ RV
[5] SIZE OF STRUCTURE: 224 Sq. Ft.

[6] USE OF BUILDING: M/H

[7] LEGAL DESC./NAME OF SUBDIVISION
JORDAN GARDENS LOT 7
X-44

LOCATION: 0 MINNESOTA RD & 6 ML

[8] SEWAGE: EXIST

[9] CONSTRUCTION TYPE: META

[10] EST. COST OF CONST.: $1,000

[11] SPECIAL FLOOD HAZARD AREA: ____YES ✓ NO

Special Conditions: No construction allowed over any easements.
25 R 35 WEST 10 EAST SIDE 6

Prepared by — Date: 4/27/15

Approved by — Date: 4/27/15

Signature of Owner or Applicant — Date: 4-27-15

FOR COUNTY USE ONLY
APPLICATION FEES

OTHER ____
TOTAL AMOUNT **$30.00**

Light [X] Water [X]

Flood Zone: NO
Panel No. /Suffix: 0290 D Pct: 3
Community No.: 480334

Certification of Elevation
Required: ____ YES ____ NO ____ BFE

A. Setbacks front, side & rear shall be in any deed restrictions.
B. No more than one single family residence per lot.
C. Applicant shall comply with all of the plat and/or deed restrictions and requirements affecting the lot.
D. Permit fee shall be doubled for construction commencing or structures moved in prior to obtaining a permit.
E. Applicant/owner states that no structures exist on this tract of land. If found in violation, permit may be revoked.

[NOTICE]

SEPARATE PERMITS ARE REQUIRED FOR SEPTIC TANKS. THIS PERMIT BECOMES NULL AND VOID IF WORK OR CONSTRUCTION AUTHORIZED IS NOT COMMENCED WITHIN 6 MONTHS. OR IF CONSTRUCTION OR WORK IS SUSPENDED OR ABANDONED FOR A PERIOD OF ONE YEAR AT ANYTIME AFTER WORK IS COMMENCED.

I HEREBY CERTIFY THAT I HAVE READ AND EXAMINED THIS APPLICATION AND KNOW THE SAME TO BE TRUE AND CORRECT. ALL PROVISIONS OF LAWS AND REGULATIONS GOVERNING THIS TYPE OF WORK WILL BE COMPLIED WITH WHETHER SPECIFIED HEREIN OR NOT. THE GRANTING OF A PERMIT DOES NOT PRESUME TO GIVE AUTHORITY TO OR CANCEL THE PROVISIONS OF ANY OTHER STATE OR LOCAL LAW REGULATING CONSTRUCTION OR THE PERFORMANCE OF CONSTRUCTION.

Recorded On-2008-May-16 As-1890339

1890339

SPECIAL WARRANTY DEED WITH VENDOR'S LIEN

NOTICE OF CONFIDENTIALITY RIGHTS: If you are a natural person, you may remove or strike any of the following information from this instrument before it is filed in the public records: Your Social Security Number or your Driver's License Number.

Date: **April 29, 2008**

Grantor: **ROBERT W. SMITH dba ANVIL ENTERPRISES**

Grantor's Mailing Address in Hidalgo County):

7245 W Mile 9 Rd.
MISSION, TEXAS 78574

Grantee: **Moises Almazan and Leslie Aguilar**

Grantee's Mailing Address in Hidalgo County:

Rt. 36, Box 611
Mission, TX 78574

Consideration: TEN AND NO/100 DOLLARS and other good and valuable consideration and the further consideration of a note (the "Purchase Note") of even date, that is in the principal amount of $ 28,750 and is executed by Grantee, payable to the order of Grantor. It is secured by a vendor's lien retained in this deed and by a deed of trust of even date, from Grantee to DAVID CROOK, Trustee.

Property (including and improvements): LOT# 7, JORDAN GARDENS, Hidalgo County, Texas, according to the map or plat thereof recorded in Volume 55, pages 48-50, of the map records of Hidalgo County, Texas.

Reservations From and Exceptions to Conveyance and Warranty:
SAVE AND EXCEPT all oil, gas, and other minerals not previously reserved by prior Grantor are expressly reserved by grantor herein, together with the right of ingress and egress at all times for mining, drilling, exploring, operating, and developing the property for oil, gas, and other minerals and for removing them from the property. If this interest is subject to an existing lease for oil and has executed and delivered this Deed and has granted, bargained, sold, and conveyed the Property, and Grantee has accepted this Deed and has purchased the Property "as is", "where is" and "with all faults"' gas or oil, gas, and other minerals, Grantor is entitled to receive the royalties and other benefits that are associated with the interest and payable under the lease;
SUBJECT TO Restrictive covenants recorded as Document Number 1883695 in the Official Records of Hidalgo County, Texas;
SUBJECT TO visible and apparent easements on or across the subject property;
SUBJECT TO minimum floor elevations, minimum building setback lines, utility easements, and other requirements shown on the map of said subdivision;
SUBJECT TO all recorded restrictions, reservations, covenants, conditions, oil, gas and mineral leases, mineral severances and other instruments, other than liens and conveyances, that affect the property;
SUBJECT TO Easements, right-of-way, and prescriptive rights, whether of record or not;
SUBJECT TO easements, rules, rights and regulations in favor of Hidalgo County Irrigation District No. 6;

SUBJECT TO taxes for the current year and all subsequent years, payment of which are expressly assumed by the Grantee herein.

Grantor, for the consideration, receipt of which is acknowledged, and subject to the reservations from and exceptions to conveyance and warranty, grant, sell and convey to Grantee the property, together with all and singular the rights and appurtenances thereto in any wise belonging, to have and hold it to Grantee, Grantee's heirs, executor, administrators, successors or assigns forever. Grantor binds Grantor and Grantor's heirs, executors, administrators and successors to warrant and forever defend all and singular the property to Grantee and Grantee's heirs, executors, administrators, successors and assigns against every person whomsoever lawfully claiming or to claim the same or any part thereof, except as to the reservations from and exceptions to conveyance and warranty, when the claim is by, through or under Grantor, but not otherwise.

Grantor and without any representations or warranties whatsoever, express or implied, written or oral, it being the intention of Grantor and Grantee to expressly negate and exclude all representations and warranties, including, but not limited to (i) the physical condition of the property or any element thereof, including, without limitations, warranties related to suitability for habitation, merchantability or fitness for a particular purpose; (ii) the nature or quality of construction, structural design and engineering of any improvements; (iii) the quality of the labor and materials included in any improvements; (iv) the soil conditions, drainage or other conditions existing at the property with respect to any particular purpose, developmental potential or otherwise; (v) all warranties created by any affirmation of fact or by any description of the property; and (vi) all other warranties and representations whatsoever, except the warranty of title expressly set forth herein.

The vendor's lien against and superior title to the property are retained until Purchase Note described is fully paid according to its terms, at which time this deed shall become absolute.

When the context requires, singular nouns and pronouns included the plural, and plural nouns and pronouns include the singular.

ROBERT W. SMITH dba ANVIL ENTERPRISES

By: Robert W. Smith

ACKNOWLEDGMENT

STATE OF TEXAS §
§
COUNTY OF HIDALGO §

This instrument was acknowledged before me on April 29, 2008, by Robert W. Smith.

Notary Public, State of Texas

MARIA ELENA MARTINEZ
MY COMMISSION EXPIRES
March 8, 2010

AFFIDAVIT

STATE OF TEXAS)(
COUNTY OF DALLAS)(

I, **MOISES ALMAZAN**, WITH THIS AFFIDAVIT ACKNOWLEDGE THAT **BEATRIZ ALMAZAN**, HAS FULL AUTHORITY TO APPLY FOR A DEVELOPMENT APPLICATION AT THE PROPERTY LOCATED AT **LOT 7, JORDAN GARDENS** AND TO SUBMIT THIS APPLICATION WITH THE HIDALGO COUNTY PLANNING DEPARTMENT. WITH THIS AFFIDAVIT, I AM IDEMNIFYING HIDALGO COUNTY AND ITS EMPLOYEES SHOULD ANY NEGATIVE CONSEQUENCES TAKE PLACE AS A RESULT OF MY AUTHORIZATION TO ALLOW **BEATRIZ ALMAZAN** TO APPLY FOR A PERMIT WITH HIDALGO COUNTY.

Moises Almazan

Moises Almazan

SWORM TO AND SUBSCRIBED before me the undersigned authority on this the 7th day of April, 2015.

NOTARY PUBLIC FOR THE STATE OF TEXAS

	PLANNING DEPT. PCTS 2 & 4 CERTIFICATE OF PLAT & UTILITY STATUS	
	APPLICANT	APPLICATION NO.
1.	Cynthia Perea	4-9775
2.	Elpdia Tovar	4-14256
3.	Emigdio Villanueva	4-14373
4.	Emigdio Villanueva	4-14372
5.	Manuel Lopez	4-14321
	COMM. COURT: May 5, 2015	

PLANNING DEPARTMENT

County of Hidalgo

Rev. 02-19-10

Main Office
1304 South 25th Street
Edinburg, Texas 78542
956-318-2840
956-318-2844

Precinct No.1 Substation
1902 Joe Stephens Ave.
Weslaco, TX 78596
956-968-4734
956-973-7850

Precinct No.3 Substation
2401 N. Moorefield Rd.
Mission, TX 78572
956-205-7045
956-205-7049

T.J. Arredondo
Director of Planning

Precinct 1 2 3 4

Application No: 4-9775
06-24-10

HIDALGO COUNTY
CERTIFICATE OF PLAT AND UTILITY STATUS
UNDER TEXAS LOCAL GOVT. CODE SECTION 232.028(b)

WE THE UNDERSIGNED CERTIFY AS FOLLOWS:

Upon the application of:

Approved by Environmental Health:	Temporary Service	Final Service
	Authorized Signature	Authorized Signature
Inspection/Permit No:		Pre-Installed
Date Approved:	/ /	4 / 29 / 15

Name: Cynthia R. Perez

Address: 2 1410 Chance Lane
Edinburg, Tx
78541

Phone: (956) 381-1123

Water Supplier: North Alamo Water Supply

Utility Provider: [√] M.V.E.C. [ ] AEP

Account/ESI No.: # 245668-001

[ ] Temporary Pole [√] Permanent Service

regarding the land described as:
Rio Bravo Ranch Ph #3 Lot 15,

on _____, 20____, the Hidalgo County Commissioners Court, at a meeting duly called and noticed in accordance with the Texas Open Meetings Act, made the following determinations regarding plat and utility status of the land herein described pursuant to Texas Local Government Code Section 232,028(b):
Fill in "yes" or "no" in each blank

YES A plat has been prepared;
YES A plat has been reviewed and approved by the Commissioners Court; (Date approved 04-07-08);
YES water service facilities have been constructed or installed to service the subdivision under Local Government Code Section 232.023 and are fully operable; (verified by _____);
NO an organized sewage collection and treatment system is to be used, and under sewer service facilities have been constructed or installed to service the subdivision under Section 232.023 and are fully operable; (verified by _____);
YES individual septic systems are to be used, and lots in the subdivision can be adequately and legally served by septic systems under Section 232.023; (verified by _____);
YES electrical and gas facilities, if available, have been constructed or installed to service the subdivision under Section 232.023. (verified by _____);

_____ Planning Department Authorized Signature

_____ Hidalgo County Judge

_____ Date

ATTEST: _____ Hidalgo County Clerk

_____ Date

Chapter 232 Texas LGC Application

APPLICATION NO:
4-9775
Jun. 24, 2010

COUNTY OF HIDALGO
PLANNING DEPARTMENT
1304 S. 25th Ave EDINBURG TX 78539
TEL 318-2840 FAX 318-2844

R2930-03-000-0015-00

[1] OWNER: PEREA, CYNTHIA

21410 CHANCE LANE
EDINBURG TX, 78541
Telephone No. 330-8482

[7] LEGAL DESC./NAME OF SUBDIVISION
RIO BRAVO RANCH PH 3 LOT # 15

[2] CONTRACTOR: SELF

LOCATION: 0 M.CRISTO & SKINNER

[3] WATER SYSTEM: N AL

[8] SEWAGE: EXIST

[4] PURPOSE OF APPLICATION: NEW RESIDENCE
29- RESIDENTIAL MOVE-IN/RELO.BUILD

[9] CONSTRUCTION TYPE: WOOD

[5] SIZE OF STRUCTURE: 960 Sq. Ft.

[10] EST. COST OF CONST.: $1,400

[6] USE OF BUILDING: RES ZONE X

[11] SPECIAL FLOOD HAZARD AREA: ____YES
_✓_ NO

Special Conditions: No construction allowed over any easements.
MUST COMPLY WITH ALL COUNTY SETBACKS & REGUL
FRONT 25" REAR 40" SIDES 6" FINISHED FLOOR OF ELEV
18" ABOVE CENTERLINE OF ROAD.

Prepared by — Date: 6/24/10

Approved by — Date: 6/21/10

Signature of Owner or Applicant — Date: 6-24-10

FOR COUNTY USE ONLY
APPLICATION FEES

OTHER _____
TOTAL AMOUNT $30.00

Light [X] Water [X]

Flood Zone: NO
Panel No. /Suffix: 0325C Pct: 4

Community No.: 480334

Certification of Elevation
Required: ____ YES ✓ NO ____ BFE

A. Setbacks front, side & rear shall be in any deed restrictions.
B. No more than one single family residence per lot.
C. Applicant shall comply with all of the plat and/or deed restrictions and requirements affecting the lot.
D. Permit fee shall be doubled for construction commencing or structures moved in prior to obtaining a permit.
E. Applicant/owner states that no structures exist on this tract of land. If found in violation, permit may be revoked.

[NOTICE]

SEPARATE PERMITS ARE REQUIRED FOR SEPTIC TANKS. THIS PERMIT BECOMES NULL AND VOID IF WORK OR CONSTRUCTION AUTHORIZED IS NOT COMMENCED WITHIN 6 MONTHS. OR IF CONSTRUCTION OR WORK IS SUSPENDED OR ABANDONED FOR A PERIOD OF ONE YEAR AT ANYTIME AFTER WORK IS COMMENCED.

I HEREBY CERTIFY THAT I HAVE READ AND EXAMINED THIS APPLICATION AND KNOW THE SAME TO BE TRUE AND CORRECT. ALL PROVISIONS OF LAWS AND REGULATIONS GOVERNING THIS TYPE OF WORK WILL BE COMPLIED WITH WHETHER SPECIFIED HEREIN OR NOT. THE GRANTING OF A PERMIT DOES NOT PRESUME TO GIVE AUTHORITY TO OR CANCEL THE PROVISIONS OF ANY OTHER STATE OR LOCAL LAW REGULATING CONSTRUCTION OR THE PERFORMANCE OF CONSTRUCTION.

PLANNING DEPARTMENT

County of Hidalgo

Rev. 02-19-10

Main Office
1304 South 25th Street
Edinburg, Texas 78542
956-318-2840
956-318-2844

Precinct No.1 Substation
1902 Joe Stephens Ave.
Weslaco, TX 78596
956-968-4734
956-973-7850

Precinct No.3 Substation
2401 N. Moorefield Rd.
Mission, TX 78572
956-205-7045
956-205-7049

T.J. Arredondo
Director of Planning

Precinct 1 2 3 4

Application No: 4-9775

REQUEST FOR HIDALGO COUNTY CERTIFICATE OF PLAT AND UTILITY STATUS UNDER TEXAS LOCAL GOVT. CODE SECTION 232.028(b)

In my status and for the land indicated below, which is located outside of any municipality, I request that the Hidalgo County Commissioners Court make the determinations regarding plat and utility status described in Texas Local Government Code § 232.028(b) and issue a certificate of such determinations:

PARTY MAKING REQUEST:

Name: Cynthia R. Perea

Address: 21410 Chance Lane
Edinburg, Tx 78541

Phone: (956) 381-1123

IDENTIFICATION OF LAND (e.g., lot and block number of recorded subdivision, designation on plat, address, description in deed, etc.):

Rio Bravo Ranch Ph III Lot #15

STATUS OF PERSON OR ENTITY MAKING REQUEST:

_____ Subdivider
__✓__ Owner of lot in subdivision
_____ Resident of lot in a subdivision
_____ Entity that provides utility service

Cynthia R. Perea 4-24-15
Requesting Party (Signature) Date

ATTACHED COPY OF VERIFICATION OF OWNERSHIP OR RESIDENCY OF LOT:

__✓__ Deed
_____ Executory Contract
_____ Lease
_____ Rent Receipt
_____ Affidavit
_____ Other (describe) PMT

This part to be filled out by receiving county official:

Location of land verified and completed request accepted by Hidalgo County for processing on:

04/29/15
Date

County Official

Recorded On-2009-Jul-23 As-2019469

WARRANTY DEED WITH VENDOR'S LIEN

2019469

NOTICE OF CONFIDENTIALITY RIGHTS: IF YOU ARE A NATURAL PERSON, YOU MAY REMOVE OR STRIKE ANY OF THE FOLLOWING INFORMATION FROM THIS INSTRUMENT BEFORE IT IS FILED FOR RECORD IN THE PUBLIC RECORDS: YOUR SOCIAL SECURITY NUMBER OR YOUR DRIVER'S LICENSE NUMBER.

Date: June 10, 2009

Grantor: Hidalgo Affordable Housing, LTD.

Grantor's Mailing Address (including county):
5711 North 10th Street
McAllen, Texas 78504
Hidalgo County, Texas

Grantee: Cynthia Perea

Grantee's Mailing Address (including county):
2006 Barreda Circle
Edinburg, TX 78542
Hidalgo County, Texas

Consideration: Ten Dollars and other valuable consideration to the undersigned paid by the grantee herein named, the receipt of which is hereby acknowledged, and the further consideration of a note of even date that is in the principal amount of **Twenty Five Thousand Five Hundred Dollars and 00/100 ($25,500.00)** and is executed by Grantee, payable to the order of William A. Schwarz. The note is secured by a vendor's lien retained in favor of William A. Schwarz. in this deed and by a deed of trust of even date from Grantee to Robert L. Schwarz, Trustee.

Property (including any improvements):

Lot 15, Rio Bravo Ranch, No. 3, Hidalgo County, Texas as per the map or plat thereof on file and of record in Volume 55 , Page 37-40 , Map Records, Hidalgo County, Texas

Reservations from and Exceptions to Conveyance and Warranty:

1. Mineral reservations and conveyances of record.

2. Easements of record.

3. Subdivision restrictions of record as instrument number , Official Records, Hidalgo County, Texas.

4. Deed of Trust filed of record as instrument number 1826954, Official Records, Hidalgo County, Texas to secure Texas State Bank in the payment of a Real Estate Lien Note in the principal amount of $524,197.12 which, including any extensions thereof, Grantor agrees to pay as and when same becomes due and payable. If Grantee should pay the Vendor's Lien Note described herein in full, Grantor shall procure a Partial Release of such lien.

Grantor, for the consideration and subject to the reservations from, and exceptions to conveyance and warranty, grants, sells, and conveys to Grantee the Property, together with all and singular the rights and appurtenances thereto in any wise belonging, to have and hold it to Grantee, Grantee's heirs, executors, administrators, successors, or assigns forever. Grantor binds Grantor and Grantor's heirs, executors, administrators, and successors to warrant and forever defend all and singular the property to Grantee and Grantee's heirs, executors, administrators, successors, and assigns against every person whomsoever lawfully claiming or to claim the same or any part thereof, except as to the reservations from and exceptions to warranty.

The vendor's lien against and superior title to the property are retained until each note described is fully paid according to its terms, at which time this deed shall become absolute.

When the context requires, singular nouns and pronouns include the plural.

WILLIAM A. SCHWARZ

(Acknowledgment)

State of Texas §
§
County of Hidalgo §

This instrument was acknowledged before me on the 10th day of June 2009, by WILLIAM A. SCHWARZ.

Lawrence A. Lyon
Notary Public
STATE OF TEXAS
My Comm Exp. Nov. 10, 2010

Notary Public, State of Texas

AFTER RECORDING RETURN TO:

5711 N. 10th Street
McAllen, Texas 78504

PLANNING DEPARTMENT

County of Hidalgo

Rev. 02-19-10

Main Office
1304 South 25th Street
Edinburg, Texas 78542
956-318-2840
956-318-2844

Precinct No.1 Substation
1902 Joe Stephens Ave.
Weslaco, TX 78596
956-968-4734
956-973-7850

Precinct No.3 Substation
2401 N. Moorefield Rd.
Mission, TX 78572
956-205-7045
956-205-7049

T.J. Arredondo
Director of Planning

Precinct 1 2 3 (4)

Application No: 4-14256

HIDALGO COUNTY
CERTIFICATE OF PLAT AND UTILITY STATUS
UNDER TEXAS LOCAL GOVT. CODE SECTION 232.028(b)

WE THE UNDERSIGNED CERTIFY AS FOLLOWS:

Upon the application of:

Approved by Environmental Health:	Temporary Service	Final Service
	Authorized Signature	Authorized Signature
Inspection/Permit No:	~~Not Alamo~~	NAWS
Date Approved:	/ /	4 12 15

Name: Elpidia Tovar

Address: 802 Locker Av. Edinburg, TX 78542

Phone: 802 1746

Water Supplier: NorthAlamo

Utility Provider: [ ]M.V.E.C. [✓] AEP

Account/ESI No.: 10032789469919248

[ ] Temporary Pole [ ] Permanent Service

regarding the land described as: Cardinal Garden Lot 38 M.H.,

on _____, 20____, the Hidalgo County Commissioners Court, at a meeting duly called and noticed in accordance with the Texas Open Meetings Act, made the following determinations regarding plat and utility status of the land herein described pursuant to Texas Local Government Code Section 232,028(b):

Fill in "yes" or "no" in each blank

Yes A plat has been prepared;

Yes A plat has been reviewed and approved by the Commissioners Court; (Date approved 01-22-04)

Yes water service facilities have been constructed or installed to service the subdivision under Local Government Code Section 232.023 and are fully operable; (verified by _____);

YES an organized sewage collection and treatment system is to be used, and under sewer service facilities have been constructed or installed to service the subdivision under Section 232.023 and are fully operable; (verified by _____);

NO individual septic systems are to be used, and lots in the subdivision can be adequately and legally served by septic systems under Section 232.023; (verified by _____);

Yes electrical and gas facilities, if available, have been constructed or installed to service the subdivision under Section 232.023. (verified by _____);

_____ Planning Department Authorized Signature

_____ Hidalgo County Judge

_____ Date

ATTEST: _____ Hidalgo County Clerk

_____ Date

PLANNING DEPARTMENT

County of Hidalgo

Rev. 02-19-10

Main Office
1304 South 25th Street
Edinburg, Texas 78542
956-318-2840
956-318-2844

Precinct No.1 Substation
1902 Joe Stephens Ave.
Weslaco, TX 78596
956-968-4734
956-973-7850

Precinct No.3 Substation
2401 N. Moorefield Rd.
Mission, TX 78572
956-205-7045
956-205-7049

T.J. Arredondo
Director of Planning

Precinct 1 2 3 4

Application No: 4-14256

REQUEST FOR HIDALGO COUNTY CERTIFICATE OF PLAT AND UTILITY STATUS UNDER TEXAS LOCAL GOVT. CODE SECTION 232.028(b)

In my status and for the land indicated below, which is located outside of any municipality, I request that the Hidalgo County Commissioners Court make the determinations regarding plat and utility status described in Texas Local Government Code § 232.028(b) and issue a certificate of such determinations:

PARTY MAKING REQUEST:

Name: Elpidia Tovar

Address: 802 Locker AV
Edinburg. TX 78542

Phone: 802 1746

IDENTIFICATION OF LAND (e.g., lot and block number of recorded subdivision, designation on plat, address, description in deed, etc.):

Cardinal Gardens Lot # 38

STATUS OF PERSON OR ENTITY MAKING REQUEST:

_____ Subdivider
__✓__ Owner of lot in subdivision
_____ Resident of lot in a subdivision
_____ Entity that provides utility service

Requesting Party (Signature) — Date: 4-27-15

ATTACHED COPY OF VERIFICATION OF OWNERSHIP OR RESIDENCY OF LOT:

__✓__ Deed
_____ Executory Contract
_____ Lease
_____ Rent Receipt
_____ Affidavit
_____ Other (describe) PMT

This part to be filled out by receiving county official:

Location of land verified and completed request accepted by Hidalgo County for processing on:

04/29/15
Date

County Official

Chapter 232 Texas LGC Application

APPLICATION NO:
4-14256
Mar. 20, 2015

COUNTY OF HIDALGO
PLANNING DEPARTMENT
1304 S. 25th Ave EDINBURG TX 78539
TEL 318-2840 FAX 318-2844

C1617-00-000-0038-00

[1] OWNER: TOVAR, ELPIDIA VILLEGAS

8012 LOCKER AVE.
EDINBURG, TX. 78541
Telephone No. 802-1746

[2] CONTRACTOR: SELF

[3] WATER SYSTEM: N AL

[4] PURPOSE OF APPLICATION: MOBILE HOMES
20- MOBILE HOMES

[5] SIZE OF STRUCTURE: 72 Sq. Ft.

[6] USE OF BUILDING: RES ZONE-X

[7] LEGAL DESC./NAME OF SUBDIVISION
CARDINAL GARDENS LOT 38
8/20/12NA/E
11/10/09A10032789469919248/F

LOCATION: 0 VAL VERDE & 2812

[8] SEWAGE: PUBLI

[9] CONSTRUCTION TYPE: META

[10] EST. COST OF CONST.: $1,000

[11] SPECIAL FLOOD HAZARD AREA: _____YES
_____ NO

Special Conditions: No construction allowed over any easements.
MUST COMPLY WITH ALL COUNTY SETBACK REGULATIONS
FRONT:25' REAR:25' SIDE:6'

Julio Ruiz — Prepared by — 3/20/15 — Date

Rodolfo Rios — Approved by — 3/17/15 — Date

X _____ — Signature of Owner or Applicant — 3-20-15 — Date

FOR COUNTY USE ONLY
APPLICATION FEES

OTHER_____
TOTAL AMOUNT **$30.00**

Light [X] Water [X]

Flood Zone: NO
Panel No. /Suffix: 480334 Pct: 4

Community No.: 0325-D

Certification of Elevation
Required: _____ YES _____ NO _____ BFE

A. Setbacks front, side & rear shall be in any deed restrictions.
B. No more than one single family residence per lot.
C. Applicant shall comply with all of the plat and/or deed restrictions and requirements affecting the lot.
D. Permit fee shall be doubled for construction commencing or structures moved in prior to obtaining a permit.
E. Applicant/owner states that no structures exist on this tract of land. If found in violation, permit may be revoked.

[NOTICE]

SEPARATE PERMITS ARE REQUIRED FOR SEPTIC TANKS. THIS PERMIT BECOMES NULL AND VOID IF WORK OR CONSTRUCTION AUTHORIZED IS NOT COMMENCED WITHIN 6 MONTHS. OR IF CONSTRUCTION OR WORK IS SUSPENDED OR ABANDONED FOR A PERIOD OF ONE YEAR AT ANYTIME AFTER WORK IS COMMENCED.

I HEREBY CERTIFY THAT I HAVE READ AND EXAMINED THIS APPLICATION AND KNOW THE SAME TO BE TRUE AND CORRECT. ALL PROVISIONS OF LAWS AND REGULATIONS GOVERNING THIS TYPE OF WORK WILL BE COMPLIED WITH WHETHER SPECIFIED HEREIN OR NOT. THE GRANTING OF A PERMIT DOES NOT PRESUME TO GIVE AUTHORITY TO OR CANCEL THE PROVISIONS OF ANY OTHER STATE OR LOCAL LAW REGULATING CONSTRUCTION OR THE PERFORMANCE OF CONSTRUCTION.

SPECIAL WARRANTY DEED WITH VENDOR'S LIEN

Date: March 3, 2015

Grantor: Cardinal Development, Ltd., a Texas Limited Partnership
Grantor's Mailing Address:
P.O. Box 721052
McAllen, Texas 78504

Grantee: Elpidia Tovar Villegas

Grantee's Mailing Address (including county):
8012 Locker Avenue
Edinburg, Texas 78542
Hidalgo County, Texas

Consideration: Ten Dollars and other valuable consideration paid by Grantee to Grantor, the receipt of which is hereby acknowledged, and the further consideration of a note of even date that is in the principal amount of Twenty-Nine Thousand Seven Hundred Dollars and No Cents ($29,700.00), and is executed by Grantee, payable to the order of Grantor (the "Purchase Note"). The Purchase Note is secured by a vendor's lien retained in this deed and by a deed of trust of even date to Robert Geissler, Trustee.

Property (including any improvements):

Lot(s) 38, Cardinal Gardens Subdivision, as shown by the map or plat thereof recorded in Volume 49, Pages 133-135, Map Records of Hidalgo County, Texas

Reservations from and Exceptions to Conveyance and Warranty:

1. A lien securing a promissory note (the "Prior Note"), dated September 14, 2005, payable to the order of Texas Bank which is described in and secured by a Deed of Trust filed for record in the Office of the County Clerk of Hidalgo County, Texas under Clerk's Document Number 1523779. Grantor shall be obligated to obtain a release of the Property from all liens and security interests securing the Prior Note within 30 days of the date Grantee makes final payment on the Purchase Note;
2. Visible and apparent easements on or across the subject property;
3. Rights of parties in possession;
4. Easements, rights-of-way, and prescriptive rights, whether of record or not;
5. All recorded restrictions, reservations, covenants, conditions, oil and gas leases, mineral severances, and other instruments, other than liens and conveyances, that affect the property;
6. Rights of adjoining owners in any walls and fences situated on a common boundary;
7. Any discrepancies, conflicts, or shortages an area or boundary lines;
8. Any encroachments or overlapping of improvements;
9. All rights, obligations, and other matters emanating from and existing by reason of the creation, establishment, maintenance, and operation of any Water Improvement District, Irrigation District, or other applicable governmental district, agency, or authority;
10. Taxes for the current year and subsequent years, and subsequent assessments for prior years due to change in land usage or ownership;
11. The prior reservation or conveyance of all oil, gas, and other minerals previously reserved or conveyed by any parties having the right to do so;
12. All Easements, restrictions, set back lines, drainage swale requirements, and other matters shown on the plat of Cardinal Gardens Subdivision, as shown on the plat thereof, recorded in Volume 49, Pages 133-135, of the Map records of Hidalgo County, Texas.

The Property shall be held, sold and transferred, conveyed and occupied subject to the covenants, conditions, restrictions, easements, uses, privileges, charges and liens hereafter set forth, all of which shall be binding on all parties having or acquiring any right, title and interest therein and shall inure to the benefit of each Owner:

1. **Lots 1-3, 20-25, 41-46, 83-88, 104-109 and 125-127 may be used for commercial or residential purposes. All other lots shall be used for residential purposes only.**

SAVE AND EXCEPT, and there is hereby reserved unto Grantor, Grantor's successors and assigns, all oil, gas, and other minerals in, on, or under, or that may be produced from the Property, together with the right of ingress and egress at all times for the purpose of mining, drilling, exploring, operating, and developing said Property for oil, gas, and/or other minerals and removing the same therefrom.

SAVE AND EXCEPT, and there is hereby reserved unto Grantor, Grantor's successors and assigns, (to the fullest extent permitted by law) all water rights and rights to water (whether riparian, appropriative or otherwise) presently appended or annexed to said property.

If the Property is subject to an existing Lease for oil and gas, or oil, gas and other minerals, Grantor is entitled to receive the royalties and other benefits that are associated with the Property and payable under the Lease.

Grantor, for the consideration and subject to the reservations from, and exceptions to conveyance and warranty, grants, sells, and conveys to Grantee the Property, together with all and singular the rights and appurtenances thereto in any wise belonging, to have and hold it to Grantee, Grantee's heirs, executors, administrators, successors, or assigns forever. Grantor binds Grantor and Grantor's heirs, executors, administrators, and successors to warrant and forever defend all and singular the property to Grantee and Grantee's heirs, executors, administrators, successors, and assigns against every person whomsoever lawfully claiming or to claim the same or any part thereof, except as to the reservations from and exceptions to warranty, when the claim is by, through, or under Grantor, but not otherwise. By the acceptance of this Deed, Grantee is taking the Property "as is", "where is" and "with all faults", and without any representations or warranties whatsoever, express or implied, written or oral, it being the intention of Grantor and Grantee to expressly negate and exclude all representations and warranties, including, but not limited to (i) the physical condition of the property or any element thereof, including, without limitation, warranties related to suitability for habitation, merchantability or fitness for a particular purpose; (ii) the nature or quality of construction, structural design and engineering of any improvements; (iii) the quality of the labor and materials included in any improvements; (iv) the soil conditions; drainage or other conditions existing at the property with respect to any particular purpose, developmental potential or otherwise; (v) all warranties created by any affirmation of fact or promise or by any description of the property; and (vi) all other warranties and representations whatsoever, except the warranty of title expressly set forth herein. The vendor's lien against and superior title to the property are retained until the Purchase Note is fully paid according to its terms, at which time this deed shall become absolute.

When the context requires, singular nouns and pronouns include the plural.

Cardinal Development, Ltd., a Texas Limited Partnership

BY: Cardinal Administration, L.L.C., a Texas Limited Liability Company, General Partner

BY: _____
Laura Coffman, Vice President

(Acknowledgment)

State of Texas
County of Hidalgo

This instrument was acknowledged before me on the 11th day of March, 2015, by Laura Coffman, Vice President of Cardinal Administration, L.L.C., a Texas Limited Liability Company, General Partner of Cardinal Development, Ltd., a Texas Limited Partnership on behalf of said Texas Limited Liability Company.

_____
Notary Public, State of Texas

AFTER RECORDING RETURN TO:

Cardinal Development, Ltd.
P.O. Box 721052
McAllen, Texas 78504

MARIA HINOJOSA
MY COMMISSION EXPIRES
October 5, 2015

PLANNING DEPARTMENT

County of Hidalgo

Rev. 02-19-10

Main Office
1304 South 25th Street
Edinburg, Texas 78542
956-318-2840
956-318-2844

Precinct No.1 Substation
1902 Joe Stephens Ave.
Weslaco, TX 78596
956-968-4734
956-973-7850

Precinct No.3 Substation
2401 N. Moorefield Rd.
Mission, TX 78572
956-205-7045
956-205-7049

T.J. Arredondo
Director of Planning

Precinct 1 2 3 4

Application No: 4-14373

HIDALGO COUNTY
CERTIFICATE OF PLAT AND UTILITY STATUS
UNDER TEXAS LOCAL GOVT. CODE SECTION 232.028(b)

WE THE UNDERSIGNED CERTIFY AS FOLLOWS:

Upon the application of:

	Approved by Environmental Health:	Temporary Service	Final Service
		Authorized Signature	Authorized Signature
	Inspection/Permit No:		Sewer
	Date Approved:	/ /	4/24/15

Name: Emigdio Villanueva

Address: P.O. Box 943
Mission, TX
78573

Phone: 956-624-7711

Water Supplier: Sharyland Water Supply

Utility Provider: [✓] M.V.E.C. [ ] AEP

Account/ESI No.: N/A

[✓] Temporary Pole [ ] Permanent Service

regarding the land described as:
CA Phase Lot #103

on _____, 20_____, the Hidalgo County Commissioners Court, at a meeting duly called and noticed in accordance with the Texas Open Meetings Act, made the following determinations regarding plat and utility status of the land herein described pursuant to Texas Local Government Code Section 232,028(b):

Fill in "yes" or "no" in each blank

YES A plat has been prepared;

YES A plat has been reviewed and approved by the Commissioners Court; (Date approved 08-10-06;

YES water service facilities have been constructed or installed to service the subdivision under Local Government Code Section 232.023 and are fully operable; (verified by Maria Cepeda);

YES an organized sewage collection and treatment system is to be used, and under sewer service facilities have been constructed or installed to service the subdivision under Section 232.023 and are fully operable; (verified by _____);

NO individual septic systems are to be used, and lots in the subdivision can be adequately and legally served by septic systems under Section 232.023; (verified by _____);

YES electrical and gas facilities, if available, have been constructed or installed to service the subdivision under Section 232.023. (verified by Maria Cepeda).

_____
Planning Department Authorized Signature

_____
Hidalgo County Judge

_____
Date

ATTEST: _____
Hidalgo County Clerk

_____
Date

PLANNING DEPARTMENT

County of Hidalgo

Rev. 02-19-10

Main Office
1304 South 25th Street
Edinburg, Texas 78542
956-318-2840
956-318-2844

Precinct No.1 Substation
1902 Joe Stephens Ave.
Weslaco, TX 78596
956-968-4734
956-973-7850

Precinct No.3 Substation
2401 N. Moorefield Rd.
Mission, TX 78572
956-205-7045
956-205-7049

T.J. Arredondo
Director of Planning

Precinct 1 2 3 (4)

Application No: 4-1437 3

REQUEST FOR HIDALGO COUNTY CERTIFICATE OF PLAT AND UTILITY STATUS UNDER TEXAS LOCAL GOVT. CODE SECTION 232.028(b)

In my status and for the land indicated below, which is located outside of any municipality, I request that the Hidalgo County Commissioners Court make the determinations regarding plat and utility status described in Texas Local Government Code § 232.028(b) and issue a certificate of such determinations:

PARTY MAKING REQUEST:

Name: Emigdio Villanueva

Address: P.O. Box 943
Mission, TX 78573

Phone: 956-624-7711

IDENTIFICATION OF LAND (e.g., lot and block number of recorded subdivision, designation on plat, address, description in deed, etc.):

Lot 103 La Puerta Subdivision

STATUS OF PERSON OR ENTITY MAKING REQUEST:

_____ Subdivider
__✓__ Owner of lot in subdivision
_____ Resident of lot in a subdivision
_____ Entity that provides utility service

Requesting Party (Signature) — 4-24-15 Date

ATTACHED COPY OF VERIFICATION OF OWNERSHIP OR RESIDENCY OF LOT:

__✓__ Deed
_____ Executory Contract
_____ Lease
_____ Rent Receipt
_____ Affidavit
_____ Other (describe) PMT

This part to be filled out by receiving county official:

Location of land verified and completed request accepted by Hidalgo County for processing on:

04/29/15 — Date

County Official

Chapter 232 Texas LGC Application

APPLICATION NO:
4-14373
Apr. 24, 2015

COUNTY OF HIDALGO
PLANNING DEPARTMENT
1304 S. 25th Ave EDINBURG TX 78539
TEL 318-2840 FAX 318-2844

L1770-01-000-0103-00

[1] OWNER: VILLANUEVA, EMIGDIO

P.O. BOX 943
MISSION, TX. 78573
Telephone No. 624-7711

[2] CONTRACTOR: SELF

[3] WATER SYSTEM: SHAR

[4] PURPOSE OF APPLICATION: NEW RESIDENCE
01- RESIDENTIAL NEW SINGLE DWELLING

[5] SIZE OF STRUCTURE: 2,747 Sq. Ft.

[6] USE OF BUILDING: RES.HOME.ZONE.X

[7] LEGAL DESC./NAME OF SUBDIVISION
LA PUERTA LOT # 103

LOCATION: 0 107 & ROOTH

[8] SEWAGE: PUBLI

[9] CONSTRUCTION TYPE: BRIC

[10] EST. COST OF CONST.: $110,000

[11] SPECIAL FLOOD HAZARD AREA: ____YES
____ NO

Special Conditions: No construction allowed over any easements.
MUST COMPLY W/ ALL REGUALTIONS AS PER COUNTY STATE
CITY FEMA & SETBACKS. FRONT 25' SIDE 6'
REAR 10'. 18" ABOVE TOP OF CURB

Julio Ruiz — Prepared by — 4/24/15 Date

Aaron Hernandez — Approved by — 4/24/15 Date

Signature of Owner or Applicant — 4-24-15 Date

FOR COUNTY USE ONLY
APPLICATION FEES

OTHER_____
TOTAL AMOUNT $30.00

Light [ ] Water [ ]

Flood Zone: NO
Panel No. /Suffix: 480324 Pct: 4

Community No.: 0325 N

Certification of Elevation
Required: ____ YES ____ NO ____ BFE

A. Setbacks front, side & rear shall be in any deed restrictions.
B. No more than one single family residence per lot.
C. Applicant shall comply with all of the plat and/or deed restrictions and requirements affecting the lot.
D. Permit fee shall be doubled for construction commencing or structures moved in prior to obtaining a permit.
E. Applicant/owner states that no structures exist on this tract of land. If found in violation, permit may be revoked.

[NOTICE]

SEPARATE PERMITS ARE REQUIRED FOR SEPTIC TANKS. THIS PERMIT BECOMES NULL AND VOID IF WORK OR CONSTRUCTION AUTHORIZED IS NOT COMMENCED WITHIN 6 MONTHS. OR IF CONSTRUCTION OR WORK IS SUSPENDED OR ABANDONED FOR A PERIOD OF ONE YEAR AT ANYTIME AFTER WORK IS COMMENCED.

I HEREBY CERTIFY THAT I HAVE READ AND EXAMINED THIS APPLICATION AND KNOW THE SAME TO BE TRUE AND CORRECT. ALL PROVISIONS OF LAWS AND REGULATIONS GOVERNING THIS TYPE OF WORK WILL BE COMPLIED WITH WHETHER SPECIFIED HEREIN OR NOT. THE GRANTING OF A PERMIT DOES NOT PRESUME TO GIVE AUTHORITY TO OR CANCEL THE PROVISIONS OF ANY OTHER STATE OR LOCAL LAW REGULATING CONSTRUCTION OR THE PERFORMANCE OF CONSTRUCTION.

CHARGE TO: VLTC
GF #138077 (AR)

NOTICE OF CONFIDENTIALITY RIGHTS: IF YOU ARE A NATURAL PERSON, YOU MAY REMOVE OR STRIKE ANY OR ALL OF THE FOLLOWING INFORMATION FROM ANY INSTRUMENT THAT TRANSFERS AN INTEREST IN REAL PROPERTY BEFORE IT IS FILED FOR RECORD IN THE PUBLIC RECORDS: YOUR SOCIAL SECURITY NUMBER OR YOUR DRIVER'S LICENSE NUMBER.

SPECIAL WARRANTY DEED

Date: April 30, 2014

Grantor: INTER NATIONAL BANK, a national banking association

Grantor's Mailing Address:

1801 S. 2nd Street
McAllen, Texas 78503
Hidalgo County

Grantee: EMIGDIO VILLANUEVA

Grantee's Mailing Address (including county):

519 E. 9th Street, Suite B
Mission, Texas 78572
Hidalgo County

Consideration: TEN AND NO/100 DOLLARS and other good and valuable consideration.

Property (including any improvements):

All of Lot 103, LA PUERTA SUBDIVISION PHASE I, Hidalgo County, Texas, according to the map recorded in Volume 51, Pages 62 thru 67, Map Records in the Office of the County Clerk of Hidalgo County, Texas, reference to which is here made for all purposes.

Reservations from Conveyance:

None

INTER NATIONAL BANK, a national banking association

By: _____
Manuel Casanova,
RGV Market President

ACKNOWLEDGMENT

STATE OF TEXAS §

COUNTY OF HIDALGO §

This instrument was acknowledged before me on the 2nd day of May, 2014, by Manuel Casanova, RGV Market President of INTER NATIONAL BANK, a national banking association.

MAYRA GUTIERREZ
Notary Public
STATE OF TEXAS
My Comm. Exp. 12-10-2016

_____
Notary Public, State of Texas

PREPARED IN THE OFFICE OF:
Ciro Ochoa, Jr.
2121 E. Griffin Pkwy., Suite 16
Mission, Texas 78572
GF #138077/AR;rg

AFTER RECORDING RETURN TO:
Emigdio Villanueva
519 E. 9th Street, Suite B
Mission, Texas 78572

PLANNING DEPARTMENT

County of Hidalgo

Rev. 02-19-10

Main Office
1304 South 25th Street
Edinburg, Texas 78542
956-318-2840
956-318-2844

Precinct No.1 Substation
1902 Joe Stephens Ave.
Weslaco, TX 78596
956-968-4734
956-973-7850

Precinct No.3 Substation
2401 N. Moorefield Rd.
Mission, TX 78572
956-205-7045
956-205-7049

T.J. Arredondo
Director of Planning

Precinct 1 2 3 4

Application No: 4-14372

HIDALGO COUNTY
CERTIFICATE OF PLAT AND UTILITY STATUS
UNDER TEXAS LOCAL GOVT. CODE SECTION 232.028(b)

WE THE UNDERSIGNED CERTIFY AS FOLLOWS:

Upon the application of:

Approved by Environmental Health:	Temporary Service	Final Service
	Authorized Signature	Authorized Signature
Inspection/Permit No:		Sewer
Date Approved:	/ /	/ /

Name: Emigdio Villarreal

Address: P.O.Box 943
Mission TX
78573

Phone: 956-624-7711

Water Supplier: Sharyland Water Supply

Utility Provider: [✓] M.V.E.C. [ ] AEP

Account/ESI No.: N/A

[✓] Temporary Pole [ ] Permanent Service

regarding the land described as: La Puerta Lot # 153

on _____, 20____, the Hidalgo County Commissioners Court, at a meeting duly called and noticed in accordance with the Texas Open Meetings Act, made the following determinations regarding plat and utility status of the land herein described pursuant to Texas Local Government Code Section 232,028(b):

Fill in "yes" or "no" in each blank

YES A plat has been prepared;

YES A plat has been reviewed and approved by the Commissioners Court; (Date approved 08-10-06)

YES water service facilities have been constructed or installed to service the subdivision under Local Government Code Section 232.023 and are fully operable; (verified by Maria Perez);

YES an organized sewage collection and treatment system is to be used, and under sewer service facilities have been constructed or installed to service the subdivision under Section 232.023 and are fully operable; (verified by _____);

NO individual septic systems are to be used, and lots in the subdivision can be adequately and legally served by septic systems under Section 232.023; (verified by _____);

YES electrical and gas facilities, if available, have been constructed or installed to service the subdivision under Section 232.023. (verified by _____);

_____ Planning Department Authorized Signature

_____ Hidalgo County Judge

_____ Date

ATTEST: _____ Hidalgo County Clerk

_____ Date

PLANNING DEPARTMENT

County of Hidalgo

Rev. 02-19-10

Main Office
1304 South 25th Street
Edinburg, Texas 78542
956-318-2840
956-318-2844

Precinct No.1 Substation
1902 Joe Stephens Ave.
Weslaco, TX 78596
956-968-4734
956-973-7850

Precinct No.3 Substation
2401 N. Moorefield Rd.
Mission, TX 78572
956-205-7045
956-205-7049

T.J. Arredondo
Director of Planning

Precinct 1 2 3 4

Application No: 4-1437 2

REQUEST FOR HIDALGO COUNTY CERTIFICATE OF PLAT AND UTILITY STATUS UNDER TEXAS LOCAL GOVT. CODE SECTION 232.028(b)

In my status and for the land indicated below, which is located outside of any municipality, I request that the Hidalgo County Commissioners Court make the determinations regarding plat and utility status described in Texas Local Government Code § 232.028(b) and issue a certificate of such determinations:

PARTY MAKING REQUEST:

Name: Emigdio Villanueva

Address: P.O. Box 943
Mission TX 78573

Phone: 956-624-7711

IDENTIFICATION OF LAND (e.g., lot and block number of recorded subdivision, designation on plat, address, description in deed, etc.):

Lot 153 La Puerta Sub.

STATUS OF PERSON OR ENTITY MAKING REQUEST:

___ Subdivider
_✓_ Owner of lot in subdivision
___ Resident of lot in a subdivision
___ Entity that provides utility service

Requesting Party (Signature) — Date: 4-24-15

ATTACHED COPY OF VERIFICATION OF OWNERSHIP OR RESIDENCY OF LOT:

_✓_ Deed
___ Executory Contract
___ Lease
___ Rent Receipt
___ Affidavit
___ Other (describe) PMT

This part to be filled out by receiving county official:

Location of land verified and completed request accepted by Hidalgo County for processing on:

04/29/15
Date

County Official

Chapter 232 Texas LGC Application

APPLICATION NO:
4-14372
Apr. 24, 2015

COUNTY OF HIDALGO
PLANNING DEPARTMENT
1304 S. 25th Ave EDINBURG TX 78539
TEL 318-2840 FAX 318-2844

L1770-01-000-0153-00

[1] OWNER: VILLANUEVA, EMIGDIO

P.O. BOX 943
MISSION, TX. 78573
Telephone No, 624-7711

[7] LEGAL DESC./NAME OF SUBDIVISION
LA PUERTA
LOT# 153

[2] CONTRACTOR: SELF

LOCATION: 0 ROOTH & 107

[3] WATER SYSTEM: SHAR

[8] SEWAGE: PUBLI

[4] PURPOSE OF APPLICATION: NEW RESIDENCE
01- RESIDENTIAL NEW SINGLE DWELLING

[9] CONSTRUCTION TYPE: BRIC

[5] SIZE OF STRUCTURE: 3,005 Sq. Ft.

[10] EST. COST OF CONST.: $115,000

[6] USE OF BUILDING: RES.HOME.ZONE.X

[11] SPECIAL FLOOD HAZARD AREA: _____YES
_____ NO

Special Conditions: No construction allowed over any easements.
MUST COMPLY W/ALL REGULATIONS AS PER COUTNY
STATE CITY FEMA & SETBACKS. FRONT25' SIDE 6'
REAR 10'. 18" ABOVE TOP OF CURB

Julio Ruiz
Prepared by

4/24/15
Date

Aaron Hernandez
Approved by

4/27/15
Date

X
Signature of Owner or Applicant

4-24-15
Date

FOR COUNTY USE ONLY
APPLICATION FEES

OTHER _____
TOTAL AMOUNT **$60.00**

Light [ ] Water [ ]

Flood Zone: NO
Panel No. /Suffix: 480339 Pct: 4

Community No.: 0325 D

Certification of Elevation
Required: _____ YES _____ NO _____ BFE

A. Setbacks front, side & rear shall be in any deed restrictions.
B. No more than one single family residence per lot.
C. Applicant shall comply with all of the plat and/or deed restrictions and requirements affecting the lot.
D. Permit fee shall be doubled for construction commencing or structures moved in prior to obtaining a permit.
E. Applicant/owner states that no structures exist on this tract of land. If found in violation, permit may be revoked.

[NOTICE]

SEPARATE PERMITS ARE REQUIRED FOR SEPTIC TANKS. THIS PERMIT BECOMES NULL AND VOID IF WORK OR CONSTRUCTION AUTHORIZED IS NOT COMMENCED WITHIN 6 MONTHS. OR IF CONSTRUCTION OR WORK IS SUSPENDED OR ABANDONED FOR A PERIOD OF ONE YEAR AT ANYTIME AFTER WORK IS COMMENCED.

I HEREBY CERTIFY THAT I HAVE READ AND EXAMINED THIS APPLICATION AND KNOW THE SAME TO BE TRUE AND CORRECT. ALL PROVISIONS OF LAWS AND REGULATIONS GOVERNING THIS TYPE OF WORK WILL BE COMPLIED WITH WHETHER SPECIFIED HEREIN OR NOT. THE GRANTING OF A PERMIT DOES NOT PRESUME TO GIVE AUTHORITY TO OR CANCEL THE PROVISIONS OF ANY OTHER STATE OR LOCAL LAW REGULATING CONSTRUCTION OR THE PERFORMANCE OF CONSTRUCTION.

CHARGE TO: VLTC
GF #138190 (AR)

NOTICE OF CONFIDENTIALITY RIGHTS: IF YOU ARE A NATURAL PERSON, YOU MAY REMOVE OR STRIKE ANY OR ALL OF THE FOLLOWING INFORMATION FROM ANY INSTRUMENT THAT TRANSFERS AN INTEREST IN REAL PROPERTY BEFORE IT IS FILED FOR RECORD IN THE PUBLIC RECORDS: YOUR SOCIAL SECURITY NUMBER OR YOUR DRIVER'S LICENSE NUMBER.

SPECIAL WARRANTY DEED WITH VENDOR'S LIEN

Date: June 4, 2014

Grantor: LONE STAR NATIONAL BANK

Grantor's Mailing Address:

520 E. Nolana
McAllen, Texas 78504
Hidalgo County

Grantee: EMIDGIO VILLANUEVA, JR.

Grantee's Mailing Address:

3618 N. Bryan Rd.
Mission, Texas 78574
Hidalgo County

Consideration:

TEN AND NO/100THS DOLLARS ($10.00) and other valuable consideration to the undersigned paid by the grantee herein named, the receipt of which is hereby acknowledged, and the further consideration of the execution and delivery by grantee of their one certain promissory note of even date herewith in the principal sum of ONE HUNDRED FORTY-SEVEN THOUSAND AND NO/100THS DOLLARS ($147,000.00), payable to the order of LONE STAR NATIONAL BANK, as therein provided and bearing interest at the rates therein specified and providing for acceleration of maturity in event of default and for attorney's fees, the payment of which note is secured by the Vendor's lien herein retained and is additionally secured by a Deed of Trust of even date herewith to S. DAVID DEANDA, JR., Trustee.

Property (including any improvements):

All of Lots 78, 79, 138, 144, 151, 153, and 154, LA PUERTA SUBDIVISION PHASE I, an Addition to the City of McAllen, Hidalgo County, Texas, according to the map recorded in Volume 51, Pages 62-67, Map Records in the Office of the County Clerk of Hidalgo County, Texas, reference to which is here made for all purposes.

Reservations from Conveyance:

None

Exceptions to Conveyance and Warranty:

Restrictive Covenants dated August 25, 2006, filed August 25, 2006, under Document Number 1656038 and amendment dated May 11, 2010, filed June 8, 2010 under Document Number 2010-2109516, Official Records and Volume 51, Pages 62-67, Map Records of Hidalgo County, Texas, but omitting any covenant or restriction based on race, color, religion, sex, handicap, familial status or national origin unless and only to the extent that said covenant (a) is exempt under Chapter 42, Section 3607 of the United States Code or (b) relates to handicap but does not discriminate against handicapped persons.

Statutory easements, rules, regulations and rights in favor of Hidalgo County Irrigation District No. 1.

Annual maintenance charge and/or current assessments as set forth in instrument dated August 25, 2006, filed August 25, 2006 under Document Number 2006-1656038, Official Records, Hidalgo County, Texas.

Minimum floor elevations, setback lines, easements and restrictions as shown on the map of La Puerta Subdivision Phase 1, recorded in Volume 51, Pages 62-67, Map Records of Hidalgo County, Texas.

Easement for pipelines and irrigation purposes as shown by instrument dated November 13, 1945, recorded in Volume 567, Page 245, Deed Records of Hidalgo County, Texas. (Lots 78 and 79 only)

Easement and right of way in favor of Magic Valley Electric Cooperative, Inc., a Texas Corporation as shown by instrument dated July 15, 1982, recorded in Volume 1792, Page 240, Deed Records of Hidalgo County, Texas. By instrument dated July 10, 2009, filed July 14, 2009 under Document Number 2009-2016222, Official Records of Hidalgo County, Texas, said easement were conveyed to South Texas Electric Cooperative, Inc..

REGULATIONS ADOPTED THEREUNDER OR THE U. S. ENVIRONMENTAL PROTECTION AGENCY REGULATIONS AT 40 CF.R., PART 261, OR THE DISPOSAL OR EXISTENCE, IN OR ON THE PROPERTY, OF ANY HAZARDOUS SUBSTANCE, AS DEFINED BY THE COMPREHENSIVE ENVIRONMENTAL RESPONSE COMPENSATION AND LIABILITY ACT OF 1980, AS AMENDED, AND REGULATION PROMULGATED THEREUNDER. GRANTEE FURTHER ACKNOWLEDGES AND AGREES THAT HAVING BEEN GIVEN THE OPPORTUNITY TO INSPECT THE PROPERTY, GRANTEE IS RELYING SOLELY ON GRANTEE'S OWN INVESTIGATION OF THE PROPERTY AND NOT ON ANY INFORMATION PROVIDED OR TO BE PROVIDED BY GRANTOR. GRANTEE FURTHER ACKNOWLEDGES AND AGREES THAT ANY INFORMATION PROVIDED OR TO BE PROVIDED WITH RESPECT TO THE PROPERTY WAS OBTAINED FOR A VARIETY OF SOURCES AND THAT GRANTOR HAS NOT MADE ANY INDEPENDENT INVESTIGATION OR VERIFICATION OF SUCH INFORMATION AND MAKES NO REPRESENTATIONS AS TO THE ACCURACY OR COMPLETENESS OF SUCH INFORMATION. GRANTEE FURTHER ACKNOWLEDGES AND AGREES THAT THE SALE OF THE PROPERTY, AS PROVIDED FOR HEREIN, IS MADE ON AN "AS IS, WHERE IS" CONDITION AND BASIS WITH ALL FAULTS. GRANTEE'S ACKNOWLEDGMENT AND ACCEPTANCE OF THE TERMS HEREOF SHALL BE EVIDENCED BY GRANTEE'S RECORDING OF THIS SPECIAL WARRANTY DEED IN THE OFFICIAL RECORDS OF HIDALGO COUNTY, TEXAS.

VERONICA CANTU
My Commission Expires
February 18, 2017

LONE STAR NATIONAL BANK

By: _____
S. David Deanda, Jr., President

STATE OF TEXAS §

COUNTY OF HIDALGO §

This instrument was acknowledged before me on June 20, 2014, by S. David Deanda, Jr., President of LONE STAR NATIONAL BANK, a banking corporation, on behalf of said corporation.

_____
Notary Public, State of Texas

PREPARED IN THE OFFICE OF:
Law Office of Ciro Ochoa, Jr.
2121 E. Griffin Parkway, Suite 16
Mission, Texas 78572 (GF #138190/AR;rg)

AFTER RECORDING RETURN TO:
Emigdio Villanueva, Jr.
3618 N. Bryan Rd.
Mission, Texas 78574

PLANNING DEPARTMENT

County of Hidalgo

Rev. 02-19-10

Main Office
1304 South 25th Street
Edinburg, Texas 78542
956-318-2840
956-318-2844

Precinct No.1 Substation
1902 Joe Stephens Ave.
Weslaco, TX 78596
956-968-4734
956-973-7850

Precinct No.3 Substation
2401 N. Moorefield Rd.
Mission, TX 78572
956-205-7045
956-205-7049

T.J. Arredondo
Director of Planning

Precinct 1 2 3 (4)

Application No: 4-1432 1

HIDALGO COUNTY
CERTIFICATE OF PLAT AND UTILITY STATUS
UNDER TEXAS LOCAL GOVT. CODE SECTION 232.028(b)

WE THE UNDERSIGNED CERTIFY AS FOLLOWS:

Upon the application of:

Approved by Environmental Health:	Temporary Service	Final Service
	N/A Authorized Signature	N/A Authorized Signature
Inspection/Permit No:	N/A	N/A
Date Approved:	/ /	/ /

Name: Manuel Lopez

Address: 1116 S. 4th Ave
Edinburg, TX 78539

Phone: 956-655-9714

Water Supplier: North Alamo Water Supply

Utility Provider: [ ]M.V.E.C. [X] AEP

Account/ESI No.: 10032789419557529

[X] Temporary Pole [ ] Permanent Service

regarding the land described as: 4912 E. Curry Rd. / Venetian Ranches Lot # 40

on _____, 20____, the Hidalgo County Commissioners Court, at a meeting duly called and noticed in accordance with the Texas Open Meetings Act, made the following determinations regarding plat and utility status of the land herein described pursuant to Texas Local Government Code Section 232,028(b):

Fill in "yes" or "no" in each blank

YES A plat has been prepared;

YES A plat has been reviewed and approved by the Commissioners Court; (Date approved 10/02/06);

YES water service facilities have been constructed or installed to service the subdivision under Local Government Code Section 232.023 and are fully operable; (verified by Maria Cerda);

NO an organized sewage collection and treatment system is to be used, and under sewer service facilities have been constructed or installed to service the subdivision under Section 232.023 and are fully operable; (verified by _____);

YES individual septic systems are to be used, and lots in the subdivision can be adequately and legally served by septic systems under Section 232.023; (verified by _____);

YES electrical and gas facilities, if available, have been constructed or installed to service the subdivision under Section 232.023. (verified by _____);

_____ _____ _____
Planning Department Authorized Signature — Hidalgo County Judge — Date

ATTEST: _____ _____
Hidalgo County Clerk — Date

PLANNING DEPARTMENT

County of Hidalgo

Rev. 02-19-10

Main Office
1304 South 25th Street
Edinburg, Texas 78542
956-318-2840
956-318-2844

Precinct No.1 Substation
1902 Joe Stephens Ave.
Weslaco, TX 78596
956-968-4734
956-973-7850

Precinct No.3 Substation
2401 N. Moorefield Rd.
Mission, TX 78572
956-205-7045
956-205-7049

T.J. Arredondo
Director of Planning

Precinct 1 2 3 4

Application No: 4-1432

REQUEST FOR HIDALGO COUNTY CERTIFICATE OF PLAT AND UTILITY STATUS UNDER TEXAS LOCAL GOVT. CODE SECTION 232.028(b)

In my status and for the land indicated below, which is located outside of any municipality, I request that the Hidalgo County Commissioners Court make the determinations regarding plat and utility status described in Texas Local Government Code § 232.028(b) and issue a certificate of such determinations:

PARTY MAKING REQUEST:

Name: Manuel Lopez

Address: 1116 S. 4th Ave.
Edinburg TX 78539

Phone: 956-655-9714

IDENTIFICATION OF LAND (e.g., lot and block number of recorded subdivision, designation on plat, address, description in deed, etc.):

4912 E. Corvy Rd., Edinburg (Lot 40 Venetian Ranches)

STATUS OF PERSON OR ENTITY MAKING REQUEST:

- ___ Subdivider
- ✓ Owner of lot in subdivision
- ___ Resident of lot in a subdivision
- ___ Entity that provides utility service

Requesting Party (Signature)

4/22/15
Date

ATTACHED COPY OF VERIFICATION OF OWNERSHIP OR RESIDENCY OF LOT:

- ✓ Deed
- ___ Executory Contract
- ___ Lease
- ___ Rent Receipt
- ___ Affidavit
- ___ Other (describe) PMT

This part to be filled out by receiving county official:

Location of land verified and completed request accepted by Hidalgo County for processing on:

04/29/15
Date

County Official

Chapter 232 Texas LGC Application

APPLICATION NO: 4-14321
Apr. 10, 2015

COUNTY OF HIDALGO
PLANNING DEPARTMENT
1304 S. 25th Ave EDINBURG TX 78539
TEL 318-2840 FAX 318-2844

V3054-00-000-0040-00

[1] OWNER: LOPEZ, MANUEL
LOPEZ, MARIA DE LOURDES
1116 S. 4TH AVE
EDINBURG, TX 78539-8024
Telephone No. 789-9465

[2] CONTRACTOR: SELF

[3] WATER SYSTEM: N AL

[4] PURPOSE OF APPLICATION: NEW RESIDENCE
25- RESIDENTIAL NEW SINGLE DWELLING
[5] SIZE OF STRUCTURE: 3,880 Sq. Ft.

[6] USE OF BUILDING: RES.HOME.ZONE X

[7] LEGAL DESC./NAME OF SUBDIVISION
VENETIAN RANCHES LOT 40

LOCATION: 0 C. CHAVEZ & CURRY

[8] SEWAGE: INSTA

[9] CONSTRUCTION TYPE: BRIC

[10] EST. COST OF CONST.: $248,000

[11] SPECIAL FLOOD HAZARD AREA: ____YES
K NO

Special Conditions: No construction allowed over any easements.
MUST COMPLY W/ALL REGULATIONS AS PER COUNTY
STATE CITY FEMA & SETBACKS. FRONT 25' SIDE 6'
REAR 40' . 18" ABOVE TOP OF ST

Prepared by — Date: 04/10/15

Approved by — Date: 04/09/15

Signature of Owner or Applicant — Date: 4/10/15

FOR COUNTY USE ONLY
APPLICATION FEES

OTHER ____
TOTAL AMOUNT **$30.00**

Light [ ] Water [ ]

Flood Zone: NO
Panel No. /Suffix: 480334 Pct: 4

Community No.: 0325 D

Certification of Elevation
Required: ____ YES K NO ____ BFE

A. Setbacks front, side & rear shall be in any deed restrictions.
B. No more than one single family residence per lot.
C. Applicant shall comply with all of the plat and/or deed restrictions and requirements affecting the lot.
D. Permit fee shall be doubled for construction commencing or structures moved in prior to obtaining a permit.
E. Applicant/owner states that no structures exist on this tract of land. If found in violation, permit may be revoked.

[NOTICE]

SEPARATE PERMITS ARE REQUIRED FOR SEPTIC TANKS. THIS PERMIT BECOMES NULL AND VOID IF WORK OR CONSTRUCTION AUTHORIZED IS NOT COMMENCED WITHIN 6 MONTHS. OR IF CONSTRUCTION OR WORK IS SUSPENDED OR ABANDONED FOR A PERIOD OF ONE YEAR AT ANYTIME AFTER WORK IS COMMENCED.

I HEREBY CERTIFY THAT I HAVE READ AND EXAMINED THIS APPLICATION AND KNOW THE SAME TO BE TRUE AND CORRECT. ALL PROVISIONS OF LAWS AND REGULATIONS GOVERNING THIS TYPE OF WORK WILL BE COMPLIED WITH WHETHER SPECIFIED HEREIN OR NOT. THE GRANTING OF A PERMIT DOES NOT PRESUME TO GIVE AUTHORITY TO OR CANCEL THE PROVISIONS OF ANY OTHER STATE OR LOCAL LAW REGULATING CONSTRUCTION OR THE PERFORMANCE OF CONSTRUCTION.

CHARGE SIERRA TITLE
STG/EGL GF# 3114067

NOTICE OF CONFIDENTIALITY RIGHTS: IF YOU ARE A NATURAL PERSON, YOU MAY REMOVE OR STRIKE ANY OF THE FOLLOWING INFORMATION FROM THIS INSTRUMENT BEFORE IT IS FILED FOR RECORD IN THE PUBLIC RECORDS: YOUR SOCIAL SECURITY NUMBER OR YOUR DRIVER'S LICENSE.

WARRANTY DEED

Date: November 16, 2005

1559836

Grantor: Martin Carrillo and wife, Sofia Carrillo

Grantor's Mailing Address (including county):

719 S. Alamo Road
Edinburg, Texas 78539
Hidalgo County, Texas

Grantee: Manuel Lopez and wife, Lourdes Lopez

Grantee's Mailing Address (including county):

1120 S. 4th Avenue
Edinburg, Texas 78539
Hidalgo County, Texas

Consideration: Ten Dollars and other valuable consideration to the undersigned paid by the grantee herein named, the receipt of which is hereby acknowledged.

Property (including any improvements):

Lot 40, VENETIAN RANCHES, Hidalgo County, Texas, according to map thereof recorded in Volume 38, Pages 115 and 116, Map Records of Hidalgo County, Texas.

Reservations from and Exceptions to Conveyance and Warranty:

Restrictions filed for record in the Office of the County Clerk of Hidalgo County, Texas on October 18, 2001, under Clerk's File No. 1018059 and amended October 24, 2001, filed for record in the Office of the County Clerk of Hidalgo County, Texas, on October 24, 2001, under Clerk's File No. 1019286, and second amended filed for record in the Office of the County Clerk of Hidalgo County, Texas, on November 20, 2001, under Clerk's File No. 1027253, and third amended filed for record in the Office of the County Clerk of Hidalgo County, Texas, on January 25

MARTIN CARRILLO

SOFIA CARRILLO

(Acknowledgment)

State of Texas §
County of Hidalgo §

This instrument was acknowledged before me on the 22nd day of November, 2005, by Martin Carrillo.

MARICELA C. SALINAS NOTARY PUBLIC STATE OF TEXAS EXPIRES 07-05-2009

Notary Public, State of Texas

(Acknowledgment)

State of Texas §
County of Hidalgo §

This instrument was acknowledged before me on the 22nd day of November, 2005, by Sofia Carrillo.

MARICELA C. SALINAS NOTARY PUBLIC STATE OF TEXAS EXPIRES 07-05-2009

Notary Public, State of Texas

Filed for Record in:
Hidalgo County
By Eddy Trevino
County Clerk

On: Dec 28,2005 at 09:11A

As a Recordins

Document Number: 1559836
Total Fees 28.00

Receipt Number - 729226
By,
Imelda Leal, Deputy

1559836

AI-49420 **Executive Office** **4. A.**

CC CONSENT

Meeting Date: 05/05/2015

Submitted By: Rebecca Gomez, EXECUTIVE OFFICE

Department: EXECUTIVE OFFICE

Information

CAPTION

Right of Way:

Sharyland Water Supply Corp.:
Road Crossing (BORE): A 4" PVC waterline to be encased within a 6" PVC casing to be located approximately 1528 ft. north of the intersection of Stewart Rd. and Mile 4 Rd.

Pedro Torres:
A new proposed 4-inch residential sewer connection crossing Jack's Rd. will be connected to an existing 8-inch sewer man line extending along the south side of Jack's Rd. The line will be installed through a 25-foot bore under the road. The installation location is approximately 380 feet west of Terry Rd.

BACKGROUND

Fiscal Impact

Attachments

SharylandPTorres

Form Review

Inbox	Reviewed By	Date
Budget & Management	Veronica Ortiz	04/29/2015 02:47 PM
Glinda Pacheco	Glinda Pacheco	04/29/2015 04:11 PM
Auditor's Office	Monica Badillo	05/01/2015 03:25 PM

Form Started By: Rebecca Gomez Started On: 04/22/2015 01:48 PM

Final Approval Date: 05/01/2015

REVISED JANUARY 2015

THE STATE OF TEXAS §

COUNTY OF HIDALGO §

That the County of Hidalgo, Texas, acting by and through its Commissioners' Court, by virtue of motion and resolution introduced and adopted by said Commissioners' Court on the 5th day of May, 2015 does by these presents GRANT, GIVE AND RELINQUISH TO:

Sharyland Water Supply Corp. hereinafter called Permittee, of the County of Hidalgo, Texas, the Right, Privilege and Authority to construct, reconstruct, lay and maintain a 4 inch water/ gas/ sewer/ irrigation line; said line to be constructed of material along the following public road easement held by the Hidalgo County of Hidalgo, Texas upon the conditions, obligations, and requirements as hereinafter set forth, said public road upon which said water/ gas/ sewer/ irrigation line is to be constructed, reconstructed, laid and maintained, described as follows:

- Road Crossing (BORE): A 4" PVC waterline to be encased within a 6" PVC casing to be located approximately 1528 ft. north of the intersection of Stewart Rd. and Mile 4 Rd.

The granting, giving and authorizing of permission for the said aforenamed Permittee to so construct, reconstruct, lay and maintain a 4" pvc water line along the above described public road being conditioned that Permittee agrees that:

1. The Permittee will install and shall maintain said pipeline so that the top of the line will always be at least at the minimum depth of forty (40) inches below the flow line of the ditches on either side of said roadway when the pipeline is to be constructed, the Permittee shall contact the Commissioner in the Precinct in which the construction project is located and obtain written instructions, signed by said Commissioner, concerning the location and depth of said line. In this connection, it is agreed and understood that the Permittee will not cut the surface in any manner said public road or any roadway, without first obtaining the written permission of the Commissioners' Court of Hidalgo County, Texas.

2. The Permittee will employ a competent person or firm to do such installation and complete it in accordance with the covenants and conditions herein set forth.

3. Permittee shall stake its line on the location approved by the Commissioner in whose precinct the work is to be done well in advance of beginning its work. Permittee shall contact Commissioner before commencing any work.

4. The Permittee will use all proper caution in performing the work to prevent injury to all persons and property and it will indemnify Hidalgo County against all damages that may be assessed against the County by reasons of the work here permitted and the maintenance of such pipeline.

5. Not withstanding any provision in this Agreement to the contrary, Permittee recognizes that the paramount purpose of the easement and dedication for the said public road is to provide for the establishment and operation of a roadway for the public. Recognizing this as the paramount purpose of the easement and dedication, Permittee agrees that Permitter has the unlimited and unrestricted right to establish, construct, reconstruct and maintain the said public road and to conduct all maintenance for the roadway and all related structures (including but not limited to the maintenance, construction and reconstruction of ditches, drainage pipes, bridges and paving surfaces) without incurring any liability, obligation or duty to Permittee.

THE STATE OF TEXAS §

COUNTY OF HIDALGO §

That the County of Hidalgo, Texas, acting by and through its Commissioners' Court, by virtue of motion and resolution introduced and adopted by said Commissioners' Court on the 5th day of May, 2015 does by these presents GRANT, GIVE AND RELINQUISH TO:

Pedro Torres hereinafter called Permittee, of the County of Hidalgo, Texas, the Right, Privilege and Authority to construct, reconstruct, lay and maintain a 4 inch water/ gas/ sewer/ irrigation line; said line to be constructed of material along the following public road easement held by the Hidalgo County of Hidalgo, Texas upon the conditions, obligations, and requirements as hereinafter set forth, said public road upon which said water/ gas/ sewer/ irrigation line is to be constructed, reconstructed, laid and maintained, described as follows:

- A new proposed 4-inch residential sewer connection crossing Jack's Rd. will be connected to an existing 8-inch sewer main line extending along the south side of Jack's Rd. The line will be installed through a 25-foot bore under the road. The installation location is approximately 380 feet west of Terry Rd.

The granting, giving and authorizing of permission for the said aforenamed Permittee to so construct, reconstruct, lay and maintain a 4-inch sewer line along the above described public road being conditioned that Permittee agrees that:

1. The Permittee will install and shall maintain said pipeline so that the top of the line will always be at least at the minimum depth of forty (40) inches below the flow line of the ditches on either side of said roadway when the pipeline is to be constructed, the Permittee shall contact the Commissioner in the Precinct in which the construction project is located and obtain written instructions, signed by said Commissioner, concerning the location and depth of said line. In this connection, it is agreed and understood that the Permittee will not cut the surface in any manner said public road or any roadway, without first obtaining the written permission of the Commissioners' Court of Hidalgo County, Texas.

2. The Permittee will employ a competent person or firm to do such installation and complete it in accordance with the covenants and conditions herein set forth.

3. Permittee shall stake its line on the location approved by the Commissioner in whose precinct the work is to be done well in advance of beginning its work. Permittee shall contact Commissioner before commencing any work.

4. The Permittee will use all proper caution in performing the work to prevent injury to all persons and property and it will indemnify Hidalgo County against all damages that may be assessed against the County by reasons of the work here permitted and the maintenance of such pipeline.

5. Not withstanding any provision in this Agreement to the contrary, Permittee recognizes that the paramount purpose of the easement and dedication for the said public road is to provide for the establishment and operation of a roadway for the public. Recognizing this as the paramount purpose of the easement and dedication, Permittee agrees that Permitter has the unlimited and unrestricted right to establish, construct, reconstruct and maintain the said public road and to conduct all maintenance for the roadway and all related structures (including but not limited to the maintenance, construction and reconstruction of ditches, drainage pipes, bridges and paving surfaces) without incurring any liability, obligation or duty to Permittee.

AI-49463 **Tax Refunds** **5. A.**

CC CONSENT

Meeting Date: 05/05/2015

Submitted By: Sylvia Perez, TAX OFFICE

Department: TAX OFFICE

Information

CAPTION

Account Number	Payer	Amount
E8250.03.000.0016.00	Corelogic	$5,273.80
H2550.00.007.0015.12	Alonzo Cantu	$2,828.45
J5700.99.008.0009.23	Dove Equipment LLC	$65,177.69
J5700.99.008.0009.05	Spirit Truck Lines INC	$5,307.49
J5700.00.008.0009.18	Garza Leasing	$2,837.54
L2945.00.000.0013.00	Hernandez Victor M & Diamina M	$3,464.13
M2650.00.005.0008.05	Valley Land Title Co.	$4,253.66
M3246.00.000.0011.00	Refugio Properties LLC	$4,920.14
M5675.00.000.0026.00	Corelogic	$6,574.74
R3751.04.000.0011.00	Justin L Rone Trustee	$4526.65
S2332.00.000.006R.00	Sundowner Butte Company LLC	$5,224.80
S4764.99.000.0007.01	FMC-NA Southwest Business Unit	$6,265.13
T2100.00.207.0000.05	The Law Office of Michael J Daley	$6,577.21
T2100.00.267.0002.17	Oscar S Wyatt Jr POA; Bradford A Wyatt Agent	$5,522.43

BACKGROUND

Fiscal Impact

Attachments

ComCourt05052015

Form Review

Inbox	Reviewed By	Date
Budget & Management	Veronica Ortiz	04/23/2015 04:02 PM
Manuel Chapa	Manuel Chapa	04/24/2015 09:00 AM
Auditor's Office	Monica Badillo	05/01/2015 03:25 PM

Form Started By: Sylvia Perez Started On: 04/23/2015 03:32 PM
Final Approval Date: 05/01/2015

Office of Tax Assessor - Collector

COUNTY of HIDALGO

Pablo "Paul" Villarreal, Jr. RTA

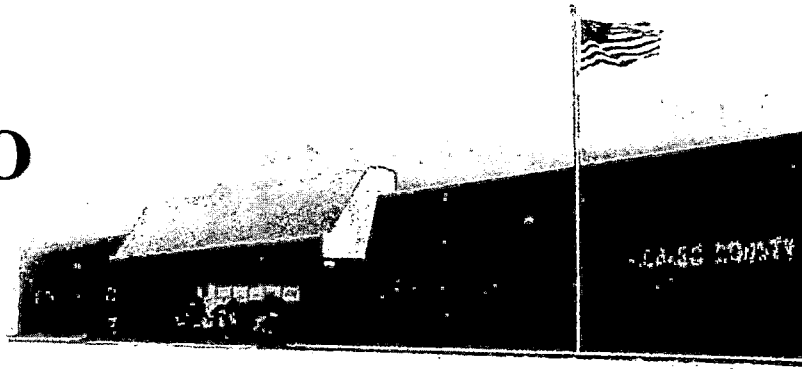

P.O. Box 178
Edinburg, Texas 78540-0178
Ph. (956) 318-2157
Fax (956) 318-2733
www.hidalgocountytax.org

April 23, 2015

The Honorable Ramon Garcia
Hidalgo County Commissioners
Edinburg, Texas 78539

Re: See attached list

Gentlemen:

The Hidalgo County Appraisal District has made a correction to the tax roll as allowed by Property Tax Code Section 26.15. This correction decreased the tax liability of the property owner(s). Since taxes had been previously paid, our office determined that the tax roll correction resulted in a tax refund over $2,500.00 dollars due to the taxpayer(s). The County Auditor has also agreed with our determination. As a result, I respectfully request that the Commissioner's Court approve the enclosed application(s) for a tax refund as recommended by the County Auditor.

When completed, please return the attached to our office. Thank you for your assistance in this matter.

Respectfully,

Pablo (Paul) Villarreal Jr. PCC

Pablo (Paul) Villarreal, Jr., PCC

sp

Enclosure

STATE OF TEXAS
THE COUNTY OF HIDALGO

Office of Tax Assessor - Collector

COUNTY of HIDALGO

Pablo "Paul" Villarreal, Jr. RTA

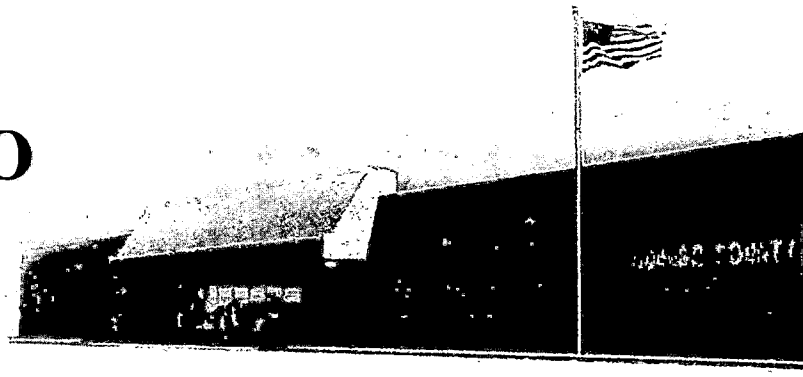

P.O. Box 178
Edinburg, Texas 78540-0178
Ph. (956) 318-2157
Fax (956) 318-2733
www.hidalgocountytax.org

ACCOUNT NUMBER	PAYER	AMOUNT
E8250.03.000.0016.00	CORELOGIC	$5,273.80
H2550.00.007.0015.12	ALONZO CANTU	$2,828.45
J5700.99.008.0009.23	DOVE EQUIPMENT LLC	$65,177.69
J5700.99.008.0009.05	SPIRIT TRUCK LINES INC	$5,307.49
J5700.00.008.0009.18	GARZA LEASING	$2,837.54
L2945.00.000.0013.00	HERNANDEZ VICTOR M & DIAMINA M	$3,464.13
M2650.00.005.0008.05	VALLEY LAND TITLE CO.	$4,253.66
M3246.00.000.0011.00	REFUGIO PROPERTIES LLC	$4,920.14
M5675.00.000.0026.00	CORELOGIC	$6,574.74
R3751.04.000.0011.00	JUSTIN L RONE TRUSTEE	$4,526.65
S2332.00.000.006R.00	SUNDOWNER BUTTE COMPANY LLC	$5,224.80
S4764.99.000.0007.01	FMC-NA SOUTHWEST BUSINESS UNIT	$6,265.13
T2100.00.207.0000.05	THE LAW OFFICE OF MICHAEL J DALEY	$6,577.21
T2100.00.267.0002.17	OSCAR S WYATT JR POA; BRADFORD A WYATT AGENT	$5,522.43

APPLICATION FOR TAX REFUND

Collection office name	Collecting tax for: (Tax Units)
HIDALGO COUNTY TAX OFFICE	GHD-SST-DR1-FD1-FD2-FD3-FD4-CAN-CLV-CMS-CPN-CPO-CWL-SEB-SLV-SML-SMS-SSL-SWL-JCC
Present mailing address *(number and street)* P O BOX 178	
City, town or post office, state, ZIP code EDINBURG TX 78540-0178	Phone *(area code and number)* (956) 318-2157

To apply for a tax refund, the taxpayer must complete the following

Step 1: Owner's name and address

Owner's name
CANTU JUAN PABLO & VERONICA VEGA PAID BY: CORELOGIC

Present mailing address *(number and street)*
22717 SKINNER RD

City, town or post office, state, ZIP code
EDCOUCH, TX 78538-3637

Phone *(area code and number)*

Legal description (or attach copy of the tax bill or tax receipt): EVERGREEN VALLEY ESTATES PH 2 LOT 16

Step 2: Describe the property

Address or location of property:

716336

Account number of property: E8250.03.000.0016.00

Tax receipt number: OR 27520853

Step 3: Give the tax payment information

Name Of Taxing Unit from Which Refund is Requested	Year for Which Refund is Requested	Date of the Tax Payment	Amount of Taxes Paid	Amount of Tax Refund Requested
1. ALL ENTITIES	2014	12/29 / 14	$ 11,291.31	$ 5,273.80
2.		/	$	$
3.		/	$	$
4.		/	$	$
5.		/	$ TOTAL	$ 5,273.80

Taxpayer's reason for refund *(attach supporting documentation)*: VALUE DECREASE. WRONG MEASUREMENTS OR DIMS PER:PHYSICAL INSPECTION/BLUE PRINTS

MM

Step 4: sign the form

"I hereby apply for the refund of the above-described taxes and certify that the information I have given on this form is true and correct."

sign here **Signature**

Date of application for tax refund

If you make a false statement on this application, you could be found guilty of a Class A misdemeanor or a state jail felony under Texas Penal Code Section 37.10.

Step 5: Tax refund Determination

This tax refund is ☑ Approved ☐ Disapproved

AUDITED BY: THE HIDALGO COUNTY AUDITOR'S OFFICE
DATE: 4-9-15
L.C. 4/20/15

sign here Authorized official

Date 4/20/15

sign here Collector(s) of taxing unit(s) for refund applications over *(insert amount for which governing body approval is required under Section 31.11, tax code)*

Date 3/25/15 JE

411

APPLICATION FOR TAX REFUND

Collection office name HIDALGO COUNTY TAX OFFICE	Collecting tax for: (Tax Units) GHD-SST-DR1-FD1-FD2-FD3-FD4-CAN-CLV-CMS-CPN-CPO-CWL-SEB-SLV-SML-SMS-SSL-SWL-JCC
Present mailing address *(number and street)* P O BOX 178	
City, town or post office, state, ZIP code EDINBURG TX 78540-0178	Phone *(area code and number)* (956) 318-2157

To apply for a tax refund, the taxpayer must complete the following

Step 1: Owner's name and address

Owner's name
CANTU ALONZO TRUSTEE PAID BY: ALONZO CANTU

Present mailing address *(number and street)*
5221 N MCCOLL RD

City, town or post office, state, ZIP code
MCALLEN, TX 78504-2202

Phone *(area code and number)*

Legal description (or attach copy of the tax bill or tax receipt): HIDALGO CANAL CO MC N357.2' S714.63 E292.15'

Step 2: Describe the property

W844.94' LOT 15 BLK 7 2.40AC NET

Address or location of property:

690204

Account number of property:

H2550.00.007.0015.12

Tax receipt number:

OR 27699958,2769959

Step 3: Give the tax payment information

Name Of Taxing Unit from Which Refund is Requested	Year for Which Refund is Requested	Date of the Tax Payment	Amount of Taxes Paid	Amount of Tax Refund Requested
1. ALL ENTITIES	2014	1/6 / 15	$ 28,284.34	$ 2,828.45
2.		/	$	$
3.		/	$	$
4.		/	$	$
5.		/	$ TOTAL	$ 2,828.45

Taxpayer's reason for refund *(attach supporting documentation)*: VALUE DECREASE. WRONG LAND RATE APPLIED. RF150221

MM

Step 4: sign the form

"I hereby apply for the refund of the above-described taxes and certify that the information I have given on this form is true and correct."

sign here **Signature**

Date of application for tax refund

If you make a false statement on this application, you could be found guilty of a Class A misdemeanor or a state jail felony under Texas Penal Code Section 37.10.

Step 5: Tax refund Determination

This tax refund is ☑ Approved ☐ Disapproved

AUDITED BY: THE HIDALGO COUNTY AUDITOR'S OFFICE
DATE: OK 4-9-15
L.C 4/20/15

sign here — Authorized official — Date 4/20/15

sign here — Collector(s) of taxing unit(s) for refund applications over *(insert amount for which governing body approval is required under Section 31.11, tax code)* — Date 3/25/15 JE

4/1

APPLICATION FOR TAX REFUND

Collection office name	Collecting tax for: (Tax Units)
HIDALGO COUNTY TAX OFFICE	GHD-SST-DR1-FD1-FD2-FD3-FD4-CAN-CLV-CMS-CPN-CPO-CWL-SEB-SLV-SML-SMS-SSL-SWL-JCC
Present mailing address *(number and street)* P O BOX 178	
City, town or post office, state, ZIP code EDINBURG TX 78540-0178	Phone *(area code and number)* (956) 318-2157

To apply for a tax refund, the taxpayer must complete the following

Step 1: Owner's name and address

Owner's name
DOVE EQUIPMENT LLC

Present mailing address *(number and street)*
PO BOX 87

City, town or post office, state, ZIP code
SAN JUAN, TX 78589-0087

Phone *(area code and number)*

Legal description (or attach copy of the tax bill or tax receipt): LEASED VEHICLES AT 200 W NOLANA / NEW ACCT

Step 2: Describe the property

2014

Address or location of property:

901197

Account number of property: J5700.99.008.0009.23

Tax receipt number: OR 27348479

Step 3: Give the tax payment information

Name Of Taxing Unit from Which Refund is Requested	Year for Which Refund is Requested	Date of the Tax Payment	Amount of Taxes Paid	Amount of Tax Refund Requested
1. ALL ENTITIES	2014	12/17 / 14	$ 91,002.15	$ 65,177.69
2.		/	$	$
3.		/	$	$
4.		/	$	$
5.		/	$ TOTAL	$ 65,177.69

Taxpayer's reason for refund *(attach supporting documentation)*: VALUE DECREASE. SUBMITTED/ ENTERED WRONG. RF150221 MM

Step 4: sign the form

"I hereby apply for the refund of the above-described taxes and certify that the information I have given on this form is true and correct."

sign here **Signature**

Date of application for tax refund

If you make a false statement on this application, you could be found guilty of a Class A misdemeanor or a state jail felony under Texas Penal Code Section 37.10.

Step 5: Tax refund Determination

This tax refund is ☑ Approved ☐ Disapproved

AUDITED BY: THE HIDALGO COUNTY AUDITOR'S OFFICE
DATE: QR 4-19-15
L.C 4/20/15

sign here — Authorized officer — Date 4/20/15

sign here — Collector(s) of taxing unit(s) for refund applications over *(insert amount for which governing body approval is required under Section 31.11, tax code)* — Date 3/25/15 SE

4/1

APPLICATION FOR TAX REFUND

Collection office name	Collecting tax for: (Tax Units)
HIDALGO COUNTY TAX OFFICE	GHD-SST-DR1-FD1-FD2-FD3-FD4-CAN-CLV-CMS-CPN-CPO-CWL-SEB-SLV-SML-SMS-SSL-SWL-JCC
Present mailing address *(number and street)* P O BOX 178	
City, town or post office, state, ZIP code EDINBURG TX 78540-0178	Phone *(area code and number)* (956) 318-2157

To apply for a tax refund, the taxpayer must complete the following

Step 1: Owner's name and address

Owner's name
SPIRIT TRUCK LINES INC

Present mailing address *(number and street)*
PO BOX 87

City, town or post office, state, ZIP code
SAN JUAN, TX 78589-0087

Phone *(area code and number)*

Legal description (or attach copy of the tax bill or tax receipt): SUPPLIED FURNITURE FIXTURES & EQUIPMENT

Step 2: Describe the property

AT 1/4 MI W OF RAUL LONGORIA ON NOLANA NEW ACCT 1995

Address or location of property:

539544

Account number of property:

J5700.99.008.0009.05

Tax receipt number:

OR 27396796

Step 3: Give the tax payment information

Name Of Taxing Unit from Which Refund is Requested	Year for Which Refund is Requested	Date of the Tax Payment	Amount of Taxes Paid	Amount of Tax Refund Requested
1. ALL ENTITIES	2014	12/19 / 14	$ 6,473.85	$ 5,307.49
2.		/	$	$
3.		/	$	$
4.		/	$	$
5.		/	$ TOTAL	$ 5,307.49

Taxpayer's reason for refund *(attach supporting documentation)*: VALUE DECREASE. PERSONAL

PROPERTY DAW J5700.99.008.0009.23 RF150221

MM

Step 4: sign the form

"I hereby apply for the refund of the above-described taxes and certify that the information I have given on this form is true and correct."

sign here **Signature**

Date of application for tax refund

If you make a false statement on this application, you could be found guilty of a Class A misdemeanor or a state jail felony under Texas Penal Code Section 37.10.

Step 5: Tax refund Determination

This tax refund is ☒ Approved ☐ Disapproved

AUDITED BY: THE HIDALGO COUNTY AUDITOR'S OFFICE
DATE: 4.9.15

sign here — Authorized official — Date 4/20/15

sign here — Collector(s) of taxing unit(s) for refund applications over *(insert amount for which governing body approval is required under Section 31.11, tax code)* — Date 3/25/15 JE

411

APPLICATION FOR TAX REFUND

Collection office name HIDALGO COUNTY TAX OFFICE	Collecting tax for: (Tax Units) GHD-SST-DR1-FD1-FD2-FD3-FD4-CAN-CLV-CMS-CPN-CPO-CWL-SEB-SLV-SML-SMS-SSL-SWL-JCC
Present mailing address *(number and street)* P O BOX 178	
City, town or post office, state, ZIP code EDINBURG TX 78540-0178	Phone *(area code and number)* (956) 318-2157

To apply for a tax refund, the taxpayer must complete the following

Step 1: Owner's name and address

Owner's name GARZA LEASING	
Present mailing address *(number and street)* PO BOX 658	
City, town or post office, state, ZIP code SAN JUAN, TX 78589-0658	**Phone *(area code and number)***

Legal description (or attach copy of the tax bill or tax receipt): JOHN CLOSNER N660'W281.03' E841.03' & S660'

Step 2: Describe the property

W262.48' E841.03' LOT 9 BLK 8 8.23AC GR 7.53AC NET

Address or location of property:

527208

Account number of property: J5700.00.008.0009.18

Tax receipt number: OR 27396794

Step 3: Give the tax payment information

Name Of Taxing Unit from Which Refund is Requested	Year for Which Refund is Requested	Date of the Tax Payment	Amount of Taxes Paid	Amount of Tax Refund Requested
1. ALL ENTITIES	2014	12/19 / 14	$ 17,580.52	$ 2,837.54
2.		/	$	$
3.		/	$	$
4.		/	$	$
5.		/	$ TOTAL	$ 2,837.54

Taxpayer's reason for refund *(attach supporting documentation)*: VALUE DECREASE. CORRECTION DUE TO FAILURE TO SEND REQUIRED NOTICE(SECTION41.4111)

MM

Step 4: sign the form

"I hereby apply for the refund of the above-described taxes and certify that the information I have given on this form is true and correct."

sign here **Signature** ➡ **Date of application for tax refund** ➡

If you make a false statement on this application, you could be found guilty of a Class A misdemeanor or a state jail felony under Texas Penal Code Section 37.10.

Step 5: Tax refund Determination

This tax refund is ☑ Approved ☐ Disapproved

AUDITED BY: THE HIDALGO COUNTY AUDITOR'S OFFICE
DATE: 4/20/15

sign here ➡ Authorized official — Date: 4/20/15

sign here ➡ Collector(s) of taxing unit(s) for refund applications over *(insert amount for which governing body approval is required under Section 31.11, tax code)* — Date: 3/25/15 JE

4/1

APPLICATION FOR TAX REFUND

Collection office name	Collecting tax for: (Tax Units)
HIDALGO COUNTY TAX OFFICE	GHD-SST-DR1-FD1-FD2-FD3-FD4-CAN-CLV-CMS-CPN-CPO-CWL-SEB-SLV-SML-SMS-SSL-SWL-JCC
Present mailing address *(number and street)* P O BOX 178	
City, town or post office, state, ZIP code EDINBURG TX 78540-0178	Phone *(area code and number)* (956) 318-2157

To apply for a tax refund, the taxpayer must complete the following

Step 1: Owner's name and address

Owner's name
HERNANDEZ VICTOR M & DIAMINA M

Present mailing address *(number and street)*
6005 N 25TH LN

City, town or post office, state, ZIP code
MCALLEN, TX 78504-4293

Phone *(area code and number)*

Legal description (or attach copy of the tax bill or tax receipt): LARK LANDING LOT 13

Step 2: Describe the property

Address or location of property:

627350

Account number of property:

L2945.00.000.0013.00

Tax receipt number:

OR 27089099

Step 3: Give the tax payment information

Name Of Taxing Unit from Which Refund is Requested	Year for Which Refund is Requested	Date of the Tax Payment	Amount of Taxes Paid	Amount of Tax Refund Requested
1. ALL ENTITIES	2014	12/2 / 14	$ 3,464.13	$ 3,464.13
2.		/	$	$
3.		/	$	$
4.		/	$	$
5.		/	$ TOTAL	$ 3,464.13

Taxpayer's reason for refund *(attach supporting documentation)*: VALUE DECREASE. GRANT DVHS

PRORATE 11/1/13 RF150221

MM

Step 4: sign the form

"I hereby apply for the refund of the above-described taxes and certify that the information I have given on this form is true and correct."

sign here **Signature**

Date of application for tax refund

If you make a false statement on this application, you could be found guilty of a Class A misdemeanor or a state jail felony under Texas Penal Code Section 37.10.

Step 5: Tax refund Determination

This tax refund is ☑ Approved ☐ Disapproved

AUDITED BY: THE HIDALGO COUNTY AUDITOR'S OFFICE
DATE: 4/9/15

sign here — Authorized officer — Date 4/20/15

sign here — Collector(s) of taxing unit(s) for refund applications over *(insert amount for which governing body approval is required under Section 31.11, tax code)* — Date 3/25/15 JE

4/1

APPLICATION FOR TAX REFUND

Collection office name	Collecting tax for: (Tax Units)
HIDALGO COUNTY TAX OFFICE	GHD-SST-DR1-FD1-FD2-FD3-FD4-CAN-CLV-CMS-CPN-CPO-CWL-SEB-SLV-SML-SMS-SSL-SWL-JCC
Present mailing address *(number and street)* P O BOX 178	
City, town or post office, state, ZIP code EDINBURG TX 78540-0178	Phone *(area code and number)* (956) 318-2157

To apply for a tax refund, the taxpayer must complete the following

Step 1: Owner's name and address

Owner's name
CANTU ALONZO TRUSTEE PAID BY: VALLEY LAND TITLE CO

Present mailing address *(number and street)*
5221 N MCCOLL RD

City, town or post office, state, ZIP code
MCALLEN, TX 78504-2202

Phone *(area code and number)*

Legal description (or attach copy of the tax bill or tax receipt): MCCOLL TRACT BNG AN IRR TR N569.50 W379.50'

Step 2: Describe the property

LOT 8 BLK 5 3.96AC

Address or location of property:

712921

Account number of property:
M2650.00.005.0008.05

Tax receipt number:
OR 27368311

Step 3: Give the tax payment information

Name Of Taxing Unit from Which Refund is Requested	Year for Which Refund is Requested	Date of the Tax Payment	Amount of Taxes Paid	Amount of Tax Refund Requested
1. ALL ENTITIES	2014	12/19 / 14	$ 14,178.83	$ 4,253.66
2.		/	$	$
3.		/	$	$
4.		/	$	$
5.		/	$ TOTAL	$ 4,253.66

Taxpayer's reason for refund *(attach supporting documentation)*: VALUE DECREASE. WRONG LAND RATE APPLIED RF150221

MM

Step 4: sign the form

"I hereby apply for the refund of the above-described taxes and certify that the information I have given on this form is true and correct."

sign here **Signature** ➡ **Date of application for tax refund** ➡

If you make a false statement on this application, you could be found guilty of a Class A misdemeanor or a state jail felony under Texas Penal Code Section 37.10.

Step 5: Tax refund Determination

This tax refund is ☑ Approved ☐ Disapproved

AUDITED BY: THE HIDALGO COUNTY AUDITOR'S OFFICE
DATE: 4-8-15

sign here — Authorized official — Date 4/20/15

sign here — Collector(s) of taxing unit(s) for refund applications over *(insert amount for which governing body approval is required under Section 31.11, tax code)* — Date 3/25/15 JE

4/1

APPLICATION FOR TAX REFUND

Collection office name	Collecting tax for: (Tax Units)
HIDALGO COUNTY TAX OFFICE	GHD-SST-DR1-FD1-FD2-FD3-FD4-CAN-CLV-CMS-CPN-CPO-CWL-SEB-SLV-SML-SMS-SSL-SWL-JCC
Present mailing address *(number and street)* P O BOX 178	
City, town or post office, state, ZIP code EDINBURG TX 78540-0178	Phone *(area code and number)* (956) 318-2157

To apply for a tax refund, the taxpayer must complete the following

Step 1: Owner's name and address

Owner's name
REFUGIO PROPERTIES LLC

Present mailing address *(number and street)*
PO BOX 658

City, town or post office, state, ZIP code
SAN JUAN, TX 78589-0658

Phone *(area code and number)*

Legal description (or attach copy of the tax bill or tax receipt): MEDPLEX NORTH CONDOS UT 11&12 AMENDED

Step 2: Describe the property

Address or location of property:

519581

Account number of property:

M3246.00.000.0011.00

OR

Tax receipt number:

27658873

Step 3: Give the tax payment information

Name Of Taxing Unit from Which Refund is Requested	Year for Which Refund is Requested	Date of the Tax Payment	Amount of Taxes Paid	Amount of Tax Refund Requested
1. ALL ENTITIES	2014	12/30 / 14	$ 19,788.63	$ 4,920.14
2.		/	$	$
3.		/	$	$
4.		/	$	$
5.		/	$ TOTAL	$ 4,920.14

Taxpayer's reason for refund *(attach supporting documentation)*: VALUE DECREASE. CORRECTION DUE TO FAILURE TO SEND REQUIRED NOTICE (SECTION 41.411)

RF150221 MM

Step 4: sign the form

"I hereby apply for the refund of the above-described taxes and certify that the information I have given on this form is true and correct."

sign here **Signature**

Date of application for tax refund

If you make a false statement on this application, you could be found guilty of a Class A misdemeanor or a state jail felony under Texas Penal Code Section 37.10.

Step 5: Tax refund Determination

This tax refund is ☑ Approved ☐ Disapproved

AUDITED BY: THE HIDALGO COUNTY AUDITOR'S OFFICE
DATE: 4-8-15 (R)
J.C 4/20/15

sign here — Authorized officer

Date: 4/20/15

sign here — Collector(s) of taxing unit(s) for refund applications over *(insert amount for which governing body approval is required under Section 31.11, tax code)*

Date: 3/25/15 JE

4/1

APPLICATION FOR TAX REFUND

Collection office name	Collecting tax for: (Tax Units)
HIDALGO COUNTY TAX OFFICE	GHD-SST-DR1-FD1-FD2-FD3-FD4-CAN-CLV-CMS-CPN-CPO-CWL-SEB-SLV-SML-SMS-SSL-SWL-JCC
Present mailing address *(number and street)* P O BOX 178	
City, town or post office, state, ZIP code EDINBURG TX 78540-0178	Phone *(area code and number)* (956) 318-2157

To apply for a tax refund, the taxpayer must complete the following

Step 1: Owner's name and address

Owner's name
GONZALEZ MARGARET & STEPHEN D HOLBROOK PAID BY: CORELOGIC

Present mailing address *(number and street)*
2308 MONACO DR

City, town or post office, state, ZIP code
MISSION, TX 78573-8471

Phone *(area code and number)*

Legal description (or attach copy of the tax bill or tax receipt): MONACO LOT 26

Step 2: Describe the property

Address or location of property:

574212

Account number of property:
M5675.00.000.0026.00

Tax receipt number:
OR 27521851

Step 3: Give the tax payment information

Name Of Taxing Unit from Which Refund is Requested	Year for Which Refund is Requested	Date of the Tax Payment	Amount of Taxes Paid	Amount of Tax Refund Requested
1. ALL ENTITIES	2014	12/29 / 14	$ 6,574.74	$ 6,574.74
2.		/	$	$
3.		/	$	$
4.		/	$	$
5.		/	$ TOTAL	$ 6,574.74

Taxpayer's reason for refund *(attach supporting documentation)*: VETERAN CHANGE. GRANT DVHS

Q/YR 2013 FILED LATE PRORATED 10/1/13 RF150221

MM

Step 4: sign the form

"I hereby apply for the refund of the above-described taxes and certify that the information I have given on this form is true and correct."

sign here **Signature** | **Date of application for tax refund**

If you make a false statement on this application, you could be found guilty of a Class A misdemeanor or a state jail felony under Texas Penal Code Section 37.10.

Step 5: Tax refund Determination

This tax refund is ☑ Approved ☐ Disapproved

~~AUDITED BY: THE HIDALGO~~
COUNTY AUDITOR'S OFFICE
DATE: 4-8-15 (R)
J.C 4/20/15

sign here Authorized officer — Date 4/20/15

sign here Collector(s) of taxing unit(s) for refund applications over *(insert amount for which governing body approval is required under Section 31.11, tax code)* — Date 3/25/15 JE

4/1

APPLICATION FOR TAX REFUND

Collection office name	Collecting tax for: (Tax Units)
HIDALGO COUNTY TAX OFFICE	GHD-SST-DR1-FD1-FD2-FD3-FD4-CAN-CLV-CMS-CPN-CPO-CWL-SEB-SLV-SML-SMS-SSL-SWL-JCC
Present mailing address *(number and street)* P O BOX 178	
City, town or post office, state, ZIP code EDINBURG TX 78540-0178	Phone *(area code and number)* (956) 318-2157

To apply for a tax refund, the taxpayer must complete the following

Step 1: Owner's name and address

Owner's name
VALERIO SALINAS IRMA PAID BY: JUSTIN L RONE TRUSTEE

Present mailing address *(number and street)*
777 HWY 162 E

City, town or post office, state, ZIP code
PORTAGEVILLE, MO 63873

Phone *(area code and number)*

Legal description (or attach copy of the tax bill or tax receipt): RO-ELLEN #4 PH 2 LOT 11

Step 2: Describe the property

Address or location of property:

687393

Account number of property:
R3751.04.000.0011.00

Tax receipt number:
OR 28764723

Step 3: Give the tax payment information

Name Of Taxing Unit from Which Refund is Requested	Year for Which Refund is Requested	Date of the Tax Payment	Amount of Taxes Paid	Amount of Tax Refund Requested
1. ALL ENTITIES	2014	1/27 / 15	$ 3,703.64	$
2. ALL ENTITIES	2014	1/30 / 15	$ 8230.29	$ 4,526.65
3.		/	$	$
4.		/	$	$
5.		/	$ TOTAL	$ 4,526.65

Taxpayer's reason for refund *(attach supporting documentation)*: VALUE DECREASE. WRONG LAND RATE APPLIED. RF150221

MM

Step 4: sign the form

"I hereby apply for the refund of the above-described taxes and certify that the information I have given on this form is true and correct."

sign here **Signature**

Date of application for tax refund

If you make a false statement on this application, you could be found guilty of a Class A misdemeanor or a state jail felony under Texas Penal Code Section 37.10.

Step 5: Tax refund Determination

This tax refund is ☑ Approved ☐ Disapproved

AUDITED BY: THE HIDALGO COUNTY AUDITOR'S OFFICE
DATE: 4-8-15 E
2. C 4/20/15

sign here Authorized officer — Date 4/20/15

sign here Collector(s) of taxing unit(s) for refund applications over *(insert amount for which governing body approval is required under Section 31.11, tax code)* — Date 3/25/15

4/1

APPLICATION FOR TAX REFUND

Collection office name	Collecting tax for: (Tax Units)
HIDALGO COUNTY TAX OFFICE	GHD-SST-DR1-FD1-FD2-FD3-FD4-CAN-CLV-CMS-CPN-CPO-CWL-SEB-SLV-SML-SMS-SSL-SWL-JCC
Present mailing address *(number and street)* P O BOX 178	
City, town or post office, state, ZIP code EDINBURG TX 78540-0178	Phone *(area code and number)* (956) 318-2157

To apply for a tax refund, the taxpayer must complete the following

Step 1: Owner's name and address

Owner's name
SUNDOWNER BUTTE COMPANY LLC

Present mailing address *(number and street)*
PO BOX 338

City, town or post office, state, ZIP code
SPRINGER, NM 87747-0338

Phone *(area code and number)*

Legal description (or attach copy of the tax bill or tax receipt): SDI WESLACO HOLDINGS LLC LOT 6R DELETE 2014

Step 2: Describe the property

COMB W/7R-00

Address or location of property:

843819

Account number of property:
S2332.00.000.006R.00

OR 28549948 Tax receipt number:

Step 3: Give the tax payment information

Name Of Taxing Unit from Which Refund is Requested	Year for Which Refund is Requested	Date of the Tax Payment	Amount of Taxes Paid	Amount of Tax Refund Requested
1. ALL ENTITIES	2014	1/30 / 15	$ 5,224.80	$ 5,224.80
2.		/	$	$
3.		/	$	$
4.		/	$	$
5.		/	$ TOTAL	$ 5,224.80

Taxpayer's reason for refund *(attach supporting documentation)*: VALUE DECREASE. REFERENCE ACCT COMBINED WITH S2332.00.000.007R.00 RF150221

MM

Step 4: sign the form

"I hereby apply for the refund of the above-described taxes and certify that the information I have given on this form is true and correct."

sign here **Signature** | **Date of application for tax refund**

If you make a false statement on this application, you could be found guilty of a Class A misdemeanor or a state jail felony under Texas Penal Code Section 37.10.

Step 5: Tax refund Determination

This tax refund is ☑ Approved ☐ Disapproved

AUDITED BY: THE HIDALGO COUNTY AUDITOR'S OFFICE
DATE: 4-8-15

sign here Authorized officer — Date 4/20/15

sign here Collector(s) of taxing unit(s) for refund applications over *(insert amount for which governing body approval is required under Section 31.11, tax code)* — Date 3/25/15

4/1

APPLICATION FOR TAX REFUND

Collection office name	Collecting tax for: (Tax Units)
HIDALGO COUNTY TAX OFFICE	GHD-SST-DR1-FD1-FD2-FD3-FD4-CAN-CLV-CMS-CPN-CPO-CWL-SEB-SLV-SML-SMS-SSL-SWL-JCC
Present mailing address *(number and street)* P O BOX 178	
City, town or post office, state, ZIP code EDINBURG TX 78540-0178	Phone *(area code and number)* (956) 318-2157

To apply for a tax refund, the taxpayer must complete the following

Step 1: Owner's name and address

Owner's name
BIO MEDICAL APPLICATIONS OF TEXAS INC PD BY: FMC-NA SOUTHWEST BUSINESS UNIT

Present mailing address *(number and street)*
3850 N O CONNOR BLVD STE 1100

City, town or post office, state, ZIP code
IRVING, TX 75039-3739

Phone *(area code and number)*

Step 2: Describe the property

Legal description (or attach copy of the tax bill or tax receipt): INVENTORY SUPPLIES FURNITURE FIXTURES & EQUIPMENT AT 1325 E QUEBEC NEW ACT 2007

Address or location of property:

769880

Account number of property:
S4764.99.000.0007.01

Tax receipt number:
OR 28649131

Step 3: Give the tax payment information

Name Of Taxing Unit from Which Refund is Requested	Year for Which Refund is Requested	Date of the Tax Payment	Amount of Taxes Paid	Amount of Tax Refund Requested
1. ALL ENTITIES	2014	1/30 / 15	$ 13,549.43	$ 6,265.13
2.		/	$	$
3.		/	$	$
4.		/	$	$
5.		/	$ TOTAL	$ 6,265.13

Taxpayer's reason for refund *(attach supporting documentation)*: VALUE DECREASED. SUBMITTED/ ENTERED WRONG. RF150221

MM

Step 4: sign the form

"I hereby apply for the refund of the above-described taxes and certify that the information I have given on this form is true and correct."

sign here **Signature**

Date of application for tax refund

If you make a false statement on this application, you could be found guilty of a Class A misdemeanor or a state jail felony under Texas Penal Code Section 37.10.

Step 5: Tax refund Determination

This tax refund is ☑ Approved ☐ Disapproved

AUDITED BY: THE HIDALGO COUNTY AUDITOR'S OFFICE
DATE: 4-8-15 @ L.C. 4/20/15

sign here — Authorized officer — Date 4/20/15

sign here — Collector(s) of taxing unit(s) for refund applications over *(insert amount for which governing body approval is required under Section 31.11, tax code)* — Date 3/25/15 JE

4/1

APPLICATION FOR TAX REFUND

Collection office name	Collecting tax for: (Tax Units)
HIDALGO COUNTY TAX OFFICE	GHD-SST-DR1-FD1-FD2-FD3-FD4-CAN-CLV-CMS-CPN-CPO-CWL-SEB-SLV-SML-SMS-SSL-SWL-JCC
Present mailing address *(number and street)* P O BOX 178	
City, town or post office, state, ZIP code EDINBURG TX 78540-0178	Phone *(area code and number)* (956) 318-2157

To apply for a tax refund, the taxpayer must complete the following

Step 1: Owner's name and address

Owner's name
HLAM LTD PAID BY:THE LAW OFFICE OF MICHAEL J DALEY

Present mailing address *(number and street)*
PO BOX 720139

City, town or post office, state, ZIP code
MCALLEN, TX 78504-0139

Phone *(area code and number)*

Legal description (or attach copy of the tax bill or tax receipt): TEX MEX SURVEY S2174.26' LOT 207 355.07 AC GR

Step 2: Describe the property

354.07AC NET

Address or location of property:

901601

Account number of property:
T2100.00.207.0000.05

Tax receipt number:
OR 28721696

Step 3: Give the tax payment information

Name Of Taxing Unit from Which Refund is Requested	Year for Which Refund is Requested	Date of the Tax Payment	Amount of Taxes Paid	Amount of Tax Refund Requested
1. ALL ENTITIES	2014	1/31 / 15	$ 8,769.61	$ 6,577.21
2.		/	$	$
3.		/	$	$
4.		/	$	$
5.		/	$ TOTAL	$ 6,577.21

Taxpayer's reason for refund *(attach supporting documentation)*: VALUE DECREASE. GRANT AG USE

RF150221

MM

Step 4: sign the form

"I hereby apply for the refund of the above-described taxes and certify that the information I have given on this form is true and correct."

sign here **Signature**

Date of application for tax refund

If you make a false statement on this application, you could be found guilty of a Class A misdemeanor or a state jail felony under Texas Penal Code Section 37.10.

Step 5: Tax refund Determination

This tax refund is ☑ Approved ☐ Disapproved

AUDITED BY: THE HIDALGO COUNTY AUDITOR'S OFFICE
DATE: 4-8-15

sign here — Authorized officer — Date 4/20/15

sign here — Collector(s) of taxing unit(s) for refund applications over *(insert amount for which governing body approval is required under Section 31.11, Tax Code)* — Date 3/25/15 JE

9/1

APPLICATION FOR TAX REFUND

Collection office name	Collecting tax for: (Tax Units)
HIDALGO COUNTY TAX OFFICE	GHD-SST-DR1-FD1-FD2-FD3-FD4-CAN-CLV-CMS-CPN-CPO-CWL-SEB-SLV-SML-SMS-SSL-SWL-JCC
Present mailing address *(number and street)* P O BOX 178	
City, town or post office, state, ZIP code EDINBURG TX 78540-0178	Phone *(area code and number)* (956) 318-2157

To apply for a tax refund, the taxpayer must complete the following

Step 1: Owner's name and address

Owner's name
WYATT O S JR PAID BY:OSCAR S WYATT JR POA; BRADFORD A WYAT AGENT

Present mailing address *(number and street)*
PO BOX 510

City, town or post office, state, ZIP code
EDINBURG, TX 78540-0510

Phone *(area code and number)*

Legal description (or attach copy of the tax bill or tax receipt): TEX MEX SURVEY E10AC EXC N1AC FOR BLDG

Step 2: Describe the property

LOT 2A BLK 267 9.0AC GR 7.28AC NET DELETE FOR 2014 COMB W-01

Address or location of property:

346591

Account number of property:

T2100.00.267.0002.17

Tax receipt number:

OR 27914330

Step 3: Give the tax payment information

Name Of Taxing Unit from Which Refund is Requested	Year for Which Refund is Requested	Date of the Tax Payment	Amount of Taxes Paid	Amount of Tax Refund Requested
1. ALL ENTITIES	2014	1/12 / 15	$ 5,522.43	$ 5,522.43
2.		/	$	$
3.		/	$	$
4.		/	$	$
5.		/	$ TOTAL	$ 5,522.43

Taxpayer's reason for refund *(attach supporting documentation)*: VALUE DECREASE. REFERENCE ACCT COMBINE W/T2100.00.267.0002.01 RF150221

MM

Step 4: sign the form

"I hereby apply for the refund of the above-described taxes and certify that the information I have given on this form is true and correct."

sign here **Signature**

Date of application for tax refund

If you make a false statement on this application, you could be found guilty of a Class A misdemeanor or a state jail felony under Texas Penal Code Section 37.10.

Step 5: Tax refund Determination

This tax refund is ☑ Approved ☐ Disapproved

AUDITED BY: THE HIDALGO COUNTY AUDITOR'S OFFICE
DATE: 4/20/15

sign here Authorized officer

Date 4/20/15

sign here Collector(s) of taxing unit(s) for refund applications over *(insert amount for which governing body approval is required under Section 31.11, Tax code)*

Date 3/25/15 JE

4/1

AI-49466 **Tax Refunds** **5. B.**

CC CONSENT

Meeting Date: 05/05/2015

Submitted By: Sylvia Perez, TAX OFFICE

Department: TAX OFFICE

Information

CAPTION

Account Number	Payer	Amount
F3600.00.000.0004.02	Investor Loan Services Inc.	$3,871.54

BACKGROUND

Fiscal Impact

Attachments

ComCourt05052015

Form Review

Inbox	**Reviewed By**	**Date**
Budget & Management	Veronica Ortiz	04/23/2015 04:33 PM
Manuel Chapa	Manuel Chapa	04/23/2015 04:55 PM
Auditor's Office	Monica Badillo	05/01/2015 03:25 PM
Form Started By: Sylvia Perez		Started On: 04/23/2015 04:07 PM
Final Approval Date: 05/01/2015		

Office of Tax Assessor - Collector

COUNTY of HIDALGO

Pablo "Paul" Villarreal, Jr. RTA

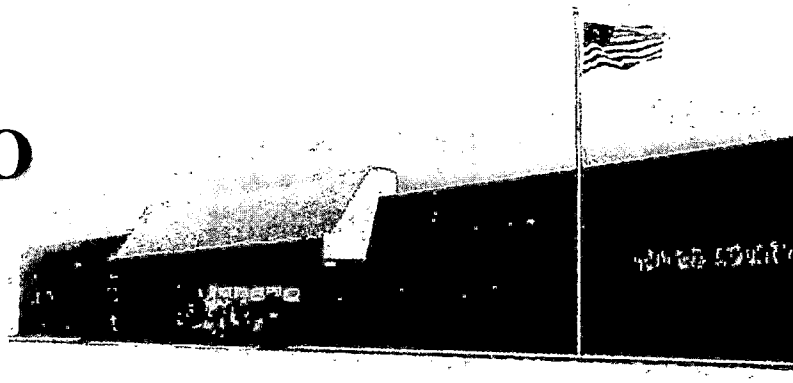

P.O. Box 178
Edinburg, Texas 78540-0178
Ph. (956) 318-2157
Fax (956) 318-2733
www.hidalgocountytax.org

April 23, 2015

The Honorable Ramon Garcia
Hidalgo County Commissioners
Edinburg, Texas 78539

Re: See attached list

Gentlemen:

Our office has determined that the attached application(s) for a tax refund over $2,500.00 dollars is(are) erroneous and/or excessive. The County Auditor has also agreed with our determination. As a result, I respectfully request that the Commissioner's Court approve the enclosed application(s) for a tax refund as required by Property Tax Code Section 31.11, Refunds of Overpayments or Erroneous Payments.

When completed, please return the attached to our office. Thank you for your assistance in this matter.

Respectfully,

Pablo (Paul) Villarreal Jr. RTA

Pablo (Paul) Villarreal, Jr., PCC

sp

Enclosure

STATE OF TEXAS
THE COUNTY OF HIDALGO

Office of Tax Assessor - Collector

COUNTY of HIDALGO

Pablo "Paul" Villarreal, Jr. RTA

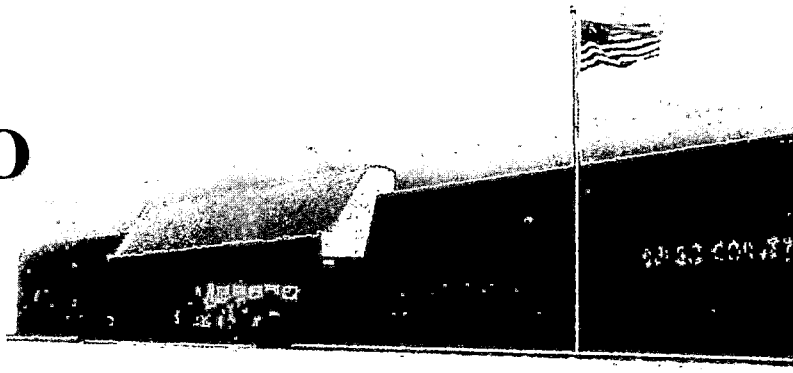

P.O. Box 178
Edinburg, Texas 78540-0178
Ph. (956) 318-2157
Fax (956) 318-2733
www.hidalgocountytax.org

ACCOUNT NUMBER	PAYER	AMOUNT
F3600.00.000.0004.02	INVESTOR LOAN SERVICES INC	$3,871.54

APPLICATION FOR TAX REFUND

Collection office name	Collecting tax for: (Tax Units)
HIDALGO COUNTY TAX OFFICE	GHD-SST-DR1-FD1-FD2-FD3-FD4-CAN-CLV-CMS-CPN-CPO-CWL-SEB-SLV-SML-SMS-SSL-SWL-JCC
Present mailing address *(number and street)* P O BOX 178	AUDITED BY: THE HIDALGO COUNTY AUDITOR'S OFFICE DATE: 4-15-15
City, town or post office, state, ZIP code EDINBURG TX 78540-0178	Phone *(area code and number)* (956) 318-2157

J.C 4/20/15

To apply for a tax refund, the taxpayer must complete the following

Step 1: Owner's name and address

Owner's name
HUERTA ARMANDO JR & PATRICIA ANN MARVIN (PD BY: INVESTOR LOAN SERVICES INC)

Present mailing address *(number and street)*
PO BOX 2442

City, town or post office, state, ZIP code
SAN JUAN, TX 78589

Phone *(area code and number)*
NORMA SAENZ 956/399-1199

Legal description (or attach copy of the tax bill or tax receipt): FIRST S 1/2 LOTS 4 & 5

Step 2: Describe the property

1.000

Address or location of property: 416 BUSINESS 83

175029 d

Account number of property:

F3600.00.000.0004.02 d

Tax receipt number:

OR 27374691

Step 3: Give the tax payment information

Name Of Taxing Unit from Which Refund is Requested	Year for Which Refund is Requested	Date of the Tax Payment	Amount of Taxes Paid	Amount of Tax Refund Requested
1. ALL ENTITIES	2014	12/19 / 2014	$ 3871.54	$ 3871.54
2.		/	$	$
3.		/	$	$
4.		/	$	$
5. TOTAL		/	$	$ 3871.54 d

Taxpayer's reason for refund *(attach supporting documentation)*: PAYER IS REQUESTING

FUNDS BE RETURNED IN PART THAT THEY HAVE NO INTEREST IN THE PARCEL. INVESTORS LOAN SERVICES PAID ON WRONG MOBILE HOME.

CLS

Step 4: sign the form

"I hereby apply for the refund of the above-described taxes and certify that the information I have given on this form is true and correct."

sign here ➡ Signature d

Date of application for tax refund: 2-13-15

If you make a false statement on this application, you could be found guilty of a Class A misdemeanor or a state jail felony under Texas Penal Code Section 37.10.

Step 5: Tax refund Determination

This tax refund is ☑ Approved ☐ Disapproved

sign here ➡ Authorized official

Date 4/20/15

sign here ➡ Collector(s) of taxing unit(s) for refund applications over *(insert amount for which governing body approval is required under Section 31.11 tax code)*

Pablo (Paul) Villarreal Jr d

Date 2-19-15 JE

3/4

AI-49518 **Urban County** **6. A.**

CC CONSENT

Meeting Date: 05/05/2015

Submitted For: Diana Serna, URBAN COUNTY

Submitted By: Sandra Regalado, URBAN COUNTY

Department: URBAN COUNTY

Information

CAPTION

Request for approval of two (2) applicants in the County Wide area and two (2) applicants in the City of Elsa, one (1) applicant in the City of Edcouch and one (1) applicant in the City of San Juan under the Owner- Occupied Housing Rehabilitation Program.

BACKGROUND

The following families are being recommended for approval to receive assistance under the Owner-Occupied Housing Rehabilitation Program:

APPLICANT	CASE NUMBER	CITY	FUNDING YEAR	LOCATION OF PROPERTY
Carlota Rodriguez Defferred Loan-Elderly Reconstruction	CW#85-15-06	Mission Precinct 3	HOME 2013	Lot 32 Moore Acres Subdivision, Hidalgo County, Texas
Juan & Catalina Becerra Defferred Loan-Elderly Reconstruction	CW#85-15-07	Progreso Precinct 1	HOME 2013	Lot 25 Santa Amelia Subdivision, Hidalgo COunty Texas, according to map or plat thereof recorded in the office of County Clerk of Hidalgo County, Texas
Fernando & Victoria Cruz Defferred Loan-Elderly Reconstruction	EL#25-15-01	Elsa Precinct 1	HOME 2013	All of Lot 62 and the South 12 1/2 feet of Lot 63 block 8, Bell Addition, an addition to the City of Elsa, Hidalgo County

				Texas
Maria Nino Defferred Loan-Elderly Reconstruction	EL#25-15-02	Elsa Precinct 1	HOME 2013	All of Lot 7 Block 2 of the AC Carlson Subdivision, an addition to the City of Elsa, Hidalgo County, Texas
Teresa Lara Defferred Loan-Elderly Reconstruction	ED#20-15-01	Edcouch Precinct 1	HOME 2013	All of Lot 17,18,19,20 and 21 Block 4 Northside addition to Edcouch Texas Hidalgo County, Texas
Jose & Anna Garza Defferred Loan-Elderly Reconstruction	SJ#75-15-01	San Juan Precinct 1	HOME 2013	Lot 13 Block 8 Small Subdivision No. 2 Hidalgo County, Texas

The amount of assistance to the families will be determined after receipt of bids through the procurement process. Thereafter, selection of bidders will be presented to County Commissioner's Court. Funding is available through the HOME 2013 Budget. The Urban County Program staff recommends approval of applicants.

Fiscal Impact

Attachments

Attachment 1
Attachment 2
Attachment 3
Attachment 4
Attachment 5
Attachment 6

Form Review

Inbox	**Reviewed By**	**Date**
Budget & Management	Veronica Ortiz	04/30/2015 03:54 PM
Auditor's Office	Monica Badillo	05/01/2015 03:25 PM

Form Started By: Sandra Regalado Started On: 04/29/2015 05:13 PM

Final Approval Date: 05/01/2015

Housing Rehab Program

ENTITY: Countywide Area

PROJECT: Approval for Assistance under the Owner-Occupied Housing Rehabilitation Program.

FUNDING YEAR: HOME 2013

SYNOPSIS:

The family is being recommended for applicant approval under the Owner-Occupied Housing Rehabilitation Program. The applicant has been on the waitlist since June 2010 and has met all of the program requirements for assistance under the Owner-Occupied Housing Rehabilitation Program. The following is a profile of the project

Carlota Rodriguez Family of one (1)
CW#85-15-06

Does applicant meet Deferred Loan Requirements:	Yes
Title Search:	No Abstract or Liens
Flood Zone:	No – Zone X
Insurance:	**N/A**
Structures:	1
Taxes:	current
Assets & Deposits:	N/A
Debt to Income Ratio:	N/A
Payback	No - Deferred Loan-Elderly
Number of Bedrooms:	2
Square Feet:	864
Does total annual household income exceed limits:	No
HUD Income Limits:	$ 28,150.00

Deferred Loan-Elderly

Existing Dwelling: 1 bedrooms frame home, built in 1983

RECOMMENDATION:

The UCP Staff recommends approval for assistance under the Owner-Occupied Housing Rehabilitation Program by the County Commissioner's Court.

INITIAL INSPECTION

Date: February 13, 2015 City: Mission If County Wide, Precinct #: 3

Name of Applicant: Carlota Rodriguez Inspector: Eric Trevino

Address: 10507 N. Moore Ln Year House was Built: 1977

EXTERIOR

1. **Foundation Condition:** Good [ ] Repair [ ] Replace [X]
   Foundation Type: Piers [X] Concrete [ ]
   Is the foundation sound and free from hazards?

   Notes: Foundation is uneven: joists need to be adjusted for support may cause serious tripping hazard:

   Dimension 20' x 30' Estimated Cost $ 3,500

2. **Exterior Walls:** Good [ ] Repair [ ] Replace [X]
   Are the exterior surfaces sound and free from hazards?

   Notes: siding has rotted and jagged edges: has gaps where siding is missing: areas need painting need to seal all plumbing and electrical penetrations

   Dimensions 20' x 30' Estimated Cost $ 4,500

3. **Windows:** Good [ ] Repair [ ] Replace [X]

   Notes: Most windows not locking and opening and shutting proper and difficult to open and damaged panes

   Dimension varies x varies Qty 5 Estimated Cost $ 2,000

4. **Doors:** Good [ ] Repair [ ] Replace [X]

   Notes: Doors are old, difficult to open (back door does not open at all) not installed proper, frames are damaged.

   Dimension 36" x 70" Qty 2 Estimated Cost $ 600

5. **Overhang / Trim:** Good [ ] Repair [ ] Replace [X]

Notes: No overhang in rear of house, missing soffits and facia all around
no trim in most areas and some rot on the areas with trim

Dimension entire perimeter Estimated Cost $ 900

6. **Roof:** Good [ ] Repair [ ] Replace [X]
Front Porch Roof Good [ ] Repair [ ] Replace [X]
Rear Porch Roof Good [ ] Repair [ ] Replace [X]

Is the roof sound and free from hazards?

Notes: Tin roof is old and due to normal wear and tear need to be replaced (recommend
3 tab shingles

Dimension 20' x 30' Estimated Cost $ 2,000

7. **Other Exterior Structural Observations (stairs, rails, ramps, etc..):**
Front porch missing one rail also rear missing both rails and no steps

Estimated Cost $ 400

8. **Sewer Connected to City Main Line** [ ]
Yard Line: Good [] Repair [] Replace [ ]

Notes: N/A

Dimension ____ x ____ Estimated Cost $ ____

9. **Septic Tank:** Good [ ] Repair [ ] Replace [X]
Sewage Connected to Septic System [ ]
# of years with current Septic System: 10+

Is plumbing free from sewer back up? Yes

Yard Line & Drain Field: Good [ ] Repair [ ] Replace [X]

Notes: Some exposed and damaged lines: some drains lead to lawn and underneath house
Small trenches made to lead draining away from home

Estimated Cost $ 2,000

10. **Water Line**: Good [ ] Repair [ ] Replace [X]

Notes: Water lines come out from walls and leak in some areas

Estimated Cost $ 1,000

11. **Gas Line**: Good [ ] Repair [ ] Replace [ ]
LP Gas Line & Tank to Code Relocate [X] Replace [ ]

Notes: Butane tank to be relocated minimum of 10 feet away from house with copper line to be 6 inches underneath natural ground

Estimated Cost $ $200

12. **Other observations about all Exterior Plumbing / Drains / Sewer**:
Plumbing exposed throughout

Estimated Cost $ 1,500

13. **Electrical Lines**: Good [ ] Repair [ ] Replace [X]

Electrical Hazards – is the exterior of unit free from electrical hazards?

Yes [ ] No [X]

Location(s): Water heater closet area north side, back door area south side and east side

Notes: Exposed wires electrical hazard

Estimated Cost $ 3,500

INTERIOR

14. Describe **Flooring Conditions** for Entire Dwelling: lots of patch work and floor covering Buckling/ lifting, pealing, tearing and missing in some areas

Describe Specific Floor **Problem Areas**: Uneven in some areas, floor is buckling

Is Floor Reparable Yes [ ] No [X]

Notes: would have to remove all floor covering and replace

Dimension 20' x 30' Estimated Cost $ 2,000

15. Condition of **Kitchen Cabinets**: Good [ ] Repair [ ] Replace [X]

Notes: Doors falling and missing in others ; missing drawer

Dimension 24" x 72" Estimated Cost $ 1,000

16. **Ceiling Coverings**: Good [ ] Repair [ ] Replace [X]

Notes: Leaking with water damage and has holes

Dimension 20' x 30' Estimated Cost $ 3,900

17. **Wall Coverings**: Good [ ] Repair [ ] Replace [X]
Interior Trim Good [ ] Repair [ ] Replace [X]
Interior Finish (Wall Texture) Good [ ] Repair [ ] Replace [X]

Notes: Missing trimming has hole throughout need painting & to be sealed proper

Dimension 20' x 30' Estimated Cost $ 5,200

18. **Water Heater**: Good [ ] Repair [ ] Replace [X]
Is hot water heater located and equipped in a safe manner and free of hazards?

Notes: Water heater closet incomplete and has exposed wires (fire hazardous)

Plumbing: Good [ ] Repair [ ] Replace [X]
Is plumbing free from major leaks or corrosion that causes serious and persistent levels of rust or contamination of the drinking water?

Notes: PVC exposed pipes, some leaks

Estimated Cost $ 900

19. **Insulation**: Good [ ] Repair [ ] Replace [X]

Are the attic and walls appropriately insulated for regional conditions?

Notes: Very minimal to no insulation at all

Dimension 20' x 30' Estimated Cost $ 1,500

20. **Lead Base Paint Assessment** Required [ ] Not Required [X]

Estimated Cost $ _____

21. **Infestation** – Is the unit free from rats or severe infestation by mice or vermin?

Yes [ ] No [X]

Notes: Rodents and insect infested

Estimated Cost $ 500

22. **Electrical Hazards** – are the rooms free from electrical hazards?

Yes [ ] No [X]

Location(s): Entire house

Notes: Electrical wires exposed in some areas, not enough outlets using extension cords
Light fixtures missing with more exposed wires

Dimension 20' x 30' Estimated Cost $ 4,500

23. **INSPECTORS FINAL RECOMMENDATION (Rehab. or Recon. – list reasoning for recommendation): Recommend demolition and reconstruction due repairs exceeding over 50% of value of dwelling and will be triggering policy for Reconstruction**

- Note - If more room is needed, attach additional sheet.

Total Rehab Estimated Cost $ 40,600

Current Value of Structure $ 12,082

50% Value $ 6,041

Inspector

4-28-15
Date

Division Director Approval

4/29/15
Date

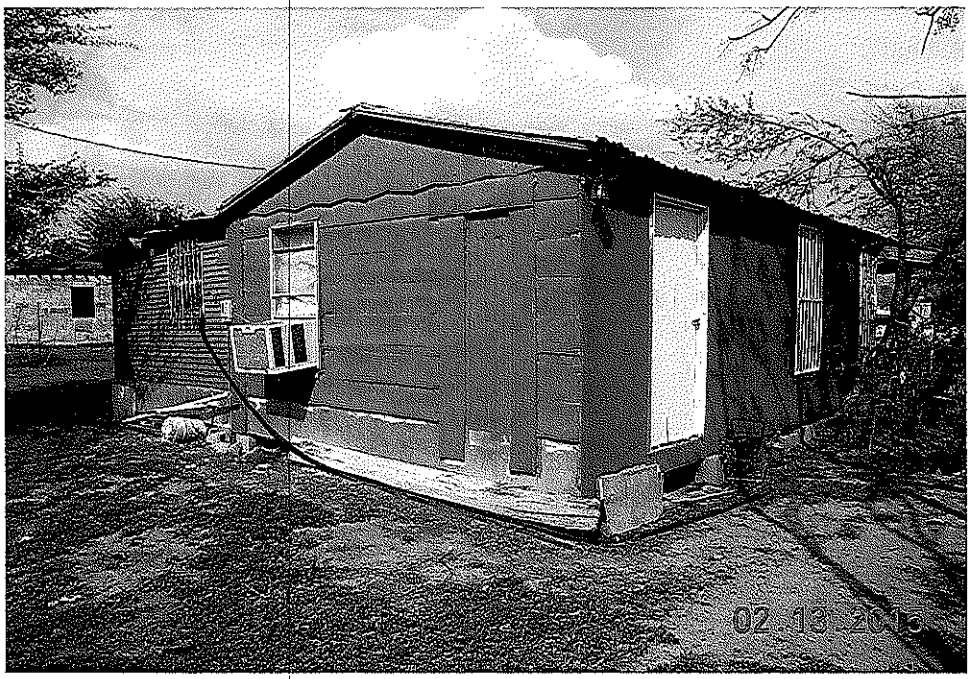

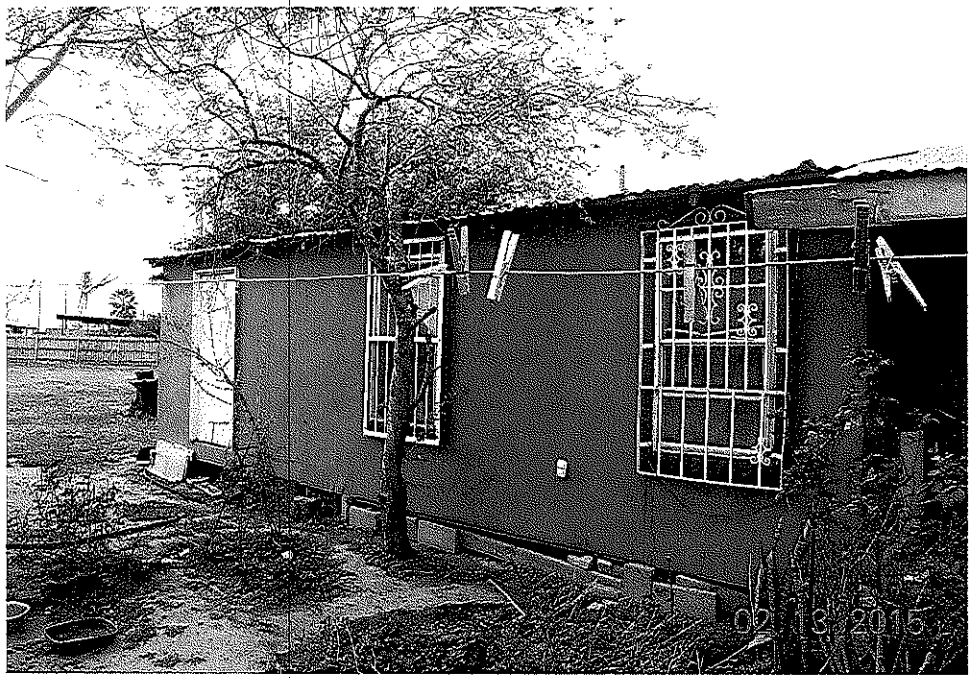

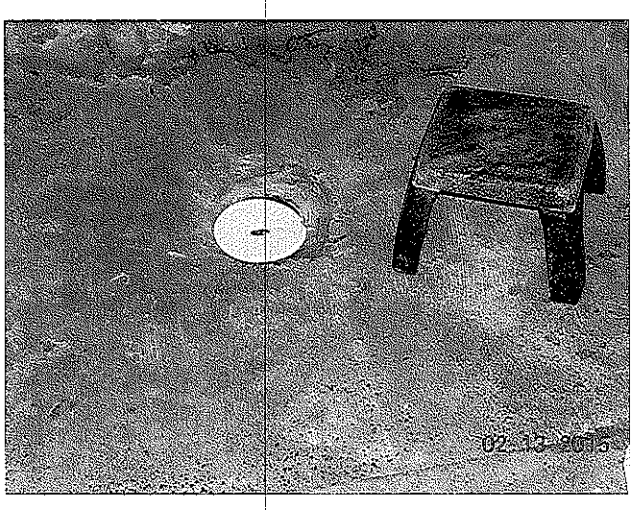
02.13.2015

02.13.2015

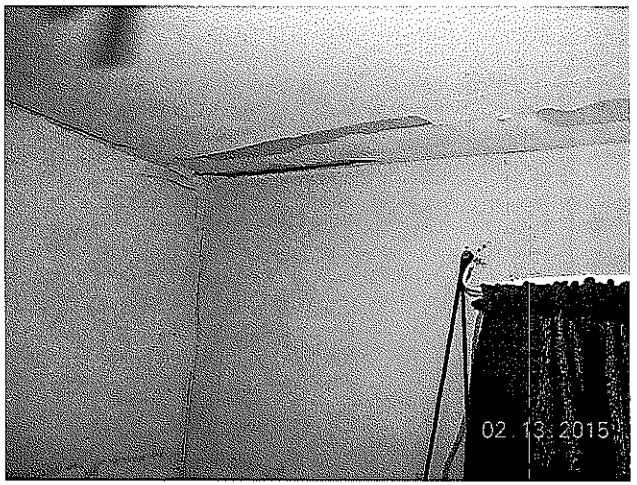
02.13.2015

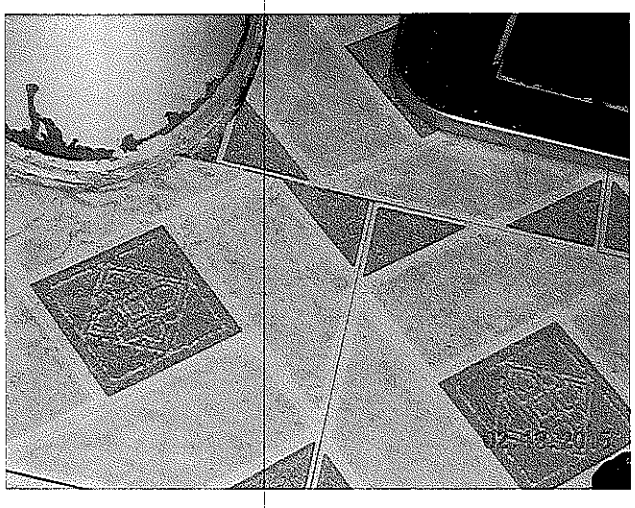

02.13.2015

02.13.2015

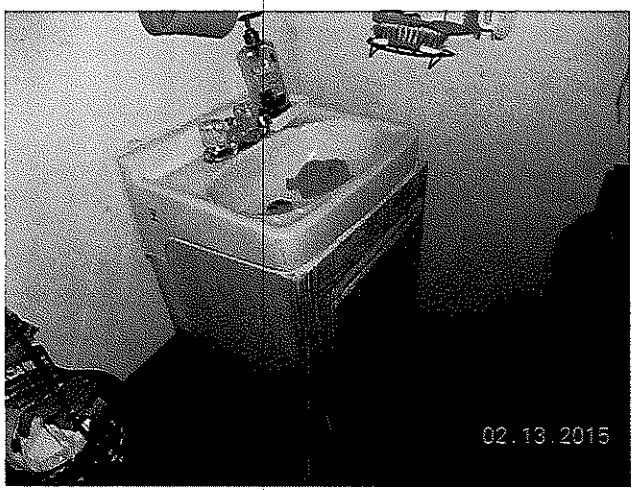
02.13.2015

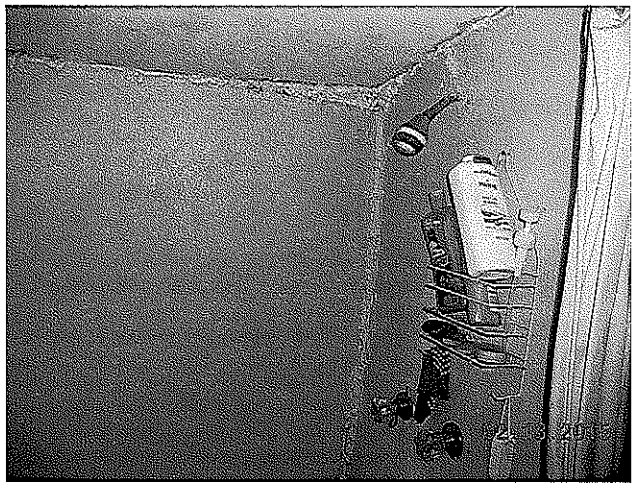

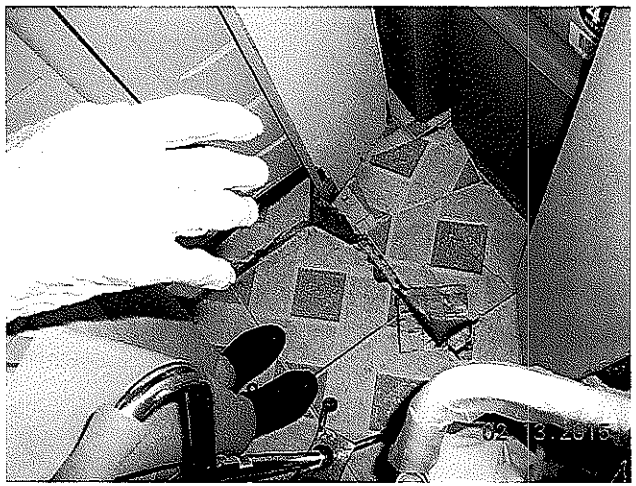

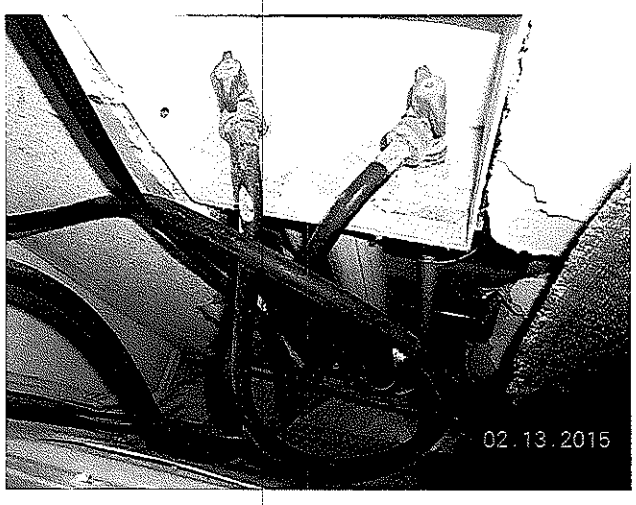
02.13.2015

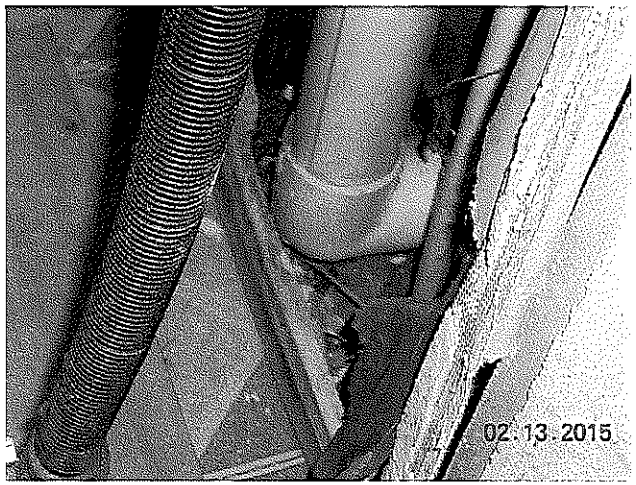
02.13.2015

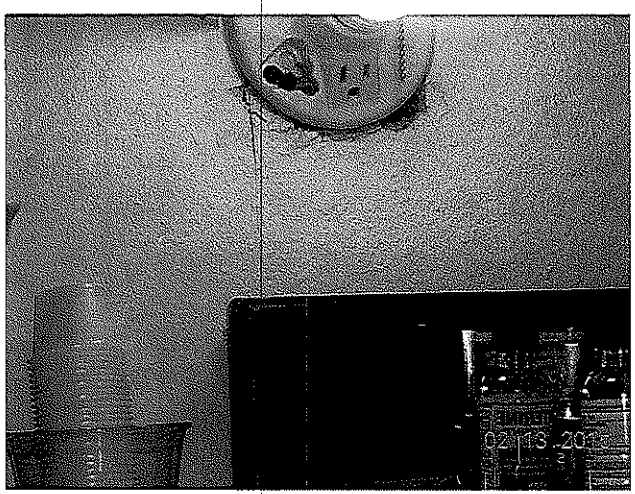

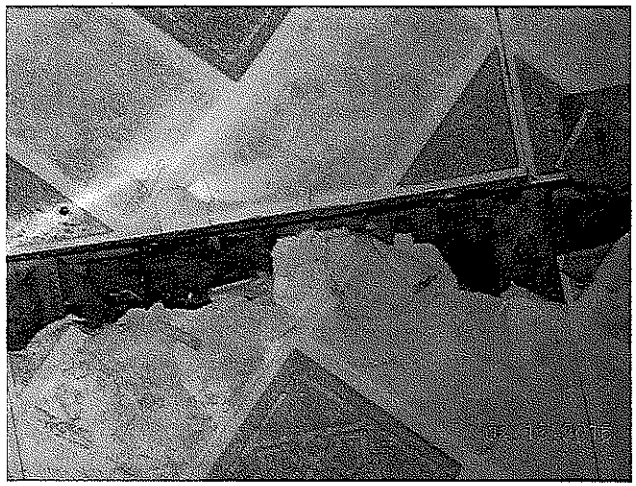

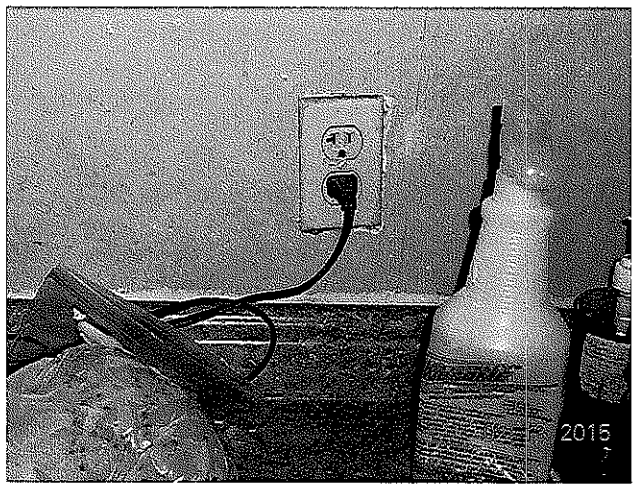
2015

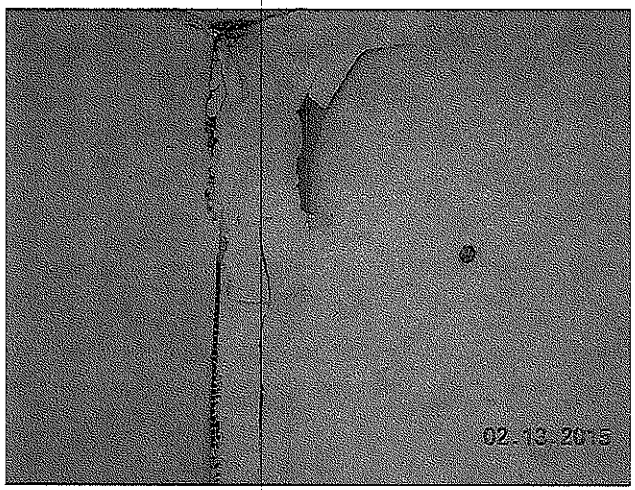
02.13.2015

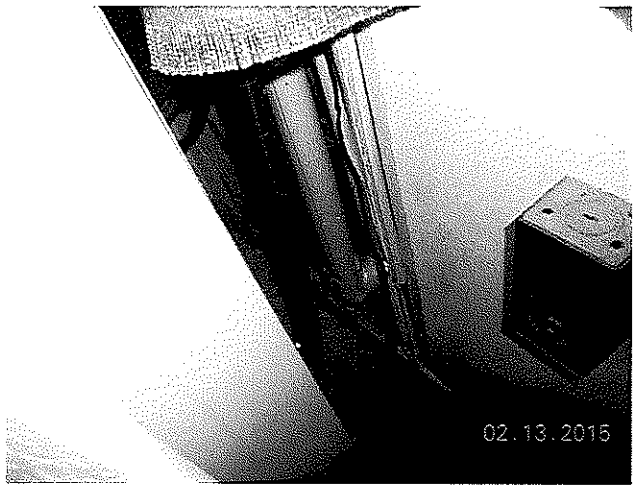
02.13.2015

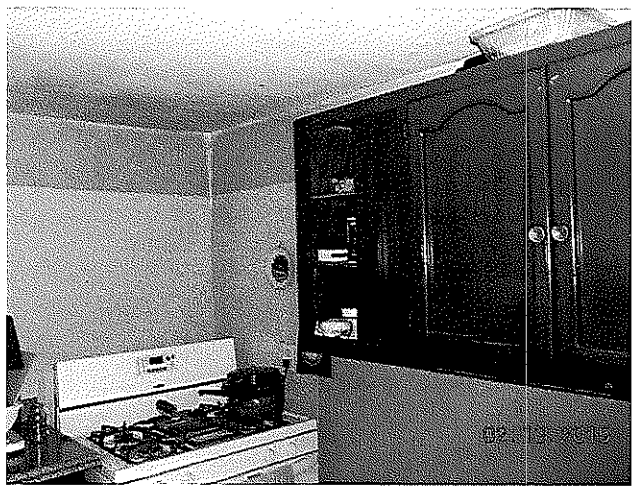

02.13.2015

02 13 2015

02 13 2015

02 13 2015

02 13 2015

02 13 2015

02 13 2015

02.13.2015

02.13.2015

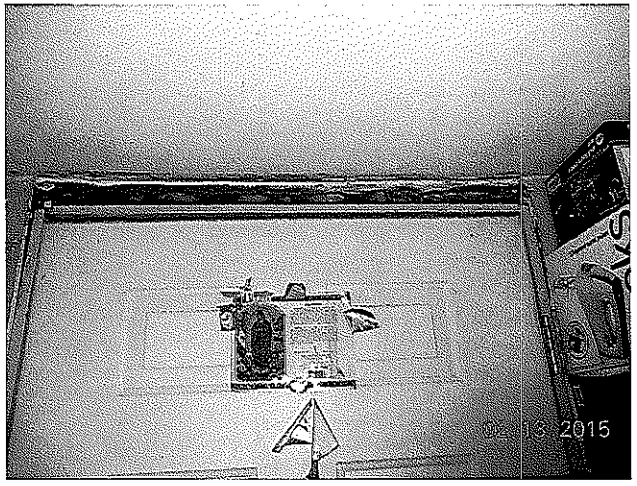

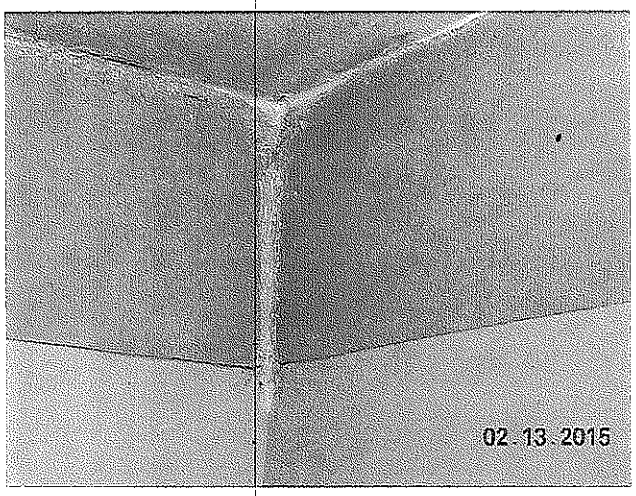
02.13.2015

02-13-2015

02-13-2015

02-13-2015

02-13-2015

02-13-2015

02-13-2015

02-13-2015

02-13-2015

02-13-2015

Carlota Rodirguez 10507 N. Moore Ln Mission, TX

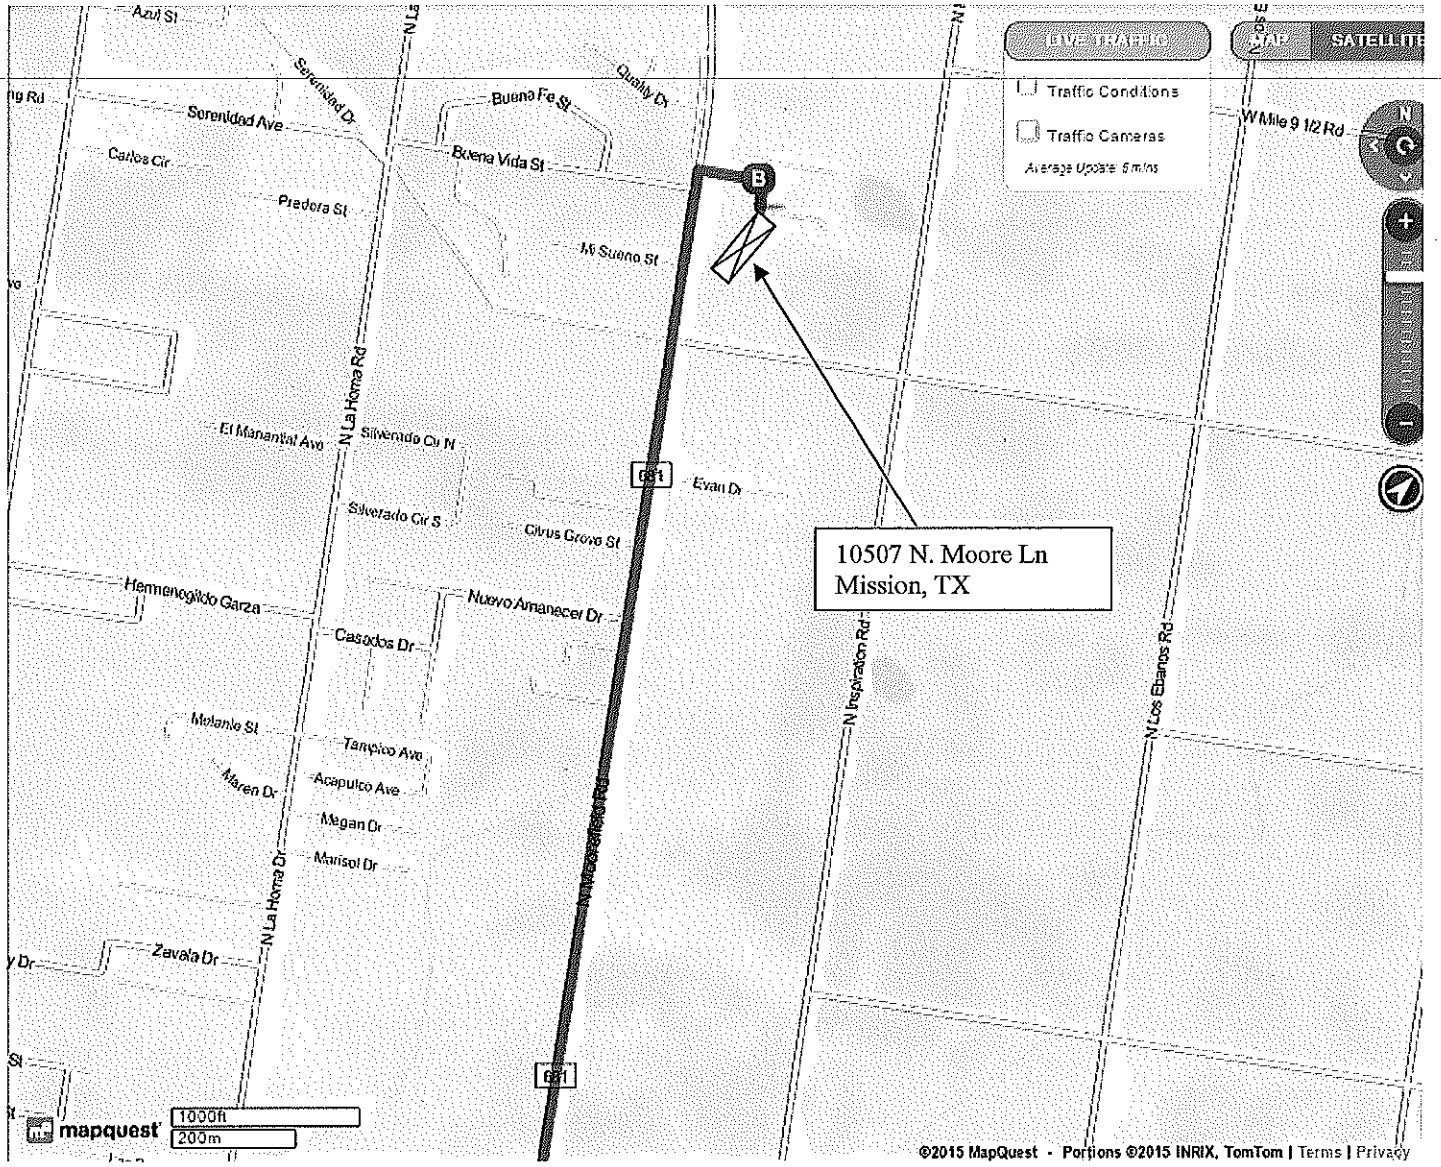

10507 N MOORE LN MISSION, TX

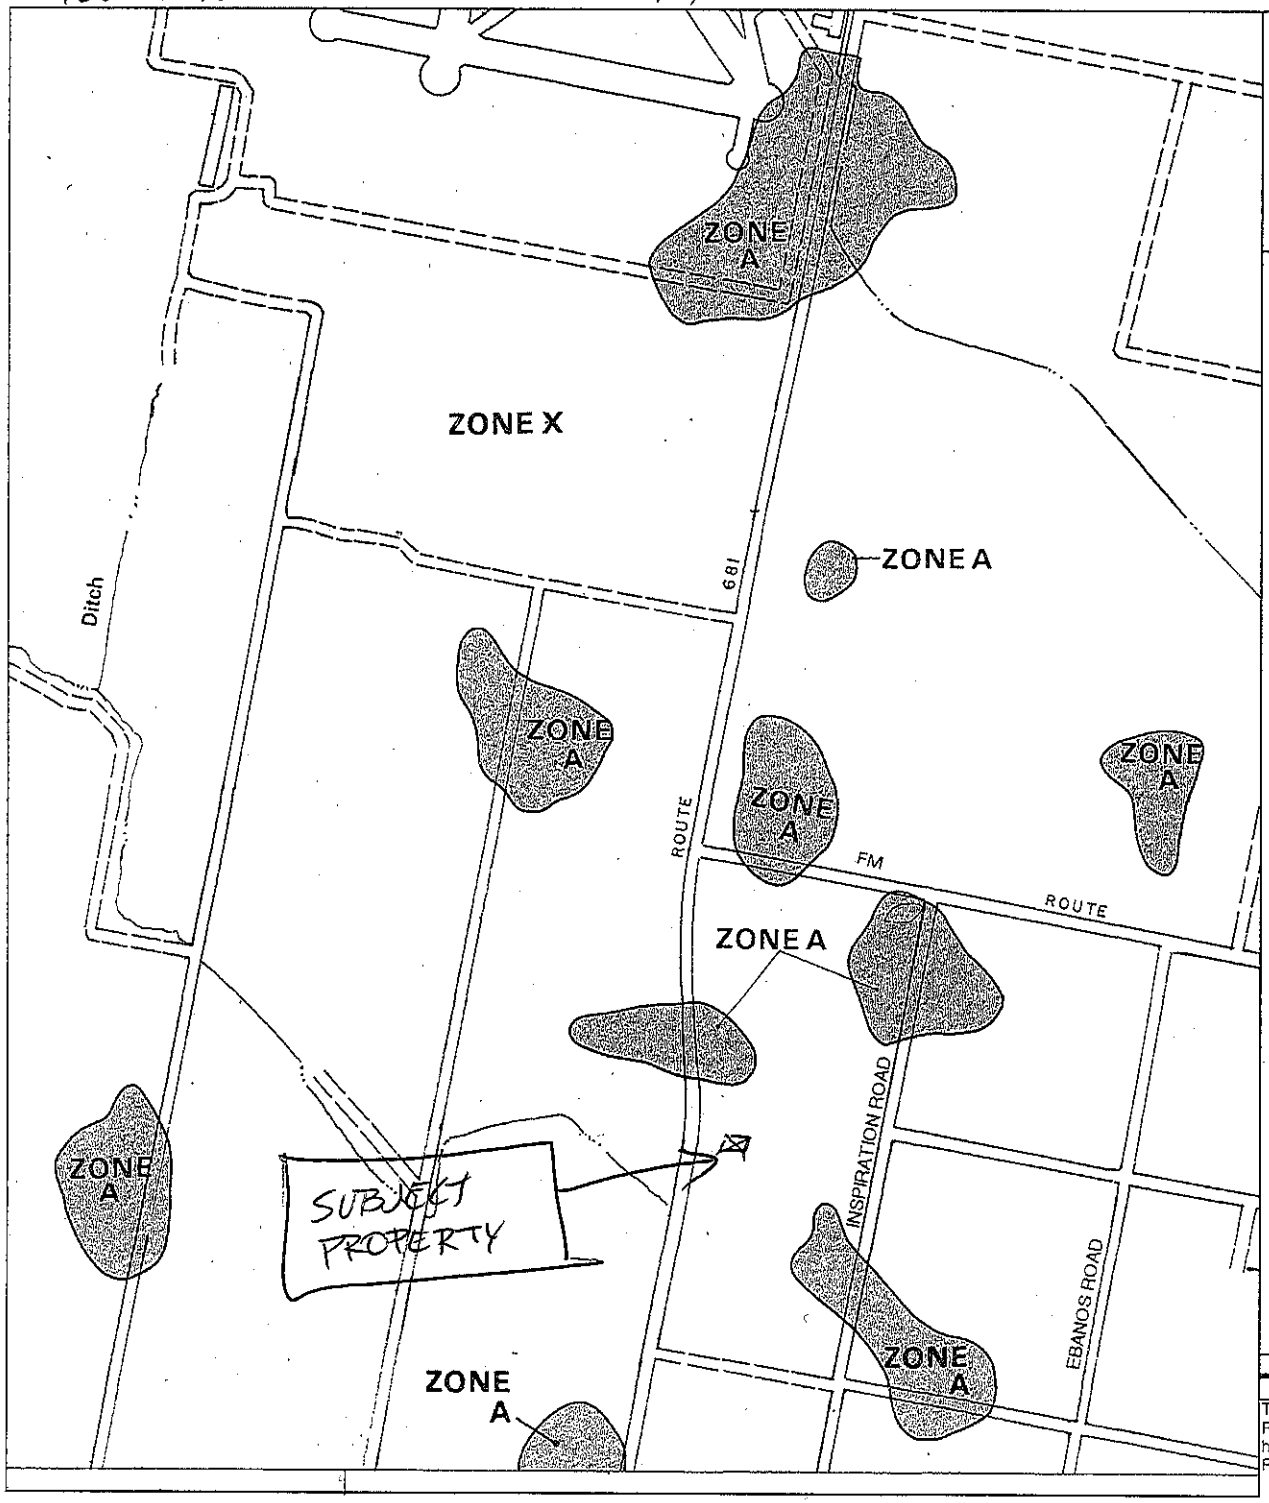

Insurance agent or call the National Flood Insurance Program at (800

APPROXIMATE SCALE

2000 0 2000 F

NATIONAL FLOOD INSURANCE PROGRAM

FIRM

FLOOD INSURANCE RATE MAP

HIDALGO COUNTY
TEXAS
(UNINCORPORATED AREAS)

(SEE MAP INDEX FOR PANELS NOT PRINTED)

COMMUNITY-PANEL NUMBER

480334 0300 D

MAP REVISED
JUNE 6, 2000

This is an official copy of a portion of the above referenced flood map. It was extracted using FIRMette - Desktop version 3.0. This map does not reflect changes or amendments which may have been made subsequent to the date on the title block. Further information about National Flood Insurance Program flood hazard maps is available at http://www.msc.fema.gov/.

Housing Rehab Program

ENTITY: Countywide Area

PROJECT: Approval for Assistance under the Owner-Occupied Housing Rehabilitation Program.

FUNDING YEAR: HOME 2013

SYNOPSIS:

The family is being recommended for applicant approval under the Owner-Occupied Housing Rehabilitation Program. The applicant has been on the waitlist since May 2005 and has met all of the program requirements for assistance under the Owner-Occupied Housing Rehabilitation Program. The following is a profile of the project

Juan & Catalina Becerra	Family of three (3)	
CW#85-15-07	Does applicant meet	
	Deferred Loan Requirements:	Yes
	Title Search:	No Abstract or Liens
	Flood Zone:	No – Zone B
	Insurance:	**N/A**
	Structures:	1
	Taxes:	current
	Assets & Deposits:	N/A
	Debt to Income Ratio:	N/A
	Payback	No - Deferred Loan-Elderly
	Number of Bedrooms:	2
	Square Feet:	864
	Does total annual household income exceed limits:	No
	HUD Income Limits:	$ 36,150.00
	Deferred Loan-Elderly	

Existing Dwelling: 3 bedrooms frame home, built in 1991

RECOMMENDATION:

The UCP Staff recommends approval for assistance under the Owner-Occupied Housing Rehabilitation Program by the County Commissioner's Court.

INITIAL INSPECTION

Date: December 12, 2014 City: Progresso If County Wide, Precinct #: 1

Name of Applicant: Juan & Catalina Becerra Inspector: Eric Trevino

Address: 202 Beto Ave. Year House was Built: 1977

EXTERIOR

1. **Foundation Condition**: Good [ ] Repair [ ] Replace [X]
   Foundation Type: Piers [X] Concrete [ ]
   Is the foundation sound and free from hazards?

   Notes: Foundation is uneven: joists need to be adjusted for support may cause serious tripping hazard

   Dimension 31' x 33' Estimated Cost $ 3,500

2. **Exterior Walls**: Good [ ] Repair [ ] Replace [X]
   Are the exterior surfaces sound and free from hazards?

   Notes: siding has rotted and jagged edges: some panels applied but not installed proper: areas need painting need to seal all plumbing and electrical penetrations

   Dimensions 31' x 33' Estimated Cost $ 4,500

3. **Windows**: Good [ ] Repair [ ] Replace [X]

   Notes: Few windows not locking, opening and shutting proper has other windows with boards

   Dimension varies x varies Qty 8 Estimated Cost $ 2,400

4. **Doors**: Good [ ] Repair [ ] Replace [X]

   Notes: Doors are old, difficult to open (back door does not open at all) not installed proper, frames are damaged.

   Dimension 36" x 70" Qty 2 Estimated Cost $ 600

5. **Overhang / Trim**: Good [ ] Repair [ ] Replace [X]

Notes: No overhang in rear of house, missing soffits and facia all around, back of house incomplete no trim in most areas and some rot on the areas with trim

Dimension entire perimeter Estimated Cost $ 1,700

6. **Roof**: Good [ ] Repair [ ] Replace [X]
Front Porch Roof Good [ ] Repair [ ] Replace [X]
Rear Porch Roof Good [ ] Repair [ ] Replace [X]

Is the roof sound and free from hazards?

Notes: Roof covering is old both traditional shingles and tin and needs be replaced (recommend) traditional tab shingles

Dimension 31' x 33' Estimated Cost $ 2,200

7. **Other Exterior Structural Observations (stairs, rails, ramps, etc..)**:
Front porch missing one rail also rear missing both rails and no steps

Estimated Cost $ 400

8. **Sewer Connected to City Main Line** [ ]
Yard Line: Good [] Repair [] Replace [ ]

Notes: client complained about several back-ups due to drain

Dimension ____ x ____ Estimated Cost $ 800

9. **Septic Tank**: Good [ ] Repair [ ] Replace [ ]
Sewage Connected to Septic System [ ]
# of years with current Septic System: _____

Is plumbing free from sewer back up?

Yard Line & Drain Field: Good [ ] Repair [ ] Replace [X]

Notes: Some exposed and damaged lines: some drains lead to lawn and underneath house
Small trenches made to lead draining away from home

Estimated Cost $ 2,000

10. **Water Line**: Good [ ] Repair [ ] Replace [X]

Notes: Water lines come out from walls and leak in some areas

Estimated Cost $ 1,000

11. **Gas Line**: Good [ ] Repair [ ] Replace [ ]
LP Gas Line & Tank to Code Relocate [X] Replace [ ]

Notes: Butane tank to be relocated minimum of 10 feet away from house with copper line to be 6 inches underneath natural ground

Estimated Cost $ $200

12. **Other observations about all Exterior Plumbing / Drains / Sewer**:
Plumbing exposed throughout

Estimated Cost $ 1,500

13. **Electrical Lines**: Good [ ] Repair [ ] Replace [X]

Electrical Hazards – is the exterior of unit free from electrical hazards?

Yes [ ] No [X]

Location(s): Water heater closet area north side, back door area south side and east side

Notes: Exposed wires electrical hazard

Estimated Cost $ 3,500

INTERIOR

14. Describe **Flooring Conditions** for Entire Dwelling: lots of patch work: floor covering needs Replacing, floor uneven some tripping hazards

Describe Specific Floor **Problem Areas**: Uneven in some areas, floor is buckling due to extreme settling

Is Floor Reparable Yes [ ] No [X]

Notes: would have to remove all floor covering and replace

Dimension 31' x 33' Estimated Cost $ 2,000

15. Condition of **Kitchen Cabinets**: Good [ ] Repair [x] Replace [ ]

Notes: need repair and adjust some drawers and doors

Dimension 24" x 72" Estimated Cost $ 1,000

16. **Ceiling Coverings**: Good [ ] Repair [ ] Replace [X]

Notes: Leaking with water damage and has holes

Dimension 31' x 33' Estimated Cost $ 3,900

17. **Wall Coverings**: Good [ ] Repair [ ] Replace [X]
Interior Trim Good [ ] Repair [ ] Replace [X]
Interior Finish (Wall Texture) Good [ ] Repair [ ] Replace [X]

Notes: Missing trimming has hole throughout need painting & to be sealed proper

Dimension 31' x 33' Estimated Cost $ 5,200

18. **Water Heater**: Good [ ] Repair [ ] Replace [X]
Is hot water heater located and equipped in a safe manner and free of hazards?

Notes: Water heater closet incomplete and has exposed wires (fire hazardous)

Plumbing: Good [ ] Repair [ ] Replace [X]
Is plumbing free from major leaks or corrosion that causes serious and persistent levels of rust or contamination of the drinking water?

Notes: PVC exposed pipes, some leaks

Estimated Cost $ 900

19. **Insulation**: Good [ ] Repair [ ] Replace [X]

Are the attic and walls appropriately insulated for regional conditions?

Notes: Very minimal to no insulation at all

Dimension 31' x 33' Estimated Cost $ 1,500

20. **Lead Base Paint Assessment** Required [ ] Not Required [X]

Estimated Cost $ _____

21. **Infestation** – Is the unit free from rats or severe infestation by mice or vermin?

Yes [ ] No [X]

Notes: Rodents and insect infested house has too many holes

Estimated Cost $ 500

22. **Electrical Hazards** – are the rooms free from electrical hazards?

Yes [ ] No [X]

Location(s): Entire house

Notes: Electrical wires exposed in some areas, not enough outlets using extension cords
Light fixtures missing with more exposed wires

Dimension 31' x 33' Estimated Cost $ 4,500

23. **INSPECTORS FINAL RECOMMENDATION (Rehab. or Recon. – list reasoning for recommendation): Recommend demolition and reconstruction due repairs exceeding over 50% of value of dwelling and will be triggering policy for Reconstruction**

- Note - If more room is needed, attach additional sheet.

Total Rehab Estimated Cost $ 51,600

Current Value of Structure $ 10,043

50% Value $ 5,021.50

Inspector

9-29-15
Date

Division Director Approval

4/30/15
Date

12.18.2014 11:21

12.18.2014 11:22

12.18.2014 11:22

12.18.2014 11:21

12.18.2014 11:21

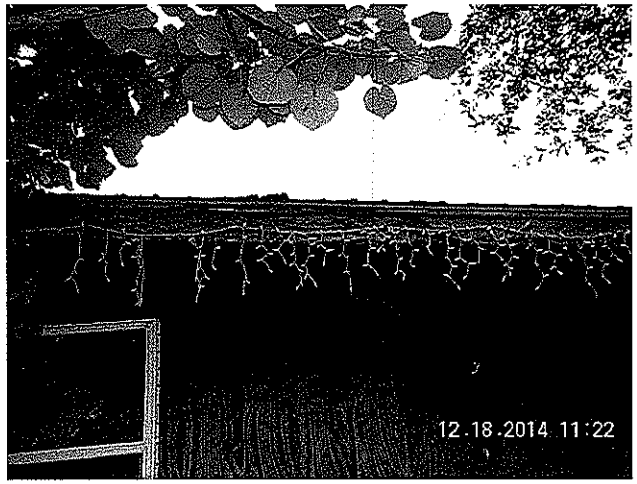
12.18.2014 11:22

12.18.2014 11:21

12.18.2014 11:21

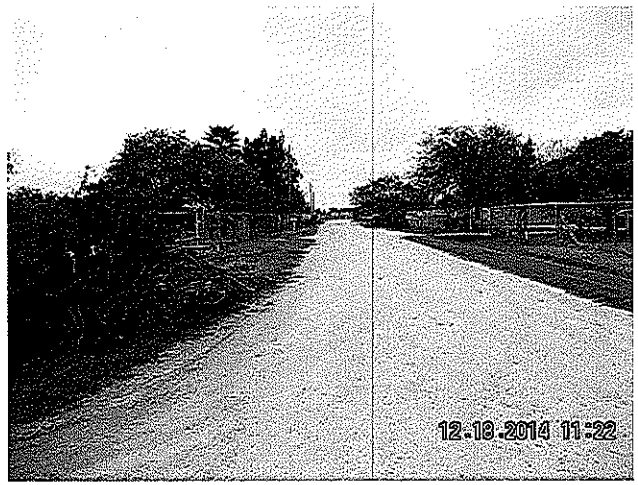
12.18.2014 11:22

12-18-2014 11:09

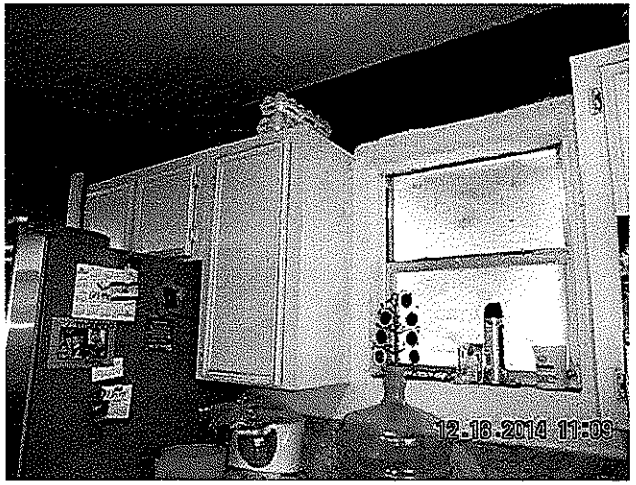
12-18-2014 11:09

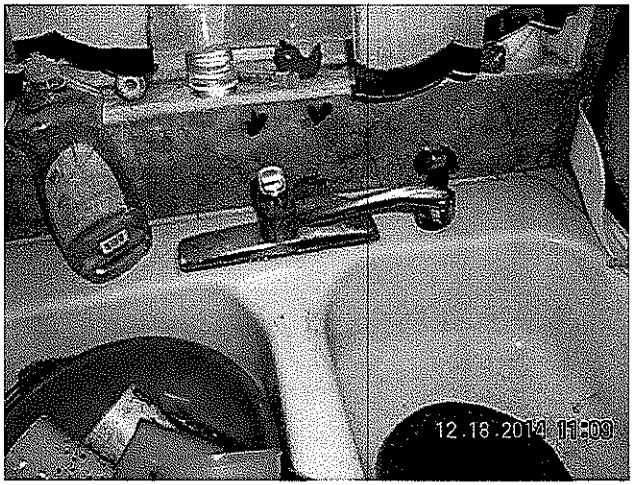
12-18-2014 11:09

12-18-2014 11:09

12-18-2014 11:09

12-18-2014 11:09

12-18-2014 11:09

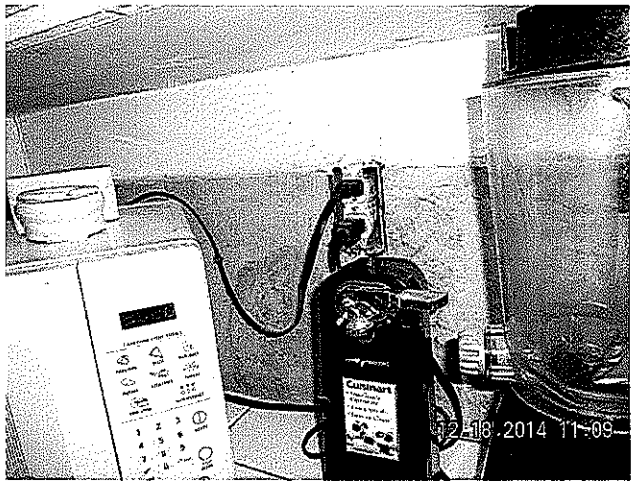
12-18-2014 11:09

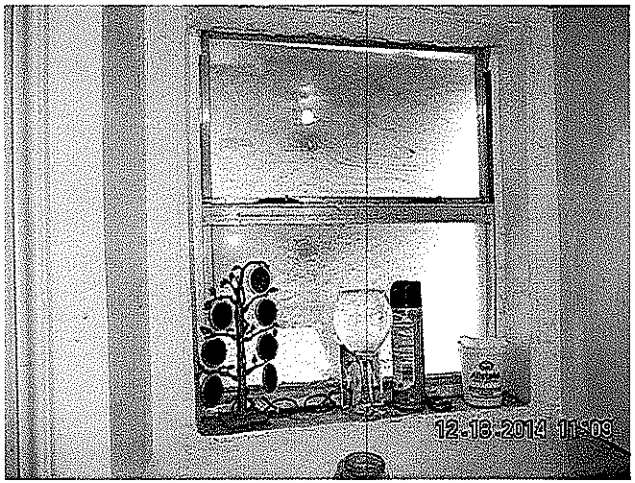
12-18-2014 11:09

12.18.2014 11:10

12-18-2014 11:10

12.18.2014 11:10

12-18-2014 11:10

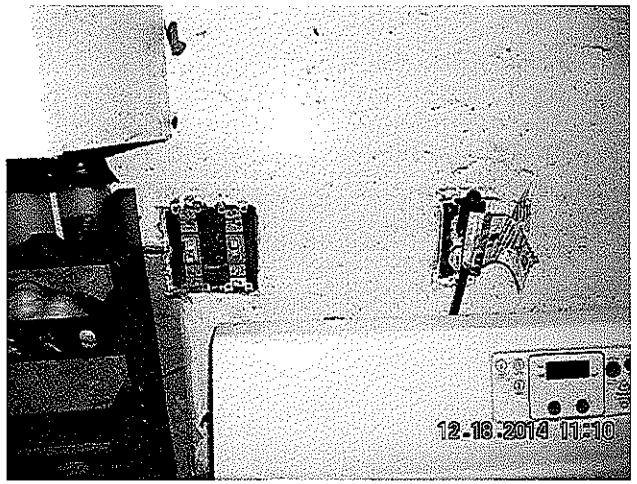
12-18-2014 11:10

12-18-2014 11:10

12-18-2014 11:09

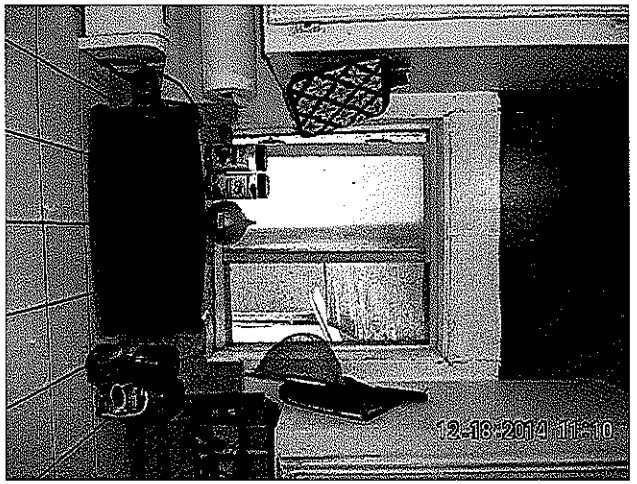
12-18-2014 11:10

12.18.2014 11:10

12-18-2014 11:11

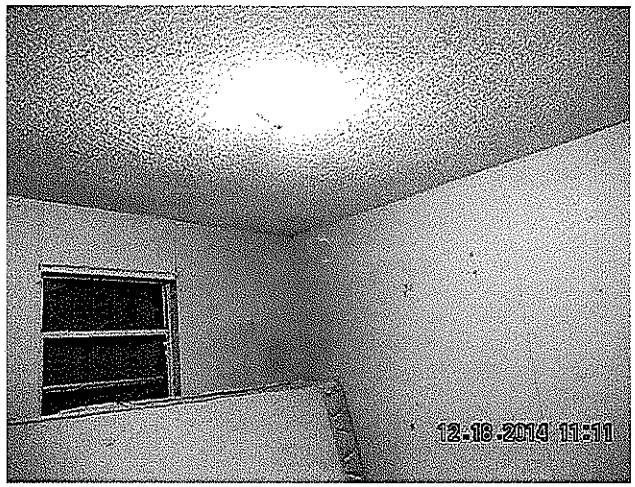
12-18-2014 11:11

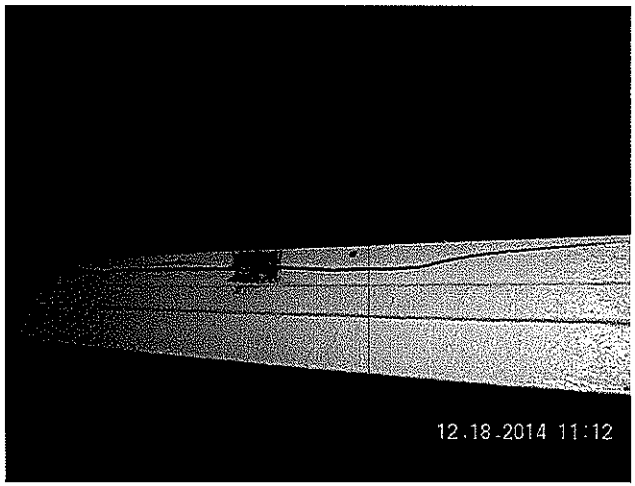
12-18-2014 11:12

12-18-2014 11:11

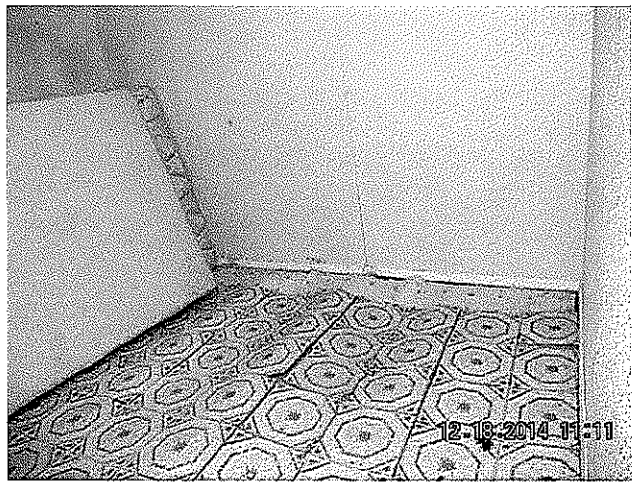
12-18-2014 11:11

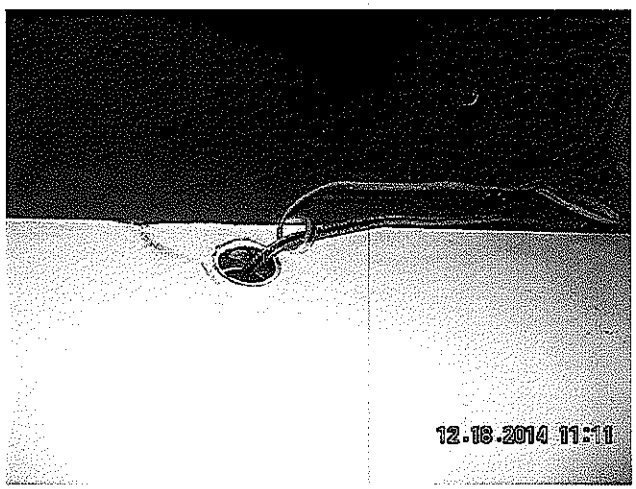
12-18-2014 11:11

12-18-2014 11:10

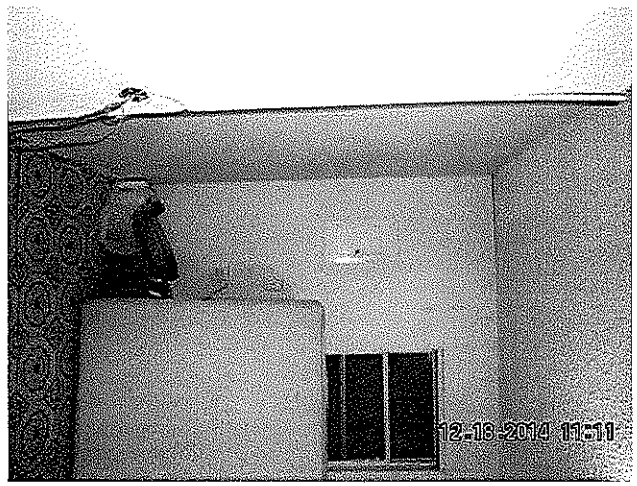
12-18-2014 11:11

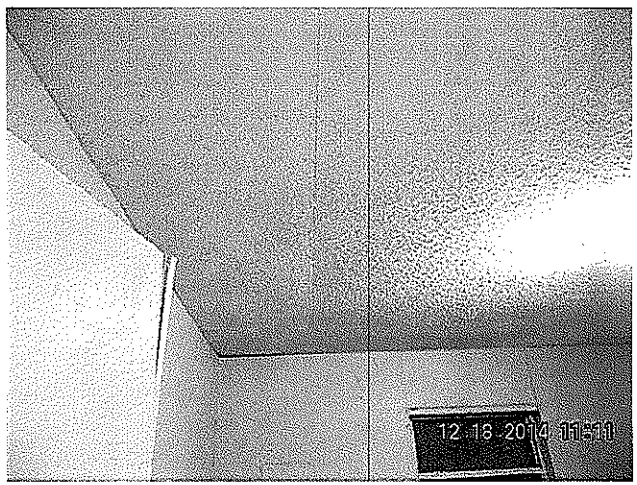
12-18-2014 11:11

12-18-2014 11:12

12-18-2014 11:12

12-18-2014 11:13

12-18-2014 11:12

12-18-2014 11:12

12-18-2014 11:12

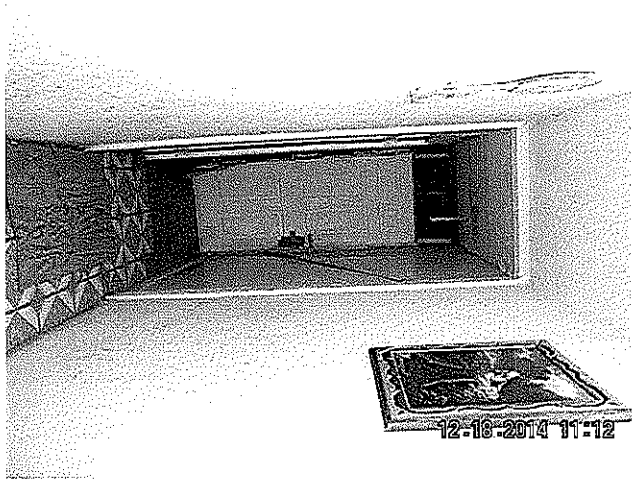
12-18-2014 11:12

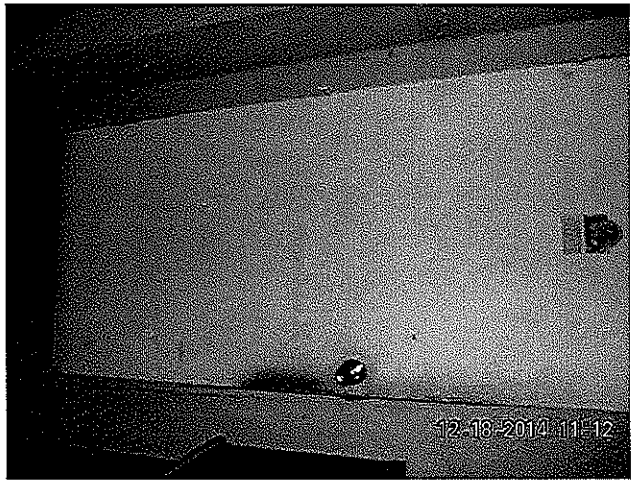
12-18-2014 11:12

12-18-2014 11:12

12.18.2014 11:13

12.18.2014 11:13

12.18.2014 11:14

12.18.2014 11:13

12.18.2014 11:13

12.18.2014 11:13

12.18.2014 11:13

12.18.2014 11:13

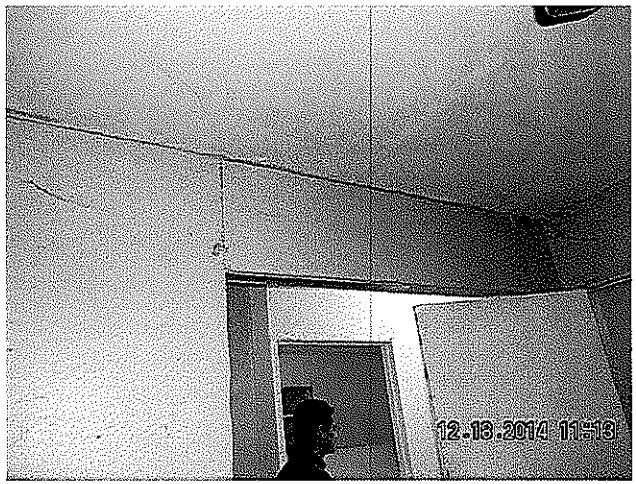
12.18.2014 11:13

12-18-2014 11:14

12-18-2014 11:14

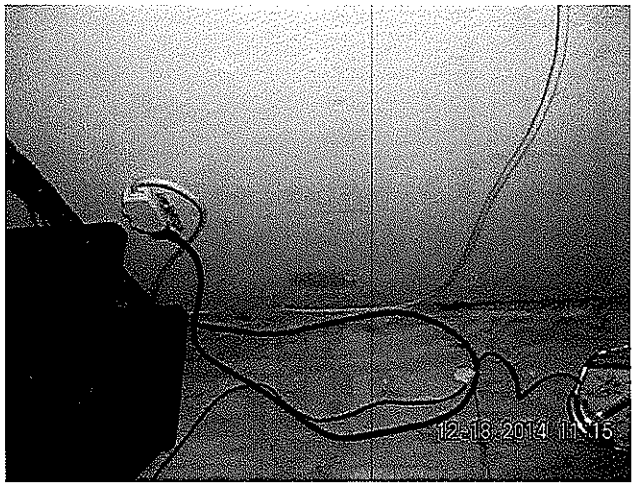
12-18-2014 11:15

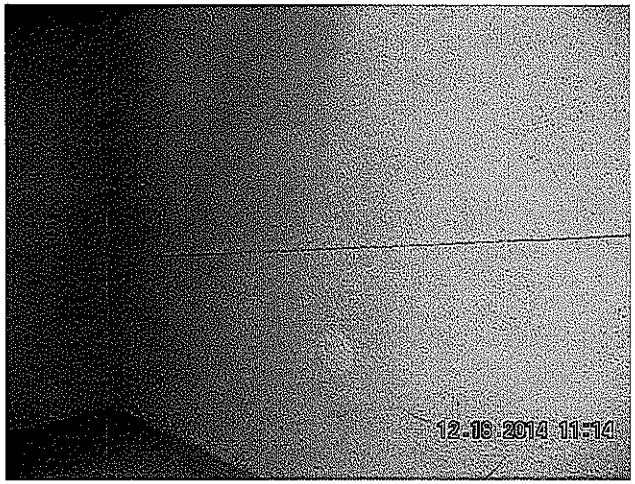
12-18-2014 11:14

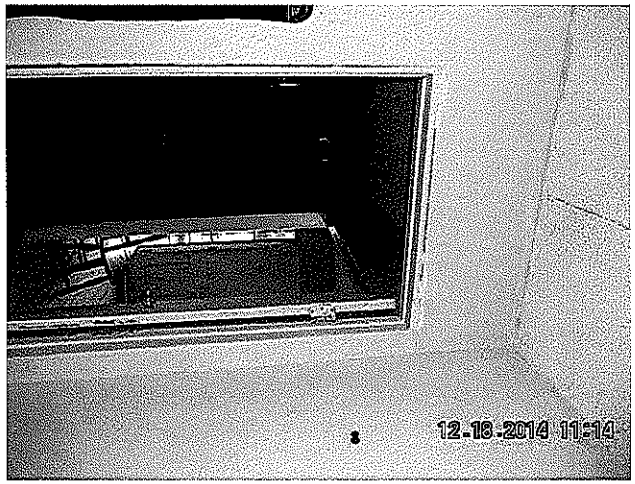
12-18-2014 11:14

12-18-2014 11:14

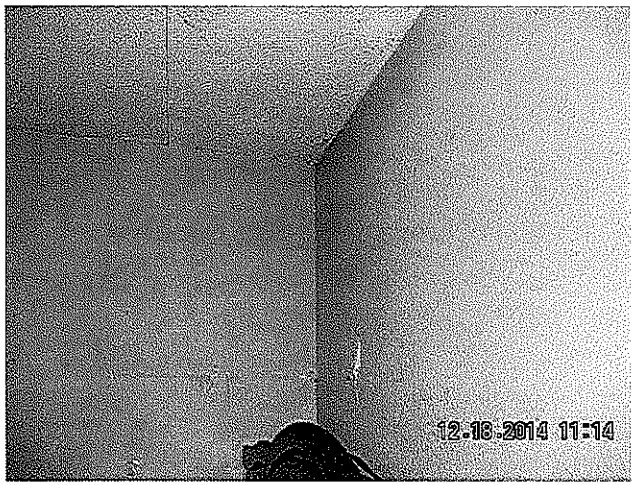
12-18-2014 11:14

12-18-2014 11:14

12-18-2014 11:14

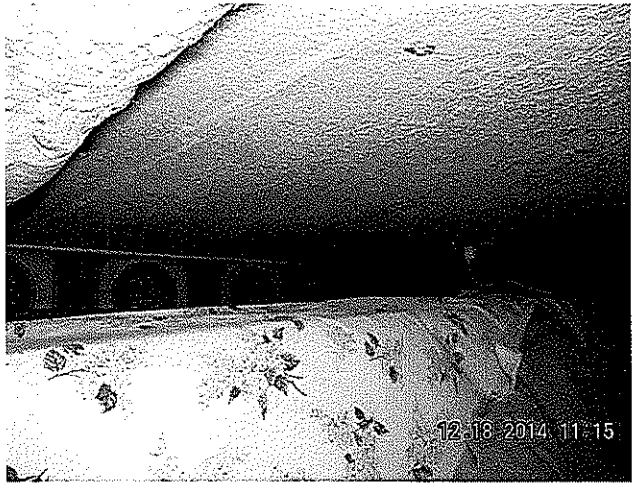
12-18-2014 11:15

12-18-2014 11:15

12-18-2014 11:16

12-18-2014 11:15

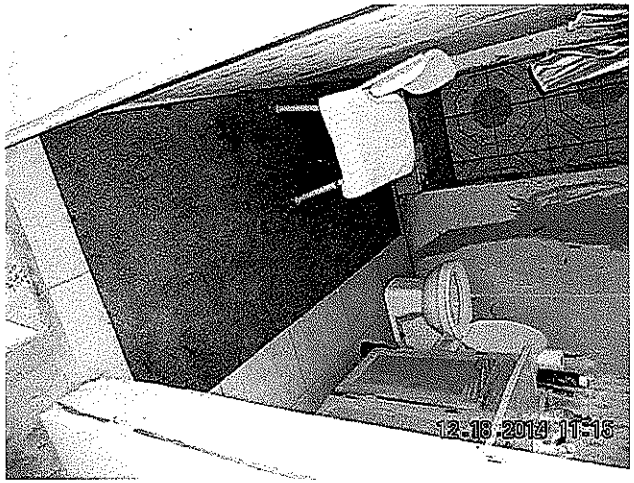
12-18-2014 11:15

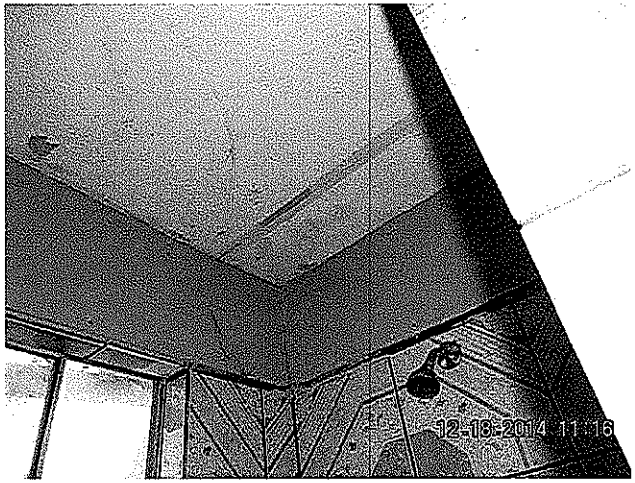
12-18-2014 11:16

12-18-2014 11:15

12-18-2014 11:15

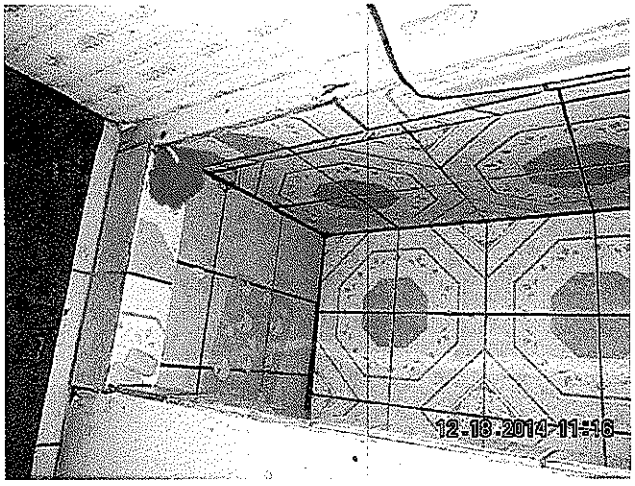
12-18-2014 11:16

12.18.2014 11:16

12.18.2014 11:16

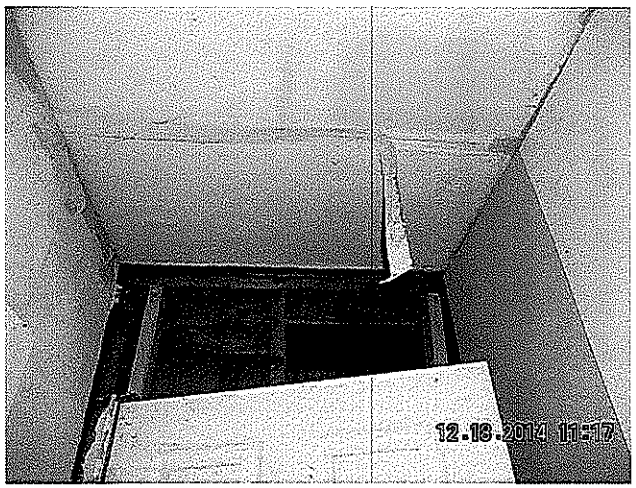
12.18.2014 11:17

12.18.2014 11:16

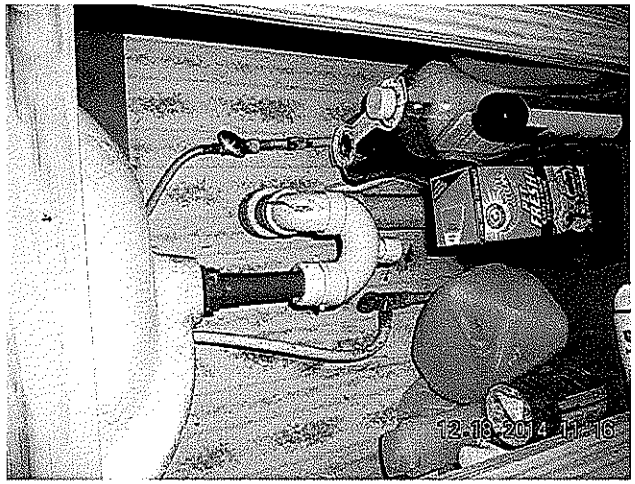
12.18.2014 11:16

12.18.2014 11:17

12.18.2014 11:16

12.18.2014 11:16

12.18.2014 11:17

12.18.2014 11:17

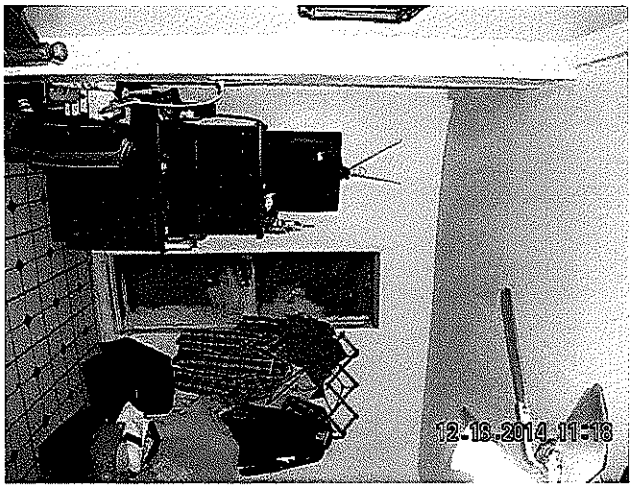
12.18.2014 11:18

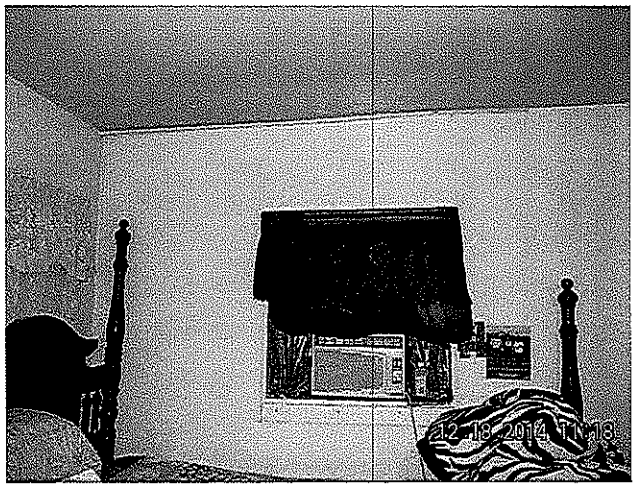
12.18.2014 11:18

12.18.2014 11:17

12.18.2014 11:17

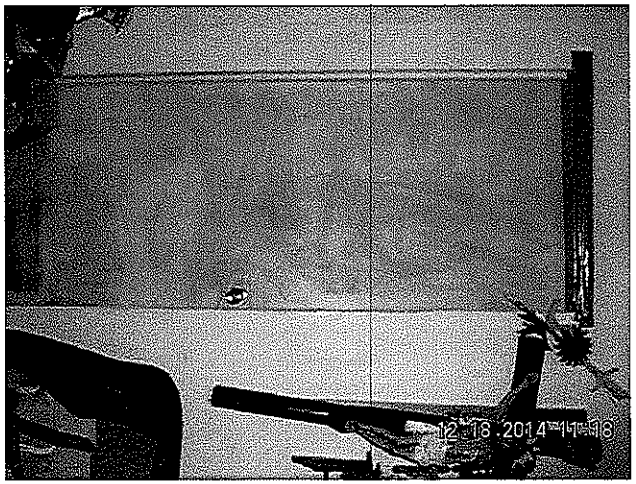
12.18.2014 11:18

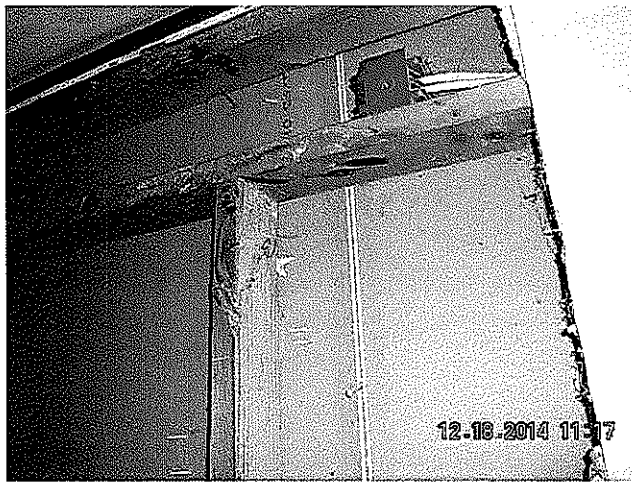
12.18.2014 11:17

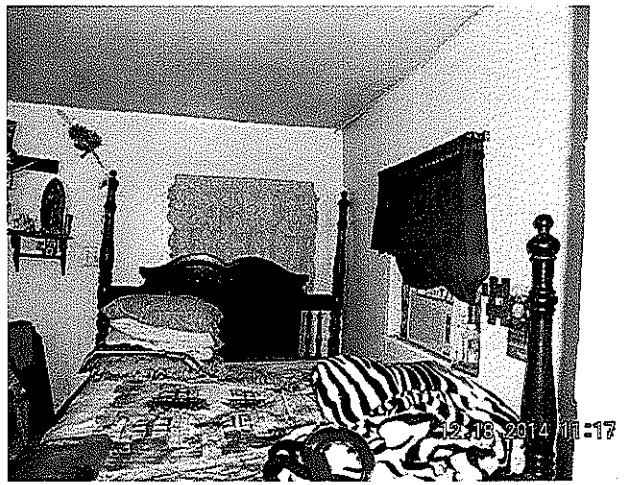
12.18.2014 11:17

12.18.2014 11:18

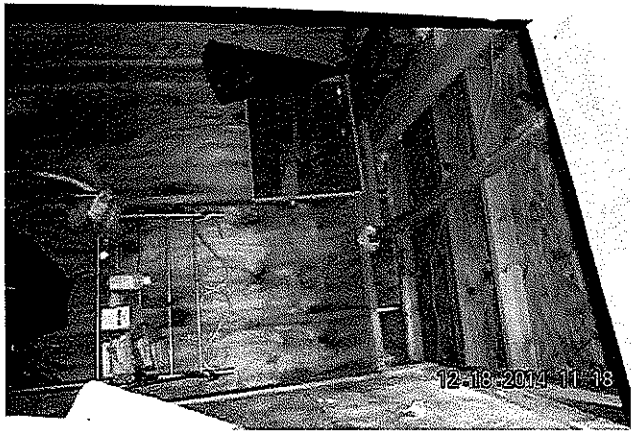
12.18.2014 11:18

12.18.2014 11:19

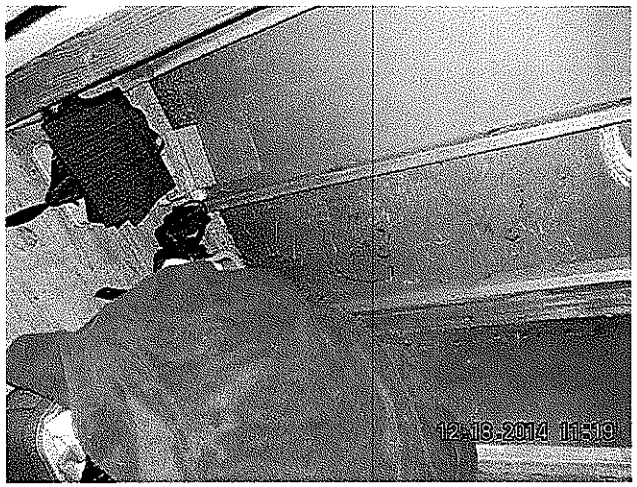
12.18.2014 11:19

12.18.2014 11:18

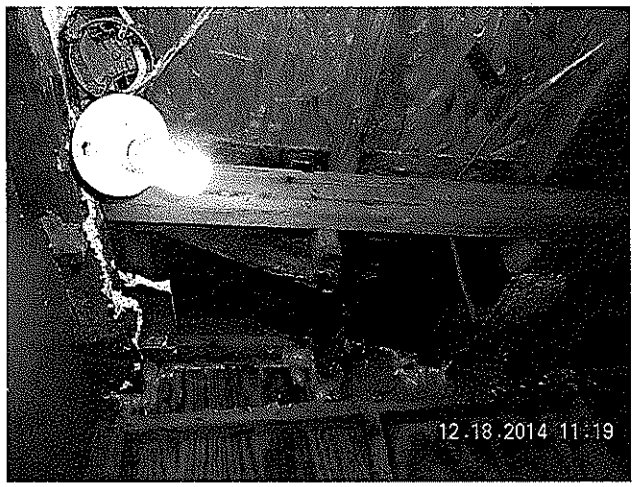
12.18.2014 11:19

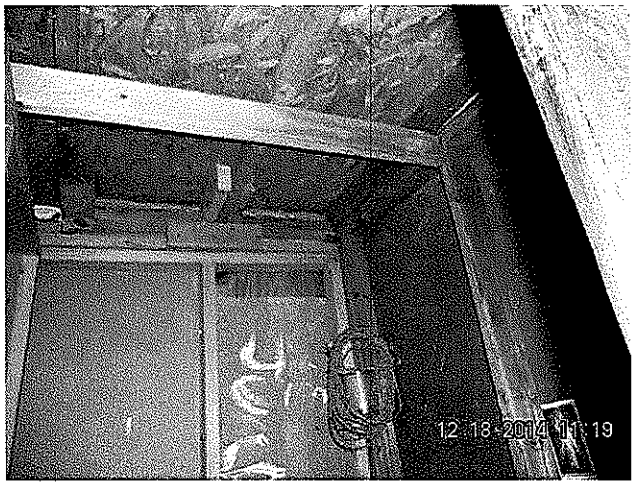
12.18.2014 11:19

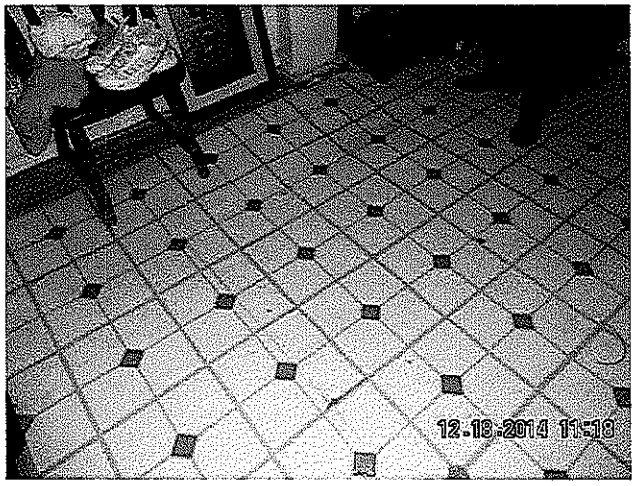
12.18.2014 11:18

12.18.2014 11:19

12.18.2014 11:19

12.18.2014 11:20

12.18.2014 11:20

12.18.2014 11:20

12.18.2014 11:19

12.18.2014 11:20

12.18.2014 11:20

12.18.2014 11:19

12.18.2014 11:20

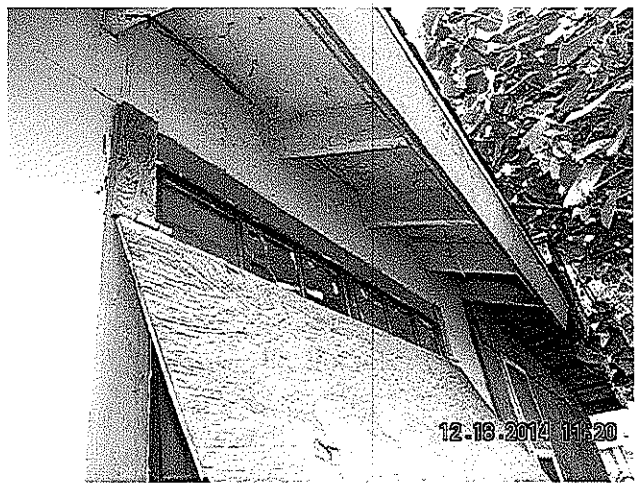
12.18.2014 11:20

12.18.2014 11:23

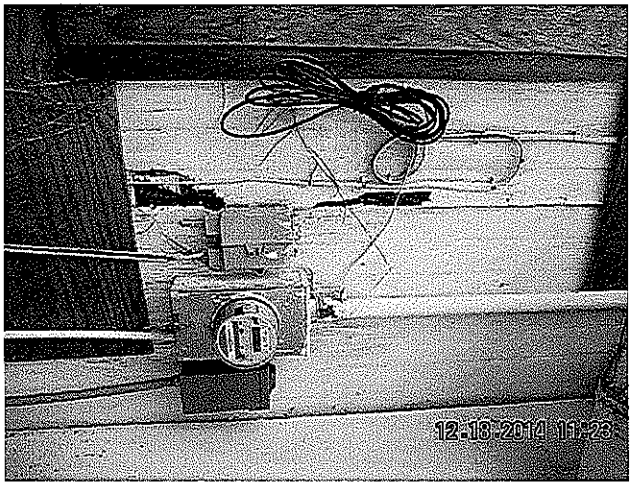
12.18.2014 11:23

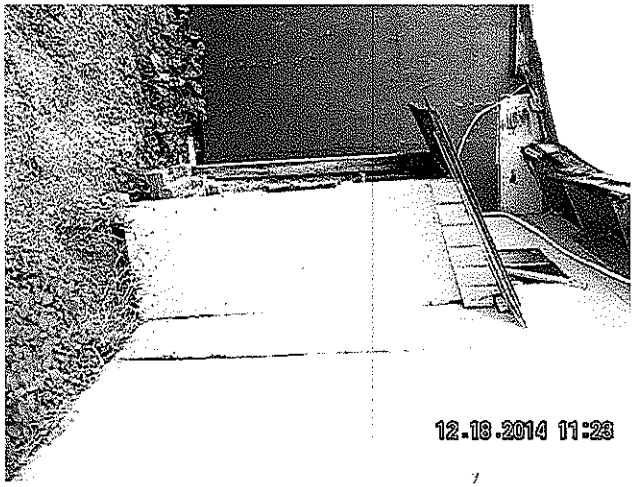
12.18.2014 11:23

12.18.2014 11:22

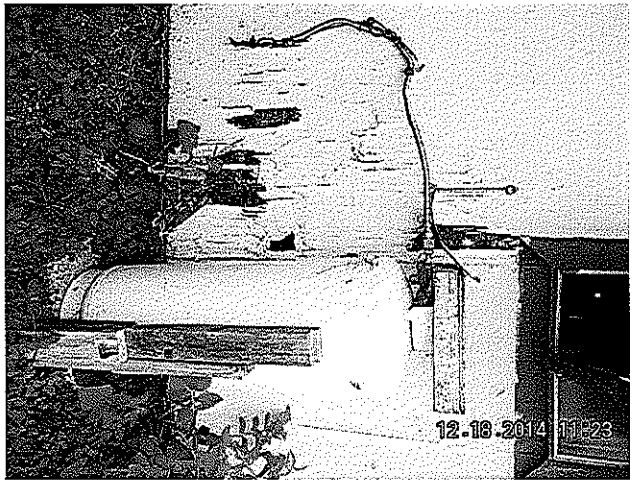
12.18.2014 11:23

12.18.2014 11:23

12.18.2014 11:22

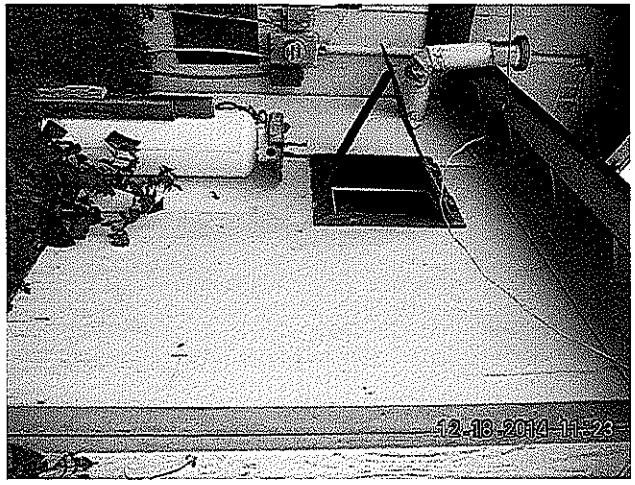
12.18.2014 11:23

12.18.2014 11:23

12-18-2014 11:24

12-18-2014 11:24

12-18-2014 11:24

12-18-2014 11:23

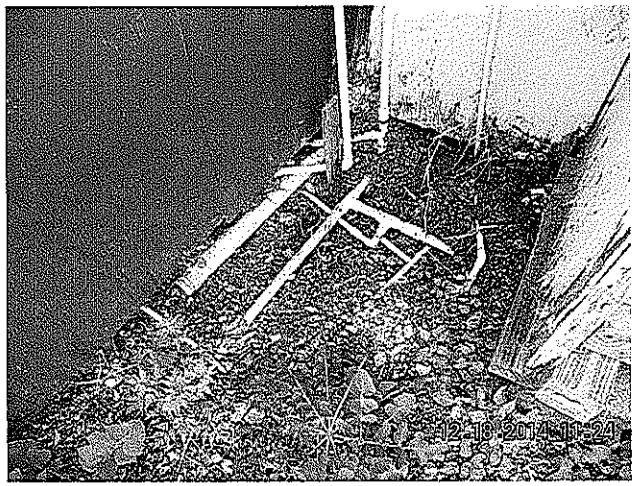
12-18-2014 11:24

12-18-2014 11:24

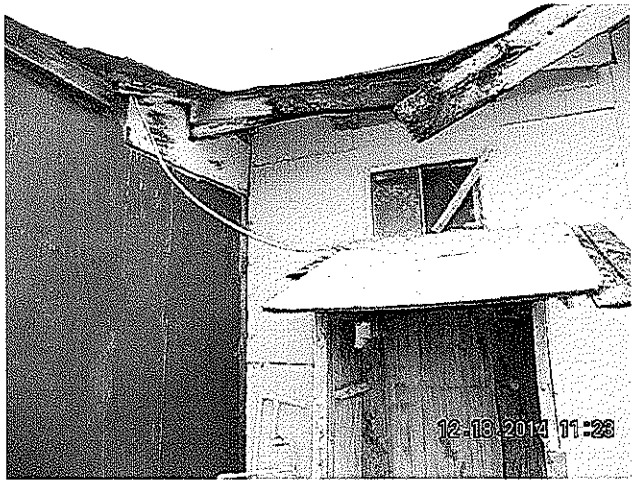
12-18-2014 11:23

12-18-2014 11:24

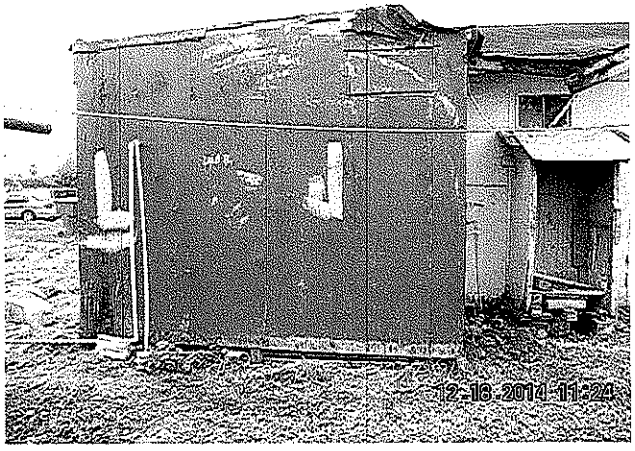
12-18-2014 11:24

12-18-2014 11:25

12-18-2014 11:26

12-18-2014 11:26

12-18-2014 11:25

12-18-2014 11:25

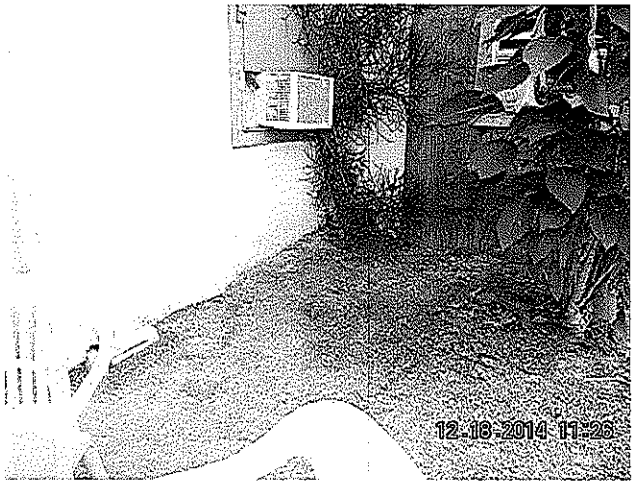
12-18-2014 11:26

12-18-2014 11:25

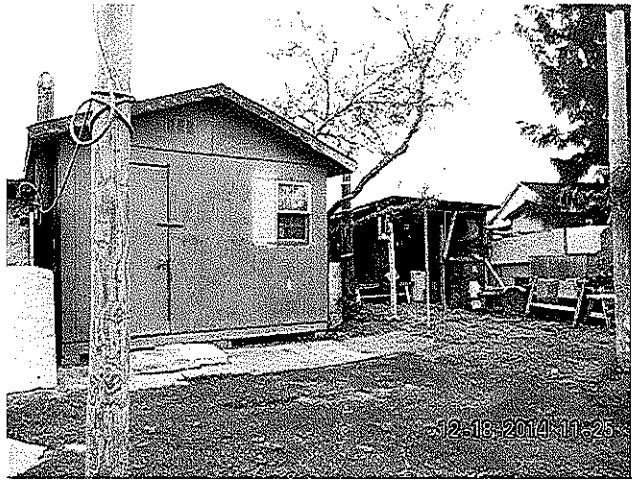
12-18-2014 11:25

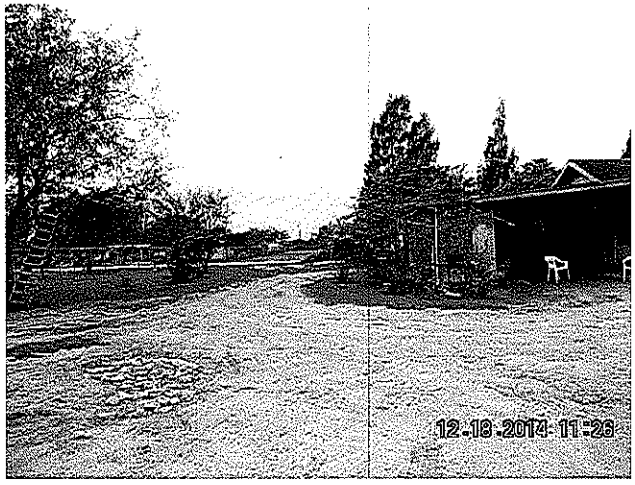
12-18-2014 11:26

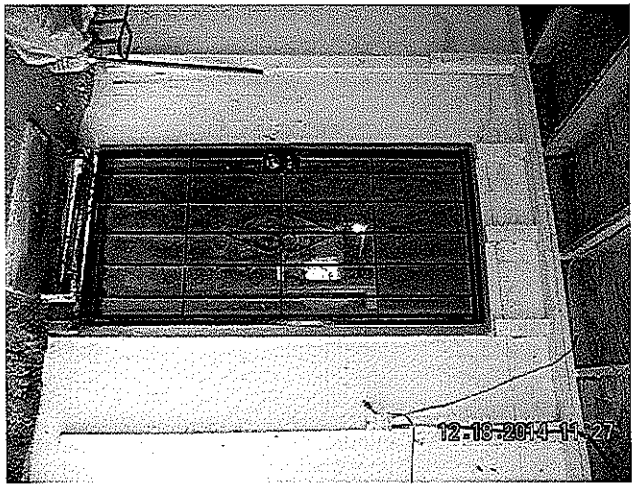
12-18-2014 11:27

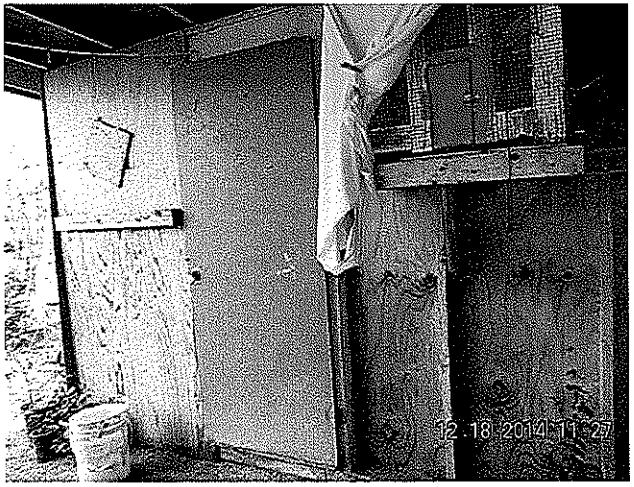
12-18-2014 11:27

12-18-2014 11:28

12-18-2014 11:27

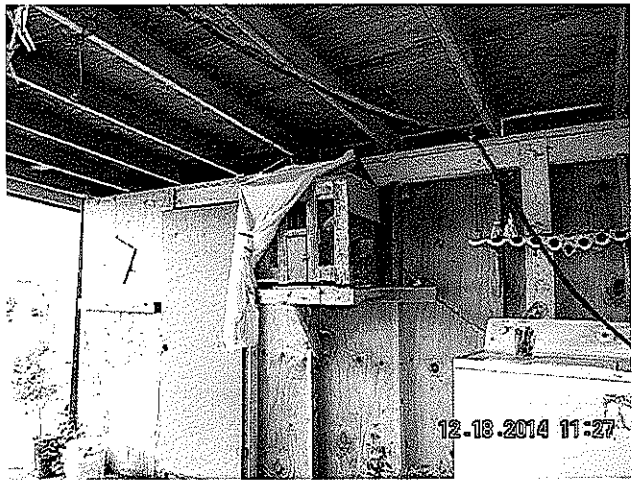
12-18-2014 11:27

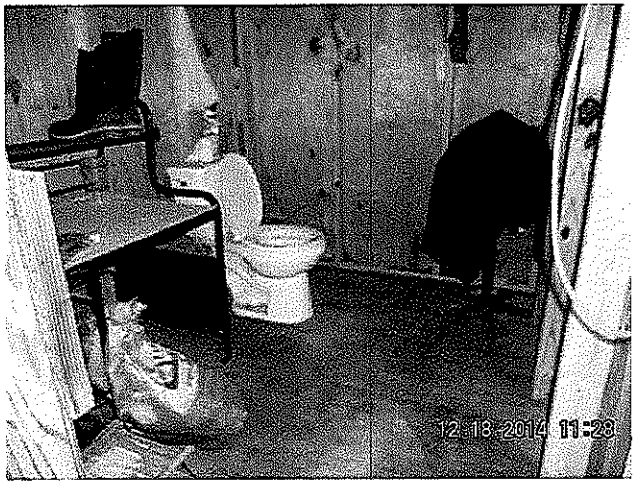
12-18-2014 11:28

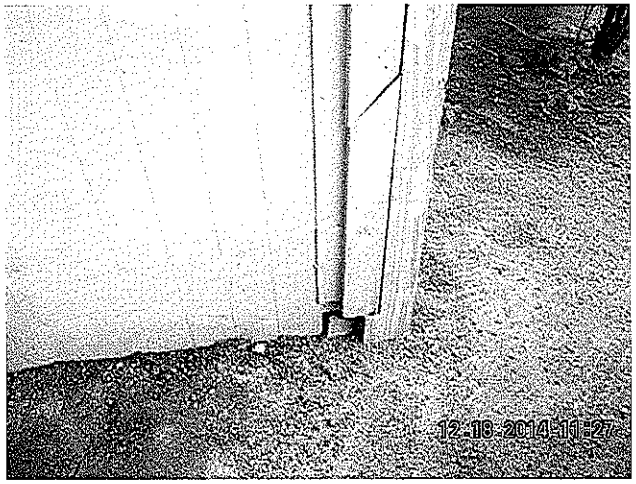
12-18-2014 11:27

12-18-2014 11:27

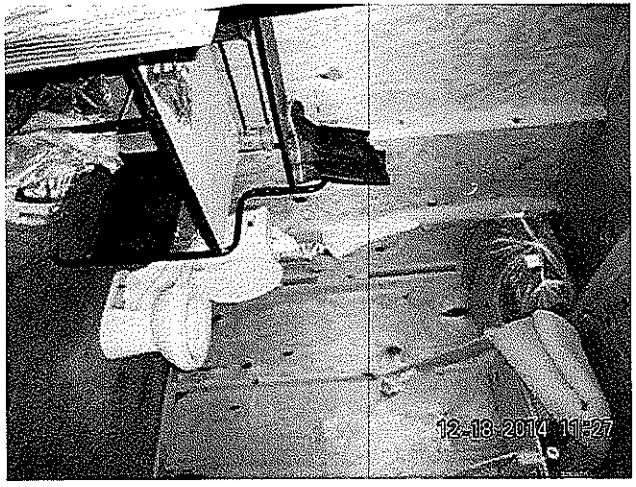
12-18-2014 11:27

12.18.2014 11:32

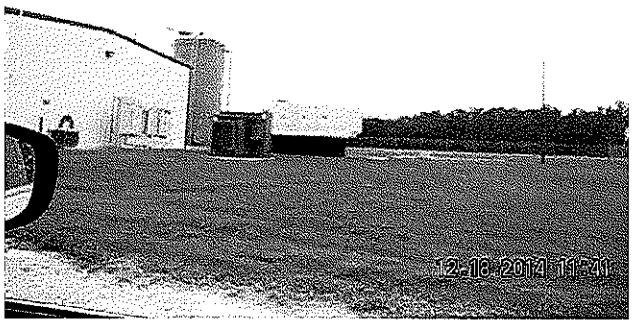
12.18.2014 11:34

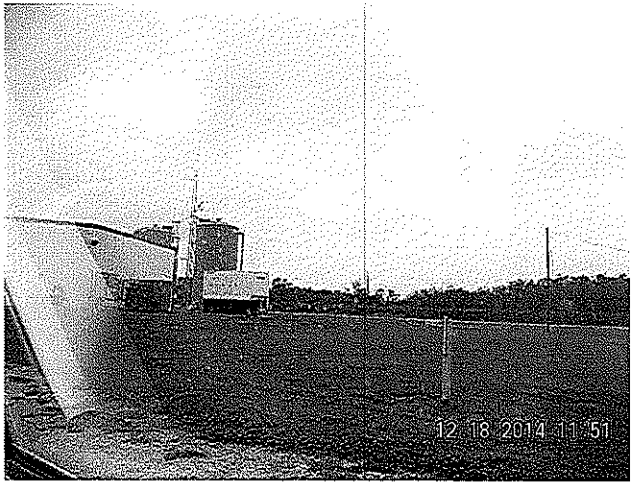
12.18.2014 11:51

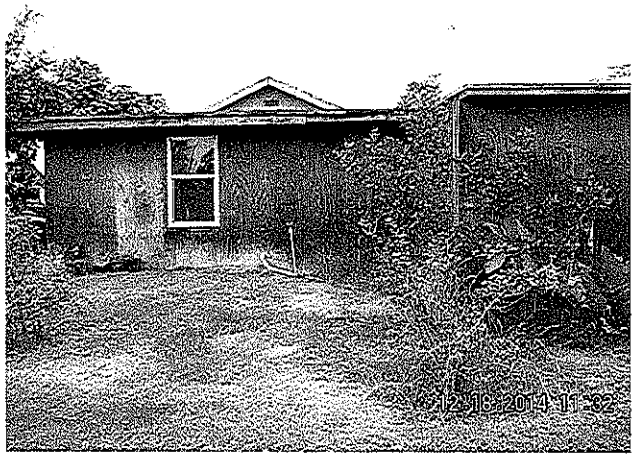
12.18.2014 11:32

12.18.2014 11:40

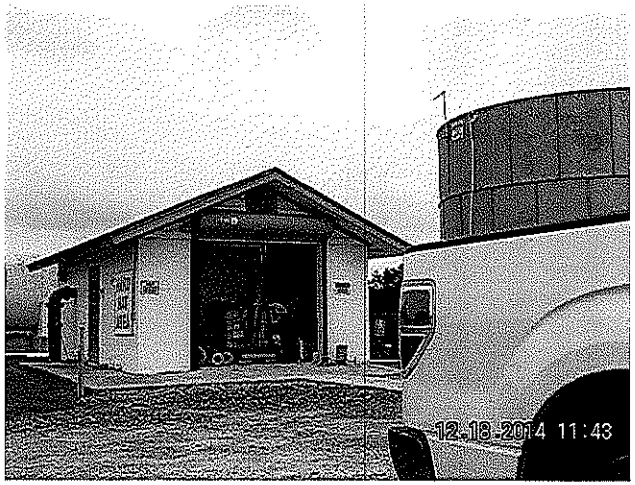
12.18.2014 11:43

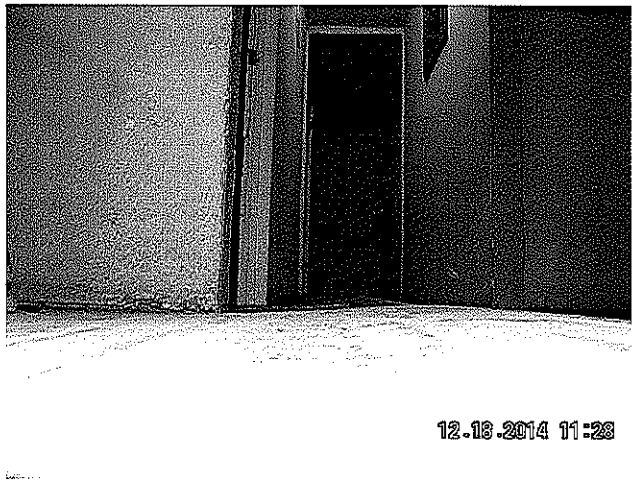
12.18.2014 11:23

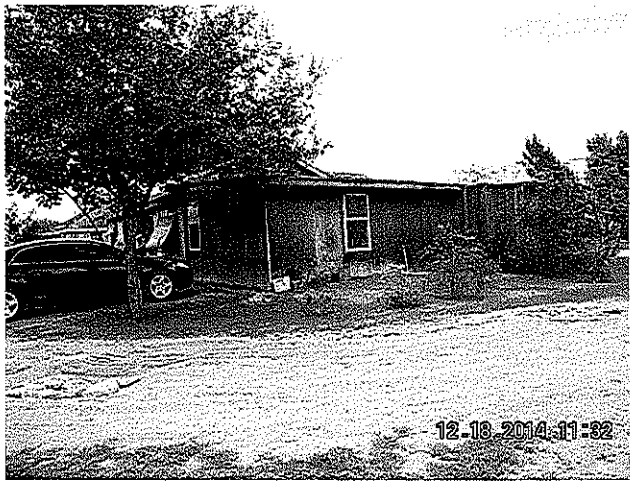
12.18.2014 11:32

12.18.2014 11:43

12.18.2014 11:52

12.18.2014 11:07

12.18.2014 11:08

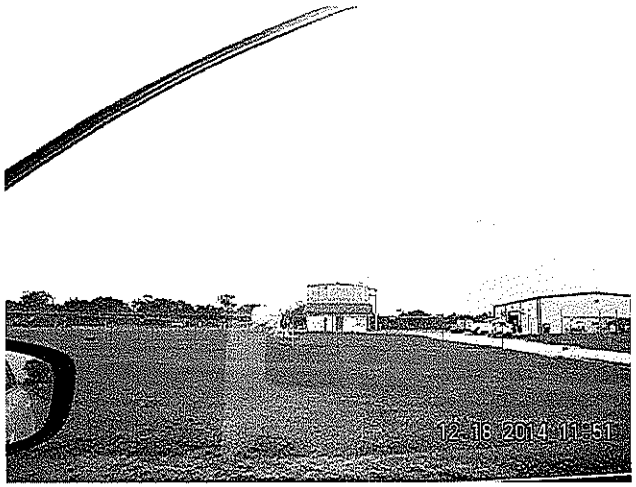
12.18.2014 11:51

12.18.2014 11:07

12.18.2014 11:08

12.18.2014 11:51

12.18.2014 11:07

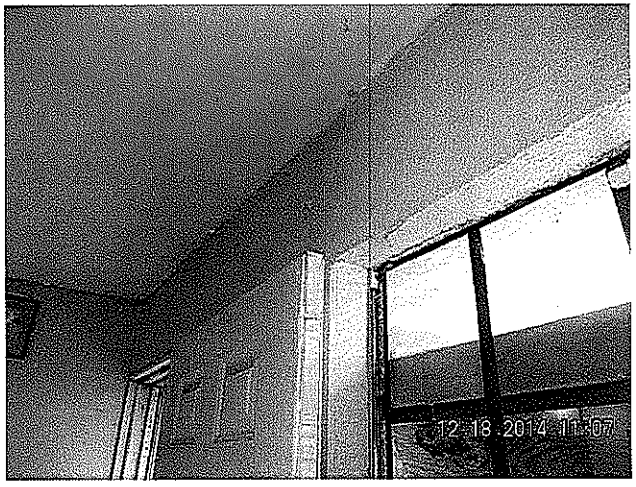
12.18.2014 11:07

12-18-2014 11:08

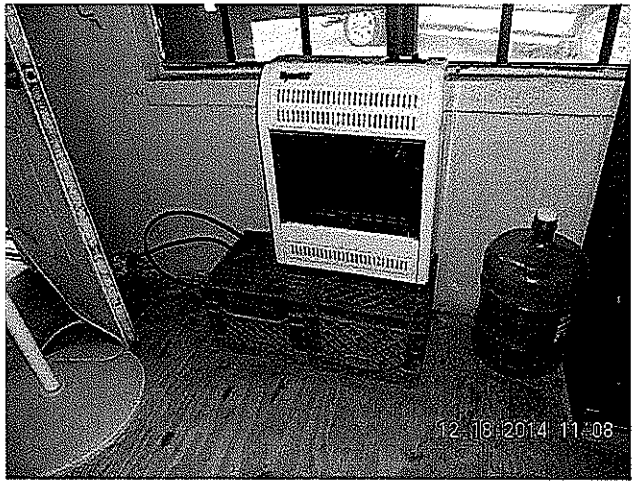
12-18-2014 11:08

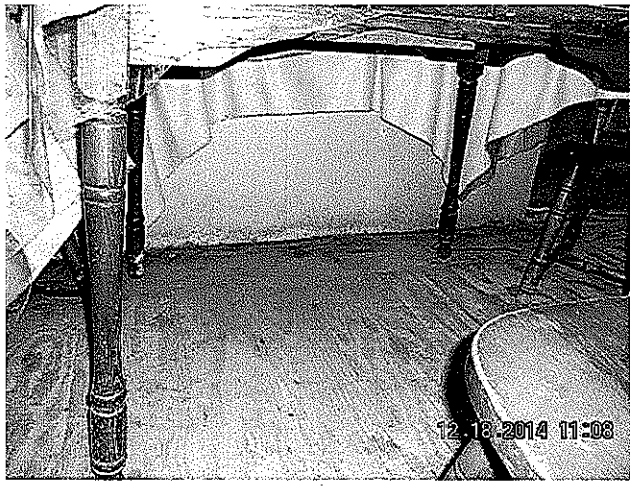
12-18-2014 11:08

12-18-2014 11:08

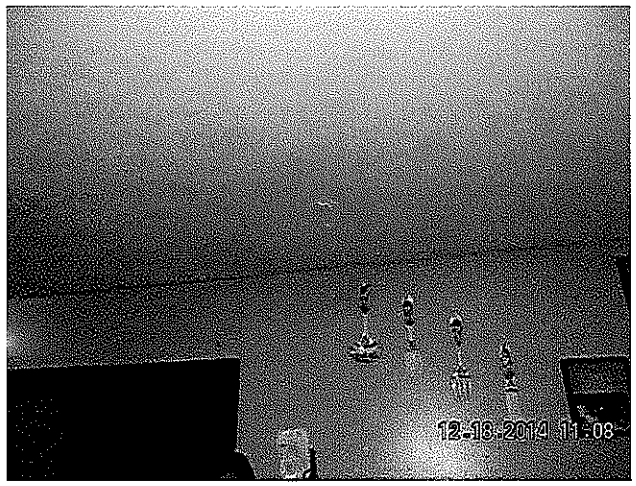
12-18-2014 11:08

Juan Becerra & Catalina Becerra
S FM 1015 Mile 4 West Beto ST
Progresso, TX

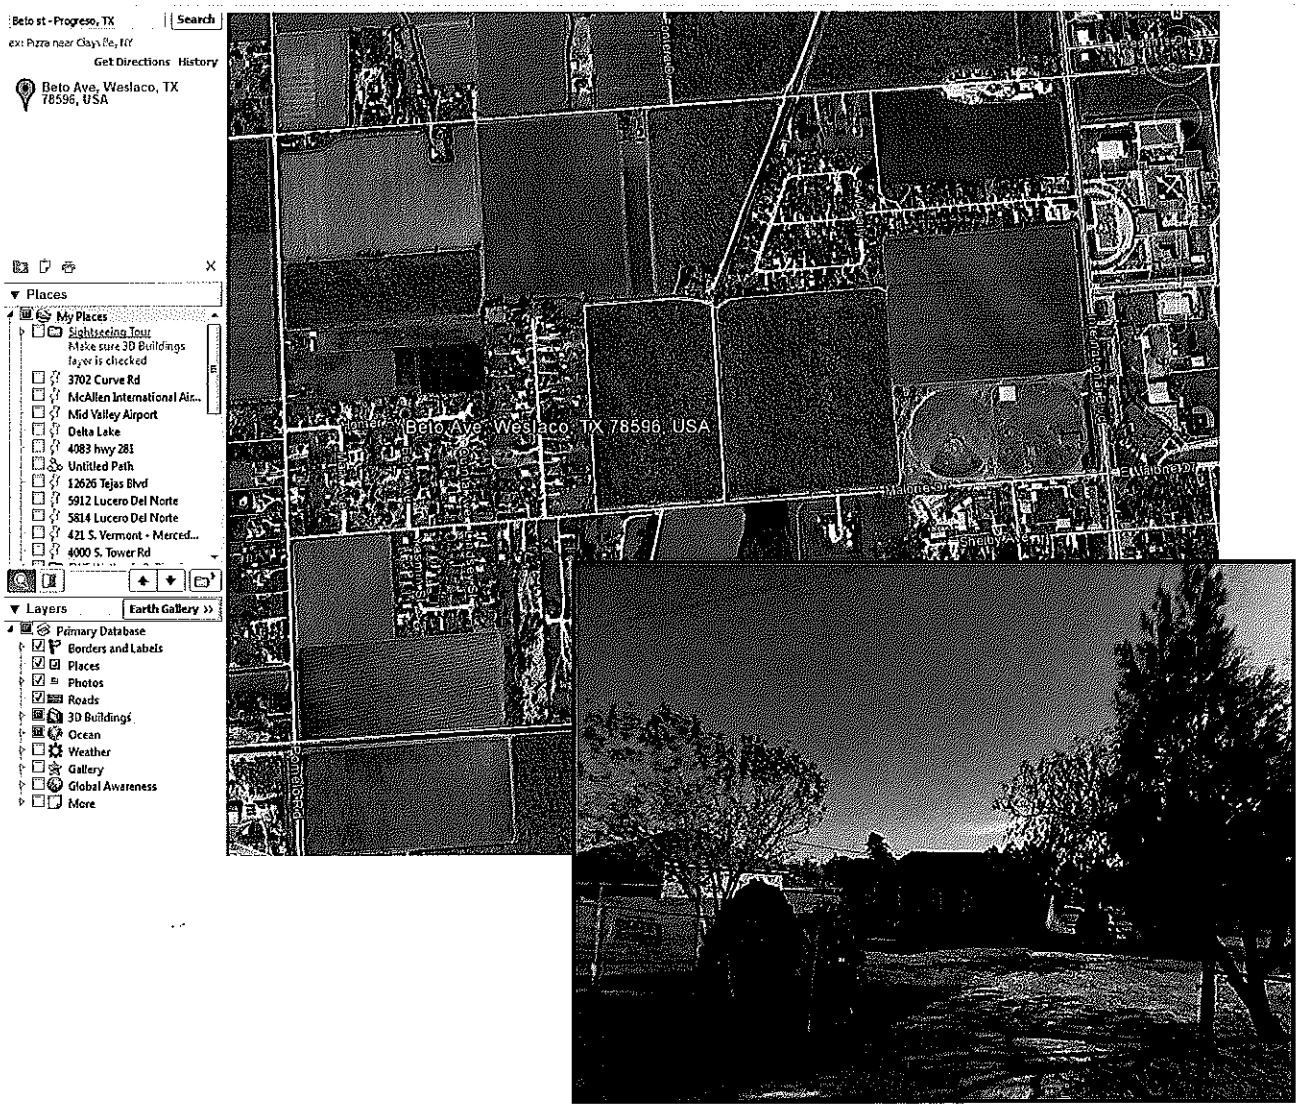

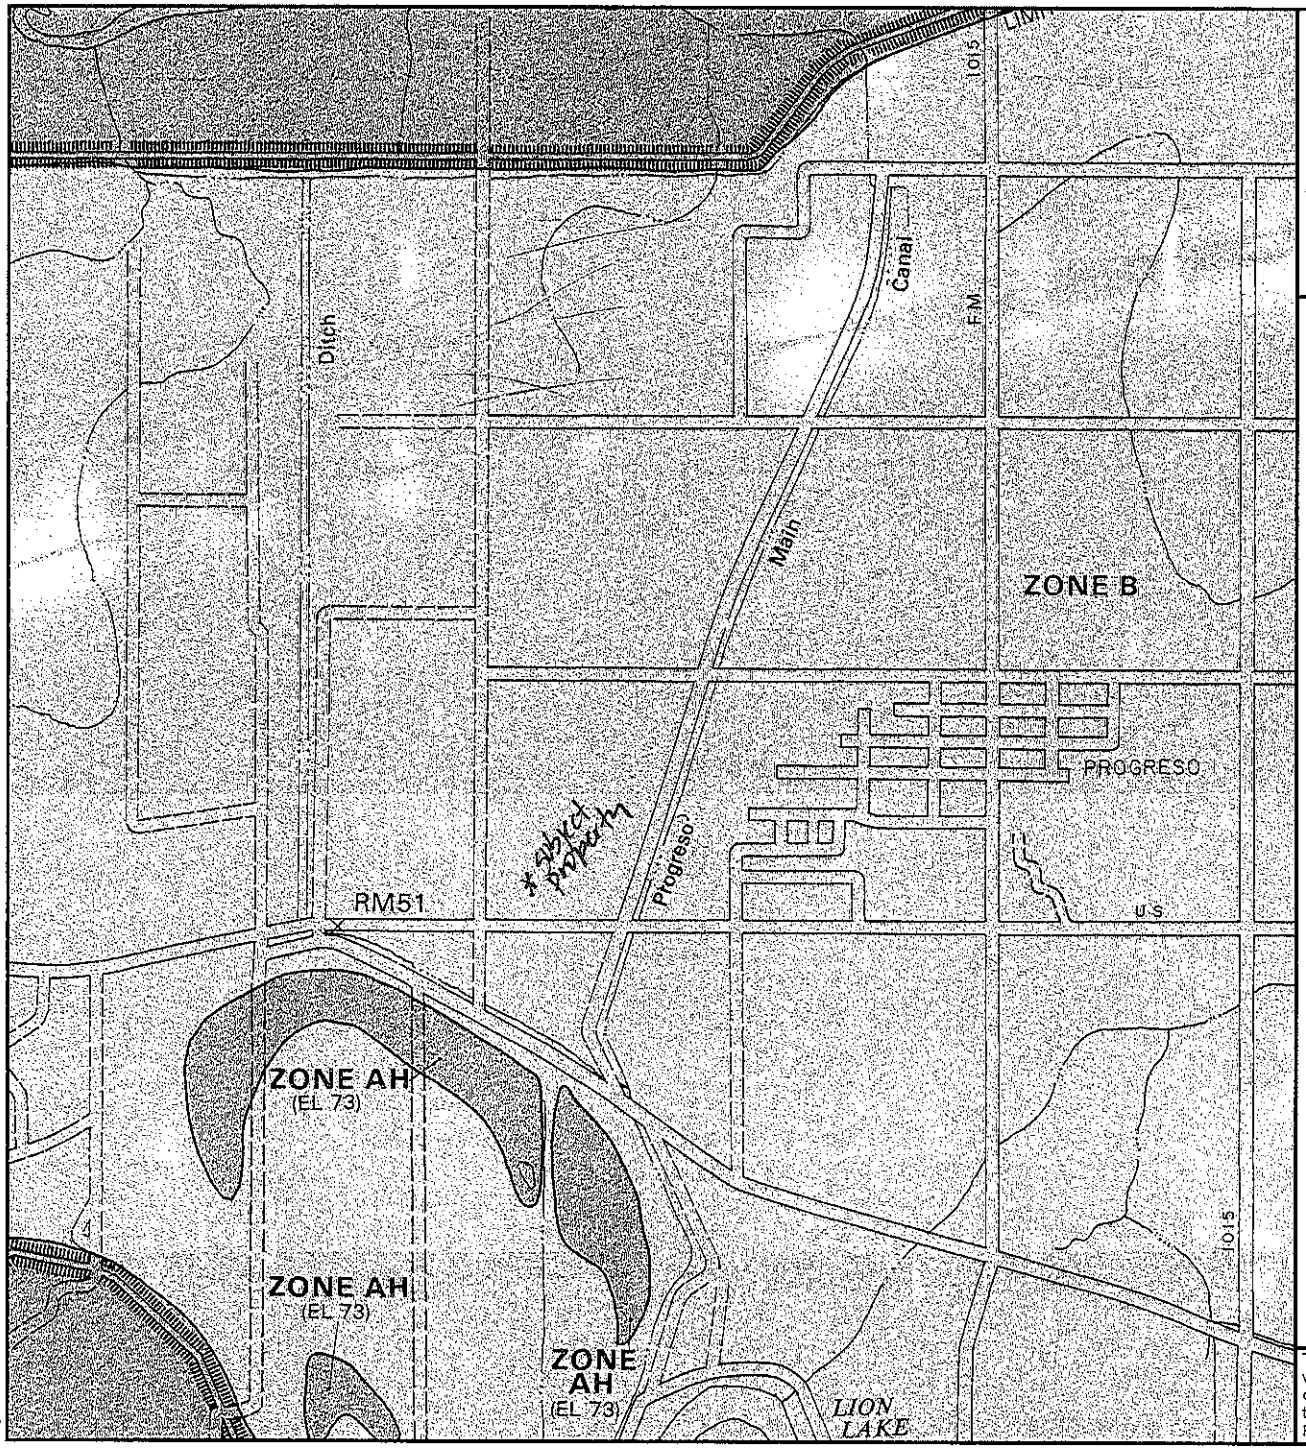

APPROXIMATE SCALE

2000 0 2000 FEET

NATIONAL FLOOD INSURANCE PROGRAM

FIRM

FLOOD INSURANCE RATE MAP

HIDALGO COUNTY, TEXAS

(UNINCORPORATED AREAS)

PANEL 525 OF 525

COMMUNITY-PANEL NUMBER
480334 0525 B

EFFECTIVE DATE:
JANUARY 2, 1981

federal emergency management agency
federal insurance administration

This is an official copy of a portion of the above referenced flood map. It was extracted using F-MIT On-Line. This map does not reflect changes or amendments which may have been made subsequent to the date on the title block. For the latest product information about National Flood Insurance Program flood maps check the FEMA Flood Map Store at www.msc.fema.gov

Housing Rehab Program

ENTITY: City of Elsa

PROJECT: Approval for Assistance under the Owner-Occupied Housing Rehabilitation Program.

FUNDING YEAR: HOME 2013

SYNOPSIS:

The family is being recommended for applicant approval under the Owner-Occupied Housing Rehabilitation Program. The applicant has been on the waitlist since May 2012 and has met all of the program requirements for assistance under the Owner-Occupied Housing Rehabilitation Program. The following is a profile of the project

Fernando & Victoria Cruz EL#25-15-01	Family of three (3)	
	Does applicant meet Deferred Loan Requirements:	Yes
	Title Search:	No Abstract or Liens
	Flood Zone:	No – Zone X
	Insurance:	**N/A**
	Structures:	1
	Taxes:	current
	Assets & Deposits:	N/A
	Debt to Income Ratio:	N/A
	Payback	No - Deferred Loan-Elderly
	Number of Bedrooms:	2
	Square Feet:	864
	Does total annual household income exceed limits:	No
	HUD Income Limits:	$ 36,150.00
	Deferred Loan-Elderly	

Existing Dwelling: 3 bedrooms frame home, built in 1981

RECOMMENDATION:

The UCP Staff recommends approval for assistance under the Owner-Occupied Housing Rehabilitation Program by the County Commissioner's Court.

INITIAL INSPECTION

Date: February 9, 2015 City: Elsa If County Wide, Precinct #: 1

Name of Applicant: Francisco Cruz Inspector: Eric Trevino

Address: 803 Travis St Year House was Built: 1980

EXTERIOR

1. **Foundation Condition**: Good [ ] Repair [ ] Replace [X]
   Foundation Type: Piers [X] Concrete [X]
   Is the foundation sound and free from hazards?

   Notes: Foundation is uneven: Has both pier and beam and concrete foundation
   Both need replacing due to combination of workmanship and wear and tear

   Dimension 38' x 30' Estimated Cost $ 5,000

2. **Exterior Walls**: Good [ ] Repair [ ] Replace [X]
   Are the exterior surfaces sound and free from hazards?

   Notes: siding has rotted and jagged edges: has gaps where siding is missing and rotted: areas need to sealed at cracks caused by foundation workmanship and electrical and plumbing penetrations.

   Dimensions 38' x 30' Estimated Cost $ 7,000

3. **Windows**: Good [ ] Repair [ ] Replace [X]

   Notes: Most windows not locking and opening and shutting proper and difficult to open and damaged panes others boarded up

   Dimension varies x varies Qty 9 Estimated Cost $ 3,500

4. **Doors**: Good [ ] Repair [ ] Replace [X]

   Notes: Door difficult to open not installed proper, frames are damaged door is old and deteriorating

   Dimension 36" x 70" Qty 1 Estimated Cost $ 200

5. **Overhang / Trim**: Good [ ] Repair [ ] Replace [X]

Notes: No overhang in rear of house and immeasurable areas rot; no soffits , drip edge and facia no trim in most areas

Dimension entire perimeter Estimated Cost $ 900

6. **Roof**: Good [ ] Repair [ ] Replace [X]
Front Porch Roof Good [ ] Repair [ ] Replace [X]
Rear Porch Roof Good [ ] Repair [ ] Replace [X]

Is the roof sound and free from hazards?

Notes: Roof is old and in need of replacing not sound and extremely hazardous

Dimension 38' x 30' Estimated Cost $ 6,000

7. **Other Exterior Structural Observations (stairs, rails, ramps, etc..)**:

Estimated Cost $

8. **Sewer Connected to City Main Line** [ ]
Yard Line: Good [] Repair [] Replace [ ]

Notes:

Dimension ____ x ____ Estimated Cost $

9. **Septic Tank**: Good [ ] Repair [ ] Replace [X]
Sewage Connected to Septic System [ ]
# of years with current Septic System:

Is plumbing free from sewer back up?

Yard Line & Drain Field: Good [ ] Repair [ ] Replace [X]

Notes: Some exposed and damaged lines: some plumbing done after construction completed

Estimated Cost $ 2,000

10. **Water Line**: Good [ ] Repair [ ] Replace [X]

Notes: Water lines come out from walls and leak in some areas

Estimated Cost $ 1,000

11. **Gas Line**: Good [ ] Repair [ ] Replace [ ]
LP Gas Line & Tank to Code Relocate [X] Replace [ ]

Notes: Butane tank to be relocated minimum of 10 feet away from house with copper line to be 6 inches underneath natural ground

Estimated Cost $ $300

12. **Other observations about all Exterior Plumbing / Drains / Sewer**:
Plumbing exposed throughout

Estimated Cost $ 1,500

13. **Electrical Lines**: Good [ ] Repair [ ] Replace [X]

Electrical Hazards – is the exterior of unit free from electrical hazards?

Yes [ ] No [X]

Location(s): Water heater closet and all sides of house has some exposed wires

Notes: Exposed wires electrical hazard

Estimated Cost $ 3,500

INTERIOR

14. Describe **Flooring Conditions** for Entire Dwelling: lots of patch work and floor covering Buckling/ lifting, pealing, tearing and missing in some areas different types of flooring

Describe Specific Floor **Problem Areas**: Uneven in some areas, floor is buckling has some Areas that are wood other cement, not even

Is Floor Reparable Yes [ ] No [X]

Notes: would have to remove entire flooring and replace and install new covering as well

Dimension 38' x 30' Estimated Cost $ 4,500

15. Condition of **Kitchen Cabinets**: Good [ ] Repair [ ] Replace [X]

Notes: Doors falling and missing in others: missing drawer

Dimension 24" x 72" Estimated Cost $ 1,000

16. **Ceiling Coverings**: Good [ ] Repair [ ] Replace [X]

Notes: Leaking, water damage and ceiling buckling

Dimension 38' x 30' Estimated Cost $ 3,900

17. **Wall Coverings**: Good [ ] Repair [ ] Replace [X]
Interior Trim Good [ ] Repair [ ] Replace [X]
Interior Finish (Wall Texture) Good [ ] Repair [ ] Replace [X]

Notes: Missing trimming has hole throughout need painting & entire back room wall shifted and Could fall at any given moment..

Dimension 38' x 30' Estimated Cost $ 5,300

18. **Water Heater**: Good [ ] Repair [ ] Replace [X]
Is hot water heater located and equipped in a safe manner and free of hazards?

Notes: Water heater closet incomplete and has exposed wires (fire hazardous)

Plumbing: Good [ ] Repair [ ] Replace [X]
Is plumbing free from major leaks or corrosion that causes serious and persistent levels of rust or contamination of the drinking water?

Notes: PVC exposed pipes, some leaks

Estimated Cost $ 900

19. **Insulation**: Good [ ] Repair [ ] Replace [X]

Are the attic and walls appropriately insulated for regional conditions?

Notes: Very minimal to no insulation at all

Dimension 38' x 30' Estimated Cost $ 1,500

20. **Lead Base Paint Assessment** Required [ ] Not Required [X]

Estimated Cost $ _____

21. **Infestation** – Is the unit free from rats or severe infestation by mice or vermin?

Yes [ ] No [X]

Notes: Rodents and insect infested

Estimated Cost $ 500

22. **Electrical Hazards** – are the rooms free from electrical hazards?

Yes [ ] No [X]

Location(s): Entire house

Notes: Electrical wires exposed in some areas, not enough outlets using extension cords
Light fixtures missing with more exposed wires

Dimension 38' x 30' Estimated Cost $ 4,500

23. **INSPECTORS FINAL RECOMMENDATION (Rehab. or Recon. – list reasoning for recommendation): Recommend demolition and reconstruction due repairs exceeding over 50% of value of dwelling and will be triggering policy for Reconstruction**

- Note - If more room is needed, attach additional sheet.

Total Rehab Estimated Cost $ 63,200

Current Value of Structure $ 6,878

50% Value $ 3,439

Inspector

4.28.15
Date

Division Director Approval

4/28/15
Date

02.09.2015

02.09.2015

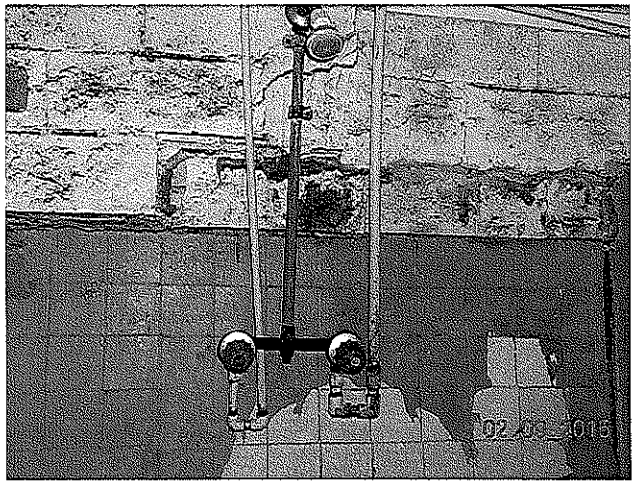
02.09.2015

02.09.2015

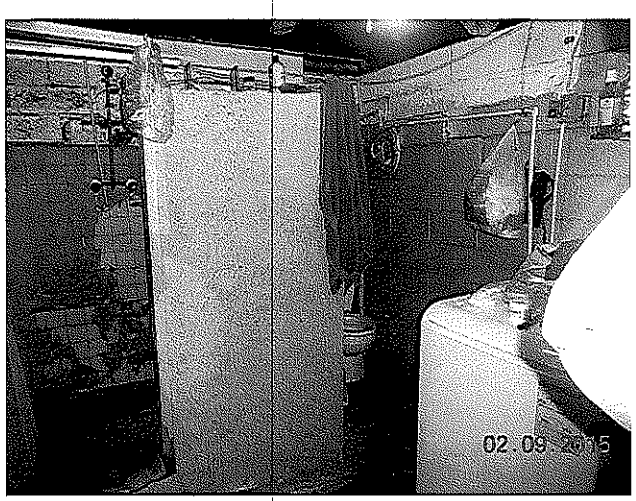
02.09.2015

02.09.2015

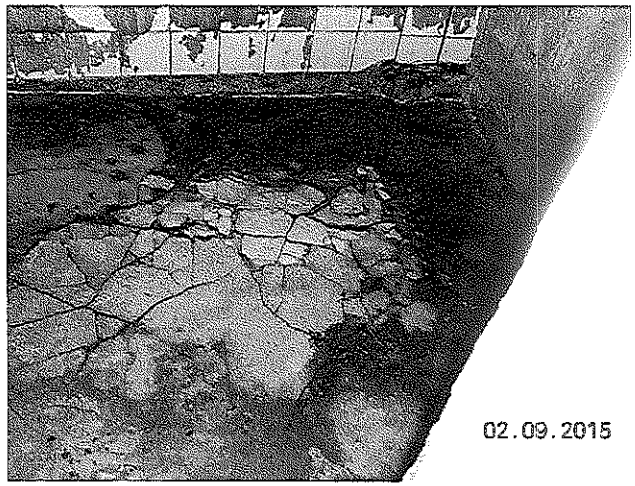
02.09.2015

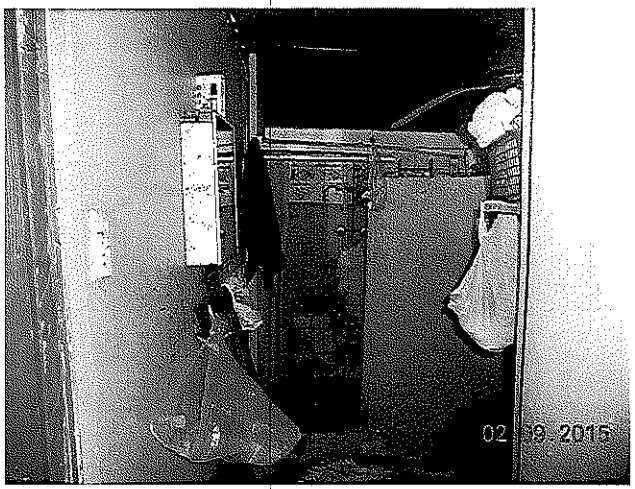
02.09.2015

02.09.2015

02.09.2015

02 09 2015

02 09 2015

02 09 2015

02 09 2015

02 09 2015

02 09 2015

02 09 2015

02 09 2015

02 09 2015

02 09 2015

Francisco Cruz 803 Travis St Elsa, TX

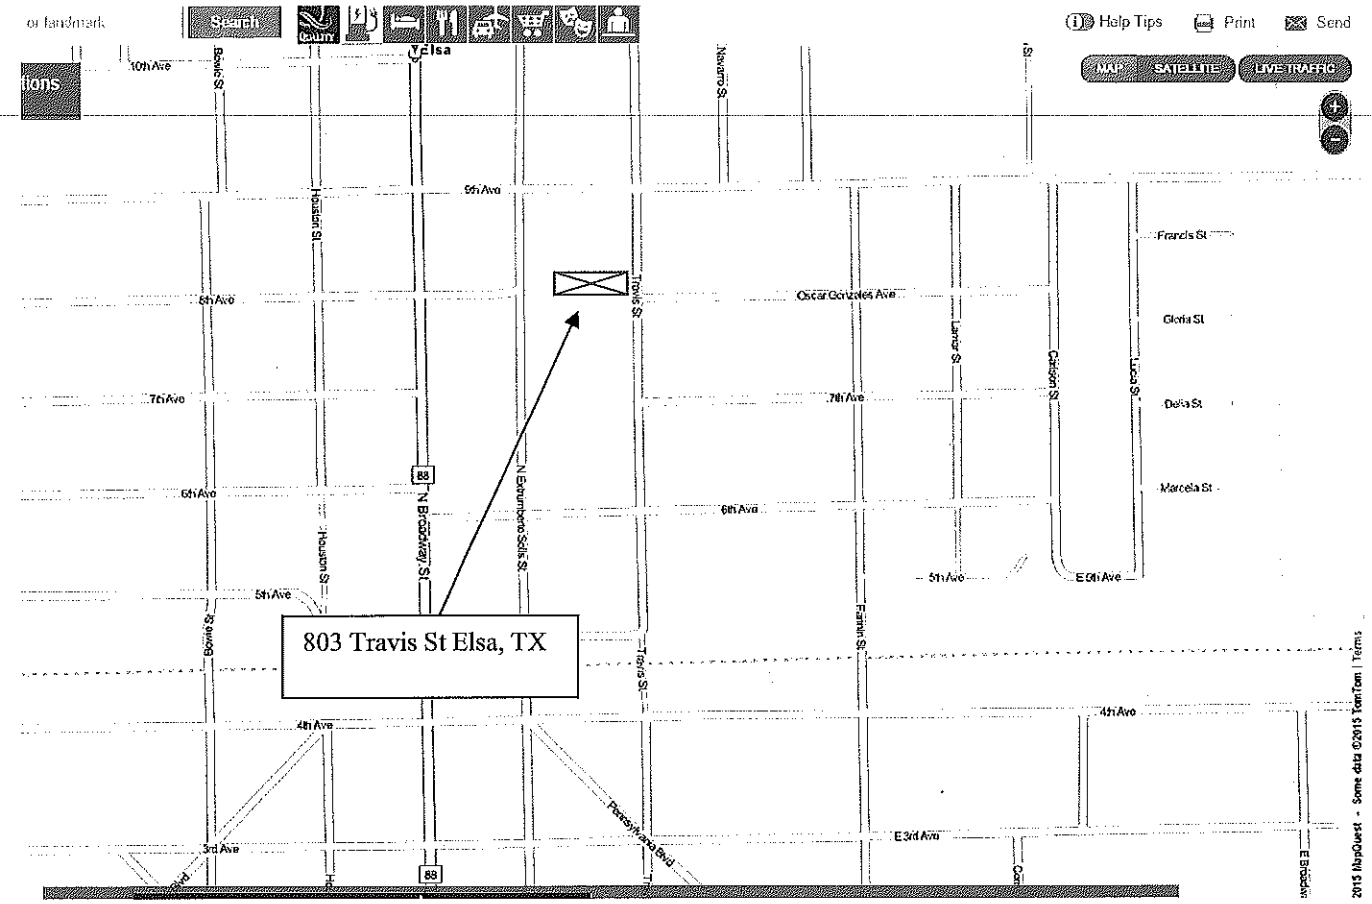

803 TRAVIS ST ELSA, TX

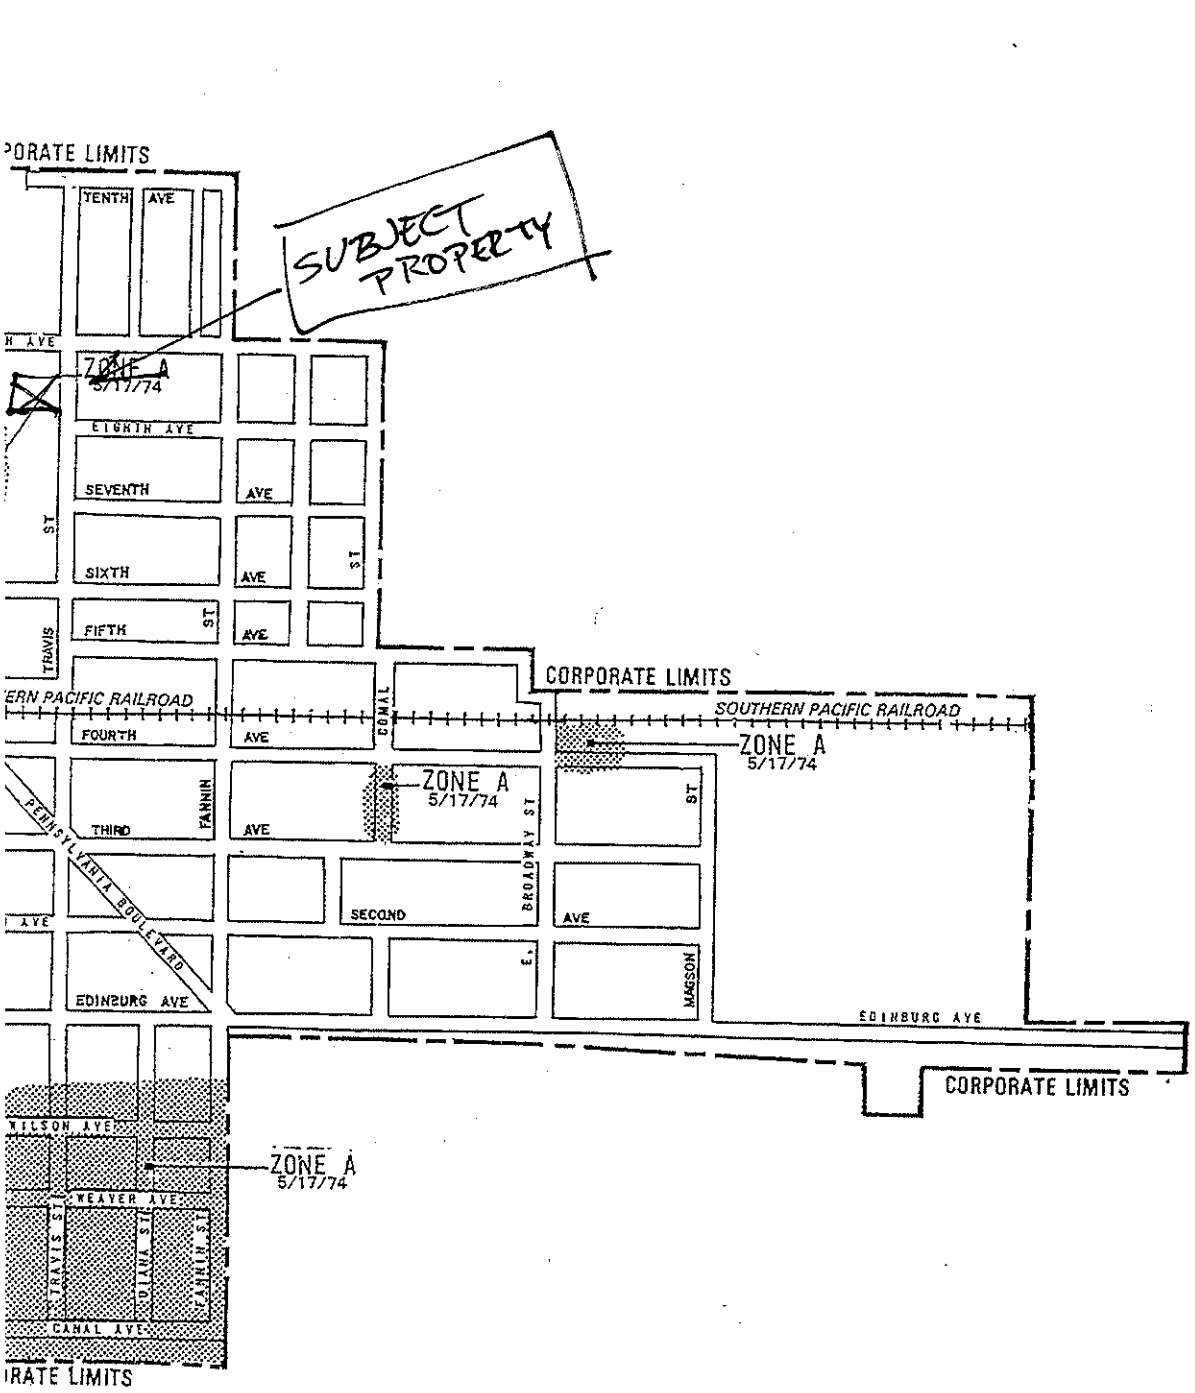

Housing Rehab Program

ENTITY: City of Elsa

PROJECT: Approval for Assistance under the Owner-Occupied Housing Rehabilitation Program.

FUNDING YEAR: HOME 2013

SYNOPSIS:

The family is being recommended for applicant approval under the Owner-Occupied Housing Rehabilitation Program. The applicant has been on the waitlist since November 2011 and has met all of the program requirements for assistance under the Owner-Occupied Housing Rehabilitation Program. The following is a profile of the project

Maria A. Nino
EL#25-15-02

Family of one (1)

Does applicant meet Deferred Loan Requirements:	Yes
Title Search:	No Abstract or Liens
Flood Zone:	No – Zone C
Insurance:	**N/A**
Structures:	1
Taxes:	current
Assets & Deposits:	N/A
Debt to Income Ratio:	N/A
Payback	No - Deferred Loan-Elderly
Number of Bedrooms:	2
Square Feet:	864
Does total annual household income exceed limits:	No
HUD Income Limits:	$ 28,150.00

Deferred Loan-Elderly

Existing Dwelling: 2 bedrooms frame home, built in 1970

RECOMMENDATION:

The UCP Staff recommends approval for assistance under the Owner-Occupied Housing Rehabilitation Program by the County Commissioner's Court.

INITIAL INSPECTION

Date: August 7, 2014 City: Elsa If County Wide, Precinct #: 1

Name of Applicant: Maria Nino Inspector: Eric Trevino

Address: 708 N. Carlson St Year House was Built: 1980

EXTERIOR

1. **Foundation Condition**: Good [ ] Repair [ ] Replace [X]
   Foundation Type: Piers [X] Concrete [ ]
   Is the foundation sound and free from hazards?

   Notes: Foundation is low to natural ground. The foundation is made up of different addition

   Dimension 12' x 45' Estimated Cost $ 5,000

2. **Exterior Walls**: Good [ ] Repair [ ] Replace [X]
   Are the exterior surfaces sound and free from hazards?

   Notes: siding has rotted and jagged edge, deteriorating due to lack of overhand and weather

   Dimensions 12' x 45' Estimated Cost $ 3,000

3. **Windows**: Good [ ] Repair [ ] Replace [X]

   Notes: Some windows do not lock and/or open and shut proper

   Dimension varies x varies Qty 7 Estimated Cost $ 2,100

4. **Doors**: Good [ ] Repair [x] Replace [ ]

   Notes: Front door has broken pane and damaged frame

   Dimension 36" x 70" Qty 1 Estimated Cost $ 200

5. **Overhang / Trim**: Good [ ] Repair [ ] Replace [X]

Notes: Not enough overhang and has no soffits , drip edge and facia

Dimension entire perimeter Estimated Cost $ 1,400

6. **Roof**: Good [ ] Repair [ ] Replace [X]
Front Porch Roof Good [ ] Repair [ ] Replace [X]
Rear Porch Roof Good [ ] Repair [ ] Replace [X]

Is the roof sound and free from hazards?

Notes: Roof shingles are old and in need of replacing due to normal wear and tear

Dimension 12' x 45' Estimated Cost $ 1,500

7. **Other Exterior Structural Observations (stairs, rails, ramps, etc..)**:

Estimated Cost $

8. **Sewer Connected to City Main Line** [ ]
Yard Line: Good [] Repair [] Replace [ ]

Notes:

Dimension ____ x ____ Estimated Cost $

9. **Septic Tank**: Good [ ] Repair [ ] Replace [X]
Sewage Connected to Septic System [ ]
# of years with current Septic System:

Is plumbing free from sewer back up?

Yard Line & Drain Field: Good [ ] Repair [ ] Replace [X]

Notes: Some exposed and damaged lines:

Estimated Cost $ 2,000

10. **Water Line**: Good [ ] Repair [ ] Replace [X]

Notes: Water lines come out from walls and leak in some areas

Estimated Cost $ 1,000

11. **Gas Line**: Good [ ] Repair [ ] Replace [ ]
LP Gas Line & Tank to Code Relocate [X] Replace [ ]

Notes: Butane tank to be relocated minimum of 10 feet away from house with copper line to be 6 inches underneath natural ground

Estimated Cost $ $300

12. **Other observations about all Exterior Plumbing / Drains / Sewer**:
Plumbing exposed throughout

Estimated Cost $ 1,500

13. **Electrical Lines**: Good [ ] Repair [ ] Replace [X]

Electrical Hazards – is the exterior of unit free from electrical hazards?

Yes [ ] No [X]

Location(s): throughout

Notes: Exposed wires electrical hazard

Estimated Cost $ 3,500

INTERIOR

14. Describe **Flooring Conditions** for Entire Dwelling: lots of patch work, floor covering Buckling/ lifting, pealing, tearing and missing in some areas different types of flooring

Describe Specific Floor **Problem Areas**: Uneven in some areas, floor is buckling has some Areas that are wood other cement, uneven due different addition to home

Is Floor Reparable Yes [ ] No [X]

Notes: would have to remove and replace entire floor and covering l

Dimension 12' x 45' Estimated Cost $ 4,500

15. Condition of **Kitchen Cabinets**: Good [ ] Repair [ ] Replace [X]

Notes: Doors falling and drawers incomplete

Dimension 24" x 72" Estimated Cost $ 1,000

16. **Ceiling Coverings**: Good [ ] Repair [ ] Replace [X]

Notes: Leaking, water damage and ceiling buckling

Dimension 12' x 45' Estimated Cost $ 3,900

17. **Wall Coverings**: Good [ ] Repair [ ] Replace [X]
Interior Trim Good [ ] Repair [ ] Replace [X]
Interior Finish (Wall Texture) Good [ ] Repair [ ] Replace [X]

Notes: Missing trimming has holes due to termites

Dimension 12' x 45' Estimated Cost $ 5,300

18. **Water Heater**: Good [ ] Repair [ ] Replace [X]
Is hot water heater located and equipped in a safe manner and free of hazards?

Notes: Water heater has exposed wires (fire hazardous)

Plumbing: Good [ ] Repair [ ] Replace [X]
Is plumbing free from major leaks or corrosion that causes serious and persistent levels of rust or contamination of the drinking water?

Notes: PVC exposed pipes

Estimated Cost $ 900

19. **Insulation**: Good [ ] Repair [ ] Replace [X]

Are the attic and walls appropriately insulated for regional conditions?

Notes: Very minimal to no insulation at all

Dimension 12' x 45' Estimated Cost $ 1,500

20. **Lead Base Paint Assessment** Required [ ] Not Required [X]

Estimated Cost $ _____

21. **Infestation** – Is the unit free from rats or severe infestation by mice or vermin?

Yes [ ] No [X]

Notes: Rodents and insect infested

Estimated Cost $ 500

22. **Electrical Hazards** – are the rooms free from electrical hazards?

Yes [ ] No [X]

Location(s): Entire house

Notes: Electrical wires exposed in some areas, not enough outlets using extension cords
Light fixtures missing with more exposed wires

Dimension 12' x 45' Estimated Cost $ 4,500

23. **INSPECTORS FINAL RECOMMENDATION (Rehab. or Recon. – list reasoning for recommendation): Recommend demolition and reconstruction due repairs exceeding over 50% of value of dwelling and will be triggering policy for Reconstruction**

- Note - If more room is needed, attach additional sheet.

Total Rehab Estimated Cost $ 48,600

Current Value of Structure $ 7,368

50% Value $ 3,684

Inspector

4-29-2015
Date

Division Director Approval

4/29/15
Date

08.07.2014 09:39

08.07.2014 09:41

08.07.2014 09:41

08.07.2014 09:39

08.07.2014 09:39

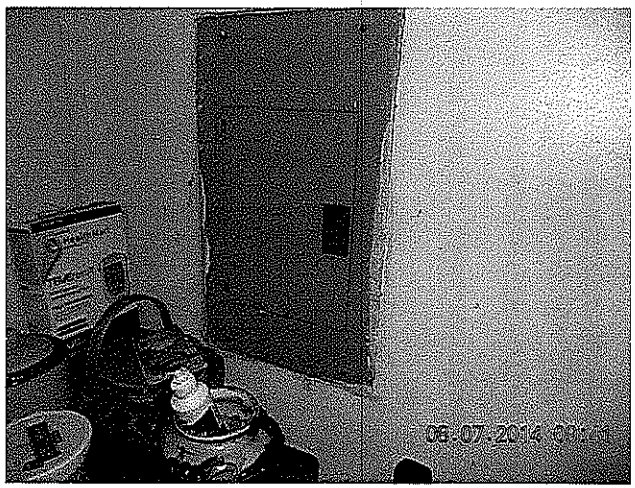
08.07.2014 09:41

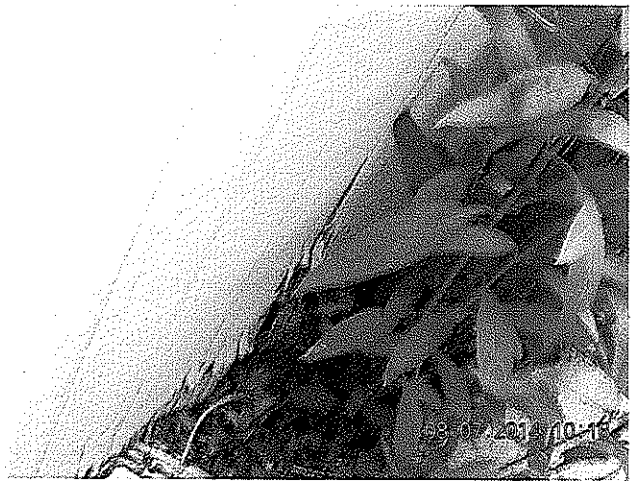
08.07.2014 10:13

08.07.2014 09:39

08.07.2014 09:41

08.07.2014 09:42

08.07.2014 09:42

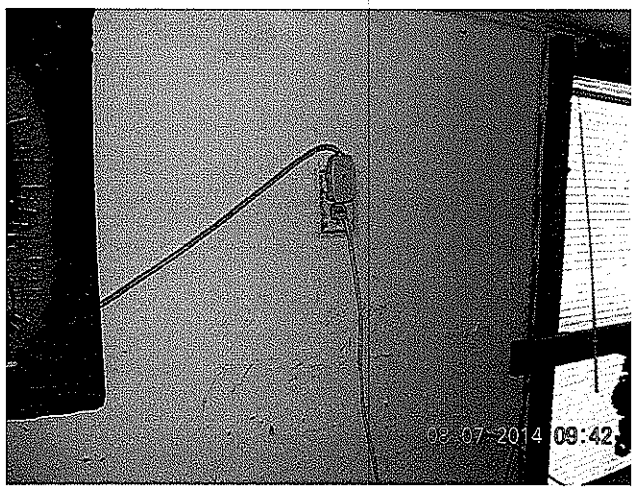
08.07.2014 09:42

08.07.2014 09:42

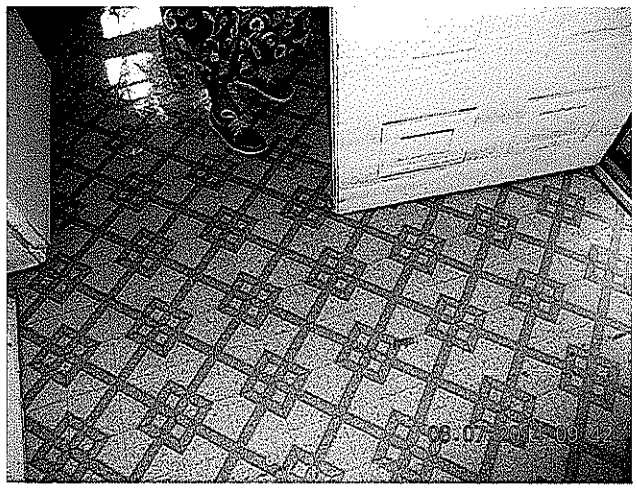
08.07.2014 09:42

08.07.2014 09:42

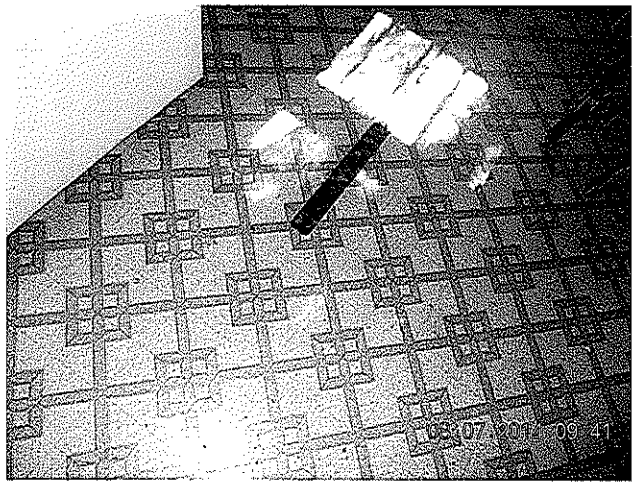
08.07.2014 09:41

08.07.2014 09:42

08.07.2014 09:42

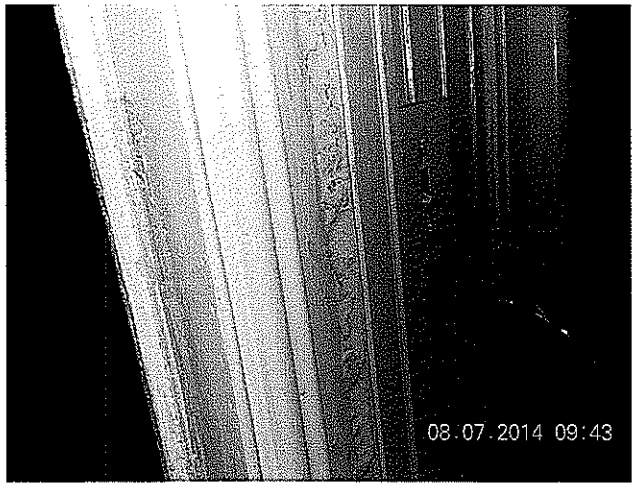
08.07.2014 09:43

08.07.2014 09:43

08.07.2014 09:44

08.07.2014 09:43

08.07.2014 09:43

08.07.2014 09:43

08.07.2014 09:43

08.07.2014 09:43

08.07.2014 09:43

08.07.2014 09:44

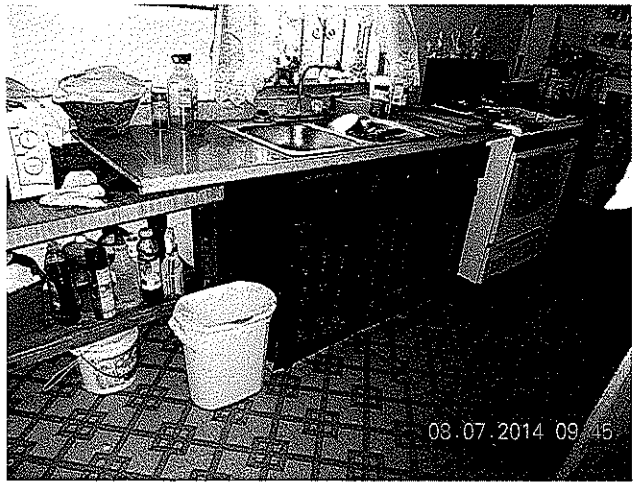
08.07.2014 09:45

08.07.2014 09:45

08.07.2014 09:44

08.07.2014 09:45

08.07.2014 09:45

08.07.2014 09:44

08.07.2014 09:44

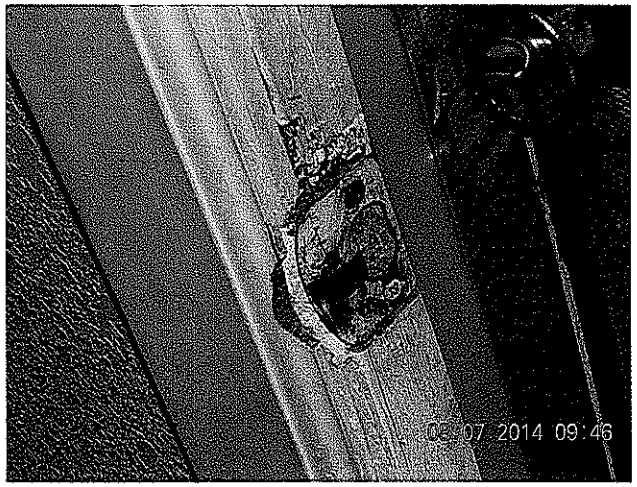
08.07.2014 09:46

08.07.2014 09:47

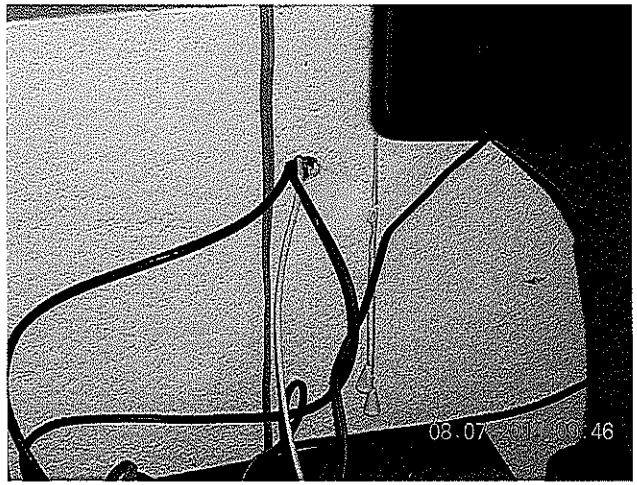
08.07.2014 09:46

08.07.2014 09:47

08.07.2014 09:46

08.07.2014 09:46

08.07.2014 09:48

08.07.2014 09:48

08.07.2014 09:49

08.07.2014 09:47

08.07.2014 09:48

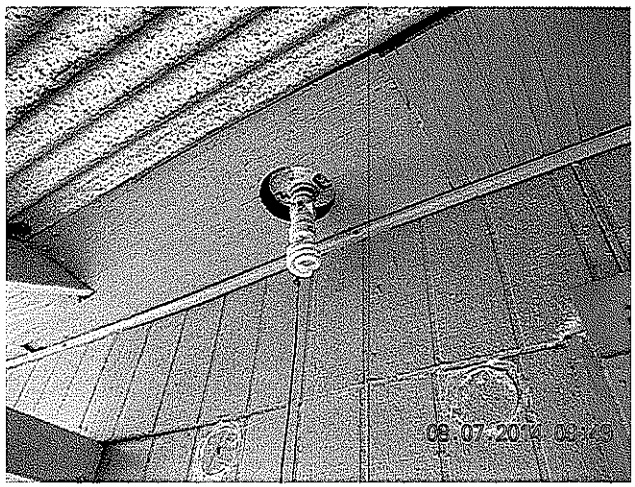
08.07.2014 09:49

08.07.2014 09:47

08.07.2014 09:48

08.07.2014 09:49

08.07.2014 09:50

08.07.2014 09:49

08.07.2014 09:50

08.07.2014 09:51

08.07.2014 09:51

08.07.2014 09:51

08.07.2014 09:51

08.07.2014 09:51

08.07.2014 09:51

08.07.2014 09:50

08.07.2014 09:51

08.07.2014 09:51

08.07.2014 09:52

08.07.2014 09:52

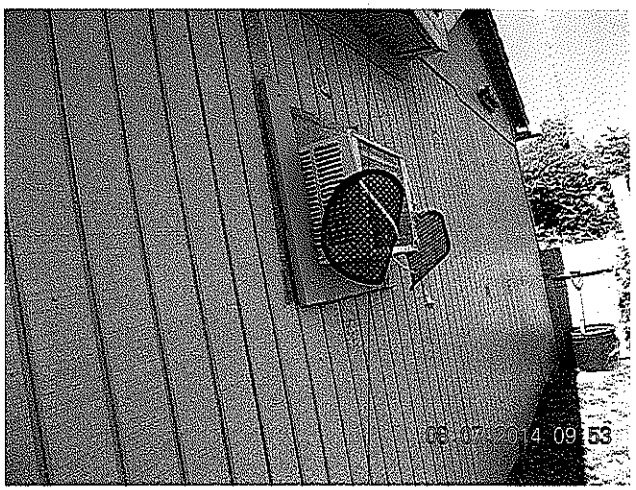
08.07.2014 09:53

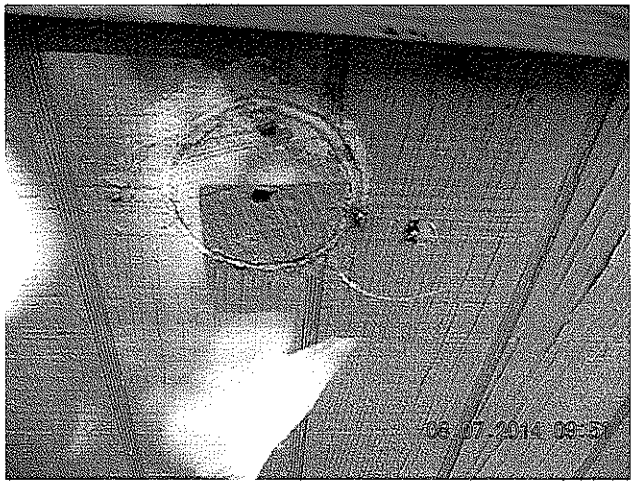
08.07.2014 09:51

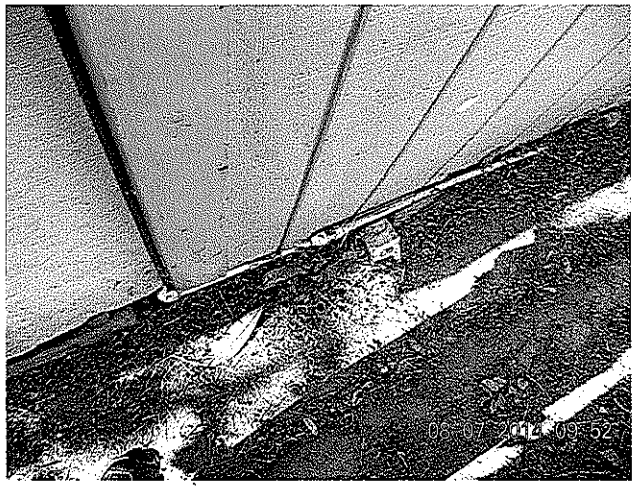
08.07.2014 09:52

08.07.2014 09:51

08.07.2014 09:52

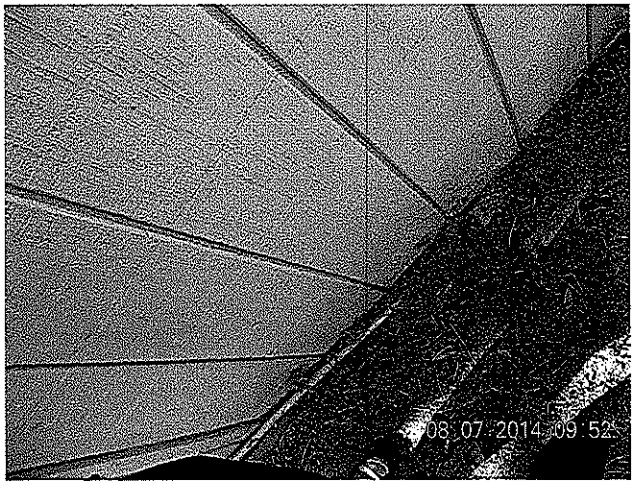
08.07.2014 09:52

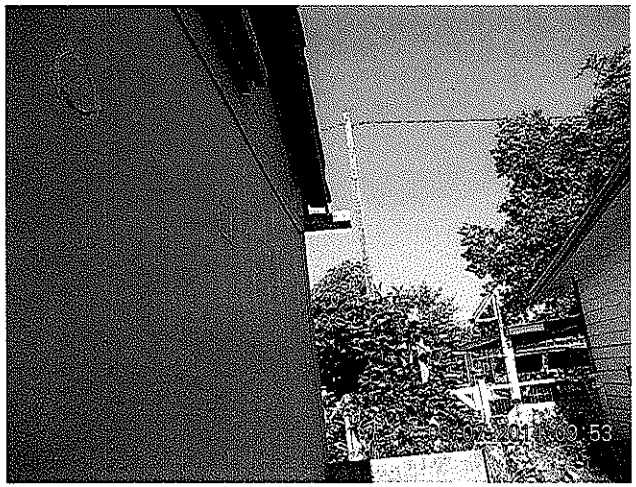

08.07.2014 09:54

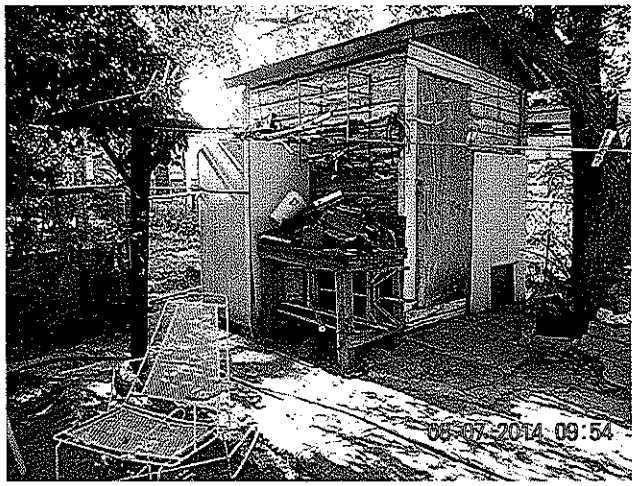
08.07.2014 09:54

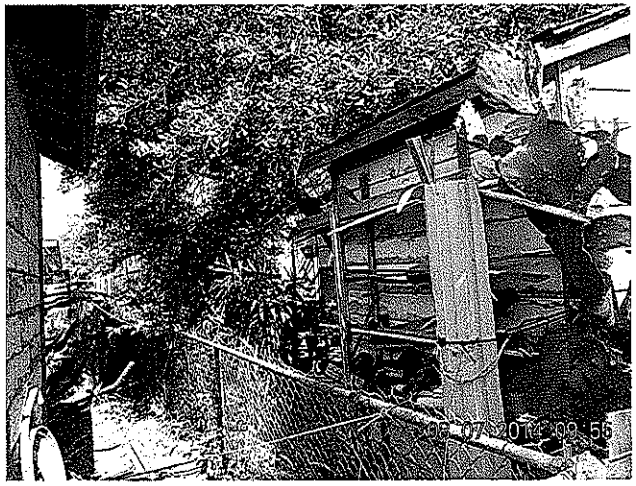

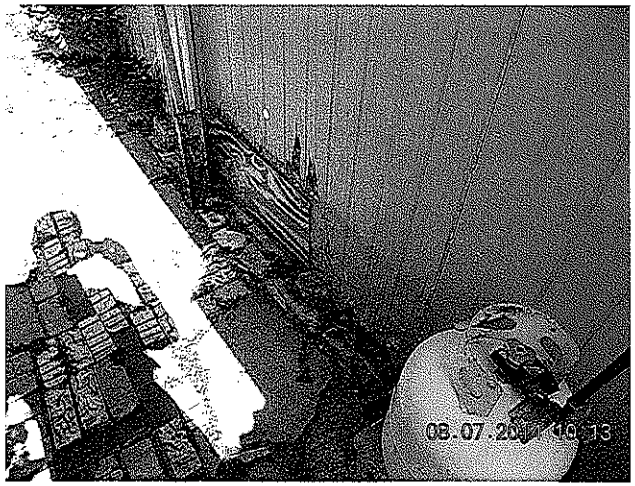

08.07.2014 10:14

08.07.2014 10:14

08.07.2014 10:14

08.07.2014 10:14

08.07.2014 10:14

08.07.2014 10:14

08.07.2014 10:14

08.07.2014 10:14

08.07.2014 10:15

08.07.2014 10:15

08.07.2014 10:16

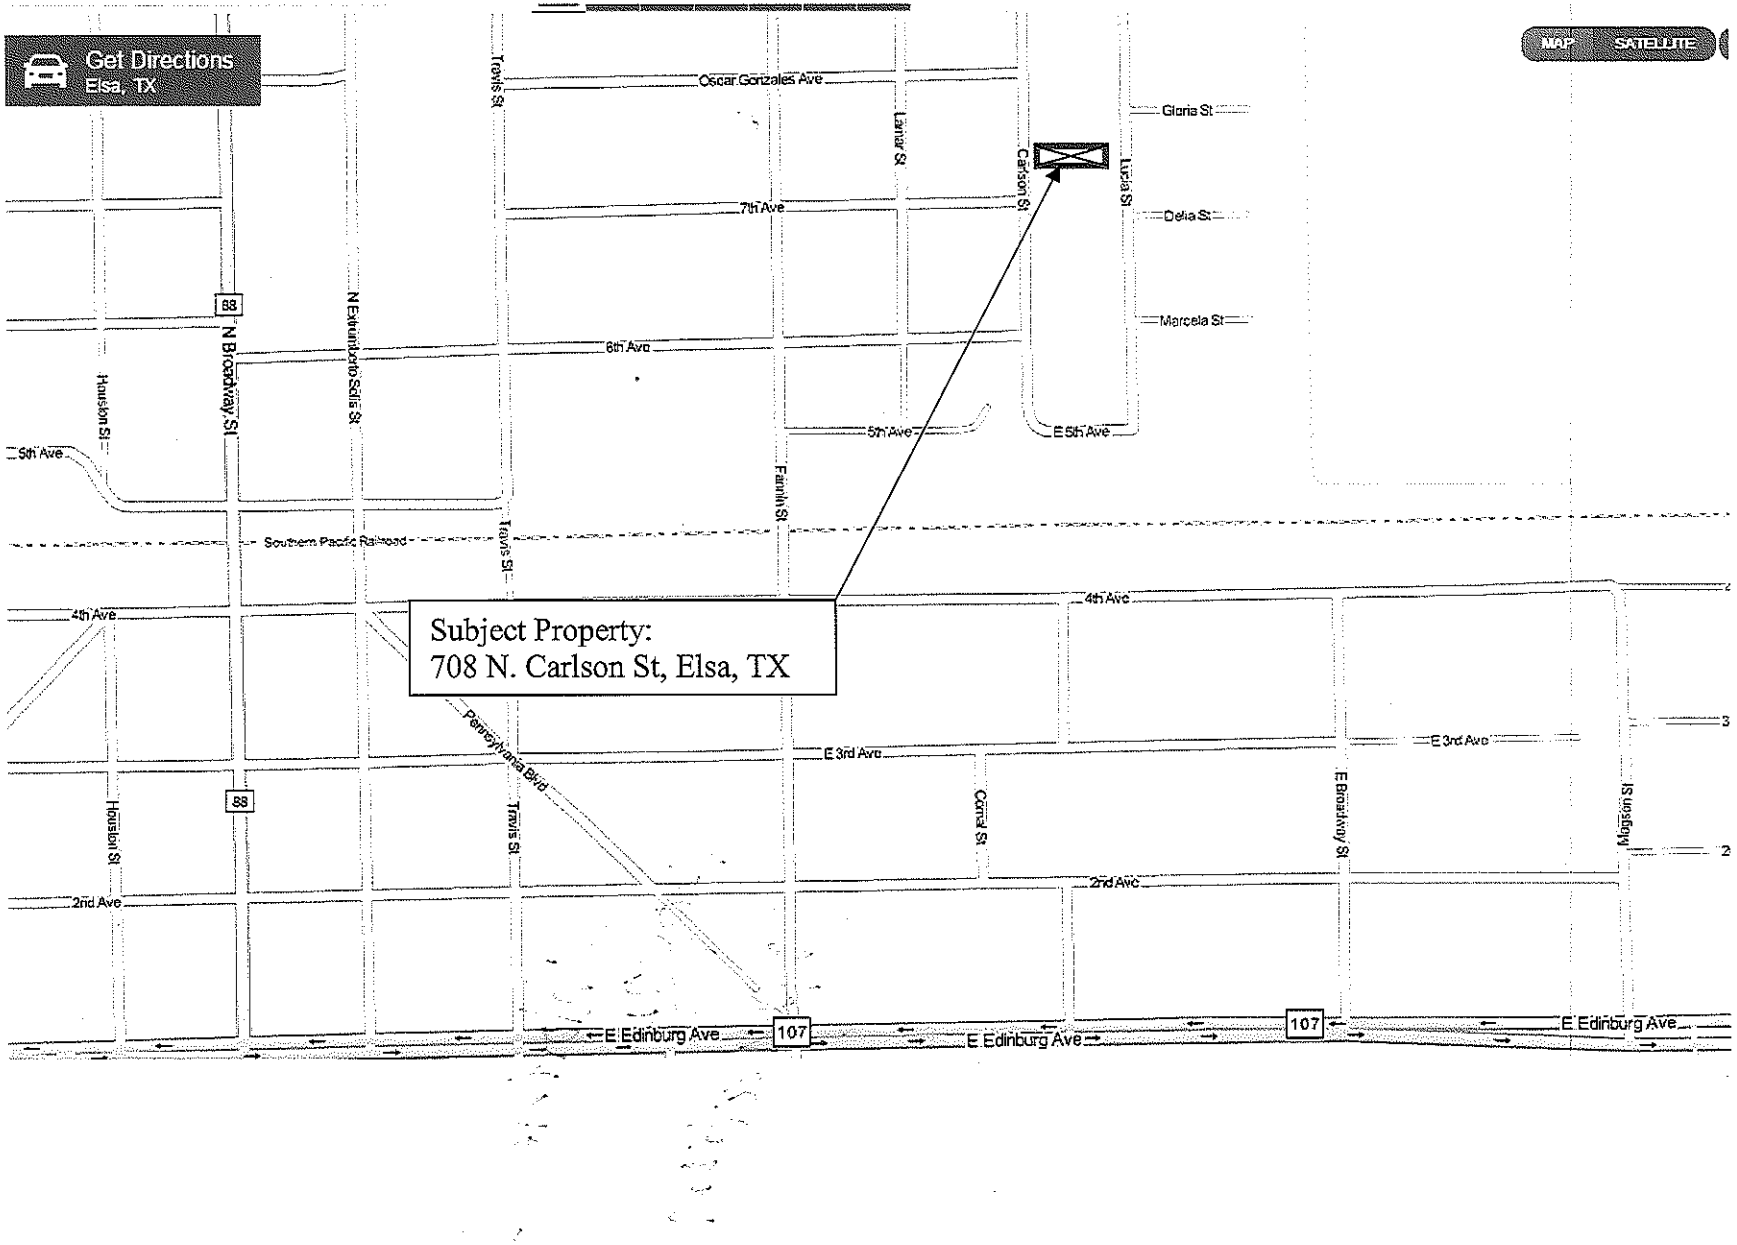
Get Directions
Elsa, TX
MAP
SATELLITE
Oscar Gonzales Ave
Gloria St
Delia St
Marcela St
7th Ave
6th Ave
5th Ave
E 5th Ave
4th Ave
E 3rd Ave
2nd Ave
Travis St
Lamar St
Carlson St
Lucia St
Houston St
N Broadway St
N Expressway 83 St
Franklin St
Southern Pacific Railroad
Pennsylvania Blvd
Conrad St
E Broadway St
Magson St
88
107
E Edinburg Ave
Subject Property:
708 N. Carlson St, Elsa, TX

Maria Nino

DEPARTMENT OF HOMELAND SECURITY FEDERAL EMERGENCY MANAGEMENT AGENCY **STANDARD FLOOD HAZARD DETERMINATION**	*See The Attached Instructions*	*O.M.B No. 1660-0040 Expires December 31, 2011*

SECTION I - LOAN INFORMATION

1. LENDER NAME AND ADDRESS	2. COLLATERAL *(Building/Mobile Home/Personal Property)* PROPERTY ADDRESS *(Legal description may be attached)*
URBAN COUNTY PROGRAM 1916 TESORO BLVD Pharr, TX 78577 Req. by: IRENE MONTOYA	Maria Nino 708 Carlson Elsa, TX 78543 Request # BKA1379921 Order Number: 140813-18156A Subscriber Code: 11005901

3. LENDER ID. NO.	4. LOAN IDENTIFIER REHAB	5. AMOUNT OF FLOOD INSURANCE REQUIRED $

SECTION II

A. NATIONAL FLOOD INSURANCE PROGRAM (NFIP) COMMUNITY JURISDICTION

1. NFIP Community Name	2. County(ies)	3. State	4. NFIP Community Number
ELSA, CITY OF	HIDALGO	TX	480339

B. NATIONAL FLOOD INSURANCE PROGRAM (NFIP) DATA AFFECTING BUILDING/MOBILE HOME

1. NFIP Map Number or Community-Panel No. (Community name, if not the same as "A")	2. NFIP Map Panel Effective/ Revised Date	3. LOMA/LOMR	4. Flood Zone	5. No NFIP Map
4803390001N		☐ Yes Date:	C	

C. FEDERAL FLOOD INSURANCE AVAILABILITY *(Check all that apply)*

1. ☒ Federal Flood insurance is available *(community participates in NFIP)*. ☒ Regular Program ☐ Emergency Program of NFIP
2. ☐ Federal Flood insurance is not available because community is not participating in NFIP.
3. ☐ Building/Mobile Home is in a Coastal Barrier Resources Area (CBRA) or Otherwise Protected Area (OPA), Federal Flood insurance may not be available.

CBRA/OPA designation date:

D. BASIC DETERMINATION

IS BUILDING/MOBILE HOME IN SPECIAL FLOOD HAZARD AREA
(ZONES CONTAINING THE LETTERS "A" OR "V")? ☐ YES ☒ NO

If yes, flood insurance is required by the Flood Disaster Protection Act of 1973.

If no, flood insurance is not required by the Flood Disaster Protection Act of 1973.

E. COMMENTS *(Optional)*: ** Basic Determination **

C

NO SPECIAL FLOOD HAZARD AREA (NSFHA)

Certified Address:
708 CARLSON ST
ELSA, TX 78543 HIDALGO

This flood determination is provided solely for the use and benefit of the entity named in Section 1, Box 1 in order to comply with the National Flood Insurance Reform Act of 1994 and may not be used or relied upon by any other entity or individual for any purpose, including, but not limited to deciding whether to purchase a property or determining the value of a property.

Borrower _____ Date _____ Lending Institution Official _____

Borrower _____ Date _____ Date _____

This determination is based on examining the NFIP map, any Federal Emergency Management Agency revisions to it, and any other information needed to locate the building/mobile home on the NFIP map.

F. PREPARER'S INFORMATION

NAME, ADDRESS, TELEPHONE NUMBER *(If other than Lender)*	DATE OF DETERMINATION
DataQuick 1421 Wells Branch Parkway, Suite 305 Pflugerville, TX 78660-3136 (800) 238-1905	08/14/2014

FEMA Form 81-93, DEC 08

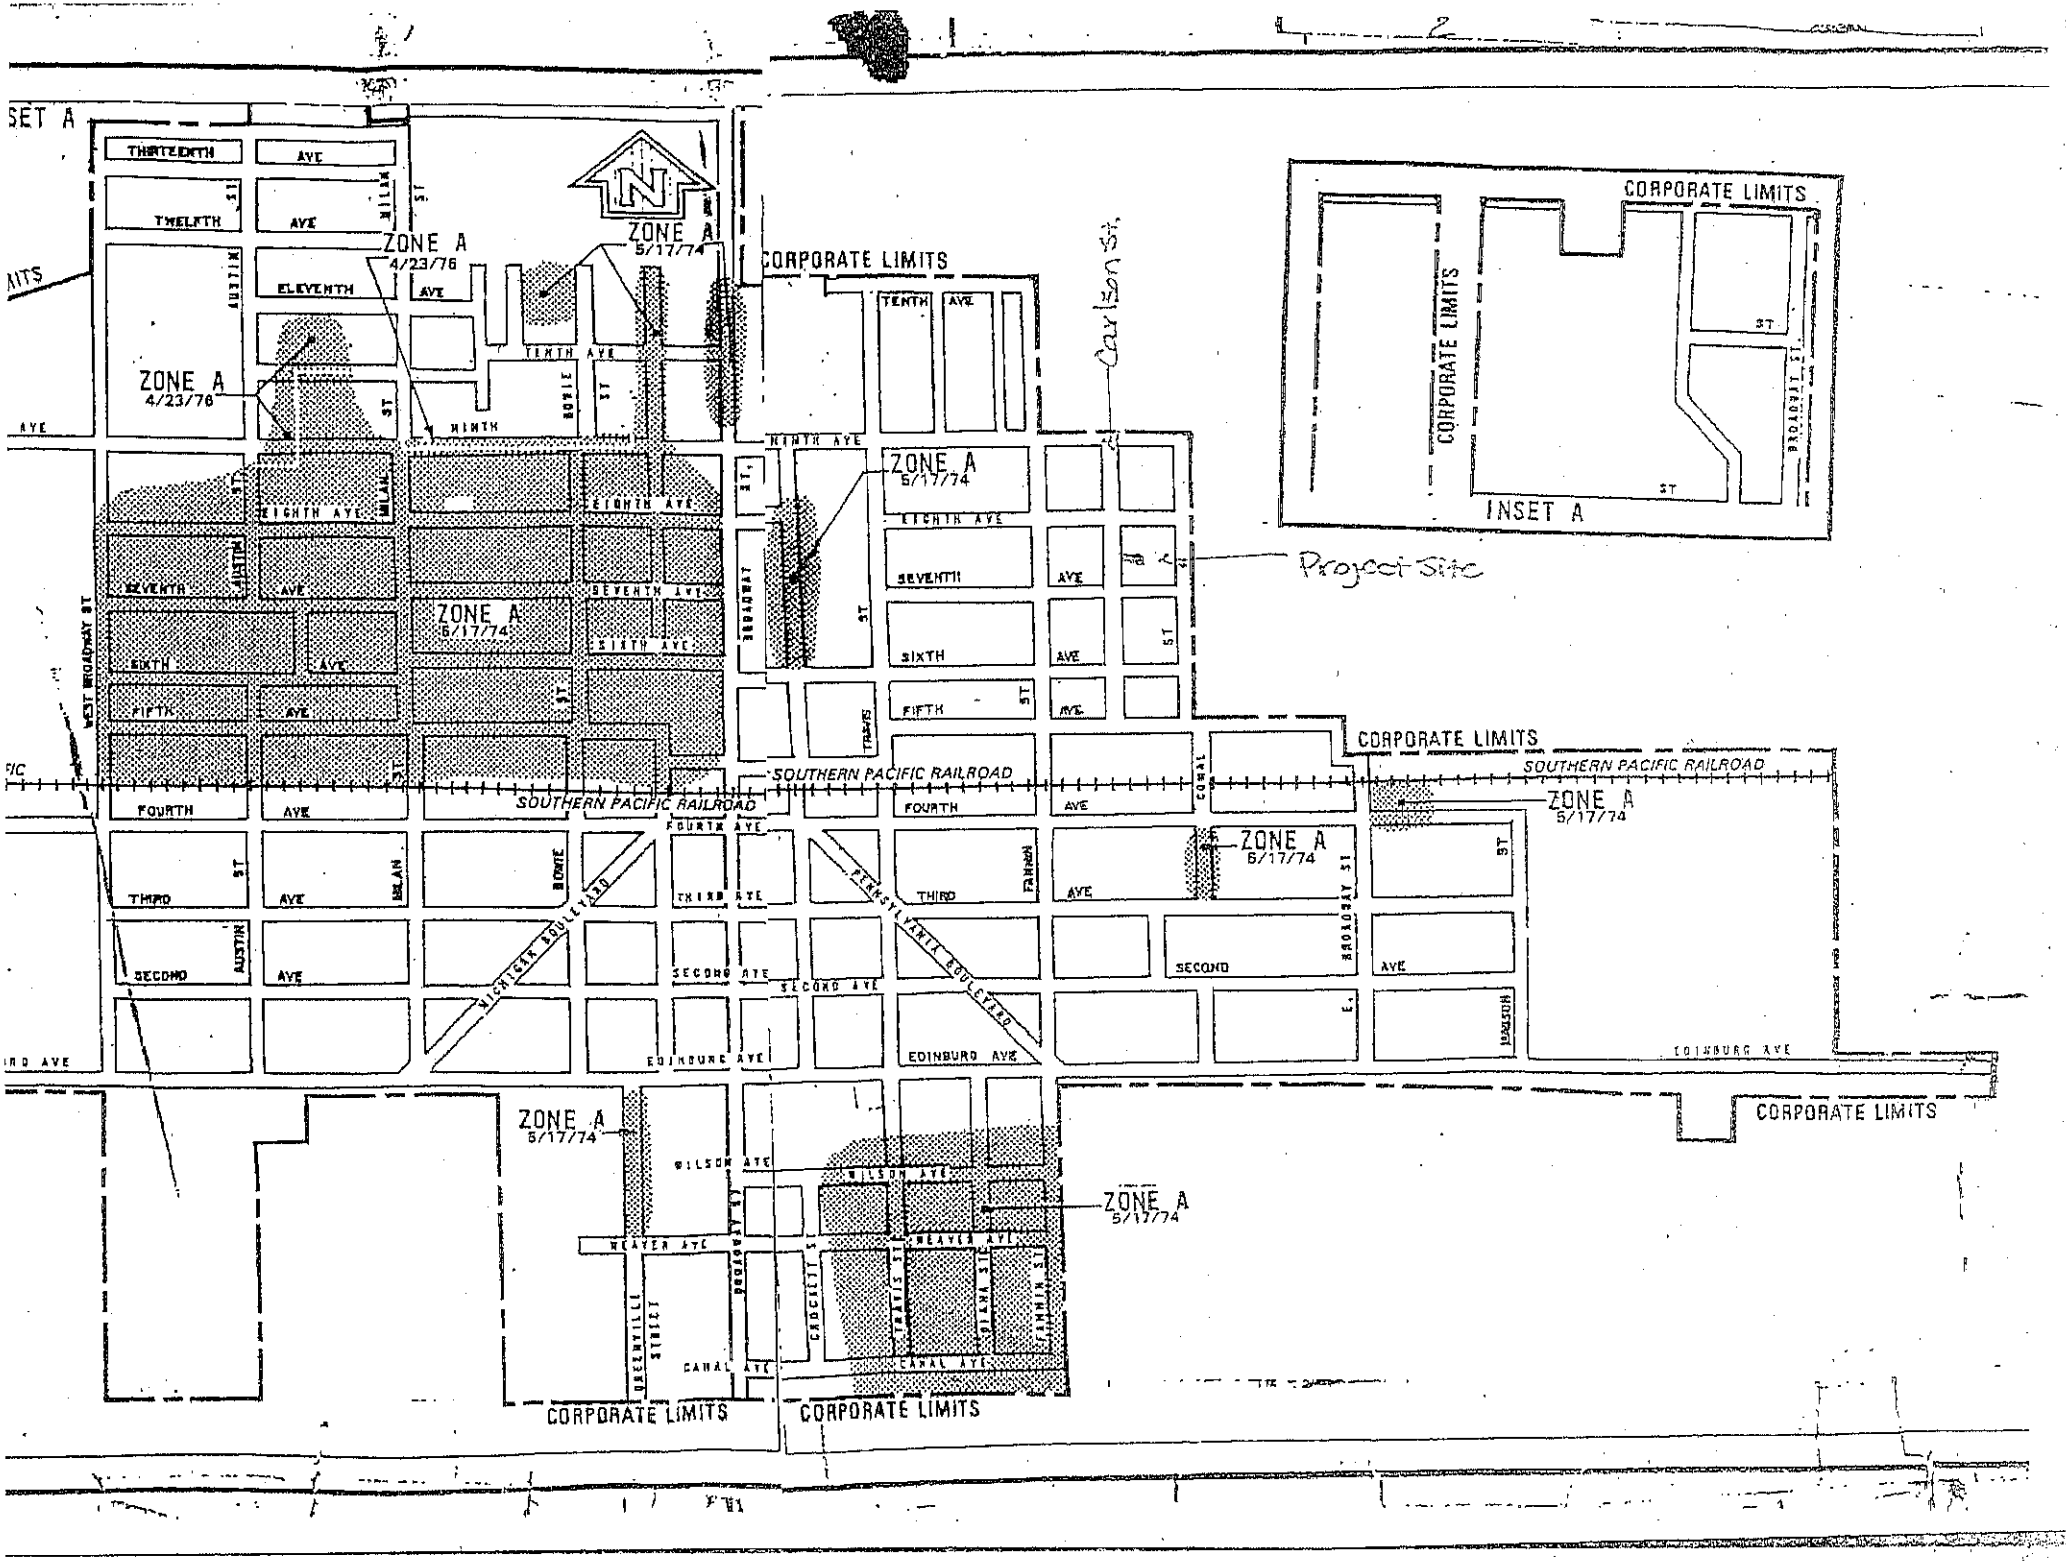
ZONE A
4/23/76
ZONE A
5/17/74
CORPORATE LIMITS
Carlson St.
INSET A
Project Site
SOUTHERN PACIFIC RAILROAD
THIRTEENTH AVE
TWELFTH AVE
ELEVENTH AVE
TENTH AVE
NINTH AVE
EIGHTH AVE
SEVENTH AVE
SIXTH AVE
FIFTH AVE
FOURTH AVE
THIRD AVE
SECOND AVE
EDINBURG AVE
WILSON AVE
WEAVER AVE
CANAL AVE
BROADWAY ST
WEST BROADWAY ST
MAIN ST
AUSTIN ST
BOWIE ST
BRYAN ST
TRAVIS ST
FANNIN ST
CORAL ST
WISCONSIN BOULEVARD
PENNSYLVANIA BOULEVARD
GREENVILLE STREET
CROCKETT ST
LOUISIANA ST
HOUSTON ST

Housing Rehab Program

ENTITY: City of Edcouch

PROJECT: Approval for Assistance under the Owner-Occupied Housing Rehabilitation Program.

FUNDING YEAR: HOME 2013

SYNOPSIS:

The family is being recommended for applicant approval under the Owner-Occupied Housing Rehabilitation Program. The applicant has been on the waitlist since March 2012 and has met all of the program requirements for assistance under the Owner-Occupied Housing Rehabilitation Program. The following is a profile of the project

Teresa Lara	Family of one (1)	
ED#20-15-01	Does applicant meet	
	Deferred Loan Requirements:	Yes
	Title Search:	No Abstract or Liens
	Flood Zone:	No – Zone X
	Insurance:	**N/A**
	Structures:	1
	Taxes:	current
	Assets & Deposits:	N/A
	Debt to Income Ratio:	N/A
	Payback	No - Deferred Loan-Elderly
	Number of Bedrooms:	2
	Square Feet:	864
	Does total annual household income exceed limits:	No
	HUD Income Limits:	$ 28,150.00
	Deferred Loan-Elderly	

Existing Dwelling: 4 bedrooms frame home, built in 1965

RECOMMENDATION:

The UCP Staff recommends approval for assistance under the Owner-Occupied Housing Rehabilitation Program by the County Commissioner's Court.

INITIAL INSPECTION

Date: December 10, 2014 City: Edcouch If County Wide, Precinct #: 1

Name of Applicant: Teresa Lara Inspector: Eric Trevino

Address: 217 E. Cano St. Year House was Built: 1980

EXTERIOR

1. **Foundation Condition**: Good [ ] Repair [ ] Replace [X]
   Foundation Type: Piers [X] Concrete [ ]
   Is the foundation sound and free from hazards?

   Notes: Foundation needs to be leveled

   Dimension 33' x 34' Estimated Cost $ 4,200

2. **Exterior Walls**: Good [ ] Repair [ ] Replace [X]
   Are the exterior surfaces sound and free from hazards?

   Notes: siding has rotted and jagged edge,

   Dimensions 33' x 34' Estimated Cost $ 3,000

3. **Windows**: Good [ ] Repair [ ] Replace [X]

   Notes: Some windows do not lock and/or open and shut proper, burglar bars on windows do not open, no deadbolt.

   Dimension varies x varies Qty 10 Estimated Cost $ 2,800

4. **Doors**: Good [ ] Repair [x] Replace [ ]

   Notes: Front door needs adjusting

   Dimension 36" x 70" Qty 1 Estimated Cost $ 200

5. **Overhang / Trim**: Good [ ] Repair [ ] Replace [X]

Notes: Soffits , drip edge and facia have rot due to weather normal wear.

Dimension entire perimeter Estimated Cost $ 1,400

6. **Roof**: Good [ ] Repair [ ] Replace [X]
Front Porch Roof Good [ ] Repair [ ] Replace [X]
Rear Porch Roof Good [ ] Repair [ ] Replace [X]

Is the roof sound and free from hazards?

Notes: Roof shingles are old and in needs replacing

Dimension 33' x 34' Estimated Cost $ 2,500

7. **Other Exterior Structural Observations (stairs, rails, ramps, etc..)**:

Estimated Cost $ _____

8. **Sewer Connected to City Main Line** [ ]
Yard Line: Good [] Repair [] Replace [ ]

Notes:

Dimension ____ x ____ Estimated Cost $ _____

9. **Septic Tank**: Good [ ] Repair [ ] Replace [X]
Sewage Connected to Septic System [ ]
# of years with current Septic System: _____

Is plumbing free from sewer back up?

Yard Line & Drain Field: Good [ ] Repair [ ] Replace [X]

Notes: Some exposed and damaged lines:

Estimated Cost $ 2,000

10. **Water Line:** Good [ ] Repair [ ] Replace [X]

Notes: Water lines come out from walls and leak in some areas

Estimated Cost $ 1,000

11. **Gas Line:** Good [ ] Repair [ ] Replace [ ]
LP Gas Line & Tank to Code Relocate [X] Replace [ ]

Notes: Butane tank to be relocated minimum of 10 feet away from house with copper line to be 6 inches underneath natural ground

Estimated Cost $ $300

12. **Other observations about all Exterior Plumbing / Drains / Sewer:**
Plumbing exposed throughout and drains to lawn

Estimated Cost $ 1,500

13. **Electrical Lines:** Good [ ] Repair [ ] Replace [X]

Electrical Hazards – is the exterior of unit free from electrical hazards?

Yes [ ] No [X]

Location(s): throughout

Notes: Exposed wires electrical hazard

Estimated Cost $ 3,500

INTERIOR

14. Describe **Flooring Conditions** for Entire Dwelling: lots of patch work, floor covering Buckling/ lifting, pealing, tearing and missing in some areas different types of flooring

Describe Specific Floor **Problem Areas**: Uneven in some areas, floor is buckling has some Areas that are wood other cement, uneven due different addition to home

Is Floor Reparable Yes [ ] No [X]

Notes: would have to remove and replace entire floor and covering

Dimension 33' x 34' Estimated Cost $ 4,500

15. Condition of **Kitchen Cabinets**: Good [X] Repair [ ] Replace [ ]

Notes: just a little old but still function and server their purpose

Dimension 24" x 72" Estimated Cost $ _____

16. **Ceiling Coverings**: Good [ ] Repair [ ] Replace [X]

Notes: Had some leaks patched up, covering not consistent only patch not finish applied

Dimension 33' x 34' Estimated Cost $ 1,500

17. **Wall Coverings**: Good [ ] Repair [ ] Replace [X]
Interior Trim Good [ ] Repair [ ] Replace [X]
Interior Finish (Wall Texture) Good [ ] Repair [ ] Replace [X]

Notes: Missing trimming has holes due to termites

Dimension 33' x 34' Estimated Cost $ 5,300

18. **Water Heater**: Good [ ] Repair [x] Replace [ ]
Is hot water heater located and equipped in a safe manner and free of hazards?

Notes: Water heater closet replace door and siding panel.

Plumbing: Good [ ] Repair [ ] Replace [X]
Is plumbing free from major leaks or corrosion that causes serious and persistent levels of rust or contamination of the drinking water?

Notes: PVC exposed pipes

Estimated Cost $ 900

19. **Insulation**: Good [ ] Repair [ ] Replace [X]

Are the attic and walls appropriately insulated for regional conditions?

Notes: Very minimal to no insulation at all

Dimension 33' x 34' Estimated Cost $ 1,500

20. **Lead Base Paint Assessment** Required [ ] Not Required [X]

Estimated Cost $ _____

21. **Infestation** – Is the unit free from rats or severe infestation by mice or vermin?

Yes [ ] No [X]

Notes: Some rodents and insects

Estimated Cost $ 500

22. **Electrical Hazards** – are the rooms free from electrical hazards?

Yes [ ] No [X]

Location(s): Entire house

Notes: Electrical wires exposed in some areas, not enough outlets using extension cords
Light fixtures missing with more exposed wires

Dimension 33' x 34' Estimated Cost $ 4,500

23. **INSPECTORS FINAL RECOMMENDATION (Rehab. or Recon. – list reasoning for recommendation): Recommend demolition and reconstruction due repairs exceeding over 50% of value of dwelling and will be triggering policy for Reconstruction**

- Note - If more room is needed, attach additional sheet.

Total Rehab Estimated Cost $ 43,900

Current Value of Structure $ 13,050

50% Value $ 6,525

Inspector

4-29-15
Date

Division Director Approval

4/29/15
Date

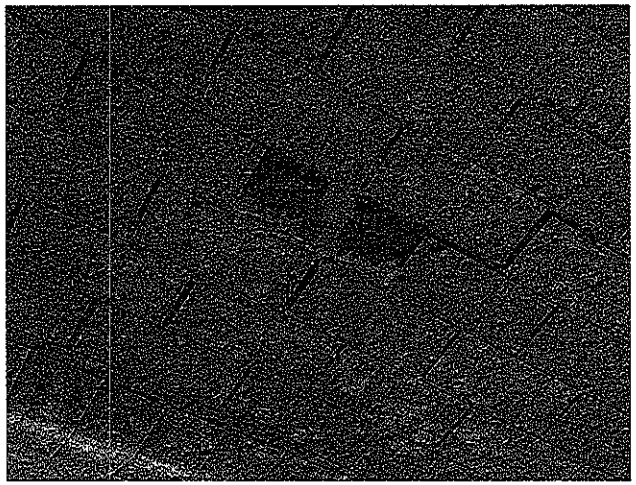

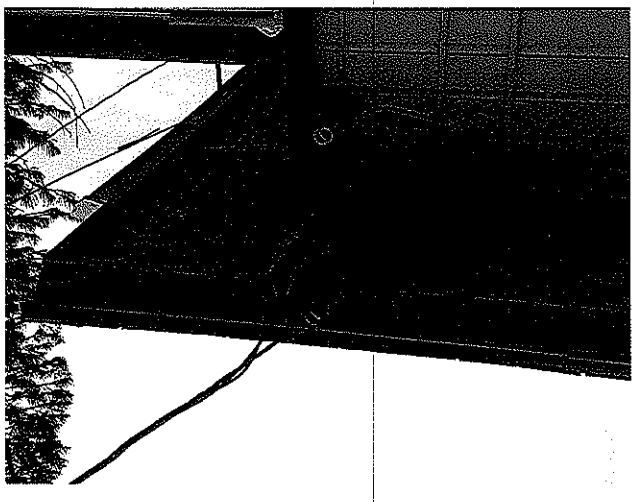
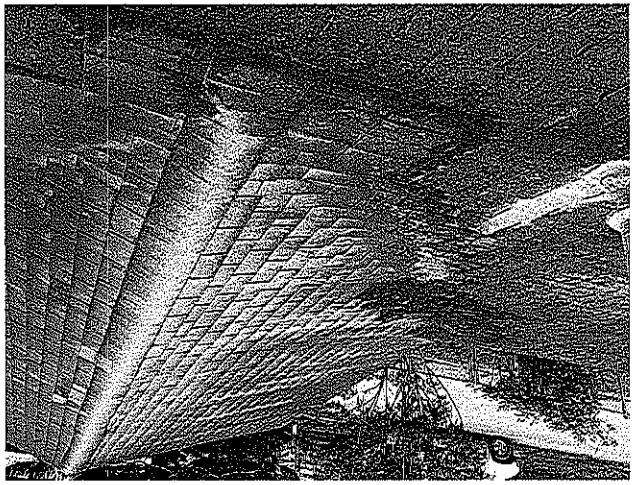
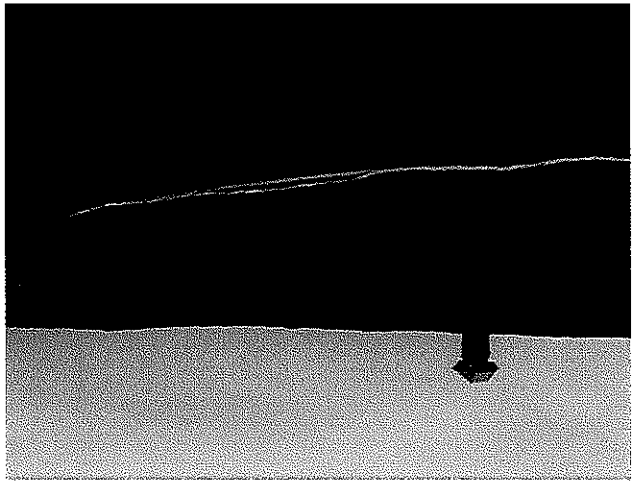

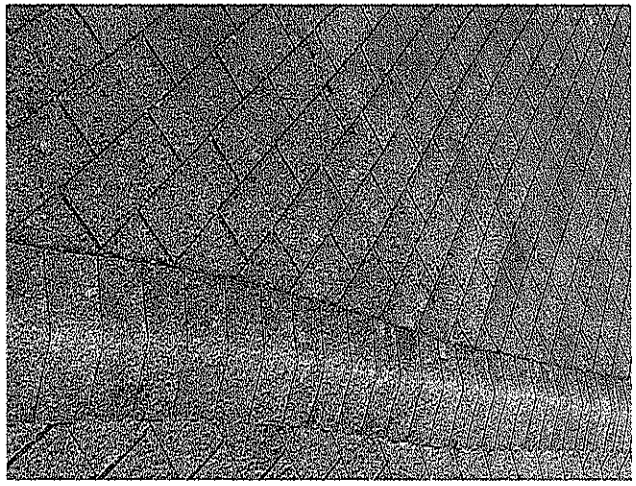

BRAKE
100
120
140
160
200
240
km/h
miles
ODO
1485
0
1
2
3
4
5
×1000

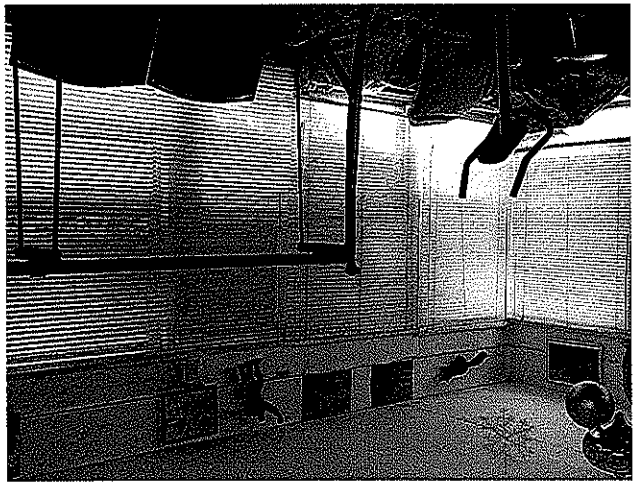
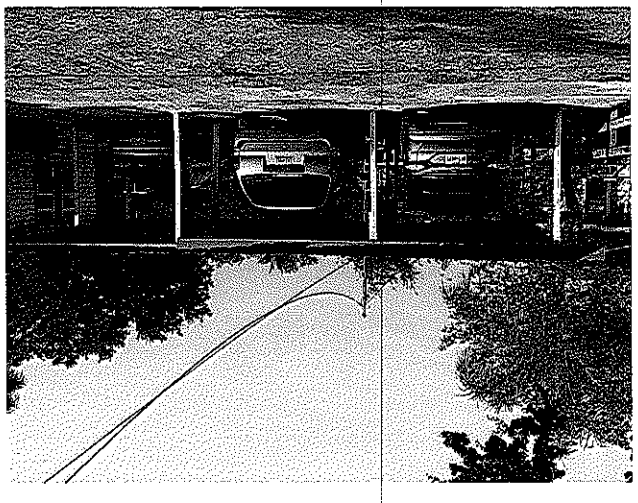

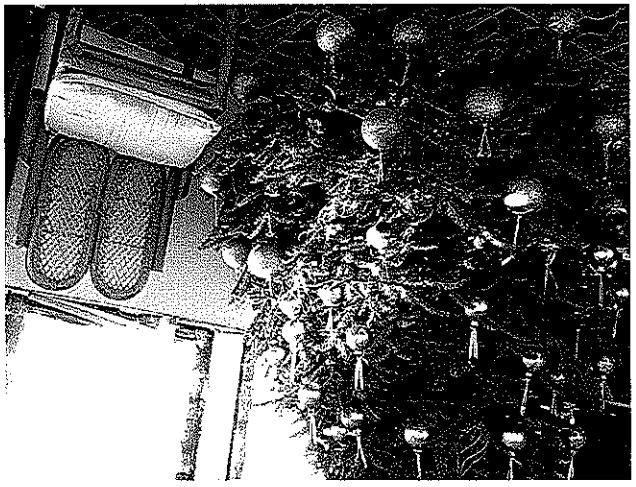

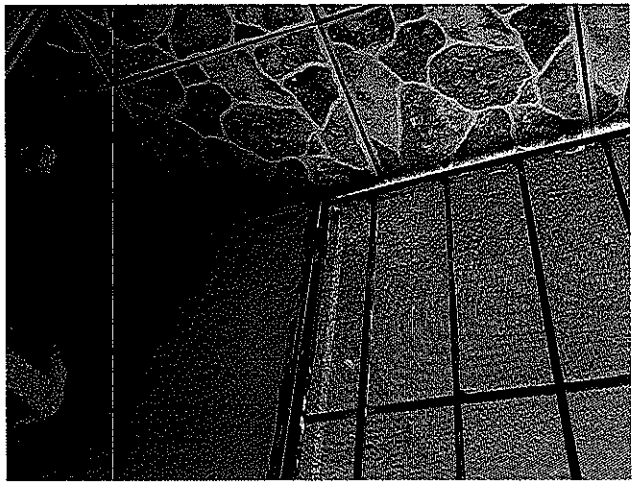

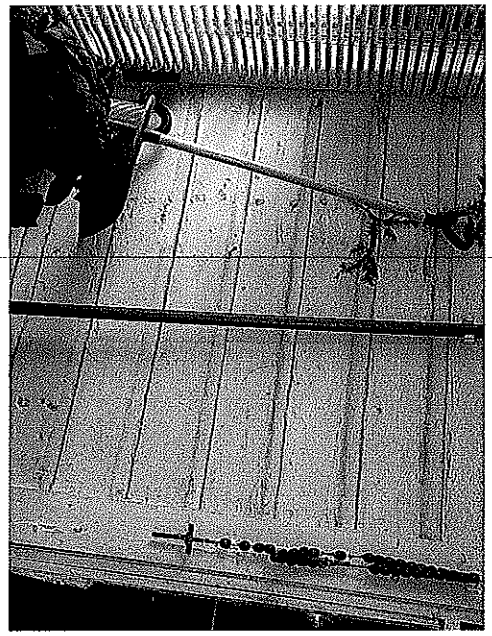

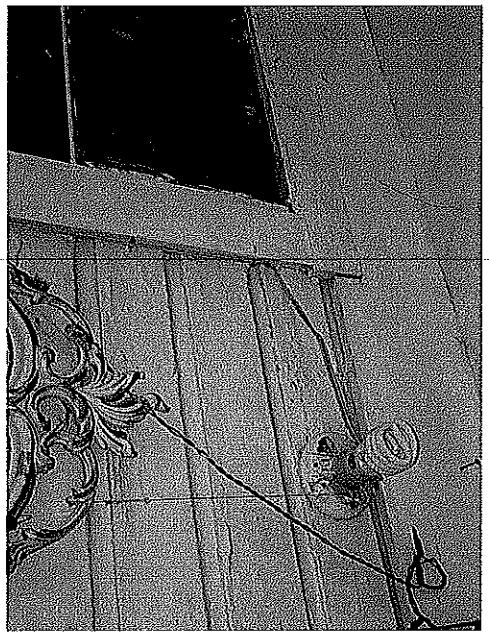
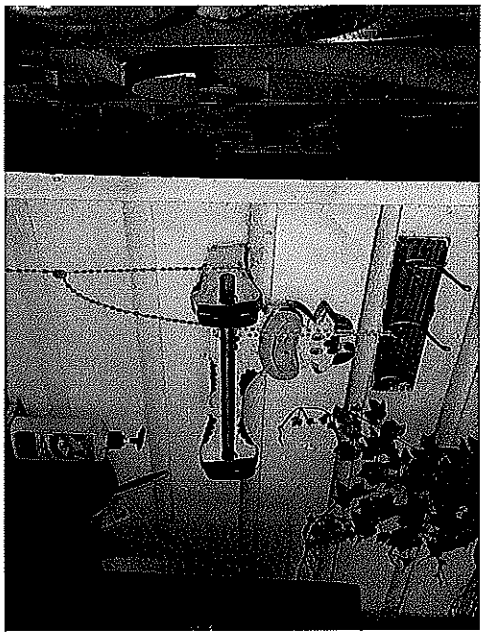

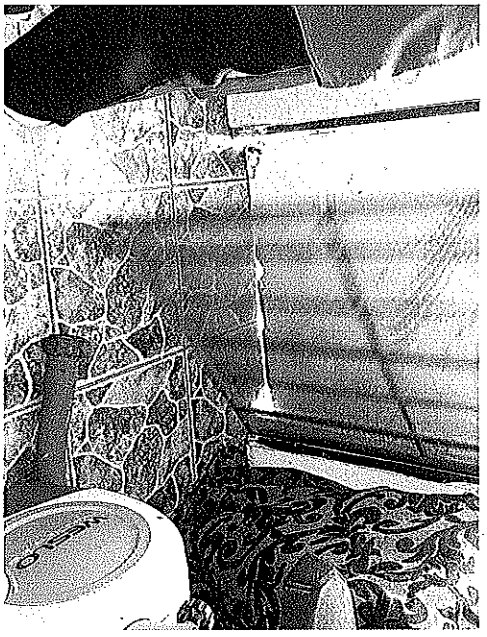
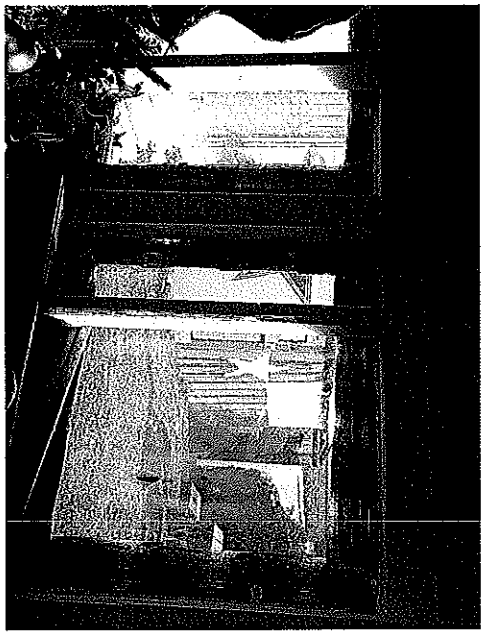
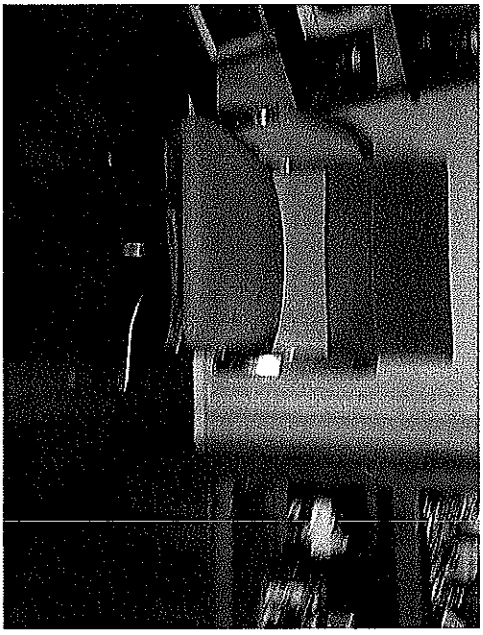
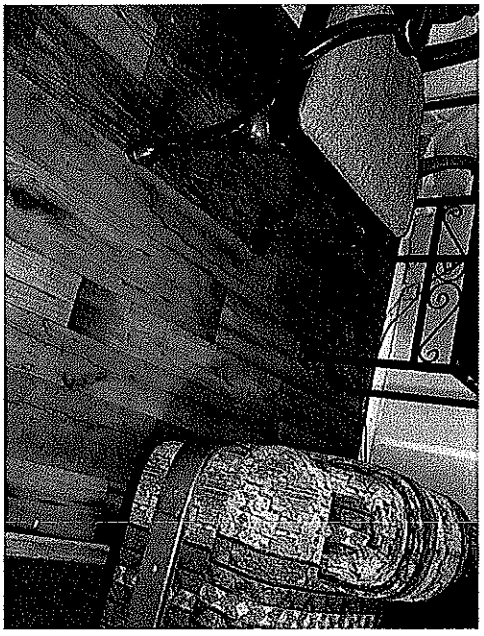

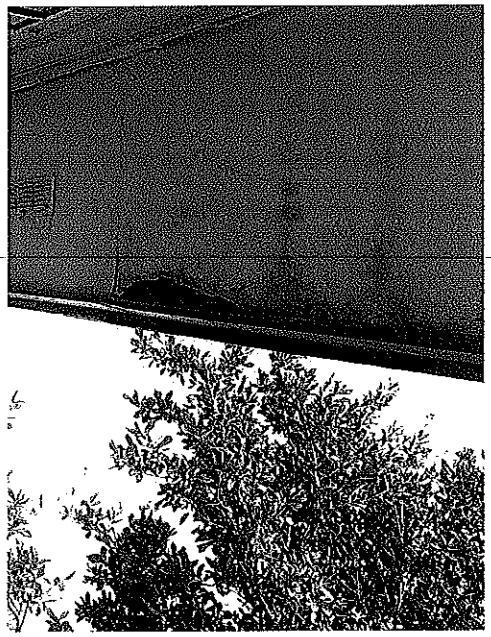
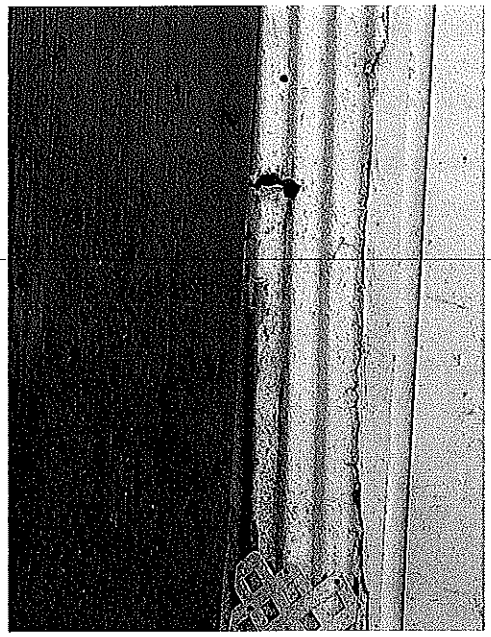
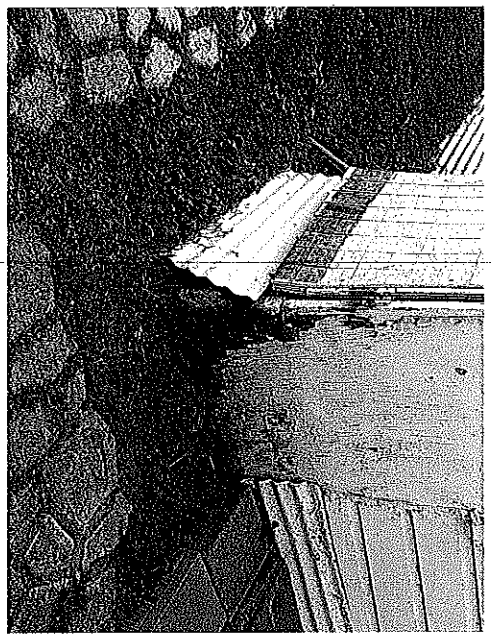
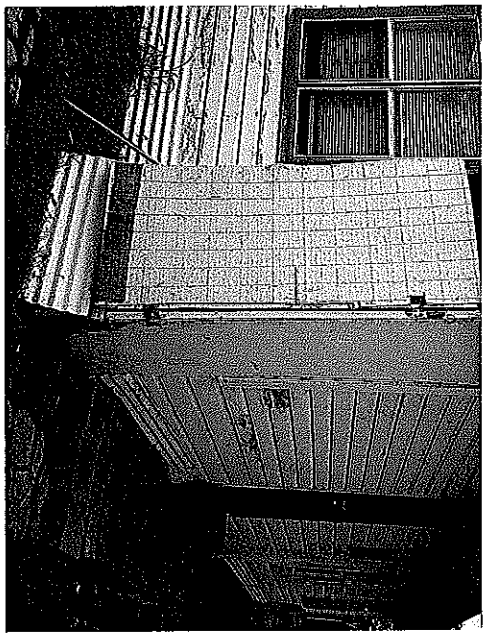

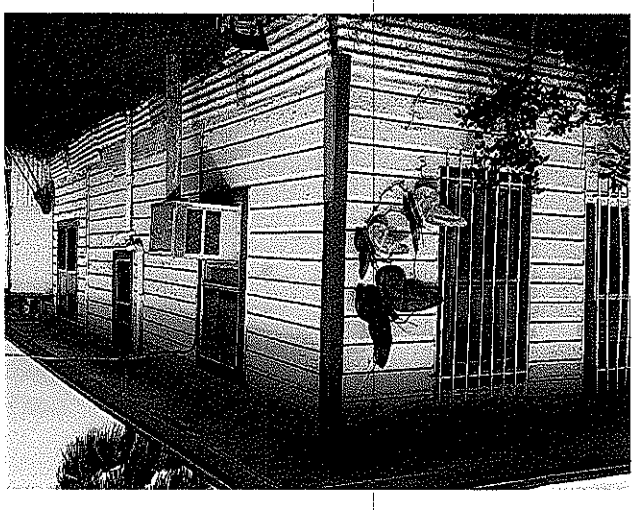

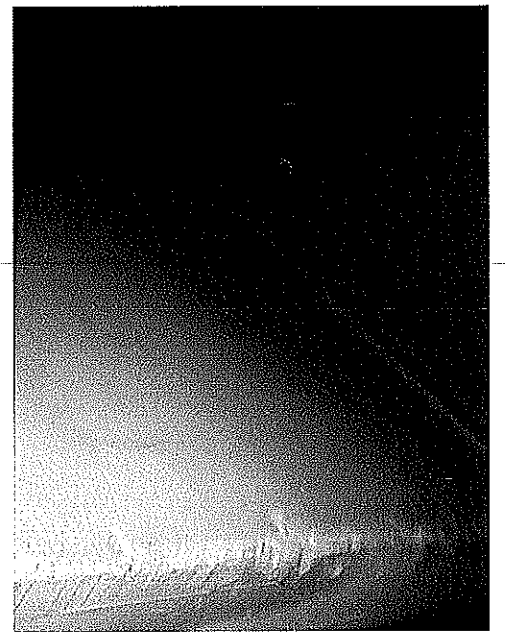

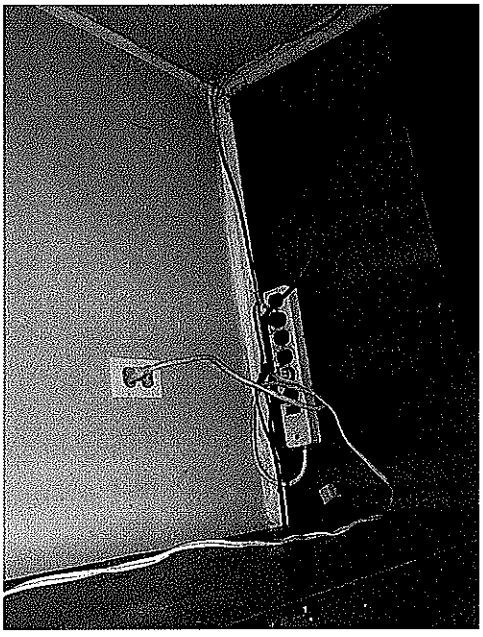

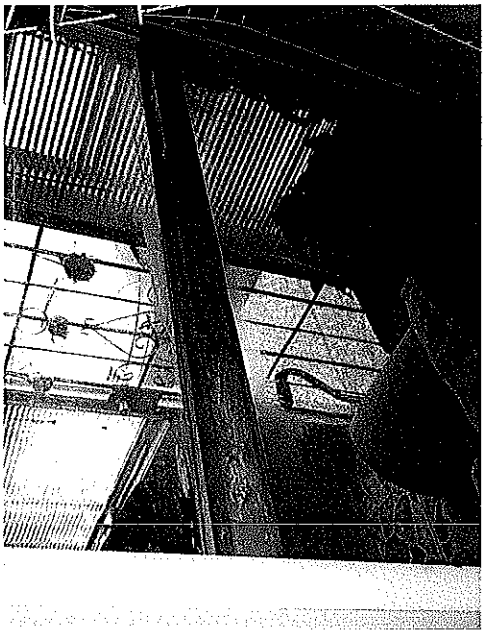

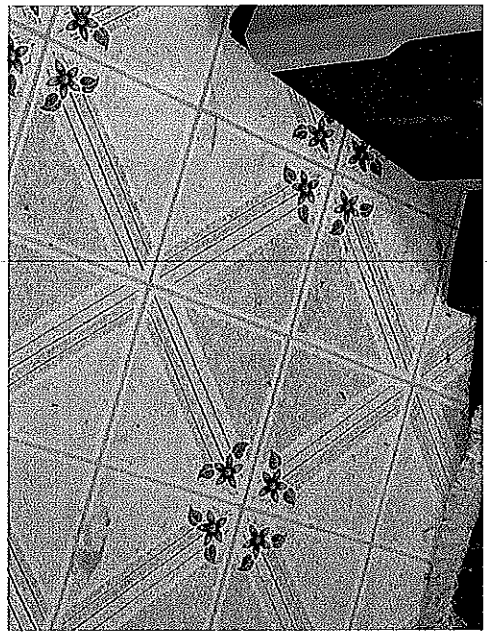
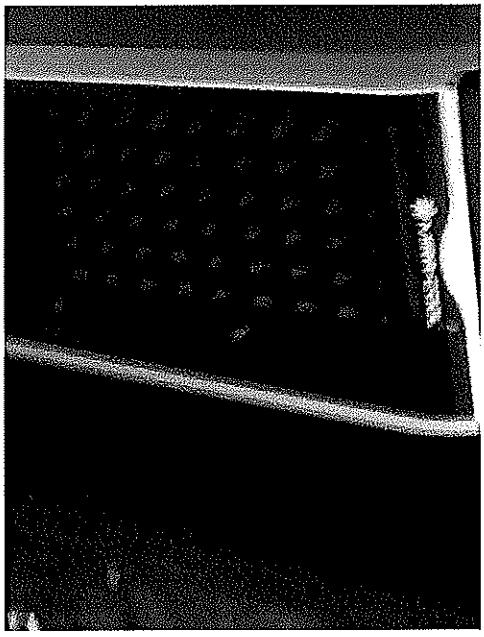
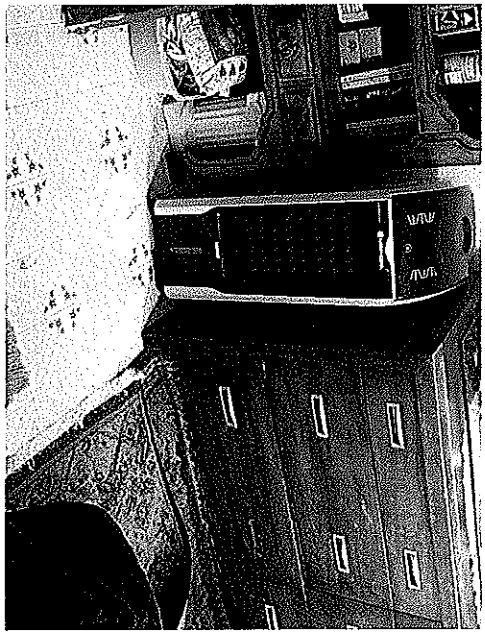
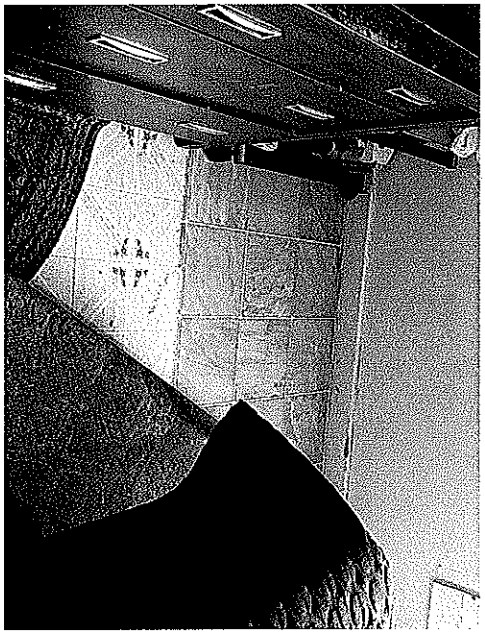
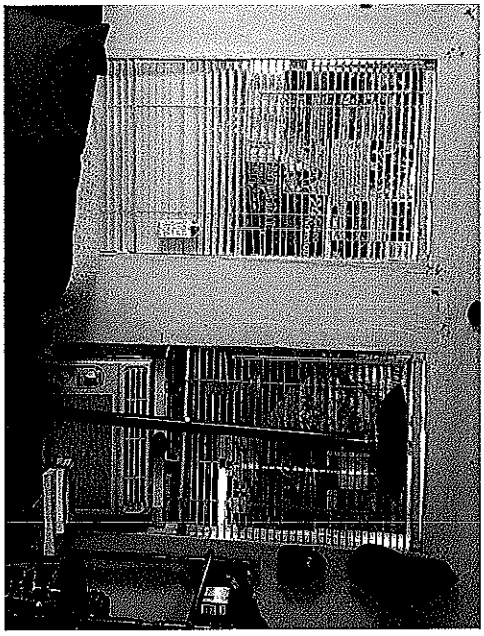

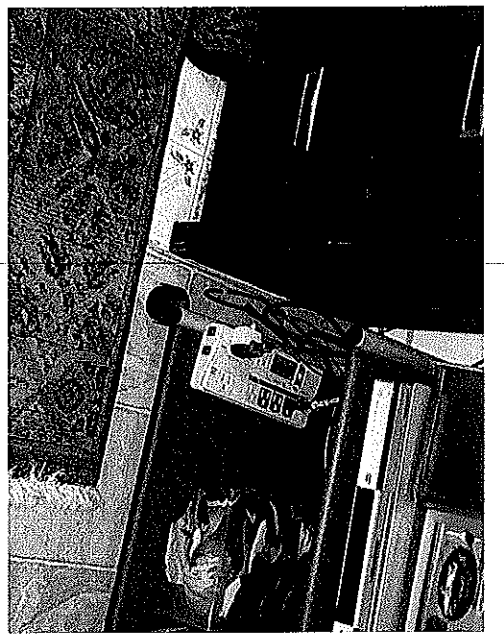
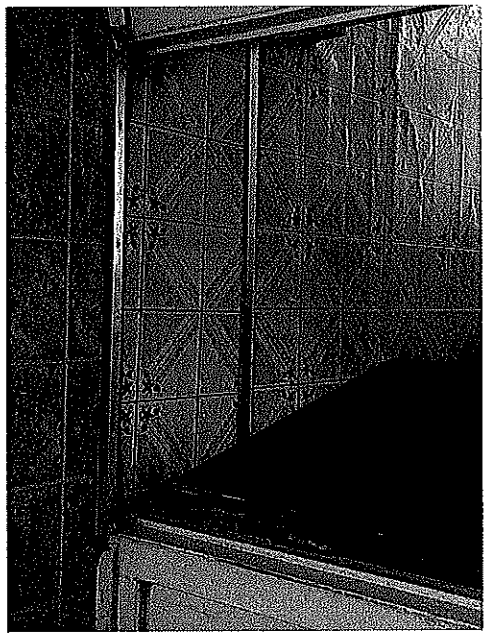
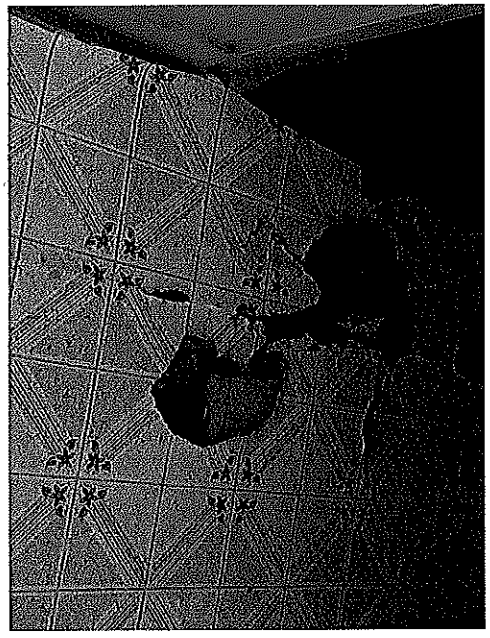
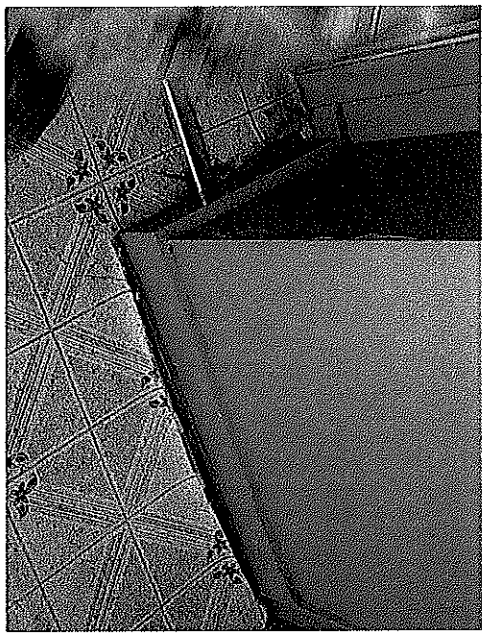

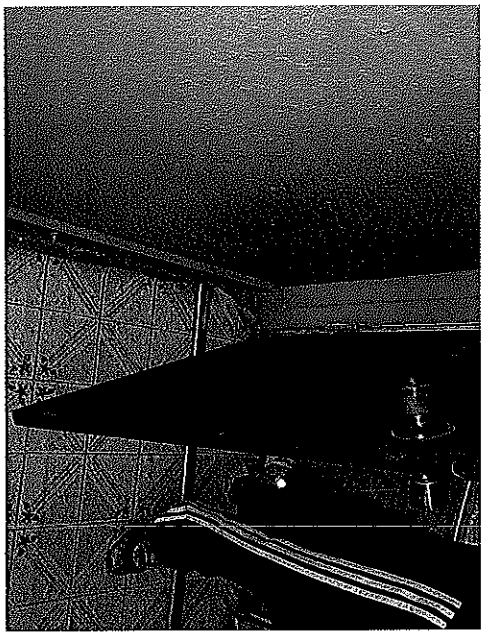

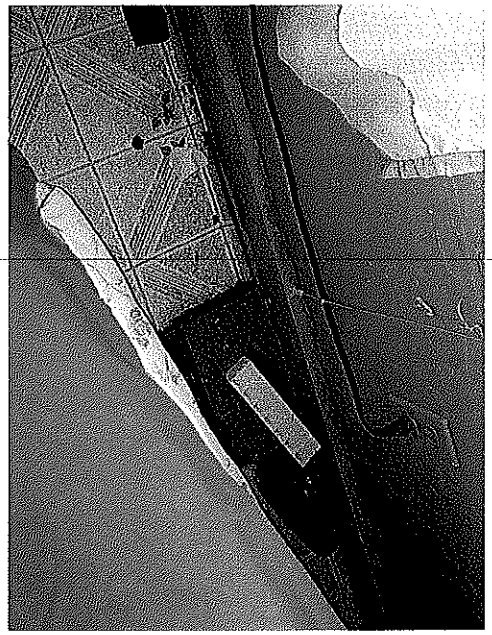
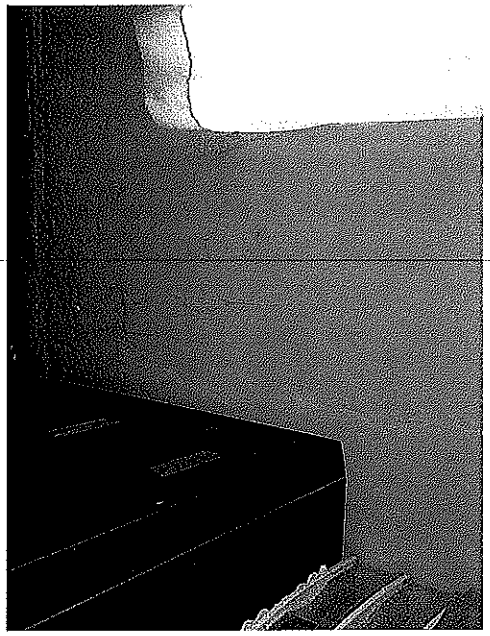
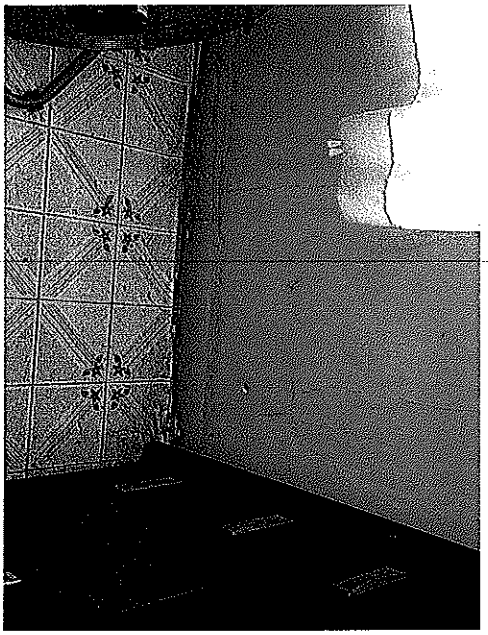
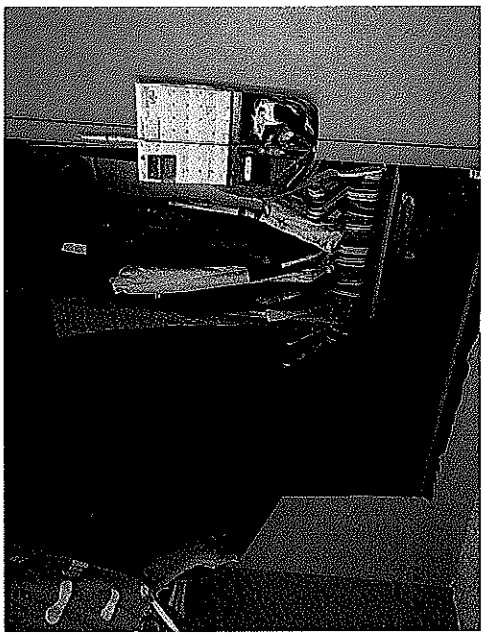
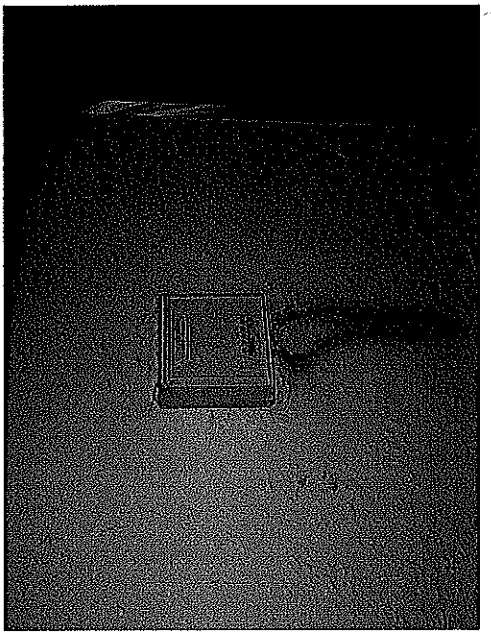
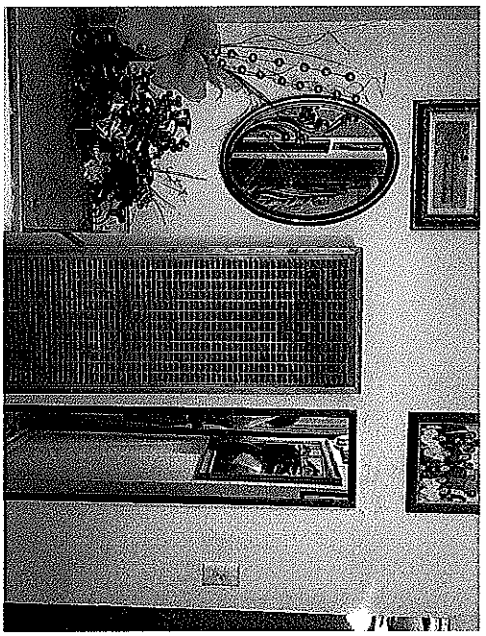
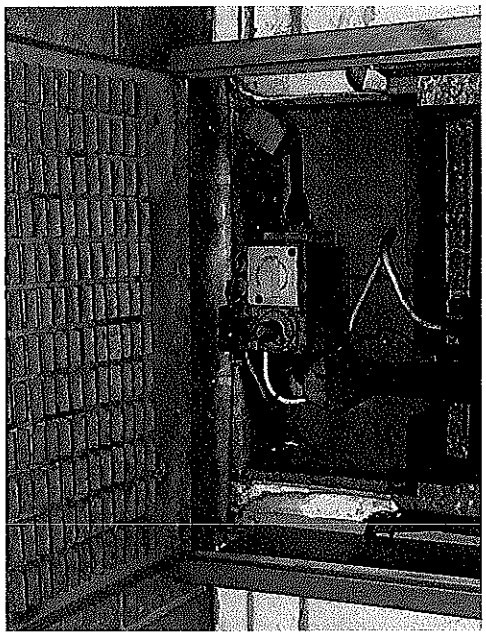

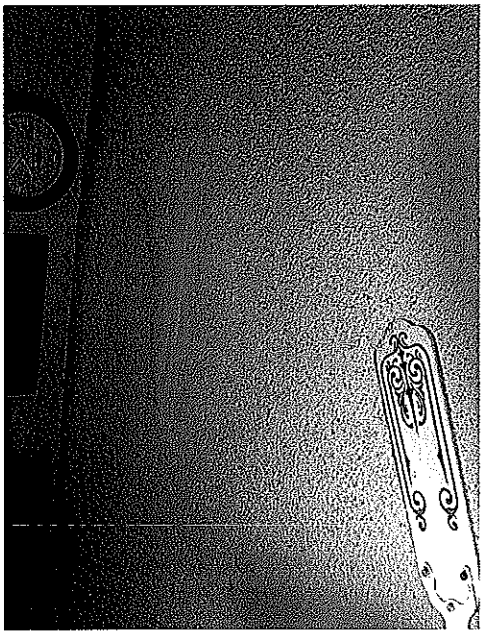

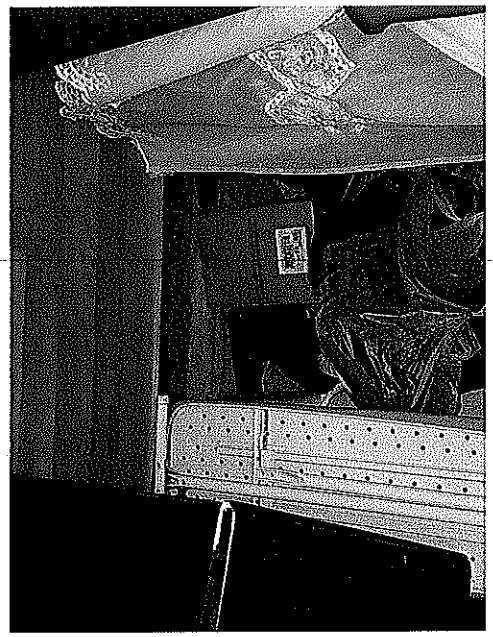

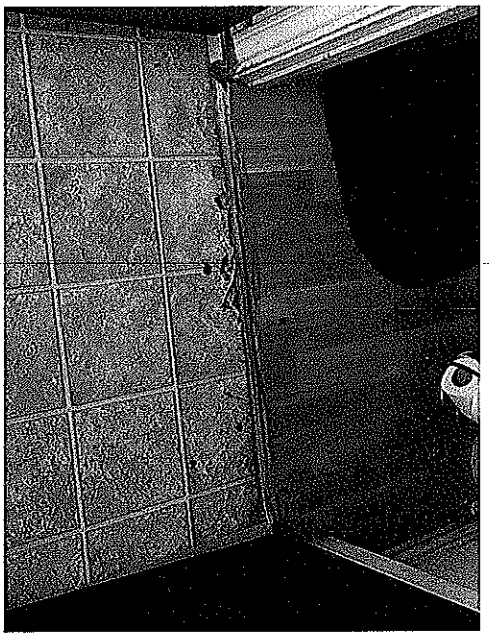
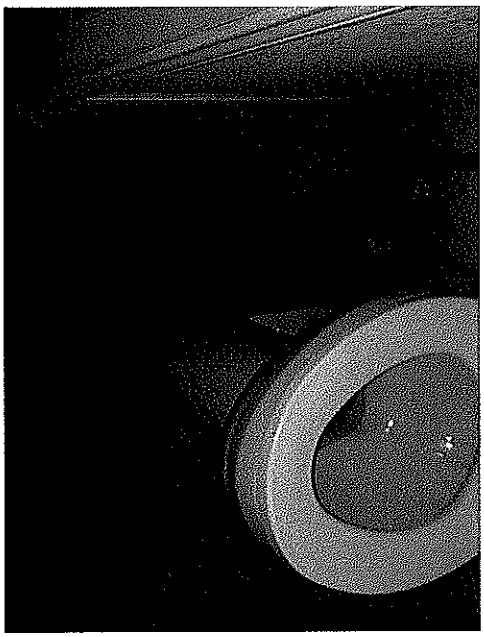
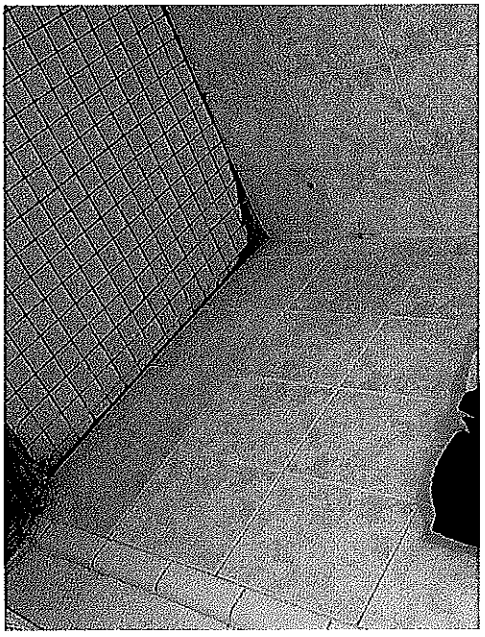
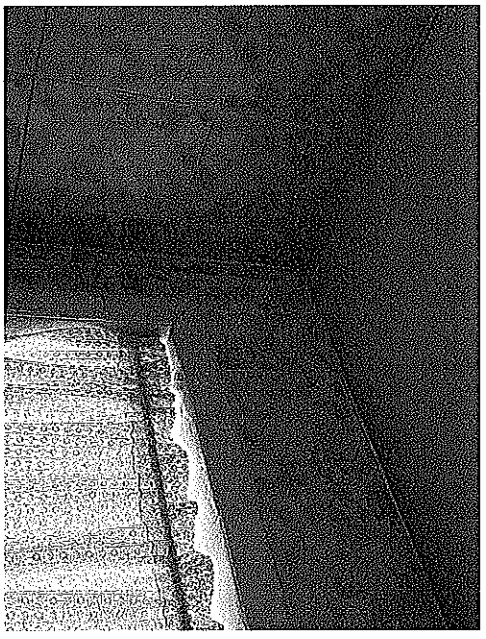
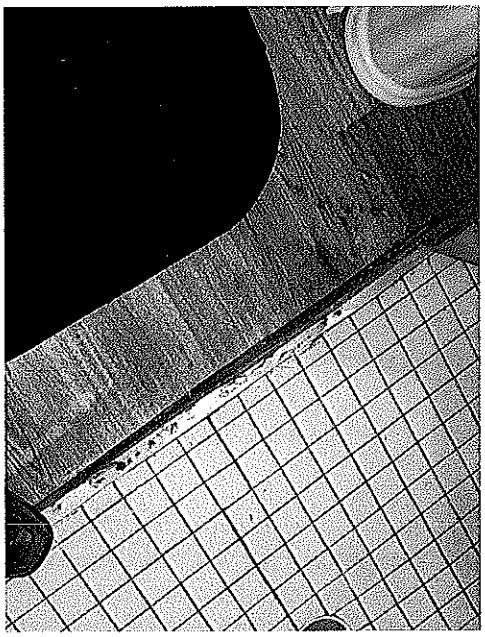

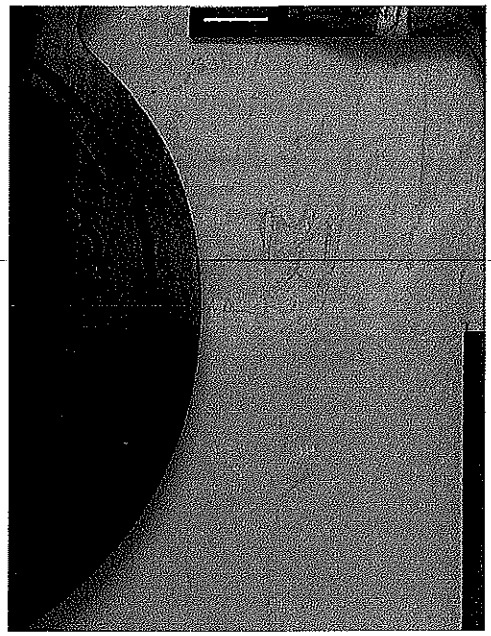

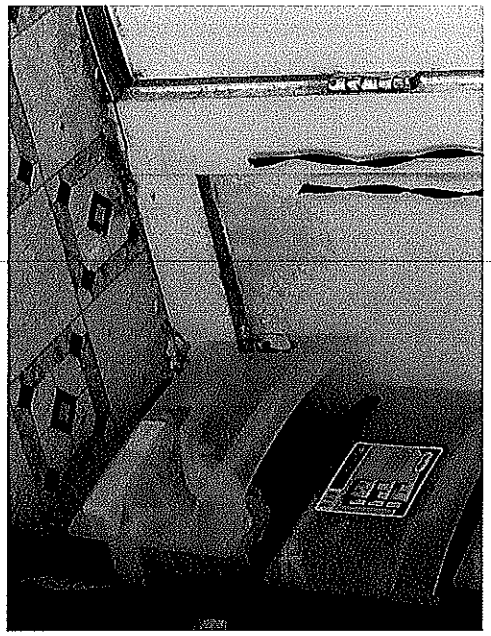
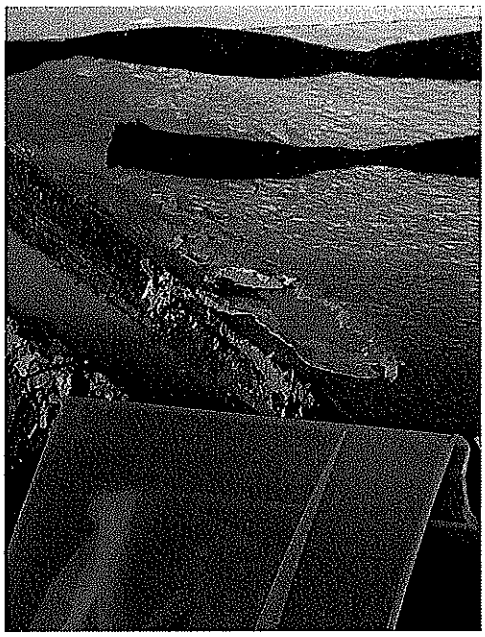
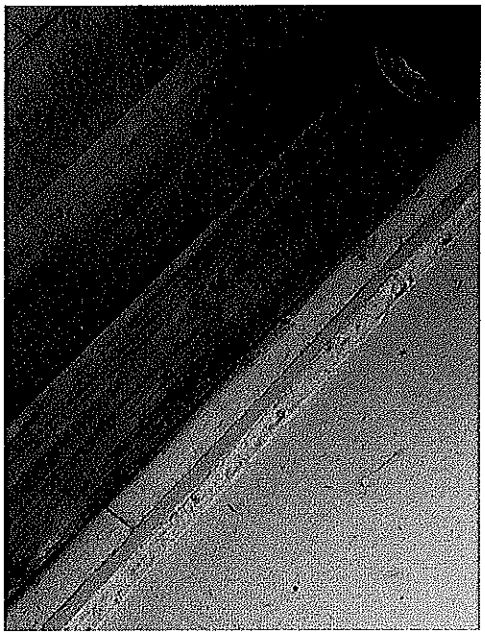

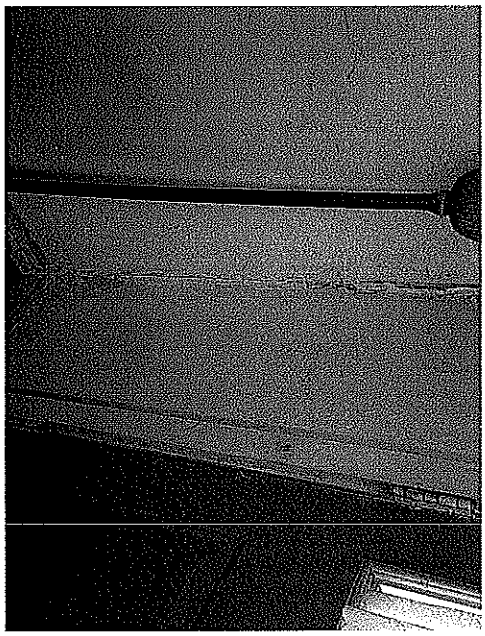
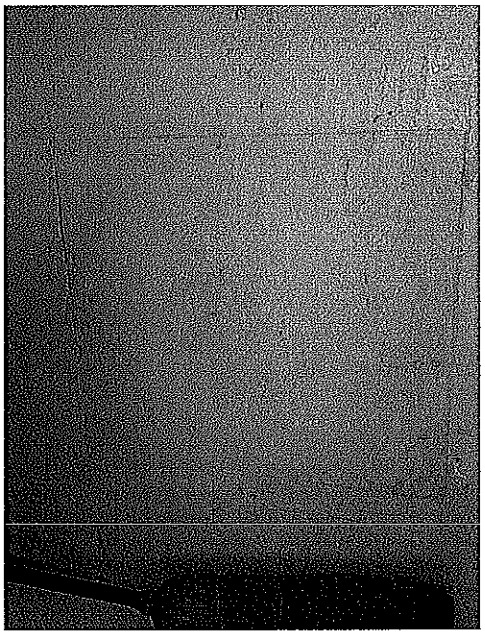

Teresa Lara

U.S. Fish and Wildlife Service

National Wetlands Inventory

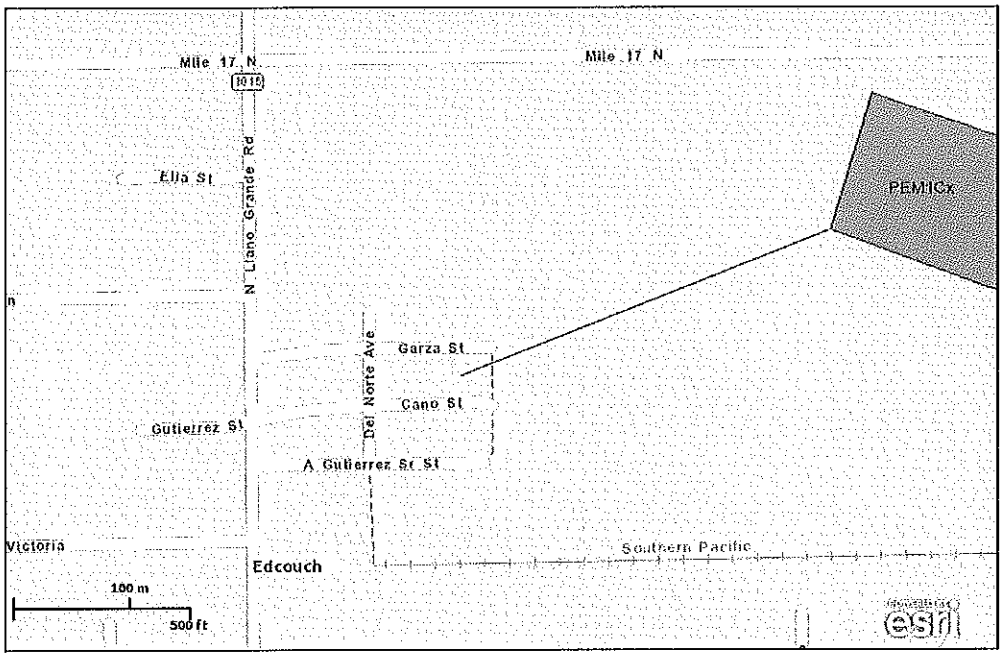

This map is for general reference only. The US Fish and Wildlife Service is not responsible for the accuracy or currentness of the base data shown on this map. All wetlands related data should be used in accordance with the layer metadata found on the Wetlands Mapper web site.

217 E Cano St
Edcouch TX

Apr 16, 2015

Wetlands

- Freshwater Emergent
- Freshwater Forested/Shrub
- Estuarine and Marine Deepwater
- Estuarine and Marine
- Freshwater Pond
- Lake
- Riverine
- Other

Riparian

- Herbaceous
- Forested/Shrub

Riparian Status

- Digital Data

User Remarks:

Closest Area of Interest to property site is over .15 miles. No adverse effect.

217 E. CANO ST EDCOUCH, TX

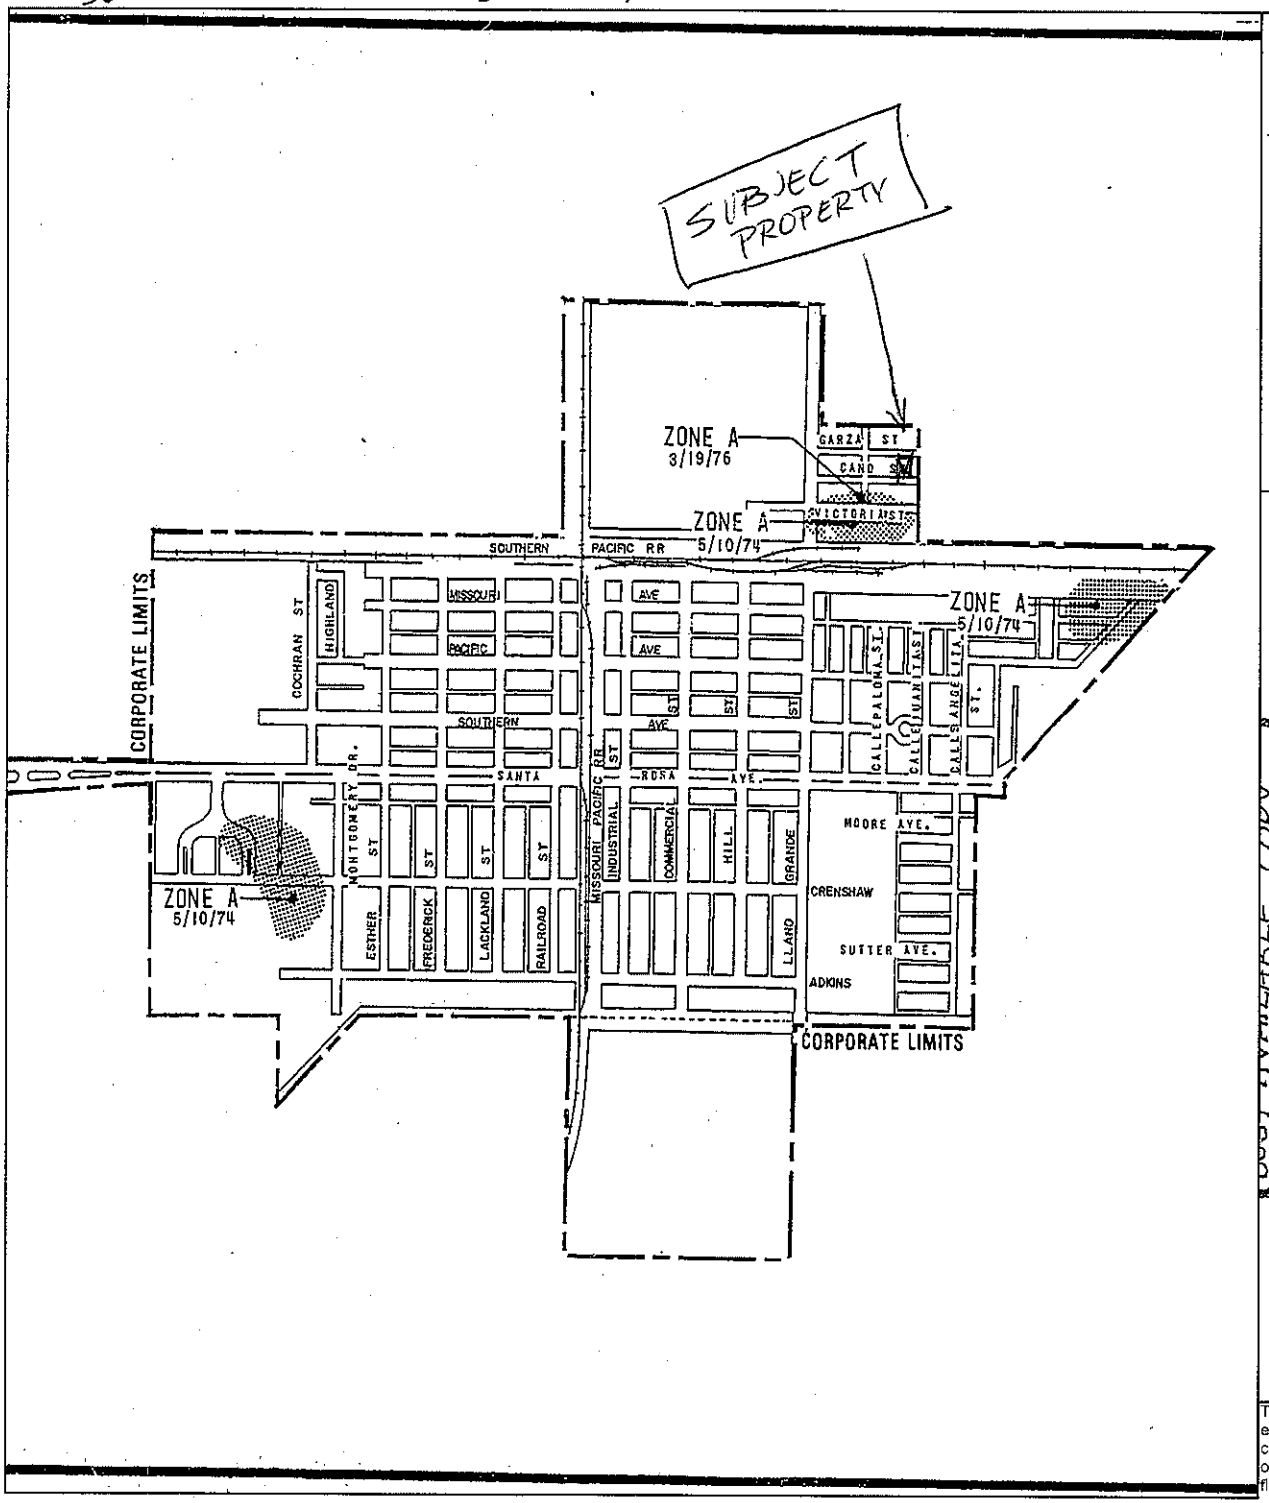

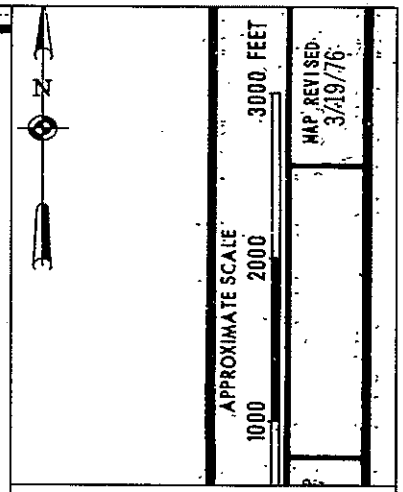

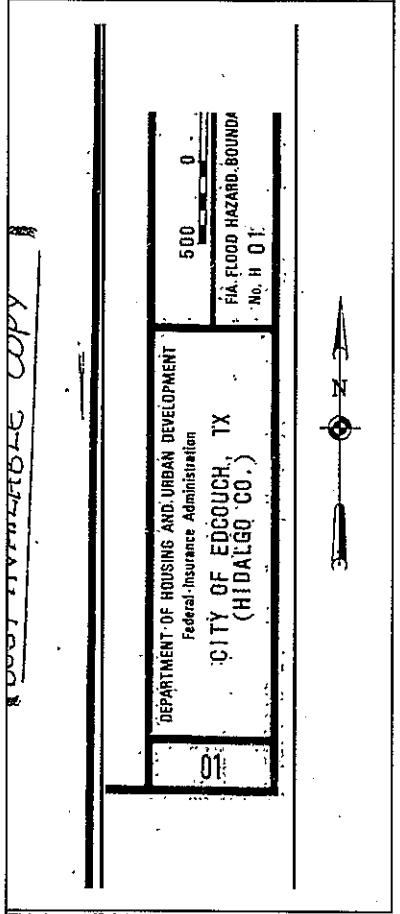

This is an official copy of a portion of the above referenced flood map. It was extracted using FIRMette - Desktop version 3.0. This map does not reflect changes or amendments which may have been made subsequent to the date on the title block. Further information about National Flood Insurance Program flood hazard maps is available at http://www.msc.fema.gov/.

Housing Rehab Program

ENTITY: City of San Juan

PROJECT: Approval for Assistance under the Owner-Occupied Housing Rehabilitation Program.

FUNDING YEAR: HOME 2013

SYNOPSIS:

The family is being recommended for applicant approval under the Owner-Occupied Housing Rehabilitation Program. The applicant has been on the waitlist since June 2012 and has met all of the program requirements for assistance under the Owner-Occupied Housing Rehabilitation Program. The following is a profile of the project

Jose & Anna Garza	Family of two (2)	
SJ#75-15-01	Does applicant meet Deferred Loan Requirements:	Yes
	Title Search:	No Abstract or Liens
	Flood Zone:	No – Zone B
	Insurance:	**N/A**
	Structures:	1
	Taxes:	current
	Assets & Deposits:	N/A
	Debt to Income Ratio:	N/A
	Payback	No - Deferred Loan-Elderly
	Number of Bedrooms:	2
	Square Feet:	864
	Does total annual household income exceed limits:	No
	HUD Income Limits:	$ 32,150.00
	Deferred Loan-Elderly	

Existing Dwelling: 3 bedrooms frame home, built in 1983

RECOMMENDATION:

The UCP Staff recommends approval for assistance under the Owner-Occupied Housing Rehabilitation Program by the County Commissioner's Court.

INITIAL INSPECTION

Date: 2/19/15 City: San Juan If County Wide, Precinct #: 1

Name of Applicant: Jose Garza Inspector: Eric Trevino

Address: 239 Alta St. Year House was Built: 1980

EXTERIOR

1. **Foundation Condition:** Good [ ] Repair [ ] Replace [X]
   Foundation Type: Piers [X] Concrete [ ]
   Is the foundation sound and free from hazards?

   Notes: this house is made up of several additions and has some uneven areas

   Dimension 25' x 35' Estimated Cost $ 3,200

2. **Exterior Walls:** Good [ ] Repair [ ] Replace [X]
   Are the exterior surfaces sound and free from hazards?

   Notes: different types of sidings due to additions and has rotted and jagged edge, some holes due to weather and termites

   Dimensions 25' x 35' Estimated Cost $ 3,000

3. **Windows:** Good [ ] Repair [ ] Replace [X]

   Notes: Some windows do not lock and/or open and shut proper necessary; some windows are boarded up

   Dimension varies x varies Qty 9 Estimated Cost $ 2,500

4. **Doors:** Good [ ] Repair [x] Replace [ ]

   Notes: Back door does not open

   Dimension 36" x 70" Qty 1 Estimated Cost $ 200

5. **Overhang / Trim:** Good [ ] Repair [ ] Replace [X]

Notes: Some overhang has no soffits, drip edge or facia causing rot. Some trim is missing and some is rotted

Dimension _entire perimeter_ Estimated Cost $ 1,400

6. **Roof:** Good [ ] Repair [ ] Replace [X]
Front Porch Roof Good [ ] Repair [ ] Replace [X]
Rear Porch Roof Good [ ] Repair [ ] Replace [X]

Is the roof sound and free from hazards?

Notes: Roof is made up of tin and shingles; shingles are old and in need of replacing due to normal wear and tear

Dimension 25' x 35' Estimated Cost $ 1,500

7. **Other Exterior Structural Observations (stairs, rails, ramps, etc..):**
Front and back door have no rails

Estimated Cost $ _____

8. **Sewer Connected to City Main Line** [ ]
Yard Line: Good [] Repair [x] Replace [ ]

Notes: Often back ups

Dimension ____ x ____ Estimated Cost $ 300

9. **Septic Tank:** Good [ ] Repair [ ] Replace [ ]
Sewage Connected to Septic System [ ]
# of years with current Septic System: _____

Is plumbing free from sewer back up?

Yard Line & Drain Field: Good [ ] Repair [ ] Replace [X]

Notes: Some exposed and damaged lines:

Estimated Cost $ 2,000

10. **Water Line**: Good [ ] Repair [ ] Replace [X]

Notes: Water lines come out from walls

Estimated Cost $ 1,000

11. **Gas Line**: Good [ ] Repair [ ] Replace [ ]
LP Gas Line & Tank to Code Relocate [X] Replace [ ]

Notes: Butane tank to be relocated minimum of 10 feet away from house with copper line to be 6 inches underneath natural ground

Estimated Cost $ $300

12. **Other observations about all Exterior Plumbing / Drains / Sewer**:
Plumbing exposed throughout

Estimated Cost $ 1,500

13. **Electrical Lines**: Good [ ] Repair [ ] Replace [X]

Electrical Hazards – is the exterior of unit free from electrical hazards?

Yes [ ] No [X]

Location(s): throughout

Notes: Exposed wires electrical hazard with wing nuts and homemade lamps with extensions

Estimated Cost $ 3,500

INTERIOR

14. Describe **Flooring Conditions** for Entire Dwelling: lots of patch work, floor covering Buckling/ lifting, pealing, tearing and missing in some areas different types of flooring

Describe Specific Floor **Problem Areas**: Uneven in some areas, floor is buckling has some Areas that are wood other cement, uneven due different addition to home

Is Floor Reparable Yes [ ] No [X]

Notes: would have to remove and replace entire floor and covering l

Dimension 25' x 35' Estimated Cost $ 4,500

15. Condition of **Kitchen Cabinets**: Good [ ] Repair [x] Replace [ ]

Notes: some water damage underneath sink

Dimension 24" x 72" Estimated Cost $ 100

16. **Ceiling Coverings**: Good [ ] Repair [ ] Replace [X]

Notes: Leaking, water damage and ceiling cracking/splitting

Dimension 25' x 35' Estimated Cost $ 3,900

17. **Wall Coverings**: Good [ ] Repair [ ] Replace [X]
Interior Trim Good [ ] Repair [ ] Replace [X]
Interior Finish (Wall Texture) Good [ ] Repair [ ] Replace [X]

Notes: Missing trimming has holes and cracks/splits due to foundation shifting and possible termite problem

Dimension 25' x 35' Estimated Cost $ 5,300

18. **Water Heater**: Good [ ] Repair [ ] Replace [X]
Is hot water heater located and equipped in a safe manner and free of hazards?

Notes: Water heater has exposed wires (fire hazardous)

Plumbing: Good [ ] Repair [ ] Replace [X]
Is plumbing free from major leaks or corrosion that causes serious and persistent levels of rust or contamination of the drinking water?

Notes: PVC exposed pipes

Estimated Cost $ 900

19. **Insulation**: Good [ ] Repair [ ] Replace [X]

Are the attic and walls appropriately insulated for regional conditions?

Notes: Very minimal to no insulation at all

Dimension 25' x 35' Estimated Cost $ 1,500

20. **Lead Base Paint Assessment** Required [ ] Not Required [X]

Estimated Cost $ _____

21. **Infestation** – Is the unit free from rats or severe infestation by mice or vermin?

Yes [ ] No [X]

Notes: Rodent and insect

Estimated Cost $ 500

22. **Electrical Hazards** – are the rooms free from electrical hazards?

Yes [ ] No [X]

Location(s): Entire house

Notes: Electrical wires exposed in some areas, not enough outlets using extension cords
Light fixtures missing with more exposed wires

Dimension 25' x 35' Estimated Cost $ 4,500

23. **INSPECTORS FINAL RECOMMENDATION (Rehab. or Recon. – list reasoning for recommendation): Recommend demolition and reconstruction due repairs exceeding over 50% of value of dwelling and will be triggering policy for Reconstruction**

- Note - If more room is needed, attach additional sheet.

Total Rehab Estimated Cost $ 41,600

Current Value of Structure $ 23,770

50% Value $ 11,885

Inspector

4-29-15
Date

Division Director Approval

4/29/15
Date

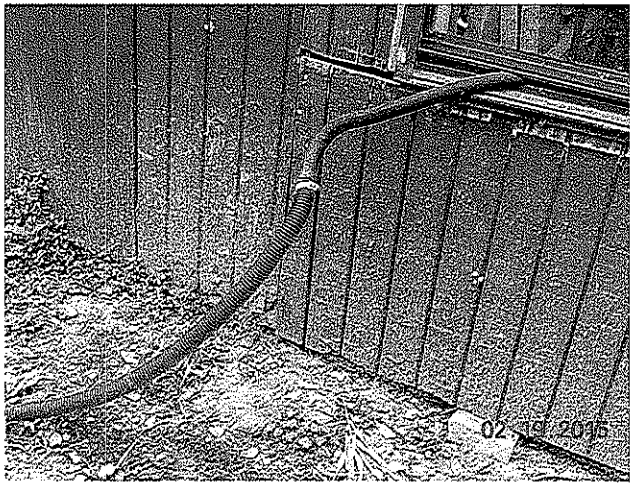

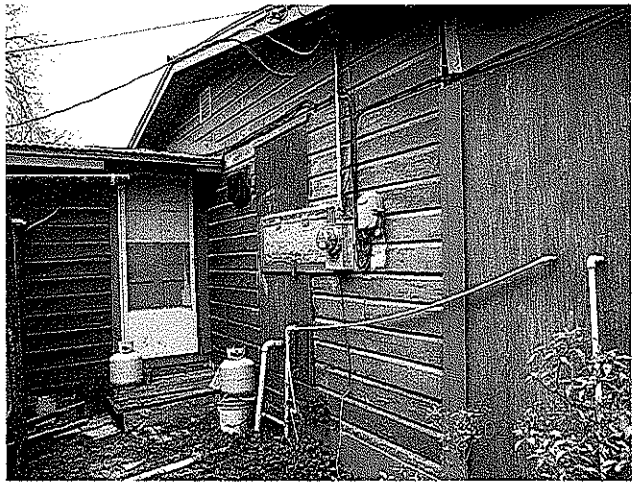

02.19.2015

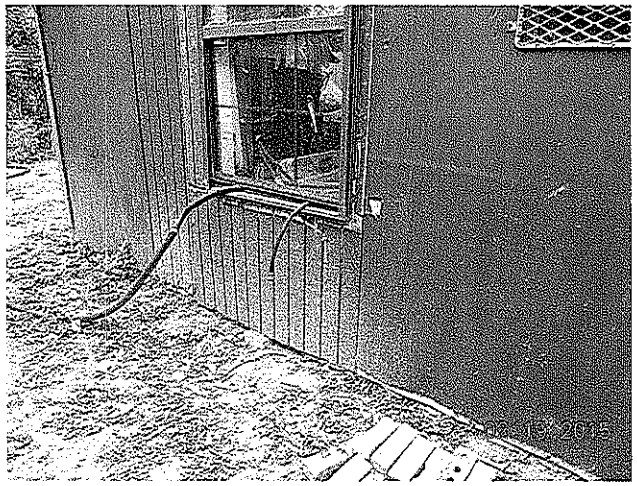

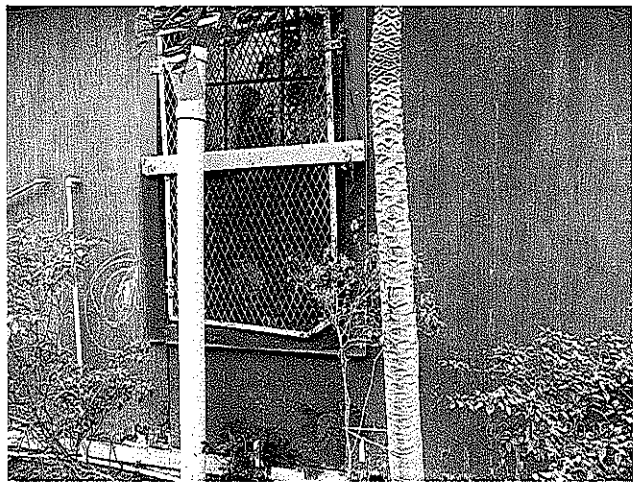

02.19.2015

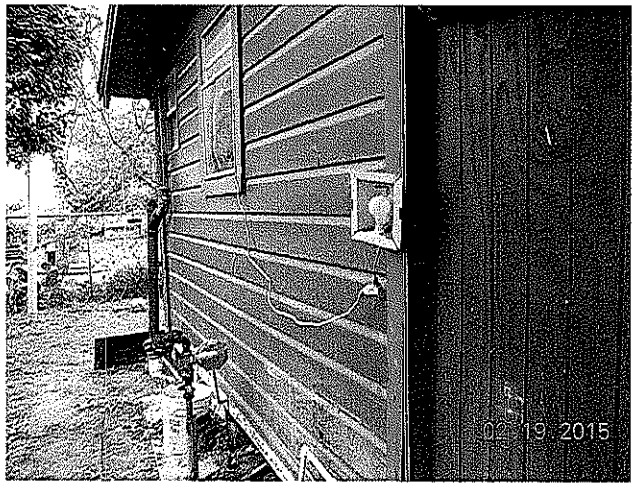
02.19.2015

02.19.2015

02.19.2015

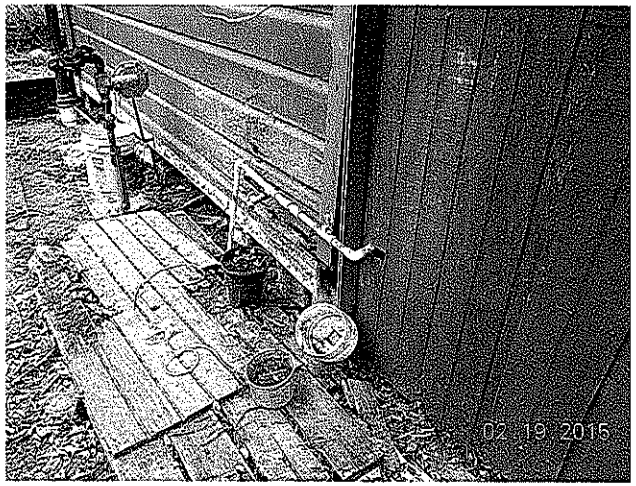
02.19.2015

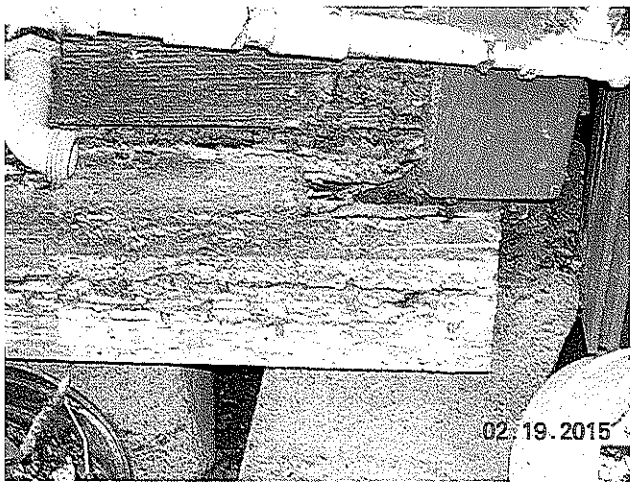
02.19.2015

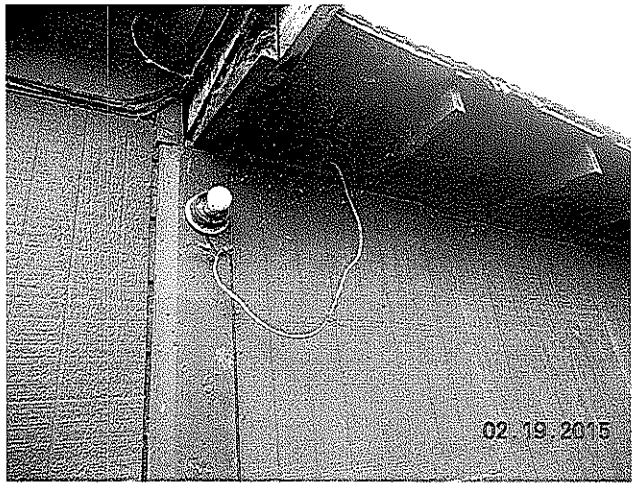
02.19.2015

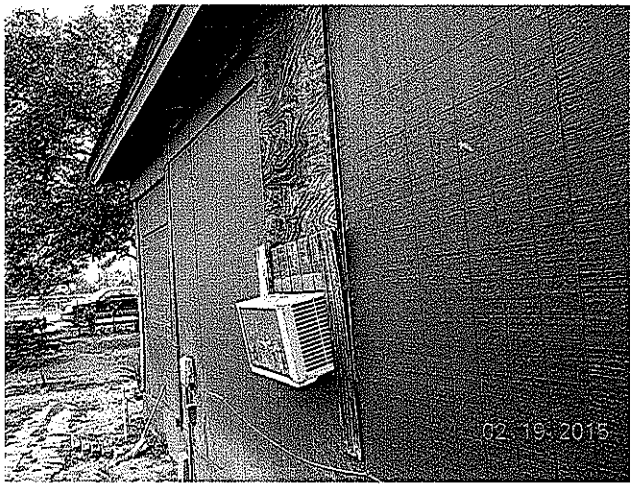
02.19.2015

02.19.2015

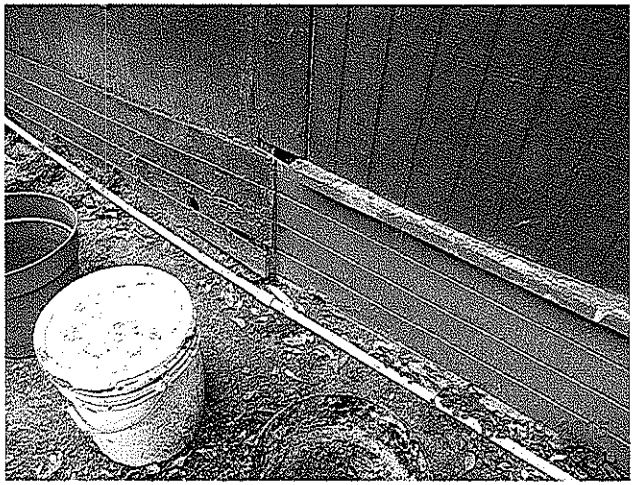

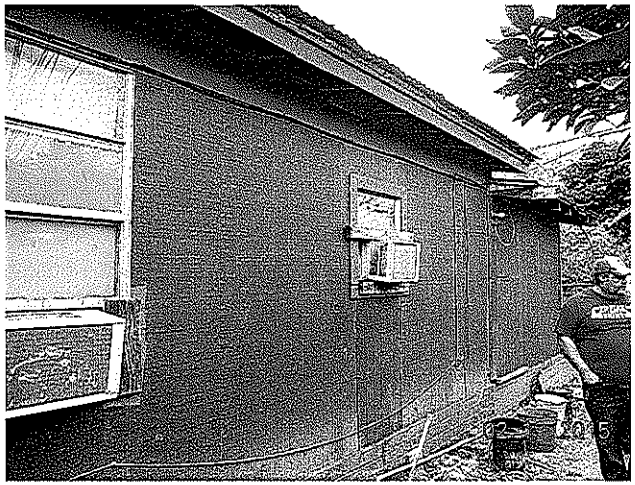

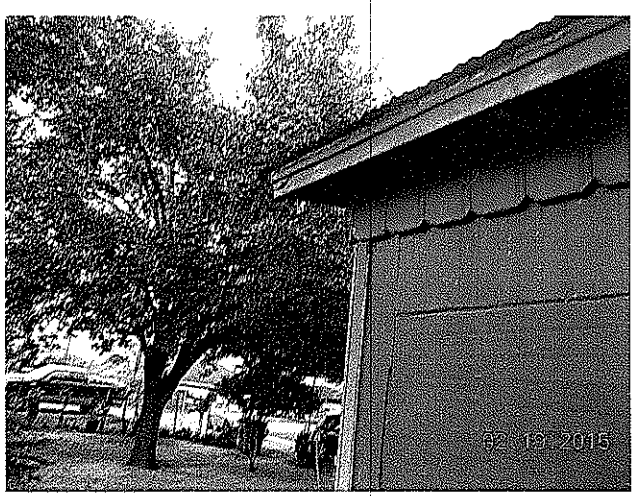

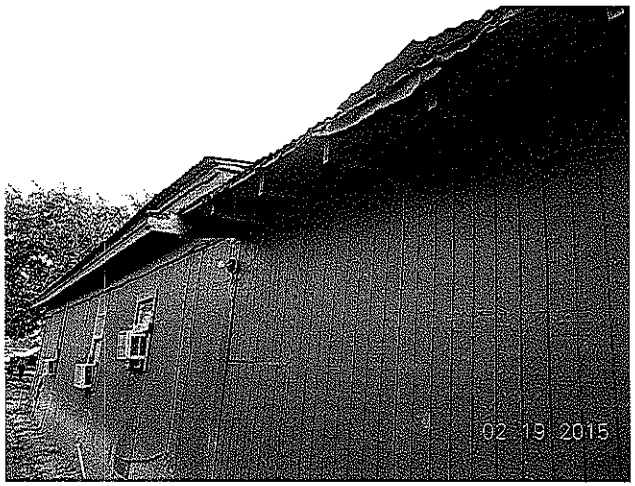
02.19.2015

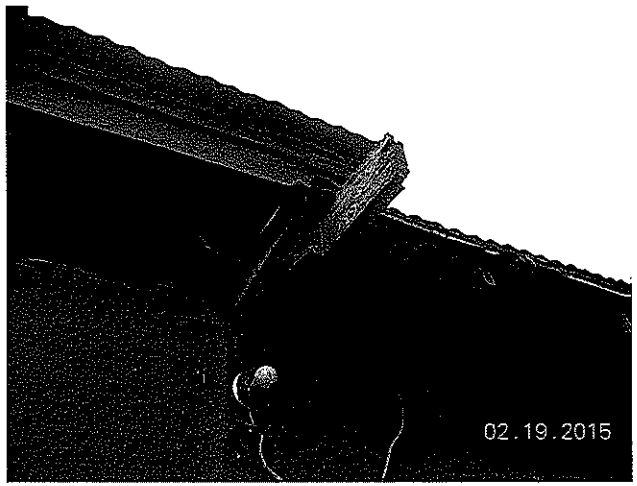
02.19.2015

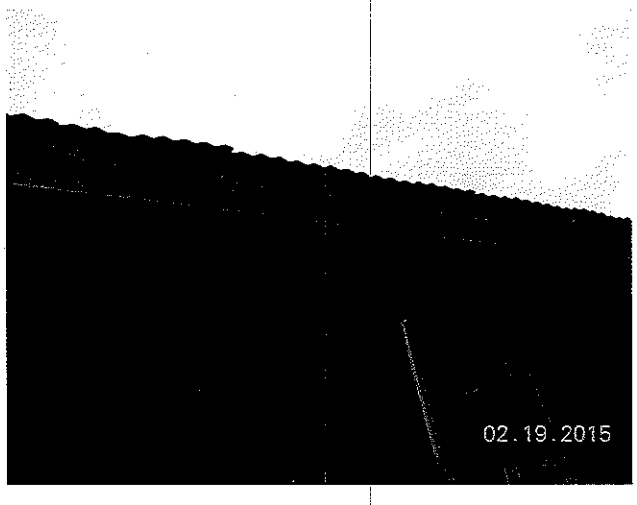
02.19.2015

02.19.2015

02.19.2015

02.19.2015

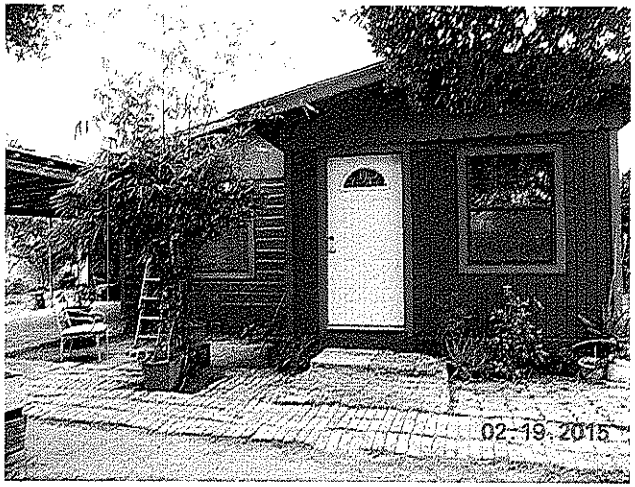
02.19.2015

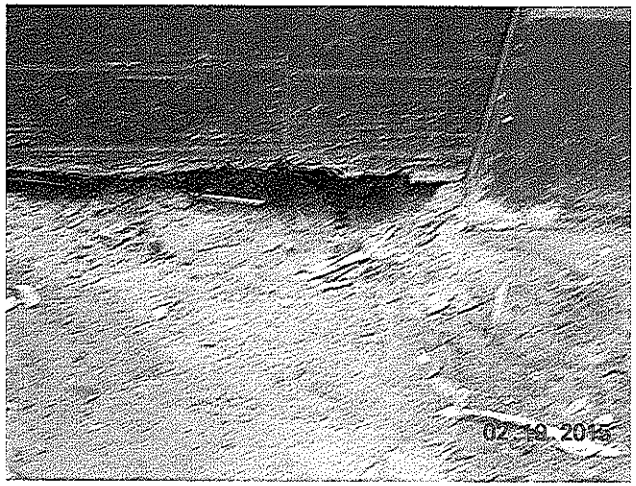
02.19.2015

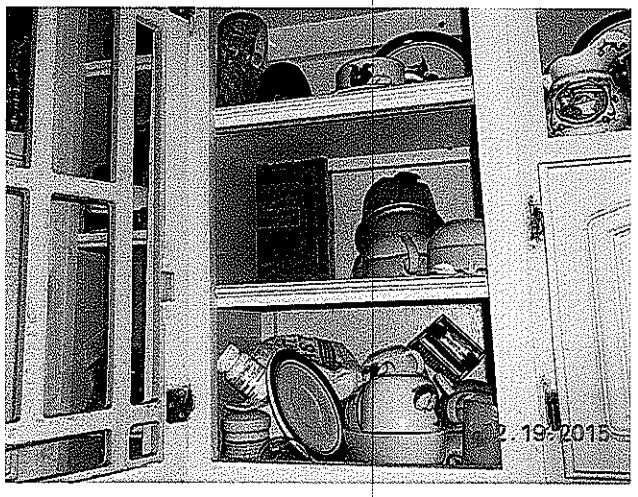
19.2015

02.19.2015

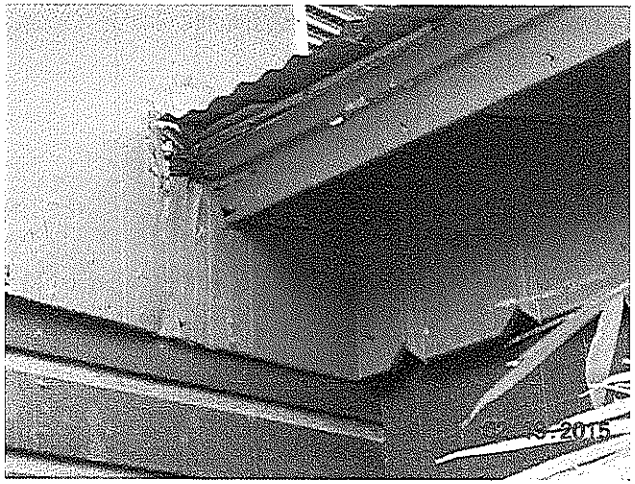

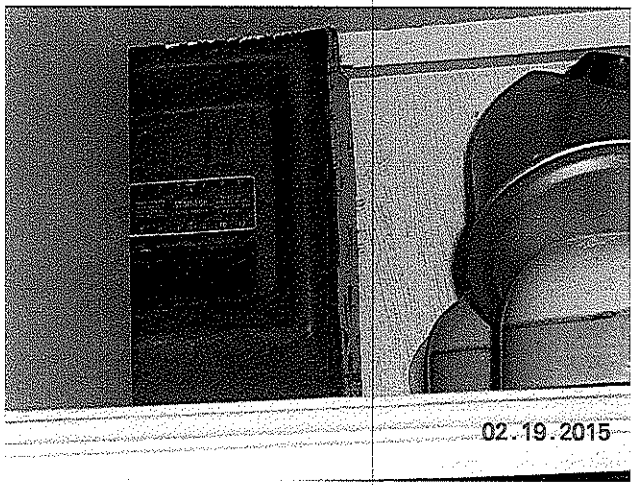
02.19.2015

02.19.2015

02.19.2015

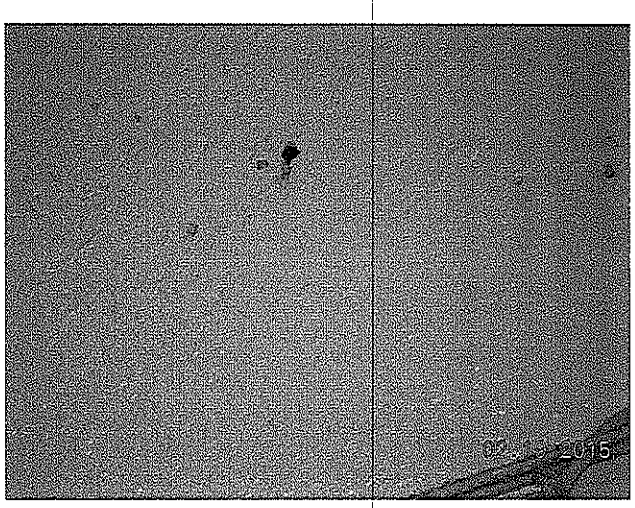
02.19.2015

02.19.2015

02.19.2015

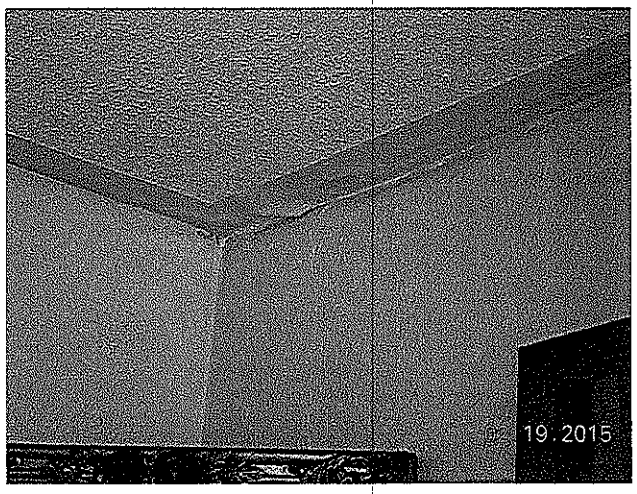
02.19.2015

02.19.2015

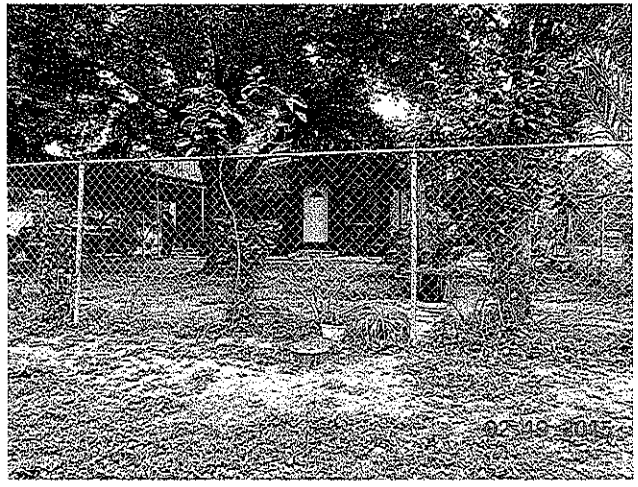
02.19.2015

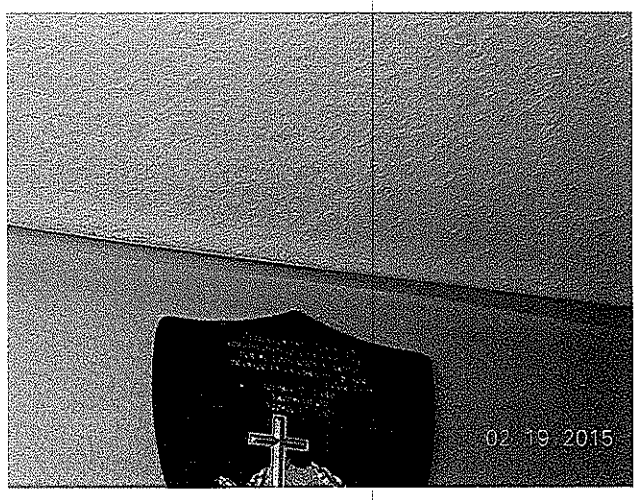
02.19.2015

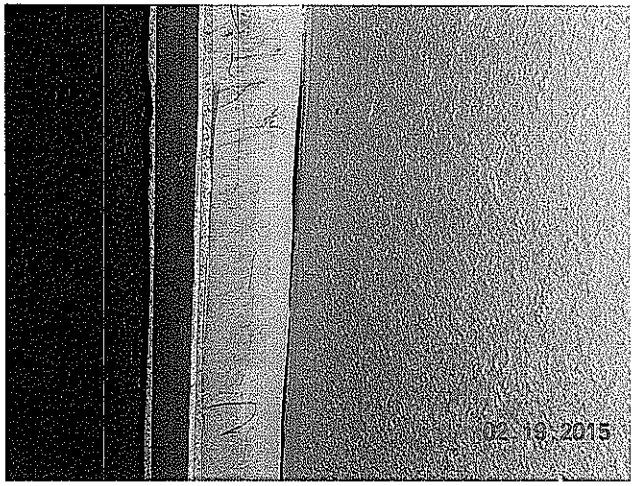
02 19 2015

02 19 2015

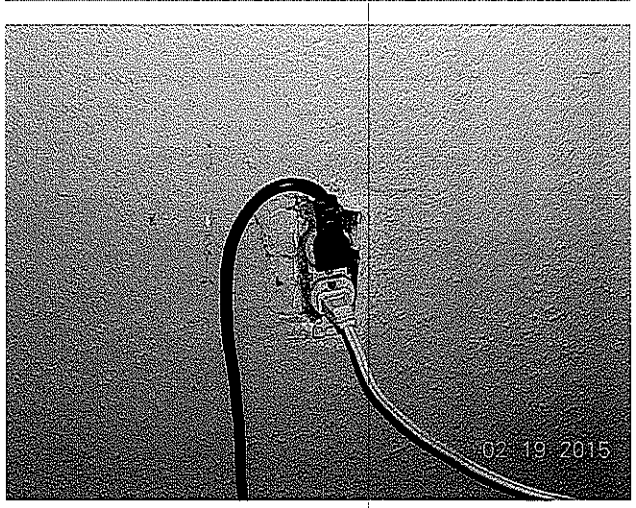
02 19 2015

02 19 2015

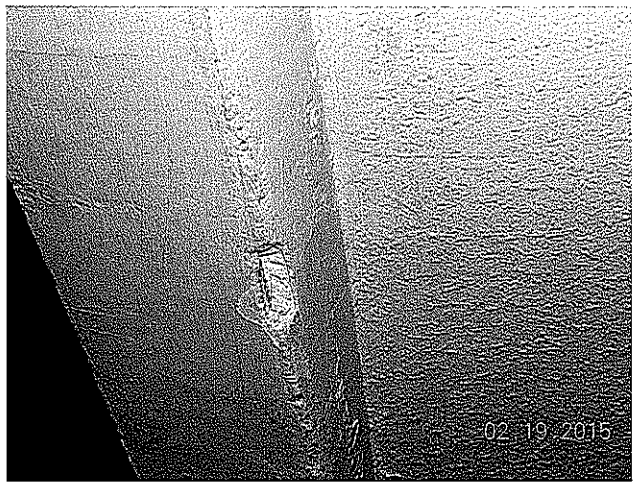
02 19 2015

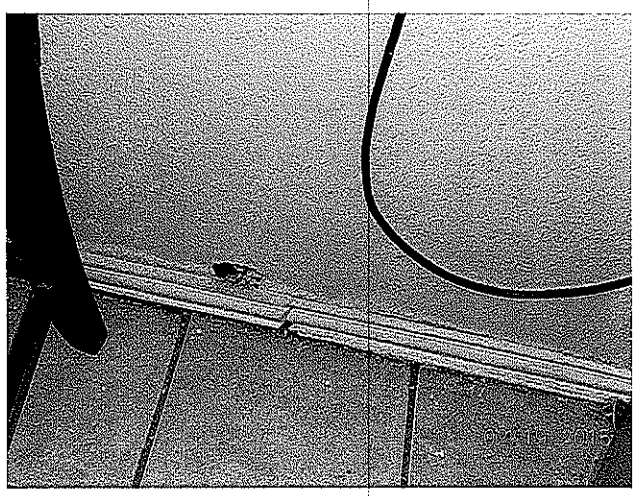

02.19.2015

02.19.2015

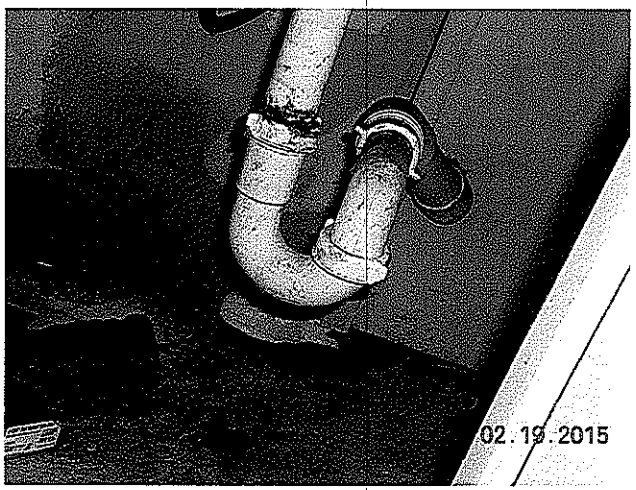
02.19.2015

02.19.2015

02.19.2015

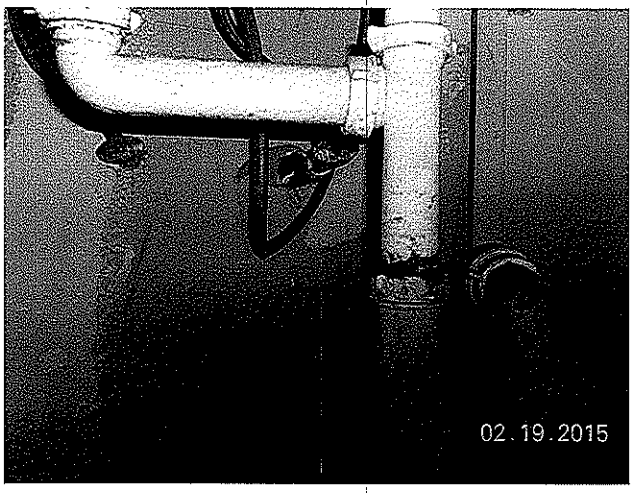
02.19.2015

02.19.2015

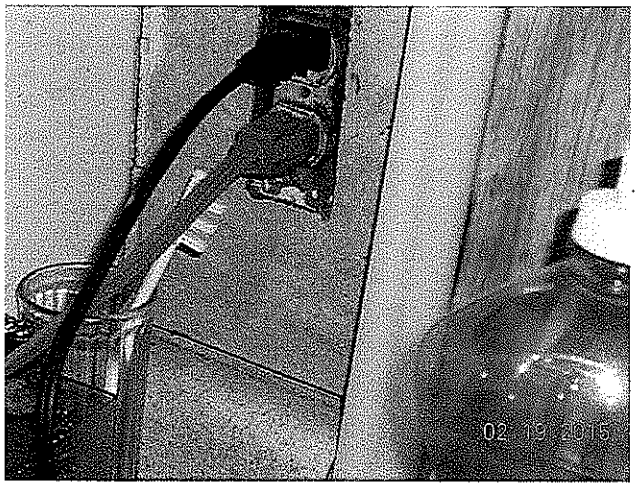
02.19.2015

02.19.2015

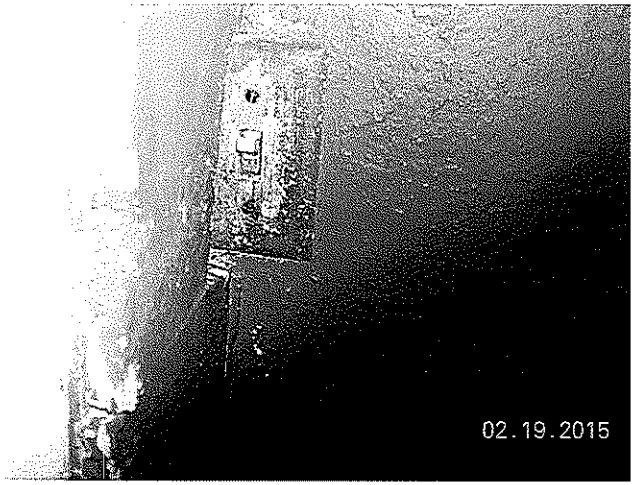
02.19.2015

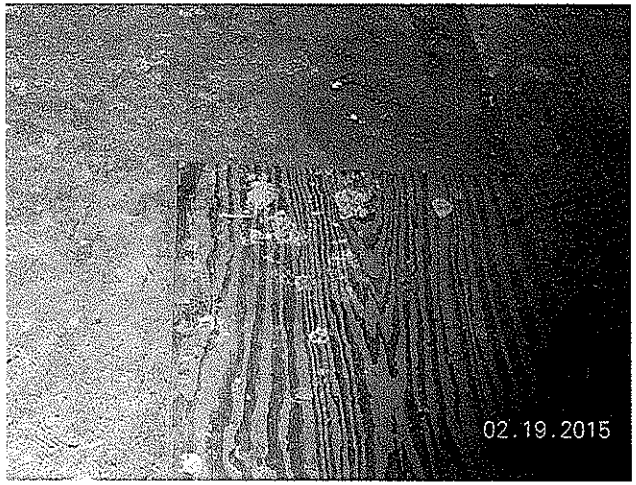
02.19.2015

02.19.2015

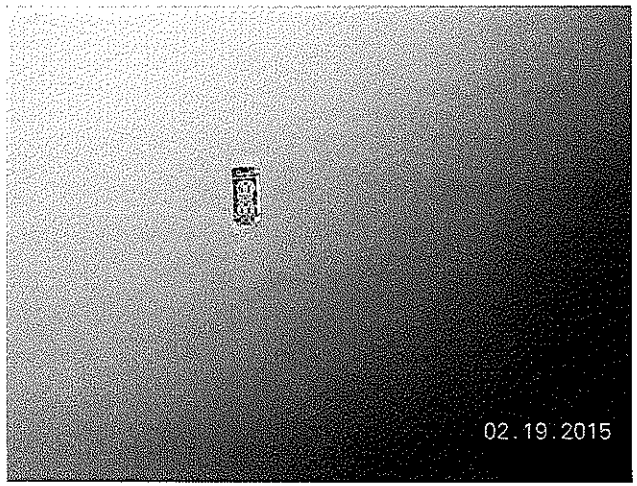
02.19.2015

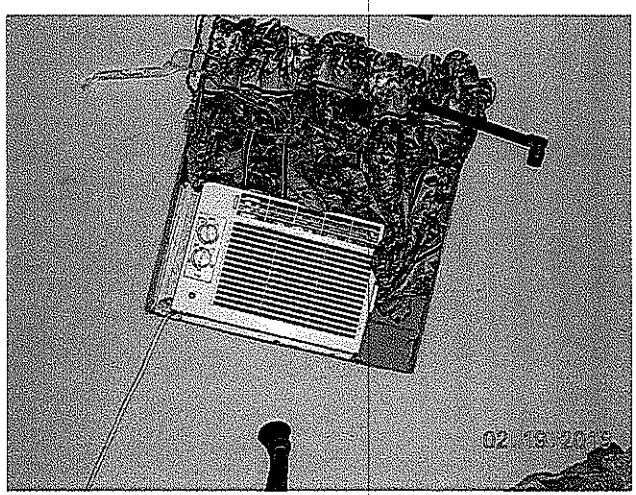

02.19.2015

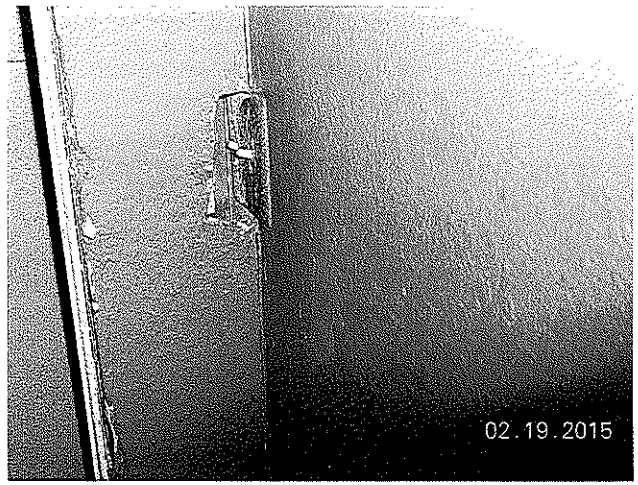
02.19.2015

02.19.2015

02.19.2015

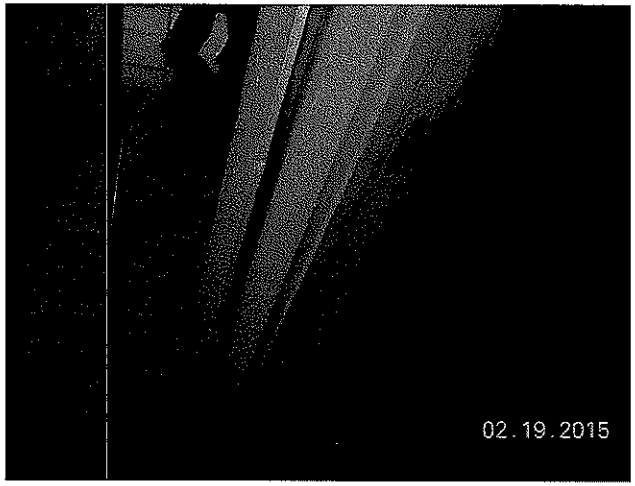
02.19.2015

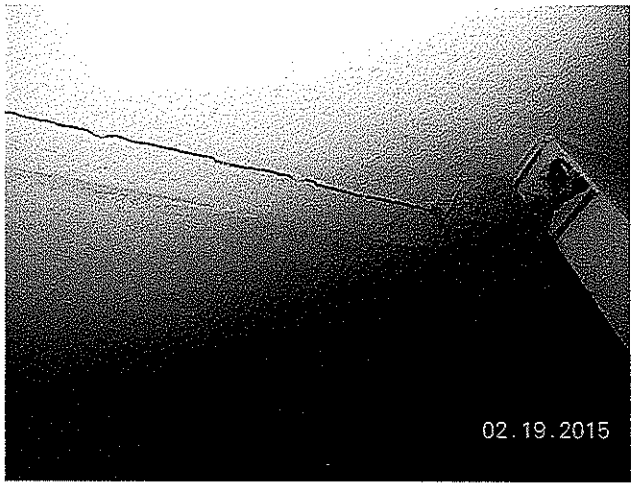
02.19.2015

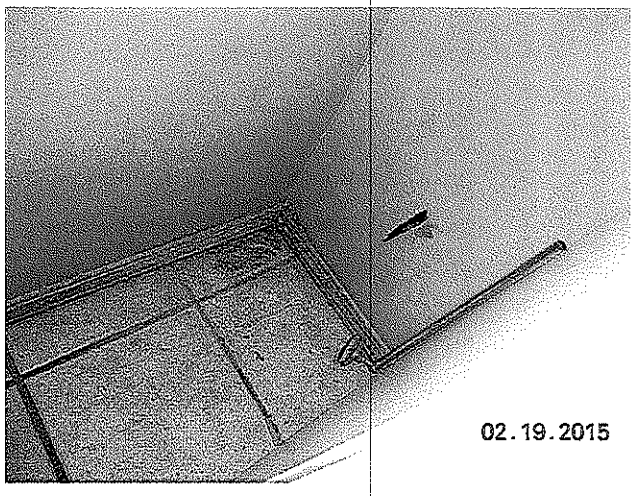
02.19.2015

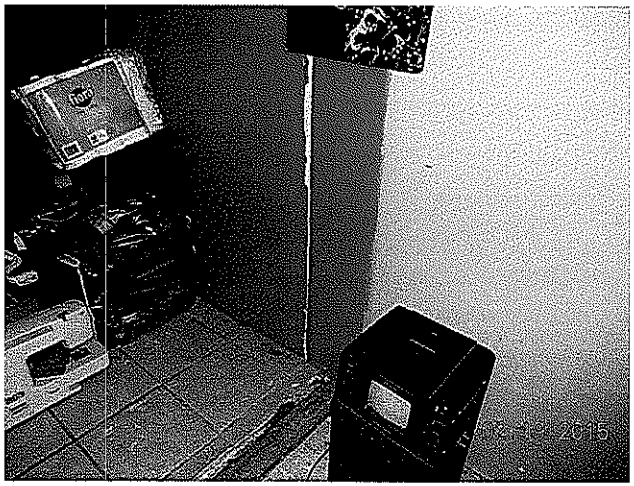

02.19.2015

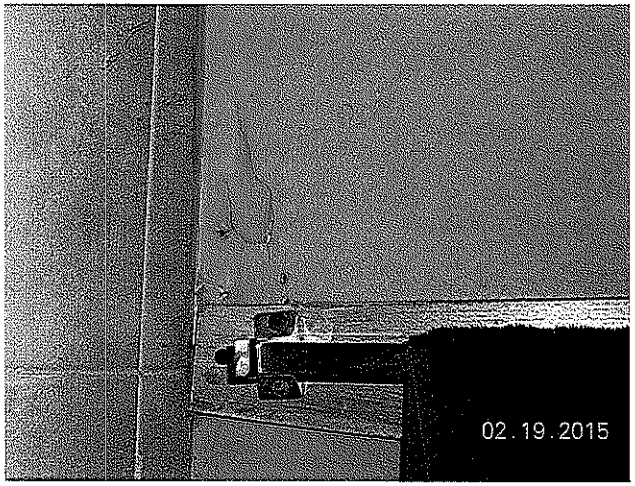
02.19.2015

02.19.2015

02.19.2015

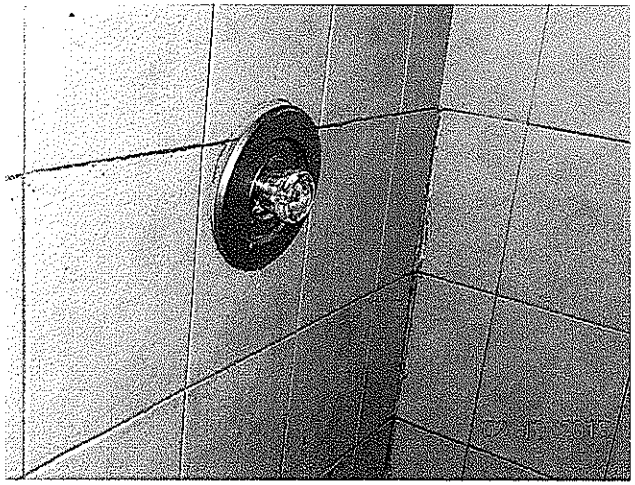

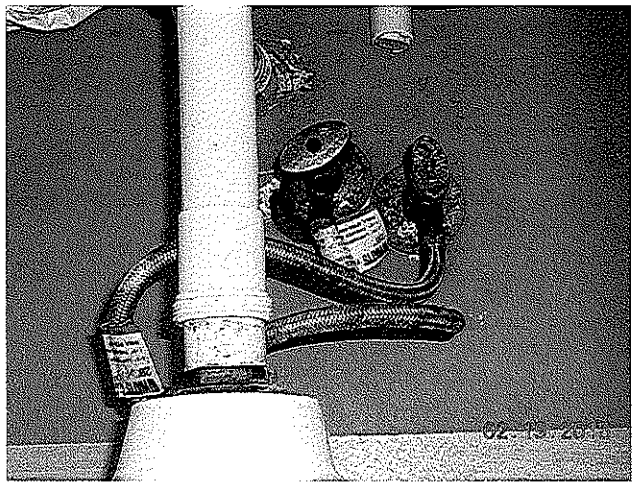

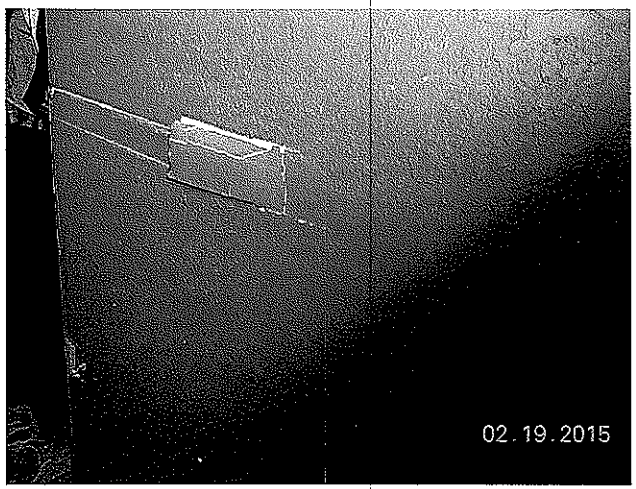
02.19.2015

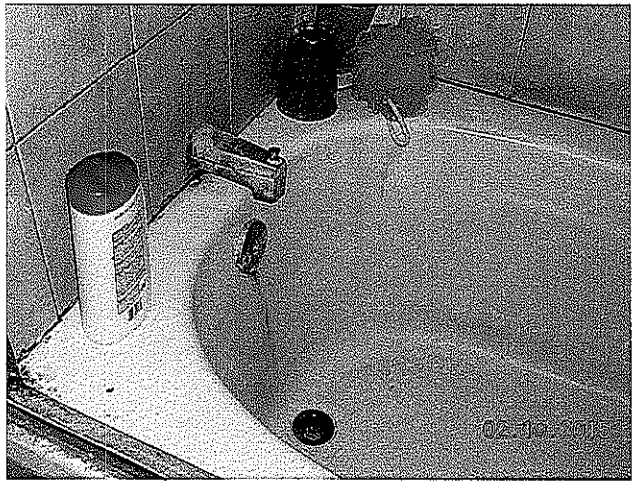

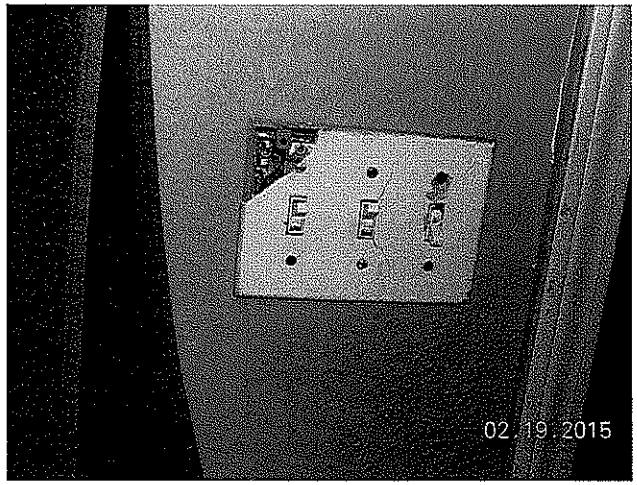
02.19.2015

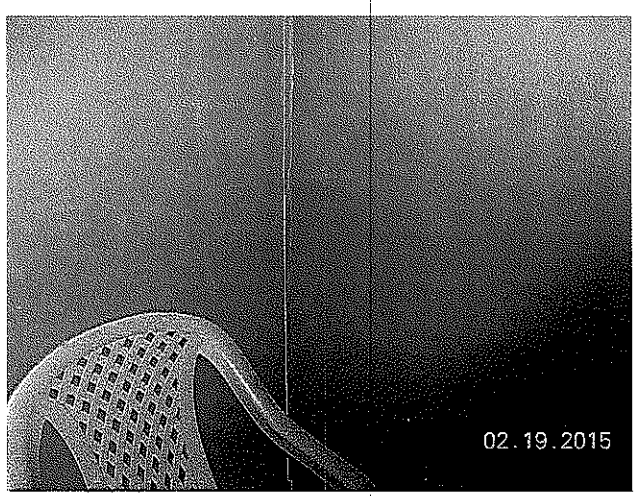
02.19.2015

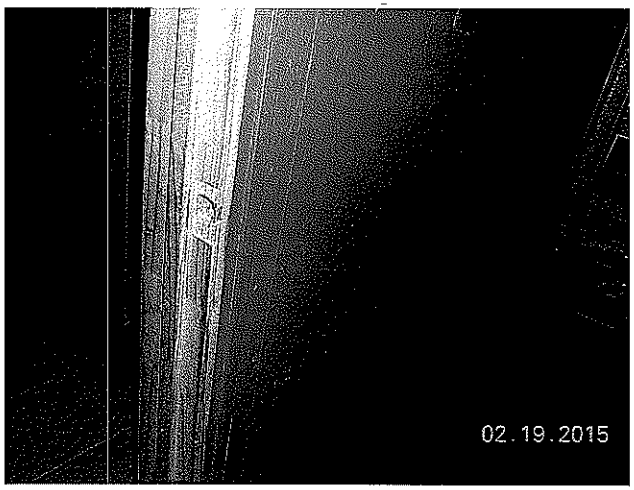
02.19.2015

02.19.2015

02.19.2015

02.19.2015

02.19.2015

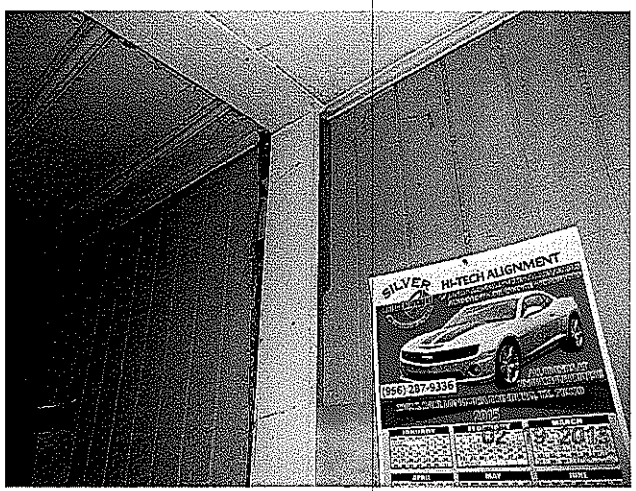
SILVER
HI-TECH ALIGNMENT
(956) 287-9336

02.19.2015

02.19.2015

02.19.2015

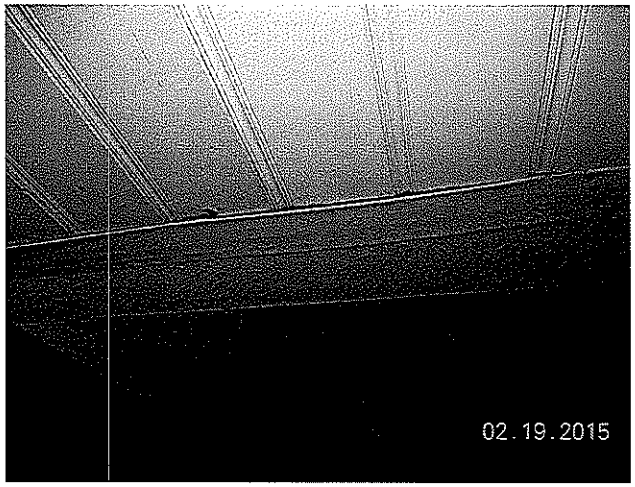
02.19.2015

02.19.2015

02.19.2015

02.19.2015

02.19.2015

02.19.2015

02.19.2015

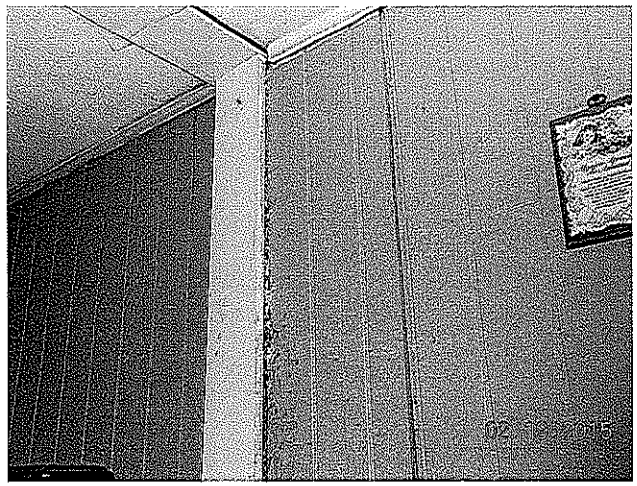
02.19.2015

02.19.2015

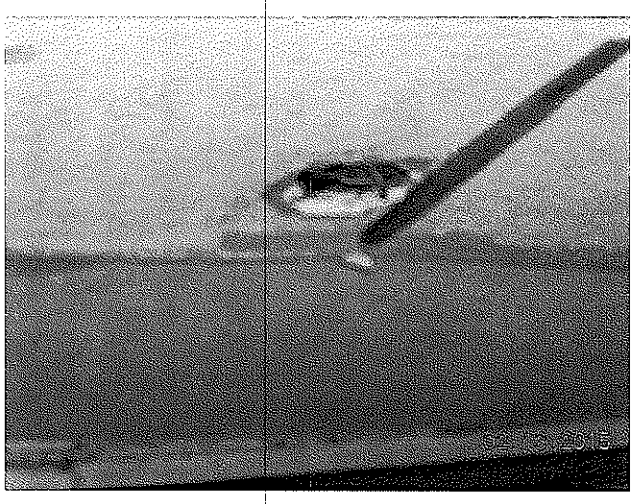

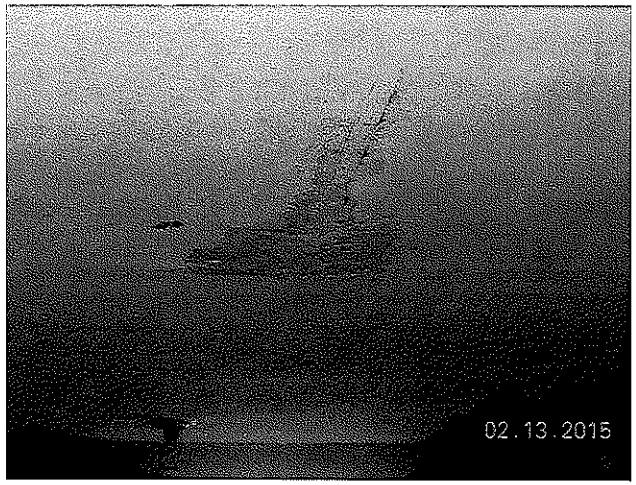
02.13.2015

02.13.2015

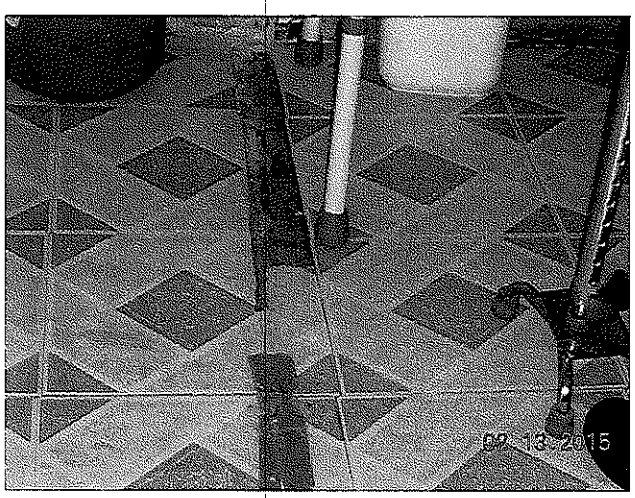
02.13.2015

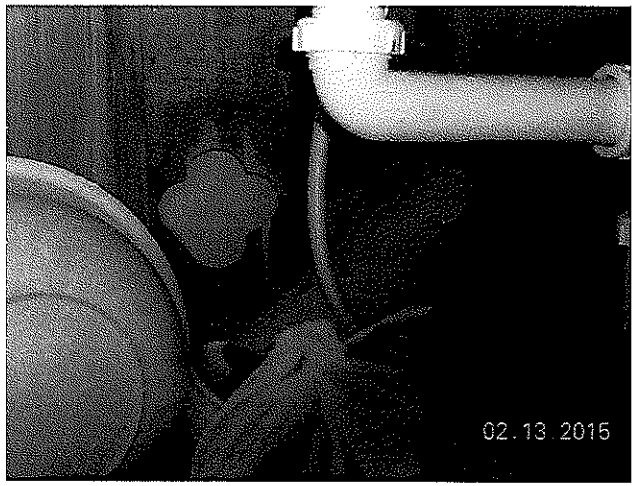
02.13.2015

02.13.2015

02.13.2015

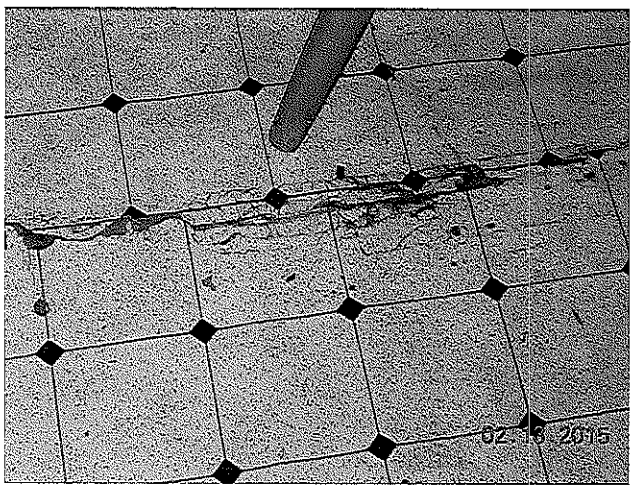

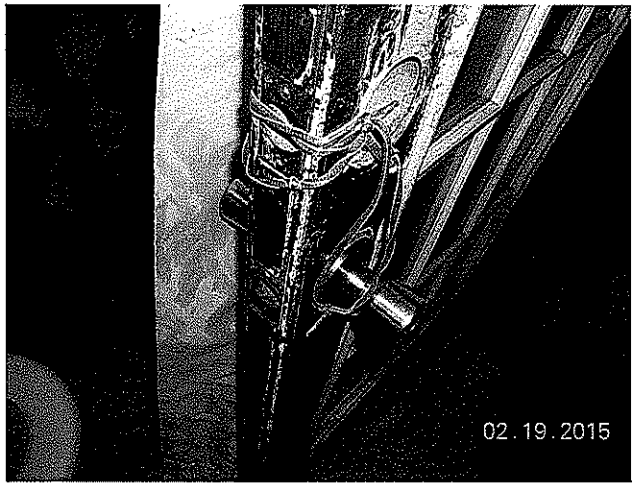
02.19.2015

02.19.2015

02.19.2015

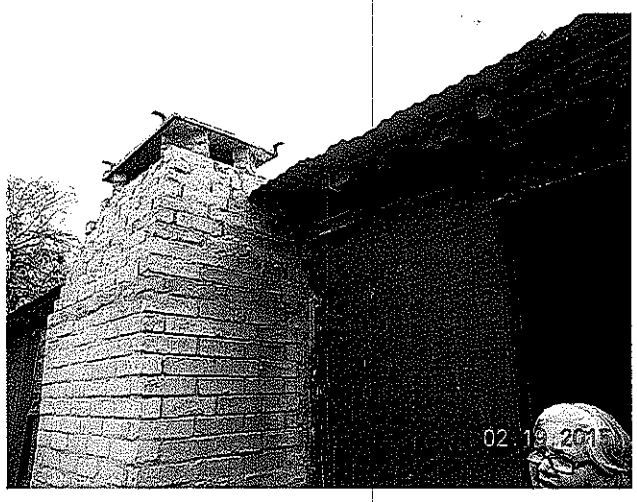
02.19.2015

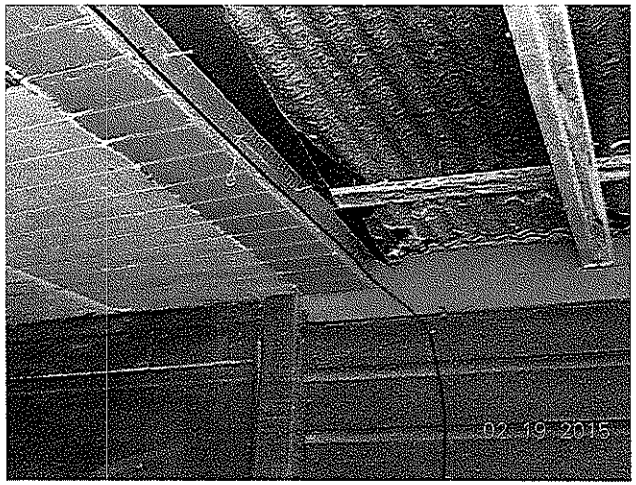
02.19.2015

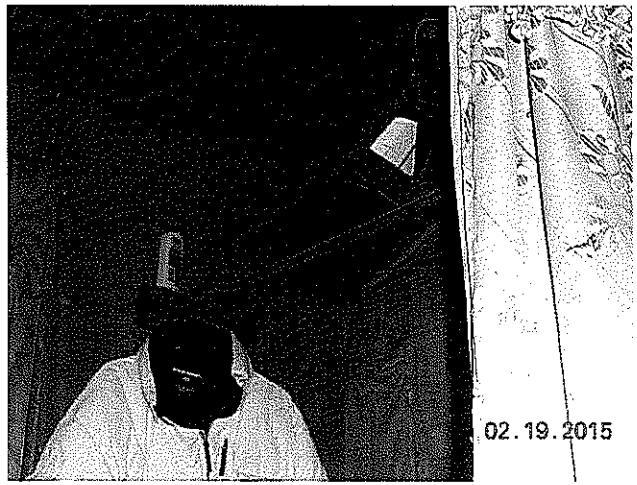
02.19.2015

02.19.2015

Jose Garza 239 Alta St. San Juan, TX

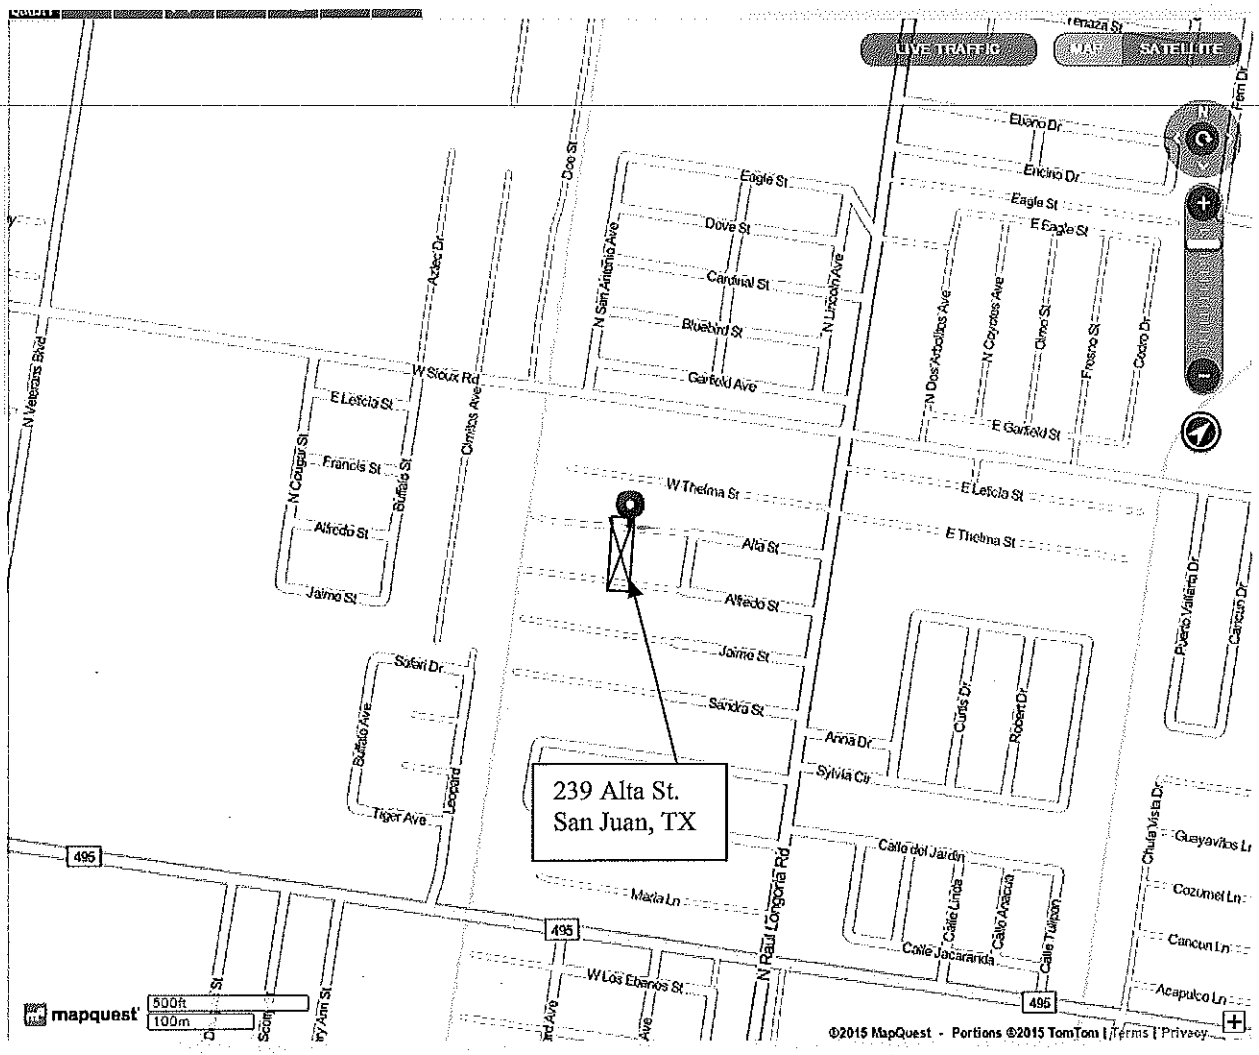

Streetview - www.onlinemapfinder.com - Busque Mapas e Imágenes Satélites de Forma Automática. ¡App Gratis!
Driving Directions - freedrivingdirectionsnow.nyvay.com - Recent Maps & Driving Directions. w/ the Free Map Homepage App for PC
Sponsored Link

3:05 PM
3/13/2015

FEMA Flood Map

480334-0425C Zone B

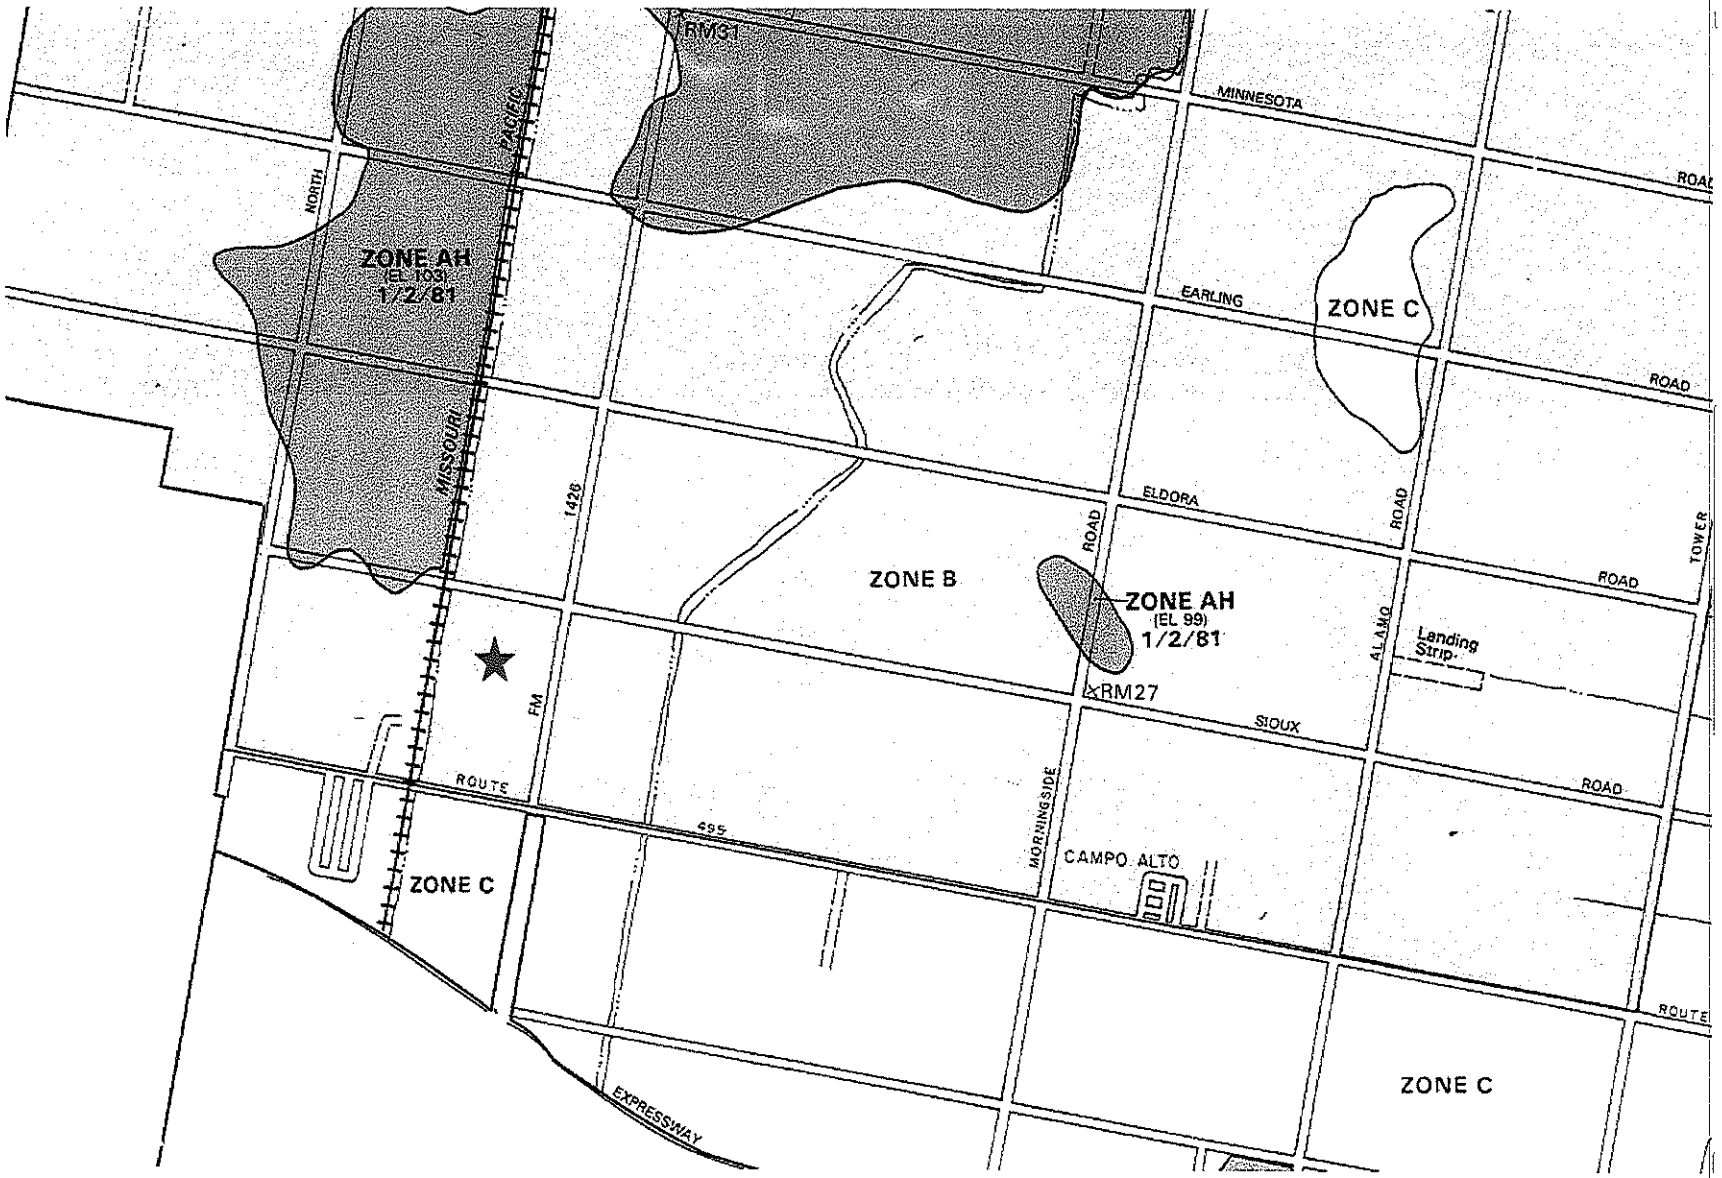

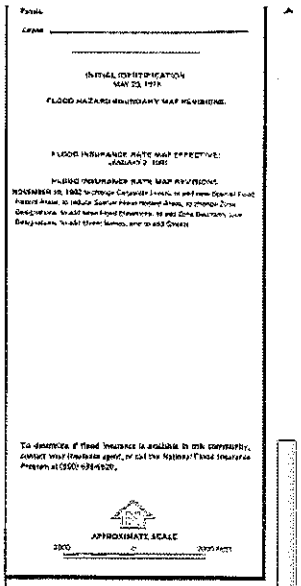

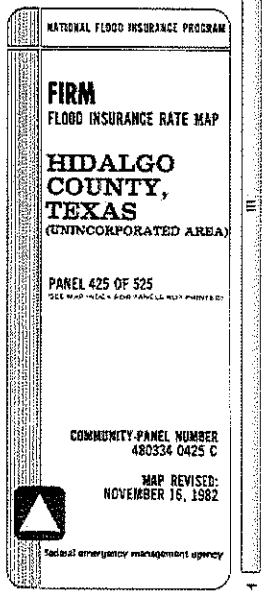

AI-49367 **Budget and Management** **7. A.**

CC CONSENT

Meeting Date: 05/05/2015

Submitted By: Angelica M. Tapia, BUDGET & MANAGEMENT

Department: BUDGET & MANAGEMENT

Information

CAPTION

1. Approval of reimbursement in the amount of $936,495.75 to Blue Cross Blue Shield Insurance Company for claims paid on behalf of Hidalgo County from 04/11/15 to 04/24/15.

04/11-17/15	$364,121.53
04/18-24/15	$572,374.22
TOTAL	$936,495.75

2. Approval of wire transfer to cover claims paid.

BACKGROUND

Fiscal Impact

Attachments

Invoices
BCBS 4/11-17/15
BCBS 4/18-24/15
Certification

Form Review

Inbox	**Reviewed By**	**Date**
Budget & Management	Veronica Ortiz	04/30/2015 04:24 PM
Auditor's Office	Monica Badillo	05/01/2015 03:25 PM

Form Started By: Angelica M. Tapia Started On: 04/17/2015 04:45 PM

Final Approval Date: 05/01/2015

BlueCross BlueShield of Texas

Invoices - Invoice Details

BARS Number: TX433010006 - HIDALGO COUNTY

Invoice Period: 04/11/2015 - 04/17/2015 Process Date: 04/17/2015

Invoice Detail

Invoice Detail summarizes claims activity by association.

Claim Period: 04/11/2015 - 04/17/2015

Cust Nbr	Set Nbr	ASC Nbr	Association Name	Total Claims Month To Date	Total Claims Week To Date	Drug Claims	Dental Claims	All Claims But Drug, Dental	Claim Count
TX433	01	001	HIDALGO COUNTY	$820,208.92	$260,324.58	$76,337.73	$0.00	$183,986.85	2,507
TX433	01	002	HEAD START	$129,895.15	$41,406.46	$10,471.88	$0.00	$30,934.58	451
TX433	01	003	APPRAISAL DISTRICT	$48,457.97	$13,669.34	$2,633.60	$0.00	$11,035.74	92
TX433	01	004	COMMUNITY SERVICE	$3,348.43	$807.31	$0.00	$0.00	$807.31	13
TX433	01	005	DRAINAGE DISTRICT	$58,674.45	$43,662.61	$37,085.86	$0.00	$6,576.75	70
TX433	01	006	RETIREES	$20,280.25	$3,723.01	$1,756.44	$0.00	$1,966.57	52
TX433	01	007	COBRA	$528.22	$528.22	$0.00	$0.00	$528.22	3
			Customer Total Claims	$1,081,393.39	$364,121.53	$128,285.51	$0.00	$235,836.02	3,188
			Customer Grand Total	$1,081,393.39	$364,121.53	$128,285.51	$0.00	$235,836.02	3,188

BlueCross BlueShield of Texas

Invoices - Invoice Details

BARS Number: TX433010006 - HIDALGO COUNTY

Invoice Period: 04/18/2015 - 04/24/2015 Process Date: 04/24/2015

Invoice Detail

Invoice Detail summarizes claims activity by association.

Claim Period: 04/18/2015 - 04/24/2015

Cust Nbr	Set Nbr	ASC Nbr	Association Name	Total Claims Month To Date	Total Claims Week To Date	Drug Claims	Dental Claims	All Claims But Drug, Dental	Claim Count
TX433	01	001	HIDALGO COUNTY	$1,288,611.22	$468,402.30	$72,010.71	$0.00	$396,391.59	2,477
TX433	01	002	HEAD START	$197,698.78	$67,803.63	$16,331.92	$0.00	$51,471.71	603
TX433	01	003	APPRAISAL DISTRICT	$62,053.43	$13,595.46	$3,804.76	$0.00	$9,790.70	115
TX433	01	004	COMMUNITY SERVICE	$6,159.65	$2,811.22	$23.78	$0.00	$2,787.44	11
TX433	01	005	DRAINAGE DISTRICT	$75,344.83	$16,670.38	$4,229.02	$0.00	$12,441.36	128
TX433	01	006	RETIREES	$22,905.77	$2,625.52	$2,005.33	$0.00	$620.19	25
TX433	01	007	COBRA	$993.93	$465.71	$0.00	$0.00	$465.71	2
			Customer Total Claims	$1,653,767.61	$572,374.22	$98,405.52	$0.00	$473,968.70	3,361
			Customer Grand Total	$1,653,767.61	$572,374.22	$98,405.52	$0.00	$473,968.70	3,361

BlueCross BlueShield of Texas

Group # 021185 **HIDALGO COUNTY**
Settlement ID: **TX433010006**
Processed Date
Period **04/11/2015 to 04/17/2015**

SECTION			
0001-0011	HIDALGO COUNTY	$	260,324.58
0002-0012	HEAD START	$	41,406.46
0003-0013	APPRAISAL DISTRICT	$	13,669.34
0004-0014	COMMUNITY SERVICE AGENCY	$	807.31
0005-0015	DRAINAGE DISTRICT NO.1	$	43,662.61
0006-0016	RETIREES	$	3,723.01
9001-9002	COBRA	$	528.22
	STOP LOSS	$	-
	TOTAL	$	364,121.53

Account	Corporate Entity	Invoice Profile	Invoice Number	InvcPerFrDt	InvcPerToDt	ClmPerFrDt	ClmPerToDt	BARS CustNbr	Settlement Nbr	Association Nbr	Group Nbr	Section Nbr	Group Name	Coverage	Claim Type	Member ID	Provider ID	Document Control	Tier	Service Date	Gross Amt	Net Amt	Fee Percent	Fee Amt	Case Nbr
21185	TX1	618139	510529	4/11/2015	4/17/2015	4/11/2015	4/17/2015	TX433	1	1	21185	1	HIDALGO COUNTY	Blue Cross	Basic Coverage	837932107	1053317362	00002015106506726W0X	Single	4/14/2015	$ 125.26	$ 125.26	0%	$0.00	
21185	TX1	618139	510529	4/11/2015	4/17/2015	4/11/2015	4/17/2015	TX433	1	1	21185	1	HIDALGO COUNTY	Blue Cross	Basic Coverage	842250441	1619924719	00002015104450K21790X	Family Member	4/8/2015	$ 315.02	$ 315.02	0%	$0.00	
21185	TX1	618139	510529	4/11/2015	4/17/2015	4/11/2015	4/17/2015	TX433	1	1	21185	1	HIDALGO COUNTY	Blue Cross	Basic Coverage	832467952	1053317362	00002015104450G33540X	Single	4/10/2015	$ 140.91	$ 140.91	0%	$0.00	
21185	TX1	618139	510529	4/11/2015	4/17/2015	4/11/2015	4/17/2015	TX433	1	1	21185	1	HIDALGO COUNTY	Blue Cross	Basic Coverage	842711216	1619924719	00002015105503 4T020X	Family Member	4/10/2015	$ 886.21	$ 886.21	0%	$0.00	
21185	TX1	618139	510529	4/11/2015	4/17/2015	4/11/2015	4/17/2015	TX433	1	1	21185	1	HIDALGO COUNTY	Blue Cross	Basic Coverage	839759960	1053317362	00002015091509581L0X	Family Member	3/27/2015	$ 119.42	$ 119.42	0%	$0.00	
21185	TX1	618139	510529	4/11/2015	4/17/2015	4/11/2015	4/17/2015	TX433	1	1	21185	1	HIDALGO COUNTY	Blue Cross	Basic Coverage	830776377	1053317362	00002015104450K54580X	Single	4/9/2015	$ 422.64	$ 422.64	0%	$0.00	
21185	TX1	618139	510529	4/11/2015	4/17/2015	4/11/2015	4/17/2015	TX433	1	1	21185	1	HIDALGO COUNTY	Blue Cross	Basic Coverage	836190675	1053317362	00002015105503 7T620X	Family Subscriber	4/9/2015	$ 311.47	$ 311.47	0%	$0.00	
21185	TX1	618139	510529	4/11/2015	4/17/2015	4/11/2015	4/17/2015	TX433	1	1	21185	1	HIDALGO COUNTY	Blue Cross	Basic Coverage	840606009	1053317362	00002015084506 2N070X	Single	3/16/2015	$ 9.84	$ 9.84	0%	$0.00	
21185	TX1	618139	510529	4/11/2015	4/17/2015	4/11/2015	4/17/2015	TX433	1	1	21185	1	HIDALGO COUNTY	Blue Cross	Basic Coverage	837833029	1225063639	00002015078505 30C70X	Family Member	3/16/2015	$ 158.40	$ 158.40	0%	$0.00	
21185	TX1	618139	510529	4/11/2015	4/17/2015	4/11/2015	4/17/2015	TX433	1	1	21185	1	HIDALGO COUNTY	Blue Cross	Basic Coverage	837833029	1225063639	00002015078505 30C90X	Family Member	3/11/2015	$ 252.84	$ 252.84	0%	$0.00	
21185	TX1	618139	510529	4/11/2015	4/17/2015	4/11/2015	4/17/2015	TX433	1	1	21185	1	HIDALGO COUNTY	Blue Cross	Basic Coverage	837833029	1225063639	00002015085504 101V0X	Family Member	3/18/2015	$ 290.40	$ 290.40	0%	$0.00	
21185	TX1	618139	510529	4/11/2015	4/17/2015	4/11/2015	4/17/2015	TX433	1	1	21185	1	HIDALGO COUNTY	Blue Cross	Basic Coverage	837833029	1225063639	00002015093503 100G0X	Family Member	3/26/2015	$ 264.00	$ 264.00	0%	$0.00	
21185	TX1	618139	510529	4/11/2015	4/17/2015	4/11/2015	4/17/2015	TX433	1	1	21185	1	HIDALGO COUNTY	Blue Cross	Basic Coverage	837833029	1225063639	00002015100505 0V13620X	Family Member	4/1/2015	$ 184.80	$ 184.80	0%	$0.00	
21185	TX1	618139	510529	4/11/2015	4/17/2015	4/11/2015	4/17/2015	TX433	1	1	21185	1	HIDALGO COUNTY	Blue Cross	Basic Coverage	842291676	1053317362	00002015103501 7Z450X	Single	4/9/2015	$ 245.65	$ 245.65	0%	$0.00	
21185	TX1	618139	510529	4/11/2015	4/17/2015	4/11/2015	4/17/2015	TX433	1	1	21185	1	HIDALGO COUNTY	Blue Cross	Basic Coverage	839695727	1205833985	00002015107504 9F720X	Family Member	4/2/2015	$ 359.54	$ 359.54	0%	$0.00	
21185	TX1	618139	510529	4/11/2015	4/17/2015	4/11/2015	4/17/2015	TX433	1	1	21185	1	HIDALGO COUNTY	Blue Cross	Basic Coverage	845377274	1891740395	00002015105577 4Y100X	Single	3/3/2015	$ 520.44	$ 520.44	0%	$0.00	
21185	TX1	618139	510529	4/11/2015	4/17/2015	4/11/2015	4/17/2015	TX433	1	1	21185	1	HIDALGO COUNTY	Blue Cross	Basic Coverage	820816964	1053317362	00002015093503 472Y20X	Single	3/31/2015	$ 119.42	$ 119.42	0%	$0.00	
21185	TX1	618139	510529	4/11/2015	4/17/2015	4/11/2015	4/17/2015	TX433	1	1	21185	1	HIDALGO COUNTY	Blue Cross	Basic Coverage	843887665	1619924719	00002015105503 4T430X	Single	4/9/2015	$ 886.29	$ 886.29	0%	$0.00	
21185	TX1	618139	510529	4/11/2015	4/17/2015	4/11/2015	4/17/2015	TX433	1	1	21185	1	HIDALGO COUNTY	Blue Cross	Basic Coverage	820653272	1053317362	00002015103504 1Y700X	Family Subscriber	4/9/2015	$ 97.15	$ 97.15	0%	$0.00	
21185	TX1	618139	510529	4/11/2015	4/17/2015	4/11/2015	4/17/2015	TX433	1	1	21185	1	HIDALGO COUNTY	Blue Cross	Basic Coverage	820653272	1053317362	00002015105506 8Q500X	Family Subscriber	4/10/2015	$ 313.31	$ 313.31	0%	$0.00	
21185	TX1	618139	510529	4/11/2015	4/17/2015	4/11/2015	4/17/2015	TX433	1	1	21185	1	HIDALGO COUNTY	Blue Cross	Basic Coverage	837610919	1053317362	00002015107505 2F850X	Family Member	4/14/2015	$ 17.15	$ 17.15	0%	$0.00	
21185	TX1	618139	510529	4/11/2015	4/17/2015	4/11/2015	4/17/2015	TX433	1	1	21185	1	HIDALGO COUNTY	Blue Cross	Basic Coverage	849759381	1053317362	00002015106501002Z0X	Family Subscriber	4/13/2015	$ 123.15	$ 123.15	0%	$0.00	
21185	TX1	618139	510529	4/11/2015	4/17/2015	4/11/2015	4/17/2015	TX433	1	1	21185	1	HIDALGO COUNTY	Blue Cross	Basic Coverage	838676751	1770573586	00002015104505 34890X	Family Member	4/6/2015	$ 1,916.72	$ 1,916.72	0%	$0.00	
21185	TX1	618139	510529	4/11/2015	4/17/2015	4/11/2015	4/17/2015	TX433	1	1	21185	1	HIDALGO COUNTY	Blue Cross	Basic Coverage	840049107	1053317362	00002015105503 6T880X	Single	4/11/2015	$ 1,873.10	$ 1,873.10	0%	$0.00	
21185	TX1	618139	510529	4/11/2015	4/17/2015	4/11/2015	4/17/2015	TX433	1	1	21185	1	HIDALGO COUNTY	Blue Cross	Basic Coverage	840049107	1619924719	00002015106500 158Z0X	Single	4/11/2015	$ 1,925.05	$ 1,925.05	0%	$0.00	
21185	TX1	618139	510529	4/11/2015	4/17/2015	4/11/2015	4/17/2015	TX433	1	1	21185	1	HIDALGO COUNTY	Blue Cross	Basic Coverage	840213611	1053317362	00002015106501035Z0X	Single	4/13/2015	$ 266.18	$ 266.18	0%	$0.00	
21185	TX1	618139	510529	4/11/2015	4/17/2015	4/11/2015	4/17/2015	TX433	1	1	21185	1	HIDALGO COUNTY	Blue Cross	Basic Coverage	838658126	1619924719	00002015103503 2Y220X	Family Subscriber	4/6/2015	$ 1,925.04	$ 1,925.04	0%	$0.00	
21185	TX1	618139	510529	4/11/2015	4/17/2015	4/11/2015	4/17/2015	TX433	1	1	21185	1	HIDALGO COUNTY	Blue Cross	Basic Coverage	838658126	1619924719	00002015105503 1T200X	Family Subscriber	4/10/2015	$ 6,661.00	$ 6,661.00	0%	$0.00	
21185	TX1	618139	510529	4/11/2015	4/17/2015	4/11/2015	4/17/2015	TX433	1	1	21185	1	HIDALGO COUNTY	Blue Cross	Basic Coverage	840097445	1205833985	00002015105502 5T650X	Single	2/5/2015	$ 5,276.83	$ 5,276.83	0%	$0.00	
21185	TX1	618139	510529	4/11/2015	4/17/2015	4/11/2015	4/17/2015	TX433	1	1	21185	1	HIDALGO COUNTY	Blue Cross	Basic Coverage	841321820	1053317362	00002015085505 118V0X	Family Member	3/20/2015	$ 75.41	$ 75.41	0%	$0.00	
21185	TX1	618139	510529	4/11/2015	4/17/2015	4/11/2015	4/17/2015	TX433	1	1	21185	1	HIDALGO COUNTY	Blue Cross	Basic Coverage	841266641	1053317362	00002015077 50W25750X	Single	2/27/2015	$ (8,139.13)	$ (8,139.13)	0%	$0.00	
21185	TX1	618139	510529	4/11/2015	4/17/2015	4/11/2015	4/17/2015	TX433	1	1	21185	1	HIDALGO COUNTY	Blue Cross	Basic Coverage	841266641	1053317362	00002015077 50W25750X	Single	2/27/2015	$ 12,174.34	$ 12,174.34	0%	$0.00	
21185	TX1	618139	510529	4/11/2015	4/17/2015	4/11/2015	4/17/2015	TX433	1	1	21185	1	HIDALGO COUNTY	Blue Cross	Basic Coverage	836872466	1053317362	00002015103501 7Z170X	Single	4/8/2015	$ 123.15	$ 123.15	0%	$0.00	
21185	TX1	618139	510529	4/11/2015	4/17/2015	4/11/2015	4/17/2015	TX433	1	1	21185	1	HIDALGO COUNTY	Blue Cross	Basic Coverage	841928566	1770573586	00002015103507 10A10X	Single	3/30/2015	$ 756.04	$ 756.04	0%	$0.00	
21185	TX1	618139	510529	4/11/2015	4/17/2015	4/11/2015	4/17/2015	TX433	1	1	21185	1	HIDALGO COUNTY	Blue Cross	Basic Coverage	847423046	1053317362	00002015103504 0Y040X	Family Member	4/7/2015	$ 94.53	$ 94.53	0%	$0.00	
21185	TX1	618139	510529	4/11/2015	4/17/2015	4/11/2015	4/17/2015	TX433	1	1	21185	1	HIDALGO COUNTY	Blue Cross	Basic Coverage	834398535	1770573586	00002015103506 18A20X	Single	3/29/2015	$ 513.82	$ 513.82	0%	$0.00	
21185	TX1	618139	510529	4/11/2015	4/17/2015	4/11/2015	4/17/2015	TX433	1	1	21185	1	HIDALGO COUNTY	Blue Cross	Basic Coverage	837155508	1053317362	00002015107504 4F260X	Family Member	4/14/2015	$ 123.15	$ 123.15	0%	$0.00	
21185	TX1	618139	510529	4/11/2015	4/17/2015	4/11/2015	4/17/2015	TX433	1	1	21185	1	HIDALGO COUNTY	Blue Cross	Basic Coverage	829050971	1053317362	00002015106501166Z0X	Family Member	4/13/2015	$ 123.15	$ 123.15	0%	$0.00	
21185	TX1	618139	510529	4/11/2015	4/17/2015	4/11/2015	4/17/2015	TX433	1	1	21185	1	HIDALGO COUNTY	Blue Cross	Basic Coverage	837216213	1053317362	00002015079 50600X	Single	3/16/2015	$ 75.41	$ 75.41	0%	$0.00	
21185	TX1	618139	510529	4/11/2015	4/17/2015	4/11/2015	4/17/2015	TX433	1	1	21185	1	HIDALGO COUNTY	Blue Cross	Basic Coverage	837216213	1053317362	00002015092505 V7470X	Single	3/30/2015	$ 237.03	$ 237.03	0%	$0.00	
21185	TX1	618139	510529	4/11/2015	4/17/2015	4/11/2015	4/17/2015	TX433	1	1	21185	1	HIDALGO COUNTY	Blue Cross	Basic Coverage	837216213	1053317362	00002015093505 95Y40X	Single	3/30/2015	$ 75.41	$ 75.41	0%	$0.00	
21185	TX1	618139	510529	4/11/2015	4/17/2015	4/11/2015	4/17/2015	TX433	1	1	21185	1	HIDALGO COUNTY	Blue Cross	Basic Coverage	837216213	1053317362	00002015105508 1Q240X	Single	4/13/2015	$ 369.13	$ 369.13	0%	$0.00	
21185	TX1	618139	510529	4/11/2015	4/17/2015	4/11/2015	4/17/2015	TX433	1	1	21185	1	HIDALGO COUNTY	Blue Cross	Basic Coverage	841339346	1053317362	00002015105508 0Q670X	Single	5/5/2014	$ 81.30	$ 81.30	0%	$0.00	
21185	TX1	618139	510529	4/11/2015	4/17/2015	4/11/2015	4/17/2015	TX433	1	1	21185	1	HIDALGO COUNTY	Blue Cross	Basic Coverage	838986246	1053317362	00002015105504 0T500X	Family Member	4/10/2015	$ 266.18	$ 266.18	0%	$0.00	
21185	TX1	618139	510529	4/11/2015	4/17/2015	4/11/2015	4/17/2015	TX433	1	1	21185	1	HIDALGO COUNTY	Blue Cross	Basic Coverage	840335256	1053317362	00002015089500 385S0X	Single	3/24/2015	$ 563.14	$ 563.14	0%	$0.00	
21185	TX1	618139	510529	4/11/2015	4/17/2015	4/11/2015	4/17/2015	TX433	1	1	21185	1	HIDALGO COUNTY	Blue Cross	Basic Coverage	839852950	1053317362	00002015107504 4F320X	Family Member	4/14/2015	$ 265.88	$ 265.88	0%	$0.00	
21185	TX1	618139	510529	4/11/2015	4/17/2015	4/11/2015	4/17/2015	TX433	1	1	21185	1	HIDALGO COUNTY	Blue Cross	Basic Coverage	842851274	1770573586	00002015105507 5U790X	Single	4/1/2015	$ 1,631.06	$ 1,631.06	0%	$0.00	
21185	TX1	618139	510529	4/11/2015	4/17/2015	4/11/2015	4/17/2015	TX433	1	1	21185	1	HIDALGO COUNTY	Blue Cross	Basic Coverage	833559590	1053317362	00002015107506 0F570X	Family Subscriber	4/15/2015	$ 537.95	$ 537.95	0%	$0.00	
21185	TX1	618139	510529	4/11/2015	4/17/2015	4/11/2015	4/17/2015	TX433	1	1	21185	1	HIDALGO COUNTY	Blue Cross	Basic Coverage	841095127	1053317362	00002015107505 4F110X	Family Member	4/14/2015	$ 185.35	$ 185.35	0%	$0.00	
21185	TX1	618139	510529	4/11/2015	4/17/2015	4/11/2015	4/17/2015	TX433	1	1	21185	1	HIDALGO COUNTY	Blue Cross	Basic Coverage	841509397	1053317362	00002015103501 5Z600X	Single	4/8/2015	$ 266.18	$ 266.18	0%	$0.00	
21185	TX1	618139	510529	4/11/2015	4/17/2015	4/11/2015	4/17/2015	TX433	1	1	21185	1	HIDALGO COUNTY	Blue Cross	Basic Coverage	842347587	1053317362	00002015103502 6Z940X	Family Member	4/7/2015	$ 2,516.48	$ 2,516.48	0%	$0.00	
21185	TX1	618139	510529	4/11/2015	4/17/2015	4/11/2015	4/17/2015	TX433	1	1	21185	1	HIDALGO COUNTY	Blue Cross	Basic Coverage	820098044	1053317362	00002015107506 1F630X	Single	4/15/2015	$ 527.23	$ 527.23	0%	$0.00	
21185	TX1	618139	510529	4/11/2015	4/17/2015	4/11/2015	4/17/2015	TX433	1	1	21185	1	HIDALGO COUNTY	Blue Cross	Basic Coverage	833405187	1053317362	00002015106504 586W0X	Family Member	4/14/2015	$ 91.41	$ 91.41	0%	$0.00	
21185	TX1	618139	510529	4/11/2015	4/17/2015	4/11/2015	4/17/2015	TX433	1	1	21185	1	HIDALGO COUNTY	Blue Cross	Basic Coverage	845343655	1053317362	00002015093505 08Y70X	Family Member	11/10/2014	$ 75.41	$ 75.41	0%	$0.00	
21185	TX1	618139	510529	4/11/2015	4/17/2015	4/11/2015	4/17/2015	TX433	1	1	21185	1	HIDALGO COUNTY	Blue Shield	Basic Coverage	837932107	1831183730	00002015107502 8E110X	Single	4/16/2015	$ 107.42	$ 107.42	0%	$0.00	
21185	TX1	618139	510529	4/11/2015	4/17/2015	4/11/2015	4/17/2015	TX433	1	1	21185	1	HIDALGO COUNTY	Blue Shield	Basic Coverage	841712115	1427136357	00002015105506 4D390X	Family Member	2/20/2015	$ 5.50	$ 5.50	0%	$0.00	
21185	TX1	618139	510529	4/11/2015	4/17/2015	4/11/2015	4/17/2015	TX433	1	1	21185	1	HIDALGO COUNTY	Blue Shield	Basic Coverage	841712115	1427136357	00002015105506 4D390X	Family Member	2/20/2015	$ 5.50	$ 5.50	0%	$0.00	
21185	TX1	618139	510529	4/11/2015	4/17/2015	4/11/2015	4/17/2015	TX433	1	1	21185	1	HIDALGO COUNTY	Blue Shield	Basic Coverage	841712115	1427136357	00002015105506 4D390X	Family Member	2/20/2015	$ 16.50	$ 16.50	0%	$0.00	
21185	TX1	618139	510529	4/11/2015	4/17/2015	4/11/2015	4/17/2015	TX433	1	1	21185	1	HIDALGO COUNTY	Blue Shield	Basic Coverage	841712115	1427136357	00002015105506 4D390X	Family Member	2/20/2015	$ 5.50	$ 5.50	0%	$0.00	
21185	TX1	618139	510529	4/11/2015	4/17/2015	4/11/2015	4/17/2015	TX433	1	1	21185	1	HIDALGO COUNTY	Blue Shield	Basic Coverage	841712115	1427136357	00002015105506 4D390X	Family Member	2/20/2015	$ 5.50	$ 5.50	0%	$0.00	
21185	TX1	618139	510529	4/11/2015	4/17/2015	4/11/2015	4/17/2015	TX433	1	1	21185	1	HIDALGO COUNTY	Blue Shield	Basic Coverage	841119735	1790721538	00002015105503 3E500X	Family Member	4/8/2015	$ 16.37	$ 16.37	0%	$0.00	
21185	TX1	618139	510529	4/11/2015	4/17/2015	4/11/2015	4/17/2015	TX433	1	1	21185	1	HIDALGO COUNTY	Blue Shield	Basic Coverage	841119735	1790721538	00002015105503 3E500X	Family Member	4/8/2015	$ 6.52	$ 6.52	0%	$0.00	
21185	TX1	618139	510529	4/11/2015	4/17/2015	4/11/2015	4/17/2015	TX433	1	1	21185	1	HIDALGO COUNTY	Blue Shield	Basic Coverage	841119735	1790721538	00002015105503 3E500X	Family Member	4/8/2015	$ 6.95	$ 6.95	0%	$0.00	
21185	TX1	618139	510529	4/11/2015	4/17/2015	4/11/2015	4/17/2015	TX433	1	1	21185	1	HIDALGO COUNTY	Blue Shield	Basic Coverage	841119735	1790721538	00002015105503 3E500X	Family Member	4/8/2015	$ 650.00	$ 650.00	0%	$0.00	
21185	TX1	618139	510529	4/11/2015	4/17/2015	4/11/2015	4/17/2015	TX433	1	1	21185	1	HIDALGO COUNTY	Blue Shield	Basic Coverage	841119735	1790721538	00002015105503 3E500X	Family Member	4/8/2015	$ 28.36	$ 28.36	0%	$0.00	
21185	TX1	618139	510529	4/11/2015	4/17/2015	4/11/2015	4/17/2015	TX433	1	1	21185	1	HIDALGO COUNTY	Blue Shield	Basic Coverage	841119735	1790721538	00002015105503 3E500X	Family Member	4/8/2015	$ 28.36	$ 28.36	0%	$0.00	
21185	TX1	618139	510529	4/11/2015	4/17/2015	4/11/2015	4/17/2015	TX433	1	1	21185	1	HIDALGO COUNTY	Blue Shield	Basic Coverage	841119735	1790721538	00002015105503 3E500X	Family Member	4/8/2015	$ 21.95	$ 21.95	0%	$0.00	
21185	TX1	618139	510529	4/11/2015	4/17/2015	4/11/2015	4/17/2015	TX433	1	1	21185	1	HIDALGO COUNTY	Blue Shield	Basic Coverage	841119735	1790721538	00002015105503 3E500X	Family Member	4/8/2015	$ 26.22	$ 26.22	0%	$0.00	
21185	TX1	618139	510529	4/11/2015	4/17/2015	4/11/2015	4/17/2015	TX433	1	1	21185	1	HIDALGO COUNTY	Blue Shield	Basic Coverage	841119735	1790721538	00002015105503 3E500X	Family Member	4/8/2015	$ 18.07	$ 18.07	0%	$0.00	
21185	TX1	618139	510529	4/11/2015	4/17/2015	4/11/2015	4/17/2015	TX433	1	1	21185	1	HIDALGO COUNTY	Blue Shield	Basic Coverage	841119735	1790721538	00002015105503 3E500X	Family Member	4/8/2015	$ 4.18	$ 4.18	0%	$0.00	
21185	TX1	618139	510529	4/11/2015	4/17/2015	4/11/2015	4/17/2015	TX433	1	1	21185	1	HIDALGO COUNTY	Blue Shield	Basic Coverage	839999629	1780600510	00002015107508P2250X	Family Subscriber	4/15/2015	$ 20.39	$ 20.39	0%	$0.00	

Account	Corporate Entity	Invoice Profile	Invoice Number	InvcPerFrDt	InvcPerToDt	ClmPerFrDt	ClmPerToDt	BARS CustNbr	Settlement Nbr	Association Nbr	Group Nbr	Section Nbr	Group Name	Coverage	Claim Type	Member ID	Provider ID	Document Control	Tier	Service Date	Gross Amt	Net Amt	Fee Percent	Fee Amt	Case Nbr
21185	TX1	618139	510529	4/11/2015	4/17/2015	4/11/2015	4/17/2015	TX433	1	1	21185	1	HIDALGO COUNTY	Blue Shield	Basic Coverage	828419192	1801818786	00002015104507T3710X	Family Member	3/30/2015	$ 34.71	$ 34.71	0%	$0.00	
21185	TX1	618139	510529	4/11/2015	4/17/2015	4/11/2015	4/17/2015	TX433	1	1	21185	1	HIDALGO COUNTY	Blue Shield	Basic Coverage	828419192	1801818786	00002015104507T3710X	Family Member	3/30/2015	$ 11.02	$ 11.02	0%	$0.00	
21185	TX1	618139	510529	4/11/2015	4/17/2015	4/11/2015	4/17/2015	TX433	1	1	21185	1	HIDALGO COUNTY	Blue Shield	Basic Coverage	833773611	1881679751	00002015103501S9180X	Single	4/8/2015	$ 15.00	$ 15.00	0%	$0.00	
21185	TX1	618139	510529	4/11/2015	4/17/2015	4/11/2015	4/17/2015	TX433	1	1	21185	1	HIDALGO COUNTY	Blue Shield	Basic Coverage	833773611	1881679751	00002015103501S9180X	Single	4/8/2015	$ 11.51	$ 11.51	0%	$0.00	
21185	TX1	618139	510529	4/11/2015	4/17/2015	4/11/2015	4/17/2015	TX433	1	1	21185	1	HIDALGO COUNTY	Blue Shield	Basic Coverage	833773611	1881679751	00002015103501S9180X	Single	4/8/2015	$ 1.85	$ 1.85	0%	$0.00	
21185	TX1	618139	510529	4/11/2015	4/17/2015	4/11/2015	4/17/2015	TX433	1	1	21185	1	HIDALGO COUNTY	Blue Shield	Basic Coverage	833773611	1891855656	00002015106509P99160X	Single	4/14/2015	$ 71.88	$ 71.88	0%	$0.00	
21185	TX1	618139	510529	4/11/2015	4/17/2015	4/11/2015	4/17/2015	TX433	1	1	21185	1	HIDALGO COUNTY	Blue Shield	Basic Coverage	830484558	1821005950	00002015103500971L80X	Family Member	4/8/2015	$ 90.00	$ 90.00	0%	$0.00	
21185	TX1	618139	510529	4/11/2015	4/17/2015	4/11/2015	4/17/2015	TX433	1	1	21185	1	HIDALGO COUNTY	Blue Shield	Basic Coverage	830484558	1821005950	00002015103500971L80X	Family Member	4/8/2015	$ 116.53	$ 116.53	0%	$0.00	
21185	TX1	618139	510529	4/11/2015	4/17/2015	4/11/2015	4/17/2015	TX433	1	1	21185	1	HIDALGO COUNTY	Blue Shield	Basic Coverage	830484558	1821005950	00002015103500971L80X	Family Member	4/8/2015	$ 19.65	$ 19.65	0%	$0.00	
21185	TX1	618139	510529	4/11/2015	4/17/2015	4/11/2015	4/17/2015	TX433	1	1	21185	1	HIDALGO COUNTY	Blue Shield	Basic Coverage	830484558	1821005950	00002015103500981L40X	Family Member	4/8/2015	$ 34.71	$ 34.71	0%	$0.00	
21185	TX1	618139	510529	4/11/2015	4/17/2015	4/11/2015	4/17/2015	TX433	1	1	21185	1	HIDALGO COUNTY	Blue Shield	Basic Coverage	830484558	1821005950	00002015103500981L40X	Family Member	4/8/2015	$ 10.92	$ 10.92	0%	$0.00	
21185	TX1	618139	510529	4/11/2015	4/17/2015	4/11/2015	4/17/2015	TX433	1	1	21185	1	HIDALGO COUNTY	Blue Shield	Basic Coverage	830484558	1821005950	00002015103500981L30X	Family Member	4/8/2015	$ 34.71	$ 34.71	0%	$0.00	
21185	TX1	618139	510529	4/11/2015	4/17/2015	4/11/2015	4/17/2015	TX433	1	1	21185	1	HIDALGO COUNTY	Blue Shield	Basic Coverage	830484558	1821005950	00002015103500981L30X	Family Member	4/8/2015	$ 10.92	$ 10.92	0%	$0.00	
21185	TX1	618139	510529	4/11/2015	4/17/2015	4/11/2015	4/17/2015	TX433	1	1	21185	1	HIDALGO COUNTY	Blue Shield	Basic Coverage	838402874	1508070038	00002015100509Y88610X	Family Subscriber	4/9/2015	$ 34.71	$ 34.71	0%	$0.00	
21185	TX1	618139	510529	4/11/2015	4/17/2015	4/11/2015	4/17/2015	TX433	1	1	21185	1	HIDALGO COUNTY	Blue Shield	Basic Coverage	838402874	1780916585	00002015104504041V00X	Family Member	4/1/2015	$ 52.42	$ 52.42	0%	$0.00	
21185	TX1	618139	510529	4/11/2015	4/17/2015	4/11/2015	4/17/2015	TX433	1	1	21185	1	HIDALGO COUNTY	Blue Shield	Basic Coverage	838402874	1780916585	00002015104504041V00X	Family Member	4/1/2015	$ 15.01	$ 15.01	0%	$0.00	
21185	TX1	618139	510529	4/11/2015	4/17/2015	4/11/2015	4/17/2015	TX433	1	1	21185	1	HIDALGO COUNTY	Blue Shield	Basic Coverage	838402874	1780916585	00002015104504041V00X	Family Member	4/1/2015	$ 15.01	$ 15.01	0%	$0.00	
21185	TX1	618139	510529	4/11/2015	4/17/2015	4/11/2015	4/17/2015	TX433	1	1	21185	1	HIDALGO COUNTY	Blue Shield	Basic Coverage	838402874	1780916585	00002015104504041V00X	Family Member	4/1/2015	$ 7.08	$ 7.08	0%	$0.00	
21185	TX1	618139	510529	4/11/2015	4/17/2015	4/11/2015	4/17/2015	TX433	1	1	21185	1	HIDALGO COUNTY	Blue Shield	Basic Coverage	838402874	1780916585	00002015104504041V00X	Family Member	4/1/2015	$ 10.92	$ 10.92	0%	$0.00	
21185	TX1	618139	510529	4/11/2015	4/17/2015	4/11/2015	4/17/2015	TX433	1	1	21185	1	HIDALGO COUNTY	Blue Shield	Basic Coverage	838402874	1780916585	00002015104504041V00X	Family Member	4/1/2015	$ 9.02	$ 9.02	0%	$0.00	
21185	TX1	618139	510529	4/11/2015	4/17/2015	4/11/2015	4/17/2015	TX433	1	1	21185	1	HIDALGO COUNTY	Blue Shield	Basic Coverage	838402874	1780916585	00002015104504041V00X	Family Member	4/1/2015	$ 3.00	$ 3.00	0%	$0.00	
21185	TX1	618139	510529	4/11/2015	4/17/2015	4/11/2015	4/17/2015	TX433	1	1	21185	1	HIDALGO COUNTY	Blue Shield	Basic Coverage	838402874	1780916585	00002015104504041V00X	Family Member	4/1/2015	$ 21.58	$ 21.58	0%	$0.00	
21185	TX1	618139	510529	4/11/2015	4/17/2015	4/11/2015	4/17/2015	TX433	1	1	21185	1	HIDALGO COUNTY	Blue Shield	Basic Coverage	844041147	1225252976	00002015078505650Q10X	Family Subscriber	1/14/2015	$ 34.71	$ 34.71	0%	$0.00	
21185	TX1	618139	510529	4/11/2015	4/17/2015	4/11/2015	4/17/2015	TX433	1	1	21185	1	HIDALGO COUNTY	Blue Shield	Basic Coverage	844041147	1225252976	00002015078505650Q10X	Family Subscriber	1/14/2015	$ 21.01	$ 21.01	0%	$0.00	
21185	TX1	618139	510529	4/11/2015	4/17/2015	4/11/2015	4/17/2015	TX433	1	1	21185	1	HIDALGO COUNTY	Blue Shield	Basic Coverage	846499054	1013995273	00002015103500620C80X	Family Subscriber	4/10/2015	$ 67.85	$ 67.85	0%	$0.00	
21185	TX1	618139	510529	4/11/2015	4/17/2015	4/11/2015	4/17/2015	TX433	1	1	21185	1	HIDALGO COUNTY	Blue Shield	Basic Coverage	846499054	1013995273	00002015103500620C80X	Family Subscriber	4/10/2015	$ 3.38	$ 3.38	0%	$0.00	
21185	TX1	618139	510529	4/11/2015	4/17/2015	4/11/2015	4/17/2015	TX433	1	1	21185	1	HIDALGO COUNTY	Blue Shield	Basic Coverage	846499054	1013995273	00002015103500620C80X	Family Subscriber	4/10/2015	$ 28.84	$ 28.84	0%	$0.00	
21185	TX1	618139	510529	4/11/2015	4/17/2015	4/11/2015	4/17/2015	TX433	1	1	21185	1	HIDALGO COUNTY	Blue Shield	Basic Coverage	846499054	1013995273	00002015103500620C80X	Family Subscriber	4/10/2015	$ 10.12	$ 10.12	0%	$0.00	
21185	TX1	618139	510529	4/11/2015	4/17/2015	4/11/2015	4/17/2015	TX433	1	1	21185	1	HIDALGO COUNTY	Blue Shield	Basic Coverage	846499054	1013995273	00002015103500620C80X	Family Subscriber	4/10/2015	$ 28.84	$ 28.84	0%	$0.00	
21185	TX1	618139	510529	4/11/2015	4/17/2015	4/11/2015	4/17/2015	TX433	1	1	21185	1	HIDALGO COUNTY	Blue Shield	Basic Coverage	840167555	1326246901	00002015100509Y41480X	Single	4/3/2015	$ 0.35	$ 0.35	0%	$0.00	
21185	TX1	618139	510529	4/11/2015	4/17/2015	4/11/2015	4/17/2015	TX433	1	1	21185	1	HIDALGO COUNTY	Blue Shield	Basic Coverage	840167555	1326246901	00002015100509Y41480X	Single	4/3/2015	$ 19.42	$ 19.42	0%	$0.00	
21185	TX1	618139	510529	4/11/2015	4/17/2015	4/11/2015	4/17/2015	TX433	1	1	21185	1	HIDALGO COUNTY	Blue Shield	Basic Coverage	840167555	1326246901	00002015100509Y41480X	Single	4/3/2015	$ 3.00	$ 3.00	0%	$0.00	
21185	TX1	618139	510529	4/11/2015	4/17/2015	4/11/2015	4/17/2015	TX433	1	1	21185	1	HIDALGO COUNTY	Blue Shield	Basic Coverage	840167555	1326246901	00002015103505ON060X	Single	4/7/2015	$ 67.85	$ 67.85	0%	$0.00	
21185	TX1	618139	510529	4/11/2015	4/17/2015	4/11/2015	4/17/2015	TX433	1	1	21185	1	HIDALGO COUNTY	Blue Shield	Basic Coverage	820239309	1790721538	00002015105500SE750X	Family Member	4/10/2015	$ 5.55	$ 5.55	0%	$0.00	
21185	TX1	618139	510529	4/11/2015	4/17/2015	4/11/2015	4/17/2015	TX433	1	1	21185	1	HIDALGO COUNTY	Blue Shield	Basic Coverage	820239309	1790721538	00002015105500SE750X	Family Member	4/10/2015	$ 13.57	$ 13.57	0%	$0.00	
21185	TX1	618139	510529	4/11/2015	4/17/2015	4/11/2015	4/17/2015	TX433	1	1	21185	1	HIDALGO COUNTY	Blue Shield	Basic Coverage	820239309	1790721538	00002015105500SE750X	Family Member	4/10/2015	$ 1.66	$ 1.66	0%	$0.00	
21185	TX1	618139	510529	4/11/2015	4/17/2015	4/11/2015	4/17/2015	TX433	1	1	21185	1	HIDALGO COUNTY	Blue Shield	Basic Coverage	820239309	1427258912	00002015106506772X0X	Family Member	4/14/2015	$ 31.79	$ 31.79	0%	$0.00	
21185	TX1	618139	510529	4/11/2015	4/17/2015	4/11/2015	4/17/2015	TX433	1	1	21185	1	HIDALGO COUNTY	Blue Shield	Basic Coverage	827190098	1366507477	00002015103502780E90X	Single	4/6/2015	$ 31.79	$ 31.79	0%	$0.00	
21185	TX1	618139	510529	4/11/2015	4/17/2015	4/11/2015	4/17/2015	TX433	1	1	21185	1	HIDALGO COUNTY	Blue Shield	Basic Coverage	847132222	1982827150	00002015104033143350C	Family Subscriber	2/18/2015	$ 179.00	$ 179.00	0%	$0.00	
21185	TX1	618139	510529	4/11/2015	4/17/2015	4/11/2015	4/17/2015	TX433	1	1	21185	1	HIDALGO COUNTY	Blue Shield	Basic Coverage	847132222	1982827150	00002015104033143350C	Family Subscriber	2/18/2015	$ 159.00	$ 159.00	0%	$0.00	
21185	TX1	618139	510529	4/11/2015	4/17/2015	4/11/2015	4/17/2015	TX433	1	1	21185	1	HIDALGO COUNTY	Blue Shield	Basic Coverage	847132222	1982827150	00002015104033143350C	Family Subscriber	2/18/2015	$ 143.00	$ 143.00	0%	$0.00	
21185	TX1	618139	510529	4/11/2015	4/17/2015	4/11/2015	4/17/2015	TX433	1	1	21185	1	HIDALGO COUNTY	Blue Shield	Basic Coverage	843693188	1699197731	00002015103504X6040X	Single	4/7/2015	$ 34.71	$ 34.71	0%	$0.00	
21185	TX1	618139	510529	4/11/2015	4/17/2015	4/11/2015	4/17/2015	TX433	1	1	21185	1	HIDALGO COUNTY	Blue Shield	Basic Coverage	834768526	1982827150	00002015103031247 80C	Single	2/18/2015	$ 263.00	$ 263.00	0%	$0.00	
21185	TX1	618139	510529	4/11/2015	4/17/2015	4/11/2015	4/17/2015	TX433	1	1	21185	1	HIDALGO COUNTY	Blue Shield	Basic Coverage	844968691	1528291713	00002015103508X8890X	Family Member	4/8/2015	$ 21.79	$ 21.79	0%	$0.00	
21185	TX1	618139	510529	4/11/2015	4/17/2015	4/11/2015	4/17/2015	TX433	1	1	21185	1	HIDALGO COUNTY	Blue Shield	Basic Coverage	842037034	1063594216	00002015103507 1P650X	Single	4/10/2015	$ 17.34	$ 17.34	0%	$0.00	
21185	TX1	618139	510529	4/11/2015	4/17/2015	4/11/2015	4/17/2015	TX433	1	1	21185	1	HIDALGO COUNTY	Blue Shield	Basic Coverage	838676214	1013037423	00002015104500290000X	Family Subscriber	4/10/2015	$ 0.01	$ 0.01	0%	$0.00	
21185	TX1	618139	510529	4/11/2015	4/17/2015	4/11/2015	4/17/2015	TX433	1	1	21185	1	HIDALGO COUNTY	Blue Shield	Basic Coverage	838676214	1013037423	00002015104500290000X	Family Subscriber	4/10/2015	$ 45.63	$ 45.63	0%	$0.00	
21185	TX1	618139	510529	4/11/2015	4/17/2015	4/11/2015	4/17/2015	TX433	1	1	21185	1	HIDALGO COUNTY	Blue Shield	Basic Coverage	838676214	1013037423	00002015107503 8L890X	Family Subscriber	4/15/2015	$ 113.44	$ 113.44	0%	$0.00	
21185	TX1	618139	510529	4/11/2015	4/17/2015	4/11/2015	4/17/2015	TX433	1	1	21185	1	HIDALGO COUNTY	Blue Shield	Basic Coverage	838676214	1013037423	00002015107503 8L890X	Family Subscriber	4/15/2015	$ 3.00	$ 3.00	0%	$0.00	
21185	TX1	618139	510529	4/11/2015	4/17/2015	4/11/2015	4/17/2015	TX433	1	1	21185	1	HIDALGO COUNTY	Blue Shield	Basic Coverage	838676214	1013037423	00002015107503 8L890X	Family Subscriber	4/15/2015	$ 7.08	$ 7.08	0%	$0.00	
21185	TX1	618139	510529	4/11/2015	4/17/2015	4/11/2015	4/17/2015	TX433	1	1	21185	1	HIDALGO COUNTY	Blue Shield	Basic Coverage	838676214	1013037423	00002015107503 8L890X	Family Subscriber	4/15/2015	$ 2.04	$ 2.04	0%	$0.00	
21185	TX1	618139	510529	4/11/2015	4/17/2015	4/11/2015	4/17/2015	TX433	1	1	21185	1	HIDALGO COUNTY	Blue Shield	Basic Coverage	838676214	1013037423	00002015107503 8L890X	Family Subscriber	4/15/2015	$ 19.36	$ 19.36	0%	$0.00	
21185	TX1	618139	510529	4/11/2015	4/17/2015	4/11/2015	4/17/2015	TX433	1	1	21185	1	HIDALGO COUNTY	Blue Shield	Basic Coverage	837387525	1780600510	00002015105508 00G70X	Family Member	4/14/2015	$ 15.20	$ 15.20	0%	$0.00	
21185	TX1	618139	510529	4/11/2015	4/17/2015	4/11/2015	4/17/2015	TX433	1	1	21185	1	HIDALGO COUNTY	Blue Shield	Basic Coverage	835353132	1144251547	00002015087507 3W910X	Family Subscriber	11/26/2014	$ 40.30	$ 40.30	0%	$0.00	
21185	TX1	618139	510529	4/11/2015	4/17/2015	4/11/2015	4/17/2015	TX433	1	1	21185	1	HIDALGO COUNTY	Blue Shield	Basic Coverage	835353132	1144251547	00002015101500C4300X	Family Subscriber	3/31/2015	$ 34.71	$ 34.71	0%	$0.00	
21185	TX1	618139	510529	4/11/2015	4/17/2015	4/11/2015	4/17/2015	TX433	1	1	21185	1	HIDALGO COUNTY	Blue Shield	Basic Coverage	835353132	1144251547	00002015101500C4300X	Family Subscriber	3/31/2015	$ 10.92	$ 10.92	0%	$0.00	
21185	TX1	618139	510529	4/11/2015	4/17/2015	4/11/2015	4/17/2015	TX433	1	1	21185	1	HIDALGO COUNTY	Blue Shield	Basic Coverage	838465776	1649377359	00002015086507P5230X	Family Member	12/25/2014	$ 112.41	$ 112.41	0%	$0.00	
21185	TX1	618139	510529	4/11/2015	4/17/2015	4/11/2015	4/17/2015	TX433	1	1	21185	1	HIDALGO COUNTY	Blue Shield	Basic Coverage	843532137	1780600510	00002015104500C43990X	Single	4/6/2015	$ 19.88	$ 19.88	0%	$0.00	
21185	TX1	618139	510529	4/11/2015	4/17/2015	4/11/2015	4/17/2015	TX433	1	1	21185	1	HIDALGO COUNTY	Blue Shield	Basic Coverage	837172414	1174702872	00002015077508P88540X	Family Member	3/16/2015	$ 21.77	$ 21.77	0%	$0.00	
21185	TX1	618139	510529	4/11/2015	4/17/2015	4/11/2015	4/17/2015	TX433	1	1	21185	1	HIDALGO COUNTY	Blue Shield	Basic Coverage	843288856	1952497398	00002015106500E97460X	Family Subscriber	4/14/2015	$ 21.79	$ 21.79	0%	$0.00	
21185	TX1	618139	510529	4/11/2015	4/17/2015	4/11/2015	4/17/2015	TX433	1	1	21185	1	HIDALGO COUNTY	Blue Shield	Basic Coverage	841961164	1174702872	00002015103501 1Z590X	Single	3/31/2015	$ 21.77	$ 21.77	0%	$0.00	
21185	TX1	618139	510529	4/11/2015	4/17/2015	4/11/2015	4/17/2015	TX433	1	1	21185	1	HIDALGO COUNTY	Blue Shield	Basic Coverage	841961164	1174702872	00002015103501 1Z590X	Single	3/31/2015	$ 2.04	$ 2.04	0%	$0.00	
21185	TX1	618139	510529	4/11/2015	4/17/2015	4/11/2015	4/17/2015	TX433	1	1	21185	1	HIDALGO COUNTY	Blue Shield	Basic Coverage	837177005	1962459396	00002015107504 1J930X	Single	3/18/2015	$ 37.47	$ 37.47	0%	$0.00	
21185	TX1	618139	510529	4/11/2015	4/17/2015	4/11/2015	4/17/2015	TX433	1	1	21185	1	HIDALGO COUNTY	Blue Shield	Basic Coverage	837177005	1124118633	00002015107505 9J820X	Single	3/18/2015	$ 75.42	$ 75.42	0%	$0.00	
21185	TX1	618139	510529	4/11/2015	4/17/2015	4/11/2015	4/17/2015	TX433	1	1	21185	1	HIDALGO COUNTY	Blue Shield	Basic Coverage	820958052	1881679751	00002015106509 58S20X	Family Subscriber	3/18/2015	$ 7.75	$ 7.75	0%	$0.00	
21185	TX1	618139	510529	4/11/2015	4/17/2015	4/11/2015	4/17/2015	TX433	1	1	21185	1	HIDALGO COUNTY	Blue Shield	Basic Coverage	820958052	1881679751	00002015106509 58S20X	Family Subscriber	3/18/2015	$ 15.00	$ 15.00	0%	$0.00	
21185	TX1	618139	510529	4/11/2015	4/17/2015	4/11/2015	4/17/2015	TX433	1	1	21185	1	HIDALGO COUNTY	Blue Shield	Basic Coverage	820958052	1881679751	00002015106509 58S20X	Family Subscriber	3/18/2015	$ 11.51	$ 11.51	0%	$0.00	
21185	TX1	618139	510529	4/11/2015	4/17/2015	4/11/2015	4/17/2015	TX433	1	1	21185	1	HIDALGO COUNTY	Blue Shield	Basic Coverage	820958052	1881679751	00002015106509 58S20X	Family Subscriber	3/18/2015	$ 4.31	$ 4.31	0%	$0.00	
21185	TX1	618139	510529	4/11/2015	4/17/2015	4/11/2015	4/17/2015	TX433	1	1	21185	1	HIDALGO COUNTY	Blue Shield	Basic Coverage	820958052	1881679751	00002015106509 58S20X	Family Subscriber	3/18/2015	$ 7.51	$ 7.51	0%	$0.00	
21185	TX1	618139	510529	4/11/2015	4/17/2015	4/11/2015	4/17/2015	TX433	1	1	21185	1	HIDALGO COUNTY	Blue Shield	Basic Coverage	820958052	1881679751	00002015106509 58S20X	Family Subscriber	3/18/2015	$ 5.57	$ 5.57	0%	$0.00	
21185	TX1	618139	510529	4/11/2015	4/17/2015	4/11/2015	4/17/2015	TX433	1	1	21185	1	HIDALGO COUNTY	Blue Shield	Basic Coverage	820958052	1881679751	00002015106509 58S20X	Family Subscriber	3/18/2015	$ 8.34	$ 8.34	0%	$0.00	

Account	Corporate Entity	Invoice Profile	Invoice Number	InvcPerFrDt	InvcPerToDt	ClmPerFrDt	ClmPerToDt	BARS CustNbr	Settlement Nbr	Association Nbr	Group Nbr	Section Nbr	Group Name	Coverage	Claim Type	Member ID	Provider ID	Document Control	Tier	Service Date	Gross Amt	Net Amt	Fee Percent	Fee Amt	Case Nbr
21185	TX1	618139	510529	4/11/2015	4/17/2015	4/11/2015	4/17/2015	TX433	1	1	21185	1	HIDALGO COUNTY	Blue Shield	Basic Coverage	820958052	1881679751	00002015106509585 20X	Family Subscriber	3/18/2015	$ 12.63	$ 12.63	0%	$0.00	
21185	TX1	618139	510529	4/11/2015	4/17/2015	4/11/2015	4/17/2015	TX433	1	1	21185	1	HIDALGO COUNTY	Blue Shield	Basic Coverage	820958052	1881679751	00002015106509585 20X	Family Subscriber	3/18/2015	$ 23.34	$ 23.34	0%	$0.00	
21185	TX1	618139	510529	4/11/2015	4/17/2015	4/11/2015	4/17/2015	TX433	1	1	21185	1	HIDALGO COUNTY	Blue Shield	Basic Coverage	820958052	1881679751	00002015106509585 20X	Family Subscriber	3/18/2015	$ 5.83	$ 5.83	0%	$0.00	
21185	TX1	618139	510529	4/11/2015	4/17/2015	4/11/2015	4/17/2015	TX433	1	1	21185	1	HIDALGO COUNTY	Blue Shield	Basic Coverage	820958052	1881679751	00002015106509585 20X	Family Subscriber	3/18/2015	$ 12.95	$ 12.95	0%	$0.00	
21185	TX1	618139	510529	4/11/2015	4/17/2015	4/11/2015	4/17/2015	TX433	1	1	21185	1	HIDALGO COUNTY	Blue Shield	Basic Coverage	820958052	1881679751	00002015106509585 20X	Family Subscriber	3/18/2015	$ 11.70	$ 11.70	0%	$0.00	
21185	TX1	618139	510529	4/11/2015	4/17/2015	4/11/2015	4/17/2015	TX433	1	1	21185	1	HIDALGO COUNTY	Blue Shield	Basic Coverage	820958052	1881679751	00002015106509585 20X	Family Subscriber	3/18/2015	$ 14.56	$ 14.56	0%	$0.00	
21185	TX1	618139	510529	4/11/2015	4/17/2015	4/11/2015	4/17/2015	TX433	1	1	21185	1	HIDALGO COUNTY	Blue Shield	Basic Coverage	820958052	1881679751	00002015106509585 20X	Family Subscriber	3/18/2015	$ 7.25	$ 7.25	0%	$0.00	
21185	TX1	618139	510529	4/11/2015	4/17/2015	4/11/2015	4/17/2015	TX433	1	1	21185	1	HIDALGO COUNTY	Blue Shield	Basic Coverage	820958052	1124006390	00002015103504485 0X	Family Member	4/7/2015	$ 67.85	$ 67.85	0%	$0.00	
21185	TX1	618139	510529	4/11/2015	4/17/2015	4/11/2015	4/17/2015	TX433	1	1	21185	1	HIDALGO COUNTY	Blue Shield	Basic Coverage	820958052	1124006390	00002015103504485 0X	Family Member	4/7/2015	$ 21.58	$ 21.58	0%	$0.00	
21185	TX1	618139	510529	4/11/2015	4/17/2015	4/11/2015	4/17/2015	TX433	1	1	21185	1	HIDALGO COUNTY	Blue Shield	Basic Coverage	820958052	1124006390	00002015103504485 0X	Family Member	4/7/2015	$ 3.38	$ 3.38	0%	$0.00	
21185	TX1	618139	510529	4/11/2015	4/17/2015	4/11/2015	4/17/2015	TX433	1	1	21185	1	HIDALGO COUNTY	Blue Shield	Basic Coverage	820958052	1124006390	00002015103504485 0X	Family Member	4/7/2015	$ 28.84	$ 28.84	0%	$0.00	
21185	TX1	618139	510529	4/11/2015	4/17/2015	4/11/2015	4/17/2015	TX433	1	1	21185	1	HIDALGO COUNTY	Blue Shield	Basic Coverage	820958052	1124006390	00002015103504485 0X	Family Member	4/7/2015	$ 10.12	$ 10.12	0%	$0.00	
21185	TX1	618139	510529	4/11/2015	4/17/2015	4/11/2015	4/17/2015	TX433	1	1	21185	1	HIDALGO COUNTY	Blue Shield	Basic Coverage	820958052	1124006390	00002015103504485 0X	Family Member	4/7/2015	$ 28.84	$ 28.84	0%	$0.00	
21185	TX1	618139	510529	4/11/2015	4/17/2015	4/11/2015	4/17/2015	TX433	1	1	21185	1	HIDALGO COUNTY	Blue Shield	Basic Coverage	845305492	1649545716	00002015093030206 40C	Family Member	3/19/2015	$ 23.24	$ 23.24	0%	$0.00	
21185	TX1	618139	510529	4/11/2015	4/17/2015	4/11/2015	4/17/2015	TX433	1	1	21185	1	HIDALGO COUNTY	Blue Shield	Basic Coverage	845305492	1649545716	00002015093030206 40C	Family Member	3/20/2015	$ 23.24	$ 23.24	0%	$0.00	
21185	TX1	618139	510529	4/11/2015	4/17/2015	4/11/2015	4/17/2015	TX433	1	1	21185	1	HIDALGO COUNTY	Blue Shield	Basic Coverage	845305492	1649545716	00002015093030206 40C	Family Member	3/23/2015	$ 23.24	$ 23.24	0%	$0.00	
21185	TX1	618139	510529	4/11/2015	4/17/2015	4/11/2015	4/17/2015	TX433	1	1	21185	1	HIDALGO COUNTY	Blue Shield	Basic Coverage	845305492	1649545716	00002015093030206 40C	Family Member	3/25/2015	$ 36.10	$ 36.10	0%	$0.00	
21185	TX1	618139	510529	4/11/2015	4/17/2015	4/11/2015	4/17/2015	TX433	1	1	21185	1	HIDALGO COUNTY	Blue Shield	Basic Coverage	845305492	1649545716	00002015093030206 40C	Family Member	3/26/2015	$ 23.24	$ 23.24	0%	$0.00	
21185	TX1	618139	510529	4/11/2015	4/17/2015	4/11/2015	4/17/2015	TX433	1	1	21185	1	HIDALGO COUNTY	Blue Shield	Basic Coverage	845305492	1942593736	00002015106501615 30X	Family Member	4/13/2015	$ 67.85	$ 67.85	0%	$0.00	
21185	TX1	618139	510529	4/11/2015	4/17/2015	4/11/2015	4/17/2015	TX433	1	1	21185	1	HIDALGO COUNTY	Blue Shield	Basic Coverage	845305492	1942593736	00002015106501615 30X	Family Member	4/13/2015	$ 10.92	$ 10.92	0%	$0.00	
21185	TX1	618139	510529	4/11/2015	4/17/2015	4/11/2015	4/17/2015	TX433	1	1	21185	1	HIDALGO COUNTY	Blue Shield	Basic Coverage	839056698	1225252976	00002015105501096 30X	Family Member	4/14/2015	$ 34.71	$ 34.71	0%	$0.00	
21185	TX1	618139	510529	4/11/2015	4/17/2015	4/11/2015	4/17/2015	TX433	1	1	21185	1	HIDALGO COUNTY	Blue Shield	Basic Coverage	845942380	1508070038	00002015100509887 30X	Family Member	4/8/2015	$ 34.71	$ 34.71	0%	$0.00	
21185	TX1	618139	510529	4/11/2015	4/17/2015	4/11/2015	4/17/2015	TX433	1	1	21185	1	HIDALGO COUNTY	Blue Shield	Basic Coverage	845942380	1508070038	00002015100509887 30X	Family Member	4/8/2015	$ 29.23	$ 29.23	0%	$0.00	
21185	TX1	618139	510529	4/11/2015	4/17/2015	4/11/2015	4/17/2015	TX433	1	1	21185	1	HIDALGO COUNTY	Blue Shield	Basic Coverage	838359942	1467633867	00002015105507246 30X	Single	4/7/2015	$ 140.27	$ 140.27	0%	$0.00	
21185	TX1	618139	510529	4/11/2015	4/17/2015	4/11/2015	4/17/2015	TX433	1	1	21185	1	HIDALGO COUNTY	Blue Shield	Basic Coverage	845942380	1811944101	00002015091509822 D0X	Family Member	3/24/2015	$ 243.92	$ 243.92	0%	$0.00	
21185	TX1	618139	510529	4/11/2015	4/17/2015	4/11/2015	4/17/2015	TX433	1	1	21185	1	HIDALGO COUNTY	Blue Shield	Basic Coverage	845942380	1811944101	00002015091509822 D0X	Family Member	3/30/2015	$ 327.71	$ 327.71	0%	$0.00	
21185	TX1	618139	510529	4/11/2015	4/17/2015	4/11/2015	4/17/2015	TX433	1	1	21185	1	HIDALGO COUNTY	Blue Shield	Basic Coverage	845942380	1811944101	00002015091509822 D0X	Family Member	3/30/2015	$ 83.79	$ 83.79	0%	$0.00	
21185	TX1	618139	510529	4/11/2015	4/17/2015	4/11/2015	4/17/2015	TX433	1	1	21185	1	HIDALGO COUNTY	Blue Shield	Basic Coverage	845942380	1811944101	00002015101501F0300X	Family Member	4/9/2015	$ 327.71	$ 327.71	0%	$0.00	
21185	TX1	618139	510529	4/11/2015	4/17/2015	4/11/2015	4/17/2015	TX433	1	1	21185	1	HIDALGO COUNTY	Blue Shield	Basic Coverage	845942380	1811944101	00002015106505846 Q0X	Family Member	4/14/2015	$ 124.91	$ 124.91	0%	$0.00	
21185	TX1	618139	510529	4/11/2015	4/17/2015	4/11/2015	4/17/2015	TX433	1	1	21185	1	HIDALGO COUNTY	Blue Shield	Basic Coverage	845942380	1811944101	00002015106505846 Q0X	Family Member	4/14/2015	$ 262.87	$ 262.87	0%	$0.00	
21185	TX1	618139	510529	4/11/2015	4/17/2015	4/11/2015	4/17/2015	TX433	1	1	21185	1	HIDALGO COUNTY	Blue Shield	Basic Coverage	845942380	1811944101	00002015106505846 Q0X	Family Member	4/14/2015	$ 832.00	$ 832.00	0%	$0.00	
21185	TX1	618139	510529	4/11/2015	4/17/2015	4/11/2015	4/17/2015	TX433	1	1	21185	1	HIDALGO COUNTY	Blue Shield	Basic Coverage	845942380	1811944101	00002015106505846 Q0X	Family Member	4/14/2015	$ 118.32	$ 118.32	0%	$0.00	
21185	TX1	618139	510529	4/11/2015	4/17/2015	4/11/2015	4/17/2015	TX433	1	1	21185	1	HIDALGO COUNTY	Blue Shield	Basic Coverage	845942380	1811944101	00002015106505846 Q0X	Family Member	4/14/2015	$ 1.20	$ 1.20	0%	$0.00	
21185	TX1	618139	510529	4/11/2015	4/17/2015	4/11/2015	4/17/2015	TX433	1	1	21185	1	HIDALGO COUNTY	Blue Shield	Basic Coverage	845942380	1811944101	00002015106505846 Q0X	Family Member	4/14/2015	$ 1.90	$ 1.90	0%	$0.00	
21185	TX1	618139	510529	4/11/2015	4/17/2015	4/11/2015	4/17/2015	TX433	1	1	21185	1	HIDALGO COUNTY	Blue Shield	Basic Coverage	845942380	1811944101	00002015106505846 Q0X	Family Member	4/14/2015	$ 219.40	$ 219.40	0%	$0.00	
21185	TX1	618139	510529	4/11/2015	4/17/2015	4/11/2015	4/17/2015	TX433	1	1	21185	1	HIDALGO COUNTY	Blue Shield	Basic Coverage	845942380	1811944101	00002015106505846 Q0X	Family Member	4/14/2015	$ 3.40	$ 3.40	0%	$0.00	
21185	TX1	618139	510529	4/11/2015	4/17/2015	4/11/2015	4/17/2015	TX433	1	1	21185	1	HIDALGO COUNTY	Blue Shield	Basic Coverage	838848423	1447287966	00002015084509 9H480X	Family Member	3/13/2015	$ 60.20	$ 60.20	0%	$0.00	
21185	TX1	618139	510529	4/11/2015	4/17/2015	4/11/2015	4/17/2015	TX433	1	1	21185	1	HIDALGO COUNTY	Blue Shield	Basic Coverage	838848423	1447287966	00002015084509 9H480X	Family Member	3/13/2015	$ 3.85	$ 3.85	0%	$0.00	
21185	TX1	618139	510529	4/11/2015	4/17/2015	4/11/2015	4/17/2015	TX433	1	1	21185	1	HIDALGO COUNTY	Blue Shield	Basic Coverage	838848423	1447287966	00002015084509 9H480X	Family Member	3/13/2015	$ 3.85	$ 3.85	0%	$0.00	
21185	TX1	618139	510529	4/11/2015	4/17/2015	4/11/2015	4/17/2015	TX433	1	1	21185	1	HIDALGO COUNTY	Blue Shield	Basic Coverage	838848423	1447287966	00002015084509 9H480X	Family Member	3/13/2015	$ 35.00	$ 35.00	0%	$0.00	
21185	TX1	618139	510529	4/11/2015	4/17/2015	4/11/2015	4/17/2015	TX433	1	1	21185	1	HIDALGO COUNTY	Blue Shield	Basic Coverage	838848423	1447287966	00002015084509 9H480X	Family Member	3/13/2015	$ 17.50	$ 17.50	0%	$0.00	
21185	TX1	618139	510529	4/11/2015	4/17/2015	4/11/2015	4/17/2015	TX433	1	1	21185	1	HIDALGO COUNTY	Blue Shield	Basic Coverage	820988907	1194764225	00002015100031467 80C	Family Member	9/17/2014	$ 76.20	$ 76.20	0%	$0.00	
21185	TX1	618139	510529	4/11/2015	4/17/2015	4/11/2015	4/17/2015	TX433	1	1	21185	1	HIDALGO COUNTY	Blue Shield	Basic Coverage	820988907	1194764225	00002015100031467 90C	Family Member	9/17/2014	$ 11.24	$ 11.24	0%	$0.00	
21185	TX1	618139	510529	4/11/2015	4/17/2015	4/11/2015	4/17/2015	TX433	1	1	21185	1	HIDALGO COUNTY	Blue Shield	Basic Coverage	820988907	1194764225	00002015100031467 90C	Family Member	9/17/2014	$ 6.82	$ 6.82	0%	$0.00	
21185	TX1	618139	510529	4/11/2015	4/17/2015	4/11/2015	4/17/2015	TX433	1	1	21185	1	HIDALGO COUNTY	Blue Shield	Basic Coverage	820988907	1194764225	00002015100031467 90C	Family Member	9/17/2014	$ 62.87	$ 62.87	0%	$0.00	
21185	TX1	618139	510529	4/11/2015	4/17/2015	4/11/2015	4/17/2015	TX433	1	1	21185	1	HIDALGO COUNTY	Blue Shield	Basic Coverage	839888533	1023439163	00002015105037508 H0X	Single	2/11/2015	$ 32.30	$ 32.30	0%	$0.00	
21185	TX1	618139	510529	4/11/2015	4/17/2015	4/11/2015	4/17/2015	TX433	1	1	21185	1	HIDALGO COUNTY	Blue Shield	Basic Coverage	839888533	1023439163	00002015106503750 H0X	Single	2/11/2015	$ 5.50	$ 5.50	0%	$0.00	
21185	TX1	618139	510529	4/11/2015	4/17/2015	4/11/2015	4/17/2015	TX433	1	1	21185	1	HIDALGO COUNTY	Blue Shield	Basic Coverage	839888533	1023439163	00002015106503750 H0X	Single	2/11/2015	$ 5.50	$ 5.50	0%	$0.00	
21185	TX1	618139	510529	4/11/2015	4/17/2015	4/11/2015	4/17/2015	TX433	1	1	21185	1	HIDALGO COUNTY	Blue Shield	Basic Coverage	839882310	1790721538	00002015105501 3E630X	Single	4/8/2015	$ 8.35	$ 8.35	0%	$0.00	
21185	TX1	618139	510529	4/11/2015	4/17/2015	4/11/2015	4/17/2015	TX433	1	1	21185	1	HIDALGO COUNTY	Blue Shield	Basic Coverage	839882310	1790721538	00002015105501 3E630X	Single	4/8/2015	$ 3.45	$ 3.45	0%	$0.00	
21185	TX1	618139	510529	4/11/2015	4/17/2015	4/11/2015	4/17/2015	TX433	1	1	21185	1	HIDALGO COUNTY	Blue Shield	Basic Coverage	839882310	1790721538	00002015105501 3E630X	Single	4/8/2015	$ 1.66	$ 1.66	0%	$0.00	
21185	TX1	618139	510529	4/11/2015	4/17/2015	4/11/2015	4/17/2015	TX433	1	1	21185	1	HIDALGO COUNTY	Blue Shield	Basic Coverage	839882310	1790721538	00002015105501 3E630X	Single	4/8/2015	$ 18.07	$ 18.07	0%	$0.00	
21185	TX1	618139	510529	4/11/2015	4/17/2015	4/11/2015	4/17/2015	TX433	1	1	21185	1	HIDALGO COUNTY	Blue Shield	Basic Coverage	830553374	1396867636	00002015106501 L38170X	Single	4/11/2015	$ 24.25	$ 24.25	0%	$0.00	
21185	TX1	618139	510529	4/11/2015	4/17/2015	4/11/2015	4/17/2015	TX433	1	1	21185	1	HIDALGO COUNTY	Blue Shield	Basic Coverage	830553374	1396867636	00002015106501 L38170X	Single	4/11/2015	$ 57.68	$ 57.68	0%	$0.00	
21185	TX1	618139	510529	4/11/2015	4/17/2015	4/11/2015	4/17/2015	TX433	1	1	21185	1	HIDALGO COUNTY	Blue Shield	Basic Coverage	830553374	1396867636	00002015106501 L38170X	Single	4/11/2015	$ 10.12	$ 10.12	0%	$0.00	
21185	TX1	618139	510529	4/11/2015	4/17/2015	4/11/2015	4/17/2015	TX433	1	1	21185	1	HIDALGO COUNTY	Blue Shield	Basic Coverage	830553374	1396867636	00002015106501 L38170X	Single	4/11/2015	$ 0.48	$ 0.48	0%	$0.00	
21185	TX1	618139	510529	4/11/2015	4/17/2015	4/11/2015	4/17/2015	TX433	1	1	21185	1	HIDALGO COUNTY	Blue Shield	Basic Coverage	830553374	1396867636	00002015106501 L38170X	Single	4/11/2015	$ 11.02	$ 11.02	0%	$0.00	
21185	TX1	618139	510529	4/11/2015	4/17/2015	4/11/2015	4/17/2015	TX433	1	1	21185	1	HIDALGO COUNTY	Blue Shield	Basic Coverage	830553374	1396867636	00002015106501 L38170X	Single	4/11/2015	$ 16.83	$ 16.83	0%	$0.00	
21185	TX1	618139	510529	4/11/2015	4/17/2015	4/11/2015	4/17/2015	TX433	1	1	21185	1	HIDALGO COUNTY	Blue Shield	Basic Coverage	830553374	1396867636	00002015106501 L38170X	Single	4/11/2015	$ 10.92	$ 10.92	0%	$0.00	
21185	TX1	618139	510529	4/11/2015	4/17/2015	4/11/2015	4/17/2015	TX433	1	1	21185	1	HIDALGO COUNTY	Blue Shield	Basic Coverage	849356063	1619149762	00002015100031467 40C	Family Member	9/17/2014	$ 156.54	$ 156.54	0%	$0.00	
21185	TX1	618139	510529	4/11/2015	4/17/2015	4/11/2015	4/17/2015	TX433	1	1	21185	1	HIDALGO COUNTY	Blue Shield	Basic Coverage	849356063	1003963828	00002015100031467 50C	Family Member	8/19/2014	$ 136.52	$ 136.52	0%	$0.00	
21185	TX1	618139	510529	4/11/2015	4/17/2015	4/11/2015	4/17/2015	TX433	1	1	21185	1	HIDALGO COUNTY	Blue Shield	Basic Coverage	849356063	1003963828	00002015100031467 50C	Family Member	8/19/2014	$ 32.38	$ 32.38	0%	$0.00	
21185	TX1	618139	510529	4/11/2015	4/17/2015	4/11/2015	4/17/2015	TX433	1	1	21185	1	HIDALGO COUNTY	Blue Shield	Basic Coverage	849356063	1003963828	00002015100031467 50C	Family Member	8/19/2014	$ 27.41	$ 27.41	0%	$0.00	
21185	TX1	618139	510529	4/11/2015	4/17/2015	4/11/2015	4/17/2015	TX433	1	1	21185	1	HIDALGO COUNTY	Blue Shield	Basic Coverage	849356063	1003963828	00002015100031467 50C	Family Member	8/19/2014	$ 15.20	$ 15.20	0%	$0.00	
21185	TX1	618139	510529	4/11/2015	4/17/2015	4/11/2015	4/17/2015	TX433	1	1	21185	1	HIDALGO COUNTY	Blue Shield	Basic Coverage	849356063	1689613838	00002015100031467 60C	Family Member	8/30/2014	$ 6.59	$ 6.59	0%	$0.00	
21185	TX1	618139	510529	4/11/2015	4/17/2015	4/11/2015	4/17/2015	TX433	1	1	21185	1	HIDALGO COUNTY	Blue Shield	Basic Coverage	849356063	1689613838	00002015100031467 60C	Family Member	8/30/2014	$ 74.04	$ 74.04	0%	$0.00	
21185	TX1	618139	510529	4/11/2015	4/17/2015	4/11/2015	4/17/2015	TX433	1	1	21185	1	HIDALGO COUNTY	Blue Shield	Basic Coverage	849356063	1376578385	00002015100031467 70C	Family Member	8/21/2014	$ 29.04	$ 29.04	0%	$0.00	
21185	TX1	618139	510529	4/11/2015	4/17/2015	4/11/2015	4/17/2015	TX433	1	1	21185	1	HIDALGO COUNTY	Blue Shield	Basic Coverage	849356063	1376578385	00002015100031467 70C	Family Member	9/4/2014	$ 38.59	$ 38.59	0%	$0.00	
21185	TX1	618139	510529	4/11/2015	4/17/2015	4/11/2015	4/17/2015	TX433	1	1	21185	1	HIDALGO COUNTY	Blue Shield	Basic Coverage	849356063	1376578385	00002015100031467 70C	Family Member	9/5/2014	$ 38.59	$ 38.59	0%	$0.00	
21185	TX1	618139	510529	4/11/2015	4/17/2015	4/11/2015	4/17/2015	TX433	1	1	21185	1	HIDALGO COUNTY	Blue Shield	Basic Coverage	843862825	1417163098	00002015104508 94Y60X	Single	4/7/2015	$ 11.96	$ 11.96	0%	$0.00	
21185	TX1	618139	510529	4/11/2015	4/17/2015	4/11/2015	4/17/2015	TX433	1	1	21185	1	HIDALGO COUNTY	Blue Shield	Basic Coverage	843862825	1417163098	00002015104508 94Y60X	Single	4/7/2015	$ 52.67	$ 52.67	0%	$0.00	

Account	Corporate Entity	Invoice Profile	Invoice Number	InvcPerFrDt	InvcPerToDt	ClmPerFrDt	ClmPerToDt	BARS CustNbr	Settlement Nbr	Association Nbr	Group Nbr	Section Nbr	Group Name	Coverage	Claim Type	Member ID	Provider ID	Document Control	Tier	Service Date	Gross Amt	Net Amt	Fee Percent	Fee Amt	Case Nbr
21185	TX1	618139	510529	4/11/2015	4/17/2015	4/11/2015	4/17/2015	TX433	1	1	21185	1	HIDALGO COUNTY	Blue Shield	Basic Coverage	840654794	1902082969	00002015107508P6410X	Single	3/31/2015	$ 113.70	$ 113.70	0%	$0.00	
21185	TX1	618139	510529	4/11/2015	4/17/2015	4/11/2015	4/17/2015	TX433	1	1	21185	1	HIDALGO COUNTY	Blue Shield	Basic Coverage	840036155	1205017084	00002015106501D32640X	Family Member	4/15/2015	$ 52.42	$ 52.42	0%	$0.00	
21185	TX1	618139	510529	4/11/2015	4/17/2015	4/11/2015	4/17/2015	TX433	1	1	21185	1	HIDALGO COUNTY	Blue Shield	Basic Coverage	840036155	1205017084	00002015106501D32640X	Family Member	4/15/2015	$ 10.92	$ 10.92	0%	$0.00	
21185	TX1	618139	510529	4/11/2015	4/17/2015	4/11/2015	4/17/2015	TX433	1	1	21185	1	HIDALGO COUNTY	Blue Shield	Basic Coverage	843249590	1730296047	00002015107501U57850X	Family Member	4/14/2015	$ 38.77	$ 38.77	0%	$0.00	
21185	TX1	618139	510529	4/11/2015	4/17/2015	4/11/2015	4/17/2015	TX433	1	1	21185	1	HIDALGO COUNTY	Blue Shield	Basic Coverage	837753289	1609066257	00002015104501U01470X	Family Member	4/2/2015	$ 67.85	$ 67.85	0%	$0.00	
21185	TX1	618139	510529	4/11/2015	4/17/2015	4/11/2015	4/17/2015	TX433	1	1	21185	1	HIDALGO COUNTY	Blue Shield	Basic Coverage	849133322	1629023460	00002015106501P22660X	Family Subscriber	4/8/2015	$ 50.58	$ 50.58	0%	$0.00	
21185	TX1	618139	510529	4/11/2015	4/17/2015	4/11/2015	4/17/2015	TX433	1	1	21185	1	HIDALGO COUNTY	Blue Shield	Basic Coverage	838079682	1982827150	00002015103031247 30C	Single	2/16/2015	$ 265.00	$ 265.00	0%	$0.00	
21185	TX1	618139	510529	4/11/2015	4/17/2015	4/11/2015	4/17/2015	TX433	1	1	21185	1	HIDALGO COUNTY	Blue Shield	Basic Coverage	838079682	1982827150	00002015103031247 30C	Single	2/16/2015	$ 185.00	$ 185.00	0%	$0.00	
21185	TX1	618139	510529	4/11/2015	4/17/2015	4/11/2015	4/17/2015	TX433	1	1	21185	1	HIDALGO COUNTY	Blue Shield	Basic Coverage	841335696	1427136357	00002015105506 3D970X	Single	2/19/2015	$ 5.50	$ 5.50	0%	$0.00	
21185	TX1	618139	510529	4/11/2015	4/17/2015	4/11/2015	4/17/2015	TX433	1	1	21185	1	HIDALGO COUNTY	Blue Shield	Basic Coverage	841335696	1427136357	00002015105506 3D970X	Single	2/19/2015	$ 5.50	$ 5.50	0%	$0.00	
21185	TX1	618139	510529	4/11/2015	4/17/2015	4/11/2015	4/17/2015	TX433	1	1	21185	1	HIDALGO COUNTY	Blue Shield	Basic Coverage	841444778	1619099124	00002015104501J01130X	Family Member	4/2/2015	$ 21.79	$ 21.79	0%	$0.00	
21185	TX1	618139	510529	4/11/2015	4/17/2015	4/11/2015	4/17/2015	TX433	1	1	21185	1	HIDALGO COUNTY	Blue Shield	Basic Coverage	831714262	1578684726	00002015104501A09000X	Single	4/10/2015	$ 31.79	$ 31.79	0%	$0.00	
21185	TX1	618139	510529	4/11/2015	4/17/2015	4/11/2015	4/17/2015	TX433	1	1	21185	1	HIDALGO COUNTY	Blue Shield	Basic Coverage	823514936	1861455735	00002015107500B7530X	Family Subscriber	4/10/2015	$ 82.68	$ 82.68	0%	$0.00	
21185	TX1	618139	510529	4/11/2015	4/17/2015	4/11/2015	4/17/2015	TX433	1	1	21185	1	HIDALGO COUNTY	Blue Shield	Basic Coverage	836448073	1881679751	00002015104509 98Y70X	Family Subscriber	4/10/2015	$ 9.08	$ 9.08	0%	$0.00	
21185	TX1	618139	510529	4/11/2015	4/17/2015	4/11/2015	4/17/2015	TX433	1	1	21185	1	HIDALGO COUNTY	Blue Shield	Basic Coverage	836448073	1881679751	00002015104509 98Y70X	Family Subscriber	4/10/2015	$ 11.51	$ 11.51	0%	$0.00	
21185	TX1	618139	510529	4/11/2015	4/17/2015	4/11/2015	4/17/2015	TX433	1	1	21185	1	HIDALGO COUNTY	Blue Shield	Basic Coverage	836448073	1881679751	00002015104509 98Y70X	Family Subscriber	4/10/2015	$ 8.34	$ 8.34	0%	$0.00	
21185	TX1	618139	510529	4/11/2015	4/17/2015	4/11/2015	4/17/2015	TX433	1	1	21185	1	HIDALGO COUNTY	Blue Shield	Basic Coverage	836448073	1881679751	00002015104509 98Y70X	Family Subscriber	4/10/2015	$ 1.85	$ 1.85	0%	$0.00	
21185	TX1	618139	510529	4/11/2015	4/17/2015	4/11/2015	4/17/2015	TX433	1	1	21185	1	HIDALGO COUNTY	Blue Shield	Basic Coverage	820921775	1336195429	00002015106 50A79060X	Family Member	3/23/2015	$ 34.71	$ 34.71	0%	$0.00	
21185	TX1	618139	510529	4/11/2015	4/17/2015	4/11/2015	4/17/2015	TX433	1	1	21185	1	HIDALGO COUNTY	Blue Shield	Basic Coverage	820921775	1336195429	00002015106 50A85780X	Family Member	3/23/2015	$ 101.83	$ 101.83	0%	$0.00	
21185	TX1	618139	510529	4/11/2015	4/17/2015	4/11/2015	4/17/2015	TX433	1	1	21185	1	HIDALGO COUNTY	Blue Shield	Basic Coverage	820921775	1336195429	00002015106 50A85780X	Family Member	3/23/2015	$ 9.48	$ 9.48	0%	$0.00	
21185	TX1	618139	510529	4/11/2015	4/17/2015	4/11/2015	4/17/2015	TX433	1	1	21185	1	HIDALGO COUNTY	Blue Shield	Basic Coverage	835589576	1023439163	00002015106509181G0X	Family Member	2/9/2015	$ 5.50	$ 5.50	0%	$0.00	
21185	TX1	618139	510529	4/11/2015	4/17/2015	4/11/2015	4/17/2015	TX433	1	1	21185	1	HIDALGO COUNTY	Blue Shield	Basic Coverage	835589576	1023439163	00002015106509181G0X	Family Member	2/9/2015	$ 5.50	$ 5.50	0%	$0.00	
21185	TX1	618139	510529	4/11/2015	4/17/2015	4/11/2015	4/17/2015	TX433	1	1	21185	1	HIDALGO COUNTY	Blue Shield	Basic Coverage	835589576	1023439163	00002015106509181G0X	Family Member	2/9/2015	$ 5.50	$ 5.50	0%	$0.00	
21185	TX1	618139	510529	4/11/2015	4/17/2015	4/11/2015	4/17/2015	TX433	1	1	21185	1	HIDALGO COUNTY	Blue Shield	Basic Coverage	835589576	1023439163	00002015106509181G0X	Family Member	2/9/2015	$ 5.50	$ 5.50	0%	$0.00	
21185	TX1	618139	510529	4/11/2015	4/17/2015	4/11/2015	4/17/2015	TX433	1	1	21185	1	HIDALGO COUNTY	Blue Shield	Basic Coverage	835589576	1023439163	00002015106509181G0X	Family Member	2/9/2015	$ 5.50	$ 5.50	0%	$0.00	
21185	TX1	618139	510529	4/11/2015	4/17/2015	4/11/2015	4/17/2015	TX433	1	1	21185	1	HIDALGO COUNTY	Blue Shield	Basic Coverage	843419446	1437260544	00002015105 0V27360X	Family Subscriber	4/6/2015	$ 38.77	$ 38.77	0%	$0.00	
21185	TX1	618139	510529	4/11/2015	4/17/2015	4/11/2015	4/17/2015	TX433	1	1	21185	1	HIDALGO COUNTY	Blue Shield	Basic Coverage	843419446	1437260544	00002015105 0V27360X	Family Subscriber	4/6/2015	$ 5.27	$ 5.27	0%	$0.00	
21185	TX1	618139	510529	4/11/2015	4/17/2015	4/11/2015	4/17/2015	TX433	1	1	21185	1	HIDALGO COUNTY	Blue Shield	Basic Coverage	830776377	1831242015	00002015107 50U46180X	Single	4/14/2015	$ 15.96	$ 15.96	0%	$0.00	
21185	TX1	618139	510529	4/11/2015	4/17/2015	4/11/2015	4/17/2015	TX433	1	1	21185	1	HIDALGO COUNTY	Blue Shield	Basic Coverage	830776377	1831242015	00002015107 50U46180X	Single	4/14/2015	$ 263.68	$ 263.68	0%	$0.00	
21185	TX1	618139	510529	4/11/2015	4/17/2015	4/11/2015	4/17/2015	TX433	1	1	21185	1	HIDALGO COUNTY	Blue Shield	Basic Coverage	840900313	1750461588	00002015090501X1660X	Family Subscriber	3/30/2015	$ 17.34	$ 17.34	0%	$0.00	
21185	TX1	618139	510529	4/11/2015	4/17/2015	4/11/2015	4/17/2015	TX433	1	1	21185	1	HIDALGO COUNTY	Blue Shield	Basic Coverage	831431186	1134416431	00002015085504332K0X	Family Subscriber	3/24/2015	$ 57.34	$ 57.34	0%	$0.00	
21185	TX1	618139	510529	4/11/2015	4/17/2015	4/11/2015	4/17/2015	TX433	1	1	21185	1	HIDALGO COUNTY	Blue Shield	Basic Coverage	831431186	1134416431	00002015085504332K0X	Family Subscriber	3/24/2015	$ 28.84	$ 28.84	0%	$0.00	
21185	TX1	618139	510529	4/11/2015	4/17/2015	4/11/2015	4/17/2015	TX433	1	1	21185	1	HIDALGO COUNTY	Blue Shield	Basic Coverage	831431186	1134416431	00002015085504332K0X	Family Subscriber	3/24/2015	$ 10.12	$ 10.12	0%	$0.00	
21185	TX1	618139	510529	4/11/2015	4/17/2015	4/11/2015	4/17/2015	TX433	1	1	21185	1	HIDALGO COUNTY	Blue Shield	Basic Coverage	831431186	1013913888	00002015106 50P96850X	Family Subscriber	4/14/2015	$ 54.21	$ 54.21	0%	$0.00	
21185	TX1	618139	510529	4/11/2015	4/17/2015	4/11/2015	4/17/2015	TX433	1	1	21185	1	HIDALGO COUNTY	Blue Shield	Basic Coverage	831431186	1013913888	00002015106 50P96850X	Family Subscriber	4/14/2015	$ 241.09	$ 241.09	0%	$0.00	
21185	TX1	618139	510529	4/11/2015	4/17/2015	4/11/2015	4/17/2015	TX433	1	1	21185	1	HIDALGO COUNTY	Blue Shield	Basic Coverage	831431186	1013913888	00002015106 50P96850X	Family Subscriber	4/14/2015	$ 12.39	$ 12.39	0%	$0.00	
21185	TX1	618139	510529	4/11/2015	4/17/2015	4/11/2015	4/17/2015	TX433	1	1	21185	1	HIDALGO COUNTY	Blue Shield	Basic Coverage	831431186	1013913888	00002015106 50P96850X	Family Subscriber	4/14/2015	$ 3.00	$ 3.00	0%	$0.00	
21185	TX1	618139	510529	4/11/2015	4/17/2015	4/11/2015	4/17/2015	TX433	1	1	21185	1	HIDALGO COUNTY	Blue Shield	Basic Coverage	820163050	1699197731	00002015107500B0220X	Single	4/14/2015	$ 34.71	$ 34.71	0%	$0.00	
21185	TX1	618139	510529	4/11/2015	4/17/2015	4/11/2015	4/17/2015	TX433	1	1	21185	1	HIDALGO COUNTY	Blue Shield	Basic Coverage	837948926	1770699639	00002015104501L71290X	Single	4/9/2015	$ 11.77	$ 11.77	0%	$0.00	
21185	TX1	618139	510529	4/11/2015	4/17/2015	4/11/2015	4/17/2015	TX433	1	1	21185	1	HIDALGO COUNTY	Blue Shield	Basic Coverage	837948926	1770699639	00002015104501L71290X	Single	4/9/2015	$ 90.85	$ 90.85	0%	$0.00	
21185	TX1	618139	510529	4/11/2015	4/17/2015	4/11/2015	4/17/2015	TX433	1	1	21185	1	HIDALGO COUNTY	Blue Shield	Basic Coverage	839931162	1023175403	00002015104506780Z0X	Single	4/6/2015	$ 45.14	$ 45.14	0%	$0.00	
21185	TX1	618139	510529	4/11/2015	4/17/2015	4/11/2015	4/17/2015	TX433	1	1	21185	1	HIDALGO COUNTY	Blue Shield	Basic Coverage	839931162	1023175403	00002015104506780Z0X	Single	4/6/2015	$ 4.06	$ 4.06	0%	$0.00	
21185	TX1	618139	510529	4/11/2015	4/17/2015	4/11/2015	4/17/2015	TX433	1	1	21185	1	HIDALGO COUNTY	Blue Shield	Basic Coverage	820637613	1437156486	00002015106501890D0X	Single	4/10/2015	$ 120.96	$ 120.96	0%	$0.00	
21185	TX1	618139	510529	4/11/2015	4/17/2015	4/11/2015	4/17/2015	TX433	1	1	21185	1	HIDALGO COUNTY	Blue Shield	Basic Coverage	838464575	1881679751	00002015085501076H0X	Single	3/23/2015	$ 6.19	$ 6.19	0%	$0.00	
21185	TX1	618139	510529	4/11/2015	4/17/2015	4/11/2015	4/17/2015	TX433	1	1	21185	1	HIDALGO COUNTY	Blue Shield	Basic Coverage	838464575	1881679751	00002015085501076H0X	Single	3/23/2015	$ 3.04	$ 3.04	0%	$0.00	
21185	TX1	618139	510529	4/11/2015	4/17/2015	4/11/2015	4/17/2015	TX433	1	1	21185	1	HIDALGO COUNTY	Blue Shield	Basic Coverage	838464575	1881679751	00002015085501076H0X	Single	3/23/2015	$ 2.89	$ 2.89	0%	$0.00	
21185	TX1	618139	510529	4/11/2015	4/17/2015	4/11/2015	4/17/2015	TX433	1	1	21185	1	HIDALGO COUNTY	Blue Shield	Basic Coverage	838464575	1881679751	00002015085501076H0X	Single	3/23/2015	$ 11.51	$ 11.51	0%	$0.00	
21185	TX1	618139	510529	4/11/2015	4/17/2015	4/11/2015	4/17/2015	TX433	1	1	21185	1	HIDALGO COUNTY	Blue Shield	Basic Coverage	838464575	1093792624	00002015103506S9020X	Single	3/21/2015	$ 67.85	$ 67.85	0%	$0.00	
21185	TX1	618139	510529	4/11/2015	4/17/2015	4/11/2015	4/17/2015	TX433	1	1	21185	1	HIDALGO COUNTY	Blue Shield	Basic Coverage	838464575	1093792624	00002015103506S9020X	Single	3/21/2015	$ 7.08	$ 7.08	0%	$0.00	
21185	TX1	618139	510529	4/11/2015	4/17/2015	4/11/2015	4/17/2015	TX433	1	1	21185	1	HIDALGO COUNTY	Blue Shield	Basic Coverage	838464575	1093792624	00002015103506S9020X	Single	3/21/2015	$ 2.89	$ 2.89	0%	$0.00	
21185	TX1	618139	510529	4/11/2015	4/17/2015	4/11/2015	4/17/2015	TX433	1	1	21185	1	HIDALGO COUNTY	Blue Shield	Basic Coverage	838464575	1093792624	00002015103506S9020X	Single	3/21/2015	$ 3.00	$ 3.00	0%	$0.00	
21185	TX1	618139	510529	4/11/2015	4/17/2015	4/11/2015	4/17/2015	TX433	1	1	21185	1	HIDALGO COUNTY	Blue Shield	Basic Coverage	841551407	1124006390	00002015105501 2Z700X	Single	4/13/2015	$ 67.85	$ 67.85	0%	$0.00	
21185	TX1	618139	510529	4/11/2015	4/17/2015	4/11/2015	4/17/2015	TX433	1	1	21185	1	HIDALGO COUNTY	Blue Shield	Basic Coverage	841551407	1124006390	00002015105501 2Z700X	Single	4/13/2015	$ 21.58	$ 21.58	0%	$0.00	
21185	TX1	618139	510529	4/11/2015	4/17/2015	4/11/2015	4/17/2015	TX433	1	1	21185	1	HIDALGO COUNTY	Blue Shield	Basic Coverage	832524926	1811944101	00002015080500D5310X	Family Member	3/16/2015	$ 1,366.35	$ 1,366.35	0%	$0.00	
21185	TX1	618139	510529	4/11/2015	4/17/2015	4/11/2015	4/17/2015	TX433	1	1	21185	1	HIDALGO COUNTY	Blue Shield	Basic Coverage	832524926	1811944101	00002015092507P5200X	Family Member	3/2/2015	$ 23.80	$ 23.80	0%	$0.00	

Account	Corporate Entity	Invoice Profile	Invoice Number	InvcPerFrDt	InvcPerToDt	ClmPerFrDt	ClmPerToDt	BARS CustNbr	Settlement Nbr	Association Nbr	Group Nbr	Section Nbr	Group Name	Coverage	Claim Type	Member ID	Provider ID	Document Control	Tier	Service Date	Gross Amt	Net Amt	Fee Percent	Fee Amt	Case Nbr
21185	TX1	618139	510529	4/11/2015	4/17/2015	4/11/2015	4/17/2015	TX433	1	1	21185	1	HIDALGO COUNTY	Blue Shield	Basic Coverage	832524926	1811944101	00002015092507P5200X	Family Member	3/2/2015	$ 21.05	$ 21.05	0%	$0.00	
21185	TX1	618139	510529	4/11/2015	4/17/2015	4/11/2015	4/17/2015	TX433	1	1	21185	1	HIDALGO COUNTY	Blue Shield	Basic Coverage	832524926	1811944101	00002015092507P5200X	Family Member	3/3/2015	$ 23.80	$ 23.80	0%	$0.00	
21185	TX1	618139	510529	4/11/2015	4/17/2015	4/11/2015	4/17/2015	TX433	1	1	21185	1	HIDALGO COUNTY	Blue Shield	Basic Coverage	844677674	1972681401	00002015150650F05440X	Family Subscriber	4/8/2015	$ 49.58	$ 49.58	0%	$0.00	
21185	TX1	618139	510529	4/11/2015	4/17/2015	4/11/2015	4/17/2015	TX433	1	1	21185	1	HIDALGO COUNTY	Blue Shield	Basic Coverage	839629102	1407904881	00002014021508G6600X	Family Member	1/17/2014	$ (87.13)	$ (87.13)	0%	$0.00	
21185	TX1	618139	510529	4/11/2015	4/17/2015	4/11/2015	4/17/2015	TX433	1	1	21185	1	HIDALGO COUNTY	Blue Shield	Basic Coverage	839629102	1407904881	00002014021508G6600X	Family Member	1/17/2014	$ 87.13	$ 87.13	0%	$0.00	
21185	TX1	618139	510529	4/11/2015	4/17/2015	4/11/2015	4/17/2015	TX433	1	1	21185	1	HIDALGO COUNTY	Blue Shield	Basic Coverage	839629102	1407904881	00002014021508G6600X	Family Member	1/17/2014	$ (33.29)	$ (33.29)	0%	$0.00	
21185	TX1	618139	510529	4/11/2015	4/17/2015	4/11/2015	4/17/2015	TX433	1	1	21185	1	HIDALGO COUNTY	Blue Shield	Basic Coverage	839629102	1407904881	00002014021508G6600X	Family Member	1/17/2014	$ 68.29	$ 68.29	0%	$0.00	
21185	TX1	618139	510529	4/11/2015	4/17/2015	4/11/2015	4/17/2015	TX433	1	1	21185	1	HIDALGO COUNTY	Blue Shield	Basic Coverage	839629102	1407904881	00002014021508G6600X	Family Member	1/17/2014	$ (30.40)	$ (30.40)	0%	$0.00	
21185	TX1	618139	510529	4/11/2015	4/17/2015	4/11/2015	4/17/2015	TX433	1	1	21185	1	HIDALGO COUNTY	Blue Shield	Basic Coverage	839629102	1407904881	00002014021508G6600X	Family Member	1/17/2014	$ 30.40	$ 30.40	0%	$0.00	
21185	TX1	618139	510529	4/11/2015	4/17/2015	4/11/2015	4/17/2015	TX433	1	1	21185	1	HIDALGO COUNTY	Blue Shield	Basic Coverage	839629102	1407904881	00002014021508G6600X	Family Member	1/17/2014	$ (19.65)	$ (19.65)	0%	$0.00	
21185	TX1	618139	510529	4/11/2015	4/17/2015	4/11/2015	4/17/2015	TX433	1	1	21185	1	HIDALGO COUNTY	Blue Shield	Basic Coverage	839629102	1407904881	00002014021508G6600X	Family Member	1/17/2014	$ 19.65	$ 19.65	0%	$0.00	
21185	TX1	618139	510529	4/11/2015	4/17/2015	4/11/2015	4/17/2015	TX433	1	1	21185	1	HIDALGO COUNTY	Blue Shield	Basic Coverage	839629102	1407904881	00002014021508G6600X	Family Member	1/17/2014	$ (19.66)	$ (19.66)	0%	$0.00	
21185	TX1	618139	510529	4/11/2015	4/17/2015	4/11/2015	4/17/2015	TX433	1	1	21185	1	HIDALGO COUNTY	Blue Shield	Basic Coverage	839629102	1407904881	00002014021508G6600X	Family Member	1/17/2014	$ 19.66	$ 19.66	0%	$0.00	
21185	TX1	618139	510529	4/11/2015	4/17/2015	4/11/2015	4/17/2015	TX433	1	1	21185	1	HIDALGO COUNTY	Blue Shield	Basic Coverage	839629102	1407904881	00002014021508G6600X	Family Member	1/17/2014	$ (175.83)	$ (175.83)	0%	$0.00	
21185	TX1	618139	510529	4/11/2015	4/17/2015	4/11/2015	4/17/2015	TX433	1	1	21185	1	HIDALGO COUNTY	Blue Shield	Basic Coverage	839629102	1407904881	00002014021508G6600X	Family Member	1/17/2014	$ 175.83	$ 175.83	0%	$0.00	
21185	TX1	618139	510529	4/11/2015	4/17/2015	4/11/2015	4/17/2015	TX433	1	1	21185	1	HIDALGO COUNTY	Blue Shield	Basic Coverage	839629102	1407904881	00002014021508G6600X	Family Member	1/17/2014	$ (19.65)	$ (19.65)	0%	$0.00	
21185	TX1	618139	510529	4/11/2015	4/17/2015	4/11/2015	4/17/2015	TX433	1	1	21185	1	HIDALGO COUNTY	Blue Shield	Basic Coverage	839629102	1407904881	00002014021508G6600X	Family Member	1/17/2014	$ 19.65	$ 19.65	0%	$0.00	
21185	TX1	618139	510529	4/11/2015	4/17/2015	4/11/2015	4/17/2015	TX433	1	1	21185	1	HIDALGO COUNTY	Blue Shield	Basic Coverage	839629102	1407904881	00002014021508G6600X	Family Member	1/17/2014	$ (19.65)	$ (19.65)	0%	$0.00	
21185	TX1	618139	510529	4/11/2015	4/17/2015	4/11/2015	4/17/2015	TX433	1	1	21185	1	HIDALGO COUNTY	Blue Shield	Basic Coverage	839629102	1407904881	00002014021508G6600X	Family Member	1/17/2014	$ 19.65	$ 19.65	0%	$0.00	
21185	TX1	618139	510529	4/11/2015	4/17/2015	4/11/2015	4/17/2015	TX433	1	1	21185	1	HIDALGO COUNTY	Blue Shield	Basic Coverage	839629102	1407904881	00002014021508G6600X	Family Member	1/17/2014	$ (19.66)	$ (19.66)	0%	$0.00	
21185	TX1	618139	510529	4/11/2015	4/17/2015	4/11/2015	4/17/2015	TX433	1	1	21185	1	HIDALGO COUNTY	Blue Shield	Basic Coverage	839629102	1407904881	00002014021508G6600X	Family Member	1/17/2014	$ 19.66	$ 19.66	0%	$0.00	
21185	TX1	618139	510529	4/11/2015	4/17/2015	4/11/2015	4/17/2015	TX433	1	1	21185	1	HIDALGO COUNTY	Blue Shield	Basic Coverage	839629102	1407904881	00002014021508G6600X	Family Member	1/17/2014	$ (36.41)	$ (36.41)	0%	$0.00	
21185	TX1	618139	510529	4/11/2015	4/17/2015	4/11/2015	4/17/2015	TX433	1	1	21185	1	HIDALGO COUNTY	Blue Shield	Basic Coverage	839629102	1407904881	00002014021508G6600X	Family Member	1/17/2014	$ 36.41	$ 36.41	0%	$0.00	
21185	TX1	618139	510529	4/11/2015	4/17/2015	4/11/2015	4/17/2015	TX433	1	1	21185	1	HIDALGO COUNTY	Blue Shield	Basic Coverage	839629102	1407904881	00002014021508G6600X	Family Member	1/17/2014	$ (19.65)	$ (19.65)	0%	$0.00	
21185	TX1	618139	510529	4/11/2015	4/17/2015	4/11/2015	4/17/2015	TX433	1	1	21185	1	HIDALGO COUNTY	Blue Shield	Basic Coverage	839629102	1407904881	00002014021508G6600X	Family Member	1/17/2014	$ 19.65	$ 19.65	0%	$0.00	
21185	TX1	618139	510529	4/11/2015	4/17/2015	4/11/2015	4/17/2015	TX433	1	1	21185	1	HIDALGO COUNTY	Blue Shield	Basic Coverage	839629102	1407904881	00002014021508G6600X	Family Member	1/17/2014	$ (149.95)	$ (149.95)	0%	$0.00	
21185	TX1	618139	510529	4/11/2015	4/17/2015	4/11/2015	4/17/2015	TX433	1	1	21185	1	HIDALGO COUNTY	Blue Shield	Basic Coverage	839629102	1407904881	00002014021508G6600X	Family Member	1/17/2014	$ 149.95	$ 149.95	0%	$0.00	
21185	TX1	618139	510529	4/11/2015	4/17/2015	4/11/2015	4/17/2015	TX433	1	1	21185	1	HIDALGO COUNTY	Blue Shield	Basic Coverage	839629102	1407904881	00002014021508G6600X	Family Member	1/17/2014	$ (19.65)	$ (19.65)	0%	$0.00	
21185	TX1	618139	510529	4/11/2015	4/17/2015	4/11/2015	4/17/2015	TX433	1	1	21185	1	HIDALGO COUNTY	Blue Shield	Basic Coverage	839629102	1407904881	00002014021508G6600X	Family Member	1/17/2014	$ 19.65	$ 19.65	0%	$0.00	
21185	TX1	618139	510529	4/11/2015	4/17/2015	4/11/2015	4/17/2015	TX433	1	1	21185	1	HIDALGO COUNTY	Blue Shield	Basic Coverage	839629102	1407904881	00002014021508G6600X	Family Member	1/17/2014	$ (30.74)	$ (30.74)	0%	$0.00	
21185	TX1	618139	510529	4/11/2015	4/17/2015	4/11/2015	4/17/2015	TX433	1	1	21185	1	HIDALGO COUNTY	Blue Shield	Basic Coverage	839629102	1407904881	00002014021508G6600X	Family Member	1/17/2014	$ 30.74	$ 30.74	0%	$0.00	
21185	TX1	618139	510529	4/11/2015	4/17/2015	4/11/2015	4/17/2015	TX433	1	1	21185	1	HIDALGO COUNTY	Blue Shield	Basic Coverage	839629102	1407904881	00002014021508G6600X	Family Member	1/17/2014	$ (12.69)	$ (12.69)	0%	$0.00	
21185	TX1	618139	510529	4/11/2015	4/17/2015	4/11/2015	4/17/2015	TX433	1	1	21185	1	HIDALGO COUNTY	Blue Shield	Basic Coverage	839629102	1407904881	00002014021508G6600X	Family Member	1/17/2014	$ 12.69	$ 12.69	0%	$0.00	
21185	TX1	618139	510529	4/11/2015	4/17/2015	4/11/2015	4/17/2015	TX433	1	1	21185	1	HIDALGO COUNTY	Blue Shield	Basic Coverage	839629102	1407904881	00002014021508G6600X	Family Member	1/17/2014	$ (9.03)	$ (9.03)	0%	$0.00	
21185	TX1	618139	510529	4/11/2015	4/17/2015	4/11/2015	4/17/2015	TX433	1	1	21185	1	HIDALGO COUNTY	Blue Shield	Basic Coverage	839629102	1407904881	00002014021508G6600X	Family Member	1/17/2014	$ 9.03	$ 9.03	0%	$0.00	
21185	TX1	618139	510529	4/11/2015	4/17/2015	4/11/2015	4/17/2015	TX433	1	1	21185	1	HIDALGO COUNTY	Blue Shield	Basic Coverage	839629102	1407904881	00002014021508G6600X	Family Member	1/17/2014	$ (3.00)	$ (3.00)	0%	$0.00	
21185	TX1	618139	510529	4/11/2015	4/17/2015	4/11/2015	4/17/2015	TX433	1	1	21185	1	HIDALGO COUNTY	Blue Shield	Basic Coverage	839629102	1407904881	00002014021508G6600X	Family Member	1/17/2014	$ 3.00	$ 3.00	0%	$0.00	
21185	TX1	618139	510529	4/11/2015	4/17/2015	4/11/2015	4/17/2015	TX433	1	1	21185	1	HIDALGO COUNTY	Blue Shield	Basic Coverage	839629102	1407904881	00002014021508G6600X	Family Member	1/17/2014	$ (5.94)	$ (5.94)	0%	$0.00	
21185	TX1	618139	510529	4/11/2015	4/17/2015	4/11/2015	4/17/2015	TX433	1	1	21185	1	HIDALGO COUNTY	Blue Shield	Basic Coverage	839629102	1407904881	00002014021508G6600X	Family Member	1/17/2014	$ 5.94	$ 5.94	0%	$0.00	
21185	TX1	618139	510529	4/11/2015	4/17/2015	4/11/2015	4/17/2015	TX433	1	1	21185	1	HIDALGO COUNTY	Blue Shield	Basic Coverage	839629102	1407904881	00002014021508G6600X	Family Member	1/17/2014	$ (3.16)	$ (3.16)	0%	$0.00	
21185	TX1	618139	510529	4/11/2015	4/17/2015	4/11/2015	4/17/2015	TX433	1	1	21185	1	HIDALGO COUNTY	Blue Shield	Basic Coverage	839629102	1407904881	00002014021508G6600X	Family Member	1/17/2014	$ 3.16	$ 3.16	0%	$0.00	
21185	TX1	618139	510529	4/11/2015	4/17/2015	4/11/2015	4/17/2015	TX433	1	1	21185	1	HIDALGO COUNTY	Blue Shield	Basic Coverage	839629102	1407904881	00002014021508G6600X	Family Member	1/17/2014	$ (3.00)	$ (3.00)	0%	$0.00	
21185	TX1	618139	510529	4/11/2015	4/17/2015	4/11/2015	4/17/2015	TX433	1	1	21185	1	HIDALGO COUNTY	Blue Shield	Basic Coverage	839629102	1407904881	00002014021508G6600X	Family Member	1/17/2014	$ 3.00	$ 3.00	0%	$0.00	
21185	TX1	618139	510529	4/11/2015	4/17/2015	4/11/2015	4/17/2015	TX433	1	1	21185	1	HIDALGO COUNTY	Blue Shield	Basic Coverage	839629102	1407904881	00002014021508G6600X	Family Member	1/17/2014	$ (11.01)	$ (11.01)	0%	$0.00	
21185	TX1	618139	510529	4/11/2015	4/17/2015	4/11/2015	4/17/2015	TX433	1	1	21185	1	HIDALGO COUNTY	Blue Shield	Basic Coverage	839629102	1407904881	00002014021508G6600X	Family Member	1/17/2014	$ 11.01	$ 11.01	0%	$0.00	
21185	TX1	618139	510529	4/11/2015	4/17/2015	4/11/2015	4/17/2015	TX433	1	1	21185	1	HIDALGO COUNTY	Blue Shield	Basic Coverage	839629102	1407904881	00002014021508G6600X	Family Member	1/17/2014	$ (15.01)	$ (15.01)	0%	$0.00	
21185	TX1	618139	510529	4/11/2015	4/17/2015	4/11/2015	4/17/2015	TX433	1	1	21185	1	HIDALGO COUNTY	Blue Shield	Basic Coverage	839629102	1407904881	00002014021508G6600X	Family Member	1/17/2014	$ 15.01	$ 15.01	0%	$0.00	
21185	TX1	618139	510529	4/11/2015	4/17/2015	4/11/2015	4/17/2015	TX433	1	1	21185	1	HIDALGO COUNTY	Blue Shield	Basic Coverage	839629102	1407904881	00002014021508G6600X	Family Member	1/17/2014	$ (15.01)	$ (15.01)	0%	$0.00	
21185	TX1	618139	510529	4/11/2015	4/17/2015	4/11/2015	4/17/2015	TX433	1	1	21185	1	HIDALGO COUNTY	Blue Shield	Basic Coverage	839629102	1407904881	00002014021508G6600X	Family Member	1/17/2014	$ 15.01	$ 15.01	0%	$0.00	
21185	TX1	618139	510529	4/11/2015	4/17/2015	4/11/2015	4/17/2015	TX433	1	1	21185	1	HIDALGO COUNTY	Blue Shield	Basic Coverage	839629102	1407904881	00002014021508G6600X	Family Member	1/17/2014	$ (4.94)	$ (4.94)	0%	$0.00	
21185	TX1	618139	510529	4/11/2015	4/17/2015	4/11/2015	4/17/2015	TX433	1	1	21185	1	HIDALGO COUNTY	Blue Shield	Basic Coverage	839629102	1407904881	00002014021508G6600X	Family Member	1/17/2014	$ 4.94	$ 4.94	0%	$0.00	
21185	TX1	618139	510529	4/11/2015	4/17/2015	4/11/2015	4/17/2015	TX433	1	1	21185	1	HIDALGO COUNTY	Blue Shield	Basic Coverage	839629102	1407904881	00002014021508G6600X	Family Member	1/17/2014	$ (11.01)	$ (11.01)	0%	$0.00	
21185	TX1	618139	510529	4/11/2015	4/17/2015	4/11/2015	4/17/2015	TX433	1	1	21185	1	HIDALGO COUNTY	Blue Shield	Basic Coverage	839629102	1407904881	00002014021508G6600X	Family Member	1/17/2014	$ 11.01	$ 11.01	0%	$0.00	
21185	TX1	618139	510529	4/11/2015	4/17/2015	4/11/2015	4/17/2015	TX433	1	1	21185	1	HIDALGO COUNTY	Blue Shield	Basic Coverage	842747213	1679825681	00002015104505911Z0X	Single	2/26/2015	$ 31.79	$ 31.79	0%	$0.00	
21185	TX1	618139	510529	4/11/2015	4/17/2015	4/11/2015	4/17/2015	TX433	1	1	21185	1	HIDALGO COUNTY	Blue Shield	Basic Coverage	842747213	1679825681	00002015104505911Z0X	Single	2/26/2015	$ 108.71	$ 108.71	0%	$0.00	
21185	TX1	618139	510529	4/11/2015	4/17/2015	4/11/2015	4/17/2015	TX433	1	1	21185	1	HIDALGO COUNTY	Blue Shield	Basic Coverage	842747213	1679825681	00002015104505911Z0X	Single	2/26/2015	$ 5.76	$ 5.76	0%	$0.00	
21185	TX1	618139	510529	4/11/2015	4/17/2015	4/11/2015	4/17/2015	TX433	1	1	21185	1	HIDALGO COUNTY	Blue Shield	Basic Coverage	842747213	1679825681	00002015107502Q1550X	Single	3/12/2015	$ 73.71	$ 73.71	0%	$0.00	
21185	TX1	618139	510529	4/11/2015	4/17/2015	4/11/2015	4/17/2015	TX433	1	1	21185	1	HIDALGO COUNTY	Blue Shield	Basic Coverage	839347918	1457455578	00002015104508D5910X	Family Subscriber	4/13/2015	$ 6.14	$ 6.14	0%	$0.00	
21185	TX1	618139	510529	4/11/2015	4/17/2015	4/11/2015	4/17/2015	TX433	1	1	21185	1	HIDALGO COUNTY	Blue Shield	Basic Coverage	839347918	1457455578	00002015104508D5910X	Family Subscriber	4/13/2015	$ 7.71	$ 7.71	0%	$0.00	
21185	TX1	618139	510529	4/11/2015	4/17/2015	4/11/2015	4/17/2015	TX433	1	1	21185	1	HIDALGO COUNTY	Blue Shield	Basic Coverage	839347918	1457455578	00002015104508D5910X	Family Subscriber	4/13/2015	$ 10.07	$ 10.07	0%	$0.00	
21185	TX1	618139	510529	4/11/2015	4/17/2015	4/11/2015	4/17/2015	TX433	1	1	21185	1	HIDALGO COUNTY	Blue Shield	Basic Coverage	839347918	1457455578	00002015104508D5910X	Family Subscriber	4/13/2015	$ 7.08	$ 7.08	0%	$0.00	
21185	TX1	618139	510529	4/11/2015	4/17/2015	4/11/2015	4/17/2015	TX433	1	1	21185	1	HIDALGO COUNTY	Blue Shield	Basic Coverage	839347918	1457455578	00002015104508D5910X	Family Subscriber	4/13/2015	$ 3.00	$ 3.00	0%	$0.00	
21185	TX1	618139	510529	4/11/2015	4/17/2015	4/11/2015	4/17/2015	TX433	1	1	21185	1	HIDALGO COUNTY	Blue Shield	Basic Coverage	839347918	1457656647	00002015105O504X60X	Family Member	4/14/2015	$ 34.71	$ 34.71	0%	$0.00	
21185	TX1	618139	510529	4/11/2015	4/17/2015	4/11/2015	4/17/2015	TX433	1	1	21185	1	HIDALGO COUNTY	Blue Shield	Basic Coverage	839347918	1457656647	00002015106O504X60X	Family Member	4/14/2015	$ 10.92	$ 10.92	0%	$0.00	
21185	TX1	618139	510529	4/11/2015	4/17/2015	4/11/2015	4/17/2015	TX433	1	1	21185	1	HIDALGO COUNTY	Blue Shield	Basic Coverage	841738754	1508070038	00002015106O50P81470X	Family Member	4/15/2015	$ 34.71	$ 34.71	0%	$0.00	
21185	TX1	618139	510529	4/11/2015	4/17/2015	4/11/2015	4/17/2015	TX433	1	1	21185	1	HIDALGO COUNTY	Blue Shield	Basic Coverage	840315407	1619099124	00002015104O50H96130X	Family Member	4/3/2015	$ 54.21	$ 54.21	0%	$0.00	
21185	TX1	618139	510529	4/11/2015	4/17/2015	4/11/2015	4/17/2015	TX433	1	1	21185	1	HIDALGO COUNTY	Blue Shield	Basic Coverage	843598823	1861437782	00002015106503463Y0X	Family Member	4/13/2015	$ 108.70	$ 108.70	0%	$0.00	
21185	TX1	618139	510529	4/11/2015	4/17/2015	4/11/2015	4/17/2015	TX433	1	1	21185	1	HIDALGO COUNTY	Blue Shield	Basic Coverage	843598823	1861437782	00002015106503463Y0X	Family Member	4/13/2015	$ 63.55	$ 63.55	0%	$0.00	
21185	TX1	618139	510529	4/11/2015	4/17/2015	4/11/2015	4/17/2015	TX433	1	1	21185	1	HIDALGO COUNTY	Blue Shield	Basic Coverage	843598823	1861437782	00002015106503463Y0X	Family Member	4/13/2015	$ 15.08	$ 15.08	0%	$0.00	
21185	TX1	618139	510529	4/11/2015	4/17/2015	4/11/2015	4/17/2015	TX433	1	1	21185	1	HIDALGO COUNTY	Blue Shield	Basic Coverage	843598823	1861437782	00002015106503463Y0X	Family Member	4/13/2015	$ 15.08	$ 15.08	0%	$0.00	
21185	TX1	618139	510529	4/11/2015	4/17/2015	4/11/2015	4/17/2015	TX433	1	1	21185	1	HIDALGO COUNTY	Blue Shield	Basic Coverage	843598823	1861437782	00002015106503463Y0X	Family Member	4/13/2015	$ 15.08	$ 15.08	0%	$0.00	

Account	Corporate Entity	Invoice Profile	Invoice Number	InvcPerFrDt	InvcPerToDt	ClmPerFrDt	ClmPerToDt	BARS CustNbr	Settlement Nbr	Association Nbr	Group Nbr	Section Nbr	Group Name	Coverage	Claim Type	Member ID	Provider ID	Document Control	Tier	Service Date	Gross Amt	Net Amt	Fee Percent	Fee Amt	Case Nbr
21185	TX1	618139	510529	4/11/2015	4/17/2015	4/11/2015	4/17/2015	TX433	1	1	21185	1	HIDALGO COUNTY	Blue Shield	Basic Coverage	843598823	1104855717	00002015106506425X70X	Family Subscriber	4/8/2015	$ 78.58	$ 78.58	0%	$0.00	
21185	TX1	618139	510529	4/11/2015	4/17/2015	4/11/2015	4/17/2015	TX433	1	1	21185	1	HIDALGO COUNTY	Blue Shield	Basic Coverage	843598823	1104855717	00002015107507D2320X	Family Subscriber	4/8/2015	$ 17.55	$ 17.55	0%	$0.00	
21185	TX1	618139	510529	4/11/2015	4/17/2015	4/11/2015	4/17/2015	TX433	1	1	21185	1	HIDALGO COUNTY	Blue Shield	Basic Coverage	849270124	1326246901	00002015100050Y41030X	Family Subscriber	4/6/2015	$ 16.36	$ 16.36	0%	$0.00	
21185	TX1	618139	510529	4/11/2015	4/17/2015	4/11/2015	4/17/2015	TX433	1	1	21185	1	HIDALGO COUNTY	Blue Shield	Basic Coverage	849270124	1326246901	00002015100050Y41030X	Family Subscriber	4/6/2015	$ 3.85	$ 3.85	0%	$0.00	
21185	TX1	618139	510529	4/11/2015	4/17/2015	4/11/2015	4/17/2015	TX433	1	1	21185	1	HIDALGO COUNTY	Blue Shield	Basic Coverage	849270124	1326246901	00002015100050Y41030X	Family Subscriber	4/6/2015	$ 3.58	$ 3.58	0%	$0.00	
21185	TX1	618139	510529	4/11/2015	4/17/2015	4/11/2015	4/17/2015	TX433	1	1	21185	1	HIDALGO COUNTY	Blue Shield	Basic Coverage	849270124	1326246901	00002015100050Y41030X	Family Subscriber	4/6/2015	$ 3.00	$ 3.00	0%	$0.00	
21185	TX1	618139	510529	4/11/2015	4/17/2015	4/11/2015	4/17/2015	TX433	1	1	21185	1	HIDALGO COUNTY	Blue Shield	Basic Coverage	827928066	1437370681	00002015100003146830C	Family Member	8/14/2014	$ 29.04	$ 29.04	0%	$0.00	
21185	TX1	618139	510529	4/11/2015	4/17/2015	4/11/2015	4/17/2015	TX433	1	1	21185	1	HIDALGO COUNTY	Blue Shield	Basic Coverage	827928066	1437370681	00002015100003146830C	Family Member	8/28/2014	$ 40.25	$ 40.25	0%	$0.00	
21185	TX1	618139	510529	4/11/2015	4/17/2015	4/11/2015	4/17/2015	TX433	1	1	21185	1	HIDALGO COUNTY	Blue Shield	Basic Coverage	827928066	1437370681	00002015100003146830C	Family Member	9/11/2014	$ 29.04	$ 29.04	0%	$0.00	
21185	TX1	618139	510529	4/11/2015	4/17/2015	4/11/2015	4/17/2015	TX433	1	1	21185	1	HIDALGO COUNTY	Blue Shield	Basic Coverage	827928066	1437370681	00002015100003146830C	Family Member	9/25/2014	$ 29.04	$ 29.04	0%	$0.00	
21185	TX1	618139	510529	4/11/2015	4/17/2015	4/11/2015	4/17/2015	TX433	1	1	21185	1	HIDALGO COUNTY	Blue Shield	Basic Coverage	845965635	1023439163	00002015106507343H0X	Family Member	2/15/2015	$ 5.50	$ 5.50	0%	$0.00	
21185	TX1	618139	510529	4/11/2015	4/17/2015	4/11/2015	4/17/2015	TX433	1	1	21185	1	HIDALGO COUNTY	Blue Shield	Basic Coverage	845965635	1023439163	00002015106507343H0X	Family Member	2/15/2015	$ 5.50	$ 5.50	0%	$0.00	
21185	TX1	618139	510529	4/11/2015	4/17/2015	4/11/2015	4/17/2015	TX433	1	1	21185	1	HIDALGO COUNTY	Blue Shield	Basic Coverage	845965635	1023439163	00002015106507343H0X	Family Member	2/15/2015	$ 5.50	$ 5.50	0%	$0.00	
21185	TX1	618139	510529	4/11/2015	4/17/2015	4/11/2015	4/17/2015	TX433	1	1	21185	1	HIDALGO COUNTY	Blue Shield	Basic Coverage	845965635	1023439163	00002015106507343H0X	Family Member	2/15/2015	$ 5.50	$ 5.50	0%	$0.00	
21185	TX1	618139	510529	4/11/2015	4/17/2015	4/11/2015	4/17/2015	TX433	1	1	21185	1	HIDALGO COUNTY	Blue Shield	Basic Coverage	839605049	1396867636	00002015103508I2L00X	Single	4/8/2015	$ 1.51	$ 1.51	0%	$0.00	
21185	TX1	618139	510529	4/11/2015	4/17/2015	4/11/2015	4/17/2015	TX433	1	1	21185	1	HIDALGO COUNTY	Blue Shield	Basic Coverage	839605049	1396867636	00002015103508I2L00X	Single	4/8/2015	$ 7.08	$ 7.08	0%	$0.00	
21185	TX1	618139	510529	4/11/2015	4/17/2015	4/11/2015	4/17/2015	TX433	1	1	21185	1	HIDALGO COUNTY	Blue Shield	Basic Coverage	847954433	1306830310	00002015103502389H50X	Family Subscriber	4/13/2015	$ 54.21	$ 54.21	0%	$0.00	
21185	TX1	618139	510529	4/11/2015	4/17/2015	4/11/2015	4/17/2015	TX433	1	1	21185	1	HIDALGO COUNTY	Blue Shield	Basic Coverage	820865499	1598980526	00002015105500052J10X	Single	4/14/2015	$ 34.71	$ 34.71	0%	$0.00	
21185	TX1	618139	510529	4/11/2015	4/17/2015	4/11/2015	4/17/2015	TX433	1	1	21185	1	HIDALGO COUNTY	Blue Shield	Basic Coverage	841659000	1982827150	00002015103031240 90C	Family Member	2/12/2015	$ 419.30	$ 419.30	0%	$0.00	
21185	TX1	618139	510529	4/11/2015	4/17/2015	4/11/2015	4/17/2015	TX433	1	1	21185	1	HIDALGO COUNTY	Blue Shield	Basic Coverage	841659000	1982827150	00002015103031240 90C	Family Member	2/12/2015	$ 125.30	$ 125.30	0%	$0.00	
21185	TX1	618139	510529	4/11/2015	4/17/2015	4/11/2015	4/17/2015	TX433	1	1	21185	1	HIDALGO COUNTY	Blue Shield	Basic Coverage	841659000	1982827150	00002015103031240 90C	Family Member	2/14/2015	$ 108.50	$ 108.50	0%	$0.00	
21185	TX1	618139	510529	4/11/2015	4/17/2015	4/11/2015	4/17/2015	TX433	1	1	21185	1	HIDALGO COUNTY	Blue Shield	Basic Coverage	841659000	1982827150	00002015103031240 90C	Family Member	2/13/2015	$ 108.50	$ 108.50	0%	$0.00	
21185	TX1	618139	510529	4/11/2015	4/17/2015	4/11/2015	4/17/2015	TX433	1	1	21185	1	HIDALGO COUNTY	Blue Shield	Basic Coverage	841659000	1023439163	00002015106502335H0X	Family Member	2/15/2015	$ 3.85	$ 3.85	0%	$0.00	
21185	TX1	618139	510529	4/11/2015	4/17/2015	4/11/2015	4/17/2015	TX433	1	1	21185	1	HIDALGO COUNTY	Blue Shield	Basic Coverage	841659000	1023439163	00002015106503927H0X	Family Member	2/14/2015	$ 3.85	$ 3.85	0%	$0.00	
21185	TX1	618139	510529	4/11/2015	4/17/2015	4/11/2015	4/17/2015	TX433	1	1	21185	1	HIDALGO COUNTY	Blue Shield	Basic Coverage	841659000	1023439163	00002015106503992H0X	Family Member	2/13/2015	$ 3.85	$ 3.85	0%	$0.00	
21185	TX1	618139	510529	4/11/2015	4/17/2015	4/11/2015	4/17/2015	TX433	1	1	21185	1	HIDALGO COUNTY	Blue Shield	Basic Coverage	841659000	1023439163	00002015106507293H0X	Family Member	2/12/2015	$ 3.85	$ 3.85	0%	$0.00	
21185	TX1	618139	510529	4/11/2015	4/17/2015	4/11/2015	4/17/2015	TX433	1	1	21185	1	HIDALGO COUNTY	Blue Shield	Basic Coverage	841659000	1023439163	00002015106507293H0X	Family Member	2/12/2015	$ 3.85	$ 3.85	0%	$0.00	
21185	TX1	618139	510529	4/11/2015	4/17/2015	4/11/2015	4/17/2015	TX433	1	1	21185	1	HIDALGO COUNTY	Blue Shield	Basic Coverage	841659000	1023439163	00002015106507293H0X	Family Member	2/12/2015	$ 3.85	$ 3.85	0%	$0.00	
21185	TX1	618139	510529	4/11/2015	4/17/2015	4/11/2015	4/17/2015	TX433	1	1	21185	1	HIDALGO COUNTY	Blue Shield	Basic Coverage	841659000	1023439163	00002015106507293H0X	Family Member	2/12/2015	$ 3.85	$ 3.85	0%	$0.00	
21185	TX1	618139	510529	4/11/2015	4/17/2015	4/11/2015	4/17/2015	TX433	1	1	21185	1	HIDALGO COUNTY	Blue Shield	Basic Coverage	841659000	1023439163	00002015106507293H0X	Family Member	2/12/2015	$ 3.85	$ 3.85	0%	$0.00	
21185	TX1	618139	510529	4/11/2015	4/17/2015	4/11/2015	4/17/2015	TX433	1	1	21185	1	HIDALGO COUNTY	Blue Shield	Basic Coverage	841659000	1023439163	00002015106507293H0X	Family Member	2/12/2015	$ 3.85	$ 3.85	0%	$0.00	
21185	TX1	618139	510529	4/11/2015	4/17/2015	4/11/2015	4/17/2015	TX433	1	1	21185	1	HIDALGO COUNTY	Blue Shield	Basic Coverage	841659000	1023439163	00002015106507293H0X	Family Member	2/12/2015	$ 3.85	$ 3.85	0%	$0.00	
21185	TX1	618139	510529	4/11/2015	4/17/2015	4/11/2015	4/17/2015	TX433	1	1	21185	1	HIDALGO COUNTY	Blue Shield	Basic Coverage	841659000	1023439163	00002015106507293H0X	Family Member	2/12/2015	$ 3.85	$ 3.85	0%	$0.00	
21185	TX1	618139	510529	4/11/2015	4/17/2015	4/11/2015	4/17/2015	TX433	1	1	21185	1	HIDALGO COUNTY	Blue Shield	Basic Coverage	841659000	1023439163	00002015106507293H0X	Family Member	2/12/2015	$ 3.85	$ 3.85	0%	$0.00	
21185	TX1	618139	510529	4/11/2015	4/17/2015	4/11/2015	4/17/2015	TX433	1	1	21185	1	HIDALGO COUNTY	Blue Shield	Basic Coverage	841659000	1023439163	00002015106507293H0X	Family Member	2/12/2015	$ 3.85	$ 3.85	0%	$0.00	
21185	TX1	618139	510529	4/11/2015	4/17/2015	4/11/2015	4/17/2015	TX433	1	1	21185	1	HIDALGO COUNTY	Blue Shield	Basic Coverage	841659000	1023439163	00002015106507293H0X	Family Member	2/12/2015	$ 21.02	$ 21.02	0%	$0.00	
21185	TX1	618139	510529	4/11/2015	4/17/2015	4/11/2015	4/17/2015	TX433	1	1	21185	1	HIDALGO COUNTY	Blue Shield	Basic Coverage	834053920	1538346085	00002015106508750C0X	Single	4/14/2015	$ 31.79	$ 31.79	0%	$0.00	
21185	TX1	618139	510529	4/11/2015	4/17/2015	4/11/2015	4/17/2015	TX433	1	1	21185	1	HIDALGO COUNTY	Blue Shield	Basic Coverage	834053920	1538346085	00002015106508750C0X	Single	4/14/2015	$ 5.76	$ 5.76	0%	$0.00	
21185	TX1	618139	510529	4/11/2015	4/17/2015	4/11/2015	4/17/2015	TX433	1	1	21185	1	HIDALGO COUNTY	Blue Shield	Basic Coverage	847744646	1780600510	00002015103508N6060X	Family Subscriber	4/10/2015	$ 20.39	$ 20.39	0%	$0.00	
21185	TX1	618139	510529	4/11/2015	4/17/2015	4/11/2015	4/17/2015	TX433	1	1	21185	1	HIDALGO COUNTY	Blue Shield	Basic Coverage	847744646	1073508545	00002015105500076J50X	Family Subscriber	4/10/2015	$ 48.77	$ 48.77	0%	$0.00	
21185	TX1	618139	510529	4/11/2015	4/17/2015	4/11/2015	4/17/2015	TX433	1	1	21185	1	HIDALGO COUNTY	Blue Shield	Basic Coverage	847744646	1073508545	00002015105500076J50X	Family Subscriber	4/10/2015	$ 7.08	$ 7.08	0%	$0.00	
21185	TX1	618139	510529	4/11/2015	4/17/2015	4/11/2015	4/17/2015	TX433	1	1	21185	1	HIDALGO COUNTY	Blue Shield	Basic Coverage	847744646	1073508545	00002015105500076J50X	Family Subscriber	4/10/2015	$ 7.71	$ 7.71	0%	$0.00	
21185	TX1	618139	510529	4/11/2015	4/17/2015	4/11/2015	4/17/2015	TX433	1	1	21185	1	HIDALGO COUNTY	Blue Shield	Basic Coverage	847744646	1073508545	00002015105500076J50X	Family Subscriber	4/10/2015	$ 6.14	$ 6.14	0%	$0.00	
21185	TX1	618139	510529	4/11/2015	4/17/2015	4/11/2015	4/17/2015	TX433	1	1	21185	1	HIDALGO COUNTY	Blue Shield	Basic Coverage	847744646	1073508545	00002015105500076J50X	Family Subscriber	4/10/2015	$ 10.07	$ 10.07	0%	$0.00	
21185	TX1	618139	510529	4/11/2015	4/17/2015	4/11/2015	4/17/2015	TX433	1	1	21185	1	HIDALGO COUNTY	Blue Shield	Basic Coverage	847744646	1073508545	00002015105500076J50X	Family Subscriber	4/10/2015	$ 7.18	$ 7.18	0%	$0.00	
21185	TX1	618139	510529	4/11/2015	4/17/2015	4/11/2015	4/17/2015	TX433	1	1	21185	1	HIDALGO COUNTY	Blue Shield	Basic Coverage	847744646	1073508545	00002015105500076J50X	Family Subscriber	4/10/2015	$ 12.64	$ 12.64	0%	$0.00	
21185	TX1	618139	510529	4/11/2015	4/17/2015	4/11/2015	4/17/2015	TX433	1	1	21185	1	HIDALGO COUNTY	Blue Shield	Basic Coverage	847744646	1073508545	00002015105500076J50X	Family Subscriber	4/10/2015	$ 6.78	$ 6.78	0%	$0.00	
21185	TX1	618139	510529	4/11/2015	4/17/2015	4/11/2015	4/17/2015	TX433	1	1	21185	1	HIDALGO COUNTY	Blue Shield	Basic Coverage	847744646	1073508545	00002015105500076J50X	Family Subscriber	4/10/2015	$ 2.89	$ 2.89	0%	$0.00	
21185	TX1	618139	510529	4/11/2015	4/17/2015	4/11/2015	4/17/2015	TX433	1	1	21185	1	HIDALGO COUNTY	Blue Shield	Basic Coverage	847744646	1073508545	00002015105500076J50X	Family Subscriber	4/10/2015	$ 3.00	$ 3.00	0%	$0.00	
21185	TX1	618139	510529	4/11/2015	4/17/2015	4/11/2015	4/17/2015	TX433	1	1	21185	1	HIDALGO COUNTY	Blue Shield	Basic Coverage	840228115	1780600510	00002015107500Y5880X	Single	4/15/2015	$ 7.93	$ 7.93	0%	$0.00	
21185	TX1	618139	510529	4/11/2015	4/17/2015	4/11/2015	4/17/2015	TX433	1	1	21185	1	HIDALGO COUNTY	Blue Shield	Basic Coverage	840228115	1780600510	00002015107500Y5880X	Single	4/15/2015	$ 3.76	$ 3.76	0%	$0.00	
21185	TX1	618139	510529	4/11/2015	4/17/2015	4/11/2015	4/17/2015	TX433	1	1	21185	1	HIDALGO COUNTY	Blue Shield	Basic Coverage	840992623	1194769497	00002015107500U89510X	Family Member	8/29/2014	$ 6.56	$ 6.56	0%	$0.00	
21185	TX1	618139	510529	4/11/2015	4/17/2015	4/11/2015	4/17/2015	TX433	1	1	21185	1	HIDALGO COUNTY	Blue Shield	Basic Coverage	841883326	1700812468	00002015104505A0940X	Family Subscriber	4/13/2015	$ 34.71	$ 34.71	0%	$0.00	
21185	TX1	618139	510529	4/11/2015	4/17/2015	4/11/2015	4/17/2015	TX433	1	1	21185	1	HIDALGO COUNTY	Blue Shield	Basic Coverage	841883326	1700812468	00002015105500296F90X	Family Subscriber	4/14/2015	$ 34.71	$ 34.71	0%	$0.00	
21185	TX1	618139	510529	4/11/2015	4/17/2015	4/11/2015	4/17/2015	TX433	1	1	21185	1	HIDALGO COUNTY	Blue Shield	Basic Coverage	843167236	1467633867	00002015103501 9T800X	Family Subscriber	3/5/2015	$ 54.21	$ 54.21	0%	$0.00	
21185	TX1	618139	510529	4/11/2015	4/17/2015	4/11/2015	4/17/2015	TX433	1	1	21185	1	HIDALGO COUNTY	Blue Shield	Basic Coverage	843167236	1427136357	00002015107501Q7770X	Family Subscriber	2/26/2015	$ 3.85	$ 3.85	0%	$0.00	
Account	Corporate Entity	Invoice Profile	Invoice Number	InvcPerFrDt	InvcPerToDt	ClmPerFrDt	ClmPerToDt	BARS CustNbr	Settlement Nbr	Association Nbr	Group Nbr	Section Nbr	Group Name	Coverage	Claim Type	Member ID	Provider ID	Document Control	Tier	Service Date	Gross Amt	Net Amt	Fee Percent	Fee Amt	Case Nbr
21185	TX1	618139	510529	4/11/2015	4/17/2015	4/11/2015	4/17/2015	TX433	1	1	21185	1	HIDALGO COUNTY	Blue Shield	Basic Coverage	843167236	1427136357	00002015107501Q7770X	Family Subscriber	2/26/2015	$ 3.85	$ 3.85	0%	$0.00	
21185	TX1	618139	510529	4/11/2015	4/17/2015	4/11/2015	4/17/2015	TX433	1	1	21185	1	HIDALGO COUNTY	Blue Shield	Basic Coverage	843167236	1427136357	00002015107501Q7770X	Family Subscriber	2/26/2015	$ 3.85	$ 3.85	0%	$0.00	
21185	TX1	618139	510529	4/11/2015	4/17/2015	4/11/2015	4/17/2015	TX433	1	1	21185	1	HIDALGO COUNTY	Blue Shield	Basic Coverage	843167236	1427136357	00002015107501Q7770X	Family Subscriber	2/26/2015	$ 3.85	$ 3.85	0%	$0.00	
21185	TX1	618139	510529	4/11/2015	4/17/2015	4/11/2015	4/17/2015	TX433	1	1	21185	1	HIDALGO COUNTY	Blue Shield	Basic Coverage	840000635	1548531338	00002015096032736 20C	Single	3/8/2015	$ 840.00	$ 840.00	0%	$0.00	
21185	TX1	618139	510529	4/11/2015	4/17/2015	4/11/2015	4/17/2015	TX433	1	1	21185	1	HIDALGO COUNTY	Blue Shield	Basic Coverage	840000635	1548531338	00002015096032736 20C	Single	3/8/2015	$ 315.00	$ 315.00	0%	$0.00	
21185	TX1	618139	510529	4/11/2015	4/17/2015	4/11/2015	4/17/2015	TX433	1	1	21185	1	HIDALGO COUNTY	Blue Shield	Basic Coverage	840000635	1548531338	00002015096032736 20C	Single	3/8/2015	$ 415.80	$ 415.80	0%	$0.00	
21185	TX1	618139	510529	4/11/2015	4/17/2015	4/11/2015	4/17/2015	TX433	1	1	21185	1	HIDALGO COUNTY	Blue Shield	Basic Coverage	840000635	1548531338	00002015096032736 20C	Single	3/8/2015	$ 12.60	$ 12.60	0%	$0.00	
21185	TX1	618139	510529	4/11/2015	4/17/2015	4/11/2015	4/17/2015	TX433	1	1	21185	1	HIDALGO COUNTY	Blue Shield	Basic Coverage	842788957	1821317843	00002015105508H3770X	Single	4/13/2015	$ 103.31	$ 103.31	0%	$0.00	
21185	TX1	618139	510529	4/11/2015	4/17/2015	4/11/2015	4/17/2015	TX433	1	1	21185	1	HIDALGO COUNTY	Blue Shield	Basic Coverage	842788957	1881679751	00002015106500787 20X	Single	4/13/2015	$ 15.00	$ 15.00	0%	$0.00	
21185	TX1	618139	510529	4/11/2015	4/17/2015	4/11/2015	4/17/2015	TX433	1	1	21185	1	HIDALGO COUNTY	Blue Shield	Basic Coverage	842788957	1881679751	00002015106500787 20X	Single	4/13/2015	$ 2.72	$ 2.72	0%	$0.00	
21185	TX1	618139	510529	4/11/2015	4/17/2015	4/11/2015	4/17/2015	TX433	1	1	21185	1	HIDALGO COUNTY	Blue Shield	Basic Coverage	842788957	1881679751	00002015106500787 20X	Single	4/13/2015	$ 11.51	$ 11.51	0%	$0.00	
21185	TX1	618139	510529	4/11/2015	4/17/2015	4/11/2015	4/17/2015	TX433	1	1	21185	1	HIDALGO COUNTY	Blue Shield	Basic Coverage	842788957	1881679751	00002015106500787 20X	Single	4/13/2015	$ 8.34	$ 8.34	0%	$0.00	
21185	TX1	618139	510529	4/11/2015	4/17/2015	4/11/2015	4/17/2015	TX433	1	1	21185	1	HIDALGO COUNTY	Blue Shield	Basic Coverage	831897464	1699093906	00002015105504860 20X	Single	4/2/2015	$ 160.91	$ 160.91	0%	$0.00	
21185	TX1	618139	510529	4/11/2015	4/17/2015	4/11/2015	4/17/2015	TX433	1	1	21185	1	HIDALGO COUNTY	Blue Shield	Basic Coverage	831897464	1699093906	00002015105504860 20X	Single	4/2/2015	$ 80.32	$ 80.32	0%	$0.00	
21185	TX1	618139	510529	4/11/2015	4/17/2015	4/11/2015	4/17/2015	TX433	1	1	21185	1	HIDALGO COUNTY	Blue Shield	Basic Coverage	831897464	1699093906	00002015105504860 20X	Single	4/2/2015	$ 213.39	$ 213.39	0%	$0.00	
21185	TX1	618139	510529	4/11/2015	4/17/2015	4/11/2015	4/17/2015	TX433	1	1	21185	1	HIDALGO COUNTY	Blue Shield	Basic Coverage	831897464	1699093906	00002015105507640 H10X	Single	4/2/2015	$ 10.83	$ 10.83	0%	$0.00	
21185	TX1	618139	510529	4/11/2015	4/17/2015	4/11/2015	4/17/2015	TX433	1	1	21185	1	HIDALGO COUNTY	Blue Shield	Basic Coverage	841740658	1013995273	00002015104505L57740X	Single	4/13/2015	$ 34.71	$ 34.71	0%	$0.00	
21185	TX1	618139	510529	4/11/2015	4/17/2015	4/11/2015	4/17/2015	TX433	1	1	21185	1	HIDALGO COUNTY	Blue Shield	Basic Coverage	836379309	1699726653	00002015104505340T0X	Family Member	3/31/2015	$ 539.05	$ 539.05	0%	$0.00	
21185	TX1	618139	510529	4/11/2015	4/17/2015	4/11/2015	4/17/2015	TX433	1	1	21185	1	HIDALGO COUNTY	Blue Shield	Basic Coverage	836379309	1497724777	00002015105508 5S310X	Family Member	3/30/2015	$ 5.50	$ 5.50	0%	$0.00	
21185	TX1	618139	510529	4/11/2015	4/17/2015	4/11/2015	4/17/2015	TX433	1	1	21185	1	HIDALGO COUNTY	Blue Shield	Basic Coverage	836379309	1497724777	00002015105508 5S310X	Family Member	3/30/2015	$ 5.50	$ 5.50	0%	$0.00	
21185	TX1	618139	510529	4/11/2015	4/17/2015	4/11/2015	4/17/2015	TX433	1	1	21185	1	HIDALGO COUNTY	Blue Shield	Basic Coverage	836379309	1497724777	00002015105508 5S310X	Family Member	3/30/2015	$ 5.50	$ 5.50	0%	$0.00	
21185	TX1	618139	510529	4/11/2015	4/17/2015	4/11/2015	4/17/2015	TX433	1	1	21185	1	HIDALGO COUNTY	Blue Shield	Basic Coverage	841489313	1780916585	00002015105509 41B90X	Family Member	4/6/2015	$ 106.27	$ 106.27	0%	$0.00	
21185	TX1	618139	510529	4/11/2015	4/17/2015	4/11/2015	4/17/2015	TX433	1	1	21185	1	HIDALGO COUNTY	Blue Shield	Basic Coverage	841489313	1780916585	00002015105509 41B90X	Family Member	4/6/2015	$ 124.69	$ 124.69	0%	$0.00	
21185	TX1	618139	510529	4/11/2015	4/17/2015	4/11/2015	4/17/2015	TX433	1	1	21185	1	HIDALGO COUNTY	Blue Shield	Basic Coverage	841489313	1780916585	00002015105509 41B90X	Family Member	4/6/2015	$ 177.85	$ 177.85	0%	$0.00	
21185	TX1	618139	510529	4/11/2015	4/17/2015	4/11/2015	4/17/2015	TX433	1	1	21185	1	HIDALGO COUNTY	Blue Shield	Basic Coverage	841489313	1780916585	00002015105509 41B90X	Family Member	4/6/2015	$ 19.65	$ 19.65	0%	$0.00	
21185	TX1	618139	510529	4/11/2015	4/17/2015	4/11/2015	4/17/2015	TX433	1	1	21185	1	HIDALGO COUNTY	Blue Shield	Basic Coverage	841489313	1780916585	00002015105509 41B90X	Family Member	4/6/2015	$ 22.83	$ 22.83	0%	$0.00	
21185	TX1	618139	510529	4/11/2015	4/17/2015	4/11/2015	4/17/2015	TX433	1	1	21185	1	HIDALGO COUNTY	Blue Shield	Basic Coverage	841489313	1780916585	00002015105509 41B90X	Family Member	4/6/2015	$ 19.65	$ 19.65	0%	$0.00	
21185	TX1	618139	510529	4/11/2015	4/17/2015	4/11/2015	4/17/2015	TX433	1	1	21185	1	HIDALGO COUNTY	Blue Shield	Basic Coverage	841489313	1780916585	00002015105509 41B90X	Family Member	4/6/2015	$ 75.71	$ 75.71	0%	$0.00	
21185	TX1	618139	510529	4/11/2015	4/17/2015	4/11/2015	4/17/2015	TX433	1	1	21185	1	HIDALGO COUNTY	Blue Shield	Basic Coverage	841489313	1780916585	00002015105509 41B90X	Family Member	4/6/2015	$ 19.65	$ 19.65	0%	$0.00	
21185	TX1	618139	510529	4/11/2015	4/17/2015	4/11/2015	4/17/2015	TX433	1	1	21185	1	HIDALGO COUNTY	Blue Shield	Basic Coverage	841489313	1780916585	00002015105509 41B90X	Family Member	4/6/2015	$ 9.83	$ 9.83	0%	$0.00	
21185	TX1	618139	510529	4/11/2015	4/17/2015	4/11/2015	4/17/2015	TX433	1	1	21185	1	HIDALGO COUNTY	Blue Shield	Basic Coverage	841489313	1780916585	00002015105509 41B90X	Family Member	4/6/2015	$ 9.83	$ 9.83	0%	$0.00	
21185	TX1	618139	510529	4/11/2015	4/17/2015	4/11/2015	4/17/2015	TX433	1	1	21185	1	HIDALGO COUNTY	Blue Shield	Basic Coverage	841489313	1780916585	00002015105509 41B90X	Family Member	4/6/2015	$ 9.83	$ 9.83	0%	$0.00	
21185	TX1	618139	510529	4/11/2015	4/17/2015	4/11/2015	4/17/2015	TX433	1	1	21185	1	HIDALGO COUNTY	Blue Shield	Basic Coverage	837021030	1386073203	00002015089504326F0X	Family Subscriber	3/24/2015	$ 85.89	$ 85.89	0%	$0.00	
21185	TX1	618139	510529	4/11/2015	4/17/2015	4/11/2015	4/17/2015	TX433	1	1	21185	1	HIDALGO COUNTY	Blue Shield	Basic Coverage	839695727	1457300758	00002015107500Q2840X	Family Member	4/2/2015	$ 51.91	$ 51.91	0%	$0.00	
21185	TX1	618139	510529	4/11/2015	4/17/2015	4/11/2015	4/17/2015	TX433	1	1	21185	1	HIDALGO COUNTY	Blue Shield	Basic Coverage	838299263	1891855656	00002015106500Q05470X	Family Subscriber	4/13/2015	$ 4.94	$ 4.94	0%	$0.00	
21185	TX1	618139	510529	4/11/2015	4/17/2015	4/11/2015	4/17/2015	TX433	1	1	21185	1	HIDALGO COUNTY	Blue Shield	Basic Coverage	845377274	1013946243	00002015105572 9Z700X	Single	3/25/2015	$ 13.93	$ 13.93	0%	$0.00	
21185	TX1	618139	510529	4/11/2015	4/17/2015	4/11/2015	4/17/2015	TX433	1	1	21185	1	HIDALGO COUNTY	Blue Shield	Basic Coverage	845377274	1407829633	00002015105574 2Z560X	Single	3/24/2015	$ 13.93	$ 13.93	0%	$0.00	
21185	TX1	618139	510529	4/11/2015	4/17/2015	4/11/2015	4/17/2015	TX433	1	1	21185	1	HIDALGO COUNTY	Blue Shield	Basic Coverage	845377274	1407829633	00002015105574 2Z560X	Single	3/24/2015	$ 5.24	$ 5.24	0%	$0.00	
21185	TX1	618139	510529	4/11/2015	4/17/2015	4/11/2015	4/17/2015	TX433	1	1	21185	1	HIDALGO COUNTY	Blue Shield	Basic Coverage	842608580	1467633867	00002015105507 07G70X	Family Subscriber	4/13/2015	$ 127.15	$ 127.15	0%	$0.00	
21185	TX1	618139	510529	4/11/2015	4/17/2015	4/11/2015	4/17/2015	TX433	1	1	21185	1	HIDALGO COUNTY	Blue Shield	Basic Coverage	842002609	1558570416	00002015104507489S0X	Single	2/27/2015	$ 107.55	$ 107.55	0%	$0.00	
21185	TX1	618139	510529	4/11/2015	4/17/2015	4/11/2015	4/17/2015	TX433	1	1	21185	1	HIDALGO COUNTY	Blue Shield	Basic Coverage	832567847	1881679751	00002015103501S9330X	Family Member	4/9/2015	$ 15.00	$ 15.00	0%	$0.00	
21185	TX1	618139	510529	4/11/2015	4/17/2015	4/11/2015	4/17/2015	TX433	1	1	21185	1	HIDALGO COUNTY	Blue Shield	Basic Coverage	832567847	1881679751	00002015103501S9330X	Family Member	4/9/2015	$ 11.51	$ 11.51	0%	$0.00	
21185	TX1	618139	510529	4/11/2015	4/17/2015	4/11/2015	4/17/2015	TX433	1	1	21185	1	HIDALGO COUNTY	Blue Shield	Basic Coverage	832567847	1881679751	00002015103501S9330X	Family Member	4/9/2015	$ 1.85	$ 1.85	0%	$0.00	
21185	TX1	618139	510529	4/11/2015	4/17/2015	4/11/2015	4/17/2015	TX433	1	1	21185	1	HIDALGO COUNTY	Blue Shield	Basic Coverage	832567847	1891855656	00002015106500984 70X	Family Member	4/14/2015	$ 71.88	$ 71.88	0%	$0.00	
21185	TX1	618139	510529	4/11/2015	4/17/2015	4/11/2015	4/17/2015	TX433	1	1	21185	1	HIDALGO COUNTY	Blue Shield	Basic Coverage	832567847	1891855656	00002015106500Q03240X	Family Member	4/13/2015	$ 31.79	$ 31.79	0%	$0.00	
21185	TX1	618139	510529	4/11/2015	4/17/2015	4/11/2015	4/17/2015	TX433	1	1	21185	1	HIDALGO COUNTY	Blue Shield	Basic Coverage	832567847	1891855656	00002015106500Q03240X	Family Member	4/13/2015	$ 2.04	$ 2.04	0%	$0.00	
21185	TX1	618139	510529	4/11/2015	4/17/2015	4/11/2015	4/17/2015	TX433	1	1	21185	1	HIDALGO COUNTY	Blue Shield	Basic Coverage	832567847	1891855656	00002015106500Q03240X	Family Member	4/13/2015	$ 5.76	$ 5.76	0%	$0.00	
21185	TX1	618139	510529	4/11/2015	4/17/2015	4/11/2015	4/17/2015	TX433	1	1	21185	1	HIDALGO COUNTY	Blue Shield	Basic Coverage	833900405	1790721538	00002015103502K0190X	Family Member	4/7/2015	$ 28.36	$ 28.36	0%	$0.00	
21185	TX1	618139	510529	4/11/2015	4/17/2015	4/11/2015	4/17/2015	TX433	1	1	21185	1	HIDALGO COUNTY	Blue Shield	Basic Coverage	833900405	1790721538	00002015103502K0190X	Family Member	4/7/2015	$ 28.36	$ 28.36	0%	$0.00	
21185	TX1	618139	510529	4/11/2015	4/17/2015	4/11/2015	4/17/2015	TX433	1	1	21185	1	HIDALGO COUNTY	Blue Shield	Basic Coverage	833900405	1790721538	00002015103509J0300X	Family Member	4/7/2015	$ 6.54	$ 6.54	0%	$0.00	
21185	TX1	618139	510529	4/11/2015	4/17/2015	4/11/2015	4/17/2015	TX433	1	1	21185	1	HIDALGO COUNTY	Blue Shield	Basic Coverage	833900405	1790721538	00002015103509J0300X	Family Member	4/7/2015	$ 6.52	$ 6.52	0%	$0.00	
21185	TX1	618139	510529	4/11/2015	4/17/2015	4/11/2015	4/17/2015	TX433	1	1	21185	1	HIDALGO COUNTY	Blue Shield	Basic Coverage	833900405	1790721538	00002015104504A13830X	Family Member	4/7/2015	$ 13.57	$ 13.57	0%	$0.00	
21185	TX1	618139	510529	4/11/2015	4/17/2015	4/11/2015	4/17/2015	TX433	1	1	21185	1	HIDALGO COUNTY	Blue Shield	Basic Coverage	833900405	1790721538	00002015104504A13830X	Family Member	4/7/2015	$ 1.66	$ 1.66	0%	$0.00	
21185	TX1	618139	510529	4/11/2015	4/17/2015	4/11/2015	4/17/2015	TX433	1	1	21185	1	HIDALGO COUNTY	Blue Shield	Basic Coverage	833900405	1790721538	00002015104504A13830X	Family Member	4/7/2015	$ 6.28	$ 6.28	0%	$0.00	
21185	TX1	618139	510529	4/11/2015	4/17/2015	4/11/2015	4/17/2015	TX433	1	1	21185	1	HIDALGO COUNTY	Blue Shield	Basic Coverage	835688513	1790721538	00002015104504D47630X	Family Subscriber	4/9/2015	$ 7.84	$ 7.84	0%	$0.00	
21185	TX1	618139	510529	4/11/2015	4/17/2015	4/11/2015	4/17/2015	TX433	1	1	21185	1	HIDALGO COUNTY	Blue Shield	Basic Coverage	835688513	1790721538	00002015104504D47630X	Family Subscriber	4/9/2015	$ 10.83	$ 10.83	0%	$0.00	
21185	TX1	618139	510529	4/11/2015	4/17/2015	4/11/2015	4/17/2015	TX433	1	1	21185	1	HIDALGO COUNTY	Blue Shield	Basic Coverage	835688513	1790721538	00002015104504D47630X	Family Subscriber	4/9/2015	$ 13.57	$ 13.57	0%	$0.00	
21185	TX1	618139	510529	4/11/2015	4/17/2015	4/11/2015	4/17/2015	TX433	1	1	21185	1	HIDALGO COUNTY	Blue Shield	Basic Coverage	835688513	1790721538	00002015104504D47630X	Family Subscriber	4/9/2015	$ 4.18	$ 4.18	0%	$0.00	
21185	TX1	618139	510529	4/11/2015	4/17/2015	4/11/2015	4/17/2015	TX433	1	1	21185	1	HIDALGO COUNTY	Blue Shield	Basic Coverage	835688513	1790721538	00002015104504D47630X	Family Subscriber	4/9/2015	$ 8.54	$ 8.54	0%	$0.00	
21185	TX1	618139	510529	4/11/2015	4/17/2015	4/11/2015	4/17/2015	TX433	1	1	21185	1	HIDALGO COUNTY	Blue Shield	Basic Coverage	835688513	1790721538	00002015104504D47630X	Family Subscriber	4/9/2015	$ 4.50	$ 4.50	0%	$0.00	
21185	TX1	618139	510529	4/11/2015	4/17/2015	4/11/2015	4/17/2015	TX433	1	1	21185	1	HIDALGO COUNTY	Blue Shield	Basic Coverage	837364264	1508884412	00002015104504J04430X	Family Member	2/13/2015	$ 15.01	$ 15.01	0%	$0.00	
21185	TX1	618139	510529	4/11/2015	4/17/2015	4/11/2015	4/17/2015	TX433	1	1	21185	1	HIDALGO COUNTY	Blue Shield	Basic Coverage	837364264	1508884412	00002015104504J04430X	Family Member	2/13/2015	$ 15.01	$ 15.01	0%	$0.00	
21185	TX1	618139	510529	4/11/2015	4/17/2015	4/11/2015	4/17/2015	TX433	1	1	21185	1	HIDALGO COUNTY	Blue Shield	Basic Coverage	837364264	1508884412	00002015104504J04430X	Family Member	2/13/2015	$ 11.02	$ 11.02	0%	$0.00	
21185	TX1	618139	510529	4/11/2015	4/17/2015	4/11/2015	4/17/2015	TX433	1	1	21185	1	HIDALGO COUNTY	Blue Shield	Basic Coverage	841293106	1881929321	00002015104502178E0X	Single	3/25/2015	$ 162.52	$ 162.52	0%	$0.00	
21185	TX1	618139	510529	4/11/2015	4/17/2015	4/11/2015	4/17/2015	TX433	1	1	21185	1	HIDALGO COUNTY	Blue Shield	Basic Coverage	841293106	1881929321	00002015104502211E0X	Single	3/24/2015	$ 5.50	$ 5.50	0%	$0.00	
21185	TX1	618139	510529	4/11/2015	4/17/2015	4/11/2015	4/17/2015	TX433	1	1	21185	1	HIDALGO COUNTY	Blue Shield	Basic Coverage	841293106	1881929321	00002015104502211E0X	Single	3/24/2015	$ 5.50	$ 5.50	0%	$0.00	
21185	TX1	618139	510529	4/11/2015	4/17/2015	4/11/2015	4/17/2015	TX433	1	1	21185	1	HIDALGO COUNTY	Blue Shield	Basic Coverage	841293106	1881929321	00002015104502211E0X	Single	3/24/2015	$ 5.50	$ 5.50	0%	$0.00	
21185	TX1	618139	510529	4/11/2015	4/17/2015	4/11/2015	4/17/2015	TX433	1	1	21185	1	HIDALGO COUNTY	Blue Shield	Basic Coverage	841293106	1881929321	00002015104502211E0X	Single	3/24/2015	$ 5.50	$ 5.50	0%	$0.00	
21185	TX1	618139	510529	4/11/2015	4/17/2015	4/11/2015	4/17/2015	TX433	1	1	21185	1	HIDALGO COUNTY	Blue Shield	Basic Coverage	838299263	1891855656	00002015106509 98780X	Family Member	4/13/2015	$ 4.94	$ 4.94	0%	$0.00	
21185	TX1	618139	510529	4/11/2015	4/17/2015	4/11/2015	4/17/2015	TX433	1	1	21185	1	HIDALGO COUNTY	Blue Shield	Basic Coverage	838299263	1891855656	00002015106509 98780X	Family Member	4/13/2015	$ 0.30	$ 0.30	0%	$0.00	

Account	Corporate Entity	Invoice Profile	Invoice Number	InvcPerFrDt	InvcPerToDt	ClmPerFrDt	ClmPerToDt	BARS CustNbr	Settlement Nbr	Association Nbr	Group Nbr	Section Nbr	Group Name	Coverage	Claim Type	Member ID	Provider ID	Document Control	Tier	Service Date	Gross Amt	Net Amt	Fee Percent	Fee Amt	Case Nbr
21185	TX1	618139	510529	4/11/2015	4/17/2015	4/11/2015	4/17/2015	TX433	1	1	21185	1	HIDALGO COUNTY	Blue Shield	Basic Coverage	838299263	1891855656	0000201510650P98780X	Family Member	4/13/2015	$ 28.84	$ 28.84	0%	$0.00	
21185	TX1	618139	510529	4/11/2015	4/17/2015	4/11/2015	4/17/2015	TX433	1	1	21185	1	HIDALGO COUNTY	Blue Shield	Basic Coverage	838299263	1881679751	0000201510650152T10X	Family Member	4/13/2015	$ 6.68	$ 6.68	0%	$0.00	
21185	TX1	618139	510529	4/11/2015	4/17/2015	4/11/2015	4/17/2015	TX433	1	1	21185	1	HIDALGO COUNTY	Blue Shield	Basic Coverage	838299263	1881679751	0000201510650152T10X	Family Member	4/13/2015	$ 1.85	$ 1.85	0%	$0.00	
21185	TX1	618139	510529	4/11/2015	4/17/2015	4/11/2015	4/17/2015	TX433	1	1	21185	1	HIDALGO COUNTY	Blue Shield	Basic Coverage	832251403	1780916585	0000201510650738P00X	Family Member	4/7/2015	$ 67.85	$ 67.85	0%	$0.00	
21185	TX1	618139	510529	4/11/2015	4/17/2015	4/11/2015	4/17/2015	TX433	1	1	21185	1	HIDALGO COUNTY	Blue Shield	Basic Coverage	832251403	1780916585	0000201510650738P00X	Family Member	4/7/2015	$ 15.01	$ 15.01	0%	$0.00	
21185	TX1	618139	510529	4/11/2015	4/17/2015	4/11/2015	4/17/2015	TX433	1	1	21185	1	HIDALGO COUNTY	Blue Shield	Basic Coverage	832251403	1780916585	0000201510650738P00X	Family Member	4/7/2015	$ 15.01	$ 15.01	0%	$0.00	
21185	TX1	618139	510529	4/11/2015	4/17/2015	4/11/2015	4/17/2015	TX433	1	1	21185	1	HIDALGO COUNTY	Blue Shield	Basic Coverage	832251403	1780916585	0000201510650738P00X	Family Member	4/7/2015	$ 7.08	$ 7.08	0%	$0.00	
21185	TX1	618139	510529	4/11/2015	4/17/2015	4/11/2015	4/17/2015	TX433	1	1	21185	1	HIDALGO COUNTY	Blue Shield	Basic Coverage	832251403	1780916585	0000201510650738P00X	Family Member	4/7/2015	$ 10.92	$ 10.92	0%	$0.00	
21185	TX1	618139	510529	4/11/2015	4/17/2015	4/11/2015	4/17/2015	TX433	1	1	21185	1	HIDALGO COUNTY	Blue Shield	Basic Coverage	832251403	1780916585	0000201510650738P00X	Family Member	4/7/2015	$ 3.00	$ 3.00	0%	$0.00	
21185	TX1	618139	510529	4/11/2015	4/17/2015	4/11/2015	4/17/2015	TX433	1	1	21185	1	HIDALGO COUNTY	Blue Shield	Basic Coverage	832251403	1780916585	0000201510650738P00X	Family Member	4/7/2015	$ 2.96	$ 2.96	0%	$0.00	
21185	TX1	618139	510529	4/11/2015	4/17/2015	4/11/2015	4/17/2015	TX433	1	1	21185	1	HIDALGO COUNTY	Blue Shield	Basic Coverage	843586861	1073508545	0000201510550083J10X	Family Subscriber	4/10/2015	$ 21.77	$ 21.77	0%	$0.00	
21185	TX1	618139	510529	4/11/2015	4/17/2015	4/11/2015	4/17/2015	TX433	1	1	21185	1	HIDALGO COUNTY	Blue Shield	Basic Coverage	842021836	1881679751	0000201510450742Y40X	Family Subscriber	4/10/2015	$ 9.08	$ 9.08	0%	$0.00	
21185	TX1	618139	510529	4/11/2015	4/17/2015	4/11/2015	4/17/2015	TX433	1	1	21185	1	HIDALGO COUNTY	Blue Shield	Basic Coverage	842400761	1780600510	0000201510450C44450X	Family Subscriber	4/6/2015	$ 19.88	$ 19.88	0%	$0.00	
21185	TX1	618139	510529	4/11/2015	4/17/2015	4/11/2015	4/17/2015	TX433	1	1	21185	1	HIDALGO COUNTY	Blue Shield	Basic Coverage	842400761	1548501984	0000201510650244U0X	Family Subscriber	4/15/2015	$ 67.85	$ 67.85	0%	$0.00	
21185	TX1	618139	510529	4/11/2015	4/17/2015	4/11/2015	4/17/2015	TX433	1	1	21185	1	HIDALGO COUNTY	Blue Shield	Basic Coverage	834129628	1023175403	0000201510450682OZ0X	Single	4/2/2015	$ 10.83	$ 10.83	0%	$0.00	
21185	TX1	618139	510529	4/11/2015	4/17/2015	4/11/2015	4/17/2015	TX433	1	1	21185	1	HIDALGO COUNTY	Blue Shield	Basic Coverage	843887665	1467473033	0000201510550020X410X	Single	4/9/2015	$ 407.40	$ 407.40	0%	$0.00	
21185	TX1	618139	510529	4/11/2015	4/17/2015	4/11/2015	4/17/2015	TX433	1	1	21185	1	HIDALGO COUNTY	Blue Shield	Basic Coverage	843887665	1467473033	0000201510550020X410X	Single	4/9/2015	$ 62.30	$ 62.30	0%	$0.00	
21185	TX1	618139	510529	4/11/2015	4/17/2015	4/11/2015	4/17/2015	TX433	1	1	21185	1	HIDALGO COUNTY	Blue Shield	Basic Coverage	839732104	1245467240	0000201500250487 8Y0X	Single	12/21/2014	$ (10.00)	$ (10.00)	0%	$0.00	
21185	TX1	618139	510529	4/11/2015	4/17/2015	4/11/2015	4/17/2015	TX433	1	1	21185	1	HIDALGO COUNTY	Blue Shield	Basic Coverage	839732104	1245467240	0000201500250487 8Y0X	Single	12/21/2014	$ 19.60	$ 19.60	0%	$0.00	
21185	TX1	618139	510529	4/11/2015	4/17/2015	4/11/2015	4/17/2015	TX433	1	1	21185	1	HIDALGO COUNTY	Blue Shield	Basic Coverage	839732104	1245467240	0000201500250487 8Y0X	Single	12/21/2014	$ (25.29)	$ (25.29)	0%	$0.00	
21185	TX1	618139	510529	4/11/2015	4/17/2015	4/11/2015	4/17/2015	TX433	1	1	21185	1	HIDALGO COUNTY	Blue Shield	Basic Coverage	839732104	1245467240	0000201500250487 8Y0X	Single	12/21/2014	$ 58.29	$ 58.29	0%	$0.00	
21185	TX1	618139	510529	4/11/2015	4/17/2015	4/11/2015	4/17/2015	TX433	1	1	21185	1	HIDALGO COUNTY	Blue Shield	Basic Coverage	839732104	1508884412	0000201510050T80230X	Single	4/9/2015	$ 67.85	$ 67.85	0%	$0.00	
21185	TX1	618139	510529	4/11/2015	4/17/2015	4/11/2015	4/17/2015	TX433	1	1	21185	1	HIDALGO COUNTY	Blue Shield	Basic Coverage	839732104	1508884412	0000201510050T80230X	Single	4/9/2015	$ 102.59	$ 102.59	0%	$0.00	
21185	TX1	618139	510529	4/11/2015	4/17/2015	4/11/2015	4/17/2015	TX433	1	1	21185	1	HIDALGO COUNTY	Blue Shield	Basic Coverage	839732104	1508884412	0000201510050T80230X	Single	4/9/2015	$ 161.09	$ 161.09	0%	$0.00	
21185	TX1	618139	510529	4/11/2015	4/17/2015	4/11/2015	4/17/2015	TX433	1	1	21185	1	HIDALGO COUNTY	Blue Shield	Basic Coverage	820653272	1861455735	0000201510350120N00X	Family Subscriber	4/9/2015	$ 108.70	$ 108.70	0%	$0.00	
21185	TX1	618139	510529	4/11/2015	4/17/2015	4/11/2015	4/17/2015	TX433	1	1	21185	1	HIDALGO COUNTY	Blue Shield	Basic Coverage	820653272	1861455735	0000201510350120N00X	Family Subscriber	4/9/2015	$ 26.38	$ 26.38	0%	$0.00	
21185	TX1	618139	510529	4/11/2015	4/17/2015	4/11/2015	4/17/2015	TX433	1	1	21185	1	HIDALGO COUNTY	Blue Shield	Basic Coverage	820653272	1861455735	0000201510350120N00X	Family Subscriber	4/9/2015	$ 26.38	$ 26.38	0%	$0.00	
21185	TX1	618139	510529	4/11/2015	4/17/2015	4/11/2015	4/17/2015	TX433	1	1	21185	1	HIDALGO COUNTY	Blue Shield	Basic Coverage	820653272	1861455735	0000201510350120N00X	Family Subscriber	4/9/2015	$ 18.12	$ 18.12	0%	$0.00	
21185	TX1	618139	510529	4/11/2015	4/17/2015	4/11/2015	4/17/2015	TX433	1	1	21185	1	HIDALGO COUNTY	Blue Shield	Basic Coverage	820653272	1861455735	0000201510350120N00X	Family Subscriber	4/9/2015	$ 3.20	$ 3.20	0%	$0.00	
21185	TX1	618139	510529	4/11/2015	4/17/2015	4/11/2015	4/17/2015	TX433	1	1	21185	1	HIDALGO COUNTY	Blue Shield	Basic Coverage	820653272	1861455735	0000201510350120N00X	Family Subscriber	4/9/2015	$ 7.08	$ 7.08	0%	$0.00	
21185	TX1	618139	510529	4/11/2015	4/17/2015	4/11/2015	4/17/2015	TX433	1	1	21185	1	HIDALGO COUNTY	Blue Shield	Basic Coverage	820653272	1861455735	0000201510350120N00X	Family Subscriber	4/9/2015	$ 11.34	$ 11.34	0%	$0.00	
21185	TX1	618139	510529	4/11/2015	4/17/2015	4/11/2015	4/17/2015	TX433	1	1	21185	1	HIDALGO COUNTY	Blue Shield	Basic Coverage	820653272	1861455735	0000201510350120N00X	Family Subscriber	4/9/2015	$ 10.24	$ 10.24	0%	$0.00	
21185	TX1	618139	510529	4/11/2015	4/17/2015	4/11/2015	4/17/2015	TX433	1	1	21185	1	HIDALGO COUNTY	Blue Shield	Basic Coverage	820653272	1861455735	0000201510350120N00X	Family Subscriber	4/9/2015	$ 12.64	$ 12.64	0%	$0.00	
21185	TX1	618139	510529	4/11/2015	4/17/2015	4/11/2015	4/17/2015	TX433	1	1	21185	1	HIDALGO COUNTY	Blue Shield	Basic Coverage	820653272	1861455735	0000201510350120N00X	Family Subscriber	4/9/2015	$ 10.66	$ 10.66	0%	$0.00	
21185	TX1	618139	510529	4/11/2015	4/17/2015	4/11/2015	4/17/2015	TX433	1	1	21185	1	HIDALGO COUNTY	Blue Shield	Basic Coverage	820653272	1861455735	0000201510350120N00X	Family Subscriber	4/9/2015	$ 6.78	$ 6.78	0%	$0.00	
21185	TX1	618139	510529	4/11/2015	4/17/2015	4/11/2015	4/17/2015	TX433	1	1	21185	1	HIDALGO COUNTY	Blue Shield	Basic Coverage	820653272	1861455735	0000201510750 0B7350X	Family Subscriber	4/14/2015	$ 107.04	$ 107.04	0%	$0.00	
21185	TX1	618139	510529	4/11/2015	4/17/2015	4/11/2015	4/17/2015	TX433	1	1	21185	1	HIDALGO COUNTY	Blue Shield	Basic Coverage	820653272	1861455735	0000201510750 0B7350X	Family Subscriber	4/14/2015	$ 63.55	$ 63.55	0%	$0.00	
21185	TX1	618139	510529	4/11/2015	4/17/2015	4/11/2015	4/17/2015	TX433	1	1	21185	1	HIDALGO COUNTY	Blue Shield	Basic Coverage	820653272	1861455735	0000201510750 0B7350X	Family Subscriber	4/14/2015	$ 5.76	$ 5.76	0%	$0.00	
21185	TX1	618139	510529	4/11/2015	4/17/2015	4/11/2015	4/17/2015	TX433	1	1	21185	1	HIDALGO COUNTY	Blue Shield	Basic Coverage	849588817	1790005585	0000201510650 9462P0X	Family Subscriber	4/10/2015	$ 34.71	$ 34.71	0%	$0.00	
21185	TX1	618139	510529	4/11/2015	4/17/2015	4/11/2015	4/17/2015	TX433	1	1	21185	1	HIDALGO COUNTY	Blue Shield	Basic Coverage	837439945	1356361976	0000201510550 2H1900X	Single	4/13/2015	$ 37.71	$ 37.71	0%	$0.00	
21185	TX1	618139	510529	4/11/2015	4/17/2015	4/11/2015	4/17/2015	TX433	1	1	21185	1	HIDALGO COUNTY	Blue Shield	Basic Coverage	837439945	1356361976	0000201510550 2H1900X	Single	4/13/2015	$ 7.30	$ 7.30	0%	$0.00	
21185	TX1	618139	510529	4/11/2015	4/17/2015	4/11/2015	4/17/2015	TX433	1	1	21185	1	HIDALGO COUNTY	Blue Shield	Basic Coverage	837439945	1356361976	0000201510550 2H1900X	Single	4/13/2015	$ 4.19	$ 4.19	0%	$0.00	
21185	TX1	618139	510529	4/11/2015	4/17/2015	4/11/2015	4/17/2015	TX433	1	1	21185	1	HIDALGO COUNTY	Blue Shield	Basic Coverage	837439945	1356361976	0000201510650 0684D0X	Single	4/13/2015	$ 13.83	$ 13.83	0%	$0.00	
21185	TX1	618139	510529	4/11/2015	4/17/2015	4/11/2015	4/17/2015	TX433	1	1	21185	1	HIDALGO COUNTY	Blue Shield	Basic Coverage	832992656	1558570416	0000201510450 7624S0X	Single	2/13/2015	$ 34.71	$ 34.71	0%	$0.00	
21185	TX1	618139	510529	4/11/2015	4/17/2015	4/11/2015	4/17/2015	TX433	1	1	21185	1	HIDALGO COUNTY	Blue Shield	Basic Coverage	832992656	1558570416	0000201510450 7624S0X	Single	2/13/2015	$ 41.61	$ 41.61	0%	$0.00	
21185	TX1	618139	510529	4/11/2015	4/17/2015	4/11/2015	4/17/2015	TX433	1	1	21185	1	HIDALGO COUNTY	Blue Shield	Basic Coverage	841507457	1629386990	0000201508503091920C	Family Member	3/11/2015	$ 121.55	$ 121.55	0%	$0.00	
21185	TX1	618139	510529	4/11/2015	4/17/2015	4/11/2015	4/17/2015	TX433	1	1	21185	1	HIDALGO COUNTY	Blue Shield	Basic Coverage	841507457	1629386990	0000201508503091920C	Family Member	3/11/2015	$ 117.42	$ 117.42	0%	$0.00	
21185	TX1	618139	510529	4/11/2015	4/17/2015	4/11/2015	4/17/2015	TX433	1	1	21185	1	HIDALGO COUNTY	Blue Shield	Basic Coverage	844020136	1730101668	0000201509350 36Q100X	Family Member	4/2/2015	$ 30.00	$ 30.00	0%	$0.00	
21185	TX1	618139	510529	4/11/2015	4/17/2015	4/11/2015	4/17/2015	TX433	1	1	21185	1	HIDALGO COUNTY	Blue Shield	Basic Coverage	820235709	1396713616	0000201509203116010C	Family Member	2/16/2015	$ 16.66	$ 16.66	0%	$0.00	
21185	TX1	618139	510529	4/11/2015	4/17/2015	4/11/2015	4/17/2015	TX433	1	1	21185	1	HIDALGO COUNTY	Blue Shield	Basic Coverage	820235709	1396713616	0000201509203116010C	Family Member	2/16/2015	$ 80.58	$ 80.58	0%	$0.00	
21185	TX1	618139	510529	4/11/2015	4/17/2015	4/11/2015	4/17/2015	TX433	1	1	21185	1	HIDALGO COUNTY	Blue Shield	Basic Coverage	840621614	1689905309	0000201510550 90S210X	Single	4/10/2015	$ 67.85	$ 67.85	0%	$0.00	
21185	TX1	618139	510529	4/11/2015	4/17/2015	4/11/2015	4/17/2015	TX433	1	1	21185	1	HIDALGO COUNTY	Blue Shield	Basic Coverage	848695617	1093822140	0000201510150 1H8370X	Family Subscriber	3/6/2015	$ 34.71	$ 34.71	0%	$0.00	
21185	TX1	618139	510529	4/11/2015	4/17/2015	4/11/2015	4/17/2015	TX433	1	1	21185	1	HIDALGO COUNTY	Blue Shield	Basic Coverage	837485407	1306966403	0000201510650 361S80X	Family Member	4/13/2015	$ 5.17	$ 5.17	0%	$0.00	
21185	TX1	618139	510529	4/11/2015	4/17/2015	4/11/2015	4/17/2015	TX433	1	1	21185	1	HIDALGO COUNTY	Blue Shield	Basic Coverage	837485407	1306966403	0000201510650 361S80X	Family Member	4/13/2015	$ 3.00	$ 3.00	0%	$0.00	
21185	TX1	618139	510529	4/11/2015	4/17/2015	4/11/2015	4/17/2015	TX433	1	1	21185	1	HIDALGO COUNTY	Blue Shield	Basic Coverage	837485407	1306966403	0000201510650 363S00X	Family Member	4/13/2015	$ 102.85	$ 102.85	0%	$0.00	
21185	TX1	618139	510529	4/11/2015	4/17/2015	4/11/2015	4/17/2015	TX433	1	1	21185	1	HIDALGO COUNTY	Blue Shield	Basic Coverage	846602643	1245453901	0000201510550 71Z000X	Family Member	4/14/2015	$ 34.71	$ 34.71	0%	$0.00	
21185	TX1	618139	510529	4/11/2015	4/17/2015	4/11/2015	4/17/2015	TX433	1	1	21185	1	HIDALGO COUNTY	Blue Shield	Basic Coverage	846602643	1245453901	0000201510550 71Z000X	Family Member	4/14/2015	$ 10.92	$ 10.92	0%	$0.00	
21185	TX1	618139	510529	4/11/2015	4/17/2015	4/11/2015	4/17/2015	TX433	1	1	21185	1	HIDALGO COUNTY	Blue Shield	Basic Coverage	846602643	1245453901	0000201510550 71Z000X	Family Member	4/14/2015	$ 6.00	$ 6.00	0%	$0.00	
21185	TX1	618139	510529	4/11/2015	4/17/2015	4/11/2015	4/17/2015	TX433	1	1	21185	1	HIDALGO COUNTY	Blue Shield	Basic Coverage	837610919	1598980526	0000201510550051J60X	Family Member	4/14/2015	$ 34.71	$ 34.71	0%	$0.00	
21185	TX1	618139	510529	4/11/2015	4/17/2015	4/11/2015	4/17/2015	TX433	1	1	21185	1	HIDALGO COUNTY	Blue Shield	Basic Coverage	837610919	1598980526	0000201510550051J60X	Family Member	4/14/2015	$ 2.04	$ 2.04	0%	$0.00	
21185	TX1	618139	510529	4/11/2015	4/17/2015	4/11/2015	4/17/2015	TX433	1	1	21185	1	HIDALGO COUNTY	Blue Shield	Basic Coverage	837610919	1598980526	0000201510550051J60X	Family Member	4/14/2015	$ 3.89	$ 3.89	0%	$0.00	
21185	TX1	618139	510529	4/11/2015	4/17/2015	4/11/2015	4/17/2015	TX433	1	1	21185	1	HIDALGO COUNTY	Blue Shield	Basic Coverage	837610919	1598980526	0000201510550051J60X	Family Member	4/14/2015	$ 3.00	$ 3.00	0%	$0.00	
21185	TX1	618139	510529	4/11/2015	4/17/2015	4/11/2015	4/17/2015	TX433	1	1	21185	1	HIDALGO COUNTY	Blue Shield	Basic Coverage	849759381	1255373809	0000201510550 15K580X	Family Member	4/13/2015	$ 34.71	$ 34.71	0%	$0.00	
21185	TX1	618139	510529	4/11/2015	4/17/2015	4/11/2015	4/17/2015	TX433	1	1	21185	1	HIDALGO COUNTY	Blue Shield	Basic Coverage	849759381	1255373809	0000201510550 15K580X	Family Member	4/13/2015	$ 11.02	$ 11.02	0%	$0.00	
21185	TX1	618139	510529	4/11/2015	4/17/2015	4/11/2015	4/17/2015	TX433	1	1	21185	1	HIDALGO COUNTY	Blue Shield	Basic Coverage	839852950	1306902283	0000201510450 D82910X	Family Member	2/10/2015	$ 26.29	$ 26.29	0%	$0.00	
21185	TX1	618139	510529	4/11/2015	4/17/2015	4/11/2015	4/17/2015	TX433	1	1	21185	1	HIDALGO COUNTY	Blue Shield	Basic Coverage	839852950	1306902283	0000201510450 D82910X	Family Member	2/10/2015	$ 26.29	$ 26.29	0%	$0.00	
21185	TX1	618139	510529	4/11/2015	4/17/2015	4/11/2015	4/17/2015	TX433	1	1	21185	1	HIDALGO COUNTY	Blue Shield	Basic Coverage	835852036	1023439163	0000201510650 3686H0X	Family Subscriber	2/4/2015	$ 5.50	$ 5.50	0%	$0.00	
Account	Corporate Entity	Invoice Profile	Invoice Number	InvcPerFrDt	InvcPerToDt	ClmPerFrDt	ClmPerToDt	BARS CustNbr	Settlement Nbr	Association Nbr	Group Nbr	Section Nbr	Group Name	Coverage	Claim Type	Member ID	Provider ID	Document Control	Tier	Service Date	Gross Amt	Net Amt	Fee Percent	Fee Amt	Case Nbr
21185	TX1	618139	510529	4/11/2015	4/17/2015	4/11/2015	4/17/2015	TX433	1	1	21185	1	HIDALGO COUNTY	Blue Shield	Basic Coverage	849759381	1770604688	000020151075046L430X	Family Subscriber	4/13/2015	$ 24.25	$ 24.25	0%	$0.00	
21185	TX1	618139	510529	4/11/2015	4/17/2015	4/11/2015	4/17/2015	TX433	1	1	21185	1	HIDALGO COUNTY	Blue Shield	Basic Coverage	849759381	1770604688	000020151075046L430X	Family Subscriber	4/13/2015	$ 7.08	$ 7.08	0%	$0.00	
21185	TX1	618139	510529	4/11/2015	4/17/2015	4/11/2015	4/17/2015	TX433	1	1	21185	1	HIDALGO COUNTY	Blue Shield	Basic Coverage	849759381	1770604688	000020151075046L430X	Family Subscriber	4/13/2015	$ 15.01	$ 15.01	0%	$0.00	
21185	TX1	618139	510529	4/11/2015	4/17/2015	4/11/2015	4/17/2015	TX433	1	1	21185	1	HIDALGO COUNTY	Blue Shield	Basic Coverage	849759381	1770604688	000020151075046L430X	Family Subscriber	4/13/2015	$ 15.01	$ 15.01	0%	$0.00	
21185	TX1	618139	510529	4/11/2015	4/17/2015	4/11/2015	4/17/2015	TX433	1	1	21185	1	HIDALGO COUNTY	Blue Shield	Basic Coverage	836000353	1861455735	00002015100S0W54640X	Family Subscriber	4/7/2015	$ 117.42	$ 117.42	0%	$0.00	
21185	TX1	618139	510529	4/11/2015	4/17/2015	4/11/2015	4/17/2015	TX433	1	1	21185	1	HIDALGO COUNTY	Blue Shield	Basic Coverage	836000353	1861455735	00002015100S0W54640X	Family Subscriber	4/7/2015	$ 108.71	$ 108.71	0%	$0.00	
21185	TX1	618139	510529	4/11/2015	4/17/2015	4/11/2015	4/17/2015	TX433	1	1	21185	1	HIDALGO COUNTY	Blue Shield	Basic Coverage	836000353	1861455735	00002015100S0W54640X	Family Subscriber	4/7/2015	$ 5.76	$ 5.76	0%	$0.00	
21185	TX1	618139	510529	4/11/2015	4/17/2015	4/11/2015	4/17/2015	TX433	1	1	21185	1	HIDALGO COUNTY	Blue Shield	Basic Coverage	836000353	1861455735	00002015100S0W54640X	Family Subscriber	4/7/2015	$ 2.33	$ 2.33	0%	$0.00	
21185	TX1	618139	510529	4/11/2015	4/17/2015	4/11/2015	4/17/2015	TX433	1	1	21185	1	HIDALGO COUNTY	Blue Shield	Basic Coverage	849374042	1386648798	000020151055070W900X	Family Member	4/8/2015	$ 422.21	$ 422.21	0%	$0.00	
21185	TX1	618139	510529	4/11/2015	4/17/2015	4/11/2015	4/17/2015	TX433	1	1	21185	1	HIDALGO COUNTY	Blue Shield	Basic Coverage	841806355	1356433379	000020151055061W950X	Single	4/10/2015	$ 53.55	$ 53.55	0%	$0.00	
21185	TX1	618139	510529	4/11/2015	4/17/2015	4/11/2015	4/17/2015	TX433	1	1	21185	1	HIDALGO COUNTY	Blue Shield	Basic Coverage	828798761	1104930809	0000201510750V13860X	Single	4/13/2015	$ 67.85	$ 67.85	0%	$0.00	
21185	TX1	618139	510529	4/11/2015	4/17/2015	4/11/2015	4/17/2015	TX433	1	1	21185	1	HIDALGO COUNTY	Blue Shield	Basic Coverage	828798761	1104930809	0000201510750V13860X	Single	4/13/2015	$ 3.00	$ 3.00	0%	$0.00	
21185	TX1	618139	510529	4/11/2015	4/17/2015	4/11/2015	4/17/2015	TX433	1	1	21185	1	HIDALGO COUNTY	Blue Shield	Basic Coverage	828798761	1104930809	0000201510750V13860X	Single	4/13/2015	$ 7.95	$ 7.95	0%	$0.00	
21185	TX1	618139	510529	4/11/2015	4/17/2015	4/11/2015	4/17/2015	TX433	1	1	21185	1	HIDALGO COUNTY	Blue Shield	Basic Coverage	828798761	1104930809	0000201510750V13860X	Single	4/13/2015	$ 10.07	$ 10.07	0%	$0.00	
21185	TX1	618139	510529	4/11/2015	4/17/2015	4/11/2015	4/17/2015	TX433	1	1	21185	1	HIDALGO COUNTY	Blue Shield	Basic Coverage	828798761	1104930809	0000201510750V13860X	Single	4/13/2015	$ 2.33	$ 2.33	0%	$0.00	
21185	TX1	618139	510529	4/11/2015	4/17/2015	4/11/2015	4/17/2015	TX433	1	1	21185	1	HIDALGO COUNTY	Blue Shield	Basic Coverage	828798761	1104930809	000020151075OV13860X	Single	4/13/2015	$ 13.83	$ 13.83	0%	$0.00	
21185	TX1	618139	510529	4/11/2015	4/17/2015	4/11/2015	4/17/2015	TX433	1	1	21185	1	HIDALGO COUNTY	Blue Shield	Basic Coverage	837756578	1902839046	000020151075OX01560X	Single	4/16/2015	$ 21.79	$ 21.79	0%	$0.00	
21185	TX1	618139	510529	4/11/2015	4/17/2015	4/11/2015	4/17/2015	TX433	1	1	21185	1	HIDALGO COUNTY	Blue Shield	Basic Coverage	838676751	1770604688	0000201510450U18600X	Family Member	4/7/2015	$ 67.85	$ 67.85	0%	$0.00	
21185	TX1	618139	510529	4/11/2015	4/17/2015	4/11/2015	4/17/2015	TX433	1	1	21185	1	HIDALGO COUNTY	Blue Shield	Basic Coverage	833421628	1780600510	0000201510650C95200X	Single	4/14/2015	$ 7.28	$ 7.28	0%	$0.00	
21185	TX1	618139	510529	4/11/2015	4/17/2015	4/11/2015	4/17/2015	TX433	1	1	21185	1	HIDALGO COUNTY	Blue Shield	Basic Coverage	833421628	1780600510	0000201510650C95200X	Single	4/14/2015	$ 7.93	$ 7.93	0%	$0.00	
21185	TX1	618139	510529	4/11/2015	4/17/2015	4/11/2015	4/17/2015	TX433	1	1	21185	1	HIDALGO COUNTY	Blue Shield	Basic Coverage	833421628	1780600510	0000201510650C95200X	Single	4/14/2015	$ 10.05	$ 10.05	0%	$0.00	
21185	TX1	618139	510529	4/11/2015	4/17/2015	4/11/2015	4/17/2015	TX433	1	1	21185	1	HIDALGO COUNTY	Blue Shield	Basic Coverage	833421628	1780600510	0000201510650C95200X	Single	4/14/2015	$ 5.40	$ 5.40	0%	$0.00	
21185	TX1	618139	510529	4/11/2015	4/17/2015	4/11/2015	4/17/2015	TX433	1	1	21185	1	HIDALGO COUNTY	Blue Shield	Basic Coverage	833421628	1780600510	0000201510650C95200X	Single	4/14/2015	$ 4.53	$ 4.53	0%	$0.00	
21185	TX1	618139	510529	4/11/2015	4/17/2015	4/11/2015	4/17/2015	TX433	1	1	21185	1	HIDALGO COUNTY	Blue Shield	Basic Coverage	833421628	1780600510	0000201510650C95200X	Single	4/14/2015	$ 3.55	$ 3.55	0%	$0.00	
21185	TX1	618139	510529	4/11/2015	4/17/2015	4/11/2015	4/17/2015	TX433	1	1	21185	1	HIDALGO COUNTY	Blue Shield	Basic Coverage	833421628	1780600510	0000201510650C95200X	Single	4/14/2015	$ 3.39	$ 3.39	0%	$0.00	
21185	TX1	618139	510529	4/11/2015	4/17/2015	4/11/2015	4/17/2015	TX433	1	1	21185	1	HIDALGO COUNTY	Blue Shield	Basic Coverage	837670762	1861464026	000020151075O8X1810X	Family Subscriber	4/14/2015	$ 67.85	$ 67.85	0%	$0.00	
21185	TX1	618139	510529	4/11/2015	4/17/2015	4/11/2015	4/17/2015	TX433	1	1	21185	1	HIDALGO COUNTY	Blue Shield	Basic Coverage	837670762	1861464026	000020151075O8X1810X	Family Subscriber	4/14/2015	$ 0.11	$ 0.11	0%	$0.00	
21185	TX1	618139	510529	4/11/2015	4/17/2015	4/11/2015	4/17/2015	TX433	1	1	21185	1	HIDALGO COUNTY	Blue Shield	Basic Coverage	837670762	1861464026	000020151075O8X1810X	Family Subscriber	4/14/2015	$ 5.06	$ 5.06	0%	$0.00	
21185	TX1	618139	510529	4/11/2015	4/17/2015	4/11/2015	4/17/2015	TX433	1	1	21185	1	HIDALGO COUNTY	Blue Shield	Basic Coverage	837670762	1861464026	000020151075O8X1810X	Family Subscriber	4/14/2015	$ 57.68	$ 57.68	0%	$0.00	
21185	TX1	618139	510529	4/11/2015	4/17/2015	4/11/2015	4/17/2015	TX433	1	1	21185	1	HIDALGO COUNTY	Blue Shield	Basic Coverage	847880408	1730205253	000020151065OE85000X	Family Subscriber	4/2/2015	$ 87.21	$ 87.21	0%	$0.00	
21185	TX1	618139	510529	4/11/2015	4/17/2015	4/11/2015	4/17/2015	TX433	1	1	21185	1	HIDALGO COUNTY	Blue Shield	Basic Coverage	840431085	1790721538	000020151035O3K3100X	Family Subscriber	4/6/2015	$ 6.54	$ 6.54	0%	$0.00	
21185	TX1	618139	510529	4/11/2015	4/17/2015	4/11/2015	4/17/2015	TX433	1	1	21185	1	HIDALGO COUNTY	Blue Shield	Basic Coverage	840431085	1790721538	000020151035O3K3100X	Family Subscriber	4/6/2015	$ 6.52	$ 6.52	0%	$0.00	
21185	TX1	618139	510529	4/11/2015	4/17/2015	4/11/2015	4/17/2015	TX433	1	1	21185	1	HIDALGO COUNTY	Blue Shield	Basic Coverage	840431085	1790721538	00002015104509924Z0X	Family Subscriber	4/7/2015	$ 7.84	$ 7.84	0%	$0.00	
21185	TX1	618139	510529	4/11/2015	4/17/2015	4/11/2015	4/17/2015	TX433	1	1	21185	1	HIDALGO COUNTY	Blue Shield	Basic Coverage	840431085	1790721538	00002015104509924Z0X	Family Subscriber	4/7/2015	$ 10.83	$ 10.83	0%	$0.00	
21185	TX1	618139	510529	4/11/2015	4/17/2015	4/11/2015	4/17/2015	TX433	1	1	21185	1	HIDALGO COUNTY	Blue Shield	Basic Coverage	840431085	1790721538	00002015104509924Z0X	Family Subscriber	4/7/2015	$ 1.66	$ 1.66	0%	$0.00	
21185	TX1	618139	510529	4/11/2015	4/17/2015	4/11/2015	4/17/2015	TX433	1	1	21185	1	HIDALGO COUNTY	Blue Shield	Basic Coverage	840431085	1790721538	00002015104509924Z0X	Family Subscriber	4/7/2015	$ 15.02	$ 15.02	0%	$0.00	
21185	TX1	618139	510529	4/11/2015	4/17/2015	4/11/2015	4/17/2015	TX433	1	1	21185	1	HIDALGO COUNTY	Blue Shield	Basic Coverage	840431085	1790721538	00002015104509924Z0X	Family Subscriber	4/7/2015	$ 14.96	$ 14.96	0%	$0.00	
21185	TX1	618139	510529	4/11/2015	4/17/2015	4/11/2015	4/17/2015	TX433	1	1	21185	1	HIDALGO COUNTY	Blue Shield	Basic Coverage	840431085	1790721538	00002015104509924Z0X	Family Subscriber	4/7/2015	$ 21.66	$ 21.66	0%	$0.00	
21185	TX1	618139	510529	4/11/2015	4/17/2015	4/11/2015	4/17/2015	TX433	1	1	21185	1	HIDALGO COUNTY	Blue Shield	Basic Coverage	840431085	1467633867	000020151055O747G30X	Family Subscriber	4/2/2015	$ 107.42	$ 107.42	0%	$0.00	
21185	TX1	618139	510529	4/11/2015	4/17/2015	4/11/2015	4/17/2015	TX433	1	1	21185	1	HIDALGO COUNTY	Blue Shield	Basic Coverage	840431085	1861437782	00002015106501495Y0X	Family Subscriber	4/6/2015	$ 64.21	$ 64.21	0%	$0.00	
21185	TX1	618139	510529	4/11/2015	4/17/2015	4/11/2015	4/17/2015	TX433	1	1	21185	1	HIDALGO COUNTY	Blue Shield	Basic Coverage	840431085	1861437782	00002015106501495Y0X	Family Subscriber	4/6/2015	$ 15.08	$ 15.08	0%	$0.00	
21185	TX1	618139	510529	4/11/2015	4/17/2015	4/11/2015	4/17/2015	TX433	1	1	21185	1	HIDALGO COUNTY	Blue Shield	Basic Coverage	840431085	1861437782	00002015106501495Y0X	Family Subscriber	4/6/2015	$ 15.08	$ 15.08	0%	$0.00	
21185	TX1	618139	510529	4/11/2015	4/17/2015	4/11/2015	4/17/2015	TX433	1	1	21185	1	HIDALGO COUNTY	Blue Shield	Basic Coverage	840431085	1861437782	00002015106501495Y0X	Family Subscriber	4/6/2015	$ 15.08	$ 15.08	0%	$0.00	
21185	TX1	618139	510529	4/11/2015	4/17/2015	4/11/2015	4/17/2015	TX433	1	1	21185	1	HIDALGO COUNTY	Blue Shield	Basic Coverage	840431085	1861437782	00002015106501495Y0X	Family Subscriber	4/6/2015	$ 140.27	$ 140.27	0%	$0.00	
21185	TX1	618139	510529	4/11/2015	4/17/2015	4/11/2015	4/17/2015	TX433	1	1	21185	1	HIDALGO COUNTY	Blue Shield	Basic Coverage	839986691	1053393983	00002015103500Y0540X	Single	4/10/2015	$ 34.71	$ 34.71	0%	$0.00	
21185	TX1	618139	510529	4/11/2015	4/17/2015	4/11/2015	4/17/2015	TX433	1	1	21185	1	HIDALGO COUNTY	Blue Shield	Basic Coverage	839986691	1053393983	00002015103500Y0540X	Single	4/10/2015	$ 26.49	$ 26.49	0%	$0.00	
21185	TX1	618139	510529	4/11/2015	4/17/2015	4/11/2015	4/17/2015	TX433	1	1	21185	1	HIDALGO COUNTY	Blue Shield	Basic Coverage	839986691	1053393983	00002015103500Y0540X	Single	4/10/2015	$ 19.36	$ 19.36	0%	$0.00	
21185	TX1	618139	510529	4/11/2015	4/17/2015	4/11/2015	4/17/2015	TX433	1	1	21185	1	HIDALGO COUNTY	Blue Shield	Basic Coverage	839986691	1053393983	00002015103500Y0540X	Single	4/10/2015	$ 15.01	$ 15.01	0%	$0.00	
21185	TX1	618139	510529	4/11/2015	4/17/2015	4/11/2015	4/17/2015	TX433	1	1	21185	1	HIDALGO COUNTY	Blue Shield	Basic Coverage	839986691	1053393983	00002015103500Y0540X	Single	4/10/2015	$ 15.01	$ 15.01	0%	$0.00	
21185	TX1	618139	510529	4/11/2015	4/17/2015	4/11/2015	4/17/2015	TX433	1	1	21185	1	HIDALGO COUNTY	Blue Shield	Basic Coverage	839986691	1053393983	00002015103500Y0540X	Single	4/10/2015	$ 7.08	$ 7.08	0%	$0.00	
21185	TX1	618139	510529	4/11/2015	4/17/2015	4/11/2015	4/17/2015	TX433	1	1	21185	1	HIDALGO COUNTY	Blue Shield	Basic Coverage	839891942	1013995273	000020151075055G600X	Single	4/16/2015	$ 67.85	$ 67.85	0%	$0.00	
21185	TX1	618139	510529	4/11/2015	4/17/2015	4/11/2015	4/17/2015	TX433	1	1	21185	1	HIDALGO COUNTY	Blue Shield	Basic Coverage	839891942	1013995273	000020151075055G600X	Single	4/16/2015	$ 3.38	$ 3.38	0%	$0.00	
21185	TX1	618139	510529	4/11/2015	4/17/2015	4/11/2015	4/17/2015	TX433	1	1	21185	1	HIDALGO COUNTY	Blue Shield	Basic Coverage	839891942	1013995273	000020151075055G600X	Single	4/16/2015	$ 28.84	$ 28.84	0%	$0.00	
21185	TX1	618139	510529	4/11/2015	4/17/2015	4/11/2015	4/17/2015	TX433	1	1	21185	1	HIDALGO COUNTY	Blue Shield	Basic Coverage	839891942	1013995273	000020151075055G600X	Single	4/16/2015	$ 10.12	$ 10.12	0%	$0.00	
21185	TX1	618139	510529	4/11/2015	4/17/2015	4/11/2015	4/17/2015	TX433	1	1	21185	1	HIDALGO COUNTY	Blue Shield	Basic Coverage	839891942	1013995273	000020151075055G600X	Single	4/16/2015	$ 28.84	$ 28.84	0%	$0.00	
21185	TX1	618139	510529	4/11/2015	4/17/2015	4/11/2015	4/17/2015	TX433	1	1	21185	1	HIDALGO COUNTY	Blue Shield	Basic Coverage	847844329	1548501984	000020151065022237U0X	Single	3/27/2015	$ 124.06	$ 124.06	0%	$0.00	
21185	TX1	618139	510529	4/11/2015	4/17/2015	4/11/2015	4/17/2015	TX433	1	1	21185	1	HIDALGO COUNTY	Blue Shield	Basic Coverage	844399901	1528235132	000020151075059A970X	Family Member	4/16/2015	$ 34.71	$ 34.71	0%	$0.00	
21185	TX1	618139	510529	4/11/2015	4/17/2015	4/11/2015	4/17/2015	TX433	1	1	21185	1	HIDALGO COUNTY	Blue Shield	Basic Coverage	844399901	1528235132	000020151075059A970X	Family Member	4/16/2015	$ 3.00	$ 3.00	0%	$0.00	
21185	TX1	618139	510529	4/11/2015	4/17/2015	4/11/2015	4/17/2015	TX433	1	1	21185	1	HIDALGO COUNTY	Blue Shield	Basic Coverage	844399901	1528235132	000020151075059A970X	Family Member	4/16/2015	$ 7.08	$ 7.08	0%	$0.00	
21185	TX1	618139	510529	4/11/2015	4/17/2015	4/11/2015	4/17/2015	TX433	1	1	21185	1	HIDALGO COUNTY	Blue Shield	Basic Coverage	844399901	1528235132	000020151075059A970X	Family Member	4/16/2015	$ 10.92	$ 10.92	0%	$0.00	
21185	TX1	618139	510529	4/11/2015	4/17/2015	4/11/2015	4/17/2015	TX433	1	1	21185	1	HIDALGO COUNTY	Blue Shield	Basic Coverage	846842526	1437275955	000020151075035G110X	Family Subscriber	4/11/2015	$ 7.08	$ 7.08	0%	$0.00	
21185	TX1	618139	510529	4/11/2015	4/17/2015	4/11/2015	4/17/2015	TX433	1	1	21185	1	HIDALGO COUNTY	Blue Shield	Basic Coverage	846842526	1437275955	000020151075035G110X	Family Subscriber	4/11/2015	$ 7.95	$ 7.95	0%	$0.00	
21185	TX1	618139	510529	4/11/2015	4/17/2015	4/11/2015	4/17/2015	TX433	1	1	21185	1	HIDALGO COUNTY	Blue Shield	Basic Coverage	846842526	1437275955	000020151075035G110X	Family Subscriber	4/11/2015	$ 12.64	$ 12.64	0%	$0.00	
21185	TX1	618139	510529	4/11/2015	4/17/2015	4/11/2015	4/17/2015	TX433	1	1	21185	1	HIDALGO COUNTY	Blue Shield	Basic Coverage	846842526	1437275955	000020151075035G110X	Family Subscriber	4/11/2015	$ 3.00	$ 3.00	0%	$0.00	
21185	TX1	618139	510529	4/11/2015	4/17/2015	4/11/2015	4/17/2015	TX433	1	1	21185	1	HIDALGO COUNTY	Blue Shield	Basic Coverage	840213611	1467633867	000020151035010T760X	Single	4/2/2015	$ 71.43	$ 71.43	0%	$0.00	
21185	TX1	618139	510529	4/11/2015	4/17/2015	4/11/2015	4/17/2015	TX433	1	1	21185	1	HIDALGO COUNTY	Blue Shield	Basic Coverage	840718073	1982831426	000020151056005 2C90H	Family Member	4/7/2015	$ 138.00	$ 138.00	0%	$0.00	
21185	TX1	618139	510529	4/11/2015	4/17/2015	4/11/2015	4/17/2015	TX433	1	1	21185	1	HIDALGO COUNTY	Blue Shield	Basic Coverage	840718073	1982831426	000020151056005 2C90H	Family Member	4/7/2015	$ 5.74	$ 5.74	0%	$0.00	
21185	TX1	618139	510529	4/11/2015	4/17/2015	4/11/2015	4/17/2015	TX433	1	1	21185	1	HIDALGO COUNTY	Blue Shield	Basic Coverage	838613302	1164431425	000020151035037 7H30X	Family Member	4/4/2015	$ 69.83	$ 69.83	0%	$0.00	
21185	TX1	618139	510529	4/11/2015	4/17/2015	4/11/2015	4/17/2015	TX433	1	1	21185	1	HIDALGO COUNTY	Blue Shield	Basic Coverage	838613302	1306882295	000020151035O4X0190X	Family Member	3/11/2015	$ 1,395.36	$ 1,395.36	0%	$0.00	
21185	TX1	618139	510529	4/11/2015	4/17/2015	4/11/2015	4/17/2015	TX433	1	1	21185	1	HIDALGO COUNTY	Blue Shield	Basic Coverage	838613302	1306882295	000020151035O4X0190X	Family Member	3/11/2015	$ 481.12	$ 481.12	0%	$0.00	
21185	TX1	618139	510529	4/11/2015	4/17/2015	4/11/2015	4/17/2015	TX433	1	1	21185	1	HIDALGO COUNTY	Blue Shield	Basic Coverage	838613302	1306882295	000020151035O4X0190X	Family Member	3/11/2015	$ 40.01	$ 40.01	0%	$0.00	

Account	Corporate Entity	Invoice Profile	Invoice Number	InvcPerFrDt	InvcPerToDt	ClmPerFrDt	ClmPerToDt	BARS CustNbr	Settlement Nbr	Association Nbr	Group Nbr	Section Nbr	Group Name	Coverage	Claim Type	Member ID	Provider ID	Document Control	Tier	Service Date	Gross Amt	Net Amt	Fee Percent	Fee Amt	Case Nbr
21185	TX1	618139	510529	4/11/2015	4/17/2015	4/11/2015	4/17/2015	TX433	1	1	21185	1	HIDALGO COUNTY	Blue Shield	Basic Coverage	838613302	1306005095	00002015103509 5S270X	Family Member	4/3/2015	$ 66.92	$ 66.92	0%	$0.00	
21185	TX1	618139	510529	4/11/2015	4/17/2015	4/11/2015	4/17/2015	TX433	1	1	21185	1	HIDALGO COUNTY	Blue Shield	Basic Coverage	838613302	1306005095	00002015103509 5S280X	Family Member	4/5/2015	$ 66.92	$ 66.92	0%	$0.00	
21185	TX1	618139	510529	4/11/2015	4/17/2015	4/11/2015	4/17/2015	TX433	1	1	21185	1	HIDALGO COUNTY	Blue Shield	Basic Coverage	838613302	1306005095	00002015103509 6S340X	Family Member	4/6/2015	$ 66.92	$ 66.92	0%	$0.00	
21185	TX1	618139	510529	4/11/2015	4/17/2015	4/11/2015	4/17/2015	TX433	1	1	21185	1	HIDALGO COUNTY	Blue Shield	Basic Coverage	838613302	1306005095	00002015103509 6S370X	Family Member	4/2/2015	$ 144.18	$ 144.18	0%	$0.00	
21185	TX1	618139	510529	4/11/2015	4/17/2015	4/11/2015	4/17/2015	TX433	1	1	21185	1	HIDALGO COUNTY	Blue Shield	Basic Coverage	838613302	1306005095	00002015103509 7S960X	Family Member	4/7/2015	$ 66.92	$ 66.92	0%	$0.00	
21185	TX1	618139	510529	4/11/2015	4/17/2015	4/11/2015	4/17/2015	TX433	1	1	21185	1	HIDALGO COUNTY	Blue Shield	Basic Coverage	838613302	1306005095	00002015103509 7S970X	Family Member	4/4/2015	$ 66.92	$ 66.92	0%	$0.00	
21185	TX1	618139	510529	4/11/2015	4/17/2015	4/11/2015	4/17/2015	TX433	1	1	21185	1	HIDALGO COUNTY	Blue Shield	Basic Coverage	838613302	1306005095	00002015103450 L37790X	Family Member	4/8/2015	$ 66.92	$ 66.92	0%	$0.00	
21185	TX1	618139	510529	4/11/2015	4/17/2015	4/11/2015	4/17/2015	TX433	1	1	21185	1	HIDALGO COUNTY	Blue Shield	Basic Coverage	838613302	1548279904	00002015104 50X35520X	Family Member	4/8/2015	$ 131.65	$ 131.65	0%	$0.00	
21185	TX1	618139	510529	4/11/2015	4/17/2015	4/11/2015	4/17/2015	TX433	1	1	21185	1	HIDALGO COUNTY	Blue Shield	Basic Coverage	838613302	1558314138	00002015106504 65N60X	Family Member	4/6/2015	$ 66.92	$ 66.92	0%	$0.00	
21185	TX1	618139	510529	4/11/2015	4/17/2015	4/11/2015	4/17/2015	TX433	1	1	21185	1	HIDALGO COUNTY	Blue Shield	Basic Coverage	838613302	1558314138	00002015106504 65N60X	Family Member	4/7/2015	$ 66.92	$ 66.92	0%	$0.00	
21185	TX1	618139	510529	4/11/2015	4/17/2015	4/11/2015	4/17/2015	TX433	1	1	21185	1	HIDALGO COUNTY	Blue Shield	Basic Coverage	838613302	1558314138	00002015106504 65N60X	Family Member	4/8/2015	$ 46.46	$ 46.46	0%	$0.00	
21185	TX1	618139	510529	4/11/2015	4/17/2015	4/11/2015	4/17/2015	TX433	1	1	21185	1	HIDALGO COUNTY	Blue Shield	Basic Coverage	838613302	1144389842	00002015103503 99C20X	Family Subscriber	4/10/2015	$ 50.58	$ 50.58	0%	$0.00	
21185	TX1	618139	510529	4/11/2015	4/17/2015	4/11/2015	4/17/2015	TX433	1	1	21185	1	HIDALGO COUNTY	Blue Shield	Basic Coverage	842450773	1295808293	00002015103509 3Y980X	Family Subscriber	4/10/2015	$ 34.71	$ 34.71	0%	$0.00	
21185	TX1	618139	510529	4/11/2015	4/17/2015	4/11/2015	4/17/2015	TX433	1	1	21185	1	HIDALGO COUNTY	Blue Shield	Basic Coverage	830169446	1508884412	00002015106504 50770X	Single	2/9/2015	$ 67.85	$ 67.85	0%	$0.00	
21185	TX1	618139	510529	4/11/2015	4/17/2015	4/11/2015	4/17/2015	TX433	1	1	21185	1	HIDALGO COUNTY	Blue Shield	Basic Coverage	830169446	1508884412	00002015106504 50770X	Single	2/9/2015	$ 238.55	$ 238.55	0%	$0.00	
21185	TX1	618139	510529	4/11/2015	4/17/2015	4/11/2015	4/17/2015	TX433	1	1	21185	1	HIDALGO COUNTY	Blue Shield	Basic Coverage	830169446	1508884412	00002015106504 50770X	Single	2/9/2015	$ 3.00	$ 3.00	0%	$0.00	
21185	TX1	618139	510529	4/11/2015	4/17/2015	4/11/2015	4/17/2015	TX433	1	1	21185	1	HIDALGO COUNTY	Blue Shield	Basic Coverage	830169446	1508884412	00002015106504 50770X	Single	2/9/2015	$ 7.08	$ 7.08	0%	$0.00	
21185	TX1	618139	510529	4/11/2015	4/17/2015	4/11/2015	4/17/2015	TX433	1	1	21185	1	HIDALGO COUNTY	Blue Shield	Basic Coverage	830169446	1508884412	00002015106504 50770X	Single	2/9/2015	$ 7.71	$ 7.71	0%	$0.00	
21185	TX1	618139	510529	4/11/2015	4/17/2015	4/11/2015	4/17/2015	TX433	1	1	21185	1	HIDALGO COUNTY	Blue Shield	Basic Coverage	830169446	1508884412	00002015106504 50770X	Single	2/9/2015	$ 2.67	$ 2.67	0%	$0.00	
21185	TX1	618139	510529	4/11/2015	4/17/2015	4/11/2015	4/17/2015	TX433	1	1	21185	1	HIDALGO COUNTY	Blue Shield	Basic Coverage	830169446	1508884412	00002015106504 50770X	Single	2/9/2015	$ 6.78	$ 6.78	0%	$0.00	
21185	TX1	618139	510529	4/11/2015	4/17/2015	4/11/2015	4/17/2015	TX433	1	1	21185	1	HIDALGO COUNTY	Blue Shield	Basic Coverage	830169446	1508884412	00002015106504 50770X	Single	2/9/2015	$ 7.30	$ 7.30	0%	$0.00	
21185	TX1	618139	510529	4/11/2015	4/17/2015	4/11/2015	4/17/2015	TX433	1	1	21185	1	HIDALGO COUNTY	Blue Shield	Basic Coverage	830169446	1508884412	00002015106504 50770X	Single	2/9/2015	$ 6.14	$ 6.14	0%	$0.00	
21185	TX1	618139	510529	4/11/2015	4/17/2015	4/11/2015	4/17/2015	TX433	1	1	21185	1	HIDALGO COUNTY	Blue Shield	Basic Coverage	830169446	1508884412	00002015106504 50770X	Single	2/9/2015	$ 10.07	$ 10.07	0%	$0.00	
21185	TX1	618139	510529	4/11/2015	4/17/2015	4/11/2015	4/17/2015	TX433	1	1	21185	1	HIDALGO COUNTY	Blue Shield	Basic Coverage	830169446	1508884412	00002015106504 50770X	Single	2/9/2015	$ 12.64	$ 12.64	0%	$0.00	
21185	TX1	618139	510529	4/11/2015	4/17/2015	4/11/2015	4/17/2015	TX433	1	1	21185	1	HIDALGO COUNTY	Blue Shield	Basic Coverage	844306843	1396867636	00002015103508 25L70X	Single	4/7/2015	$ 24.25	$ 24.25	0%	$0.00	
21185	TX1	618139	510529	4/11/2015	4/17/2015	4/11/2015	4/17/2015	TX433	1	1	21185	1	HIDALGO COUNTY	Blue Shield	Basic Coverage	844306843	1396867636	00002015103508 25L70X	Single	4/7/2015	$ 7.08	$ 7.08	0%	$0.00	
21185	TX1	618139	510529	4/11/2015	4/17/2015	4/11/2015	4/17/2015	TX433	1	1	21185	1	HIDALGO COUNTY	Blue Shield	Basic Coverage	844306843	1396867636	00002015103508 25L70X	Single	4/7/2015	$ 16.83	$ 16.83	0%	$0.00	
21185	TX1	618139	510529	4/11/2015	4/17/2015	4/11/2015	4/17/2015	TX433	1	1	21185	1	HIDALGO COUNTY	Blue Shield	Basic Coverage	844306843	1396867636	00002015103508 25L70X	Single	4/7/2015	$ 28.84	$ 28.84	0%	$0.00	
21185	TX1	618139	510529	4/11/2015	4/17/2015	4/11/2015	4/17/2015	TX433	1	1	21185	1	HIDALGO COUNTY	Blue Shield	Basic Coverage	844306843	1396867636	00002015103508 25L70X	Single	4/7/2015	$ 10.12	$ 10.12	0%	$0.00	
21185	TX1	618139	510529	4/11/2015	4/17/2015	4/11/2015	4/17/2015	TX433	1	1	21185	1	HIDALGO COUNTY	Blue Shield	Basic Coverage	844306843	1396867636	00002015103508 25L70X	Single	4/7/2015	$ 0.24	$ 0.24	0%	$0.00	
21185	TX1	618139	510529	4/11/2015	4/17/2015	4/11/2015	4/17/2015	TX433	1	1	21185	1	HIDALGO COUNTY	Blue Shield	Basic Coverage	820485815	1881929321	00002015110150 8D4920X	Single	3/24/2015	$ 47.00	$ 47.00	0%	$0.00	
21185	TX1	618139	510529	4/11/2015	4/17/2015	4/11/2015	4/17/2015	TX433	1	1	21185	1	HIDALGO COUNTY	Blue Shield	Basic Coverage	820485815	1881929321	00002015110150 8D5410X	Single	3/24/2015	$ 5.50	$ 5.50	0%	$0.00	
21185	TX1	618139	510529	4/11/2015	4/17/2015	4/11/2015	4/17/2015	TX433	1	1	21185	1	HIDALGO COUNTY	Blue Shield	Basic Coverage	820485815	1881929321	00002015110150 8D5410X	Single	3/24/2015	$ 5.50	$ 5.50	0%	$0.00	
21185	TX1	618139	510529	4/11/2015	4/17/2015	4/11/2015	4/17/2015	TX433	1	1	21185	1	HIDALGO COUNTY	Blue Shield	Basic Coverage	820485815	1881929321	00002015110150 8D5410X	Single	3/24/2015	$ 5.50	$ 5.50	0%	$0.00	
21185	TX1	618139	510529	4/11/2015	4/17/2015	4/11/2015	4/17/2015	TX433	1	1	21185	1	HIDALGO COUNTY	Blue Shield	Basic Coverage	820485815	1881929321	00002015110150 8D5410X	Single	3/24/2015	$ 5.50	$ 5.50	0%	$0.00	
21185	TX1	618139	510529	4/11/2015	4/17/2015	4/11/2015	4/17/2015	TX433	1	1	21185	1	HIDALGO COUNTY	Blue Shield	Basic Coverage	820485815	1841200805	00002015103507 0Y750X	Single	3/24/2015	$ 217.01	$ 217.01	0%	$0.00	
21185	TX1	618139	510529	4/11/2015	4/17/2015	4/11/2015	4/17/2015	TX433	1	1	21185	1	HIDALGO COUNTY	Blue Shield	Basic Coverage	840751366	1790721538	00002015106502 669U0X	Single	4/8/2015	$ 13.77	$ 13.77	0%	$0.00	
21185	TX1	618139	510529	4/11/2015	4/17/2015	4/11/2015	4/17/2015	TX433	1	1	21185	1	HIDALGO COUNTY	Blue Shield	Basic Coverage	840751366	1790721538	00002015106502 669U0X	Single	4/8/2015	$ 15.64	$ 15.64	0%	$0.00	
21185	TX1	618139	510529	4/11/2015	4/17/2015	4/11/2015	4/17/2015	TX433	1	1	21185	1	HIDALGO COUNTY	Blue Shield	Basic Coverage	840751366	1790721538	00002015106502 669U0X	Single	4/8/2015	$ 15.64	$ 15.64	0%	$0.00	
21185	TX1	618139	510529	4/11/2015	4/17/2015	4/11/2015	4/17/2015	TX433	1	1	21185	1	HIDALGO COUNTY	Blue Shield	Basic Coverage	840751366	1790721538	00002015106502 669U0X	Single	4/8/2015	$ 15.64	$ 15.64	0%	$0.00	
21185	TX1	618139	510529	4/11/2015	4/17/2015	4/11/2015	4/17/2015	TX433	1	1	21185	1	HIDALGO COUNTY	Blue Shield	Basic Coverage	840751366	1790721538	00002015106502 669U0X	Single	4/8/2015	$ 15.64	$ 15.64	0%	$0.00	
21185	TX1	618139	510529	4/11/2015	4/17/2015	4/11/2015	4/17/2015	TX433	1	1	21185	1	HIDALGO COUNTY	Blue Shield	Basic Coverage	839465426	1790721538	00002015105504 0E810X	Single	4/10/2015	$ 5.23	$ 5.23	0%	$0.00	
21185	TX1	618139	510529	4/11/2015	4/17/2015	4/11/2015	4/17/2015	TX433	1	1	21185	1	HIDALGO COUNTY	Blue Shield	Basic Coverage	839465426	1790721538	00002015105504 0E810X	Single	4/10/2015	$ 5.55	$ 5.55	0%	$0.00	
21185	TX1	618139	510529	4/11/2015	4/17/2015	4/11/2015	4/17/2015	TX433	1	1	21185	1	HIDALGO COUNTY	Blue Shield	Basic Coverage	839465426	1790721538	00002015105504 0E810X	Single	4/10/2015	$ 10.83	$ 10.83	0%	$0.00	
21185	TX1	618139	510529	4/11/2015	4/17/2015	4/11/2015	4/17/2015	TX433	1	1	21185	1	HIDALGO COUNTY	Blue Shield	Basic Coverage	839465426	1790721538	00002015105504 0E810X	Single	4/10/2015	$ 1.82	$ 1.82	0%	$0.00	
21185	TX1	618139	510529	4/11/2015	4/17/2015	4/11/2015	4/17/2015	TX433	1	1	21185	1	HIDALGO COUNTY	Blue Shield	Basic Coverage	839465426	1790721538	00002015105504 0E810X	Single	4/10/2015	$ 21.66	$ 21.66	0%	$0.00	
21185	TX1	618139	510529	4/11/2015	4/17/2015	4/11/2015	4/17/2015	TX433	1	1	21185	1	HIDALGO COUNTY	Blue Shield	Basic Coverage	848833899	1326447442	00002015105501 27G40X	Family Member	2/27/2015	$ 15.90	$ 15.90	0%	$0.00	
21185	TX1	618139	510529	4/11/2015	4/17/2015	4/11/2015	4/17/2015	TX433	1	1	21185	1	HIDALGO COUNTY	Blue Shield	Basic Coverage	848833899	1326447442	00002015105501 27G40X	Family Member	2/27/2015	$ 21.94	$ 21.94	0%	$0.00	
21185	TX1	618139	510529	4/11/2015	4/17/2015	4/11/2015	4/17/2015	TX433	1	1	21185	1	HIDALGO COUNTY	Blue Shield	Basic Coverage	836675385	1043343437	00002015107504 6J900X	Family Member	4/8/2015	$ 20.11	$ 20.11	0%	$0.00	
21185	TX1	618139	510529	4/11/2015	4/17/2015	4/11/2015	4/17/2015	TX433	1	1	21185	1	HIDALGO COUNTY	Blue Shield	Basic Coverage	839323742	1245453901	00002015104505 4080X	Family Member	4/13/2015	$ 34.71	$ 34.71	0%	$0.00	
21185	TX1	618139	510529	4/11/2015	4/17/2015	4/11/2015	4/17/2015	TX433	1	1	21185	1	HIDALGO COUNTY	Blue Shield	Basic Coverage	839323742	1245453901	00002015104505 4080X	Family Member	4/13/2015	$ 6.00	$ 6.00	0%	$0.00	
21185	TX1	618139	510529	4/11/2015	4/17/2015	4/11/2015	4/17/2015	TX433	1	1	21185	1	HIDALGO COUNTY	Blue Shield	Basic Coverage	838976686	1619099124	00002015104509 7400X	Family Subscriber	4/6/2015	$ 21.79	$ 21.79	0%	$0.00	
21185	TX1	618139	510529	4/11/2015	4/17/2015	4/11/2015	4/17/2015	TX433	1	1	21185	1	HIDALGO COUNTY	Blue Shield	Basic Coverage	829778532	1881679751	00002015106504 3T50X	Single	4/13/2015	$ 24.01	$ 24.01	0%	$0.00	
21185	TX1	618139	510529	4/11/2015	4/17/2015	4/11/2015	4/17/2015	TX433	1	1	21185	1	HIDALGO COUNTY	Blue Shield	Basic Coverage	829778532	1881679751	00002015106504 3T50X	Single	4/13/2015	$ 17.93	$ 17.93	0%	$0.00	
21185	TX1	618139	510529	4/11/2015	4/17/2015	4/11/2015	4/17/2015	TX433	1	1	21185	1	HIDALGO COUNTY	Blue Shield	Basic Coverage	829778532	1881679751	00002015106504 3T50X	Single	4/13/2015	$ 1.85	$ 1.85	0%	$0.00	
21185	TX1	618139	510529	4/11/2015	4/17/2015	4/11/2015	4/17/2015	TX433	1	1	21185	1	HIDALGO COUNTY	Blue Shield	Basic Coverage	848833899	1235235409	00002015105508 7D820X	Family Member	4/14/2015	$ 68.53	$ 68.53	0%	$0.00	
21185	TX1	618139	510529	4/11/2015	4/17/2015	4/11/2015	4/17/2015	TX433	1	1	21185	1	HIDALGO COUNTY	Blue Shield	Basic Coverage	848833899	1235235409	00002015105508 7D820X	Family Member	4/14/2015	$ 10.92	$ 10.92	0%	$0.00	
21185	TX1	618139	510529	4/11/2015	4/17/2015	4/11/2015	4/17/2015	TX433	1	1	21185	1	HIDALGO COUNTY	Blue Shield	Basic Coverage	834224142	1356361976	00002015105502 H4660X	Single	4/13/2015	$ 1.95	$ 1.95	0%	$0.00	
21185	TX1	618139	510529	4/11/2015	4/17/2015	4/11/2015	4/17/2015	TX433	1	1	21185	1	HIDALGO COUNTY	Blue Shield	Basic Coverage	834224142	1356361976	00002015106502 864D0X	Single	4/13/2015	$ 7.08	$ 7.08	0%	$0.00	
21185	TX1	618139	510529	4/11/2015	4/17/2015	4/11/2015	4/17/2015	TX433	1	1	21185	1	HIDALGO COUNTY	Blue Shield	Basic Coverage	841643455	1750461588	00002015106509 114P0X	Family Subscriber	4/10/2015	$ 17.34	$ 17.34	0%	$0.00	
21185	TX1	618139	510529	4/11/2015	4/17/2015	4/11/2015	4/17/2015	TX433	1	1	21185	1	HIDALGO COUNTY	Blue Shield	Basic Coverage	841643455	1750461588	00002015106509 114P0X	Family Subscriber	4/10/2015	$ 40.00	$ 40.00	0%	$0.00	
21185	TX1	618139	510529	4/11/2015	4/17/2015	4/11/2015	4/17/2015	TX433	1	1	21185	1	HIDALGO COUNTY	Blue Shield	Basic Coverage	839027559	1780029462	00002015103507 0D170X	Family Member	4/9/2015	$ 54.21	$ 54.21	0%	$0.00	
21185	TX1	618139	510529	4/11/2015	4/17/2015	4/11/2015	4/17/2015	TX433	1	1	21185	1	HIDALGO COUNTY	Blue Shield	Basic Coverage	839027559	1780029462	00002015103507 0D170X	Family Member	4/9/2015	$ 3.88	$ 3.88	0%	$0.00	
21185	TX1	618139	510529	4/11/2015	4/17/2015	4/11/2015	4/17/2015	TX433	1	1	21185	1	HIDALGO COUNTY	Blue Shield	Basic Coverage	820406163	1790721538	00002015104504 17020X	Single	4/7/2015	$ 17.96	$ 17.96	0%	$0.00	
21185	TX1	618139	510529	4/11/2015	4/17/2015	4/11/2015	4/17/2015	TX433	1	1	21185	1	HIDALGO COUNTY	Blue Shield	Basic Coverage	820406163	1790721538	00002015104504 17020X	Single	4/7/2015	$ 15.02	$ 15.02	0%	$0.00	
21185	TX1	618139	510529	4/11/2015	4/17/2015	4/11/2015	4/17/2015	TX433	1	1	21185	1	HIDALGO COUNTY	Blue Shield	Basic Coverage	820406163	1790721538	00002015104504 17020X	Single	4/7/2015	$ 14.96	$ 14.96	0%	$0.00	
21185	TX1	618139	510529	4/11/2015	4/17/2015	4/11/2015	4/17/2015	TX433	1	1	21185	1	HIDALGO COUNTY	Blue Shield	Basic Coverage	820406163	1790721538	00002015104504 17020X	Single	4/7/2015	$ 13.57	$ 13.57	0%	$0.00	
21185	TX1	618139	510529	4/11/2015	4/17/2015	4/11/2015	4/17/2015	TX433	1	1	21185	1	HIDALGO COUNTY	Blue Shield	Basic Coverage	820406163	1790721538	00002015104504 17020X	Single	4/7/2015	$ 1.66	$ 1.66	0%	$0.00	
21185	TX1	618139	510529	4/11/2015	4/17/2015	4/11/2015	4/17/2015	TX433	1	1	21185	1	HIDALGO COUNTY	Blue Shield	Basic Coverage	820406163	1790721538	00002015104504 17020X	Single	4/7/2015	$ 20.86	$ 20.86	0%	$0.00	
21185	TX1	618139	510529	4/11/2015	4/17/2015	4/11/2015	4/17/2015	TX433	1	1	21185	1	HIDALGO COUNTY	Blue Shield	Basic Coverage	820406163	1790721538	00002015104504 17020X	Single	4/7/2015	$ 21.95	$ 21.95	0%	$0.00	
21185	TX1	618139	510529	4/11/2015	4/17/2015	4/11/2015	4/17/2015	TX433	1	1	21185	1	HIDALGO COUNTY	Blue Shield	Basic Coverage	839476769	1871740001	00002015104507 63090X	Family Member	4/11/2015	$ 34.71	$ 34.71	0%	$0.00	

Account	Corporate Entity	Invoice Profile	Invoice Number	InvcPerFrDt	InvcPerToDt	ClmPerFrDt	ClmPerToDt	BARS CustNbr	Settlement Nbr	Association Nbr	Group Nbr	Section Nbr	Group Name	Coverage	Claim Type	Member ID	Provider ID	Document Control	Tier	Service Date	Gross Amt	Net Amt	Fee Percent	Fee Amt	Case Nbr
21185	TX1	618139	510529	4/11/2015	4/17/2015	4/11/2015	4/17/2015	TX433	1	1	21185	1	HIDALGO COUNTY	Blue Shield	Basic Coverage	830352242	1023439163	00002015107502Q2970X	Family Member	2/8/2015	$ 5.50	$ 5.50	0%	$0.00	
21185	TX1	618139	510529	4/11/2015	4/17/2015	4/11/2015	4/17/2015	TX433	1	1	21185	1	HIDALGO COUNTY	Blue Shield	Basic Coverage	830352242	1023439163	00002015107502Q2970X	Family Member	2/8/2015	$ 5.50	$ 5.50	0%	$0.00	
21185	TX1	618139	510529	4/11/2015	4/17/2015	4/11/2015	4/17/2015	TX433	1	1	21185	1	HIDALGO COUNTY	Blue Shield	Basic Coverage	830352242	1023439163	00002015107502Q2970X	Family Member	2/8/2015	$ 5.50	$ 5.50	0%	$0.00	
21185	TX1	618139	510529	4/11/2015	4/17/2015	4/11/2015	4/17/2015	TX433	1	1	21185	1	HIDALGO COUNTY	Blue Shield	Basic Coverage	830352242	1023439163	00002015107502Q2970X	Family Member	2/8/2015	$ 5.50	$ 5.50	0%	$0.00	
21185	TX1	618139	510529	4/11/2015	4/17/2015	4/11/2015	4/17/2015	TX433	1	1	21185	1	HIDALGO COUNTY	Blue Shield	Basic Coverage	830352242	1023439163	00002015107502Q2970X	Family Member	2/8/2015	$ 5.50	$ 5.50	0%	$0.00	
21185	TX1	618139	510529	4/11/2015	4/17/2015	4/11/2015	4/17/2015	TX433	1	1	21185	1	HIDALGO COUNTY	Blue Shield	Basic Coverage	838658126	1306830310	00002015103502I4C70X	Family Subscriber	4/9/2015	$ 54.21	$ 54.21	0%	$0.00	
21185	TX1	618139	510529	4/11/2015	4/17/2015	4/11/2015	4/17/2015	TX433	1	1	21185	1	HIDALGO COUNTY	Blue Shield	Basic Coverage	838658126	1306830310	00002015103503I2H60X	Family Subscriber	4/10/2015	$ 560.30	$ 560.30	0%	$0.00	
21185	TX1	618139	510529	4/11/2015	4/17/2015	4/11/2015	4/17/2015	TX433	1	1	21185	1	HIDALGO COUNTY	Blue Shield	Basic Coverage	838658126	1750375408	00002015105503?J380X	Family Subscriber	4/8/2015	$ 67.85	$ 67.85	0%	$0.00	
21185	TX1	618139	510529	4/11/2015	4/17/2015	4/11/2015	4/17/2015	TX433	1	1	21185	1	HIDALGO COUNTY	Blue Shield	Basic Coverage	838658126	1023175403	00002015106509246G0X	Family Subscriber	4/6/2015	$ 37.47	$ 37.47	0%	$0.00	
21185	TX1	618139	510529	4/11/2015	4/17/2015	4/11/2015	4/17/2015	TX433	1	1	21185	1	HIDALGO COUNTY	Blue Shield	Basic Coverage	838658126	1962457234	00002015107504E2480X	Family Subscriber	4/10/2015	$ 316.40	$ 316.40	0%	$0.00	
21185	TX1	618139	510529	4/11/2015	4/17/2015	4/11/2015	4/17/2015	TX433	1	1	21185	1	HIDALGO COUNTY	Blue Shield	Basic Coverage	838658126	1962457234	00002015107504E4860X	Family Subscriber	4/10/2015	$ 217.01	$ 217.01	0%	$0.00	
21185	TX1	618139	510529	4/11/2015	4/17/2015	4/11/2015	4/17/2015	TX433	1	1	21185	1	HIDALGO COUNTY	Blue Shield	Basic Coverage	842960482	1316275993	00002015105506L6830X	Single	4/9/2015	$ 67.85	$ 67.85	0%	$0.00	
21185	TX1	618139	510529	4/11/2015	4/17/2015	4/11/2015	4/17/2015	TX433	1	1	21185	1	HIDALGO COUNTY	Blue Shield	Basic Coverage	842960482	1316275993	00002015105506L6830X	Single	4/9/2015	$ 0.06	$ 0.06	0%	$0.00	
21185	TX1	618139	510529	4/11/2015	4/17/2015	4/11/2015	4/17/2015	TX433	1	1	21185	1	HIDALGO COUNTY	Blue Shield	Basic Coverage	842960482	1316275993	00002015105506L6830X	Single	4/9/2015	$ 28.84	$ 28.84	0%	$0.00	
21185	TX1	618139	510529	4/11/2015	4/17/2015	4/11/2015	4/17/2015	TX433	1	1	21185	1	HIDALGO COUNTY	Blue Shield	Basic Coverage	820245837	1831326016	00002015104505845Z20X	Family Member	4/13/2015	$ 34.71	$ 34.71	0%	$0.00	
21185	TX1	618139	510529	4/11/2015	4/17/2015	4/11/2015	4/17/2015	TX433	1	1	21185	1	HIDALGO COUNTY	Blue Shield	Basic Coverage	835942852	1194769497	00002015104505526V50X	Family Subscriber	4/8/2015	$ 3.00	$ 3.00	0%	$0.00	
21185	TX1	618139	510529	4/11/2015	4/17/2015	4/11/2015	4/17/2015	TX433	1	1	21185	1	HIDALGO COUNTY	Blue Shield	Basic Coverage	835942852	1194769497	00002015104505526V50X	Family Subscriber	4/8/2015	$ 8.59	$ 8.59	0%	$0.00	
21185	TX1	618139	510529	4/11/2015	4/17/2015	4/11/2015	4/17/2015	TX433	1	1	21185	1	HIDALGO COUNTY	Blue Shield	Basic Coverage	835942852	1194769497	00002015104505526V50X	Family Subscriber	4/8/2015	$ 5.27	$ 5.27	0%	$0.00	
21185	TX1	618139	510529	4/11/2015	4/17/2015	4/11/2015	4/17/2015	TX433	1	1	21185	1	HIDALGO COUNTY	Blue Shield	Basic Coverage	835942852	1194769497	00002015104505526V50X	Family Subscriber	4/8/2015	$ 5.60	$ 5.60	0%	$0.00	
21185	TX1	618139	510529	4/11/2015	4/17/2015	4/11/2015	4/17/2015	TX433	1	1	21185	1	HIDALGO COUNTY	Blue Shield	Basic Coverage	835942852	1194769497	00002015104505526V50X	Family Subscriber	4/8/2015	$ 6.32	$ 6.32	0%	$0.00	
21185	TX1	618139	510529	4/11/2015	4/17/2015	4/11/2015	4/17/2015	TX433	1	1	21185	1	HIDALGO COUNTY	Blue Shield	Basic Coverage	846499054	1013995273	00002015104505L57530X	Family Member	4/13/2015	$ 34.71	$ 34.71	0%	$0.00	
21185	TX1	618139	510529	4/11/2015	4/17/2015	4/11/2015	4/17/2015	TX433	1	1	21185	1	HIDALGO COUNTY	Blue Shield	Basic Coverage	846499054	1013995273	00002015104505L57530X	Family Member	4/13/2015	$ 1.69	$ 1.69	0%	$0.00	
21185	TX1	618139	510529	4/11/2015	4/17/2015	4/11/2015	4/17/2015	TX433	1	1	21185	1	HIDALGO COUNTY	Blue Shield	Basic Coverage	846499054	1013995273	00002015104505L57530X	Family Member	4/13/2015	$ 28.84	$ 28.84	0%	$0.00	
21185	TX1	618139	510529	4/11/2015	4/17/2015	4/11/2015	4/17/2015	TX433	1	1	21185	1	HIDALGO COUNTY	Blue Shield	Basic Coverage	846499054	1013995273	00002015104505L57530X	Family Member	4/13/2015	$ 5.06	$ 5.06	0%	$0.00	
21185	TX1	618139	510529	4/11/2015	4/17/2015	4/11/2015	4/17/2015	TX433	1	1	21185	1	HIDALGO COUNTY	Blue Shield	Basic Coverage	846499054	1013995273	00002015104505L57530X	Family Member	4/13/2015	$ 28.84	$ 28.84	0%	$0.00	
21185	TX1	618139	510529	4/11/2015	4/17/2015	4/11/2015	4/17/2015	TX433	1	1	21185	1	HIDALGO COUNTY	Blue Shield	Basic Coverage	842862550	1124084058	00002015103500?Q140X	Family Member	4/8/2015	$ 34.71	$ 34.71	0%	$0.00	
21185	TX1	618139	510529	4/11/2015	4/17/2015	4/11/2015	4/17/2015	TX433	1	1	21185	1	HIDALGO COUNTY	Blue Shield	Basic Coverage	842862550	1124084058	00002015103500?Q140X	Family Member	4/8/2015	$ 10.92	$ 10.92	0%	$0.00	
21185	TX1	618139	510529	4/11/2015	4/17/2015	4/11/2015	4/17/2015	TX433	1	1	21185	1	HIDALGO COUNTY	Blue Shield	Basic Coverage	842862550	1124084058	00002015103500?Q140X	Family Member	4/8/2015	$ 10.92	$ 10.92	0%	$0.00	
21185	TX1	618139	510529	4/11/2015	4/17/2015	4/11/2015	4/17/2015	TX433	1	1	21185	1	HIDALGO COUNTY	Blue Shield	Basic Coverage	842862550	1124084058	00002015104501658W0X	Family Member	4/9/2015	$ 34.71	$ 34.71	0%	$0.00	
21185	TX1	618139	510529	4/11/2015	4/17/2015	4/11/2015	4/17/2015	TX433	1	1	21185	1	HIDALGO COUNTY	Blue Shield	Basic Coverage	841321820	1447331038	00002015104508985Z0X	Family Member	4/10/2015	$ 27.16	$ 27.16	0%	$0.00	
21185	TX1	618139	510529	4/11/2015	4/17/2015	4/11/2015	4/17/2015	TX433	1	1	21185	1	HIDALGO COUNTY	Blue Shield	Basic Coverage	841321820	1982827150	00002015104033129260C	Family Subscriber	2/11/2015	$ 339.00	$ 339.00	0%	$0.00	
21185	TX1	618139	510529	4/11/2015	4/17/2015	4/11/2015	4/17/2015	TX433	1	1	21185	1	HIDALGO COUNTY	Blue Shield	Basic Coverage	838096643	1164700522	00002015104500D01170X	Family Member	4/9/2015	$ 21.79	$ 21.79	0%	$0.00	
21185	TX1	618139	510529	4/11/2015	4/17/2015	4/11/2015	4/17/2015	TX433	1	1	21185	1	HIDALGO COUNTY	Blue Shield	Basic Coverage	838096643	1194769497	00002015105500H8430X	Family Member	4/9/2015	$ 3.00	$ 3.00	0%	$0.00	
21185	TX1	618139	510529	4/11/2015	4/17/2015	4/11/2015	4/17/2015	TX433	1	1	21185	1	HIDALGO COUNTY	Blue Shield	Basic Coverage	838096643	1194769497	00002015105500H8430X	Family Member	4/9/2015	$ 9.80	$ 9.80	0%	$0.00	
21185	TX1	618139	510529	4/11/2015	4/17/2015	4/11/2015	4/17/2015	TX433	1	1	21185	1	HIDALGO COUNTY	Blue Shield	Basic Coverage	838096643	1194769497	00002015105500H8430X	Family Member	4/9/2015	$ 8.73	$ 8.73	0%	$0.00	
21185	TX1	618139	510529	4/11/2015	4/17/2015	4/11/2015	4/17/2015	TX433	1	1	21185	1	HIDALGO COUNTY	Blue Shield	Basic Coverage	838096643	1194769497	00002015105500H8430X	Family Member	4/9/2015	$ 10.07	$ 10.07	0%	$0.00	
21185	TX1	618139	510529	4/11/2015	4/17/2015	4/11/2015	4/17/2015	TX433	1	1	21185	1	HIDALGO COUNTY	Blue Shield	Basic Coverage	838096643	1194769497	00002015105500H8430X	Family Member	4/9/2015	$ 11.60	$ 11.60	0%	$0.00	
21185	TX1	618139	510529	4/11/2015	4/17/2015	4/11/2015	4/17/2015	TX433	1	1	21185	1	HIDALGO COUNTY	Blue Shield	Basic Coverage	838096643	1194769497	00002015105500H8430X	Family Member	4/9/2015	$ 8.40	$ 8.40	0%	$0.00	
21185	TX1	618139	510529	4/11/2015	4/17/2015	4/11/2015	4/17/2015	TX433	1	1	21185	1	HIDALGO COUNTY	Blue Shield	Basic Coverage	838096643	1881679751	00002015106509995?0X	Family Member	4/13/2015	$ 14.43	$ 14.43	0%	$0.00	
21185	TX1	618139	510529	4/11/2015	4/17/2015	4/11/2015	4/17/2015	TX433	1	1	21185	1	HIDALGO COUNTY	Blue Shield	Basic Coverage	838096643	1881679751	00002015106509995?0X	Family Member	4/13/2015	$ 5.91	$ 5.91	0%	$0.00	
21185	TX1	618139	510529	4/11/2015	4/17/2015	4/11/2015	4/17/2015	TX433	1	1	21185	1	HIDALGO COUNTY	Blue Shield	Basic Coverage	835236980	1548588841	00002015100502O8390X	Family Subscriber	10/30/2014	$ 68.39	$ 68.39	0%	$0.00	
21185	TX1	618139	510529	4/11/2015	4/17/2015	4/11/2015	4/17/2015	TX433	1	1	21185	1	HIDALGO COUNTY	Blue Shield	Basic Coverage	832751487	1124006390	00002015105509?Y880X	Single	4/12/2015	$ 67.85	$ 67.85	0%	$0.00	
21185	TX1	618139	510529	4/11/2015	4/17/2015	4/11/2015	4/17/2015	TX433	1	1	21185	1	HIDALGO COUNTY	Blue Shield	Basic Coverage	832751487	1124006390	00002015105509?Y880X	Single	4/12/2015	$ 21.58	$ 21.58	0%	$0.00	
21185	TX1	618139	510529	4/11/2015	4/17/2015	4/11/2015	4/17/2015	TX433	1	1	21185	1	HIDALGO COUNTY	Blue Shield	Basic Coverage	832751487	1124006390	00002015105509?Y880X	Single	4/12/2015	$ 3.38	$ 3.38	0%	$0.00	
21185	TX1	618139	510529	4/11/2015	4/17/2015	4/11/2015	4/17/2015	TX433	1	1	21185	1	HIDALGO COUNTY	Blue Shield	Basic Coverage	832751487	1124006390	00002015105509?Y880X	Single	4/12/2015	$ 28.84	$ 28.84	0%	$0.00	
21185	TX1	618139	510529	4/11/2015	4/17/2015	4/11/2015	4/17/2015	TX433	1	1	21185	1	HIDALGO COUNTY	Blue Shield	Basic Coverage	832751487	1124006390	00002015105509?Y880X	Single	4/12/2015	$ 10.12	$ 10.12	0%	$0.00	
21185	TX1	618139	510529	4/11/2015	4/17/2015	4/11/2015	4/17/2015	TX433	1	1	21185	1	HIDALGO COUNTY	Blue Shield	Basic Coverage	832751487	1124006390	00002015105509?Y880X	Single	4/12/2015	$ 28.84	$ 28.84	0%	$0.00	
21185	TX1	618139	510529	4/11/2015	4/17/2015	4/11/2015	4/17/2015	TX433	1	1	21185	1	HIDALGO COUNTY	Blue Shield	Basic Coverage	845740041	1396967659	00002015105509?5B70X	Single	3/10/2015	$ 0.43	$ 0.43	0%	$0.00	
21185	TX1	618139	510529	4/11/2015	4/17/2015	4/11/2015	4/17/2015	TX433	1	1	21185	1	HIDALGO COUNTY	Blue Shield	Basic Coverage	839679382	1881679751	00002015104508?1Y80X	Single	4/10/2015	$ 5.28	$ 5.28	0%	$0.00	
21185	TX1	618139	510529	4/11/2015	4/17/2015	4/11/2015	4/17/2015	TX433	1	1	21185	1	HIDALGO COUNTY	Blue Shield	Basic Coverage	839679382	1881679751	00002015104508?1Y80X	Single	4/10/2015	$ 8.46	$ 8.46	0%	$0.00	
21185	TX1	618139	510529	4/11/2015	4/17/2015	4/11/2015	4/17/2015	TX433	1	1	21185	1	HIDALGO COUNTY	Blue Shield	Basic Coverage	839679382	1881679751	00002015104508?1Y80X	Single	4/10/2015	$ 2.32	$ 2.32	0%	$0.00	
21185	TX1	618139	510529	4/11/2015	4/17/2015	4/11/2015	4/17/2015	TX433	1	1	21185	1	HIDALGO COUNTY	Blue Shield	Basic Coverage	839679382	1881679751	00002015104508?1Y80X	Single	4/10/2015	$ 5.75	$ 5.75	0%	$0.00	
21185	TX1	618139	510529	4/11/2015	4/17/2015	4/11/2015	4/17/2015	TX433	1	1	21185	1	HIDALGO COUNTY	Blue Shield	Basic Coverage	839679382	1881679751	00002015104508?1Y80X	Single	4/10/2015	$ 7.03	$ 7.03	0%	$0.00	
21185	TX1	618139	510529	4/11/2015	4/17/2015	4/11/2015	4/17/2015	TX433	1	1	21185	1	HIDALGO COUNTY	Blue Shield	Basic Coverage	831551996	1285643304	00002015105503Z8390X	Family Member	4/4/2015	$ 34.71	$ 34.71	0%	$0.00	
21185	TX1	618139	510529	4/11/2015	4/17/2015	4/11/2015	4/17/2015	TX433	1	1	21185	1	HIDALGO COUNTY	Blue Shield	Basic Coverage	841214852	1881679751	00002015103502S0420X	Single	4/9/2015	$ 5.91	$ 5.91	0%	$0.00	
21185	TX1	618139	510529	4/11/2015	4/17/2015	4/11/2015	4/17/2015	TX433	1	1	21185	1	HIDALGO COUNTY	Blue Shield	Basic Coverage	841214852	1881679751	00002015103502S0420X	Single	4/9/2015	$ 5.56	$ 5.56	0%	$0.00	
21185	TX1	618139	510529	4/11/2015	4/17/2015	4/11/2015	4/17/2015	TX433	1	1	21185	1	HIDALGO COUNTY	Blue Shield	Basic Coverage	841214852	1881679751	00002015103502S0420X	Single	4/9/2015	$ 1.85	$ 1.85	0%	$0.00	
21185	TX1	618139	510529	4/11/2015	4/17/2015	4/11/2015	4/17/2015	TX433	1	1	21185	1	HIDALGO COUNTY	Blue Shield	Basic Coverage	848651807	1013037423	00002015104500U29160X	Family Member	4/13/2015	$ 34.71	$ 34.71	0%	$0.00	
21185	TX1	618139	510529	4/11/2015	4/17/2015	4/11/2015	4/17/2015	TX433	1	1	21185	1	HIDALGO COUNTY	Blue Shield	Basic Coverage	848651807	1013037423	00002015104500U29160X	Family Member	4/13/2015	$ 15.01	$ 15.01	0%	$0.00	
21185	TX1	618139	510529	4/11/2015	4/17/2015	4/11/2015	4/17/2015	TX433	1	1	21185	1	HIDALGO COUNTY	Blue Shield	Basic Coverage	848651807	1013037423	00002015104500U29160X	Family Member	4/13/2015	$ 15.01	$ 15.01	0%	$0.00	
21185	TX1	618139	510529	4/11/2015	4/17/2015	4/11/2015	4/17/2015	TX433	1	1	21185	1	HIDALGO COUNTY	Blue Shield	Basic Coverage	835632609	1609066257	00002015107504?G590X	Family Member	4/8/2015	$ 34.71	$ 34.71	0%	$0.00	
21185	TX1	618139	510529	4/11/2015	4/17/2015	4/11/2015	4/17/2015	TX433	1	1	21185	1	HIDALGO COUNTY	Blue Shield	Basic Coverage	835632609	1609066257	00002015107504?G590X	Family Member	4/8/2015	$ 7.08	$ 7.08	0%	$0.00	
21185	TX1	618139	510529	4/11/2015	4/17/2015	4/11/2015	4/17/2015	TX433	1	1	21185	1	HIDALGO COUNTY	Blue Shield	Basic Coverage	835632609	1609066257	00002015107504?G590X	Family Member	4/8/2015	$ 3.00	$ 3.00	0%	$0.00	
21185	TX1	618139	510529	4/11/2015	4/17/2015	4/11/2015	4/17/2015	TX433	1	1	21185	1	HIDALGO COUNTY	Blue Shield	Basic Coverage	839226031	1306902283	00002015104507128Z0X	Family Subscriber	2/10/2015	$ 18.41	$ 18.41	0%	$0.00	
21185	TX1	618139	510529	4/11/2015	4/17/2015	4/11/2015	4/17/2015	TX433	1	1	21185	1	HIDALGO COUNTY	Blue Shield	Basic Coverage	839226031	1750593646	00002015105507?6B60X	Family Subscriber	2/10/2015	$ 92.87	$ 92.87	0%	$0.00	
21185	TX1	618139	510529	4/11/2015	4/17/2015	4/11/2015	4/17/2015	TX433	1	1	21185	1	HIDALGO COUNTY	Blue Shield	Basic Coverage	839226031	1750593646	00002015105507?6B60X	Family Subscriber	2/11/2015	$ 48.48	$ 48.48	0%	$0.00	
21185	TX1	618139	510529	4/11/2015	4/17/2015	4/11/2015	4/17/2015	TX433	1	1	21185	1	HIDALGO COUNTY	Blue Shield	Basic Coverage	839226031	1750593646	00002015105507?6B60X	Family Subscriber	2/12/2015	$ 48.48	$ 48.48	0%	$0.00	
21185	TX1	618139	510529	4/11/2015	4/17/2015	4/11/2015	4/17/2015	TX433	1	1	21185	1	HIDALGO COUNTY	Blue Shield	Basic Coverage	839226031	1750593646	00002015105507?6B60X	Family Subscriber	2/13/2015	$ 26.40	$ 26.40	0%	$0.00	
21185	TX1	618139	510529	4/11/2015	4/17/2015	4/11/2015	4/17/2015	TX433	1	1	21185	1	HIDALGO COUNTY	Blue Shield	Basic Coverage	839226031	1750593646	00002015105507?6B60X	Family Subscriber	2/14/2015	$ 48.48	$ 48.48	0%	$0.00	
21185	TX1	618139	510529	4/11/2015	4/17/2015	4/11/2015	4/17/2015	TX433	1	1	21185	1	HIDALGO COUNTY	Blue Shield	Basic Coverage	839226031	1750593646	00002015105507?6B60X	Family Subscriber	2/15/2015	$ 26.40	$ 26.40	0%	$0.00	
21185	TX1	618139	510529	4/11/2015	4/17/2015	4/11/2015	4/17/2015	TX433	1	1	21185	1	HIDALGO COUNTY	Blue Shield	Basic Coverage	839226031	1750593646	00002015105507?6B60X	Family Subscriber	2/16/2015	$ 26.40	$ 26.40	0%	$0.00	

Account	Corporate Entity	Invoice Profile	Invoice Number	InvcPerFrDt	InvcPerToDt	ClmPerFrDt	ClmPerToDt	BARS CustNbr	Settlement Nbr	Association Nbr	Group Nbr	Section Nbr	Group Name	Coverage	Claim Type	Member ID	Provider ID	Document Control	Tier	Service Date	Gross Amt	Net Amt	Fee Percent	Fee Amt	Case Nbr
21185	TX1	618139	510529	4/11/2015	4/17/2015	4/11/2015	4/17/2015	TX433	1	1	21185	1	HIDALGO COUNTY	Blue Shield	Basic Coverage	839226031	1750593646	00002015105507 26B60X	Family Subscriber	2/17/2015	$ 26.40	$ 26.40	0%	$0.00	
21185	TX1	618139	510529	4/11/2015	4/17/2015	4/11/2015	4/17/2015	TX433	1	1	21185	1	HIDALGO COUNTY	Blue Shield	Basic Coverage	839226031	1750593646	00002015105507 26B60X	Family Subscriber	2/18/2015	$ 26.40	$ 26.40	0%	$0.00	
21185	TX1	618139	510529	4/11/2015	4/17/2015	4/11/2015	4/17/2015	TX433	1	1	21185	1	HIDALGO COUNTY	Blue Shield	Basic Coverage	839226031	1750593646	00002015105507 26B60X	Family Subscriber	2/19/2015	$ 26.40	$ 26.40	0%	$0.00	
21185	TX1	618139	510529	4/11/2015	4/17/2015	4/11/2015	4/17/2015	TX433	1	1	21185	1	HIDALGO COUNTY	Blue Shield	Basic Coverage	839226031	1750593646	00002015105507 26B60X	Family Subscriber	2/20/2015	$ 26.40	$ 26.40	0%	$0.00	
21185	TX1	618139	510529	4/11/2015	4/17/2015	4/11/2015	4/17/2015	TX433	1	1	21185	1	HIDALGO COUNTY	Blue Shield	Basic Coverage	839226031	1750593646	00002015105507 26B60X	Family Subscriber	2/21/2015	$ 26.40	$ 26.40	0%	$0.00	
21185	TX1	618139	510529	4/11/2015	4/17/2015	4/11/2015	4/17/2015	TX433	1	1	21185	1	HIDALGO COUNTY	Blue Shield	Basic Coverage	839226031	1699811737	00002015105507 79B50X	Family Subscriber	4/14/2015	$ 21.79	$ 21.79	0%	$0.00	
21185	TX1	618139	510529	4/11/2015	4/17/2015	4/11/2015	4/17/2015	TX433	1	1	21185	1	HIDALGO COUNTY	Blue Shield	Basic Coverage	839226031	1750593646	00002015105507 82B80X	Family Subscriber	2/22/2015	$ 26.40	$ 26.40	0%	$0.00	
21185	TX1	618139	510529	4/11/2015	4/17/2015	4/11/2015	4/17/2015	TX433	1	1	21185	1	HIDALGO COUNTY	Blue Shield	Basic Coverage	839226031	1750593646	00002015105507 82B80X	Family Subscriber	2/23/2015	$ 71.99	$ 71.99	0%	$0.00	
21185	TX1	618139	510529	4/11/2015	4/17/2015	4/11/2015	4/17/2015	TX433	1	1	21185	1	HIDALGO COUNTY	Blue Shield	Basic Coverage	835388652	1376857706	00002015105506 H9120X	Family Member	4/10/2015	$ 95.33	$ 95.33	0%	$0.00	
21185	TX1	618139	510529	4/11/2015	4/17/2015	4/11/2015	4/17/2015	TX433	1	1	21185	1	HIDALGO COUNTY	Blue Shield	Basic Coverage	835388652	1376857706	00002015105506 H9120X	Family Member	4/10/2015	$ 3.00	$ 3.00	0%	$0.00	
21185	TX1	618139	510529	4/11/2015	4/17/2015	4/11/2015	4/17/2015	TX433	1	1	21185	1	HIDALGO COUNTY	Blue Shield	Basic Coverage	835388652	1376857706	00002015105506 H9120X	Family Member	4/10/2015	$ 33.60	$ 33.60	0%	$0.00	
21185	TX1	618139	510529	4/11/2015	4/17/2015	4/11/2015	4/17/2015	TX433	1	1	21185	1	HIDALGO COUNTY	Blue Shield	Basic Coverage	835388652	1376857706	00002015105506 H9730X	Family Member	4/2/2015	$ 34.71	$ 34.71	0%	$0.00	
21185	TX1	618139	510529	4/11/2015	4/17/2015	4/11/2015	4/17/2015	TX433	1	1	21185	1	HIDALGO COUNTY	Blue Shield	Basic Coverage	835388652	1376857706	00002015105506 H9730X	Family Member	4/2/2015	$ 106.27	$ 106.27	0%	$0.00	
21185	TX1	618139	510529	4/11/2015	4/17/2015	4/11/2015	4/17/2015	TX433	1	1	21185	1	HIDALGO COUNTY	Blue Shield	Basic Coverage	842173419	1881679751	00002015104507 77Y90X	Family Member	4/10/2015	$ 11.51	$ 11.51	0%	$0.00	
21185	TX1	618139	510529	4/11/2015	4/17/2015	4/11/2015	4/17/2015	TX433	1	1	21185	1	HIDALGO COUNTY	Blue Shield	Basic Coverage	842173419	1881679751	00002015104507 77Y90X	Family Member	4/10/2015	$ 14.43	$ 14.43	0%	$0.00	
21185	TX1	618139	510529	4/11/2015	4/17/2015	4/11/2015	4/17/2015	TX433	1	1	21185	1	HIDALGO COUNTY	Blue Shield	Basic Coverage	842173419	1881679751	00002015104507 77Y90X	Family Member	4/10/2015	$ 4.88	$ 4.88	0%	$0.00	
21185	TX1	618139	510529	4/11/2015	4/17/2015	4/11/2015	4/17/2015	TX433	1	1	21185	1	HIDALGO COUNTY	Blue Shield	Basic Coverage	842173419	1881679751	00002015104507 77Y90X	Family Member	4/10/2015	$ 15.81	$ 15.81	0%	$0.00	
21185	TX1	618139	510529	4/11/2015	4/17/2015	4/11/2015	4/17/2015	TX433	1	1	21185	1	HIDALGO COUNTY	Blue Shield	Basic Coverage	842173419	1881679751	00002015104507 77Y90X	Family Member	4/10/2015	$ 5.28	$ 5.28	0%	$0.00	
21185	TX1	618139	510529	4/11/2015	4/17/2015	4/11/2015	4/17/2015	TX433	1	1	21185	1	HIDALGO COUNTY	Blue Shield	Basic Coverage	842173419	1881679751	00002015104507 77Y90X	Family Member	4/10/2015	$ 3.88	$ 3.88	0%	$0.00	
21185	TX1	618139	510529	4/11/2015	4/17/2015	4/11/2015	4/17/2015	TX433	1	1	21185	1	HIDALGO COUNTY	Blue Shield	Basic Coverage	842173419	1881679751	00002015104507 77Y90X	Family Member	4/10/2015	$ 10.38	$ 10.38	0%	$0.00	
21185	TX1	618139	510529	4/11/2015	4/17/2015	4/11/2015	4/17/2015	TX433	1	1	21185	1	HIDALGO COUNTY	Blue Shield	Basic Coverage	842173419	1881679751	00002015104507 77Y90X	Family Member	4/10/2015	$ 5.91	$ 5.91	0%	$0.00	
21185	TX1	618139	510529	4/11/2015	4/17/2015	4/11/2015	4/17/2015	TX433	1	1	21185	1	HIDALGO COUNTY	Blue Shield	Basic Coverage	842173419	1881679751	00002015104507 77Y90X	Family Member	4/10/2015	$ 2.32	$ 2.32	0%	$0.00	
21185	TX1	618139	510529	4/11/2015	4/17/2015	4/11/2015	4/17/2015	TX433	1	1	21185	1	HIDALGO COUNTY	Blue Shield	Basic Coverage	842173419	1881679751	00002015104507 77Y90X	Family Member	4/10/2015	$ 4.45	$ 4.45	0%	$0.00	
21185	TX1	618139	510529	4/11/2015	4/17/2015	4/11/2015	4/17/2015	TX433	1	1	21185	1	HIDALGO COUNTY	Blue Shield	Basic Coverage	842173419	1881679751	00002015104507 77Y90X	Family Member	4/10/2015	$ 7.03	$ 7.03	0%	$0.00	
21185	TX1	618139	510529	4/11/2015	4/17/2015	4/11/2015	4/17/2015	TX433	1	1	21185	1	HIDALGO COUNTY	Blue Shield	Basic Coverage	841064192	1558477513	00002015075501464V 0X	Family Subscriber	3/13/2015	$ 48.79	$ 48.79	0%	$0.00	
21185	TX1	618139	510529	4/11/2015	4/17/2015	4/11/2015	4/17/2015	TX433	1	1	21185	1	HIDALGO COUNTY	Blue Shield	Basic Coverage	841064192	1558477513	00002015075501464V 0X	Family Subscriber	3/13/2015	$ 650.32	$ 650.32	0%	$0.00	
21185	TX1	618139	510529	4/11/2015	4/17/2015	4/11/2015	4/17/2015	TX433	1	1	21185	1	HIDALGO COUNTY	Blue Shield	Basic Coverage	841064192	1558477513	00002015075501464V 0X	Family Subscriber	3/13/2015	$ 108.71	$ 108.71	0%	$0.00	
21185	TX1	618139	510529	4/11/2015	4/17/2015	4/11/2015	4/17/2015	TX433	1	1	21185	1	HIDALGO COUNTY	Blue Shield	Basic Coverage	841064192	1558477513	00002015075501464V 0X	Family Subscriber	3/13/2015	$ 69.71	$ 69.71	0%	$0.00	
21185	TX1	618139	510529	4/11/2015	4/17/2015	4/11/2015	4/17/2015	TX433	1	1	21185	1	HIDALGO COUNTY	Blue Shield	Basic Coverage	836872466	1770604688	00002015105508 04B30X	Single	4/8/2015	$ 67.85	$ 67.85	0%	$0.00	
21185	TX1	618139	510529	4/11/2015	4/17/2015	4/11/2015	4/17/2015	TX433	1	1	21185	1	HIDALGO COUNTY	Blue Shield	Basic Coverage	836872466	1891855656	00002015106509 P1730X	Single	4/15/2015	$ 31.79	$ 31.79	0%	$0.00	
21185	TX1	618139	510529	4/11/2015	4/17/2015	4/11/2015	4/17/2015	TX433	1	1	21185	1	HIDALGO COUNTY	Blue Shield	Basic Coverage	836872466	1891855656	00002015106509 P1730X	Single	4/15/2015	$ 108.71	$ 108.71	0%	$0.00	
21185	TX1	618139	510529	4/11/2015	4/17/2015	4/11/2015	4/17/2015	TX433	1	1	21185	1	HIDALGO COUNTY	Blue Shield	Basic Coverage	836872466	1891855656	00002015106509 QQ3250X	Single	4/8/2015	$ 31.79	$ 31.79	0%	$0.00	
21185	TX1	618139	510529	4/11/2015	4/17/2015	4/11/2015	4/17/2015	TX433	1	1	21185	1	HIDALGO COUNTY	Blue Shield	Basic Coverage	836872466	1891855656	00002015106509 QQ3250X	Single	4/8/2015	$ 5.76	$ 5.76	0%	$0.00	
21185	TX1	618139	510529	4/11/2015	4/17/2015	4/11/2015	4/17/2015	TX433	1	1	21185	1	HIDALGO COUNTY	Blue Shield	Basic Coverage	836872466	1891855656	00002015106509 QQ3250X	Single	4/8/2015	$ 108.71	$ 108.71	0%	$0.00	
21185	TX1	618139	510529	4/11/2015	4/17/2015	4/11/2015	4/17/2015	TX433	1	1	21185	1	HIDALGO COUNTY	Blue Shield	Basic Coverage	840288013	1740466036	00002015091504049G 0X	Family Member	3/31/2015	$ 34.71	$ 34.71	0%	$0.00	
21185	TX1	618139	510529	4/11/2015	4/17/2015	4/11/2015	4/17/2015	TX433	1	1	21185	1	HIDALGO COUNTY	Blue Shield	Basic Coverage	840288013	1740466036	00002015091504049G 0X	Family Member	3/31/2015	$ 10.92	$ 10.92	0%	$0.00	
21185	TX1	618139	510529	4/11/2015	4/17/2015	4/11/2015	4/17/2015	TX433	1	1	21185	1	HIDALGO COUNTY	Blue Shield	Basic Coverage	841857214	1699851873	00002015104506805T 0X	Family Subscriber	3/31/2015	$ 67.85	$ 67.85	0%	$0.00	
21185	TX1	618139	510529	4/11/2015	4/17/2015	4/11/2015	4/17/2015	TX433	1	1	21185	1	HIDALGO COUNTY	Blue Shield	Basic Coverage	829617027	1932205838	00002015103504 5N480X	Single	4/8/2015	$ 21.77	$ 21.77	0%	$0.00	
21185	TX1	618139	510529	4/11/2015	4/17/2015	4/11/2015	4/17/2015	TX433	1	1	21185	1	HIDALGO COUNTY	Blue Shield	Basic Coverage	839410275	1861455735	00002015041503904H 0X	Single	2/6/2015	$ (126.84)	$ (126.84)	0%	$0.00	
21185	TX1	618139	510529	4/11/2015	4/17/2015	4/11/2015	4/17/2015	TX433	1	1	21185	1	HIDALGO COUNTY	Blue Shield	Basic Coverage	839410275	1861455735	00002015041503904H 0X	Single	2/6/2015	$ 126.84	$ 126.84	0%	$0.00	
21185	TX1	618139	510529	4/11/2015	4/17/2015	4/11/2015	4/17/2015	TX433	1	1	21185	1	HIDALGO COUNTY	Blue Shield	Basic Coverage	839410275	1861455735	00002015041503904H 0X	Single	2/6/2015	$ (26.38)	$ (26.38)	0%	$0.00	
21185	TX1	618139	510529	4/11/2015	4/17/2015	4/11/2015	4/17/2015	TX433	1	1	21185	1	HIDALGO COUNTY	Blue Shield	Basic Coverage	839410275	1861455735	00002015041503904H 0X	Single	2/6/2015	$ 26.38	$ 26.38	0%	$0.00	
21185	TX1	618139	510529	4/11/2015	4/17/2015	4/11/2015	4/17/2015	TX433	1	1	21185	1	HIDALGO COUNTY	Blue Shield	Basic Coverage	839410275	1861455735	00002015041503904H 0X	Single	2/6/2015	$ (26.38)	$ (26.38)	0%	$0.00	
21185	TX1	618139	510529	4/11/2015	4/17/2015	4/11/2015	4/17/2015	TX433	1	1	21185	1	HIDALGO COUNTY	Blue Shield	Basic Coverage	839410275	1861455735	00002015041503904H 0X	Single	2/6/2015	$ 26.38	$ 26.38	0%	$0.00	
21185	TX1	618139	510529	4/11/2015	4/17/2015	4/11/2015	4/17/2015	TX433	1	1	21185	1	HIDALGO COUNTY	Blue Shield	Basic Coverage	839410275	1861455735	00002015041503904H 0X	Single	2/6/2015	$ (18.12)	$ (18.12)	0%	$0.00	
21185	TX1	618139	510529	4/11/2015	4/17/2015	4/11/2015	4/17/2015	TX433	1	1	21185	1	HIDALGO COUNTY	Blue Shield	Basic Coverage	839410275	1861455735	00002015041503904H 0X	Single	2/6/2015	$ 18.12	$ 18.12	0%	$0.00	
21185	TX1	618139	510529	4/11/2015	4/17/2015	4/11/2015	4/17/2015	TX433	1	1	21185	1	HIDALGO COUNTY	Blue Shield	Basic Coverage	839410275	1861455735	00002015041503904H 0X	Single	2/6/2015	$ (3.20)	$ (3.20)	0%	$0.00	
21185	TX1	618139	510529	4/11/2015	4/17/2015	4/11/2015	4/17/2015	TX433	1	1	21185	1	HIDALGO COUNTY	Blue Shield	Basic Coverage	839410275	1861455735	00002015041503904H 0X	Single	2/6/2015	$ 3.20	$ 3.20	0%	$0.00	
21185	TX1	618139	510529	4/11/2015	4/17/2015	4/11/2015	4/17/2015	TX433	1	1	21185	1	HIDALGO COUNTY	Blue Shield	Basic Coverage	839410275	1861455735	00002015041503904H 0X	Single	2/6/2015	$ (10.66)	$ (10.66)	0%	$0.00	
21185	TX1	618139	510529	4/11/2015	4/17/2015	4/11/2015	4/17/2015	TX433	1	1	21185	1	HIDALGO COUNTY	Blue Shield	Basic Coverage	839410275	1861455735	00002015041503904H 0X	Single	2/6/2015	$ 10.66	$ 10.66	0%	$0.00	
21185	TX1	618139	510529	4/11/2015	4/17/2015	4/11/2015	4/17/2015	TX433	1	1	21185	1	HIDALGO COUNTY	Blue Shield	Basic Coverage	839410275	1861455735	00002015041503904H 0X	Single	2/6/2015	$ (6.78)	$ (6.78)	0%	$0.00	
21185	TX1	618139	510529	4/11/2015	4/17/2015	4/11/2015	4/17/2015	TX433	1	1	21185	1	HIDALGO COUNTY	Blue Shield	Basic Coverage	839410275	1861455735	00002015041503904H 0X	Single	2/6/2015	$ 6.78	$ 6.78	0%	$0.00	
21185	TX1	618139	510529	4/11/2015	4/17/2015	4/11/2015	4/17/2015	TX433	1	1	21185	1	HIDALGO COUNTY	Blue Shield	Basic Coverage	839410275	1861455735	00002015041503904H 0X	Single	2/6/2015	$ (11.34)	$ (11.34)	0%	$0.00	
21185	TX1	618139	510529	4/11/2015	4/17/2015	4/11/2015	4/17/2015	TX433	1	1	21185	1	HIDALGO COUNTY	Blue Shield	Basic Coverage	839410275	1861455735	00002015041503904H 0X	Single	2/6/2015	$ 11.34	$ 11.34	0%	$0.00	
21185	TX1	618139	510529	4/11/2015	4/17/2015	4/11/2015	4/17/2015	TX433	1	1	21185	1	HIDALGO COUNTY	Blue Shield	Basic Coverage	839410275	1861455735	00002015041503904H 0X	Single	2/6/2015	$ (10.24)	$ (10.24)	0%	$0.00	
21185	TX1	618139	510529	4/11/2015	4/17/2015	4/11/2015	4/17/2015	TX433	1	1	21185	1	HIDALGO COUNTY	Blue Shield	Basic Coverage	839410275	1861455735	00002015041503904H 0X	Single	2/6/2015	$ 10.24	$ 10.24	0%	$0.00	
21185	TX1	618139	510529	4/11/2015	4/17/2015	4/11/2015	4/17/2015	TX433	1	1	21185	1	HIDALGO COUNTY	Blue Shield	Basic Coverage	839410275	1861455735	00002015041503904H 0X	Single	2/6/2015	$ (7.08)	$ (7.08)	0%	$0.00	
21185	TX1	618139	510529	4/11/2015	4/17/2015	4/11/2015	4/17/2015	TX433	1	1	21185	1	HIDALGO COUNTY	Blue Shield	Basic Coverage	839410275	1861455735	00002015041503904H 0X	Single	2/6/2015	$ 7.08	$ 7.08	0%	$0.00	
21185	TX1	618139	510529	4/11/2015	4/17/2015	4/11/2015	4/17/2015	TX433	1	1	21185	1	HIDALGO COUNTY	Blue Shield	Basic Coverage	839410275	1861455735	00002015041503904H 0X	Single	2/6/2015	$ (12.64)	$ (12.64)	0%	$0.00	
21185	TX1	618139	510529	4/11/2015	4/17/2015	4/11/2015	4/17/2015	TX433	1	1	21185	1	HIDALGO COUNTY	Blue Shield	Basic Coverage	839410275	1861455735	00002015041503904H 0X	Single	2/6/2015	$ 12.64	$ 12.64	0%	$0.00	
21185	TX1	618139	510529	4/11/2015	4/17/2015	4/11/2015	4/17/2015	TX433	1	1	21185	1	HIDALGO COUNTY	Blue Shield	Basic Coverage	839410275	1861455735	00002015041503904H 0X	Single	2/6/2015	$ (14.57)	$ (14.57)	0%	$0.00	
21185	TX1	618139	510529	4/11/2015	4/17/2015	4/11/2015	4/17/2015	TX433	1	1	21185	1	HIDALGO COUNTY	Blue Shield	Basic Coverage	839410275	1861455735	00002015041503904H 0X	Single	2/6/2015	$ 14.57	$ 14.57	0%	$0.00	
21185	TX1	618139	510529	4/11/2015	4/17/2015	4/11/2015	4/17/2015	TX433	1	1	21185	1	HIDALGO COUNTY	Blue Shield	Basic Coverage	843725602	1669708780	00002015107506 5A210X	Family Member	4/14/2015	$ 13.02	$ 13.02	0%	$0.00	
21185	TX1	618139	510529	4/11/2015	4/17/2015	4/11/2015	4/17/2015	TX433	1	1	21185	1	HIDALGO COUNTY	Blue Shield	Basic Coverage	843725602	1669708780	00002015107506 5A210X	Family Member	4/14/2015	$ 3.89	$ 3.89	0%	$0.00	
21185	TX1	618139	510529	4/11/2015	4/17/2015	4/11/2015	4/17/2015	TX433	1	1	21185	1	HIDALGO COUNTY	Blue Shield	Basic Coverage	843725602	1669708780	00002015107506 5A210X	Family Member	4/14/2015	$ 2.04	$ 2.04	0%	$0.00	
21185	TX1	618139	510529	4/11/2015	4/17/2015	4/11/2015	4/17/2015	TX433	1	1	21185	1	HIDALGO COUNTY	Blue Shield	Basic Coverage	843725602	1669708780	00002015107506 5A210X	Family Member	4/14/2015	$ 5.76	$ 5.76	0%	$0.00	
21185	TX1	618139	510529	4/11/2015	4/17/2015	4/11/2015	4/17/2015	TX433	1	1	21185	1	HIDALGO COUNTY	Blue Shield	Basic Coverage	843725602	1669708780	00002015107506 5A210X	Family Member	4/14/2015	$ 9.73	$ 9.73	0%	$0.00	
21185	TX1	618139	510529	4/11/2015	4/17/2015	4/11/2015	4/17/2015	TX433	1	1	21185	1	HIDALGO COUNTY	Blue Shield	Basic Coverage	843725602	1669708780	00002015107506 5A210X	Family Member	4/14/2015	$ 69.71	$ 69.71	0%	$0.00	
21185	TX1	618139	510529	4/11/2015	4/17/2015	4/11/2015	4/17/2015	TX433	1	1	21185	1	HIDALGO COUNTY	Blue Shield	Basic Coverage	847423046	1619241437	00002015103504 0C90X	Family Member	4/10/2015	$ 23.33	$ 23.33	0%	$0.00	
21185	TX1	618139	510529	4/11/2015	4/17/2015	4/11/2015	4/17/2015	TX433	1	1	21185	1	HIDALGO COUNTY	Blue Shield	Basic Coverage	835310072	1780600510	00002015103502 99Q10X	Single	4/10/2015	$ 5.84	$ 5.84	0%	$0.00	
21185	TX1	618139	510529	4/11/2015	4/17/2015	4/11/2015	4/17/2015	TX433	1	1	21185	1	HIDALGO COUNTY	Blue Shield	Basic Coverage	835310072	1780600510	00002015103502 99Q10X	Single	4/10/2015	$ 7.93	$ 7.93	0%	$0.00	

Account	Corporate Entity	Invoice Profile	Invoice Number	InvcPerFrDt	InvcPerToDt	ClmPerFrDt	ClmPerToDt	BARS CustNbr	Settlement Nbr	Association Nbr	Group Nbr	Section Nbr	Group Name	Coverage	Claim Type	Member ID	Provider ID	Document Control	Tier	Service Date	Gross Amt	Net Amt	Fee Percent	Fee Amt	Case Nbr
21185	TX1	618139	510529	4/11/2015	4/17/2015	4/11/2015	4/17/2015	TX433	1	1	21185	1	HIDALGO COUNTY	Blue Shield	Basic Coverage	835310072	1780600510	00002015103502990Q10X	Single	4/10/2015	$ 10.05	$ 10.05	0%	$0.00	
21185	TX1	618139	510529	4/11/2015	4/17/2015	4/11/2015	4/17/2015	TX433	1	1	21185	1	HIDALGO COUNTY	Blue Shield	Basic Coverage	835310072	1780600510	00002015103502990Q10X	Single	4/10/2015	$ 2.38	$ 2.38	0%	$0.00	
21185	TX1	618139	510529	4/11/2015	4/17/2015	4/11/2015	4/17/2015	TX433	1	1	21185	1	HIDALGO COUNTY	Blue Shield	Basic Coverage	835310072	1780600510	00002015103502990Q10X	Single	4/10/2015	$ 3.00	$ 3.00	0%	$0.00	
21185	TX1	618139	510529	4/11/2015	4/17/2015	4/11/2015	4/17/2015	TX433	1	1	21185	1	HIDALGO COUNTY	Blue Shield	Basic Coverage	835310072	1962692574	00002015103504489C40X	Single	4/10/2015	$ 34.71	$ 34.71	0%	$0.00	
21185	TX1	618139	510529	4/11/2015	4/17/2015	4/11/2015	4/17/2015	TX433	1	1	21185	1	HIDALGO COUNTY	Blue Shield	Basic Coverage	846842012	1467633867	00002015104501 43270X	Single	4/2/2015	$ 21.79	$ 21.79	0%	$0.00	
21185	TX1	618139	510529	4/11/2015	4/17/2015	4/11/2015	4/17/2015	TX433	1	1	21185	1	HIDALGO COUNTY	Blue Shield	Basic Coverage	840860803	1386648798	00002015106 50E73730X	Family Subscriber	4/9/2015	$ 21.79	$ 21.79	0%	$0.00	
21185	TX1	618139	510529	4/11/2015	4/17/2015	4/11/2015	4/17/2015	TX433	1	1	21185	1	HIDALGO COUNTY	Blue Shield	Basic Coverage	840259516	1649401951	00002015103501 78H00X	Family Subscriber	4/10/2015	$ 24.25	$ 24.25	0%	$0.00	
21185	TX1	618139	510529	4/11/2015	4/17/2015	4/11/2015	4/17/2015	TX433	1	1	21185	1	HIDALGO COUNTY	Blue Shield	Basic Coverage	840259516	1649401951	00002015103501 78H00X	Family Subscriber	4/10/2015	$ 50.00	$ 50.00	0%	$0.00	
21185	TX1	618139	510529	4/11/2015	4/17/2015	4/11/2015	4/17/2015	TX433	1	1	21185	1	HIDALGO COUNTY	Blue Shield	Basic Coverage	840259516	1649401951	00002015103501 78H00X	Family Subscriber	4/10/2015	$ 1.00	$ 1.00	0%	$0.00	
21185	TX1	618139	510529	4/11/2015	4/17/2015	4/11/2015	4/17/2015	TX433	1	1	21185	1	HIDALGO COUNTY	Blue Shield	Basic Coverage	840259516	1649401951	00002015103501 78H00X	Family Subscriber	4/10/2015	$ 0.24	$ 0.24	0%	$0.00	
21185	TX1	618139	510529	4/11/2015	4/17/2015	4/11/2015	4/17/2015	TX433	1	1	21185	1	HIDALGO COUNTY	Blue Shield	Basic Coverage	840259516	1629035423	00002015103500 33L70X	Family Member	4/13/2015	$ 33.07	$ 33.07	0%	$0.00	
21185	TX1	618139	510529	4/11/2015	4/17/2015	4/11/2015	4/17/2015	TX433	1	1	21185	1	HIDALGO COUNTY	Blue Shield	Basic Coverage	840259516	1629035423	00002015103506 L9860X	Family Member	4/10/2015	$ 34.71	$ 34.71	0%	$0.00	
21185	TX1	618139	510529	4/11/2015	4/17/2015	4/11/2015	4/17/2015	TX433	1	1	21185	1	HIDALGO COUNTY	Blue Shield	Basic Coverage	840259516	1629035423	00002015103506 L9860X	Family Member	4/10/2015	$ 7.08	$ 7.08	0%	$0.00	
21185	TX1	618139	510529	4/11/2015	4/17/2015	4/11/2015	4/17/2015	TX433	1	1	21185	1	HIDALGO COUNTY	Blue Shield	Basic Coverage	840259516	1629035423	00002015103506 L9860X	Family Member	4/10/2015	$ 10.92	$ 10.92	0%	$0.00	
21185	TX1	618139	510529	4/11/2015	4/17/2015	4/11/2015	4/17/2015	TX433	1	1	21185	1	HIDALGO COUNTY	Blue Shield	Basic Coverage	840259516	1629035423	00002015103506 L9860X	Family Member	4/10/2015	$ 4.71	$ 4.71	0%	$0.00	
21185	TX1	618139	510529	4/11/2015	4/17/2015	4/11/2015	4/17/2015	TX433	1	1	21185	1	HIDALGO COUNTY	Blue Shield	Basic Coverage	840259516	1629035423	00002015103506 L9860X	Family Member	4/10/2015	$ 15.01	$ 15.01	0%	$0.00	
21185	TX1	618139	510529	4/11/2015	4/17/2015	4/11/2015	4/17/2015	TX433	1	1	21185	1	HIDALGO COUNTY	Blue Shield	Basic Coverage	840259516	1629035423	00002015103506 L9860X	Family Member	4/10/2015	$ 15.01	$ 15.01	0%	$0.00	
21185	TX1	618139	510529	4/11/2015	4/17/2015	4/11/2015	4/17/2015	TX433	1	1	21185	1	HIDALGO COUNTY	Blue Shield	Basic Coverage	840259516	1629035423	00002015103506 L9860X	Family Member	4/10/2015	$ 9.02	$ 9.02	0%	$0.00	
21185	TX1	618139	510529	4/11/2015	4/17/2015	4/11/2015	4/17/2015	TX433	1	1	21185	1	HIDALGO COUNTY	Blue Shield	Basic Coverage	820847133	1861455735	00002015092508 2B780X	Family Member	3/20/2015	$ 66.79	$ 66.79	0%	$0.00	
21185	TX1	618139	510529	4/11/2015	4/17/2015	4/11/2015	4/17/2015	TX433	1	1	21185	1	HIDALGO COUNTY	Blue Shield	Basic Coverage	820847133	1821073792	00002015104508 48Y60X	Family Member	4/8/2015	$ 17.41	$ 17.41	0%	$0.00	
21185	TX1	618139	510529	4/11/2015	4/17/2015	4/11/2015	4/17/2015	TX433	1	1	21185	1	HIDALGO COUNTY	Blue Shield	Basic Coverage	836842788	1780682997	00002015090030 02730C	Single	3/13/2015	$ 19.90	$ 19.90	0%	$0.00	
21185	TX1	618139	510529	4/11/2015	4/17/2015	4/11/2015	4/17/2015	TX433	1	1	21185	1	HIDALGO COUNTY	Blue Shield	Basic Coverage	840371242	1326246901	00002015100 50Y41580X	Family Member	4/6/2015	$ 124.06	$ 124.06	0%	$0.00	
21185	TX1	618139	510529	4/11/2015	4/17/2015	4/11/2015	4/17/2015	TX433	1	1	21185	1	HIDALGO COUNTY	Blue Shield	Basic Coverage	840371242	1326246901	00002015100 50Y41580X	Family Member	4/6/2015	$ 10.92	$ 10.92	0%	$0.00	
21185	TX1	618139	510529	4/11/2015	4/17/2015	4/11/2015	4/17/2015	TX433	1	1	21185	1	HIDALGO COUNTY	Blue Shield	Basic Coverage	840371242	1326246901	00002015103505 2N290X	Family Member	4/7/2015	$ 124.06	$ 124.06	0%	$0.00	
21185	TX1	618139	510529	4/11/2015	4/17/2015	4/11/2015	4/17/2015	TX433	1	1	21185	1	HIDALGO COUNTY	Blue Shield	Basic Coverage	840371242	1326246901	00002015103505 2N290X	Family Member	4/7/2015	$ 5.06	$ 5.06	0%	$0.00	
21185	TX1	618139	510529	4/11/2015	4/17/2015	4/11/2015	4/17/2015	TX433	1	1	21185	1	HIDALGO COUNTY	Blue Shield	Basic Coverage	840371242	1326246901	00002015103505 2N290X	Family Member	4/7/2015	$ 28.84	$ 28.84	0%	$0.00	
21185	TX1	618139	510529	4/11/2015	4/17/2015	4/11/2015	4/17/2015	TX433	1	1	21185	1	HIDALGO COUNTY	Blue Shield	Basic Coverage	840371242	1326246901	00002015103505 2N290X	Family Member	4/7/2015	$ 7.08	$ 7.08	0%	$0.00	
21185	TX1	618139	510529	4/11/2015	4/17/2015	4/11/2015	4/17/2015	TX433	1	1	21185	1	HIDALGO COUNTY	Blue Shield	Basic Coverage	840371242	1326246901	00002015103505 2N290X	Family Member	4/7/2015	$ 10.92	$ 10.92	0%	$0.00	
21185	TX1	618139	510529	4/11/2015	4/17/2015	4/11/2015	4/17/2015	TX433	1	1	21185	1	HIDALGO COUNTY	Blue Shield	Basic Coverage	840371242	1326246901	00002015103505 2N290X	Family Member	4/7/2015	$ 3.00	$ 3.00	0%	$0.00	
21185	TX1	618139	510529	4/11/2015	4/17/2015	4/11/2015	4/17/2015	TX433	1	1	21185	1	HIDALGO COUNTY	Blue Shield	Basic Coverage	840371242	1326246901	00002015107506 A2630X	Family Member	4/10/2015	$ 34.71	$ 34.71	0%	$0.00	
21185	TX1	618139	510529	4/11/2015	4/17/2015	4/11/2015	4/17/2015	TX433	1	1	21185	1	HIDALGO COUNTY	Blue Shield	Basic Coverage	840371242	1326246901	00002015107506 A2630X	Family Member	4/10/2015	$ 7.08	$ 7.08	0%	$0.00	
21185	TX1	618139	510529	4/11/2015	4/17/2015	4/11/2015	4/17/2015	TX433	1	1	21185	1	HIDALGO COUNTY	Blue Shield	Basic Coverage	840371242	1326246901	00002015107506 A2630X	Family Member	4/10/2015	$ 3.00	$ 3.00	0%	$0.00	
21185	TX1	618139	510529	4/11/2015	4/17/2015	4/11/2015	4/17/2015	TX433	1	1	21185	1	HIDALGO COUNTY	Blue Shield	Basic Coverage	834504985	1124131990	00002015104504 B3560X	Family Member	4/6/2015	$ 34.71	$ 34.71	0%	$0.00	
21185	TX1	618139	510529	4/11/2015	4/17/2015	4/11/2015	4/17/2015	TX433	1	1	21185	1	HIDALGO COUNTY	Blue Shield	Basic Coverage	847424904	1255373809	00002015105501 5K620X	Family Member	4/13/2015	$ 6.69	$ 6.69	0%	$0.00	
21185	TX1	618139	510529	4/11/2015	4/17/2015	4/11/2015	4/17/2015	TX433	1	1	21185	1	HIDALGO COUNTY	Blue Shield	Basic Coverage	847424904	1255373809	00002015105501 5K620X	Family Member	4/13/2015	$ 111.05	$ 111.05	0%	$0.00	
21185	TX1	618139	510529	4/11/2015	4/17/2015	4/11/2015	4/17/2015	TX433	1	1	21185	1	HIDALGO COUNTY	Blue Shield	Basic Coverage	838064359	1467633867	00002015106 50A98480X	Single	4/6/2015	$ 119.23	$ 119.23	0%	$0.00	
21185	TX1	618139	510529	4/11/2015	4/17/2015	4/11/2015	4/17/2015	TX433	1	1	21185	1	HIDALGO COUNTY	Blue Shield	Basic Coverage	847424904	1255373809	00002015105501 5K590X	Family Member	4/13/2015	$ 34.71	$ 34.71	0%	$0.00	
21185	TX1	618139	510529	4/11/2015	4/17/2015	4/11/2015	4/17/2015	TX433	1	1	21185	1	HIDALGO COUNTY	Blue Shield	Basic Coverage	843713073	1356361976	00002015106500 289D0X	Family Subscriber	4/13/2015	$ 34.71	$ 34.71	0%	$0.00	
21185	TX1	618139	510529	4/11/2015	4/17/2015	4/11/2015	4/17/2015	TX433	1	1	21185	1	HIDALGO COUNTY	Blue Shield	Basic Coverage	837006195	1023439163	00002015103502 5K650X	Single	2/12/2015	$ 26.29	$ 26.29	0%	$0.00	
21185	TX1	618139	510529	4/11/2015	4/17/2015	4/11/2015	4/17/2015	TX433	1	1	21185	1	HIDALGO COUNTY	Blue Shield	Basic Coverage	837006195	1023439163	00002015107502 Q7350X	Single	2/12/2015	$ 32.30	$ 32.30	0%	$0.00	
21185	TX1	618139	510529	4/11/2015	4/17/2015	4/11/2015	4/17/2015	TX433	1	1	21185	1	HIDALGO COUNTY	Blue Shield	Basic Coverage	837006195	1023439163	00002015107502 Q7350X	Single	2/12/2015	$ 5.50	$ 5.50	0%	$0.00	
21185	TX1	618139	510529	4/11/2015	4/17/2015	4/11/2015	4/17/2015	TX433	1	1	21185	1	HIDALGO COUNTY	Blue Shield	Basic Coverage	837006195	1023439163	00002015107502 Q7350X	Single	2/12/2015	$ 5.50	$ 5.50	0%	$0.00	
21185	TX1	618139	510529	4/11/2015	4/17/2015	4/11/2015	4/17/2015	TX433	1	1	21185	1	HIDALGO COUNTY	Blue Shield	Basic Coverage	837006195	1023439163	00002015107502 Q7350X	Single	2/12/2015	$ 5.50	$ 5.50	0%	$0.00	
21185	TX1	618139	510529	4/11/2015	4/17/2015	4/11/2015	4/17/2015	TX433	1	1	21185	1	HIDALGO COUNTY	Blue Shield	Basic Coverage	837006195	1023439163	00002015107502 Q7350X	Single	2/12/2015	$ 5.50	$ 5.50	0%	$0.00	
21185	TX1	618139	510529	4/11/2015	4/17/2015	4/11/2015	4/17/2015	TX433	1	1	21185	1	HIDALGO COUNTY	Blue Shield	Basic Coverage	837006195	1023439163	00002015107502 Q7350X	Single	2/12/2015	$ 5.50	$ 5.50	0%	$0.00	
21185	TX1	618139	510529	4/11/2015	4/17/2015	4/11/2015	4/17/2015	TX433	1	1	21185	1	HIDALGO COUNTY	Blue Shield	Basic Coverage	837006195	1023439163	00002015107502 Q7350X	Single	2/12/2015	$ 5.50	$ 5.50	0%	$0.00	
21185	TX1	618139	510529	4/11/2015	4/17/2015	4/11/2015	4/17/2015	TX433	1	1	21185	1	HIDALGO COUNTY	Blue Shield	Basic Coverage	837006195	1023439163	00002015107502 Q7350X	Single	2/12/2015	$ 5.50	$ 5.50	0%	$0.00	
21185	TX1	618139	510529	4/11/2015	4/17/2015	4/11/2015	4/17/2015	TX433	1	1	21185	1	HIDALGO COUNTY	Blue Shield	Basic Coverage	837006195	1023439163	00002015107502 Q7350X	Single	2/12/2015	$ 5.50	$ 5.50	0%	$0.00	
21185	TX1	618139	510529	4/11/2015	4/17/2015	4/11/2015	4/17/2015	TX433	1	1	21185	1	HIDALGO COUNTY	Blue Shield	Basic Coverage	836386174	1144251547	00002015104508 H93310X	Family Subscriber	4/2/2015	$ 67.85	$ 67.85	0%	$0.00	
21185	TX1	618139	510529	4/11/2015	4/17/2015	4/11/2015	4/17/2015	TX433	1	1	21185	1	HIDALGO COUNTY	Blue Shield	Basic Coverage	841552457	1649453200	00002015104508 H83770X	Family Member	4/11/2015	$ 31.79	$ 31.79	0%	$0.00	
21185	TX1	618139	510529	4/11/2015	4/17/2015	4/11/2015	4/17/2015	TX433	1	1	21185	1	HIDALGO COUNTY	Blue Shield	Basic Coverage	841552457	1649453200	00002015104508 H83770X	Family Member	4/11/2015	$ 24.97	$ 24.97	0%	$0.00	
21185	TX1	618139	510529	4/11/2015	4/17/2015	4/11/2015	4/17/2015	TX433	1	1	21185	1	HIDALGO COUNTY	Blue Shield	Basic Coverage	841454076	1053596320	00002015106 50682P70X	Single	4/14/2015	$ 34.71	$ 34.71	0%	$0.00	
21185	TX1	618139	510529	4/11/2015	4/17/2015	4/11/2015	4/17/2015	TX433	1	1	21185	1	HIDALGO COUNTY	Blue Shield	Basic Coverage	832408357	1013913888	00002015106 50B12080X	Single	4/13/2015	$ 11.77	$ 11.77	0%	$0.00	
21185	TX1	618139	510529	4/11/2015	4/17/2015	4/11/2015	4/17/2015	TX433	1	1	21185	1	HIDALGO COUNTY	Blue Shield	Basic Coverage	840824639	1295172534	00002015105501 92J10X	Family Subscriber	9/4/2014	$ 108.39	$ 108.39	0%	$0.00	
21185	TX1	618139	510529	4/11/2015	4/17/2015	4/11/2015	4/17/2015	TX433	1	1	21185	1	HIDALGO COUNTY	Blue Shield	Basic Coverage	840824639	1295172534	00002015105501 92J10X	Family Subscriber	9/4/2014	$ 10.32	$ 10.32	0%	$0.00	
21185	TX1	618139	510529	4/11/2015	4/17/2015	4/11/2015	4/17/2015	TX433	1	1	21185	1	HIDALGO COUNTY	Blue Shield	Basic Coverage	835099490	1023439163	00002015107502 Q6330X	Family Member	2/5/2015	$ 5.50	$ 5.50	0%	$0.00	
21185	TX1	618139	510529	4/11/2015	4/17/2015	4/11/2015	4/17/2015	TX433	1	1	21185	1	HIDALGO COUNTY	Blue Shield	Basic Coverage	835099490	1023439163	00002015107502 Q6330X	Family Member	2/5/2015	$ 6.92	$ 6.92	0%	$0.00	
21185	TX1	618139	510529	4/11/2015	4/17/2015	4/11/2015	4/17/2015	TX433	1	1	21185	1	HIDALGO COUNTY	Blue Shield	Basic Coverage	835099490	1023439163	00002015107502 Q6330X	Family Member	2/5/2015	$ 5.50	$ 5.50	0%	$0.00	
21185	TX1	618139	510529	4/11/2015	4/17/2015	4/11/2015	4/17/2015	TX433	1	1	21185	1	HIDALGO COUNTY	Blue Shield	Basic Coverage	840741512	1295172534	00002015101502 B6150X	Single	3/31/2015	$ 9.81	$ 9.81	0%	$0.00	
21185	TX1	618139	510529	4/11/2015	4/17/2015	4/11/2015	4/17/2015	TX433	1	1	21185	1	HIDALGO COUNTY	Blue Shield	Basic Coverage	831343001	1255373809	00002015106 50C63990X	Family Member	4/15/2015	$ 34.71	$ 34.71	0%	$0.00	
21185	TX1	618139	510529	4/11/2015	4/17/2015	4/11/2015	4/17/2015	TX433	1	1	21185	1	HIDALGO COUNTY	Blue Shield	Basic Coverage	831343001	1255373809	00002015106 50C63990X	Family Member	4/15/2015	$ 11.02	$ 11.02	0%	$0.00	
21185	TX1	618139	510529	4/11/2015	4/17/2015	4/11/2015	4/17/2015	TX433	1	1	21185	1	HIDALGO COUNTY	Blue Shield	Basic Coverage	843501928	1649609504	00002015093502 9V440X	Single	3/1/2015	$ 7.52	$ 7.52	0%	$0.00	
21185	TX1	618139	510529	4/11/2015	4/17/2015	4/11/2015	4/17/2015	TX433	1	1	21185	1	HIDALGO COUNTY	Blue Shield	Basic Coverage	843501928	1649609504	00002015093502 9V440X	Single	3/1/2015	$ 71.93	$ 71.93	0%	$0.00	
21185	TX1	618139	510529	4/11/2015	4/17/2015	4/11/2015	4/17/2015	TX433	1	1	21185	1	HIDALGO COUNTY	Blue Shield	Basic Coverage	841782166	1215066121	00002015092504 2J840X	Family Member	3/23/2015	$ 67.85	$ 67.85	0%	$0.00	
21185	TX1	618139	510529	4/11/2015	4/17/2015	4/11/2015	4/17/2015	TX433	1	1	21185	1	HIDALGO COUNTY	Blue Shield	Basic Coverage	841782166	1215066121	00002015092504 2J840X	Family Member	3/23/2015	$ 7.08	$ 7.08	0%	$0.00	

Account	Corporate Entity	Invoice Profile	Invoice Number	InvcPerFrDt	InvcPerToDt	ClmPerFrDt	ClmPerToDt	BARS CustNbr	Settlement Nbr	Association Nbr	Group Nbr	Section Nbr	Group Name	Coverage	Claim Type	Member ID	Provider ID	Document Control	Tier	Service Date	Gross Amt	Net Amt	Fee Percent	Fee Amt	Case Nbr
21185	TX1	618139	510529	4/11/2015	4/17/2015	4/11/2015	4/17/2015	TX433	1	1	21185	1	HIDALGO COUNTY	Blue Shield	Basic Coverage	841782166	1215066121	00002015092504 2J840X	Family Member	3/23/2015	$ 10.92	$ 10.92	0%	$0.00	
21185	TX1	618139	510529	4/11/2015	4/17/2015	4/11/2015	4/17/2015	TX433	1	1	21185	1	HIDALGO COUNTY	Blue Shield	Basic Coverage	841782166	1215066121	00002015092504 2J840X	Family Member	3/23/2015	$ 15.01	$ 15.01	0%	$0.00	
21185	TX1	618139	510529	4/11/2015	4/17/2015	4/11/2015	4/17/2015	TX433	1	1	21185	1	HIDALGO COUNTY	Blue Shield	Basic Coverage	841782166	1215066121	00002015092504 2J840X	Family Member	3/23/2015	$ 15.01	$ 15.01	0%	$0.00	
21185	TX1	618139	510529	4/11/2015	4/17/2015	4/11/2015	4/17/2015	TX433	1	1	21185	1	HIDALGO COUNTY	Blue Shield	Basic Coverage	841782166	1215066121	00002015092504 2J840X	Family Member	3/23/2015	$ 3.00	$ 3.00	0%	$0.00	
21185	TX1	618139	510529	4/11/2015	4/17/2015	4/11/2015	4/17/2015	TX433	1	1	21185	1	HIDALGO COUNTY	Blue Shield	Basic Coverage	841782166	1427103019	00002015104031 00390C	Family Member	4/2/2015	$ 34.26	$ 34.26	0%	$0.00	
21185	TX1	618139	510529	4/11/2015	4/17/2015	4/11/2015	4/17/2015	TX433	1	1	21185	1	HIDALGO COUNTY	Blue Shield	Basic Coverage	841782166	1427103019	00002015104031 00420C	Family Member	4/2/2015	$ 59.68	$ 59.68	0%	$0.00	
21185	TX1	618139	510529	4/11/2015	4/17/2015	4/11/2015	4/17/2015	TX433	1	1	21185	1	HIDALGO COUNTY	Blue Shield	Basic Coverage	841782166	1427103019	00002015104033 30130C	Family Member	4/7/2015	$ 22.69	$ 22.69	0%	$0.00	
21185	TX1	618139	510529	4/11/2015	4/17/2015	4/11/2015	4/17/2015	TX433	1	1	21185	1	HIDALGO COUNTY	Blue Shield	Basic Coverage	841782166	1427103019	00002015104033 30140C	Family Member	4/7/2015	$ 34.26	$ 34.26	0%	$0.00	
21185	TX1	618139	510529	4/11/2015	4/17/2015	4/11/2015	4/17/2015	TX433	1	1	21185	1	HIDALGO COUNTY	Blue Shield	Basic Coverage	841782166	1215066121	00002015092504 3J260X	Family Member	3/23/2015	$ 15.01	$ 15.01	0%	$0.00	
21185	TX1	618139	510529	4/11/2015	4/17/2015	4/11/2015	4/17/2015	TX433	1	1	21185	1	HIDALGO COUNTY	Blue Shield	Basic Coverage	845798478	1194020453	00002015104 50J27320X	Single	4/13/2015	$ 71.43	$ 71.43	0%	$0.00	
21185	TX1	618139	510529	4/11/2015	4/17/2015	4/11/2015	4/17/2015	TX433	1	1	21185	1	HIDALGO COUNTY	Blue Shield	Basic Coverage	845798478	1194020453	00002015104 50J27320X	Single	4/13/2015	$ 7.17	$ 7.17	0%	$0.00	
21185	TX1	618139	510529	4/11/2015	4/17/2015	4/11/2015	4/17/2015	TX433	1	1	21185	1	HIDALGO COUNTY	Blue Shield	Basic Coverage	845798478	1194020453	00002015104 50J27320X	Single	4/13/2015	$ 50.65	$ 50.65	0%	$0.00	
21185	TX1	618139	510529	4/11/2015	4/17/2015	4/11/2015	4/17/2015	TX433	1	1	21185	1	HIDALGO COUNTY	Blue Shield	Basic Coverage	839508006	1568600534	00002015103505 65C70X	Family Subscriber	4/10/2015	$ 35.53	$ 35.53	0%	$0.00	
21185	TX1	618139	510529	4/11/2015	4/17/2015	4/11/2015	4/17/2015	TX433	1	1	21185	1	HIDALGO COUNTY	Blue Shield	Basic Coverage	829050971	1376857706	00002015105506 H5050X	Family Member	4/13/2015	$ 34.71	$ 34.71	0%	$0.00	
21185	TX1	618139	510529	4/11/2015	4/17/2015	4/11/2015	4/17/2015	TX433	1	1	21185	1	HIDALGO COUNTY	Blue Shield	Basic Coverage	829050971	1619099710	00002015104505 291H0X	Family Member	4/13/2015	$ 50.00	$ 50.00	0%	$0.00	
21185	TX1	618139	510529	4/11/2015	4/17/2015	4/11/2015	4/17/2015	TX433	1	1	21185	1	HIDALGO COUNTY	Blue Shield	Basic Coverage	849183465	1174702872	00002015103508 8X650X	Family Subscriber	3/24/2015	$ 21.77	$ 21.77	0%	$0.00	
21185	TX1	618139	510529	4/11/2015	4/17/2015	4/11/2015	4/17/2015	TX433	1	1	21185	1	HIDALGO COUNTY	Blue Shield	Basic Coverage	849183465	1174702872	00002015103508 8X650X	Family Subscriber	3/24/2015	$ 3.15	$ 3.15	0%	$0.00	
21185	TX1	618139	510529	4/11/2015	4/17/2015	4/11/2015	4/17/2015	TX433	1	1	21185	1	HIDALGO COUNTY	Blue Shield	Basic Coverage	849183465	1912916131	00002015106506 325X0X	Family Subscriber	3/28/2015	$ 206.90	$ 206.90	0%	$0.00	
21185	TX1	618139	510529	4/11/2015	4/17/2015	4/11/2015	4/17/2015	TX433	1	1	21185	1	HIDALGO COUNTY	Blue Shield	Basic Coverage	849183465	1912916131	00002015106506 325X0X	Family Subscriber	3/28/2015	$ 61.11	$ 61.11	0%	$0.00	
21185	TX1	618139	510529	4/11/2015	4/17/2015	4/11/2015	4/17/2015	TX433	1	1	21185	1	HIDALGO COUNTY	Blue Shield	Basic Coverage	849183465	1912916131	00002015106506 325X0X	Family Subscriber	3/28/2015	$ 7.31	$ 7.31	0%	$0.00	
21185	TX1	618139	510529	4/11/2015	4/17/2015	4/11/2015	4/17/2015	TX433	1	1	21185	1	HIDALGO COUNTY	Blue Shield	Basic Coverage	849183465	1912916131	00002015106509 894K0X	Family Subscriber	3/27/2015	$ 101.46	$ 101.46	0%	$0.00	
21185	TX1	618139	510529	4/11/2015	4/17/2015	4/11/2015	4/17/2015	TX433	1	1	21185	1	HIDALGO COUNTY	Blue Shield	Basic Coverage	843535511	1174945455	00002015093500 1W060X	Family Member	3/26/2015	$ 22.60	$ 22.60	0%	$0.00	
21185	TX1	618139	510529	4/11/2015	4/17/2015	4/11/2015	4/17/2015	TX433	1	1	21185	1	HIDALGO COUNTY	Blue Shield	Basic Coverage	843535511	1023439163	00002015107502 Q4190X	Family Member	2/12/2015	$ 3.85	$ 3.85	0%	$0.00	
21185	TX1	618139	510529	4/11/2015	4/17/2015	4/11/2015	4/17/2015	TX433	1	1	21185	1	HIDALGO COUNTY	Blue Shield	Basic Coverage	843535511	1023439163	00002015107502 Q4190X	Family Member	2/12/2015	$ 3.85	$ 3.85	0%	$0.00	
21185	TX1	618139	510529	4/11/2015	4/17/2015	4/11/2015	4/17/2015	TX433	1	1	21185	1	HIDALGO COUNTY	Blue Shield	Basic Coverage	843535511	1023439163	00002015107502 Q4190X	Family Member	2/12/2015	$ 3.85	$ 3.85	0%	$0.00	
21185	TX1	618139	510529	4/11/2015	4/17/2015	4/11/2015	4/17/2015	TX433	1	1	21185	1	HIDALGO COUNTY	Blue Shield	Basic Coverage	843535511	1023439163	00002015107502 Q4190X	Family Member	2/12/2015	$ 3.85	$ 3.85	0%	$0.00	
21185	TX1	618139	510529	4/11/2015	4/17/2015	4/11/2015	4/17/2015	TX433	1	1	21185	1	HIDALGO COUNTY	Blue Shield	Basic Coverage	843535511	1023439163	00002015107502 Q4190X	Family Member	2/12/2015	$ 3.85	$ 3.85	0%	$0.00	
21185	TX1	618139	510529	4/11/2015	4/17/2015	4/11/2015	4/17/2015	TX433	1	1	21185	1	HIDALGO COUNTY	Blue Shield	Basic Coverage	840185336	1154471456	00002015104507 273T0X	Family Member	4/6/2015	$ 68.53	$ 68.53	0%	$0.00	
21185	TX1	618139	510529	4/11/2015	4/17/2015	4/11/2015	4/17/2015	TX433	1	1	21185	1	HIDALGO COUNTY	Blue Shield	Basic Coverage	832175530	1912954025	00002015091501 808Q0X	Single	1/27/2015	$ 5.50	$ 5.50	0%	$0.00	
21185	TX1	618139	510529	4/11/2015	4/17/2015	4/11/2015	4/17/2015	TX433	1	1	21185	1	HIDALGO COUNTY	Blue Shield	Basic Coverage	832175530	1932205838	00002015107 50U43370X	Single	4/14/2015	$ 33.95	$ 33.95	0%	$0.00	
21185	TX1	618139	510529	4/11/2015	4/17/2015	4/11/2015	4/17/2015	TX433	1	1	21185	1	HIDALGO COUNTY	Blue Shield	Basic Coverage	832175530	1932205838	00002015107 50U43370X	Single	4/14/2015	$ 18.34	$ 18.34	0%	$0.00	
21185	TX1	618139	510529	4/11/2015	4/17/2015	4/11/2015	4/17/2015	TX433	1	1	21185	1	HIDALGO COUNTY	Blue Shield	Basic Coverage	844975705	1023439163	00002015107502 Q7850X	Family Member	2/14/2015	$ 3.85	$ 3.85	0%	$0.00	
21185	TX1	618139	510529	4/11/2015	4/17/2015	4/11/2015	4/17/2015	TX433	1	1	21185	1	HIDALGO COUNTY	Blue Shield	Basic Coverage	844975705	1023439163	00002015107502 Q7850X	Family Member	2/14/2015	$ 3.85	$ 3.85	0%	$0.00	
21185	TX1	618139	510529	4/11/2015	4/17/2015	4/11/2015	4/17/2015	TX433	1	1	21185	1	HIDALGO COUNTY	Blue Shield	Basic Coverage	844975705	1023439163	00002015107502 Q7850X	Family Member	2/14/2015	$ 3.85	$ 3.85	0%	$0.00	
21185	TX1	618139	510529	4/11/2015	4/17/2015	4/11/2015	4/17/2015	TX433	1	1	21185	1	HIDALGO COUNTY	Blue Shield	Basic Coverage	844975705	1023439163	00002015107502 Q7850X	Family Member	2/14/2015	$ 3.85	$ 3.85	0%	$0.00	
21185	TX1	618139	510529	4/11/2015	4/17/2015	4/11/2015	4/17/2015	TX433	1	1	21185	1	HIDALGO COUNTY	Blue Shield	Basic Coverage	839780377	1467633867	00002015104 50L60450X	Single	3/25/2015	$ 117.74	$ 117.74	0%	$0.00	
21185	TX1	618139	510529	4/11/2015	4/17/2015	4/11/2015	4/17/2015	TX433	1	1	21185	1	HIDALGO COUNTY	Blue Shield	Basic Coverage	839780377	1467633867	00002015104 50L60450X	Single	3/25/2015	$ 105.88	$ 105.88	0%	$0.00	
21185	TX1	618139	510529	4/11/2015	4/17/2015	4/11/2015	4/17/2015	TX433	1	1	21185	1	HIDALGO COUNTY	Blue Shield	Basic Coverage	840107253	1184896854	00002015092031 16030C	Single	2/16/2015	$ 90.76	$ 90.76	0%	$0.00	
21185	TX1	618139	510529	4/11/2015	4/17/2015	4/11/2015	4/17/2015	TX433	1	1	21185	1	HIDALGO COUNTY	Blue Shield	Basic Coverage	840107253	1184896854	00002015092031 16030C	Single	2/16/2015	$ 60.93	$ 60.93	0%	$0.00	
21185	TX1	618139	510529	4/11/2015	4/17/2015	4/11/2015	4/17/2015	TX433	1	1	21185	1	HIDALGO COUNTY	Blue Shield	Basic Coverage	842718520	1013037423	00002015100 50V00820X	Family Member	4/9/2015	$ 34.71	$ 34.71	0%	$0.00	
21185	TX1	618139	510529	4/11/2015	4/17/2015	4/11/2015	4/17/2015	TX433	1	1	21185	1	HIDALGO COUNTY	Blue Shield	Basic Coverage	842718520	1013037423	00002015100 50V00820X	Family Member	4/9/2015	$ 3.00	$ 3.00	0%	$0.00	
21185	TX1	618139	510529	4/11/2015	4/17/2015	4/11/2015	4/17/2015	TX433	1	1	21185	1	HIDALGO COUNTY	Blue Shield	Basic Coverage	842718520	1013037423	00002015100 50V00820X	Family Member	4/9/2015	$ 7.08	$ 7.08	0%	$0.00	
21185	TX1	618139	510529	4/11/2015	4/17/2015	4/11/2015	4/17/2015	TX433	1	1	21185	1	HIDALGO COUNTY	Blue Shield	Basic Coverage	832769724	1225139942	00002015105 5064C580X	Single	4/7/2015	$ 165.63	$ 165.63	0%	$0.00	
21185	TX1	618139	510529	4/11/2015	4/17/2015	4/11/2015	4/17/2015	TX433	1	1	21185	1	HIDALGO COUNTY	Blue Shield	Basic Coverage	832769724	1225139942	00002015105 5064C580X	Single	4/7/2015	$ 53.15	$ 53.15	0%	$0.00	
21185	TX1	618139	510529	4/11/2015	4/17/2015	4/11/2015	4/17/2015	TX433	1	1	21185	1	HIDALGO COUNTY	Blue Shield	Basic Coverage	832769724	1225139942	00002015105 5064C580X	Single	4/7/2015	$ 32.14	$ 32.14	0%	$0.00	
21185	TX1	618139	510529	4/11/2015	4/17/2015	4/11/2015	4/17/2015	TX433	1	1	21185	1	HIDALGO COUNTY	Blue Shield	Basic Coverage	832769724	1225139942	00002015105 5064C580X	Single	4/7/2015	$ 32.14	$ 32.14	0%	$0.00	
21185	TX1	618139	510529	4/11/2015	4/17/2015	4/11/2015	4/17/2015	TX433	1	1	21185	1	HIDALGO COUNTY	Blue Shield	Basic Coverage	832769724	1225139942	00002015105 5064C580X	Single	4/7/2015	$ 127.31	$ 127.31	0%	$0.00	
21185	TX1	618139	510529	4/11/2015	4/17/2015	4/11/2015	4/17/2015	TX433	1	1	21185	1	HIDALGO COUNTY	Blue Shield	Basic Coverage	832769724	1225139942	00002015105 5064C580X	Single	4/7/2015	$ 127.31	$ 127.31	0%	$0.00	
21185	TX1	618139	510529	4/11/2015	4/17/2015	4/11/2015	4/17/2015	TX433	1	1	21185	1	HIDALGO COUNTY	Blue Shield	Basic Coverage	841487291	1437115003	00002015107 508 0J260X	Family Member	4/13/2015	$ 34.71	$ 34.71	0%	$0.00	
21185	TX1	618139	510529	4/11/2015	4/17/2015	4/11/2015	4/17/2015	TX433	1	1	21185	1	HIDALGO COUNTY	Blue Shield	Basic Coverage	841487291	1437115003	00002015107 508 0J260X	Family Member	4/13/2015	$ 10.92	$ 10.92	0%	$0.00	
21185	TX1	618139	510529	4/11/2015	4/17/2015	4/11/2015	4/17/2015	TX433	1	1	21185	1	HIDALGO COUNTY	Blue Shield	Basic Coverage	838763336	1780916585	00002015104 50D35650X	Family Member	4/3/2015	$ 101.48	$ 101.48	0%	$0.00	
21185	TX1	618139	510529	4/11/2015	4/17/2015	4/11/2015	4/17/2015	TX433	1	1	21185	1	HIDALGO COUNTY	Blue Shield	Basic Coverage	838763336	1780916585	00002015104 50D35650X	Family Member	4/3/2015	$ 7.08	$ 7.08	0%	$0.00	
21185	TX1	618139	510529	4/11/2015	4/17/2015	4/11/2015	4/17/2015	TX433	1	1	21185	1	HIDALGO COUNTY	Blue Shield	Basic Coverage	838763336	1780916585	00002015104 50D35650X	Family Member	4/3/2015	$ 3.00	$ 3.00	0%	$0.00	
21185	TX1	618139	510529	4/11/2015	4/17/2015	4/11/2015	4/17/2015	TX433	1	1	21185	1	HIDALGO COUNTY	Blue Shield	Basic Coverage	838763336	1780916585	00002015104 50D35650X	Family Member	4/3/2015	$ 9.48	$ 9.48	0%	$0.00	
21185	TX1	618139	510529	4/11/2015	4/17/2015	4/11/2015	4/17/2015	TX433	1	1	21185	1	HIDALGO COUNTY	Blue Shield	Basic Coverage	838763336	1780916585	00002015104 50A62810X	Family Member	4/3/2015	$ 101.83	$ 101.83	0%	$0.00	
21185	TX1	618139	510529	4/11/2015	4/17/2015	4/11/2015	4/17/2015	TX433	1	1	21185	1	HIDALGO COUNTY	Blue Shield	Basic Coverage	838763336	1780916585	00002015104 50A62810X	Family Member	4/3/2015	$ 34.71	$ 34.71	0%	$0.00	
21185	TX1	618139	510529	4/11/2015	4/17/2015	4/11/2015	4/17/2015	TX433	1	1	21185	1	HIDALGO COUNTY	Blue Shield	Basic Coverage	838763336	1780916585	00002015104 50A62810X	Family Member	4/3/2015	$ 9.11	$ 9.11	0%	$0.00	
21185	TX1	618139	510529	4/11/2015	4/17/2015	4/11/2015	4/17/2015	TX433	1	1	21185	1	HIDALGO COUNTY	Blue Shield	Basic Coverage	838763336	1780916585	00002015104 50A62810X	Family Member	4/3/2015	$ 7.08	$ 7.08	0%	$0.00	
21185	TX1	618139	510529	4/11/2015	4/17/2015	4/11/2015	4/17/2015	TX433	1	1	21185	1	HIDALGO COUNTY	Blue Shield	Basic Coverage	838763336	1780916585	00002015104 50A62810X	Family Member	4/3/2015	$ 3.00	$ 3.00	0%	$0.00	
21185	TX1	618139	510529	4/11/2015	4/17/2015	4/11/2015	4/17/2015	TX433	1	1	21185	1	HIDALGO COUNTY	Blue Shield	Basic Coverage	838763336	1780916585	00002015104 50A62810X	Family Member	4/3/2015	$ 9.48	$ 9.48	0%	$0.00	
21185	TX1	618139	510529	4/11/2015	4/17/2015	4/11/2015	4/17/2015	TX433	1	1	21185	1	HIDALGO COUNTY	Blue Shield	Basic Coverage	838763336	1780916585	00002015104 50A62810X	Family Member	4/3/2015	$ 110.14	$ 110.14	0%	$0.00	
21185	TX1	618139	510529	4/11/2015	4/17/2015	4/11/2015	4/17/2015	TX433	1	1	21185	1	HIDALGO COUNTY	Blue Shield	Basic Coverage	838763336	1780916585	00002015104 50A62810X	Family Member	4/3/2015	$ 19.65	$ 19.65	0%	$0.00	
21185	TX1	618139	510529	4/11/2015	4/17/2015	4/11/2015	4/17/2015	TX433	1	1	21185	1	HIDALGO COUNTY	Blue Shield	Basic Coverage	838763336	1780916585	00002015104 50A62810X	Family Member	4/3/2015	$ 35.53	$ 35.53	0%	$0.00	
21185	TX1	618139	510529	4/11/2015	4/17/2015	4/11/2015	4/17/2015	TX433	1	1	21185	1	HIDALGO COUNTY	Blue Shield	Basic Coverage	838763336	1780916585	00002015104 50A62810X	Family Member	4/3/2015	$ 19.65	$ 19.65	0%	$0.00	
21185	TX1	618139	510529	4/11/2015	4/17/2015	4/11/2015	4/17/2015	TX433	1	1	21185	1	HIDALGO COUNTY	Blue Shield	Basic Coverage	838763336	1780916585	00002015104 50A62810X	Family Member	4/3/2015	$ 177.85	$ 177.85	0%	$0.00	
21185	TX1	618139	510529	4/11/2015	4/17/2015	4/11/2015	4/17/2015	TX433	1	1	21185	1	HIDALGO COUNTY	Blue Shield	Basic Coverage	838763336	1780916585	00002015104 50A62810X	Family Member	4/3/2015	$ 19.65	$ 19.65	0%	$0.00	
21185	TX1	618139	510529	4/11/2015	4/17/2015	4/11/2015	4/17/2015	TX433	1	1	21185	1	HIDALGO COUNTY	Blue Shield	Basic Coverage	838763336	1780916585	00002015104 50A62810X	Family Member	4/3/2015	$ 42.08	$ 42.08	0%	$0.00	
21185	TX1	618139	510529	4/11/2015	4/17/2015	4/11/2015	4/17/2015	TX433	1	1	21185	1	HIDALGO COUNTY	Blue Shield	Basic Coverage	838763336	1780916585	00002015104 50A62810X	Family Member	4/3/2015	$ 19.65	$ 19.65	0%	$0.00	
21185	TX1	618139	510529	4/11/2015	4/17/2015	4/11/2015	4/17/2015	TX433	1	1	21185	1	HIDALGO COUNTY	Blue Shield	Basic Coverage	838763336	1780916585	00002015104 50A62810X	Family Member	4/3/2015	$ 9.83	$ 9.83	0%	$0.00	

Account	Corporate Entity	Invoice Profile	Invoice Number	InvcPerFrDt	InvcPerToDt	ClmPerFrDt	ClmPerToDt	BARS CustNbr	Settlement Nbr	Association Nbr	Group Nbr	Section Nbr	Group Name	Coverage	Claim Type	Member ID	Provider ID	Document Control	Tier	Service Date	Gross Amt	Net Amt	Fee Percent	Fee Amt	Case Nbr
21185	TX1	618139	510529	4/11/2015	4/17/2015	4/11/2015	4/17/2015	TX433	1	1	21185	1	HIDALGO COUNTY	Blue Shield	Basic Coverage	838763336	1780916585	00002015104504506218 10X	Family Member	4/3/2015	$ 9.83	$ 9.83	0%	$0.00	
21185	TX1	618139	510529	4/11/2015	4/17/2015	4/11/2015	4/17/2015	TX433	1	1	21185	1	HIDALGO COUNTY	Blue Shield	Basic Coverage	820001856	1871832113	00002015104507001G0X	Family Member	4/2/2015	$ 67.85	$ 67.85	0%	$0.00	
21185	TX1	618139	510529	4/11/2015	4/17/2015	4/11/2015	4/17/2015	TX433	1	1	21185	1	HIDALGO COUNTY	Blue Shield	Basic Coverage	843150584	1558570416	00002015104509546S0X	Single	2/12/2015	$ 55.72	$ 55.72	0%	$0.00	
21185	TX1	618139	510529	4/11/2015	4/17/2015	4/11/2015	4/17/2015	TX433	1	1	21185	1	HIDALGO COUNTY	Blue Shield	Basic Coverage	843150584	1558570416	00002015104509546S0X	Single	2/12/2015	$ 2.04	$ 2.04	0%	$0.00	
21185	TX1	618139	510529	4/11/2015	4/17/2015	4/11/2015	4/17/2015	TX433	1	1	21185	1	HIDALGO COUNTY	Blue Shield	Basic Coverage	843150584	1558570416	00002015104509546S0X	Single	2/12/2015	$ 7.66	$ 7.66	0%	$0.00	
21185	TX1	618139	510529	4/11/2015	4/17/2015	4/11/2015	4/17/2015	TX433	1	1	21185	1	HIDALGO COUNTY	Blue Shield	Basic Coverage	843150584	1558570416	00002015104509546S0X	Single	2/12/2015	$ 15.01	$ 15.01	0%	$0.00	
21185	TX1	618139	510529	4/11/2015	4/17/2015	4/11/2015	4/17/2015	TX433	1	1	21185	1	HIDALGO COUNTY	Blue Shield	Basic Coverage	843150584	1558570416	00002015104509546S0X	Single	2/12/2015	$ 15.01	$ 15.01	0%	$0.00	
21185	TX1	618139	510529	4/11/2015	4/17/2015	4/11/2015	4/17/2015	TX433	1	1	21185	1	HIDALGO COUNTY	Blue Shield	Basic Coverage	844421224	1750429445	00002015104501U13870X	Family Member	4/11/2015	$ 6.69	$ 6.69	0%	$0.00	
21185	TX1	618139	510529	4/11/2015	4/17/2015	4/11/2015	4/17/2015	TX433	1	1	21185	1	HIDALGO COUNTY	Blue Shield	Basic Coverage	844421224	1750429445	00002015104501U13870X	Family Member	4/11/2015	$ 10.92	$ 10.92	0%	$0.00	
21185	TX1	618139	510529	4/11/2015	4/17/2015	4/11/2015	4/17/2015	TX433	1	1	21185	1	HIDALGO COUNTY	Blue Shield	Basic Coverage	844421224	1750429445	00002015104501U13870X	Family Member	4/11/2015	$ 16.83	$ 16.83	0%	$0.00	
21185	TX1	618139	510529	4/11/2015	4/17/2015	4/11/2015	4/17/2015	TX433	1	1	21185	1	HIDALGO COUNTY	Blue Shield	Basic Coverage	847740336	1376857706	00002015105506H4750X	Family Member	4/10/2015	$ 81.03	$ 81.03	0%	$0.00	
21185	TX1	618139	510529	4/11/2015	4/17/2015	4/11/2015	4/17/2015	TX433	1	1	21185	1	HIDALGO COUNTY	Blue Shield	Basic Coverage	841740341	1336195429	00002015106506E54190X	Family Member	3/25/2015	$ 67.85	$ 67.85	0%	$0.00	
21185	TX1	618139	510529	4/11/2015	4/17/2015	4/11/2015	4/17/2015	TX433	1	1	21185	1	HIDALGO COUNTY	Blue Shield	Basic Coverage	841740341	1336195429	00002015106506E54190X	Family Member	3/25/2015	$ 7.08	$ 7.08	0%	$0.00	
21185	TX1	618139	510529	4/11/2015	4/17/2015	4/11/2015	4/17/2015	TX433	1	1	21185	1	HIDALGO COUNTY	Blue Shield	Basic Coverage	841740341	1336195429	00002015106506E54190X	Family Member	3/25/2015	$ 3.00	$ 3.00	0%	$0.00	
21185	TX1	618139	510529	4/11/2015	4/17/2015	4/11/2015	4/17/2015	TX433	1	1	21185	1	HIDALGO COUNTY	Blue Shield	Basic Coverage	833559590	1790721538	00002015103502K1020X	Family Subscriber	4/7/2015	$ 11.01	$ 11.01	0%	$0.00	
21185	TX1	618139	510529	4/11/2015	4/17/2015	4/11/2015	4/17/2015	TX433	1	1	21185	1	HIDALGO COUNTY	Blue Shield	Basic Coverage	833559590	1790721538	00002015103502K1020X	Family Subscriber	4/7/2015	$ 5.23	$ 5.23	0%	$0.00	
21185	TX1	618139	510529	4/11/2015	4/17/2015	4/11/2015	4/17/2015	TX433	1	1	21185	1	HIDALGO COUNTY	Blue Shield	Basic Coverage	833559590	1790721538	00002015103502K1020X	Family Subscriber	4/7/2015	$ 5.23	$ 5.23	0%	$0.00	
21185	TX1	618139	510529	4/11/2015	4/17/2015	4/11/2015	4/17/2015	TX433	1	1	21185	1	HIDALGO COUNTY	Blue Shield	Basic Coverage	833559590	1790721538	00002015103502K1020X	Family Subscriber	4/7/2015	$ 7.07	$ 7.07	0%	$0.00	
21185	TX1	618139	510529	4/11/2015	4/17/2015	4/11/2015	4/17/2015	TX433	1	1	21185	1	HIDALGO COUNTY	Blue Shield	Basic Coverage	833559590	1437153244	00002015103509T5240X	Family Subscriber	4/9/2015	$ 53.55	$ 53.55	0%	$0.00	
21185	TX1	618139	510529	4/11/2015	4/17/2015	4/11/2015	4/17/2015	TX433	1	1	21185	1	HIDALGO COUNTY	Blue Shield	Basic Coverage	840900313	1164617130	00002015103504K300X	Family Member	4/8/2015	$ 34.71	$ 34.71	0%	$0.00	
21185	TX1	618139	510529	4/11/2015	4/17/2015	4/11/2015	4/17/2015	TX433	1	1	21185	1	HIDALGO COUNTY	Blue Shield	Basic Coverage	840900313	1164617130	00002015103504K300X	Family Member	4/8/2015	$ 10.92	$ 10.92	0%	$0.00	
21185	TX1	618139	510529	4/11/2015	4/17/2015	4/11/2015	4/17/2015	TX433	1	1	21185	1	HIDALGO COUNTY	Blue Shield	Basic Coverage	831590169	1073508545	00002015105500040J10X	Family Subscriber	4/10/2015	$ 21.77	$ 21.77	0%	$0.00	
21185	TX1	618139	510529	4/11/2015	4/17/2015	4/11/2015	4/17/2015	TX433	1	1	21185	1	HIDALGO COUNTY	Blue Shield	Basic Coverage	831590169	1073508545	00002015105500060J30X	Family Subscriber	4/10/2015	$ 16.56	$ 16.56	0%	$0.00	
21185	TX1	618139	510529	4/11/2015	4/17/2015	4/11/2015	4/17/2015	TX433	1	1	21185	1	HIDALGO COUNTY	Blue Shield	Basic Coverage	831590169	1073508545	00002015105500075J70X	Family Subscriber	4/8/2015	$ 21.77	$ 21.77	0%	$0.00	
21185	TX1	618139	510529	4/11/2015	4/17/2015	4/11/2015	4/17/2015	TX433	1	1	21185	1	HIDALGO COUNTY	Blue Shield	Basic Coverage	831590169	1073508545	00002015105500075J70X	Family Subscriber	4/8/2015	$ 2.89	$ 2.89	0%	$0.00	
21185	TX1	618139	510529	4/11/2015	4/17/2015	4/11/2015	4/17/2015	TX433	1	1	21185	1	HIDALGO COUNTY	Blue Shield	Basic Coverage	841219078	1780600510	00002015103508N0970X	Family Member	4/9/2015	$ 20.39	$ 20.39	0%	$0.00	
21185	TX1	618139	510529	4/11/2015	4/17/2015	4/11/2015	4/17/2015	TX433	1	1	21185	1	HIDALGO COUNTY	Blue Shield	Basic Coverage	841219078	1073508545	00002015105500048J60X	Family Member	4/9/2015	$ 48.77	$ 48.77	0%	$0.00	
21185	TX1	618139	510529	4/11/2015	4/17/2015	4/11/2015	4/17/2015	TX433	1	1	21185	1	HIDALGO COUNTY	Blue Shield	Basic Coverage	841219078	1073508545	00002015105500048J60X	Family Member	4/9/2015	$ 24.51	$ 24.51	0%	$0.00	
21185	TX1	618139	510529	4/11/2015	4/17/2015	4/11/2015	4/17/2015	TX433	1	1	21185	1	HIDALGO COUNTY	Blue Shield	Basic Coverage	841219078	1073508545	00002015105500048J60X	Family Member	4/9/2015	$ 10.12	$ 10.12	0%	$0.00	
21185	TX1	618139	510529	4/11/2015	4/17/2015	4/11/2015	4/17/2015	TX433	1	1	21185	1	HIDALGO COUNTY	Blue Shield	Basic Coverage	841219078	1073508545	00002015105500048J60X	Family Member	4/9/2015	$ 7.08	$ 7.08	0%	$0.00	
21185	TX1	618139	510529	4/11/2015	4/17/2015	4/11/2015	4/17/2015	TX433	1	1	21185	1	HIDALGO COUNTY	Blue Shield	Basic Coverage	841219078	1073508545	00002015105500048J60X	Family Member	4/9/2015	$ 7.71	$ 7.71	0%	$0.00	
21185	TX1	618139	510529	4/11/2015	4/17/2015	4/11/2015	4/17/2015	TX433	1	1	21185	1	HIDALGO COUNTY	Blue Shield	Basic Coverage	841219078	1073508545	00002015105500048J60X	Family Member	4/9/2015	$ 6.14	$ 6.14	0%	$0.00	
21185	TX1	618139	510529	4/11/2015	4/17/2015	4/11/2015	4/17/2015	TX433	1	1	21185	1	HIDALGO COUNTY	Blue Shield	Basic Coverage	841219078	1073508545	00002015105500048J60X	Family Member	4/9/2015	$ 10.07	$ 10.07	0%	$0.00	
21185	TX1	618139	510529	4/11/2015	4/17/2015	4/11/2015	4/17/2015	TX433	1	1	21185	1	HIDALGO COUNTY	Blue Shield	Basic Coverage	841219078	1073508545	00002015105500048J60X	Family Member	4/9/2015	$ 7.18	$ 7.18	0%	$0.00	
21185	TX1	618139	510529	4/11/2015	4/17/2015	4/11/2015	4/17/2015	TX433	1	1	21185	1	HIDALGO COUNTY	Blue Shield	Basic Coverage	841219078	1073508545	00002015105500048J60X	Family Member	4/9/2015	$ 12.64	$ 12.64	0%	$0.00	
21185	TX1	618139	510529	4/11/2015	4/17/2015	4/11/2015	4/17/2015	TX433	1	1	21185	1	HIDALGO COUNTY	Blue Shield	Basic Coverage	841219078	1073508545	00002015105500048J60X	Family Member	4/9/2015	$ 6.78	$ 6.78	0%	$0.00	
21185	TX1	618139	510529	4/11/2015	4/17/2015	4/11/2015	4/17/2015	TX433	1	1	21185	1	HIDALGO COUNTY	Blue Shield	Basic Coverage	841219078	1073508545	00002015105500048J60X	Family Member	4/9/2015	$ 7.30	$ 7.30	0%	$0.00	
21185	TX1	618139	510529	4/11/2015	4/17/2015	4/11/2015	4/17/2015	TX433	1	1	21185	1	HIDALGO COUNTY	Blue Shield	Basic Coverage	841219078	1073508545	00002015105500048J60X	Family Member	4/9/2015	$ 3.00	$ 3.00	0%	$0.00	
21185	TX1	618139	510529	4/11/2015	4/17/2015	4/11/2015	4/17/2015	TX433	1	1	21185	1	HIDALGO COUNTY	Blue Shield	Basic Coverage	841219078	1073508545	00002015105500048J60X	Family Member	4/9/2015	$ 4.19	$ 4.19	0%	$0.00	
21185	TX1	618139	510529	4/11/2015	4/17/2015	4/11/2015	4/17/2015	TX433	1	1	21185	1	HIDALGO COUNTY	Blue Shield	Basic Coverage	841219078	1073508545	00002015105500048J60X	Family Member	4/9/2015	$ 3.89	$ 3.89	0%	$0.00	
21185	TX1	618139	510529	4/11/2015	4/17/2015	4/11/2015	4/17/2015	TX433	1	1	21185	1	HIDALGO COUNTY	Blue Shield	Basic Coverage	842119892	1851626352	00002015106500C77290X	Single	4/15/2015	$ 53.55	$ 53.55	0%	$0.00	
21185	TX1	618139	510529	4/11/2015	4/17/2015	4/11/2015	4/17/2015	TX433	1	1	21185	1	HIDALGO COUNTY	Blue Shield	Basic Coverage	842119892	1851626352	00002015106500C77290X	Single	4/15/2015	$ 19.36	$ 19.36	0%	$0.00	
21185	TX1	618139	510529	4/11/2015	4/17/2015	4/11/2015	4/17/2015	TX433	1	1	21185	1	HIDALGO COUNTY	Blue Shield	Basic Coverage	839132916	1770604688	00002015105507450B40X	Single	4/8/2015	$ 34.71	$ 34.71	0%	$0.00	
21185	TX1	618139	510529	4/11/2015	4/17/2015	4/11/2015	4/17/2015	TX433	1	1	21185	1	HIDALGO COUNTY	Blue Shield	Basic Coverage	839132916	1770604688	00002015105507450B40X	Single	4/8/2015	$ 7.08	$ 7.08	0%	$0.00	
21185	TX1	618139	510529	4/11/2015	4/17/2015	4/11/2015	4/17/2015	TX433	1	1	21185	1	HIDALGO COUNTY	Blue Shield	Basic Coverage	839132916	1770604688	00002015105507450B40X	Single	4/8/2015	$ 10.92	$ 10.92	0%	$0.00	
21185	TX1	618139	510529	4/11/2015	4/17/2015	4/11/2015	4/17/2015	TX433	1	1	21185	1	HIDALGO COUNTY	Blue Shield	Basic Coverage	839132916	1770604688	00002015105507450B40X	Single	4/8/2015	$ 0.06	$ 0.06	0%	$0.00	
21185	TX1	618139	510529	4/11/2015	4/17/2015	4/11/2015	4/17/2015	TX433	1	1	21185	1	HIDALGO COUNTY	Blue Shield	Basic Coverage	839132916	1770604688	00002015105507450B40X	Single	4/8/2015	$ 28.84	$ 28.84	0%	$0.00	
21185	TX1	618139	510529	4/11/2015	4/17/2015	4/11/2015	4/17/2015	TX433	1	1	21185	1	HIDALGO COUNTY	Blue Shield	Basic Coverage	839132916	1770604688	00002015105507450B40X	Single	4/8/2015	$ 6.00	$ 6.00	0%	$0.00	
21185	TX1	618139	510529	4/11/2015	4/17/2015	4/11/2015	4/17/2015	TX433	1	1	21185	1	HIDALGO COUNTY	Blue Shield	Basic Coverage	836012670	1255604179	00002015104500037X70X	Family Member	4/10/2015	$ 95.33	$ 95.33	0%	$0.00	
21185	TX1	618139	510529	4/11/2015	4/17/2015	4/11/2015	4/17/2015	TX433	1	1	21185	1	HIDALGO COUNTY	Blue Shield	Basic Coverage	836624751	1881679751	00002015103501S4100X	Single	4/9/2015	$ 15.00	$ 15.00	0%	$0.00	
21185	TX1	618139	510529	4/11/2015	4/17/2015	4/11/2015	4/17/2015	TX433	1	1	21185	1	HIDALGO COUNTY	Blue Shield	Basic Coverage	836624751	1881679751	00002015103501S4100X	Single	4/9/2015	$ 11.51	$ 11.51	0%	$0.00	
21185	TX1	618139	510529	4/11/2015	4/17/2015	4/11/2015	4/17/2015	TX433	1	1	21185	1	HIDALGO COUNTY	Blue Shield	Basic Coverage	836624751	1881679751	00002015103501S4100X	Single	4/9/2015	$ 22.19	$ 22.19	0%	$0.00	
21185	TX1	618139	510529	4/11/2015	4/17/2015	4/11/2015	4/17/2015	TX433	1	1	21185	1	HIDALGO COUNTY	Blue Shield	Basic Coverage	836624751	1881679751	00002015103501S4100X	Single	4/9/2015	$ 8.34	$ 8.34	0%	$0.00	
21185	TX1	618139	510529	4/11/2015	4/17/2015	4/11/2015	4/17/2015	TX433	1	1	21185	1	HIDALGO COUNTY	Blue Shield	Basic Coverage	836624751	1881679751	00002015103501S4100X	Single	4/9/2015	$ 15.81	$ 15.81	0%	$0.00	
21185	TX1	618139	510529	4/11/2015	4/17/2015	4/11/2015	4/17/2015	TX433	1	1	21185	1	HIDALGO COUNTY	Blue Shield	Basic Coverage	836624751	1881679751	00002015103501S4100X	Single	4/9/2015	$ 23.34	$ 23.34	0%	$0.00	
21185	TX1	618139	510529	4/11/2015	4/17/2015	4/11/2015	4/17/2015	TX433	1	1	21185	1	HIDALGO COUNTY	Blue Shield	Basic Coverage	836624751	1881679751	00002015103501S4100X	Single	4/9/2015	$ 12.95	$ 12.95	0%	$0.00	
21185	TX1	618139	510529	4/11/2015	4/17/2015	4/11/2015	4/17/2015	TX433	1	1	21185	1	HIDALGO COUNTY	Blue Shield	Basic Coverage	836624751	1881679751	00002015103501S4100X	Single	4/9/2015	$ 4.79	$ 4.79	0%	$0.00	
21185	TX1	618139	510529	4/11/2015	4/17/2015	4/11/2015	4/17/2015	TX433	1	1	21185	1	HIDALGO COUNTY	Blue Shield	Basic Coverage	836624751	1881679751	00002015103501S4100X	Single	4/9/2015	$ 5.91	$ 5.91	0%	$0.00	
21185	TX1	618139	510529	4/11/2015	4/17/2015	4/11/2015	4/17/2015	TX433	1	1	21185	1	HIDALGO COUNTY	Blue Shield	Basic Coverage	836624751	1881679751	00002015103501S4100X	Single	4/9/2015	$ 5.56	$ 5.56	0%	$0.00	
21185	TX1	618139	510529	4/11/2015	4/17/2015	4/11/2015	4/17/2015	TX433	1	1	21185	1	HIDALGO COUNTY	Blue Shield	Basic Coverage	839231123	1093729261	00002015103505 7Y160X	Single	4/10/2015	$ 127.15	$ 127.15	0%	$0.00	
21185	TX1	618139	510529	4/11/2015	4/17/2015	4/11/2015	4/17/2015	TX433	1	1	21185	1	HIDALGO COUNTY	Blue Shield	Basic Coverage	840848869	1730205253	00002015106509602U0X	Single	4/2/2015	$ 34.71	$ 34.71	0%	$0.00	
21185	TX1	618139	510529	4/11/2015	4/17/2015	4/11/2015	4/17/2015	TX433	1	1	21185	1	HIDALGO COUNTY	Blue Shield	Basic Coverage	840848869	1730205253	00002015106509602U0X	Single	4/2/2015	$ 2.53	$ 2.53	0%	$0.00	
21185	TX1	618139	510529	4/11/2015	4/17/2015	4/11/2015	4/17/2015	TX433	1	1	21185	1	HIDALGO COUNTY	Blue Shield	Basic Coverage	840848869	1730205253	00002015106509602U0X	Single	4/2/2015	$ 28.84	$ 28.84	0%	$0.00	
21185	TX1	618139	510529	4/11/2015	4/17/2015	4/11/2015	4/17/2015	TX433	1	1	21185	1	HIDALGO COUNTY	Blue Shield	Basic Coverage	820823443	1700896826	00002015105506G1950X	Single	2/20/2015	$ 34.71	$ 34.71	0%	$0.00	
21185	TX1	618139	510529	4/11/2015	4/17/2015	4/11/2015	4/17/2015	TX433	1	1	21185	1	HIDALGO COUNTY	Blue Shield	Basic Coverage	837095343	1447597653	00002015103500650N20X	Family Member	4/9/2015	$ 95.33	$ 95.33	0%	$0.00	
21185	TX1	618139	510529	4/11/2015	4/17/2015	4/11/2015	4/17/2015	TX433	1	1	21185	1	HIDALGO COUNTY	Blue Shield	Basic Coverage	837095343	1447597653	00002015103500650N20X	Family Member	4/9/2015	$ 87.98	$ 87.98	0%	$0.00	
21185	TX1	618139	510529	4/11/2015	4/17/2015	4/11/2015	4/17/2015	TX433	1	1	21185	1	HIDALGO COUNTY	Blue Shield	Basic Coverage	837095343	1447597653	00002015103500650N20X	Family Member	4/9/2015	$ 19.65	$ 19.65	0%	$0.00	
21185	TX1	618139	510529	4/11/2015	4/17/2015	4/11/2015	4/17/2015	TX433	1	1	21185	1	HIDALGO COUNTY	Blue Shield	Basic Coverage	837095343	1447597653	00002015103500650N20X	Family Member	4/9/2015	$ 177.85	$ 177.85	0%	$0.00	
21185	TX1	618139	510529	4/11/2015	4/17/2015	4/11/2015	4/17/2015	TX433	1	1	21185	1	HIDALGO COUNTY	Blue Shield	Basic Coverage	837095343	1447597653	00002015103500650N20X	Family Member	4/9/2015	$ 19.65	$ 19.65	0%	$0.00	
21185	TX1	618139	510529	4/11/2015	4/17/2015	4/11/2015	4/17/2015	TX433	1	1	21185	1	HIDALGO COUNTY	Blue Shield	Basic Coverage	837095343	1447597653	00002015103500650N20X	Family Member	4/9/2015	$ 94.10	$ 94.10	0%	$0.00	
21185	TX1	618139	510529	4/11/2015	4/17/2015	4/11/2015	4/17/2015	TX433	1	1	21185	1	HIDALGO COUNTY	Blue Shield	Basic Coverage	837095343	1447597653	00002015103500650N20X	Family Member	4/9/2015	$ 19.65	$ 19.65	0%	$0.00	

Account	Corporate Entity	Invoice Profile	Invoice Number	InvcPerFrDt	InvcPerToDt	ClmPerFrDt	ClmPerToDt	BARS CustNbr	Settlement Nbr	Association Nbr	Group Nbr	Section Nbr	Group Name	Coverage	Claim Type	Member ID	Provider ID	Document Control	Tier	Service Date	Gross Amt	Net Amt	Fee Percent	Fee Amt	Case Nbr
21185	TX1	618139	510529	4/11/2015	4/17/2015	4/11/2015	4/17/2015	TX433	1	1	21185	1	HIDALGO COUNTY	Blue Shield	Basic Coverage	837095343	1447597653	00002015105350065N20X	Family Member	4/9/2015	$ 9.83	$ 9.83	0%	$0.00	
21185	TX1	618139	510529	4/11/2015	4/17/2015	4/11/2015	4/17/2015	TX433	1	1	21185	1	HIDALGO COUNTY	Blue Shield	Basic Coverage	842924474	1669708780	00002015107506SA900X	Family Member	4/10/2015	$ 82.93	$ 82.93	0%	$0.00	
21185	TX1	618139	510529	4/11/2015	4/17/2015	4/11/2015	4/17/2015	TX433	1	1	21185	1	HIDALGO COUNTY	Blue Shield	Basic Coverage	842924474	1669708780	00002015107506SA900X	Family Member	4/10/2015	$ 8.05	$ 8.05	0%	$0.00	
21185	TX1	618139	510529	4/11/2015	4/17/2015	4/11/2015	4/17/2015	TX433	1	1	21185	1	HIDALGO COUNTY	Blue Shield	Basic Coverage	842924474	1669708780	00002015107506SA900X	Family Member	4/10/2015	$ 110.14	$ 110.14	0%	$0.00	
21185	TX1	618139	510529	4/11/2015	4/17/2015	4/11/2015	4/17/2015	TX433	1	1	21185	1	HIDALGO COUNTY	Blue Shield	Basic Coverage	842924474	1669708780	00002015107506SA900X	Family Member	4/10/2015	$ 16.70	$ 16.70	0%	$0.00	
21185	TX1	618139	510529	4/11/2015	4/17/2015	4/11/2015	4/17/2015	TX433	1	1	21185	1	HIDALGO COUNTY	Blue Shield	Basic Coverage	842924474	1669708780	00002015107506SA900X	Family Member	4/10/2015	$ 65.68	$ 65.68	0%	$0.00	
21185	TX1	618139	510529	4/11/2015	4/17/2015	4/11/2015	4/17/2015	TX433	1	1	21185	1	HIDALGO COUNTY	Blue Shield	Basic Coverage	842924474	1669708780	00002015107506SA900X	Family Member	4/10/2015	$ 16.70	$ 16.70	0%	$0.00	
21185	TX1	618139	510529	4/11/2015	4/17/2015	4/11/2015	4/17/2015	TX433	1	1	21185	1	HIDALGO COUNTY	Blue Shield	Basic Coverage	842924474	1669708780	00002015107506SA900X	Family Member	4/10/2015	$ 16.71	$ 16.71	0%	$0.00	
21185	TX1	618139	510529	4/11/2015	4/17/2015	4/11/2015	4/17/2015	TX433	1	1	21185	1	HIDALGO COUNTY	Blue Shield	Basic Coverage	842924474	1669708780	00002015107506SA900X	Family Member	4/10/2015	$ 56.16	$ 56.16	0%	$0.00	
21185	TX1	618139	510529	4/11/2015	4/17/2015	4/11/2015	4/17/2015	TX433	1	1	21185	1	HIDALGO COUNTY	Blue Shield	Basic Coverage	842924474	1669708780	00002015107506SA900X	Family Member	4/10/2015	$ 16.70	$ 16.70	0%	$0.00	
21185	TX1	618139	510529	4/11/2015	4/17/2015	4/11/2015	4/17/2015	TX433	1	1	21185	1	HIDALGO COUNTY	Blue Shield	Basic Coverage	842924474	1669708780	00002015107506SA900X	Family Member	4/10/2015	$ 25.07	$ 25.07	0%	$0.00	
21185	TX1	618139	510529	4/11/2015	4/17/2015	4/11/2015	4/17/2015	TX433	1	1	21185	1	HIDALGO COUNTY	Blue Shield	Basic Coverage	842306284	1710149372	00002015105507K8370X	Family Member	4/10/2015	$ 111.05	$ 111.05	0%	$0.00	
21185	TX1	618139	510529	4/11/2015	4/17/2015	4/11/2015	4/17/2015	TX433	1	1	21185	1	HIDALGO COUNTY	Blue Shield	Basic Coverage	842306284	1710149372	00002015105507K8370X	Family Member	4/10/2015	$ 7.08	$ 7.08	0%	$0.00	
21185	TX1	618139	510529	4/11/2015	4/17/2015	4/11/2015	4/17/2015	TX433	1	1	21185	1	HIDALGO COUNTY	Blue Shield	Basic Coverage	842306284	1710149372	00002015105507K8370X	Family Member	4/10/2015	$ 2.04	$ 2.04	0%	$0.00	
21185	TX1	618139	510529	4/11/2015	4/17/2015	4/11/2015	4/17/2015	TX433	1	1	21185	1	HIDALGO COUNTY	Blue Shield	Basic Coverage	842306284	1710149372	00002015105507K8370X	Family Member	4/10/2015	$ 34.71	$ 34.71	0%	$0.00	
21185	TX1	618139	510529	4/11/2015	4/17/2015	4/11/2015	4/17/2015	TX433	1	1	21185	1	HIDALGO COUNTY	Blue Shield	Basic Coverage	842306284	1710149372	00002015105507K8370X	Family Member	4/10/2015	$ 7.49	$ 7.49	0%	$0.00	
21185	TX1	618139	510529	4/11/2015	4/17/2015	4/11/2015	4/17/2015	TX433	1	1	21185	1	HIDALGO COUNTY	Blue Shield	Basic Coverage	842306284	1710149372	00002015105507K8370X	Family Member	4/10/2015	$ 19.65	$ 19.65	0%	$0.00	
21185	TX1	618139	510529	4/11/2015	4/17/2015	4/11/2015	4/17/2015	TX433	1	1	21185	1	HIDALGO COUNTY	Blue Shield	Basic Coverage	840705036	1811186042	00002015105505 4S590X	Single	4/11/2015	$ 34.71	$ 34.71	0%	$0.00	
21185	TX1	618139	510529	4/11/2015	4/17/2015	4/11/2015	4/17/2015	TX433	1	1	21185	1	HIDALGO COUNTY	Blue Shield	Basic Coverage	839293196	1942467113	00002015106505309K0X	Single	1/24/2015	$ 865.90	$ 865.90	0%	$0.00	
21185	TX1	618139	510529	4/11/2015	4/17/2015	4/11/2015	4/17/2015	TX433	1	1	21185	1	HIDALGO COUNTY	Blue Shield	Basic Coverage	832131475	1548588841	00002015106506L86660X	Single	3/31/2015	$ 194.23	$ 194.23	0%	$0.00	
21185	TX1	618139	510529	4/11/2015	4/17/2015	4/11/2015	4/17/2015	TX433	1	1	21185	1	HIDALGO COUNTY	Blue Shield	Basic Coverage	832131475	1467633867	00002015106500586H0X	Single	4/8/2015	$ 21.79	$ 21.79	0%	$0.00	
21185	TX1	618139	510529	4/11/2015	4/17/2015	4/11/2015	4/17/2015	TX433	1	1	21185	1	HIDALGO COUNTY	Blue Shield	Basic Coverage	837042538	1790721538	00002015103507K4580X	Single	4/7/2015	$ 7.84	$ 7.84	0%	$0.00	
21185	TX1	618139	510529	4/11/2015	4/17/2015	4/11/2015	4/17/2015	TX433	1	1	21185	1	HIDALGO COUNTY	Blue Shield	Basic Coverage	837042538	1790721538	00002015103507K4580X	Single	4/7/2015	$ 10.83	$ 10.83	0%	$0.00	
21185	TX1	618139	510529	4/11/2015	4/17/2015	4/11/2015	4/17/2015	TX433	1	1	21185	1	HIDALGO COUNTY	Blue Shield	Basic Coverage	837042538	1790721538	00002015103507K4580X	Single	4/7/2015	$ 13.57	$ 13.57	0%	$0.00	
21185	TX1	618139	510529	4/11/2015	4/17/2015	4/11/2015	4/17/2015	TX433	1	1	21185	1	HIDALGO COUNTY	Blue Shield	Basic Coverage	837042538	1790721538	00002015103507K4580X	Single	4/7/2015	$ 4.18	$ 4.18	0%	$0.00	
21185	TX1	618139	510529	4/11/2015	4/17/2015	4/11/2015	4/17/2015	TX433	1	1	21185	1	HIDALGO COUNTY	Blue Shield	Basic Coverage	837042538	1790721538	00002015103507K4580X	Single	4/7/2015	$ 8.54	$ 8.54	0%	$0.00	
21185	TX1	618139	510529	4/11/2015	4/17/2015	4/11/2015	4/17/2015	TX433	1	1	21185	1	HIDALGO COUNTY	Blue Shield	Basic Coverage	837042538	1790721538	00002015103507K4580X	Single	4/7/2015	$ 4.50	$ 4.50	0%	$0.00	
21185	TX1	618139	510529	4/11/2015	4/17/2015	4/11/2015	4/17/2015	TX433	1	1	21185	1	HIDALGO COUNTY	Blue Shield	Basic Coverage	843308379	1871892174	00002015103506Z8730X	Family Member	4/8/2015	$ 34.10	$ 34.10	0%	$0.00	
21185	TX1	618139	510529	4/11/2015	4/17/2015	4/11/2015	4/17/2015	TX433	1	1	21185	1	HIDALGO COUNTY	Blue Shield	Basic Coverage	843308379	1871892174	00002015103506Z8730X	Family Member	4/8/2015	$ 44.00	$ 44.00	0%	$0.00	
21185	TX1	618139	510529	4/11/2015	4/17/2015	4/11/2015	4/17/2015	TX433	1	1	21185	1	HIDALGO COUNTY	Blue Shield	Basic Coverage	843308379	1295854453	00002015107507V12750X	Family Member	4/15/2015	$ 13.36	$ 13.36	0%	$0.00	
21185	TX1	618139	510529	4/11/2015	4/17/2015	4/11/2015	4/17/2015	TX433	1	1	21185	1	HIDALGO COUNTY	Blue Shield	Basic Coverage	843308379	1295854453	00002015107507V12750X	Family Member	4/15/2015	$ 45.14	$ 45.14	0%	$0.00	
21185	TX1	618139	510529	4/11/2015	4/17/2015	4/11/2015	4/17/2015	TX433	1	1	21185	1	HIDALGO COUNTY	Blue Shield	Basic Coverage	843308379	1295854453	00002015107507V12750X	Family Member	4/15/2015	$ 50.52	$ 50.52	0%	$0.00	
21185	TX1	618139	510529	4/11/2015	4/17/2015	4/11/2015	4/17/2015	TX433	1	1	21185	1	HIDALGO COUNTY	Blue Shield	Basic Coverage	841095127	1558477513	00002015105506U4710X	Family Member	4/14/2015	$ 68.53	$ 68.53	0%	$0.00	
21185	TX1	618139	510529	4/11/2015	4/17/2015	4/11/2015	4/17/2015	TX433	1	1	21185	1	HIDALGO COUNTY	Blue Shield	Basic Coverage	841095127	1558477513	00002015105506U4710X	Family Member	4/14/2015	$ 15.08	$ 15.08	0%	$0.00	
21185	TX1	618139	510529	4/11/2015	4/17/2015	4/11/2015	4/17/2015	TX433	1	1	21185	1	HIDALGO COUNTY	Blue Shield	Basic Coverage	841367982	1740301985	00002015103500 4Z470X	Single	4/7/2015	$ 34.71	$ 34.71	0%	$0.00	
21185	TX1	618139	510529	4/11/2015	4/17/2015	4/11/2015	4/17/2015	TX433	1	1	21185	1	HIDALGO COUNTY	Blue Shield	Basic Coverage	840962485	1013037423	00002015100 50V36660X	Family Subscriber	4/9/2015	$ 34.71	$ 34.71	0%	$0.00	
21185	TX1	618139	510529	4/11/2015	4/17/2015	4/11/2015	4/17/2015	TX433	1	1	21185	1	HIDALGO COUNTY	Blue Shield	Basic Coverage	840962485	1275687428	00002015103504 1W200X	Family Subscriber	3/30/2015	$ 23.23	$ 23.23	0%	$0.00	
21185	TX1	618139	510529	4/11/2015	4/17/2015	4/11/2015	4/17/2015	TX433	1	1	21185	1	HIDALGO COUNTY	Blue Shield	Basic Coverage	840962485	1275687428	00002015103504 1W200X	Family Subscriber	3/30/2015	$ 23.23	$ 23.23	0%	$0.00	
21185	TX1	618139	510529	4/11/2015	4/17/2015	4/11/2015	4/17/2015	TX433	1	1	21185	1	HIDALGO COUNTY	Blue Shield	Basic Coverage	836765589	1104930809	00002015101503B7050X	Single	4/2/2015	$ 34.71	$ 34.71	0%	$0.00	
21185	TX1	618139	510529	4/11/2015	4/17/2015	4/11/2015	4/17/2015	TX433	1	1	21185	1	HIDALGO COUNTY	Blue Shield	Basic Coverage	840277776	1588781769	00002015104504A7950X	Family Member	4/6/2015	$ 21.79	$ 21.79	0%	$0.00	
21185	TX1	618139	510529	4/11/2015	4/17/2015	4/11/2015	4/17/2015	TX433	1	1	21185	1	HIDALGO COUNTY	Blue Shield	Basic Coverage	839947761	1386648798	00002015106506E74110X	Family Member	4/11/2015	$ 21.79	$ 21.79	0%	$0.00	
21185	TX1	618139	510529	4/11/2015	4/17/2015	4/11/2015	4/17/2015	TX433	1	1	21185	1	HIDALGO COUNTY	Blue Shield	Basic Coverage	839947761	1386648798	00002015106506E74110X	Family Member	4/11/2015	$ 28.48	$ 28.48	0%	$0.00	
21185	TX1	618139	510529	4/11/2015	4/17/2015	4/11/2015	4/17/2015	TX433	1	1	21185	1	HIDALGO COUNTY	Blue Shield	Basic Coverage	839947761	1386648798	00002015106506E74110X	Family Member	4/11/2015	$ 11.02	$ 11.02	0%	$0.00	
21185	TX1	618139	510529	4/11/2015	4/17/2015	4/11/2015	4/17/2015	TX433	1	1	21185	1	HIDALGO COUNTY	Blue Shield	Basic Coverage	841509397	1790721538	00002015105500 5E030X	Single	3/23/2015	$ 3.18	$ 3.18	0%	$0.00	
21185	TX1	618139	510529	4/11/2015	4/17/2015	4/11/2015	4/17/2015	TX433	1	1	21185	1	HIDALGO COUNTY	Blue Shield	Basic Coverage	841509397	1790721538	00002015105500 5E030X	Single	3/23/2015	$ 4.14	$ 4.14	0%	$0.00	
21185	TX1	618139	510529	4/11/2015	4/17/2015	4/11/2015	4/17/2015	TX433	1	1	21185	1	HIDALGO COUNTY	Blue Shield	Basic Coverage	841509397	1790721538	00002015105500 5E030X	Single	3/23/2015	$ 6.60	$ 6.60	0%	$0.00	
21185	TX1	618139	510529	4/11/2015	4/17/2015	4/11/2015	4/17/2015	TX433	1	1	21185	1	HIDALGO COUNTY	Blue Shield	Basic Coverage	834467050	1982827150	00002015104033 14770C	Single	2/25/2015	$ 179.00	$ 179.00	0%	$0.00	
21185	TX1	618139	510529	4/11/2015	4/17/2015	4/11/2015	4/17/2015	TX433	1	1	21185	1	HIDALGO COUNTY	Blue Shield	Basic Coverage	841879926	1053596320	00002015107506U13360X	Single	4/15/2015	$ 67.85	$ 67.85	0%	$0.00	
21185	TX1	618139	510529	4/11/2015	4/17/2015	4/11/2015	4/17/2015	TX433	1	1	21185	1	HIDALGO COUNTY	Blue Shield	Basic Coverage	841879926	1053596320	00002015107506U13360X	Single	4/15/2015	$ 32.30	$ 32.30	0%	$0.00	
21185	TX1	618139	510529	4/11/2015	4/17/2015	4/11/2015	4/17/2015	TX433	1	1	21185	1	HIDALGO COUNTY	Blue Shield	Basic Coverage	841879926	1053596320	00002015107506U13360X	Single	4/15/2015	$ 10.07	$ 10.07	0%	$0.00	
21185	TX1	618139	510529	4/11/2015	4/17/2015	4/11/2015	4/17/2015	TX433	1	1	21185	1	HIDALGO COUNTY	Blue Shield	Basic Coverage	841879926	1053596320	00002015107506U13360X	Single	4/15/2015	$ 3.00	$ 3.00	0%	$0.00	
21185	TX1	618139	510529	4/11/2015	4/17/2015	4/11/2015	4/17/2015	TX433	1	1	21185	1	HIDALGO COUNTY	Blue Shield	Basic Coverage	841879926	1053596320	00002015107506U13360X	Single	4/15/2015	$ 4.19	$ 4.19	0%	$0.00	
21185	TX1	618139	510529	4/11/2015	4/17/2015	4/11/2015	4/17/2015	TX433	1	1	21185	1	HIDALGO COUNTY	Blue Shield	Basic Coverage	840184340	1508884412	00002015104500J04410X	Single	2/20/2015	$ 67.85	$ 67.85	0%	$0.00	
21185	TX1	618139	510529	4/11/2015	4/17/2015	4/11/2015	4/17/2015	TX433	1	1	21185	1	HIDALGO COUNTY	Blue Shield	Basic Coverage	840184340	1508884412	00002015104500J04410X	Single	2/20/2015	$ 2.89	$ 2.89	0%	$0.00	
21185	TX1	618139	510529	4/11/2015	4/17/2015	4/11/2015	4/17/2015	TX433	1	1	21185	1	HIDALGO COUNTY	Blue Shield	Basic Coverage	840184340	1508884412	00002015104500J04410X	Single	2/20/2015	$ 77.34	$ 77.34	0%	$0.00	
21185	TX1	618139	510529	4/11/2015	4/17/2015	4/11/2015	4/17/2015	TX433	1	1	21185	1	HIDALGO COUNTY	Blue Shield	Basic Coverage	840184340	1508884412	00002015104500J04410X	Single	2/20/2015	$ 17.97	$ 17.97	0%	$0.00	
21185	TX1	618139	510529	4/11/2015	4/17/2015	4/11/2015	4/17/2015	TX433	1	1	21185	1	HIDALGO COUNTY	Blue Shield	Basic Coverage	840184340	1508884412	00002015104500575P0X	Single	2/5/2015	$ 67.85	$ 67.85	0%	$0.00	
21185	TX1	618139	510529	4/11/2015	4/17/2015	4/11/2015	4/17/2015	TX433	1	1	21185	1	HIDALGO COUNTY	Blue Shield	Basic Coverage	840184340	1508884412	00002015104500575P0X	Single	2/5/2015	$ 3.44	$ 3.44	0%	$0.00	
21185	TX1	618139	510529	4/11/2015	4/17/2015	4/11/2015	4/17/2015	TX433	1	1	21185	1	HIDALGO COUNTY	Blue Shield	Basic Coverage	840184340	1508884412	00002015104500575P0X	Single	2/5/2015	$ 3.00	$ 3.00	0%	$0.00	
21185	TX1	618139	510529	4/11/2015	4/17/2015	4/11/2015	4/17/2015	TX433	1	1	21185	1	HIDALGO COUNTY	Blue Shield	Basic Coverage	840184340	1508884412	00002015104500575P0X	Single	2/5/2015	$ 13.83	$ 13.83	0%	$0.00	
21185	TX1	618139	510529	4/11/2015	4/17/2015	4/11/2015	4/17/2015	TX433	1	1	21185	1	HIDALGO COUNTY	Blue Shield	Basic Coverage	840184340	1508884412	00002015104500575P0X	Single	2/5/2015	$ 2.89	$ 2.89	0%	$0.00	
21185	TX1	618139	510529	4/11/2015	4/17/2015	4/11/2015	4/17/2015	TX433	1	1	21185	1	HIDALGO COUNTY	Blue Shield	Basic Coverage	840184340	1508884412	00002015104500575P0X	Single	2/5/2015	$ 6.07	$ 6.07	0%	$0.00	
21185	TX1	618139	510529	4/11/2015	4/17/2015	4/11/2015	4/17/2015	TX433	1	1	21185	1	HIDALGO COUNTY	Blue Shield	Basic Coverage	840184340	1508884412	00002015104500575P0X	Single	2/5/2015	$ 6.09	$ 6.09	0%	$0.00	
21185	TX1	618139	510529	4/11/2015	4/17/2015	4/11/2015	4/17/2015	TX433	1	1	21185	1	HIDALGO COUNTY	Blue Shield	Basic Coverage	840184340	1508884412	00002015104508765N0X	Single	2/26/2015	$ 67.85	$ 67.85	0%	$0.00	
21185	TX1	618139	510529	4/11/2015	4/17/2015	4/11/2015	4/17/2015	TX433	1	1	21185	1	HIDALGO COUNTY	Blue Shield	Basic Coverage	840184340	1508884412	00002015104509008L0X	Single	3/20/2015	$ 67.85	$ 67.85	0%	$0.00	
21185	TX1	618139	510529	4/11/2015	4/17/2015	4/11/2015	4/17/2015	TX433	1	1	21185	1	HIDALGO COUNTY	Blue Shield	Basic Coverage	840819687	1811944101	00002015104500L66040X	Single	4/10/2015	$ 92.71	$ 92.71	0%	$0.00	
21185	TX1	618139	510529	4/11/2015	4/17/2015	4/11/2015	4/17/2015	TX433	1	1	21185	1	HIDALGO COUNTY	Blue Shield	Basic Coverage	841252512	1508070038	00002015105500 84J90X	Single	4/10/2015	$ 34.71	$ 34.71	0%	$0.00	
21185	TX1	618139	510529	4/11/2015	4/17/2015	4/11/2015	4/17/2015	TX433	1	1	21185	1	HIDALGO COUNTY	Blue Shield	Basic Coverage	843819866	1396867636	00002015104501A8420X	Family Member	4/10/2015	$ 24.25	$ 24.25	0%	$0.00	
21185	TX1	618139	510529	4/11/2015	4/17/2015	4/11/2015	4/17/2015	TX433	1	1	21185	1	HIDALGO COUNTY	Blue Shield	Basic Coverage	844228099	1619099124	00002015103505 4Y540X	Family Member	3/26/2015	$ 21.79	$ 21.79	0%	$0.00	
21185	TX1	618139	510529	4/11/2015	4/17/2015	4/11/2015	4/17/2015	TX433	1	1	21185	1	HIDALGO COUNTY	Blue Shield	Basic Coverage	840820493	1043433782	00002015103503 34H70X	Family Subscriber	4/10/2015	$ 21.79	$ 21.79	0%	$0.00	
21185	TX1	618139	510529	4/11/2015	4/17/2015	4/11/2015	4/17/2015	TX433	1	1	21185	1	HIDALGO COUNTY	Blue Shield	Basic Coverage	840820493	1043433782	00002015103503 34H70X	Family Subscriber	4/10/2015	$ 75.00	$ 75.00	0%	$0.00	

Account	Corporate Entity	Invoice Profile	Invoice Number	InvcPerFrDt	InvcPerToDt	ClmPerFrDt	ClmPerToDt	BARS CustNbr	Settlement Nbr	Association Nbr	Group Nbr	Section Nbr	Group Name	Coverage	Claim Type	Member ID	Provider ID	Document Control	Tier	Service Date	Gross Amt	Net Amt	Fee Percent	Fee Amt	Case Nbr
21185	TX1	618139	510529	4/11/2015	4/17/2015	4/11/2015	4/17/2015	TX433	1	1	21185	1	HIDALGO COUNTY	Blue Shield	Basic Coverage	840820493	1043433782	00002015103503 34H70X	Family Subscriber	4/10/2015	$ 2.69	$ 2.69	0%	$0.00	
21185	TX1	618139	510529	4/11/2015	4/17/2015	4/11/2015	4/17/2015	TX433	1	1	21185	1	HIDALGO COUNTY	Blue Shield	Basic Coverage	840476770	1497968580	00002015105500 5X040X	Single	4/2/2015	$ 54.21	$ 54.21	0%	$0.00	
21185	TX1	618139	510529	4/11/2015	4/17/2015	4/11/2015	4/17/2015	TX433	1	1	21185	1	HIDALGO COUNTY	Blue Shield	Basic Coverage	847364660	1619138203	00002015084500 6V180X	Family Member	3/24/2015	$ 22.60	$ 22.60	0%	$0.00	
21185	TX1	618139	510529	4/11/2015	4/17/2015	4/11/2015	4/17/2015	TX433	1	1	21185	1	HIDALGO COUNTY	Blue Shield	Basic Coverage	846816898	1134422611	00002015107502 Q2800X	Single	4/10/2015	$ 67.85	$ 67.85	0%	$0.00	
21185	TX1	618139	510529	4/11/2015	4/17/2015	4/11/2015	4/17/2015	TX433	1	1	21185	1	HIDALGO COUNTY	Blue Shield	Basic Coverage	833405187	1790721538	00002015104500 A70960X	Family Member	4/7/2015	$ 7.84	$ 7.84	0%	$0.00	
21185	TX1	618139	510529	4/11/2015	4/17/2015	4/11/2015	4/17/2015	TX433	1	1	21185	1	HIDALGO COUNTY	Blue Shield	Basic Coverage	833405187	1790721538	00002015104500 A70960X	Family Member	4/7/2015	$ 7.29	$ 7.29	0%	$0.00	
21185	TX1	618139	510529	4/11/2015	4/17/2015	4/11/2015	4/17/2015	TX433	1	1	21185	1	HIDALGO COUNTY	Blue Shield	Basic Coverage	833405187	1790721538	00002015104500 A70960X	Family Member	4/7/2015	$ 13.57	$ 13.57	0%	$0.00	
21185	TX1	618139	510529	4/11/2015	4/17/2015	4/11/2015	4/17/2015	TX433	1	1	21185	1	HIDALGO COUNTY	Blue Shield	Basic Coverage	833405187	1790721538	00002015104500 A70960X	Family Member	4/7/2015	$ 1.66	$ 1.66	0%	$0.00	
21185	TX1	618139	510529	4/11/2015	4/17/2015	4/11/2015	4/17/2015	TX433	1	1	21185	1	HIDALGO COUNTY	Blue Shield	Basic Coverage	833405187	1790721538	00002015104500 A70960X	Family Member	4/7/2015	$ 13.69	$ 13.69	0%	$0.00	
21185	TX1	618139	510529	4/11/2015	4/17/2015	4/11/2015	4/17/2015	TX433	1	1	21185	1	HIDALGO COUNTY	Blue Shield	Basic Coverage	833405187	1467633867	00002015107508 0L450X	Family Member	4/14/2015	$ 25.63	$ 25.63	0%	$0.00	
21185	TX1	618139	510529	4/11/2015	4/17/2015	4/11/2015	4/17/2015	TX433	1	1	21185	1	HIDALGO COUNTY	Blue Shield	Basic Coverage	841039546	1437115003	00002015107507 9J750X	Family Member	4/13/2015	$ 34.71	$ 34.71	0%	$0.00	
21185	TX1	618139	510529	4/11/2015	4/17/2015	4/11/2015	4/17/2015	TX433	1	1	21185	1	HIDALGO COUNTY	Blue Shield	Basic Coverage	841039546	1437115003	00002015107507 9J750X	Family Member	4/13/2015	$ 10.92	$ 10.92	0%	$0.00	
21185	TX1	618139	510529	4/11/2015	4/17/2015	4/11/2015	4/17/2015	TX433	1	1	21185	1	HIDALGO COUNTY	Blue Shield	Basic Coverage	837600398	1780916585	00002015107509 5D180X	Family Member	4/9/2015	$ 67.85	$ 67.85	0%	$0.00	
21185	TX1	618139	510529	4/11/2015	4/17/2015	4/11/2015	4/17/2015	TX433	1	1	21185	1	HIDALGO COUNTY	Blue Shield	Basic Coverage	837600398	1780916585	00002015107509 5D180X	Family Member	4/9/2015	$ 21.58	$ 21.58	0%	$0.00	
21185	TX1	618139	510529	4/11/2015	4/17/2015	4/11/2015	4/17/2015	TX433	1	1	21185	1	HIDALGO COUNTY	Blue Shield	Basic Coverage	837600398	1780916585	00002015104500 33V40X	Family Member	4/1/2015	$ 67.85	$ 67.85	0%	$0.00	
21185	TX1	618139	510529	4/11/2015	4/17/2015	4/11/2015	4/17/2015	TX433	1	1	21185	1	HIDALGO COUNTY	Blue Shield	Basic Coverage	837600398	1780916585	00002015104500 33V40X	Family Member	4/1/2015	$ 10.92	$ 10.92	0%	$0.00	
21185	TX1	618139	510529	4/11/2015	4/17/2015	4/11/2015	4/17/2015	TX433	1	1	21185	1	HIDALGO COUNTY	Blue Shield	Basic Coverage	837600398	1780916585	00002015104500 33V40X	Family Member	4/1/2015	$ 0.10	$ 0.10	0%	$0.00	
21185	TX1	618139	510529	4/11/2015	4/17/2015	4/11/2015	4/17/2015	TX433	1	1	21185	1	HIDALGO COUNTY	Blue Shield	Basic Coverage	837600398	1780916585	00002015107509 4D640X	Family Member	4/9/2015	$ 34.71	$ 34.71	0%	$0.00	
21185	TX1	618139	510529	4/11/2015	4/17/2015	4/11/2015	4/17/2015	TX433	1	1	21185	1	HIDALGO COUNTY	Blue Shield	Basic Coverage	837600398	1780916585	00002015107509 4D640X	Family Member	4/9/2015	$ 21.58	$ 21.58	0%	$0.00	
21185	TX1	618139	510529	4/11/2015	4/17/2015	4/11/2015	4/17/2015	TX433	1	1	21185	1	HIDALGO COUNTY	Blue Shield	Basic Coverage	843706305	1396713616	00002015104507 33330X	Family Subscriber	4/13/2015	$ 45.92	$ 45.92	0%	$0.00	
21185	TX1	618139	510529	4/11/2015	4/17/2015	4/11/2015	4/17/2015	TX433	1	1	21185	1	HIDALGO COUNTY	Blue Shield	Basic Coverage	843706305	1396713616	00002015104507 33330X	Family Subscriber	4/13/2015	$ 5.90	$ 5.90	0%	$0.00	
21185	TX1	618139	510529	4/11/2015	4/17/2015	4/11/2015	4/17/2015	TX433	1	1	21185	1	HIDALGO COUNTY	Blue Shield	Basic Coverage	843706305	1396713616	00002015104507 33330X	Family Subscriber	4/13/2015	$ 3.58	$ 3.58	0%	$0.00	
21185	TX1	618139	510529	4/11/2015	4/17/2015	4/11/2015	4/17/2015	TX433	1	1	21185	1	HIDALGO COUNTY	Blue Shield	Basic Coverage	843706305	1396713616	00002015104507 33330X	Family Subscriber	4/13/2015	$ 3.00	$ 3.00	0%	$0.00	
21185	TX1	618139	510529	4/11/2015	4/17/2015	4/11/2015	4/17/2015	TX433	1	1	21185	1	HIDALGO COUNTY	Blue Shield	Basic Coverage	843706305	1396713616	00002015104507 33330X	Family Subscriber	4/13/2015	$ 10.07	$ 10.07	0%	$0.00	
21185	TX1	618139	510529	4/11/2015	4/17/2015	4/11/2015	4/17/2015	TX433	1	1	21185	1	HIDALGO COUNTY	Blue Shield	Basic Coverage	843706305	1396713616	00002015104507 33330X	Family Subscriber	4/13/2015	$ 7.17	$ 7.17	0%	$0.00	
21185	TX1	618139	510529	4/11/2015	4/17/2015	4/11/2015	4/17/2015	TX433	1	1	21185	1	HIDALGO COUNTY	Blue Shield	Basic Coverage	843706305	1396713616	00002015104507 33330X	Family Subscriber	4/13/2015	$ 50.65	$ 50.65	0%	$0.00	
21185	TX1	618139	510529	4/11/2015	4/17/2015	4/11/2015	4/17/2015	TX433	1	1	21185	1	HIDALGO COUNTY	Blue Shield	Basic Coverage	842377824	1992010730	00002015090509 2S990X	Family Subscriber	3/27/2015	$ (117.42)	$ (117.42)	0%	$0.00	
21185	TX1	618139	510529	4/11/2015	4/17/2015	4/11/2015	4/17/2015	TX433	1	1	21185	1	HIDALGO COUNTY	Blue Shield	Basic Coverage	842377824	1992010730	00002015090509 2S990X	Family Subscriber	3/27/2015	$ 117.42	$ 117.42	0%	$0.00	
21185	TX1	618139	510529	4/11/2015	4/17/2015	4/11/2015	4/17/2015	TX433	1	1	21185	1	HIDALGO COUNTY	Blue Shield	Basic Coverage	842377824	1992010730	00002015090509 2S990X	Family Subscriber	3/27/2015	$ (0.29)	$ (0.29)	0%	$0.00	
21185	TX1	618139	510529	4/11/2015	4/17/2015	4/11/2015	4/17/2015	TX433	1	1	21185	1	HIDALGO COUNTY	Blue Shield	Basic Coverage	842377824	1992010730	00002015090509 2S990X	Family Subscriber	3/27/2015	$ 43.50	$ 43.50	0%	$0.00	
21185	TX1	618139	510529	4/11/2015	4/17/2015	4/11/2015	4/17/2015	TX433	1	1	21185	1	HIDALGO COUNTY	Blue Shield	Basic Coverage	842377824	1992010730	00002015090509 2S990X	Family Subscriber	3/27/2015	$ (5.76)	$ (5.76)	0%	$0.00	
21185	TX1	618139	510529	4/11/2015	4/17/2015	4/11/2015	4/17/2015	TX433	1	1	21185	1	HIDALGO COUNTY	Blue Shield	Basic Coverage	842377824	1992010730	00002015090509 2S990X	Family Subscriber	3/27/2015	$ 5.76	$ 5.76	0%	$0.00	
21185	TX1	618139	510529	4/11/2015	4/17/2015	4/11/2015	4/17/2015	TX433	1	1	21185	1	HIDALGO COUNTY	Blue Shield	Basic Coverage	842377824	1992010730	00002015100500 V24140X	Family Subscriber	4/8/2015	$ 96.94	$ 96.94	0%	$0.00	
21185	TX1	618139	510529	4/11/2015	4/17/2015	4/11/2015	4/17/2015	TX433	1	1	21185	1	HIDALGO COUNTY	Blue Shield	Basic Coverage	842377824	1992010730	00002015100500 V24140X	Family Subscriber	4/8/2015	$ 106.88	$ 106.88	0%	$0.00	
21185	TX1	618139	510529	4/11/2015	4/17/2015	4/11/2015	4/17/2015	TX433	1	1	21185	1	HIDALGO COUNTY	Blue Shield	Basic Coverage	842377824	1538157086	00002015107507 4L580X	Family Subscriber	3/27/2015	$ 51.52	$ 51.52	0%	$0.00	
21185	TX1	618139	510529	4/11/2015	4/17/2015	4/11/2015	4/17/2015	TX433	1	1	21185	1	HIDALGO COUNTY	Blue Shield	Basic Coverage	843304902	1639504996	00002015103501 K2690X	Family Member	3/20/2015	$ 31.79	$ 31.79	0%	$0.00	
21185	TX1	618139	510529	4/11/2015	4/17/2015	4/11/2015	4/17/2015	TX433	1	1	21185	1	HIDALGO COUNTY	Blue Shield	Basic Coverage	843304902	1639504996	00002015103501 K2690X	Family Member	3/20/2015	$ 81.00	$ 81.00	0%	$0.00	
21185	TX1	618139	510529	4/11/2015	4/17/2015	4/11/2015	4/17/2015	TX433	1	1	21185	1	HIDALGO COUNTY	Blue Shield	Basic Coverage	843304902	1639504996	00002015103501 K2690X	Family Member	3/20/2015	$ 21.94	$ 21.94	0%	$0.00	
21185	TX1	618139	510529	4/11/2015	4/17/2015	4/11/2015	4/17/2015	TX433	1	1	21185	1	HIDALGO COUNTY	Blue Shield	Basic Coverage	843304902	1639504996	00002015103501 K2690X	Family Member	3/20/2015	$ 69.00	$ 69.00	0%	$0.00	
21185	TX1	618139	510529	4/11/2015	4/17/2015	4/11/2015	4/17/2015	TX433	1	1	21185	1	HIDALGO COUNTY	Blue Shield	Basic Coverage	843304902	1639504996	00002015103501 K2690X	Family Member	3/20/2015	$ 10.97	$ 10.97	0%	$0.00	
21185	TX1	618139	510529	4/11/2015	4/17/2015	4/11/2015	4/17/2015	TX433	1	1	21185	1	HIDALGO COUNTY	Blue Shield	Basic Coverage	843304902	1639504996	00002015103501 K2690X	Family Member	3/20/2015	$ 49.00	$ 49.00	0%	$0.00	
21185	TX1	618139	510529	4/11/2015	4/17/2015	4/11/2015	4/17/2015	TX433	1	1	21185	1	HIDALGO COUNTY	Blue Shield	Basic Coverage	843304902	1639504996	00002015103501 K2690X	Family Member	3/20/2015	$ 10.97	$ 10.97	0%	$0.00	
21185	TX1	618139	510529	4/11/2015	4/17/2015	4/11/2015	4/17/2015	TX433	1	1	21185	1	HIDALGO COUNTY	Blue Shield	Basic Coverage	843304902	1639504996	00002015103501 K2690X	Family Member	3/20/2015	$ 87.98	$ 87.98	0%	$0.00	
21185	TX1	618139	510529	4/11/2015	4/17/2015	4/11/2015	4/17/2015	TX433	1	1	21185	1	HIDALGO COUNTY	Blue Shield	Basic Coverage	848438082	1578872982	00002015103508 X9460X	Family Subscriber	4/2/2015	$ 64.21	$ 64.21	0%	$0.00	
21185	TX1	618139	510529	4/11/2015	4/17/2015	4/11/2015	4/17/2015	TX433	1	1	21185	1	HIDALGO COUNTY	Blue Shield	Basic Coverage	848438082	1578872982	00002015103508 X9460X	Family Subscriber	4/2/2015	$ 219.60	$ 219.60	0%	$0.00	
21185	TX1	618139	510529	4/11/2015	4/17/2015	4/11/2015	4/17/2015	TX433	1	1	21185	1	HIDALGO COUNTY	Blue Shield	Basic Coverage	848438082	1578872982	00002015103508 X9460X	Family Subscriber	4/2/2015	$ 19.36	$ 19.36	0%	$0.00	
21185	TX1	618139	510529	4/11/2015	4/17/2015	4/11/2015	4/17/2015	TX433	1	1	21185	1	HIDALGO COUNTY	Blue Shield	Basic Coverage	848438082	1578872982	00002015103508 X9460X	Family Subscriber	4/2/2015	$ 7.08	$ 7.08	0%	$0.00	
21185	TX1	618139	510529	4/11/2015	4/17/2015	4/11/2015	4/17/2015	TX433	1	1	21185	1	HIDALGO COUNTY	Blue Shield	Basic Coverage	848438082	1578872982	00002015103508 X9460X	Family Subscriber	4/2/2015	$ 2.04	$ 2.04	0%	$0.00	
21185	TX1	618139	510529	4/11/2015	4/17/2015	4/11/2015	4/17/2015	TX433	1	1	21185	1	HIDALGO COUNTY	Blue Shield	Basic Coverage	848438082	1578872982	00002015103508 X9460X	Family Subscriber	4/2/2015	$ 3.00	$ 3.00	0%	$0.00	
21185	TX1	618139	510529	4/11/2015	4/17/2015	4/11/2015	4/17/2015	TX433	1	1	21185	1	HIDALGO COUNTY	Blue Shield	Basic Coverage	845343655	1699865972	00002015107500 N0210X	Family Subscriber	4/16/2015	$ 63.55	$ 63.55	0%	$0.00	
21185	TX1	618139	510529	4/11/2015	4/17/2015	4/11/2015	4/17/2015	TX433	1	1	21185	1	HIDALGO COUNTY	Blue Shield	Basic Coverage	840690987	1821005950	00002015103500 89L30X	Family Member	4/10/2015	$ 34.71	$ 34.71	0%	$0.00	
21185	TX1	618139	510529	4/11/2015	4/17/2015	4/11/2015	4/17/2015	TX433	1	1	21185	1	HIDALGO COUNTY	Blue Shield	Basic Coverage	840690987	1821005950	00002015103500 89L30X	Family Member	4/10/2015	$ 7.08	$ 7.08	0%	$0.00	
21185	TX1	618139	510529	4/11/2015	4/17/2015	4/11/2015	4/17/2015	TX433	1	1	21185	1	HIDALGO COUNTY	Blue Shield	Basic Coverage	834397346	1144251547	00002015106503 18P40X	Family Member	4/1/2015	$ 68.53	$ 68.53	0%	$0.00	
21185	TX1	618139	510529	4/11/2015	4/17/2015	4/11/2015	4/17/2015	TX433	1	1	21185	1	HIDALGO COUNTY	Blue Shield	Basic Coverage	834397346	1144251547	00002015106503 18P40X	Family Member	4/1/2015	$ 7.08	$ 7.08	0%	$0.00	
21185	TX1	618139	510529	4/11/2015	4/17/2015	4/11/2015	4/17/2015	TX433	1	1	21185	1	HIDALGO COUNTY	Blue Shield	Basic Coverage	834397346	1598815797	00002015107504 E0220X	Family Subscriber	4/16/2015	$ 120.96	$ 120.96	0%	$0.00	
21185	TX1	618139	510529	4/11/2015	4/17/2015	4/11/2015	4/17/2015	TX433	1	1	21185	1	HIDALGO COUNTY	Blue Shield	Basic Coverage	837172414	1174702872	00002015077508 P88540X	Family Member	3/16/2015	$ 3.23	$ 3.23	0%	$0.00	
21185	TX1	618139	510529	4/11/2015	4/17/2015	4/11/2015	4/17/2015	TX433	1	1	21185	1	HIDALGO COUNTY	Blue Shield	Basic Coverage	840288013	1740466036	00002015091504 049G0X	Family Member	3/31/2015	$ 0.29	$ 0.29	0%	$0.00	
21185	TX1	618139	510529	4/11/2015	4/17/2015	4/11/2015	4/17/2015	TX433	1	1	21185	1	HIDALGO COUNTY	Blue Shield	Basic Coverage	840288013	1295727204	00002015092507 1B660X	Family Member	2/14/2015	$ 35.00	$ 35.00	0%	$0.00	
21185	TX1	618139	510529	4/11/2015	4/17/2015	4/11/2015	4/17/2015	TX433	1	1	21185	1	HIDALGO COUNTY	Blue Shield	Basic Coverage	836792605	1932205838	00002015093507 65B90X	Family Member	3/12/2015	$ 28.28	$ 28.28	0%	$0.00	
21185	TX1	618139	510529	4/11/2015	4/17/2015	4/11/2015	4/17/2015	TX433	1	1	21185	1	HIDALGO COUNTY	Blue Shield	Basic Coverage	836792605	1932205838	00002015093507 65B90X	Family Member	3/12/2015	$ -	$ -	0%	$0.00	
21185	TX1	618139	510529	4/11/2015	4/17/2015	4/11/2015	4/17/2015	TX433	1	1	21185	1	HIDALGO COUNTY	Blue Shield	Basic Coverage	836792605	1932205838	00002015093507 65B90X	Family Member	3/12/2015	$ -	$ -	0%	$0.00	
21185	TX1	618139	510529	4/11/2015	4/17/2015	4/11/2015	4/17/2015	TX433	1	1	21185	1	HIDALGO COUNTY	Blue Shield	Basic Coverage	836792605	1932205838	00002015093507 65B90X	Family Member	3/12/2015	$ -	$ -	0%	$0.00	
21185	TX1	618139	510529	4/11/2015	4/17/2015	4/11/2015	4/17/2015	TX433	1	1	21185	1	HIDALGO COUNTY	Blue Shield	Basic Coverage	836792605	1932205838	00002015093507 65B90X	Family Member	3/12/2015	$ -	$ -	0%	$0.00	
21185	TX1	618139	510529	4/11/2015	4/17/2015	4/11/2015	4/17/2015	TX433	1	1	21185	1	HIDALGO COUNTY	Blue Shield	Basic Coverage	836792605	1932205838	00002015093507 65B90X	Family Member	3/12/2015	$ -	$ -	0%	$0.00	
21185	TX1	618139	510529	4/11/2015	4/17/2015	4/11/2015	4/17/2015	TX433	1	1	21185	1	HIDALGO COUNTY	Blue Shield	Basic Coverage	836792605	1932205838	00002015093507 65B90X	Family Member	3/12/2015	$ -	$ -	0%	$0.00	
21185	TX1	618139	510529	4/11/2015	4/17/2015	4/11/2015	4/17/2015	TX433	1	1	21185	1	HIDALGO COUNTY	Blue Shield	Basic Coverage	836792605	1932205838	00002015093507 65B90X	Family Member	3/12/2015	$ -	$ -	0%	$0.00	
21185	TX1	618139	510529	4/11/2015	4/17/2015	4/11/2015	4/17/2015	TX433	1	1	21185	1	HIDALGO COUNTY	Blue Shield	Basic Coverage	836792605	1932205838	00002015093507 65B90X	Family Member	3/12/2015	$ -	$ -	0%	$0.00	
21185	TX1	618139	510529	4/11/2015	4/17/2015	4/11/2015	4/17/2015	TX433	1	1	21185	1	HIDALGO COUNTY	Drug	Basic Coverage	838841408	1053551598	150996164600014	Family Member	4/9/2015	$ 111.46	$ 111.46	0%	$0.00	
21185	TX1	618139	510529	4/11/2015	4/17/2015	4/11/2015	4/17/2015	TX433	1	1	21185	1	HIDALGO COUNTY	Drug	Basic Coverage	820955837	1740399732	150944658742013	Single	4/4/2015	$ 187.72	$ 187.72	0%	$0.00	
21185	TX1	618139	510529	4/11/2015	4/17/2015	4/11/2015	4/17/2015	TX433	1	1	21185	1	HIDALGO COUNTY	Drug	Basic Coverage	828419192	1255423612	151006412037008	Family Member	12/30/2014	$ 4.23	$ 4.23	0%	$0.00	
21185	TX1	618139	510529	4/11/2015	4/17/2015	4/11/2015	4/17/2015	TX433	1	1	21185	1	HIDALGO COUNTY	Drug	Basic Coverage	840584873	1750402756	150894471730006	Single	3/30/2015	$ (526.05)	$ (526.05)	0%	$0.00	

Account	Corporate Entity	Invoice Profile	Invoice Number	InvcPerFrDt	InvcPerToDt	ClmPerFrDt	ClmPerToDt	BARS CustNbr	Settlement Nbr	Association Nbr	Group Nbr	Section Nbr	Group Name	Coverage	Claim Type	Member ID	Provider ID	Document Control	Tier	Service Date	Gross Amt	Net Amt	Fee Percent	Fee Amt	Case Nbr
21185	TX1	618139	510529	4/11/2015	4/17/2015	4/11/2015	4/17/2015	TX433	1	1	21185	1	HIDALGO COUNTY	Drug	Basic Coverage	830484558	1740389139	151006407011023	Family Member	12/19/2014	$ 2.27	$ 2.27	0%	$0.00	
21185	TX1	618139	510529	4/11/2015	4/17/2015	4/11/2015	4/17/2015	TX433	1	1	21185	1	HIDALGO COUNTY	Drug	Basic Coverage	830484558	1740389139	151006422951019	Family Member	1/27/2015	$ 2.27	$ 2.27	0%	$0.00	
21185	TX1	618139	510529	4/11/2015	4/17/2015	4/11/2015	4/17/2015	TX433	1	1	21185	1	HIDALGO COUNTY	Drug	Basic Coverage	830484558	1740389139	151006407036018	Family Member	12/19/2014	$ 3.98	$ 3.98	0%	$0.00	
21185	TX1	618139	510529	4/11/2015	4/17/2015	4/11/2015	4/17/2015	TX433	1	1	21185	1	HIDALGO COUNTY	Drug	Basic Coverage	830484558	1740389139	151006407048010	Family Member	12/19/2014	$ 760.77	$ 760.77	0%	$0.00	
21185	TX1	618139	510529	4/11/2015	4/17/2015	4/11/2015	4/17/2015	TX433	1	1	21185	1	HIDALGO COUNTY	Drug	Basic Coverage	830484558	1740389139	151006422960027	Family Member	1/27/2015	$ 21.51	$ 21.51	0%	$0.00	
21185	TX1	618139	510529	4/11/2015	4/17/2015	4/11/2015	4/17/2015	TX433	1	1	21185	1	HIDALGO COUNTY	Drug	Basic Coverage	830484558	1740389139	151006422971026	Family Member	1/27/2015	$ 875.91	$ 875.91	0%	$0.00	
21185	TX1	618139	510529	4/11/2015	4/17/2015	4/11/2015	4/17/2015	TX433	1	1	21185	1	HIDALGO COUNTY	Drug	Basic Coverage	838402874	1861783276	150996165929020	Single	4/9/2015	$ 11.09	$ 11.09	0%	$0.00	
21185	TX1	618139	510529	4/11/2015	4/17/2015	4/11/2015	4/17/2015	TX433	1	1	21185	1	HIDALGO COUNTY	Drug	Basic Coverage	844968691	1306973532	150984938572009	Family Member	4/8/2015	$ 10.89	$ 10.89	0%	$0.00	
21185	TX1	618139	510529	4/11/2015	4/17/2015	4/11/2015	4/17/2015	TX433	1	1	21185	1	HIDALGO COUNTY	Drug	Basic Coverage	844968691	1306973532	150984969659028	Family Member	4/8/2015	$ 91.62	$ 91.62	0%	$0.00	
21185	TX1	618139	510529	4/11/2015	4/17/2015	4/11/2015	4/17/2015	TX433	1	1	21185	1	HIDALGO COUNTY	Drug	Basic Coverage	844968691	1306973532	150984984545029	Family Member	4/8/2015	$ 221.43	$ 221.43	0%	$0.00	
21185	TX1	618139	510529	4/11/2015	4/17/2015	4/11/2015	4/17/2015	TX433	1	1	21185	1	HIDALGO COUNTY	Drug	Basic Coverage	847051141	1750402756	150926196971026	Single	4/2/2015	$ (191.65)	$ (191.65)	0%	$0.00	
21185	TX1	618139	510529	4/11/2015	4/17/2015	4/11/2015	4/17/2015	TX433	1	1	21185	1	HIDALGO COUNTY	Drug	Basic Coverage	847051141	1750402756	150993572035022	Single	4/9/2015	$ 263.67	$ 263.67	0%	$0.00	
21185	TX1	618139	510529	4/11/2015	4/17/2015	4/11/2015	4/17/2015	TX433	1	1	21185	1	HIDALGO COUNTY	Drug	Basic Coverage	847051141	1750402756	151004381578005	Single	4/10/2015	$ 170.75	$ 170.75	0%	$0.00	
21185	TX1	618139	510529	4/11/2015	4/17/2015	4/11/2015	4/17/2015	TX433	1	1	21185	1	HIDALGO COUNTY	Drug	Basic Coverage	838102460	1720218035	150985774826026	Family Member	4/8/2015	$ 160.73	$ 160.73	0%	$0.00	
21185	TX1	618139	510529	4/11/2015	4/17/2015	4/11/2015	4/17/2015	TX433	1	1	21185	1	HIDALGO COUNTY	Drug	Basic Coverage	838102460	1720218035	150985809686003	Family Member	4/8/2015	$ 11.34	$ 11.34	0%	$0.00	
21185	TX1	618139	510529	4/11/2015	4/17/2015	4/11/2015	4/17/2015	TX433	1	1	21185	1	HIDALGO COUNTY	Drug	Basic Coverage	839719263	1225140130	150993714565022	Family Member	4/9/2015	$ 20.68	$ 20.68	0%	$0.00	
21185	TX1	618139	510529	4/11/2015	4/17/2015	4/11/2015	4/17/2015	TX433	1	1	21185	1	HIDALGO COUNTY	Drug	Basic Coverage	839719263	1225140130	150993720725005	Family Member	4/9/2015	$ 361.31	$ 361.31	0%	$0.00	
21185	TX1	618139	510529	4/11/2015	4/17/2015	4/11/2015	4/17/2015	TX433	1	1	21185	1	HIDALGO COUNTY	Drug	Basic Coverage	839719263	1225140130	150993725074029	Family Member	4/9/2015	$ 19.46	$ 19.46	0%	$0.00	
21185	TX1	618139	510529	4/11/2015	4/17/2015	4/11/2015	4/17/2015	TX433	1	1	21185	1	HIDALGO COUNTY	Drug	Basic Coverage	839719263	1225140130	150993727774006	Family Member	4/9/2015	$ 381.59	$ 381.59	0%	$0.00	
21185	TX1	618139	510529	4/11/2015	4/17/2015	4/11/2015	4/17/2015	TX433	1	1	21185	1	HIDALGO COUNTY	Drug	Basic Coverage	839719263	1235248642	150975645273013	Family Member	4/7/2015	$ 6.10	$ 6.10	0%	$0.00	
21185	TX1	618139	510529	4/11/2015	4/17/2015	4/11/2015	4/17/2015	TX433	1	1	21185	1	HIDALGO COUNTY	Drug	Basic Coverage	838676214	1841505161	151003341184009	Single	4/10/2015	$ 21.39	$ 21.39	0%	$0.00	
21185	TX1	618139	510529	4/11/2015	4/17/2015	4/11/2015	4/17/2015	TX433	1	1	21185	1	HIDALGO COUNTY	Drug	Basic Coverage	840526972	1952410946	150985447000023	Single	4/8/2015	$ 313.74	$ 313.74	0%	$0.00	
21185	TX1	618139	510529	4/11/2015	4/17/2015	4/11/2015	4/17/2015	TX433	1	1	21185	1	HIDALGO COUNTY	Drug	Basic Coverage	840526972	1952410946	150985447933019	Single	4/8/2015	$ 2.36	$ 2.36	0%	$0.00	
21185	TX1	618139	510529	4/11/2015	4/17/2015	4/11/2015	4/17/2015	TX433	1	1	21185	1	HIDALGO COUNTY	Drug	Basic Coverage	841994161	1841505161	150966209152028	Single	4/6/2015	$ 312.84	$ 312.84	0%	$0.00	
21185	TX1	618139	510529	4/11/2015	4/17/2015	4/11/2015	4/17/2015	TX433	1	1	21185	1	HIDALGO COUNTY	Drug	Basic Coverage	841994161	1841505161	150966212769012	Single	4/6/2015	$ 117.66	$ 117.66	0%	$0.00	
21185	TX1	618139	510529	4/11/2015	4/17/2015	4/11/2015	4/17/2015	TX433	1	1	21185	1	HIDALGO COUNTY	Drug	Basic Coverage	844205118	1720178791	150965778228004	Family Member	4/6/2015	$ 30.05	$ 30.05	0%	$0.00	
21185	TX1	618139	510529	4/11/2015	4/17/2015	4/11/2015	4/17/2015	TX433	1	1	21185	1	HIDALGO COUNTY	Drug	Basic Coverage	844205118	1720178791	150965780808021	Family Member	4/6/2015	$ 10.24	$ 10.24	0%	$0.00	
21185	TX1	618139	510529	4/11/2015	4/17/2015	4/11/2015	4/17/2015	TX433	1	1	21185	1	HIDALGO COUNTY	Drug	Basic Coverage	820078281	1437403565	150963124058005	Single	4/6/2015	$ 1.05	$ 1.05	0%	$0.00	
21185	TX1	618139	510529	4/11/2015	4/17/2015	4/11/2015	4/17/2015	TX433	1	1	21185	1	HIDALGO COUNTY	Drug	Basic Coverage	840548364	1801877436	150974022517013	Family Member	4/7/2015	$ 9.22	$ 9.22	0%	$0.00	
21185	TX1	618139	510529	4/11/2015	4/17/2015	4/11/2015	4/17/2015	TX433	1	1	21185	1	HIDALGO COUNTY	Drug	Basic Coverage	840548364	1801877436	150974022897007	Family Member	4/7/2015	$ 37.06	$ 37.06	0%	$0.00	
21185	TX1	618139	510529	4/11/2015	4/17/2015	4/11/2015	4/17/2015	TX433	1	1	21185	1	HIDALGO COUNTY	Drug	Basic Coverage	844067643	1962643437	150944882629012	Family Member	4/4/2015	$ 11.24	$ 11.24	0%	$0.00	
21185	TX1	618139	510529	4/11/2015	4/17/2015	4/11/2015	4/17/2015	TX433	1	1	21185	1	HIDALGO COUNTY	Drug	Basic Coverage	840032234	1962643437	150923646869012	Single	4/2/2015	$ (1.05)	$ (1.05)	0%	$0.00	
21185	TX1	618139	510529	4/11/2015	4/17/2015	4/11/2015	4/17/2015	TX433	1	1	21185	1	HIDALGO COUNTY	Drug	Basic Coverage	820958052	1174658397	150964243128003	Single	4/6/2015	$ 18.42	$ 18.42	0%	$0.00	
21185	TX1	618139	510529	4/11/2015	4/17/2015	4/11/2015	4/17/2015	TX433	1	1	21185	1	HIDALGO COUNTY	Drug	Basic Coverage	835867946	1356356430	150967463000023	Single	4/6/2015	$ 467.01	$ 467.01	0%	$0.00	
21185	TX1	618139	510529	4/11/2015	4/17/2015	4/11/2015	4/17/2015	TX433	1	1	21185	1	HIDALGO COUNTY	Drug	Basic Coverage	849839387	1851400279	150994771567015	Family Member	4/9/2015	$ 29.14	$ 29.14	0%	$0.00	
21185	TX1	618139	510529	4/11/2015	4/17/2015	4/11/2015	4/17/2015	TX433	1	1	21185	1	HIDALGO COUNTY	Drug	Basic Coverage	841564552	1568559763	150963816744021	Single	4/6/2015	$ 7.11	$ 7.11	0%	$0.00	
21185	TX1	618139	510529	4/11/2015	4/17/2015	4/11/2015	4/17/2015	TX433	1	1	21185	1	HIDALGO COUNTY	Drug	Basic Coverage	843817738	1861783276	150990054928022	Family Member	4/9/2015	$ 1,376.26	$ 1,376.26	0%	$0.00	
21185	TX1	618139	510529	4/11/2015	4/17/2015	4/11/2015	4/17/2015	TX433	1	1	21185	1	HIDALGO COUNTY	Drug	Basic Coverage	836052296	1003030636	150851712793012	Family Member	3/26/2015	$ (59.18)	$ (59.18)	0%	$0.00	
21185	TX1	618139	510529	4/11/2015	4/17/2015	4/11/2015	4/17/2015	TX433	1	1	21185	1	HIDALGO COUNTY	Drug	Basic Coverage	842520241	1972943157	151005256863030	Single	4/10/2015	$ 3,752.10	$ 3,752.10	0%	$0.00	
21185	TX1	618139	510529	4/11/2015	4/17/2015	4/11/2015	4/17/2015	TX433	1	1	21185	1	HIDALGO COUNTY	Drug	Basic Coverage	839888533	1962643437	151003382177001	Single	4/10/2015	$ 1.04	$ 1.04	0%	$0.00	
21185	TX1	618139	510529	4/11/2015	4/17/2015	4/11/2015	4/17/2015	TX433	1	1	21185	1	HIDALGO COUNTY	Drug	Basic Coverage	838932409	1114932191	150963536758012	Single	4/6/2015	$ 11.47	$ 11.47	0%	$0.00	
21185	TX1	618139	510529	4/11/2015	4/17/2015	4/11/2015	4/17/2015	TX433	1	1	21185	1	HIDALGO COUNTY	Drug	Basic Coverage	841552109	1801877436	150984186107018	Family Member	4/8/2015	$ 24.26	$ 24.26	0%	$0.00	
21185	TX1	618139	510529	4/11/2015	4/17/2015	4/11/2015	4/17/2015	TX433	1	1	21185	1	HIDALGO COUNTY	Drug	Basic Coverage	840878861	1841505161	150993992101014	Family Member	4/9/2015	$ 190.99	$ 190.99	0%	$0.00	
21185	TX1	618139	510529	4/11/2015	4/17/2015	4/11/2015	4/17/2015	TX433	1	1	21185	1	HIDALGO COUNTY	Drug	Basic Coverage	838802292	1841505161	150933884736004	Family Member	4/3/2015	$ (14.76)	$ (14.76)	0%	$0.00	
21185	TX1	618139	510529	4/11/2015	4/17/2015	4/11/2015	4/17/2015	TX433	1	1	21185	1	HIDALGO COUNTY	Drug	Basic Coverage	838802292	1841505161	150933884736004	Family Member	4/3/2015	$ 400.18	$ 400.18	0%	$0.00	
21185	TX1	618139	510529	4/11/2015	4/17/2015	4/11/2015	4/17/2015	TX433	1	1	21185	1	HIDALGO COUNTY	Drug	Basic Coverage	840386000	1720178791	150914412879006	Single	4/1/2015	$ (9.58)	$ (9.58)	0%	$0.00	
21185	TX1	618139	510529	4/11/2015	4/17/2015	4/11/2015	4/17/2015	TX433	1	1	21185	1	HIDALGO COUNTY	Drug	Basic Coverage	840386000	1720178791	150996276796022	Single	4/9/2015	$ 6.81	$ 6.81	0%	$0.00	
21185	TX1	618139	510529	4/11/2015	4/17/2015	4/11/2015	4/17/2015	TX433	1	1	21185	1	HIDALGO COUNTY	Drug	Basic Coverage	820411115	1568697712	151007047035013	Single	4/6/2015	$ 329.82	$ 329.82	0%	$0.00	
21185	TX1	618139	510529	4/11/2015	4/17/2015	4/11/2015	4/17/2015	TX433	1	1	21185	1	HIDALGO COUNTY	Drug	Basic Coverage	834782788	1699979575	150974243397001	Family Member	4/7/2015	$ 8.77	$ 8.77	0%	$0.00	
21185	TX1	618139	510529	4/11/2015	4/17/2015	4/11/2015	4/17/2015	TX433	1	1	21185	1	HIDALGO COUNTY	Drug	Basic Coverage	840409263	1255440681	150993665122004	Single	4/9/2015	$ 6.10	$ 6.10	0%	$0.00	
21185	TX1	618139	510529	4/11/2015	4/17/2015	4/11/2015	4/17/2015	TX433	1	1	21185	1	HIDALGO COUNTY	Drug	Basic Coverage	849133322	1982783650	150987202515020	Single	4/8/2015	$ 6.24	$ 6.24	0%	$0.00	
21185	TX1	618139	510529	4/11/2015	4/17/2015	4/11/2015	4/17/2015	TX433	1	1	21185	1	HIDALGO COUNTY	Drug	Basic Coverage	832467952	1275969743	150966237445007	Single	4/6/2015	$ 301.88	$ 301.88	0%	$0.00	
21185	TX1	618139	510529	4/11/2015	4/17/2015	4/11/2015	4/17/2015	TX433	1	1	21185	1	HIDALGO COUNTY	Drug	Basic Coverage	832467952	1275969743	151006321258013	Single	4/10/2015	$ 168.51	$ 168.51	0%	$0.00	
21185	TX1	618139	510529	4/11/2015	4/17/2015	4/11/2015	4/17/2015	TX433	1	1	21185	1	HIDALGO COUNTY	Drug	Basic Coverage	833537104	1841217072	150986444059008	Single	4/8/2015	$ 390.39	$ 390.39	0%	$0.00	
21185	TX1	618139	510529	4/11/2015	4/17/2015	4/11/2015	4/17/2015	TX433	1	1	21185	1	HIDALGO COUNTY	Drug	Basic Coverage	841335696	1770580417	150965773895013	Single	4/6/2015	$ 80.27	$ 80.27	0%	$0.00	
21185	TX1	618139	510529	4/11/2015	4/17/2015	4/11/2015	4/17/2015	TX433	1	1	21185	1	HIDALGO COUNTY	Drug	Basic Coverage	841740223	1851681597	151006409031026	Family Member	12/22/2014	$ 89.99	$ 89.99	0%	$0.00	
21185	TX1	618139	510529	4/11/2015	4/17/2015	4/11/2015	4/17/2015	TX433	1	1	21185	1	HIDALGO COUNTY	Drug	Basic Coverage	841740223	1851681597	151006400357004	Family Member	12/9/2014	$ 139.77	$ 139.77	0%	$0.00	
21185	TX1	618139	510529	4/11/2015	4/17/2015	4/11/2015	4/17/2015	TX433	1	1	21185	1	HIDALGO COUNTY	Drug	Basic Coverage	841740223	1851681597	151006400382026	Family Member	12/9/2014	$ 518.20	$ 518.20	0%	$0.00	
21185	TX1	618139	510529	4/11/2015	4/17/2015	4/11/2015	4/17/2015	TX433	1	1	21185	1	HIDALGO COUNTY	Drug	Basic Coverage	841740223	1750402756	151006403942016	Family Member	12/15/2014	$ 213.15	$ 213.15	0%	$0.00	
21185	TX1	618139	510529	4/11/2015	4/17/2015	4/11/2015	4/17/2015	TX433	1	1	21185	1	HIDALGO COUNTY	Drug	Basic Coverage	832502823	1003030636	150925235455006	Family Member	4/2/2015	$ (22.44)	$ (22.44)	0%	$0.00	
21185	TX1	618139	510529	4/11/2015	4/17/2015	4/11/2015	4/17/2015	TX433	1	1	21185	1	HIDALGO COUNTY	Drug	Basic Coverage	832251403	1306973532	150995236329022	Family Member	4/9/2015	$ 25.94	$ 25.94	0%	$0.00	
21185	TX1	618139	510529	4/11/2015	4/17/2015	4/11/2015	4/17/2015	TX433	1	1	21185	1	HIDALGO COUNTY	Drug	Basic Coverage	843419446	1508975921	151003027925019	Single	4/10/2015	$ 16.80	$ 16.80	0%	$0.00	
21185	TX1	618139	510529	4/11/2015	4/17/2015	4/11/2015	4/17/2015	TX433	1	1	21185	1	HIDALGO COUNTY	Drug	Basic Coverage	843691733	1841201431	151006409231024	Family Member	12/23/2014	$ 5.84	$ 5.84	0%	$0.00	
21185	TX1	618139	510529	4/11/2015	4/17/2015	4/11/2015	4/17/2015	TX433	1	1	21185	1	HIDALGO COUNTY	Drug	Basic Coverage	843691733	1841201431	151006409247006	Family Member	12/23/2014	$ 100.74	$ 100.74	0%	$0.00	
21185	TX1	618139	510529	4/11/2015	4/17/2015	4/11/2015	4/17/2015	TX433	1	1	21185	1	HIDALGO COUNTY	Drug	Basic Coverage	843691733	1841201431	151006409299012	Family Member	12/23/2014	$ 5.84	$ 5.84	0%	$0.00	
21185	TX1	618139	510529	4/11/2015	4/17/2015	4/11/2015	4/17/2015	TX433	1	1	21185	1	HIDALGO COUNTY	Drug	Basic Coverage	843691733	1841201431	151006409313022	Family Member	12/23/2014	$ 100.74	$ 100.74	0%	$0.00	
21185	TX1	618139	510529	4/11/2015	4/17/2015	4/11/2015	4/17/2015	TX433	1	1	21185	1	HIDALGO COUNTY	Drug	Basic Coverage	840830158	1003030636	150974450251005	Family Member	4/7/2015	$ 2.40	$ 2.40	0%	$0.00	
21185	TX1	618139	510529	4/11/2015	4/17/2015	4/11/2015	4/17/2015	TX433	1	1	21185	1	HIDALGO COUNTY	Drug	Basic Coverage	840016634	1528387693	151004077292014	Single	4/10/2015	$ 114.41	$ 114.41	0%	$0.00	
21185	TX1	618139	510529	4/11/2015	4/17/2015	4/11/2015	4/17/2015	TX433	1	1	21185	1	HIDALGO COUNTY	Drug	Basic Coverage	837833029	1437403565	150993826822027	Family Member	4/9/2015	$ 24.99	$ 24.99	0%	$0.00	
21185	TX1	618139	510529	4/11/2015	4/17/2015	4/11/2015	4/17/2015	TX433	1	1	21185	1	HIDALGO COUNTY	Drug	Basic Coverage	843927889	1023035276	150974532821029	Single	4/7/2015	$ 89.16	$ 89.16	0%	$0.00	
21185	TX1	618139	510529	4/11/2015	4/17/2015	4/11/2015	4/17/2015	TX433	1	1	21185	1	HIDALGO COUNTY	Drug	Basic Coverage	843927889	1023035276	150974756289028	Single	4/7/2015	$ 32.17	$ 32.17	0%	$0.00	

Account	Corporate Entity	Invoice Profile	Invoice Number	InvcPerFrDt	InvcPerToDt	ClmPerFrDt	ClmPerToDt	BARS CustNbr	Settlement Nbr	Association Nbr	Group Nbr	Section Nbr	Group Name	Coverage	Claim Type	Member ID	Provider ID	Document Control	Tier	Service Date	Gross Amt	Net Amt	Fee Percent	Fee Amt	Case Nbr
21185	TX1	618139	510529	4/11/2015	4/17/2015	4/11/2015	4/17/2015	TX433	1	1	21185	1	HIDALGO COUNTY	Drug	Basic Coverage	843927889	1023035276	150975533652027	Single	4/7/2015	$ 20.41	$ 20.41	0%	$0.00	
21185	TX1	618139	510529	4/11/2015	4/17/2015	4/11/2015	4/17/2015	TX433	1	1	21185	1	HIDALGO COUNTY	Drug	Basic Coverage	842961022	1497197693	150976790062011	Single	4/7/2015	$ 34.37	$ 34.37	0%	$0.00	
21185	TX1	618139	510529	4/11/2015	4/17/2015	4/11/2015	4/17/2015	TX433	1	1	21185	1	HIDALGO COUNTY	Drug	Basic Coverage	842961022	1497197693	150976791019010	Single	4/7/2015	$ 21.03	$ 21.03	0%	$0.00	
21185	TX1	618139	510529	4/11/2015	4/17/2015	4/11/2015	4/17/2015	TX433	1	1	21185	1	HIDALGO COUNTY	Drug	Basic Coverage	838756563	1437403565	150966542228006	Family Member	4/6/2015	$ 23.59	$ 23.59	0%	$0.00	
21185	TX1	618139	510529	4/11/2015	4/17/2015	4/11/2015	4/17/2015	TX433	1	1	21185	1	HIDALGO COUNTY	Drug	Basic Coverage	840315407	1508975921	150965161598016	Family Member	4/6/2015	$ 2.00	$ 2.00	0%	$0.00	
21185	TX1	618139	510529	4/11/2015	4/17/2015	4/11/2015	4/17/2015	TX433	1	1	21185	1	HIDALGO COUNTY	Drug	Basic Coverage	837503593	1497817837	151004271278011	Single	4/10/2015	$ 1.04	$ 1.04	0%	$0.00	
21185	TX1	618139	510529	4/11/2015	4/17/2015	4/11/2015	4/17/2015	TX433	1	1	21185	1	HIDALGO COUNTY	Drug	Basic Coverage	843598823	1841505161	150973094713001	Single	4/7/2015	$ 319.27	$ 319.27	0%	$0.00	
21185	TX1	618139	510529	4/11/2015	4/17/2015	4/11/2015	4/17/2015	TX433	1	1	21185	1	HIDALGO COUNTY	Drug	Basic Coverage	836200835	1740399732	150944064386023	Single	4/4/2015	$ 316.29	$ 316.29	0%	$0.00	
21185	TX1	618139	510529	4/11/2015	4/17/2015	4/11/2015	4/17/2015	TX433	1	1	21185	1	HIDALGO COUNTY	Drug	Basic Coverage	836200835	1740399732	151004691856006	Single	4/10/2015	$ 189.65	$ 189.65	0%	$0.00	
21185	TX1	618139	510529	4/11/2015	4/17/2015	4/11/2015	4/17/2015	TX433	1	1	21185	1	HIDALGO COUNTY	Drug	Basic Coverage	847954433	1053551598	150974764969025	Single	4/7/2015	$ 248.15	$ 248.15	0%	$0.00	
21185	TX1	618139	510529	4/11/2015	4/17/2015	4/11/2015	4/17/2015	TX433	1	1	21185	1	HIDALGO COUNTY	Drug	Basic Coverage	836012670	1003030636	151005565159021	Single	4/10/2015	$ 4.55	$ 4.55	0%	$0.00	
21185	TX1	618139	510529	4/11/2015	4/17/2015	4/11/2015	4/17/2015	TX433	1	1	21185	1	HIDALGO COUNTY	Drug	Basic Coverage	841659000	1578792073	150965361535025	Family Member	4/6/2015	$ 48.41	$ 48.41	0%	$0.00	
21185	TX1	618139	510529	4/11/2015	4/17/2015	4/11/2015	4/17/2015	TX433	1	1	21185	1	HIDALGO COUNTY	Drug	Basic Coverage	841659000	1578792073	150973702954012	Family Member	4/7/2015	$ 0.08	$ 0.08	0%	$0.00	
21185	TX1	618139	510529	4/11/2015	4/17/2015	4/11/2015	4/17/2015	TX433	1	1	21185	1	HIDALGO COUNTY	Drug	Basic Coverage	847744646	1861783276	150975524808028	Single	4/7/2015	$ 870.09	$ 870.09	0%	$0.00	
21185	TX1	618139	510529	4/11/2015	4/17/2015	4/11/2015	4/17/2015	TX433	1	1	21185	1	HIDALGO COUNTY	Drug	Basic Coverage	847744646	1861783276	150975530285011	Single	4/7/2015	$ 81.16	$ 81.16	0%	$0.00	
21185	TX1	618139	510529	4/11/2015	4/17/2015	4/11/2015	4/17/2015	TX433	1	1	21185	1	HIDALGO COUNTY	Drug	Basic Coverage	847744646	1861783276	150975540739019	Single	4/7/2015	$ 4.47	$ 4.47	0%	$0.00	
21185	TX1	618139	510529	4/11/2015	4/17/2015	4/11/2015	4/17/2015	TX433	1	1	21185	1	HIDALGO COUNTY	Drug	Basic Coverage	841883326	1821015983	150925436021016	Single	4/2/2015	$ (4,118.32)	$ (4,118.32)	0%	$0.00	
21185	TX1	618139	510529	4/11/2015	4/17/2015	4/11/2015	4/17/2015	TX433	1	1	21185	1	HIDALGO COUNTY	Drug	Basic Coverage	836883498	1306250196	150963465914003	Single	4/6/2015	$ 229.98	$ 229.98	0%	$0.00	
21185	TX1	618139	510529	4/11/2015	4/17/2015	4/11/2015	4/17/2015	TX433	1	1	21185	1	HIDALGO COUNTY	Drug	Basic Coverage	842788957	1720093800	150845128042006	Single	3/25/2015	$ (975.00)	$ (975.00)	0%	$0.00	
21185	TX1	618139	510529	4/11/2015	4/17/2015	4/11/2015	4/17/2015	TX433	1	1	21185	1	HIDALGO COUNTY	Drug	Basic Coverage	835504140	1508975921	150985012928006	Single	4/8/2015	$ 90.15	$ 90.15	0%	$0.00	
21185	TX1	618139	510529	4/11/2015	4/17/2015	4/11/2015	4/17/2015	TX433	1	1	21185	1	HIDALGO COUNTY	Drug	Basic Coverage	841489313	1871602201	150865393917017	Family Member	3/27/2015	$ (24.88)	$ (24.88)	0%	$0.00	
21185	TX1	618139	510529	4/11/2015	4/17/2015	4/11/2015	4/17/2015	TX433	1	1	21185	1	HIDALGO COUNTY	Drug	Basic Coverage	841489313	1477560365	150992265618006	Family Member	4/9/2015	$ 11.19	$ 11.19	0%	$0.00	
21185	TX1	618139	510529	4/11/2015	4/17/2015	4/11/2015	4/17/2015	TX433	1	1	21185	1	HIDALGO COUNTY	Drug	Basic Coverage	839162588	1184667446	150943864958018	Single	4/4/2015	$ 302.09	$ 302.09	0%	$0.00	
21185	TX1	618139	510529	4/11/2015	4/17/2015	4/11/2015	4/17/2015	TX433	1	1	21185	1	HIDALGO COUNTY	Drug	Basic Coverage	837364264	1427461177	150964681325015	Single	4/6/2015	$ 1.20	$ 1.20	0%	$0.00	
21185	TX1	618139	510529	4/11/2015	4/17/2015	4/11/2015	4/17/2015	TX433	1	1	21185	1	HIDALGO COUNTY	Drug	Basic Coverage	841433661	1619053964	150916661269030	Single	4/1/2015	$ (44.85)	$ (44.85)	0%	$0.00	
21185	TX1	618139	510529	4/11/2015	4/17/2015	4/11/2015	4/17/2015	TX433	1	1	21185	1	HIDALGO COUNTY	Drug	Basic Coverage	841433661	1619053964	150933168075009	Single	4/3/2015	$ (592.17)	$ (592.17)	0%	$0.00	
21185	TX1	618139	510529	4/11/2015	4/17/2015	4/11/2015	4/17/2015	TX433	1	1	21185	1	HIDALGO COUNTY	Drug	Basic Coverage	841433661	1619053964	150933174424002	Single	4/3/2015	$ (264.55)	$ (264.55)	0%	$0.00	
21185	TX1	618139	510529	4/11/2015	4/17/2015	4/11/2015	4/17/2015	TX433	1	1	21185	1	HIDALGO COUNTY	Drug	Basic Coverage	841433661	1619053964	150985652910005	Single	4/8/2015	$ 264.55	$ 264.55	0%	$0.00	
21185	TX1	618139	510529	4/11/2015	4/17/2015	4/11/2015	4/17/2015	TX433	1	1	21185	1	HIDALGO COUNTY	Drug	Basic Coverage	841433661	1619053964	150985653134015	Single	4/8/2015	$ 592.17	$ 592.17	0%	$0.00	
21185	TX1	618139	510529	4/11/2015	4/17/2015	4/11/2015	4/17/2015	TX433	1	1	21185	1	HIDALGO COUNTY	Drug	Basic Coverage	841433661	1619053964	150985654381018	Single	4/8/2015	$ 44.85	$ 44.85	0%	$0.00	
21185	TX1	618139	510529	4/11/2015	4/17/2015	4/11/2015	4/17/2015	TX433	1	1	21185	1	HIDALGO COUNTY	Drug	Basic Coverage	845928848	1184759912	151004697805019	Family Member	4/10/2015	$ 317.45	$ 317.45	0%	$0.00	
21185	TX1	618139	510529	4/11/2015	4/17/2015	4/11/2015	4/17/2015	TX433	1	1	21185	1	HIDALGO COUNTY	Drug	Basic Coverage	841293106	1437403565	150996977735016	Single	4/9/2015	$ 283.98	$ 283.98	0%	$0.00	
21185	TX1	618139	510529	4/11/2015	4/17/2015	4/11/2015	4/17/2015	TX433	1	1	21185	1	HIDALGO COUNTY	Drug	Basic Coverage	832251403	1720218035	150975847083017	Family Member	4/7/2015	$ 1.31	$ 1.31	0%	$0.00	
21185	TX1	618139	510529	4/11/2015	4/17/2015	4/11/2015	4/17/2015	TX433	1	1	21185	1	HIDALGO COUNTY	Drug	Basic Coverage	832251403	1720218035	150975880762024	Family Member	4/7/2015	$ 49.97	$ 49.97	0%	$0.00	
21185	TX1	618139	510529	4/11/2015	4/17/2015	4/11/2015	4/17/2015	TX433	1	1	21185	1	HIDALGO COUNTY	Drug	Basic Coverage	832251403	1720218035	150976012973024	Family Member	4/7/2015	$ 2.75	$ 2.75	0%	$0.00	
21185	TX1	618139	510529	4/11/2015	4/17/2015	4/11/2015	4/17/2015	TX433	1	1	21185	1	HIDALGO COUNTY	Drug	Basic Coverage	842021836	1538297254	151005365942016	Family Member	4/10/2015	$ 11.26	$ 11.26	0%	$0.00	
21185	TX1	618139	510529	4/11/2015	4/17/2015	4/11/2015	4/17/2015	TX433	1	1	21185	1	HIDALGO COUNTY	Drug	Basic Coverage	842021836	1538297254	151005366779026	Family Member	4/10/2015	$ 1.25	$ 1.25	0%	$0.00	
21185	TX1	618139	510529	4/11/2015	4/17/2015	4/11/2015	4/17/2015	TX433	1	1	21185	1	HIDALGO COUNTY	Drug	Basic Coverage	842021836	1538297254	151005368302011	Family Member	4/10/2015	$ 1.36	$ 1.36	0%	$0.00	
21185	TX1	618139	510529	4/11/2015	4/17/2015	4/11/2015	4/17/2015	TX433	1	1	21185	1	HIDALGO COUNTY	Drug	Basic Coverage	842021836	1538297254	151005369512018	Family Member	4/10/2015	$ 41.95	$ 41.95	0%	$0.00	
21185	TX1	618139	510529	4/11/2015	4/17/2015	4/11/2015	4/17/2015	TX433	1	1	21185	1	HIDALGO COUNTY	Drug	Basic Coverage	849588817	1770580417	150984080404027	Single	4/8/2015	$ 1,916.34	$ 1,916.34	0%	$0.00	
21185	TX1	618139	510529	4/11/2015	4/17/2015	4/11/2015	4/17/2015	TX433	1	1	21185	1	HIDALGO COUNTY	Drug	Basic Coverage	849588817	1770580417	150985538018006	Single	4/8/2015	$ 59.57	$ 59.57	0%	$0.00	
21185	TX1	618139	510529	4/11/2015	4/17/2015	4/11/2015	4/17/2015	TX433	1	1	21185	1	HIDALGO COUNTY	Drug	Basic Coverage	837485407	1760700082	150986555256016	Single	4/8/2015	$ 0.35	$ 0.35	0%	$0.00	
21185	TX1	618139	510529	4/11/2015	4/17/2015	4/11/2015	4/17/2015	TX433	1	1	21185	1	HIDALGO COUNTY	Drug	Basic Coverage	837095343	1619053964	150945487704005	Single	4/4/2015	$ 0.79	$ 0.79	0%	$0.00	
21185	TX1	618139	510529	4/11/2015	4/17/2015	4/11/2015	4/17/2015	TX433	1	1	21185	1	HIDALGO COUNTY	Drug	Basic Coverage	831698416	1023035276	151005925778019	Single	4/10/2015	$ 73.20	$ 73.20	0%	$0.00	
21185	TX1	618139	510529	4/11/2015	4/17/2015	4/11/2015	4/17/2015	TX433	1	1	21185	1	HIDALGO COUNTY	Drug	Basic Coverage	840567338	1427224542	150943508204013	Single	4/4/2015	$ 8.87	$ 8.87	0%	$0.00	
21185	TX1	618139	510529	4/11/2015	4/17/2015	4/11/2015	4/17/2015	TX433	1	1	21185	1	HIDALGO COUNTY	Drug	Basic Coverage	840567338	1427224542	150943509291017	Single	4/4/2015	$ 110.08	$ 110.08	0%	$0.00	
21185	TX1	618139	510529	4/11/2015	4/17/2015	4/11/2015	4/17/2015	TX433	1	1	21185	1	HIDALGO COUNTY	Drug	Basic Coverage	843721480	1114932191	150914196908008	Single	4/1/2015	$ (137.02)	$ (137.02)	0%	$0.00	
21185	TX1	618139	510529	4/11/2015	4/17/2015	4/11/2015	4/17/2015	TX433	1	1	21185	1	HIDALGO COUNTY	Drug	Basic Coverage	836747194	1225147655	150976869669026	Single	4/7/2015	$ 5.29	$ 5.29	0%	$0.00	
21185	TX1	618139	510529	4/11/2015	4/17/2015	4/11/2015	4/17/2015	TX433	1	1	21185	1	HIDALGO COUNTY	Drug	Basic Coverage	848695617	1396714903	150963391452026	Single	4/6/2015	$ 76.78	$ 76.78	0%	$0.00	
21185	TX1	618139	510529	4/11/2015	4/17/2015	4/11/2015	4/17/2015	TX433	1	1	21185	1	HIDALGO COUNTY	Drug	Basic Coverage	848695617	1396714903	150963391933030	Single	4/6/2015	$ 10.60	$ 10.60	0%	$0.00	
21185	TX1	618139	510529	4/11/2015	4/17/2015	4/11/2015	4/17/2015	TX433	1	1	21185	1	HIDALGO COUNTY	Drug	Basic Coverage	843127275	1245333699	150995853983012	Single	4/9/2015	$ 320.36	$ 320.36	0%	$0.00	
21185	TX1	618139	510529	4/11/2015	4/17/2015	4/11/2015	4/17/2015	TX433	1	1	21185	1	HIDALGO COUNTY	Drug	Basic Coverage	843127275	1245333699	151005810034005	Single	4/10/2015	$ 37.53	$ 37.53	0%	$0.00	
21185	TX1	618139	510529	4/11/2015	4/17/2015	4/11/2015	4/17/2015	TX433	1	1	21185	1	HIDALGO COUNTY	Drug	Basic Coverage	843868220	1962643437	150965949440029	Family Member	4/6/2015	$ 15.67	$ 15.67	0%	$0.00	
21185	TX1	618139	510529	4/11/2015	4/17/2015	4/11/2015	4/17/2015	TX433	1	1	21185	1	HIDALGO COUNTY	Drug	Basic Coverage	843868220	1962643437	150965951522005	Family Member	4/6/2015	$ 1.72	$ 1.72	0%	$0.00	
21185	TX1	618139	510529	4/11/2015	4/17/2015	4/11/2015	4/17/2015	TX433	1	1	21185	1	HIDALGO COUNTY	Drug	Basic Coverage	841872738	1720218035	150945180392013	Single	4/4/2015	$ 84.85	$ 84.85	0%	$0.00	
21185	TX1	618139	510529	4/11/2015	4/17/2015	4/11/2015	4/17/2015	TX433	1	1	21185	1	HIDALGO COUNTY	Drug	Basic Coverage	841872738	1720218035	150945187149020	Single	4/4/2015	$ 18.11	$ 18.11	0%	$0.00	
21185	TX1	618139	510529	4/11/2015	4/17/2015	4/11/2015	4/17/2015	TX433	1	1	21185	1	HIDALGO COUNTY	Drug	Basic Coverage	849374042	1407848112	151006401606008	Family Member	12/11/2014	$ 233.09	$ 233.09	0%	$0.00	
21185	TX1	618139	510529	4/11/2015	4/17/2015	4/11/2015	4/17/2015	TX433	1	1	21185	1	HIDALGO COUNTY	Drug	Basic Coverage	833526317	1841505161	150963744168022	Family Member	4/6/2015	$ 49.97	$ 49.97	0%	$0.00	
21185	TX1	618139	510529	4/11/2015	4/17/2015	4/11/2015	4/17/2015	TX433	1	1	21185	1	HIDALGO COUNTY	Drug	Basic Coverage	835408138	1962643437	151000032539014	Single	4/10/2015	$ 65.78	$ 65.78	0%	$0.00	
21185	TX1	618139	510529	4/11/2015	4/17/2015	4/11/2015	4/17/2015	TX433	1	1	21185	1	HIDALGO COUNTY	Drug	Basic Coverage	837670762	1952645889	150974455950029	Family Member	4/7/2015	$ 9.68	$ 9.68	0%	$0.00	
21185	TX1	618139	510529	4/11/2015	4/17/2015	4/11/2015	4/17/2015	TX433	1	1	21185	1	HIDALGO COUNTY	Drug	Basic Coverage	840431085	1790845683	150974505926026	Single	4/7/2015	$ 22.43	$ 22.43	0%	$0.00	
21185	TX1	618139	510529	4/11/2015	4/17/2015	4/11/2015	4/17/2015	TX433	1	1	21185	1	HIDALGO COUNTY	Drug	Basic Coverage	840828891	1194742247	150874087375029	Single	3/28/2015	$ (185.55)	$ (185.55)	0%	$0.00	
21185	TX1	618139	510529	4/11/2015	4/17/2015	4/11/2015	4/17/2015	TX433	1	1	21185	1	HIDALGO COUNTY	Drug	Basic Coverage	847844329	1508975921	150973014516007	Single	4/7/2015	$ 52.50	$ 52.50	0%	$0.00	
21185	TX1	618139	510529	4/11/2015	4/17/2015	4/11/2015	4/17/2015	TX433	1	1	21185	1	HIDALGO COUNTY	Drug	Basic Coverage	844498438	1952410946	150986582348015	Single	4/8/2015	$ 471.29	$ 471.29	0%	$0.00	
21185	TX1	618139	510529	4/11/2015	4/17/2015	4/11/2015	4/17/2015	TX433	1	1	21185	1	HIDALGO COUNTY	Drug	Basic Coverage	844498438	1952410946	150986613740028	Single	4/8/2015	$ 518.08	$ 518.08	0%	$0.00	
21185	TX1	618139	510529	4/11/2015	4/17/2015	4/11/2015	4/17/2015	TX433	1	1	21185	1	HIDALGO COUNTY	Drug	Basic Coverage	840163849	1508975921	150864345060025	Single	3/27/2015	$ (186.60)	$ (186.60)	0%	$0.00	
21185	TX1	618139	510529	4/11/2015	4/17/2015	4/11/2015	4/17/2015	TX433	1	1	21185	1	HIDALGO COUNTY	Drug	Basic Coverage	846842526	1619053964	150933882736016	Single	4/3/2015	$ (116.89)	$ (116.89)	0%	$0.00	
21185	TX1	618139	510529	4/11/2015	4/17/2015	4/11/2015	4/17/2015	TX433	1	1	21185	1	HIDALGO COUNTY	Drug	Basic Coverage	837782279	1497817837	150994450847018	Single	4/9/2015	$ 109.14	$ 109.14	0%	$0.00	
21185	TX1	618139	510529	4/11/2015	4/17/2015	4/11/2015	4/17/2015	TX433	1	1	21185	1	HIDALGO COUNTY	Drug	Basic Coverage	839270993	1669499893	150965626262016	Family Member	4/6/2015	$ 36.35	$ 36.35	0%	$0.00	
21185	TX1	618139	510529	4/11/2015	4/17/2015	4/11/2015	4/17/2015	TX433	1	1	21185	1	HIDALGO COUNTY	Drug	Basic Coverage	842450773	1619053964	151005885185025	Single	4/10/2015	$ 264.55	$ 264.55	0%	$0.00	
21185	TX1	618139	510529	4/11/2015	4/17/2015	4/11/2015	4/17/2015	TX433	1	1	21185	1	HIDALGO COUNTY	Drug	Basic Coverage	839120335	1356356430	150925022878002	Single	4/2/2015	$ (72.95)	$ (72.95)	0%	$0.00	

Account	Corporate Entity	Invoice Profile	Invoice Number	InvcPerFrDt	InvcPerToDt	ClmPerFrDt	ClmPerToDt	BARS CustNbr	Settlement Nbr	Association Nbr	Group Nbr	Section Nbr	Group Name	Coverage	Claim Type	Member ID	Provider ID	Document Control	Tier	Service Date	Gross Amt	Net Amt	Fee Percent	Fee Amt	Case Nbr
21185	TX1	618139	510529	4/11/2015	4/17/2015	4/11/2015	4/17/2015	TX433	1	1	21185	1	HIDALGO COUNTY	Drug	Basic Coverage	839120335	1356356430	151006419223027	Single	1/16/2015	$ 47.28	$ 47.28	0%	$0.00	
21185	TX1	618139	510529	4/11/2015	4/17/2015	4/11/2015	4/17/2015	TX433	1	1	21185	1	HIDALGO COUNTY	Drug	Basic Coverage	844306843	1386850568	150983308011022	Single	4/8/2015	$ 31.99	$ 31.99	0%	$0.00	
21185	TX1	618139	510529	4/11/2015	4/17/2015	4/11/2015	4/17/2015	TX433	1	1	21185	1	HIDALGO COUNTY	Drug	Basic Coverage	840097001	1114932191	150984535541012	Single	4/8/2015	$ 22.20	$ 22.20	0%	$0.00	
21185	TX1	618139	510529	4/11/2015	4/17/2015	4/11/2015	4/17/2015	TX433	1	1	21185	1	HIDALGO COUNTY	Drug	Basic Coverage	840659962	1588079594	150984328637025	Single	4/8/2015	$ 93.96	$ 93.96	0%	$0.00	
21185	TX1	618139	510529	4/11/2015	4/17/2015	4/11/2015	4/17/2015	TX433	1	1	21185	1	HIDALGO COUNTY	Drug	Basic Coverage	848833899	1952410946	151004592158023	Family Member	4/10/2015	$ 22.56	$ 22.56	0%	$0.00	
21185	TX1	618139	510529	4/11/2015	4/17/2015	4/11/2015	4/17/2015	TX433	1	1	21185	1	HIDALGO COUNTY	Drug	Basic Coverage	836675385	1255604070	150984765488001	Family Member	4/8/2015	$ 10.21	$ 10.21	0%	$0.00	
21185	TX1	618139	510529	4/11/2015	4/17/2015	4/11/2015	4/17/2015	TX433	1	1	21185	1	HIDALGO COUNTY	Drug	Basic Coverage	829778532	1962643437	150965627924010	Single	4/6/2015	$ 60.60	$ 60.60	0%	$0.00	
21185	TX1	618139	510529	4/11/2015	4/17/2015	4/11/2015	4/17/2015	TX433	1	1	21185	1	HIDALGO COUNTY	Drug	Basic Coverage	842356036	1578672556	150946339389028	Single	4/4/2015	$ 4.79	$ 4.79	0%	$0.00	
21185	TX1	618139	510529	4/11/2015	4/17/2015	4/11/2015	4/17/2015	TX433	1	1	21185	1	HIDALGO COUNTY	Drug	Basic Coverage	835538377	1407949217	151006419944015	Family Member	1/19/2015	$ 211.50	$ 211.50	0%	$0.00	
21185	TX1	618139	510529	4/11/2015	4/17/2015	4/11/2015	4/17/2015	TX433	1	1	21185	1	HIDALGO COUNTY	Drug	Basic Coverage	835538377	1407949217	151006419978005	Family Member	1/19/2015	$ 12.81	$ 12.81	0%	$0.00	
21185	TX1	618139	510529	4/11/2015	4/17/2015	4/11/2015	4/17/2015	TX433	1	1	21185	1	HIDALGO COUNTY	Drug	Basic Coverage	832567847	1396714903	150986426571018	Single	4/8/2015	$ 1.84	$ 1.84	0%	$0.00	
21185	TX1	618139	510529	4/11/2015	4/17/2015	4/11/2015	4/17/2015	TX433	1	1	21185	1	HIDALGO COUNTY	Drug	Basic Coverage	839027559	1952410946	150993636190030	Family Member	4/9/2015	$ 185.41	$ 185.41	0%	$0.00	
21185	TX1	618139	510529	4/11/2015	4/17/2015	4/11/2015	4/17/2015	TX433	1	1	21185	1	HIDALGO COUNTY	Drug	Basic Coverage	839027559	1952410946	151004405003012	Family Member	4/10/2015	$ 212.47	$ 212.47	0%	$0.00	
21185	TX1	618139	510529	4/11/2015	4/17/2015	4/11/2015	4/17/2015	TX433	1	1	21185	1	HIDALGO COUNTY	Drug	Basic Coverage	820406163	1114932191	150973626725019	Single	4/7/2015	$ 5.03	$ 5.03	0%	$0.00	
21185	TX1	618139	510529	4/11/2015	4/17/2015	4/11/2015	4/17/2015	TX433	1	1	21185	1	HIDALGO COUNTY	Drug	Basic Coverage	839476769	1417042268	151006701631013	Single	4/10/2015	$ 181.48	$ 181.48	0%	$0.00	
21185	TX1	618139	510529	4/11/2015	4/17/2015	4/11/2015	4/17/2015	TX433	1	1	21185	1	HIDALGO COUNTY	Drug	Basic Coverage	839476769	1417042268	151006704884023	Single	4/10/2015	$ 32.12	$ 32.12	0%	$0.00	
21185	TX1	618139	510529	4/11/2015	4/17/2015	4/11/2015	4/17/2015	TX433	1	1	21185	1	HIDALGO COUNTY	Drug	Basic Coverage	839476769	1417042268	151006711652020	Single	4/10/2015	$ 799.58	$ 799.58	0%	$0.00	
21185	TX1	618139	510529	4/11/2015	4/17/2015	4/11/2015	4/17/2015	TX433	1	1	21185	1	HIDALGO COUNTY	Drug	Basic Coverage	839072550	1437214699	150964282216018	Single	4/6/2015	$ 1.01	$ 1.01	0%	$0.00	
21185	TX1	618139	510529	4/11/2015	4/17/2015	4/11/2015	4/17/2015	TX433	1	1	21185	1	HIDALGO COUNTY	Drug	Basic Coverage	838970185	1720093800	150963749953002	Single	4/6/2015	$ 26.38	$ 26.38	0%	$0.00	
21185	TX1	618139	510529	4/11/2015	4/17/2015	4/11/2015	4/17/2015	TX433	1	1	21185	1	HIDALGO COUNTY	Drug	Basic Coverage	837545356	1720178791	150966656006019	Single	4/6/2015	$ 20.14	$ 20.14	0%	$0.00	
21185	TX1	618139	510529	4/11/2015	4/17/2015	4/11/2015	4/17/2015	TX433	1	1	21185	1	HIDALGO COUNTY	Drug	Basic Coverage	837545356	1720178791	150966658221003	Single	4/6/2015	$ 30.05	$ 30.05	0%	$0.00	
21185	TX1	618139	510529	4/11/2015	4/17/2015	4/11/2015	4/17/2015	TX433	1	1	21185	1	HIDALGO COUNTY	Drug	Basic Coverage	835942852	1740671981	150973670064018	Single	3/30/2015	$ 1,774.51	$ 1,774.51	0%	$0.00	
21185	TX1	618139	510529	4/11/2015	4/17/2015	4/11/2015	4/17/2015	TX433	1	1	21185	1	HIDALGO COUNTY	Drug	Basic Coverage	844421224	1053332023	150976850592002	Family Member	4/7/2015	$ 16.97	$ 16.97	0%	$0.00	
21185	TX1	618139	510529	4/11/2015	4/17/2015	4/11/2015	4/17/2015	TX433	1	1	21185	1	HIDALGO COUNTY	Drug	Basic Coverage	844421224	1366515132	150984568701007	Family Member	4/8/2015	$ 177.13	$ 177.13	0%	$0.00	
21185	TX1	618139	510529	4/11/2015	4/17/2015	4/11/2015	4/17/2015	TX433	1	1	21185	1	HIDALGO COUNTY	Drug	Basic Coverage	849139995	1982783650	150985269055023	Single	4/8/2015	$ 330.90	$ 330.90	0%	$0.00	
21185	TX1	618139	510529	4/11/2015	4/17/2015	4/11/2015	4/17/2015	TX433	1	1	21185	1	HIDALGO COUNTY	Drug	Basic Coverage	840097445	1003030636	150905695394006	Single	3/31/2015	$ (24.02)	$ (24.02)	0%	$0.00	
21185	TX1	618139	510529	4/11/2015	4/17/2015	4/11/2015	4/17/2015	TX433	1	1	21185	1	HIDALGO COUNTY	Drug	Basic Coverage	842862550	1669487617	150996347516013	Family Member	4/9/2015	$ 19.33	$ 19.33	0%	$0.00	
21185	TX1	618139	510529	4/11/2015	4/17/2015	4/11/2015	4/17/2015	TX433	1	1	21185	1	HIDALGO COUNTY	Drug	Basic Coverage	842759101	1740389139	132706538164006	Family Member	4/27/2012	$ 2.91	$ 2.91	0%	$0.00	
21185	TX1	618139	510529	4/11/2015	4/17/2015	4/11/2015	4/17/2015	TX433	1	1	21185	1	HIDALGO COUNTY	Drug	Basic Coverage	842759101	1740389139	132706538169026	Family Member	4/27/2012	$ 142.49	$ 142.49	0%	$0.00	
21185	TX1	618139	510529	4/11/2015	4/17/2015	4/11/2015	4/17/2015	TX433	1	1	21185	1	HIDALGO COUNTY	Drug	Basic Coverage	842759101	1740389139	132706538728021	Family Member	4/30/2012	$ 0.59	$ 0.59	0%	$0.00	
21185	TX1	618139	510529	4/11/2015	4/17/2015	4/11/2015	4/17/2015	TX433	1	1	21185	1	HIDALGO COUNTY	Drug	Basic Coverage	842759101	1740389139	132706548462029	Family Member	5/25/2012	$ 17.97	$ 17.97	0%	$0.00	
21185	TX1	618139	510529	4/11/2015	4/17/2015	4/11/2015	4/17/2015	TX433	1	1	21185	1	HIDALGO COUNTY	Drug	Basic Coverage	842759101	1740389139	132706561321029	Family Member	7/2/2012	$ 143.04	$ 143.04	0%	$0.00	
21185	TX1	618139	510529	4/11/2015	4/17/2015	4/11/2015	4/17/2015	TX433	1	1	21185	1	HIDALGO COUNTY	Drug	Basic Coverage	842759101	1740389139	132706562885007	Family Member	7/5/2012	$ 103.54	$ 103.54	0%	$0.00	
21185	TX1	618139	510529	4/11/2015	4/17/2015	4/11/2015	4/17/2015	TX433	1	1	21185	1	HIDALGO COUNTY	Drug	Basic Coverage	842759101	1740389139	132706568715005	Family Member	7/20/2012	$ 0.35	$ 0.35	0%	$0.00	
21185	TX1	618139	510529	4/11/2015	4/17/2015	4/11/2015	4/17/2015	TX433	1	1	21185	1	HIDALGO COUNTY	Drug	Basic Coverage	843907558	1851400279	150904162048014	Family Member	3/31/2015	$ (24.38)	$ (24.38)	0%	$0.00	
21185	TX1	618139	510529	4/11/2015	4/17/2015	4/11/2015	4/17/2015	TX433	1	1	21185	1	HIDALGO COUNTY	Drug	Basic Coverage	841321820	1881703866	150993846768015	Single	4/9/2015	$ 1,910.87	$ 1,910.87	0%	$0.00	
21185	TX1	618139	510529	4/11/2015	4/17/2015	4/11/2015	4/17/2015	TX433	1	1	21185	1	HIDALGO COUNTY	Drug	Basic Coverage	838096643	1225147655	150964456176009	Family Member	4/6/2015	$ 242.05	$ 242.05	0%	$0.00	
21185	TX1	618139	510529	4/11/2015	4/17/2015	4/11/2015	4/17/2015	TX433	1	1	21185	1	HIDALGO COUNTY	Drug	Basic Coverage	838096643	1225147655	150964637227002	Family Member	4/6/2015	$ 28.16	$ 28.16	0%	$0.00	
21185	TX1	618139	510529	4/11/2015	4/17/2015	4/11/2015	4/17/2015	TX433	1	1	21185	1	HIDALGO COUNTY	Drug	Basic Coverage	840366231	1619053964	150845817214022	Family Member	3/25/2015	$ (381.91)	$ (381.91)	0%	$0.00	
21185	TX1	618139	510529	4/11/2015	4/17/2015	4/11/2015	4/17/2015	TX433	1	1	21185	1	HIDALGO COUNTY	Drug	Basic Coverage	840366231	1619053964	150845817214022	Family Member	3/25/2015	$ 16.44	$ 16.44	0%	$0.00	
21185	TX1	618139	510529	4/11/2015	4/17/2015	4/11/2015	4/17/2015	TX433	1	1	21185	1	HIDALGO COUNTY	Drug	Basic Coverage	838337723	1255440681	150974554793007	Single	4/7/2015	$ 9.05	$ 9.05	0%	$0.00	
21185	TX1	618139	510529	4/11/2015	4/17/2015	4/11/2015	4/17/2015	TX433	1	1	21185	1	HIDALGO COUNTY	Drug	Basic Coverage	839226031	1255440681	150986678578026	Single	4/8/2015	$ 3.57	$ 3.57	0%	$0.00	
21185	TX1	618139	510529	4/11/2015	4/17/2015	4/11/2015	4/17/2015	TX433	1	1	21185	1	HIDALGO COUNTY	Drug	Basic Coverage	849896230	1538174545	150966798079017	Single	4/6/2015	$ 975.00	$ 975.00	0%	$0.00	
21185	TX1	618139	510529	4/11/2015	4/17/2015	4/11/2015	4/17/2015	TX433	1	1	21185	1	HIDALGO COUNTY	Drug	Basic Coverage	849896230	1538174545	150974383798004	Single	4/7/2015	$ 318.59	$ 318.59	0%	$0.00	
21185	TX1	618139	510529	4/11/2015	4/17/2015	4/11/2015	4/17/2015	TX433	1	1	21185	1	HIDALGO COUNTY	Drug	Basic Coverage	835943082	1962643437	150970044682019	Single	4/7/2015	$ 190.68	$ 190.68	0%	$0.00	
21185	TX1	618139	510529	4/11/2015	4/17/2015	4/11/2015	4/17/2015	TX433	1	1	21185	1	HIDALGO COUNTY	Drug	Basic Coverage	835943082	1962643437	151006428844012	Single	4/10/2015	$ 136.23	$ 136.23	0%	$0.00	
21185	TX1	618139	510529	4/11/2015	4/17/2015	4/11/2015	4/17/2015	TX433	1	1	21185	1	HIDALGO COUNTY	Drug	Basic Coverage	842173419	1356356430	150978317870020	Family Member	4/7/2015	$ 422.93	$ 422.93	0%	$0.00	
21185	TX1	618139	510529	4/11/2015	4/17/2015	4/11/2015	4/17/2015	TX433	1	1	21185	1	HIDALGO COUNTY	Drug	Basic Coverage	842173419	1508975921	151005804291027	Family Member	4/10/2015	$ 19.64	$ 19.64	0%	$0.00	
21185	TX1	618139	510529	4/11/2015	4/17/2015	4/11/2015	4/17/2015	TX433	1	1	21185	1	HIDALGO COUNTY	Drug	Basic Coverage	829617027	1841201431	150986138389008	Single	4/8/2015	$ 66.52	$ 66.52	0%	$0.00	
21185	TX1	618139	510529	4/11/2015	4/17/2015	4/11/2015	4/17/2015	TX433	1	1	21185	1	HIDALGO COUNTY	Drug	Basic Coverage	842379240	1356397640	150957710489013	Single	4/5/2015	$ 222.56	$ 222.56	0%	$0.00	
21185	TX1	618139	510529	4/11/2015	4/17/2015	4/11/2015	4/17/2015	TX433	1	1	21185	1	HIDALGO COUNTY	Drug	Basic Coverage	842379240	1356397640	150987445276011	Single	4/8/2015	$ 279.80	$ 279.80	0%	$0.00	
21185	TX1	618139	510529	4/11/2015	4/17/2015	4/11/2015	4/17/2015	TX433	1	1	21185	1	HIDALGO COUNTY	Drug	Basic Coverage	842379240	1356397640	150987445687002	Single	4/8/2015	$ 278.60	$ 278.60	0%	$0.00	
21185	TX1	618139	510529	4/11/2015	4/17/2015	4/11/2015	4/17/2015	TX433	1	1	21185	1	HIDALGO COUNTY	Drug	Basic Coverage	842379240	1356397640	150987447396023	Single	4/8/2015	$ 224.64	$ 224.64	0%	$0.00	
21185	TX1	618139	510529	4/11/2015	4/17/2015	4/11/2015	4/17/2015	TX433	1	1	21185	1	HIDALGO COUNTY	Drug	Basic Coverage	842379240	1356397640	150987639048025	Single	4/8/2015	$ 279.80	$ 279.80	0%	$0.00	
21185	TX1	618139	510529	4/11/2015	4/17/2015	4/11/2015	4/17/2015	TX433	1	1	21185	1	HIDALGO COUNTY	Drug	Basic Coverage	842379240	1356397640	150987680274017	Single	4/8/2015	$ 279.76	$ 279.76	0%	$0.00	
21185	TX1	618139	510529	4/11/2015	4/17/2015	4/11/2015	4/17/2015	TX433	1	1	21185	1	HIDALGO COUNTY	Drug	Basic Coverage	847423046	1821016627	150976892320002	Family Member	4/7/2015	$ 15.56	$ 15.56	0%	$0.00	
21185	TX1	618139	510529	4/11/2015	4/17/2015	4/11/2015	4/17/2015	TX433	1	1	21185	1	HIDALGO COUNTY	Drug	Basic Coverage	847423046	1821016627	150976896875011	Family Member	4/7/2015	$ 1.20	$ 1.20	0%	$0.00	
21185	TX1	618139	510529	4/11/2015	4/17/2015	4/11/2015	4/17/2015	TX433	1	1	21185	1	HIDALGO COUNTY	Drug	Basic Coverage	847423046	1821016627	150976899225019	Family Member	4/7/2015	$ 32.20	$ 32.20	0%	$0.00	
21185	TX1	618139	510529	4/11/2015	4/17/2015	4/11/2015	4/17/2015	TX433	1	1	21185	1	HIDALGO COUNTY	Drug	Basic Coverage	846842012	1841217072	150973306323012	Single	4/7/2015	$ 29.39	$ 29.39	0%	$0.00	
21185	TX1	618139	510529	4/11/2015	4/17/2015	4/11/2015	4/17/2015	TX433	1	1	21185	1	HIDALGO COUNTY	Drug	Basic Coverage	846842012	1841217072	150995246889001	Single	4/9/2015	$ 4.63	$ 4.63	0%	$0.00	
21185	TX1	618139	510529	4/11/2015	4/17/2015	4/11/2015	4/17/2015	TX433	1	1	21185	1	HIDALGO COUNTY	Drug	Basic Coverage	840860803	1508975921	150903102310022	Single	3/31/2015	$ (518.08)	$ (518.08)	0%	$0.00	
21185	TX1	618139	510529	4/11/2015	4/17/2015	4/11/2015	4/17/2015	TX433	1	1	21185	1	HIDALGO COUNTY	Drug	Basic Coverage	839139929	1952645889	150976122448030	Single	4/7/2015	$ 27.58	$ 27.58	0%	$0.00	
21185	TX1	618139	510529	4/11/2015	4/17/2015	4/11/2015	4/17/2015	TX433	1	1	21185	1	HIDALGO COUNTY	Drug	Basic Coverage	836443978	1699959940	150994753513025	Family Member	4/9/2015	$ 10.11	$ 10.11	0%	$0.00	
21185	TX1	618139	510529	4/11/2015	4/17/2015	4/11/2015	4/17/2015	TX433	1	1	21185	1	HIDALGO COUNTY	Drug	Basic Coverage	840371242	1932525987	150965538764030	Family Member	4/6/2015	$ 10.24	$ 10.24	0%	$0.00	
21185	TX1	618139	510529	4/11/2015	4/17/2015	4/11/2015	4/17/2015	TX433	1	1	21185	1	HIDALGO COUNTY	Drug	Basic Coverage	840371242	1932525987	150975841467003	Family Member	4/7/2015	$ 15.35	$ 15.35	0%	$0.00	
21185	TX1	618139	510529	4/11/2015	4/17/2015	4/11/2015	4/17/2015	TX433	1	1	21185	1	HIDALGO COUNTY	Drug	Basic Coverage	841709992	1841505161	150965527682020	Single	4/6/2015	$ 0.05	$ 0.05	0%	$0.00	
21185	TX1	618139	510529	4/11/2015	4/17/2015	4/11/2015	4/17/2015	TX433	1	1	21185	1	HIDALGO COUNTY	Drug	Basic Coverage	840778165	1821016627	150986161156018	Single	4/8/2015	$ 175.49	$ 175.49	0%	$0.00	
21185	TX1	618139	510529	4/11/2015	4/17/2015	4/11/2015	4/17/2015	TX433	1	1	21185	1	HIDALGO COUNTY	Drug	Basic Coverage	841038014	1871602201	150944430910015	Family Member	4/4/2015	$ 70.72	$ 70.72	0%	$0.00	
21185	TX1	618139	510529	4/11/2015	4/17/2015	4/11/2015	4/17/2015	TX433	1	1	21185	1	HIDALGO COUNTY	Drug	Basic Coverage	835209208	1225147655	150965813961013	Single	4/6/2015	$ 32.02	$ 32.02	0%	$0.00	
21185	TX1	618139	510529	4/11/2015	4/17/2015	4/11/2015	4/17/2015	TX433	1	1	21185	1	HIDALGO COUNTY	Drug	Basic Coverage	838870314	1770810855	151003456353006	Single	4/10/2015	$ 2,944.90	$ 2,944.90	0%	$0.00	
21185	TX1	618139	510529	4/11/2015	4/17/2015	4/11/2015	4/17/2015	TX433	1	1	21185	1	HIDALGO COUNTY	Drug	Basic Coverage	840824639	1508975921	150893207157012	Single	3/30/2015	$ (13.22)	$ (13.22)	0%	$0.00	

Account	Corporate Entity	Invoice Profile	Invoice Number	InvcPerFrDt	InvcPerToDt	ClmPerFrDt	ClmPerToDt	BARS CustNbr	Settlement Nbr	Association Nbr	Group Nbr	Section Nbr	Group Name	Coverage	Claim Type	Member ID	Provider ID	Document Control	Tier	Service Date	Gross Amt	Net Amt	Fee Percent	Fee Amt	Case Nbr
21185	TX1	618139	510529	4/11/2015	4/17/2015	4/11/2015	4/17/2015	TX433	1	1	21185	1	HIDALGO COUNTY	Drug	Basic Coverage	831343001	1306928361	150966043107007	Family Member	4/6/2015	$ 10.79	$ 10.79	0%	$0.00	
21185	TX1	618139	510529	4/11/2015	4/17/2015	4/11/2015	4/17/2015	TX433	1	1	21185	1	HIDALGO COUNTY	Drug	Basic Coverage	836792605	1225147655	150943682616014	Family Member	4/4/2015	$ 170.91	$ 170.91	0%	$0.00	
21185	TX1	618139	510529	4/11/2015	4/17/2015	4/11/2015	4/17/2015	TX433	1	1	21185	1	HIDALGO COUNTY	Drug	Basic Coverage	836792605	1225147655	150943683184011	Family Member	4/4/2015	$ 12.29	$ 12.29	0%	$0.00	
21185	TX1	618139	510529	4/11/2015	4/17/2015	4/11/2015	4/17/2015	TX433	1	1	21185	1	HIDALGO COUNTY	Drug	Basic Coverage	820052966	1841505161	150973938752026	Family Member	4/7/2015	$ 387.83	$ 387.83	0%	$0.00	
21185	TX1	618139	510529	4/11/2015	4/17/2015	4/11/2015	4/17/2015	TX433	1	1	21185	1	HIDALGO COUNTY	Drug	Basic Coverage	820052966	1841505161	150973951567024	Family Member	4/7/2015	$ 11.19	$ 11.19	0%	$0.00	
21185	TX1	618139	510529	4/11/2015	4/17/2015	4/11/2015	4/17/2015	TX433	1	1	21185	1	HIDALGO COUNTY	Drug	Basic Coverage	840416366	1386850568	150995180038021	Single	4/9/2015	$ 2.78	$ 2.78	0%	$0.00	
21185	TX1	618139	510529	4/11/2015	4/17/2015	4/11/2015	4/17/2015	TX433	1	1	21185	1	HIDALGO COUNTY	Drug	Basic Coverage	840416366	1386850568	150995206945002	Single	4/9/2015	$ 262.11	$ 262.11	0%	$0.00	
21185	TX1	618139	510529	4/11/2015	4/17/2015	4/11/2015	4/17/2015	TX433	1	1	21185	1	HIDALGO COUNTY	Drug	Basic Coverage	839966460	1508975921	150962683767014	Family Member	4/6/2015	$ 6.00	$ 6.00	0%	$0.00	
21185	TX1	618139	510529	4/11/2015	4/17/2015	4/11/2015	4/17/2015	TX433	1	1	21185	1	HIDALGO COUNTY	Drug	Basic Coverage	843837442	1225147648	150855835751030	Single	3/26/2015	$ (1,234.51)	$ (1,234.51)	0%	$0.00	
21185	TX1	618139	510529	4/11/2015	4/17/2015	4/11/2015	4/17/2015	TX433	1	1	21185	1	HIDALGO COUNTY	Drug	Basic Coverage	843837442	1225147648	150974710454005	Single	4/7/2015	$ 1,234.51	$ 1,234.51	0%	$0.00	
21185	TX1	618139	510529	4/11/2015	4/17/2015	4/11/2015	4/17/2015	TX433	1	1	21185	1	HIDALGO COUNTY	Drug	Basic Coverage	839508006	1225147648	150963720049023	Family Member	4/6/2015	$ 579.71	$ 579.71	0%	$0.00	
21185	TX1	618139	510529	4/11/2015	4/17/2015	4/11/2015	4/17/2015	TX433	1	1	21185	1	HIDALGO COUNTY	Drug	Basic Coverage	829050971	1386850568	150965721701025	Family Member	4/6/2015	$ 16.41	$ 16.41	0%	$0.00	
21185	TX1	618139	510529	4/11/2015	4/17/2015	4/11/2015	4/17/2015	TX433	1	1	21185	1	HIDALGO COUNTY	Drug	Basic Coverage	849183465	1952410946	150972690918029	Family Member	4/7/2015	$ 9.54	$ 9.54	0%	$0.00	
21185	TX1	618139	510529	4/11/2015	4/17/2015	4/11/2015	4/17/2015	TX433	1	1	21185	1	HIDALGO COUNTY	Drug	Basic Coverage	849183465	1740389139	150984174232021	Single	4/8/2015	$ 303.38	$ 303.38	0%	$0.00	
21185	TX1	618139	510529	4/11/2015	4/17/2015	4/11/2015	4/17/2015	TX433	1	1	21185	1	HIDALGO COUNTY	Drug	Basic Coverage	840701621	1396714903	150965278722018	Single	4/6/2015	$ 0.43	$ 0.43	0%	$0.00	
21185	TX1	618139	510529	4/11/2015	4/17/2015	4/11/2015	4/17/2015	TX433	1	1	21185	1	HIDALGO COUNTY	Drug	Basic Coverage	834902022	1851400279	150993941952003	Family Member	4/9/2015	$ 110.54	$ 110.54	0%	$0.00	
21185	TX1	618139	510529	4/11/2015	4/17/2015	4/11/2015	4/17/2015	TX433	1	1	21185	1	HIDALGO COUNTY	Drug	Basic Coverage	840185336	1043564578	150966092438022	Family Member	4/6/2015	$ 47.47	$ 47.47	0%	$0.00	
21185	TX1	618139	510529	4/11/2015	4/17/2015	4/11/2015	4/17/2015	TX433	1	1	21185	1	HIDALGO COUNTY	Drug	Basic Coverage	840185336	1043564578	150966104167027	Family Member	4/6/2015	$ 12.19	$ 12.19	0%	$0.00	
21185	TX1	618139	510529	4/11/2015	4/17/2015	4/11/2015	4/17/2015	TX433	1	1	21185	1	HIDALGO COUNTY	Drug	Basic Coverage	840185336	1043564578	150955554223014	Single	4/5/2015	$ 73.99	$ 73.99	0%	$0.00	
21185	TX1	618139	510529	4/11/2015	4/17/2015	4/11/2015	4/17/2015	TX433	1	1	21185	1	HIDALGO COUNTY	Drug	Basic Coverage	840185336	1043564578	150955842492019	Single	4/5/2015	$ 32.02	$ 32.02	0%	$0.00	
21185	TX1	618139	510529	4/11/2015	4/17/2015	4/11/2015	4/17/2015	TX433	1	1	21185	1	HIDALGO COUNTY	Drug	Basic Coverage	844975705	1043382302	151002724302028	Family Member	4/10/2015	$ 5,354.82	$ 5,354.82	0%	$0.00	
21185	TX1	618139	510529	4/11/2015	4/17/2015	4/11/2015	4/17/2015	TX433	1	1	21185	1	HIDALGO COUNTY	Drug	Basic Coverage	834591819	1174658397	150973885804023	Single	4/7/2015	$ 190.46	$ 190.46	0%	$0.00	
21185	TX1	618139	510529	4/11/2015	4/17/2015	4/11/2015	4/17/2015	TX433	1	1	21185	1	HIDALGO COUNTY	Drug	Basic Coverage	834297604	1033479241	150980011043020	Single	4/8/2015	$ 12.69	$ 12.69	0%	$0.00	
21185	TX1	618139	510529	4/11/2015	4/17/2015	4/11/2015	4/17/2015	TX433	1	1	21185	1	HIDALGO COUNTY	Drug	Basic Coverage	841488002	1528387693	150873582868014	Single	3/28/2015	$ (190.68)	$ (190.68)	0%	$0.00	
21185	TX1	618139	510529	4/11/2015	4/17/2015	4/11/2015	4/17/2015	TX433	1	1	21185	1	HIDALGO COUNTY	Drug	Basic Coverage	829131943	1306851464	150986680126027	Single	4/8/2015	$ 342.28	$ 342.28	0%	$0.00	
21185	TX1	618139	510529	4/11/2015	4/17/2015	4/11/2015	4/17/2015	TX433	1	1	21185	1	HIDALGO COUNTY	Drug	Basic Coverage	829131943	1306851464	150986681568018	Single	4/8/2015	$ 592.21	$ 592.21	0%	$0.00	
21185	TX1	618139	510529	4/11/2015	4/17/2015	4/11/2015	4/17/2015	TX433	1	1	21185	1	HIDALGO COUNTY	Drug	Basic Coverage	829131943	1306851464	150986687282027	Single	4/8/2015	$ 0.79	$ 0.79	0%	$0.00	
21185	TX1	618139	510529	4/11/2015	4/17/2015	4/11/2015	4/17/2015	TX433	1	1	21185	1	HIDALGO COUNTY	Drug	Basic Coverage	829131943	1306851464	150986698965001	Single	4/8/2015	$ 231.93	$ 231.93	0%	$0.00	
21185	TX1	618139	510529	4/11/2015	4/17/2015	4/11/2015	4/17/2015	TX433	1	1	21185	1	HIDALGO COUNTY	Drug	Basic Coverage	820544454	1952410946	150966544093026	Family Member	4/6/2015	$ 59.96	$ 59.96	0%	$0.00	
21185	TX1	618139	510529	4/11/2015	4/17/2015	4/11/2015	4/17/2015	TX433	1	1	21185	1	HIDALGO COUNTY	Drug	Basic Coverage	841219078	1720093800	150995108569024	Family Member	4/9/2015	$ 319.27	$ 319.27	0%	$0.00	
21185	TX1	618139	510529	4/11/2015	4/17/2015	4/11/2015	4/17/2015	TX433	1	1	21185	1	HIDALGO COUNTY	Drug	Basic Coverage	841219078	1720093800	150995211556016	Family Member	4/9/2015	$ 342.28	$ 342.28	0%	$0.00	
21185	TX1	618139	510529	4/11/2015	4/17/2015	4/11/2015	4/17/2015	TX433	1	1	21185	1	HIDALGO COUNTY	Drug	Basic Coverage	849779907	1841505161	150983184889007	Single	4/8/2015	$ 229.76	$ 229.76	0%	$0.00	
21185	TX1	618139	510529	4/11/2015	4/17/2015	4/11/2015	4/17/2015	TX433	1	1	21185	1	HIDALGO COUNTY	Drug	Basic Coverage	840820931	1053551598	150972961025005	Single	4/7/2015	$ 8.84	$ 8.84	0%	$0.00	
21185	TX1	618139	510529	4/11/2015	4/17/2015	4/11/2015	4/17/2015	TX433	1	1	21185	1	HIDALGO COUNTY	Drug	Basic Coverage	842306284	1356450324	151007115546012	Family Member	4/10/2015	$ 27.66	$ 27.66	0%	$0.00	
21185	TX1	618139	510529	4/11/2015	4/17/2015	4/11/2015	4/17/2015	TX433	1	1	21185	1	HIDALGO COUNTY	Drug	Basic Coverage	841143215	1518134022	151006413866011	Family Member	1/2/2015	$ 203.82	$ 203.82	0%	$0.00	
21185	TX1	618139	510529	4/11/2015	4/17/2015	4/11/2015	4/17/2015	TX433	1	1	21185	1	HIDALGO COUNTY	Drug	Basic Coverage	841143215	1518134022	151006423601023	Family Member	1/28/2015	$ 203.82	$ 203.82	0%	$0.00	
21185	TX1	618139	510529	4/11/2015	4/17/2015	4/11/2015	4/17/2015	TX433	1	1	21185	1	HIDALGO COUNTY	Drug	Basic Coverage	841143215	1518134022	151006423586027	Family Member	1/28/2015	$ 261.80	$ 261.80	0%	$0.00	
21185	TX1	618139	510529	4/11/2015	4/17/2015	4/11/2015	4/17/2015	TX433	1	1	21185	1	HIDALGO COUNTY	Drug	Basic Coverage	837563528	1306920996	151003314825024	Single	4/10/2015	$ 316.10	$ 316.10	0%	$0.00	
21185	TX1	618139	510529	4/11/2015	4/17/2015	4/11/2015	4/17/2015	TX433	1	1	21185	1	HIDALGO COUNTY	Drug	Basic Coverage	845649827	1790123628	150996149388023	Single	4/9/2015	$ 11.03	$ 11.03	0%	$0.00	
21185	TX1	618139	510529	4/11/2015	4/17/2015	4/11/2015	4/17/2015	TX433	1	1	21185	1	HIDALGO COUNTY	Drug	Basic Coverage	839026082	1699979575	150996142747022	Single	4/9/2015	$ 912.12	$ 912.12	0%	$0.00	
21185	TX1	618139	510529	4/11/2015	4/17/2015	4/11/2015	4/17/2015	TX433	1	1	21185	1	HIDALGO COUNTY	Drug	Basic Coverage	837172414	1437403565	151003257702013	Family Member	4/10/2015	$ 10.06	$ 10.06	0%	$0.00	
21185	TX1	618139	510529	4/11/2015	4/17/2015	4/11/2015	4/17/2015	TX433	1	1	21185	1	HIDALGO COUNTY	Drug	Basic Coverage	837172414	1437403565	151003264257013	Family Member	4/10/2015	$ 2.37	$ 2.37	0%	$0.00	
21185	TX1	618139	510529	4/11/2015	4/17/2015	4/11/2015	4/17/2015	TX433	1	1	21185	1	HIDALGO COUNTY	Drug	Basic Coverage	840962485	1477635423	150996901105023	Single	4/9/2015	$ 0.84	$ 0.84	0%	$0.00	
21185	TX1	618139	510529	4/11/2015	4/17/2015	4/11/2015	4/17/2015	TX433	1	1	21185	1	HIDALGO COUNTY	Drug	Basic Coverage	849131265	1235248642	150963865262010	Single	4/6/2015	$ 22.08	$ 22.08	0%	$0.00	
21185	TX1	618139	510529	4/11/2015	4/17/2015	4/11/2015	4/17/2015	TX433	1	1	21185	1	HIDALGO COUNTY	Drug	Basic Coverage	845730442	1578580700	150855444179024	Single	3/26/2015	$ (131.69)	$ (131.69)	0%	$0.00	
21185	TX1	618139	510529	4/11/2015	4/17/2015	4/11/2015	4/17/2015	TX433	1	1	21185	1	HIDALGO COUNTY	Drug	Basic Coverage	844713002	1851400279	150971747658025	Single	4/7/2015	$ 3.43	$ 3.43	0%	$0.00	
21185	TX1	618139	510529	4/11/2015	4/17/2015	4/11/2015	4/17/2015	TX433	1	1	21185	1	HIDALGO COUNTY	Drug	Basic Coverage	836189939	1366725046	150971445122002	Single	4/7/2015	$ 12.08	$ 12.08	0%	$0.00	
21185	TX1	618139	510529	4/11/2015	4/17/2015	4/11/2015	4/17/2015	TX433	1	1	21185	1	HIDALGO COUNTY	Drug	Basic Coverage	836189939	1366725046	150971445142011	Single	4/7/2015	$ 9.89	$ 9.89	0%	$0.00	
21185	TX1	618139	510529	4/11/2015	4/17/2015	4/11/2015	4/17/2015	TX433	1	1	21185	1	HIDALGO COUNTY	Drug	Basic Coverage	843819866	1053326652	150966042750028	Family Member	4/6/2015	$ 19.80	$ 19.80	0%	$0.00	
21185	TX1	618139	510529	4/11/2015	4/17/2015	4/11/2015	4/17/2015	TX433	1	1	21185	1	HIDALGO COUNTY	Drug	Basic Coverage	839545059	1932475241	150993950640017	Family Member	4/9/2015	$ 29.97	$ 29.97	0%	$0.00	
21185	TX1	618139	510529	4/11/2015	4/17/2015	4/11/2015	4/17/2015	TX433	1	1	21185	1	HIDALGO COUNTY	Drug	Basic Coverage	843819866	1053326652	150966031432013	Family Member	4/6/2015	$ 19.80	$ 19.80	0%	$0.00	
21185	TX1	618139	510529	4/11/2015	4/17/2015	4/11/2015	4/17/2015	TX433	1	1	21185	1	HIDALGO COUNTY	Drug	Basic Coverage	843819866	1053326652	151003773616015	Family Member	4/10/2015	$ 2.16	$ 2.16	0%	$0.00	
21185	TX1	618139	510529	4/11/2015	4/17/2015	4/11/2015	4/17/2015	TX433	1	1	21185	1	HIDALGO COUNTY	Drug	Basic Coverage	837490557	1568559763	150976188811003	Family Member	4/7/2015	$ 9.68	$ 9.68	0%	$0.00	
21185	TX1	618139	510529	4/11/2015	4/17/2015	4/11/2015	4/17/2015	TX433	1	1	21185	1	HIDALGO COUNTY	Drug	Basic Coverage	841469736	1437403565	150960067086019	Single	4/6/2015	$ 120.60	$ 120.60	0%	$0.00	
21185	TX1	618139	510529	4/11/2015	4/17/2015	4/11/2015	4/17/2015	TX433	1	1	21185	1	HIDALGO COUNTY	Drug	Basic Coverage	837516641	1699979575	150923313580003	Single	4/2/2015	$ (27.82)	$ (27.82)	0%	$0.00	
21185	TX1	618139	510529	4/11/2015	4/17/2015	4/11/2015	4/17/2015	TX433	1	1	21185	1	HIDALGO COUNTY	Drug	Basic Coverage	838976686	1225317084	150932984463027	Family Member	4/3/2015	$ (45.30)	$ (45.30)	0%	$0.00	
21185	TX1	618139	510529	4/11/2015	4/17/2015	4/11/2015	4/17/2015	TX433	1	1	21185	1	HIDALGO COUNTY	Drug	Basic Coverage	838976686	1225317084	150932984463027	Family Member	4/3/2015	$ 145.89	$ 145.89	0%	$0.00	
21185	TX1	618139	510529	4/11/2015	4/17/2015	4/11/2015	4/17/2015	TX433	1	1	21185	1	HIDALGO COUNTY	Drug	Basic Coverage	838782401	1114932191	150954595157023	Single	4/5/2015	$ 80.67	$ 80.67	0%	$0.00	
21185	TX1	618139	510529	4/11/2015	4/17/2015	4/11/2015	4/17/2015	TX433	1	1	21185	1	HIDALGO COUNTY	Drug	Basic Coverage	839350893	1821016627	150944105743007	Family Member	4/4/2015	$ 89.16	$ 89.16	0%	$0.00	
21185	TX1	618139	510529	4/11/2015	4/17/2015	4/11/2015	4/17/2015	TX433	1	1	21185	1	HIDALGO COUNTY	Drug	Basic Coverage	836365461	1578792073	150997168895023	Family Member	4/9/2015	$ 1.68	$ 1.68	0%	$0.00	
21185	TX1	618139	510529	4/11/2015	4/17/2015	4/11/2015	4/17/2015	TX433	1	1	21185	1	HIDALGO COUNTY	Drug	Basic Coverage	840409263	1871602201	150993745954018	Family Member	4/9/2015	$ 13.48	$ 13.48	0%	$0.00	
21185	TX1	618139	510529	4/11/2015	4/17/2015	4/11/2015	4/17/2015	TX433	1	1	21185	1	HIDALGO COUNTY	Drug	Basic Coverage	847735342	1235248642	150985441791011	Family Member	4/8/2015	$ 358.98	$ 358.98	0%	$0.00	
21185	TX1	618139	510529	4/11/2015	4/17/2015	4/11/2015	4/17/2015	TX433	1	1	21185	1	HIDALGO COUNTY	Drug	Basic Coverage	847735342	1235248642	150985482598015	Family Member	4/8/2015	$ 19.41	$ 19.41	0%	$0.00	
21185	TX1	618139	510529	4/11/2015	4/17/2015	4/11/2015	4/17/2015	TX433	1	1	21185	1	HIDALGO COUNTY	Drug	Basic Coverage	836512483	1285743609	150945306186012	Family Member	4/4/2015	$ 5.93	$ 5.93	0%	$0.00	
21185	TX1	618139	510529	4/11/2015	4/17/2015	4/11/2015	4/17/2015	TX433	1	1	21185	1	HIDALGO COUNTY	Drug	Basic Coverage	847740336	1699979575	150977384332009	Family Member	4/7/2015	$ 21.76	$ 21.76	0%	$0.00	
21185	TX1	618139	510529	4/11/2015	4/17/2015	4/11/2015	4/17/2015	TX433	1	1	21185	1	HIDALGO COUNTY	Drug	Basic Coverage	839970144	1699979575	150905452137006	Single	3/31/2015	$ (4.00)	$ (4.00)	0%	$0.00	
21185	TX1	618139	510529	4/11/2015	4/17/2015	4/11/2015	4/17/2015	TX433	1	1	21185	1	HIDALGO COUNTY	Drug	Basic Coverage	838644849	1417042268	150973738247012	Single	4/7/2015	$ 1.94	$ 1.94	0%	$0.00	
21185	TX1	618139	510529	4/11/2015	4/17/2015	4/11/2015	4/17/2015	TX433	1	1	21185	1	HIDALGO COUNTY	Drug	Basic Coverage	846816898	1407949217	151006198698003	Single	4/10/2015	$ 10.35	$ 10.35	0%	$0.00	
21185	TX1	618139	510529	4/11/2015	4/17/2015	4/11/2015	4/17/2015	TX433	1	1	21185	1	HIDALGO COUNTY	Drug	Basic Coverage	820179322	1528387693	150974028681024	Single	4/7/2015	$ 21.47	$ 21.47	0%	$0.00	
21185	TX1	618139	510529	4/11/2015	4/17/2015	4/11/2015	4/17/2015	TX433	1	1	21185	1	HIDALGO COUNTY	Drug	Basic Coverage	839431646	1578792073	150965689178025	Single	4/6/2015	$ 135.63	$ 135.63	0%	$0.00	
21185	TX1	618139	510529	4/11/2015	4/17/2015	4/11/2015	4/17/2015	TX433	1	1	21185	1	HIDALGO COUNTY	Drug	Basic Coverage	839431646	1578792073	150965689401008	Single	4/6/2015	$ 743.17	$ 743.17	0%	$0.00	

Account	Corporate Entity	Invoice Profile	Invoice Number	InvcPerFrDt	InvcPerToDt	ClmPerFrDt	ClmPerToDt	BARS CustNbr	Settlement Nbr	Association Nbr	Group Nbr	Section Nbr	Group Name	Coverage	Claim Type	Member ID	Provider ID	Document Control	Tier	Service Date	Gross Amt	Net Amt	Fee Percent	Fee Amt	Case Nbr
21185	TX1	618139	510529	4/11/2015	4/17/2015	4/11/2015	4/17/2015	TX433	1	1	21185	1	HIDALGO COUNTY	Drug	Basic Coverage	839431646	1578792073	150976223584020	Single	4/7/2015	$ 16.38	$ 16.38	0%	$0.00	
21185	TX1	618139	510529	4/11/2015	4/17/2015	4/11/2015	4/17/2015	TX433	1	1	21185	1	HIDALGO COUNTY	Drug	Basic Coverage	837600398	1225140130	150996728154002	Family Member	4/9/2015	$ 170.01	$ 170.01	0%	$0.00	
21185	TX1	618139	510529	4/11/2015	4/17/2015	4/11/2015	4/17/2015	TX433	1	1	21185	1	HIDALGO COUNTY	Drug	Basic Coverage	837600398	1225140130	150996732019017	Family Member	4/9/2015	$ 181.48	$ 181.48	0%	$0.00	
21185	TX1	618139	510529	4/11/2015	4/17/2015	4/11/2015	4/17/2015	TX433	1	1	21185	1	HIDALGO COUNTY	Drug	Basic Coverage	837600398	1225140130	150996734754004	Family Member	4/9/2015	$ 8.14	$ 8.14	0%	$0.00	
21185	TX1	618139	510529	4/11/2015	4/17/2015	4/11/2015	4/17/2015	TX433	1	1	21185	1	HIDALGO COUNTY	Drug	Basic Coverage	843304902	1497197693	150984769595010	Family Member	4/8/2015	$ 223.81	$ 223.81	0%	$0.00	
21185	TX1	618139	510529	4/11/2015	4/17/2015	4/11/2015	4/17/2015	TX433	1	1	21185	1	HIDALGO COUNTY	Drug	Basic Coverage	843304902	1497197693	150984849545018	Family Member	4/8/2015	$ 628.39	$ 628.39	0%	$0.00	
21185	TX1	618139	510529	4/11/2015	4/17/2015	4/11/2015	4/17/2015	TX433	1	1	21185	1	HIDALGO COUNTY	Drug	Basic Coverage	843304902	1497197693	151003088688027	Family Member	4/10/2015	$ 2,835.66	$ 2,835.66	0%	$0.00	
21185	TX1	618139	510529	4/11/2015	4/17/2015	4/11/2015	4/17/2015	TX433	1	1	21185	1	HIDALGO COUNTY	Drug	Basic Coverage	840690987	1952410946	151003665366027	Family Member	4/10/2015	$ 25.74	$ 25.74	0%	$0.00	
																			BASIC PLAN:		**$ 129,066.81**	**$ 129,066.81**			
21185	TX1	618139	510529	4/11/2015	4/17/2015	4/11/2015	4/17/2015	TX433	1	1	21185	11	HIDALGO COUNTY	Blue Cross	Basic Coverage	843371205	1053317362	00002015106506472W0X	Single	4/14/2015	$ 47.66	$ 47.66	0%	$0.00	
21185	TX1	618139	510529	4/11/2015	4/17/2015	4/11/2015	4/17/2015	TX433	1	1	21185	11	HIDALGO COUNTY	Blue Cross	Basic Coverage	840067388	1053317362	00002015103503 7Z970X	Family Member	4/9/2015	$ 869.92	$ 869.92	0%	$0.00	
21185	TX1	618139	510529	4/11/2015	4/17/2015	4/11/2015	4/17/2015	TX433	1	1	21185	11	HIDALGO COUNTY	Blue Cross	Basic Coverage	844217831	1861488579	00002015104503S38720X	Family Subscriber	4/8/2015	$ 83.00	$ 83.00	0%	$0.00	
21185	TX1	618139	510529	4/11/2015	4/17/2015	4/11/2015	4/17/2015	TX433	1	1	21185	11	HIDALGO COUNTY	Blue Cross	Basic Coverage	844217831	1861488579	00002015104503C6160X	Family Subscriber	4/11/2015	$ 749.40	$ 749.40	0%	$0.00	
21185	TX1	618139	510529	4/11/2015	4/17/2015	4/11/2015	4/17/2015	TX433	1	1	21185	11	HIDALGO COUNTY	Blue Cross	Basic Coverage	834676620	1053317362	00002015105507 5Q020X	Family Subscriber	4/10/2015	$ 263.15	$ 263.15	0%	$0.00	
21185	TX1	618139	510529	4/11/2015	4/17/2015	4/11/2015	4/17/2015	TX433	1	1	21185	11	HIDALGO COUNTY	Blue Cross	Basic Coverage	837908347	1053317362	00002015107504 4F470X	Family Member	4/14/2015	$ 904.75	$ 904.75	0%	$0.00	
21185	TX1	618139	510529	4/11/2015	4/17/2015	4/11/2015	4/17/2015	TX433	1	1	21185	11	HIDALGO COUNTY	Blue Cross	Basic Coverage	843605213	1053317362	00002015106504520W0X	Single	4/14/2015	$ 39.10	$ 39.10	0%	$0.00	
21185	TX1	618139	510529	4/11/2015	4/17/2015	4/11/2015	4/17/2015	TX433	1	1	21185	11	HIDALGO COUNTY	Blue Cross	Basic Coverage	843636299	1053317362	00002015079 50F51850X	Family Member	3/17/2015	$ 606.87	$ 606.87	0%	$0.00	
21185	TX1	618139	510529	4/11/2015	4/17/2015	4/11/2015	4/17/2015	TX433	1	1	21185	11	HIDALGO COUNTY	Blue Cross	Basic Coverage	841692795	1861488579	00002015057 5010X730X	Family Subscriber	2/20/2015	$ (1,320.03)	$ (1,320.03)	0%	$0.00	
21185	TX1	618139	510529	4/11/2015	4/17/2015	4/11/2015	4/17/2015	TX433	1	1	21185	11	HIDALGO COUNTY	Blue Cross	Basic Coverage	841692795	1861488579	00002015057 5010X730X	Family Subscriber	2/20/2015	$ 1,320.05	$ 1,320.05	0%	$0.00	
21185	TX1	618139	510529	4/11/2015	4/17/2015	4/11/2015	4/17/2015	TX433	1	1	21185	11	HIDALGO COUNTY	Blue Cross	Basic Coverage	841692795	1053317362	00002015106504434W0X	Family Member	4/13/2015	$ 17.15	$ 17.15	0%	$0.00	
21185	TX1	618139	510529	4/11/2015	4/17/2015	4/11/2015	4/17/2015	TX433	1	1	21185	11	HIDALGO COUNTY	Blue Cross	Basic Coverage	830642176	1619924719	00002015085506270V0X	Single	3/21/2015	$ (3,113.60)	$ (3,113.60)	0%	$0.00	
21185	TX1	618139	510529	4/11/2015	4/17/2015	4/11/2015	4/17/2015	TX433	1	1	21185	11	HIDALGO COUNTY	Blue Cross	Basic Coverage	830642176	1619924719	00002015085506270V0X	Single	3/21/2015	$ 3,216.80	$ 3,216.80	0%	$0.00	
21185	TX1	618139	510529	4/11/2015	4/17/2015	4/11/2015	4/17/2015	TX433	1	1	21185	11	HIDALGO COUNTY	Blue Cross	Basic Coverage	845079815	1770573586	00002015104503S35590X	Family Subscriber	4/8/2015	$ 286.59	$ 286.59	0%	$0.00	
21185	TX1	618139	510529	4/11/2015	4/17/2015	4/11/2015	4/17/2015	TX433	1	1	21185	11	HIDALGO COUNTY	Blue Cross	Basic Coverage	845947988	1053317362	00002015104503G37510X	Family Member	4/10/2015	$ 124.80	$ 124.80	0%	$0.00	
21185	TX1	618139	510529	4/11/2015	4/17/2015	4/11/2015	4/17/2015	TX433	1	1	21185	11	HIDALGO COUNTY	Blue Cross	Basic Coverage	838714261	1053317362	00002015103504 3Y230X	Family Subscriber	4/9/2015	$ 152.59	$ 152.59	0%	$0.00	
21185	TX1	618139	510529	4/11/2015	4/17/2015	4/11/2015	4/17/2015	TX433	1	1	21185	11	HIDALGO COUNTY	Blue Cross	Basic Coverage	842304384	1174582050	00002015100502873Y0X	Single	3/4/2015	$ 5,381.55	$ 5,381.55	0%	$0.00	
21185	TX1	618139	510529	4/11/2015	4/17/2015	4/11/2015	4/17/2015	TX433	1	1	21185	11	HIDALGO COUNTY	Blue Cross	Basic Coverage	842304384	1053317362	00002015107505 7F800X	Single	4/15/2015	$ 257.35	$ 257.35	0%	$0.00	
21185	TX1	618139	510529	4/11/2015	4/17/2015	4/11/2015	4/17/2015	TX433	1	1	21185	11	HIDALGO COUNTY	Blue Cross	Basic Coverage	838195834	1053317362	00002015105507 5Q270X	Family Subscriber	4/13/2015	$ 489.84	$ 489.84	0%	$0.00	
21185	TX1	618139	510529	4/11/2015	4/17/2015	4/11/2015	4/17/2015	TX433	1	1	21185	11	HIDALGO COUNTY	Blue Cross	Basic Coverage	834388507	1053317362	00002015079 50F48680X	Family Subscriber	3/16/2015	$ 75.41	$ 75.41	0%	$0.00	
21185	TX1	618139	510529	4/11/2015	4/17/2015	4/11/2015	4/17/2015	TX433	1	1	21185	11	HIDALGO COUNTY	Blue Cross	Basic Coverage	844678967	1154618742	00002015103508 3Y460X	Family Member	4/7/2015	$ 324.86	$ 324.86	0%	$0.00	
21185	TX1	618139	510529	4/11/2015	4/17/2015	4/11/2015	4/17/2015	TX433	1	1	21185	11	HIDALGO COUNTY	Blue Cross	Basic Coverage	832979398	1205833985	00002015106509087Y0X	Family Subscriber	4/11/2015	$ 2,528.06	$ 2,528.06	0%	$0.00	
21185	TX1	618139	510529	4/11/2015	4/17/2015	4/11/2015	4/17/2015	TX433	1	1	21185	11	HIDALGO COUNTY	Blue Cross	Basic Coverage	841356474	1053317362	00002015106501302Z0X	Single	4/13/2015	$ 256.86	$ 256.86	0%	$0.00	
21185	TX1	618139	510529	4/11/2015	4/17/2015	4/11/2015	4/17/2015	TX433	1	1	21185	11	HIDALGO COUNTY	Blue Cross	Basic Coverage	840709384	1053317362	00002015103504 3Y460X	Single	4/9/2015	$ 154.39	$ 154.39	0%	$0.00	
21185	TX1	618139	510529	4/11/2015	4/17/2015	4/11/2015	4/17/2015	TX433	1	1	21185	11	HIDALGO COUNTY	Blue Cross	Basic Coverage	841166171	1053317362	00002015104503K24310X	Family Subscriber	4/10/2015	$ 1,595.55	$ 1,595.55	0%	$0.00	
21185	TX1	618139	510529	4/11/2015	4/17/2015	4/11/2015	4/17/2015	TX433	1	1	21185	11	HIDALGO COUNTY	Blue Cross	Basic Coverage	842910985	1053317362	00002015107504 3F370X	Single	4/14/2015	$ 298.66	$ 298.66	0%	$0.00	
21185	TX1	618139	510529	4/11/2015	4/17/2015	4/11/2015	4/17/2015	TX433	1	1	21185	11	HIDALGO COUNTY	Blue Cross	Basic Coverage	833314755	1053317362	00002015107505 9F640X	Family Subscriber	4/15/2015	$ 251.74	$ 251.74	0%	$0.00	
21185	TX1	618139	510529	4/11/2015	4/17/2015	4/11/2015	4/17/2015	TX433	1	1	21185	11	HIDALGO COUNTY	Blue Cross	Basic Coverage	843728443	1053317362	00002015090500 4B070X	Single	3/26/2015	$ 119.42	$ 119.42	0%	$0.00	
21185	TX1	618139	510529	4/11/2015	4/17/2015	4/11/2015	4/17/2015	TX433	1	1	21185	11	HIDALGO COUNTY	Blue Cross	Basic Coverage	839364271	1154392231	00002015099529C3980H	Family Subscriber	3/13/2015	$ 464.00	$ 464.00	0%	$0.00	
21185	TX1	618139	510529	4/11/2015	4/17/2015	4/11/2015	4/17/2015	TX433	1	1	21185	11	HIDALGO COUNTY	Blue Cross	Basic Coverage	839364271	1154392231	00002015099529C3980H	Family Subscriber	3/13/2015	$ 10.05	$ 10.05	0%	$0.00	
21185	TX1	618139	510529	4/11/2015	4/17/2015	4/11/2015	4/17/2015	TX433	1	1	21185	11	HIDALGO COUNTY	Blue Cross	Basic Coverage	839364271	1619924719	00002015103503 4Y900X	Family Subscriber	4/6/2015	$ 973.60	$ 973.60	0%	$0.00	
21185	TX1	618139	510529	4/11/2015	4/17/2015	4/11/2015	4/17/2015	TX433	1	1	21185	11	HIDALGO COUNTY	Blue Cross	Basic Coverage	847210930	1770573586	00002015107505 4K930X	Family Member	4/3/2015	$ 1,864.03	$ 1,864.03	0%	$0.00	
21185	TX1	618139	510529	4/11/2015	4/17/2015	4/11/2015	4/17/2015	TX433	1	1	21185	11	HIDALGO COUNTY	Blue Cross	Basic Coverage	840174520	1053317362	00002015103502 8Z050X	Single	4/8/2015	$ 780.05	$ 780.05	0%	$0.00	
21185	TX1	618139	510529	4/11/2015	4/17/2015	4/11/2015	4/17/2015	TX433	1	1	21185	11	HIDALGO COUNTY	Blue Cross	Basic Coverage	838947389	1770573586	00002015104503S34300X	Single	4/8/2015	$ 162.00	$ 162.00	0%	$0.00	
21185	TX1	618139	510529	4/11/2015	4/17/2015	4/11/2015	4/17/2015	TX433	1	1	21185	11	HIDALGO COUNTY	Blue Cross	Basic Coverage	836014696	1619924719	00002015107505 7F860X	Single	4/10/2015	$ 12,347.21	$ 12,347.21	0%	$0.00	
21185	TX1	618139	510529	4/11/2015	4/17/2015	4/11/2015	4/17/2015	TX433	1	1	21185	11	HIDALGO COUNTY	Blue Cross	Basic Coverage	843537953	1053317362	00002015106504272W0X	Family Subscriber	4/14/2015	$ 259.28	$ 259.28	0%	$0.00	
21185	TX1	618139	510529	4/11/2015	4/17/2015	4/11/2015	4/17/2015	TX433	1	1	21185	11	HIDALGO COUNTY	Blue Cross	Basic Coverage	840949960	1053317362	00002015103501 8Z230X	Family Member	4/8/2015	$ 123.15	$ 123.15	0%	$0.00	
21185	TX1	618139	510529	4/11/2015	4/17/2015	4/11/2015	4/17/2015	TX433	1	1	21185	11	HIDALGO COUNTY	Blue Cross	Basic Coverage	842902519	1770573586	00002015107505 8K100X	Family Member	4/3/2015	$ 2,400.07	$ 2,400.07	0%	$0.00	
21185	TX1	618139	510529	4/11/2015	4/17/2015	4/11/2015	4/17/2015	TX433	1	1	21185	11	HIDALGO COUNTY	Blue Cross	Basic Coverage	837337716	1053317362	00002015103500 7Z350X	Family Member	4/9/2015	$ 245.65	$ 245.65	0%	$0.00	
21185	TX1	618139	510529	4/11/2015	4/17/2015	4/11/2015	4/17/2015	TX433	1	1	21185	11	HIDALGO COUNTY	Blue Cross	Basic Coverage	837337716	1053317362	00002015106501102Z0X	Family Subscriber	4/13/2015	$ 602.57	$ 602.57	0%	$0.00	
21185	TX1	618139	510529	4/11/2015	4/17/2015	4/11/2015	4/17/2015	TX433	1	1	21185	11	HIDALGO COUNTY	Blue Cross	Basic Coverage	837337716	1053317362	00002015103501 4Z240X	Family Member	4/9/2015	$ 245.65	$ 245.65	0%	$0.00	
21185	TX1	618139	510529	4/11/2015	4/17/2015	4/11/2015	4/17/2015	TX433	1	1	21185	11	HIDALGO COUNTY	Blue Cross	Basic Coverage	844991980	1053317362	00002015082506 3X530X	Family Subscriber	3/18/2015	$ 78.42	$ 78.42	0%	$0.00	
21185	TX1	618139	510529	4/11/2015	4/17/2015	4/11/2015	4/17/2015	TX433	1	1	21185	11	HIDALGO COUNTY	Blue Cross	Basic Coverage	844991980	1053317362	00002015107504 0F770X	Family Subscriber	4/14/2015	$ 1,707.84	$ 1,707.84	0%	$0.00	
21185	TX1	618139	510529	4/11/2015	4/17/2015	4/11/2015	4/17/2015	TX433	1	1	21185	11	HIDALGO COUNTY	Blue Cross	Basic Coverage	838452806	1053317362	00002015103503 1Y620X	Single	4/8/2015	$ 17.15	$ 17.15	0%	$0.00	
21185	TX1	618139	510529	4/11/2015	4/17/2015	4/11/2015	4/17/2015	TX433	1	1	21185	11	HIDALGO COUNTY	Blue Cross	Basic Coverage	833480985	1770573586	00002015104503S35170X	Family Member	3/31/2015	$ 587.21	$ 587.21	0%	$0.00	
21185	TX1	618139	510529	4/11/2015	4/17/2015	4/11/2015	4/17/2015	TX433	1	1	21185	11	HIDALGO COUNTY	Blue Cross	Basic Coverage	838125163	1053317362	00002015106501208Z0X	Single	4/13/2015	$ 602.57	$ 602.57	0%	$0.00	
21185	TX1	618139	510529	4/11/2015	4/17/2015	4/11/2015	4/17/2015	TX433	1	1	21185	11	HIDALGO COUNTY	Blue Cross	Basic Coverage	836996188	1053317362	00002015105504 9Q370X	Family Subscriber	2/3/2015	$ 92.32	$ 92.32	0%	$0.00	
21185	TX1	618139	510529	4/11/2015	4/17/2015	4/11/2015	4/17/2015	TX433	1	1	21185	11	HIDALGO COUNTY	Blue Cross	Basic Coverage	841831019	1053317362	00002015106506341W0X	Family Member	4/14/2015	$ 142.94	$ 142.94	0%	$0.00	
21185	TX1	618139	510529	4/11/2015	4/17/2015	4/11/2015	4/17/2015	TX433	1	1	21185	11	HIDALGO COUNTY	Blue Cross	Basic Coverage	903372254	1174582050	00002015104503S41070X	Single	3/27/2015	$ 249.75	$ 249.75	0%	$0.00	
21185	TX1	618139	510529	4/11/2015	4/17/2015	4/11/2015	4/17/2015	TX433	1	1	21185	11	HIDALGO COUNTY	Blue Cross	Basic Coverage	839087224	1053317362	00002015083500C06410X	Family Member	3/21/2015	$ 17.15	$ 17.15	0%	$0.00	
21185	TX1	618139	510529	4/11/2015	4/17/2015	4/11/2015	4/17/2015	TX433	1	1	21185	11	HIDALGO COUNTY	Blue Cross	Basic Coverage	840320256	1699711689	00002015075507 48510X	Family Member	3/2/2015	$ 28.69	$ 28.69	0%	$0.00	
21185	TX1	618139	510529	4/11/2015	4/17/2015	4/11/2015	4/17/2015	TX433	1	1	21185	11	HIDALGO COUNTY	Blue Cross	Basic Coverage	840320256	1699711689	00002015079 5180U0X	Family Member	3/3/2015	$ 28.13	$ 28.13	0%	$0.00	
21185	TX1	618139	510529	4/11/2015	4/17/2015	4/11/2015	4/17/2015	TX433	1	1	21185	11	HIDALGO COUNTY	Blue Cross	Basic Coverage	840320256	1699711689	00002015079 5067X0X	Family Member	3/9/2015	$ 22.50	$ 22.50	0%	$0.00	
21185	TX1	618139	510529	4/11/2015	4/17/2015	4/11/2015	4/17/2015	TX433	1	1	21185	11	HIDALGO COUNTY	Blue Cross	Basic Coverage	840320256	1699711689	00002015089 50D61210X	Family Member	3/17/2015	$ 22.50	$ 22.50	0%	$0.00	
21185	TX1	618139	510529	4/11/2015	4/17/2015	4/11/2015	4/17/2015	TX433	1	1	21185	11	HIDALGO COUNTY	Blue Cross	Basic Coverage	840320256	1699711689	00002015089 50D73540X	Family Member	3/16/2015	$ 45.99	$ 45.99	0%	$0.00	
21185	TX1	618139	510529	4/11/2015	4/17/2015	4/11/2015	4/17/2015	TX433	1	1	21185	11	HIDALGO COUNTY	Blue Cross	Basic Coverage	840320256	1699711689	00002015092 5078J070X	Family Member	3/24/2015	$ 25.32	$ 25.32	0%	$0.00	
21185	TX1	618139	510529	4/11/2015	4/17/2015	4/11/2015	4/17/2015	TX433	1	1	21185	11	HIDALGO COUNTY	Blue Cross	Basic Coverage	840320256	1699711689	00002015092 5083J590X	Family Member	3/23/2015	$ 45.99	$ 45.99	0%	$0.00	
21185	TX1	618139	510529	4/11/2015	4/17/2015	4/11/2015	4/17/2015	TX433	1	1	21185	11	HIDALGO COUNTY	Blue Cross	Basic Coverage	840320256	1699711689	00002015103505 4J520X	Family Member	3/30/2015	$ 45.99	$ 45.99	0%	$0.00	
21185	TX1	618139	510529	4/11/2015	4/17/2015	4/11/2015	4/17/2015	TX433	1	1	21185	11	HIDALGO COUNTY	Blue Cross	Basic Coverage	840320256	1699711689	00002015103505 9J870X	Family Member	3/31/2015	$ 22.50	$ 22.50	0%	$0.00	
21185	TX1	618139	510529	4/11/2015	4/17/2015	4/11/2015	4/17/2015	TX433	1	1	21185	11	HIDALGO COUNTY	Blue Cross	Basic Coverage	820189931	1053317362	00002015090509 7A200X	Single	3/25/2015	$ 119.42	$ 119.42	0%	$0.00	
21185	TX1	618139	510529	4/11/2015	4/17/2015	4/11/2015	4/17/2015	TX433	1	1	21185	11	HIDALGO COUNTY	Blue Cross	Basic Coverage	845692533	1619924719	00002015105503 0T930X	Family Member	4/10/2015	$ 2,480.22	$ 2,480.22	0%	$0.00	

Account	Corporate Entity	Invoice Profile	Invoice Number	InvcPerFrDt	InvcPerToDt	ClmPerFrDt	ClmPerToDt	BARS CustNbr	Settlement Nbr	Association Nbr	Group Nbr	Section Nbr	Group Name	Coverage	Claim Type	Member ID	Provider ID	Document Control	Tier	Service Date	Gross Amt	Net Amt	Fee Percent	Fee Amt	Case Nbr
21185	TX1	618139	510529	4/11/2015	4/17/2015	4/11/2015	4/17/2015	TX433	1	1	21185	11	HIDALGO COUNTY	Blue Cross	Reimbursement	848474994	1760567085	000020140975075V270X	Family Subscriber	2/21/2014	$ (1,014.04)	$ (760.53)	25.00%	$253.51	9254464
21185	TX1	618139	510529	4/11/2015	4/17/2015	4/11/2015	4/17/2015	TX433	1	1	21185	11	HIDALGO COUNTY	Blue Cross	Reimbursement	848474994	1063543445	000020141325007S0D0X	Family Subscriber	2/21/2014	$ (333.24)	$ (249.93)	25.00%	$83.31	9254464
21185	TX1	618139	510529	4/11/2015	4/17/2015	4/11/2015	4/17/2015	TX433	1	1	21185	11	HIDALGO COUNTY	Blue Shield	Basic Coverage	847944428	1043433782	000020151035031 9H00X	Single	4/10/2015	$ 26.79	$ 26.79	0%	$0.00	
21185	TX1	618139	510529	4/11/2015	4/17/2015	4/11/2015	4/17/2015	TX433	1	1	21185	11	HIDALGO COUNTY	Blue Shield	Basic Coverage	847944428	1043433782	000020151035031 9H00X	Single	4/10/2015	$ 75.00	$ 75.00	0%	$0.00	
21185	TX1	618139	510529	4/11/2015	4/17/2015	4/11/2015	4/17/2015	TX433	1	1	21185	11	HIDALGO COUNTY	Blue Shield	Basic Coverage	847944428	1043433782	000020151035031 9H00X	Single	4/10/2015	$ 2.69	$ 2.69	0%	$0.00	
21185	TX1	618139	510529	4/11/2015	4/17/2015	4/11/2015	4/17/2015	TX433	1	1	21185	11	HIDALGO COUNTY	Blue Shield	Basic Coverage	836495258	1427136357	000020151055063D820X	Single	2/19/2015	$ 5.50	$ 5.50	0%	$0.00	
21185	TX1	618139	510529	4/11/2015	4/17/2015	4/11/2015	4/17/2015	TX433	1	1	21185	11	HIDALGO COUNTY	Blue Shield	Basic Coverage	836495258	1427136357	000020151055063D820X	Single	2/19/2015	$ 5.50	$ 5.50	0%	$0.00	
21185	TX1	618139	510529	4/11/2015	4/17/2015	4/11/2015	4/17/2015	TX433	1	1	21185	11	HIDALGO COUNTY	Blue Shield	Basic Coverage	842280889	1780600510	000020151035 08N0730X	Single	4/9/2015	$ 20.39	$ 20.39	0%	$0.00	
21185	TX1	618139	510529	4/11/2015	4/17/2015	4/11/2015	4/17/2015	TX433	1	1	21185	11	HIDALGO COUNTY	Blue Shield	Basic Coverage	842280889	1063513794	000020151055005U170X	Single	4/7/2015	$ 105.02	$ 105.02	0%	$0.00	
21185	TX1	618139	510529	4/11/2015	4/17/2015	4/11/2015	4/17/2015	TX433	1	1	21185	11	HIDALGO COUNTY	Blue Shield	Basic Coverage	842280889	1063513794	000020151055005U170X	Single	4/7/2015	$ 127.31	$ 127.31	0%	$0.00	
21185	TX1	618139	510529	4/11/2015	4/17/2015	4/11/2015	4/17/2015	TX433	1	1	21185	11	HIDALGO COUNTY	Blue Shield	Basic Coverage	842280889	1063513794	000020151055005U170X	Single	4/7/2015	$ 127.31	$ 127.31	0%	$0.00	
21185	TX1	618139	510529	4/11/2015	4/17/2015	4/11/2015	4/17/2015	TX433	1	1	21185	11	HIDALGO COUNTY	Blue Shield	Basic Coverage	842280889	1073508545	000020151055008 4J50X	Single	4/9/2015	$ 72.85	$ 72.85	0%	$0.00	
21185	TX1	618139	510529	4/11/2015	4/17/2015	4/11/2015	4/17/2015	TX433	1	1	21185	11	HIDALGO COUNTY	Blue Shield	Basic Coverage	842280889	1073508545	000020151055008 4J50X	Single	4/9/2015	$ 6.53	$ 6.53	0%	$0.00	
21185	TX1	618139	510529	4/11/2015	4/17/2015	4/11/2015	4/17/2015	TX433	1	1	21185	11	HIDALGO COUNTY	Blue Shield	Basic Coverage	842280889	1073508545	000020151055008 4J50X	Single	4/9/2015	$ 3.00	$ 3.00	0%	$0.00	
21185	TX1	618139	510529	4/11/2015	4/17/2015	4/11/2015	4/17/2015	TX433	1	1	21185	11	HIDALGO COUNTY	Blue Shield	Basic Coverage	842280889	1073508545	000020151055008 4J50X	Single	4/9/2015	$ 2.89	$ 2.89	0%	$0.00	
21185	TX1	618139	510529	4/11/2015	4/17/2015	4/11/2015	4/17/2015	TX433	1	1	21185	11	HIDALGO COUNTY	Blue Shield	Basic Coverage	842280889	1073508545	000020151055008 4J50X	Single	4/9/2015	$ 5.03	$ 5.03	0%	$0.00	
21185	TX1	618139	510529	4/11/2015	4/17/2015	4/11/2015	4/17/2015	TX433	1	1	21185	11	HIDALGO COUNTY	Blue Shield	Basic Coverage	839747586	1790721538	000020151055021E240X	Single	4/10/2015	$ 7.84	$ 7.84	0%	$0.00	
21185	TX1	618139	510529	4/11/2015	4/17/2015	4/11/2015	4/17/2015	TX433	1	1	21185	11	HIDALGO COUNTY	Blue Shield	Basic Coverage	820790753	1154638690	000020151045037 6V20X	Family Member	3/2/2015	$ 0.95	$ 0.95	0%	$0.00	
21185	TX1	618139	510529	4/11/2015	4/17/2015	4/11/2015	4/17/2015	TX433	1	1	21185	11	HIDALGO COUNTY	Blue Shield	Basic Coverage	820790753	1154638690	000020151045037 6V20X	Family Member	3/2/2015	$ 15.01	$ 15.01	0%	$0.00	
21185	TX1	618139	510529	4/11/2015	4/17/2015	4/11/2015	4/17/2015	TX433	1	1	21185	11	HIDALGO COUNTY	Blue Shield	Basic Coverage	820790753	1154638690	000020151045037 6V20X	Family Member	3/2/2015	$ 8.55	$ 8.55	0%	$0.00	
21185	TX1	618139	510529	4/11/2015	4/17/2015	4/11/2015	4/17/2015	TX433	1	1	21185	11	HIDALGO COUNTY	Blue Shield	Basic Coverage	820790753	1154638690	000020151045037 6V20X	Family Member	3/2/2015	$ 148.21	$ 148.21	0%	$0.00	
21185	TX1	618139	510529	4/11/2015	4/17/2015	4/11/2015	4/17/2015	TX433	1	1	21185	11	HIDALGO COUNTY	Blue Shield	Basic Coverage	820790753	1154638690	000020151045037 6V20X	Family Member	3/2/2015	$ 27.21	$ 27.21	0%	$0.00	
21185	TX1	618139	510529	4/11/2015	4/17/2015	4/11/2015	4/17/2015	TX433	1	1	21185	11	HIDALGO COUNTY	Blue Shield	Basic Coverage	820790753	1851423990	000020151045082 3V60X	Family Member	3/2/2015	$ 2.00	$ 2.00	0%	$0.00	
21185	TX1	618139	510529	4/11/2015	4/17/2015	4/11/2015	4/17/2015	TX433	1	1	21185	11	HIDALGO COUNTY	Blue Shield	Basic Coverage	836161639	1043544893	000020150840311 8230C	Family Member	7/24/2014	$ 74.50	$ 74.50	0%	$0.00	
21185	TX1	618139	510529	4/11/2015	4/17/2015	4/11/2015	4/17/2015	TX433	1	1	21185	11	HIDALGO COUNTY	Blue Shield	Basic Coverage	836161639	1043544893	000020150840311 8230C	Family Member	7/24/2014	$ 191.50	$ 191.50	0%	$0.00	
21185	TX1	618139	510529	4/11/2015	4/17/2015	4/11/2015	4/17/2015	TX433	1	1	21185	11	HIDALGO COUNTY	Blue Shield	Basic Coverage	836161639	1043544893	000020150840311 8230C	Family Member	7/24/2014	$ 100.99	$ 100.99	0%	$0.00	
21185	TX1	618139	510529	4/11/2015	4/17/2015	4/11/2015	4/17/2015	TX433	1	1	21185	11	HIDALGO COUNTY	Blue Shield	Basic Coverage	836161639	1043544893	000020150840311 8230C	Family Member	7/24/2014	$ 7.01	$ 7.01	0%	$0.00	
21185	TX1	618139	510529	4/11/2015	4/17/2015	4/11/2015	4/17/2015	TX433	1	1	21185	11	HIDALGO COUNTY	Blue Shield	Basic Coverage	836079903	1366475923	000020150905049T430X	Family Subscriber	2/6/2015	$ 32.92	$ 32.92	0%	$0.00	
21185	TX1	618139	510529	4/11/2015	4/17/2015	4/11/2015	4/17/2015	TX433	1	1	21185	11	HIDALGO COUNTY	Blue Shield	Basic Coverage	843743477	1225081748	000020151075048A410X	Single	3/31/2015	$ 67.34	$ 67.34	0%	$0.00	
21185	TX1	618139	510529	4/11/2015	4/17/2015	4/11/2015	4/17/2015	TX433	1	1	21185	11	HIDALGO COUNTY	Blue Shield	Basic Coverage	843743477	1225081748	000020151075048A410X	Single	3/31/2015	$ 67.34	$ 67.34	0%	$0.00	
21185	TX1	618139	510529	4/11/2015	4/17/2015	4/11/2015	4/17/2015	TX433	1	1	21185	11	HIDALGO COUNTY	Blue Shield	Basic Coverage	836051789	1780600510	000020151035029 4Q40X	Family Subscriber	4/11/2015	$ 7.93	$ 7.93	0%	$0.00	
21185	TX1	618139	510529	4/11/2015	4/17/2015	4/11/2015	4/17/2015	TX433	1	1	21185	11	HIDALGO COUNTY	Blue Shield	Basic Coverage	836051789	1780600510	000020151035029 4Q40X	Family Subscriber	4/11/2015	$ 3.76	$ 3.76	0%	$0.00	
21185	TX1	618139	510529	4/11/2015	4/17/2015	4/11/2015	4/17/2015	TX433	1	1	21185	11	HIDALGO COUNTY	Blue Shield	Basic Coverage	836051789	1770604688	000020151075070J340X	Family Subscriber	4/11/2015	$ 10.07	$ 10.07	0%	$0.00	
21185	TX1	618139	510529	4/11/2015	4/17/2015	4/11/2015	4/17/2015	TX433	1	1	21185	11	HIDALGO COUNTY	Blue Shield	Basic Coverage	836051789	1770604688	000020151075070J340X	Family Subscriber	4/11/2015	$ 3.00	$ 3.00	0%	$0.00	
21185	TX1	618139	510529	4/11/2015	4/17/2015	4/11/2015	4/17/2015	TX433	1	1	21185	11	HIDALGO COUNTY	Blue Shield	Basic Coverage	836051789	1770604688	000020151075070J340X	Family Subscriber	4/11/2015	$ 2.04	$ 2.04	0%	$0.00	
21185	TX1	618139	510529	4/11/2015	4/17/2015	4/11/2015	4/17/2015	TX433	1	1	21185	11	HIDALGO COUNTY	Blue Shield	Basic Coverage	836051789	1770604688	000020151075070J340X	Family Subscriber	4/11/2015	$ 69.71	$ 69.71	0%	$0.00	
21185	TX1	618139	510529	4/11/2015	4/17/2015	4/11/2015	4/17/2015	TX433	1	1	21185	11	HIDALGO COUNTY	Blue Shield	Basic Coverage	836051789	1770604688	000020151075070J340X	Family Subscriber	4/11/2015	$ 7.00	$ 7.00	0%	$0.00	
21185	TX1	618139	510529	4/11/2015	4/17/2015	4/11/2015	4/17/2015	TX433	1	1	21185	11	HIDALGO COUNTY	Blue Shield	Basic Coverage	836051789	1770604688	000020151075070J340X	Family Subscriber	4/11/2015	$ 7.00	$ 7.00	0%	$0.00	
21185	TX1	618139	510529	4/11/2015	4/17/2015	4/11/2015	4/17/2015	TX433	1	1	21185	11	HIDALGO COUNTY	Blue Shield	Basic Coverage	836051789	1770604688	000020151075070J340X	Family Subscriber	4/11/2015	$ 21.58	$ 21.58	0%	$0.00	
21185	TX1	618139	510529	4/11/2015	4/17/2015	4/11/2015	4/17/2015	TX433	1	1	21185	11	HIDALGO COUNTY	Blue Shield	Basic Coverage	845799946	1326246901	000020151005 0Y41800X	Family Subscriber	4/6/2015	$ 72.85	$ 72.85	0%	$0.00	
21185	TX1	618139	510529	4/11/2015	4/17/2015	4/11/2015	4/17/2015	TX433	1	1	21185	11	HIDALGO COUNTY	Blue Shield	Basic Coverage	845799946	1326246901	000020151005 0Y41800X	Family Subscriber	4/6/2015	$ 7.08	$ 7.08	0%	$0.00	
21185	TX1	618139	510529	4/11/2015	4/17/2015	4/11/2015	4/17/2015	TX433	1	1	21185	11	HIDALGO COUNTY	Blue Shield	Basic Coverage	845799946	1326246901	000020151005 0Y41800X	Family Subscriber	4/6/2015	$ 10.92	$ 10.92	0%	$0.00	
21185	TX1	618139	510529	4/11/2015	4/17/2015	4/11/2015	4/17/2015	TX433	1	1	21185	11	HIDALGO COUNTY	Blue Shield	Basic Coverage	845799946	1326246901	000020151005 0Y41800X	Family Subscriber	4/6/2015	$ 5.06	$ 5.06	0%	$0.00	
21185	TX1	618139	510529	4/11/2015	4/17/2015	4/11/2015	4/17/2015	TX433	1	1	21185	11	HIDALGO COUNTY	Blue Shield	Basic Coverage	845799946	1326246901	000020151005 0Y41800X	Family Subscriber	4/6/2015	$ 57.68	$ 57.68	0%	$0.00	
21185	TX1	618139	510529	4/11/2015	4/17/2015	4/11/2015	4/17/2015	TX433	1	1	21185	11	HIDALGO COUNTY	Blue Shield	Basic Coverage	845799946	1326246901	000020151005 0Y41800X	Family Subscriber	4/6/2015	$ 0.24	$ 0.24	0%	$0.00	
21185	TX1	618139	510529	4/11/2015	4/17/2015	4/11/2015	4/17/2015	TX433	1	1	21185	11	HIDALGO COUNTY	Blue Shield	Basic Coverage	845799946	1326246901	000020151005 0Y41800X	Family Subscriber	4/6/2015	$ 3.00	$ 3.00	0%	$0.00	
21185	TX1	618139	510529	4/11/2015	4/17/2015	4/11/2015	4/17/2015	TX433	1	1	21185	11	HIDALGO COUNTY	Blue Shield	Basic Coverage	849659770	1558570416	000020151045074 69S0X	Family Member	1/29/2015	$ 39.71	$ 39.71	0%	$0.00	
21185	TX1	618139	510529	4/11/2015	4/17/2015	4/11/2015	4/17/2015	TX433	1	1	21185	11	HIDALGO COUNTY	Blue Shield	Basic Coverage	849659770	1558570416	000020151045074 69S0X	Family Member	1/29/2015	$ 0.84	$ 0.84	0%	$0.00	
21185	TX1	618139	510529	4/11/2015	4/17/2015	4/11/2015	4/17/2015	TX433	1	1	21185	11	HIDALGO COUNTY	Blue Shield	Basic Coverage	849659770	1558570416	000020151045074 69S0X	Family Member	1/29/2015	$ 7.66	$ 7.66	0%	$0.00	
21185	TX1	618139	510529	4/11/2015	4/17/2015	4/11/2015	4/17/2015	TX433	1	1	21185	11	HIDALGO COUNTY	Blue Shield	Basic Coverage	849659770	1558570416	000020151045074 69S0X	Family Member	1/29/2015	$ 15.01	$ 15.01	0%	$0.00	
21185	TX1	618139	510529	4/11/2015	4/17/2015	4/11/2015	4/17/2015	TX433	1	1	21185	11	HIDALGO COUNTY	Blue Shield	Basic Coverage	849659770	1558570416	000020151045074 69S0X	Family Member	1/29/2015	$ 15.01	$ 15.01	0%	$0.00	
21185	TX1	618139	510529	4/11/2015	4/17/2015	4/11/2015	4/17/2015	TX433	1	1	21185	11	HIDALGO COUNTY	Blue Shield	Basic Coverage	839279900	1700060738	000020151035076 9D40X	Family Subscriber	4/9/2015	$ 4.70	$ 4.70	0%	$0.00	
21185	TX1	618139	510529	4/11/2015	4/17/2015	4/11/2015	4/17/2015	TX433	1	1	21185	11	HIDALGO COUNTY	Blue Shield	Basic Coverage	839279900	1700060738	000020151035076 9D40X	Family Subscriber	4/9/2015	$ 2.92	$ 2.92	0%	$0.00	
21185	TX1	618139	510529	4/11/2015	4/17/2015	4/11/2015	4/17/2015	TX433	1	1	21185	11	HIDALGO COUNTY	Blue Shield	Basic Coverage	839279900	1700060738	000020151035076 9D40X	Family Subscriber	4/9/2015	$ 7.74	$ 7.74	0%	$0.00	
21185	TX1	618139	510529	4/11/2015	4/17/2015	4/11/2015	4/17/2015	TX433	1	1	21185	11	HIDALGO COUNTY	Blue Shield	Basic Coverage	839279900	1700060738	000020151035076 9D40X	Family Subscriber	4/9/2015	$ 12.72	$ 12.72	0%	$0.00	
21185	TX1	618139	510529	4/11/2015	4/17/2015	4/11/2015	4/17/2015	TX433	1	1	21185	11	HIDALGO COUNTY	Blue Shield	Basic Coverage	839279900	1700060738	000020151035076 9D40X	Family Subscriber	4/9/2015	$ 21.46	$ 21.46	0%	$0.00	
21185	TX1	618139	510529	4/11/2015	4/17/2015	4/11/2015	4/17/2015	TX433	1	1	21185	11	HIDALGO COUNTY	Blue Shield	Basic Coverage	839279900	1700060738	000020151035076 9D40X	Family Subscriber	4/9/2015	$ 23.03	$ 23.03	0%	$0.00	
21185	TX1	618139	510529	4/11/2015	4/17/2015	4/11/2015	4/17/2015	TX433	1	1	21185	11	HIDALGO COUNTY	Blue Shield	Basic Coverage	839279900	1700060738	000020151035076 9D40X	Family Subscriber	4/9/2015	$ 23.03	$ 23.03	0%	$0.00	
21185	TX1	618139	510529	4/11/2015	4/17/2015	4/11/2015	4/17/2015	TX433	1	1	21185	11	HIDALGO COUNTY	Blue Shield	Basic Coverage	820914752	1558766659	000020151075 02H9150X	Family Member	4/15/2015	$ 680.00	$ 680.00	0%	$0.00	
21185	TX1	618139	510529	4/11/2015	4/17/2015	4/11/2015	4/17/2015	TX433	1	1	21185	11	HIDALGO COUNTY	Blue Shield	Basic Coverage	820914752	1720483829	000020151075 02J4940X	Family Member	4/15/2015	$ 201.84	$ 201.84	0%	$0.00	
21185	TX1	618139	510529	4/11/2015	4/17/2015	4/11/2015	4/17/2015	TX433	1	1	21185	11	HIDALGO COUNTY	Blue Shield	Basic Coverage	820914752	1720483829	000020151075 02J4940X	Family Member	4/15/2015	$ 179.97	$ 179.97	0%	$0.00	
21185	TX1	618139	510529	4/11/2015	4/17/2015	4/11/2015	4/17/2015	TX433	1	1	21185	11	HIDALGO COUNTY	Blue Shield	Basic Coverage	820914752	1720483829	000020151075 02J4940X	Family Member	4/15/2015	$ 45.00	$ 45.00	0%	$0.00	
21185	TX1	618139	510529	4/11/2015	4/17/2015	4/11/2015	4/17/2015	TX433	1	1	21185	11	HIDALGO COUNTY	Blue Shield	Basic Coverage	835648251	1952497398	000020151045 0X58910X	Single	3/20/2015	$ 102.55	$ 102.55	0%	$0.00	
21185	TX1	618139	510529	4/11/2015	4/17/2015	4/11/2015	4/17/2015	TX433	1	1	21185	11	HIDALGO COUNTY	Blue Shield	Basic Coverage	835648251	1952497398	000020151045 0X59000X	Single	4/2/2015	$ 108.32	$ 108.32	0%	$0.00	
21185	TX1	618139	510529	4/11/2015	4/17/2015	4/11/2015	4/17/2015	TX433	1	1	21185	11	HIDALGO COUNTY	Blue Shield	Basic Coverage	843352495	1295808293	000020151045 0J22680X	Family Member	4/14/2015	$ 39.71	$ 39.71	0%	$0.00	
21185	TX1	618139	510529	4/11/2015	4/17/2015	4/11/2015	4/17/2015	TX433	1	1	21185	11	HIDALGO COUNTY	Blue Shield	Basic Coverage	843352495	1295808293	000020151045 0J22680X	Family Member	4/14/2015	$ 10.92	$ 10.92	0%	$0.00	
21185	TX1	618139	510529	4/11/2015	4/17/2015	4/11/2015	4/17/2015	TX433	1	1	21185	11	HIDALGO COUNTY	Blue Shield	Basic Coverage	843352495	1295808293	000020151065049 34Y0X	Family Member	4/15/2015	$ 39.71	$ 39.71	0%	$0.00	
21185	TX1	618139	510529	4/11/2015	4/17/2015	4/11/2015	4/17/2015	TX433	1	1	21185	11	HIDALGO COUNTY	Blue Shield	Basic Coverage	843352495	1295808293	000020151065049 34Y0X	Family Member	4/15/2015	$ 15.01	$ 15.01	0%	$0.00	
21185	TX1	618139	510529	4/11/2015	4/17/2015	4/11/2015	4/17/2015	TX433	1	1	21185	11	HIDALGO COUNTY	Blue Shield	Basic Coverage	843352495	1295808293	000020151065049 34Y0X	Family Member	4/15/2015	$ 15.01	$ 15.01	0%	$0.00	
21185	TX1	618139	510529	4/11/2015	4/17/2015	4/11/2015	4/17/2015	TX433	1	1	21185	11	HIDALGO COUNTY	Blue Shield	Basic Coverage	835895868	1780600510	000020151035 08N3150X	Single	4/9/2015	$ 6.46	$ 6.46	0%	$0.00	
21185	TX1	618139	510529	4/11/2015	4/17/2015	4/11/2015	4/17/2015	TX433	1	1	21185	11	HIDALGO COUNTY	Blue Shield	Basic Coverage	835895868	1780600510	000020151035 08N3150X	Single	4/9/2015	$ 3.20	$ 3.20	0%	$0.00	

Account	Corporate Entity	Invoice Profile	Invoice Number	InvcPerFrDt	InvcPerToDt	ClmPerFrDt	ClmPerToDt	BARS CustNbr	Settlement Nbr	Association Nbr	Group Nbr	Section Nbr	Group Name	Coverage	Claim Type	Member ID	Provider ID	Document Control	Tier	Service Date	Gross Amt	Net Amt	Fee Percent	Fee Amt	Case Nbr
21185	TX1	618139	510529	4/11/2015	4/17/2015	4/11/2015	4/17/2015	TX433	1	1	21185	11	HIDALGO COUNTY	Blue Shield	Basic Coverage	835895868	1780600510	00002015105501 8Z410X	Single	4/10/2015	$ 6.07	$ 6.07	0%	$0.00	
21185	TX1	618139	510529	4/11/2015	4/17/2015	4/11/2015	4/17/2015	TX433	1	1	21185	11	HIDALGO COUNTY	Blue Shield	Basic Coverage	835895868	1780600510	00002015105501 8Z410X	Single	4/11/2015	$ 6.49	$ 6.49	0%	$0.00	
21185	TX1	618139	510529	4/11/2015	4/17/2015	4/11/2015	4/17/2015	TX433	1	1	21185	11	HIDALGO COUNTY	Blue Shield	Basic Coverage	835895868	1558570416	00002015105508 1C450X	Single	4/9/2015	$ 39.71	$ 39.71	0%	$0.00	
21185	TX1	618139	510529	4/11/2015	4/17/2015	4/11/2015	4/17/2015	TX433	1	1	21185	11	HIDALGO COUNTY	Blue Shield	Basic Coverage	836935320	1811944101	00002015107505X 7540X	Single	4/15/2015	$ 0.85	$ 0.85	0%	$0.00	
21185	TX1	618139	510529	4/11/2015	4/17/2015	4/11/2015	4/17/2015	TX433	1	1	21185	11	HIDALGO COUNTY	Blue Shield	Basic Coverage	836935320	1811944101	00002015107505X 7890X	Single	4/15/2015	$ 4.83	$ 4.83	0%	$0.00	
21185	TX1	618139	510529	4/11/2015	4/17/2015	4/11/2015	4/17/2015	TX433	1	1	21185	11	HIDALGO COUNTY	Blue Shield	Basic Coverage	837773480	1386671378	00002015100509 87900X	Single	4/9/2015	$ 56.73	$ 56.73	0%	$0.00	
21185	TX1	618139	510529	4/11/2015	4/17/2015	4/11/2015	4/17/2015	TX433	1	1	21185	11	HIDALGO COUNTY	Blue Shield	Basic Coverage	837773480	1386671378	00002015100509 87900X	Single	4/9/2015	$ 12.57	$ 12.57	0%	$0.00	
21185	TX1	618139	510529	4/11/2015	4/17/2015	4/11/2015	4/17/2015	TX433	1	1	21185	11	HIDALGO COUNTY	Blue Shield	Basic Coverage	837773480	1386671378	00002015103502 01C10X	Single	4/10/2015	$ 56.73	$ 56.73	0%	$0.00	
21185	TX1	618139	510529	4/11/2015	4/17/2015	4/11/2015	4/17/2015	TX433	1	1	21185	11	HIDALGO COUNTY	Blue Shield	Basic Coverage	837773480	1386671378	00002015103502 01C10X	Single	4/10/2015	$ 12.57	$ 12.57	0%	$0.00	
21185	TX1	618139	510529	4/11/2015	4/17/2015	4/11/2015	4/17/2015	TX433	1	1	21185	11	HIDALGO COUNTY	Blue Shield	Basic Coverage	837773480	1386671378	00002015107507 5G580X	Single	4/16/2015	$ 56.73	$ 56.73	0%	$0.00	
21185	TX1	618139	510529	4/11/2015	4/17/2015	4/11/2015	4/17/2015	TX433	1	1	21185	11	HIDALGO COUNTY	Blue Shield	Basic Coverage	837773480	1386671378	00002015107507 5G580X	Single	4/16/2015	$ 12.57	$ 12.57	0%	$0.00	
21185	TX1	618139	510529	4/11/2015	4/17/2015	4/11/2015	4/17/2015	TX433	1	1	21185	11	HIDALGO COUNTY	Blue Shield	Basic Coverage	838120615	1023439163	00002015103502 1K860X	Single	2/21/2015	$ 26.29	$ 26.29	0%	$0.00	
21185	TX1	618139	510529	4/11/2015	4/17/2015	4/11/2015	4/17/2015	TX433	1	1	21185	11	HIDALGO COUNTY	Blue Shield	Basic Coverage	838120615	1023439163	00002015103502 6K110X	Single	2/24/2015	$ 26.29	$ 26.29	0%	$0.00	
21185	TX1	618139	510529	4/11/2015	4/17/2015	4/11/2015	4/17/2015	TX433	1	1	21185	11	HIDALGO COUNTY	Blue Shield	Basic Coverage	840067388	1376857706	00002015105506 H9030X	Family Member	4/13/2015	$ 29.25	$ 29.25	0%	$0.00	
21185	TX1	618139	510529	4/11/2015	4/17/2015	4/11/2015	4/17/2015	TX433	1	1	21185	11	HIDALGO COUNTY	Blue Shield	Basic Coverage	842398671	1831256205	00002015105506 4S720X	Single	4/13/2015	$ 28.33	$ 28.33	0%	$0.00	
21185	TX1	618139	510529	4/11/2015	4/17/2015	4/11/2015	4/17/2015	TX433	1	1	21185	11	HIDALGO COUNTY	Blue Shield	Basic Coverage	844217831	1891897518	00002015105504 S1870X	Family Subscriber	4/8/2015	$ 5.50	$ 5.50	0%	$0.00	
21185	TX1	618139	510529	4/11/2015	4/17/2015	4/11/2015	4/17/2015	TX433	1	1	21185	11	HIDALGO COUNTY	Blue Shield	Basic Coverage	844217831	1891897518	00002015105504 S1870X	Family Subscriber	4/8/2015	$ 5.50	$ 5.50	0%	$0.00	
21185	TX1	618139	510529	4/11/2015	4/17/2015	4/11/2015	4/17/2015	TX433	1	1	21185	11	HIDALGO COUNTY	Blue Shield	Basic Coverage	844217831	1891897518	00002015105504 S1870X	Family Subscriber	4/8/2015	$ 5.50	$ 5.50	0%	$0.00	
21185	TX1	618139	510529	4/11/2015	4/17/2015	4/11/2015	4/17/2015	TX433	1	1	21185	11	HIDALGO COUNTY	Blue Shield	Basic Coverage	820533555	1164617130	00002015092031 20580C	Family Member	2/2/2015	$ 39.71	$ 39.71	0%	$0.00	
21185	TX1	618139	510529	4/11/2015	4/17/2015	4/11/2015	4/17/2015	TX433	1	1	21185	11	HIDALGO COUNTY	Blue Shield	Basic Coverage	820533555	1164617130	00002015092031 20580C	Family Member	2/6/2015	$ 59.60	$ 59.60	0%	$0.00	
21185	TX1	618139	510529	4/11/2015	4/17/2015	4/11/2015	4/17/2015	TX433	1	1	21185	11	HIDALGO COUNTY	Blue Shield	Basic Coverage	838726645	1750461588	00002015106509 051P0X	Single	4/14/2015	$ 22.34	$ 22.34	0%	$0.00	
21185	TX1	618139	510529	4/11/2015	4/17/2015	4/11/2015	4/17/2015	TX433	1	1	21185	11	HIDALGO COUNTY	Blue Shield	Basic Coverage	848384448	1780916585	00002015104500 31V70X	Family Member	4/1/2015	$ 57.42	$ 57.42	0%	$0.00	
21185	TX1	618139	510529	4/11/2015	4/17/2015	4/11/2015	4/17/2015	TX433	1	1	21185	11	HIDALGO COUNTY	Blue Shield	Basic Coverage	848384448	1780916585	00002015104500 31V70X	Family Member	4/1/2015	$ 10.92	$ 10.92	0%	$0.00	
21185	TX1	618139	510529	4/11/2015	4/17/2015	4/11/2015	4/17/2015	TX433	1	1	21185	11	HIDALGO COUNTY	Blue Shield	Basic Coverage	848384448	1780916585	00002015104500 31V70X	Family Member	4/1/2015	$ 0.08	$ 0.08	0%	$0.00	
21185	TX1	618139	510529	4/11/2015	4/17/2015	4/11/2015	4/17/2015	TX433	1	1	21185	11	HIDALGO COUNTY	Blue Shield	Basic Coverage	848384448	1780916585	00002015104500 31V70X	Family Member	4/1/2015	$ 21.01	$ 21.01	0%	$0.00	
21185	TX1	618139	510529	4/11/2015	4/17/2015	4/11/2015	4/17/2015	TX433	1	1	21185	11	HIDALGO COUNTY	Blue Shield	Basic Coverage	848384448	1780916585	00002015106500 J86100X	Family Member	4/8/2015	$ 29.25	$ 29.25	0%	$0.00	
21185	TX1	618139	510529	4/11/2015	4/17/2015	4/11/2015	4/17/2015	TX433	1	1	21185	11	HIDALGO COUNTY	Blue Shield	Basic Coverage	903660010	1780916585	00002015104500 40V50X	Family Member	4/1/2015	$ 78.43	$ 78.43	0%	$0.00	
21185	TX1	618139	510529	4/11/2015	4/17/2015	4/11/2015	4/17/2015	TX433	1	1	21185	11	HIDALGO COUNTY	Blue Shield	Basic Coverage	903660010	1780916585	00002015104500 40V50X	Family Member	4/1/2015	$ 10.92	$ 10.92	0%	$0.00	
21185	TX1	618139	510529	4/11/2015	4/17/2015	4/11/2015	4/17/2015	TX433	1	1	21185	11	HIDALGO COUNTY	Blue Shield	Basic Coverage	903660010	1780916585	00002015104500 40V50X	Family Member	4/1/2015	$ 0.08	$ 0.08	0%	$0.00	
21185	TX1	618139	510529	4/11/2015	4/17/2015	4/11/2015	4/17/2015	TX433	1	1	21185	11	HIDALGO COUNTY	Blue Shield	Basic Coverage	903660010	1780916585	00002015104500 40V50X	Family Member	4/1/2015	$ 21.01	$ 21.01	0%	$0.00	
21185	TX1	618139	510529	4/11/2015	4/17/2015	4/11/2015	4/17/2015	TX433	1	1	21185	11	HIDALGO COUNTY	Blue Shield	Basic Coverage	903660010	1780916585	00002015104506 38Z00X	Family Member	4/2/2015	$ 39.71	$ 39.71	0%	$0.00	
21185	TX1	618139	510529	4/11/2015	4/17/2015	4/11/2015	4/17/2015	TX433	1	1	21185	11	HIDALGO COUNTY	Blue Shield	Basic Coverage	903660010	1780916585	00002015106500 J85860X	Family Member	4/8/2015	$ 29.25	$ 29.25	0%	$0.00	
21185	TX1	618139	510529	4/11/2015	4/17/2015	4/11/2015	4/17/2015	TX433	1	1	21185	11	HIDALGO COUNTY	Blue Shield	Basic Coverage	836447290	1104021591	00002015104508 72Y20X	Family Member	4/10/2015	$ 59.21	$ 59.21	0%	$0.00	
21185	TX1	618139	510529	4/11/2015	4/17/2015	4/11/2015	4/17/2015	TX433	1	1	21185	11	HIDALGO COUNTY	Blue Shield	Basic Coverage	836447290	1104021591	00002015104508 72Y20X	Family Member	4/10/2015	$ 32.58	$ 32.58	0%	$0.00	
21185	TX1	618139	510529	4/11/2015	4/17/2015	4/11/2015	4/17/2015	TX433	1	1	21185	11	HIDALGO COUNTY	Blue Shield	Basic Coverage	834676620	1740301985	00002015103509 8Y030X	Family Subscriber	4/6/2015	$ 39.71	$ 39.71	0%	$0.00	
21185	TX1	618139	510529	4/11/2015	4/17/2015	4/11/2015	4/17/2015	TX433	1	1	21185	11	HIDALGO COUNTY	Blue Shield	Basic Coverage	834676620	1760465173	00002015107506 8J390X	Family Subscriber	4/16/2015	$ 68.55	$ 68.55	0%	$0.00	
21185	TX1	618139	510529	4/11/2015	4/17/2015	4/11/2015	4/17/2015	TX433	1	1	21185	11	HIDALGO COUNTY	Blue Shield	Basic Coverage	834676620	1851734552	00002015107508 4D370X	Family Subscriber	4/15/2015	$ 26.79	$ 26.79	0%	$0.00	
21185	TX1	618139	510529	4/11/2015	4/17/2015	4/11/2015	4/17/2015	TX433	1	1	21185	11	HIDALGO COUNTY	Blue Shield	Basic Coverage	846064937	1508070038	00002015105009 0510X	Single	4/9/2015	$ 120.96	$ 120.96	0%	$0.00	
21185	TX1	618139	510529	4/11/2015	4/17/2015	4/11/2015	4/17/2015	TX433	1	1	21185	11	HIDALGO COUNTY	Blue Shield	Basic Coverage	846064937	1508070038	00002015105009 0510X	Single	4/9/2015	$ 19.36	$ 19.36	0%	$0.00	
21185	TX1	618139	510529	4/11/2015	4/17/2015	4/11/2015	4/17/2015	TX433	1	1	21185	11	HIDALGO COUNTY	Blue Shield	Basic Coverage	846064937	1508070038	00002015105009 0510X	Single	4/9/2015	$ 3.00	$ 3.00	0%	$0.00	
21185	TX1	618139	510529	4/11/2015	4/17/2015	4/11/2015	4/17/2015	TX433	1	1	21185	11	HIDALGO COUNTY	Blue Shield	Basic Coverage	846064937	1508070038	00002015105009 0510X	Single	4/9/2015	$ 2.89	$ 2.89	0%	$0.00	
21185	TX1	618139	510529	4/11/2015	4/17/2015	4/11/2015	4/17/2015	TX433	1	1	21185	11	HIDALGO COUNTY	Blue Shield	Basic Coverage	846064937	1508070038	00002015105009 0510X	Single	4/9/2015	$ 26.49	$ 26.49	0%	$0.00	
21185	TX1	618139	510529	4/11/2015	4/17/2015	4/11/2015	4/17/2015	TX433	1	1	21185	11	HIDALGO COUNTY	Blue Shield	Basic Coverage	846064937	1790721538	00002015104500 47760X	Single	4/9/2015	$ 10.83	$ 10.83	0%	$0.00	
21185	TX1	618139	510529	4/11/2015	4/17/2015	4/11/2015	4/17/2015	TX433	1	1	21185	11	HIDALGO COUNTY	Blue Shield	Basic Coverage	846064937	1790721538	00002015104500 47760X	Single	4/9/2015	$ 14.85	$ 14.85	0%	$0.00	
21185	TX1	618139	510529	4/11/2015	4/17/2015	4/11/2015	4/17/2015	TX433	1	1	21185	11	HIDALGO COUNTY	Blue Shield	Basic Coverage	846064937	1790721538	00002015104500 47760X	Single	4/9/2015	$ 8.54	$ 8.54	0%	$0.00	
21185	TX1	618139	510529	4/11/2015	4/17/2015	4/11/2015	4/17/2015	TX433	1	1	21185	11	HIDALGO COUNTY	Blue Shield	Basic Coverage	842646069	1497917595	00002015105503 9J070X	Family Member	4/6/2015	$ 26.79	$ 26.79	0%	$0.00	
21185	TX1	618139	510529	4/11/2015	4/17/2015	4/11/2015	4/17/2015	TX433	1	1	21185	11	HIDALGO COUNTY	Blue Shield	Basic Coverage	842646069	1386648798	00002015106506 E73830X	Family Member	4/9/2015	$ 59.21	$ 59.21	0%	$0.00	
21185	TX1	618139	510529	4/11/2015	4/17/2015	4/11/2015	4/17/2015	TX433	1	1	21185	11	HIDALGO COUNTY	Blue Shield	Basic Coverage	842646069	1104930809	00002015107507 V13850X	Family Subscriber	4/14/2015	$ 39.71	$ 39.71	0%	$0.00	
21185	TX1	618139	510529	4/11/2015	4/17/2015	4/11/2015	4/17/2015	TX433	1	1	21185	11	HIDALGO COUNTY	Blue Shield	Basic Coverage	842646069	1104930809	00002015107507 V13850X	Family Subscriber	4/14/2015	$ 2.33	$ 2.33	0%	$0.00	
21185	TX1	618139	510529	4/11/2015	4/17/2015	4/11/2015	4/17/2015	TX433	1	1	21185	11	HIDALGO COUNTY	Blue Shield	Basic Coverage	844371785	1467633867	00002015105507 14G90X	Family Subscriber	4/6/2015	$ 140.27	$ 140.27	0%	$0.00	
21185	TX1	618139	510529	4/11/2015	4/17/2015	4/11/2015	4/17/2015	TX433	1	1	21185	11	HIDALGO COUNTY	Blue Shield	Basic Coverage	840816264	1558570416	00002015104507 534S0X	Family Member	2/23/2015	$ 39.71	$ 39.71	0%	$0.00	
21185	TX1	618139	510529	4/11/2015	4/17/2015	4/11/2015	4/17/2015	TX433	1	1	21185	11	HIDALGO COUNTY	Blue Shield	Basic Coverage	840816264	1558570416	00002015104507 534S0X	Family Member	2/23/2015	$ 2.04	$ 2.04	0%	$0.00	
21185	TX1	618139	510529	4/11/2015	4/17/2015	4/11/2015	4/17/2015	TX433	1	1	21185	11	HIDALGO COUNTY	Blue Shield	Basic Coverage	840816264	1558570416	00002015104507 534S0X	Family Member	2/23/2015	$ 5.66	$ 5.66	0%	$0.00	
21185	TX1	618139	510529	4/11/2015	4/17/2015	4/11/2015	4/17/2015	TX433	1	1	21185	11	HIDALGO COUNTY	Blue Shield	Basic Coverage	840816264	1558570416	00002015104509 542S0X	Family Member	3/5/2015	$ 39.71	$ 39.71	0%	$0.00	
21185	TX1	618139	510529	4/11/2015	4/17/2015	4/11/2015	4/17/2015	TX433	1	1	21185	11	HIDALGO COUNTY	Blue Shield	Basic Coverage	840816264	1558570416	00002015104509 572S0X	Family Member	2/19/2015	$ 129.06	$ 129.06	0%	$0.00	
21185	TX1	618139	510529	4/11/2015	4/17/2015	4/11/2015	4/17/2015	TX433	1	1	21185	11	HIDALGO COUNTY	Blue Shield	Basic Coverage	840816264	1558570416	00002015104509 572S0X	Family Member	2/19/2015	$ 7.66	$ 7.66	0%	$0.00	
21185	TX1	618139	510529	4/11/2015	4/17/2015	4/11/2015	4/17/2015	TX433	1	1	21185	11	HIDALGO COUNTY	Blue Shield	Basic Coverage	838799183	1497724777	00002015091508 81C30X	Single	3/13/2015	$ 47.00	$ 47.00	0%	$0.00	
21185	TX1	618139	510529	4/11/2015	4/17/2015	4/11/2015	4/17/2015	TX433	1	1	21185	11	HIDALGO COUNTY	Blue Shield	Basic Coverage	838799183	1497724777	00002015091508 81C30X	Single	3/13/2015	$ 25.68	$ 25.68	0%	$0.00	
21185	TX1	618139	510529	4/11/2015	4/17/2015	4/11/2015	4/17/2015	TX433	1	1	21185	11	HIDALGO COUNTY	Blue Shield	Basic Coverage	838799183	1497724777	00002015091508 82C80X	Single	3/6/2015	$ 5.50	$ 5.50	0%	$0.00	
21185	TX1	618139	510529	4/11/2015	4/17/2015	4/11/2015	4/17/2015	TX433	1	1	21185	11	HIDALGO COUNTY	Blue Shield	Basic Coverage	838799183	1497724777	00002015091508 82C80X	Single	3/6/2015	$ 5.50	$ 5.50	0%	$0.00	
21185	TX1	618139	510529	4/11/2015	4/17/2015	4/11/2015	4/17/2015	TX433	1	1	21185	11	HIDALGO COUNTY	Blue Shield	Basic Coverage	838799183	1497724777	00002015091508 82C80X	Single	3/6/2015	$ 5.50	$ 5.50	0%	$0.00	
21185	TX1	618139	510529	4/11/2015	4/17/2015	4/11/2015	4/17/2015	TX433	1	1	21185	11	HIDALGO COUNTY	Blue Shield	Basic Coverage	838799183	1497724777	00002015091508 82C80X	Single	3/6/2015	$ 5.50	$ 5.50	0%	$0.00	
21185	TX1	618139	510529	4/11/2015	4/17/2015	4/11/2015	4/17/2015	TX433	1	1	21185	11	HIDALGO COUNTY	Blue Shield	Basic Coverage	838799183	1497724777	00002015091508 82C80X	Single	3/6/2015	$ 5.50	$ 5.50	0%	$0.00	
21185	TX1	618139	510529	4/11/2015	4/17/2015	4/11/2015	4/17/2015	TX433	1	1	21185	11	HIDALGO COUNTY	Blue Shield	Basic Coverage	838799183	1497724777	00002015091508 82C80X	Single	3/6/2015	$ 5.50	$ 5.50	0%	$0.00	
21185	TX1	618139	510529	4/11/2015	4/17/2015	4/11/2015	4/17/2015	TX433	1	1	21185	11	HIDALGO COUNTY	Blue Shield	Basic Coverage	838799183	1497724777	00002015091508 82C80X	Single	3/6/2015	$ 6.92	$ 6.92	0%	$0.00	
21185	TX1	618139	510529	4/11/2015	4/17/2015	4/11/2015	4/17/2015	TX433	1	1	21185	11	HIDALGO COUNTY	Blue Shield	Basic Coverage	838799183	1497724777	00002015091508 82C80X	Single	3/6/2015	$ 5.50	$ 5.50	0%	$0.00	
21185	TX1	618139	510529	4/11/2015	4/17/2015	4/11/2015	4/17/2015	TX433	1	1	21185	11	HIDALGO COUNTY	Blue Shield	Basic Coverage	838799183	1497724777	00002015091508 82C80X	Single	3/6/2015	$ 5.50	$ 5.50	0%	$0.00	
21185	TX1	618139	510529	4/11/2015	4/17/2015	4/11/2015	4/17/2015	TX433	1	1	21185	11	HIDALGO COUNTY	Blue Shield	Basic Coverage	838799183	1497724777	00002015091508 82C80X	Single	3/13/2015	$ 5.50	$ 5.50	0%	$0.00	
21185	TX1	618139	510529	4/11/2015	4/17/2015	4/11/2015	4/17/2015	TX433	1	1	21185	11	HIDALGO COUNTY	Blue Shield	Basic Coverage	838799183	1497724777	00002015091508 82C80X	Single	3/13/2015	$ 5.50	$ 5.50	0%	$0.00	

Account	Corporate Entity	Invoice Profile	Invoice Number	InvcPerFrDt	InvcPerToDt	ClmPerFrDt	ClmPerToDt	BARS CustNbr	Settlement Nbr	Association Nbr	Group Nbr	Section Nbr	Group Name	Coverage	Claim Type	Member ID	Provider ID	Document Control	Tier	Service Date	Gross Amt	Net Amt	Fee Percent	Fee Amt	Case Nbr
21185	TX1	618139	510529	4/11/2015	4/17/2015	4/11/2015	4/17/2015	TX433	1	1	21185	11	HIDALGO COUNTY	Blue Shield	Basic Coverage	838799183	1497724777	00002015091508 82C80X	Single	3/13/2015	$ 5.50	$ 5.50	0%	$0.00	
21185	TX1	618139	510529	4/11/2015	4/17/2015	4/11/2015	4/17/2015	TX433	1	1	21185	11	HIDALGO COUNTY	Blue Shield	Basic Coverage	838799183	1497724777	00002015091508 82C80X	Single	3/13/2015	$ 5.50	$ 5.50	0%	$0.00	
21185	TX1	618139	510529	4/11/2015	4/17/2015	4/11/2015	4/17/2015	TX433	1	1	21185	11	HIDALGO COUNTY	Blue Shield	Basic Coverage	838799183	1497724777	00002015091508 82C80X	Single	3/14/2015	$ 5.50	$ 5.50	0%	$0.00	
21185	TX1	618139	510529	4/11/2015	4/17/2015	4/11/2015	4/17/2015	TX433	1	1	21185	11	HIDALGO COUNTY	Blue Shield	Basic Coverage	838799183	1497724777	00002015091508 82C80X	Single	3/14/2015	$ 5.50	$ 5.50	0%	$0.00	
21185	TX1	618139	510529	4/11/2015	4/17/2015	4/11/2015	4/17/2015	TX433	1	1	21185	11	HIDALGO COUNTY	Blue Shield	Basic Coverage	838799183	1497724777	00002015091508 82C80X	Single	3/15/2015	$ 5.50	$ 5.50	0%	$0.00	
21185	TX1	618139	510529	4/11/2015	4/17/2015	4/11/2015	4/17/2015	TX433	1	1	21185	11	HIDALGO COUNTY	Blue Shield	Basic Coverage	838799183	1497724777	00002015091508 82C80X	Single	3/15/2015	$ 5.50	$ 5.50	0%	$0.00	
21185	TX1	618139	510529	4/11/2015	4/17/2015	4/11/2015	4/17/2015	TX433	1	1	21185	11	HIDALGO COUNTY	Blue Shield	Basic Coverage	838799183	1497724777	00002015091508 82C80X	Single	3/15/2015	$ 5.50	$ 5.50	0%	$0.00	
21185	TX1	618139	510529	4/11/2015	4/17/2015	4/11/2015	4/17/2015	TX433	1	1	21185	11	HIDALGO COUNTY	Blue Shield	Basic Coverage	838799183	1497724777	00002015091508 82C80X	Single	3/16/2015	$ 5.50	$ 5.50	0%	$0.00	
21185	TX1	618139	510529	4/11/2015	4/17/2015	4/11/2015	4/17/2015	TX433	1	1	21185	11	HIDALGO COUNTY	Blue Shield	Basic Coverage	838799183	1386697209	00002015093506 16S00X	Single	3/18/2015	$ 154.72	$ 154.72	0%	$0.00	
21185	TX1	618139	510529	4/11/2015	4/17/2015	4/11/2015	4/17/2015	TX433	1	1	21185	11	HIDALGO COUNTY	Blue Shield	Basic Coverage	838799183	1386697209	00002015093506 16S00X	Single	3/20/2015	$ 63.40	$ 63.40	0%	$0.00	
21185	TX1	618139	510529	4/11/2015	4/17/2015	4/11/2015	4/17/2015	TX433	1	1	21185	11	HIDALGO COUNTY	Blue Shield	Basic Coverage	838799183	1386697209	00002015093506 30S00X	Single	3/23/2015	$ 83.44	$ 83.44	0%	$0.00	
21185	TX1	618139	510529	4/11/2015	4/17/2015	4/11/2015	4/17/2015	TX433	1	1	21185	11	HIDALGO COUNTY	Blue Shield	Basic Coverage	838799183	1386697209	00002015096 50Z05200X	Single	3/26/2015	$ 83.44	$ 83.44	0%	$0.00	
21185	TX1	618139	510529	4/11/2015	4/17/2015	4/11/2015	4/17/2015	TX433	1	1	21185	11	HIDALGO COUNTY	Blue Shield	Basic Coverage	838799183	1386697209	00002015099 5060S650X	Single	3/31/2015	$ 87.99	$ 87.99	0%	$0.00	
21185	TX1	618139	510529	4/11/2015	4/17/2015	4/11/2015	4/17/2015	TX433	1	1	21185	11	HIDALGO COUNTY	Blue Shield	Basic Coverage	838799183	1386697209	00002015103 5062K330X	Single	4/2/2015	$ 96.58	$ 96.58	0%	$0.00	
21185	TX1	618139	510529	4/11/2015	4/17/2015	4/11/2015	4/17/2015	TX433	1	1	21185	11	HIDALGO COUNTY	Blue Shield	Basic Coverage	837681564	1124006390	00002015103504 35Q50X	Family Subscriber	4/6/2015	$ 72.85	$ 72.85	0%	$0.00	
21185	TX1	618139	510529	4/11/2015	4/17/2015	4/11/2015	4/17/2015	TX433	1	1	21185	11	HIDALGO COUNTY	Blue Shield	Basic Coverage	837681564	1124006390	00002015103504 35Q50X	Family Subscriber	4/6/2015	$ 21.58	$ 21.58	0%	$0.00	
21185	TX1	618139	510529	4/11/2015	4/17/2015	4/11/2015	4/17/2015	TX433	1	1	21185	11	HIDALGO COUNTY	Blue Shield	Basic Coverage	837681564	1124006390	00002015103504 35Q50X	Family Subscriber	4/6/2015	$ 3.38	$ 3.38	0%	$0.00	
21185	TX1	618139	510529	4/11/2015	4/17/2015	4/11/2015	4/17/2015	TX433	1	1	21185	11	HIDALGO COUNTY	Blue Shield	Basic Coverage	837681564	1124006390	00002015103504 35Q50X	Family Subscriber	4/6/2015	$ 28.84	$ 28.84	0%	$0.00	
21185	TX1	618139	510529	4/11/2015	4/17/2015	4/11/2015	4/17/2015	TX433	1	1	21185	11	HIDALGO COUNTY	Blue Shield	Basic Coverage	837681564	1124006390	00002015103504 35Q50X	Family Subscriber	4/6/2015	$ 4.98	$ 4.98	0%	$0.00	
21185	TX1	618139	510529	4/11/2015	4/17/2015	4/11/2015	4/17/2015	TX433	1	1	21185	11	HIDALGO COUNTY	Blue Shield	Basic Coverage	837681564	1124006390	00002015103504 35Q50X	Family Subscriber	4/6/2015	$ 28.84	$ 28.84	0%	$0.00	
21185	TX1	618139	510529	4/11/2015	4/17/2015	4/11/2015	4/17/2015	TX433	1	1	21185	11	HIDALGO COUNTY	Blue Shield	Basic Coverage	833283412	1174772461	00002015077500971Z0X	Family Subscriber	3/16/2015	$ 24.57	$ 24.57	0%	$0.00	
21185	TX1	618139	510529	4/11/2015	4/17/2015	4/11/2015	4/17/2015	TX433	1	1	21185	11	HIDALGO COUNTY	Blue Shield	Basic Coverage	833283412	1174772461	00002015104506 861H0X	Family Subscriber	4/9/2015	$ 60.17	$ 60.17	0%	$0.00	
21185	TX1	618139	510529	4/11/2015	4/17/2015	4/11/2015	4/17/2015	TX433	1	1	21185	11	HIDALGO COUNTY	Blue Shield	Basic Coverage	833283412	1174772461	00002015104506 861H0X	Family Subscriber	4/9/2015	$ 235.79	$ 235.79	0%	$0.00	
21185	TX1	618139	510529	4/11/2015	4/17/2015	4/11/2015	4/17/2015	TX433	1	1	21185	11	HIDALGO COUNTY	Blue Shield	Basic Coverage	833283412	1568478378	00002015107 50V07510X	Family Subscriber	3/16/2015	$ 528.00	$ 528.00	0%	$0.00	
21185	TX1	618139	510529	4/11/2015	4/17/2015	4/11/2015	4/17/2015	TX433	1	1	21185	11	HIDALGO COUNTY	Blue Shield	Basic Coverage	833653727	1790721538	00002015104 50D41590X	Single	4/7/2015	$ 6.95	$ 6.95	0%	$0.00	
21185	TX1	618139	510529	4/11/2015	4/17/2015	4/11/2015	4/17/2015	TX433	1	1	21185	11	HIDALGO COUNTY	Blue Shield	Basic Coverage	833653727	1790721538	00002015104 50D41590X	Single	4/7/2015	$ 28.36	$ 28.36	0%	$0.00	
21185	TX1	618139	510529	4/11/2015	4/17/2015	4/11/2015	4/17/2015	TX433	1	1	21185	11	HIDALGO COUNTY	Blue Shield	Basic Coverage	833653727	1790721538	00002015104 50D41590X	Single	4/7/2015	$ 28.36	$ 28.36	0%	$0.00	
21185	TX1	618139	510529	4/11/2015	4/17/2015	4/11/2015	4/17/2015	TX433	1	1	21185	11	HIDALGO COUNTY	Blue Shield	Basic Coverage	833653727	1790721538	00002015104 50D41590X	Single	4/7/2015	$ 6.53	$ 6.53	0%	$0.00	
21185	TX1	618139	510529	4/11/2015	4/17/2015	4/11/2015	4/17/2015	TX433	1	1	21185	11	HIDALGO COUNTY	Blue Shield	Basic Coverage	833653727	1790721538	00002015104 50D41590X	Single	4/7/2015	$ 6.98	$ 6.98	0%	$0.00	
21185	TX1	618139	510529	4/11/2015	4/17/2015	4/11/2015	4/17/2015	TX433	1	1	21185	11	HIDALGO COUNTY	Blue Shield	Basic Coverage	833653727	1790721538	00002015106 503035U0X	Single	4/9/2015	$ 9.23	$ 9.23	0%	$0.00	
21185	TX1	618139	510529	4/11/2015	4/17/2015	4/11/2015	4/17/2015	TX433	1	1	21185	11	HIDALGO COUNTY	Blue Shield	Basic Coverage	833653727	1790721538	00002015106 503035U0X	Single	4/9/2015	$ 15.66	$ 15.66	0%	$0.00	
21185	TX1	618139	510529	4/11/2015	4/17/2015	4/11/2015	4/17/2015	TX433	1	1	21185	11	HIDALGO COUNTY	Blue Shield	Basic Coverage	833653727	1790721538	00002015106 503035U0X	Single	4/9/2015	$ 1.66	$ 1.66	0%	$0.00	
21185	TX1	618139	510529	4/11/2015	4/17/2015	4/11/2015	4/17/2015	TX433	1	1	21185	11	HIDALGO COUNTY	Blue Shield	Basic Coverage	833653727	1790721538	00002015106 503035U0X	Single	4/9/2015	$ 15.02	$ 15.02	0%	$0.00	
21185	TX1	618139	510529	4/11/2015	4/17/2015	4/11/2015	4/17/2015	TX433	1	1	21185	11	HIDALGO COUNTY	Blue Shield	Basic Coverage	833653727	1790721538	00002015106 503035U0X	Single	4/9/2015	$ 14.96	$ 14.96	0%	$0.00	
21185	TX1	618139	510529	4/11/2015	4/17/2015	4/11/2015	4/17/2015	TX433	1	1	21185	11	HIDALGO COUNTY	Blue Shield	Basic Coverage	833653727	1790721538	00002015106 503035U0X	Single	4/9/2015	$ 21.66	$ 21.66	0%	$0.00	
21185	TX1	618139	510529	4/11/2015	4/17/2015	4/11/2015	4/17/2015	TX433	1	1	21185	11	HIDALGO COUNTY	Blue Shield	Basic Coverage	843636299	1801907894	00002015090 508D1490X	Family Subscriber	3/26/2015	$ 3,413.05	$ 3,413.05	0%	$0.00	
21185	TX1	618139	510529	4/11/2015	4/17/2015	4/11/2015	4/17/2015	TX433	1	1	21185	11	HIDALGO COUNTY	Blue Shield	Basic Coverage	843636299	1801907894	00002015090 508D1490X	Family Subscriber	3/26/2015	$ 153.26	$ 153.26	0%	$0.00	
21185	TX1	618139	510529	4/11/2015	4/17/2015	4/11/2015	4/17/2015	TX433	1	1	21185	11	HIDALGO COUNTY	Blue Shield	Basic Coverage	843636299	1801907894	00002015090 508D1490X	Family Subscriber	3/26/2015	$ 64.27	$ 64.27	0%	$0.00	
21185	TX1	618139	510529	4/11/2015	4/17/2015	4/11/2015	4/17/2015	TX433	1	1	21185	11	HIDALGO COUNTY	Blue Shield	Basic Coverage	843636299	1801907894	00002015090 508D1490X	Family Subscriber	3/26/2015	$ 25.54	$ 25.54	0%	$0.00	
21185	TX1	618139	510529	4/11/2015	4/17/2015	4/11/2015	4/17/2015	TX433	1	1	21185	11	HIDALGO COUNTY	Blue Shield	Basic Coverage	843636299	1801907894	00002015090 508D1490X	Family Subscriber	3/26/2015	$ 0.18	$ 0.18	0%	$0.00	
21185	TX1	618139	510529	4/11/2015	4/17/2015	4/11/2015	4/17/2015	TX433	1	1	21185	11	HIDALGO COUNTY	Blue Shield	Basic Coverage	843636299	1801907894	00002015090 508D1490X	Family Subscriber	3/26/2015	$ 0.83	$ 0.83	0%	$0.00	
21185	TX1	618139	510529	4/11/2015	4/17/2015	4/11/2015	4/17/2015	TX433	1	1	21185	11	HIDALGO COUNTY	Blue Shield	Basic Coverage	843636299	1801907894	00002015090 508D1490X	Family Subscriber	3/26/2015	$ 3.89	$ 3.89	0%	$0.00	
21185	TX1	618139	510529	4/11/2015	4/17/2015	4/11/2015	4/17/2015	TX433	1	1	21185	11	HIDALGO COUNTY	Blue Shield	Basic Coverage	843636299	1801907894	00002015090 508D1490X	Family Subscriber	3/26/2015	$ 7.08	$ 7.08	0%	$0.00	
21185	TX1	618139	510529	4/11/2015	4/17/2015	4/11/2015	4/17/2015	TX433	1	1	21185	11	HIDALGO COUNTY	Blue Shield	Basic Coverage	843636299	1801907894	00002015090 508D1490X	Family Subscriber	3/26/2015	$ 2.67	$ 2.67	0%	$0.00	
21185	TX1	618139	510529	4/11/2015	4/17/2015	4/11/2015	4/17/2015	TX433	1	1	21185	11	HIDALGO COUNTY	Blue Shield	Basic Coverage	843636299	1801907894	00002015090 508D1490X	Family Subscriber	3/26/2015	$ 3.00	$ 3.00	0%	$0.00	
21185	TX1	618139	510529	4/11/2015	4/17/2015	4/11/2015	4/17/2015	TX433	1	1	21185	11	HIDALGO COUNTY	Blue Shield	Basic Coverage	841424125	1942467113	00002015104 50A62210X	Family Member	3/8/2015	$ 989.60	$ 989.60	0%	$0.00	
21185	TX1	618139	510529	4/11/2015	4/17/2015	4/11/2015	4/17/2015	TX433	1	1	21185	11	HIDALGO COUNTY	Blue Shield	Basic Coverage	841424125	1629010053	00002015090 50V83630X	Family Member	1/28/2015	$ 65.33	$ 65.33	0%	$0.00	
21185	TX1	618139	510529	4/11/2015	4/17/2015	4/11/2015	4/17/2015	TX433	1	1	21185	11	HIDALGO COUNTY	Blue Shield	Basic Coverage	841424125	1629010053	00002015090 50V83630X	Family Member	1/30/2015	$ 65.33	$ 65.33	0%	$0.00	
21185	TX1	618139	510529	4/11/2015	4/17/2015	4/11/2015	4/17/2015	TX433	1	1	21185	11	HIDALGO COUNTY	Blue Shield	Basic Coverage	841424125	1629010053	00002015090 50V85090X	Family Member	10/1/2014	$ 39.00	$ 39.00	0%	$0.00	
21185	TX1	618139	510529	4/11/2015	4/17/2015	4/11/2015	4/17/2015	TX433	1	1	21185	11	HIDALGO COUNTY	Blue Shield	Basic Coverage	841424125	1629010053	00002015090 50V85090X	Family Member	10/3/2014	$ 65.33	$ 65.33	0%	$0.00	
21185	TX1	618139	510529	4/11/2015	4/17/2015	4/11/2015	4/17/2015	TX433	1	1	21185	11	HIDALGO COUNTY	Blue Shield	Basic Coverage	841424125	1629010053	00002015090 50V85090X	Family Member	10/10/2014	$ 65.33	$ 65.33	0%	$0.00	
21185	TX1	618139	510529	4/11/2015	4/17/2015	4/11/2015	4/17/2015	TX433	1	1	21185	11	HIDALGO COUNTY	Blue Shield	Basic Coverage	841424125	1629010053	00002015090 50V85090X	Family Member	10/13/2014	$ 39.00	$ 39.00	0%	$0.00	
21185	TX1	618139	510529	4/11/2015	4/17/2015	4/11/2015	4/17/2015	TX433	1	1	21185	11	HIDALGO COUNTY	Blue Shield	Basic Coverage	841424125	1629010053	00002015090 50V85090X	Family Member	10/15/2014	$ 65.33	$ 65.33	0%	$0.00	
21185	TX1	618139	510529	4/11/2015	4/17/2015	4/11/2015	4/17/2015	TX433	1	1	21185	11	HIDALGO COUNTY	Blue Shield	Basic Coverage	841424125	1629010053	00002015090 50V85090X	Family Member	10/23/2014	$ 65.33	$ 65.33	0%	$0.00	
21185	TX1	618139	510529	4/11/2015	4/17/2015	4/11/2015	4/17/2015	TX433	1	1	21185	11	HIDALGO COUNTY	Blue Shield	Basic Coverage	841424125	1629010053	00002015090 50V85090X	Family Member	10/24/2014	$ 65.33	$ 65.33	0%	$0.00	
21185	TX1	618139	510529	4/11/2015	4/17/2015	4/11/2015	4/17/2015	TX433	1	1	21185	11	HIDALGO COUNTY	Blue Shield	Basic Coverage	841424125	1629010053	00002015090 50V85110X	Family Member	2/3/2015	$ 65.33	$ 65.33	0%	$0.00	
21185	TX1	618139	510529	4/11/2015	4/17/2015	4/11/2015	4/17/2015	TX433	1	1	21185	11	HIDALGO COUNTY	Blue Shield	Basic Coverage	841424125	1629010053	00002015090 50V85110X	Family Member	2/6/2015	$ 65.33	$ 65.33	0%	$0.00	
21185	TX1	618139	510529	4/11/2015	4/17/2015	4/11/2015	4/17/2015	TX433	1	1	21185	11	HIDALGO COUNTY	Blue Shield	Basic Coverage	841424125	1629010053	00002015090 50V85110X	Family Member	2/10/2015	$ 65.33	$ 65.33	0%	$0.00	
21185	TX1	618139	510529	4/11/2015	4/17/2015	4/11/2015	4/17/2015	TX433	1	1	21185	11	HIDALGO COUNTY	Blue Shield	Basic Coverage	841424125	1356361976	00002015105 502H5020X	Family Member	4/8/2015	$ 132.15	$ 132.15	0%	$0.00	
21185	TX1	618139	510529	4/11/2015	4/17/2015	4/11/2015	4/17/2015	TX433	1	1	21185	11	HIDALGO COUNTY	Blue Shield	Basic Coverage	841424125	1386648798	00002015106 50E73860X	Family Member	4/11/2015	$ 58.55	$ 58.55	0%	$0.00	
21185	TX1	618139	510529	4/11/2015	4/17/2015	4/11/2015	4/17/2015	TX433	1	1	21185	11	HIDALGO COUNTY	Blue Shield	Basic Coverage	841692795	1437377611	00002015100 50T79770X	Family Member	4/6/2015	$ 86.24	$ 86.24	0%	$0.00	
21185	TX1	618139	510529	4/11/2015	4/17/2015	4/11/2015	4/17/2015	TX433	1	1	21185	11	HIDALGO COUNTY	Blue Shield	Basic Coverage	841692795	1437377611	00002015104 50D26430X	Family Member	1/14/2015	$ 86.24	$ 86.24	0%	$0.00	
21185	TX1	618139	510529	4/11/2015	4/17/2015	4/11/2015	4/17/2015	TX433	1	1	21185	11	HIDALGO COUNTY	Blue Shield	Basic Coverage	841692795	1851627764	00002015106 501912Y0X	Family Member	12/26/2014	$ 69.71	$ 69.71	0%	$0.00	
21185	TX1	618139	510529	4/11/2015	4/17/2015	4/11/2015	4/17/2015	TX433	1	1	21185	11	HIDALGO COUNTY	Blue Shield	Basic Coverage	841692795	1851627764	00002015106 501912Y0X	Family Member	12/29/2014	$ 69.71	$ 69.71	0%	$0.00	
21185	TX1	618139	510529	4/11/2015	4/17/2015	4/11/2015	4/17/2015	TX433	1	1	21185	11	HIDALGO COUNTY	Blue Shield	Basic Coverage	836257358	1982827150	00002015103 03124260C	Single	2/16/2015	$ 265.00	$ 265.00	0%	$0.00	
21185	TX1	618139	510529	4/11/2015	4/17/2015	4/11/2015	4/17/2015	TX433	1	1	21185	11	HIDALGO COUNTY	Blue Shield	Basic Coverage	836257358	1982827150	00002015103 03124260C	Single	2/16/2015	$ 185.00	$ 185.00	0%	$0.00	
21185	TX1	618139	510529	4/11/2015	4/17/2015	4/11/2015	4/17/2015	TX433	1	1	21185	11	HIDALGO COUNTY	Blue Shield	Basic Coverage	838726362	1013995273	00002015104 50L57420X	Single	4/13/2015	$ 120.96	$ 120.96	0%	$0.00	
21185	TX1	618139	510529	4/11/2015	4/17/2015	4/11/2015	4/17/2015	TX433	1	1	21185	11	HIDALGO COUNTY	Blue Shield	Basic Coverage	838726362	1013995273	00002015104 50L57420X	Single	4/13/2015	$ 26.49	$ 26.49	0%	$0.00	
21185	TX1	618139	510529	4/11/2015	4/17/2015	4/11/2015	4/17/2015	TX433	1	1	21185	11	HIDALGO COUNTY	Blue Shield	Basic Coverage	838726362	1013995273	00002015104 50L57420X	Single	4/13/2015	$ 19.36	$ 19.36	0%	$0.00	
21185	TX1	618139	510529	4/11/2015	4/17/2015	4/11/2015	4/17/2015	TX433	1	1	21185	11	HIDALGO COUNTY	Blue Shield	Basic Coverage	838726362	1013995273	00002015104 50L57420X	Single	4/13/2015	$ 32.30	$ 32.30	0%	$0.00	

Account	Corporate Entity	Invoice Profile	Invoice Number	InvcPerFrDt	InvcPerToDt	ClmPerFrDt	ClmPerToDt	BARS CustNbr	Settlement Nbr	Association Nbr	Group Nbr	Section Nbr	Group Name	Coverage	Claim Type	Member ID	Provider ID	Document Control	Tier	Service Date	Gross Amt	Net Amt	Fee Percent	Fee Amt	Case Nbr
21185	TX1	618139	510529	4/11/2015	4/17/2015	4/11/2015	4/17/2015	TX433	1	1	21185	11	HIDALGO COUNTY	Blue Shield	Basic Coverage	838726362	1013995273	0000201510450L57420X	Single	4/13/2015	$ 10.07	$ 10.07	0%	$0.00	
21185	TX1	618139	510529	4/11/2015	4/17/2015	4/11/2015	4/17/2015	TX433	1	1	21185	11	HIDALGO COUNTY	Blue Shield	Basic Coverage	838726362	1013995273	0000201510450L57420X	Single	4/13/2015	$ 6.78	$ 6.78	0%	$0.00	
21185	TX1	618139	510529	4/11/2015	4/17/2015	4/11/2015	4/17/2015	TX433	1	1	21185	11	HIDALGO COUNTY	Blue Shield	Basic Coverage	838726362	1013995273	0000201510450L57420X	Single	4/13/2015	$ 13.83	$ 13.83	0%	$0.00	
21185	TX1	618139	510529	4/11/2015	4/17/2015	4/11/2015	4/17/2015	TX433	1	1	21185	11	HIDALGO COUNTY	Blue Shield	Basic Coverage	838726362	1013995273	0000201510450L57420X	Single	4/13/2015	$ 2.89	$ 2.89	0%	$0.00	
21185	TX1	618139	510529	4/11/2015	4/17/2015	4/11/2015	4/17/2015	TX433	1	1	21185	11	HIDALGO COUNTY	Blue Shield	Basic Coverage	838726362	1013995273	0000201510450L57420X	Single	4/13/2015	$ 3.00	$ 3.00	0%	$0.00	
21185	TX1	618139	510529	4/11/2015	4/17/2015	4/11/2015	4/17/2015	TX433	1	1	21185	11	HIDALGO COUNTY	Blue Shield	Basic Coverage	838726362	1013995273	0000201510450L58110X	Single	4/13/2015	$ 39.71	$ 39.71	0%	$0.00	
21185	TX1	618139	510529	4/11/2015	4/17/2015	4/11/2015	4/17/2015	TX433	1	1	21185	11	HIDALGO COUNTY	Blue Shield	Basic Coverage	843352495	1619099710	0000201510750 2E8690X	Family Subscriber	4/16/2015	$ 11.95	$ 11.95	0%	$0.00	
21185	TX1	618139	510529	4/11/2015	4/17/2015	4/11/2015	4/17/2015	TX433	1	1	21185	11	HIDALGO COUNTY	Blue Shield	Basic Coverage	836490061	1245548759	000020151035064Y290X	Single	3/16/2015	$ 7.92	$ 7.92	0%	$0.00	
21185	TX1	618139	510529	4/11/2015	4/17/2015	4/11/2015	4/17/2015	TX433	1	1	21185	11	HIDALGO COUNTY	Blue Shield	Basic Coverage	836490061	1790721538	0000201510450D52530X	Single	3/23/2015	$ 1.66	$ 1.66	0%	$0.00	
21185	TX1	618139	510529	4/11/2015	4/17/2015	4/11/2015	4/17/2015	TX433	1	1	21185	11	HIDALGO COUNTY	Blue Shield	Basic Coverage	836490061	1790721538	0000201510450D52530X	Single	3/23/2015	$ 6.28	$ 6.28	0%	$0.00	
21185	TX1	618139	510529	4/11/2015	4/17/2015	4/11/2015	4/17/2015	TX433	1	1	21185	11	HIDALGO COUNTY	Blue Shield	Basic Coverage	836490061	1790721538	0000201510450D52530X	Single	3/23/2015	$ 8.54	$ 8.54	0%	$0.00	
21185	TX1	618139	510529	4/11/2015	4/17/2015	4/11/2015	4/17/2015	TX433	1	1	21185	11	HIDALGO COUNTY	Blue Shield	Basic Coverage	836490061	1790721538	000020151055026E270X	Single	3/23/2015	$ 6.54	$ 6.54	0%	$0.00	
21185	TX1	618139	510529	4/11/2015	4/17/2015	4/11/2015	4/17/2015	TX433	1	1	21185	11	HIDALGO COUNTY	Blue Shield	Basic Coverage	836490061	1790721538	000020151055026E270X	Single	3/23/2015	$ 6.52	$ 6.52	0%	$0.00	
21185	TX1	618139	510529	4/11/2015	4/17/2015	4/11/2015	4/17/2015	TX433	1	1	21185	11	HIDALGO COUNTY	Blue Shield	Basic Coverage	836490061	1790721538	000020151055026E270X	Single	3/23/2015	$ 6.53	$ 6.53	0%	$0.00	
21185	TX1	618139	510529	4/11/2015	4/17/2015	4/11/2015	4/17/2015	TX433	1	1	21185	11	HIDALGO COUNTY	Blue Shield	Basic Coverage	836490061	1790721538	000020151055026E270X	Single	3/23/2015	$ 6.98	$ 6.98	0%	$0.00	
21185	TX1	618139	510529	4/11/2015	4/17/2015	4/11/2015	4/17/2015	TX433	1	1	21185	11	HIDALGO COUNTY	Blue Shield	Basic Coverage	841335401	1194769497	0000201510450580V50X	Family Subscriber	4/8/2015	$ 32.30	$ 32.30	0%	$0.00	
21185	TX1	618139	510529	4/11/2015	4/17/2015	4/11/2015	4/17/2015	TX433	1	1	21185	11	HIDALGO COUNTY	Blue Shield	Basic Coverage	841335401	1194769497	0000201510450580V50X	Family Subscriber	4/8/2015	$ 10.89	$ 10.89	0%	$0.00	
21185	TX1	618139	510529	4/11/2015	4/17/2015	4/11/2015	4/17/2015	TX433	1	1	21185	11	HIDALGO COUNTY	Blue Shield	Basic Coverage	841335401	1194769497	0000201510450580V50X	Family Subscriber	4/8/2015	$ 22.09	$ 22.09	0%	$0.00	
21185	TX1	618139	510529	4/11/2015	4/17/2015	4/11/2015	4/17/2015	TX433	1	1	21185	11	HIDALGO COUNTY	Blue Shield	Basic Coverage	841335401	1194769497	0000201510450580V50X	Family Subscriber	4/8/2015	$ 7.89	$ 7.89	0%	$0.00	
21185	TX1	618139	510529	4/11/2015	4/17/2015	4/11/2015	4/17/2015	TX433	1	1	21185	11	HIDALGO COUNTY	Blue Shield	Basic Coverage	841335401	1194769497	0000201510450580V50X	Family Subscriber	4/8/2015	$ 14.95	$ 14.95	0%	$0.00	
21185	TX1	618139	510529	4/11/2015	4/17/2015	4/11/2015	4/17/2015	TX433	1	1	21185	11	HIDALGO COUNTY	Blue Shield	Basic Coverage	841335401	1194769497	0000201510450580V50X	Family Subscriber	4/8/2015	$ 20.99	$ 20.99	0%	$0.00	
21185	TX1	618139	510529	4/11/2015	4/17/2015	4/11/2015	4/17/2015	TX433	1	1	21185	11	HIDALGO COUNTY	Blue Shield	Basic Coverage	841335401	1194769497	0000201510450580V50X	Family Subscriber	4/8/2015	$ 3.67	$ 3.67	0%	$0.00	
21185	TX1	618139	510529	4/11/2015	4/17/2015	4/11/2015	4/17/2015	TX433	1	1	21185	11	HIDALGO COUNTY	Blue Shield	Basic Coverage	841335401	1194769497	000020151055502H0250X	Family Subscriber	4/9/2015	$ 4.53	$ 4.53	0%	$0.00	
21185	TX1	618139	510529	4/11/2015	4/17/2015	4/11/2015	4/17/2015	TX433	1	1	21185	11	HIDALGO COUNTY	Blue Shield	Basic Coverage	845079815	1811944101	0000201510150 3F4560X	Family Subscriber	4/9/2015	$ 145.29	$ 145.29	0%	$0.00	
21185	TX1	618139	510529	4/11/2015	4/17/2015	4/11/2015	4/17/2015	TX433	1	1	21185	11	HIDALGO COUNTY	Blue Shield	Basic Coverage	845079815	1699093906	000020151045 03C2290X	Family Subscriber	4/2/2015	$ 80.33	$ 80.33	0%	$0.00	
21185	TX1	618139	510529	4/11/2015	4/17/2015	4/11/2015	4/17/2015	TX433	1	1	21185	11	HIDALGO COUNTY	Blue Shield	Basic Coverage	845079815	1699093906	000020151045 03C2290X	Family Subscriber	4/2/2015	$ 52.09	$ 52.09	0%	$0.00	
21185	TX1	618139	510529	4/11/2015	4/17/2015	4/11/2015	4/17/2015	TX433	1	1	21185	11	HIDALGO COUNTY	Blue Shield	Basic Coverage	841228514	1700812468	0000201510650L16630X	Single	4/14/2015	$ 39.71	$ 39.71	0%	$0.00	
21185	TX1	618139	510529	4/11/2015	4/17/2015	4/11/2015	4/17/2015	TX433	1	1	21185	11	HIDALGO COUNTY	Blue Shield	Basic Coverage	830230489	1245230655	0000201510450875V10X	Family Subscriber	4/8/2015	$ 29.71	$ 29.71	0%	$0.00	
21185	TX1	618139	510529	4/11/2015	4/17/2015	4/11/2015	4/17/2015	TX433	1	1	21185	11	HIDALGO COUNTY	Blue Shield	Basic Coverage	830230489	1245230655	0000201510450875V10X	Family Subscriber	4/8/2015	$ 3.88	$ 3.88	0%	$0.00	
21185	TX1	618139	510529	4/11/2015	4/17/2015	4/11/2015	4/17/2015	TX433	1	1	21185	11	HIDALGO COUNTY	Blue Shield	Basic Coverage	840806396	1194769497	0000201510650835N50X	Family Subscriber	4/10/2015	$ 3.00	$ 3.00	0%	$0.00	
21185	TX1	618139	510529	4/11/2015	4/17/2015	4/11/2015	4/17/2015	TX433	1	1	21185	11	HIDALGO COUNTY	Blue Shield	Basic Coverage	840806396	1194769497	0000201510650835N50X	Family Subscriber	4/10/2015	$ 8.59	$ 8.59	0%	$0.00	
21185	TX1	618139	510529	4/11/2015	4/17/2015	4/11/2015	4/17/2015	TX433	1	1	21185	11	HIDALGO COUNTY	Blue Shield	Basic Coverage	840806396	1194769497	0000201510650835N50X	Family Subscriber	4/10/2015	$ 10.89	$ 10.89	0%	$0.00	
21185	TX1	618139	510529	4/11/2015	4/17/2015	4/11/2015	4/17/2015	TX433	1	1	21185	11	HIDALGO COUNTY	Blue Shield	Basic Coverage	840806396	1194769497	0000201510650835N50X	Family Subscriber	4/10/2015	$ 7.89	$ 7.89	0%	$0.00	
21185	TX1	618139	510529	4/11/2015	4/17/2015	4/11/2015	4/17/2015	TX433	1	1	21185	11	HIDALGO COUNTY	Blue Shield	Basic Coverage	845947988	1427020676	0000201510650 5663G0X	Family Member	4/10/2015	$ 39.71	$ 39.71	0%	$0.00	
21185	TX1	618139	510529	4/11/2015	4/17/2015	4/11/2015	4/17/2015	TX433	1	1	21185	11	HIDALGO COUNTY	Blue Shield	Basic Coverage	841597899	1881026664	0000201510650E62920X	Single	4/14/2015	$ 101.26	$ 101.26	0%	$0.00	
21185	TX1	618139	510529	4/11/2015	4/17/2015	4/11/2015	4/17/2015	TX433	1	1	21185	11	HIDALGO COUNTY	Blue Shield	Basic Coverage	838714261	1619278876	0000201510650 9625X0X	Family Subscriber	4/9/2015	$ 39.71	$ 39.71	0%	$0.00	
21185	TX1	618139	510529	4/11/2015	4/17/2015	4/11/2015	4/17/2015	TX433	1	1	21185	11	HIDALGO COUNTY	Blue Shield	Basic Coverage	838714261	1619278876	0000201510650 9625X0X	Family Subscriber	4/9/2015	$ 16.83	$ 16.83	0%	$0.00	
21185	TX1	618139	510529	4/11/2015	4/17/2015	4/11/2015	4/17/2015	TX433	1	1	21185	11	HIDALGO COUNTY	Blue Shield	Basic Coverage	838714261	1619278876	0000201510650 9625X0X	Family Subscriber	4/9/2015	$ 6.00	$ 6.00	0%	$0.00	
21185	TX1	618139	510529	4/11/2015	4/17/2015	4/11/2015	4/17/2015	TX433	1	1	21185	11	HIDALGO COUNTY	Blue Shield	Basic Coverage	820338204	1629035423	0000201510750 63D930X	Family Member	4/16/2015	$ 39.71	$ 39.71	0%	$0.00	
21185	TX1	618139	510529	4/11/2015	4/17/2015	4/11/2015	4/17/2015	TX433	1	1	21185	11	HIDALGO COUNTY	Blue Shield	Basic Coverage	820338204	1629035423	0000201510750 63D930X	Family Member	4/16/2015	$ 10.92	$ 10.92	0%	$0.00	
21185	TX1	618139	510529	4/11/2015	4/17/2015	4/11/2015	4/17/2015	TX433	1	1	21185	11	HIDALGO COUNTY	Blue Shield	Basic Coverage	820338204	1629035423	0000201510750 63D930X	Family Member	4/16/2015	$ 15.01	$ 15.01	0%	$0.00	
21185	TX1	618139	510529	4/11/2015	4/17/2015	4/11/2015	4/17/2015	TX433	1	1	21185	11	HIDALGO COUNTY	Blue Shield	Basic Coverage	820338204	1629035423	0000201510750 63D930X	Family Member	4/16/2015	$ 15.01	$ 15.01	0%	$0.00	
21185	TX1	618139	510529	4/11/2015	4/17/2015	4/11/2015	4/17/2015	TX433	1	1	21185	11	HIDALGO COUNTY	Blue Shield	Basic Coverage	820338204	1629035423	0000201510750 63D930X	Family Member	4/16/2015	$ 9.02	$ 9.02	0%	$0.00	
21185	TX1	618139	510529	4/11/2015	4/17/2015	4/11/2015	4/17/2015	TX433	1	1	21185	11	HIDALGO COUNTY	Blue Shield	Basic Coverage	838709679	1376857706	0000201510550 6H4990X	Family Member	4/9/2015	$ 29.25	$ 29.25	0%	$0.00	
21185	TX1	618139	510529	4/11/2015	4/17/2015	4/11/2015	4/17/2015	TX433	1	1	21185	11	HIDALGO COUNTY	Blue Shield	Basic Coverage	842304384	1588971899	000020151035047 7950X	Single	4/6/2015	$ 15.61	$ 15.61	0%	$0.00	
21185	TX1	618139	510529	4/11/2015	4/17/2015	4/11/2015	4/17/2015	TX433	1	1	21185	11	HIDALGO COUNTY	Blue Shield	Basic Coverage	842304384	1073574810	0000201510550 87J580X	Single	3/5/2015	$ 227.07	$ 227.07	0%	$0.00	
21185	TX1	618139	510529	4/11/2015	4/17/2015	4/11/2015	4/17/2015	TX433	1	1	21185	11	HIDALGO COUNTY	Blue Shield	Basic Coverage	841973228	1104021591	0000201510750 66L020X	Family Subscriber	4/12/2015	$ 96.14	$ 96.14	0%	$0.00	
21185	TX1	618139	510529	4/11/2015	4/17/2015	4/11/2015	4/17/2015	TX433	1	1	21185	11	HIDALGO COUNTY	Blue Shield	Basic Coverage	841973228	1104021591	0000201510750 66L020X	Family Subscriber	4/12/2015	$ 22.55	$ 22.55	0%	$0.00	
21185	TX1	618139	510529	4/11/2015	4/17/2015	4/11/2015	4/17/2015	TX433	1	1	21185	11	HIDALGO COUNTY	Blue Shield	Basic Coverage	832722793	1881929321	0000201510650 816X10X	Family Subscriber	3/27/2015	$ 162.52	$ 162.52	0%	$0.00	
21185	TX1	618139	510529	4/11/2015	4/17/2015	4/11/2015	4/17/2015	TX433	1	1	21185	11	HIDALGO COUNTY	Blue Shield	Basic Coverage	832722793	1881929321	0000201510650 816X10X	Family Subscriber	3/27/2015	$ 162.52	$ 162.52	0%	$0.00	
21185	TX1	618139	510529	4/11/2015	4/17/2015	4/11/2015	4/17/2015	TX433	1	1	21185	11	HIDALGO COUNTY	Blue Shield	Basic Coverage	832722793	1881929321	0000201510650 816X10X	Family Subscriber	3/27/2015	$ 57.88	$ 57.88	0%	$0.00	
21185	TX1	618139	510529	4/11/2015	4/17/2015	4/11/2015	4/17/2015	TX433	1	1	21185	11	HIDALGO COUNTY	Blue Shield	Basic Coverage	839006645	1295172534	0000201510150 2B3880X	Family Subscriber	4/9/2015	$ 22.34	$ 22.34	0%	$0.00	
21185	TX1	618139	510529	4/11/2015	4/17/2015	4/11/2015	4/17/2015	TX433	1	1	21185	11	HIDALGO COUNTY	Blue Shield	Basic Coverage	839006645	1295172534	0000201510150 2B3880X	Family Subscriber	4/9/2015	$ 15.32	$ 15.32	0%	$0.00	
21185	TX1	618139	510529	4/11/2015	4/17/2015	4/11/2015	4/17/2015	TX433	1	1	21185	11	HIDALGO COUNTY	Blue Shield	Basic Coverage	838464575	1780600510	0000201510050 7591Z0X	Family Member	12/24/2014	$ 5.84	$ 5.84	0%	$0.00	
21185	TX1	618139	510529	4/11/2015	4/17/2015	4/11/2015	4/17/2015	TX433	1	1	21185	11	HIDALGO COUNTY	Blue Shield	Basic Coverage	838464575	1780600510	0000201510050 7591Z0X	Family Member	12/24/2014	$ 2.95	$ 2.95	0%	$0.00	
21185	TX1	618139	510529	4/11/2015	4/17/2015	4/11/2015	4/17/2015	TX433	1	1	21185	11	HIDALGO COUNTY	Blue Shield	Basic Coverage	838464575	1780600510	0000201510050 7591Z0X	Family Member	12/24/2014	$ 3.00	$ 3.00	0%	$0.00	
21185	TX1	618139	510529	4/11/2015	4/17/2015	4/11/2015	4/17/2015	TX433	1	1	21185	11	HIDALGO COUNTY	Blue Shield	Basic Coverage	836704221	1790721538	0000201510450A67030X	Family Member	4/7/2015	$ 9.77	$ 9.77	0%	$0.00	
21185	TX1	618139	510529	4/11/2015	4/17/2015	4/11/2015	4/17/2015	TX433	1	1	21185	11	HIDALGO COUNTY	Blue Shield	Basic Coverage	836704221	1790721538	0000201510450A67030X	Family Member	4/7/2015	$ 2.18	$ 2.18	0%	$0.00	
21185	TX1	618139	510529	4/11/2015	4/17/2015	4/11/2015	4/17/2015	TX433	1	1	21185	11	HIDALGO COUNTY	Blue Shield	Basic Coverage	836704221	1790721538	0000201510450A67030X	Family Member	4/7/2015	$ 1.66	$ 1.66	0%	$0.00	
21185	TX1	618139	510529	4/11/2015	4/17/2015	4/11/2015	4/17/2015	TX433	1	1	21185	11	HIDALGO COUNTY	Blue Shield	Basic Coverage	836704221	1194769497	0000201510150 0C5040X	Family Subscriber	4/6/2015	$ 10.89	$ 10.89	0%	$0.00	
21185	TX1	618139	510529	4/11/2015	4/17/2015	4/11/2015	4/17/2015	TX433	1	1	21185	11	HIDALGO COUNTY	Blue Shield	Basic Coverage	840882545	1710149372	000020150865 03K1790X	Family Member	3/9/2015	$ 106.27	$ 106.27	0%	$0.00	
21185	TX1	618139	510529	4/11/2015	4/17/2015	4/11/2015	4/17/2015	TX433	1	1	21185	11	HIDALGO COUNTY	Blue Shield	Basic Coverage	841472948	1386648798	000020151045044 06T0X	Family Member	4/7/2015	$ 76.43	$ 76.43	0%	$0.00	
21185	TX1	618139	510529	4/11/2015	4/17/2015	4/11/2015	4/17/2015	TX433	1	1	21185	11	HIDALGO COUNTY	Blue Shield	Basic Coverage	837272640	1114222817	0000201509250 L50600X	Family Subscriber	3/20/2015	$ 940.24	$ 940.24	0%	$0.00	
21185	TX1	618139	510529	4/11/2015	4/17/2015	4/11/2015	4/17/2015	TX433	1	1	21185	11	HIDALGO COUNTY	Blue Shield	Basic Coverage	837272640	1114222817	0000201509250 L50600X	Family Subscriber	3/20/2015	$ 62.24	$ 62.24	0%	$0.00	
21185	TX1	618139	510529	4/11/2015	4/17/2015	4/11/2015	4/17/2015	TX433	1	1	21185	11	HIDALGO COUNTY	Blue Shield	Basic Coverage	837272640	1114222817	0000201509250 L55340X	Family Subscriber	3/20/2015	$ 139.65	$ 139.65	0%	$0.00	
21185	TX1	618139	510529	4/11/2015	4/17/2015	4/11/2015	4/17/2015	TX433	1	1	21185	11	HIDALGO COUNTY	Blue Shield	Basic Coverage	837272640	1790721538	0000201510650 3720U0X	Family Subscriber	4/10/2015	$ 6.54	$ 6.54	0%	$0.00	
21185	TX1	618139	510529	4/11/2015	4/17/2015	4/11/2015	4/17/2015	TX433	1	1	21185	11	HIDALGO COUNTY	Blue Shield	Basic Coverage	837272640	1790721538	0000201510650 3720U0X	Family Subscriber	4/10/2015	$ 6.52	$ 6.52	0%	$0.00	
21185	TX1	618139	510529	4/11/2015	4/17/2015	4/11/2015	4/17/2015	TX433	1	1	21185	11	HIDALGO COUNTY	Blue Shield	Basic Coverage	837272640	1790721538	0000201510650 3720U0X	Family Subscriber	4/10/2015	$ 6.53	$ 6.53	0%	$0.00	
21185	TX1	618139	510529	4/11/2015	4/17/2015	4/11/2015	4/17/2015	TX433	1	1	21185	11	HIDALGO COUNTY	Blue Shield	Basic Coverage	837272640	1790721538	0000201510650 3720U0X	Family Subscriber	4/10/2015	$ 6.98	$ 6.98	0%	$0.00	
21185	TX1	618139	510529	4/11/2015	4/17/2015	4/11/2015	4/17/2015	TX433	1	1	21185	11	HIDALGO COUNTY	Blue Shield	Basic Coverage	841581728	1689755274	0000201510450 8641W0X	Family Member	4/8/2015	$ 39.71	$ 39.71	0%	$0.00	
21185	TX1	618139	510529	4/11/2015	4/17/2015	4/11/2015	4/17/2015	TX433	1	1	21185	11	HIDALGO COUNTY	Blue Shield	Basic Coverage	841356474	1962614099	0000201510350 875H20X	Single	3/18/2015	$ 37.47	$ 37.47	0%	$0.00	

Account	Corporate Entity	Invoice Profile	Invoice Number	InvcPerFrDt	InvcPerToDt	ClmPerFrDt	ClmPerToDt	BARS CustNbr	Settlement Nbr	Association Nbr	Group Nbr	Section Nbr	Group Name	Coverage	Claim Type	Member ID	Provider ID	Document Control	Tier	Service Date	Gross Amt	Net Amt	Fee Percent	Fee Amt	Case Nbr
21185	TX1	618139	510529	4/11/2015	4/17/2015	4/11/2015	4/17/2015	TX433	1	1	21185	11	HIDALGO COUNTY	Blue Shield	Basic Coverage	832194498	1649453200	00002015091507101S0X	Family Member	3/31/2015	$ 68.55	$ 68.55	0%	$0.00	
21185	TX1	618139	510529	4/11/2015	4/17/2015	4/11/2015	4/17/2015	TX433	1	1	21185	11	HIDALGO COUNTY	Blue Shield	Basic Coverage	832194498	1649453200	00002015091507101S0X	Family Member	3/31/2015	$ 10.92	$ 10.92	0%	$0.00	
21185	TX1	618139	510529	4/11/2015	4/17/2015	4/11/2015	4/17/2015	TX433	1	1	21185	11	HIDALGO COUNTY	Blue Shield	Basic Coverage	832194498	1649453200	00002015091507101S0X	Family Member	3/31/2015	$ 15.01	$ 15.01	0%	$0.00	
21185	TX1	618139	510529	4/11/2015	4/17/2015	4/11/2015	4/17/2015	TX433	1	1	21185	11	HIDALGO COUNTY	Blue Shield	Basic Coverage	832194498	1649453200	00002015091507101S0X	Family Member	3/31/2015	$ 2.33	$ 2.33	0%	$0.00	
21185	TX1	618139	510529	4/11/2015	4/17/2015	4/11/2015	4/17/2015	TX433	1	1	21185	11	HIDALGO COUNTY	Blue Shield	Basic Coverage	840710163	1073508545	00002015103504427Q20X	Family Subscriber	4/7/2015	$ 26.77	$ 26.77	0%	$0.00	
21185	TX1	618139	510529	4/11/2015	4/17/2015	4/11/2015	4/17/2015	TX433	1	1	21185	11	HIDALGO COUNTY	Blue Shield	Basic Coverage	840710163	1073508545	00002015103504427Q20X	Family Subscriber	4/7/2015	$ 7.08	$ 7.08	0%	$0.00	
21185	TX1	618139	510529	4/11/2015	4/17/2015	4/11/2015	4/17/2015	TX433	1	1	21185	11	HIDALGO COUNTY	Blue Shield	Basic Coverage	840710163	1073508545	00002015103504427Q20X	Family Subscriber	4/7/2015	$ 7.71	$ 7.71	0%	$0.00	
21185	TX1	618139	510529	4/11/2015	4/17/2015	4/11/2015	4/17/2015	TX433	1	1	21185	11	HIDALGO COUNTY	Blue Shield	Basic Coverage	840710163	1073508545	00002015103504427Q20X	Family Subscriber	4/7/2015	$ 6.14	$ 6.14	0%	$0.00	
21185	TX1	618139	510529	4/11/2015	4/17/2015	4/11/2015	4/17/2015	TX433	1	1	21185	11	HIDALGO COUNTY	Blue Shield	Basic Coverage	840710163	1073508545	00002015103504427Q20X	Family Subscriber	4/7/2015	$ 10.07	$ 10.07	0%	$0.00	
21185	TX1	618139	510529	4/11/2015	4/17/2015	4/11/2015	4/17/2015	TX433	1	1	21185	11	HIDALGO COUNTY	Blue Shield	Basic Coverage	840710163	1073508545	00002015103504427Q20X	Family Subscriber	4/7/2015	$ 7.18	$ 7.18	0%	$0.00	
21185	TX1	618139	510529	4/11/2015	4/17/2015	4/11/2015	4/17/2015	TX433	1	1	21185	11	HIDALGO COUNTY	Blue Shield	Basic Coverage	840710163	1073508545	00002015103504427Q20X	Family Subscriber	4/7/2015	$ 12.64	$ 12.64	0%	$0.00	
21185	TX1	618139	510529	4/11/2015	4/17/2015	4/11/2015	4/17/2015	TX433	1	1	21185	11	HIDALGO COUNTY	Blue Shield	Basic Coverage	840710163	1073508545	00002015103504427Q20X	Family Subscriber	4/7/2015	$ 6.78	$ 6.78	0%	$0.00	
21185	TX1	618139	510529	4/11/2015	4/17/2015	4/11/2015	4/17/2015	TX433	1	1	21185	11	HIDALGO COUNTY	Blue Shield	Basic Coverage	840710163	1073508545	00002015103504427Q20X	Family Subscriber	4/7/2015	$ 3.00	$ 3.00	0%	$0.00	
21185	TX1	618139	510529	4/11/2015	4/17/2015	4/11/2015	4/17/2015	TX433	1	1	21185	11	HIDALGO COUNTY	Blue Shield	Basic Coverage	840710163	1073508545	00002015103504427Q20X	Family Subscriber	4/7/2015	$ 20.44	$ 20.44	0%	$0.00	
21185	TX1	618139	510529	4/11/2015	4/17/2015	4/11/2015	4/17/2015	TX433	1	1	21185	11	HIDALGO COUNTY	Blue Shield	Basic Coverage	840710163	1073508545	00002015105500061J10X	Family Subscriber	4/10/2015	$ 26.77	$ 26.77	0%	$0.00	
21185	TX1	618139	510529	4/11/2015	4/17/2015	4/11/2015	4/17/2015	TX433	1	1	21185	11	HIDALGO COUNTY	Blue Shield	Basic Coverage	836526257	1558306563	00002015106509206U0X	Single	4/2/2015	$ 72.85	$ 72.85	0%	$0.00	
21185	TX1	618139	510529	4/11/2015	4/17/2015	4/11/2015	4/17/2015	TX433	1	1	21185	11	HIDALGO COUNTY	Blue Shield	Basic Coverage	836526257	1558306563	00002015106509206U0X	Single	4/2/2015	$ 0.01	$ 0.01	0%	$0.00	
21185	TX1	618139	510529	4/11/2015	4/17/2015	4/11/2015	4/17/2015	TX433	1	1	21185	11	HIDALGO COUNTY	Blue Shield	Basic Coverage	836526257	1558306563	00002015106509206U0X	Single	4/2/2015	$ 0.01	$ 0.01	0%	$0.00	
21185	TX1	618139	510529	4/11/2015	4/17/2015	4/11/2015	4/17/2015	TX433	1	1	21185	11	HIDALGO COUNTY	Blue Shield	Basic Coverage	836526257	1558306563	00002015106509206U0X	Single	4/2/2015	$ 0.01	$ 0.01	0%	$0.00	
21185	TX1	618139	510529	4/11/2015	4/17/2015	4/11/2015	4/17/2015	TX433	1	1	21185	11	HIDALGO COUNTY	Blue Shield	Basic Coverage	836526257	1558306563	00002015106509206U0X	Single	4/2/2015	$ 0.01	$ 0.01	0%	$0.00	
21185	TX1	618139	510529	4/11/2015	4/17/2015	4/11/2015	4/17/2015	TX433	1	1	21185	11	HIDALGO COUNTY	Blue Shield	Basic Coverage	841889968	1255373809	00002015106650C64400X	Family Member	4/15/2015	$ 39.71	$ 39.71	0%	$0.00	
21185	TX1	618139	510529	4/11/2015	4/17/2015	4/11/2015	4/17/2015	TX433	1	1	21185	11	HIDALGO COUNTY	Blue Shield	Basic Coverage	841889968	1255373809	0000201510650C64400X	Family Member	4/15/2015	$ 11.02	$ 11.02	0%	$0.00	
21185	TX1	618139	510529	4/11/2015	4/17/2015	4/11/2015	4/17/2015	TX433	1	1	21185	11	HIDALGO COUNTY	Blue Shield	Basic Coverage	839859960	1619099710	00002015107502E8810X	Single	4/16/2015	$ 11.95	$ 11.95	0%	$0.00	
21185	TX1	618139	510529	4/11/2015	4/17/2015	4/11/2015	4/17/2015	TX433	1	1	21185	11	HIDALGO COUNTY	Blue Shield	Basic Coverage	833734597	1548217433	00002015076507756B0X	Family Subscriber	3/16/2015	$ 55.00	$ 55.00	0%	$0.00	
21185	TX1	618139	510529	4/11/2015	4/17/2015	4/11/2015	4/17/2015	TX433	1	1	21185	11	HIDALGO COUNTY	Blue Shield	Basic Coverage	837092747	1386648798	0000201510650E72600X	Single	4/10/2015	$ 26.79	$ 26.79	0%	$0.00	
21185	TX1	618139	510529	4/11/2015	4/17/2015	4/11/2015	4/17/2015	TX433	1	1	21185	11	HIDALGO COUNTY	Blue Shield	Basic Coverage	839193467	1104021591	0000201510050W79620X	Family Member	3/24/2015	$ 59.21	$ 59.21	0%	$0.00	
21185	TX1	618139	510529	4/11/2015	4/17/2015	4/11/2015	4/17/2015	TX433	1	1	21185	11	HIDALGO COUNTY	Blue Shield	Basic Coverage	839193467	1104021591	0000201510050W79620X	Family Member	3/24/2015	$ 26.80	$ 26.80	0%	$0.00	
21185	TX1	618139	510529	4/11/2015	4/17/2015	4/11/2015	4/17/2015	TX433	1	1	21185	11	HIDALGO COUNTY	Blue Shield	Basic Coverage	839193467	1104021591	0000201510050W79620X	Family Member	3/24/2015	$ 26.80	$ 26.80	0%	$0.00	
21185	TX1	618139	510529	4/11/2015	4/17/2015	4/11/2015	4/17/2015	TX433	1	1	21185	11	HIDALGO COUNTY	Blue Shield	Basic Coverage	841514432	1508070038	0000201510650P82190X	Single	4/15/2015	$ 7.08	$ 7.08	0%	$0.00	
21185	TX1	618139	510529	4/11/2015	4/17/2015	4/11/2015	4/17/2015	TX433	1	1	21185	11	HIDALGO COUNTY	Blue Shield	Basic Coverage	841514432	1508070038	0000201510650P82190X	Single	4/15/2015	$ 3.89	$ 3.89	0%	$0.00	
21185	TX1	618139	510529	4/11/2015	4/17/2015	4/11/2015	4/17/2015	TX433	1	1	21185	11	HIDALGO COUNTY	Blue Shield	Basic Coverage	841514432	1508070038	0000201510650P82190X	Single	4/15/2015	$ 7.30	$ 7.30	0%	$0.00	
21185	TX1	618139	510529	4/11/2015	4/17/2015	4/11/2015	4/17/2015	TX433	1	1	21185	11	HIDALGO COUNTY	Blue Shield	Basic Coverage	841514432	1508070038	0000201510650P82190X	Single	4/15/2015	$ 3.44	$ 3.44	0%	$0.00	
21185	TX1	618139	510529	4/11/2015	4/17/2015	4/11/2015	4/17/2015	TX433	1	1	21185	11	HIDALGO COUNTY	Blue Shield	Basic Coverage	841514432	1508070038	0000201510650P82190X	Single	4/15/2015	$ 3.00	$ 3.00	0%	$0.00	
21185	TX1	618139	510529	4/11/2015	4/17/2015	4/11/2015	4/17/2015	TX433	1	1	21185	11	HIDALGO COUNTY	Blue Shield	Basic Coverage	841514432	1508070038	0000201510650P82190X	Single	4/15/2015	$ 2.89	$ 2.89	0%	$0.00	
21185	TX1	618139	510529	4/11/2015	4/17/2015	4/11/2015	4/17/2015	TX433	1	1	21185	11	HIDALGO COUNTY	Blue Shield	Basic Coverage	835104852	1073508545	00002015103504422Q70X	Single	4/7/2015	$ 26.77	$ 26.77	0%	$0.00	
21185	TX1	618139	510529	4/11/2015	4/17/2015	4/11/2015	4/17/2015	TX433	1	1	21185	11	HIDALGO COUNTY	Blue Shield	Basic Coverage	840387339	1639504996	00002015107507 4G310X	Family Member	1/26/2015	$ 39.71	$ 39.71	0%	$0.00	
21185	TX1	618139	510529	4/11/2015	4/17/2015	4/11/2015	4/17/2015	TX433	1	1	21185	11	HIDALGO COUNTY	Blue Shield	Basic Coverage	840387339	1639504996	00002015107507 4G310X	Family Member	1/26/2015	$ 7.08	$ 7.08	0%	$0.00	
21185	TX1	618139	510529	4/11/2015	4/17/2015	4/11/2015	4/17/2015	TX433	1	1	21185	11	HIDALGO COUNTY	Blue Shield	Basic Coverage	840387339	1639504996	00002015107507 4G310X	Family Member	1/26/2015	$ 41.41	$ 41.41	0%	$0.00	
21185	TX1	618139	510529	4/11/2015	4/17/2015	4/11/2015	4/17/2015	TX433	1	1	21185	11	HIDALGO COUNTY	Blue Shield	Basic Coverage	842182069	1588008247	00002015105500041C20X	Family Subscriber	4/6/2015	$ 66.79	$ 66.79	0%	$0.00	
21185	TX1	618139	510529	4/11/2015	4/17/2015	4/11/2015	4/17/2015	TX433	1	1	21185	11	HIDALGO COUNTY	Blue Shield	Basic Coverage	842182069	1356361976	00002015105502H4680X	Family Subscriber	8/22/2014	$ 59.13	$ 59.13	0%	$0.00	
21185	TX1	618139	510529	4/11/2015	4/17/2015	4/11/2015	4/17/2015	TX433	1	1	21185	11	HIDALGO COUNTY	Blue Shield	Basic Coverage	842182069	1356361976	00002015105502H4680X	Family Subscriber	8/22/2014	$ 3.00	$ 3.00	0%	$0.00	
21185	TX1	618139	510529	4/11/2015	4/17/2015	4/11/2015	4/17/2015	TX433	1	1	21185	11	HIDALGO COUNTY	Blue Shield	Basic Coverage	842182069	1356361976	00002015105502H4680X	Family Subscriber	8/22/2014	$ 7.30	$ 7.30	0%	$0.00	
21185	TX1	618139	510529	4/11/2015	4/17/2015	4/11/2015	4/17/2015	TX433	1	1	21185	11	HIDALGO COUNTY	Blue Shield	Basic Coverage	842182069	1356361976	00002015105502H4680X	Family Subscriber	8/22/2014	$ 7.08	$ 7.08	0%	$0.00	
21185	TX1	618139	510529	4/11/2015	4/17/2015	4/11/2015	4/17/2015	TX433	1	1	21185	11	HIDALGO COUNTY	Blue Shield	Basic Coverage	843016930	1851493985	00002015106501J11820X	Single	4/9/2015	$ 11.69	$ 11.69	0%	$0.00	
21185	TX1	618139	510529	4/11/2015	4/17/2015	4/11/2015	4/17/2015	TX433	1	1	21185	11	HIDALGO COUNTY	Blue Shield	Basic Coverage	839130051	1558570416	00002015104509502S0X	Family Subscriber	4/7/2015	$ 39.71	$ 39.71	0%	$0.00	
21185	TX1	618139	510529	4/11/2015	4/17/2015	4/11/2015	4/17/2015	TX433	1	1	21185	11	HIDALGO COUNTY	Blue Shield	Basic Coverage	835296681	1407035298	00002015105508H1430X	Family Subscriber	4/6/2015	$ 39.71	$ 39.71	0%	$0.00	
21185	TX1	618139	510529	4/11/2015	4/17/2015	4/11/2015	4/17/2015	TX433	1	1	21185	11	HIDALGO COUNTY	Blue Shield	Basic Coverage	835296681	1407035298	00002015105508H1430X	Family Subscriber	4/6/2015	$ 10.12	$ 10.12	0%	$0.00	
21185	TX1	618139	510529	4/11/2015	4/17/2015	4/11/2015	4/17/2015	TX433	1	1	21185	11	HIDALGO COUNTY	Blue Shield	Basic Coverage	835296681	1407035298	00002015105508H1430X	Family Subscriber	4/6/2015	$ 28.84	$ 28.84	0%	$0.00	
21185	TX1	618139	510529	4/11/2015	4/17/2015	4/11/2015	4/17/2015	TX433	1	1	21185	11	HIDALGO COUNTY	Blue Shield	Basic Coverage	835296681	1407035298	00002015105508H1430X	Family Subscriber	4/6/2015	$ 0.02	$ 0.02	0%	$0.00	
21185	TX1	618139	510529	4/11/2015	4/17/2015	4/11/2015	4/17/2015	TX433	1	1	21185	11	HIDALGO COUNTY	Blue Shield	Basic Coverage	838644413	1538130521	0000201510050W47390X	Single	4/7/2015	$ 90.00	$ 90.00	0%	$0.00	
21185	TX1	618139	510529	4/11/2015	4/17/2015	4/11/2015	4/17/2015	TX433	1	1	21185	11	HIDALGO COUNTY	Blue Shield	Basic Coverage	840709384	1013930080	0000201510450J55640X	Single	4/8/2015	$ 72.85	$ 72.85	0%	$0.00	
21185	TX1	618139	510529	4/11/2015	4/17/2015	4/11/2015	4/17/2015	TX433	1	1	21185	11	HIDALGO COUNTY	Blue Shield	Basic Coverage	840709384	1013930080	0000201510450J55640X	Single	4/8/2015	$ 19.36	$ 19.36	0%	$0.00	
21185	TX1	618139	510529	4/11/2015	4/17/2015	4/11/2015	4/17/2015	TX433	1	1	21185	11	HIDALGO COUNTY	Blue Shield	Basic Coverage	840709384	1275687428	00002015106508158X0X	Single	4/8/2015	$ 89.23	$ 89.23	0%	$0.00	
21185	TX1	618139	510529	4/11/2015	4/17/2015	4/11/2015	4/17/2015	TX433	1	1	21185	11	HIDALGO COUNTY	Blue Shield	Basic Coverage	840709384	1437478302	00002015107504N3750X	Single	4/8/2015	$ 36.11	$ 36.11	0%	$0.00	
21185	TX1	618139	510529	4/11/2015	4/17/2015	4/11/2015	4/17/2015	TX433	1	1	21185	11	HIDALGO COUNTY	Blue Shield	Basic Coverage	833410405	1861455735	00002015104504B5270X	Family Subscriber	4/10/2015	$ 68.55	$ 68.55	0%	$0.00	
21185	TX1	618139	510529	4/11/2015	4/17/2015	4/11/2015	4/17/2015	TX433	1	1	21185	11	HIDALGO COUNTY	Blue Shield	Basic Coverage	836330752	1346554656	00002015090507D8460X	Family Member	3/20/2015	$ 79.14	$ 79.14	0%	$0.00	
21185	TX1	618139	510529	4/11/2015	4/17/2015	4/11/2015	4/17/2015	TX433	1	1	21185	11	HIDALGO COUNTY	Blue Shield	Basic Coverage	836330752	1346554656	00002015090507D8460X	Family Member	3/20/2015	$ 38.16	$ 38.16	0%	$0.00	
21185	TX1	618139	510529	4/11/2015	4/17/2015	4/11/2015	4/17/2015	TX433	1	1	21185	11	HIDALGO COUNTY	Blue Shield	Basic Coverage	836330752	1346554656	00002015090507D8460X	Family Member	3/20/2015	$ 38.16	$ 38.16	0%	$0.00	
21185	TX1	618139	510529	4/11/2015	4/17/2015	4/11/2015	4/17/2015	TX433	1	1	21185	11	HIDALGO COUNTY	Blue Shield	Basic Coverage	842077779	1710149372	0000201510050661Y80X	Family Member	4/7/2015	$ 39.71	$ 39.71	0%	$0.00	
21185	TX1	618139	510529	4/11/2015	4/17/2015	4/11/2015	4/17/2015	TX433	1	1	21185	11	HIDALGO COUNTY	Blue Shield	Basic Coverage	842077779	1710149372	0000201510050661Y80X	Family Member	4/7/2015	$ 10.92	$ 10.92	0%	$0.00	
21185	TX1	618139	510529	4/11/2015	4/17/2015	4/11/2015	4/17/2015	TX433	1	1	21185	11	HIDALGO COUNTY	Blue Shield	Basic Coverage	845710198	1982827150	0000201510303124400C	Family Member	2/17/2015	$ 323.00	$ 323.00	0%	$0.00	
21185	TX1	618139	510529	4/11/2015	4/17/2015	4/11/2015	4/17/2015	TX433	1	1	21185	11	HIDALGO COUNTY	Blue Shield	Basic Coverage	837628671	1366475923	00002015097507577Y40X	Single	2/18/2015	$ 28.43	$ 28.43	0%	$0.00	
21185	TX1	618139	510529	4/11/2015	4/17/2015	4/11/2015	4/17/2015	TX433	1	1	21185	11	HIDALGO COUNTY	Blue Shield	Basic Coverage	843974866	1124006390	00002015105509 6Y710X	Family Member	4/11/2015	$ 129.06	$ 129.06	0%	$0.00	
21185	TX1	618139	510529	4/11/2015	4/17/2015	4/11/2015	4/17/2015	TX433	1	1	21185	11	HIDALGO COUNTY	Blue Shield	Basic Coverage	843974866	1124006390	00002015105509 6Y710X	Family Member	4/11/2015	$ 21.58	$ 21.58	0%	$0.00	
21185	TX1	618139	510529	4/11/2015	4/17/2015	4/11/2015	4/17/2015	TX433	1	1	21185	11	HIDALGO COUNTY	Blue Shield	Basic Coverage	843974866	1124006390	00002015105509 6Y710X	Family Member	4/11/2015	$ 10.92	$ 10.92	0%	$0.00	
21185	TX1	618139	510529	4/11/2015	4/17/2015	4/11/2015	4/17/2015	TX433	1	1	21185	11	HIDALGO COUNTY	Blue Shield	Basic Coverage	832081480	1144251547	0000201510650318P50X	Family Member	2/8/2015	$ 73.53	$ 73.53	0%	$0.00	
21185	TX1	618139	510529	4/11/2015	4/17/2015	4/11/2015	4/17/2015	TX433	1	1	21185	11	HIDALGO COUNTY	Blue Shield	Basic Coverage	832081480	1144251547	0000201510650318P50X	Family Member	2/8/2015	$ 7.08	$ 7.08	0%	$0.00	
21185	TX1	618139	510529	4/11/2015	4/17/2015	4/11/2015	4/17/2015	TX433	1	1	21185	11	HIDALGO COUNTY	Blue Shield	Basic Coverage	832081480	1144251547	0000201510650318P50X	Family Member	2/8/2015	$ 2.04	$ 2.04	0%	$0.00	
21185	TX1	618139	510529	4/11/2015	4/17/2015	4/11/2015	4/17/2015	TX433	1	1	21185	11	HIDALGO COUNTY	Blue Shield	Basic Coverage	838171515	1023175403	00002015105507 0D580X	Single	4/2/2015	$ 45.14	$ 45.14	0%	$0.00	
21185	TX1	618139	510529	4/11/2015	4/17/2015	4/11/2015	4/17/2015	TX433	1	1	21185	11	HIDALGO COUNTY	Blue Shield	Basic Coverage	838684168	1073508545	0000201510550102J10X	Single	4/8/2015	$ 10.16	$ 10.16	0%	$0.00	
21185	TX1	618139	510529	4/11/2015	4/17/2015	4/11/2015	4/17/2015	TX433	1	1	21185	11	HIDALGO COUNTY	Blue Shield	Basic Coverage	843173251	1336543636	00002015103500 6P680X	Single	3/16/2015	$ 389.60	$ 389.60	0%	$0.00	

Account	Corporate Entity	Invoice Profile	Invoice Number	InvcPerFrDt	InvcPerToDt	ClmPerFrDt	ClmPerToDt	BARS CustNbr	Settlement Nbr	Association Nbr	Group Nbr	Section Nbr	Group Name	Coverage	Claim Type	Member ID	Provider ID	Document Control	Tier	Service Date	Gross Amt	Net Amt	Fee Percent	Fee Amt	Case Nbr
21185	TX1	618139	510529	4/11/2015	4/17/2015	4/11/2015	4/17/2015	TX433	1	1	21185	11	HIDALGO COUNTY	Blue Shield	Basic Coverage	832531188	1053596320	00002015107 50U12800X	Single	4/15/2015	$ 72.85	$ 72.85	0%	$0.00	
21185	TX1	618139	510529	4/11/2015	4/17/2015	4/11/2015	4/17/2015	TX433	1	1	21185	11	HIDALGO COUNTY	Blue Shield	Basic Coverage	832531188	1053596320	00002015107 50U12800X	Single	4/15/2015	$ 10.12	$ 10.12	0%	$0.00	
21185	TX1	618139	510529	4/11/2015	4/17/2015	4/11/2015	4/17/2015	TX433	1	1	21185	11	HIDALGO COUNTY	Blue Shield	Basic Coverage	832531188	1053596320	00002015107 50U12800X	Single	4/15/2015	$ 28.84	$ 28.84	0%	$0.00	
21185	TX1	618139	510529	4/11/2015	4/17/2015	4/11/2015	4/17/2015	TX433	1	1	21185	11	HIDALGO COUNTY	Blue Shield	Basic Coverage	832531188	1053596320	00002015107 50U12800X	Single	4/15/2015	$ 15.01	$ 15.01	0%	$0.00	
21185	TX1	618139	510529	4/11/2015	4/17/2015	4/11/2015	4/17/2015	TX433	1	1	21185	11	HIDALGO COUNTY	Blue Shield	Basic Coverage	841232317	1780600510	00002015104 504906Z0X	Single	4/10/2015	$ 19.88	$ 19.88	0%	$0.00	
21185	TX1	618139	510529	4/11/2015	4/17/2015	4/11/2015	4/17/2015	TX433	1	1	21185	11	HIDALGO COUNTY	Blue Shield	Basic Coverage	841232317	1750349700	00002015105 5001Z620X	Single	4/10/2015	$ 120.96	$ 120.96	0%	$0.00	
21185	TX1	618139	510529	4/11/2015	4/17/2015	4/11/2015	4/17/2015	TX433	1	1	21185	11	HIDALGO COUNTY	Blue Shield	Basic Coverage	839458475	1356361976	00002015105 502H4590X	Single	4/13/2015	$ 26.77	$ 26.77	0%	$0.00	
21185	TX1	618139	510529	4/11/2015	4/17/2015	4/11/2015	4/17/2015	TX433	1	1	21185	11	HIDALGO COUNTY	Blue Shield	Basic Coverage	839458475	1023439163	00002015107 502Q6440X	Single	2/5/2015	$ 5.50	$ 5.50	0%	$0.00	
21185	TX1	618139	510529	4/11/2015	4/17/2015	4/11/2015	4/17/2015	TX433	1	1	21185	11	HIDALGO COUNTY	Blue Shield	Basic Coverage	839458475	1023439163	00002015107 502Q6440X	Single	2/5/2015	$ 5.50	$ 5.50	0%	$0.00	
21185	TX1	618139	510529	4/11/2015	4/17/2015	4/11/2015	4/17/2015	TX433	1	1	21185	11	HIDALGO COUNTY	Blue Shield	Basic Coverage	841782250	1376857706	00002015105 506H8000X	Family Member	4/3/2015	$ 40.17	$ 40.17	0%	$0.00	
21185	TX1	618139	510529	4/11/2015	4/17/2015	4/11/2015	4/17/2015	TX433	1	1	21185	11	HIDALGO COUNTY	Blue Shield	Basic Coverage	841201858	1538206198	00002015103 50553H70X	Family Member	3/26/2015	$ 42.61	$ 42.61	0%	$0.00	
21185	TX1	618139	510529	4/11/2015	4/17/2015	4/11/2015	4/17/2015	TX433	1	1	21185	11	HIDALGO COUNTY	Blue Shield	Basic Coverage	841803883	1962833632	00002015103 50397H40X	Family Subscriber	4/8/2015	$ 39.71	$ 39.71	0%	$0.00	
21185	TX1	618139	510529	4/11/2015	4/17/2015	4/11/2015	4/17/2015	TX433	1	1	21185	11	HIDALGO COUNTY	Blue Shield	Basic Coverage	838919431	1023439163	00002015107 502Q5920X	Family Subscriber	2/3/2015	$ 5.50	$ 5.50	0%	$0.00	
21185	TX1	618139	510529	4/11/2015	4/17/2015	4/11/2015	4/17/2015	TX433	1	1	21185	11	HIDALGO COUNTY	Blue Shield	Basic Coverage	838919431	1023439163	00002015107 502Q5920X	Family Subscriber	2/3/2015	$ 5.50	$ 5.50	0%	$0.00	
21185	TX1	618139	510529	4/11/2015	4/17/2015	4/11/2015	4/17/2015	TX433	1	1	21185	11	HIDALGO COUNTY	Blue Shield	Basic Coverage	849455311	1558570416	00002015104 50956 9S0X	Family Subscriber	4/3/2015	$ 39.71	$ 39.71	0%	$0.00	
21185	TX1	618139	510529	4/11/2015	4/17/2015	4/11/2015	4/17/2015	TX433	1	1	21185	11	HIDALGO COUNTY	Blue Shield	Basic Coverage	840287772	1952311441	00002015103 5039Y280X	Single	2/12/2015	$ 348.48	$ 348.48	0%	$0.00	
21185	TX1	618139	510529	4/11/2015	4/17/2015	4/11/2015	4/17/2015	TX433	1	1	21185	11	HIDALGO COUNTY	Blue Shield	Basic Coverage	840287772	1881929321	00002015106 50691X80X	Single	2/9/2015	$ 5.50	$ 5.50	0%	$0.00	
21185	TX1	618139	510529	4/11/2015	4/17/2015	4/11/2015	4/17/2015	TX433	1	1	21185	11	HIDALGO COUNTY	Blue Shield	Basic Coverage	840287772	1881929321	00002015106 50691X80X	Single	2/9/2015	$ 5.50	$ 5.50	0%	$0.00	
21185	TX1	618139	510529	4/11/2015	4/17/2015	4/11/2015	4/17/2015	TX433	1	1	21185	11	HIDALGO COUNTY	Blue Shield	Basic Coverage	839364271	1700812468	00002015103 50371L90X	Family Member	4/9/2015	$ 39.71	$ 39.71	0%	$0.00	
21185	TX1	618139	510529	4/11/2015	4/17/2015	4/11/2015	4/17/2015	TX433	1	1	21185	11	HIDALGO COUNTY	Blue Shield	Basic Coverage	839364271	1700812468	00002015103 50371L90X	Family Member	4/9/2015	$ 3.00	$ 3.00	0%	$0.00	
21185	TX1	618139	510529	4/11/2015	4/17/2015	4/11/2015	4/17/2015	TX433	1	1	21185	11	HIDALGO COUNTY	Blue Shield	Basic Coverage	839364271	1700812468	00002015103 50371L90X	Family Member	4/9/2015	$ 7.08	$ 7.08	0%	$0.00	
21185	TX1	618139	510529	4/11/2015	4/17/2015	4/11/2015	4/17/2015	TX433	1	1	21185	11	HIDALGO COUNTY	Blue Shield	Basic Coverage	839364271	1700812468	00002015103 50371L90X	Family Member	4/9/2015	$ 7.30	$ 7.30	0%	$0.00	
21185	TX1	618139	510529	4/11/2015	4/17/2015	4/11/2015	4/17/2015	TX433	1	1	21185	11	HIDALGO COUNTY	Blue Shield	Basic Coverage	839364271	1700812468	00002015103 50371L90X	Family Member	4/9/2015	$ 2.04	$ 2.04	0%	$0.00	
21185	TX1	618139	510529	4/11/2015	4/17/2015	4/11/2015	4/17/2015	TX433	1	1	21185	11	HIDALGO COUNTY	Blue Shield	Basic Coverage	839364271	1700812468	00002015103 50371L90X	Family Member	4/9/2015	$ 7.95	$ 7.95	0%	$0.00	
21185	TX1	618139	510529	4/11/2015	4/17/2015	4/11/2015	4/17/2015	TX433	1	1	21185	11	HIDALGO COUNTY	Blue Shield	Basic Coverage	839364271	1881679751	00002015105 506K6170X	Family Member	4/11/2015	$ 6.94	$ 6.94	0%	$0.00	
21185	TX1	618139	510529	4/11/2015	4/17/2015	4/11/2015	4/17/2015	TX433	1	1	21185	11	HIDALGO COUNTY	Blue Shield	Basic Coverage	839364271	1992789382	00002015099 528C1300H	Family Subscriber	3/13/2015	$ 5.02	$ 5.02	0%	$0.00	
21185	TX1	618139	510529	4/11/2015	4/17/2015	4/11/2015	4/17/2015	TX433	1	1	21185	11	HIDALGO COUNTY	Blue Shield	Basic Coverage	837237126	1609858729	00002015106 509778D0X	Family Member	4/15/2015	$ 321.52	$ 321.52	0%	$0.00	
21185	TX1	618139	510529	4/11/2015	4/17/2015	4/11/2015	4/17/2015	TX433	1	1	21185	11	HIDALGO COUNTY	Blue Shield	Basic Coverage	834416712	1780600510	00002015103 508N6490X	Family Subscriber	4/9/2015	$ 4.86	$ 4.86	0%	$0.00	
21185	TX1	618139	510529	4/11/2015	4/17/2015	4/11/2015	4/17/2015	TX433	1	1	21185	11	HIDALGO COUNTY	Blue Shield	Basic Coverage	834416712	1780600510	00002015103 508N6490X	Family Subscriber	4/9/2015	$ 5.17	$ 5.17	0%	$0.00	
21185	TX1	618139	510529	4/11/2015	4/17/2015	4/11/2015	4/17/2015	TX433	1	1	21185	11	HIDALGO COUNTY	Blue Shield	Basic Coverage	834416712	1073508545	00002015105 50036J10X	Family Subscriber	4/8/2015	$ 39.71	$ 39.71	0%	$0.00	
21185	TX1	618139	510529	4/11/2015	4/17/2015	4/11/2015	4/17/2015	TX433	1	1	21185	11	HIDALGO COUNTY	Blue Shield	Basic Coverage	834416712	1073508545	00002015105 50036J10X	Family Subscriber	4/8/2015	$ 7.95	$ 7.95	0%	$0.00	
21185	TX1	618139	510529	4/11/2015	4/17/2015	4/11/2015	4/17/2015	TX433	1	1	21185	11	HIDALGO COUNTY	Blue Shield	Basic Coverage	834416712	1073508545	00002015105 50036J10X	Family Subscriber	4/8/2015	$ 3.00	$ 3.00	0%	$0.00	
21185	TX1	618139	510529	4/11/2015	4/17/2015	4/11/2015	4/17/2015	TX433	1	1	21185	11	HIDALGO COUNTY	Blue Shield	Basic Coverage	841570477	1437260544	00002015104 503A8040X	Single	4/7/2015	$ 43.77	$ 43.77	0%	$0.00	
21185	TX1	618139	510529	4/11/2015	4/17/2015	4/11/2015	4/17/2015	TX433	1	1	21185	11	HIDALGO COUNTY	Blue Shield	Basic Coverage	841570477	1437260544	00002015104 503A8040X	Single	4/7/2015	$ 7.95	$ 7.95	0%	$0.00	
21185	TX1	618139	510529	4/11/2015	4/17/2015	4/11/2015	4/17/2015	TX433	1	1	21185	11	HIDALGO COUNTY	Blue Shield	Basic Coverage	841570477	1437260544	00002015104 503A8040X	Single	4/7/2015	$ 7.08	$ 7.08	0%	$0.00	
21185	TX1	618139	510529	4/11/2015	4/17/2015	4/11/2015	4/17/2015	TX433	1	1	21185	11	HIDALGO COUNTY	Blue Shield	Basic Coverage	841570477	1437260544	00002015104 503A8040X	Single	4/7/2015	$ 2.89	$ 2.89	0%	$0.00	
21185	TX1	618139	510529	4/11/2015	4/17/2015	4/11/2015	4/17/2015	TX433	1	1	21185	11	HIDALGO COUNTY	Blue Shield	Basic Coverage	841570477	1437260544	00002015104 503A8040X	Single	4/7/2015	$ 2.67	$ 2.67	0%	$0.00	
21185	TX1	618139	510529	4/11/2015	4/17/2015	4/11/2015	4/17/2015	TX433	1	1	21185	11	HIDALGO COUNTY	Blue Shield	Basic Coverage	841570477	1437260544	00002015104 503A8040X	Single	4/7/2015	$ 3.89	$ 3.89	0%	$0.00	
21185	TX1	618139	510529	4/11/2015	4/17/2015	4/11/2015	4/17/2015	TX433	1	1	21185	11	HIDALGO COUNTY	Blue Shield	Basic Coverage	841570477	1437260544	00002015104 503A8040X	Single	4/7/2015	$ 3.00	$ 3.00	0%	$0.00	
21185	TX1	618139	510529	4/11/2015	4/17/2015	4/11/2015	4/17/2015	TX433	1	1	21185	11	HIDALGO COUNTY	Blue Shield	Basic Coverage	841570477	1831166933	00002015104 504704H0X	Single	3/31/2015	$ 26.79	$ 26.79	0%	$0.00	
21185	TX1	618139	510529	4/11/2015	4/17/2015	4/11/2015	4/17/2015	TX433	1	1	21185	11	HIDALGO COUNTY	Blue Shield	Basic Coverage	841754494	1669786950	00002015107 508H0320X	Family Subscriber	1/28/2015	$ 11.74	$ 11.74	0%	$0.00	
21185	TX1	618139	510529	4/11/2015	4/17/2015	4/11/2015	4/17/2015	TX433	1	1	21185	11	HIDALGO COUNTY	Blue Shield	Basic Coverage	841754494	1679732424	00002015089 5752D270X	Family Member	3/6/2015	$ 38.41	$ 38.41	0%	$0.00	
21185	TX1	618139	510529	4/11/2015	4/17/2015	4/11/2015	4/17/2015	TX433	1	1	21185	11	HIDALGO COUNTY	Blue Shield	Basic Coverage	841754494	1679732424	00002015089 5752D270X	Family Member	3/6/2015	$ 12.30	$ 12.30	0%	$0.00	
21185	TX1	618139	510529	4/11/2015	4/17/2015	4/11/2015	4/17/2015	TX433	1	1	21185	11	HIDALGO COUNTY	Blue Shield	Basic Coverage	841754494	1679732424	00002015091 57379C30X	Family Member	9/24/2014	$ 37.73	$ 37.73	0%	$0.00	
21185	TX1	618139	510529	4/11/2015	4/17/2015	4/11/2015	4/17/2015	TX433	1	1	21185	11	HIDALGO COUNTY	Blue Shield	Basic Coverage	841754494	1679732424	00002015091 57379C30X	Family Member	9/24/2014	$ 12.11	$ 12.11	0%	$0.00	
21185	TX1	618139	510529	4/11/2015	4/17/2015	4/11/2015	4/17/2015	TX433	1	1	21185	11	HIDALGO COUNTY	Blue Shield	Basic Coverage	841754494	1679732424	00002015091 57379C50X	Family Member	10/15/2014	$ 37.73	$ 37.73	0%	$0.00	
21185	TX1	618139	510529	4/11/2015	4/17/2015	4/11/2015	4/17/2015	TX433	1	1	21185	11	HIDALGO COUNTY	Blue Shield	Basic Coverage	841754494	1679732424	00002015091 57379C50X	Family Member	10/15/2014	$ 12.11	$ 12.11	0%	$0.00	
21185	TX1	618139	510529	4/11/2015	4/17/2015	4/11/2015	4/17/2015	TX433	1	1	21185	11	HIDALGO COUNTY	Blue Shield	Basic Coverage	841754494	1679732424	00002015091 57379C60X	Family Member	3/11/2015	$ 38.41	$ 38.41	0%	$0.00	
21185	TX1	618139	510529	4/11/2015	4/17/2015	4/11/2015	4/17/2015	TX433	1	1	21185	11	HIDALGO COUNTY	Blue Shield	Basic Coverage	841754494	1679732424	00002015091 57379C60X	Family Member	3/11/2015	$ 12.43	$ 12.43	0%	$0.00	
21185	TX1	618139	510529	4/11/2015	4/17/2015	4/11/2015	4/17/2015	TX433	1	1	21185	11	HIDALGO COUNTY	Blue Shield	Basic Coverage	841754494	1679732424	00002015091 57382C90X	Family Member	10/8/2014	$ 37.73	$ 37.73	0%	$0.00	
21185	TX1	618139	510529	4/11/2015	4/17/2015	4/11/2015	4/17/2015	TX433	1	1	21185	11	HIDALGO COUNTY	Blue Shield	Basic Coverage	841754494	1679732424	00002015091 57383C00X	Family Member	10/17/2014	$ 37.73	$ 37.73	0%	$0.00	
21185	TX1	618139	510529	4/11/2015	4/17/2015	4/11/2015	4/17/2015	TX433	1	1	21185	11	HIDALGO COUNTY	Blue Shield	Basic Coverage	841754494	1679732424	00002015091 57383C00X	Family Member	10/17/2014	$ 12.11	$ 12.11	0%	$0.00	
21185	TX1	618139	510529	4/11/2015	4/17/2015	4/11/2015	4/17/2015	TX433	1	1	21185	11	HIDALGO COUNTY	Blue Shield	Basic Coverage	841754494	1437153244	00002015093 5087Q640X	Family Member	3/17/2015	$ 11.84	$ 11.84	0%	$0.00	
21185	TX1	618139	510529	4/11/2015	4/17/2015	4/11/2015	4/17/2015	TX433	1	1	21185	11	HIDALGO COUNTY	Blue Shield	Basic Coverage	841754494	1679732424	00002015096 57144 5S0X	Family Member	3/13/2015	$ 38.41	$ 38.41	0%	$0.00	
21185	TX1	618139	510529	4/11/2015	4/17/2015	4/11/2015	4/17/2015	TX433	1	1	21185	11	HIDALGO COUNTY	Blue Shield	Basic Coverage	841754494	1679732424	00002015096 57144 5S0X	Family Member	3/13/2015	$ 12.30	$ 12.30	0%	$0.00	
21185	TX1	618139	510529	4/11/2015	4/17/2015	4/11/2015	4/17/2015	TX433	1	1	21185	11	HIDALGO COUNTY	Blue Shield	Basic Coverage	841754494	1679732424	00002015096 57144 6S0X	Family Member	3/16/2015	$ 38.41	$ 38.41	0%	$0.00	
21185	TX1	618139	510529	4/11/2015	4/17/2015	4/11/2015	4/17/2015	TX433	1	1	21185	11	HIDALGO COUNTY	Blue Shield	Basic Coverage	841754494	1679732424	00002015096 57146 6S0X	Family Member	3/16/2015	$ 5.76	$ 5.76	0%	$0.00	
21185	TX1	618139	510529	4/11/2015	4/17/2015	4/11/2015	4/17/2015	TX433	1	1	21185	11	HIDALGO COUNTY	Blue Shield	Basic Coverage	841754494	1679732424	00002015096 57152 9S0X	Family Member	3/16/2015	$ 38.41	$ 38.41	0%	$0.00	
21185	TX1	618139	510529	4/11/2015	4/17/2015	4/11/2015	4/17/2015	TX433	1	1	21185	11	HIDALGO COUNTY	Blue Shield	Basic Coverage	841754494	1679732424	00002015096 57152 9S0X	Family Member	3/16/2015	$ 12.30	$ 12.30	0%	$0.00	
21185	TX1	618139	510529	4/11/2015	4/17/2015	4/11/2015	4/17/2015	TX433	1	1	21185	11	HIDALGO COUNTY	Blue Shield	Basic Coverage	841754494	1679732424	00002015096 57153 2S0X	Family Member	3/13/2015	$ 38.41	$ 38.41	0%	$0.00	
21185	TX1	618139	510529	4/11/2015	4/17/2015	4/11/2015	4/17/2015	TX433	1	1	21185	11	HIDALGO COUNTY	Blue Shield	Basic Coverage	841754494	1679732424	00002015096 57153 2S0X	Family Member	3/13/2015	$ 12.30	$ 12.30	0%	$0.00	
21185	TX1	618139	510529	4/11/2015	4/17/2015	4/11/2015	4/17/2015	TX433	1	1	21185	11	HIDALGO COUNTY	Blue Shield	Basic Coverage	841754494	1679732424	00002015097 57D38190X	Family Member	3/11/2015	$ 38.41	$ 38.41	0%	$0.00	
21185	TX1	618139	510529	4/11/2015	4/17/2015	4/11/2015	4/17/2015	TX433	1	1	21185	11	HIDALGO COUNTY	Blue Shield	Basic Coverage	841754494	1679732424	00002015097 57D38190X	Family Member	3/11/2015	$ 12.30	$ 12.30	0%	$0.00	
21185	TX1	618139	510529	4/11/2015	4/17/2015	4/11/2015	4/17/2015	TX433	1	1	21185	11	HIDALGO COUNTY	Blue Shield	Basic Coverage	841754494	1679732424	00002015097 57D38200X	Family Member	3/7/2015	$ 38.41	$ 38.41	0%	$0.00	
21185	TX1	618139	510529	4/11/2015	4/17/2015	4/11/2015	4/17/2015	TX433	1	1	21185	11	HIDALGO COUNTY	Blue Shield	Basic Coverage	841754494	1679732424	00002015097 57D38200X	Family Member	3/7/2015	$ 12.30	$ 12.30	0%	$0.00	
21185	TX1	618139	510529	4/11/2015	4/17/2015	4/11/2015	4/17/2015	TX433	1	1	21185	11	HIDALGO COUNTY	Blue Shield	Basic Coverage	841754494	1679732424	00002015097 57D38730X	Family Member	3/18/2015	$ 38.41	$ 38.41	0%	$0.00	
21185	TX1	618139	510529	4/11/2015	4/17/2015	4/11/2015	4/17/2015	TX433	1	1	21185	11	HIDALGO COUNTY	Blue Shield	Basic Coverage	841754494	1679732424	00002015097 57D38730X	Family Member	3/18/2015	$ 12.30	$ 12.30	0%	$0.00	
21185	TX1	618139	510529	4/11/2015	4/17/2015	4/11/2015	4/17/2015	TX433	1	1	21185	11	HIDALGO COUNTY	Blue Shield	Basic Coverage	841754494	1679732424	00002015097 57D39070X	Family Member	3/18/2015	$ 38.41	$ 38.41	0%	$0.00	
21185	TX1	618139	510529	4/11/2015	4/17/2015	4/11/2015	4/17/2015	TX433	1	1	21185	11	HIDALGO COUNTY	Blue Shield	Basic Coverage	841754494	1679732424	00002015097 57D39070X	Family Member	3/18/2015	$ 12.30	$ 12.30	0%	$0.00	
21185	TX1	618139	510529	4/11/2015	4/17/2015	4/11/2015	4/17/2015	TX433	1	1	21185	11	HIDALGO COUNTY	Blue Shield	Basic Coverage	841754494	1679732424	00002015100 576N4830X	Family Member	3/23/2015	$ 38.41	$ 38.41	0%	$0.00	
21185	TX1	618139	510529	4/11/2015	4/17/2015	4/11/2015	4/17/2015	TX433	1	1	21185	11	HIDALGO COUNTY	Blue Shield	Basic Coverage	841754494	1679732424	00002015100 576N4830X	Family Member	3/23/2015	$ 12.30	$ 12.30	0%	$0.00	

Account	Corporate Entity	Invoice Profile	Invoice Number	InvcPerFrDt	InvcPerToDt	ClmPerFrDt	ClmPerToDt	BARS CustNbr	Settlement Nbr	Association Nbr	Group Nbr	Section Nbr	Group Name	Coverage	Claim Type	Member ID	Provider ID	Document Control	Tier	Service Date	Gross Amt	Net Amt	Fee Percent	Fee Amt	Case Nbr
21185	TX1	618139	510529	4/11/2015	4/17/2015	4/11/2015	4/17/2015	TX433	1	1	21185	11	HIDALGO COUNTY	Blue Shield	Basic Coverage	841754494	1679732424	00002015100576N4850X	Family Member	3/20/2015	$ 38.41	$ 38.41	0%	$0.00	
21185	TX1	618139	510529	4/11/2015	4/17/2015	4/11/2015	4/17/2015	TX433	1	1	21185	11	HIDALGO COUNTY	Blue Shield	Basic Coverage	841754494	1679732424	00002015100576N4850X	Family Member	3/20/2015	$ 12.30	$ 12.30	0%	$0.00	
21185	TX1	618139	510529	4/11/2015	4/17/2015	4/11/2015	4/17/2015	TX433	1	1	21185	11	HIDALGO COUNTY	Blue Shield	Basic Coverage	841754494	1679732424	00002015100576N4860X	Family Member	3/20/2015	$ 38.41	$ 38.41	0%	$0.00	
21185	TX1	618139	510529	4/11/2015	4/17/2015	4/11/2015	4/17/2015	TX433	1	1	21185	11	HIDALGO COUNTY	Blue Shield	Basic Coverage	841754494	1679732424	00002015100576N4860X	Family Member	3/20/2015	$ 14.39	$ 14.39	0%	$0.00	
21185	TX1	618139	510529	4/11/2015	4/17/2015	4/11/2015	4/17/2015	TX433	1	1	21185	11	HIDALGO COUNTY	Blue Shield	Basic Coverage	836064351	1790965697	00002015104509210560X	Family Subscriber	3/25/2015	$ 90.05	$ 90.05	0%	$0.00	
21185	TX1	618139	510529	4/11/2015	4/17/2015	4/11/2015	4/17/2015	TX433	1	1	21185	11	HIDALGO COUNTY	Blue Shield	Basic Coverage	836064351	1790965697	00002015104509250V00X	Family Subscriber	3/26/2015	$ 90.05	$ 90.05	0%	$0.00	
21185	TX1	618139	510529	4/11/2015	4/17/2015	4/11/2015	4/17/2015	TX433	1	1	21185	11	HIDALGO COUNTY	Blue Shield	Basic Coverage	836064351	1790965697	00002015105507G4830X	Family Subscriber	4/9/2015	$ 90.05	$ 90.05	0%	$0.00	
21185	TX1	618139	510529	4/11/2015	4/17/2015	4/11/2015	4/17/2015	TX433	1	1	21185	11	HIDALGO COUNTY	Blue Shield	Basic Coverage	838936877	1982827150	0000201510303124370C	Single	2/15/2015	$ 149.00	$ 149.00	0%	$0.00	
21185	TX1	618139	510529	4/11/2015	4/17/2015	4/11/2015	4/17/2015	TX433	1	1	21185	11	HIDALGO COUNTY	Blue Shield	Basic Coverage	838936877	1447292735	00002015103507 3E740X	Single	4/6/2015	$ 39.71	$ 39.71	0%	$0.00	
21185	TX1	618139	510529	4/11/2015	4/17/2015	4/11/2015	4/17/2015	TX433	1	1	21185	11	HIDALGO COUNTY	Blue Shield	Basic Coverage	838115846	1790721538	00002015104504A80240X	Family Member	4/8/2015	$ 10.83	$ 10.83	0%	$0.00	
21185	TX1	618139	510529	4/11/2015	4/17/2015	4/11/2015	4/17/2015	TX433	1	1	21185	11	HIDALGO COUNTY	Blue Shield	Basic Coverage	838115846	1790721538	00002015104504A80240X	Family Member	4/8/2015	$ 13.57	$ 13.57	0%	$0.00	
21185	TX1	618139	510529	4/11/2015	4/17/2015	4/11/2015	4/17/2015	TX433	1	1	21185	11	HIDALGO COUNTY	Blue Shield	Basic Coverage	838115846	1790721538	00002015104504A80240X	Family Member	4/8/2015	$ 8.54	$ 8.54	0%	$0.00	
21185	TX1	618139	510529	4/11/2015	4/17/2015	4/11/2015	4/17/2015	TX433	1	1	21185	11	HIDALGO COUNTY	Blue Shield	Basic Coverage	838115846	1790721538	00002015104504A80240X	Family Member	4/8/2015	$ 28.36	$ 28.36	0%	$0.00	
21185	TX1	618139	510529	4/11/2015	4/17/2015	4/11/2015	4/17/2015	TX433	1	1	21185	11	HIDALGO COUNTY	Blue Shield	Basic Coverage	838115846	1790721538	00002015104504A80240X	Family Member	4/8/2015	$ 28.36	$ 28.36	0%	$0.00	
21185	TX1	618139	510529	4/11/2015	4/17/2015	4/11/2015	4/17/2015	TX433	1	1	21185	11	HIDALGO COUNTY	Blue Shield	Basic Coverage	838115846	1790721538	00002015104504A80240X	Family Member	4/8/2015	$ 3.45	$ 3.45	0%	$0.00	
21185	TX1	618139	510529	4/11/2015	4/17/2015	4/11/2015	4/17/2015	TX433	1	1	21185	11	HIDALGO COUNTY	Blue Shield	Basic Coverage	838115846	1790721538	00002015104504A80240X	Family Member	4/8/2015	$ 18.07	$ 18.07	0%	$0.00	
21185	TX1	618139	510529	4/11/2015	4/17/2015	4/11/2015	4/17/2015	TX433	1	1	21185	11	HIDALGO COUNTY	Blue Shield	Basic Coverage	838115846	1144251547	00002015106503 29P90X	Family Member	4/1/2015	$ 39.71	$ 39.71	0%	$0.00	
21185	TX1	618139	510529	4/11/2015	4/17/2015	4/11/2015	4/17/2015	TX433	1	1	21185	11	HIDALGO COUNTY	Blue Shield	Basic Coverage	838115846	1144251547	00002015106503 29P90X	Family Member	4/1/2015	$ 2.53	$ 2.53	0%	$0.00	
21185	TX1	618139	510529	4/11/2015	4/17/2015	4/11/2015	4/17/2015	TX433	1	1	21185	11	HIDALGO COUNTY	Blue Shield	Basic Coverage	838115846	1144251547	00002015106503 29P90X	Family Member	4/1/2015	$ 28.84	$ 28.84	0%	$0.00	
21185	TX1	618139	510529	4/11/2015	4/17/2015	4/11/2015	4/17/2015	TX433	1	1	21185	11	HIDALGO COUNTY	Blue Shield	Basic Coverage	838115846	1144251547	00002015106509106X0X	Family Member	4/8/2015	$ 72.85	$ 72.85	0%	$0.00	
21185	TX1	618139	510529	4/11/2015	4/17/2015	4/11/2015	4/17/2015	TX433	1	1	21185	11	HIDALGO COUNTY	Blue Shield	Basic Coverage	838115846	1144251547	00002015106509106X0X	Family Member	4/8/2015	$ 7.08	$ 7.08	0%	$0.00	
21185	TX1	618139	510529	4/11/2015	4/17/2015	4/11/2015	4/17/2015	TX433	1	1	21185	11	HIDALGO COUNTY	Blue Shield	Basic Coverage	838115846	1144251547	00002015106503 29P50X	Family Member	4/1/2015	$ 39.71	$ 39.71	0%	$0.00	
21185	TX1	618139	510529	4/11/2015	4/17/2015	4/11/2015	4/17/2015	TX433	1	1	21185	11	HIDALGO COUNTY	Blue Shield	Basic Coverage	834412994	1558570416	00002015104507473S0X	Single	4/2/2015	$ 129.06	$ 129.06	0%	$0.00	
21185	TX1	618139	510529	4/11/2015	4/17/2015	4/11/2015	4/17/2015	TX433	1	1	21185	11	HIDALGO COUNTY	Blue Shield	Basic Coverage	842902573	1881679751	00002015106509155S0X	Family Subscriber	4/13/2015	$ 11.51	$ 11.51	0%	$0.00	
21185	TX1	618139	510529	4/11/2015	4/17/2015	4/11/2015	4/17/2015	TX433	1	1	21185	11	HIDALGO COUNTY	Blue Shield	Basic Coverage	842902573	1881679751	00002015106509155S0X	Family Subscriber	4/13/2015	$ 8.34	$ 8.34	0%	$0.00	
21185	TX1	618139	510529	4/11/2015	4/17/2015	4/11/2015	4/17/2015	TX433	1	1	21185	11	HIDALGO COUNTY	Blue Shield	Basic Coverage	842902573	1881679751	00002015106509155S0X	Family Subscriber	4/13/2015	$ 1.85	$ 1.85	0%	$0.00	
21185	TX1	618139	510529	4/11/2015	4/17/2015	4/11/2015	4/17/2015	TX433	1	1	21185	11	HIDALGO COUNTY	Blue Shield	Basic Coverage	842643799	1467633867	00002015106504A97760X	Family Subscriber	4/14/2015	$ 30.63	$ 30.63	0%	$0.00	
21185	TX1	618139	510529	4/11/2015	4/17/2015	4/11/2015	4/17/2015	TX433	1	1	21185	11	HIDALGO COUNTY	Blue Shield	Basic Coverage	839956421	1437318581	00002015106504 90N50X	Family Member	4/14/2015	$ 39.71	$ 39.71	0%	$0.00	
21185	TX1	618139	510529	4/11/2015	4/17/2015	4/11/2015	4/17/2015	TX433	1	1	21185	11	HIDALGO COUNTY	Blue Shield	Basic Coverage	839956421	1437318581	00002015106504 90N50X	Family Member	4/14/2015	$ 7.08	$ 7.08	0%	$0.00	
21185	TX1	618139	510529	4/11/2015	4/17/2015	4/11/2015	4/17/2015	TX433	1	1	21185	11	HIDALGO COUNTY	Blue Shield	Basic Coverage	839956421	1437318581	00002015106504 90N50X	Family Member	4/14/2015	$ 10.92	$ 10.92	0%	$0.00	
21185	TX1	618139	510529	4/11/2015	4/17/2015	4/11/2015	4/17/2015	TX433	1	1	21185	11	HIDALGO COUNTY	Blue Shield	Basic Coverage	839956421	1437318581	00002015106504 90N50X	Family Member	4/14/2015	$ 9.87	$ 9.87	0%	$0.00	
21185	TX1	618139	510529	4/11/2015	4/17/2015	4/11/2015	4/17/2015	TX433	1	1	21185	11	HIDALGO COUNTY	Blue Shield	Basic Coverage	841600666	1043276769	00002015106507095 0X	Family Member	4/16/2015	$ 39.71	$ 39.71	0%	$0.00	
21185	TX1	618139	510529	4/11/2015	4/17/2015	4/11/2015	4/17/2015	TX433	1	1	21185	11	HIDALGO COUNTY	Blue Shield	Basic Coverage	844518988	1407035298	00002015105508H2420X	Single	4/2/2015	$ 39.71	$ 39.71	0%	$0.00	
21185	TX1	618139	510529	4/11/2015	4/17/2015	4/11/2015	4/17/2015	TX433	1	1	21185	11	HIDALGO COUNTY	Blue Shield	Basic Coverage	844518988	1407035298	00002015105508H2420X	Single	4/2/2015	$ 26.49	$ 26.49	0%	$0.00	
21185	TX1	618139	510529	4/11/2015	4/17/2015	4/11/2015	4/17/2015	TX433	1	1	21185	11	HIDALGO COUNTY	Blue Shield	Basic Coverage	844518988	1407035298	00002015105508H2420X	Single	4/2/2015	$ 19.36	$ 19.36	0%	$0.00	
21185	TX1	618139	510529	4/11/2015	4/17/2015	4/11/2015	4/17/2015	TX433	1	1	21185	11	HIDALGO COUNTY	Blue Shield	Basic Coverage	844518988	1407035298	00002015105508H2420X	Single	4/2/2015	$ 3.00	$ 3.00	0%	$0.00	
21185	TX1	618139	510529	4/11/2015	4/17/2015	4/11/2015	4/17/2015	TX433	1	1	21185	11	HIDALGO COUNTY	Blue Shield	Basic Coverage	844518988	1407035298	00002015105508H2420X	Single	4/2/2015	$ 7.08	$ 7.08	0%	$0.00	
21185	TX1	618139	510529	4/11/2015	4/17/2015	4/11/2015	4/17/2015	TX433	1	1	21185	11	HIDALGO COUNTY	Blue Shield	Basic Coverage	844518988	1407035298	00002015105508H2420X	Single	4/2/2015	$ 2.14	$ 2.14	0%	$0.00	
21185	TX1	618139	510529	4/11/2015	4/17/2015	4/11/2015	4/17/2015	TX433	1	1	21185	11	HIDALGO COUNTY	Blue Shield	Basic Coverage	844518988	1407035298	00002015105508H2420X	Single	4/2/2015	$ 7.71	$ 7.71	0%	$0.00	
21185	TX1	618139	510529	4/11/2015	4/17/2015	4/11/2015	4/17/2015	TX433	1	1	21185	11	HIDALGO COUNTY	Blue Shield	Basic Coverage	844518988	1407035298	00002015105508H2420X	Single	4/2/2015	$ 6.14	$ 6.14	0%	$0.00	
21185	TX1	618139	510529	4/11/2015	4/17/2015	4/11/2015	4/17/2015	TX433	1	1	21185	11	HIDALGO COUNTY	Blue Shield	Basic Coverage	844518988	1407035298	00002015105508H2420X	Single	4/2/2015	$ 5.41	$ 5.41	0%	$0.00	
21185	TX1	618139	510529	4/11/2015	4/17/2015	4/11/2015	4/17/2015	TX433	1	1	21185	11	HIDALGO COUNTY	Blue Shield	Basic Coverage	844518988	1407035298	00002015105508H2420X	Single	4/2/2015	$ 4.53	$ 4.53	0%	$0.00	
21185	TX1	618139	510529	4/11/2015	4/17/2015	4/11/2015	4/17/2015	TX433	1	1	21185	11	HIDALGO COUNTY	Blue Shield	Basic Coverage	844518988	1407035298	00002015105508H2420X	Single	4/2/2015	$ 10.07	$ 10.07	0%	$0.00	
21185	TX1	618139	510529	4/11/2015	4/17/2015	4/11/2015	4/17/2015	TX433	1	1	21185	11	HIDALGO COUNTY	Blue Shield	Basic Coverage	844518988	1407035298	00002015105508H2420X	Single	4/2/2015	$ 2.04	$ 2.04	0%	$0.00	
21185	TX1	618139	510529	4/11/2015	4/17/2015	4/11/2015	4/17/2015	TX433	1	1	21185	11	HIDALGO COUNTY	Blue Shield	Basic Coverage	844518988	1407035298	00002015105508H2420X	Single	4/2/2015	$ 3.89	$ 3.89	0%	$0.00	
21185	TX1	618139	510529	4/11/2015	4/17/2015	4/11/2015	4/17/2015	TX433	1	1	21185	11	HIDALGO COUNTY	Blue Shield	Basic Coverage	842547948	1124006390	00002015105509 7Y140X	Single	4/13/2015	$ 72.85	$ 72.85	0%	$0.00	
21185	TX1	618139	510529	4/11/2015	4/17/2015	4/11/2015	4/17/2015	TX433	1	1	21185	11	HIDALGO COUNTY	Blue Shield	Basic Coverage	842547948	1124006390	00002015105509 7Y140X	Single	4/13/2015	$ 21.58	$ 21.58	0%	$0.00	
21185	TX1	618139	510529	4/11/2015	4/17/2015	4/11/2015	4/17/2015	TX433	1	1	21185	11	HIDALGO COUNTY	Blue Shield	Basic Coverage	842547948	1124006390	00002015105509 7Y140X	Single	4/13/2015	$ 3.38	$ 3.38	0%	$0.00	
21185	TX1	618139	510529	4/11/2015	4/17/2015	4/11/2015	4/17/2015	TX433	1	1	21185	11	HIDALGO COUNTY	Blue Shield	Basic Coverage	842547948	1124006390	00002015105509 7Y140X	Single	4/13/2015	$ 28.84	$ 28.84	0%	$0.00	
21185	TX1	618139	510529	4/11/2015	4/17/2015	4/11/2015	4/17/2015	TX433	1	1	21185	11	HIDALGO COUNTY	Blue Shield	Basic Coverage	842547948	1124006390	00002015105509 7Y140X	Single	4/13/2015	$ 10.12	$ 10.12	0%	$0.00	
21185	TX1	618139	510529	4/11/2015	4/17/2015	4/11/2015	4/17/2015	TX433	1	1	21185	11	HIDALGO COUNTY	Blue Shield	Basic Coverage	842547948	1124006390	00002015105509 7Y140X	Single	4/13/2015	$ 28.84	$ 28.84	0%	$0.00	
21185	TX1	618139	510529	4/11/2015	4/17/2015	4/11/2015	4/17/2015	TX433	1	1	21185	11	HIDALGO COUNTY	Blue Shield	Basic Coverage	832860186	1427295948	00002015104509Q98880X	Family Member	4/10/2015	$ 58.55	$ 58.55	0%	$0.00	
21185	TX1	618139	510529	4/11/2015	4/17/2015	4/11/2015	4/17/2015	TX433	1	1	21185	11	HIDALGO COUNTY	Blue Shield	Basic Coverage	832860186	1427295948	00002015104509Q98880X	Family Member	4/10/2015	$ 19.36	$ 19.36	0%	$0.00	
21185	TX1	618139	510529	4/11/2015	4/17/2015	4/11/2015	4/17/2015	TX433	1	1	21185	11	HIDALGO COUNTY	Blue Shield	Basic Coverage	843569328	1790721538	00002015103509J2070X	Single	4/8/2015	$ 7.84	$ 7.84	0%	$0.00	
21185	TX1	618139	510529	4/11/2015	4/17/2015	4/11/2015	4/17/2015	TX433	1	1	21185	11	HIDALGO COUNTY	Blue Shield	Basic Coverage	843569328	1790721538	00002015103509J2070X	Single	4/8/2015	$ 5.23	$ 5.23	0%	$0.00	
21185	TX1	618139	510529	4/11/2015	4/17/2015	4/11/2015	4/17/2015	TX433	1	1	21185	11	HIDALGO COUNTY	Blue Shield	Basic Coverage	843569328	1790721538	00002015103509J2070X	Single	4/8/2015	$ 5.55	$ 5.55	0%	$0.00	
21185	TX1	618139	510529	4/11/2015	4/17/2015	4/11/2015	4/17/2015	TX433	1	1	21185	11	HIDALGO COUNTY	Blue Shield	Basic Coverage	843569328	1790721538	00002015103509J2070X	Single	4/8/2015	$ 10.83	$ 10.83	0%	$0.00	
21185	TX1	618139	510529	4/11/2015	4/17/2015	4/11/2015	4/17/2015	TX433	1	1	21185	11	HIDALGO COUNTY	Blue Shield	Basic Coverage	843569328	1790721538	00002015103509J2070X	Single	4/8/2015	$ 14.85	$ 14.85	0%	$0.00	
21185	TX1	618139	510529	4/11/2015	4/17/2015	4/11/2015	4/17/2015	TX433	1	1	21185	11	HIDALGO COUNTY	Blue Shield	Basic Coverage	843569328	1790721538	00002015103509J2070X	Single	4/8/2015	$ 1.82	$ 1.82	0%	$0.00	
21185	TX1	618139	510529	4/11/2015	4/17/2015	4/11/2015	4/17/2015	TX433	1	1	21185	11	HIDALGO COUNTY	Blue Shield	Basic Coverage	843569328	1790721538	00002015103509J2070X	Single	4/8/2015	$ 21.66	$ 21.66	0%	$0.00	
21185	TX1	618139	510529	4/11/2015	4/17/2015	4/11/2015	4/17/2015	TX433	1	1	21185	11	HIDALGO COUNTY	Blue Shield	Basic Coverage	829629892	1255604179	00002015070502 7Z090X	Family Member	3/9/2015	$ 101.83	$ 101.83	0%	$0.00	
21185	TX1	618139	510529	4/11/2015	4/17/2015	4/11/2015	4/17/2015	TX433	1	1	21185	11	HIDALGO COUNTY	Blue Shield	Basic Coverage	829629892	1255604179	00002015070502 7Z090X	Family Member	3/9/2015	$ 7.08	$ 7.08	0%	$0.00	
21185	TX1	618139	510529	4/11/2015	4/17/2015	4/11/2015	4/17/2015	TX433	1	1	21185	11	HIDALGO COUNTY	Blue Shield	Basic Coverage	829629892	1255604179	00002015070502 7Z090X	Family Member	3/9/2015	$ 9.11	$ 9.11	0%	$0.00	
21185	TX1	618139	510529	4/11/2015	4/17/2015	4/11/2015	4/17/2015	TX433	1	1	21185	11	HIDALGO COUNTY	Blue Shield	Basic Coverage	829629892	1255604179	00002015070502 7Z090X	Family Member	3/9/2015	$ 3.00	$ 3.00	0%	$0.00	
21185	TX1	618139	510529	4/11/2015	4/17/2015	4/11/2015	4/17/2015	TX433	1	1	21185	11	HIDALGO COUNTY	Blue Shield	Basic Coverage	829629892	1255604179	00002015070502 7Z090X	Family Member	3/9/2015	$ 16.66	$ 16.66	0%	$0.00	
21185	TX1	618139	510529	4/11/2015	4/17/2015	4/11/2015	4/17/2015	TX433	1	1	21185	11	HIDALGO COUNTY	Blue Shield	Basic Coverage	829629892	1255604179	00002015070502 7Z090X	Family Member	3/9/2015	$ 35.53	$ 35.53	0%	$0.00	
21185	TX1	618139	510529	4/11/2015	4/17/2015	4/11/2015	4/17/2015	TX433	1	1	21185	11	HIDALGO COUNTY	Blue Shield	Basic Coverage	829629892	1255604179	00002015070502 7Z090X	Family Member	3/9/2015	$ 19.65	$ 19.65	0%	$0.00	
21185	TX1	618139	510529	4/11/2015	4/17/2015	4/11/2015	4/17/2015	TX433	1	1	21185	11	HIDALGO COUNTY	Blue Shield	Basic Coverage	829629892	1255604179	00002015070502 7Z090X	Family Member	3/9/2015	$ 9.48	$ 9.48	0%	$0.00	
21185	TX1	618139	510529	4/11/2015	4/17/2015	4/11/2015	4/17/2015	TX433	1	1	21185	11	HIDALGO COUNTY	Blue Shield	Basic Coverage	829629892	1255604179	00002015101509B6110X	Family Member	4/9/2015	$ 39.71	$ 39.71	0%	$0.00	
21185	TX1	618139	510529	4/11/2015	4/17/2015	4/11/2015	4/17/2015	TX433	1	1	21185	11	HIDALGO COUNTY	Blue Shield	Basic Coverage	829629892	1255604179	00002015101509B6110X	Family Member	4/9/2015	$ 15.01	$ 15.01	0%	$0.00	
21185	TX1	618139	510529	4/11/2015	4/17/2015	4/11/2015	4/17/2015	TX433	1	1	21185	11	HIDALGO COUNTY	Blue Shield	Basic Coverage	829629892	1255604179	00002015101509B6110X	Family Member	4/9/2015	$ 15.01	$ 15.01	0%	$0.00	

Account	Corporate Entity	Invoice Profile	Invoice Number	InvcPerFrDt	InvcPerToDt	ClmPerFrDt	ClmPerToDt	BARS CustNbr	Settlement Nbr	Association Nbr	Group Nbr	Section Nbr	Group Name	Coverage	Claim Type	Member ID	Provider ID	Document Control	Tier	Service Date	Gross Amt	Net Amt	Fee Percent	Fee Amt	Case Nbr
21185	TX1	618139	510529	4/11/2015	4/17/2015	4/11/2015	4/17/2015	TX433	1	1	21185	11	HIDALGO COUNTY	Blue Shield	Basic Coverage	829629892	1255604179	00002015101509B6110X	Family Member	4/9/2015	$ 10.92	$ 10.92	0%	$0.00	
21185	TX1	618139	510529	4/11/2015	4/17/2015	4/11/2015	4/17/2015	TX433	1	1	21185	11	HIDALGO COUNTY	Blue Shield	Basic Coverage	829629892	1255604179	00002015104501J36250X	Family Member	4/13/2015	$ 39.71	$ 39.71	0%	$0.00	
21185	TX1	618139	510529	4/11/2015	4/17/2015	4/11/2015	4/17/2015	TX433	1	1	21185	11	HIDALGO COUNTY	Blue Shield	Basic Coverage	844441148	1750349700	00002015104501L52520X	Family Member	3/17/2015	$ 39.71	$ 39.71	0%	$0.00	
21185	TX1	618139	510529	4/11/2015	4/17/2015	4/11/2015	4/17/2015	TX433	1	1	21185	11	HIDALGO COUNTY	Blue Shield	Basic Coverage	844441148	1750349700	00002015104501L52520X	Family Member	3/17/2015	$ 5.76	$ 5.76	0%	$0.00	
21185	TX1	618139	510529	4/11/2015	4/17/2015	4/11/2015	4/17/2015	TX433	1	1	21185	11	HIDALGO COUNTY	Blue Shield	Basic Coverage	844441148	1750349700	00002015104501L52520X	Family Member	3/17/2015	$ 15.08	$ 15.08	0%	$0.00	
21185	TX1	618139	510529	4/11/2015	4/17/2015	4/11/2015	4/17/2015	TX433	1	1	21185	11	HIDALGO COUNTY	Blue Shield	Basic Coverage	844441148	1750349700	00002015104501L52520X	Family Member	3/17/2015	$ 15.08	$ 15.08	0%	$0.00	
21185	TX1	618139	510529	4/11/2015	4/17/2015	4/11/2015	4/17/2015	TX433	1	1	21185	11	HIDALGO COUNTY	Blue Shield	Basic Coverage	844441148	1750349700	00002015104501L52520X	Family Member	3/17/2015	$ 15.08	$ 15.08	0%	$0.00	
21185	TX1	618139	510529	4/11/2015	4/17/2015	4/11/2015	4/17/2015	TX433	1	1	21185	11	HIDALGO COUNTY	Blue Shield	Basic Coverage	844441148	1750349700	00002015104501L52520X	Family Member	3/17/2015	$ 9.02	$ 9.02	0%	$0.00	
21185	TX1	618139	510529	4/11/2015	4/17/2015	4/11/2015	4/17/2015	TX433	1	1	21185	11	HIDALGO COUNTY	Blue Shield	Basic Coverage	844441148	1750349700	00002015104501L52520X	Family Member	3/17/2015	$ 3.00	$ 3.00	0%	$0.00	
21185	TX1	618139	510529	4/11/2015	4/17/2015	4/11/2015	4/17/2015	TX433	1	1	21185	11	HIDALGO COUNTY	Blue Shield	Basic Coverage	840700461	1609066257	00002015107504 9G350X	Family Member	4/7/2015	$ 39.71	$ 39.71	0%	$0.00	
21185	TX1	618139	510529	4/11/2015	4/17/2015	4/11/2015	4/17/2015	TX433	1	1	21185	11	HIDALGO COUNTY	Blue Shield	Basic Coverage	840700461	1609066257	00002015107504 9G350X	Family Member	4/7/2015	$ 7.08	$ 7.08	0%	$0.00	
21185	TX1	618139	510529	4/11/2015	4/17/2015	4/11/2015	4/17/2015	TX433	1	1	21185	11	HIDALGO COUNTY	Blue Shield	Basic Coverage	840700461	1609066257	00002015107504 9G350X	Family Member	4/7/2015	$ 3.00	$ 3.00	0%	$0.00	
21185	TX1	618139	510529	4/11/2015	4/17/2015	4/11/2015	4/17/2015	TX433	1	1	21185	11	HIDALGO COUNTY	Blue Shield	Basic Coverage	833985770	1396919270	00002015101507B8190X	Family Subscriber	4/7/2015	$ 13.15	$ 13.15	0%	$0.00	
21185	TX1	618139	510529	4/11/2015	4/17/2015	4/11/2015	4/17/2015	TX433	1	1	21185	11	HIDALGO COUNTY	Blue Shield	Basic Coverage	833985770	1396919270	00002015101507B8190X	Family Subscriber	4/7/2015	$ 100.12	$ 100.12	0%	$0.00	
21185	TX1	618139	510529	4/11/2015	4/17/2015	4/11/2015	4/17/2015	TX433	1	1	21185	11	HIDALGO COUNTY	Blue Shield	Basic Coverage	834412994	1396713616	00002015083 50N50080X	Family Member	2/22/2015	$ 128.64	$ 128.64	0%	$0.00	
21185	TX1	618139	510529	4/11/2015	4/17/2015	4/11/2015	4/17/2015	TX433	1	1	21185	11	HIDALGO COUNTY	Blue Shield	Basic Coverage	839801469	1295808293	00002015106502661Y0X	Single	4/15/2015	$ 39.71	$ 39.71	0%	$0.00	
21185	TX1	618139	510529	4/11/2015	4/17/2015	4/11/2015	4/17/2015	TX433	1	1	21185	11	HIDALGO COUNTY	Blue Shield	Basic Coverage	844360121	1831183730	00002015107504 2E210X	Family Subscriber	4/16/2015	$ 11.95	$ 11.95	0%	$0.00	
21185	TX1	618139	510529	4/11/2015	4/17/2015	4/11/2015	4/17/2015	TX433	1	1	21185	11	HIDALGO COUNTY	Blue Shield	Basic Coverage	843513703	1790721538	00002015104 50A07630X	Family Member	4/6/2015	$ 5.23	$ 5.23	0%	$0.00	
21185	TX1	618139	510529	4/11/2015	4/17/2015	4/11/2015	4/17/2015	TX433	1	1	21185	11	HIDALGO COUNTY	Blue Shield	Basic Coverage	843513703	1790721538	00002015104 50A07630X	Family Member	4/6/2015	$ 9.23	$ 9.23	0%	$0.00	
21185	TX1	618139	510529	4/11/2015	4/17/2015	4/11/2015	4/17/2015	TX433	1	1	21185	11	HIDALGO COUNTY	Blue Shield	Basic Coverage	843513703	1790721538	00002015104 50A07630X	Family Member	4/6/2015	$ 5.56	$ 5.56	0%	$0.00	
21185	TX1	618139	510529	4/11/2015	4/17/2015	4/11/2015	4/17/2015	TX433	1	1	21185	11	HIDALGO COUNTY	Blue Shield	Basic Coverage	843513703	1790721538	00002015104 50A07630X	Family Member	4/6/2015	$ 15.66	$ 15.66	0%	$0.00	
21185	TX1	618139	510529	4/11/2015	4/17/2015	4/11/2015	4/17/2015	TX433	1	1	21185	11	HIDALGO COUNTY	Blue Shield	Basic Coverage	843513703	1790721538	00002015104 50A07630X	Family Member	4/6/2015	$ 4.84	$ 4.84	0%	$0.00	
21185	TX1	618139	510529	4/11/2015	4/17/2015	4/11/2015	4/17/2015	TX433	1	1	21185	11	HIDALGO COUNTY	Blue Shield	Basic Coverage	843513703	1790721538	00002015104 50A07630X	Family Member	4/6/2015	$ 2.18	$ 2.18	0%	$0.00	
21185	TX1	618139	510529	4/11/2015	4/17/2015	4/11/2015	4/17/2015	TX433	1	1	21185	11	HIDALGO COUNTY	Blue Shield	Basic Coverage	843513703	1790721538	00002015104 50A07630X	Family Member	4/6/2015	$ 1.66	$ 1.66	0%	$0.00	
21185	TX1	618139	510529	4/11/2015	4/17/2015	4/11/2015	4/17/2015	TX433	1	1	21185	11	HIDALGO COUNTY	Blue Shield	Basic Coverage	843513703	1790721538	00002015104 50A07630X	Family Member	4/6/2015	$ 4.59	$ 4.59	0%	$0.00	
21185	TX1	618139	510529	4/11/2015	4/17/2015	4/11/2015	4/17/2015	TX433	1	1	21185	11	HIDALGO COUNTY	Blue Shield	Basic Coverage	843513703	1790721538	00002015104 50A07630X	Family Member	4/6/2015	$ 15.02	$ 15.02	0%	$0.00	
21185	TX1	618139	510529	4/11/2015	4/17/2015	4/11/2015	4/17/2015	TX433	1	1	21185	11	HIDALGO COUNTY	Blue Shield	Basic Coverage	843513703	1790721538	00002015104 50A07630X	Family Member	4/6/2015	$ 14.96	$ 14.96	0%	$0.00	
21185	TX1	618139	510529	4/11/2015	4/17/2015	4/11/2015	4/17/2015	TX433	1	1	21185	11	HIDALGO COUNTY	Blue Shield	Basic Coverage	843513703	1790721538	00002015104 50A07630X	Family Member	4/6/2015	$ 3.17	$ 3.17	0%	$0.00	
21185	TX1	618139	510529	4/11/2015	4/17/2015	4/11/2015	4/17/2015	TX433	1	1	21185	11	HIDALGO COUNTY	Blue Shield	Basic Coverage	843513703	1790721538	00002015104 50A07630X	Family Member	4/6/2015	$ 21.66	$ 21.66	0%	$0.00	
21185	TX1	618139	510529	4/11/2015	4/17/2015	4/11/2015	4/17/2015	TX433	1	1	21185	11	HIDALGO COUNTY	Blue Shield	Basic Coverage	843513703	1790721538	00002015104 50A07630X	Family Member	4/6/2015	$ 10.47	$ 10.47	0%	$0.00	
21185	TX1	618139	510529	4/11/2015	4/17/2015	4/11/2015	4/17/2015	TX433	1	1	21185	11	HIDALGO COUNTY	Blue Shield	Basic Coverage	843513703	1790721538	00002015104 50A07630X	Family Member	4/6/2015	$ 54.43	$ 54.43	0%	$0.00	
21185	TX1	618139	510529	4/11/2015	4/17/2015	4/11/2015	4/17/2015	TX433	1	1	21185	11	HIDALGO COUNTY	Blue Shield	Basic Coverage	843513703	1790721538	00002015104 50A07630X	Family Member	4/6/2015	$ 3.45	$ 3.45	0%	$0.00	
21185	TX1	618139	510529	4/11/2015	4/17/2015	4/11/2015	4/17/2015	TX433	1	1	21185	11	HIDALGO COUNTY	Blue Shield	Basic Coverage	843513703	1790721538	00002015104 50A07630X	Family Member	4/6/2015	$ 18.07	$ 18.07	0%	$0.00	
21185	TX1	618139	510529	4/11/2015	4/17/2015	4/11/2015	4/17/2015	TX433	1	1	21185	11	HIDALGO COUNTY	Blue Shield	Basic Coverage	844360121	1831183730	00002015092 500X5110X	Family Member	12/8/2014	$ 26.79	$ 26.79	0%	$0.00	
21185	TX1	618139	510529	4/11/2015	4/17/2015	4/11/2015	4/17/2015	TX433	1	1	21185	11	HIDALGO COUNTY	Blue Shield	Basic Coverage	844360121	1831183730	00002015092 500X6460X	Family Member	12/8/2014	$ 0.06	$ 0.06	0%	$0.00	
21185	TX1	618139	510529	4/11/2015	4/17/2015	4/11/2015	4/17/2015	TX433	1	1	21185	11	HIDALGO COUNTY	Blue Shield	Basic Coverage	836435062	1083875454	00002015106 50C61580X	Single	2/19/2015	$ 26.79	$ 26.79	0%	$0.00	
21185	TX1	618139	510529	4/11/2015	4/17/2015	4/11/2015	4/17/2015	TX433	1	1	21185	11	HIDALGO COUNTY	Blue Shield	Basic Coverage	836968394	1952311441	00002015103 5039Y710X	Single	2/12/2015	$ 447.97	$ 447.97	0%	$0.00	
21185	TX1	618139	510529	4/11/2015	4/17/2015	4/11/2015	4/17/2015	TX433	1	1	21185	11	HIDALGO COUNTY	Blue Shield	Basic Coverage	836968394	1952311441	00002015103 5039Y710X	Single	2/12/2015	$ 220.00	$ 220.00	0%	$0.00	
21185	TX1	618139	510529	4/11/2015	4/17/2015	4/11/2015	4/17/2015	TX433	1	1	21185	11	HIDALGO COUNTY	Blue Shield	Basic Coverage	836968394	1952311441	00002015103 5039Y710X	Single	2/12/2015	$ 40.84	$ 40.84	0%	$0.00	
21185	TX1	618139	510529	4/11/2015	4/17/2015	4/11/2015	4/17/2015	TX433	1	1	21185	11	HIDALGO COUNTY	Blue Shield	Basic Coverage	841358544	1144389842	00002015103 50405C40X	Single	4/8/2015	$ 105.02	$ 105.02	0%	$0.00	
21185	TX1	618139	510529	4/11/2015	4/17/2015	4/11/2015	4/17/2015	TX433	1	1	21185	11	HIDALGO COUNTY	Blue Shield	Basic Coverage	841247911	1265477707	00002015101 506D9260X	Family Subscriber	4/2/2015	$ 153.29	$ 153.29	0%	$0.00	
21185	TX1	618139	510529	4/11/2015	4/17/2015	4/11/2015	4/17/2015	TX433	1	1	21185	11	HIDALGO COUNTY	Blue Shield	Basic Coverage	841247911	1588971899	00002015103 508L5750X	Family Subscriber	4/2/2015	$ 35.74	$ 35.74	0%	$0.00	
21185	TX1	618139	510529	4/11/2015	4/17/2015	4/11/2015	4/17/2015	TX433	1	1	21185	11	HIDALGO COUNTY	Blue Shield	Basic Coverage	841247911	1588971899	00002015103 508L5750X	Family Subscriber	4/2/2015	$ 11.31	$ 11.31	0%	$0.00	
21185	TX1	618139	510529	4/11/2015	4/17/2015	4/11/2015	4/17/2015	TX433	1	1	21185	11	HIDALGO COUNTY	Blue Shield	Basic Coverage	841247911	1588971899	00002015103 508L5750X	Family Subscriber	4/2/2015	$ 11.03	$ 11.03	0%	$0.00	
21185	TX1	618139	510529	4/11/2015	4/17/2015	4/11/2015	4/17/2015	TX433	1	1	21185	11	HIDALGO COUNTY	Blue Shield	Basic Coverage	841247911	1588971899	00002015103 508L5750X	Family Subscriber	4/2/2015	$ 9.44	$ 9.44	0%	$0.00	
21185	TX1	618139	510529	4/11/2015	4/17/2015	4/11/2015	4/17/2015	TX433	1	1	21185	11	HIDALGO COUNTY	Blue Shield	Basic Coverage	841247911	1588971899	00002015103 508L5750X	Family Subscriber	4/2/2015	$ 9.71	$ 9.71	0%	$0.00	
21185	TX1	618139	510529	4/11/2015	4/17/2015	4/11/2015	4/17/2015	TX433	1	1	21185	11	HIDALGO COUNTY	Blue Shield	Basic Coverage	841247911	1588971899	00002015103 508L5750X	Family Subscriber	4/2/2015	$ 9.71	$ 9.71	0%	$0.00	
21185	TX1	618139	510529	4/11/2015	4/17/2015	4/11/2015	4/17/2015	TX433	1	1	21185	11	HIDALGO COUNTY	Blue Shield	Basic Coverage	841247911	1588971899	00002015103 508L5750X	Family Subscriber	4/2/2015	$ 9.07	$ 9.07	0%	$0.00	
21185	TX1	618139	510529	4/11/2015	4/17/2015	4/11/2015	4/17/2015	TX433	1	1	21185	11	HIDALGO COUNTY	Blue Shield	Basic Coverage	841247911	1588971899	00002015103 508L5750X	Family Subscriber	4/2/2015	$ 8.38	$ 8.38	0%	$0.00	
21185	TX1	618139	510529	4/11/2015	4/17/2015	4/11/2015	4/17/2015	TX433	1	1	21185	11	HIDALGO COUNTY	Blue Shield	Basic Coverage	841247911	1588971899	00002015103 508L5750X	Family Subscriber	4/2/2015	$ 10.31	$ 10.31	0%	$0.00	
21185	TX1	618139	510529	4/11/2015	4/17/2015	4/11/2015	4/17/2015	TX433	1	1	21185	11	HIDALGO COUNTY	Blue Shield	Basic Coverage	841247911	1588971899	00002015103 508L5750X	Family Subscriber	4/2/2015	$ 13.45	$ 13.45	0%	$0.00	
21185	TX1	618139	510529	4/11/2015	4/17/2015	4/11/2015	4/17/2015	TX433	1	1	21185	11	HIDALGO COUNTY	Blue Shield	Basic Coverage	841247911	1588971899	00002015103 508L5750X	Family Subscriber	4/2/2015	$ 94.17	$ 94.17	0%	$0.00	
21185	TX1	618139	510529	4/11/2015	4/17/2015	4/11/2015	4/17/2015	TX433	1	1	21185	11	HIDALGO COUNTY	Blue Shield	Basic Coverage	841247911	1588971899	00002015103 508L5750X	Family Subscriber	4/2/2015	$ 4.26	$ 4.26	0%	$0.00	
21185	TX1	618139	510529	4/11/2015	4/17/2015	4/11/2015	4/17/2015	TX433	1	1	21185	11	HIDALGO COUNTY	Blue Shield	Basic Coverage	841247911	1588971899	00002015103 508L5750X	Family Subscriber	4/2/2015	$ 8.06	$ 8.06	0%	$0.00	
21185	TX1	618139	510529	4/11/2015	4/17/2015	4/11/2015	4/17/2015	TX433	1	1	21185	11	HIDALGO COUNTY	Blue Shield	Basic Coverage	841247911	1588971899	00002015103 508L5750X	Family Subscriber	4/2/2015	$ 9.29	$ 9.29	0%	$0.00	
21185	TX1	618139	510529	4/11/2015	4/17/2015	4/11/2015	4/17/2015	TX433	1	1	21185	11	HIDALGO COUNTY	Blue Shield	Basic Coverage	841247911	1588971899	00002015103 508L5750X	Family Subscriber	4/2/2015	$ 59.68	$ 59.68	0%	$0.00	
21185	TX1	618139	510529	4/11/2015	4/17/2015	4/11/2015	4/17/2015	TX433	1	1	21185	11	HIDALGO COUNTY	Blue Shield	Basic Coverage	841247911	1588971899	00002015103 508L5750X	Family Subscriber	4/2/2015	$ 36.54	$ 36.54	0%	$0.00	
21185	TX1	618139	510529	4/11/2015	4/17/2015	4/11/2015	4/17/2015	TX433	1	1	21185	11	HIDALGO COUNTY	Blue Shield	Basic Coverage	841247911	1588971899	00002015103 508L5750X	Family Subscriber	4/2/2015	$ 840.42	$ 840.42	0%	$0.00	
21185	TX1	618139	510529	4/11/2015	4/17/2015	4/11/2015	4/17/2015	TX433	1	1	21185	11	HIDALGO COUNTY	Blue Shield	Basic Coverage	841247911	1588971899	00002015103 509L2290X	Family Subscriber	4/2/2015	$ 6.13	$ 6.13	0%	$0.00	
21185	TX1	618139	510529	4/11/2015	4/17/2015	4/11/2015	4/17/2015	TX433	1	1	21185	11	HIDALGO COUNTY	Blue Shield	Basic Coverage	841247911	1588971899	00002015103 509L2290X	Family Subscriber	4/2/2015	$ 3.84	$ 3.84	0%	$0.00	
21185	TX1	618139	510529	4/11/2015	4/17/2015	4/11/2015	4/17/2015	TX433	1	1	21185	11	HIDALGO COUNTY	Blue Shield	Basic Coverage	903366153	1790721538	00002015106 504129U0X	Single	4/9/2015	$ 9.77	$ 9.77	0%	$0.00	
21185	TX1	618139	510529	4/11/2015	4/17/2015	4/11/2015	4/17/2015	TX433	1	1	21185	11	HIDALGO COUNTY	Blue Shield	Basic Coverage	903366153	1790721538	00002015106 504129U0X	Single	4/9/2015	$ 2.18	$ 2.18	0%	$0.00	
21185	TX1	618139	510529	4/11/2015	4/17/2015	4/11/2015	4/17/2015	TX433	1	1	21185	11	HIDALGO COUNTY	Blue Shield	Basic Coverage	903366153	1790721538	00002015106 504129U0X	Single	4/9/2015	$ 10.83	$ 10.83	0%	$0.00	
21185	TX1	618139	510529	4/11/2015	4/17/2015	4/11/2015	4/17/2015	TX433	1	1	21185	11	HIDALGO COUNTY	Blue Shield	Basic Coverage	903366153	1790721538	00002015106 504129U0X	Single	4/9/2015	$ 1.66	$ 1.66	0%	$0.00	
21185	TX1	618139	510529	4/11/2015	4/17/2015	4/11/2015	4/17/2015	TX433	1	1	21185	11	HIDALGO COUNTY	Blue Shield	Basic Coverage	903366153	1790721538	00002015106 504129U0X	Single	4/9/2015	$ 4.59	$ 4.59	0%	$0.00	
21185	TX1	618139	510529	4/11/2015	4/17/2015	4/11/2015	4/17/2015	TX433	1	1	21185	11	HIDALGO COUNTY	Blue Shield	Basic Coverage	903366153	1790721538	00002015106 504129U0X	Single	4/9/2015	$ 21.66	$ 21.66	0%	$0.00	
21185	TX1	618139	510529	4/11/2015	4/17/2015	4/11/2015	4/17/2015	TX433	1	1	21185	11	HIDALGO COUNTY	Blue Shield	Basic Coverage	903366153	1790721538	00002015106 504129U0X	Single	4/9/2015	$ 9.02	$ 9.02	0%	$0.00	
21185	TX1	618139	510529	4/11/2015	4/17/2015	4/11/2015	4/17/2015	TX433	1	1	21185	11	HIDALGO COUNTY	Blue Shield	Basic Coverage	838051118	1700896826	00002015105 506G2390X	Family Member	2/18/2015	$ 39.71	$ 39.71	0%	$0.00	
21185	TX1	618139	510529	4/11/2015	4/17/2015	4/11/2015	4/17/2015	TX433	1	1	21185	11	HIDALGO COUNTY	Blue Shield	Basic Coverage	838051118	1700896826	00002015105 506G2520X	Family Member	2/18/2015	$ 26.38	$ 26.38	0%	$0.00	
21185	TX1	618139	510529	4/11/2015	4/17/2015	4/11/2015	4/17/2015	TX433	1	1	21185	11	HIDALGO COUNTY	Blue Shield	Basic Coverage	838051118	1700896826	00002015105 506G2520X	Family Member	2/18/2015	$ 26.38	$ 26.38	0%	$0.00	
21185	TX1	618139	510529	4/11/2015	4/17/2015	4/11/2015	4/17/2015	TX433	1	1	21185	11	HIDALGO COUNTY	Blue Shield	Basic Coverage	838051118	1700896826	00002015105 506G2520X	Family Member	2/18/2015	$ 15.08	$ 15.08	0%	$0.00	

Account	Corporate Entity	Invoice Profile	Invoice Number	InvcPerFrDt	InvcPerToDt	ClmPerFrDt	ClmPerToDt	BARS CustNbr	Settlement Nbr	Association Nbr	Group Nbr	Section Nbr	Group Name	Coverage	Claim Type	Member ID	Provider ID	Document Control	Tier	Service Date	Gross Amt	Net Amt	Fee Percent	Fee Amt	Case Nbr
21185	TX1	618139	510529	4/11/2015	4/17/2015	4/11/2015	4/17/2015	TX433	1	1	21185	11	HIDALGO COUNTY	Blue Shield	Basic Coverage	838051118	1700896826	00002015105506G2520X	Family Member	2/18/2015	$ 15.08	$ 15.08	0%	$0.00	
21185	TX1	618139	510529	4/11/2015	4/17/2015	4/11/2015	4/17/2015	TX433	1	1	21185	11	HIDALGO COUNTY	Blue Shield	Basic Coverage	838051118	1700896826	00002015105506G2520X	Family Member	2/18/2015	$ 15.08	$ 15.08	0%	$0.00	
21185	TX1	618139	510529	4/11/2015	4/17/2015	4/11/2015	4/17/2015	TX433	1	1	21185	11	HIDALGO COUNTY	Blue Shield	Basic Coverage	838051118	1114222817	00002015105507G6220X	Family Member	3/31/2015	$ 1,793.52	$ 1,793.52	0%	$0.00	
21185	TX1	618139	510529	4/11/2015	4/17/2015	4/11/2015	4/17/2015	TX433	1	1	21185	11	HIDALGO COUNTY	Blue Shield	Basic Coverage	838051118	1114222817	00002015105507G6220X	Family Member	3/31/2015	$ 1,793.52	$ 1,793.52	0%	$0.00	
21185	TX1	618139	510529	4/11/2015	4/17/2015	4/11/2015	4/17/2015	TX433	1	1	21185	11	HIDALGO COUNTY	Blue Shield	Basic Coverage	838051118	1114222817	00002015105507G6220X	Family Member	3/31/2015	$ 1,793.52	$ 1,793.52	0%	$0.00	
21185	TX1	618139	510529	4/11/2015	4/17/2015	4/11/2015	4/17/2015	TX433	1	1	21185	11	HIDALGO COUNTY	Blue Shield	Basic Coverage	837205702	1770604688	00002015107504 6L500X	Family Member	4/13/2015	$ 39.71	$ 39.71	0%	$0.00	
21185	TX1	618139	510529	4/11/2015	4/17/2015	4/11/2015	4/17/2015	TX433	1	1	21185	11	HIDALGO COUNTY	Blue Shield	Basic Coverage	837205702	1770604688	00002015107504 6L500X	Family Member	4/13/2015	$ 2.89	$ 2.89	0%	$0.00	
21185	TX1	618139	510529	4/11/2015	4/17/2015	4/11/2015	4/17/2015	TX433	1	1	21185	11	HIDALGO COUNTY	Blue Shield	Basic Coverage	844438898	1831183730	00002015104 50J36730X	Family Member	4/13/2015	$ 11.95	$ 11.95	0%	$0.00	
21185	TX1	618139	510529	4/11/2015	4/17/2015	4/11/2015	4/17/2015	TX433	1	1	21185	11	HIDALGO COUNTY	Blue Shield	Basic Coverage	838962960	1427136357	00002015107501 Q8320X	Single	2/25/2015	$ 5.50	$ 5.50	0%	$0.00	
21185	TX1	618139	510529	4/11/2015	4/17/2015	4/11/2015	4/17/2015	TX433	1	1	21185	11	HIDALGO COUNTY	Blue Shield	Basic Coverage	838962960	1427136357	00002015107501 Q8320X	Single	2/25/2015	$ 5.50	$ 5.50	0%	$0.00	
21185	TX1	618139	510529	4/11/2015	4/17/2015	4/11/2015	4/17/2015	TX433	1	1	21185	11	HIDALGO COUNTY	Blue Shield	Basic Coverage	839199894	1225252976	00002015103503 18L30X	Family Member	4/10/2015	$ 95.33	$ 95.33	0%	$0.00	
21185	TX1	618139	510529	4/11/2015	4/17/2015	4/11/2015	4/17/2015	TX433	1	1	21185	11	HIDALGO COUNTY	Blue Shield	Basic Coverage	839199894	1225252976	00002015103503 18L30X	Family Member	4/10/2015	$ 82.74	$ 82.74	0%	$0.00	
21185	TX1	618139	510529	4/11/2015	4/17/2015	4/11/2015	4/17/2015	TX433	1	1	21185	11	HIDALGO COUNTY	Blue Shield	Basic Coverage	839199894	1225252976	00002015103503 18L30X	Family Member	4/10/2015	$ 19.65	$ 19.65	0%	$0.00	
21185	TX1	618139	510529	4/11/2015	4/17/2015	4/11/2015	4/17/2015	TX433	1	1	21185	11	HIDALGO COUNTY	Blue Shield	Basic Coverage	839199894	1225252976	00002015103503 18L30X	Family Member	4/10/2015	$ 39.32	$ 39.32	0%	$0.00	
21185	TX1	618139	510529	4/11/2015	4/17/2015	4/11/2015	4/17/2015	TX433	1	1	21185	11	HIDALGO COUNTY	Blue Shield	Basic Coverage	839199894	1225252976	00002015103503 18L30X	Family Member	4/10/2015	$ 30.67	$ 30.67	0%	$0.00	
21185	TX1	618139	510529	4/11/2015	4/17/2015	4/11/2015	4/17/2015	TX433	1	1	21185	11	HIDALGO COUNTY	Blue Shield	Basic Coverage	839199894	1225252976	00002015103503 18L30X	Family Member	4/10/2015	$ 19.65	$ 19.65	0%	$0.00	
21185	TX1	618139	510529	4/11/2015	4/17/2015	4/11/2015	4/17/2015	TX433	1	1	21185	11	HIDALGO COUNTY	Blue Shield	Basic Coverage	839199894	1225252976	00002015103503 18L30X	Family Member	4/10/2015	$ 177.85	$ 177.85	0%	$0.00	
21185	TX1	618139	510529	4/11/2015	4/17/2015	4/11/2015	4/17/2015	TX433	1	1	21185	11	HIDALGO COUNTY	Blue Shield	Basic Coverage	839199894	1225252976	00002015103503 18L30X	Family Member	4/10/2015	$ 19.65	$ 19.65	0%	$0.00	
21185	TX1	618139	510529	4/11/2015	4/17/2015	4/11/2015	4/17/2015	TX433	1	1	21185	11	HIDALGO COUNTY	Blue Shield	Basic Coverage	839199894	1225252976	00002015103503 18L30X	Family Member	4/10/2015	$ 87.98	$ 87.98	0%	$0.00	
21185	TX1	618139	510529	4/11/2015	4/17/2015	4/11/2015	4/17/2015	TX433	1	1	21185	11	HIDALGO COUNTY	Blue Shield	Basic Coverage	839199894	1225252976	00002015103503 18L30X	Family Member	4/10/2015	$ 19.65	$ 19.65	0%	$0.00	
21185	TX1	618139	510529	4/11/2015	4/17/2015	4/11/2015	4/17/2015	TX433	1	1	21185	11	HIDALGO COUNTY	Blue Shield	Basic Coverage	840174520	1467633867	00002015107508 2L090X	Single	4/8/2015	$ 134.00	$ 134.00	0%	$0.00	
21185	TX1	618139	510529	4/11/2015	4/17/2015	4/11/2015	4/17/2015	TX433	1	1	21185	11	HIDALGO COUNTY	Blue Shield	Basic Coverage	839996610	1124006390	00002015105509 7Y180X	Family Subscriber	4/10/2015	$ 72.85	$ 72.85	0%	$0.00	
21185	TX1	618139	510529	4/11/2015	4/17/2015	4/11/2015	4/17/2015	TX433	1	1	21185	11	HIDALGO COUNTY	Blue Shield	Basic Coverage	839996610	1124006390	00002015105509 7Y180X	Family Subscriber	4/10/2015	$ 21.58	$ 21.58	0%	$0.00	
21185	TX1	618139	510529	4/11/2015	4/17/2015	4/11/2015	4/17/2015	TX433	1	1	21185	11	HIDALGO COUNTY	Blue Shield	Basic Coverage	839996610	1124006390	00002015105509 7Y180X	Family Subscriber	4/10/2015	$ 15.01	$ 15.01	0%	$0.00	
21185	TX1	618139	510529	4/11/2015	4/17/2015	4/11/2015	4/17/2015	TX433	1	1	21185	11	HIDALGO COUNTY	Blue Shield	Basic Coverage	839996610	1124006390	00002015105509 7Y180X	Family Subscriber	4/10/2015	$ 15.01	$ 15.01	0%	$0.00	
21185	TX1	618139	510529	4/11/2015	4/17/2015	4/11/2015	4/17/2015	TX433	1	1	21185	11	HIDALGO COUNTY	Blue Shield	Basic Coverage	839996610	1124006390	00002015105509 7Y180X	Family Subscriber	4/10/2015	$ 1.28	$ 1.28	0%	$0.00	
21185	TX1	618139	510529	4/11/2015	4/17/2015	4/11/2015	4/17/2015	TX433	1	1	21185	11	HIDALGO COUNTY	Blue Shield	Basic Coverage	839996610	1124006390	00002015105509 7Y180X	Family Subscriber	4/10/2015	$ 28.84	$ 28.84	0%	$0.00	
21185	TX1	618139	510529	4/11/2015	4/17/2015	4/11/2015	4/17/2015	TX433	1	1	21185	11	HIDALGO COUNTY	Blue Shield	Basic Coverage	839996610	1124006390	00002015105509 7Y180X	Family Subscriber	4/10/2015	$ 3.38	$ 3.38	0%	$0.00	
21185	TX1	618139	510529	4/11/2015	4/17/2015	4/11/2015	4/17/2015	TX433	1	1	21185	11	HIDALGO COUNTY	Blue Shield	Basic Coverage	839996610	1124006390	00002015105509 7Y180X	Family Subscriber	4/10/2015	$ 28.84	$ 28.84	0%	$0.00	
21185	TX1	618139	510529	4/11/2015	4/17/2015	4/11/2015	4/17/2015	TX433	1	1	21185	11	HIDALGO COUNTY	Blue Shield	Basic Coverage	839996610	1124006390	00002015105509 7Y180X	Family Subscriber	4/10/2015	$ 10.12	$ 10.12	0%	$0.00	
21185	TX1	618139	510529	4/11/2015	4/17/2015	4/11/2015	4/17/2015	TX433	1	1	21185	11	HIDALGO COUNTY	Blue Shield	Basic Coverage	839996610	1124006390	00002015105509 7Y180X	Family Subscriber	4/10/2015	$ 28.84	$ 28.84	0%	$0.00	
21185	TX1	618139	510529	4/11/2015	4/17/2015	4/11/2015	4/17/2015	TX433	1	1	21185	11	HIDALGO COUNTY	Blue Shield	Basic Coverage	841560343	1811049869	00002015089 50F35200X	Family Member	3/24/2015	$ 36.79	$ 36.79	0%	$0.00	
21185	TX1	618139	510529	4/11/2015	4/17/2015	4/11/2015	4/17/2015	TX433	1	1	21185	11	HIDALGO COUNTY	Blue Shield	Basic Coverage	838817654	1013037423	00002015104 50U27940X	Single	4/11/2015	$ 120.96	$ 120.96	0%	$0.00	
21185	TX1	618139	510529	4/11/2015	4/17/2015	4/11/2015	4/17/2015	TX433	1	1	21185	11	HIDALGO COUNTY	Blue Shield	Basic Coverage	838817654	1013037423	00002015104 50U27940X	Single	4/11/2015	$ 19.36	$ 19.36	0%	$0.00	
21185	TX1	618139	510529	4/11/2015	4/17/2015	4/11/2015	4/17/2015	TX433	1	1	21185	11	HIDALGO COUNTY	Blue Shield	Basic Coverage	838947389	1356361976	00002015105502 H7160X	Single	4/13/2015	$ 39.71	$ 39.71	0%	$0.00	
21185	TX1	618139	510529	4/11/2015	4/17/2015	4/11/2015	4/17/2015	TX433	1	1	21185	11	HIDALGO COUNTY	Blue Shield	Basic Coverage	840506354	1942467113	00002015105503 1X620X	Single	3/18/2015	$ 1,465.60	$ 1,465.60	0%	$0.00	
21185	TX1	618139	510529	4/11/2015	4/17/2015	4/11/2015	4/17/2015	TX433	1	1	21185	11	HIDALGO COUNTY	Blue Shield	Basic Coverage	840506354	1942467113	00002015105503 1X620X	Single	3/18/2015	$ 71.20	$ 71.20	0%	$0.00	
21185	TX1	618139	510529	4/11/2015	4/17/2015	4/11/2015	4/17/2015	TX433	1	1	21185	11	HIDALGO COUNTY	Blue Shield	Basic Coverage	840160107	1417163098	00002015090 03121130C	Family Member	2/11/2015	$ 8.37	$ 8.37	0%	$0.00	
21185	TX1	618139	510529	4/11/2015	4/17/2015	4/11/2015	4/17/2015	TX433	1	1	21185	11	HIDALGO COUNTY	Blue Shield	Basic Coverage	840160107	1417163098	00002015090 03121150C	Family Member	2/10/2015	$ 8.37	$ 8.37	0%	$0.00	
21185	TX1	618139	510529	4/11/2015	4/17/2015	4/11/2015	4/17/2015	TX433	1	1	21185	11	HIDALGO COUNTY	Blue Shield	Basic Coverage	837254912	1790721538	00002015103507 J4290X	Single	3/28/2015	$ 1.66	$ 1.66	0%	$0.00	
21185	TX1	618139	510529	4/11/2015	4/17/2015	4/11/2015	4/17/2015	TX433	1	1	21185	11	HIDALGO COUNTY	Blue Shield	Basic Coverage	837254912	1790721538	00002015103507 J4290X	Single	3/28/2015	$ 6.28	$ 6.28	0%	$0.00	
21185	TX1	618139	510529	4/11/2015	4/17/2015	4/11/2015	4/17/2015	TX433	1	1	21185	11	HIDALGO COUNTY	Blue Shield	Basic Coverage	837254912	1790721538	00002015103507 J4290X	Single	3/28/2015	$ 21.63	$ 21.63	0%	$0.00	
21185	TX1	618139	510529	4/11/2015	4/17/2015	4/11/2015	4/17/2015	TX433	1	1	21185	11	HIDALGO COUNTY	Blue Shield	Basic Coverage	837254912	1790721538	00002015103507 J4290X	Single	3/28/2015	$ 6.84	$ 6.84	0%	$0.00	
21185	TX1	618139	510529	4/11/2015	4/17/2015	4/11/2015	4/17/2015	TX433	1	1	21185	11	HIDALGO COUNTY	Blue Shield	Basic Coverage	837254912	1790721538	00002015103507 J4290X	Single	3/28/2015	$ 68.76	$ 68.76	0%	$0.00	
21185	TX1	618139	510529	4/11/2015	4/17/2015	4/11/2015	4/17/2015	TX433	1	1	21185	11	HIDALGO COUNTY	Blue Shield	Basic Coverage	837254912	1558314138	00002015106 50466N10X	Single	4/10/2015	$ 58.55	$ 58.55	0%	$0.00	
21185	TX1	618139	510529	4/11/2015	4/17/2015	4/11/2015	4/17/2015	TX433	1	1	21185	11	HIDALGO COUNTY	Blue Shield	Basic Coverage	840160107	1679596910	00002015085 50B99770X	Family Subscriber	3/3/2015	$ 55.97	$ 55.97	0%	$0.00	
21185	TX1	618139	510529	4/11/2015	4/17/2015	4/11/2015	4/17/2015	TX433	1	1	21185	11	HIDALGO COUNTY	Blue Shield	Basic Coverage	840160107	1679596910	00002015085 50B99770X	Family Subscriber	3/3/2015	$ 4.06	$ 4.06	0%	$0.00	
21185	TX1	618139	510529	4/11/2015	4/17/2015	4/11/2015	4/17/2015	TX433	1	1	21185	11	HIDALGO COUNTY	Blue Shield	Basic Coverage	840160107	1679596910	00002015085 50B99770X	Family Subscriber	3/3/2015	$ 46.04	$ 46.04	0%	$0.00	
21185	TX1	618139	510529	4/11/2015	4/17/2015	4/11/2015	4/17/2015	TX433	1	1	21185	11	HIDALGO COUNTY	Blue Shield	Basic Coverage	840160107	1679596910	00002015085 50B99770X	Family Subscriber	3/3/2015	$ 46.04	$ 46.04	0%	$0.00	
21185	TX1	618139	510529	4/11/2015	4/17/2015	4/11/2015	4/17/2015	TX433	1	1	21185	11	HIDALGO COUNTY	Blue Shield	Basic Coverage	840160107	1942467113	00002015105503 2X290X	Family Subscriber	3/19/2015	$ 1,465.60	$ 1,465.60	0%	$0.00	
21185	TX1	618139	510529	4/11/2015	4/17/2015	4/11/2015	4/17/2015	TX433	1	1	21185	11	HIDALGO COUNTY	Blue Shield	Basic Coverage	840160107	1144241845	00002015106 50F11150X	Family Subscriber	4/15/2015	$ 170.63	$ 170.63	0%	$0.00	
21185	TX1	618139	510529	4/11/2015	4/17/2015	4/11/2015	4/17/2015	TX433	1	1	21185	11	HIDALGO COUNTY	Blue Shield	Basic Coverage	840160107	1881929321	00002015106 50644X30X	Family Subscriber	3/27/2015	$ 162.52	$ 162.52	0%	$0.00	
21185	TX1	618139	510529	4/11/2015	4/17/2015	4/11/2015	4/17/2015	TX433	1	1	21185	11	HIDALGO COUNTY	Blue Shield	Basic Coverage	840160107	1881929321	00002015106 50644X30X	Family Subscriber	3/27/2015	$ 60.52	$ 60.52	0%	$0.00	
21185	TX1	618139	510529	4/11/2015	4/17/2015	4/11/2015	4/17/2015	TX433	1	1	21185	11	HIDALGO COUNTY	Blue Shield	Basic Coverage	840160107	1881929321	00002015106 50644X30X	Family Subscriber	3/27/2015	$ 113.55	$ 113.55	0%	$0.00	
21185	TX1	618139	510529	4/11/2015	4/17/2015	4/11/2015	4/17/2015	TX433	1	1	21185	11	HIDALGO COUNTY	Blue Shield	Basic Coverage	838344844	1538172028	00002015107507 8D000X	Family Member	4/10/2015	$ 142.05	$ 142.05	0%	$0.00	
21185	TX1	618139	510529	4/11/2015	4/17/2015	4/11/2015	4/17/2015	TX433	1	1	21185	11	HIDALGO COUNTY	Blue Shield	Basic Coverage	832686530	1831183730	00002015106 50622P50X	Family Member	4/15/2015	$ 11.95	$ 11.95	0%	$0.00	
21185	TX1	618139	510529	4/11/2015	4/17/2015	4/11/2015	4/17/2015	TX433	1	1	21185	11	HIDALGO COUNTY	Blue Shield	Basic Coverage	838576915	1700896826	00002015091 50739C60X	Family Member	3/19/2015	$ 78.71	$ 78.71	0%	$0.00	
21185	TX1	618139	510529	4/11/2015	4/17/2015	4/11/2015	4/17/2015	TX433	1	1	21185	11	HIDALGO COUNTY	Blue Shield	Basic Coverage	838652747	1881679751	00002015103502 S0990X	Single	3/31/2015	$ 4.79	$ 4.79	0%	$0.00	
21185	TX1	618139	510529	4/11/2015	4/17/2015	4/11/2015	4/17/2015	TX433	1	1	21185	11	HIDALGO COUNTY	Blue Shield	Basic Coverage	838652747	1881679751	00002015103502 S0990X	Single	3/31/2015	$ 4.45	$ 4.45	0%	$0.00	
21185	TX1	618139	510529	4/11/2015	4/17/2015	4/11/2015	4/17/2015	TX433	1	1	21185	11	HIDALGO COUNTY	Blue Shield	Basic Coverage	849311162	1205017084	00002015089 505709H0X	Family Member	3/26/2015	$ (11.69)	$ (11.69)	0%	$0.00	
21185	TX1	618139	510529	4/11/2015	4/17/2015	4/11/2015	4/17/2015	TX433	1	1	21185	11	HIDALGO COUNTY	Blue Shield	Basic Coverage	849311162	1205017084	00002015089 505709H0X	Family Member	3/26/2015	$ 11.69	$ 11.69	0%	$0.00	
21185	TX1	618139	510529	4/11/2015	4/17/2015	4/11/2015	4/17/2015	TX433	1	1	21185	11	HIDALGO COUNTY	Blue Shield	Basic Coverage	849311162	1205017084	00002015089 505709H0X	Family Member	3/26/2015	$ (3.00)	$ (3.00)	0%	$0.00	
21185	TX1	618139	510529	4/11/2015	4/17/2015	4/11/2015	4/17/2015	TX433	1	1	21185	11	HIDALGO COUNTY	Blue Shield	Basic Coverage	849311162	1205017084	00002015089 505709H0X	Family Member	3/26/2015	$ 3.00	$ 3.00	0%	$0.00	
21185	TX1	618139	510529	4/11/2015	4/17/2015	4/11/2015	4/17/2015	TX433	1	1	21185	11	HIDALGO COUNTY	Blue Shield	Basic Coverage	849311162	1205017084	00002015089 505709H0X	Family Member	3/26/2015	$ (7.08)	$ (7.08)	0%	$0.00	
21185	TX1	618139	510529	4/11/2015	4/17/2015	4/11/2015	4/17/2015	TX433	1	1	21185	11	HIDALGO COUNTY	Blue Shield	Basic Coverage	849311162	1205017084	00002015089 505709H0X	Family Member	3/26/2015	$ 7.08	$ 7.08	0%	$0.00	
21185	TX1	618139	510529	4/11/2015	4/17/2015	4/11/2015	4/17/2015	TX433	1	1	21185	11	HIDALGO COUNTY	Blue Shield	Basic Coverage	849311162	1205017084	00002015089 505709H0X	Family Member	3/26/2015	$ (94.10)	$ (94.10)	0%	$0.00	
21185	TX1	618139	510529	4/11/2015	4/17/2015	4/11/2015	4/17/2015	TX433	1	1	21185	11	HIDALGO COUNTY	Blue Shield	Basic Coverage	849311162	1205017084	00002015089 505709H0X	Family Member	3/26/2015	$ 94.10	$ 94.10	0%	$0.00	
21185	TX1	618139	510529	4/11/2015	4/17/2015	4/11/2015	4/17/2015	TX433	1	1	21185	11	HIDALGO COUNTY	Blue Shield	Basic Coverage	849311162	1205017084	00002015089 505709H0X	Family Member	3/26/2015	$ (19.65)	$ (19.65)	0%	$0.00	
21185	TX1	618139	510529	4/11/2015	4/17/2015	4/11/2015	4/17/2015	TX433	1	1	21185	11	HIDALGO COUNTY	Blue Shield	Basic Coverage	849311162	1205017084	00002015089 505709H0X	Family Member	3/26/2015	$ 19.65	$ 19.65	0%	$0.00	
21185	TX1	618139	510529	4/11/2015	4/17/2015	4/11/2015	4/17/2015	TX433	1	1	21185	11	HIDALGO COUNTY	Blue Shield	Basic Coverage	849311162	1205017084	00002015089 505709H0X	Family Member	3/26/2015	$ (39.32)	$ (39.32)	0%	$0.00	
21185	TX1	618139	510529	4/11/2015	4/17/2015	4/11/2015	4/17/2015	TX433	1	1	21185	11	HIDALGO COUNTY	Blue Shield	Basic Coverage	849311162	1205017084	00002015089 505709H0X	Family Member	3/26/2015	$ 39.32	$ 39.32	0%	$0.00	

Account	Corporate Entity	Invoice Profile	Invoice Number	InvcPerFrDt	InvcPerToDt	ClmPerFrDt	ClmPerToDt	BARS CustNbr	Settlement Nbr	Association Nbr	Group Nbr	Section Nbr	Group Name	Coverage	Claim Type	Member ID	Provider ID	Document Control	Tier	Service Date	Gross Amt	Net Amt	Fee Percent	Fee Amt	Case Nbr
21185	TX1	618139	510529	4/11/2015	4/17/2015	4/11/2015	4/17/2015	TX433	1	1	21185	11	HIDALGO COUNTY	Blue Shield	Basic Coverage	849311162	1205017084	00002015089505709H0X	Family Member	3/26/2015	$ (177.85)	$ (177.85)	0%	$0.00	
21185	TX1	618139	510529	4/11/2015	4/17/2015	4/11/2015	4/17/2015	TX433	1	1	21185	11	HIDALGO COUNTY	Blue Shield	Basic Coverage	849311162	1205017084	00002015089505709H0X	Family Member	3/26/2015	$ 177.85	$ 177.85	0%	$0.00	
21185	TX1	618139	510529	4/11/2015	4/17/2015	4/11/2015	4/17/2015	TX433	1	1	21185	11	HIDALGO COUNTY	Blue Shield	Basic Coverage	849311162	1205017084	00002015089505709H0X	Family Member	3/26/2015	$ (19.65)	$ (19.65)	0%	$0.00	
21185	TX1	618139	510529	4/11/2015	4/17/2015	4/11/2015	4/17/2015	TX433	1	1	21185	11	HIDALGO COUNTY	Blue Shield	Basic Coverage	849311162	1205017084	00002015089505709H0X	Family Member	3/26/2015	$ 19.65	$ 19.65	0%	$0.00	
21185	TX1	618139	510529	4/11/2015	4/17/2015	4/11/2015	4/17/2015	TX433	1	1	21185	11	HIDALGO COUNTY	Blue Shield	Basic Coverage	849311162	1205017084	00002015089505709H0X	Family Member	3/26/2015	$ (19.51)	$ (19.51)	0%	$0.00	
21185	TX1	618139	510529	4/11/2015	4/17/2015	4/11/2015	4/17/2015	TX433	1	1	21185	11	HIDALGO COUNTY	Blue Shield	Basic Coverage	849311162	1205017084	00002015089505709H0X	Family Member	3/26/2015	$ 19.51	$ 19.51	0%	$0.00	
21185	TX1	618139	510529	4/11/2015	4/17/2015	4/11/2015	4/17/2015	TX433	1	1	21185	11	HIDALGO COUNTY	Blue Shield	Basic Coverage	849311162	1205017084	00002015089505709H0X	Family Member	3/26/2015	$ (19.65)	$ (19.65)	0%	$0.00	
21185	TX1	618139	510529	4/11/2015	4/17/2015	4/11/2015	4/17/2015	TX433	1	1	21185	11	HIDALGO COUNTY	Blue Shield	Basic Coverage	849311162	1205017084	00002015089505709H0X	Family Member	3/26/2015	$ 19.65	$ 19.65	0%	$0.00	
21185	TX1	618139	510529	4/11/2015	4/17/2015	4/11/2015	4/17/2015	TX433	1	1	21185	11	HIDALGO COUNTY	Blue Shield	Basic Coverage	849311162	1205017084	00002015089505709H0X	Family Member	3/26/2015	$ 95.33	$ 95.33	0%	$0.00	
21185	TX1	618139	510529	4/11/2015	4/17/2015	4/11/2015	4/17/2015	TX433	1	1	21185	11	HIDALGO COUNTY	Blue Shield	Basic Coverage	842800767	1215291547	00002015104033O120C	Family Member	4/1/2015	$ 63.20	$ 63.20	0%	$0.00	
21185	TX1	618139	510529	4/11/2015	4/17/2015	4/11/2015	4/17/2015	TX433	1	1	21185	11	HIDALGO COUNTY	Blue Shield	Basic Coverage	842800767	1215291547	00002015104033O120C	Family Member	4/2/2015	$ 63.20	$ 63.20	0%	$0.00	
21185	TX1	618139	510529	4/11/2015	4/17/2015	4/11/2015	4/17/2015	TX433	1	1	21185	11	HIDALGO COUNTY	Blue Shield	Basic Coverage	842800767	1215291547	00002015104033O120C	Family Member	4/6/2015	$ 84.27	$ 84.27	0%	$0.00	
21185	TX1	618139	510529	4/11/2015	4/17/2015	4/11/2015	4/17/2015	TX433	1	1	21185	11	HIDALGO COUNTY	Blue Shield	Basic Coverage	839543128	1932334075	00002015104506A0760X	Family Subscriber	4/9/2015	$ 56.73	$ 56.73	0%	$0.00	
21185	TX1	618139	510529	4/11/2015	4/17/2015	4/11/2015	4/17/2015	TX433	1	1	21185	11	HIDALGO COUNTY	Blue Shield	Basic Coverage	839543128	1932334075	00002015104506A0760X	Family Subscriber	4/9/2015	$ 12.57	$ 12.57	0%	$0.00	
21185	TX1	618139	510529	4/11/2015	4/17/2015	4/11/2015	4/17/2015	TX433	1	1	21185	11	HIDALGO COUNTY	Blue Shield	Basic Coverage	839543128	1932334075	00002015104506A5850X	Family Subscriber	4/13/2015	$ 56.73	$ 56.73	0%	$0.00	
21185	TX1	618139	510529	4/11/2015	4/17/2015	4/11/2015	4/17/2015	TX433	1	1	21185	11	HIDALGO COUNTY	Blue Shield	Basic Coverage	839543128	1932334075	00002015104506A5850X	Family Subscriber	4/13/2015	$ 9.67	$ 9.67	0%	$0.00	
21185	TX1	618139	510529	4/11/2015	4/17/2015	4/11/2015	4/17/2015	TX433	1	1	21185	11	HIDALGO COUNTY	Blue Shield	Basic Coverage	839543128	1932334075	00002015104506A5850X	Family Subscriber	4/13/2015	$ 22.57	$ 22.57	0%	$0.00	
21185	TX1	618139	510529	4/11/2015	4/17/2015	4/11/2015	4/17/2015	TX433	1	1	21185	11	HIDALGO COUNTY	Blue Shield	Basic Coverage	839543128	1932334075	00002015104506A5850X	Family Subscriber	4/15/2015	$ 32.55	$ 32.55	0%	$0.00	
21185	TX1	618139	510529	4/11/2015	4/17/2015	4/11/2015	4/17/2015	TX433	1	1	21185	11	HIDALGO COUNTY	Blue Shield	Basic Coverage	839543128	1932334075	00002015104506A5850X	Family Subscriber	4/15/2015	$ 9.67	$ 9.67	0%	$0.00	
21185	TX1	618139	510529	4/11/2015	4/17/2015	4/11/2015	4/17/2015	TX433	1	1	21185	11	HIDALGO COUNTY	Blue Shield	Basic Coverage	839543128	1932334075	00002015104506A5850X	Family Subscriber	4/15/2015	$ 22.57	$ 22.57	0%	$0.00	
21185	TX1	618139	510529	4/11/2015	4/17/2015	4/11/2015	4/17/2015	TX433	1	1	21185	11	HIDALGO COUNTY	Blue Shield	Basic Coverage	846722233	1295808293	00002015104501J22700X	Single	4/14/2015	$ 39.71	$ 39.71	0%	$0.00	
21185	TX1	618139	510529	4/11/2015	4/17/2015	4/11/2015	4/17/2015	TX433	1	1	21185	11	HIDALGO COUNTY	Blue Shield	Basic Coverage	838549272	1376857706	00002015105506H5360X	Family Member	4/1/2015	$ 40.17	$ 40.17	0%	$0.00	
21185	TX1	618139	510529	4/11/2015	4/17/2015	4/11/2015	4/17/2015	TX433	1	1	21185	11	HIDALGO COUNTY	Blue Shield	Basic Coverage	840157319	1013173798	00002015104502A1510X	Family Subscriber	4/14/2015	$ 26.79	$ 26.79	0%	$0.00	
21185	TX1	618139	510529	4/11/2015	4/17/2015	4/11/2015	4/17/2015	TX433	1	1	21185	11	HIDALGO COUNTY	Blue Shield	Basic Coverage	838549272	1558503995	00002015089505529D50X	Family Member	3/2/2015	$ 56.16	$ 56.16	0%	$0.00	
21185	TX1	618139	510529	4/11/2015	4/17/2015	4/11/2015	4/17/2015	TX433	1	1	21185	11	HIDALGO COUNTY	Blue Shield	Basic Coverage	840889974	1053596320	00002015106506759P30X	Single	4/14/2015	$ 72.85	$ 72.85	0%	$0.00	
21185	TX1	618139	510529	4/11/2015	4/17/2015	4/11/2015	4/17/2015	TX433	1	1	21185	11	HIDALGO COUNTY	Blue Shield	Basic Coverage	840889974	1053596320	00002015106506759P30X	Single	4/14/2015	$ 7.95	$ 7.95	0%	$0.00	
21185	TX1	618139	510529	4/11/2015	4/17/2015	4/11/2015	4/17/2015	TX433	1	1	21185	11	HIDALGO COUNTY	Blue Shield	Basic Coverage	840889974	1053596320	00002015106506759P30X	Single	4/14/2015	$ 10.07	$ 10.07	0%	$0.00	
21185	TX1	618139	510529	4/11/2015	4/17/2015	4/11/2015	4/17/2015	TX433	1	1	21185	11	HIDALGO COUNTY	Blue Shield	Basic Coverage	840889974	1053596320	00002015106506759P30X	Single	4/14/2015	$ 4.19	$ 4.19	0%	$0.00	
21185	TX1	618139	510529	4/11/2015	4/17/2015	4/11/2015	4/17/2015	TX433	1	1	21185	11	HIDALGO COUNTY	Blue Shield	Basic Coverage	840889974	1053596320	00002015106506759P30X	Single	4/14/2015	$ 3.00	$ 3.00	0%	$0.00	
21185	TX1	618139	510529	4/11/2015	4/17/2015	4/11/2015	4/17/2015	TX433	1	1	21185	11	HIDALGO COUNTY	Blue Shield	Basic Coverage	842420109	1528235132	00002015104503X32150X	Family Member	4/10/2015	$ 11.48	$ 11.48	0%	$0.00	
21185	TX1	618139	510529	4/11/2015	4/17/2015	4/11/2015	4/17/2015	TX433	1	1	21185	11	HIDALGO COUNTY	Blue Shield	Basic Coverage	842420109	1528235132	00002015104503X32150X	Family Member	4/10/2015	$ 21.58	$ 21.58	0%	$0.00	
21185	TX1	618139	510529	4/11/2015	4/17/2015	4/11/2015	4/17/2015	TX433	1	1	21185	11	HIDALGO COUNTY	Blue Shield	Basic Coverage	833098511	1255373809	00002015103508 6S270X	Family Member	4/12/2015	$ 39.71	$ 39.71	0%	$0.00	
21185	TX1	618139	510529	4/11/2015	4/17/2015	4/11/2015	4/17/2015	TX433	1	1	21185	11	HIDALGO COUNTY	Blue Shield	Basic Coverage	833098511	1255373809	00002015103508 6S270X	Family Member	4/12/2015	$ 2.96	$ 2.96	0%	$0.00	
21185	TX1	618139	510529	4/11/2015	4/17/2015	4/11/2015	4/17/2015	TX433	1	1	21185	11	HIDALGO COUNTY	Blue Shield	Basic Coverage	837859932	1700896826	00002015104509 29W80X	Family Subscriber	4/2/2015	$ 95.76	$ 95.76	0%	$0.00	
21185	TX1	618139	510529	4/11/2015	4/17/2015	4/11/2015	4/17/2015	TX433	1	1	21185	11	HIDALGO COUNTY	Blue Shield	Basic Coverage	842695801	1437115003	00002015104503X38630X	Family Member	4/2/2015	$ 39.71	$ 39.71	0%	$0.00	
21185	TX1	618139	510529	4/11/2015	4/17/2015	4/11/2015	4/17/2015	TX433	1	1	21185	11	HIDALGO COUNTY	Blue Shield	Basic Coverage	842695801	1457656647	00002015107509 5350X	Family Member	4/15/2015	$ 39.71	$ 39.71	0%	$0.00	
21185	TX1	618139	510529	4/11/2015	4/17/2015	4/11/2015	4/17/2015	TX433	1	1	21185	11	HIDALGO COUNTY	Blue Shield	Basic Coverage	842695801	1457656647	00002015107509 5350X	Family Member	4/15/2015	$ 110.72	$ 110.72	0%	$0.00	
21185	TX1	618139	510529	4/11/2015	4/17/2015	4/11/2015	4/17/2015	TX433	1	1	21185	11	HIDALGO COUNTY	Blue Shield	Basic Coverage	842695801	1457656647	00002015107509 5350X	Family Member	4/15/2015	$ 9.48	$ 9.48	0%	$0.00	
21185	TX1	618139	510529	4/11/2015	4/17/2015	4/11/2015	4/17/2015	TX433	1	1	21185	11	HIDALGO COUNTY	Blue Shield	Basic Coverage	839573949	1023439163	00002015104506005W0X	Family Subscriber	2/9/2015	$ 5.50	$ 5.50	0%	$0.00	
21185	TX1	618139	510529	4/11/2015	4/17/2015	4/11/2015	4/17/2015	TX433	1	1	21185	11	HIDALGO COUNTY	Blue Shield	Basic Coverage	839573949	1023439163	00002015104506005W0X	Family Subscriber	2/9/2015	$ 5.50	$ 5.50	0%	$0.00	
21185	TX1	618139	510529	4/11/2015	4/17/2015	4/11/2015	4/17/2015	TX433	1	1	21185	11	HIDALGO COUNTY	Blue Shield	Basic Coverage	839573949	1023439163	00002015104506005W0X	Family Subscriber	2/9/2015	$ 5.50	$ 5.50	0%	$0.00	
21185	TX1	618139	510529	4/11/2015	4/17/2015	4/11/2015	4/17/2015	TX433	1	1	21185	11	HIDALGO COUNTY	Blue Shield	Basic Coverage	839573949	1023439163	00002015104506005W0X	Family Subscriber	2/9/2015	$ 5.50	$ 5.50	0%	$0.00	
21185	TX1	618139	510529	4/11/2015	4/17/2015	4/11/2015	4/17/2015	TX433	1	1	21185	11	HIDALGO COUNTY	Blue Shield	Basic Coverage	838088300	1801907894	00002015106506C16140X	Single	4/14/2015	$ 58.55	$ 58.55	0%	$0.00	
21185	TX1	618139	510529	4/11/2015	4/17/2015	4/11/2015	4/17/2015	TX433	1	1	21185	11	HIDALGO COUNTY	Blue Shield	Basic Coverage	838088300	1386648798	00002015106506E74340X	Single	4/11/2015	$ 11.95	$ 11.95	0%	$0.00	
21185	TX1	618139	510529	4/11/2015	4/17/2015	4/11/2015	4/17/2015	TX433	1	1	21185	11	HIDALGO COUNTY	Blue Shield	Basic Coverage	840301978	1851626352	00002015107508 9L990X	Family Member	1/17/2015	$ 7.92	$ 7.92	0%	$0.00	
21185	TX1	618139	510529	4/11/2015	4/17/2015	4/11/2015	4/17/2015	TX433	1	1	21185	11	HIDALGO COUNTY	Blue Shield	Basic Coverage	832402773	1306025150	00002015082508 26B80X	Family Member	3/19/2015	$ 73.53	$ 73.53	0%	$0.00	
21185	TX1	618139	510529	4/11/2015	4/17/2015	4/11/2015	4/17/2015	TX433	1	1	21185	11	HIDALGO COUNTY	Blue Shield	Basic Coverage	832402773	1306025150	00002015082508 26B80X	Family Member	3/19/2015	$ 7.08	$ 7.08	0%	$0.00	
21185	TX1	618139	510529	4/11/2015	4/17/2015	4/11/2015	4/17/2015	TX433	1	1	21185	11	HIDALGO COUNTY	Blue Shield	Basic Coverage	833615661	1386685717	00002015103500 7K020X	Family Subscriber	4/10/2015	$ 73.17	$ 73.17	0%	$0.00	
21185	TX1	618139	510529	4/11/2015	4/17/2015	4/11/2015	4/17/2015	TX433	1	1	21185	11	HIDALGO COUNTY	Blue Shield	Basic Coverage	833615661	1386685717	00002015103502 1K620X	Family Subscriber	4/10/2015	$ 21.58	$ 21.58	0%	$0.00	
21185	TX1	618139	510529	4/11/2015	4/17/2015	4/11/2015	4/17/2015	TX433	1	1	21185	11	HIDALGO COUNTY	Blue Shield	Basic Coverage	833615661	1386685717	00002015103502 3K090X	Family Subscriber	4/10/2015	$ 3.19	$ 3.19	0%	$0.00	
21185	TX1	618139	510529	4/11/2015	4/17/2015	4/11/2015	4/17/2015	TX433	1	1	21185	11	HIDALGO COUNTY	Blue Shield	Basic Coverage	833615661	1467633867	00002015105507 38G10X	Family Subscriber	4/10/2015	$ 16.57	$ 16.57	0%	$0.00	
21185	TX1	618139	510529	4/11/2015	4/17/2015	4/11/2015	4/17/2015	TX433	1	1	21185	11	HIDALGO COUNTY	Blue Shield	Basic Coverage	849066534	1366507477	00002015103502 78E30X	Family Subscriber	4/9/2015	$ 36.79	$ 36.79	0%	$0.00	
21185	TX1	618139	510529	4/11/2015	4/17/2015	4/11/2015	4/17/2015	TX433	1	1	21185	11	HIDALGO COUNTY	Blue Shield	Basic Coverage	840546003	1548585037	00002015106506306P0X	Family Member	3/28/2015	$ 150.46	$ 150.46	0%	$0.00	
21185	TX1	618139	510529	4/11/2015	4/17/2015	4/11/2015	4/17/2015	TX433	1	1	21185	11	HIDALGO COUNTY	Blue Shield	Basic Coverage	840546003	1881929321	00002015106509 24X10X	Family Member	3/26/2015	$ 5.50	$ 5.50	0%	$0.00	
21185	TX1	618139	510529	4/11/2015	4/17/2015	4/11/2015	4/17/2015	TX433	1	1	21185	11	HIDALGO COUNTY	Blue Shield	Basic Coverage	840546003	1881929321	00002015106509 24X10X	Family Member	3/26/2015	$ 5.50	$ 5.50	0%	$0.00	
21185	TX1	618139	510529	4/11/2015	4/17/2015	4/11/2015	4/17/2015	TX433	1	1	21185	11	HIDALGO COUNTY	Blue Shield	Basic Coverage	843853915	1669708780	00002015107505 9A670X	Family Member	4/2/2015	$ 39.71	$ 39.71	0%	$0.00	
21185	TX1	618139	510529	4/11/2015	4/17/2015	4/11/2015	4/17/2015	TX433	1	1	21185	11	HIDALGO COUNTY	Blue Shield	Basic Coverage	840248926	1881929321	00002015103507 9N960X	Family Member	3/23/2015	$ 47.00	$ 47.00	0%	$0.00	
21185	TX1	618139	510529	4/11/2015	4/17/2015	4/11/2015	4/17/2015	TX433	1	1	21185	11	HIDALGO COUNTY	Blue Shield	Basic Coverage	840248926	1881929321	00002015103507 9N960X	Family Member	3/23/2015	$ 25.68	$ 25.68	0%	$0.00	
21185	TX1	618139	510529	4/11/2015	4/17/2015	4/11/2015	4/17/2015	TX433	1	1	21185	11	HIDALGO COUNTY	Blue Shield	Basic Coverage	840248926	1881929321	00002015103508 1N430X	Family Member	3/23/2015	$ 5.50	$ 5.50	0%	$0.00	
21185	TX1	618139	510529	4/11/2015	4/17/2015	4/11/2015	4/17/2015	TX433	1	1	21185	11	HIDALGO COUNTY	Blue Shield	Basic Coverage	840248926	1881929321	00002015103508 1N430X	Family Member	3/23/2015	$ 5.50	$ 5.50	0%	$0.00	
21185	TX1	618139	510529	4/11/2015	4/17/2015	4/11/2015	4/17/2015	TX433	1	1	21185	11	HIDALGO COUNTY	Blue Shield	Basic Coverage	840248926	1881929321	00002015103508 1N430X	Family Member	3/23/2015	$ 5.50	$ 5.50	0%	$0.00	
21185	TX1	618139	510529	4/11/2015	4/17/2015	4/11/2015	4/17/2015	TX433	1	1	21185	11	HIDALGO COUNTY	Blue Shield	Basic Coverage	840248926	1881929321	00002015103508 1N430X	Family Member	3/23/2015	$ 5.50	$ 5.50	0%	$0.00	
21185	TX1	618139	510529	4/11/2015	4/17/2015	4/11/2015	4/17/2015	TX433	1	1	21185	11	HIDALGO COUNTY	Blue Shield	Basic Coverage	840248926	1881929321	00002015103508 1N430X	Family Member	3/23/2015	$ 5.50	$ 5.50	0%	$0.00	
21185	TX1	618139	510529	4/11/2015	4/17/2015	4/11/2015	4/17/2015	TX433	1	1	21185	11	HIDALGO COUNTY	Blue Shield	Basic Coverage	840248926	1881929321	00002015103508 1N430X	Family Member	3/24/2015	$ 5.50	$ 5.50	0%	$0.00	
21185	TX1	618139	510529	4/11/2015	4/17/2015	4/11/2015	4/17/2015	TX433	1	1	21185	11	HIDALGO COUNTY	Blue Shield	Basic Coverage	840248926	1881929321	00002015103508 1N430X	Family Member	3/24/2015	$ 5.50	$ 5.50	0%	$0.00	
21185	TX1	618139	510529	4/11/2015	4/17/2015	4/11/2015	4/17/2015	TX433	1	1	21185	11	HIDALGO COUNTY	Blue Shield	Basic Coverage	840248926	1881929321	00002015103508 1N430X	Family Member	3/24/2015	$ 5.50	$ 5.50	0%	$0.00	
21185	TX1	618139	510529	4/11/2015	4/17/2015	4/11/2015	4/17/2015	TX433	1	1	21185	11	HIDALGO COUNTY	Blue Shield	Basic Coverage	845753459	1023439163	00002015107502Q4960X	Family Subscriber	2/6/2015	$ 5.50	$ 5.50	0%	$0.00	
Account	Corporate Entity	Invoice Profile	Invoice Number	InvcPerFrDt	InvcPerToDt	ClmPerFrDt	ClmPerToDt	BARS CustNbr	Settlement Nbr	Association Nbr	Group Nbr	Section Nbr	Group Name	Coverage	Claim Type	Member ID	Provider ID	Document Control	Tier	Service Date	Gross Amt	Net Amt	Fee Percent	Fee Amt	Case Nbr
21185	TX1	618139	510529	4/11/2015	4/17/2015	4/11/2015	4/17/2015	TX433	1	1	21185	11	HIDALGO COUNTY	Blue Shield	Basic Coverage	845753459	1023439163	00002015107502Q4960X	Family Subscriber	2/6/2015	$ 5.50	$ 5.50	0%	$0.00	
21185	TX1	618139	510529	4/11/2015	4/17/2015	4/11/2015	4/17/2015	TX433	1	1	21185	11	HIDALGO COUNTY	Blue Shield	Basic Coverage	845753459	1023439163	00002015107502Q4960X	Family Subscriber	2/6/2015	$ 5.50	$ 5.50	0%	$0.00	
21185	TX1	618139	510529	4/11/2015	4/17/2015	4/11/2015	4/17/2015	TX433	1	1	21185	11	HIDALGO COUNTY	Blue Shield	Basic Coverage	839961208	1093729261	00002015104500C07900X	Family Subscriber	4/13/2015	$ 32.54	$ 32.54	0%	$0.00	
21185	TX1	618139	510529	4/11/2015	4/17/2015	4/11/2015	4/17/2015	TX433	1	1	21185	11	HIDALGO COUNTY	Blue Shield	Basic Coverage	839961208	1093729261	00002015104500C07900X	Family Subscriber	4/13/2015	$ 22.57	$ 22.57	0%	$0.00	
21185	TX1	618139	510529	4/11/2015	4/17/2015	4/11/2015	4/17/2015	TX433	1	1	21185	11	HIDALGO COUNTY	Blue Shield	Basic Coverage	839961208	1093729261	00002015104500C07900X	Family Subscriber	4/13/2015	$ 14.51	$ 14.51	0%	$0.00	
21185	TX1	618139	510529	4/11/2015	4/17/2015	4/11/2015	4/17/2015	TX433	1	1	21185	11	HIDALGO COUNTY	Blue Shield	Basic Coverage	839961208	1093729261	00002015104500C07900X	Family Subscriber	4/13/2015	$ 9.67	$ 9.67	0%	$0.00	
21185	TX1	618139	510529	4/11/2015	4/17/2015	4/11/2015	4/17/2015	TX433	1	1	21185	11	HIDALGO COUNTY	Blue Shield	Basic Coverage	839961208	1093729261	00002015104500C07900X	Family Subscriber	4/13/2015	$ 17.73	$ 17.73	0%	$0.00	
21185	TX1	618139	510529	4/11/2015	4/17/2015	4/11/2015	4/17/2015	TX433	1	1	21185	11	HIDALGO COUNTY	Blue Shield	Basic Coverage	839961208	1093729261	00002015106509097X0X	Family Subscriber	4/15/2015	$ 23.03	$ 23.03	0%	$0.00	
21185	TX1	618139	510529	4/11/2015	4/17/2015	4/11/2015	4/17/2015	TX433	1	1	21185	11	HIDALGO COUNTY	Blue Shield	Basic Coverage	839961208	1093729261	00002015106509097X0X	Family Subscriber	4/15/2015	$ 9.22	$ 9.22	0%	$0.00	
21185	TX1	618139	510529	4/11/2015	4/17/2015	4/11/2015	4/17/2015	TX433	1	1	21185	11	HIDALGO COUNTY	Blue Shield	Basic Coverage	839961208	1093729261	00002015107509P2860X	Family Subscriber	4/16/2015	$ 32.54	$ 32.54	0%	$0.00	
21185	TX1	618139	510529	4/11/2015	4/17/2015	4/11/2015	4/17/2015	TX433	1	1	21185	11	HIDALGO COUNTY	Blue Shield	Basic Coverage	839961208	1093729261	00002015107509P2860X	Family Subscriber	4/16/2015	$ 22.57	$ 22.57	0%	$0.00	
21185	TX1	618139	510529	4/11/2015	4/17/2015	4/11/2015	4/17/2015	TX433	1	1	21185	11	HIDALGO COUNTY	Blue Shield	Basic Coverage	839961208	1093729261	00002015107509P2860X	Family Subscriber	4/16/2015	$ 14.51	$ 14.51	0%	$0.00	
21185	TX1	618139	510529	4/11/2015	4/17/2015	4/11/2015	4/17/2015	TX433	1	1	21185	11	HIDALGO COUNTY	Blue Shield	Basic Coverage	839961208	1093729261	00002015107509P2860X	Family Subscriber	4/16/2015	$ 9.67	$ 9.67	0%	$0.00	
21185	TX1	618139	510529	4/11/2015	4/17/2015	4/11/2015	4/17/2015	TX433	1	1	21185	11	HIDALGO COUNTY	Blue Shield	Basic Coverage	839961208	1093729261	00002015107509P2860X	Family Subscriber	4/16/2015	$ 17.73	$ 17.73	0%	$0.00	
21185	TX1	618139	510529	4/11/2015	4/17/2015	4/11/2015	4/17/2015	TX433	1	1	21185	11	HIDALGO COUNTY	Blue Shield	Basic Coverage	845753459	1023439163	00002015107502Q3300X	Family Member	2/6/2015	$ 32.30	$ 32.30	0%	$0.00	
21185	TX1	618139	510529	4/11/2015	4/17/2015	4/11/2015	4/17/2015	TX433	1	1	21185	11	HIDALGO COUNTY	Blue Shield	Basic Coverage	845753459	1023439163	00002015107502Q3300X	Family Member	2/6/2015	$ 5.50	$ 5.50	0%	$0.00	
21185	TX1	618139	510529	4/11/2015	4/17/2015	4/11/2015	4/17/2015	TX433	1	1	21185	11	HIDALGO COUNTY	Blue Shield	Basic Coverage	845753459	1023439163	00002015107502Q3300X	Family Member	2/6/2015	$ 5.50	$ 5.50	0%	$0.00	
21185	TX1	618139	510529	4/11/2015	4/17/2015	4/11/2015	4/17/2015	TX433	1	1	21185	11	HIDALGO COUNTY	Blue Shield	Basic Coverage	849028001	1558589853	00002015103508P0510X	Single	4/10/2015	$ 26.79	$ 26.79	0%	$0.00	
21185	TX1	618139	510529	4/11/2015	4/17/2015	4/11/2015	4/17/2015	TX433	1	1	21185	11	HIDALGO COUNTY	Blue Shield	Basic Coverage	841774406	1861437782	00002015103030334160C	Single	3/19/2015	$ 68.55	$ 68.55	0%	$0.00	
21185	TX1	618139	510529	4/11/2015	4/17/2015	4/11/2015	4/17/2015	TX433	1	1	21185	11	HIDALGO COUNTY	Blue Shield	Basic Coverage	828133569	1790721538	00002015103502K6190X	Family Member	4/4/2015	$ 12.85	$ 12.85	0%	$0.00	
21185	TX1	618139	510529	4/11/2015	4/17/2015	4/11/2015	4/17/2015	TX433	1	1	21185	11	HIDALGO COUNTY	Blue Shield	Basic Coverage	828133569	1790721538	00002015103502K6190X	Family Member	4/4/2015	$ 7.29	$ 7.29	0%	$0.00	
21185	TX1	618139	510529	4/11/2015	4/17/2015	4/11/2015	4/17/2015	TX433	1	1	21185	11	HIDALGO COUNTY	Blue Shield	Basic Coverage	828133569	1790721538	00002015103502K6190X	Family Member	4/4/2015	$ 13.57	$ 13.57	0%	$0.00	
21185	TX1	618139	510529	4/11/2015	4/17/2015	4/11/2015	4/17/2015	TX433	1	1	21185	11	HIDALGO COUNTY	Blue Shield	Basic Coverage	828133569	1790721538	00002015103502K6190X	Family Member	4/4/2015	$ 1.66	$ 1.66	0%	$0.00	
21185	TX1	618139	510529	4/11/2015	4/17/2015	4/11/2015	4/17/2015	TX433	1	1	21185	11	HIDALGO COUNTY	Blue Shield	Basic Coverage	828133569	1790721538	00002015103502K6190X	Family Member	4/4/2015	$ 11.76	$ 11.76	0%	$0.00	
21185	TX1	618139	510529	4/11/2015	4/17/2015	4/11/2015	4/17/2015	TX433	1	1	21185	11	HIDALGO COUNTY	Blue Shield	Basic Coverage	828133569	1790721538	00002015103502K6190X	Family Member	4/4/2015	$ 13.69	$ 13.69	0%	$0.00	
21185	TX1	618139	510529	4/11/2015	4/17/2015	4/11/2015	4/17/2015	TX433	1	1	21185	11	HIDALGO COUNTY	Blue Shield	Basic Coverage	828133569	1881776367	00002015103050588B90X	Family Member	3/27/2015	$ 132.15	$ 132.15	0%	$0.00	
21185	TX1	618139	510529	4/11/2015	4/17/2015	4/11/2015	4/17/2015	TX433	1	1	21185	11	HIDALGO COUNTY	Blue Shield	Basic Coverage	820957734	1144251547	00002015105500 6T850X	Single	4/7/2015	$ 72.85	$ 72.85	0%	$0.00	
21185	TX1	618139	510529	4/11/2015	4/17/2015	4/11/2015	4/17/2015	TX433	1	1	21185	11	HIDALGO COUNTY	Blue Shield	Basic Coverage	833395953	1790721538	00002015103502K4330X	Family Member	4/1/2015	$ 10.83	$ 10.83	0%	$0.00	
21185	TX1	618139	510529	4/11/2015	4/17/2015	4/11/2015	4/17/2015	TX433	1	1	21185	11	HIDALGO COUNTY	Blue Shield	Basic Coverage	833395953	1790721538	00002015103502K4330X	Family Member	4/1/2015	$ 8.54	$ 8.54	0%	$0.00	
21185	TX1	618139	510529	4/11/2015	4/17/2015	4/11/2015	4/17/2015	TX433	1	1	21185	11	HIDALGO COUNTY	Blue Shield	Basic Coverage	838337657	1780600510	00002015103508N6190X	Family Subscriber	4/9/2015	$ 20.39	$ 20.39	0%	$0.00	
21185	TX1	618139	510529	4/11/2015	4/17/2015	4/11/2015	4/17/2015	TX433	1	1	21185	11	HIDALGO COUNTY	Blue Shield	Basic Coverage	838337657	1073508545	00002015105500 65J20X	Family Subscriber	4/8/2015	$ 26.77	$ 26.77	0%	$0.00	
21185	TX1	618139	510529	4/11/2015	4/17/2015	4/11/2015	4/17/2015	TX433	1	1	21185	11	HIDALGO COUNTY	Blue Shield	Basic Coverage	838337657	1073508545	00002015105500 65J20X	Family Subscriber	4/8/2015	$ 24.51	$ 24.51	0%	$0.00	
21185	TX1	618139	510529	4/11/2015	4/17/2015	4/11/2015	4/17/2015	TX433	1	1	21185	11	HIDALGO COUNTY	Blue Shield	Basic Coverage	838337657	1073508545	00002015105500 65J20X	Family Subscriber	4/8/2015	$ 4.98	$ 4.98	0%	$0.00	
21185	TX1	618139	510529	4/11/2015	4/17/2015	4/11/2015	4/17/2015	TX433	1	1	21185	11	HIDALGO COUNTY	Blue Shield	Basic Coverage	838337657	1073508545	00002015105500 72J40X	Family Subscriber	4/9/2015	$ 1.00	$ 1.00	0%	$0.00	
21185	TX1	618139	510529	4/11/2015	4/17/2015	4/11/2015	4/17/2015	TX433	1	1	21185	11	HIDALGO COUNTY	Blue Shield	Basic Coverage	838337657	1073508545	00002015105500 72J40X	Family Subscriber	4/9/2015	$ 7.18	$ 7.18	0%	$0.00	
21185	TX1	618139	510529	4/11/2015	4/17/2015	4/11/2015	4/17/2015	TX433	1	1	21185	11	HIDALGO COUNTY	Blue Shield	Basic Coverage	838337657	1073508545	00002015105500 72J40X	Family Subscriber	4/9/2015	$ 12.64	$ 12.64	0%	$0.00	
21185	TX1	618139	510529	4/11/2015	4/17/2015	4/11/2015	4/17/2015	TX433	1	1	21185	11	HIDALGO COUNTY	Blue Shield	Basic Coverage	838337657	1073508545	00002015105500 72J40X	Family Subscriber	4/9/2015	$ 6.78	$ 6.78	0%	$0.00	
21185	TX1	618139	510529	4/11/2015	4/17/2015	4/11/2015	4/17/2015	TX433	1	1	21185	11	HIDALGO COUNTY	Blue Shield	Basic Coverage	838337657	1073508545	00002015105500 72J40X	Family Subscriber	4/9/2015	$ 2.89	$ 2.89	0%	$0.00	
21185	TX1	618139	510529	4/11/2015	4/17/2015	4/11/2015	4/17/2015	TX433	1	1	21185	11	HIDALGO COUNTY	Blue Shield	Basic Coverage	838337657	1073508545	00002015105500 72J40X	Family Subscriber	4/9/2015	$ 50.65	$ 50.65	0%	$0.00	
21185	TX1	618139	510529	4/11/2015	4/17/2015	4/11/2015	4/17/2015	TX433	1	1	21185	11	HIDALGO COUNTY	Blue Shield	Basic Coverage	838337657	1073508545	00002015105500 72J40X	Family Subscriber	4/9/2015	$ 7.17	$ 7.17	0%	$0.00	
21185	TX1	618139	510529	4/11/2015	4/17/2015	4/11/2015	4/17/2015	TX433	1	1	21185	11	HIDALGO COUNTY	Blue Shield	Basic Coverage	838337657	1073508545	00002015105500 72J40X	Family Subscriber	4/9/2015	$ 3.00	$ 3.00	0%	$0.00	
21185	TX1	618139	510529	4/11/2015	4/17/2015	4/11/2015	4/17/2015	TX433	1	1	21185	11	HIDALGO COUNTY	Blue Shield	Basic Coverage	840949960	1942244397	00002015103506Z1730X	Family Member	4/9/2015	$ 59.21	$ 59.21	0%	$0.00	
21185	TX1	618139	510529	4/11/2015	4/17/2015	4/11/2015	4/17/2015	TX433	1	1	21185	11	HIDALGO COUNTY	Blue Shield	Basic Coverage	836104140	1982827150	00002015104033145 50C	Family Member	2/10/2015	$ 323.00	$ 323.00	0%	$0.00	
21185	TX1	618139	510529	4/11/2015	4/17/2015	4/11/2015	4/17/2015	TX433	1	1	21185	11	HIDALGO COUNTY	Blue Shield	Basic Coverage	836104140	1982827150	00002015104033145 70C	Family Member	2/10/2015	$ 155.00	$ 155.00	0%	$0.00	
21185	TX1	618139	510529	4/11/2015	4/17/2015	4/11/2015	4/17/2015	TX433	1	1	21185	11	HIDALGO COUNTY	Blue Shield	Basic Coverage	836104140	1982827150	00002015104033145 70C	Family Member	2/10/2015	$ 132.00	$ 132.00	0%	$0.00	
21185	TX1	618139	510529	4/11/2015	4/17/2015	4/11/2015	4/17/2015	TX433	1	1	21185	11	HIDALGO COUNTY	Blue Shield	Basic Coverage	839658254	1881929321	00002015107508D8210X	Single	3/29/2015	$ 5.50	$ 5.50	0%	$0.00	
21185	TX1	618139	510529	4/11/2015	4/17/2015	4/11/2015	4/17/2015	TX433	1	1	21185	11	HIDALGO COUNTY	Blue Shield	Basic Coverage	849277554	1760580039	00002015107503N2760X	Single	4/10/2015	$ 39.71	$ 39.71	0%	$0.00	
21185	TX1	618139	510529	4/11/2015	4/17/2015	4/11/2015	4/17/2015	TX433	1	1	21185	11	HIDALGO COUNTY	Blue Shield	Basic Coverage	849277554	1760580039	00002015107503N2760X	Single	4/10/2015	$ 0.29	$ 0.29	0%	$0.00	
21185	TX1	618139	510529	4/11/2015	4/17/2015	4/11/2015	4/17/2015	TX433	1	1	21185	11	HIDALGO COUNTY	Blue Shield	Basic Coverage	838015451	1881679751	00002015106500 52T60X	Family Subscriber	4/13/2015	$ 9.08	$ 9.08	0%	$0.00	
21185	TX1	618139	510529	4/11/2015	4/17/2015	4/11/2015	4/17/2015	TX433	1	1	21185	11	HIDALGO COUNTY	Blue Shield	Basic Coverage	839767690	1902128267	00002015100507 12Z40X	Family Subscriber	3/31/2015	$ 11.69	$ 11.69	0%	$0.00	
21185	TX1	618139	510529	4/11/2015	4/17/2015	4/11/2015	4/17/2015	TX433	1	1	21185	11	HIDALGO COUNTY	Blue Shield	Basic Coverage	839767690	1902128267	00002015100507 12Z40X	Family Subscriber	3/31/2015	$ 10.92	$ 10.92	0%	$0.00	
21185	TX1	618139	510529	4/11/2015	4/17/2015	4/11/2015	4/17/2015	TX433	1	1	21185	11	HIDALGO COUNTY	Blue Shield	Basic Coverage	840018958	1063423416	00002015104500A17990X	Family Member	4/13/2015	$ 39.71	$ 39.71	0%	$0.00	
21185	TX1	618139	510529	4/11/2015	4/17/2015	4/11/2015	4/17/2015	TX433	1	1	21185	11	HIDALGO COUNTY	Blue Shield	Basic Coverage	840018958	1063423416	00002015104500A17990X	Family Member	4/13/2015	$ 10.92	$ 10.92	0%	$0.00	
21185	TX1	618139	510529	4/11/2015	4/17/2015	4/11/2015	4/17/2015	TX433	1	1	21185	11	HIDALGO COUNTY	Blue Shield	Basic Coverage	840018958	1063423416	00002015104500A17990X	Family Member	4/13/2015	$ 28.84	$ 28.84	0%	$0.00	
21185	TX1	618139	510529	4/11/2015	4/17/2015	4/11/2015	4/17/2015	TX433	1	1	21185	11	HIDALGO COUNTY	Blue Shield	Basic Coverage	840018958	1063423416	00002015104500A17990X	Family Member	4/13/2015	$ 0.24	$ 0.24	0%	$0.00	
21185	TX1	618139	510529	4/11/2015	4/17/2015	4/11/2015	4/17/2015	TX433	1	1	21185	11	HIDALGO COUNTY	Blue Shield	Basic Coverage	840018958	1063423416	00002015104500A17990X	Family Member	4/13/2015	$ 19.36	$ 19.36	0%	$0.00	
21185	TX1	618139	510529	4/11/2015	4/17/2015	4/11/2015	4/17/2015	TX433	1	1	21185	11	HIDALGO COUNTY	Blue Shield	Basic Coverage	840018958	1063423416	00002015104500A17990X	Family Member	4/13/2015	$ 2.04	$ 2.04	0%	$0.00	
21185	TX1	618139	510529	4/11/2015	4/17/2015	4/11/2015	4/17/2015	TX433	1	1	21185	11	HIDALGO COUNTY	Blue Shield	Basic Coverage	840018958	1063423416	00002015104500A17990X	Family Member	4/13/2015	$ 105.05	$ 105.05	0%	$0.00	
21185	TX1	618139	510529	4/11/2015	4/17/2015	4/11/2015	4/17/2015	TX433	1	1	21185	11	HIDALGO COUNTY	Blue Shield	Basic Coverage	820867775	1619099124	00002015104500H96080X	Single	4/2/2015	$ 26.79	$ 26.79	0%	$0.00	
21185	TX1	618139	510529	4/11/2015	4/17/2015	4/11/2015	4/17/2015	TX433	1	1	21185	11	HIDALGO COUNTY	Blue Shield	Basic Coverage	835330934	1508070038	00002015100507 89080X	Single	4/8/2015	$ 11.69	$ 11.69	0%	$0.00	
21185	TX1	618139	510529	4/11/2015	4/17/2015	4/11/2015	4/17/2015	TX433	1	1	21185	11	HIDALGO COUNTY	Blue Shield	Basic Coverage	835330934	1508070038	00002015100507 89080X	Single	4/8/2015	$ 7.08	$ 7.08	0%	$0.00	
21185	TX1	618139	510529	4/11/2015	4/17/2015	4/11/2015	4/17/2015	TX433	1	1	21185	11	HIDALGO COUNTY	Blue Shield	Basic Coverage	835330934	1508070038	00002015100507 89080X	Single	4/8/2015	$ 3.00	$ 3.00	0%	$0.00	
21185	TX1	618139	510529	4/11/2015	4/17/2015	4/11/2015	4/17/2015	TX433	1	1	21185	11	HIDALGO COUNTY	Blue Shield	Basic Coverage	833171684	1790721538	00002015104500A81420X	Family Subscriber	4/10/2015	$ 7.84	$ 7.84	0%	$0.00	
21185	TX1	618139	510529	4/11/2015	4/17/2015	4/11/2015	4/17/2015	TX433	1	1	21185	11	HIDALGO COUNTY	Blue Shield	Basic Coverage	833171684	1790721538	00002015104500A81420X	Family Subscriber	4/10/2015	$ 10.83	$ 10.83	0%	$0.00	
21185	TX1	618139	510529	4/11/2015	4/17/2015	4/11/2015	4/17/2015	TX433	1	1	21185	11	HIDALGO COUNTY	Blue Shield	Basic Coverage	833171684	1790721538	00002015104500A81420X	Family Subscriber	4/10/2015	$ 6.28	$ 6.28	0%	$0.00	
21185	TX1	618139	510529	4/11/2015	4/17/2015	4/11/2015	4/17/2015	TX433	1	1	21185	11	HIDALGO COUNTY	Blue Shield	Basic Coverage	833171684	1790721538	00002015104500A81420X	Family Subscriber	4/10/2015	$ 8.54	$ 8.54	0%	$0.00	
21185	TX1	618139	510529	4/11/2015	4/17/2015	4/11/2015	4/17/2015	TX433	1	1	21185	11	HIDALGO COUNTY	Blue Shield	Basic Coverage	833171684	1235354507	00002015105500652B40X	Family Member	4/8/2015	$ 39.71	$ 39.71	0%	$0.00	

Account	Corporate Entity	Invoice Profile	Invoice Number	InvcPerFrDt	InvcPerToDt	ClmPerFrDt	ClmPerToDt	BARS CustNbr	Settlement Nbr	Association Nbr	Group Nbr	Section Nbr	Group Name	Coverage	Claim Type	Member ID	Provider ID	Document Control	Tier	Service Date	Gross Amt	Net Amt	Fee Percent	Fee Amt	Case Nbr
21185	TX1	618139	510529	4/11/2015	4/17/2015	4/11/2015	4/17/2015	TX433	1	1	21185	11	HIDALGO COUNTY	Blue Shield	Basic Coverage	843004964	1639114291	00002015107508X3730X	Family Member	4/16/2015	$ 25.29	$ 25.29	0%	$0.00	
21185	TX1	618139	510529	4/11/2015	4/17/2015	4/11/2015	4/17/2015	TX433	1	1	21185	11	HIDALGO COUNTY	Blue Shield	Basic Coverage	843004964	1639114291	00002015107508X3730X	Family Member	4/16/2015	$ 15.32	$ 15.32	0%	$0.00	
21185	TX1	618139	510529	4/11/2015	4/17/2015	4/11/2015	4/17/2015	TX433	1	1	21185	11	HIDALGO COUNTY	Blue Shield	Basic Coverage	843004964	1942593736	00002015106501615101X	Family Member	4/10/2015	$ 72.85	$ 72.85	0%	$0.00	
21185	TX1	618139	510529	4/11/2015	4/17/2015	4/11/2015	4/17/2015	TX433	1	1	21185	11	HIDALGO COUNTY	Blue Shield	Basic Coverage	843004964	1942593736	00002015106501615101X	Family Member	4/10/2015	$ 10.92	$ 10.92	0%	$0.00	
21185	TX1	618139	510529	4/11/2015	4/17/2015	4/11/2015	4/17/2015	TX433	1	1	21185	11	HIDALGO COUNTY	Blue Shield	Basic Coverage	841558713	1881714384	00002015107500U11850X	Family Subscriber	4/3/2015	$ 39.71	$ 39.71	0%	$0.00	
21185	TX1	618139	510529	4/11/2015	4/17/2015	4/11/2015	4/17/2015	TX433	1	1	21185	11	HIDALGO COUNTY	Blue Shield	Basic Coverage	837499351	1467633867	00002015104501427 10X	Single	3/25/2015	$ 58.55	$ 58.55	0%	$0.00	
21185	TX1	618139	510529	4/11/2015	4/17/2015	4/11/2015	4/17/2015	TX433	1	1	21185	11	HIDALGO COUNTY	Blue Shield	Basic Coverage	839848708	1043343437	00002015107503 8L460X	Family Subscriber	3/4/2015	$ 129.06	$ 129.06	0%	$0.00	
21185	TX1	618139	510529	4/11/2015	4/17/2015	4/11/2015	4/17/2015	TX433	1	1	21185	11	HIDALGO COUNTY	Blue Shield	Basic Coverage	839848708	1043343437	00002015107503 8L460X	Family Subscriber	3/4/2015	$ 10.92	$ 10.92	0%	$0.00	
21185	TX1	618139	510529	4/11/2015	4/17/2015	4/11/2015	4/17/2015	TX433	1	1	21185	11	HIDALGO COUNTY	Blue Shield	Basic Coverage	842235554	1780600510	00002015106501 1240X	Family Subscriber	12/17/2014	$ 26.33	$ 26.33	0%	$0.00	
21185	TX1	618139	510529	4/11/2015	4/17/2015	4/11/2015	4/17/2015	TX433	1	1	21185	11	HIDALGO COUNTY	Blue Shield	Basic Coverage	820075468	1194769497	00002015101508B0270X	Single	4/7/2015	$ 32.30	$ 32.30	0%	$0.00	
21185	TX1	618139	510529	4/11/2015	4/17/2015	4/11/2015	4/17/2015	TX433	1	1	21185	11	HIDALGO COUNTY	Blue Shield	Basic Coverage	820075468	1194769497	00002015101508B0270X	Single	4/7/2015	$ 10.89	$ 10.89	0%	$0.00	
21185	TX1	618139	510529	4/11/2015	4/17/2015	4/11/2015	4/17/2015	TX433	1	1	21185	11	HIDALGO COUNTY	Blue Shield	Basic Coverage	820075468	1194769497	00002015101508B0270X	Single	4/7/2015	$ 17.67	$ 17.67	0%	$0.00	
21185	TX1	618139	510529	4/11/2015	4/17/2015	4/11/2015	4/17/2015	TX433	1	1	21185	11	HIDALGO COUNTY	Blue Shield	Basic Coverage	820075468	1194769497	00002015101508B0270X	Single	4/7/2015	$ 20.99	$ 20.99	0%	$0.00	
21185	TX1	618139	510529	4/11/2015	4/17/2015	4/11/2015	4/17/2015	TX433	1	1	21185	11	HIDALGO COUNTY	Blue Shield	Basic Coverage	820075468	1194769497	00002015101508B0270X	Single	4/7/2015	$ 5.58	$ 5.58	0%	$0.00	
21185	TX1	618139	510529	4/11/2015	4/17/2015	4/11/2015	4/17/2015	TX433	1	1	21185	11	HIDALGO COUNTY	Blue Shield	Basic Coverage	820075468	1194769497	00002015101508B0270X	Single	4/7/2015	$ 5.26	$ 5.26	0%	$0.00	
21185	TX1	618139	510529	4/11/2015	4/17/2015	4/11/2015	4/17/2015	TX433	1	1	21185	11	HIDALGO COUNTY	Blue Shield	Basic Coverage	833908242	1942467113	00002015106505306K0X	Single	3/9/2015	$ 1,465.60	$ 1,465.60	0%	$0.00	
21185	TX1	618139	510529	4/11/2015	4/17/2015	4/11/2015	4/17/2015	TX433	1	1	21185	11	HIDALGO COUNTY	Blue Shield	Basic Coverage	841355487	1164533246	00002015080504A8210X	Family Member	3/19/2015	$ 16.84	$ 16.84	0%	$0.00	
21185	TX1	618139	510529	4/11/2015	4/17/2015	4/11/2015	4/17/2015	TX433	1	1	21185	11	HIDALGO COUNTY	Blue Shield	Basic Coverage	841355487	1164533246	00002015080504A8210X	Family Member	3/19/2015	$ 57.10	$ 57.10	0%	$0.00	
21185	TX1	618139	510529	4/11/2015	4/17/2015	4/11/2015	4/17/2015	TX433	1	1	21185	11	HIDALGO COUNTY	Blue Shield	Basic Coverage	841355487	1164533246	00002015080504A8210X	Family Member	3/19/2015	$ 9.36	$ 9.36	0%	$0.00	
21185	TX1	618139	510529	4/11/2015	4/17/2015	4/11/2015	4/17/2015	TX433	1	1	21185	11	HIDALGO COUNTY	Blue Shield	Basic Coverage	839783372	1518966225	00002015104505X68340X	Single	4/13/2015	$ 26.79	$ 26.79	0%	$0.00	
21185	TX1	618139	510529	4/11/2015	4/17/2015	4/11/2015	4/17/2015	TX433	1	1	21185	11	HIDALGO COUNTY	Blue Shield	Basic Coverage	839783372	1689905309	00002015105501 3T720X	Single	4/9/2015	$ 39.71	$ 39.71	0%	$0.00	
21185	TX1	618139	510529	4/11/2015	4/17/2015	4/11/2015	4/17/2015	TX433	1	1	21185	11	HIDALGO COUNTY	Blue Shield	Basic Coverage	840018958	1063423416	00002015104501E09090X	Family Subscriber	4/13/2015	$ 39.71	$ 39.71	0%	$0.00	
21185	TX1	618139	510529	4/11/2015	4/17/2015	4/11/2015	4/17/2015	TX433	1	1	21185	11	HIDALGO COUNTY	Blue Shield	Basic Coverage	840018958	1063423416	00002015104501E09090X	Family Subscriber	4/13/2015	$ 121.50	$ 121.50	0%	$0.00	
21185	TX1	618139	510529	4/11/2015	4/17/2015	4/11/2015	4/17/2015	TX433	1	1	21185	11	HIDALGO COUNTY	Blue Shield	Basic Coverage	840018958	1063423416	00002015104501E09090X	Family Subscriber	4/13/2015	$ 10.92	$ 10.92	0%	$0.00	
21185	TX1	618139	510529	4/11/2015	4/17/2015	4/11/2015	4/17/2015	TX433	1	1	21185	11	HIDALGO COUNTY	Blue Shield	Basic Coverage	840018958	1063423416	00002015104501E09090X	Family Subscriber	4/13/2015	$ 21.01	$ 21.01	0%	$0.00	
21185	TX1	618139	510529	4/11/2015	4/17/2015	4/11/2015	4/17/2015	TX433	1	1	21185	11	HIDALGO COUNTY	Blue Shield	Basic Coverage	840018958	1063423416	00002015104501E09090X	Family Subscriber	4/13/2015	$ 0.51	$ 0.51	0%	$0.00	
21185	TX1	618139	510529	4/11/2015	4/17/2015	4/11/2015	4/17/2015	TX433	1	1	21185	11	HIDALGO COUNTY	Blue Shield	Basic Coverage	840018958	1063423416	00002015104501E09090X	Family Subscriber	4/13/2015	$ 28.84	$ 28.84	0%	$0.00	
21185	TX1	618139	510529	4/11/2015	4/17/2015	4/11/2015	4/17/2015	TX433	1	1	21185	11	HIDALGO COUNTY	Blue Shield	Basic Coverage	840018958	1063423416	00002015104501E09090X	Family Subscriber	4/13/2015	$ 0.24	$ 0.24	0%	$0.00	
21185	TX1	618139	510529	4/11/2015	4/17/2015	4/11/2015	4/17/2015	TX433	1	1	21185	11	HIDALGO COUNTY	Blue Shield	Basic Coverage	840018958	1063423416	00002015104501E09090X	Family Subscriber	4/13/2015	$ 105.47	$ 105.47	0%	$0.00	
21185	TX1	618139	510529	4/11/2015	4/17/2015	4/11/2015	4/17/2015	TX433	1	1	21185	11	HIDALGO COUNTY	Blue Shield	Basic Coverage	840018958	1063423416	00002015104501E09090X	Family Subscriber	4/13/2015	$ 260.80	$ 260.80	0%	$0.00	
21185	TX1	618139	510529	4/11/2015	4/17/2015	4/11/2015	4/17/2015	TX433	1	1	21185	11	HIDALGO COUNTY	Blue Shield	Basic Coverage	840018958	1063423416	00002015104501E09090X	Family Subscriber	4/13/2015	$ 263.68	$ 263.68	0%	$0.00	
21185	TX1	618139	510529	4/11/2015	4/17/2015	4/11/2015	4/17/2015	TX433	1	1	21185	11	HIDALGO COUNTY	Blue Shield	Basic Coverage	838125163	1811944101	00002014304506 7A420X	Single	10/22/2014	$ (271.45)	$ (271.45)	0%	$0.00	
21185	TX1	618139	510529	4/11/2015	4/17/2015	4/11/2015	4/17/2015	TX433	1	1	21185	11	HIDALGO COUNTY	Blue Shield	Basic Coverage	838125163	1811944101	00002014304506 7A420X	Single	10/22/2014	$ 271.45	$ 271.45	0%	$0.00	
21185	TX1	618139	510529	4/11/2015	4/17/2015	4/11/2015	4/17/2015	TX433	1	1	21185	11	HIDALGO COUNTY	Blue Shield	Basic Coverage	838125163	1811944101	00002014304506 7A420X	Single	10/28/2014	$ 1,094.45	$ 1,094.45	0%	$0.00	
21185	TX1	618139	510529	4/11/2015	4/17/2015	4/11/2015	4/17/2015	TX433	1	1	21185	11	HIDALGO COUNTY	Blue Shield	Basic Coverage	838125163	1811944101	00002014304506 7A420X	Single	10/28/2014	$ (36.67)	$ (36.67)	0%	$0.00	
21185	TX1	618139	510529	4/11/2015	4/17/2015	4/11/2015	4/17/2015	TX433	1	1	21185	11	HIDALGO COUNTY	Blue Shield	Basic Coverage	838125163	1811944101	00002014304506 7A420X	Single	10/28/2014	$ 76.67	$ 76.67	0%	$0.00	
21185	TX1	618139	510529	4/11/2015	4/17/2015	4/11/2015	4/17/2015	TX433	1	1	21185	11	HIDALGO COUNTY	Blue Shield	Basic Coverage	838125163	1811944101	00002014307500232G0X	Single	10/24/2014	$ (271.45)	$ (271.45)	0%	$0.00	
21185	TX1	618139	510529	4/11/2015	4/17/2015	4/11/2015	4/17/2015	TX433	1	1	21185	11	HIDALGO COUNTY	Blue Shield	Basic Coverage	838125163	1811944101	00002014307500232G0X	Single	10/24/2014	$ 271.45	$ 271.45	0%	$0.00	
21185	TX1	618139	510529	4/11/2015	4/17/2015	4/11/2015	4/17/2015	TX433	1	1	21185	11	HIDALGO COUNTY	Blue Shield	Basic Coverage	838125163	1811944101	00002014307500232G0X	Single	10/30/2014	$ 1,094.45	$ 1,094.45	0%	$0.00	
21185	TX1	618139	510529	4/11/2015	4/17/2015	4/11/2015	4/17/2015	TX433	1	1	21185	11	HIDALGO COUNTY	Blue Shield	Basic Coverage	838125163	1811944101	00002014307500232G0X	Single	10/30/2014	$ (36.67)	$ (36.67)	0%	$0.00	
21185	TX1	618139	510529	4/11/2015	4/17/2015	4/11/2015	4/17/2015	TX433	1	1	21185	11	HIDALGO COUNTY	Blue Shield	Basic Coverage	838125163	1811944101	00002014307500232G0X	Single	10/30/2014	$ 76.67	$ 76.67	0%	$0.00	
21185	TX1	618139	510529	4/11/2015	4/17/2015	4/11/2015	4/17/2015	TX433	1	1	21185	11	HIDALGO COUNTY	Blue Shield	Basic Coverage	838125163	1811944101	00002014308500V6700X	Single	10/31/2014	$ 1,094.45	$ 1,094.45	0%	$0.00	
21185	TX1	618139	510529	4/11/2015	4/17/2015	4/11/2015	4/17/2015	TX433	1	1	21185	11	HIDALGO COUNTY	Blue Shield	Basic Coverage	838125163	1811944101	00002014308500V6700X	Single	10/31/2014	$ (36.67)	$ (36.67)	0%	$0.00	
21185	TX1	618139	510529	4/11/2015	4/17/2015	4/11/2015	4/17/2015	TX433	1	1	21185	11	HIDALGO COUNTY	Blue Shield	Basic Coverage	838125163	1811944101	00002014308500V6700X	Single	10/31/2014	$ 76.67	$ 76.67	0%	$0.00	
21185	TX1	618139	510529	4/11/2015	4/17/2015	4/11/2015	4/17/2015	TX433	1	1	21185	11	HIDALGO COUNTY	Blue Shield	Basic Coverage	838125163	1811944101	00002014310501F4260X	Single	11/3/2014	$ 1,094.45	$ 1,094.45	0%	$0.00	
21185	TX1	618139	510529	4/11/2015	4/17/2015	4/11/2015	4/17/2015	TX433	1	1	21185	11	HIDALGO COUNTY	Blue Shield	Basic Coverage	838125163	1811944101	00002014310501F4260X	Single	11/3/2014	$ (36.67)	$ (36.67)	0%	$0.00	
21185	TX1	618139	510529	4/11/2015	4/17/2015	4/11/2015	4/17/2015	TX433	1	1	21185	11	HIDALGO COUNTY	Blue Shield	Basic Coverage	838125163	1811944101	00002014310501F4260X	Single	11/3/2014	$ 76.67	$ 76.67	0%	$0.00	
21185	TX1	618139	510529	4/11/2015	4/17/2015	4/11/2015	4/17/2015	TX433	1	1	21185	11	HIDALGO COUNTY	Blue Shield	Basic Coverage	836996188	1952311441	00002015103503 9Y910X	Family Subscriber	2/10/2015	$ 573.76	$ 573.76	0%	$0.00	
21185	TX1	618139	510529	4/11/2015	4/17/2015	4/11/2015	4/17/2015	TX433	1	1	21185	11	HIDALGO COUNTY	Blue Shield	Basic Coverage	836996188	1952311441	00002015103503 9Y910X	Family Subscriber	2/10/2015	$ 32.68	$ 32.68	0%	$0.00	
21185	TX1	618139	510529	4/11/2015	4/17/2015	4/11/2015	4/17/2015	TX433	1	1	21185	11	HIDALGO COUNTY	Blue Shield	Basic Coverage	836996188	1619099124	00002015103506 4Y860X	Family Subscriber	3/26/2015	$ 90.17	$ 90.17	0%	$0.00	
21185	TX1	618139	510529	4/11/2015	4/17/2015	4/11/2015	4/17/2015	TX433	1	1	21185	11	HIDALGO COUNTY	Blue Shield	Basic Coverage	836996188	1619099124	00002015103506 4Y860X	Family Subscriber	3/26/2015	$ 86.08	$ 86.08	0%	$0.00	
21185	TX1	618139	510529	4/11/2015	4/17/2015	4/11/2015	4/17/2015	TX433	1	1	21185	11	HIDALGO COUNTY	Blue Shield	Basic Coverage	836996188	1619099124	00002015103506 4Y860X	Family Subscriber	3/26/2015	$ 26.79	$ 26.79	0%	$0.00	
21185	TX1	618139	510529	4/11/2015	4/17/2015	4/11/2015	4/17/2015	TX433	1	1	21185	11	HIDALGO COUNTY	Blue Shield	Basic Coverage	836996188	1841200805	00002015103506 9Y470X	Family Subscriber	2/10/2015	$ 248.01	$ 248.01	0%	$0.00	
21185	TX1	618139	510529	4/11/2015	4/17/2015	4/11/2015	4/17/2015	TX433	1	1	21185	11	HIDALGO COUNTY	Blue Shield	Basic Coverage	836996188	1538157086	00002015107508 9L120X	Family Subscriber	3/26/2015	$ 206.06	$ 206.06	0%	$0.00	
21185	TX1	618139	510529	4/11/2015	4/17/2015	4/11/2015	4/17/2015	TX433	1	1	21185	11	HIDALGO COUNTY	Blue Shield	Basic Coverage	839786982	1225081748	00002015100501 81930X	Family Member	3/23/2015	$ 116.51	$ 116.51	0%	$0.00	
21185	TX1	618139	510529	4/11/2015	4/17/2015	4/11/2015	4/17/2015	TX433	1	1	21185	11	HIDALGO COUNTY	Blue Shield	Basic Coverage	839786982	1225081748	00002015100501 81930X	Family Member	3/23/2015	$ 8.38	$ 8.38	0%	$0.00	
21185	TX1	618139	510529	4/11/2015	4/17/2015	4/11/2015	4/17/2015	TX433	1	1	21185	11	HIDALGO COUNTY	Blue Shield	Basic Coverage	839786982	1679596910	00002015107500 8E840X	Family Member	3/23/2015	$ 44.69	$ 44.69	0%	$0.00	
21185	TX1	618139	510529	4/11/2015	4/17/2015	4/11/2015	4/17/2015	TX433	1	1	21185	11	HIDALGO COUNTY	Blue Shield	Basic Coverage	839786982	1679596910	00002015107500 8E840X	Family Member	3/23/2015	$ 4.06	$ 4.06	0%	$0.00	
21185	TX1	618139	510529	4/11/2015	4/17/2015	4/11/2015	4/17/2015	TX433	1	1	21185	11	HIDALGO COUNTY	Blue Shield	Basic Coverage	840310872	1396867636	00002015106501 35860X	Family Subscriber	4/13/2015	$ 72.85	$ 72.85	0%	$0.00	
21185	TX1	618139	510529	4/11/2015	4/17/2015	4/11/2015	4/17/2015	TX433	1	1	21185	11	HIDALGO COUNTY	Blue Shield	Basic Coverage	840310872	1396867636	00002015106501 35860X	Family Subscriber	4/13/2015	$ 31.36	$ 31.36	0%	$0.00	
21185	TX1	618139	510529	4/11/2015	4/17/2015	4/11/2015	4/17/2015	TX433	1	1	21185	11	HIDALGO COUNTY	Blue Shield	Basic Coverage	840310872	1396867636	00002015106501 35860X	Family Subscriber	4/13/2015	$ 57.68	$ 57.68	0%	$0.00	
21185	TX1	618139	510529	4/11/2015	4/17/2015	4/11/2015	4/17/2015	TX433	1	1	21185	11	HIDALGO COUNTY	Blue Shield	Basic Coverage	840310872	1396867636	00002015106501 35860X	Family Subscriber	4/13/2015	$ 1.22	$ 1.22	0%	$0.00	
21185	TX1	618139	510529	4/11/2015	4/17/2015	4/11/2015	4/17/2015	TX433	1	1	21185	11	HIDALGO COUNTY	Blue Shield	Basic Coverage	840310872	1396867636	00002015106501 35860X	Family Subscriber	4/13/2015	$ 4.98	$ 4.98	0%	$0.00	
21185	TX1	618139	510529	4/11/2015	4/17/2015	4/11/2015	4/17/2015	TX433	1	1	21185	11	HIDALGO COUNTY	Blue Shield	Basic Coverage	840310872	1386671378	00002015106501 88740X	Family Subscriber	4/14/2015	$ 16.96	$ 16.96	0%	$0.00	
21185	TX1	618139	510529	4/11/2015	4/17/2015	4/11/2015	4/17/2015	TX433	1	1	21185	11	HIDALGO COUNTY	Blue Shield	Basic Coverage	840310872	1386671378	00002015107507 5G790X	Family Subscriber	4/16/2015	$ 56.73	$ 56.73	0%	$0.00	
21185	TX1	618139	510529	4/11/2015	4/17/2015	4/11/2015	4/17/2015	TX433	1	1	21185	11	HIDALGO COUNTY	Blue Shield	Basic Coverage	840310872	1386671378	00002015107507 5G790X	Family Subscriber	4/16/2015	$ 12.57	$ 12.57	0%	$0.00	
21185	TX1	618139	510529	4/11/2015	4/17/2015	4/11/2015	4/17/2015	TX433	1	1	21185	11	HIDALGO COUNTY	Blue Shield	Basic Coverage	836543859	1982711743	00002015092508 7L260X	Family Subscriber	3/26/2015	$ 120.34	$ 120.34	0%	$0.00	
21185	TX1	618139	510529	4/11/2015	4/17/2015	4/11/2015	4/17/2015	TX433	1	1	21185	11	HIDALGO COUNTY	Blue Shield	Basic Coverage	836543859	1982711743	00002015092508 7L260X	Family Subscriber	3/26/2015	$ 64.27	$ 64.27	0%	$0.00	
21185	TX1	618139	510529	4/11/2015	4/17/2015	4/11/2015	4/17/2015	TX433	1	1	21185	11	HIDALGO COUNTY	Blue Shield	Basic Coverage	836543859	1982711743	00002015092508 7L260X	Family Subscriber	3/26/2015	$ 5,808.87	$ 5,808.87	0%	$0.00	
21185	TX1	618139	510529	4/11/2015	4/17/2015	4/11/2015	4/17/2015	TX433	1	1	21185	11	HIDALGO COUNTY	Blue Shield	Basic Coverage	836543859	1982711743	00002015092508 7L260X	Family Subscriber	3/26/2015	$ 34.61	$ 34.61	0%	$0.00	
21185	TX1	618139	510529	4/11/2015	4/17/2015	4/11/2015	4/17/2015	TX433	1	1	21185	11	HIDALGO COUNTY	Blue Shield	Basic Coverage	836543859	1982711743	00002015092508 7L260X	Family Subscriber	3/26/2015	$ 0.83	$ 0.83	0%	$0.00	

Account	Corporate Entity	Invoice Profile	Invoice Number	InvcPerFrDt	InvcPerToDt	ClmPerFrDt	ClmPerToDt	BARS CustNbr	Settlement Nbr	Association Nbr	Group Nbr	Section Nbr	Group Name	Coverage	Claim Type	Member ID	Provider ID	Document Control	Tier	Service Date	Gross Amt	Net Amt	Fee Percent	Fee Amt	Case Nbr
21185	TX1	618139	510529	4/11/2015	4/17/2015	4/11/2015	4/17/2015	TX433	1	1	21185	11	HIDALGO COUNTY	Blue Shield	Basic Coverage	836543859	1982711743	000020150925087L260X	Family Subscriber	3/26/2015	$ 0.57	$ 0.57	0%	$0.00	
21185	TX1	618139	510529	4/11/2015	4/17/2015	4/11/2015	4/17/2015	TX433	1	1	21185	11	HIDALGO COUNTY	Blue Shield	Basic Coverage	836543859	1982711743	000020150925087L260X	Family Subscriber	3/26/2015	$ 2.26	$ 2.26	0%	$0.00	
21185	TX1	618139	510529	4/11/2015	4/17/2015	4/11/2015	4/17/2015	TX433	1	1	21185	11	HIDALGO COUNTY	Blue Shield	Basic Coverage	836543859	1982711743	000020150925087L260X	Family Subscriber	3/26/2015	$ 111.57	$ 111.57	0%	$0.00	
21185	TX1	618139	510529	4/11/2015	4/17/2015	4/11/2015	4/17/2015	TX433	1	1	21185	11	HIDALGO COUNTY	Blue Shield	Basic Coverage	836543859	1982711743	000020150925087L260X	Family Subscriber	3/26/2015	$ 0.75	$ 0.75	0%	$0.00	
21185	TX1	618139	510529	4/11/2015	4/17/2015	4/11/2015	4/17/2015	TX433	1	1	21185	11	HIDALGO COUNTY	Blue Shield	Basic Coverage	840075088	1891780185	000020151040308907OC	Single	4/9/2015	$ 39.71	$ 39.71	0%	$0.00	
21185	TX1	618139	510529	4/11/2015	4/17/2015	4/11/2015	4/17/2015	TX433	1	1	21185	11	HIDALGO COUNTY	Blue Shield	Basic Coverage	840075088	1881679751	000020151055507K0430X	Single	4/9/2015	$ 9.08	$ 9.08	0%	$0.00	
21185	TX1	618139	510529	4/11/2015	4/17/2015	4/11/2015	4/17/2015	TX433	1	1	21185	11	HIDALGO COUNTY	Blue Shield	Basic Coverage	840075088	1881679751	000020151055507K0430X	Single	4/9/2015	$ 11.51	$ 11.51	0%	$0.00	
21185	TX1	618139	510529	4/11/2015	4/17/2015	4/11/2015	4/17/2015	TX433	1	1	21185	11	HIDALGO COUNTY	Blue Shield	Basic Coverage	836543859	1124006390	000020151035043 2Q10X	Family Member	4/7/2015	$ 72.85	$ 72.85	0%	$0.00	
21185	TX1	618139	510529	4/11/2015	4/17/2015	4/11/2015	4/17/2015	TX433	1	1	21185	11	HIDALGO COUNTY	Blue Shield	Basic Coverage	836543859	1124006390	000020151035043 2Q10X	Family Member	4/7/2015	$ 21.58	$ 21.58	0%	$0.00	
21185	TX1	618139	510529	4/11/2015	4/17/2015	4/11/2015	4/17/2015	TX433	1	1	21185	11	HIDALGO COUNTY	Blue Shield	Basic Coverage	836543859	1124006390	000020151035043 2Q10X	Family Member	4/7/2015	$ 3.38	$ 3.38	0%	$0.00	
21185	TX1	618139	510529	4/11/2015	4/17/2015	4/11/2015	4/17/2015	TX433	1	1	21185	11	HIDALGO COUNTY	Blue Shield	Basic Coverage	836543859	1124006390	000020151035043 2Q10X	Family Member	4/7/2015	$ 28.84	$ 28.84	0%	$0.00	
21185	TX1	618139	510529	4/11/2015	4/17/2015	4/11/2015	4/17/2015	TX433	1	1	21185	11	HIDALGO COUNTY	Blue Shield	Basic Coverage	836543859	1124006390	000020151035043 2Q10X	Family Member	4/7/2015	$ 10.12	$ 10.12	0%	$0.00	
21185	TX1	618139	510529	4/11/2015	4/17/2015	4/11/2015	4/17/2015	TX433	1	1	21185	11	HIDALGO COUNTY	Blue Shield	Basic Coverage	836543859	1124006390	000020151035043 2Q10X	Family Member	4/7/2015	$ 28.84	$ 28.84	0%	$0.00	
21185	TX1	618139	510529	4/11/2015	4/17/2015	4/11/2015	4/17/2015	TX433	1	1	21185	11	HIDALGO COUNTY	Blue Shield	Basic Coverage	836543859	1124006390	000020151035043 2Q10X	Family Member	4/7/2015	$ 34.97	$ 34.97	0%	$0.00	
21185	TX1	618139	510529	4/11/2015	4/17/2015	4/11/2015	4/17/2015	TX433	1	1	21185	11	HIDALGO COUNTY	Blue Shield	Basic Coverage	838111145	1023439163	000020151045059 06W0X	Single	3/30/2015	$ 47.00	$ 47.00	0%	$0.00	
21185	TX1	618139	510529	4/11/2015	4/17/2015	4/11/2015	4/17/2015	TX433	1	1	21185	11	HIDALGO COUNTY	Blue Shield	Basic Coverage	838111145	1073508545	000020151055002 9J90X	Single	3/25/2015	$ 149.80	$ 149.80	0%	$0.00	
21185	TX1	618139	510529	4/11/2015	4/17/2015	4/11/2015	4/17/2015	TX433	1	1	21185	11	HIDALGO COUNTY	Blue Shield	Basic Coverage	838111145	1073508545	000020151055002 9J90X	Single	3/26/2015	$ 76.48	$ 76.48	0%	$0.00	
21185	TX1	618139	510529	4/11/2015	4/17/2015	4/11/2015	4/17/2015	TX433	1	1	21185	11	HIDALGO COUNTY	Blue Shield	Basic Coverage	836347742	1295789782	000020151065073 4P00X	Family Subscriber	3/26/2015	$ 26.79	$ 26.79	0%	$0.00	
21185	TX1	618139	510529	4/11/2015	4/17/2015	4/11/2015	4/17/2015	TX433	1	1	21185	11	HIDALGO COUNTY	Blue Shield	Basic Coverage	845938527	1407829633	000020151035059 8Q10X	Single	3/31/2015	$ 39.71	$ 39.71	0%	$0.00	
21185	TX1	618139	510529	4/11/2015	4/17/2015	4/11/2015	4/17/2015	TX433	1	1	21185	11	HIDALGO COUNTY	Blue Shield	Basic Coverage	841831019	1467633867	000020151075083L020X	Family Member	4/14/2015	$ 30.63	$ 30.63	0%	$0.00	
21185	TX1	618139	510529	4/11/2015	4/17/2015	4/11/2015	4/17/2015	TX433	1	1	21185	11	HIDALGO COUNTY	Blue Shield	Basic Coverage	839727431	1720059124	000020151005 0V48670X	Single	4/6/2015	$ 18.04	$ 18.04	0%	$0.00	
21185	TX1	618139	510529	4/11/2015	4/17/2015	4/11/2015	4/17/2015	TX433	1	1	21185	11	HIDALGO COUNTY	Blue Shield	Basic Coverage	839727431	1720059124	000020151005 0V48670X	Single	4/6/2015	$ 45.14	$ 45.14	0%	$0.00	
21185	TX1	618139	510529	4/11/2015	4/17/2015	4/11/2015	4/17/2015	TX433	1	1	21185	11	HIDALGO COUNTY	Blue Shield	Basic Coverage	839727431	1720059124	000020151005 0V48670X	Single	4/8/2015	$ 32.55	$ 32.55	0%	$0.00	
21185	TX1	618139	510529	4/11/2015	4/17/2015	4/11/2015	4/17/2015	TX433	1	1	21185	11	HIDALGO COUNTY	Blue Shield	Basic Coverage	839727431	1720059124	000020151005 0V48670X	Single	4/8/2015	$ 45.14	$ 45.14	0%	$0.00	
21185	TX1	618139	510529	4/11/2015	4/17/2015	4/11/2015	4/17/2015	TX433	1	1	21185	11	HIDALGO COUNTY	Blue Shield	Basic Coverage	839727431	1720059124	000020151075093 X3750X	Single	4/10/2015	$ 32.55	$ 32.55	0%	$0.00	
21185	TX1	618139	510529	4/11/2015	4/17/2015	4/11/2015	4/17/2015	TX433	1	1	21185	11	HIDALGO COUNTY	Blue Shield	Basic Coverage	839727431	1720059124	000020151075093 X3750X	Single	4/10/2015	$ 45.14	$ 45.14	0%	$0.00	
21185	TX1	618139	510529	4/11/2015	4/17/2015	4/11/2015	4/17/2015	TX433	1	1	21185	11	HIDALGO COUNTY	Blue Shield	Basic Coverage	839727431	1720059124	000020151075093 X3750X	Single	4/13/2015	$ 32.55	$ 32.55	0%	$0.00	
21185	TX1	618139	510529	4/11/2015	4/17/2015	4/11/2015	4/17/2015	TX433	1	1	21185	11	HIDALGO COUNTY	Blue Shield	Basic Coverage	839727431	1720059124	000020151075093 X3750X	Single	4/13/2015	$ 45.14	$ 45.14	0%	$0.00	
21185	TX1	618139	510529	4/11/2015	4/17/2015	4/11/2015	4/17/2015	TX433	1	1	21185	11	HIDALGO COUNTY	Blue Shield	Basic Coverage	839727431	1720059124	000020151075093 X3750X	Single	4/15/2015	$ 32.55	$ 32.55	0%	$0.00	
21185	TX1	618139	510529	4/11/2015	4/17/2015	4/11/2015	4/17/2015	TX433	1	1	21185	11	HIDALGO COUNTY	Blue Shield	Basic Coverage	839727431	1720059124	000020151075093 X3750X	Single	4/15/2015	$ 45.14	$ 45.14	0%	$0.00	
21185	TX1	618139	510529	4/11/2015	4/17/2015	4/11/2015	4/17/2015	TX433	1	1	21185	11	HIDALGO COUNTY	Blue Shield	Basic Coverage	834012331	1326246901	000020151045006 E6720X	Single	4/9/2015	$ 72.85	$ 72.85	0%	$0.00	
21185	TX1	618139	510529	4/11/2015	4/17/2015	4/11/2015	4/17/2015	TX433	1	1	21185	11	HIDALGO COUNTY	Blue Shield	Basic Coverage	834012331	1326246901	000020151045006 E6720X	Single	4/9/2015	$ 7.08	$ 7.08	0%	$0.00	
21185	TX1	618139	510529	4/11/2015	4/17/2015	4/11/2015	4/17/2015	TX433	1	1	21185	11	HIDALGO COUNTY	Blue Shield	Basic Coverage	834012331	1326246901	000020151045006 E6720X	Single	4/9/2015	$ 10.92	$ 10.92	0%	$0.00	
21185	TX1	618139	510529	4/11/2015	4/17/2015	4/11/2015	4/17/2015	TX433	1	1	21185	11	HIDALGO COUNTY	Blue Shield	Basic Coverage	834012331	1326246901	000020151045006 E6720X	Single	4/9/2015	$ 23.70	$ 23.70	0%	$0.00	
21185	TX1	618139	510529	4/11/2015	4/17/2015	4/11/2015	4/17/2015	TX433	1	1	21185	11	HIDALGO COUNTY	Blue Shield	Basic Coverage	834012331	1326246901	000020151045006 E6720X	Single	4/9/2015	$ 28.84	$ 28.84	0%	$0.00	
21185	TX1	618139	510529	4/11/2015	4/17/2015	4/11/2015	4/17/2015	TX433	1	1	21185	11	HIDALGO COUNTY	Blue Shield	Basic Coverage	903372254	1073574810	000020151045 0L89350X	Single	4/7/2015	$ 40.85	$ 40.85	0%	$0.00	
21185	TX1	618139	510529	4/11/2015	4/17/2015	4/11/2015	4/17/2015	TX433	1	1	21185	11	HIDALGO COUNTY	Blue Shield	Basic Coverage	903372254	1073574810	000020151065082 60P0X	Single	4/7/2015	$ 57.49	$ 57.49	0%	$0.00	
21185	TX1	618139	510529	4/11/2015	4/17/2015	4/11/2015	4/17/2015	TX433	1	1	21185	11	HIDALGO COUNTY	Blue Shield	Basic Coverage	903372254	1073574810	000020151065082 60P0X	Single	4/7/2015	$ 113.55	$ 113.55	0%	$0.00	
21185	TX1	618139	510529	4/11/2015	4/17/2015	4/11/2015	4/17/2015	TX433	1	1	21185	11	HIDALGO COUNTY	Blue Shield	Basic Coverage	903372254	1073574810	000020151065082 60P0X	Single	4/7/2015	$ 57.49	$ 57.49	0%	$0.00	
21185	TX1	618139	510529	4/11/2015	4/17/2015	4/11/2015	4/17/2015	TX433	1	1	21185	11	HIDALGO COUNTY	Blue Shield	Basic Coverage	820958710	1790721538	000020151045 0A76690X	Single	4/7/2015	$ 15.66	$ 15.66	0%	$0.00	
21185	TX1	618139	510529	4/11/2015	4/17/2015	4/11/2015	4/17/2015	TX433	1	1	21185	11	HIDALGO COUNTY	Blue Shield	Basic Coverage	820958710	1790721538	000020151045 0A76690X	Single	4/7/2015	$ 13.57	$ 13.57	0%	$0.00	
21185	TX1	618139	510529	4/11/2015	4/17/2015	4/11/2015	4/17/2015	TX433	1	1	21185	11	HIDALGO COUNTY	Blue Shield	Basic Coverage	820958710	1790721538	000020151045 0A76690X	Single	4/7/2015	$ 1.66	$ 1.66	0%	$0.00	
21185	TX1	618139	510529	4/11/2015	4/17/2015	4/11/2015	4/17/2015	TX433	1	1	21185	11	HIDALGO COUNTY	Blue Shield	Basic Coverage	820958710	1790721538	000020151045 0A76690X	Single	4/7/2015	$ 6.84	$ 6.84	0%	$0.00	
21185	TX1	618139	510529	4/11/2015	4/17/2015	4/11/2015	4/17/2015	TX433	1	1	21185	11	HIDALGO COUNTY	Blue Shield	Basic Coverage	841609047	1942244397	000020151075 06N4860X	Family Member	2/5/2015	$ 26.79	$ 26.79	0%	$0.00	
21185	TX1	618139	510529	4/11/2015	4/17/2015	4/11/2015	4/17/2015	TX433	1	1	21185	11	HIDALGO COUNTY	Blue Shield	Basic Coverage	839087224	1467562728	000020150915029 11X0X	Family Member	3/21/2015	$ 13.99	$ 13.99	0%	$0.00	
21185	TX1	618139	510529	4/11/2015	4/17/2015	4/11/2015	4/17/2015	TX433	1	1	21185	11	HIDALGO COUNTY	Blue Shield	Basic Coverage	832194498	1649453200	000020151065 0C98510X	Family Subscriber	4/14/2015	$ 68.55	$ 68.55	0%	$0.00	
21185	TX1	618139	510529	4/11/2015	4/17/2015	4/11/2015	4/17/2015	TX433	1	1	21185	11	HIDALGO COUNTY	Blue Shield	Basic Coverage	841671337	1821317843	000020151045021 0X00X	Single	4/11/2015	$ 3.00	$ 3.00	0%	$0.00	
21185	TX1	618139	510529	4/11/2015	4/17/2015	4/11/2015	4/17/2015	TX433	1	1	21185	11	HIDALGO COUNTY	Blue Shield	Basic Coverage	841671337	1881679751	000020151045094 1Y10X	Single	4/11/2015	$ 9.08	$ 9.08	0%	$0.00	
21185	TX1	618139	510529	4/11/2015	4/17/2015	4/11/2015	4/17/2015	TX433	1	1	21185	11	HIDALGO COUNTY	Blue Shield	Basic Coverage	841671337	1881679751	000020151045094 1Y10X	Single	4/11/2015	$ 11.51	$ 11.51	0%	$0.00	
21185	TX1	618139	510529	4/11/2015	4/17/2015	4/11/2015	4/17/2015	TX433	1	1	21185	11	HIDALGO COUNTY	Blue Shield	Basic Coverage	841671337	1821317843	000020151065003 9P90X	Single	4/14/2015	$ 53.77	$ 53.77	0%	$0.00	
21185	TX1	618139	510529	4/11/2015	4/17/2015	4/11/2015	4/17/2015	TX433	1	1	21185	11	HIDALGO COUNTY	Blue Shield	Basic Coverage	841671337	1821317843	000020151065003 9P90X	Single	4/14/2015	$ 18.34	$ 18.34	0%	$0.00	
21185	TX1	618139	510529	4/11/2015	4/17/2015	4/11/2015	4/17/2015	TX433	1	1	21185	11	HIDALGO COUNTY	Blue Shield	Basic Coverage	840856991	1497968580	000020151055006 X300X	Family Subscriber	3/26/2015	$ 59.21	$ 59.21	0%	$0.00	
21185	TX1	618139	510529	4/11/2015	4/17/2015	4/11/2015	4/17/2015	TX433	1	1	21185	11	HIDALGO COUNTY	Blue Shield	Basic Coverage	840807056	1457455578	000020151075083 G130X	Family Subscriber	1/29/2015	$ 72.85	$ 72.85	0%	$0.00	
21185	TX1	618139	510529	4/11/2015	4/17/2015	4/11/2015	4/17/2015	TX433	1	1	21185	11	HIDALGO COUNTY	Blue Shield	Basic Coverage	840807056	1457455578	000020151075083 G130X	Family Subscriber	1/29/2015	$ 6.14	$ 6.14	0%	$0.00	
21185	TX1	618139	510529	4/11/2015	4/17/2015	4/11/2015	4/17/2015	TX433	1	1	21185	11	HIDALGO COUNTY	Blue Shield	Basic Coverage	840807056	1457455578	000020151075083 G130X	Family Subscriber	1/29/2015	$ 7.71	$ 7.71	0%	$0.00	
21185	TX1	618139	510529	4/11/2015	4/17/2015	4/11/2015	4/17/2015	TX433	1	1	21185	11	HIDALGO COUNTY	Blue Shield	Basic Coverage	840807056	1457455578	000020151075083 G130X	Family Subscriber	1/29/2015	$ 10.07	$ 10.07	0%	$0.00	
21185	TX1	618139	510529	4/11/2015	4/17/2015	4/11/2015	4/17/2015	TX433	1	1	21185	11	HIDALGO COUNTY	Blue Shield	Basic Coverage	840807056	1457455578	000020151075083 G130X	Family Subscriber	1/29/2015	$ 7.08	$ 7.08	0%	$0.00	
21185	TX1	618139	510529	4/11/2015	4/17/2015	4/11/2015	4/17/2015	TX433	1	1	21185	11	HIDALGO COUNTY	Blue Shield	Basic Coverage	840807056	1457455578	000020151075083 G130X	Family Subscriber	1/29/2015	$ 19.36	$ 19.36	0%	$0.00	
21185	TX1	618139	510529	4/11/2015	4/17/2015	4/11/2015	4/17/2015	TX433	1	1	21185	11	HIDALGO COUNTY	Blue Shield	Basic Coverage	840807056	1457455578	000020151075083 G130X	Family Subscriber	1/29/2015	$ 2.04	$ 2.04	0%	$0.00	
21185	TX1	618139	510529	4/11/2015	4/17/2015	4/11/2015	4/17/2015	TX433	1	1	21185	11	HIDALGO COUNTY	Blue Shield	Basic Coverage	847786240	1932205838	000020151045045 3W30X	Family Member	4/10/2015	$ 26.77	$ 26.77	0%	$0.00	
21185	TX1	618139	510529	4/11/2015	4/17/2015	4/11/2015	4/17/2015	TX433	1	1	21185	11	HIDALGO COUNTY	Blue Shield	Basic Coverage	847786240	1932205838	000020151075 0U40880X	Family Member	4/9/2015	$ 3.95	$ 3.95	0%	$0.00	
21185	TX1	618139	510529	4/11/2015	4/17/2015	4/11/2015	4/17/2015	TX433	1	1	21185	11	HIDALGO COUNTY	Blue Shield	Basic Coverage	847786240	1932205838	000020151075 0U40880X	Family Member	4/9/2015	$ 18.34	$ 18.34	0%	$0.00	
21185	TX1	618139	510529	4/11/2015	4/17/2015	4/11/2015	4/17/2015	TX433	1	1	21185	11	HIDALGO COUNTY	Blue Shield	Basic Coverage	847786240	1932205838	000020151075 0U42760X	Family Member	4/10/2015	$ 18.34	$ 18.34	0%	$0.00	
21185	TX1	618139	510529	4/11/2015	4/17/2015	4/11/2015	4/17/2015	TX433	1	1	21185	11	HIDALGO COUNTY	Blue Shield	Basic Coverage	836704848	1336195429	000020151065 0B77980X	Family Member	3/21/2015	$ 72.85	$ 72.85	0%	$0.00	
21185	TX1	618139	510529	4/11/2015	4/17/2015	4/11/2015	4/17/2015	TX433	1	1	21185	11	HIDALGO COUNTY	Blue Shield	Basic Coverage	844043465	1639225345	000020151045 0X17860X	Family Member	3/19/2015	$ 90.00	$ 90.00	0%	$0.00	
21185	TX1	618139	510529	4/11/2015	4/17/2015	4/11/2015	4/17/2015	TX433	1	1	21185	11	HIDALGO COUNTY	Blue Shield	Basic Coverage	841411281	1346440047	000020151045 0A45830X	Single	4/10/2015	$ 39.71	$ 39.71	0%	$0.00	
21185	TX1	618139	510529	4/11/2015	4/17/2015	4/11/2015	4/17/2015	TX433	1	1	21185	11	HIDALGO COUNTY	Blue Shield	Basic Coverage	840075894	1073508545	000020151035043 Q70X	Single	4/6/2015	$ 8.76	$ 8.76	0%	$0.00	
21185	TX1	618139	510529	4/11/2015	4/17/2015	4/11/2015	4/17/2015	TX433	1	1	21185	11	HIDALGO COUNTY	Blue Shield	Basic Coverage	833615661	1386685717	000020151035019 K330X	Family Member	4/10/2015	$ 73.17	$ 73.17	0%	$0.00	
21185	TX1	618139	510529	4/11/2015	4/17/2015	4/11/2015	4/17/2015	TX433	1	1	21185	11	HIDALGO COUNTY	Blue Shield	Basic Coverage	833615661	1386685717	000020151035032 K810X	Family Member	4/10/2015	$ 3.19	$ 3.19	0%	$0.00	
21185	TX1	618139	510529	4/11/2015	4/17/2015	4/11/2015	4/17/2015	TX433	1	1	21185	11	HIDALGO COUNTY	Blue Shield	Basic Coverage	833615661	1386685717	000020151035043 K220X	Family Member	4/10/2015	$ 23.85	$ 23.85	0%	$0.00	
21185	TX1	618139	510529	4/11/2015	4/17/2015	4/11/2015	4/17/2015	TX433	1	1	21185	11	HIDALGO COUNTY	Blue Shield	Basic Coverage	833615661	1386685717	000020151035046 K330X	Family Member	4/10/2015	$ 21.58	$ 21.58	0%	$0.00	

Account	Corporate Entity	Invoice Profile	Invoice Number	InvcPerFrDt	InvcPerToDt	ClmPerFrDt	ClmPerToDt	BARS CustNbr	Settlement Nbr	Association Nbr	Group Nbr	Section Nbr	Group Name	Coverage	Claim Type	Member ID	Provider ID	Document Control	Tier	Service Date	Gross Amt	Net Amt	Fee Percent	Fee Amt	Case Nbr
21185	TX1	618139	510529	4/11/2015	4/17/2015	4/11/2015	4/17/2015	TX433	1	1	21185	11	HIDALGO COUNTY	Blue Shield	Basic Coverage	845692533	1790798932	00002015107507H2740X	Family Subscriber	4/14/2015	$ 7.83	$ 7.83	0%	$0.00	
21185	TX1	618139	510529	4/11/2015	4/17/2015	4/11/2015	4/17/2015	TX433	1	1	21185	11	HIDALGO COUNTY	Blue Shield	Basic Coverage	845692533	1790798932	00002015107507H2740X	Family Subscriber	4/14/2015	$ 48.37	$ 48.37	0%	$0.00	
21185	TX1	618139	510529	4/11/2015	4/17/2015	4/11/2015	4/17/2015	TX433	1	1	21185	11	HIDALGO COUNTY	Blue Shield	Basic Coverage	838626859	1518931377	00002015104506839T0X	Family Subscriber	4/1/2015	$ 39.71	$ 39.71	0%	$0.00	
21185	TX1	618139	510529	4/11/2015	4/17/2015	4/11/2015	4/17/2015	TX433	1	1	21185	11	HIDALGO COUNTY	Blue Shield	Basic Coverage	840160107	1417163098	0000201509003121130C	Family Member	2/11/2015	$ 21.36	$ 21.36	0%	$0.00	
21185	TX1	618139	510529	4/11/2015	4/17/2015	4/11/2015	4/17/2015	TX433	1	1	21185	11	HIDALGO COUNTY	Blue Shield	Basic Coverage	840160107	1417163098	0000201509003121150C	Family Member	2/10/2015	$ 21.36	$ 21.36	0%	$0.00	
21185	TX1	618139	510529	4/11/2015	4/17/2015	4/11/2015	4/17/2015	TX433	1	1	21185	11	HIDALGO COUNTY	Blue Shield	Reimbursement	848474994	1174836233	00002014058504W0400X	Family Subscriber	2/21/2014	$ (8.02)	$ (6.01)	25.00%	$2.01	9254464
21185	TX1	618139	510529	4/11/2015	4/17/2015	4/11/2015	4/17/2015	TX433	1	1	21185	11	HIDALGO COUNTY	Blue Shield	Reimbursement	848474994	1174836233	00002014058504W0660X	Family Subscriber	2/21/2014	$ (7.42)	$ (5.56)	25.00%	$1.86	9254464
21185	TX1	618139	510529	4/11/2015	4/17/2015	4/11/2015	4/17/2015	TX433	1	1	21185	11	HIDALGO COUNTY	Blue Shield	Reimbursement	848474994	1174836233	00002014058508X2910X	Family Subscriber	2/21/2014	$ (21.12)	$ (15.84)	25.00%	$5.28	9254464
21185	TX1	618139	510529	4/11/2015	4/17/2015	4/11/2015	4/17/2015	TX433	1	1	21185	11	HIDALGO COUNTY	Blue Shield	Reimbursement	848474994	1174836233	00002014058508X3000X	Family Subscriber	2/21/2014	$ (15.12)	$ (11.34)	25.00%	$3.78	9254464
21185	TX1	618139	510529	4/11/2015	4/17/2015	4/11/2015	4/17/2015	TX433	1	1	21185	11	HIDALGO COUNTY	Blue Shield	Reimbursement	848474994	1174836233	00002014058508X4590X	Family Subscriber	2/21/2014	$ (13.41)	$ (10.06)	25.00%	$3.35	9254464
21185	TX1	618139	510529	4/11/2015	4/17/2015	4/11/2015	4/17/2015	TX433	1	1	21185	11	HIDALGO COUNTY	Blue Shield	Reimbursement	848474994	1093822140	00002014283508 5086V030X	Family Subscriber	9/17/2014	$ (19.50)	$ (14.62)	25.00%	$4.88	9254464
21185	TX1	618139	510529	4/11/2015	4/17/2015	4/11/2015	4/17/2015	TX433	1	1	21185	11	HIDALGO COUNTY	Blue Shield	Reimbursement	848474994	1841354628	00002014294502 13K60X	Family Subscriber	9/17/2014	$ (1.36)	$ (1.02)	25.00%	$0.34	9254464
21185	TX1	618139	510529	4/11/2015	4/17/2015	4/11/2015	4/17/2015	TX433	1	1	21185	11	HIDALGO COUNTY	Drug	Basic Coverage	842280889	1114932191	150985096918015	Single	4/8/2015	$ 34.99	$ 34.99	0%	$0.00	
21185	TX1	618139	510529	4/11/2015	4/17/2015	4/11/2015	4/17/2015	TX433	1	1	21185	11	HIDALGO COUNTY	Drug	Basic Coverage	842280889	1114932191	150993425883030	Single	4/9/2015	$ 4.75	$ 4.75	0%	$0.00	
21185	TX1	618139	510529	4/11/2015	4/17/2015	4/11/2015	4/17/2015	TX433	1	1	21185	11	HIDALGO COUNTY	Drug	Basic Coverage	842280889	1114932191	150996106176028	Single	4/9/2015	$ 89.61	$ 89.61	0%	$0.00	
21185	TX1	618139	510529	4/11/2015	4/17/2015	4/11/2015	4/17/2015	TX433	1	1	21185	11	HIDALGO COUNTY	Drug	Basic Coverage	845799946	1114932191	150965617073001	Single	4/6/2015	$ 11.82	$ 11.82	0%	$0.00	
21185	TX1	618139	510529	4/11/2015	4/17/2015	4/11/2015	4/17/2015	TX433	1	1	21185	11	HIDALGO COUNTY	Drug	Basic Coverage	845799946	1114932191	150967161674003	Single	4/6/2015	$ 55.54	$ 55.54	0%	$0.00	
21185	TX1	618139	510529	4/11/2015	4/17/2015	4/11/2015	4/17/2015	TX433	1	1	21185	11	HIDALGO COUNTY	Drug	Basic Coverage	839265205	1750308987	150966581188022	Family Member	4/6/2015	$ 9.47	$ 9.47	0%	$0.00	
21185	TX1	618139	510529	4/11/2015	4/17/2015	4/11/2015	4/17/2015	TX433	1	1	21185	11	HIDALGO COUNTY	Drug	Basic Coverage	839265205	1750308987	150976215279016	Family Member	4/7/2015	$ 160.16	$ 160.16	0%	$0.00	
21185	TX1	618139	510529	4/11/2015	4/17/2015	4/11/2015	4/17/2015	TX433	1	1	21185	11	HIDALGO COUNTY	Drug	Basic Coverage	820914752	1528157419	150953761374002	Single	4/5/2015	$ 11.06	$ 11.06	0%	$0.00	
21185	TX1	618139	510529	4/11/2015	4/17/2015	4/11/2015	4/17/2015	TX433	1	1	21185	11	HIDALGO COUNTY	Drug	Basic Coverage	837897084	1225140130	150983175779029	Single	4/8/2015	$ 274.94	$ 274.94	0%	$0.00	
21185	TX1	618139	510529	4/11/2015	4/17/2015	4/11/2015	4/17/2015	TX433	1	1	21185	11	HIDALGO COUNTY	Drug	Basic Coverage	837897084	1225140130	151002880153016	Single	4/10/2015	$ 29.24	$ 29.24	0%	$0.00	
21185	TX1	618139	510529	4/11/2015	4/17/2015	4/11/2015	4/17/2015	TX433	1	1	21185	11	HIDALGO COUNTY	Drug	Basic Coverage	843352495	1003030636	150973897068001	Family Member	4/7/2015	$ 0.75	$ 0.75	0%	$0.00	
21185	TX1	618139	510529	4/11/2015	4/17/2015	4/11/2015	4/17/2015	TX433	1	1	21185	11	HIDALGO COUNTY	Drug	Basic Coverage	843371205	1538174545	150936022126010	Single	4/3/2015	$ 471.78	$ 471.78	0%	$0.00	
21185	TX1	618139	510529	4/11/2015	4/17/2015	4/11/2015	4/17/2015	TX433	1	1	21185	11	HIDALGO COUNTY	Drug	Basic Coverage	843371205	1023025038	150961238528025	Single	4/6/2015	$ 1,443.81	$ 1,443.81	0%	$0.00	
21185	TX1	618139	510529	4/11/2015	4/17/2015	4/11/2015	4/17/2015	TX433	1	1	21185	11	HIDALGO COUNTY	Drug	Basic Coverage	843708816	1184667446	150975123236013	Single	4/7/2015	$ 303.38	$ 303.38	0%	$0.00	
21185	TX1	618139	510529	4/11/2015	4/17/2015	4/11/2015	4/17/2015	TX433	1	1	21185	11	HIDALGO COUNTY	Drug	Basic Coverage	843708816	1184667446	150975124148010	Single	4/7/2015	$ 10.65	$ 10.65	0%	$0.00	
21185	TX1	618139	510529	4/11/2015	4/17/2015	4/11/2015	4/17/2015	TX433	1	1	21185	11	HIDALGO COUNTY	Drug	Basic Coverage	840067388	1114932191	151002443446012	Family Member	4/10/2015	$ 9.07	$ 9.07	0%	$0.00	
21185	TX1	618139	510529	4/11/2015	4/17/2015	4/11/2015	4/17/2015	TX433	1	1	21185	11	HIDALGO COUNTY	Drug	Basic Coverage	840067388	1114932191	151002889517022	Family Member	4/10/2015	$ 61.66	$ 61.66	0%	$0.00	
21185	TX1	618139	510529	4/11/2015	4/17/2015	4/11/2015	4/17/2015	TX433	1	1	21185	11	HIDALGO COUNTY	Drug	Basic Coverage	840067388	1114932191	151002443672023	Family Member	4/10/2015	$ 8.91	$ 8.91	0%	$0.00	
21185	TX1	618139	510529	4/11/2015	4/17/2015	4/11/2015	4/17/2015	TX433	1	1	21185	11	HIDALGO COUNTY	Drug	Basic Coverage	844217831	1851400279	150987299365008	Single	4/8/2015	$ 6.10	$ 6.10	0%	$0.00	
21185	TX1	618139	510529	4/11/2015	4/17/2015	4/11/2015	4/17/2015	TX433	1	1	21185	11	HIDALGO COUNTY	Drug	Basic Coverage	844217831	1851400279	150987319463023	Single	4/8/2015	$ 518.08	$ 518.08	0%	$0.00	
21185	TX1	618139	510529	4/11/2015	4/17/2015	4/11/2015	4/17/2015	TX433	1	1	21185	11	HIDALGO COUNTY	Drug	Basic Coverage	848384448	1386850568	150921470820027	Single	4/2/2015	$ (172.89)	$ (172.89)	0%	$0.00	
21185	TX1	618139	510529	4/11/2015	4/17/2015	4/11/2015	4/17/2015	TX433	1	1	21185	11	HIDALGO COUNTY	Drug	Basic Coverage	848384448	1386850568	150966274290006	Single	4/6/2015	$ 172.89	$ 172.89	0%	$0.00	
21185	TX1	618139	510529	4/11/2015	4/17/2015	4/11/2015	4/17/2015	TX433	1	1	21185	11	HIDALGO COUNTY	Drug	Basic Coverage	838728898	1184733529	150926135416001	Single	4/2/2015	$ (16.48)	$ (16.48)	0%	$0.00	
21185	TX1	618139	510529	4/11/2015	4/17/2015	4/11/2015	4/17/2015	TX433	1	1	21185	11	HIDALGO COUNTY	Drug	Basic Coverage	838728898	1184733529	150926138306027	Single	4/2/2015	$ (189.65)	$ (189.65)	0%	$0.00	
21185	TX1	618139	510529	4/11/2015	4/17/2015	4/11/2015	4/17/2015	TX433	1	1	21185	11	HIDALGO COUNTY	Drug	Basic Coverage	838728898	1184733529	151003545352002	Single	4/10/2015	$ 12.79	$ 12.79	0%	$0.00	
21185	TX1	618139	510529	4/11/2015	4/17/2015	4/11/2015	4/17/2015	TX433	1	1	21185	11	HIDALGO COUNTY	Drug	Basic Coverage	838728898	1184733529	151003755766010	Single	4/10/2015	$ 4.79	$ 4.79	0%	$0.00	
21185	TX1	618139	510529	4/11/2015	4/17/2015	4/11/2015	4/17/2015	TX433	1	1	21185	11	HIDALGO COUNTY	Drug	Basic Coverage	840191678	1528387693	150874807343030	Single	3/28/2015	$ (221.92)	$ (221.92)	0%	$0.00	
21185	TX1	618139	510529	4/11/2015	4/17/2015	4/11/2015	4/17/2015	TX433	1	1	21185	11	HIDALGO COUNTY	Drug	Basic Coverage	840191678	1528387693	150976798889019	Single	4/7/2015	$ 221.92	$ 221.92	0%	$0.00	
21185	TX1	618139	510529	4/11/2015	4/17/2015	4/11/2015	4/17/2015	TX433	1	1	21185	11	HIDALGO COUNTY	Drug	Basic Coverage	842646069	1851400279	151007471679002	Family Member	4/10/2015	$ 135.57	$ 135.57	0%	$0.00	
21185	TX1	618139	510529	4/11/2015	4/17/2015	4/11/2015	4/17/2015	TX433	1	1	21185	11	HIDALGO COUNTY	Drug	Basic Coverage	842646069	1851400279	151007474151017	Family Member	4/10/2015	$ 71.17	$ 71.17	0%	$0.00	
21185	TX1	618139	510529	4/11/2015	4/17/2015	4/11/2015	4/17/2015	TX433	1	1	21185	11	HIDALGO COUNTY	Drug	Basic Coverage	838427139	1255440681	150963426103019	Single	4/6/2015	$ 189.65	$ 189.65	0%	$0.00	
21185	TX1	618139	510529	4/11/2015	4/17/2015	4/11/2015	4/17/2015	TX433	1	1	21185	11	HIDALGO COUNTY	Drug	Basic Coverage	838427139	1255440681	150986737352001	Single	4/8/2015	$ 630.96	$ 630.96	0%	$0.00	
21185	TX1	618139	510529	4/11/2015	4/17/2015	4/11/2015	4/17/2015	TX433	1	1	21185	11	HIDALGO COUNTY	Drug	Basic Coverage	838427139	1255440681	150994700076004	Single	4/9/2015	$ 156.34	$ 156.34	0%	$0.00	
21185	TX1	618139	510529	4/11/2015	4/17/2015	4/11/2015	4/17/2015	TX433	1	1	21185	11	HIDALGO COUNTY	Drug	Basic Coverage	838427139	1255440681	151003945591014	Single	4/10/2015	$ 53.84	$ 53.84	0%	$0.00	
21185	TX1	618139	510529	4/11/2015	4/17/2015	4/11/2015	4/17/2015	TX433	1	1	21185	11	HIDALGO COUNTY	Drug	Basic Coverage	836211517	1083620470	150953932072013	Family Member	4/5/2015	$ 313.38	$ 313.38	0%	$0.00	
21185	TX1	618139	510529	4/11/2015	4/17/2015	4/11/2015	4/17/2015	TX433	1	1	21185	11	HIDALGO COUNTY	Drug	Basic Coverage	836211517	1083620470	150953933889028	Family Member	4/5/2015	$ 331.72	$ 331.72	0%	$0.00	
21185	TX1	618139	510529	4/11/2015	4/17/2015	4/11/2015	4/17/2015	TX433	1	1	21185	11	HIDALGO COUNTY	Drug	Basic Coverage	840213840	1356356430	150976793511007	Family Member	4/7/2015	$ 11.34	$ 11.34	0%	$0.00	
21185	TX1	618139	510529	4/11/2015	4/17/2015	4/11/2015	4/17/2015	TX433	1	1	21185	11	HIDALGO COUNTY	Drug	Basic Coverage	840213840	1356356430	150976841578009	Family Member	4/7/2015	$ 182.13	$ 182.13	0%	$0.00	
21185	TX1	618139	510529	4/11/2015	4/17/2015	4/11/2015	4/17/2015	TX433	1	1	21185	11	HIDALGO COUNTY	Drug	Basic Coverage	841466603	1821106717	151004297364028	Single	4/10/2015	$ 91.35	$ 91.35	0%	$0.00	
21185	TX1	618139	510529	4/11/2015	4/17/2015	4/11/2015	4/17/2015	TX433	1	1	21185	11	HIDALGO COUNTY	Drug	Basic Coverage	820193246	1750308987	151007317959012	Single	4/10/2015	$ 79.33	$ 79.33	0%	$0.00	
21185	TX1	618139	510529	4/11/2015	4/17/2015	4/11/2015	4/17/2015	TX433	1	1	21185	11	HIDALGO COUNTY	Drug	Basic Coverage	841569628	1508975921	150965952293030	Family Member	4/6/2015	$ 134.20	$ 134.20	0%	$0.00	
21185	TX1	618139	510529	4/11/2015	4/17/2015	4/11/2015	4/17/2015	TX433	1	1	21185	11	HIDALGO COUNTY	Drug	Basic Coverage	849261060	1306851464	150994577170004	Single	4/9/2015	$ 1.65	$ 1.65	0%	$0.00	
21185	TX1	618139	510529	4/11/2015	4/17/2015	4/11/2015	4/17/2015	TX433	1	1	21185	11	HIDALGO COUNTY	Drug	Basic Coverage	843605213	1255423612	150755658976024	Single	3/16/2015	$ (10.34)	$ (10.34)	0%	$0.00	
21185	TX1	618139	510529	4/11/2015	4/17/2015	4/11/2015	4/17/2015	TX433	1	1	21185	11	HIDALGO COUNTY	Drug	Basic Coverage	836241746	1194747857	150994377159021	Family Member	4/9/2015	$ 172.11	$ 172.11	0%	$0.00	
21185	TX1	618139	510529	4/11/2015	4/17/2015	4/11/2015	4/17/2015	TX433	1	1	21185	11	HIDALGO COUNTY	Drug	Basic Coverage	836241746	1194747857	150994379490008	Family Member	4/9/2015	$ 5.09	$ 5.09	0%	$0.00	
21185	TX1	618139	510529	4/11/2015	4/17/2015	4/11/2015	4/17/2015	TX433	1	1	21185	11	HIDALGO COUNTY	Drug	Basic Coverage	837681564	1871602201	150966962081024	Single	4/6/2015	$ 0.95	$ 0.95	0%	$0.00	
21185	TX1	618139	510529	4/11/2015	4/17/2015	4/11/2015	4/17/2015	TX433	1	1	21185	11	HIDALGO COUNTY	Drug	Basic Coverage	903598779	1174607774	150846945395024	Family Member	3/25/2015	$ (83.33)	$ (83.33)	0%	$0.00	
21185	TX1	618139	510529	4/11/2015	4/17/2015	4/11/2015	4/17/2015	TX433	1	1	21185	11	HIDALGO COUNTY	Drug	Basic Coverage	840111329	1356356430	150923830183010	Single	4/2/2015	$ (15.99)	$ (15.99)	0%	$0.00	
21185	TX1	618139	510529	4/11/2015	4/17/2015	4/11/2015	4/17/2015	TX433	1	1	21185	11	HIDALGO COUNTY	Drug	Basic Coverage	840111329	1356356430	150934843089005	Single	4/3/2015	$ (1,012.34)	$ (1,012.34)	0%	$0.00	
21185	TX1	618139	510529	4/11/2015	4/17/2015	4/11/2015	4/17/2015	TX433	1	1	21185	11	HIDALGO COUNTY	Drug	Basic Coverage	840111329	1356356430	150965738694008	Single	4/6/2015	$ 1,012.34	$ 1,012.34	0%	$0.00	
21185	TX1	618139	510529	4/11/2015	4/17/2015	4/11/2015	4/17/2015	TX433	1	1	21185	11	HIDALGO COUNTY	Drug	Basic Coverage	903598779	1962643437	150966958506013	Family Member	4/6/2015	$ 12.19	$ 12.19	0%	$0.00	
21185	TX1	618139	510529	4/11/2015	4/17/2015	4/11/2015	4/17/2015	TX433	1	1	21185	11	HIDALGO COUNTY	Drug	Basic Coverage	841692795	1750402756	150995476514018	Single	4/9/2015	$ 6.59	$ 6.59	0%	$0.00	
21185	TX1	618139	510529	4/11/2015	4/17/2015	4/11/2015	4/17/2015	TX433	1	1	21185	11	HIDALGO COUNTY	Drug	Basic Coverage	841692795	1750402756	150995649846011	Single	4/9/2015	$ 0.60	$ 0.60	0%	$0.00	
21185	TX1	618139	510529	4/11/2015	4/17/2015	4/11/2015	4/17/2015	TX433	1	1	21185	11	HIDALGO COUNTY	Drug	Basic Coverage	845634750	1225147655	150995498524018	Single	4/9/2015	$ 144.82	$ 144.82	0%	$0.00	
21185	TX1	618139	510529	4/11/2015	4/17/2015	4/11/2015	4/17/2015	TX433	1	1	21185	11	HIDALGO COUNTY	Drug	Basic Coverage	845634750	1225147655	150995590358008	Single	4/9/2015	$ 5.65	$ 5.65	0%	$0.00	
21185	TX1	618139	510529	4/11/2015	4/17/2015	4/11/2015	4/17/2015	TX433	1	1	21185	11	HIDALGO COUNTY	Drug	Basic Coverage	845079815	1376558395	150994236448019	Family Member	4/9/2015	$ 8.34	$ 8.34	0%	$0.00	
21185	TX1	618139	510529	4/11/2015	4/17/2015	4/11/2015	4/17/2015	TX433	1	1	21185	11	HIDALGO COUNTY	Drug	Basic Coverage	838714261	1396750659	150975370409020	Family Member	4/7/2015	$ 93.77	$ 93.77	0%	$0.00	
21185	TX1	618139	510529	4/11/2015	4/17/2015	4/11/2015	4/17/2015	TX433	1	1	21185	11	HIDALGO COUNTY	Drug	Basic Coverage	820338204	1750402756	150954078939016	Family Member	4/5/2015	$ 6.44	$ 6.44	0%	$0.00	
21185	TX1	618139	510529	4/11/2015	4/17/2015	4/11/2015	4/17/2015	TX433	1	1	21185	11	HIDALGO COUNTY	Drug	Basic Coverage	842276636	1871602201	150964714323026	Single	4/6/2015	$ 34.37	$ 34.37	0%	$0.00	

Account	Corporate Entity	Invoice Profile	Invoice Number	InvcPerFrDt	InvcPerToDt	ClmPerFrDt	ClmPerToDt	BARS CustNbr	Settlement Nbr	Association Nbr	Group Nbr	Section Nbr	Group Name	Coverage	Claim Type	Member ID	Provider ID	Document Control	Tier	Service Date	Gross Amt	Net Amt	Fee Percent	Fee Amt	Case Nbr
21185	TX1	618139	510529	4/11/2015	4/17/2015	4/11/2015	4/17/2015	TX433	1	1	21185	11	HIDALGO COUNTY	Drug	Basic Coverage	838709679	1841505161	150995184856020	Family Member	4/9/2015	$ 106.52	$ 106.52	0%	$0.00	
21185	TX1	618139	510529	4/11/2015	4/17/2015	4/11/2015	4/17/2015	TX433	1	1	21185	11	HIDALGO COUNTY	Drug	Basic Coverage	841973228	1578792073	150944643345024	Single	4/4/2015	$ 2.39	$ 2.39	0%	$0.00	
21185	TX1	618139	510529	4/11/2015	4/17/2015	4/11/2015	4/17/2015	TX433	1	1	21185	11	HIDALGO COUNTY	Drug	Basic Coverage	841973228	1578792073	150944651500026	Single	4/4/2015	$ 11.06	$ 11.06	0%	$0.00	
21185	TX1	618139	510529	4/11/2015	4/17/2015	4/11/2015	4/17/2015	TX433	1	1	21185	11	HIDALGO COUNTY	Drug	Basic Coverage	838195834	1225140130	151003020992009	Single	4/10/2015	$ 60.62	$ 60.62	0%	$0.00	
21185	TX1	618139	510529	4/11/2015	4/17/2015	4/11/2015	4/17/2015	TX433	1	1	21185	11	HIDALGO COUNTY	Drug	Basic Coverage	841670671	1114932191	150853331099003	Single	3/26/2015	$ (5.34)	$ (5.34)	0%	$0.00	
21185	TX1	618139	510529	4/11/2015	4/17/2015	4/11/2015	4/17/2015	TX433	1	1	21185	11	HIDALGO COUNTY	Drug	Basic Coverage	841670671	1114932191	150895671246025	Single	3/30/2015	$ (153.76)	$ (153.76)	0%	$0.00	
21185	TX1	618139	510529	4/11/2015	4/17/2015	4/11/2015	4/17/2015	TX433	1	1	21185	11	HIDALGO COUNTY	Drug	Basic Coverage	841670671	1114932191	150954118666019	Single	4/5/2015	$ 153.76	$ 153.76	0%	$0.00	
21185	TX1	618139	510529	4/11/2015	4/17/2015	4/11/2015	4/17/2015	TX433	1	1	21185	11	HIDALGO COUNTY	Drug	Basic Coverage	841670671	1114932191	150954139851029	Single	4/5/2015	$ 5.34	$ 5.34	0%	$0.00	
21185	TX1	618139	510529	4/11/2015	4/17/2015	4/11/2015	4/17/2015	TX433	1	1	21185	11	HIDALGO COUNTY	Drug	Basic Coverage	840699421	1841505161	150966556757030	Family Member	4/6/2015	$ 11.34	$ 11.34	0%	$0.00	
21185	TX1	618139	510529	4/11/2015	4/17/2015	4/11/2015	4/17/2015	TX433	1	1	21185	11	HIDALGO COUNTY	Drug	Basic Coverage	836704221	1184667446	150943128033002	Single	4/4/2015	$ 0.33	$ 0.33	0%	$0.00	
21185	TX1	618139	510529	4/11/2015	4/17/2015	4/11/2015	4/17/2015	TX433	1	1	21185	11	HIDALGO COUNTY	Drug	Basic Coverage	836704221	1184667446	150975367756021	Single	4/7/2015	$ 171.14	$ 171.14	0%	$0.00	
21185	TX1	618139	510529	4/11/2015	4/17/2015	4/11/2015	4/17/2015	TX433	1	1	21185	11	HIDALGO COUNTY	Drug	Basic Coverage	836704221	1184667446	150994569701029	Single	4/9/2015	$ 12.34	$ 12.34	0%	$0.00	
21185	TX1	618139	510529	4/11/2015	4/17/2015	4/11/2015	4/17/2015	TX433	1	1	21185	11	HIDALGO COUNTY	Drug	Basic Coverage	843245567	1053551598	151006399519023	Single	4/10/2015	$ 191.05	$ 191.05	0%	$0.00	
21185	TX1	618139	510529	4/11/2015	4/17/2015	4/11/2015	4/17/2015	TX433	1	1	21185	11	HIDALGO COUNTY	Drug	Basic Coverage	840882545	1225147648	150894629876027	Single	3/30/2015	$ (18.92)	$ (18.92)	0%	$0.00	
21185	TX1	618139	510529	4/11/2015	4/17/2015	4/11/2015	4/17/2015	TX433	1	1	21185	11	HIDALGO COUNTY	Drug	Basic Coverage	841123652	1356356430	150976196913004	Single	4/7/2015	$ 1.69	$ 1.69	0%	$0.00	
21185	TX1	618139	510529	4/11/2015	4/17/2015	4/11/2015	4/17/2015	TX433	1	1	21185	11	HIDALGO COUNTY	Drug	Basic Coverage	839083533	1720218035	150977387177018	Family Member	4/7/2015	$ 203.06	$ 203.06	0%	$0.00	
21185	TX1	618139	510529	4/11/2015	4/17/2015	4/11/2015	4/17/2015	TX433	1	1	21185	11	HIDALGO COUNTY	Drug	Basic Coverage	841581728	1306851464	150986535363013	Family Member	4/8/2015	$ 2.71	$ 2.71	0%	$0.00	
21185	TX1	618139	510529	4/11/2015	4/17/2015	4/11/2015	4/17/2015	TX433	1	1	21185	11	HIDALGO COUNTY	Drug	Basic Coverage	842034587	1881857407	150976465295028	Single	4/7/2015	$ 318.47	$ 318.47	0%	$0.00	
21185	TX1	618139	510529	4/11/2015	4/17/2015	4/11/2015	4/17/2015	TX433	1	1	21185	11	HIDALGO COUNTY	Drug	Basic Coverage	849342953	1306851464	150833888783022	Single	3/24/2015	$ (185.97)	$ (185.97)	0%	$0.00	
21185	TX1	618139	510529	4/11/2015	4/17/2015	4/11/2015	4/17/2015	TX433	1	1	21185	11	HIDALGO COUNTY	Drug	Basic Coverage	837433731	1518972959	150944571143026	Single	4/4/2015	$ 190.41	$ 190.41	0%	$0.00	
21185	TX1	618139	510529	4/11/2015	4/17/2015	4/11/2015	4/17/2015	TX433	1	1	21185	11	HIDALGO COUNTY	Drug	Basic Coverage	840957983	1619053964	150953820710008	Single	4/5/2015	$ 10.81	$ 10.81	0%	$0.00	
21185	TX1	618139	510529	4/11/2015	4/17/2015	4/11/2015	4/17/2015	TX433	1	1	21185	11	HIDALGO COUNTY	Drug	Basic Coverage	840710163	1952410946	150983026520016	Single	4/8/2015	$ 586.95	$ 586.95	0%	$0.00	
21185	TX1	618139	510529	4/11/2015	4/17/2015	4/11/2015	4/17/2015	TX433	1	1	21185	11	HIDALGO COUNTY	Drug	Basic Coverage	820790753	1619053964	150976337598026	Single	4/7/2015	$ 12.69	$ 12.69	0%	$0.00	
21185	TX1	618139	510529	4/11/2015	4/17/2015	4/11/2015	4/17/2015	TX433	1	1	21185	11	HIDALGO COUNTY	Drug	Basic Coverage	820790753	1619053964	150997300429001	Single	4/9/2015	$ 591.18	$ 591.18	0%	$0.00	
21185	TX1	618139	510529	4/11/2015	4/17/2015	4/11/2015	4/17/2015	TX433	1	1	21185	11	HIDALGO COUNTY	Drug	Basic Coverage	833734597	1952410946	150994464889029	Single	4/9/2015	$ 4.84	$ 4.84	0%	$0.00	
21185	TX1	618139	510529	4/11/2015	4/17/2015	4/11/2015	4/17/2015	TX433	1	1	21185	11	HIDALGO COUNTY	Drug	Basic Coverage	833734597	1952410946	150994499955026	Single	4/9/2015	$ 414.30	$ 414.30	0%	$0.00	
21185	TX1	618139	510529	4/11/2015	4/17/2015	4/11/2015	4/17/2015	TX433	1	1	21185	11	HIDALGO COUNTY	Drug	Basic Coverage	837092747	1851400279	150974279988012	Single	4/7/2015	$ 24.85	$ 24.85	0%	$0.00	
21185	TX1	618139	510529	4/11/2015	4/17/2015	4/11/2015	4/17/2015	TX433	1	1	21185	11	HIDALGO COUNTY	Drug	Basic Coverage	844122880	1194747857	150846454531017	Family Member	3/25/2015	$ (1.63)	$ (1.63)	0%	$0.00	
21185	TX1	618139	510529	4/11/2015	4/17/2015	4/11/2015	4/17/2015	TX433	1	1	21185	11	HIDALGO COUNTY	Drug	Basic Coverage	837947086	1427160357	150995787463023	Single	4/9/2015	$ 370.82	$ 370.82	0%	$0.00	
21185	TX1	618139	510529	4/11/2015	4/17/2015	4/11/2015	4/17/2015	TX433	1	1	21185	11	HIDALGO COUNTY	Drug	Basic Coverage	842182069	1497817837	150975908634012	Single	4/7/2015	$ 2.25	$ 2.25	0%	$0.00	
21185	TX1	618139	510529	4/11/2015	4/17/2015	4/11/2015	4/17/2015	TX433	1	1	21185	11	HIDALGO COUNTY	Drug	Basic Coverage	842182069	1497817837	150976140502021	Single	4/7/2015	$ 381.59	$ 381.59	0%	$0.00	
21185	TX1	618139	510529	4/11/2015	4/17/2015	4/11/2015	4/17/2015	TX433	1	1	21185	11	HIDALGO COUNTY	Drug	Basic Coverage	842182069	1497817837	150976141083016	Single	4/7/2015	$ 15.81	$ 15.81	0%	$0.00	
21185	TX1	618139	510529	4/11/2015	4/17/2015	4/11/2015	4/17/2015	TX433	1	1	21185	11	HIDALGO COUNTY	Drug	Basic Coverage	842182069	1497817837	150976141662028	Single	4/7/2015	$ 7.24	$ 7.24	0%	$0.00	
21185	TX1	618139	510529	4/11/2015	4/17/2015	4/11/2015	4/17/2015	TX433	1	1	21185	11	HIDALGO COUNTY	Drug	Basic Coverage	842182069	1497817837	150976142010027	Single	4/7/2015	$ 190.98	$ 190.98	0%	$0.00	
21185	TX1	618139	510529	4/11/2015	4/17/2015	4/11/2015	4/17/2015	TX433	1	1	21185	11	HIDALGO COUNTY	Drug	Basic Coverage	842182069	1497817837	150976142590003	Single	4/7/2015	$ 2.22	$ 2.22	0%	$0.00	
21185	TX1	618139	510529	4/11/2015	4/17/2015	4/11/2015	4/17/2015	TX433	1	1	21185	11	HIDALGO COUNTY	Drug	Basic Coverage	842958917	1003030636	151004351837001	Single	4/10/2015	$ 681.08	$ 681.08	0%	$0.00	
21185	TX1	618139	510529	4/11/2015	4/17/2015	4/11/2015	4/17/2015	TX433	1	1	21185	11	HIDALGO COUNTY	Drug	Basic Coverage	843016930	1619053964	150996016216007	Single	4/9/2015	$ 6.49	$ 6.49	0%	$0.00	
21185	TX1	618139	510529	4/11/2015	4/17/2015	4/11/2015	4/17/2015	TX433	1	1	21185	11	HIDALGO COUNTY	Drug	Basic Coverage	839130051	1720218035	150986238142026	Single	4/8/2015	$ 57.54	$ 57.54	0%	$0.00	
21185	TX1	618139	510529	4/11/2015	4/17/2015	4/11/2015	4/17/2015	TX433	1	1	21185	11	HIDALGO COUNTY	Drug	Basic Coverage	844122880	1194747857	150946099601007	Single	4/4/2015	$ 27.73	$ 27.73	0%	$0.00	
21185	TX1	618139	510529	4/11/2015	4/17/2015	4/11/2015	4/17/2015	TX433	1	1	21185	11	HIDALGO COUNTY	Drug	Basic Coverage	838898702	1306928361	150963777264029	Family Member	4/6/2015	$ 98.29	$ 98.29	0%	$0.00	
21185	TX1	618139	510529	4/11/2015	4/17/2015	4/11/2015	4/17/2015	TX433	1	1	21185	11	HIDALGO COUNTY	Drug	Basic Coverage	838898702	1306928361	150963798771001	Family Member	4/6/2015	$ 39.25	$ 39.25	0%	$0.00	
21185	TX1	618139	510529	4/11/2015	4/17/2015	4/11/2015	4/17/2015	TX433	1	1	21185	11	HIDALGO COUNTY	Drug	Basic Coverage	838898702	1306928361	150963800822005	Family Member	4/6/2015	$ 380.88	$ 380.88	0%	$0.00	
21185	TX1	618139	510529	4/11/2015	4/17/2015	4/11/2015	4/17/2015	TX433	1	1	21185	11	HIDALGO COUNTY	Drug	Basic Coverage	838898702	1477635423	150972987346009	Family Member	4/7/2015	$ 286.76	$ 286.76	0%	$0.00	
21185	TX1	618139	510529	4/11/2015	4/17/2015	4/11/2015	4/17/2015	TX433	1	1	21185	11	HIDALGO COUNTY	Drug	Basic Coverage	835296681	1740389139	150944562553017	Single	4/4/2015	$ 7.31	$ 7.31	0%	$0.00	
21185	TX1	618139	510529	4/11/2015	4/17/2015	4/11/2015	4/17/2015	TX433	1	1	21185	11	HIDALGO COUNTY	Drug	Basic Coverage	835296681	1740389139	150964872399030	Single	4/6/2015	$ 6.20	$ 6.20	0%	$0.00	
21185	TX1	618139	510529	4/11/2015	4/17/2015	4/11/2015	4/17/2015	TX433	1	1	21185	11	HIDALGO COUNTY	Drug	Basic Coverage	832208594	1669579165	150944259430002	Single	4/4/2015	$ 19.83	$ 19.83	0%	$0.00	
21185	TX1	618139	510529	4/11/2015	4/17/2015	4/11/2015	4/17/2015	TX433	1	1	21185	11	HIDALGO COUNTY	Drug	Basic Coverage	832208594	1669579165	150944265768021	Single	4/4/2015	$ 201.77	$ 201.77	0%	$0.00	
21185	TX1	618139	510529	4/11/2015	4/17/2015	4/11/2015	4/17/2015	TX433	1	1	21185	11	HIDALGO COUNTY	Drug	Basic Coverage	832208594	1356356430	150977534596029	Single	4/7/2015	$ 3.76	$ 3.76	0%	$0.00	
21185	TX1	618139	510529	4/11/2015	4/17/2015	4/11/2015	4/17/2015	TX433	1	1	21185	11	HIDALGO COUNTY	Drug	Basic Coverage	841190837	1003030636	150973919088028	Single	4/7/2015	$ 328.64	$ 328.64	0%	$0.00	
21185	TX1	618139	510529	4/11/2015	4/17/2015	4/11/2015	4/17/2015	TX433	1	1	21185	11	HIDALGO COUNTY	Drug	Basic Coverage	841190837	1003030636	151003160256010	Single	4/10/2015	$ 310.45	$ 310.45	0%	$0.00	
21185	TX1	618139	510529	4/11/2015	4/17/2015	4/11/2015	4/17/2015	TX433	1	1	21185	11	HIDALGO COUNTY	Drug	Basic Coverage	841190837	1003030636	151003161046022	Single	4/10/2015	$ 33.60	$ 33.60	0%	$0.00	
21185	TX1	618139	510529	4/11/2015	4/17/2015	4/11/2015	4/17/2015	TX433	1	1	21185	11	HIDALGO COUNTY	Drug	Basic Coverage	840709384	1023025038	150985710118011	Single	4/8/2015	$ 10.90	$ 10.90	0%	$0.00	
21185	TX1	618139	510529	4/11/2015	4/17/2015	4/11/2015	4/17/2015	TX433	1	1	21185	11	HIDALGO COUNTY	Drug	Basic Coverage	839885459	1720218035	150926558147008	Single	4/2/2015	$ (94.26)	$ (94.26)	0%	$0.00	
21185	TX1	618139	510529	4/11/2015	4/17/2015	4/11/2015	4/17/2015	TX433	1	1	21185	11	HIDALGO COUNTY	Drug	Basic Coverage	842077779	1356450324	150976850901011	Family Member	4/7/2015	$ 15.10	$ 15.10	0%	$0.00	
21185	TX1	618139	510529	4/11/2015	4/17/2015	4/11/2015	4/17/2015	TX433	1	1	21185	11	HIDALGO COUNTY	Drug	Basic Coverage	842077779	1356450324	150974003917015	Single	4/7/2015	$ 502.22	$ 502.22	0%	$0.00	
21185	TX1	618139	510529	4/11/2015	4/17/2015	4/11/2015	4/17/2015	TX433	1	1	21185	11	HIDALGO COUNTY	Drug	Basic Coverage	842077779	1356450324	150974034911009	Single	4/7/2015	$ 171.86	$ 171.86	0%	$0.00	
21185	TX1	618139	510529	4/11/2015	4/17/2015	4/11/2015	4/17/2015	TX433	1	1	21185	11	HIDALGO COUNTY	Drug	Basic Coverage	844069475	1871504423	150996199540018	Single	4/9/2015	$ 972.84	$ 972.84	0%	$0.00	
21185	TX1	618139	510529	4/11/2015	4/17/2015	4/11/2015	4/17/2015	TX433	1	1	21185	11	HIDALGO COUNTY	Drug	Basic Coverage	833314755	1720093800	151005374794024	Family Member	4/10/2015	$ 15.89	$ 15.89	0%	$0.00	
21185	TX1	618139	510529	4/11/2015	4/17/2015	4/11/2015	4/17/2015	TX433	1	1	21185	11	HIDALGO COUNTY	Drug	Basic Coverage	833668250	1720093800	151004178260026	Single	4/10/2015	$ 15.89	$ 15.89	0%	$0.00	
21185	TX1	618139	510529	4/11/2015	4/17/2015	4/11/2015	4/17/2015	TX433	1	1	21185	11	HIDALGO COUNTY	Drug	Basic Coverage	833668250	1720093800	151004187740026	Single	4/10/2015	$ 204.61	$ 204.61	0%	$0.00	
21185	TX1	618139	510529	4/11/2015	4/17/2015	4/11/2015	4/17/2015	TX433	1	1	21185	11	HIDALGO COUNTY	Drug	Basic Coverage	833124295	1225140130	150945552707014	Single	4/4/2015	$ 940.15	$ 940.15	0%	$0.00	
21185	TX1	618139	510529	4/11/2015	4/17/2015	4/11/2015	4/17/2015	TX433	1	1	21185	11	HIDALGO COUNTY	Drug	Basic Coverage	841451664	1306851464	150943804830028	Single	4/4/2015	$ 592.17	$ 592.17	0%	$0.00	
21185	TX1	618139	510529	4/11/2015	4/17/2015	4/11/2015	4/17/2015	TX433	1	1	21185	11	HIDALGO COUNTY	Drug	Basic Coverage	843974866	1881857407	150995551251015	Family Member	4/9/2015	$ 202.47	$ 202.47	0%	$0.00	
21185	TX1	618139	510529	4/11/2015	4/17/2015	4/11/2015	4/17/2015	TX433	1	1	21185	11	HIDALGO COUNTY	Drug	Basic Coverage	830342315	1982783650	150966100251011	Family Member	4/6/2015	$ 11.14	$ 11.14	0%	$0.00	
21185	TX1	618139	510529	4/11/2015	4/17/2015	4/11/2015	4/17/2015	TX433	1	1	21185	11	HIDALGO COUNTY	Drug	Basic Coverage	838689276	1225140130	150917393664015	Single	4/1/2015	$ (0.57)	$ (0.57)	0%	$0.00	
21185	TX1	618139	510529	4/11/2015	4/17/2015	4/11/2015	4/17/2015	TX433	1	1	21185	11	HIDALGO COUNTY	Drug	Basic Coverage	838689276	1225140130	151007034951002	Single	4/10/2015	$ 0.57	$ 0.57	0%	$0.00	
21185	TX1	618139	510529	4/11/2015	4/17/2015	4/11/2015	4/17/2015	TX433	1	1	21185	11	HIDALGO COUNTY	Drug	Basic Coverage	841881110	1134238116	150976921969027	Single	4/7/2015	$ 2.17	$ 2.17	0%	$0.00	
21185	TX1	618139	510529	4/11/2015	4/17/2015	4/11/2015	4/17/2015	TX433	1	1	21185	11	HIDALGO COUNTY	Drug	Basic Coverage	839458475	1114932191	150961104451025	Single	4/6/2015	$ 1.90	$ 1.90	0%	$0.00	
21185	TX1	618139	510529	4/11/2015	4/17/2015	4/11/2015	4/17/2015	TX433	1	1	21185	11	HIDALGO COUNTY	Drug	Basic Coverage	839458475	1114932191	150961104666029	Single	4/6/2015	$ 4.27	$ 4.27	0%	$0.00	
21185	TX1	618139	510529	4/11/2015	4/17/2015	4/11/2015	4/17/2015	TX433	1	1	21185	11	HIDALGO COUNTY	Drug	Basic Coverage	843728443	1720178791	150965570161028	Single	4/6/2015	$ 0.03	$ 0.03	0%	$0.00	
21185	TX1	618139	510529	4/11/2015	4/17/2015	4/11/2015	4/17/2015	TX433	1	1	21185	11	HIDALGO COUNTY	Drug	Basic Coverage	843728443	1225140130	150984531626025	Single	4/8/2015	$ 208.83	$ 208.83	0%	$0.00	

Account	Corporate Entity	Invoice Profile	Invoice Number	InvcPerFrDt	InvcPerToDt	ClmPerFrDt	ClmPerToDt	BARS CustNbr	Settlement Nbr	Association Nbr	Group Nbr	Section Nbr	Group Name	Coverage	Claim Type	Member ID	Provider ID	Document Control	Tier	Service Date	Gross Amt	Net Amt	Fee Percent	Fee Amt	Case Nbr
21185	TX1	618139	510529	4/11/2015	4/17/2015	4/11/2015	4/17/2015	TX433	1	1	21185	11	HIDALGO COUNTY	Drug	Basic Coverage	841804905	1366725046	150994963218026	Single	4/9/2015	$ 350.50	$ 350.50	0%	$0.00	
21185	TX1	618139	510529	4/11/2015	4/17/2015	4/11/2015	4/17/2015	TX433	1	1	21185	11	HIDALGO COUNTY	Drug	Basic Coverage	849455311	1508975921	150963543813023	Single	4/6/2015	$ 8.59	$ 8.59	0%	$0.00	
21185	TX1	618139	510529	4/11/2015	4/17/2015	4/11/2015	4/17/2015	TX433	1	1	21185	11	HIDALGO COUNTY	Drug	Basic Coverage	820586658	1851400279	150965522350013	Single	4/6/2015	$ 7.30	$ 7.30	0%	$0.00	
21185	TX1	618139	510529	4/11/2015	4/17/2015	4/11/2015	4/17/2015	TX433	1	1	21185	11	HIDALGO COUNTY	Drug	Basic Coverage	839417410	1508975921	150853330844002	Single	3/26/2015	$ (14.05)	$ (14.05)	0%	$0.00	
21185	TX1	618139	510529	4/11/2015	4/17/2015	4/11/2015	4/17/2015	TX433	1	1	21185	11	HIDALGO COUNTY	Drug	Basic Coverage	839364271	1801877436	150962977846021	Single	4/6/2015	$ 181.48	$ 181.48	0%	$0.00	
21185	TX1	618139	510529	4/11/2015	4/17/2015	4/11/2015	4/17/2015	TX433	1	1	21185	11	HIDALGO COUNTY	Drug	Basic Coverage	844743067	1134238116	151003921648007	Single	4/10/2015	$ 29.14	$ 29.14	0%	$0.00	
21185	TX1	618139	510529	4/11/2015	4/17/2015	4/11/2015	4/17/2015	TX433	1	1	21185	11	HIDALGO COUNTY	Drug	Basic Coverage	834416712	1225140130	150967128921023	Single	4/6/2015	$ 0.79	$ 0.79	0%	$0.00	
21185	TX1	618139	510529	4/11/2015	4/17/2015	4/11/2015	4/17/2015	TX433	1	1	21185	11	HIDALGO COUNTY	Drug	Basic Coverage	841570477	1508975921	151008006859022	Single	4/10/2015	$ 3.18	$ 3.18	0%	$0.00	
21185	TX1	618139	510529	4/11/2015	4/17/2015	4/11/2015	4/17/2015	TX433	1	1	21185	11	HIDALGO COUNTY	Drug	Basic Coverage	834412994	1215006168	150985259369026	Family Member	4/8/2015	$ 94.02	$ 94.02	0%	$0.00	
21185	TX1	618139	510529	4/11/2015	4/17/2015	4/11/2015	4/17/2015	TX433	1	1	21185	11	HIDALGO COUNTY	Drug	Basic Coverage	834412994	1851400279	151003773719009	Family Member	4/10/2015	$ 2.00	$ 2.00	0%	$0.00	
21185	TX1	618139	510529	4/11/2015	4/17/2015	4/11/2015	4/17/2015	TX433	1	1	21185	11	HIDALGO COUNTY	Drug	Basic Coverage	838115846	1568559763	150983954786018	Family Member	4/8/2015	$ 5.66	$ 5.66	0%	$0.00	
21185	TX1	618139	510529	4/11/2015	4/17/2015	4/11/2015	4/17/2015	TX433	1	1	21185	11	HIDALGO COUNTY	Drug	Basic Coverage	838115846	1568559763	151002923470026	Single	4/10/2015	$ 706.16	$ 706.16	0%	$0.00	
21185	TX1	618139	510529	4/11/2015	4/17/2015	4/11/2015	4/17/2015	TX433	1	1	21185	11	HIDALGO COUNTY	Drug	Basic Coverage	843885585	1386850568	150955419174002	Single	4/5/2015	$ 418.03	$ 418.03	0%	$0.00	
21185	TX1	618139	510529	4/11/2015	4/17/2015	4/11/2015	4/17/2015	TX433	1	1	21185	11	HIDALGO COUNTY	Drug	Basic Coverage	836767573	1740399732	150964155142009	Single	4/6/2015	$ 9.32	$ 9.32	0%	$0.00	
21185	TX1	618139	510529	4/11/2015	4/17/2015	4/11/2015	4/17/2015	TX433	1	1	21185	11	HIDALGO COUNTY	Drug	Basic Coverage	844518988	1356356430	150924990603005	Single	4/2/2015	$ (11.26)	$ (11.26)	0%	$0.00	
21185	TX1	618139	510529	4/11/2015	4/17/2015	4/11/2015	4/17/2015	TX433	1	1	21185	11	HIDALGO COUNTY	Drug	Basic Coverage	844518988	1356356430	150924992463004	Single	4/2/2015	$ (592.17)	$ (592.17)	0%	$0.00	
21185	TX1	618139	510529	4/11/2015	4/17/2015	4/11/2015	4/17/2015	TX433	1	1	21185	11	HIDALGO COUNTY	Drug	Basic Coverage	844518988	1356356430	150934869695013	Single	4/3/2015	$ (526.05)	$ (526.05)	0%	$0.00	
21185	TX1	618139	510529	4/11/2015	4/17/2015	4/11/2015	4/17/2015	TX433	1	1	21185	11	HIDALGO COUNTY	Drug	Basic Coverage	829629892	1720093800	150984265528023	Family Member	4/8/2015	$ 47.16	$ 47.16	0%	$0.00	
21185	TX1	618139	510529	4/11/2015	4/17/2015	4/11/2015	4/17/2015	TX433	1	1	21185	11	HIDALGO COUNTY	Drug	Basic Coverage	829629892	1720093800	150994184794014	Family Member	4/9/2015	$ 16.41	$ 16.41	0%	$0.00	
21185	TX1	618139	510529	4/11/2015	4/17/2015	4/11/2015	4/17/2015	TX433	1	1	21185	11	HIDALGO COUNTY	Drug	Basic Coverage	844441148	1891809885	150985337197003	Family Member	4/8/2015	$ 12.72	$ 12.72	0%	$0.00	
21185	TX1	618139	510529	4/11/2015	4/17/2015	4/11/2015	4/17/2015	TX433	1	1	21185	11	HIDALGO COUNTY	Drug	Basic Coverage	844441148	1306851464	150994134709003	Family Member	4/9/2015	$ 114.72	$ 114.72	0%	$0.00	
21185	TX1	618139	510529	4/11/2015	4/17/2015	4/11/2015	4/17/2015	TX433	1	1	21185	11	HIDALGO COUNTY	Drug	Basic Coverage	840700461	1225317084	150973901029022	Family Member	4/7/2015	$ 9.99	$ 9.99	0%	$0.00	
21185	TX1	618139	510529	4/11/2015	4/17/2015	4/11/2015	4/17/2015	TX433	1	1	21185	11	HIDALGO COUNTY	Drug	Basic Coverage	836435062	1841505161	150943832291007	Single	4/4/2015	$ 60.37	$ 60.37	0%	$0.00	
21185	TX1	618139	510529	4/11/2015	4/17/2015	4/11/2015	4/17/2015	TX433	1	1	21185	11	HIDALGO COUNTY	Drug	Basic Coverage	836435062	1841505161	150994277442006	Single	4/9/2015	$ 7.06	$ 7.06	0%	$0.00	
21185	TX1	618139	510529	4/11/2015	4/17/2015	4/11/2015	4/17/2015	TX433	1	1	21185	11	HIDALGO COUNTY	Drug	Basic Coverage	838316361	1962643437	150965143005008	Single	4/6/2015	$ 22.65	$ 22.65	0%	$0.00	
21185	TX1	618139	510529	4/11/2015	4/17/2015	4/11/2015	4/17/2015	TX433	1	1	21185	11	HIDALGO COUNTY	Drug	Basic Coverage	837512471	1841505161	150867510107024	Single	3/27/2015	$ (128.85)	$ (128.85)	0%	$0.00	
21185	TX1	618139	510529	4/11/2015	4/17/2015	4/11/2015	4/17/2015	TX433	1	1	21185	11	HIDALGO COUNTY	Drug	Basic Coverage	837512471	1841505161	150943894425001	Single	4/4/2015	$ 7.19	$ 7.19	0%	$0.00	
21185	TX1	618139	510529	4/11/2015	4/17/2015	4/11/2015	4/17/2015	TX433	1	1	21185	11	HIDALGO COUNTY	Drug	Basic Coverage	834332109	1326031469	150986528094015	Single	4/8/2015	$ 1.29	$ 1.29	0%	$0.00	
21185	TX1	618139	510529	4/11/2015	4/17/2015	4/11/2015	4/17/2015	TX433	1	1	21185	11	HIDALGO COUNTY	Drug	Basic Coverage	834332109	1699979575	151005529998001	Single	4/10/2015	$ 32.51	$ 32.51	0%	$0.00	
21185	TX1	618139	510529	4/11/2015	4/17/2015	4/11/2015	4/17/2015	TX433	1	1	21185	11	HIDALGO COUNTY	Drug	Basic Coverage	837205702	1740389139	151004982693030	Family Member	4/10/2015	$ 11.22	$ 11.22	0%	$0.00	
21185	TX1	618139	510529	4/11/2015	4/17/2015	4/11/2015	4/17/2015	TX433	1	1	21185	11	HIDALGO COUNTY	Drug	Basic Coverage	839199894	1114932191	150996521288001	Family Member	4/9/2015	$ 2.75	$ 2.75	0%	$0.00	
21185	TX1	618139	510529	4/11/2015	4/17/2015	4/11/2015	4/17/2015	TX433	1	1	21185	11	HIDALGO COUNTY	Drug	Basic Coverage	840174520	1356450324	150986312187018	Single	4/8/2015	$ 4.84	$ 4.84	0%	$0.00	
21185	TX1	618139	510529	4/11/2015	4/17/2015	4/11/2015	4/17/2015	TX433	1	1	21185	11	HIDALGO COUNTY	Drug	Basic Coverage	839996610	1114932191	150883478084027	Single	3/29/2015	$ (37.56)	$ (37.56)	0%	$0.00	
21185	TX1	618139	510529	4/11/2015	4/17/2015	4/11/2015	4/17/2015	TX433	1	1	21185	11	HIDALGO COUNTY	Drug	Basic Coverage	839996610	1114932191	150883478298020	Single	3/29/2015	$ (83.23)	$ (83.23)	0%	$0.00	
21185	TX1	618139	510529	4/11/2015	4/17/2015	4/11/2015	4/17/2015	TX433	1	1	21185	11	HIDALGO COUNTY	Drug	Basic Coverage	839996610	1114932191	150945128123029	Single	4/4/2015	$ 37.56	$ 37.56	0%	$0.00	
21185	TX1	618139	510529	4/11/2015	4/17/2015	4/11/2015	4/17/2015	TX433	1	1	21185	11	HIDALGO COUNTY	Drug	Basic Coverage	839996610	1114932191	150945128353025	Single	4/4/2015	$ 83.23	$ 83.23	0%	$0.00	
21185	TX1	618139	510529	4/11/2015	4/17/2015	4/11/2015	4/17/2015	TX433	1	1	21185	11	HIDALGO COUNTY	Drug	Basic Coverage	839996610	1114932191	150983890427001	Single	4/8/2015	$ 1.31	$ 1.31	0%	$0.00	
21185	TX1	618139	510529	4/11/2015	4/17/2015	4/11/2015	4/17/2015	TX433	1	1	21185	11	HIDALGO COUNTY	Drug	Basic Coverage	839996610	1114932191	150994259228019	Single	4/9/2015	$ 0.79	$ 0.79	0%	$0.00	
21185	TX1	618139	510529	4/11/2015	4/17/2015	4/11/2015	4/17/2015	TX433	1	1	21185	11	HIDALGO COUNTY	Drug	Basic Coverage	840854879	1437403565	150960071247029	Family Member	4/6/2015	$ 20.37	$ 20.37	0%	$0.00	
21185	TX1	618139	510529	4/11/2015	4/17/2015	4/11/2015	4/17/2015	TX433	1	1	21185	11	HIDALGO COUNTY	Drug	Basic Coverage	840854879	1437403565	150960071293002	Family Member	4/6/2015	$ 277.52	$ 277.52	0%	$0.00	
21185	TX1	618139	510529	4/11/2015	4/17/2015	4/11/2015	4/17/2015	TX433	1	1	21185	11	HIDALGO COUNTY	Drug	Basic Coverage	838817654	1114932191	150964971709029	Single	4/6/2015	$ 262.11	$ 262.11	0%	$0.00	
21185	TX1	618139	510529	4/11/2015	4/17/2015	4/11/2015	4/17/2015	TX433	1	1	21185	11	HIDALGO COUNTY	Drug	Basic Coverage	838344844	1255440681	151003449922004	Family Member	4/10/2015	$ 77.20	$ 77.20	0%	$0.00	
21185	TX1	618139	510529	4/11/2015	4/17/2015	4/11/2015	4/17/2015	TX433	1	1	21185	11	HIDALGO COUNTY	Drug	Basic Coverage	836373543	1366725046	150975559661026	Family Member	4/7/2015	$ 29.09	$ 29.09	0%	$0.00	
21185	TX1	618139	510529	4/11/2015	4/17/2015	4/11/2015	4/17/2015	TX433	1	1	21185	11	HIDALGO COUNTY	Drug	Basic Coverage	838652747	1841505161	150987029950001	Single	4/8/2015	$ 10.19	$ 10.19	0%	$0.00	
21185	TX1	618139	510529	4/11/2015	4/17/2015	4/11/2015	4/17/2015	TX433	1	1	21185	11	HIDALGO COUNTY	Drug	Basic Coverage	837761626	1578672556	150923289984009	Single	4/2/2015	$ (310.45)	$ (310.45)	0%	$0.00	
21185	TX1	618139	510529	4/11/2015	4/17/2015	4/11/2015	4/17/2015	TX433	1	1	21185	11	HIDALGO COUNTY	Drug	Basic Coverage	832026667	1770580417	150974025482022	Single	4/7/2015	$ 80.27	$ 80.27	0%	$0.00	
21185	TX1	618139	510529	4/11/2015	4/17/2015	4/11/2015	4/17/2015	TX433	1	1	21185	11	HIDALGO COUNTY	Drug	Basic Coverage	839634926	1437403565	150980081014016	Single	4/8/2015	$ 95.37	$ 95.37	0%	$0.00	
21185	TX1	618139	510529	4/11/2015	4/17/2015	4/11/2015	4/17/2015	TX433	1	1	21185	11	HIDALGO COUNTY	Drug	Basic Coverage	840889974	1841505161	151005047177004	Single	4/10/2015	$ 331.72	$ 331.72	0%	$0.00	
21185	TX1	618139	510529	4/11/2015	4/17/2015	4/11/2015	4/17/2015	TX433	1	1	21185	11	HIDALGO COUNTY	Drug	Basic Coverage	840889974	1841505161	151005051641020	Single	4/10/2015	$ 723.17	$ 723.17	0%	$0.00	
21185	TX1	618139	510529	4/11/2015	4/17/2015	4/11/2015	4/17/2015	TX433	1	1	21185	11	HIDALGO COUNTY	Drug	Basic Coverage	840889974	1841505161	151005053691019	Single	4/10/2015	$ 4.27	$ 4.27	0%	$0.00	
21185	TX1	618139	510529	4/11/2015	4/17/2015	4/11/2015	4/17/2015	TX433	1	1	21185	11	HIDALGO COUNTY	Drug	Basic Coverage	840889974	1841505161	151005077214001	Single	4/10/2015	$ 116.58	$ 116.58	0%	$0.00	
21185	TX1	618139	510529	4/11/2015	4/17/2015	4/11/2015	4/17/2015	TX433	1	1	21185	11	HIDALGO COUNTY	Drug	Basic Coverage	840889974	1841505161	151005080466002	Single	4/10/2015	$ 319.27	$ 319.27	0%	$0.00	
21185	TX1	618139	510529	4/11/2015	4/17/2015	4/11/2015	4/17/2015	TX433	1	1	21185	11	HIDALGO COUNTY	Drug	Basic Coverage	837118157	1841505161	150896244300005	Single	3/30/2015	$ (70.59)	$ (70.59)	0%	$0.00	
21185	TX1	618139	510529	4/11/2015	4/17/2015	4/11/2015	4/17/2015	TX433	1	1	21185	11	HIDALGO COUNTY	Drug	Basic Coverage	843537953	1740399732	150951606689014	Single	4/5/2015	$ 49.36	$ 49.36	0%	$0.00	
21185	TX1	618139	510529	4/11/2015	4/17/2015	4/11/2015	4/17/2015	TX433	1	1	21185	11	HIDALGO COUNTY	Drug	Basic Coverage	837859932	1114932191	150966166132015	Family Member	4/6/2015	$ 212.86	$ 212.86	0%	$0.00	
21185	TX1	618139	510529	4/11/2015	4/17/2015	4/11/2015	4/17/2015	TX433	1	1	21185	11	HIDALGO COUNTY	Drug	Basic Coverage	836784978	1770580417	150984014020029	Single	4/8/2015	$ 1,916.34	$ 1,916.34	0%	$0.00	
21185	TX1	618139	510529	4/11/2015	4/17/2015	4/11/2015	4/17/2015	TX433	1	1	21185	11	HIDALGO COUNTY	Drug	Basic Coverage	836784978	1770580417	150985854663001	Single	4/8/2015	$ 80.27	$ 80.27	0%	$0.00	
21185	TX1	618139	510529	4/11/2015	4/17/2015	4/11/2015	4/17/2015	TX433	1	1	21185	11	HIDALGO COUNTY	Drug	Basic Coverage	836953978	1225140130	150995568495002	Single	4/9/2015	$ 2.37	$ 2.37	0%	$0.00	
21185	TX1	618139	510529	4/11/2015	4/17/2015	4/11/2015	4/17/2015	TX433	1	1	21185	11	HIDALGO COUNTY	Drug	Basic Coverage	836007138	1508975921	150963397433020	Single	4/6/2015	$ 212.99	$ 212.99	0%	$0.00	
21185	TX1	618139	510529	4/11/2015	4/17/2015	4/11/2015	4/17/2015	TX433	1	1	21185	11	HIDALGO COUNTY	Drug	Basic Coverage	841398980	1356450324	150983609560006	Single	4/8/2015	$ 42.84	$ 42.84	0%	$0.00	
21185	TX1	618139	510529	4/11/2015	4/17/2015	4/11/2015	4/17/2015	TX433	1	1	21185	11	HIDALGO COUNTY	Drug	Basic Coverage	849028001	1437403565	151005524553023	Single	4/10/2015	$ 7.19	$ 7.19	0%	$0.00	
21185	TX1	618139	510529	4/11/2015	4/17/2015	4/11/2015	4/17/2015	TX433	1	1	21185	11	HIDALGO COUNTY	Drug	Basic Coverage	839661198	1215046297	150975228470030	Family Member	4/7/2015	$ 9.15	$ 9.15	0%	$0.00	
21185	TX1	618139	510529	4/11/2015	4/17/2015	4/11/2015	4/17/2015	TX433	1	1	21185	11	HIDALGO COUNTY	Drug	Basic Coverage	842754273	1881703866	150987071010006	Single	4/8/2015	$ 54.72	$ 54.72	0%	$0.00	
21185	TX1	618139	510529	4/11/2015	4/17/2015	4/11/2015	4/17/2015	TX433	1	1	21185	11	HIDALGO COUNTY	Drug	Basic Coverage	837460463	1508975921	150943984668029	Single	4/4/2015	$ 48.30	$ 48.30	0%	$0.00	
21185	TX1	618139	510529	4/11/2015	4/17/2015	4/11/2015	4/17/2015	TX433	1	1	21185	11	HIDALGO COUNTY	Drug	Basic Coverage	837460463	1508975921	150943984685026	Single	4/4/2015	$ 42.29	$ 42.29	0%	$0.00	
21185	TX1	618139	510529	4/11/2015	4/17/2015	4/11/2015	4/17/2015	TX433	1	1	21185	11	HIDALGO COUNTY	Drug	Basic Coverage	839309795	1861783276	150966544500015	Family Member	4/6/2015	$ 1,315.64	$ 1,315.64	0%	$0.00	
21185	TX1	618139	510529	4/11/2015	4/17/2015	4/11/2015	4/17/2015	TX433	1	1	21185	11	HIDALGO COUNTY	Drug	Basic Coverage	844677637	1720093800	150945377923017	Single	4/4/2015	$ 226.41	$ 226.41	0%	$0.00	
21185	TX1	618139	510529	4/11/2015	4/17/2015	4/11/2015	4/17/2015	TX433	1	1	21185	11	HIDALGO COUNTY	Drug	Basic Coverage	820957734	1881703866	150963524396026	Single	4/6/2015	$ 313.74	$ 313.74	0%	$0.00	
21185	TX1	618139	510529	4/11/2015	4/17/2015	4/11/2015	4/17/2015	TX433	1	1	21185	11	HIDALGO COUNTY	Drug	Basic Coverage	833583428	1578792073	151006911895008	Family Member	4/10/2015	$ 11.34	$ 11.34	0%	$0.00	
21185	TX1	618139	510529	4/11/2015	4/17/2015	4/11/2015	4/17/2015	TX433	1	1	21185	11	HIDALGO COUNTY	Drug	Basic Coverage	841814782	1508975921	150963716830015	Family Member	4/6/2015	$ 27.75	$ 27.75	0%	$0.00	
21185	TX1	618139	510529	4/11/2015	4/17/2015	4/11/2015	4/17/2015	TX433	1	1	21185	11	HIDALGO COUNTY	Drug	Basic Coverage	849277554	1841505161	151004008865007	Single	4/10/2015	$ 36.90	$ 36.90	0%	$0.00	

Account	Corporate Entity	Invoice Profile	Invoice Number	InvcPerFrDt	InvcPerToDt	ClmPerFrDt	ClmPerToDt	BARS CustNbr	Settlement Nbr	Association Nbr	Group Nbr	Section Nbr	Group Name	Coverage	Claim Type	Member ID	Provider ID	Document Control	Tier	Service Date	Gross Amt	Net Amt	Fee Percent	Fee Amt	Case Nbr
21185	TX1	618139	510529	4/11/2015	4/17/2015	4/11/2015	4/17/2015	TX433	1	1	21185	11	HIDALGO COUNTY	Drug	Basic Coverage	838015451	1881703866	150963987911030	Single	4/6/2015	$ 313.74	$ 313.74	0%	$0.00	
21185	TX1	618139	510529	4/11/2015	4/17/2015	4/11/2015	4/17/2015	TX433	1	1	21185	11	HIDALGO COUNTY	Drug	Basic Coverage	835139500	1023025038	150956473761003	Single	4/5/2015	$ 20.79	$ 20.79	0%	$0.00	
21185	TX1	618139	510529	4/11/2015	4/17/2015	4/11/2015	4/17/2015	TX433	1	1	21185	11	HIDALGO COUNTY	Drug	Basic Coverage	842777779	1578792073	150933439833013	Single	4/3/2015	$ (11.26)	$ (11.26)	0%	$0.00	
21185	TX1	618139	510529	4/11/2015	4/17/2015	4/11/2015	4/17/2015	TX433	1	1	21185	11	HIDALGO COUNTY	Drug	Basic Coverage	842777779	1578792073	150933441301023	Single	4/3/2015	$ (30.89)	$ (30.89)	0%	$0.00	
21185	TX1	618139	510529	4/11/2015	4/17/2015	4/11/2015	4/17/2015	TX433	1	1	21185	11	HIDALGO COUNTY	Drug	Basic Coverage	842777779	1578792073	150933989680026	Single	4/3/2015	$ (383.93)	$ (383.93)	0%	$0.00	
21185	TX1	618139	510529	4/11/2015	4/17/2015	4/11/2015	4/17/2015	TX433	1	1	21185	11	HIDALGO COUNTY	Drug	Basic Coverage	840811097	1861783276	150945645008018	Single	4/4/2015	$ 284.13	$ 284.13	0%	$0.00	
21185	TX1	618139	510529	4/11/2015	4/17/2015	4/11/2015	4/17/2015	TX433	1	1	21185	11	HIDALGO COUNTY	Drug	Basic Coverage	838344616	1306250196	150954267347016	Family Member	4/5/2015	$ 16.11	$ 16.11	0%	$0.00	
21185	TX1	618139	510529	4/11/2015	4/17/2015	4/11/2015	4/17/2015	TX433	1	1	21185	11	HIDALGO COUNTY	Drug	Basic Coverage	838344616	1306250196	150954267717022	Family Member	4/5/2015	$ 1.98	$ 1.98	0%	$0.00	
21185	TX1	618139	510529	4/11/2015	4/17/2015	4/11/2015	4/17/2015	TX433	1	1	21185	11	HIDALGO COUNTY	Drug	Basic Coverage	838344616	1306250196	150954267871025	Family Member	4/5/2015	$ 1.96	$ 1.96	0%	$0.00	
21185	TX1	618139	510529	4/11/2015	4/17/2015	4/11/2015	4/17/2015	TX433	1	1	21185	11	HIDALGO COUNTY	Drug	Basic Coverage	838344616	1306250196	150954313437002	Single	4/5/2015	$ 21.28	$ 21.28	0%	$0.00	
21185	TX1	618139	510529	4/11/2015	4/17/2015	4/11/2015	4/17/2015	TX433	1	1	21185	11	HIDALGO COUNTY	Drug	Basic Coverage	835330934	1114932191	150983947440001	Single	4/8/2015	$ 5.34	$ 5.34	0%	$0.00	
21185	TX1	618139	510529	4/11/2015	4/17/2015	4/11/2015	4/17/2015	TX433	1	1	21185	11	HIDALGO COUNTY	Drug	Basic Coverage	828133569	1306851464	150963517665019	Single	4/6/2015	$ 4.98	$ 4.98	0%	$0.00	
21185	TX1	618139	510529	4/11/2015	4/17/2015	4/11/2015	4/17/2015	TX433	1	1	21185	11	HIDALGO COUNTY	Drug	Basic Coverage	828133569	1306851464	150990601788013	Single	4/8/2015	$ 189.25	$ 189.25	0%	$0.00	
21185	TX1	618139	510529	4/11/2015	4/17/2015	4/11/2015	4/17/2015	TX433	1	1	21185	11	HIDALGO COUNTY	Drug	Basic Coverage	833171684	1255440681	151004226932024	Single	4/10/2015	$ 24.23	$ 24.23	0%	$0.00	
21185	TX1	618139	510529	4/11/2015	4/17/2015	4/11/2015	4/17/2015	TX433	1	1	21185	11	HIDALGO COUNTY	Drug	Basic Coverage	838751005	1720093800	150973703489001	Family Member	4/7/2015	$ 62.36	$ 62.36	0%	$0.00	
21185	TX1	618139	510529	4/11/2015	4/17/2015	4/11/2015	4/17/2015	TX433	1	1	21185	11	HIDALGO COUNTY	Drug	Basic Coverage	820084979	1578672556	150973247794022	Family Member	4/7/2015	$ 50.44	$ 50.44	0%	$0.00	
21185	TX1	618139	510529	4/11/2015	4/17/2015	4/11/2015	4/17/2015	TX433	1	1	21185	11	HIDALGO COUNTY	Drug	Basic Coverage	841558713	1851400279	151005984742006	Family Member	4/10/2015	$ 251.61	$ 251.61	0%	$0.00	
21185	TX1	618139	510529	4/11/2015	4/17/2015	4/11/2015	4/17/2015	TX433	1	1	21185	11	HIDALGO COUNTY	Drug	Basic Coverage	844018627	1184667446	150964535563009	Family Member	4/6/2015	$ 10.06	$ 10.06	0%	$0.00	
21185	TX1	618139	510529	4/11/2015	4/17/2015	4/11/2015	4/17/2015	TX433	1	1	21185	11	HIDALGO COUNTY	Drug	Basic Coverage	842837543	1720218035	150974196817009	Single	4/7/2015	$ 26.95	$ 26.95	0%	$0.00	
21185	TX1	618139	510529	4/11/2015	4/17/2015	4/11/2015	4/17/2015	TX433	1	1	21185	11	HIDALGO COUNTY	Drug	Basic Coverage	837235790	1871504423	150964477678030	Family Member	4/6/2015	$ 11.07	$ 11.07	0%	$0.00	
21185	TX1	618139	510529	4/11/2015	4/17/2015	4/11/2015	4/17/2015	TX433	1	1	21185	11	HIDALGO COUNTY	Drug	Basic Coverage	837235790	1871504423	150973507897006	Family Member	4/7/2015	$ 13.60	$ 13.60	0%	$0.00	
21185	TX1	618139	510529	4/11/2015	4/17/2015	4/11/2015	4/17/2015	TX433	1	1	21185	11	HIDALGO COUNTY	Drug	Basic Coverage	830506807	1750308987	150991982622029	Single	4/9/2015	$ 0.24	$ 0.24	0%	$0.00	
21185	TX1	618139	510529	4/11/2015	4/17/2015	4/11/2015	4/17/2015	TX433	1	1	21185	11	HIDALGO COUNTY	Drug	Basic Coverage	834274027	1184667446	150965550659003	Single	4/6/2015	$ 176.62	$ 176.62	0%	$0.00	
21185	TX1	618139	510529	4/11/2015	4/17/2015	4/11/2015	4/17/2015	TX433	1	1	21185	11	HIDALGO COUNTY	Drug	Basic Coverage	820075468	1003030636	150965663315020	Single	4/6/2015	$ 150.49	$ 150.49	0%	$0.00	
21185	TX1	618139	510529	4/11/2015	4/17/2015	4/11/2015	4/17/2015	TX433	1	1	21185	11	HIDALGO COUNTY	Drug	Basic Coverage	820075468	1003030636	150965667110028	Single	4/6/2015	$ 1.62	$ 1.62	0%	$0.00	
21185	TX1	618139	510529	4/11/2015	4/17/2015	4/11/2015	4/17/2015	TX433	1	1	21185	11	HIDALGO COUNTY	Drug	Basic Coverage	838374365	1508975921	151004702353030	Family Member	4/10/2015	$ 3.96	$ 3.96	0%	$0.00	
21185	TX1	618139	510529	4/11/2015	4/17/2015	4/11/2015	4/17/2015	TX433	1	1	21185	11	HIDALGO COUNTY	Drug	Basic Coverage	844925804	1134238116	150943989495017	Single	4/4/2015	$ 57.87	$ 57.87	0%	$0.00	
21185	TX1	618139	510529	4/11/2015	4/17/2015	4/11/2015	4/17/2015	TX433	1	1	21185	11	HIDALGO COUNTY	Drug	Basic Coverage	842808137	1720218035	150966096320017	Family Member	4/6/2015	$ 31.18	$ 31.18	0%	$0.00	
21185	TX1	618139	510529	4/11/2015	4/17/2015	4/11/2015	4/17/2015	TX433	1	1	21185	11	HIDALGO COUNTY	Drug	Basic Coverage	836543859	1801877436	150978196483030	Family Member	4/7/2015	$ 32.15	$ 32.15	0%	$0.00	
21185	TX1	618139	510529	4/11/2015	4/17/2015	4/11/2015	4/17/2015	TX433	1	1	21185	11	HIDALGO COUNTY	Drug	Basic Coverage	842808137	1538174545	150986735793015	Single	4/8/2015	$ 28.01	$ 28.01	0%	$0.00	
21185	TX1	618139	510529	4/11/2015	4/17/2015	4/11/2015	4/17/2015	TX433	1	1	21185	11	HIDALGO COUNTY	Drug	Basic Coverage	841968400	1801877436	150996855528023	Single	4/9/2015	$ 263.75	$ 263.75	0%	$0.00	
21185	TX1	618139	510529	4/11/2015	4/17/2015	4/11/2015	4/17/2015	TX433	1	1	21185	11	HIDALGO COUNTY	Drug	Basic Coverage	837674344	1952410946	150985760602021	Single	4/8/2015	$ 4.84	$ 4.84	0%	$0.00	
21185	TX1	618139	510529	4/11/2015	4/17/2015	4/11/2015	4/17/2015	TX433	1	1	21185	11	HIDALGO COUNTY	Drug	Basic Coverage	837674344	1952410946	150985968393027	Single	4/8/2015	$ 510.08	$ 510.08	0%	$0.00	
21185	TX1	618139	510529	4/11/2015	4/17/2015	4/11/2015	4/17/2015	TX433	1	1	21185	11	HIDALGO COUNTY	Drug	Basic Coverage	838946910	1588079594	150964189039025	Single	4/6/2015	$ 93.96	$ 93.96	0%	$0.00	
21185	TX1	618139	510529	4/11/2015	4/17/2015	4/11/2015	4/17/2015	TX433	1	1	21185	11	HIDALGO COUNTY	Drug	Basic Coverage	844644380	1508975921	150974763853001	Single	4/7/2015	$ 541.95	$ 541.95	0%	$0.00	
21185	TX1	618139	510529	4/11/2015	4/17/2015	4/11/2015	4/17/2015	TX433	1	1	21185	11	HIDALGO COUNTY	Drug	Basic Coverage	841193503	1225140130	150946795751017	Single	4/4/2015	$ 136.96	$ 136.96	0%	$0.00	
21185	TX1	618139	510529	4/11/2015	4/17/2015	4/11/2015	4/17/2015	TX433	1	1	21185	11	HIDALGO COUNTY	Drug	Basic Coverage	844644380	1508975921	150974725709007	Family Member	4/7/2015	$ 61.21	$ 61.21	0%	$0.00	
21185	TX1	618139	510529	4/11/2015	4/17/2015	4/11/2015	4/17/2015	TX433	1	1	21185	11	HIDALGO COUNTY	Drug	Basic Coverage	844644380	1508975921	150974726921027	Family Member	4/7/2015	$ 10.69	$ 10.69	0%	$0.00	
21185	TX1	618139	510529	4/11/2015	4/17/2015	4/11/2015	4/17/2015	TX433	1	1	21185	11	HIDALGO COUNTY	Drug	Basic Coverage	840959089	1720093800	150995808492019	Family Member	4/9/2015	$ 9.07	$ 9.07	0%	$0.00	
21185	TX1	618139	510529	4/11/2015	4/17/2015	4/11/2015	4/17/2015	TX433	1	1	21185	11	HIDALGO COUNTY	Drug	Basic Coverage	842138731	1861783276	150950075408029	Single	4/5/2015	$ 171.67	$ 171.67	0%	$0.00	
21185	TX1	618139	510529	4/11/2015	4/17/2015	4/11/2015	4/17/2015	TX433	1	1	21185	11	HIDALGO COUNTY	Drug	Basic Coverage	835431390	1841505161	150995018303002	Family Member	4/9/2015	$ 431.69	$ 431.69	0%	$0.00	
21185	TX1	618139	510529	4/11/2015	4/17/2015	4/11/2015	4/17/2015	TX433	1	1	21185	11	HIDALGO COUNTY	Drug	Basic Coverage	835431390	1841505161	151004298087021	Family Member	4/10/2015	$ 163.29	$ 163.29	0%	$0.00	
21185	TX1	618139	510529	4/11/2015	4/17/2015	4/11/2015	4/17/2015	TX433	1	1	21185	11	HIDALGO COUNTY	Drug	Basic Coverage	839727431	1770580417	150985804271025	Single	4/8/2015	$ 80.27	$ 80.27	0%	$0.00	
21185	TX1	618139	510529	4/11/2015	4/17/2015	4/11/2015	4/17/2015	TX433	1	1	21185	11	HIDALGO COUNTY	Drug	Basic Coverage	834012331	1114932191	150943716173020	Single	4/4/2015	$ 616.92	$ 616.92	0%	$0.00	
21185	TX1	618139	510529	4/11/2015	4/17/2015	4/11/2015	4/17/2015	TX433	1	1	21185	11	HIDALGO COUNTY	Drug	Basic Coverage	840624050	1508975921	150966415191011	Single	4/6/2015	$ 115.15	$ 115.15	0%	$0.00	
21185	TX1	618139	510529	4/11/2015	4/17/2015	4/11/2015	4/17/2015	TX433	1	1	21185	11	HIDALGO COUNTY	Drug	Basic Coverage	845364487	1114932191	150983310845024	Single	4/8/2015	$ 50.95	$ 50.95	0%	$0.00	
21185	TX1	618139	510529	4/11/2015	4/17/2015	4/11/2015	4/17/2015	TX433	1	1	21185	11	HIDALGO COUNTY	Drug	Basic Coverage	832194498	1003030636	150943412646010	Single	4/4/2015	$ 0.95	$ 0.95	0%	$0.00	
21185	TX1	618139	510529	4/11/2015	4/17/2015	4/11/2015	4/17/2015	TX433	1	1	21185	11	HIDALGO COUNTY	Drug	Basic Coverage	832194498	1003030636	150943418386011	Single	4/4/2015	$ 35.44	$ 35.44	0%	$0.00	
21185	TX1	618139	510529	4/11/2015	4/17/2015	4/11/2015	4/17/2015	TX433	1	1	21185	11	HIDALGO COUNTY	Drug	Basic Coverage	837562117	1811902836	150963383213023	Single	4/6/2015	$ 6.75	$ 6.75	0%	$0.00	
21185	TX1	618139	510529	4/11/2015	4/17/2015	4/11/2015	4/17/2015	TX433	1	1	21185	11	HIDALGO COUNTY	Drug	Basic Coverage	838563351	1386850568	150976554709019	Single	4/7/2015	$ 10.12	$ 10.12	0%	$0.00	
21185	TX1	618139	510529	4/11/2015	4/17/2015	4/11/2015	4/17/2015	TX433	1	1	21185	11	HIDALGO COUNTY	Drug	Basic Coverage	841479940	1952410946	150985289482013	Single	4/8/2015	$ 310.45	$ 310.45	0%	$0.00	
21185	TX1	618139	510529	4/11/2015	4/17/2015	4/11/2015	4/17/2015	TX433	1	1	21185	11	HIDALGO COUNTY	Drug	Basic Coverage	837830639	1184667446	150965347616014	Single	4/6/2015	$ 181.48	$ 181.48	0%	$0.00	
21185	TX1	618139	510529	4/11/2015	4/17/2015	4/11/2015	4/17/2015	TX433	1	1	21185	11	HIDALGO COUNTY	Drug	Basic Coverage	837830639	1184667446	150965350563021	Single	4/6/2015	$ 222.58	$ 222.58	0%	$0.00	
21185	TX1	618139	510529	4/11/2015	4/17/2015	4/11/2015	4/17/2015	TX433	1	1	21185	11	HIDALGO COUNTY	Drug	Basic Coverage	837830639	1184667446	150965353523003	Single	4/6/2015	$ 194.84	$ 194.84	0%	$0.00	
21185	TX1	618139	510529	4/11/2015	4/17/2015	4/11/2015	4/17/2015	TX433	1	1	21185	11	HIDALGO COUNTY	Drug	Basic Coverage	837830639	1184667446	150965356617014	Single	4/6/2015	$ 55.74	$ 55.74	0%	$0.00	
21185	TX1	618139	510529	4/11/2015	4/17/2015	4/11/2015	4/17/2015	TX433	1	1	21185	11	HIDALGO COUNTY	Drug	Basic Coverage	843099966	1841505161	150965746649001	Single	4/6/2015	$ 16.67	$ 16.67	0%	$0.00	
21185	TX1	618139	510529	4/11/2015	4/17/2015	4/11/2015	4/17/2015	TX433	1	1	21185	11	HIDALGO COUNTY	Drug	Basic Coverage	843099966	1841505161	150965752744010	Single	4/6/2015	$ 814.55	$ 814.55	0%	$0.00	
21185	TX1	618139	510529	4/11/2015	4/17/2015	4/11/2015	4/17/2015	TX433	1	1	21185	11	HIDALGO COUNTY	Drug	Basic Coverage	842915537	1437214699	150996374946025	Single	4/9/2015	$ 8.14	$ 8.14	0%	$0.00	
21185	TX1	618139	510529	4/11/2015	4/17/2015	4/11/2015	4/17/2015	TX433	1	1	21185	11	HIDALGO COUNTY	Drug	Basic Coverage	840417534	1184667446	151003354554004	Single	4/10/2015	$ 163.33	$ 163.33	0%	$0.00	
21185	TX1	618139	510529	4/11/2015	4/17/2015	4/11/2015	4/17/2015	TX433	1	1	21185	11	HIDALGO COUNTY	Drug	Basic Coverage	820189931	1861783276	150973692385010	Single	4/7/2015	$ 225.01	$ 225.01	0%	$0.00	
21185	TX1	618139	510529	4/11/2015	4/17/2015	4/11/2015	4/17/2015	TX433	1	1	21185	11	HIDALGO COUNTY	Drug	Basic Coverage	844043465	1528387693	150967193277014	Family Member	4/6/2015	$ 230.43	$ 230.43	0%	$0.00	
21185	TX1	618139	510529	4/11/2015	4/17/2015	4/11/2015	4/17/2015	TX433	1	1	21185	11	HIDALGO COUNTY	Drug	Basic Coverage	844043465	1528387693	150996179998007	Family Member	4/9/2015	$ 14.49	$ 14.49	0%	$0.00	
21185	TX1	618139	510529	4/11/2015	4/17/2015	4/11/2015	4/17/2015	TX433	1	1	21185	11	HIDALGO COUNTY	Drug	Basic Coverage	844043465	1528387693	151004039443009	Family Member	4/10/2015	$ 277.52	$ 277.52	0%	$0.00	
																			BUY-UP PLAN:		**$ 130,899.45**	**$ 131,257.77**			
																			TOTAL:		**$ 259,966.26**	**$ 260,324.58**			

Account	Corporate Entity	Invoice Profile	Invoice Number	InvcPerFrDt	InvcPerToDt	ClmPerFrDt	ClmPerToDt	BARS CustNbr	Settlement Nbr	Association Nbr	Group Nbr	Section Nbr	Group Name	Coverage	Claim Type	Member ID	Provider ID	Document Control	Tier	Service Date	Gross Amt	Net Amt	Fee Percent	Fee Amt	Case Nbr
21185	TX1	618139	510529	4/11/2015	4/17/2015	4/11/2015	4/17/2015	TX433	1	2	21185	2	HIDALGO COUNTY	Blue Cross	Basic Coverage	839433383	1619924719	0000201510450K24450X	Family Member	4/9/2015	$ 73.00	$ 73.00	0%	$0.00	
21185	TX1	618139	510529	4/11/2015	4/17/2015	4/11/2015	4/17/2015	TX433	1	2	21185	2	HIDALGO COUNTY	Blue Cross	Basic Coverage	842930146	1053317362	0000201510550042T060X	Single	4/3/2015	$ 1,472.50	$ 1,472.50	0%	$0.00	
21185	TX1	618139	510529	4/11/2015	4/17/2015	4/11/2015	4/17/2015	TX433	1	2	21185	2	HIDALGO COUNTY	Blue Cross	Basic Coverage	835148479	1053317362	0000201509050050B060X	Single	3/25/2015	$ 119.42	$ 119.42	0%	$0.00	
21185	TX1	618139	510529	4/11/2015	4/17/2015	4/11/2015	4/17/2015	TX433	1	2	21185	2	HIDALGO COUNTY	Blue Cross	Basic Coverage	820580364	1053317362	0000201510650452 2W0X	Single	4/14/2015	$ 358.21	$ 358.21	0%	$0.00	
21185	TX1	618139	510529	4/11/2015	4/17/2015	4/11/2015	4/17/2015	TX433	1	2	21185	2	HIDALGO COUNTY	Blue Cross	Basic Coverage	820277595	1619924719	0000201510350349Y710X	Single	4/6/2015	$ 118.50	$ 118.50	0%	$0.00	
21185	TX1	618139	510529	4/11/2015	4/17/2015	4/11/2015	4/17/2015	TX433	1	2	21185	2	HIDALGO COUNTY	Blue Cross	Basic Coverage	839877151	1770573586	0000201510550740950X	Single	4/1/2015	$ 1,631.10	$ 1,631.10	0%	$0.00	
21185	TX1	618139	510529	4/11/2015	4/17/2015	4/11/2015	4/17/2015	TX433	1	2	21185	2	HIDALGO COUNTY	Blue Cross	Basic Coverage	840381196	1053317362	0000201510750585F320X	Family Member	4/15/2015	$ 202.36	$ 202.36	0%	$0.00	
21185	TX1	618139	510529	4/11/2015	4/17/2015	4/11/2015	4/17/2015	TX433	1	2	21185	2	HIDALGO COUNTY	Blue Cross	Basic Coverage	820353132	1619924719	0000201510750487F630X	Single	4/12/2015	$ 851.90	$ 851.90	0%	$0.00	
21185	TX1	618139	510529	4/11/2015	4/17/2015	4/11/2015	4/17/2015	TX433	1	2	21185	2	HIDALGO COUNTY	Blue Cross	Basic Coverage	843919461	1053317362	0000201510550650780X	Single	4/13/2015	$ 118.90	$ 118.90	0%	$0.00	
21185	TX1	618139	510529	4/11/2015	4/17/2015	4/11/2015	4/17/2015	TX433	1	2	21185	2	HIDALGO COUNTY	Blue Cross	Basic Coverage	839982033	1053317362	0000201510450921 2Y0X	Family Member	3/12/2015	$ 882.10	$ 882.10	0%	$0.00	
21185	TX1	618139	510529	4/11/2015	4/17/2015	4/11/2015	4/17/2015	TX433	1	2	21185	2	HIDALGO COUNTY	Blue Cross	Basic Coverage	836056579	1053317362	0000201510450K52800X	Family Subscriber	3/3/2015	$ 385.75	$ 385.75	0%	$0.00	
21185	TX1	618139	510529	4/11/2015	4/17/2015	4/11/2015	4/17/2015	TX433	1	2	21185	2	HIDALGO COUNTY	Blue Cross	Basic Coverage	836578625	1053317362	0000201510350319730X	Single	4/9/2015	$ 163.15	$ 163.15	0%	$0.00	
21185	TX1	618139	510529	4/11/2015	4/17/2015	4/11/2015	4/17/2015	TX433	1	2	21185	2	HIDALGO COUNTY	Blue Cross	Basic Coverage	845584889	1053317362	0000201510350469Y060X	Single	4/9/2015	$ 313.31	$ 313.31	0%	$0.00	
21185	TX1	618139	510529	4/11/2015	4/17/2015	4/11/2015	4/17/2015	TX433	1	2	21185	2	HIDALGO COUNTY	Blue Cross	Basic Coverage	839399321	1053317362	0000201507650978P40X	Family Subscriber	3/10/2015	$ 10,226.60	$ 10,226.60	0%	$0.00	
21185	TX1	618139	510529	4/11/2015	4/17/2015	4/11/2015	4/17/2015	TX433	1	2	21185	2	HIDALGO COUNTY	Blue Cross	Reimbursement	838126544	1770573586	0000201312003007760C	Family Subscriber	3/15/2013	$ (7,446.64)	$ (5,584.98)	25.00%	$1,861.66	8376308
21185	TX1	618139	510529	4/11/2015	4/17/2015	4/11/2015	4/17/2015	TX433	1	2	21185	2	HIDALGO COUNTY	Blue Cross	Reimbursement	838126544	1053317362	0000201315750834F00X	Family Subscriber	5/31/2013	$ (5.42)	$ (4.06)	25.00%	$1.36	8376308
21185	TX1	618139	510529	4/11/2015	4/17/2015	4/11/2015	4/17/2015	TX433	1	2	21185	2	HIDALGO COUNTY	Blue Shield	Basic Coverage	840401822	1467758052	0000201509150980D00X	Single	2/23/2015	$ 255.53	$ 255.53	0%	$0.00	
21185	TX1	618139	510529	4/11/2015	4/17/2015	4/11/2015	4/17/2015	TX433	1	2	21185	2	HIDALGO COUNTY	Blue Shield	Basic Coverage	840401822	1467758052	0000201509150980D00X	Single	2/23/2015	$ 173.46	$ 173.46	0%	$0.00	
21185	TX1	618139	510529	4/11/2015	4/17/2015	4/11/2015	4/17/2015	TX433	1	2	21185	2	HIDALGO COUNTY	Blue Shield	Basic Coverage	840401822	1467758052	0000201509150980D00X	Single	2/23/2015	$ 185.25	$ 185.25	0%	$0.00	
21185	TX1	618139	510529	4/11/2015	4/17/2015	4/11/2015	4/17/2015	TX433	1	2	21185	2	HIDALGO COUNTY	Blue Shield	Basic Coverage	840401822	1467758052	0000201509150980D00X	Single	2/23/2015	$ 195.53	$ 195.53	0%	$0.00	
21185	TX1	618139	510529	4/11/2015	4/17/2015	4/11/2015	4/17/2015	TX433	1	2	21185	2	HIDALGO COUNTY	Blue Shield	Basic Coverage	840401822	1467758052	0000201509150980D00X	Single	2/23/2015	$ 92.06	$ 92.06	0%	$0.00	
21185	TX1	618139	510529	4/11/2015	4/17/2015	4/11/2015	4/17/2015	TX433	1	2	21185	2	HIDALGO COUNTY	Blue Shield	Basic Coverage	837357584	1063588143	0000201509203165680C	Family Subscriber	3/9/2015	$ 840.00	$ 840.00	0%	$0.00	
21185	TX1	618139	510529	4/11/2015	4/17/2015	4/11/2015	4/17/2015	TX433	1	2	21185	2	HIDALGO COUNTY	Blue Shield	Basic Coverage	837357584	1063588143	0000201509203165680C	Family Subscriber	3/9/2015	$ 42.00	$ 42.00	0%	$0.00	
21185	TX1	618139	510529	4/11/2015	4/17/2015	4/11/2015	4/17/2015	TX433	1	2	21185	2	HIDALGO COUNTY	Blue Shield	Basic Coverage	837357584	1063588143	0000201509203165680C	Family Subscriber	3/9/2015	$ 52.50	$ 52.50	0%	$0.00	
21185	TX1	618139	510529	4/11/2015	4/17/2015	4/11/2015	4/17/2015	TX433	1	2	21185	2	HIDALGO COUNTY	Blue Shield	Basic Coverage	837357584	1063588143	0000201509203165680C	Family Subscriber	3/9/2015	$ 105.70	$ 105.70	0%	$0.00	
21185	TX1	618139	510529	4/11/2015	4/17/2015	4/11/2015	4/17/2015	TX433	1	2	21185	2	HIDALGO COUNTY	Blue Shield	Basic Coverage	837357584	1063588143	0000201509203165680C	Family Subscriber	3/9/2015	$ 2.80	$ 2.80	0%	$0.00	
21185	TX1	618139	510529	4/11/2015	4/17/2015	4/11/2015	4/17/2015	TX433	1	2	21185	2	HIDALGO COUNTY	Blue Shield	Basic Coverage	841229130	1700896826	0000201510150988460X	Family Subscriber	4/6/2015	$ 120.96	$ 120.96	0%	$0.00	
21185	TX1	618139	510529	4/11/2015	4/17/2015	4/11/2015	4/17/2015	TX433	1	2	21185	2	HIDALGO COUNTY	Blue Shield	Basic Coverage	841229130	1700896826	0000201510150988460X	Family Subscriber	4/6/2015	$ 34.71	$ 34.71	0%	$0.00	
21185	TX1	618139	510529	4/11/2015	4/17/2015	4/11/2015	4/17/2015	TX433	1	2	21185	2	HIDALGO COUNTY	Blue Shield	Basic Coverage	841229130	1700896826	0000201510150988460X	Family Subscriber	4/6/2015	$ 11.21	$ 11.21	0%	$0.00	
21185	TX1	618139	510529	4/11/2015	4/17/2015	4/11/2015	4/17/2015	TX433	1	2	21185	2	HIDALGO COUNTY	Blue Shield	Basic Coverage	841229130	1700896826	0000201510150988460X	Family Subscriber	4/6/2015	$ 5.76	$ 5.76	0%	$0.00	
21185	TX1	618139	510529	4/11/2015	4/17/2015	4/11/2015	4/17/2015	TX433	1	2	21185	2	HIDALGO COUNTY	Blue Shield	Basic Coverage	841229130	1700896826	0000201510150988460X	Family Subscriber	4/6/2015	$ 3.00	$ 3.00	0%	$0.00	
21185	TX1	618139	510529	4/11/2015	4/17/2015	4/11/2015	4/17/2015	TX433	1	2	21185	2	HIDALGO COUNTY	Blue Shield	Basic Coverage	841229130	1790721538	0000201510350 4K4350X	Family Subscriber	4/6/2015	$ 21.41	$ 21.41	0%	$0.00	
21185	TX1	618139	510529	4/11/2015	4/17/2015	4/11/2015	4/17/2015	TX433	1	2	21185	2	HIDALGO COUNTY	Blue Shield	Basic Coverage	841229130	1790721538	0000201510350 6K0440X	Family Subscriber	4/6/2015	$ 13.57	$ 13.57	0%	$0.00	
21185	TX1	618139	510529	4/11/2015	4/17/2015	4/11/2015	4/17/2015	TX433	1	2	21185	2	HIDALGO COUNTY	Blue Shield	Basic Coverage	841229130	1790721538	0000201510350 6K0440X	Family Subscriber	4/6/2015	$ 15.02	$ 15.02	0%	$0.00	
21185	TX1	618139	510529	4/11/2015	4/17/2015	4/11/2015	4/17/2015	TX433	1	2	21185	2	HIDALGO COUNTY	Blue Shield	Basic Coverage	841229130	1790721538	0000201510350 6K0440X	Family Subscriber	4/6/2015	$ 14.96	$ 14.96	0%	$0.00	
21185	TX1	618139	510529	4/11/2015	4/17/2015	4/11/2015	4/17/2015	TX433	1	2	21185	2	HIDALGO COUNTY	Blue Shield	Basic Coverage	841073628	1396867636	0000201510650L38070X	Family Subscriber	4/13/2015	$ 23.51	$ 23.51	0%	$0.00	
21185	TX1	618139	510529	4/11/2015	4/17/2015	4/11/2015	4/17/2015	TX433	1	2	21185	2	HIDALGO COUNTY	Blue Shield	Basic Coverage	841073628	1396867636	0000201510650L38070X	Family Subscriber	4/13/2015	$ 0.06	$ 0.06	0%	$0.00	
21185	TX1	618139	510529	4/11/2015	4/17/2015	4/11/2015	4/17/2015	TX433	1	2	21185	2	HIDALGO COUNTY	Blue Shield	Basic Coverage	841073628	1396867636	0000201510650L38070X	Family Subscriber	4/13/2015	$ 7.08	$ 7.08	0%	$0.00	
21185	TX1	618139	510529	4/11/2015	4/17/2015	4/11/2015	4/17/2015	TX433	1	2	21185	2	HIDALGO COUNTY	Blue Shield	Basic Coverage	841073628	1396867636	0000201510650L38070X	Family Subscriber	4/13/2015	$ 2.04	$ 2.04	0%	$0.00	
21185	TX1	618139	510529	4/11/2015	4/17/2015	4/11/2015	4/17/2015	TX433	1	2	21185	2	HIDALGO COUNTY	Blue Shield	Basic Coverage	841073628	1396867636	0000201510650L38070X	Family Subscriber	4/13/2015	$ 50.65	$ 50.65	0%	$0.00	
21185	TX1	618139	510529	4/11/2015	4/17/2015	4/11/2015	4/17/2015	TX433	1	2	21185	2	HIDALGO COUNTY	Blue Shield	Basic Coverage	820168070	1942489943	0000201510550141G20X	Family Member	4/6/2015	$ 67.85	$ 67.85	0%	$0.00	
21185	TX1	618139	510529	4/11/2015	4/17/2015	4/11/2015	4/17/2015	TX433	1	2	21185	2	HIDALGO COUNTY	Blue Shield	Basic Coverage	820168070	1942467113	0000201510550320X400X	Family Member	3/18/2015	$ 1,130.13	$ 1,130.13	0%	$0.00	
21185	TX1	618139	510529	4/11/2015	4/17/2015	4/11/2015	4/17/2015	TX433	1	2	21185	2	HIDALGO COUNTY	Blue Shield	Basic Coverage	840901386	1144251547	0000201510750U35480X	Family Member	4/8/2015	$ 34.71	$ 34.71	0%	$0.00	
21185	TX1	618139	510529	4/11/2015	4/17/2015	4/11/2015	4/17/2015	TX433	1	2	21185	2	HIDALGO COUNTY	Blue Shield	Basic Coverage	840499360	1851411052	0000201510750W85590X	Family Member	4/15/2015	$ 34.71	$ 34.71	0%	$0.00	
21185	TX1	618139	510529	4/11/2015	4/17/2015	4/11/2015	4/17/2015	TX433	1	2	21185	2	HIDALGO COUNTY	Blue Shield	Basic Coverage	840499360	1851411052	0000201510750W85590X	Family Member	4/15/2015	$ 10.92	$ 10.92	0%	$0.00	
21185	TX1	618139	510529	4/11/2015	4/17/2015	4/11/2015	4/17/2015	TX433	1	2	21185	2	HIDALGO COUNTY	Blue Shield	Basic Coverage	820655036	1376789941	0000201510450195 6P0X	Single	2/17/2015	$ 80.77	$ 80.77	0%	$0.00	
21185	TX1	618139	510529	4/11/2015	4/17/2015	4/11/2015	4/17/2015	TX433	1	2	21185	2	HIDALGO COUNTY	Blue Shield	Basic Coverage	820655036	1376789941	0000201510450196 7P0X	Single	2/3/2015	$ 76.70	$ 76.70	0%	$0.00	
21185	TX1	618139	510529	4/11/2015	4/17/2015	4/11/2015	4/17/2015	TX433	1	2	21185	2	HIDALGO COUNTY	Blue Shield	Basic Coverage	820655036	1376789941	0000201510450204 0P0X	Single	2/3/2015	$ 34.77	$ 34.77	0%	$0.00	
21185	TX1	618139	510529	4/11/2015	4/17/2015	4/11/2015	4/17/2015	TX433	1	2	21185	2	HIDALGO COUNTY	Blue Shield	Basic Coverage	820655036	1376789941	0000201510450204 3P0X	Single	2/3/2015	$ 95.38	$ 95.38	0%	$0.00	
21185	TX1	618139	510529	4/11/2015	4/17/2015	4/11/2015	4/17/2015	TX433	1	2	21185	2	HIDALGO COUNTY	Blue Shield	Basic Coverage	820655036	1376789941	0000201510450204 9P0X	Single	2/25/2015	$ 62.20	$ 62.20	0%	$0.00	
21185	TX1	618139	510529	4/11/2015	4/17/2015	4/11/2015	4/17/2015	TX433	1	2	21185	2	HIDALGO COUNTY	Blue Shield	Basic Coverage	820655036	1194020453	0000201510650858 8X0X	Single	4/2/2015	$ 291.24	$ 291.24	0%	$0.00	
21185	TX1	618139	510529	4/11/2015	4/17/2015	4/11/2015	4/17/2015	TX433	1	2	21185	2	HIDALGO COUNTY	Blue Shield	Basic Coverage	841253417	1881679751	0000201510450194Z90X	Single	4/10/2015	$ 6.94	$ 6.94	0%	$0.00	
21185	TX1	618139	510529	4/11/2015	4/17/2015	4/11/2015	4/17/2015	TX433	1	2	21185	2	HIDALGO COUNTY	Blue Shield	Basic Coverage	841253417	1881679751	0000201510450194Z90X	Single	4/10/2015	$ 7.43	$ 7.43	0%	$0.00	
21185	TX1	618139	510529	4/11/2015	4/17/2015	4/11/2015	4/17/2015	TX433	1	2	21185	2	HIDALGO COUNTY	Blue Shield	Basic Coverage	841253417	1881679751	0000201510450194Z90X	Single	4/10/2015	$ 6.96	$ 6.96	0%	$0.00	
21185	TX1	618139	510529	4/11/2015	4/17/2015	4/11/2015	4/17/2015	TX433	1	2	21185	2	HIDALGO COUNTY	Blue Shield	Basic Coverage	841253417	1821073792	0000201510650161T90X	Single	4/10/2015	$ 63.17	$ 63.17	0%	$0.00	
21185	TX1	618139	510529	4/11/2015	4/17/2015	4/11/2015	4/17/2015	TX433	1	2	21185	2	HIDALGO COUNTY	Blue Shield	Basic Coverage	841253417	1427479906	0000201510750980830X	Single	4/17/2015	$ 63.55	$ 63.55	0%	$0.00	
21185	TX1	618139	510529	4/11/2015	4/17/2015	4/11/2015	4/17/2015	TX433	1	2	21185	2	HIDALGO COUNTY	Blue Shield	Basic Coverage	844455838	1780600510	0000201510750521 20X	Single	4/15/2015	$ 20.39	$ 20.39	0%	$0.00	
21185	TX1	618139	510529	4/11/2015	4/17/2015	4/11/2015	4/17/2015	TX433	1	2	21185	2	HIDALGO COUNTY	Blue Shield	Basic Coverage	841391877	1467633867	0000201510450301 7W0X	Single	4/6/2015	$ 54.21	$ 54.21	0%	$0.00	
21185	TX1	618139	510529	4/11/2015	4/17/2015	4/11/2015	4/17/2015	TX433	1	2	21185	2	HIDALGO COUNTY	Blue Shield	Basic Coverage	838803410	1619099124	0000201510350599060X	Family Member	3/31/2015	$ 54.21	$ 54.21	0%	$0.00	
21185	TX1	618139	510529	4/11/2015	4/17/2015	4/11/2015	4/17/2015	TX433	1	2	21185	2	HIDALGO COUNTY	Blue Shield	Basic Coverage	832842714	1023439163	0000201510650714 3H0X	Family Subscriber	2/13/2015	$ 5.50	$ 5.50	0%	$0.00	
21185	TX1	618139	510529	4/11/2015	4/17/2015	4/11/2015	4/17/2015	TX433	1	2	21185	2	HIDALGO COUNTY	Blue Shield	Basic Coverage	836405991	1770604688	00002015096504C7380X	Single	3/27/2015	$ 24.25	$ 24.25	0%	$0.00	
21185	TX1	618139	510529	4/11/2015	4/17/2015	4/11/2015	4/17/2015	TX433	1	2	21185	2	HIDALGO COUNTY	Blue Shield	Basic Coverage	836405991	1770604688	00002015096504C7380X	Single	3/27/2015	$ 7.08	$ 7.08	0%	$0.00	
21185	TX1	618139	510529	4/11/2015	4/17/2015	4/11/2015	4/17/2015	TX433	1	2	21185	2	HIDALGO COUNTY	Blue Shield	Basic Coverage	836405991	1770604688	00002015096504C7380X	Single	3/27/2015	$ 10.92	$ 10.92	0%	$0.00	
21185	TX1	618139	510529	4/11/2015	4/17/2015	4/11/2015	4/17/2015	TX433	1	2	21185	2	HIDALGO COUNTY	Blue Shield	Basic Coverage	836405991	1770604688	00002015096504C7380X	Single	3/27/2015	$ 6.00	$ 6.00	0%	$0.00	
21185	TX1	618139	510529	4/11/2015	4/17/2015	4/11/2015	4/17/2015	TX433	1	2	21185	2	HIDALGO COUNTY	Blue Shield	Basic Coverage	837451331	1750375408	0000201510650F17000X	Single	4/10/2015	$ 67.85	$ 67.85	0%	$0.00	
21185	TX1	618139	510529	4/11/2015	4/17/2015	4/11/2015	4/17/2015	TX433	1	2	21185	2	HIDALGO COUNTY	Blue Shield	Basic Coverage	837451331	1750375408	0000201510650F17000X	Single	4/10/2015	$ 3.58	$ 3.58	0%	$0.00	
21185	TX1	618139	510529	4/11/2015	4/17/2015	4/11/2015	4/17/2015	TX433	1	2	21185	2	HIDALGO COUNTY	Blue Shield	Basic Coverage	830185956	1023439163	0000201510650907 1G0X	Single	2/5/2015	$ 32.30	$ 32.30	0%	$0.00	
21185	TX1	618139	510529	4/11/2015	4/17/2015	4/11/2015	4/17/2015	TX433	1	2	21185	2	HIDALGO COUNTY	Blue Shield	Basic Coverage	830185956	1023439163	0000201510650907 1G0X	Single	2/5/2015	$ 5.50	$ 5.50	0%	$0.00	
21185	TX1	618139	510529	4/11/2015	4/17/2015	4/11/2015	4/17/2015	TX433	1	2	21185	2	HIDALGO COUNTY	Blue Shield	Basic Coverage	830185956	1023439163	0000201510650907 1G0X	Single	2/5/2015	$ 5.50	$ 5.50	0%	$0.00	

Account	Corporate Entity	Invoice Profile	Invoice Number	InvcPerFrDt	InvcPerToDt	ClmPerFrDt	ClmPerToDt	BARS CustNbr	Settlement Nbr	Association Nbr	Group Nbr	Section Nbr	Group Name	Coverage	Claim Type	Member ID	Provider ID	Document Control	Tier	Service Date	Gross Amt	Net Amt	Fee Percent	Fee Amt	Case Nbr
21185	TX1	618139	510529	4/11/2015	4/17/2015	4/11/2015	4/17/2015	TX433	1	2	21185	2	HIDALGO COUNTY	Blue Shield	Basic Coverage	845406486	1801907894	00002015090507D8030X	Single	3/27/2015	$ 3,408.05	$ 3,408.05	0%	$0.00	
21185	TX1	618139	510529	4/11/2015	4/17/2015	4/11/2015	4/17/2015	TX433	1	2	21185	2	HIDALGO COUNTY	Blue Shield	Basic Coverage	845406486	1801907894	00002015090507D8030X	Single	3/27/2015	$ 153.26	$ 153.26	0%	$0.00	
21185	TX1	618139	510529	4/11/2015	4/17/2015	4/11/2015	4/17/2015	TX433	1	2	21185	2	HIDALGO COUNTY	Blue Shield	Basic Coverage	845406486	1801907894	00002015090507D8030X	Single	3/27/2015	$ 64.27	$ 64.27	0%	$0.00	
21185	TX1	618139	510529	4/11/2015	4/17/2015	4/11/2015	4/17/2015	TX433	1	2	21185	2	HIDALGO COUNTY	Blue Shield	Basic Coverage	845406486	1801907894	00002015090507D8030X	Single	3/27/2015	$ 25.54	$ 25.54	0%	$0.00	
21185	TX1	618139	510529	4/11/2015	4/17/2015	4/11/2015	4/17/2015	TX433	1	2	21185	2	HIDALGO COUNTY	Blue Shield	Basic Coverage	845406486	1801907894	00002015090507D8030X	Single	3/27/2015	$ 0.18	$ 0.18	0%	$0.00	
21185	TX1	618139	510529	4/11/2015	4/17/2015	4/11/2015	4/17/2015	TX433	1	2	21185	2	HIDALGO COUNTY	Blue Shield	Basic Coverage	845406486	1801907894	00002015090507D8030X	Single	3/27/2015	$ 0.83	$ 0.83	0%	$0.00	
21185	TX1	618139	510529	4/11/2015	4/17/2015	4/11/2015	4/17/2015	TX433	1	2	21185	2	HIDALGO COUNTY	Blue Shield	Basic Coverage	845406486	1801907894	00002015090507D8030X	Single	3/27/2015	$ 3.89	$ 3.89	0%	$0.00	
21185	TX1	618139	510529	4/11/2015	4/17/2015	4/11/2015	4/17/2015	TX433	1	2	21185	2	HIDALGO COUNTY	Blue Shield	Basic Coverage	845406486	1801907894	00002015090507D8030X	Single	3/27/2015	$ 7.08	$ 7.08	0%	$0.00	
21185	TX1	618139	510529	4/11/2015	4/17/2015	4/11/2015	4/17/2015	TX433	1	2	21185	2	HIDALGO COUNTY	Blue Shield	Basic Coverage	845406486	1801907894	00002015090507D8030X	Single	3/27/2015	$ 2.67	$ 2.67	0%	$0.00	
21185	TX1	618139	510529	4/11/2015	4/17/2015	4/11/2015	4/17/2015	TX433	1	2	21185	2	HIDALGO COUNTY	Blue Shield	Basic Coverage	845406486	1801907894	00002015090507D8030X	Single	3/27/2015	$ 2.33	$ 2.33	0%	$0.00	
21185	TX1	618139	510529	4/11/2015	4/17/2015	4/11/2015	4/17/2015	TX433	1	2	21185	2	HIDALGO COUNTY	Blue Shield	Basic Coverage	845406486	1801907894	00002015090507D8030X	Single	3/27/2015	$ 3.00	$ 3.00	0%	$0.00	
21185	TX1	618139	510529	4/11/2015	4/17/2015	4/11/2015	4/17/2015	TX433	1	2	21185	2	HIDALGO COUNTY	Blue Shield	Basic Coverage	840359332	1144389842	00002015105505064Z850X	Single	4/13/2015	$ 55.12	$ 55.12	0%	$0.00	
21185	TX1	618139	510529	4/11/2015	4/17/2015	4/11/2015	4/17/2015	TX433	1	2	21185	2	HIDALGO COUNTY	Blue Shield	Basic Coverage	838164164	1043276769	00002015103505080H10X	Family Member	4/13/2015	$ 34.71	$ 34.71	0%	$0.00	
21185	TX1	618139	510529	4/11/2015	4/17/2015	4/11/2015	4/17/2015	TX433	1	2	21185	2	HIDALGO COUNTY	Blue Shield	Basic Coverage	843522975	1740301985	00002015103502871L10X	Single	2/27/2015	$ 120.96	$ 120.96	0%	$0.00	
21185	TX1	618139	510529	4/11/2015	4/17/2015	4/11/2015	4/17/2015	TX433	1	2	21185	2	HIDALGO COUNTY	Blue Shield	Basic Coverage	843522975	1740301985	00002015103502871L10X	Single	2/27/2015	$ 26.49	$ 26.49	0%	$0.00	
21185	TX1	618139	510529	4/11/2015	4/17/2015	4/11/2015	4/17/2015	TX433	1	2	21185	2	HIDALGO COUNTY	Blue Shield	Basic Coverage	843522975	1740301985	00002015103502871L10X	Single	2/27/2015	$ 3.00	$ 3.00	0%	$0.00	
21185	TX1	618139	510529	4/11/2015	4/17/2015	4/11/2015	4/17/2015	TX433	1	2	21185	2	HIDALGO COUNTY	Blue Shield	Basic Coverage	843522975	1740301985	00002015103502871L10X	Single	2/27/2015	$ 7.71	$ 7.71	0%	$0.00	
21185	TX1	618139	510529	4/11/2015	4/17/2015	4/11/2015	4/17/2015	TX433	1	2	21185	2	HIDALGO COUNTY	Blue Shield	Basic Coverage	843522975	1740301985	00002015103502871L10X	Single	2/27/2015	$ 10.07	$ 10.07	0%	$0.00	
21185	TX1	618139	510529	4/11/2015	4/17/2015	4/11/2015	4/17/2015	TX433	1	2	21185	2	HIDALGO COUNTY	Blue Shield	Basic Coverage	843522975	1740301985	00002015103502871L10X	Single	2/27/2015	$ 6.14	$ 6.14	0%	$0.00	
21185	TX1	618139	510529	4/11/2015	4/17/2015	4/11/2015	4/17/2015	TX433	1	2	21185	2	HIDALGO COUNTY	Blue Shield	Basic Coverage	843522975	1740301985	00002015103502871L10X	Single	2/27/2015	$ 2.04	$ 2.04	0%	$0.00	
21185	TX1	618139	510529	4/11/2015	4/17/2015	4/11/2015	4/17/2015	TX433	1	2	21185	2	HIDALGO COUNTY	Blue Shield	Basic Coverage	843522975	1740301985	00002015103502871L10X	Single	2/27/2015	$ 5.41	$ 5.41	0%	$0.00	
21185	TX1	618139	510529	4/11/2015	4/17/2015	4/11/2015	4/17/2015	TX433	1	2	21185	2	HIDALGO COUNTY	Blue Shield	Basic Coverage	843522975	1740301985	00002015103502871L10X	Single	2/27/2015	$ 3.39	$ 3.39	0%	$0.00	
21185	TX1	618139	510529	4/11/2015	4/17/2015	4/11/2015	4/17/2015	TX433	1	2	21185	2	HIDALGO COUNTY	Blue Shield	Basic Coverage	843522975	1740301985	00002015103502871L10X	Single	2/27/2015	$ 7.08	$ 7.08	0%	$0.00	
21185	TX1	618139	510529	4/11/2015	4/17/2015	4/11/2015	4/17/2015	TX433	1	2	21185	2	HIDALGO COUNTY	Blue Shield	Basic Coverage	843522975	1740301985	00002015103502871L10X	Single	2/27/2015	$ 19.36	$ 19.36	0%	$0.00	
21185	TX1	618139	510529	4/11/2015	4/17/2015	4/11/2015	4/17/2015	TX433	1	2	21185	2	HIDALGO COUNTY	Blue Shield	Basic Coverage	844740109	1801818786	00002015106501307O70X	Family Member	4/15/2015	$ 67.85	$ 67.85	0%	$0.00	
21185	TX1	618139	510529	4/11/2015	4/17/2015	4/11/2015	4/17/2015	TX433	1	2	21185	2	HIDALGO COUNTY	Blue Shield	Basic Coverage	839151157	1982827150	00002015104033149000C	Single	2/11/2015	$ 265.00	$ 265.00	0%	$0.00	
21185	TX1	618139	510529	4/11/2015	4/17/2015	4/11/2015	4/17/2015	TX433	1	2	21185	2	HIDALGO COUNTY	Blue Shield	Basic Coverage	839151157	1982827150	00002015104033149000C	Single	2/11/2015	$ 185.00	$ 185.00	0%	$0.00	
21185	TX1	618139	510529	4/11/2015	4/17/2015	4/11/2015	4/17/2015	TX433	1	2	21185	2	HIDALGO COUNTY	Blue Shield	Basic Coverage	839151157	1881679751	00002015104500142Z70X	Single	4/10/2015	$ 6.94	$ 6.94	0%	$0.00	
21185	TX1	618139	510529	4/11/2015	4/17/2015	4/11/2015	4/17/2015	TX433	1	2	21185	2	HIDALGO COUNTY	Blue Shield	Basic Coverage	839151157	1891855656	00002015106500Q00130X	Single	4/10/2015	$ 31.79	$ 31.79	0%	$0.00	
21185	TX1	618139	510529	4/11/2015	4/17/2015	4/11/2015	4/17/2015	TX433	1	2	21185	2	HIDALGO COUNTY	Blue Shield	Basic Coverage	839151157	1891855656	00002015106500Q00130X	Single	4/10/2015	$ 2.04	$ 2.04	0%	$0.00	
21185	TX1	618139	510529	4/11/2015	4/17/2015	4/11/2015	4/17/2015	TX433	1	2	21185	2	HIDALGO COUNTY	Blue Shield	Basic Coverage	842930146	1639114291	00002015104507005Z0X	Single	3/27/2015	$ 59.24	$ 59.24	0%	$0.00	
21185	TX1	618139	510529	4/11/2015	4/17/2015	4/11/2015	4/17/2015	TX433	1	2	21185	2	HIDALGO COUNTY	Blue Shield	Basic Coverage	842930146	1508884412	00002015105505SZ710X	Single	2/6/2015	$ 4.57	$ 4.57	0%	$0.00	
21185	TX1	618139	510529	4/11/2015	4/17/2015	4/11/2015	4/17/2015	TX433	1	2	21185	2	HIDALGO COUNTY	Blue Shield	Basic Coverage	842930146	1508884412	00002015105505SZ710X	Single	2/6/2015	$ 10.07	$ 10.07	0%	$0.00	
21185	TX1	618139	510529	4/11/2015	4/17/2015	4/11/2015	4/17/2015	TX433	1	2	21185	2	HIDALGO COUNTY	Blue Shield	Basic Coverage	842930146	1508884412	00002015105505SZ710X	Single	2/6/2015	$ 2.89	$ 2.89	0%	$0.00	
21185	TX1	618139	510529	4/11/2015	4/17/2015	4/11/2015	4/17/2015	TX433	1	2	21185	2	HIDALGO COUNTY	Blue Shield	Basic Coverage	842930146	1508884412	00002015105505SZ710X	Single	2/6/2015	$ 6.78	$ 6.78	0%	$0.00	
21185	TX1	618139	510529	4/11/2015	4/17/2015	4/11/2015	4/17/2015	TX433	1	2	21185	2	HIDALGO COUNTY	Blue Shield	Basic Coverage	842930146	1508884412	00002015105505SZ710X	Single	2/6/2015	$ 5.03	$ 5.03	0%	$0.00	
21185	TX1	618139	510529	4/11/2015	4/17/2015	4/11/2015	4/17/2015	TX433	1	2	21185	2	HIDALGO COUNTY	Blue Shield	Basic Coverage	842930146	1508884412	00002015105505SZ710X	Single	2/6/2015	$ 12.64	$ 12.64	0%	$0.00	
21185	TX1	618139	510529	4/11/2015	4/17/2015	4/11/2015	4/17/2015	TX433	1	2	21185	2	HIDALGO COUNTY	Blue Shield	Basic Coverage	842930146	1508884412	00002015105505SZ710X	Single	2/6/2015	$ 41.69	$ 41.69	0%	$0.00	
21185	TX1	618139	510529	4/11/2015	4/17/2015	4/11/2015	4/17/2015	TX433	1	2	21185	2	HIDALGO COUNTY	Blue Shield	Basic Coverage	842930146	1508884412	00002015105509GT910X	Single	4/1/2015	$ 67.85	$ 67.85	0%	$0.00	
21185	TX1	618139	510529	4/11/2015	4/17/2015	4/11/2015	4/17/2015	TX433	1	2	21185	2	HIDALGO COUNTY	Blue Shield	Basic Coverage	842930146	1508884412	00002015105509GT910X	Single	4/1/2015	$ 10.12	$ 10.12	0%	$0.00	
21185	TX1	618139	510529	4/11/2015	4/17/2015	4/11/2015	4/17/2015	TX433	1	2	21185	2	HIDALGO COUNTY	Blue Shield	Basic Coverage	842930146	1508884412	00002015105509GT910X	Single	4/1/2015	$ 28.84	$ 28.84	0%	$0.00	
21185	TX1	618139	510529	4/11/2015	4/17/2015	4/11/2015	4/17/2015	TX433	1	2	21185	2	HIDALGO COUNTY	Blue Shield	Basic Coverage	830788127	1952311441	00002015103504 1Y110X	Single	2/10/2015	$ 19.27	$ 19.27	0%	$0.00	
21185	TX1	618139	510529	4/11/2015	4/17/2015	4/11/2015	4/17/2015	TX433	1	2	21185	2	HIDALGO COUNTY	Blue Shield	Basic Coverage	830788127	1952311441	00002015103504 1Y110X	Single	2/10/2015	$ 28.59	$ 28.59	0%	$0.00	
21185	TX1	618139	510529	4/11/2015	4/17/2015	4/11/2015	4/17/2015	TX433	1	2	21185	2	HIDALGO COUNTY	Blue Shield	Basic Coverage	841738282	1548593148	00002015103505S4620X	Single	3/23/2015	$ 34.71	$ 34.71	0%	$0.00	
21185	TX1	618139	510529	4/11/2015	4/17/2015	4/11/2015	4/17/2015	TX433	1	2	21185	2	HIDALGO COUNTY	Blue Shield	Basic Coverage	841738282	1548593148	00002015103505S4620X	Single	3/23/2015	$ 7.30	$ 7.30	0%	$0.00	
21185	TX1	618139	510529	4/11/2015	4/17/2015	4/11/2015	4/17/2015	TX433	1	2	21185	2	HIDALGO COUNTY	Blue Shield	Basic Coverage	841738282	1548593148	00002015103505S4620X	Single	3/23/2015	$ 7.08	$ 7.08	0%	$0.00	
21185	TX1	618139	510529	4/11/2015	4/17/2015	4/11/2015	4/17/2015	TX433	1	2	21185	2	HIDALGO COUNTY	Blue Shield	Basic Coverage	841738282	1548593148	00002015103505S4620X	Single	3/23/2015	$ 3.00	$ 3.00	0%	$0.00	
21185	TX1	618139	510529	4/11/2015	4/17/2015	4/11/2015	4/17/2015	TX433	1	2	21185	2	HIDALGO COUNTY	Blue Shield	Basic Coverage	841738282	1548593148	00002015103505S4620X	Single	3/23/2015	$ 2.04	$ 2.04	0%	$0.00	
21185	TX1	618139	510529	4/11/2015	4/17/2015	4/11/2015	4/17/2015	TX433	1	2	21185	2	HIDALGO COUNTY	Blue Shield	Basic Coverage	846567561	1245453901	00002015103509 6H40X	Family Member	4/10/2015	$ 34.71	$ 34.71	0%	$0.00	
21185	TX1	618139	510529	4/11/2015	4/17/2015	4/11/2015	4/17/2015	TX433	1	2	21185	2	HIDALGO COUNTY	Blue Shield	Basic Coverage	846567561	1245453901	00002015103509 6H40X	Family Member	4/10/2015	$ 2.76	$ 2.76	0%	$0.00	
21185	TX1	618139	510529	4/11/2015	4/17/2015	4/11/2015	4/17/2015	TX433	1	2	21185	2	HIDALGO COUNTY	Blue Shield	Basic Coverage	846567561	1245453901	00002015103509 6H40X	Family Member	4/10/2015	$ 28.84	$ 28.84	0%	$0.00	
21185	TX1	618139	510529	4/11/2015	4/17/2015	4/11/2015	4/17/2015	TX433	1	2	21185	2	HIDALGO COUNTY	Blue Shield	Basic Coverage	846567561	1245453901	00002015103509 6H40X	Family Member	4/10/2015	$ 6.00	$ 6.00	0%	$0.00	
21185	TX1	618139	510529	4/11/2015	4/17/2015	4/11/2015	4/17/2015	TX433	1	2	21185	2	HIDALGO COUNTY	Blue Shield	Basic Coverage	846567561	1598980526	00002015103503 44Q40X	Family Member	4/10/2015	$ 67.85	$ 67.85	0%	$0.00	
21185	TX1	618139	510529	4/11/2015	4/17/2015	4/11/2015	4/17/2015	TX433	1	2	21185	2	HIDALGO COUNTY	Blue Shield	Basic Coverage	846567561	1598980526	00002015103503 44Q40X	Family Member	4/10/2015	$ 10.12	$ 10.12	0%	$0.00	
21185	TX1	618139	510529	4/11/2015	4/17/2015	4/11/2015	4/17/2015	TX433	1	2	21185	2	HIDALGO COUNTY	Blue Shield	Basic Coverage	846567561	1598980526	00002015103503 44Q40X	Family Member	4/10/2015	$ 28.84	$ 28.84	0%	$0.00	
21185	TX1	618139	510529	4/11/2015	4/17/2015	4/11/2015	4/17/2015	TX433	1	2	21185	2	HIDALGO COUNTY	Blue Shield	Basic Coverage	846567561	1598980526	00002015103503 44Q40X	Family Member	4/10/2015	$ 0.02	$ 0.02	0%	$0.00	
21185	TX1	618139	510529	4/11/2015	4/17/2015	4/11/2015	4/17/2015	TX433	1	2	21185	2	HIDALGO COUNTY	Blue Shield	Basic Coverage	832475079	1851731319	00002015092508F9010X	Single	3/31/2015	$ 52.39	$ 52.39	0%	$0.00	
21185	TX1	618139	510529	4/11/2015	4/17/2015	4/11/2015	4/17/2015	TX433	1	2	21185	2	HIDALGO COUNTY	Blue Shield	Basic Coverage	832475079	1851731319	00002015092508F9010X	Single	3/31/2015	$ 2.33	$ 2.33	0%	$0.00	
21185	TX1	618139	510529	4/11/2015	4/17/2015	4/11/2015	4/17/2015	TX433	1	2	21185	2	HIDALGO COUNTY	Blue Shield	Basic Coverage	820244644	1811186042	00002015105505 6S070X	Single	4/10/2015	$ 124.06	$ 124.06	0%	$0.00	
21185	TX1	618139	510529	4/11/2015	4/17/2015	4/11/2015	4/17/2015	TX433	1	2	21185	2	HIDALGO COUNTY	Blue Shield	Basic Coverage	820244644	1811186042	00002015105505 6S070X	Single	4/10/2015	$ 7.08	$ 7.08	0%	$0.00	
21185	TX1	618139	510529	4/11/2015	4/17/2015	4/11/2015	4/17/2015	TX433	1	2	21185	2	HIDALGO COUNTY	Blue Shield	Basic Coverage	820244644	1811186042	00002015105505 6S070X	Single	4/10/2015	$ 3.00	$ 3.00	0%	$0.00	
21185	TX1	618139	510529	4/11/2015	4/17/2015	4/11/2015	4/17/2015	TX433	1	2	21185	2	HIDALGO COUNTY	Blue Shield	Basic Coverage	820244644	1811186042	00002015105505 6S070X	Single	4/10/2015	$ 15.01	$ 15.01	0%	$0.00	
21185	TX1	618139	510529	4/11/2015	4/17/2015	4/11/2015	4/17/2015	TX433	1	2	21185	2	HIDALGO COUNTY	Blue Shield	Basic Coverage	820244644	1811186042	00002015105505 6S070X	Single	4/10/2015	$ 15.01	$ 15.01	0%	$0.00	
21185	TX1	618139	510529	4/11/2015	4/17/2015	4/11/2015	4/17/2015	TX433	1	2	21185	2	HIDALGO COUNTY	Blue Shield	Basic Coverage	834364876	1437153244	00002015103509T5780X	Single	4/9/2015	$ 21.79	$ 21.79	0%	$0.00	
21185	TX1	618139	510529	4/11/2015	4/17/2015	4/11/2015	4/17/2015	TX433	1	2	21185	2	HIDALGO COUNTY	Blue Shield	Basic Coverage	820580364	1093959751	00002015107503 1E070X	Single	4/14/2015	$ 31.79	$ 31.79	0%	$0.00	
21185	TX1	618139	510529	4/11/2015	4/17/2015	4/11/2015	4/17/2015	TX433	1	2	21185	2	HIDALGO COUNTY	Blue Shield	Basic Coverage	835499950	1356361976	00002015104504 45V70X	Single	4/9/2015	$ 34.71	$ 34.71	0%	$0.00	
21185	TX1	618139	510529	4/11/2015	4/17/2015	4/11/2015	4/17/2015	TX433	1	2	21185	2	HIDALGO COUNTY	Blue Shield	Basic Coverage	841974505	1124006390	00002015103504 51Q10X	Family Subscriber	4/9/2015	$ 68.53	$ 68.53	0%	$0.00	
21185	TX1	618139	510529	4/11/2015	4/17/2015	4/11/2015	4/17/2015	TX433	1	2	21185	2	HIDALGO COUNTY	Blue Shield	Basic Coverage	841974505	1124006390	00002015103504 51Q10X	Family Subscriber	4/9/2015	$ 21.58	$ 21.58	0%	$0.00	
21185	TX1	618139	510529	4/11/2015	4/17/2015	4/11/2015	4/17/2015	TX433	1	2	21185	2	HIDALGO COUNTY	Blue Shield	Basic Coverage	841974505	1124006390	00002015103504 51Q10X	Family Subscriber	4/9/2015	$ 32.58	$ 32.58	0%	$0.00	
21185	TX1	618139	510529	4/11/2015	4/17/2015	4/11/2015	4/17/2015	TX433	1	2	21185	2	HIDALGO COUNTY	Blue Shield	Basic Coverage	841974505	1124006390	00002015103504 51Q10X	Family Subscriber	4/9/2015	$ 3.38	$ 3.38	0%	$0.00	
21185	TX1	618139	510529	4/11/2015	4/17/2015	4/11/2015	4/17/2015	TX433	1	2	21185	2	HIDALGO COUNTY	Blue Shield	Basic Coverage	841974505	1124006390	00002015103504 51Q10X	Family Subscriber	4/9/2015	$ 28.84	$ 28.84	0%	$0.00	

Account	Corporate Entity	Invoice Profile	Invoice Number	InvcPerFrDt	InvcPerToDt	ClmPerFrDt	ClmPerToDt	BARS CustNbr	Settlement Nbr	Association Nbr	Group Nbr	Section Nbr	Group Name	Coverage	Claim Type	Member ID	Provider ID	Document Control	Tier	Service Date	Gross Amt	Net Amt	Fee Percent	Fee Amt	Case Nbr
21185	TX1	618139	510529	4/11/2015	4/17/2015	4/11/2015	4/17/2015	TX433	1	2	21185	2	HIDALGO COUNTY	Blue Shield	Basic Coverage	841974505	1124006390	00002015103504510Q10X	Family Subscriber	4/9/2015	$ 1.22	$ 1.22	0%	$0.00	
21185	TX1	618139	510529	4/11/2015	4/17/2015	4/11/2015	4/17/2015	TX433	1	2	21185	2	HIDALGO COUNTY	Blue Shield	Basic Coverage	841974505	1124006390	00002015103504510Q10X	Family Subscriber	4/9/2015	$ 28.84	$ 28.84	0%	$0.00	
21185	TX1	618139	510529	4/11/2015	4/17/2015	4/11/2015	4/17/2015	TX433	1	2	21185	2	HIDALGO COUNTY	Blue Shield	Basic Coverage	843763793	1245453901	00002015106506753U0X	Family Member	4/15/2015	$ 34.71	$ 34.71	0%	$0.00	
21185	TX1	618139	510529	4/11/2015	4/17/2015	4/11/2015	4/17/2015	TX433	1	2	21185	2	HIDALGO COUNTY	Blue Shield	Basic Coverage	843763793	1245453901	00002015106506753U0X	Family Member	4/15/2015	$ 6.00	$ 6.00	0%	$0.00	
21185	TX1	618139	510529	4/11/2015	4/17/2015	4/11/2015	4/17/2015	TX433	1	2	21185	2	HIDALGO COUNTY	Blue Shield	Basic Coverage	843763793	1245453901	0000201510750 33L850X	Family Member	4/16/2015	$ 34.71	$ 34.71	0%	$0.00	
21185	TX1	618139	510529	4/11/2015	4/17/2015	4/11/2015	4/17/2015	TX433	1	2	21185	2	HIDALGO COUNTY	Blue Shield	Basic Coverage	843763793	1245453901	0000201510750 33L850X	Family Member	4/16/2015	$ 6.00	$ 6.00	0%	$0.00	
21185	TX1	618139	510529	4/11/2015	4/17/2015	4/11/2015	4/17/2015	TX433	1	2	21185	2	HIDALGO COUNTY	Blue Shield	Basic Coverage	837673474	1881714384	0000201510750U10840X	Single	4/6/2015	$ 67.85	$ 67.85	0%	$0.00	
21185	TX1	618139	510529	4/11/2015	4/17/2015	4/11/2015	4/17/2015	TX433	1	2	21185	2	HIDALGO COUNTY	Blue Shield	Basic Coverage	837673474	1881714384	0000201510750U10840X	Single	4/6/2015	$ 10.07	$ 10.07	0%	$0.00	
21185	TX1	618139	510529	4/11/2015	4/17/2015	4/11/2015	4/17/2015	TX433	1	2	21185	2	HIDALGO COUNTY	Blue Shield	Basic Coverage	837673474	1881714384	0000201510750U10840X	Single	4/6/2015	$ 6.53	$ 6.53	0%	$0.00	
21185	TX1	618139	510529	4/11/2015	4/17/2015	4/11/2015	4/17/2015	TX433	1	2	21185	2	HIDALGO COUNTY	Blue Shield	Basic Coverage	837673474	1881714384	0000201510750U10840X	Single	4/6/2015	$ 2.89	$ 2.89	0%	$0.00	
21185	TX1	618139	510529	4/11/2015	4/17/2015	4/11/2015	4/17/2015	TX433	1	2	21185	2	HIDALGO COUNTY	Blue Shield	Basic Coverage	837673474	1881714384	0000201510750U10840X	Single	4/6/2015	$ 3.89	$ 3.89	0%	$0.00	
21185	TX1	618139	510529	4/11/2015	4/17/2015	4/11/2015	4/17/2015	TX433	1	2	21185	2	HIDALGO COUNTY	Blue Shield	Basic Coverage	837673474	1881714384	0000201510750U10840X	Single	4/6/2015	$ 3.44	$ 3.44	0%	$0.00	
21185	TX1	618139	510529	4/11/2015	4/17/2015	4/11/2015	4/17/2015	TX433	1	2	21185	2	HIDALGO COUNTY	Blue Shield	Basic Coverage	837673474	1881714384	0000201510750U10870X	Single	4/6/2015	$ 6.14	$ 6.14	0%	$0.00	
21185	TX1	618139	510529	4/11/2015	4/17/2015	4/11/2015	4/17/2015	TX433	1	2	21185	2	HIDALGO COUNTY	Blue Shield	Basic Coverage	837673474	1881714384	0000201510750U10870X	Single	4/6/2015	$ 3.00	$ 3.00	0%	$0.00	
21185	TX1	618139	510529	4/11/2015	4/17/2015	4/11/2015	4/17/2015	TX433	1	2	21185	2	HIDALGO COUNTY	Blue Shield	Basic Coverage	844996405	1013995273	00002015093503245B0X	Single	4/2/2015	$ 67.85	$ 67.85	0%	$0.00	
21185	TX1	618139	510529	4/11/2015	4/17/2015	4/11/2015	4/17/2015	TX433	1	2	21185	2	HIDALGO COUNTY	Blue Shield	Basic Coverage	844996405	1013995273	00002015093503245B0X	Single	4/2/2015	$ 3.00	$ 3.00	0%	$0.00	
21185	TX1	618139	510529	4/11/2015	4/17/2015	4/11/2015	4/17/2015	TX433	1	2	21185	2	HIDALGO COUNTY	Blue Shield	Basic Coverage	844996405	1013995273	00002015093503245B0X	Single	4/2/2015	$ 6.14	$ 6.14	0%	$0.00	
21185	TX1	618139	510529	4/11/2015	4/17/2015	4/11/2015	4/17/2015	TX433	1	2	21185	2	HIDALGO COUNTY	Blue Shield	Basic Coverage	844996405	1881679751	0000201509650A22450X	Single	4/2/2015	$ 9.23	$ 9.23	0%	$0.00	
21185	TX1	618139	510529	4/11/2015	4/17/2015	4/11/2015	4/17/2015	TX433	1	2	21185	2	HIDALGO COUNTY	Blue Shield	Basic Coverage	844996405	1881679751	0000201509650A22450X	Single	4/2/2015	$ 12.26	$ 12.26	0%	$0.00	
21185	TX1	618139	510529	4/11/2015	4/17/2015	4/11/2015	4/17/2015	TX433	1	2	21185	2	HIDALGO COUNTY	Blue Shield	Basic Coverage	844996405	1881929321	00002015104501339E0X	Single	3/17/2015	$ 5.50	$ 5.50	0%	$0.00	
21185	TX1	618139	510529	4/11/2015	4/17/2015	4/11/2015	4/17/2015	TX433	1	2	21185	2	HIDALGO COUNTY	Blue Shield	Basic Coverage	844996405	1881929321	00002015104501339E0X	Single	3/17/2015	$ 5.50	$ 5.50	0%	$0.00	
21185	TX1	618139	510529	4/11/2015	4/17/2015	4/11/2015	4/17/2015	TX433	1	2	21185	2	HIDALGO COUNTY	Blue Shield	Basic Coverage	844996405	1881929321	00002015104501339E0X	Single	3/17/2015	$ 5.50	$ 5.50	0%	$0.00	
21185	TX1	618139	510529	4/11/2015	4/17/2015	4/11/2015	4/17/2015	TX433	1	2	21185	2	HIDALGO COUNTY	Blue Shield	Basic Coverage	844996405	1881929321	00002015104501339E0X	Single	3/17/2015	$ 5.50	$ 5.50	0%	$0.00	
21185	TX1	618139	510529	4/11/2015	4/17/2015	4/11/2015	4/17/2015	TX433	1	2	21185	2	HIDALGO COUNTY	Blue Shield	Basic Coverage	840381196	1639504996	00002015107507 4G300X	Family Member	4/15/2015	$ 34.71	$ 34.71	0%	$0.00	
21185	TX1	618139	510529	4/11/2015	4/17/2015	4/11/2015	4/17/2015	TX433	1	2	21185	2	HIDALGO COUNTY	Blue Shield	Basic Coverage	840381196	1639504996	00002015107507 4G300X	Family Member	4/15/2015	$ 7.08	$ 7.08	0%	$0.00	
21185	TX1	618139	510529	4/11/2015	4/17/2015	4/11/2015	4/17/2015	TX433	1	2	21185	2	HIDALGO COUNTY	Blue Shield	Basic Coverage	840381196	1639504996	00002015107507 4G300X	Family Member	4/15/2015	$ 10.92	$ 10.92	0%	$0.00	
21185	TX1	618139	510529	4/11/2015	4/17/2015	4/11/2015	4/17/2015	TX433	1	2	21185	2	HIDALGO COUNTY	Blue Shield	Basic Coverage	840381196	1639504996	00002015107507 4G300X	Family Member	4/15/2015	$ 41.61	$ 41.61	0%	$0.00	
21185	TX1	618139	510529	4/11/2015	4/17/2015	4/11/2015	4/17/2015	TX433	1	2	21185	2	HIDALGO COUNTY	Blue Shield	Basic Coverage	840381196	1639504996	00002015107507 4G300X	Family Member	4/15/2015	$ 26.49	$ 26.49	0%	$0.00	
21185	TX1	618139	510529	4/11/2015	4/17/2015	4/11/2015	4/17/2015	TX433	1	2	21185	2	HIDALGO COUNTY	Blue Shield	Basic Coverage	844437552	1326246901	00002015104500E5630X	Family Member	4/8/2015	$ 0.35	$ 0.35	0%	$0.00	
21185	TX1	618139	510529	4/11/2015	4/17/2015	4/11/2015	4/17/2015	TX433	1	2	21185	2	HIDALGO COUNTY	Blue Shield	Basic Coverage	844437552	1326246901	00002015107506A3530X	Family Member	4/10/2015	$ 34.71	$ 34.71	0%	$0.00	
21185	TX1	618139	510529	4/11/2015	4/17/2015	4/11/2015	4/17/2015	TX433	1	2	21185	2	HIDALGO COUNTY	Blue Shield	Basic Coverage	828014429	1528039120	00002015104500 80W90X	Single	4/10/2015	$ 124.06	$ 124.06	0%	$0.00	
21185	TX1	618139	510529	4/11/2015	4/17/2015	4/11/2015	4/17/2015	TX433	1	2	21185	2	HIDALGO COUNTY	Blue Shield	Basic Coverage	828014429	1528039120	00002015104500 80W90X	Single	4/10/2015	$ 19.36	$ 19.36	0%	$0.00	
21185	TX1	618139	510529	4/11/2015	4/17/2015	4/11/2015	4/17/2015	TX433	1	2	21185	2	HIDALGO COUNTY	Blue Shield	Basic Coverage	828014429	1528039120	00002015104500 80W90X	Single	4/10/2015	$ 5.27	$ 5.27	0%	$0.00	
21185	TX1	618139	510529	4/11/2015	4/17/2015	4/11/2015	4/17/2015	TX433	1	2	21185	2	HIDALGO COUNTY	Blue Shield	Basic Coverage	838439493	1184896854	00002015107503Y1150X	Single	4/16/2015	$ 34.71	$ 34.71	0%	$0.00	
21185	TX1	618139	510529	4/11/2015	4/17/2015	4/11/2015	4/17/2015	TX433	1	2	21185	2	HIDALGO COUNTY	Blue Shield	Basic Coverage	838341974	1467633867	00002015104 50L58970X	Family Subscriber	4/13/2015	$ 27.36	$ 27.36	0%	$0.00	
21185	TX1	618139	510529	4/11/2015	4/17/2015	4/11/2015	4/17/2015	TX433	1	2	21185	2	HIDALGO COUNTY	Blue Shield	Basic Coverage	835014522	1295861557	00002015103509J7980X	Single	4/10/2015	$ 6.69	$ 6.69	0%	$0.00	
21185	TX1	618139	510529	4/11/2015	4/17/2015	4/11/2015	4/17/2015	TX433	1	2	21185	2	HIDALGO COUNTY	Blue Shield	Basic Coverage	843547120	1144251547	0000201509250L67870X	Single	3/26/2015	$ 34.71	$ 34.71	0%	$0.00	
21185	TX1	618139	510529	4/11/2015	4/17/2015	4/11/2015	4/17/2015	TX433	1	2	21185	2	HIDALGO COUNTY	Blue Shield	Basic Coverage	843547120	1144251547	0000201509250L67870X	Single	3/26/2015	$ 10.92	$ 10.92	0%	$0.00	
21185	TX1	618139	510529	4/11/2015	4/17/2015	4/11/2015	4/17/2015	TX433	1	2	21185	2	HIDALGO COUNTY	Blue Shield	Basic Coverage	839788197	1558572511	00002014349505 3Q990X	Single	10/29/2014	$ (120.96)	$ (120.96)	0%	$0.00	
21185	TX1	618139	510529	4/11/2015	4/17/2015	4/11/2015	4/17/2015	TX433	1	2	21185	2	HIDALGO COUNTY	Blue Shield	Basic Coverage	839788197	1558572511	00002014349505 3Q990X	Single	10/29/2014	$ 120.96	$ 120.96	0%	$0.00	
21185	TX1	618139	510529	4/11/2015	4/17/2015	4/11/2015	4/17/2015	TX433	1	2	21185	2	HIDALGO COUNTY	Blue Shield	Basic Coverage	839788197	1558572511	00002014349505 3Q990X	Single	10/29/2014	$ (69.71)	$ (69.71)	0%	$0.00	
21185	TX1	618139	510529	4/11/2015	4/17/2015	4/11/2015	4/17/2015	TX433	1	2	21185	2	HIDALGO COUNTY	Blue Shield	Basic Coverage	839788197	1558572511	00002014349505 3Q990X	Single	10/29/2014	$ 69.71	$ 69.71	0%	$0.00	
21185	TX1	618139	510529	4/11/2015	4/17/2015	4/11/2015	4/17/2015	TX433	1	2	21185	2	HIDALGO COUNTY	Blue Shield	Basic Coverage	839788197	1558572511	00002014349505 3Q990X	Single	10/29/2014	$ (26.49)	$ (26.49)	0%	$0.00	
21185	TX1	618139	510529	4/11/2015	4/17/2015	4/11/2015	4/17/2015	TX433	1	2	21185	2	HIDALGO COUNTY	Blue Shield	Basic Coverage	839788197	1558572511	00002014349505 3Q990X	Single	10/29/2014	$ 26.49	$ 26.49	0%	$0.00	
21185	TX1	618139	510529	4/11/2015	4/17/2015	4/11/2015	4/17/2015	TX433	1	2	21185	2	HIDALGO COUNTY	Blue Shield	Basic Coverage	839788197	1558572511	00002014349505 3Q990X	Single	10/29/2014	$ (10.07)	$ (10.07)	0%	$0.00	
21185	TX1	618139	510529	4/11/2015	4/17/2015	4/11/2015	4/17/2015	TX433	1	2	21185	2	HIDALGO COUNTY	Blue Shield	Basic Coverage	839788197	1558572511	00002014349505 3Q990X	Single	10/29/2014	$ 10.07	$ 10.07	0%	$0.00	
21185	TX1	618139	510529	4/11/2015	4/17/2015	4/11/2015	4/17/2015	TX433	1	2	21185	2	HIDALGO COUNTY	Blue Shield	Basic Coverage	839788197	1558572511	00002014349505 3Q990X	Single	10/29/2014	$ (3.44)	$ (3.44)	0%	$0.00	
21185	TX1	618139	510529	4/11/2015	4/17/2015	4/11/2015	4/17/2015	TX433	1	2	21185	2	HIDALGO COUNTY	Blue Shield	Basic Coverage	839788197	1558572511	00002014349505 3Q990X	Single	10/29/2014	$ 3.44	$ 3.44	0%	$0.00	
21185	TX1	618139	510529	4/11/2015	4/17/2015	4/11/2015	4/17/2015	TX433	1	2	21185	2	HIDALGO COUNTY	Blue Shield	Basic Coverage	839788197	1558572511	00002014349505 3Q990X	Single	10/29/2014	$ (7.71)	$ (7.71)	0%	$0.00	
21185	TX1	618139	510529	4/11/2015	4/17/2015	4/11/2015	4/17/2015	TX433	1	2	21185	2	HIDALGO COUNTY	Blue Shield	Basic Coverage	839788197	1558572511	00002014349505 3Q990X	Single	10/29/2014	$ 7.71	$ 7.71	0%	$0.00	
21185	TX1	618139	510529	4/11/2015	4/17/2015	4/11/2015	4/17/2015	TX433	1	2	21185	2	HIDALGO COUNTY	Blue Shield	Basic Coverage	839788197	1558572511	00002014349505 3Q990X	Single	10/29/2014	$ (7.18)	$ (7.18)	0%	$0.00	
21185	TX1	618139	510529	4/11/2015	4/17/2015	4/11/2015	4/17/2015	TX433	1	2	21185	2	HIDALGO COUNTY	Blue Shield	Basic Coverage	839788197	1558572511	00002014349505 3Q990X	Single	10/29/2014	$ 7.18	$ 7.18	0%	$0.00	
21185	TX1	618139	510529	4/11/2015	4/17/2015	4/11/2015	4/17/2015	TX433	1	2	21185	2	HIDALGO COUNTY	Blue Shield	Basic Coverage	839788197	1558572511	00002014349505 3Q990X	Single	10/29/2014	$ (7.08)	$ (7.08)	0%	$0.00	
21185	TX1	618139	510529	4/11/2015	4/17/2015	4/11/2015	4/17/2015	TX433	1	2	21185	2	HIDALGO COUNTY	Blue Shield	Basic Coverage	839788197	1558572511	00002014349505 3Q990X	Single	10/29/2014	$ 7.08	$ 7.08	0%	$0.00	
21185	TX1	618139	510529	4/11/2015	4/17/2015	4/11/2015	4/17/2015	TX433	1	2	21185	2	HIDALGO COUNTY	Blue Shield	Basic Coverage	839788197	1558572511	00002014349505 3Q990X	Single	10/29/2014	$ (3.89)	$ (3.89)	0%	$0.00	
21185	TX1	618139	510529	4/11/2015	4/17/2015	4/11/2015	4/17/2015	TX433	1	2	21185	2	HIDALGO COUNTY	Blue Shield	Basic Coverage	839788197	1558572511	00002014349505 3Q990X	Single	10/29/2014	$ 3.89	$ 3.89	0%	$0.00	
21185	TX1	618139	510529	4/11/2015	4/17/2015	4/11/2015	4/17/2015	TX433	1	2	21185	2	HIDALGO COUNTY	Blue Shield	Basic Coverage	839788197	1558572511	00002014349505 3Q990X	Single	10/29/2014	$ (3.88)	$ (3.88)	0%	$0.00	
21185	TX1	618139	510529	4/11/2015	4/17/2015	4/11/2015	4/17/2015	TX433	1	2	21185	2	HIDALGO COUNTY	Blue Shield	Basic Coverage	839788197	1558572511	00002014349505 3Q990X	Single	10/29/2014	$ 3.88	$ 3.88	0%	$0.00	
21185	TX1	618139	510529	4/11/2015	4/17/2015	4/11/2015	4/17/2015	TX433	1	2	21185	2	HIDALGO COUNTY	Blue Shield	Basic Coverage	839788197	1558572511	00002014349505 3Q990X	Single	10/29/2014	$ (11.96)	$ (11.96)	0%	$0.00	
21185	TX1	618139	510529	4/11/2015	4/17/2015	4/11/2015	4/17/2015	TX433	1	2	21185	2	HIDALGO COUNTY	Blue Shield	Basic Coverage	839788197	1558572511	00002014349505 3Q990X	Single	10/29/2014	$ 11.96	$ 11.96	0%	$0.00	
21185	TX1	618139	510529	4/11/2015	4/17/2015	4/11/2015	4/17/2015	TX433	1	2	21185	2	HIDALGO COUNTY	Blue Shield	Basic Coverage	839788197	1558572511	00002014349505 3Q990X	Single	10/29/2014	$ (3.00)	$ (3.00)	0%	$0.00	
21185	TX1	618139	510529	4/11/2015	4/17/2015	4/11/2015	4/17/2015	TX433	1	2	21185	2	HIDALGO COUNTY	Blue Shield	Basic Coverage	839788197	1558572511	00002014349505 3Q990X	Single	10/29/2014	$ 3.00	$ 3.00	0%	$0.00	
21185	TX1	618139	510529	4/11/2015	4/17/2015	4/11/2015	4/17/2015	TX433	1	2	21185	2	HIDALGO COUNTY	Blue Shield	Basic Coverage	838892641	1447227608	00002015100031570 60C	Family Member	8/13/2014	$ 86.02	$ 86.02	0%	$0.00	
21185	TX1	618139	510529	4/11/2015	4/17/2015	4/11/2015	4/17/2015	TX433	1	2	21185	2	HIDALGO COUNTY	Blue Shield	Basic Coverage	834931318	1962614099	00002015103508 83H90X	Single	4/6/2015	$ 51.20	$ 51.20	0%	$0.00	
21185	TX1	618139	510529	4/11/2015	4/17/2015	4/11/2015	4/17/2015	TX433	1	2	21185	2	HIDALGO COUNTY	Blue Shield	Basic Coverage	842863741	1437260544	00002015106 50L20550X	Family Member	4/10/2015	$ 38.77	$ 38.77	0%	$0.00	
21185	TX1	618139	510529	4/11/2015	4/17/2015	4/11/2015	4/17/2015	TX433	1	2	21185	2	HIDALGO COUNTY	Blue Shield	Basic Coverage	842863741	1437260544	00002015106 50L20550X	Family Member	4/10/2015	$ 9.95	$ 9.95	0%	$0.00	
21185	TX1	618139	510529	4/11/2015	4/17/2015	4/11/2015	4/17/2015	TX433	1	2	21185	2	HIDALGO COUNTY	Blue Shield	Basic Coverage	842863741	1437260544	00002015106 50L20550X	Family Member	4/10/2015	$ 7.95	$ 7.95	0%	$0.00	
21185	TX1	618139	510529	4/11/2015	4/17/2015	4/11/2015	4/17/2015	TX433	1	2	21185	2	HIDALGO COUNTY	Blue Shield	Basic Coverage	842863741	1437260544	00002015106 50L20550X	Family Member	4/10/2015	$ 7.08	$ 7.08	0%	$0.00	
21185	TX1	618139	510529	4/11/2015	4/17/2015	4/11/2015	4/17/2015	TX433	1	2	21185	2	HIDALGO COUNTY	Blue Shield	Basic Coverage	842863741	1437260544	00002015106 50L20550X	Family Member	4/10/2015	$ 2.89	$ 2.89	0%	$0.00	
21185	TX1	618139	510529	4/11/2015	4/17/2015	4/11/2015	4/17/2015	TX433	1	2	21185	2	HIDALGO COUNTY	Blue Shield	Basic Coverage	842863741	1437260544	00002015106 50L20550X	Family Member	4/10/2015	$ 2.67	$ 2.67	0%	$0.00	
21185	TX1	618139	510529	4/11/2015	4/17/2015	4/11/2015	4/17/2015	TX433	1	2	21185	2	HIDALGO COUNTY	Blue Shield	Basic Coverage	842863741	1437260544	00002015106 50L20550X	Family Member	4/10/2015	$ 3.89	$ 3.89	0%	$0.00	

Account	Corporate Entity	Invoice Profile	Invoice Number	InvcPerFrDt	InvcPerToDt	ClmPerFrDt	ClmPerToDt	BARS CustNbr	Settlement Nbr	Association Nbr	Group Nbr	Section Nbr	Group Name	Coverage	Claim Type	Member ID	Provider ID	Document Control	Tier	Service Date	Gross Amt	Net Amt	Fee Percent	Fee Amt	Case Nbr
21185	TX1	618139	510529	4/11/2015	4/17/2015	4/11/2015	4/17/2015	TX433	1	2	21185	2	HIDALGO COUNTY	Blue Shield	Basic Coverage	842863741	1437260544	00002015106501 20550X	Family Member	4/10/2015	$ 9.03	$ 9.03	0%	$0.00	
21185	TX1	618139	510529	4/11/2015	4/17/2015	4/11/2015	4/17/2015	TX433	1	2	21185	2	HIDALGO COUNTY	Blue Shield	Basic Coverage	842863741	1437260544	00002015106501 20550X	Family Member	4/10/2015	$ 9.03	$ 9.03	0%	$0.00	
21185	TX1	618139	510529	4/11/2015	4/17/2015	4/11/2015	4/17/2015	TX433	1	2	21185	2	HIDALGO COUNTY	Blue Shield	Basic Coverage	842863741	1437260544	00002015106501 20550X	Family Member	4/10/2015	$ 10.33	$ 10.33	0%	$0.00	
21185	TX1	618139	510529	4/11/2015	4/17/2015	4/11/2015	4/17/2015	TX433	1	2	21185	2	HIDALGO COUNTY	Blue Shield	Basic Coverage	842863741	1437260544	00002015106501 20550X	Family Member	4/10/2015	$ 9.11	$ 9.11	0%	$0.00	
21185	TX1	618139	510529	4/11/2015	4/17/2015	4/11/2015	4/17/2015	TX433	1	2	21185	2	HIDALGO COUNTY	Blue Shield	Basic Coverage	842863741	1437260544	00002015106501 20550X	Family Member	4/10/2015	$ 13.48	$ 13.48	0%	$0.00	
21185	TX1	618139	510529	4/11/2015	4/17/2015	4/11/2015	4/17/2015	TX433	1	2	21185	2	HIDALGO COUNTY	Blue Shield	Basic Coverage	842863741	1437260544	00002015106501 20550X	Family Member	4/10/2015	$ 3.39	$ 3.39	0%	$0.00	
21185	TX1	618139	510529	4/11/2015	4/17/2015	4/11/2015	4/17/2015	TX433	1	2	21185	2	HIDALGO COUNTY	Blue Shield	Basic Coverage	842863741	1437260544	00002015106501 20550X	Family Member	4/10/2015	$ 25.52	$ 25.52	0%	$0.00	
21185	TX1	618139	510529	4/11/2015	4/17/2015	4/11/2015	4/17/2015	TX433	1	2	21185	2	HIDALGO COUNTY	Blue Shield	Basic Coverage	842863741	1437260544	00002015106501 20550X	Family Member	4/10/2015	$ 11.33	$ 11.33	0%	$0.00	
21185	TX1	618139	510529	4/11/2015	4/17/2015	4/11/2015	4/17/2015	TX433	1	2	21185	2	HIDALGO COUNTY	Blue Shield	Basic Coverage	842863741	1437260544	00002015106501 20550X	Family Member	4/10/2015	$ 3.00	$ 3.00	0%	$0.00	
21185	TX1	618139	510529	4/11/2015	4/17/2015	4/11/2015	4/17/2015	TX433	1	2	21185	2	HIDALGO COUNTY	Blue Shield	Basic Coverage	840925447	1790721538	00002015103508J 7860X	Single	3/20/2015	$ 3.18	$ 3.18	0%	$0.00	
21185	TX1	618139	510529	4/11/2015	4/17/2015	4/11/2015	4/17/2015	TX433	1	2	21185	2	HIDALGO COUNTY	Blue Shield	Basic Coverage	840925447	1790721538	00002015103508J 7860X	Single	3/20/2015	$ 4.14	$ 4.14	0%	$0.00	
21185	TX1	618139	510529	4/11/2015	4/17/2015	4/11/2015	4/17/2015	TX433	1	2	21185	2	HIDALGO COUNTY	Blue Shield	Basic Coverage	840925447	1790721538	00002015103508J 7860X	Single	3/20/2015	$ 6.60	$ 6.60	0%	$0.00	
21185	TX1	618139	510529	4/11/2015	4/17/2015	4/11/2015	4/17/2015	TX433	1	2	21185	2	HIDALGO COUNTY	Blue Shield	Basic Coverage	840925447	1790721538	00002015103508J 7860X	Single	3/20/2015	$ 5.67	$ 5.67	0%	$0.00	
21185	TX1	618139	510529	4/11/2015	4/17/2015	4/11/2015	4/17/2015	TX433	1	2	21185	2	HIDALGO COUNTY	Blue Shield	Basic Coverage	840925447	1932205838	00002015104504 65W20X	Single	4/10/2015	$ 21.77	$ 21.77	0%	$0.00	
21185	TX1	618139	510529	4/11/2015	4/17/2015	4/11/2015	4/17/2015	TX433	1	2	21185	2	HIDALGO COUNTY	Blue Shield	Basic Coverage	840925447	1932205838	00002015104504 65W20X	Single	4/10/2015	$ 2.04	$ 2.04	0%	$0.00	
21185	TX1	618139	510529	4/11/2015	4/17/2015	4/11/2015	4/17/2015	TX433	1	2	21185	2	HIDALGO COUNTY	Blue Shield	Basic Coverage	840925447	1932205838	00002015104504 65W20X	Single	4/10/2015	$ 24.51	$ 24.51	0%	$0.00	
21185	TX1	618139	510529	4/11/2015	4/17/2015	4/11/2015	4/17/2015	TX433	1	2	21185	2	HIDALGO COUNTY	Blue Shield	Basic Coverage	840925447	1932205838	00002015104504 65W20X	Single	4/10/2015	$ 5.06	$ 5.06	0%	$0.00	
21185	TX1	618139	510529	4/11/2015	4/17/2015	4/11/2015	4/17/2015	TX433	1	2	21185	2	HIDALGO COUNTY	Blue Shield	Basic Coverage	837166504	1306859681	00002015105501 05C30X	Single	4/14/2015	$ 63.55	$ 63.55	0%	$0.00	
21185	TX1	618139	510529	4/11/2015	4/17/2015	4/11/2015	4/17/2015	TX433	1	2	21185	2	HIDALGO COUNTY	Blue Shield	Basic Coverage	837166504	1306859681	00002015105501 05C30X	Single	4/14/2015	$ 87.39	$ 87.39	0%	$0.00	
21185	TX1	618139	510529	4/11/2015	4/17/2015	4/11/2015	4/17/2015	TX433	1	2	21185	2	HIDALGO COUNTY	Blue Shield	Basic Coverage	837166504	1306859681	00002015105501 05C30X	Single	4/14/2015	$ 2.33	$ 2.33	0%	$0.00	
21185	TX1	618139	510529	4/11/2015	4/17/2015	4/11/2015	4/17/2015	TX433	1	2	21185	2	HIDALGO COUNTY	Blue Shield	Basic Coverage	837166504	1306859681	00002015105501 05C30X	Single	4/14/2015	$ 5.76	$ 5.76	0%	$0.00	
21185	TX1	618139	510529	4/11/2015	4/17/2015	4/11/2015	4/17/2015	TX433	1	2	21185	2	HIDALGO COUNTY	Blue Shield	Basic Coverage	837166504	1881679751	00002015107509 3670X	Single	4/14/2015	$ 11.79	$ 11.79	0%	$0.00	
21185	TX1	618139	510529	4/11/2015	4/17/2015	4/11/2015	4/17/2015	TX433	1	2	21185	2	HIDALGO COUNTY	Blue Shield	Basic Coverage	837166504	1881679751	00002015107509 3670X	Single	4/14/2015	$ 29.40	$ 29.40	0%	$0.00	
21185	TX1	618139	510529	4/11/2015	4/17/2015	4/11/2015	4/17/2015	TX433	1	2	21185	2	HIDALGO COUNTY	Blue Shield	Basic Coverage	837166504	1881679751	00002015107509 3670X	Single	4/14/2015	$ 1.85	$ 1.85	0%	$0.00	
21185	TX1	618139	510529	4/11/2015	4/17/2015	4/11/2015	4/17/2015	TX433	1	2	21185	2	HIDALGO COUNTY	Blue Shield	Basic Coverage	839623346	1861455735	00002015104504 B5540X	Single	4/13/2015	$ 63.55	$ 63.55	0%	$0.00	
21185	TX1	618139	510529	4/11/2015	4/17/2015	4/11/2015	4/17/2015	TX433	1	2	21185	2	HIDALGO COUNTY	Blue Shield	Basic Coverage	839623346	1861455735	00002015104504 B5540X	Single	4/13/2015	$ 108.71	$ 108.71	0%	$0.00	
21185	TX1	618139	510529	4/11/2015	4/17/2015	4/11/2015	4/17/2015	TX433	1	2	21185	2	HIDALGO COUNTY	Blue Shield	Basic Coverage	839311516	1073508545	00002015103503 99Q30X	Family Subscriber	4/7/2015	$ 48.77	$ 48.77	0%	$0.00	
21185	TX1	618139	510529	4/11/2015	4/17/2015	4/11/2015	4/17/2015	TX433	1	2	21185	2	HIDALGO COUNTY	Blue Shield	Basic Coverage	839311516	1073508545	00002015103503 99Q30X	Family Subscriber	4/7/2015	$ 7.08	$ 7.08	0%	$0.00	
21185	TX1	618139	510529	4/11/2015	4/17/2015	4/11/2015	4/17/2015	TX433	1	2	21185	2	HIDALGO COUNTY	Blue Shield	Basic Coverage	839311516	1073508545	00002015103503 99Q30X	Family Subscriber	4/7/2015	$ 2.89	$ 2.89	0%	$0.00	
21185	TX1	618139	510529	4/11/2015	4/17/2015	4/11/2015	4/17/2015	TX433	1	2	21185	2	HIDALGO COUNTY	Blue Shield	Basic Coverage	839311516	1073508545	00002015103503 99Q30X	Family Subscriber	4/7/2015	$ 7.71	$ 7.71	0%	$0.00	
21185	TX1	618139	510529	4/11/2015	4/17/2015	4/11/2015	4/17/2015	TX433	1	2	21185	2	HIDALGO COUNTY	Blue Shield	Basic Coverage	839311516	1073508545	00002015103503 99Q30X	Family Subscriber	4/7/2015	$ 6.14	$ 6.14	0%	$0.00	
21185	TX1	618139	510529	4/11/2015	4/17/2015	4/11/2015	4/17/2015	TX433	1	2	21185	2	HIDALGO COUNTY	Blue Shield	Basic Coverage	839311516	1073508545	00002015103503 99Q30X	Family Subscriber	4/7/2015	$ 10.07	$ 10.07	0%	$0.00	
21185	TX1	618139	510529	4/11/2015	4/17/2015	4/11/2015	4/17/2015	TX433	1	2	21185	2	HIDALGO COUNTY	Blue Shield	Basic Coverage	839311516	1073508545	00002015103503 99Q30X	Family Subscriber	4/7/2015	$ 7.18	$ 7.18	0%	$0.00	
21185	TX1	618139	510529	4/11/2015	4/17/2015	4/11/2015	4/17/2015	TX433	1	2	21185	2	HIDALGO COUNTY	Blue Shield	Basic Coverage	839311516	1073508545	00002015103503 99Q30X	Family Subscriber	4/7/2015	$ 12.64	$ 12.64	0%	$0.00	
21185	TX1	618139	510529	4/11/2015	4/17/2015	4/11/2015	4/17/2015	TX433	1	2	21185	2	HIDALGO COUNTY	Blue Shield	Basic Coverage	839311516	1073508545	00002015103503 99Q30X	Family Subscriber	4/7/2015	$ 6.78	$ 6.78	0%	$0.00	
21185	TX1	618139	510529	4/11/2015	4/17/2015	4/11/2015	4/17/2015	TX433	1	2	21185	2	HIDALGO COUNTY	Blue Shield	Basic Coverage	839311516	1073508545	00002015103503 99Q30X	Family Subscriber	4/7/2015	$ 20.44	$ 20.44	0%	$0.00	
21185	TX1	618139	510529	4/11/2015	4/17/2015	4/11/2015	4/17/2015	TX433	1	2	21185	2	HIDALGO COUNTY	Blue Shield	Basic Coverage	839311516	1073508545	00002015103503 99Q30X	Family Subscriber	4/7/2015	$ 3.00	$ 3.00	0%	$0.00	
21185	TX1	618139	510529	4/11/2015	4/17/2015	4/11/2015	4/17/2015	TX433	1	2	21185	2	HIDALGO COUNTY	Blue Shield	Basic Coverage	839311516	1073508545	00002015103503 99Q30X	Family Subscriber	4/7/2015	$ 4.61	$ 4.61	0%	$0.00	
21185	TX1	618139	510529	4/11/2015	4/17/2015	4/11/2015	4/17/2015	TX433	1	2	21185	2	HIDALGO COUNTY	Blue Shield	Basic Coverage	839311516	1073508545	00002015103503 99Q30X	Family Subscriber	4/7/2015	$ 24.51	$ 24.51	0%	$0.00	
21185	TX1	618139	510529	4/11/2015	4/17/2015	4/11/2015	4/17/2015	TX433	1	2	21185	2	HIDALGO COUNTY	Blue Shield	Basic Coverage	839323662	1558503995	00002015089505 29D60X	Family Member	3/24/2015	$ 51.16	$ 51.16	0%	$0.00	
21185	TX1	618139	510529	4/11/2015	4/17/2015	4/11/2015	4/17/2015	TX433	1	2	21185	2	HIDALGO COUNTY	Blue Shield	Basic Coverage	843457334	1023175403	00002015107500 Q8830X	Family Subscriber	3/23/2015	$ 55.97	$ 55.97	0%	$0.00	
21185	TX1	618139	510529	4/11/2015	4/17/2015	4/11/2015	4/17/2015	TX433	1	2	21185	2	HIDALGO COUNTY	Blue Shield	Basic Coverage	843457334	1023175403	00002015107500 Q8830X	Family Subscriber	3/23/2015	$ 4.06	$ 4.06	0%	$0.00	
21185	TX1	618139	510529	4/11/2015	4/17/2015	4/11/2015	4/17/2015	TX433	1	2	21185	2	HIDALGO COUNTY	Blue Shield	Basic Coverage	843457334	1023175403	00002015107500 Q8830X	Family Subscriber	3/23/2015	$ 92.09	$ 92.09	0%	$0.00	
21185	TX1	618139	510529	4/11/2015	4/17/2015	4/11/2015	4/17/2015	TX433	1	2	21185	2	HIDALGO COUNTY	Blue Shield	Basic Coverage	838964779	1073508545	00002015105500 70J10X	Single	4/10/2015	$ 56.77	$ 56.77	0%	$0.00	
21185	TX1	618139	510529	4/11/2015	4/17/2015	4/11/2015	4/17/2015	TX433	1	2	21185	2	HIDALGO COUNTY	Blue Shield	Basic Coverage	838964779	1073508545	00002015105500 70J10X	Single	4/10/2015	$ 5.27	$ 5.27	0%	$0.00	
21185	TX1	618139	510529	4/11/2015	4/17/2015	4/11/2015	4/17/2015	TX433	1	2	21185	2	HIDALGO COUNTY	Blue Shield	Basic Coverage	845316809	1861464026	00002015091506667C0X	Single	3/27/2015	$ 67.85	$ 67.85	0%	$0.00	
21185	TX1	618139	510529	4/11/2015	4/17/2015	4/11/2015	4/17/2015	TX433	1	2	21185	2	HIDALGO COUNTY	Blue Shield	Basic Coverage	838461316	1174702872	00002015103508 9X420X	Single	4/10/2015	$ 21.77	$ 21.77	0%	$0.00	
21185	TX1	618139	510529	4/11/2015	4/17/2015	4/11/2015	4/17/2015	TX433	1	2	21185	2	HIDALGO COUNTY	Blue Shield	Basic Coverage	838461316	1174702872	00002015103508 9X420X	Single	4/10/2015	$ 3.00	$ 3.00	0%	$0.00	
21185	TX1	618139	510529	4/11/2015	4/17/2015	4/11/2015	4/17/2015	TX433	1	2	21185	2	HIDALGO COUNTY	Blue Shield	Basic Coverage	839982033	1689801151	00002015106508 750U0X	Family Member	4/15/2015	$ 54.20	$ 54.20	0%	$0.00	
21185	TX1	618139	510529	4/11/2015	4/17/2015	4/11/2015	4/17/2015	TX433	1	2	21185	2	HIDALGO COUNTY	Blue Shield	Basic Coverage	839982033	1689801151	00002015106509 690U0X	Family Member	4/15/2015	$ 93.70	$ 93.70	0%	$0.00	
21185	TX1	618139	510529	4/11/2015	4/17/2015	4/11/2015	4/17/2015	TX433	1	2	21185	2	HIDALGO COUNTY	Blue Shield	Basic Coverage	820014469	1982827150	00002015104033 14240C	Family Subscriber	2/3/2015	$ 409.50	$ 409.50	0%	$0.00	
21185	TX1	618139	510529	4/11/2015	4/17/2015	4/11/2015	4/17/2015	TX433	1	2	21185	2	HIDALGO COUNTY	Blue Shield	Basic Coverage	820014469	1023439163	00002015107502 Q5460X	Family Subscriber	2/3/2015	$ 5.50	$ 5.50	0%	$0.00	
21185	TX1	618139	510529	4/11/2015	4/17/2015	4/11/2015	4/17/2015	TX433	1	2	21185	2	HIDALGO COUNTY	Blue Shield	Basic Coverage	835985043	1780600510	00002015104504 C41900X	Single	4/6/2015	$ 19.88	$ 19.88	0%	$0.00	
21185	TX1	618139	510529	4/11/2015	4/17/2015	4/11/2015	4/17/2015	TX433	1	2	21185	2	HIDALGO COUNTY	Blue Shield	Basic Coverage	835985043	1750349700	00002015104504 L51640X	Single	4/6/2015	$ 113.44	$ 113.44	0%	$0.00	
21185	TX1	618139	510529	4/11/2015	4/17/2015	4/11/2015	4/17/2015	TX433	1	2	21185	2	HIDALGO COUNTY	Blue Shield	Basic Coverage	835985043	1750349700	00002015104504 L51640X	Single	4/6/2015	$ 2.89	$ 2.89	0%	$0.00	
21185	TX1	618139	510529	4/11/2015	4/17/2015	4/11/2015	4/17/2015	TX433	1	2	21185	2	HIDALGO COUNTY	Blue Shield	Basic Coverage	820509423	1124006390	00002015105501 1Z650X	Single	4/10/2015	$ 124.06	$ 124.06	0%	$0.00	
21185	TX1	618139	510529	4/11/2015	4/17/2015	4/11/2015	4/17/2015	TX433	1	2	21185	2	HIDALGO COUNTY	Blue Shield	Basic Coverage	820509423	1124006390	00002015105501 1Z650X	Single	4/10/2015	$ 21.58	$ 21.58	0%	$0.00	
21185	TX1	618139	510529	4/11/2015	4/17/2015	4/11/2015	4/17/2015	TX433	1	2	21185	2	HIDALGO COUNTY	Blue Shield	Basic Coverage	820509423	1124006390	00002015105501 1Z650X	Single	4/10/2015	$ 3.38	$ 3.38	0%	$0.00	
21185	TX1	618139	510529	4/11/2015	4/17/2015	4/11/2015	4/17/2015	TX433	1	2	21185	2	HIDALGO COUNTY	Blue Shield	Basic Coverage	820509423	1124006390	00002015105501 1Z650X	Single	4/10/2015	$ 28.84	$ 28.84	0%	$0.00	

Account	Corporate Entity	Invoice Profile	Invoice Number	InvcPerFrDt	InvcPerToDt	ClmPerFrDt	ClmPerToDt	BARS CustNbr	Settlement Nbr	Association Nbr	Group Nbr	Section Nbr	Group Name	Coverage	Claim Type	Member ID	Provider ID	Document Control	Tier	Service Date	Gross Amt	Net Amt	Fee Percent	Fee Amt	Case Nbr
21185	TX1	618139	510529	4/11/2015	4/17/2015	4/11/2015	4/17/2015	TX433	1	2	21185	2	HIDALGO COUNTY	Blue Shield	Basic Coverage	820509423	1124006390	00002015105501 1Z650X	Single	4/10/2015	$ 10.12	$ 10.12	0%	$0.00	
21185	TX1	618139	510529	4/11/2015	4/17/2015	4/11/2015	4/17/2015	TX433	1	2	21185	2	HIDALGO COUNTY	Blue Shield	Basic Coverage	820509423	1124006390	00002015105501 1Z650X	Single	4/10/2015	$ 28.84	$ 28.84	0%	$0.00	
21185	TX1	618139	510529	4/11/2015	4/17/2015	4/11/2015	4/17/2015	TX433	1	2	21185	2	HIDALGO COUNTY	Blue Shield	Basic Coverage	843259141	1831131143	00002015085504 6W80X	Single	12/19/2014	$ 403.60	$ 403.60	0%	$0.00	
21185	TX1	618139	510529	4/11/2015	4/17/2015	4/11/2015	4/17/2015	TX433	1	2	21185	2	HIDALGO COUNTY	Blue Shield	Basic Coverage	843259141	1952311441	00002015103504 0Y990X	Single	2/9/2015	$ 360.36	$ 360.36	0%	$0.00	
21185	TX1	618139	510529	4/11/2015	4/17/2015	4/11/2015	4/17/2015	TX433	1	2	21185	2	HIDALGO COUNTY	Blue Shield	Basic Coverage	843259141	1841200805	00002015103507 2Y220X	Single	2/9/2015	$ 227.87	$ 227.87	0%	$0.00	
21185	TX1	618139	510529	4/11/2015	4/17/2015	4/11/2015	4/17/2015	TX433	1	2	21185	2	HIDALGO COUNTY	Blue Shield	Basic Coverage	843259141	1790721538	00002015103508 J7720X	Single	4/7/2015	$ 28.36	$ 28.36	0%	$0.00	
21185	TX1	618139	510529	4/11/2015	4/17/2015	4/11/2015	4/17/2015	TX433	1	2	21185	2	HIDALGO COUNTY	Blue Shield	Basic Coverage	843259141	1790721538	00002015103508 J7720X	Single	4/7/2015	$ 28.36	$ 28.36	0%	$0.00	
21185	TX1	618139	510529	4/11/2015	4/17/2015	4/11/2015	4/17/2015	TX433	1	2	21185	2	HIDALGO COUNTY	Blue Shield	Basic Coverage	820668769	1144251547	00002015104502 63W90X	Single	4/8/2015	$ 34.71	$ 34.71	0%	$0.00	
21185	TX1	618139	510529	4/11/2015	4/17/2015	4/11/2015	4/17/2015	TX433	1	2	21185	2	HIDALGO COUNTY	Blue Shield	Basic Coverage	820668769	1144251547	00002015104502 63W90X	Single	4/8/2015	$ 3.01	$ 3.01	0%	$0.00	
21185	TX1	618139	510529	4/11/2015	4/17/2015	4/11/2015	4/17/2015	TX433	1	2	21185	2	HIDALGO COUNTY	Blue Shield	Basic Coverage	820668769	1144251547	00002015104502 63W90X	Single	4/8/2015	$ 28.84	$ 28.84	0%	$0.00	
21185	TX1	618139	510529	4/11/2015	4/17/2015	4/11/2015	4/17/2015	TX433	1	2	21185	2	HIDALGO COUNTY	Blue Shield	Basic Coverage	845584889	1861455735	00002015103501 28N90X	Single	4/9/2015	$ 121.55	$ 121.55	0%	$0.00	
21185	TX1	618139	510529	4/11/2015	4/17/2015	4/11/2015	4/17/2015	TX433	1	2	21185	2	HIDALGO COUNTY	Blue Shield	Basic Coverage	845584889	1861455735	00002015103501 28N90X	Single	4/9/2015	$ 117.42	$ 117.42	0%	$0.00	
21185	TX1	618139	510529	4/11/2015	4/17/2015	4/11/2015	4/17/2015	TX433	1	2	21185	2	HIDALGO COUNTY	Blue Shield	Basic Coverage	845584889	1861455735	00002015103501 28N90X	Single	4/9/2015	$ 108.71	$ 108.71	0%	$0.00	
21185	TX1	618139	510529	4/11/2015	4/17/2015	4/11/2015	4/17/2015	TX433	1	2	21185	2	HIDALGO COUNTY	Blue Shield	Basic Coverage	845584889	1861455735	00002015103501 28N90X	Single	4/9/2015	$ 26.38	$ 26.38	0%	$0.00	
21185	TX1	618139	510529	4/11/2015	4/17/2015	4/11/2015	4/17/2015	TX433	1	2	21185	2	HIDALGO COUNTY	Blue Shield	Basic Coverage	845584889	1861455735	00002015103501 28N90X	Single	4/9/2015	$ 26.38	$ 26.38	0%	$0.00	
21185	TX1	618139	510529	4/11/2015	4/17/2015	4/11/2015	4/17/2015	TX433	1	2	21185	2	HIDALGO COUNTY	Blue Shield	Basic Coverage	845584889	1861455735	00002015103501 28N90X	Single	4/9/2015	$ 18.12	$ 18.12	0%	$0.00	
21185	TX1	618139	510529	4/11/2015	4/17/2015	4/11/2015	4/17/2015	TX433	1	2	21185	2	HIDALGO COUNTY	Blue Shield	Basic Coverage	845584889	1861455735	00002015103501 28N90X	Single	4/9/2015	$ 3.20	$ 3.20	0%	$0.00	
21185	TX1	618139	510529	4/11/2015	4/17/2015	4/11/2015	4/17/2015	TX433	1	2	21185	2	HIDALGO COUNTY	Blue Shield	Basic Coverage	845584889	1861455735	00002015103501 28N90X	Single	4/9/2015	$ 2.33	$ 2.33	0%	$0.00	
21185	TX1	618139	510529	4/11/2015	4/17/2015	4/11/2015	4/17/2015	TX433	1	2	21185	2	HIDALGO COUNTY	Blue Shield	Basic Coverage	845584889	1861455735	00002015103501 28N90X	Single	4/9/2015	$ 5.76	$ 5.76	0%	$0.00	
21185	TX1	618139	510529	4/11/2015	4/17/2015	4/11/2015	4/17/2015	TX433	1	2	21185	2	HIDALGO COUNTY	Blue Shield	Basic Coverage	820337937	1134149040	00002015106501 P03270X	Single	4/1/2015	$ 21.77	$ 21.77	0%	$0.00	
21185	TX1	618139	510529	4/11/2015	4/17/2015	4/11/2015	4/17/2015	TX433	1	2	21185	2	HIDALGO COUNTY	Blue Shield	Basic Coverage	820337937	1134149040	00002015106501 P03270X	Single	4/1/2015	$ 7.08	$ 7.08	0%	$0.00	
21185	TX1	618139	510529	4/11/2015	4/17/2015	4/11/2015	4/17/2015	TX433	1	2	21185	2	HIDALGO COUNTY	Blue Shield	Basic Coverage	820337937	1134149040	00002015106501 P03270X	Single	4/1/2015	$ 2.33	$ 2.33	0%	$0.00	
21185	TX1	618139	510529	4/11/2015	4/17/2015	4/11/2015	4/17/2015	TX433	1	2	21185	2	HIDALGO COUNTY	Blue Shield	Basic Coverage	842611520	1740301985	00002015105503 6N600X	Single	4/14/2015	$ 69.71	$ 69.71	0%	$0.00	
21185	TX1	618139	510529	4/11/2015	4/17/2015	4/11/2015	4/17/2015	TX433	1	2	21185	2	HIDALGO COUNTY	Blue Shield	Basic Coverage	835148479	1609066257	00002015104501 L53060X	Family Member	4/4/2015	$ 34.71	$ 34.71	0%	$0.00	
21185	TX1	618139	510529	4/11/2015	4/17/2015	4/11/2015	4/17/2015	TX433	1	2	21185	2	HIDALGO COUNTY	Blue Shield	Basic Coverage	835148479	1609066257	00002015104501 L53060X	Family Member	4/4/2015	$ 101.83	$ 101.83	0%	$0.00	
21185	TX1	618139	510529	4/11/2015	4/17/2015	4/11/2015	4/17/2015	TX433	1	2	21185	2	HIDALGO COUNTY	Blue Shield	Basic Coverage	835148479	1609066257	00002015104501 L53060X	Family Member	4/4/2015	$ 9.11	$ 9.11	0%	$0.00	
21185	TX1	618139	510529	4/11/2015	4/17/2015	4/11/2015	4/17/2015	TX433	1	2	21185	2	HIDALGO COUNTY	Blue Shield	Basic Coverage	842949367	1144251547	00002015105508 4S710X	Single	2/2/2015	$ 34.71	$ 34.71	0%	$0.00	
21185	TX1	618139	510529	4/11/2015	4/17/2015	4/11/2015	4/17/2015	TX433	1	2	21185	2	HIDALGO COUNTY	Blue Shield	Basic Coverage	842949367	1144251547	00002015105508 4S710X	Single	2/2/2015	$ 10.12	$ 10.12	0%	$0.00	
21185	TX1	618139	510529	4/11/2015	4/17/2015	4/11/2015	4/17/2015	TX433	1	2	21185	2	HIDALGO COUNTY	Blue Shield	Basic Coverage	842949367	1144251547	00002015105508 4S710X	Single	2/2/2015	$ 28.84	$ 28.84	0%	$0.00	
21185	TX1	618139	510529	4/11/2015	4/17/2015	4/11/2015	4/17/2015	TX433	1	2	21185	2	HIDALGO COUNTY	Blue Shield	Basic Coverage	842949367	1144251547	00002015105508 4S710X	Single	2/2/2015	$ 10.92	$ 10.92	0%	$0.00	
21185	TX1	618139	510529	4/11/2015	4/17/2015	4/11/2015	4/17/2015	TX433	1	2	21185	2	HIDALGO COUNTY	Blue Shield	Basic Coverage	820547916	1144251547	00002015105503 H6330X	Single	4/11/2015	$ 67.85	$ 67.85	0%	$0.00	
21185	TX1	618139	510529	4/11/2015	4/17/2015	4/11/2015	4/17/2015	TX433	1	2	21185	2	HIDALGO COUNTY	Blue Shield	Basic Coverage	840447521	1396919270	00002015101507 B7480X	Single	4/6/2015	$ 55.12	$ 55.12	0%	$0.00	
21185	TX1	618139	510529	4/11/2015	4/17/2015	4/11/2015	4/17/2015	TX433	1	2	21185	2	HIDALGO COUNTY	Blue Shield	Basic Coverage	840498837	1508884412	00002015106501 E49720X	Family Subscriber	2/23/2015	$ 34.71	$ 34.71	0%	$0.00	
21185	TX1	618139	510529	4/11/2015	4/17/2015	4/11/2015	4/17/2015	TX433	1	2	21185	2	HIDALGO COUNTY	Blue Shield	Basic Coverage	840498837	1508884412	00002015106501 E49720X	Family Subscriber	2/23/2015	$ 10.30	$ 10.30	0%	$0.00	
21185	TX1	618139	510529	4/11/2015	4/17/2015	4/11/2015	4/17/2015	TX433	1	2	21185	2	HIDALGO COUNTY	Blue Shield	Basic Coverage	840498837	1508884412	00002015106501 E52980X	Family Subscriber	3/2/2015	$ 34.71	$ 34.71	0%	$0.00	
21185	TX1	618139	510529	4/11/2015	4/17/2015	4/11/2015	4/17/2015	TX433	1	2	21185	2	HIDALGO COUNTY	Blue Shield	Basic Coverage	840498837	1508884412	00002015106501 E52980X	Family Subscriber	3/2/2015	$ 10.30	$ 10.30	0%	$0.00	
21185	TX1	618139	510529	4/11/2015	4/17/2015	4/11/2015	4/17/2015	TX433	1	2	21185	2	HIDALGO COUNTY	Blue Shield	Basic Coverage	840498837	1508884412	00002015106501 E53260X	Family Subscriber	2/9/2015	$ 34.71	$ 34.71	0%	$0.00	
21185	TX1	618139	510529	4/11/2015	4/17/2015	4/11/2015	4/17/2015	TX433	1	2	21185	2	HIDALGO COUNTY	Blue Shield	Basic Coverage	840498837	1508884412	00002015106501 E53260X	Family Subscriber	2/9/2015	$ 10.30	$ 10.30	0%	$0.00	
21185	TX1	618139	510529	4/11/2015	4/17/2015	4/11/2015	4/17/2015	TX433	1	2	21185	2	HIDALGO COUNTY	Blue Shield	Basic Coverage	840781285	1629023460	00002015100501 V59060X	Single	4/6/2015	$ 29.98	$ 29.98	0%	$0.00	
21185	TX1	618139	510529	4/11/2015	4/17/2015	4/11/2015	4/17/2015	TX433	1	2	21185	2	HIDALGO COUNTY	Blue Shield	Basic Coverage	837292306	1861455735	00002015104504 B5520X	Single	4/10/2015	$ 31.79	$ 31.79	0%	$0.00	
21185	TX1	618139	510529	4/11/2015	4/17/2015	4/11/2015	4/17/2015	TX433	1	2	21185	2	HIDALGO COUNTY	Blue Shield	Basic Coverage	837292306	1861455735	00002015104504 B5520X	Single	4/10/2015	$ 2.33	$ 2.33	0%	$0.00	
21185	TX1	618139	510529	4/11/2015	4/17/2015	4/11/2015	4/17/2015	TX433	1	2	21185	2	HIDALGO COUNTY	Blue Shield	Basic Coverage	842416943	1881679751	00002015093500 4W130X	Family Member	3/30/2015	$ 9.08	$ 9.08	0%	$0.00	
21185	TX1	618139	510529	4/11/2015	4/17/2015	4/11/2015	4/17/2015	TX433	1	2	21185	2	HIDALGO COUNTY	Blue Shield	Basic Coverage	842416943	1881679751	00002015093500 4W130X	Family Member	3/30/2015	$ 2.72	$ 2.72	0%	$0.00	
21185	TX1	618139	510529	4/11/2015	4/17/2015	4/11/2015	4/17/2015	TX433	1	2	21185	2	HIDALGO COUNTY	Blue Shield	Basic Coverage	842416943	1881679751	00002015093500 4W130X	Family Member	3/30/2015	$ 11.79	$ 11.79	0%	$0.00	
21185	TX1	618139	510529	4/11/2015	4/17/2015	4/11/2015	4/17/2015	TX433	1	2	21185	2	HIDALGO COUNTY	Blue Shield	Basic Coverage	842416943	1881679751	00002015093500 4W130X	Family Member	3/30/2015	$ 1.85	$ 1.85	0%	$0.00	
21185	TX1	618139	510529	4/11/2015	4/17/2015	4/11/2015	4/17/2015	TX433	1	2	21185	2	HIDALGO COUNTY	Blue Shield	Basic Coverage	842416943	1396919270	00002015101507 B7500X	Family Member	4/3/2015	$ 55.12	$ 55.12	0%	$0.00	
21185	TX1	618139	510529	4/11/2015	4/17/2015	4/11/2015	4/17/2015	TX433	1	2	21185	2	HIDALGO COUNTY	Blue Shield	Basic Coverage	842416943	1396919270	00002015101507 B7500X	Family Member	4/3/2015	$ 53.15	$ 53.15	0%	$0.00	
21185	TX1	618139	510529	4/11/2015	4/17/2015	4/11/2015	4/17/2015	TX433	1	2	21185	2	HIDALGO COUNTY	Blue Shield	Basic Coverage	842416943	1972532893	00002015104505 444T0X	Family Member	4/7/2015	$ 53.55	$ 53.55	0%	$0.00	
21185	TX1	618139	510529	4/11/2015	4/17/2015	4/11/2015	4/17/2015	TX433	1	2	21185	2	HIDALGO COUNTY	Blue Shield	Basic Coverage	842416943	1881679751	00002015104508 95Y10X	Family Member	4/9/2015	$ 6.68	$ 6.68	0%	$0.00	
21185	TX1	618139	510529	4/11/2015	4/17/2015	4/11/2015	4/17/2015	TX433	1	2	21185	2	HIDALGO COUNTY	Blue Shield	Basic Coverage	842416943	1881679751	00002015104508 95Y10X	Family Member	4/9/2015	$ 9.08	$ 9.08	0%	$0.00	
21185	TX1	618139	510529	4/11/2015	4/17/2015	4/11/2015	4/17/2015	TX433	1	2	21185	2	HIDALGO COUNTY	Blue Shield	Basic Coverage	842416943	1881679751	00002015104508 95Y10X	Family Member	4/9/2015	$ 4.45	$ 4.45	0%	$0.00	
21185	TX1	618139	510529	4/11/2015	4/17/2015	4/11/2015	4/17/2015	TX433	1	2	21185	2	HIDALGO COUNTY	Blue Shield	Basic Coverage	842416943	1881679751	00002015104508 95Y10X	Family Member	4/9/2015	$ 3.15	$ 3.15	0%	$0.00	
21185	TX1	618139	510529	4/11/2015	4/17/2015	4/11/2015	4/17/2015	TX433	1	2	21185	2	HIDALGO COUNTY	Blue Shield	Basic Coverage	842416943	1881679751	00002015104508 95Y10X	Family Member	4/9/2015	$ 11.79	$ 11.79	0%	$0.00	
21185	TX1	618139	510529	4/11/2015	4/17/2015	4/11/2015	4/17/2015	TX433	1	2	21185	2	HIDALGO COUNTY	Blue Shield	Basic Coverage	842416943	1881679751	00002015104508 95Y10X	Family Member	4/9/2015	$ 5.75	$ 5.75	0%	$0.00	
21185	TX1	618139	510529	4/11/2015	4/17/2015	4/11/2015	4/17/2015	TX433	1	2	21185	2	HIDALGO COUNTY	Blue Shield	Basic Coverage	842416943	1881679751	00002015104508 95Y10X	Family Member	4/9/2015	$ 1.85	$ 1.85	0%	$0.00	
21185	TX1	618139	510529	4/11/2015	4/17/2015	4/11/2015	4/17/2015	TX433	1	2	21185	2	HIDALGO COUNTY	Blue Shield	Basic Coverage	820614507	1083799001	00002015103503 65H10X	Family Member	3/11/2015	$ 21.79	$ 21.79	0%	$0.00	
21185	TX1	618139	510529	4/11/2015	4/17/2015	4/11/2015	4/17/2015	TX433	1	2	21185	2	HIDALGO COUNTY	Blue Shield	Basic Coverage	837181901	1427136357	00002015105505 5N000X	Family Member	2/23/2015	$ 3.85	$ 3.85	0%	$0.00	
21185	TX1	618139	510529	4/11/2015	4/17/2015	4/11/2015	4/17/2015	TX433	1	2	21185	2	HIDALGO COUNTY	Blue Shield	Basic Coverage	837181901	1427136357	00002015105506 3D630X	Family Member	2/21/2015	$ 3.85	$ 3.85	0%	$0.00	
21185	TX1	618139	510529	4/11/2015	4/17/2015	4/11/2015	4/17/2015	TX433	1	2	21185	2	HIDALGO COUNTY	Blue Shield	Basic Coverage	837181901	1427136357	00002015105506 3D630X	Family Member	2/21/2015	$ 3.85	$ 3.85	0%	$0.00	
21185	TX1	618139	510529	4/11/2015	4/17/2015	4/11/2015	4/17/2015	TX433	1	2	21185	2	HIDALGO COUNTY	Blue Shield	Basic Coverage	837181901	1427136357	00002015105506 3D630X	Family Member	2/21/2015	$ 3.85	$ 3.85	0%	$0.00	
21185	TX1	618139	510529	4/11/2015	4/17/2015	4/11/2015	4/17/2015	TX433	1	2	21185	2	HIDALGO COUNTY	Blue Shield	Basic Coverage	837181901	1427136357	00002015105506 3D630X	Family Member	2/21/2015	$ 3.85	$ 3.85	0%	$0.00	
21185	TX1	618139	510529	4/11/2015	4/17/2015	4/11/2015	4/17/2015	TX433	1	2	21185	2	HIDALGO COUNTY	Blue Shield	Basic Coverage	837181901	1427136357	00002015105506 3D860X	Family Member	2/22/2015	$ 3.85	$ 3.85	0%	$0.00	
21185	TX1	618139	510529	4/11/2015	4/17/2015	4/11/2015	4/17/2015	TX433	1	2	21185	2	HIDALGO COUNTY	Blue Shield	Basic Coverage	837181901	1427136357	00002015105506 3D860X	Family Member	2/22/2015	$ 3.85	$ 3.85	0%	$0.00	
21185	TX1	618139	510529	4/11/2015	4/17/2015	4/11/2015	4/17/2015	TX433	1	2	21185	2	HIDALGO COUNTY	Blue Shield	Basic Coverage	837181901	1427136357	00002015105506 3D860X	Family Member	2/22/2015	$ 3.85	$ 3.85	0%	$0.00	
21185	TX1	618139	510529	4/11/2015	4/17/2015	4/11/2015	4/17/2015	TX433	1	2	21185	2	HIDALGO COUNTY	Blue Shield	Basic Coverage	837181901	1427136357	00002015105506 5D400X	Family Member	2/20/2015	$ 3.85	$ 3.85	0%	$0.00	
21185	TX1	618139	510529	4/11/2015	4/17/2015	4/11/2015	4/17/2015	TX433	1	2	21185	2	HIDALGO COUNTY	Blue Shield	Basic Coverage	837181901	1427136357	00002015105506 5D400X	Family Member	2/20/2015	$ 3.85	$ 3.85	0%	$0.00	

Account	Corporate Entity	Invoice Profile	Invoice Number	InvcPerFrDt	InvcPerToDt	ClmPerFrDt	ClmPerToDt	BARS CustNbr	Settlement Nbr	Association Nbr	Group Nbr	Section Nbr	Group Name	Coverage	Claim Type	Member ID	Provider ID	Document Control	Tier	Service Date	Gross Amt	Net Amt	Fee Percent	Fee Amt	Case Nbr
21185	TX1	618139	510529	4/11/2015	4/17/2015	4/11/2015	4/17/2015	TX433	1	2	21185	2	HIDALGO COUNTY	Blue Shield	Basic Coverage	837181901	1427136357	00002015105506 5D400X	Family Member	2/20/2015	$ 3.85	$ 3.85	0%	$0.00	
21185	TX1	618139	510529	4/11/2015	4/17/2015	4/11/2015	4/17/2015	TX433	1	2	21185	2	HIDALGO COUNTY	Blue Shield	Basic Coverage	837181901	1427136357	00002015105506 5D400X	Family Member	2/20/2015	$ 3.85	$ 3.85	0%	$0.00	
21185	TX1	618139	510529	4/11/2015	4/17/2015	4/11/2015	4/17/2015	TX433	1	2	21185	2	HIDALGO COUNTY	Blue Shield	Basic Coverage	837181901	1427136357	00002015105506 5D400X	Family Member	2/20/2015	$ 3.85	$ 3.85	0%	$0.00	
21185	TX1	618139	510529	4/11/2015	4/17/2015	4/11/2015	4/17/2015	TX433	1	2	21185	2	HIDALGO COUNTY	Blue Shield	Basic Coverage	837181901	1194020453	00002015106501960Y0X	Family Member	4/14/2015	$ 53.55	$ 53.55	0%	$0.00	
21185	TX1	618139	510529	4/11/2015	4/17/2015	4/11/2015	4/17/2015	TX433	1	2	21185	2	HIDALGO COUNTY	Blue Shield	Basic Coverage	837181901	1427136357	00002015107501Q4520X	Family Member	2/24/2015	$ 3.85	$ 3.85	0%	$0.00	
21185	TX1	618139	510529	4/11/2015	4/17/2015	4/11/2015	4/17/2015	TX433	1	2	21185	2	HIDALGO COUNTY	Blue Shield	Basic Coverage	834785967	1932205838	00002015103504 5N530X	Single	4/8/2015	$ 68.53	$ 68.53	0%	$0.00	
21185	TX1	618139	510529	4/11/2015	4/17/2015	4/11/2015	4/17/2015	TX433	1	2	21185	2	HIDALGO COUNTY	Blue Shield	Basic Coverage	834785967	1932205838	00002015103504 5N530X	Single	4/8/2015	$ 20.40	$ 20.40	0%	$0.00	
21185	TX1	618139	510529	4/11/2015	4/17/2015	4/11/2015	4/17/2015	TX433	1	2	21185	2	HIDALGO COUNTY	Blue Shield	Basic Coverage	834785967	1932205838	00002015103504 5N530X	Single	4/8/2015	$ 21.58	$ 21.58	0%	$0.00	
21185	TX1	618139	510529	4/11/2015	4/17/2015	4/11/2015	4/17/2015	TX433	1	2	21185	2	HIDALGO COUNTY	Blue Shield	Basic Coverage	832137160	1184909459	00002015092507 7B670X	Single	4/1/2015	$ 117.42	$ 117.42	0%	$0.00	
21185	TX1	618139	510529	4/11/2015	4/17/2015	4/11/2015	4/17/2015	TX433	1	2	21185	2	HIDALGO COUNTY	Blue Shield	Basic Coverage	832137160	1184909459	00002015092507 7B670X	Single	4/1/2015	$ 2.33	$ 2.33	0%	$0.00	
21185	TX1	618139	510529	4/11/2015	4/17/2015	4/11/2015	4/17/2015	TX433	1	2	21185	2	HIDALGO COUNTY	Blue Shield	Basic Coverage	832137160	1184909459	00002015092507 7B670X	Single	4/1/2015	$ 3.58	$ 3.58	0%	$0.00	
21185	TX1	618139	510529	4/11/2015	4/17/2015	4/11/2015	4/17/2015	TX433	1	2	21185	2	HIDALGO COUNTY	Blue Shield	Basic Coverage	832137160	1184909459	00002015092507 7B670X	Single	4/1/2015	$ 108.71	$ 108.71	0%	$0.00	
21185	TX1	618139	510529	4/11/2015	4/17/2015	4/11/2015	4/17/2015	TX433	1	2	21185	2	HIDALGO COUNTY	Blue Shield	Basic Coverage	842395139	1508884412	00002015104508986L0X	Single	2/5/2015	$ 34.71	$ 34.71	0%	$0.00	
21185	TX1	618139	510529	4/11/2015	4/17/2015	4/11/2015	4/17/2015	TX433	1	2	21185	2	HIDALGO COUNTY	Blue Shield	Basic Coverage	842395139	1508884412	00002015104508986L0X	Single	2/5/2015	$ 10.92	$ 10.92	0%	$0.00	
21185	TX1	618139	510529	4/11/2015	4/17/2015	4/11/2015	4/17/2015	TX433	1	2	21185	2	HIDALGO COUNTY	Blue Shield	Basic Coverage	842395139	1508884412	00002015104508986L0X	Single	2/5/2015	$ 4.99	$ 4.99	0%	$0.00	
21185	TX1	618139	510529	4/11/2015	4/17/2015	4/11/2015	4/17/2015	TX433	1	2	21185	2	HIDALGO COUNTY	Blue Shield	Basic Coverage	821714120	1093959751	00002015106509408X0X	Single	4/13/2015	$ 31.79	$ 31.79	0%	$0.00	
21185	TX1	618139	510529	4/11/2015	4/17/2015	4/11/2015	4/17/2015	TX433	1	2	21185	2	HIDALGO COUNTY	Blue Shield	Basic Coverage	821714120	1093959751	00002015106509408X0X	Single	4/13/2015	$ 5.76	$ 5.76	0%	$0.00	
21185	TX1	618139	510529	4/11/2015	4/17/2015	4/11/2015	4/17/2015	TX433	1	2	21185	2	HIDALGO COUNTY	Blue Shield	Basic Coverage	820967025	1679596910	00002015107502 2E980X	Single	3/10/2015	$ 45.14	$ 45.14	0%	$0.00	
21185	TX1	618139	510529	4/11/2015	4/17/2015	4/11/2015	4/17/2015	TX433	1	2	21185	2	HIDALGO COUNTY	Blue Shield	Basic Coverage	840319701	1720318744	00002015107506 3J060X	Single	4/11/2015	$ 67.85	$ 67.85	0%	$0.00	
21185	TX1	618139	510529	4/11/2015	4/17/2015	4/11/2015	4/17/2015	TX433	1	2	21185	2	HIDALGO COUNTY	Blue Shield	Basic Coverage	836732745	1376510206	00002015092031 20410C	Family Member	12/29/2014	$ 9.48	$ 9.48	0%	$0.00	
21185	TX1	618139	510529	4/11/2015	4/17/2015	4/11/2015	4/17/2015	TX433	1	2	21185	2	HIDALGO COUNTY	Blue Shield	Basic Coverage	836732745	1376510206	00002015092031 20410C	Family Member	12/29/2014	$ 77.38	$ 77.38	0%	$0.00	
21185	TX1	618139	510529	4/11/2015	4/17/2015	4/11/2015	4/17/2015	TX433	1	2	21185	2	HIDALGO COUNTY	Blue Shield	Basic Coverage	836732745	1780916585	00002015092031 20420C	Family Member	12/29/2014	$ 9.11	$ 9.11	0%	$0.00	
21185	TX1	618139	510529	4/11/2015	4/17/2015	4/11/2015	4/17/2015	TX433	1	2	21185	2	HIDALGO COUNTY	Blue Shield	Basic Coverage	836732745	1780916585	00002015092031 20420C	Family Member	12/29/2014	$ 7.08	$ 7.08	0%	$0.00	
21185	TX1	618139	510529	4/11/2015	4/17/2015	4/11/2015	4/17/2015	TX433	1	2	21185	2	HIDALGO COUNTY	Blue Shield	Basic Coverage	836732745	1780916585	00002015092031 20420C	Family Member	12/29/2014	$ 19.65	$ 19.65	0%	$0.00	
21185	TX1	618139	510529	4/11/2015	4/17/2015	4/11/2015	4/17/2015	TX433	1	2	21185	2	HIDALGO COUNTY	Blue Shield	Basic Coverage	836732745	1780916585	00002015092031 20420C	Family Member	12/29/2014	$ 18.31	$ 18.31	0%	$0.00	
21185	TX1	618139	510529	4/11/2015	4/17/2015	4/11/2015	4/17/2015	TX433	1	2	21185	2	HIDALGO COUNTY	Blue Shield	Basic Coverage	835696300	1255373809	00002015105504 9N850X	Family Member	4/14/2015	$ 34.71	$ 34.71	0%	$0.00	
21185	TX1	618139	510529	4/11/2015	4/17/2015	4/11/2015	4/17/2015	TX433	1	2	21185	2	HIDALGO COUNTY	Blue Shield	Basic Coverage	835696300	1255373809	00002015105504 9N850X	Family Member	4/14/2015	$ 11.02	$ 11.02	0%	$0.00	
21185	TX1	618139	510529	4/11/2015	4/17/2015	4/11/2015	4/17/2015	TX433	1	2	21185	2	HIDALGO COUNTY	Blue Shield	Basic Coverage	835696300	1255373809	00002015103508 1S760X	Family Member	4/12/2015	$ 34.71	$ 34.71	0%	$0.00	
21185	TX1	618139	510529	4/11/2015	4/17/2015	4/11/2015	4/17/2015	TX433	1	2	21185	2	HIDALGO COUNTY	Blue Shield	Basic Coverage	835696300	1255373809	00002015105505 0N310X	Family Member	4/14/2015	$ 34.71	$ 34.71	0%	$0.00	
21185	TX1	618139	510529	4/11/2015	4/17/2015	4/11/2015	4/17/2015	TX433	1	2	21185	2	HIDALGO COUNTY	Blue Shield	Basic Coverage	841389783	1104024579	00002015106505 439G0X	Family Subscriber	4/10/2015	$ 31.79	$ 31.79	0%	$0.00	
21185	TX1	618139	510529	4/11/2015	4/17/2015	4/11/2015	4/17/2015	TX433	1	2	21185	2	HIDALGO COUNTY	Blue Shield	Basic Coverage	820803964	1033109020	00002015104501 37170X	Single	4/9/2015	$ 940.24	$ 940.24	0%	$0.00	
21185	TX1	618139	510529	4/11/2015	4/17/2015	4/11/2015	4/17/2015	TX433	1	2	21185	2	HIDALGO COUNTY	Blue Shield	Basic Coverage	823308055	1396844296	00002015103503 7Y150X	Single	4/6/2015	$ 34.71	$ 34.71	0%	$0.00	
21185	TX1	618139	510529	4/11/2015	4/17/2015	4/11/2015	4/17/2015	TX433	1	2	21185	2	HIDALGO COUNTY	Blue Shield	Basic Coverage	836024502	1437260544	00002015103503 30L30X	Single	4/6/2015	$ 38.77	$ 38.77	0%	$0.00	
21185	TX1	618139	510529	4/11/2015	4/17/2015	4/11/2015	4/17/2015	TX433	1	2	21185	2	HIDALGO COUNTY	Blue Shield	Basic Coverage	836024502	1437260544	00002015103503 30L30X	Single	4/6/2015	$ 9.95	$ 9.95	0%	$0.00	
21185	TX1	618139	510529	4/11/2015	4/17/2015	4/11/2015	4/17/2015	TX433	1	2	21185	2	HIDALGO COUNTY	Blue Shield	Basic Coverage	836024502	1437260544	00002015103503 30L30X	Single	4/6/2015	$ 7.95	$ 7.95	0%	$0.00	
21185	TX1	618139	510529	4/11/2015	4/17/2015	4/11/2015	4/17/2015	TX433	1	2	21185	2	HIDALGO COUNTY	Blue Shield	Basic Coverage	836024502	1437260544	00002015103503 30L30X	Single	4/6/2015	$ 7.08	$ 7.08	0%	$0.00	
21185	TX1	618139	510529	4/11/2015	4/17/2015	4/11/2015	4/17/2015	TX433	1	2	21185	2	HIDALGO COUNTY	Blue Shield	Basic Coverage	836024502	1437260544	00002015103503 30L30X	Single	4/6/2015	$ 2.89	$ 2.89	0%	$0.00	
21185	TX1	618139	510529	4/11/2015	4/17/2015	4/11/2015	4/17/2015	TX433	1	2	21185	2	HIDALGO COUNTY	Blue Shield	Basic Coverage	836024502	1437260544	00002015103503 30L30X	Single	4/6/2015	$ 2.67	$ 2.67	0%	$0.00	
21185	TX1	618139	510529	4/11/2015	4/17/2015	4/11/2015	4/17/2015	TX433	1	2	21185	2	HIDALGO COUNTY	Blue Shield	Basic Coverage	836024502	1437260544	00002015103503 30L30X	Single	4/6/2015	$ 3.89	$ 3.89	0%	$0.00	
21185	TX1	618139	510529	4/11/2015	4/17/2015	4/11/2015	4/17/2015	TX433	1	2	21185	2	HIDALGO COUNTY	Blue Shield	Basic Coverage	836024502	1437260544	00002015103503 30L30X	Single	4/6/2015	$ 3.00	$ 3.00	0%	$0.00	
21185	TX1	618139	510529	4/11/2015	4/17/2015	4/11/2015	4/17/2015	TX433	1	2	21185	2	HIDALGO COUNTY	Blue Shield	Basic Coverage	841963941	1326246901	00002015100501 Y41720X	Single	4/6/2015	$ 67.85	$ 67.85	0%	$0.00	
21185	TX1	618139	510529	4/11/2015	4/17/2015	4/11/2015	4/17/2015	TX433	1	2	21185	2	HIDALGO COUNTY	Blue Shield	Basic Coverage	841963941	1326246901	00002015100501 Y41720X	Single	4/6/2015	$ 7.08	$ 7.08	0%	$0.00	
21185	TX1	618139	510529	4/11/2015	4/17/2015	4/11/2015	4/17/2015	TX433	1	2	21185	2	HIDALGO COUNTY	Blue Shield	Basic Coverage	841963941	1326246901	00002015100501 Y41720X	Single	4/6/2015	$ 23.70	$ 23.70	0%	$0.00	
21185	TX1	618139	510529	4/11/2015	4/17/2015	4/11/2015	4/17/2015	TX433	1	2	21185	2	HIDALGO COUNTY	Blue Shield	Basic Coverage	841963941	1326246901	00002015100501 Y41720X	Single	4/6/2015	$ 57.68	$ 57.68	0%	$0.00	
21185	TX1	618139	510529	4/11/2015	4/17/2015	4/11/2015	4/17/2015	TX433	1	2	21185	2	HIDALGO COUNTY	Blue Shield	Basic Coverage	841963941	1326246901	00002015100501 Y41720X	Single	4/6/2015	$ 0.24	$ 0.24	0%	$0.00	
21185	TX1	618139	510529	4/11/2015	4/17/2015	4/11/2015	4/17/2015	TX433	1	2	21185	2	HIDALGO COUNTY	Blue Shield	Basic Coverage	841963941	1326246901	00002015100501 Y41720X	Single	4/6/2015	$ 26.49	$ 26.49	0%	$0.00	
21185	TX1	618139	510529	4/11/2015	4/17/2015	4/11/2015	4/17/2015	TX433	1	2	21185	2	HIDALGO COUNTY	Blue Shield	Basic Coverage	842647675	1508884412	00002015104500 678P0X	Family Member	2/5/2015	$ 68.53	$ 68.53	0%	$0.00	
21185	TX1	618139	510529	4/11/2015	4/17/2015	4/11/2015	4/17/2015	TX433	1	2	21185	2	HIDALGO COUNTY	Blue Shield	Basic Coverage	842647675	1508884412	00002015104500 678P0X	Family Member	2/5/2015	$ 57.85	$ 57.85	0%	$0.00	
21185	TX1	618139	510529	4/11/2015	4/17/2015	4/11/2015	4/17/2015	TX433	1	2	21185	2	HIDALGO COUNTY	Blue Shield	Basic Coverage	839151296	1134149040	00002015106505 P03300X	Single	4/1/2015	$ 1.28	$ 1.28	0%	$0.00	
21185	TX1	618139	510529	4/11/2015	4/17/2015	4/11/2015	4/17/2015	TX433	1	2	21185	2	HIDALGO COUNTY	Blue Shield	Reimbursement	838126544	1255379707	00002013113501 834X0X	Family Subscriber	3/20/2013	$ (7.30)	$ (5.47)	25.00%	$1.83	8376308
21185	TX1	618139	510529	4/11/2015	4/17/2015	4/11/2015	4/17/2015	TX433	1	2	21185	2	HIDALGO COUNTY	Blue Shield	Reimbursement	838126544	1255379707	00002013113501 835X0X	Family Subscriber	3/20/2013	$ (2.93)	$ (2.20)	25.00%	$0.73	8376308
21185	TX1	618139	510529	4/11/2015	4/17/2015	4/11/2015	4/17/2015	TX433	1	2	21185	2	HIDALGO COUNTY	Blue Shield	Reimbursement	838126544	1104021591	00002013114506 4A010X	Family Subscriber	4/11/2013	$ (5.27)	$ (3.95)	25.00%	$1.32	8376308
21185	TX1	618139	510529	4/11/2015	4/17/2015	4/11/2015	4/17/2015	TX433	1	2	21185	2	HIDALGO COUNTY	Blue Shield	Reimbursement	838126544	1447341250	00002013114509 2D200X	Family Subscriber	4/8/2013	$ (7.93)	$ (5.95)	25.00%	$1.98	8376308
21185	TX1	618139	510529	4/11/2015	4/17/2015	4/11/2015	4/17/2015	TX433	1	2	21185	2	HIDALGO COUNTY	Blue Shield	Reimbursement	838126544	1952497398	00002013116500 98220X	Family Subscriber	4/20/2013	$ (2.67)	$ (2.00)	25.00%	$0.67	8376308
21185	TX1	618139	510529	4/11/2015	4/17/2015	4/11/2015	4/17/2015	TX433	1	2	21185	2	HIDALGO COUNTY	Blue Shield	Reimbursement	838126544	1184761728	00002013120502 31Z60X	Family Subscriber	4/15/2013	$ (0.92)	$ (0.69)	25.00%	$0.23	8376308
21185	TX1	618139	510529	4/11/2015	4/17/2015	4/11/2015	4/17/2015	TX433	1	2	21185	2	HIDALGO COUNTY	Blue Shield	Reimbursement	838126544	1811969819	00002013120506 629Q0X	Family Subscriber	4/20/2013	$ (1.19)	$ (0.89)	25.00%	$0.30	8376308
21185	TX1	618139	510529	4/11/2015	4/17/2015	4/11/2015	4/17/2015	TX433	1	2	21185	2	HIDALGO COUNTY	Blue Shield	Reimbursement	838126544	1184761728	00002013120509 484D0X	Family Subscriber	4/14/2013	$ (4.44)	$ (3.33)	25.00%	$1.11	8376308
21185	TX1	618139	510529	4/11/2015	4/17/2015	4/11/2015	4/17/2015	TX433	1	2	21185	2	HIDALGO COUNTY	Blue Shield	Reimbursement	838126544	1376734897	00002013121120 19840C	Family Subscriber	4/19/2013	$ (13.69)	$ (10.27)	25.00%	$3.42	8376308
21185	TX1	618139	510529	4/11/2015	4/17/2015	4/11/2015	4/17/2015	TX433	1	2	21185	2	HIDALGO COUNTY	Blue Shield	Reimbursement	838126544	1811969819	00002013122500 91K80X	Family Subscriber	4/21/2013	$ (0.62)	$ (0.46)	25.00%	$0.16	8376308
21185	TX1	618139	510529	4/11/2015	4/17/2015	4/11/2015	4/17/2015	TX433	1	2	21185	2	HIDALGO COUNTY	Blue Shield	Reimbursement	838126544	1437478302	00002013122504 0N270X	Family Subscriber	4/18/2013	$ (1.42)	$ (1.06)	25.00%	$0.36	8376308
21185	TX1	618139	510529	4/11/2015	4/17/2015	4/11/2015	4/17/2015	TX433	1	2	21185	2	HIDALGO COUNTY	Blue Shield	Reimbursement	838126544	1538167549	00002013123500 J990 30X	Family Subscriber	4/29/2013	$ (1.46)	$ (1.09)	25.00%	$0.37	8376308
21185	TX1	618139	510529	4/11/2015	4/17/2015	4/11/2015	4/17/2015	TX433	1	2	21185	2	HIDALGO COUNTY	Blue Shield	Reimbursement	838126544	1447341250	00002013123500 Q53270X	Family Subscriber	4/20/2013	$ (6.56)	$ (4.92)	25.00%	$1.64	8376308
21185	TX1	618139	510529	4/11/2015	4/17/2015	4/11/2015	4/17/2015	TX433	1	2	21185	2	HIDALGO COUNTY	Blue Shield	Reimbursement	838126544	1295712057	00002013126030 98710C	Family Subscriber	3/15/2013	$ (21.61)	$ (16.21)	25.00%	$5.40	8376308
21185	TX1	618139	510529	4/11/2015	4/17/2015	4/11/2015	4/17/2015	TX433	1	2	21185	2	HIDALGO COUNTY	Blue Shield	Reimbursement	838126544	1811969819	00002013126502 1G760X	Family Subscriber	4/23/2013	$ (0.90)	$ (0.67)	25.00%	$0.23	8376308
21185	TX1	618139	510529	4/11/2015	4/17/2015	4/11/2015	4/17/2015	TX433	1	2	21185	2	HIDALGO COUNTY	Blue Shield	Reimbursement	838126544	1811969819	00002013126502 3G010X	Family Subscriber	4/22/2013	$ (0.90)	$ (0.67)	25.00%	$0.23	8376308
21185	TX1	618139	510529	4/11/2015	4/17/2015	4/11/2015	4/17/2015	TX433	1	2	21185	2	HIDALGO COUNTY	Blue Shield	Reimbursement	838126544	1578547204	00002013127501 97Q10X	Family Subscriber	4/20/2013	$ (1.06)	$ (0.79)	25.00%	$0.27	8376308

Account	Corporate Entity	Invoice Profile	Invoice Number	InvcPerFrDt	InvcPerToDt	ClmPerFrDt	ClmPerToDt	BARS CustNbr	Settlement Nbr	Association Nbr	Group Nbr	Section Nbr	Group Name	Coverage	Claim Type	Member ID	Provider ID	Document Control	Tier	Service Date	Gross Amt	Net Amt	Fee Percent	Fee Amt	Case Nbr
21185	TX1	618139	510529	4/11/2015	4/17/2015	4/11/2015	4/17/2015	TX433	1	2	21185	2	HIDALGO COUNTY	Blue Shield	Reimbursement	838126544	1447341250	00002013128508G2860X	Family Subscriber	4/30/2013	$ (1.88)	$ (1.41)	25.00%	$0.47	8376308
21185	TX1	618139	510529	4/11/2015	4/17/2015	4/11/2015	4/17/2015	TX433	1	2	21185	2	HIDALGO COUNTY	Blue Shield	Reimbursement	838126544	1811969819	00002013129513U070X	Family Subscriber	4/26/2013	$ (0.62)	$ (0.46)	25.00%	$0.16	8376308
21185	TX1	618139	510529	4/11/2015	4/17/2015	4/11/2015	4/17/2015	TX433	1	2	21185	2	HIDALGO COUNTY	Blue Shield	Reimbursement	838126544	1811969819	00002013129507 9T160X	Family Subscriber	4/27/2013	$ (0.62)	$ (0.46)	25.00%	$0.16	8376308
21185	TX1	618139	510529	4/11/2015	4/17/2015	4/11/2015	4/17/2015	TX433	1	2	21185	2	HIDALGO COUNTY	Blue Shield	Reimbursement	838126544	1811969819	00002013130505996F0X	Family Subscriber	4/29/2013	$ (0.62)	$ (0.46)	25.00%	$0.16	8376308
21185	TX1	618139	510529	4/11/2015	4/17/2015	4/11/2015	4/17/2015	TX433	1	2	21185	2	HIDALGO COUNTY	Blue Shield	Reimbursement	838126544	1811969819	00002013130505998F0X	Family Subscriber	4/28/2013	$ (0.90)	$ (0.67)	25.00%	$0.23	8376308
21185	TX1	618139	510529	4/11/2015	4/17/2015	4/11/2015	4/17/2015	TX433	1	2	21185	2	HIDALGO COUNTY	Blue Shield	Reimbursement	838126544	1811969819	00002013133503K9670X	Family Subscriber	5/1/2013	$ (0.90)	$ (0.67)	25.00%	$0.23	8376308
21185	TX1	618139	510529	4/11/2015	4/17/2015	4/11/2015	4/17/2015	TX433	1	2	21185	2	HIDALGO COUNTY	Blue Shield	Reimbursement	838126544	1427136357	00002013133508G6560X	Family Subscriber	4/11/2013	$ (0.48)	$ (0.36)	25.00%	$0.12	8376308
21185	TX1	618139	510529	4/11/2015	4/17/2015	4/11/2015	4/17/2015	TX433	1	2	21185	2	HIDALGO COUNTY	Blue Shield	Reimbursement	838126544	1811969819	00002013135508 39200X	Family Subscriber	5/3/2013	$ (0.91)	$ (0.68)	25.00%	$0.23	8376308
21185	TX1	618139	510529	4/11/2015	4/17/2015	4/11/2015	4/17/2015	TX433	1	2	21185	2	HIDALGO COUNTY	Blue Shield	Reimbursement	838126544	1811969819	00002013135508 43670X	Family Subscriber	5/2/2013	$ (0.62)	$ (0.46)	25.00%	$0.16	8376308
21185	TX1	618139	510529	4/11/2015	4/17/2015	4/11/2015	4/17/2015	TX433	1	2	21185	2	HIDALGO COUNTY	Blue Shield	Reimbursement	838126544	1447341250	00002013135508 52080X	Family Subscriber	5/10/2013	$ (1.00)	$ (0.75)	25.00%	$0.25	8376308
21185	TX1	618139	510529	4/11/2015	4/17/2015	4/11/2015	4/17/2015	TX433	1	2	21185	2	HIDALGO COUNTY	Blue Shield	Reimbursement	838126544	1730113663	00002013136500A1210X	Family Subscriber	4/19/2013	$ (281.86)	$ (211.39)	25.00%	$70.47	8376308
21185	TX1	618139	510529	4/11/2015	4/17/2015	4/11/2015	4/17/2015	TX433	1	2	21185	2	HIDALGO COUNTY	Blue Shield	Reimbursement	838126544	1437478302	00002013137504 15F10X	Family Subscriber	3/15/2013	$ (2.03)	$ (1.52)	25.00%	$0.51	8376308
21185	TX1	618139	510529	4/11/2015	4/17/2015	4/11/2015	4/17/2015	TX433	1	2	21185	2	HIDALGO COUNTY	Blue Shield	Reimbursement	838126544	1437478302	00002013137504 19F20X	Family Subscriber	3/15/2013	$ (1.57)	$ (1.18)	25.00%	$0.39	8376308
21185	TX1	618139	510529	4/11/2015	4/17/2015	4/11/2015	4/17/2015	TX433	1	2	21185	2	HIDALGO COUNTY	Blue Shield	Reimbursement	838126544	1437478302	00002013137504 19F30X	Family Subscriber	3/15/2013	$ (1.10)	$ (0.82)	25.00%	$0.28	8376308
21185	TX1	618139	510529	4/11/2015	4/17/2015	4/11/2015	4/17/2015	TX433	1	2	21185	2	HIDALGO COUNTY	Blue Shield	Reimbursement	838126544	1437478302	00002013137504 22F70X	Family Subscriber	3/15/2013	$ (0.21)	$ (0.16)	25.00%	$0.05	8376308
21185	TX1	618139	510529	4/11/2015	4/17/2015	4/11/2015	4/17/2015	TX433	1	2	21185	2	HIDALGO COUNTY	Blue Shield	Reimbursement	838126544	1255379707	00002013140500Y00200X	Family Subscriber	3/16/2013	$ (9.64)	$ (7.23)	25.00%	$2.41	8376308
21185	TX1	618139	510529	4/11/2015	4/17/2015	4/11/2015	4/17/2015	TX433	1	2	21185	2	HIDALGO COUNTY	Blue Shield	Reimbursement	838126544	1245467240	00002013140502D5020X	Family Subscriber	5/4/2013	$ (0.49)	$ (0.37)	25.00%	$0.12	8376308
21185	TX1	618139	510529	4/11/2015	4/17/2015	4/11/2015	4/17/2015	TX433	1	2	21185	2	HIDALGO COUNTY	Blue Shield	Reimbursement	838126544	1437478302	00002013140507B4680X	Family Subscriber	3/15/2013	$ (23.76)	$ (17.82)	25.00%	$5.94	8376308
21185	TX1	618139	510529	4/11/2015	4/17/2015	4/11/2015	4/17/2015	TX433	1	2	21185	2	HIDALGO COUNTY	Blue Shield	Reimbursement	838126544	1437478302	00002013141508 32D40X	Family Subscriber	3/18/2013	$ (2.57)	$ (1.93)	25.00%	$0.64	8376308
21185	TX1	618139	510529	4/11/2015	4/17/2015	4/11/2015	4/17/2015	TX433	1	2	21185	2	HIDALGO COUNTY	Blue Shield	Reimbursement	838126544	1104021591	00002013143503S5120X	Family Subscriber	5/17/2013	$ (0.41)	$ (0.31)	25.00%	$0.10	8376308
21185	TX1	618139	510529	4/11/2015	4/17/2015	4/11/2015	4/17/2015	TX433	1	2	21185	2	HIDALGO COUNTY	Blue Shield	Reimbursement	838126544	1346554656	00002013157505 91Z20X	Family Subscriber	5/31/2013	$ (0.55)	$ (0.41)	25.00%	$0.14	8376308
21185	TX1	618139	510529	4/11/2015	4/17/2015	4/11/2015	4/17/2015	TX433	1	2	21185	2	HIDALGO COUNTY	Blue Shield	Reimbursement	838126544	1386671378	00002013157508772W0X	Family Subscriber	5/29/2013	$ (1.46)	$ (1.09)	25.00%	$0.37	8376308
21185	TX1	618139	510529	4/11/2015	4/17/2015	4/11/2015	4/17/2015	TX433	1	2	21185	2	HIDALGO COUNTY	Blue Shield	Reimbursement	838126544	1588732127	00002013158505L0880X	Family Subscriber	6/3/2013	$ (0.58)	$ (0.43)	25.00%	$0.15	8376308
21185	TX1	618139	510529	4/11/2015	4/17/2015	4/11/2015	4/17/2015	TX433	1	2	21185	2	HIDALGO COUNTY	Blue Shield	Reimbursement	838126544	1588732127	00002013158505L1220X	Family Subscriber	5/28/2013	$ (1.02)	$ (0.76)	25.00%	$0.26	8376308
21185	TX1	618139	510529	4/11/2015	4/17/2015	4/11/2015	4/17/2015	TX433	1	2	21185	2	HIDALGO COUNTY	Blue Shield	Reimbursement	838126544	1245467240	00002013161501 4N220X	Family Subscriber	6/4/2013	$ (0.49)	$ (0.37)	25.00%	$0.12	8376308
21185	TX1	618139	510529	4/11/2015	4/17/2015	4/11/2015	4/17/2015	TX433	1	2	21185	2	HIDALGO COUNTY	Blue Shield	Reimbursement	838126544	1255379707	00002013162506598Z0X	Family Subscriber	4/9/2013	$ (4.18)	$ (3.13)	25.00%	$1.05	8376308
21185	TX1	618139	510529	4/11/2015	4/17/2015	4/11/2015	4/17/2015	TX433	1	2	21185	2	HIDALGO COUNTY	Blue Shield	Reimbursement	838126544	1255379707	00002013162506665Z0X	Family Subscriber	4/9/2013	$ (5.23)	$ (3.92)	25.00%	$1.31	8376308
21185	TX1	618139	510529	4/11/2015	4/17/2015	4/11/2015	4/17/2015	TX433	1	2	21185	2	HIDALGO COUNTY	Blue Shield	Reimbursement	838126544	1255379707	00002013163504U0530X	Family Subscriber	4/11/2013	$ (3.13)	$ (2.35)	25.00%	$0.78	8376308
21185	TX1	618139	510529	4/11/2015	4/17/2015	4/11/2015	4/17/2015	TX433	1	2	21185	2	HIDALGO COUNTY	Blue Shield	Reimbursement	838126544	1881870723	00002013163507F6770X	Family Subscriber	3/16/2013	$ (12.45)	$ (9.34)	25.00%	$3.11	8376308
21185	TX1	618139	510529	4/11/2015	4/17/2015	4/11/2015	4/17/2015	TX433	1	2	21185	2	HIDALGO COUNTY	Blue Shield	Reimbursement	838126544	1255379707	00002013163509U0180X	Family Subscriber	4/11/2013	$ (4.39)	$ (3.29)	25.00%	$1.10	8376308
21185	TX1	618139	510529	4/11/2015	4/17/2015	4/11/2015	4/17/2015	TX433	1	2	21185	2	HIDALGO COUNTY	Blue Shield	Reimbursement	838126544	1386671378	00002013168501 7B360X	Family Subscriber	6/10/2013	$ (4.04)	$ (3.03)	25.00%	$1.01	8376308
21185	TX1	618139	510529	4/11/2015	4/17/2015	4/11/2015	4/17/2015	TX433	1	2	21185	2	HIDALGO COUNTY	Blue Shield	Reimbursement	838126544	1386671378	00002013169506927Q0X	Family Subscriber	6/17/2013	$ (1.45)	$ (1.09)	25.00%	$0.36	8376308
21185	TX1	618139	510529	4/11/2015	4/17/2015	4/11/2015	4/17/2015	TX433	1	2	21185	2	HIDALGO COUNTY	Blue Shield	Reimbursement	838126544	1982711743	00002013172507 87260X	Family Subscriber	6/12/2013	$ (2.73)	$ (2.05)	25.00%	$0.68	8376308
21185	TX1	618139	510529	4/11/2015	4/17/2015	4/11/2015	4/17/2015	TX433	1	2	21185	2	HIDALGO COUNTY	Blue Shield	Reimbursement	838126544	1386671378	00002013172507 96180X	Family Subscriber	6/20/2013	$ (1.45)	$ (1.09)	25.00%	$0.36	8376308
21185	TX1	618139	510529	4/11/2015	4/17/2015	4/11/2015	4/17/2015	TX433	1	2	21185	2	HIDALGO COUNTY	Blue Shield	Reimbursement	838126544	1386671378	00002013172502589D0X	Family Subscriber	6/19/2013	$ (1.45)	$ (1.09)	25.00%	$0.36	8376308
21185	TX1	618139	510529	4/11/2015	4/17/2015	4/11/2015	4/17/2015	TX433	1	2	21185	2	HIDALGO COUNTY	Blue Shield	Reimbursement	838126544	1386671378	00002013177508F5140X	Family Subscriber	6/24/2013	$ (1.45)	$ (1.09)	25.00%	$0.36	8376308
21185	TX1	618139	510529	4/11/2015	4/17/2015	4/11/2015	4/17/2015	TX433	1	2	21185	2	HIDALGO COUNTY	Blue Shield	Reimbursement	838126544	1386671378	00002013178502 0Y810X	Family Subscriber	6/26/2013	$ (1.45)	$ (1.09)	25.00%	$0.36	8376308
21185	TX1	618139	510529	4/11/2015	4/17/2015	4/11/2015	4/17/2015	TX433	1	2	21185	2	HIDALGO COUNTY	Blue Shield	Reimbursement	838126544	1386671378	00002013182500S5280X	Family Subscriber	6/27/2013	$ (1.47)	$ (1.10)	25.00%	$0.37	8376308
21185	TX1	618139	510529	4/11/2015	4/17/2015	4/11/2015	4/17/2015	TX433	1	2	21185	2	HIDALGO COUNTY	Blue Shield	Reimbursement	838126544	1780983023	00002013182505L0360X	Family Subscriber	6/15/2013	$ (4.58)	$ (3.43)	25.00%	$1.15	8376308
21185	TX1	618139	510529	4/11/2015	4/17/2015	4/11/2015	4/17/2015	TX433	1	2	21185	2	HIDALGO COUNTY	Blue Shield	Reimbursement	838126544	1386671378	00002013184505S3590X	Family Subscriber	7/1/2013	$ (2.94)	$ (2.20)	25.00%	$0.74	8376308
21185	TX1	618139	510529	4/11/2015	4/17/2015	4/11/2015	4/17/2015	TX433	1	2	21185	2	HIDALGO COUNTY	Blue Shield	Reimbursement	838126544	1386671378	00002013189502058S0X	Family Subscriber	7/3/2013	$ (0.42)	$ (0.31)	25.00%	$0.11	8376308
21185	TX1	618139	510529	4/11/2015	4/17/2015	4/11/2015	4/17/2015	TX433	1	2	21185	2	HIDALGO COUNTY	Blue Shield	Reimbursement	838126544	1346554656	00002013189503416F0X	Family Subscriber	6/27/2013	$ (0.70)	$ (0.52)	25.00%	$0.18	8376308
21185	TX1	618139	510529	4/11/2015	4/17/2015	4/11/2015	4/17/2015	TX433	1	2	21185	2	HIDALGO COUNTY	Blue Shield	Reimbursement	838126544	1588732127	00002013190500E9010X	Family Subscriber	5/6/2013	$ (0.30)	$ (0.22)	25.00%	$0.08	8376308
21185	TX1	618139	510529	4/11/2015	4/17/2015	4/11/2015	4/17/2015	TX433	1	2	21185	2	HIDALGO COUNTY	Blue Shield	Reimbursement	838126544	1245467240	00002013195507 1K690X	Family Subscriber	7/4/2013	$ (0.49)	$ (0.37)	25.00%	$0.12	8376308
21185	TX1	618139	510529	4/11/2015	4/17/2015	4/11/2015	4/17/2015	TX433	1	2	21185	2	HIDALGO COUNTY	Blue Shield	Reimbursement	838126544	1952497398	00002013197504 11240X	Family Subscriber	3/30/2013	$ (8.32)	$ (6.24)	25.00%	$2.08	8376308
21185	TX1	618139	510529	4/11/2015	4/17/2015	4/11/2015	4/17/2015	TX433	1	2	21185	2	HIDALGO COUNTY	Blue Shield	Reimbursement	838126544	1952497398	00002013197504 11250X	Family Subscriber	4/1/2013	$ (12.08)	$ (9.06)	25.00%	$3.02	8376308
21185	TX1	618139	510529	4/11/2015	4/17/2015	4/11/2015	4/17/2015	TX433	1	2	21185	2	HIDALGO COUNTY	Blue Shield	Reimbursement	838126544	1952497398	00002013197504 B00600X	Family Subscriber	3/20/2013	$ (8.44)	$ (6.33)	25.00%	$2.11	8376308
21185	TX1	618139	510529	4/11/2015	4/17/2015	4/11/2015	4/17/2015	TX433	1	2	21185	2	HIDALGO COUNTY	Blue Shield	Reimbursement	838126544	1952497398	00002013197504 B01410X	Family Subscriber	3/23/2013	$ (10.51)	$ (7.88)	25.00%	$2.63	8376308
21185	TX1	618139	510529	4/11/2015	4/17/2015	4/11/2015	4/17/2015	TX433	1	2	21185	2	HIDALGO COUNTY	Blue Shield	Reimbursement	838126544	1710174289	00002013204120026 10C	Family Subscriber	4/30/2013	$ (11.88)	$ (8.91)	25.00%	$2.97	8376308
21185	TX1	618139	510529	4/11/2015	4/17/2015	4/11/2015	4/17/2015	TX433	1	2	21185	2	HIDALGO COUNTY	Blue Shield	Reimbursement	838126544	1710174289	00002013204120026 20C	Family Subscriber	4/30/2013	$ (11.40)	$ (8.55)	25.00%	$2.85	8376308
21185	TX1	618139	510529	4/11/2015	4/17/2015	4/11/2015	4/17/2015	TX433	1	2	21185	2	HIDALGO COUNTY	Blue Shield	Reimbursement	838126544	1982711743	00002013205506W5870X	Family Subscriber	7/16/2013	$ (1.13)	$ (0.85)	25.00%	$0.28	8376308
21185	TX1	618139	510529	4/11/2015	4/17/2015	4/11/2015	4/17/2015	TX433	1	2	21185	2	HIDALGO COUNTY	Blue Shield	Reimbursement	838126544	1245467240	00002013221508 26T10X	Family Subscriber	8/4/2013	$ (0.49)	$ (0.37)	25.00%	$0.12	8376308
21185	TX1	618139	510529	4/11/2015	4/17/2015	4/11/2015	4/17/2015	TX433	1	2	21185	2	HIDALGO COUNTY	Blue Shield	Reimbursement	838126544	1104021591	00002013231508D7070X	Family Subscriber	8/13/2013	$ (1.32)	$ (0.99)	25.00%	$0.33	8376308
21185	TX1	618139	510529	4/11/2015	4/17/2015	4/11/2015	4/17/2015	TX433	1	2	21185	2	HIDALGO COUNTY	Blue Shield	Reimbursement	838126544	1588732127	00002013246 50A67040X	Family Subscriber	8/19/2013	$ (0.58)	$ (0.43)	25.00%	$0.15	8376308
21185	TX1	618139	510529	4/11/2015	4/17/2015	4/11/2015	4/17/2015	TX433	1	2	21185	2	HIDALGO COUNTY	Blue Shield	Reimbursement	838126544	1245467240	00002013252 50149F20X	Family Subscriber	9/4/2013	$ (0.49)	$ (0.37)	25.00%	$0.12	8376308
21185	TX1	618139	510529	4/11/2015	4/17/2015	4/11/2015	4/17/2015	TX433	1	2	21185	2	HIDALGO COUNTY	Blue Shield	Reimbursement	838126544	1104021591	00002013269502980X0X	Family Subscriber	9/18/2013	$ (1.32)	$ (0.99)	25.00%	$0.33	8376308
21185	TX1	618139	510529	4/11/2015	4/17/2015	4/11/2015	4/17/2015	TX433	1	2	21185	2	HIDALGO COUNTY	Blue Shield	Reimbursement	838126544	1982711743	00002013287501718D0X	Family Subscriber	10/9/2013	$ (1.13)	$ (0.85)	25.00%	$0.28	8376308
21185	TX1	618139	510529	4/11/2015	4/17/2015	4/11/2015	4/17/2015	TX433	1	2	21185	2	HIDALGO COUNTY	Blue Shield	Reimbursement	838126544	1245467240	00002013287503 98G00X	Family Subscriber	10/4/2013	$ (0.49)	$ (0.37)	25.00%	$0.12	8376308
21185	TX1	618139	510529	4/11/2015	4/17/2015	4/11/2015	4/17/2015	TX433	1	2	21185	2	HIDALGO COUNTY	Blue Shield	Reimbursement	838126544	1982711743	00002013290 50K56080X	Family Subscriber	10/14/2013	$ (3.44)	$ (2.58)	25.00%	$0.86	8376308
21185	TX1	618139	510529	4/11/2015	4/17/2015	4/11/2015	4/17/2015	TX433	1	2	21185	2	HIDALGO COUNTY	Blue Shield	Reimbursement	838126544	1245467240	00002013311504B0180X	Family Subscriber	11/4/2013	$ (0.49)	$ (0.37)	25.00%	$0.12	8376308
21185	TX1	618139	510529	4/11/2015	4/17/2015	4/11/2015	4/17/2015	TX433	1	2	21185	2	HIDALGO COUNTY	Blue Shield	Reimbursement	838126544	1588732127	00002014014 50L27800X	Family Subscriber	1/7/2014	$ (0.44)	$ (0.33)	25.00%	$0.11	8376308
21185	TX1	618139	510529	4/11/2015	4/17/2015	4/11/2015	4/17/2015	TX433	1	2	21185	2	HIDALGO COUNTY	Blue Shield	Reimbursement	838126544	1588732127	00002014055 50T53240X	Family Subscriber	2/11/2014	$ (2.53)	$ (1.90)	25.00%	$0.63	8376308
21185	TX1	618139	510529	4/11/2015	4/17/2015	4/11/2015	4/17/2015	TX433	1	2	21185	2	HIDALGO COUNTY	Drug	Basic Coverage	835327915	1225147648	150964365237007	Single	4/6/2015	$ 140.65	$ 140.65	0%	$0.00	
21185	TX1	618139	510529	4/11/2015	4/17/2015	4/11/2015	4/17/2015	TX433	1	2	21185	2	HIDALGO COUNTY	Drug	Basic Coverage	843696907	1861783276	150966743467020	Single	4/6/2015	$ 291.78	$ 291.78	0%	$0.00	
21185	TX1	618139	510529	4/11/2015	4/17/2015	4/11/2015	4/17/2015	TX433	1	2	21185	2	HIDALGO COUNTY	Drug	Basic Coverage	838320758	1851400279	150975963666005	Single	4/7/2015	$ 362.98	$ 362.98	0%	$0.00	
21185	TX1	618139	510529	4/11/2015	4/17/2015	4/11/2015	4/17/2015	TX433	1	2	21185	2	HIDALGO COUNTY	Drug	Basic Coverage	838320758	1851400279	150995217646006	Single	4/9/2015	$ 20.02	$ 20.02	0%	$0.00	
21185	TX1	618139	510529	4/11/2015	4/17/2015	4/11/2015	4/17/2015	TX433	1	2	21185	2	HIDALGO COUNTY	Drug	Basic Coverage	839261865	1578580700	150973399284013	Single	4/7/2015	$ 36.35	$ 36.35	0%	$0.00	
21185	TX1	618139	510529	4/11/2015	4/17/2015	4/11/2015	4/17/2015	TX433	1	2	21185	2	HIDALGO COUNTY	Drug	Basic Coverage	836318053	1235248642	151003783467010	Family Member	4/10/2015	$ 316.29	$ 316.29	0%	$0.00	
21185	TX1	618139	510529	4/11/2015	4/17/2015	4/11/2015	4/17/2015	TX433	1	2	21185	2	HIDALGO COUNTY	Drug	Basic Coverage	845990739	1497197693	150986586571010	Single	4/8/2015	$ 1.52	$ 1.52	0%	$0.00	
21185	TX1	618139	510529	4/11/2015	4/17/2015	4/11/2015	4/17/2015	TX433	1	2	21185	2	HIDALGO COUNTY	Drug	Basic Coverage	834817732	1871504423	150975352517022	Single	4/7/2015	$ 421.44	$ 421.44	0%	$0.00	
21185	TX1	618139	510529	4/11/2015	4/17/2015	4/11/2015	4/17/2015	TX433	1	2	21185	2	HIDALGO COUNTY	Drug	Basic Coverage	834817732	1871504423	150984147605027	Single	4/8/2015	$ 226.86	$ 226.86	0%	$0.00	

Account	Corporate Entity	Invoice Profile	Invoice Number	InvcPerFrDt	InvcPerToDt	ClmPerFrDt	ClmPerToDt	BARS CustNbr	Settlement Nbr	Association Nbr	Group Nbr	Section Nbr	Group Name	Coverage	Claim Type	Member ID	Provider ID	Document Control	Tier	Service Date	Gross Amt	Net Amt	Fee Percent	Fee Amt	Case Nbr
21185	TX1	618139	510529	4/11/2015	4/17/2015	4/11/2015	4/17/2015	TX433	1	2	21185	2	HIDALGO COUNTY	Drug	Basic Coverage	841073628	1356356430	150945152305020	Single	4/4/2015	$ 9.89	$ 9.89	0%	$0.00	
21185	TX1	618139	510529	4/11/2015	4/17/2015	4/11/2015	4/17/2015	TX433	1	2	21185	2	HIDALGO COUNTY	Drug	Basic Coverage	841073628	1356356430	150966082653027	Single	4/6/2015	$ 1.36	$ 1.36	0%	$0.00	
21185	TX1	618139	510529	4/11/2015	4/17/2015	4/11/2015	4/17/2015	TX433	1	2	21185	2	HIDALGO COUNTY	Drug	Basic Coverage	841073628	1255423612	150966138336015	Single	4/6/2015	$ 58.48	$ 58.48	0%	$0.00	
21185	TX1	618139	510529	4/11/2015	4/17/2015	4/11/2015	4/17/2015	TX433	1	2	21185	2	HIDALGO COUNTY	Drug	Basic Coverage	839433383	1538174545	151005417111024	Single	4/10/2015	$ 239.09	$ 239.09	0%	$0.00	
21185	TX1	618139	510529	4/11/2015	4/17/2015	4/11/2015	4/17/2015	TX433	1	2	21185	2	HIDALGO COUNTY	Drug	Basic Coverage	820168070	1396091336	150966066253030	Family Member	4/6/2015	$ 10.67	$ 10.67	0%	$0.00	
21185	TX1	618139	510529	4/11/2015	4/17/2015	4/11/2015	4/17/2015	TX433	1	2	21185	2	HIDALGO COUNTY	Drug	Basic Coverage	820168070	1396091336	150966070525004	Family Member	4/6/2015	$ 11.34	$ 11.34	0%	$0.00	
21185	TX1	618139	510529	4/11/2015	4/17/2015	4/11/2015	4/17/2015	TX433	1	2	21185	2	HIDALGO COUNTY	Drug	Basic Coverage	839433383	1538174545	151005387398004	Family Member	4/10/2015	$ 1,132.06	$ 1,132.06	0%	$0.00	
21185	TX1	618139	510529	4/11/2015	4/17/2015	4/11/2015	4/17/2015	TX433	1	2	21185	2	HIDALGO COUNTY	Drug	Basic Coverage	839433383	1538174545	151005398146006	Family Member	4/10/2015	$ 45.68	$ 45.68	0%	$0.00	
21185	TX1	618139	510529	4/11/2015	4/17/2015	4/11/2015	4/17/2015	TX433	1	2	21185	2	HIDALGO COUNTY	Drug	Basic Coverage	839433383	1538174545	151005397869003	Family Member	4/10/2015	$ 114.22	$ 114.22	0%	$0.00	
21185	TX1	618139	510529	4/11/2015	4/17/2015	4/11/2015	4/17/2015	TX433	1	2	21185	2	HIDALGO COUNTY	Drug	Basic Coverage	839198389	1750402756	150983867200022	Family Member	4/8/2015	$ 6.96	$ 6.96	0%	$0.00	
21185	TX1	618139	510529	4/11/2015	4/17/2015	4/11/2015	4/17/2015	TX433	1	2	21185	2	HIDALGO COUNTY	Drug	Basic Coverage	839198389	1750402756	150983870653013	Family Member	4/8/2015	$ 49.89	$ 49.89	0%	$0.00	
21185	TX1	618139	510529	4/11/2015	4/17/2015	4/11/2015	4/17/2015	TX433	1	2	21185	2	HIDALGO COUNTY	Drug	Basic Coverage	820554456	1437403565	150843407854008	Single	3/25/2015	$ (136.23)	$ (136.23)	0%	$0.00	
21185	TX1	618139	510529	4/11/2015	4/17/2015	4/11/2015	4/17/2015	TX433	1	2	21185	2	HIDALGO COUNTY	Drug	Basic Coverage	820554456	1437403565	150976552168016	Single	4/7/2015	$ 1.05	$ 1.05	0%	$0.00	
21185	TX1	618139	510529	4/11/2015	4/17/2015	4/11/2015	4/17/2015	TX433	1	2	21185	2	HIDALGO COUNTY	Drug	Basic Coverage	820554456	1437403565	150983889928009	Single	4/8/2015	$ 136.23	$ 136.23	0%	$0.00	
21185	TX1	618139	510529	4/11/2015	4/17/2015	4/11/2015	4/17/2015	TX433	1	2	21185	2	HIDALGO COUNTY	Drug	Basic Coverage	838066412	1306250196	150963197926020	Single	4/6/2015	$ 31.30	$ 31.30	0%	$0.00	
21185	TX1	618139	510529	4/11/2015	4/17/2015	4/11/2015	4/17/2015	TX433	1	2	21185	2	HIDALGO COUNTY	Drug	Basic Coverage	830511410	1497197693	150964588254019	Single	4/6/2015	$ 83.83	$ 83.83	0%	$0.00	
21185	TX1	618139	510529	4/11/2015	4/17/2015	4/11/2015	4/17/2015	TX433	1	2	21185	2	HIDALGO COUNTY	Drug	Basic Coverage	844455838	1497197693	150996671660005	Single	4/9/2015	$ 387.48	$ 387.48	0%	$0.00	
21185	TX1	618139	510529	4/11/2015	4/17/2015	4/11/2015	4/17/2015	TX433	1	2	21185	2	HIDALGO COUNTY	Drug	Basic Coverage	841391877	1720218035	150906103969017	Single	3/31/2015	$ (36.85)	$ (36.85)	0%	$0.00	
21185	TX1	618139	510529	4/11/2015	4/17/2015	4/11/2015	4/17/2015	TX433	1	2	21185	2	HIDALGO COUNTY	Drug	Basic Coverage	841391877	1720218035	150965835553018	Single	4/6/2015	$ 47.02	$ 47.02	0%	$0.00	
21185	TX1	618139	510529	4/11/2015	4/17/2015	4/11/2015	4/17/2015	TX433	1	2	21185	2	HIDALGO COUNTY	Drug	Basic Coverage	832842714	1053551598	150965641260030	Single	4/6/2015	$ 7.07	$ 7.07	0%	$0.00	
21185	TX1	618139	510529	4/11/2015	4/17/2015	4/11/2015	4/17/2015	TX433	1	2	21185	2	HIDALGO COUNTY	Drug	Basic Coverage	820018819	1538174545	150964815255011	Single	4/6/2015	$ 12.40	$ 12.40	0%	$0.00	
21185	TX1	618139	510529	4/11/2015	4/17/2015	4/11/2015	4/17/2015	TX433	1	2	21185	2	HIDALGO COUNTY	Drug	Basic Coverage	820018819	1538174545	150964965025005	Single	4/6/2015	$ 1.91	$ 1.91	0%	$0.00	
21185	TX1	618139	510529	4/11/2015	4/17/2015	4/11/2015	4/17/2015	TX433	1	2	21185	2	HIDALGO COUNTY	Drug	Basic Coverage	836405991	1114932191	151004625464003	Single	4/10/2015	$ 87.91	$ 87.91	0%	$0.00	
21185	TX1	618139	510529	4/11/2015	4/17/2015	4/11/2015	4/17/2015	TX433	1	2	21185	2	HIDALGO COUNTY	Drug	Basic Coverage	837451331	1215046297	151003595988026	Single	4/10/2015	$ 46.82	$ 46.82	0%	$0.00	
21185	TX1	618139	510529	4/11/2015	4/17/2015	4/11/2015	4/17/2015	TX433	1	2	21185	2	HIDALGO COUNTY	Drug	Basic Coverage	840494343	1417042268	150983518277011	Single	4/8/2015	$ 318.37	$ 318.37	0%	$0.00	
21185	TX1	618139	510529	4/11/2015	4/17/2015	4/11/2015	4/17/2015	TX433	1	2	21185	2	HIDALGO COUNTY	Drug	Basic Coverage	820843099	1255423612	150965502289006	Single	4/6/2015	$ 4.36	$ 4.36	0%	$0.00	
21185	TX1	618139	510529	4/11/2015	4/17/2015	4/11/2015	4/17/2015	TX433	1	2	21185	2	HIDALGO COUNTY	Drug	Basic Coverage	841738282	1871602201	150965984948008	Single	4/6/2015	$ 54.82	$ 54.82	0%	$0.00	
21185	TX1	618139	510529	4/11/2015	4/17/2015	4/11/2015	4/17/2015	TX433	1	2	21185	2	HIDALGO COUNTY	Drug	Basic Coverage	841738282	1871602201	150965987127001	Single	4/6/2015	$ 12.52	$ 12.52	0%	$0.00	
21185	TX1	618139	510529	4/11/2015	4/17/2015	4/11/2015	4/17/2015	TX433	1	2	21185	2	HIDALGO COUNTY	Drug	Basic Coverage	846567561	1962643437	151005611909018	Family Member	4/10/2015	$ 1.83	$ 1.83	0%	$0.00	
21185	TX1	618139	510529	4/11/2015	4/17/2015	4/11/2015	4/17/2015	TX433	1	2	21185	2	HIDALGO COUNTY	Drug	Basic Coverage	820244644	1578792073	151004947202019	Single	4/10/2015	$ 6.04	$ 6.04	0%	$0.00	
21185	TX1	618139	510529	4/11/2015	4/17/2015	4/11/2015	4/17/2015	TX433	1	2	21185	2	HIDALGO COUNTY	Drug	Basic Coverage	834222616	1225317084	150835711881005	Single	3/24/2015	$ (262.11)	$ (262.11)	0%	$0.00	
21185	TX1	618139	510529	4/11/2015	4/17/2015	4/11/2015	4/17/2015	TX433	1	2	21185	2	HIDALGO COUNTY	Drug	Basic Coverage	820580364	1225147655	150965830850026	Single	4/6/2015	$ 22.33	$ 22.33	0%	$0.00	
21185	TX1	618139	510529	4/11/2015	4/17/2015	4/11/2015	4/17/2015	TX433	1	2	21185	2	HIDALGO COUNTY	Drug	Basic Coverage	820580364	1225147655	150965902385004	Single	4/6/2015	$ 40.72	$ 40.72	0%	$0.00	
21185	TX1	618139	510529	4/11/2015	4/17/2015	4/11/2015	4/17/2015	TX433	1	2	21185	2	HIDALGO COUNTY	Drug	Basic Coverage	839668033	1699979575	150966090218020	Single	4/6/2015	$ 11.06	$ 11.06	0%	$0.00	
21185	TX1	618139	510529	4/11/2015	4/17/2015	4/11/2015	4/17/2015	TX433	1	2	21185	2	HIDALGO COUNTY	Drug	Basic Coverage	835499950	1497197693	150964872724027	Single	4/6/2015	$ 12.32	$ 12.32	0%	$0.00	
21185	TX1	618139	510529	4/11/2015	4/17/2015	4/11/2015	4/17/2015	TX433	1	2	21185	2	HIDALGO COUNTY	Drug	Basic Coverage	835499950	1497197693	150967473746010	Single	4/6/2015	$ 237.63	$ 237.63	0%	$0.00	
21185	TX1	618139	510529	4/11/2015	4/17/2015	4/11/2015	4/17/2015	TX433	1	2	21185	2	HIDALGO COUNTY	Drug	Basic Coverage	835499950	1497197693	150996739195027	Single	4/9/2015	$ 1.41	$ 1.41	0%	$0.00	
21185	TX1	618139	510529	4/11/2015	4/17/2015	4/11/2015	4/17/2015	TX433	1	2	21185	2	HIDALGO COUNTY	Drug	Basic Coverage	841974505	1033479241	150998037233019	Single	4/9/2015	$ 8.32	$ 8.32	0%	$0.00	
21185	TX1	618139	510529	4/11/2015	4/17/2015	4/11/2015	4/17/2015	TX433	1	2	21185	2	HIDALGO COUNTY	Drug	Basic Coverage	841553904	1366725046	150973949457012	Single	4/7/2015	$ 1.87	$ 1.87	0%	$0.00	
21185	TX1	618139	510529	4/11/2015	4/17/2015	4/11/2015	4/17/2015	TX433	1	2	21185	2	HIDALGO COUNTY	Drug	Basic Coverage	841553904	1366725046	150981442711009	Single	4/8/2015	$ 47.28	$ 47.28	0%	$0.00	
21185	TX1	618139	510529	4/11/2015	4/17/2015	4/11/2015	4/17/2015	TX433	1	2	21185	2	HIDALGO COUNTY	Drug	Basic Coverage	837673474	1588757934	150965606174004	Single	4/6/2015	$ 312.60	$ 312.60	0%	$0.00	
21185	TX1	618139	510529	4/11/2015	4/17/2015	4/11/2015	4/17/2015	TX433	1	2	21185	2	HIDALGO COUNTY	Drug	Basic Coverage	836255962	1215006168	150975540640016	Single	4/7/2015	$ 294.75	$ 294.75	0%	$0.00	
21185	TX1	618139	510529	4/11/2015	4/17/2015	4/11/2015	4/17/2015	TX433	1	2	21185	2	HIDALGO COUNTY	Drug	Basic Coverage	836255962	1215006168	150975542846028	Single	4/7/2015	$ 187.68	$ 187.68	0%	$0.00	
21185	TX1	618139	510529	4/11/2015	4/17/2015	4/11/2015	4/17/2015	TX433	1	2	21185	2	HIDALGO COUNTY	Drug	Basic Coverage	839877151	1841505161	150944328669020	Single	4/4/2015	$ 190.37	$ 190.37	0%	$0.00	
21185	TX1	618139	510529	4/11/2015	4/17/2015	4/11/2015	4/17/2015	TX433	1	2	21185	2	HIDALGO COUNTY	Drug	Basic Coverage	844437552	1508975921	151007415066022	Family Member	4/10/2015	$ 169.23	$ 169.23	0%	$0.00	
21185	TX1	618139	510529	4/11/2015	4/17/2015	4/11/2015	4/17/2015	TX433	1	2	21185	2	HIDALGO COUNTY	Drug	Basic Coverage	836663834	1033479241	150820007563006	Family Member	3/23/2015	$ (13.64)	$ (13.64)	0%	$0.00	
21185	TX1	618139	510529	4/11/2015	4/17/2015	4/11/2015	4/17/2015	TX433	1	2	21185	2	HIDALGO COUNTY	Drug	Basic Coverage	838722769	1669499893	150961985125008	Single	4/6/2015	$ 634.95	$ 634.95	0%	$0.00	
21185	TX1	618139	510529	4/11/2015	4/17/2015	4/11/2015	4/17/2015	TX433	1	2	21185	2	HIDALGO COUNTY	Drug	Basic Coverage	838341974	1538174545	150984540372002	Single	4/8/2015	$ 975.00	$ 975.00	0%	$0.00	
21185	TX1	618139	510529	4/11/2015	4/17/2015	4/11/2015	4/17/2015	TX433	1	2	21185	2	HIDALGO COUNTY	Drug	Basic Coverage	839075521	1770810855	150913838120010	Single	4/1/2015	$ (5,907.55)	$ (5,907.55)	0%	$0.00	
21185	TX1	618139	510529	4/11/2015	4/17/2015	4/11/2015	4/17/2015	TX433	1	2	21185	2	HIDALGO COUNTY	Drug	Basic Coverage	834931318	1619053964	151004698730013	Single	4/10/2015	$ 17.35	$ 17.35	0%	$0.00	
21185	TX1	618139	510529	4/11/2015	4/17/2015	4/11/2015	4/17/2015	TX433	1	2	21185	2	HIDALGO COUNTY	Drug	Basic Coverage	840925447	1821106717	151006107685028	Single	4/10/2015	$ 5.74	$ 5.74	0%	$0.00	
21185	TX1	618139	510529	4/11/2015	4/17/2015	4/11/2015	4/17/2015	TX433	1	2	21185	2	HIDALGO COUNTY	Drug	Basic Coverage	843457334	1356450324	150963336430024	Single	4/6/2015	$ 586.95	$ 586.95	0%	$0.00	
21185	TX1	618139	510529	4/11/2015	4/17/2015	4/11/2015	4/17/2015	TX433	1	2	21185	2	HIDALGO COUNTY	Drug	Basic Coverage	838461316	1740389139	151003545168003	Single	4/10/2015	$ 1.86	$ 1.86	0%	$0.00	
21185	TX1	618139	510529	4/11/2015	4/17/2015	4/11/2015	4/17/2015	TX433	1	2	21185	2	HIDALGO COUNTY	Drug	Basic Coverage	838373809	1841217072	150943855812018	Single	4/4/2015	$ 191.03	$ 191.03	0%	$0.00	
21185	TX1	618139	510529	4/11/2015	4/17/2015	4/11/2015	4/17/2015	TX433	1	2	21185	2	HIDALGO COUNTY	Drug	Basic Coverage	839982033	1750508222	150984833446004	Family Member	4/8/2015	$ 46.70	$ 46.70	0%	$0.00	
21185	TX1	618139	510529	4/11/2015	4/17/2015	4/11/2015	4/17/2015	TX433	1	2	21185	2	HIDALGO COUNTY	Drug	Basic Coverage	842394299	1851400279	151004699515013	Single	4/10/2015	$ 6.43	$ 6.43	0%	$0.00	
21185	TX1	618139	510529	4/11/2015	4/17/2015	4/11/2015	4/17/2015	TX433	1	2	21185	2	HIDALGO COUNTY	Drug	Basic Coverage	842394299	1851400279	151004949880017	Single	4/10/2015	$ 10.49	$ 10.49	0%	$0.00	
21185	TX1	618139	510529	4/11/2015	4/17/2015	4/11/2015	4/17/2015	TX433	1	2	21185	2	HIDALGO COUNTY	Drug	Basic Coverage	820014469	1194969279	150960061289012	Single	4/6/2015	$ 5.15	$ 5.15	0%	$0.00	
21185	TX1	618139	510529	4/11/2015	4/17/2015	4/11/2015	4/17/2015	TX433	1	2	21185	2	HIDALGO COUNTY	Drug	Basic Coverage	837742120	1861783276	150990055380030	Single	4/9/2015	$ 317.43	$ 317.43	0%	$0.00	
21185	TX1	618139	510529	4/11/2015	4/17/2015	4/11/2015	4/17/2015	TX433	1	2	21185	2	HIDALGO COUNTY	Drug	Basic Coverage	820509423	1356356430	151007442803029	Single	4/10/2015	$ 2.78	$ 2.78	0%	$0.00	
21185	TX1	618139	510529	4/11/2015	4/17/2015	4/11/2015	4/17/2015	TX433	1	2	21185	2	HIDALGO COUNTY	Drug	Basic Coverage	820509423	1356356430	151007446270012	Single	4/10/2015	$ 6.75	$ 6.75	0%	$0.00	
21185	TX1	618139	510529	4/11/2015	4/17/2015	4/11/2015	4/17/2015	TX433	1	2	21185	2	HIDALGO COUNTY	Drug	Basic Coverage	820801079	1619053964	150994670464011	Single	4/9/2015	$ 1.69	$ 1.69	0%	$0.00	
21185	TX1	618139	510529	4/11/2015	4/17/2015	4/11/2015	4/17/2015	TX433	1	2	21185	2	HIDALGO COUNTY	Drug	Basic Coverage	820039104	1033479241	150985543869019	Single	4/8/2015	$ 233.88	$ 233.88	0%	$0.00	
21185	TX1	618139	510529	4/11/2015	4/17/2015	4/11/2015	4/17/2015	TX433	1	2	21185	2	HIDALGO COUNTY	Drug	Basic Coverage	820668769	1750402756	150985701337002	Single	4/8/2015	$ 25.12	$ 25.12	0%	$0.00	
21185	TX1	618139	510529	4/11/2015	4/17/2015	4/11/2015	4/17/2015	TX433	1	2	21185	2	HIDALGO COUNTY	Drug	Basic Coverage	845584889	1306851464	150997608872002	Single	4/9/2015	$ 11.23	$ 11.23	0%	$0.00	
21185	TX1	618139	510529	4/11/2015	4/17/2015	4/11/2015	4/17/2015	TX433	1	2	21185	2	HIDALGO COUNTY	Drug	Basic Coverage	820337937	1750508222	150986179789004	Single	4/8/2015	$ 95.42	$ 95.42	0%	$0.00	
21185	TX1	618139	510529	4/11/2015	4/17/2015	4/11/2015	4/17/2015	TX433	1	2	21185	2	HIDALGO COUNTY	Drug	Basic Coverage	835148479	1164585782	150964916324008	Family Member	4/6/2015	$ 7.96	$ 7.96	0%	$0.00	
21185	TX1	618139	510529	4/11/2015	4/17/2015	4/11/2015	4/17/2015	TX433	1	2	21185	2	HIDALGO COUNTY	Drug	Basic Coverage	835148479	1164585782	150964917540022	Family Member	4/6/2015	$ 3.53	$ 3.53	0%	$0.00	
21185	TX1	618139	510529	4/11/2015	4/17/2015	4/11/2015	4/17/2015	TX433	1	2	21185	2	HIDALGO COUNTY	Drug	Basic Coverage	835805470	1881703866	150963257582015	Single	4/6/2015	$ 213.66	$ 213.66	0%	$0.00	
21185	TX1	618139	510529	4/11/2015	4/17/2015	4/11/2015	4/17/2015	TX433	1	2	21185	2	HIDALGO COUNTY	Drug	Basic Coverage	820629698	1427461177	150965561002025	Single	4/6/2015	$ 0.94	$ 0.94	0%	$0.00	
21185	TX1	618139	510529	4/11/2015	4/17/2015	4/11/2015	4/17/2015	TX433	1	2	21185	2	HIDALGO COUNTY	Drug	Basic Coverage	840189679	1841505161	150895349959014	Family Member	3/30/2015	$ (145.59)	$ (145.59)	0%	$0.00	

Account	Corporate Entity	Invoice Profile	Invoice Number	InvcPerFrDt	InvcPerToDt	ClmPerFrDt	ClmPerToDt	BARS CustNbr	Settlement Nbr	Association Nbr	Group Nbr	Section Nbr	Group Name	Coverage	Claim Type	Member ID	Provider ID	Document Control	Tier	Service Date	Gross Amt	Net Amt	Fee Percent	Fee Amt	Case Nbr
21185	TX1	618139	510529	4/11/2015	4/17/2015	4/11/2015	4/17/2015	TX433	1	2	21185	2	HIDALGO COUNTY	Drug	Basic Coverage	839713393	1699959940	150964656853027	Single	4/6/2015	$ 12.34	$ 12.34	0%	$0.00	
21185	TX1	618139	510529	4/11/2015	4/17/2015	4/11/2015	4/17/2015	TX433	1	2	21185	2	HIDALGO COUNTY	Drug	Basic Coverage	845082317	1982783650	151005254341002	Single	4/10/2015	$ 23.50	$ 23.50	0%	$0.00	
21185	TX1	618139	510529	4/11/2015	4/17/2015	4/11/2015	4/17/2015	TX433	1	2	21185	2	HIDALGO COUNTY	Drug	Basic Coverage	834632920	1750402756	151006403977007	Single	12/15/2014	$ 58.35	$ 58.35	0%	$0.00	
21185	TX1	618139	510529	4/11/2015	4/17/2015	4/11/2015	4/17/2015	TX433	1	2	21185	2	HIDALGO COUNTY	Drug	Basic Coverage	836024502	1396091336	150966033882014	Single	4/6/2015	$ 197.21	$ 197.21	0%	$0.00	
21185	TX1	618139	510529	4/11/2015	4/17/2015	4/11/2015	4/17/2015	TX433	1	2	21185	2	HIDALGO COUNTY	Drug	Basic Coverage	836024502	1396091336	150966042397027	Single	4/6/2015	$ 166.79	$ 166.79	0%	$0.00	
21185	TX1	618139	510529	4/11/2015	4/17/2015	4/11/2015	4/17/2015	TX433	1	2	21185	2	HIDALGO COUNTY	Drug	Basic Coverage	836024502	1396091336	150966047025022	Single	4/6/2015	$ 173.63	$ 173.63	0%	$0.00	
21185	TX1	618139	510529	4/11/2015	4/17/2015	4/11/2015	4/17/2015	TX433	1	2	21185	2	HIDALGO COUNTY	Drug	Basic Coverage	836024502	1821106717	150975990568026	Single	4/7/2015	$ 279.06	$ 279.06	0%	$0.00	
21185	TX1	618139	510529	4/11/2015	4/17/2015	4/11/2015	4/17/2015	TX433	1	2	21185	2	HIDALGO COUNTY	Drug	Basic Coverage	836024502	1396091336	150984958238029	Single	4/8/2015	$ 226.71	$ 226.71	0%	$0.00	
21185	TX1	618139	510529	4/11/2015	4/17/2015	4/11/2015	4/17/2015	TX433	1	2	21185	2	HIDALGO COUNTY	Drug	Basic Coverage	836024502	1396091336	150984963281002	Single	4/8/2015	$ 1,876.97	$ 1,876.97	0%	$0.00	
21185	TX1	618139	510529	4/11/2015	4/17/2015	4/11/2015	4/17/2015	TX433	1	2	21185	2	HIDALGO COUNTY	Drug	Basic Coverage	841963941	1508975921	150963959677010	Single	4/6/2015	$ 10.55	$ 10.55	0%	$0.00	
21185	TX1	618139	510529	4/11/2015	4/17/2015	4/11/2015	4/17/2015	TX433	1	2	21185	2	HIDALGO COUNTY	Drug	Basic Coverage	841963941	1508975921	150964188619010	Single	4/6/2015	$ 9.96	$ 9.96	0%	$0.00	
21185	TX1	618139	510529	4/11/2015	4/17/2015	4/11/2015	4/17/2015	TX433	1	2	21185	2	HIDALGO COUNTY	Drug	Basic Coverage	841963941	1508975921	150964192170019	Single	4/6/2015	$ 31.72	$ 31.72	0%	$0.00	
21185	TX1	618139	510529	4/11/2015	4/17/2015	4/11/2015	4/17/2015	TX433	1	2	21185	2	HIDALGO COUNTY	Drug	Basic Coverage	841963941	1508975921	150964197372014	Single	4/6/2015	$ 52.82	$ 52.82	0%	$0.00	
21185	TX1	618139	510529	4/11/2015	4/17/2015	4/11/2015	4/17/2015	TX433	1	2	21185	2	HIDALGO COUNTY	Drug	Basic Coverage	831812734	1235248642	150964085282006	Single	4/6/2015	$ 33.59	$ 33.59	0%	$0.00	
21185	TX1	618139	510529	4/11/2015	4/17/2015	4/11/2015	4/17/2015	TX433	1	2	21185	2	HIDALGO COUNTY	Drug	Basic Coverage	843684548	1356356430	150986352020014	Single	4/8/2015	$ 1.12	$ 1.12	0%	$0.00	
21185	TX1	618139	510529	4/11/2015	4/17/2015	4/11/2015	4/17/2015	TX433	1	2	21185	2	HIDALGO COUNTY	Drug	Basic Coverage	820654118	1750402756	151006416810008	Single	1/9/2015	$ 1.85	$ 1.85	0%	$0.00	
21185	TX1	618139	510529	4/11/2015	4/17/2015	4/11/2015	4/17/2015	TX433	1	2	21185	2	HIDALGO COUNTY	Drug	Basic Coverage	820654118	1750402756	151006418968025	Single	1/15/2015	$ 1.27	$ 1.27	0%	$0.00	
																			BASIC PLAN:		**$ 33,240.73**	**$ 35,240.82**			
21185	TX1	618139	510529	4/11/2015	4/17/2015	4/11/2015	4/17/2015	TX433	1	2	21185	12	HIDALGO COUNTY	Blue Cross	Basic Coverage	840928329	1053317362	0000201510450G33810X	Single	4/11/2015	$ 305.96	$ 305.96	0%	$0.00	
21185	TX1	618139	510529	4/11/2015	4/17/2015	4/11/2015	4/17/2015	TX433	1	2	21185	12	HIDALGO COUNTY	Blue Cross	Basic Coverage	837466682	1053317362	0000201510450G31150X	Single	4/10/2015	$ 168.59	$ 168.59	0%	$0.00	
21185	TX1	618139	510529	4/11/2015	4/17/2015	4/11/2015	4/17/2015	TX433	1	2	21185	12	HIDALGO COUNTY	Blue Cross	Basic Coverage	842935987	1053317362	0000201510350405Y580X	Family Subscriber	4/9/2015	$ 36.83	$ 36.83	0%	$0.00	
21185	TX1	618139	510529	4/11/2015	4/17/2015	4/11/2015	4/17/2015	TX433	1	2	21185	12	HIDALGO COUNTY	Blue Shield	Basic Coverage	839029169	1750368700	0000201509250P70980X	Family Member	3/19/2015	$ 10.36	$ 10.36	0%	$0.00	
21185	TX1	618139	510529	4/11/2015	4/17/2015	4/11/2015	4/17/2015	TX433	1	2	21185	12	HIDALGO COUNTY	Blue Shield	Basic Coverage	839029169	1184819799	0000201510750 9P2130X	Family Member	4/14/2015	$ 72.97	$ 72.97	0%	$0.00	
21185	TX1	618139	510529	4/11/2015	4/17/2015	4/11/2015	4/17/2015	TX433	1	2	21185	12	HIDALGO COUNTY	Blue Shield	Basic Coverage	840723357	1831242015	0000201510450594Z40X	Family Member	2/3/2015	$ 7.92	$ 7.92	0%	$0.00	
21185	TX1	618139	510529	4/11/2015	4/17/2015	4/11/2015	4/17/2015	TX433	1	2	21185	12	HIDALGO COUNTY	Blue Shield	Basic Coverage	831619532	1043433782	0000201510350317H10X	Single	4/10/2015	$ 59.21	$ 59.21	0%	$0.00	
21185	TX1	618139	510529	4/11/2015	4/17/2015	4/11/2015	4/17/2015	TX433	1	2	21185	12	HIDALGO COUNTY	Blue Shield	Basic Coverage	831619532	1043433782	0000201510350317H10X	Single	4/10/2015	$ 217.12	$ 217.12	0%	$0.00	
21185	TX1	618139	510529	4/11/2015	4/17/2015	4/11/2015	4/17/2015	TX433	1	2	21185	12	HIDALGO COUNTY	Blue Shield	Basic Coverage	840095898	1144251547	0000201510650628Y0X	Single	4/8/2015	$ 72.85	$ 72.85	0%	$0.00	
21185	TX1	618139	510529	4/11/2015	4/17/2015	4/11/2015	4/17/2015	TX433	1	2	21185	12	HIDALGO COUNTY	Blue Shield	Basic Coverage	840798389	1073508545	000020151055003 3J20X	Single	4/9/2015	$ 39.71	$ 39.71	0%	$0.00	
21185	TX1	618139	510529	4/11/2015	4/17/2015	4/11/2015	4/17/2015	TX433	1	2	21185	12	HIDALGO COUNTY	Blue Shield	Basic Coverage	834495383	1770604688	0000201510550754B70X	Family Member	4/8/2015	$ 72.85	$ 72.85	0%	$0.00	
21185	TX1	618139	510529	4/11/2015	4/17/2015	4/11/2015	4/17/2015	TX433	1	2	21185	12	HIDALGO COUNTY	Blue Shield	Basic Coverage	834495383	1770604688	0000201510550754B70X	Family Member	4/8/2015	$ 10.07	$ 10.07	0%	$0.00	
21185	TX1	618139	510529	4/11/2015	4/17/2015	4/11/2015	4/17/2015	TX433	1	2	21185	12	HIDALGO COUNTY	Blue Shield	Basic Coverage	834495383	1770604688	0000201510550754B70X	Family Member	4/8/2015	$ 3.00	$ 3.00	0%	$0.00	
21185	TX1	618139	510529	4/11/2015	4/17/2015	4/11/2015	4/17/2015	TX433	1	2	21185	12	HIDALGO COUNTY	Blue Shield	Basic Coverage	834495383	1770604688	0000201510550754B70X	Family Member	4/8/2015	$ 6.00	$ 6.00	0%	$0.00	
21185	TX1	618139	510529	4/11/2015	4/17/2015	4/11/2015	4/17/2015	TX433	1	2	21185	12	HIDALGO COUNTY	Blue Shield	Basic Coverage	834495383	1770604688	0000201510550754B70X	Family Member	4/8/2015	$ 7.00	$ 7.00	0%	$0.00	
21185	TX1	618139	510529	4/11/2015	4/17/2015	4/11/2015	4/17/2015	TX433	1	2	21185	12	HIDALGO COUNTY	Blue Shield	Basic Coverage	834495383	1770604688	0000201510550754B70X	Family Member	4/8/2015	$ 7.00	$ 7.00	0%	$0.00	
21185	TX1	618139	510529	4/11/2015	4/17/2015	4/11/2015	4/17/2015	TX433	1	2	21185	12	HIDALGO COUNTY	Blue Shield	Basic Coverage	834908995	1396867636	000020151045 01A8590X	Family Subscriber	4/10/2015	$ 29.25	$ 29.25	0%	$0.00	
21185	TX1	618139	510529	4/11/2015	4/17/2015	4/11/2015	4/17/2015	TX433	1	2	21185	12	HIDALGO COUNTY	Blue Shield	Basic Coverage	841189760	1023439163	0000201510450D71660X	Single	3/27/2015	$ 162.52	$ 162.52	0%	$0.00	
21185	TX1	618139	510529	4/11/2015	4/17/2015	4/11/2015	4/17/2015	TX433	1	2	21185	12	HIDALGO COUNTY	Blue Shield	Basic Coverage	841189760	1023439163	0000201510450D71660X	Single	3/27/2015	$ 57.88	$ 57.88	0%	$0.00	
21185	TX1	618139	510529	4/11/2015	4/17/2015	4/11/2015	4/17/2015	TX433	1	2	21185	12	HIDALGO COUNTY	Blue Shield	Basic Coverage	820433483	1558306563	000020150125027D700X	Single	12/30/2014	$ (72.85)	$ (72.85)	0%	$0.00	
21185	TX1	618139	510529	4/11/2015	4/17/2015	4/11/2015	4/17/2015	TX433	1	2	21185	12	HIDALGO COUNTY	Blue Shield	Basic Coverage	820433483	1558306563	000020150125027D700X	Single	12/30/2014	$ 72.85	$ 72.85	0%	$0.00	
21185	TX1	618139	510529	4/11/2015	4/17/2015	4/11/2015	4/17/2015	TX433	1	2	21185	12	HIDALGO COUNTY	Blue Shield	Basic Coverage	820433483	1558306563	000020150125027D700X	Single	12/30/2014	$ (12.64)	$ (12.64)	0%	$0.00	
21185	TX1	618139	510529	4/11/2015	4/17/2015	4/11/2015	4/17/2015	TX433	1	2	21185	12	HIDALGO COUNTY	Blue Shield	Basic Coverage	820433483	1558306563	000020150125027D700X	Single	12/30/2014	$ 0.01	$ 0.01	0%	$0.00	
21185	TX1	618139	510529	4/11/2015	4/17/2015	4/11/2015	4/17/2015	TX433	1	2	21185	12	HIDALGO COUNTY	Blue Shield	Basic Coverage	820433483	1558306563	000020150125027D700X	Single	12/30/2014	$ (0.01)	$ (0.01)	0%	$0.00	
21185	TX1	618139	510529	4/11/2015	4/17/2015	4/11/2015	4/17/2015	TX433	1	2	21185	12	HIDALGO COUNTY	Blue Shield	Basic Coverage	820433483	1558306563	000020150125027D700X	Single	12/30/2014	$ 0.01	$ 0.01	0%	$0.00	
21185	TX1	618139	510529	4/11/2015	4/17/2015	4/11/2015	4/17/2015	TX433	1	2	21185	12	HIDALGO COUNTY	Blue Shield	Basic Coverage	820433483	1558306563	000020150125027D700X	Single	12/30/2014	$ (0.01)	$ (0.01)	0%	$0.00	
21185	TX1	618139	510529	4/11/2015	4/17/2015	4/11/2015	4/17/2015	TX433	1	2	21185	12	HIDALGO COUNTY	Blue Shield	Basic Coverage	820433483	1558306563	000020150125027D700X	Single	12/30/2014	$ 6.39	$ 6.39	0%	$0.00	
21185	TX1	618139	510529	4/11/2015	4/17/2015	4/11/2015	4/17/2015	TX433	1	2	21185	12	HIDALGO COUNTY	Blue Shield	Basic Coverage	820433483	1558306563	000020150125027D700X	Single	12/30/2014	$ (6.39)	$ (6.39)	0%	$0.00	
21185	TX1	618139	510529	4/11/2015	4/17/2015	4/11/2015	4/17/2015	TX433	1	2	21185	12	HIDALGO COUNTY	Blue Shield	Basic Coverage	820433483	1558306563	000020150125027D700X	Single	12/30/2014	$ 3.88	$ 3.88	0%	$0.00	
21185	TX1	618139	510529	4/11/2015	4/17/2015	4/11/2015	4/17/2015	TX433	1	2	21185	12	HIDALGO COUNTY	Blue Shield	Basic Coverage	820433483	1558306563	000020150125027D700X	Single	12/30/2014	$ (3.88)	$ (3.88)	0%	$0.00	
21185	TX1	618139	510529	4/11/2015	4/17/2015	4/11/2015	4/17/2015	TX433	1	2	21185	12	HIDALGO COUNTY	Blue Shield	Basic Coverage	820433483	1558306563	000020150125027D700X	Single	12/30/2014	$ 3.00	$ 3.00	0%	$0.00	
21185	TX1	618139	510529	4/11/2015	4/17/2015	4/11/2015	4/17/2015	TX433	1	2	21185	12	HIDALGO COUNTY	Blue Shield	Basic Coverage	820433483	1558306563	000020150125027D700X	Single	12/30/2014	$ (3.00)	$ (3.00)	0%	$0.00	
21185	TX1	618139	510529	4/11/2015	4/17/2015	4/11/2015	4/17/2015	TX433	1	2	21185	12	HIDALGO COUNTY	Blue Shield	Basic Coverage	837613701	1427136357	0000201510750 1Q6960X	Family Member	2/24/2015	$ 5.50	$ 5.50	0%	$0.00	
21185	TX1	618139	510529	4/11/2015	4/17/2015	4/11/2015	4/17/2015	TX433	1	2	21185	12	HIDALGO COUNTY	Blue Shield	Basic Coverage	837613701	1427136357	0000201510750 1Q6960X	Family Member	2/24/2015	$ 5.50	$ 5.50	0%	$0.00	
21185	TX1	618139	510529	4/11/2015	4/17/2015	4/11/2015	4/17/2015	TX433	1	2	21185	12	HIDALGO COUNTY	Blue Shield	Basic Coverage	837613701	1427136357	0000201510750 1Q6960X	Family Member	2/24/2015	$ 5.50	$ 5.50	0%	$0.00	
21185	TX1	618139	510529	4/11/2015	4/17/2015	4/11/2015	4/17/2015	TX433	1	2	21185	12	HIDALGO COUNTY	Blue Shield	Basic Coverage	837613701	1427136357	0000201510750 1Q6960X	Family Member	2/24/2015	$ 5.50	$ 5.50	0%	$0.00	
21185	TX1	618139	510529	4/11/2015	4/17/2015	4/11/2015	4/17/2015	TX433	1	2	21185	12	HIDALGO COUNTY	Blue Shield	Basic Coverage	841185417	1427267038	000020151035 02P2040X	Single	3/30/2015	$ 8.90	$ 8.90	0%	$0.00	
21185	TX1	618139	510529	4/11/2015	4/17/2015	4/11/2015	4/17/2015	TX433	1	2	21185	12	HIDALGO COUNTY	Blue Shield	Basic Coverage	841179011	1780600510	0000201510450C43910X	Family Subscriber	4/6/2015	$ 19.88	$ 19.88	0%	$0.00	
21185	TX1	618139	510529	4/11/2015	4/17/2015	4/11/2015	4/17/2015	TX433	1	2	21185	12	HIDALGO COUNTY	Blue Shield	Basic Coverage	846870674	1225139942	0000201510650053 4Q0X	Single	4/9/2015	$ 105.02	$ 105.02	0%	$0.00	
21185	TX1	618139	510529	4/11/2015	4/17/2015	4/11/2015	4/17/2015	TX433	1	2	21185	12	HIDALGO COUNTY	Blue Shield	Basic Coverage	841444598	1922005438	0000201510450L68010X	Family Member	4/13/2015	$ 26.79	$ 26.79	0%	$0.00	
21185	TX1	618139	510529	4/11/2015	4/17/2015	4/11/2015	4/17/2015	TX433	1	2	21185	12	HIDALGO COUNTY	Blue Shield	Basic Coverage	820885215	1710164215	0000201510650075 5Q0X	Family Member	4/15/2015	$ 39.71	$ 39.71	0%	$0.00	
21185	TX1	618139	510529	4/11/2015	4/17/2015	4/11/2015	4/17/2015	TX433	1	2	21185	12	HIDALGO COUNTY	Blue Shield	Basic Coverage	837466682	1467633867	0000201510550701G00X	Single	4/10/2015	$ 16.77	$ 16.77	0%	$0.00	
21185	TX1	618139	510529	4/11/2015	4/17/2015	4/11/2015	4/17/2015	TX433	1	2	21185	12	HIDALGO COUNTY	Blue Shield	Basic Coverage	834847117	1750368700	0000201510450904Y80X	Family Subscriber	4/8/2015	$ 14.42	$ 14.42	0%	$0.00	
21185	TX1	618139	510529	4/11/2015	4/17/2015	4/11/2015	4/17/2015	TX433	1	2	21185	12	HIDALGO COUNTY	Blue Shield	Basic Coverage	846178973	1407035298	0000201428250D47400X	Single	10/4/2014	$ (3.46)	$ (3.46)	0%	$0.00	
21185	TX1	618139	510529	4/11/2015	4/17/2015	4/11/2015	4/17/2015	TX433	1	2	21185	12	HIDALGO COUNTY	Blue Shield	Basic Coverage	846178973	1407035298	0000201428250D47400X	Single	10/4/2014	$ (6.14)	$ (6.14)	0%	$0.00	
21185	TX1	618139	510529	4/11/2015	4/17/2015	4/11/2015	4/17/2015	TX433	1	2	21185	12	HIDALGO COUNTY	Blue Shield	Basic Coverage	846178973	1407035298	0000201428250D47400X	Single	10/4/2014	$ (5.41)	$ (5.41)	0%	$0.00	
21185	TX1	618139	510529	4/11/2015	4/17/2015	4/11/2015	4/17/2015	TX433	1	2	21185	12	HIDALGO COUNTY	Blue Shield	Basic Coverage	846178973	1407035298	0000201428250D47400X	Single	10/4/2014	$ (4.53)	$ (4.53)	0%	$0.00	
21185	TX1	618139	510529	4/11/2015	4/17/2015	4/11/2015	4/17/2015	TX433	1	2	21185	12	HIDALGO COUNTY	Blue Shield	Basic Coverage	846178973	1407035298	0000201428250D47400X	Single	10/4/2014	$ (10.07)	$ (10.07)	0%	$0.00	
21185	TX1	618139	510529	4/11/2015	4/17/2015	4/11/2015	4/17/2015	TX433	1	2	21185	12	HIDALGO COUNTY	Blue Shield	Basic Coverage	846178973	1407035298	0000201428250D47400X	Single	10/4/2014	$ (12.64)	$ (12.64)	0%	$0.00	
21185	TX1	618139	510529	4/11/2015	4/17/2015	4/11/2015	4/17/2015	TX433	1	2	21185	12	HIDALGO COUNTY	Blue Shield	Basic Coverage	846178973	1407035298	0000201428250D47400X	Single	10/4/2014	$ (69.71)	$ (69.71)	0%	$0.00	
21185	TX1	618139	510529	4/11/2015	4/17/2015	4/11/2015	4/17/2015	TX433	1	2	21185	12	HIDALGO COUNTY	Blue Shield	Basic Coverage	843598214	1073508545	000020151055008 3J90X	Family Subscriber	4/8/2015	$ 39.71	$ 39.71	0%	$0.00	
21185	TX1	618139	510529	4/11/2015	4/17/2015	4/11/2015	4/17/2015	TX433	1	2	21185	12	HIDALGO COUNTY	Blue Shield	Basic Coverage	846857285	1184896854	0000201510750 3Y1110X	Family Member	4/17/2015	$ 113.44	$ 113.44	0%	$0.00	

Account	Corporate Entity	Invoice Profile	Invoice Number	InvcPerFrDt	InvcPerToDt	ClmPerFrDt	ClmPerToDt	BARS CustNbr	Settlement Nbr	Association Nbr	Group Nbr	Section Nbr	Group Name	Coverage	Claim Type	Member ID	Provider ID	Document Control	Tier	Service Date	Gross Amt	Net Amt	Fee Percent	Fee Amt	Case Nbr
21185	TX1	618139	510529	4/11/2015	4/17/2015	4/11/2015	4/17/2015	TX433	1	2	21185	12	HIDALGO COUNTY	Blue Shield	Basic Coverage	842912273	1194769497	00002015106508l8N60X	Family Subscriber	4/11/2015	$ 3.00	$ 3.00	0%	$0.00	
21185	TX1	618139	510529	4/11/2015	4/17/2015	4/11/2015	4/17/2015	TX433	1	2	21185	12	HIDALGO COUNTY	Blue Shield	Basic Coverage	842912273	1194769497	00002015106508l8N60X	Family Subscriber	4/11/2015	$ 8.59	$ 8.59	0%	$0.00	
21185	TX1	618139	510529	4/11/2015	4/17/2015	4/11/2015	4/17/2015	TX433	1	2	21185	12	HIDALGO COUNTY	Blue Shield	Basic Coverage	842912273	1194769497	00002015106508l8N60X	Family Subscriber	4/11/2015	$ 10.89	$ 10.89	0%	$0.00	
21185	TX1	618139	510529	4/11/2015	4/17/2015	4/11/2015	4/17/2015	TX433	1	2	21185	12	HIDALGO COUNTY	Blue Shield	Basic Coverage	842912273	1194769497	00002015106508l8N60X	Family Subscriber	4/11/2015	$ 1.82	$ 1.82	0%	$0.00	
21185	TX1	618139	510529	4/11/2015	4/17/2015	4/11/2015	4/17/2015	TX433	1	2	21185	12	HIDALGO COUNTY	Blue Shield	Basic Coverage	842912273	1194769497	00002015106508l8N60X	Family Subscriber	4/11/2015	$ 22.72	$ 22.72	0%	$0.00	
21185	TX1	618139	510529	4/11/2015	4/17/2015	4/11/2015	4/17/2015	TX433	1	2	21185	12	HIDALGO COUNTY	Blue Shield	Basic Coverage	842912273	1194769497	00002015106508l8N60X	Family Subscriber	4/11/2015	$ 15.11	$ 15.11	0%	$0.00	
21185	TX1	618139	510529	4/11/2015	4/17/2015	4/11/2015	4/17/2015	TX433	1	2	21185	12	HIDALGO COUNTY	Blue Shield	Basic Coverage	842912273	1194769497	00002015106508l8N60X	Family Subscriber	4/11/2015	$ 13.67	$ 13.67	0%	$0.00	
21185	TX1	618139	510529	4/11/2015	4/17/2015	4/11/2015	4/17/2015	TX433	1	2	21185	12	HIDALGO COUNTY	Blue Shield	Basic Coverage	820629698	1144251547	0000201509303060410C	Single	10/23/2014	$ 72.85	$ 72.85	0%	$0.00	
21185	TX1	618139	510529	4/11/2015	4/17/2015	4/11/2015	4/17/2015	TX433	1	2	21185	12	HIDALGO COUNTY	Blue Shield	Basic Coverage	820629698	1144251547	0000201509303060410C	Single	10/23/2014	$ 15.01	$ 15.01	0%	$0.00	
21185	TX1	618139	510529	4/11/2015	4/17/2015	4/11/2015	4/17/2015	TX433	1	2	21185	12	HIDALGO COUNTY	Blue Shield	Basic Coverage	820629698	1144251547	0000201509303060410C	Single	10/23/2014	$ 15.01	$ 15.01	0%	$0.00	
21185	TX1	618139	510529	4/11/2015	4/17/2015	4/11/2015	4/17/2015	TX433	1	2	21185	12	HIDALGO COUNTY	Blue Shield	Basic Coverage	820629698	1144251547	0000201509303060410C	Single	10/23/2014	$ 10.92	$ 10.92	0%	$0.00	
21185	TX1	618139	510529	4/11/2015	4/17/2015	4/11/2015	4/17/2015	TX433	1	2	21185	12	HIDALGO COUNTY	Blue Shield	Basic Coverage	820629698	1144251547	0000201509303060410C	Single	10/23/2014	$ 10.12	$ 10.12	0%	$0.00	
21185	TX1	618139	510529	4/11/2015	4/17/2015	4/11/2015	4/17/2015	TX433	1	2	21185	12	HIDALGO COUNTY	Blue Shield	Basic Coverage	820629698	1144251547	0000201509303060410C	Single	10/23/2014	$ 28.84	$ 28.84	0%	$0.00	
21185	TX1	618139	510529	4/11/2015	4/17/2015	4/11/2015	4/17/2015	TX433	1	2	21185	12	HIDALGO COUNTY	Blue Shield	Basic Coverage	840073256	1871832113	0000201510450688ZG0X	Family Subscriber	4/2/2015	$ 2.11	$ 2.11	0%	$0.00	
21185	TX1	618139	510529	4/11/2015	4/17/2015	4/11/2015	4/17/2015	TX433	1	2	21185	12	HIDALGO COUNTY	Blue Shield	Basic Coverage	840073256	1871832113	00002015105501V1790X	Family Subscriber	4/6/2015	$ 72.85	$ 72.85	0%	$0.00	
21185	TX1	618139	510529	4/11/2015	4/17/2015	4/11/2015	4/17/2015	TX433	1	2	21185	12	HIDALGO COUNTY	Blue Shield	Basic Coverage	840073256	1871832113	00002015105501V1790X	Family Subscriber	4/6/2015	$ 3.00	$ 3.00	0%	$0.00	
21185	TX1	618139	510529	4/11/2015	4/17/2015	4/11/2015	4/17/2015	TX433	1	2	21185	12	HIDALGO COUNTY	Blue Shield	Basic Coverage	840073256	1871832113	00002015105501V1790X	Family Subscriber	4/6/2015	$ 7.08	$ 7.08	0%	$0.00	
21185	TX1	618139	510529	4/11/2015	4/17/2015	4/11/2015	4/17/2015	TX433	1	2	21185	12	HIDALGO COUNTY	Blue Shield	Basic Coverage	842935987	1194020453	00002015103501W360X	Family Subscriber	4/9/2015	$ 26.79	$ 26.79	0%	$0.00	
21185	TX1	618139	510529	4/11/2015	4/17/2015	4/11/2015	4/17/2015	TX433	1	2	21185	12	HIDALGO COUNTY	Blue Shield	Basic Coverage	842935987	1194020453	00002015104501J26540X	Family Subscriber	4/9/2015	$ 7.17	$ 7.17	0%	$0.00	
21185	TX1	618139	510529	4/11/2015	4/17/2015	4/11/2015	4/17/2015	TX433	1	2	21185	12	HIDALGO COUNTY	Blue Shield	Basic Coverage	842935987	1194020453	00002015104501J26540X	Family Subscriber	4/9/2015	$ 50.65	$ 50.65	0%	$0.00	
21185	TX1	618139	510529	4/11/2015	4/17/2015	4/11/2015	4/17/2015	TX433	1	2	21185	12	HIDALGO COUNTY	Drug	Basic Coverage	840095898	1861783276	150983728136030	Single	4/8/2015	$ 8.35	$ 8.35	0%	$0.00	
21185	TX1	618139	510529	4/11/2015	4/17/2015	4/11/2015	4/17/2015	TX433	1	2	21185	12	HIDALGO COUNTY	Drug	Basic Coverage	843598214	1932525987	150985812720030	Family Member	4/8/2015	$ 634.95	$ 634.95	0%	$0.00	
21185	TX1	618139	510529	4/11/2015	4/17/2015	4/11/2015	4/17/2015	TX433	1	2	21185	12	HIDALGO COUNTY	Drug	Basic Coverage	840798389	1114932191	151004282889004	Single	4/10/2015	$ 400.18	$ 400.18	0%	$0.00	
21185	TX1	618139	510529	4/11/2015	4/17/2015	4/11/2015	4/17/2015	TX433	1	2	21185	12	HIDALGO COUNTY	Drug	Basic Coverage	840798389	1114932191	151004290767022	Single	4/10/2015	$ 367.11	$ 367.11	0%	$0.00	
21185	TX1	618139	510529	4/11/2015	4/17/2015	4/11/2015	4/17/2015	TX433	1	2	21185	12	HIDALGO COUNTY	Drug	Basic Coverage	834495383	1114932191	150986531453013	Family Member	4/8/2015	$ 31.07	$ 31.07	0%	$0.00	
21185	TX1	618139	510529	4/11/2015	4/17/2015	4/11/2015	4/17/2015	TX433	1	2	21185	12	HIDALGO COUNTY	Drug	Basic Coverage	834495383	1225140130	151005396259005	Family Member	4/10/2015	$ 783.92	$ 783.92	0%	$0.00	
21185	TX1	618139	510529	4/11/2015	4/17/2015	4/11/2015	4/17/2015	TX433	1	2	21185	12	HIDALGO COUNTY	Drug	Basic Coverage	839029169	1619053964	150977413227022	Single	4/7/2015	$ 275.76	$ 275.76	0%	$0.00	
21185	TX1	618139	510529	4/11/2015	4/17/2015	4/11/2015	4/17/2015	TX433	1	2	21185	12	HIDALGO COUNTY	Drug	Basic Coverage	839029169	1619053964	150977413426004	Single	4/7/2015	$ 87.62	$ 87.62	0%	$0.00	
21185	TX1	618139	510529	4/11/2015	4/17/2015	4/11/2015	4/17/2015	TX433	1	2	21185	12	HIDALGO COUNTY	Drug	Basic Coverage	820433483	1578792073	150966208943008	Single	4/6/2015	$ 17.82	$ 17.82	0%	$0.00	
21185	TX1	618139	510529	4/11/2015	4/17/2015	4/11/2015	4/17/2015	TX433	1	2	21185	12	HIDALGO COUNTY	Drug	Basic Coverage	841443362	1750508222	150983669420014	Single	4/8/2015	$ 59.43	$ 59.43	0%	$0.00	
21185	TX1	618139	510529	4/11/2015	4/17/2015	4/11/2015	4/17/2015	TX433	1	2	21185	12	HIDALGO COUNTY	Drug	Basic Coverage	841443362	1750508222	150983673149024	Single	4/8/2015	$ 250.10	$ 250.10	0%	$0.00	
21185	TX1	618139	510529	4/11/2015	4/17/2015	4/11/2015	4/17/2015	TX433	1	2	21185	12	HIDALGO COUNTY	Drug	Basic Coverage	820885215	1184667446	151006401529012	Family Member	12/11/2014	$ 33.05	$ 33.05	0%	$0.00	
21185	TX1	618139	510529	4/11/2015	4/17/2015	4/11/2015	4/17/2015	TX433	1	2	21185	12	HIDALGO COUNTY	Drug	Basic Coverage	820885215	1306851464	151006418376023	Family Member	1/14/2015	$ 22.18	$ 22.18	0%	$0.00	
21185	TX1	618139	510529	4/11/2015	4/17/2015	4/11/2015	4/17/2015	TX433	1	2	21185	12	HIDALGO COUNTY	Drug	Basic Coverage	838008346	1669499893	150985456098011	Family Member	4/8/2015	$ 590.80	$ 590.80	0%	$0.00	
21185	TX1	618139	510529	4/11/2015	4/17/2015	4/11/2015	4/17/2015	TX433	1	2	21185	12	HIDALGO COUNTY	Drug	Basic Coverage	838008346	1669499893	150971982948023	Family Member	4/7/2015	$ 10.99	$ 10.99	0%	$0.00	
21185	TX1	618139	510529	4/11/2015	4/17/2015	4/11/2015	4/17/2015	TX433	1	2	21185	12	HIDALGO COUNTY	Drug	Basic Coverage	838261155	1396091336	150896484754027	Single	3/30/2015	$ (38.38)	$ (38.38)	0%	$0.00	
21185	TX1	618139	510529	4/11/2015	4/17/2015	4/11/2015	4/17/2015	TX433	1	2	21185	12	HIDALGO COUNTY	Drug	Basic Coverage	837466682	1750402756	150994966841005	Single	4/9/2015	$ 287.80	$ 287.80	0%	$0.00	
21185	TX1	618139	510529	4/11/2015	4/17/2015	4/11/2015	4/17/2015	TX433	1	2	21185	12	HIDALGO COUNTY	Drug	Basic Coverage	837466682	1750402756	151003984271005	Single	4/10/2015	$ 13.28	$ 13.28	0%	$0.00	
21185	TX1	618139	510529	4/11/2015	4/17/2015	4/11/2015	4/17/2015	TX433	1	2	21185	12	HIDALGO COUNTY	Drug	Basic Coverage	837466682	1750402756	151007819470015	Single	4/10/2015	$ 61.09	$ 61.09	0%	$0.00	
21185	TX1	618139	510529	4/11/2015	4/17/2015	4/11/2015	4/17/2015	TX433	1	2	21185	12	HIDALGO COUNTY	Drug	Basic Coverage	830143286	1184759912	150976329314020	Single	4/7/2015	$ 17.76	$ 17.76	0%	$0.00	
21185	TX1	618139	510529	4/11/2015	4/17/2015	4/11/2015	4/17/2015	TX433	1	2	21185	12	HIDALGO COUNTY	Drug	Basic Coverage	830143286	1184759912	150976351820030	Single	4/7/2015	$ 163.89	$ 163.89	0%	$0.00	
21185	TX1	618139	510529	4/11/2015	4/17/2015	4/11/2015	4/17/2015	TX433	1	2	21185	12	HIDALGO COUNTY	Drug	Basic Coverage	830143286	1184759912	150976460253005	Single	4/7/2015	$ 8.13	$ 8.13	0%	$0.00	
21185	TX1	618139	510529	4/11/2015	4/17/2015	4/11/2015	4/17/2015	TX433	1	2	21185	12	HIDALGO COUNTY	Drug	Basic Coverage	830143286	1184759912	151005937465019	Single	4/10/2015	$ 36.30	$ 36.30	0%	$0.00	
21185	TX1	618139	510529	4/11/2015	4/17/2015	4/11/2015	4/17/2015	TX433	1	2	21185	12	HIDALGO COUNTY	Drug	Basic Coverage	841661377	1255440681	150904455308002	Single	3/31/2015	$ (2.94)	$ (2.94)	0%	$0.00	
21185	TX1	618139	510529	4/11/2015	4/17/2015	4/11/2015	4/17/2015	TX433	1	2	21185	12	HIDALGO COUNTY	Drug	Basic Coverage	841661377	1255440681	150913344330011	Single	4/1/2015	$ (0.95)	$ (0.95)	0%	$0.00	
21185	TX1	618139	510529	4/11/2015	4/17/2015	4/11/2015	4/17/2015	TX433	1	2	21185	12	HIDALGO COUNTY	Drug	Basic Coverage	841661377	1255440681	150963134882009	Single	4/6/2015	$ 19.00	$ 19.00	0%	$0.00	
																			BUY-UP PLAN:		**$ 6,165.64**	**$ 6,165.64**			
																			TOTAL:		**$ 39,406.37**	**$ 41,406.46**			

Account	Corporate Entity	Invoice Profile	Invoice Number	InvcPerFrDt	InvcPerToDt	ClmPerFrDt	ClmPerToDt	BARS CustNbr	Settlement Nbr	Association Nbr	Group Nbr	Section Nbr	Group Name	Coverage	Claim Type	Member ID	Provider ID	Document Control	Tier	Service Date	Gross Amt	Net Amt	Fee Percent	Fee Amt	Case Nbr
21185	TX1	618139	510529	4/11/2015	4/17/2015	4/11/2015	4/17/2015	TX433	1	3	21185	3	HIDALGO COUNTY	Blue Cross	Basic Coverage	838014097	1770573586	00002015103507l1A00X	Family Member	3/29/2015	$ 1,631.14	$ 1,631.14	0%	$0.00	
21185	TX1	618139	510529	4/11/2015	4/17/2015	4/11/2015	4/17/2015	TX433	1	3	21185	3	HIDALGO COUNTY	Blue Shield	Basic Coverage	845904817	1407904881	00002015103503l7H30X	Family Member	4/8/2015	$ 67.85	$ 67.85	0%	$0.00	
21185	TX1	618139	510529	4/11/2015	4/17/2015	4/11/2015	4/17/2015	TX433	1	3	21185	3	HIDALGO COUNTY	Blue Shield	Basic Coverage	845904817	1407904881	00002015103503l7H30X	Family Member	4/8/2015	$ 7.08	$ 7.08	0%	$0.00	
21185	TX1	618139	510529	4/11/2015	4/17/2015	4/11/2015	4/17/2015	TX433	1	3	21185	3	HIDALGO COUNTY	Blue Shield	Basic Coverage	845904817	1407904881	00002015103503l7H30X	Family Member	4/8/2015	$ 3.00	$ 3.00	0%	$0.00	
21185	TX1	618139	510529	4/11/2015	4/17/2015	4/11/2015	4/17/2015	TX433	1	3	21185	3	HIDALGO COUNTY	Blue Shield	Basic Coverage	845904817	1407904881	00002015103503l7H30X	Family Member	4/8/2015	$ 6.08	$ 6.08	0%	$0.00	
21185	TX1	618139	510529	4/11/2015	4/17/2015	4/11/2015	4/17/2015	TX433	1	3	21185	3	HIDALGO COUNTY	Blue Shield	Basic Coverage	845904817	1407904881	00002015103503l7H30X	Family Member	4/8/2015	$ 15.01	$ 15.01	0%	$0.00	
21185	TX1	618139	510529	4/11/2015	4/17/2015	4/11/2015	4/17/2015	TX433	1	3	21185	3	HIDALGO COUNTY	Blue Shield	Basic Coverage	845904817	1407904881	00002015103503l7H30X	Family Member	4/8/2015	$ 15.01	$ 15.01	0%	$0.00	
21185	TX1	618139	510529	4/11/2015	4/17/2015	4/11/2015	4/17/2015	TX433	1	3	21185	3	HIDALGO COUNTY	Blue Shield	Basic Coverage	845904817	1407904881	00002015103503l7H30X	Family Member	4/8/2015	$ 10.92	$ 10.92	0%	$0.00	
21185	TX1	618139	510529	4/11/2015	4/17/2015	4/11/2015	4/17/2015	TX433	1	3	21185	3	HIDALGO COUNTY	Blue Shield	Basic Coverage	845904817	1407904881	00002015103503l7H30X	Family Member	4/8/2015	$ 4.99	$ 4.99	0%	$0.00	
21185	TX1	618139	510529	4/11/2015	4/17/2015	4/11/2015	4/17/2015	TX433	1	3	21185	3	HIDALGO COUNTY	Blue Shield	Basic Coverage	845904817	1407904881	00002015103503l7H30X	Family Member	4/8/2015	$ 2.89	$ 2.89	0%	$0.00	
21185	TX1	618139	510529	4/11/2015	4/17/2015	4/11/2015	4/17/2015	TX433	1	3	21185	3	HIDALGO COUNTY	Blue Shield	Basic Coverage	840266451	1881929321	00002015105500S6630X	Family Subscriber	3/26/2015	$ 5.50	$ 5.50	0%	$0.00	
21185	TX1	618139	510529	4/11/2015	4/17/2015	4/11/2015	4/17/2015	TX433	1	3	21185	3	HIDALGO COUNTY	Blue Shield	Basic Coverage	844946498	1790721538	00002015104509918Z0X	Single	4/7/2015	$ 11.80	$ 11.80	0%	$0.00	
21185	TX1	618139	510529	4/11/2015	4/17/2015	4/11/2015	4/17/2015	TX433	1	3	21185	3	HIDALGO COUNTY	Blue Shield	Basic Coverage	844946498	1790721538	00002015104509918Z0X	Single	4/7/2015	$ 1.66	$ 1.66	0%	$0.00	
21185	TX1	618139	510529	4/11/2015	4/17/2015	4/11/2015	4/17/2015	TX433	1	3	21185	3	HIDALGO COUNTY	Blue Shield	Basic Coverage	844946498	1790721538	00002015104509918Z0X	Single	4/7/2015	$ 6.84	$ 6.84	0%	$0.00	
21185	TX1	618139	510529	4/11/2015	4/17/2015	4/11/2015	4/17/2015	TX433	1	3	21185	3	HIDALGO COUNTY	Blue Shield	Basic Coverage	840266451	1932205838	00002015107501U41980X	Family Member	4/13/2015	$ 45.92	$ 45.92	0%	$0.00	
21185	TX1	618139	510529	4/11/2015	4/17/2015	4/11/2015	4/17/2015	TX433	1	3	21185	3	HIDALGO COUNTY	Blue Shield	Basic Coverage	840266451	1932205838	00002015107501U41980X	Family Member	4/13/2015	$ 2.04	$ 2.04	0%	$0.00	
21185	TX1	618139	510529	4/11/2015	4/17/2015	4/11/2015	4/17/2015	TX433	1	3	21185	3	HIDALGO COUNTY	Blue Shield	Basic Coverage	840266451	1932205838	00002015107501U41980X	Family Member	4/13/2015	$ 3.00	$ 3.00	0%	$0.00	
21185	TX1	618139	510529	4/11/2015	4/17/2015	4/11/2015	4/17/2015	TX433	1	3	21185	3	HIDALGO COUNTY	Blue Shield	Basic Coverage	840266451	1932205838	00002015107501U41980X	Family Member	4/13/2015	$ 26.80	$ 26.80	0%	$0.00	
21185	TX1	618139	510529	4/11/2015	4/17/2015	4/11/2015	4/17/2015	TX433	1	3	21185	3	HIDALGO COUNTY	Blue Shield	Basic Coverage	837236175	1447677661	00002015105506l3N400X	Family Subscriber	4/13/2015	$ 103.41	$ 103.41	0%	$0.00	
21185	TX1	618139	510529	4/11/2015	4/17/2015	4/11/2015	4/17/2015	TX433	1	3	21185	3	HIDALGO COUNTY	Blue Shield	Basic Coverage	837236175	1447677661	00002015105506l3N400X	Family Subscriber	4/13/2015	$ 238.55	$ 238.55	0%	$0.00	
21185	TX1	618139	510529	4/11/2015	4/17/2015	4/11/2015	4/17/2015	TX433	1	3	21185	3	HIDALGO COUNTY	Blue Shield	Basic Coverage	840319514	1447677661	00002015105506l4N320X	Single	4/14/2015	$ 103.41	$ 103.41	0%	$0.00	
21185	TX1	618139	510529	4/11/2015	4/17/2015	4/11/2015	4/17/2015	TX433	1	3	21185	3	HIDALGO COUNTY	Blue Shield	Basic Coverage	840319514	1447677661	00002015105506l4N320X	Single	4/14/2015	$ 238.55	$ 238.55	0%	$0.00	
21185	TX1	618139	510529	4/11/2015	4/17/2015	4/11/2015	4/17/2015	TX433	1	3	21185	3	HIDALGO COUNTY	Blue Shield	Basic Coverage	836290817	1073508545	00002015103504l0Q70X	Family Subscriber	4/6/2015	$ 21.77	$ 21.77	0%	$0.00	
21185	TX1	618139	510529	4/11/2015	4/17/2015	4/11/2015	4/17/2015	TX433	1	3	21185	3	HIDALGO COUNTY	Blue Shield	Basic Coverage	836290817	1376857706	00002015105506H4940X	Family Member	4/4/2015	$ 5.27	$ 5.27	0%	$0.00	
21185	TX1	618139	510529	4/11/2015	4/17/2015	4/11/2015	4/17/2015	TX433	1	3	21185	3	HIDALGO COUNTY	Blue Shield	Basic Coverage	836290817	1376857706	00002015105506H4940X	Family Member	4/4/2015	$ 56.16	$ 56.16	0%	$0.00	
21185	TX1	618139	510529	4/11/2015	4/17/2015	4/11/2015	4/17/2015	TX433	1	3	21185	3	HIDALGO COUNTY	Blue Shield	Basic Coverage	836290817	1376857706	00002015105506H4940X	Family Member	4/4/2015	$ 21.94	$ 21.94	0%	$0.00	
21185	TX1	618139	510529	4/11/2015	4/17/2015	4/11/2015	4/17/2015	TX433	1	3	21185	3	HIDALGO COUNTY	Blue Shield	Basic Coverage	836290817	1376857706	00002015105506H4940X	Family Member	4/4/2015	$ 184.44	$ 184.44	0%	$0.00	
21185	TX1	618139	510529	4/11/2015	4/17/2015	4/11/2015	4/17/2015	TX433	1	3	21185	3	HIDALGO COUNTY	Blue Shield	Basic Coverage	836290817	1376857706	00002015105506H4940X	Family Member	4/4/2015	$ 10.97	$ 10.97	0%	$0.00	
21185	TX1	618139	510529	4/11/2015	4/17/2015	4/11/2015	4/17/2015	TX433	1	3	21185	3	HIDALGO COUNTY	Blue Shield	Basic Coverage	842036383	1447677661	00002015105506l7N340X	Family Subscriber	4/14/2015	$ 103.41	$ 103.41	0%	$0.00	
21185	TX1	618139	510529	4/11/2015	4/17/2015	4/11/2015	4/17/2015	TX433	1	3	21185	3	HIDALGO COUNTY	Blue Shield	Basic Coverage	842036383	1447677661	00002015105506l7N340X	Family Subscriber	4/14/2015	$ 238.55	$ 238.55	0%	$0.00	
21185	TX1	618139	510529	4/11/2015	4/17/2015	4/11/2015	4/17/2015	TX433	1	3	21185	3	HIDALGO COUNTY	Drug	Basic Coverage	838014097	1386850568	150973558142010	Family Member	4/7/2015	$ 362.28	$ 362.28	0%	$0.00	
21185	TX1	618139	510529	4/11/2015	4/17/2015	4/11/2015	4/17/2015	TX433	1	3	21185	3	HIDALGO COUNTY	Drug	Basic Coverage	838014097	1386850568	150975384473012	Family Member	4/7/2015	$ 366.95	$ 366.95	0%	$0.00	
21185	TX1	618139	510529	4/11/2015	4/17/2015	4/11/2015	4/17/2015	TX433	1	3	21185	3	HIDALGO COUNTY	Drug	Basic Coverage	838014097	1386850568	150997486783019	Family Member	4/9/2015	$ 20.72	$ 20.72	0%	$0.00	
21185	TX1	618139	510529	4/11/2015	4/17/2015	4/11/2015	4/17/2015	TX433	1	3	21185	3	HIDALGO COUNTY	Drug	Basic Coverage	845904817	1740399732	150964730676021	Family Member	4/6/2015	$ 10.69	$ 10.69	0%	$0.00	
21185	TX1	618139	510529	4/11/2015	4/17/2015	4/11/2015	4/17/2015	TX433	1	3	21185	3	HIDALGO COUNTY	Drug	Basic Coverage	845904817	1740399732	150964781485004	Family Member	4/6/2015	$ 84.90	$ 84.90	0%	$0.00	
21185	TX1	618139	510529	4/11/2015	4/17/2015	4/11/2015	4/17/2015	TX433	1	3	21185	3	HIDALGO COUNTY	Drug	Basic Coverage	845904817	1740399732	150986382373007	Family Member	4/8/2015	$ 210.58	$ 210.58	0%	$0.00	
21185	TX1	618139	510529	4/11/2015	4/17/2015	4/11/2015	4/17/2015	TX433	1	3	21185	3	HIDALGO COUNTY	Drug	Basic Coverage	844946498	1851400279	150981650396006	Single	4/8/2015	$ 39.70	$ 39.70	0%	$0.00	
21185	TX1	618139	510529	4/11/2015	4/17/2015	4/11/2015	4/17/2015	TX433	1	3	21185	3	HIDALGO COUNTY	Drug	Basic Coverage	842571179	1720178791	150983379171029	Single	4/8/2015	$ 10.04	$ 10.04	0%	$0.00	
21185	TX1	618139	510529	4/11/2015	4/17/2015	4/11/2015	4/17/2015	TX433	1	3	21185	3	HIDALGO COUNTY	Drug	Basic Coverage	837695941	1164617585	150963469069017	Family Member	4/6/2015	$ 11.35	$ 11.35	0%	$0.00	
21185	TX1	618139	510529	4/11/2015	4/17/2015	4/11/2015	4/17/2015	TX433	1	3	21185	3	HIDALGO COUNTY	Drug	Basic Coverage	837695941	1164617585	150963474222005	Family Member	4/6/2015	$ 34.26	$ 34.26	0%	$0.00	
21185	TX1	618139	510529	4/11/2015	4/17/2015	4/11/2015	4/17/2015	TX433	1	3	21185	3	HIDALGO COUNTY	Drug	Basic Coverage	837695941	1164617585	150963476774026	Family Member	4/6/2015	$ 62.41	$ 62.41	0%	$0.00	
21185	TX1	618139	510529	4/11/2015	4/17/2015	4/11/2015	4/17/2015	TX433	1	3	21185	3	HIDALGO COUNTY	Drug	Basic Coverage	842747038	1851400279	150993519869026	Single	4/9/2015	$ 0.69	$ 0.69	0%	$0.00	
																			BASIC PLAN:		**$ 4,430.53**	**$ 4,430.53**			
21185	TX1	618139	510529	4/11/2015	4/17/2015	4/11/2015	4/17/2015	TX433	1	3	21185	13	HIDALGO COUNTY	Blue Cross	Basic Coverage	820731408	1053317362	00002015103502l4Z240X	Single	4/8/2015	$ 1,418.17	$ 1,418.17	0%	$0.00	
21185	TX1	618139	510529	4/11/2015	4/17/2015	4/11/2015	4/17/2015	TX433	1	3	21185	13	HIDALGO COUNTY	Blue Cross	Basic Coverage	838137670	1053317362	00002015091509863L0X	Family Subscriber	3/26/2015	$ 43.76	$ 43.76	0%	$0.00	
21185	TX1	618139	510529	4/11/2015	4/17/2015	4/11/2015	4/17/2015	TX433	1	3	21185	13	HIDALGO COUNTY	Blue Cross	Basic Coverage	839155256	1053317362	00002015090502l4C120X	Family Member	3/28/2015	$ 1,276.46	$ 1,276.46	0%	$0.00	
21185	TX1	618139	510529	4/11/2015	4/17/2015	4/11/2015	4/17/2015	TX433	1	3	21185	13	HIDALGO COUNTY	Blue Cross	Basic Coverage	835549791	1053317362	00002015103502l4Z310X	Family Member	4/8/2015	$ 560.80	$ 560.80	0%	$0.00	
21185	TX1	618139	510529	4/11/2015	4/17/2015	4/11/2015	4/17/2015	TX433	1	3	21185	13	HIDALGO COUNTY	Blue Shield	Basic Coverage	839862263	1073508545	00002015105500l39J90X	Family Member	4/8/2015	$ 8.76	$ 8.76	0%	$0.00	
21185	TX1	618139	510529	4/11/2015	4/17/2015	4/11/2015	4/17/2015	TX433	1	3	21185	13	HIDALGO COUNTY	Blue Shield	Basic Coverage	838071947	1619099710	00002015103507l6A180X	Family Subscriber	4/10/2015	$ 11.95	$ 11.95	0%	$0.00	
21185	TX1	618139	510529	4/11/2015	4/17/2015	4/11/2015	4/17/2015	TX433	1	3	21185	13	HIDALGO COUNTY	Blue Shield	Basic Coverage	832969731	1124006390	00002015103504l8Q00X	Family Member	4/7/2015	$ 72.85	$ 72.85	0%	$0.00	
21185	TX1	618139	510529	4/11/2015	4/17/2015	4/11/2015	4/17/2015	TX433	1	3	21185	13	HIDALGO COUNTY	Blue Shield	Basic Coverage	832969731	1124006390	00002015103504l8Q00X	Family Member	4/7/2015	$ 21.58	$ 21.58	0%	$0.00	
21185	TX1	618139	510529	4/11/2015	4/17/2015	4/11/2015	4/17/2015	TX433	1	3	21185	13	HIDALGO COUNTY	Blue Shield	Basic Coverage	832969731	1124006390	00002015103504l8Q00X	Family Member	4/7/2015	$ 3.38	$ 3.38	0%	$0.00	
21185	TX1	618139	510529	4/11/2015	4/17/2015	4/11/2015	4/17/2015	TX433	1	3	21185	13	HIDALGO COUNTY	Blue Shield	Basic Coverage	832969731	1124006390	00002015103504l8Q00X	Family Member	4/7/2015	$ 28.84	$ 28.84	0%	$0.00	
21185	TX1	618139	510529	4/11/2015	4/17/2015	4/11/2015	4/17/2015	TX433	1	3	21185	13	HIDALGO COUNTY	Blue Shield	Basic Coverage	832969731	1124006390	00002015103504l8Q00X	Family Member	4/7/2015	$ 10.12	$ 10.12	0%	$0.00	
21185	TX1	618139	510529	4/11/2015	4/17/2015	4/11/2015	4/17/2015	TX433	1	3	21185	13	HIDALGO COUNTY	Blue Shield	Basic Coverage	832969731	1124006390	00002015103504l8Q00X	Family Member	4/7/2015	$ 28.84	$ 28.84	0%	$0.00	
21185	TX1	618139	510529	4/11/2015	4/17/2015	4/11/2015	4/17/2015	TX433	1	3	21185	13	HIDALGO COUNTY	Blue Shield	Basic Coverage	841780607	1053552612	00002015101500F6890X	Single	4/7/2015	$ 58.55	$ 58.55	0%	$0.00	
21185	TX1	618139	510529	4/11/2015	4/17/2015	4/11/2015	4/17/2015	TX433	1	3	21185	13	HIDALGO COUNTY	Blue Shield	Basic Coverage	841780607	1447677661	00002015105506l3N580X	Single	4/13/2015	$ 103.41	$ 103.41	0%	$0.00	
21185	TX1	618139	510529	4/11/2015	4/17/2015	4/11/2015	4/17/2015	TX433	1	3	21185	13	HIDALGO COUNTY	Blue Shield	Basic Coverage	841780607	1447677661	00002015105506l3N580X	Single	4/13/2015	$ 238.55	$ 238.55	0%	$0.00	
21185	TX1	618139	510529	4/11/2015	4/17/2015	4/11/2015	4/17/2015	TX433	1	3	21185	13	HIDALGO COUNTY	Blue Shield	Basic Coverage	849379400	1457455578	00002015096501Y0400X	Family Subscriber	3/31/2015	$ 39.71	$ 39.71	0%	$0.00	
21185	TX1	618139	510529	4/11/2015	4/17/2015	4/11/2015	4/17/2015	TX433	1	3	21185	13	HIDALGO COUNTY	Blue Shield	Basic Coverage	839014094	1902839046	00002015107507X00580X	Single	4/16/2015	$ 26.79	$ 26.79	0%	$0.00	
21185	TX1	618139	510529	4/11/2015	4/17/2015	4/11/2015	4/17/2015	TX433	1	3	21185	13	HIDALGO COUNTY	Blue Shield	Basic Coverage	835549791	1194020453	00002015103502l2W110X	Family Member	4/8/2015	$ 291.24	$ 291.24	0%	$0.00	
21185	TX1	618139	510529	4/11/2015	4/17/2015	4/11/2015	4/17/2015	TX433	1	3	21185	13	HIDALGO COUNTY	Blue Shield	Basic Coverage	835549791	1376698860	00002015103505l3D780X	Family Member	4/10/2015	$ 59.21	$ 59.21	0%	$0.00	
21185	TX1	618139	510529	4/11/2015	4/17/2015	4/11/2015	4/17/2015	TX433	1	3	21185	13	HIDALGO COUNTY	Blue Shield	Basic Coverage	835549791	1376698860	00002015103505l3D780X	Family Member	4/10/2015	$ 23.75	$ 23.75	0%	$0.00	
21185	TX1	618139	510529	4/11/2015	4/17/2015	4/11/2015	4/17/2015	TX433	1	3	21185	13	HIDALGO COUNTY	Blue Shield	Basic Coverage	837199591	1447677661	00002015105506l6N310X	Single	4/13/2015	$ 103.41	$ 103.41	0%	$0.00	
21185	TX1	618139	510529	4/11/2015	4/17/2015	4/11/2015	4/17/2015	TX433	1	3	21185	13	HIDALGO COUNTY	Blue Shield	Basic Coverage	837199591	1447677661	00002015105506l6N310X	Single	4/13/2015	$ 238.55	$ 238.55	0%	$0.00	
21185	TX1	618139	510529	4/11/2015	4/17/2015	4/11/2015	4/17/2015	TX433	1	3	21185	13	HIDALGO COUNTY	Blue Shield	Basic Coverage	839241239	1558503995	00002015089505l3D30X	Family Member	2/24/2015	$ 59.76	$ 59.76	0%	$0.00	

Account	Corporate Entity	Invoice Profile	Invoice Number	InvcPerFrDt	InvcPerToDt	ClmPerFrDt	ClmPerToDt	BARS CustNbr	Settlement Nbr	Association Nbr	Group Nbr	Section Nbr	Group Name	Coverage	Claim Type	Member ID	Provider ID	Document Control	Tier	Service Date	Gross Amt	Net Amt	Fee Percent	Fee Amt	Case Nbr
21185	TX1	618139	510529	4/11/2015	4/17/2015	4/11/2015	4/17/2015	TX433	1	3	21185	13	HIDALGO COUNTY	Blue Shield	Basic Coverage	839241239	1558503995	00002015089505330X	Family Member	2/24/2015	$ 86.16	$ 86.16	0%	$0.00	
21185	TX1	618139	510529	4/11/2015	4/17/2015	4/11/2015	4/17/2015	TX433	1	3	21185	13	HIDALGO COUNTY	Blue Shield	Basic Coverage	839241239	1558503995	00002015089505330X	Family Member	3/19/2015	$ 56.16	$ 56.16	0%	$0.00	
21185	TX1	618139	510529	4/11/2015	4/17/2015	4/11/2015	4/17/2015	TX433	1	3	21185	13	HIDALGO COUNTY	Blue Shield	Basic Coverage	849757211	1811944101	00002015091508509D0X	Single	3/27/2015	$ 2,265.43	$ 2,265.43	0%	$0.00	
21185	TX1	618139	510529	4/11/2015	4/17/2015	4/11/2015	4/17/2015	TX433	1	3	21185	13	HIDALGO COUNTY	Blue Shield	Basic Coverage	849757211	1669425195	00002015094507586N0X	Single	3/27/2015	$ 139.22	$ 139.22	0%	$0.00	
21185	TX1	618139	510529	4/11/2015	4/17/2015	4/11/2015	4/17/2015	TX433	1	3	21185	13	HIDALGO COUNTY	Blue Shield	Basic Coverage	838489712	1871513143	00002015105506400B20X	Single	4/15/2015	$ 72.85	$ 72.85	0%	$0.00	
21185	TX1	618139	510529	4/11/2015	4/17/2015	4/11/2015	4/17/2015	TX433	1	3	21185	13	HIDALGO COUNTY	Blue Shield	Basic Coverage	838489712	1871513143	00002015105506400B20X	Single	4/15/2015	$ 19.36	$ 19.36	0%	$0.00	
21185	TX1	618139	510529	4/11/2015	4/17/2015	4/11/2015	4/17/2015	TX433	1	3	21185	13	HIDALGO COUNTY	Blue Shield	Basic Coverage	838489712	1871513143	00002015105506400B20X	Single	4/15/2015	$ 3.00	$ 3.00	0%	$0.00	
21185	TX1	618139	510529	4/11/2015	4/17/2015	4/11/2015	4/17/2015	TX433	1	3	21185	13	HIDALGO COUNTY	Blue Shield	Basic Coverage	838489712	1871513143	00002015105507830B20X	Single	4/15/2015	$ 21.01	$ 21.01	0%	$0.00	
21185	TX1	618139	510529	4/11/2015	4/17/2015	4/11/2015	4/17/2015	TX433	1	3	21185	13	HIDALGO COUNTY	Blue Shield	Basic Coverage	844336483	1447677661	00002015105506600920X	Single	4/14/2015	$ 103.41	$ 103.41	0%	$0.00	
21185	TX1	618139	510529	4/11/2015	4/17/2015	4/11/2015	4/17/2015	TX433	1	3	21185	13	HIDALGO COUNTY	Blue Shield	Basic Coverage	844336483	1447677661	00002015105506600920X	Single	4/14/2015	$ 238.55	$ 238.55	0%	$0.00	
21185	TX1	618139	510529	4/11/2015	4/17/2015	4/11/2015	4/17/2015	TX433	1	3	21185	13	HIDALGO COUNTY	Blue Shield	Basic Coverage	829114659	1508070038	00002015090500000N310X	Single	3/27/2015	$ 39.71	$ 39.71	0%	$0.00	
21185	TX1	618139	510529	4/11/2015	4/17/2015	4/11/2015	4/17/2015	TX433	1	3	21185	13	HIDALGO COUNTY	Blue Shield	Basic Coverage	829114659	1508070038	00002015090500000N310X	Single	3/27/2015	$ 7.08	$ 7.08	0%	$0.00	
21185	TX1	618139	510529	4/11/2015	4/17/2015	4/11/2015	4/17/2015	TX433	1	3	21185	13	HIDALGO COUNTY	Blue Shield	Basic Coverage	829114659	1508070038	00002015090500000N310X	Single	3/27/2015	$ 3.00	$ 3.00	0%	$0.00	
21185	TX1	618139	510529	4/11/2015	4/17/2015	4/11/2015	4/17/2015	TX433	1	3	21185	13	HIDALGO COUNTY	Blue Shield	Basic Coverage	829114659	1508070038	00002015090500000N310X	Single	3/27/2015	$ 10.92	$ 10.92	0%	$0.00	
21185	TX1	618139	510529	4/11/2015	4/17/2015	4/11/2015	4/17/2015	TX433	1	3	21185	13	HIDALGO COUNTY	Blue Shield	Basic Coverage	829114659	1508070038	00002015090500000N310X	Single	3/27/2015	$ 0.48	$ 0.48	0%	$0.00	
21185	TX1	618139	510529	4/11/2015	4/17/2015	4/11/2015	4/17/2015	TX433	1	3	21185	13	HIDALGO COUNTY	Blue Shield	Basic Coverage	829114659	1508070038	00002015090500000N310X	Single	3/27/2015	$ 25.00	$ 25.00	0%	$0.00	
21185	TX1	618139	510529	4/11/2015	4/17/2015	4/11/2015	4/17/2015	TX433	1	3	21185	13	HIDALGO COUNTY	Drug	Basic Coverage	839014094	1952410946	15096717471901800	Single	4/6/2015	$ 31.72	$ 31.72	0%	$0.00	
21185	TX1	618139	510529	4/11/2015	4/17/2015	4/11/2015	4/17/2015	TX433	1	3	21185	13	HIDALGO COUNTY	Drug	Basic Coverage	839014094	1952410946	15096717586202700	Single	4/6/2015	$ 259.56	$ 259.56	0%	$0.00	
21185	TX1	618139	510529	4/11/2015	4/17/2015	4/11/2015	4/17/2015	TX433	1	3	21185	13	HIDALGO COUNTY	Drug	Basic Coverage	840615316	1821016627	15096707690702000	Single	4/6/2015	$ 191.03	$ 191.03	0%	$0.00	
21185	TX1	618139	510529	4/11/2015	4/17/2015	4/11/2015	4/17/2015	TX433	1	3	21185	13	HIDALGO COUNTY	Drug	Basic Coverage	840615316	1821016627	15099534983301000	Single	4/9/2015	$ 0.89	$ 0.89	0%	$0.00	
21185	TX1	618139	510529	4/11/2015	4/17/2015	4/11/2015	4/17/2015	TX433	1	3	21185	13	HIDALGO COUNTY	Drug	Basic Coverage	841450753	1184733529	15097337190401600	Single	4/7/2015	$ 316.25	$ 316.25	0%	$0.00	
21185	TX1	618139	510529	4/11/2015	4/17/2015	4/11/2015	4/17/2015	TX433	1	3	21185	13	HIDALGO COUNTY	Drug	Basic Coverage	843931909	1720218035	15097345499000900	Single	4/7/2015	$ 591.18	$ 591.18	0%	$0.00	
21185	TX1	618139	510529	4/11/2015	4/17/2015	4/11/2015	4/17/2015	TX433	1	3	21185	13	HIDALGO COUNTY	Drug	Basic Coverage	841781034	1114932191	15095111434300500	Single	4/5/2015	$ 28.40	$ 28.40	0%	$0.00	
																			BUY-UP PLAN:		**$ 9,238.81**	**$ 9,238.81**			
																			TOTAL:		**$ 13,669.34**	**$ 13,669.34**			

Account	Corporate Entity	Invoice Profile	Invoice Number	InvcPerFrDt	InvcPerToDt	ClmPerFrDt	ClmPerToDt	BARS CustNbr	Settlement Nbr	Association Nbr	Group Nbr	Section Nbr	Group Name	Coverage	Claim Type	Member ID	Provider ID	Document Control	Tier	Service Date	Gross Amt	Net Amt	Fee Percent	Fee Amt	Case Nbr
21185	TX1	618139	510529	4/11/2015	4/17/2015	4/11/2015	4/17/2015	TX433	1	4	21185	4	HIDALGO COUNTY	Blue Cross	Basic Coverage	843968331	1053317362	00002015106506280W0X	Family Subscriber	4/14/2015	$ 153.44	$ 153.44	0%	$0.00	
21185	TX1	618139	510529	4/11/2015	4/17/2015	4/11/2015	4/17/2015	TX433	1	4	21185	4	HIDALGO COUNTY	Blue Shield	Basic Coverage	836156612	1891855656	0000201510650P91350X	Single	4/13/2015	$ 31.79	$ 31.79	0%	$0.00	
21185	TX1	618139	510529	4/11/2015	4/17/2015	4/11/2015	4/17/2015	TX433	1	4	21185	4	HIDALGO COUNTY	Blue Shield	Basic Coverage	825472578	1982827150	00002015103031249 80C	Single	2/23/2015	$ 323.00	$ 323.00	0%	$0.00	
																			BASIC PLAN:		**$ 508.23**	**$ 508.23**			
21185	TX1	618139	510529	4/11/2015	4/17/2015	4/11/2015	4/17/2015	TX433	1	4	21185	14	HIDALGO COUNTY	Blue Shield	Basic Coverage	846621169	1891855656	000020150925011N680X	Single	3/19/2015	$ 36.79	$ 36.79	0%	$0.00	
21185	TX1	618139	510529	4/11/2015	4/17/2015	4/11/2015	4/17/2015	TX433	1	4	21185	14	HIDALGO COUNTY	Blue Shield	Basic Coverage	846621169	1891855656	000020150925011N680X	Single	3/19/2015	$ 2.04	$ 2.04	0%	$0.00	
21185	TX1	618139	510529	4/11/2015	4/17/2015	4/11/2015	4/17/2015	TX433	1	4	21185	14	HIDALGO COUNTY	Blue Shield	Basic Coverage	846621169	1891855656	000020150925011N680X	Single	3/19/2015	$ 15.01	$ 15.01	0%	$0.00	
21185	TX1	618139	510529	4/11/2015	4/17/2015	4/11/2015	4/17/2015	TX433	1	4	21185	14	HIDALGO COUNTY	Blue Shield	Basic Coverage	846621169	1891855656	000020150925011N680X	Single	3/19/2015	$ 15.01	$ 15.01	0%	$0.00	
21185	TX1	618139	510529	4/11/2015	4/17/2015	4/11/2015	4/17/2015	TX433	1	4	21185	14	HIDALGO COUNTY	Blue Shield	Basic Coverage	846621169	1891855656	000020150925011N680X	Single	3/19/2015	$ 10.92	$ 10.92	0%	$0.00	
21185	TX1	618139	510529	4/11/2015	4/17/2015	4/11/2015	4/17/2015	TX433	1	4	21185	14	HIDALGO COUNTY	Blue Shield	Basic Coverage	846621169	1891855656	000020150925011N680X	Single	3/31/2015	$ 47.65	$ 47.65	0%	$0.00	
21185	TX1	618139	510529	4/11/2015	4/17/2015	4/11/2015	4/17/2015	TX433	1	4	21185	14	HIDALGO COUNTY	Blue Shield	Basic Coverage	846621169	1891855656	0000201510650Q00280X	Single	4/9/2015	$ 23.60	$ 23.60	0%	$0.00	
21185	TX1	618139	510529	4/11/2015	4/17/2015	4/11/2015	4/17/2015	TX433	1	4	21185	14	HIDALGO COUNTY	Blue Shield	Basic Coverage	846621169	1891855656	0000201510650Q00280X	Single	4/9/2015	$ 2.04	$ 2.04	0%	$0.00	
21185	TX1	618139	510529	4/11/2015	4/17/2015	4/11/2015	4/17/2015	TX433	1	4	21185	14	HIDALGO COUNTY	Blue Shield	Basic Coverage	838184913	1467633867	00002015105507376 40X	Single	4/9/2015	$ 119.23	$ 119.23	0%	$0.00	
21185	TX1	618139	510529	4/11/2015	4/17/2015	4/11/2015	4/17/2015	TX433	1	4	21185	14	HIDALGO COUNTY	Blue Shield	Basic Coverage	837176747	1619099124	0000201510450H97350X	Single	4/3/2015	$ 26.79	$ 26.79	0%	$0.00	
																			BUY-UP PLAN:		**$ 299.08**	**$ 299.08**			
																			TOTAL:		**$ 807.31**	**$ 807.31**			

Account	Corporate Entity	Invoice Profile	Invoice Number	InvcPerFrDt	InvcPerToDt	ClmPerFrDt	ClmPerToDt	BARS CustNbr	Settlement Nbr	Association Nbr	Group Nbr	Section Nbr	Group Name	Coverage	Claim Type	Member ID	Provider ID	Document Control	Tier	Service Date	Gross Amt	Net Amt	Fee Percent	Fee Amt	Case Nbr
21185	TX1	618139	510529	4/11/2015	4/17/2015	4/11/2015	4/17/2015	TX433	1	5	21185	5	HIDALGO COUNTY	Blue Cross	Basic Coverage	840542757	1053317362	00002015103500920740X	Family Member	4/8/2015	$ 123.15	$ 123.15	0%	$0.00	
21185	TX1	618139	510529	4/11/2015	4/17/2015	4/11/2015	4/17/2015	TX433	1	5	21185	5	HIDALGO COUNTY	Blue Cross	Basic Coverage	837442986	1053317362	00002015103500520670X	Family Member	4/7/2015	$ 3,050.71	$ 3,050.71	0%	$0.00	
21185	TX1	618139	510529	4/11/2015	4/17/2015	4/11/2015	4/17/2015	TX433	1	5	21185	5	HIDALGO COUNTY	Blue Cross	Basic Coverage	840707163	1053317362	00002015103500420230X	Family Member	4/10/2015	$ 298.66	$ 298.66	0%	$0.00	
21185	TX1	618139	510529	4/11/2015	4/17/2015	4/11/2015	4/17/2015	TX433	1	5	21185	5	HIDALGO COUNTY	Blue Shield	Basic Coverage	841388591	1174604763	00002015103508335530X	Family Member	4/7/2015	$ 34.71	$ 34.71	0%	$0.00	
21185	TX1	618139	510529	4/11/2015	4/17/2015	4/11/2015	4/17/2015	TX433	1	5	21185	5	HIDALGO COUNTY	Blue Shield	Basic Coverage	841388591	1174604763	00002015103508335530X	Family Member	4/7/2015	$ 7.08	$ 7.08	0%	$0.00	
21185	TX1	618139	510529	4/11/2015	4/17/2015	4/11/2015	4/17/2015	TX433	1	5	21185	5	HIDALGO COUNTY	Blue Shield	Basic Coverage	829727249	1790721538	00002015104504A15900X	Single	3/30/2015	$ 16.85	$ 16.85	0%	$0.00	
21185	TX1	618139	510529	4/11/2015	4/17/2015	4/11/2015	4/17/2015	TX433	1	5	21185	5	HIDALGO COUNTY	Blue Shield	Basic Coverage	829727249	1790721538	00002015104504A15900X	Single	3/30/2015	$ 1.66	$ 1.66	0%	$0.00	
21185	TX1	618139	510529	4/11/2015	4/17/2015	4/11/2015	4/17/2015	TX433	1	5	21185	5	HIDALGO COUNTY	Blue Shield	Basic Coverage	840542757	1306163845	00002015104502265H0X	Family Member	4/10/2015	$ 53.55	$ 53.55	0%	$0.00	
21185	TX1	618139	510529	4/11/2015	4/17/2015	4/11/2015	4/17/2015	TX433	1	5	21185	5	HIDALGO COUNTY	Blue Shield	Basic Coverage	840542757	1306163845	00002015104502265H0X	Family Member	4/10/2015	$ 28.62	$ 28.62	0%	$0.00	
21185	TX1	618139	510529	4/11/2015	4/17/2015	4/11/2015	4/17/2015	TX433	1	5	21185	5	HIDALGO COUNTY	Blue Shield	Basic Coverage	840542757	1982884284	00002015105501140660X	Family Member	4/8/2015	$ 34.71	$ 34.71	0%	$0.00	
21185	TX1	618139	510529	4/11/2015	4/17/2015	4/11/2015	4/17/2015	TX433	1	5	21185	5	HIDALGO COUNTY	Blue Shield	Basic Coverage	836173183	1194769497	00002015101500C5590X	Single	4/7/2015	$ 8.59	$ 8.59	0%	$0.00	
21185	TX1	618139	510529	4/11/2015	4/17/2015	4/11/2015	4/17/2015	TX433	1	5	21185	5	HIDALGO COUNTY	Blue Shield	Basic Coverage	836173183	1194769497	00002015101500C5590X	Single	4/7/2015	$ 10.89	$ 10.89	0%	$0.00	
21185	TX1	618139	510529	4/11/2015	4/17/2015	4/11/2015	4/17/2015	TX433	1	5	21185	5	HIDALGO COUNTY	Blue Shield	Basic Coverage	836173183	1194769497	00002015101500C5590X	Single	4/7/2015	$ 13.67	$ 13.67	0%	$0.00	
21185	TX1	618139	510529	4/11/2015	4/17/2015	4/11/2015	4/17/2015	TX433	1	5	21185	5	HIDALGO COUNTY	Blue Shield	Basic Coverage	837442986	1215289129	00002015104504N07730X	Family Member	4/8/2015	$ 443.88	$ 443.88	0%	$0.00	
21185	TX1	618139	510529	4/11/2015	4/17/2015	4/11/2015	4/17/2015	TX433	1	5	21185	5	HIDALGO COUNTY	Blue Shield	Basic Coverage	847237915	1437153244	00002015105503H6780X	Single	4/13/2015	$ 278.83	$ 278.83	0%	$0.00	
21185	TX1	618139	510529	4/11/2015	4/17/2015	4/11/2015	4/17/2015	TX433	1	5	21185	5	HIDALGO COUNTY	Blue Shield	Basic Coverage	847237915	1437153244	00002015105503H6780X	Single	4/13/2015	$ 142.80	$ 142.80	0%	$0.00	
21185	TX1	618139	510529	4/11/2015	4/17/2015	4/11/2015	4/17/2015	TX433	1	5	21185	5	HIDALGO COUNTY	Blue Shield	Basic Coverage	847912915	1427020676	00002015107504 9A990X	Family Subscriber	4/11/2015	$ 34.71	$ 34.71	0%	$0.00	
21185	TX1	618139	510529	4/11/2015	4/17/2015	4/11/2015	4/17/2015	TX433	1	5	21185	5	HIDALGO COUNTY	Blue Shield	Basic Coverage	847912915	1427020676	00002015107504 9A990X	Family Subscriber	4/11/2015	$ 21.58	$ 21.58	0%	$0.00	
21185	TX1	618139	510529	4/11/2015	4/17/2015	4/11/2015	4/17/2015	TX433	1	5	21185	5	HIDALGO COUNTY	Blue Shield	Basic Coverage	847912915	1669708780	00002015107506 1A040X	Family Member	4/15/2015	$ 34.71	$ 34.71	0%	$0.00	
21185	TX1	618139	510529	4/11/2015	4/17/2015	4/11/2015	4/17/2015	TX433	1	5	21185	5	HIDALGO COUNTY	Blue Shield	Basic Coverage	847912915	1669708780	00002015107506 1A040X	Family Member	4/15/2015	$ 7.08	$ 7.08	0%	$0.00	
21185	TX1	618139	510529	4/11/2015	4/17/2015	4/11/2015	4/17/2015	TX433	1	5	21185	5	HIDALGO COUNTY	Blue Shield	Basic Coverage	847912915	1669708780	00002015107506 1A040X	Family Member	4/15/2015	$ 15.01	$ 15.01	0%	$0.00	
21185	TX1	618139	510529	4/11/2015	4/17/2015	4/11/2015	4/17/2015	TX433	1	5	21185	5	HIDALGO COUNTY	Blue Shield	Basic Coverage	847912915	1669708780	00002015107506 1A040X	Family Member	4/15/2015	$ 15.01	$ 15.01	0%	$0.00	
21185	TX1	618139	510529	4/11/2015	4/17/2015	4/11/2015	4/17/2015	TX433	1	5	21185	5	HIDALGO COUNTY	Blue Shield	Basic Coverage	847912915	1669708780	00002015107506 1A040X	Family Member	4/15/2015	$ 10.92	$ 10.92	0%	$0.00	
21185	TX1	618139	510529	4/11/2015	4/17/2015	4/11/2015	4/17/2015	TX433	1	5	21185	5	HIDALGO COUNTY	Blue Shield	Basic Coverage	847912915	1669708780	00002015107506 5A440X	Family Member	4/15/2015	$ 101.48	$ 101.48	0%	$0.00	
21185	TX1	618139	510529	4/11/2015	4/17/2015	4/11/2015	4/17/2015	TX433	1	5	21185	5	HIDALGO COUNTY	Blue Shield	Basic Coverage	840854233	1841577319	00002015106 50J87080X	Single	4/15/2015	$ 72.52	$ 72.52	0%	$0.00	
21185	TX1	618139	510529	4/11/2015	4/17/2015	4/11/2015	4/17/2015	TX433	1	5	21185	5	HIDALGO COUNTY	Blue Shield	Basic Coverage	840854233	1841577319	00002015106 50J87080X	Single	4/15/2015	$ 3.00	$ 3.00	0%	$0.00	
21185	TX1	618139	510529	4/11/2015	4/17/2015	4/11/2015	4/17/2015	TX433	1	5	21185	5	HIDALGO COUNTY	Blue Shield	Basic Coverage	840854233	1841577319	00002015106 50J87080X	Single	4/15/2015	$ 28.00	$ 28.00	0%	$0.00	
21185	TX1	618139	510529	4/11/2015	4/17/2015	4/11/2015	4/17/2015	TX433	1	5	21185	5	HIDALGO COUNTY	Blue Shield	Basic Coverage	843949744	1467633867	00002015105507 36G80X	Single	4/13/2015	$ 11.77	$ 11.77	0%	$0.00	
21185	TX1	618139	510529	4/11/2015	4/17/2015	4/11/2015	4/17/2015	TX433	1	5	21185	5	HIDALGO COUNTY	Blue Shield	Basic Coverage	844001409	1669698882	00002015103504 6Z250X	Family Member	4/8/2015	$ 124.06	$ 124.06	0%	$0.00	
21185	TX1	618139	510529	4/11/2015	4/17/2015	4/11/2015	4/17/2015	TX433	1	5	21185	5	HIDALGO COUNTY	Drug	Basic Coverage	829727249	1720218035	150894332030023	Single	3/30/2015	$ (24.84)	$ (24.84)	0%	$0.00	
21185	TX1	618139	510529	4/11/2015	4/17/2015	4/11/2015	4/17/2015	TX433	1	5	21185	5	HIDALGO COUNTY	Drug	Basic Coverage	836173183	1841505161	150973778922024	Single	4/7/2015	$ 19.81	$ 19.81	0%	$0.00	
21185	TX1	618139	510529	4/11/2015	4/17/2015	4/11/2015	4/17/2015	TX433	1	5	21185	5	HIDALGO COUNTY	Drug	Basic Coverage	836173183	1841505161	150973788105017	Single	4/7/2015	$ 137.08	$ 137.08	0%	$0.00	
21185	TX1	618139	510529	4/11/2015	4/17/2015	4/11/2015	4/17/2015	TX433	1	5	21185	5	HIDALGO COUNTY	Drug	Basic Coverage	839903417	1508975921	150936742011021	Single	4/3/2015	$ (328.64)	$ (328.64)	0%	$0.00	
21185	TX1	618139	510529	4/11/2015	4/17/2015	4/11/2015	4/17/2015	TX433	1	5	21185	5	HIDALGO COUNTY	Drug	Basic Coverage	839903417	1508975921	150936742011021	Single	4/3/2015	$ 328.64	$ 328.64	0%	$0.00	
21185	TX1	618139	510529	4/11/2015	4/17/2015	4/11/2015	4/17/2015	TX433	1	5	21185	5	HIDALGO COUNTY	Drug	Basic Coverage	843619694	1235248642	150966102613005	Single	4/6/2015	$ 417.51	$ 417.51	0%	$0.00	
21185	TX1	618139	510529	4/11/2015	4/17/2015	4/11/2015	4/17/2015	TX433	1	5	21185	5	HIDALGO COUNTY	Drug	Basic Coverage	840707163	1952410946	150974983944016	Family Member	4/7/2015	$ 4.84	$ 4.84	0%	$0.00	
21185	TX1	618139	510529	4/11/2015	4/17/2015	4/11/2015	4/17/2015	TX433	1	5	21185	5	HIDALGO COUNTY	Drug	Basic Coverage	840707163	1952410946	150974990144027	Family Member	4/7/2015	$ 518.08	$ 518.08	0%	$0.00	
21185	TX1	618139	510529	4/11/2015	4/17/2015	4/11/2015	4/17/2015	TX433	1	5	21185	5	HIDALGO COUNTY	Drug	Basic Coverage	840707163	1952410946	150995344717018	Family Member	4/9/2015	$ 184.08	$ 184.08	0%	$0.00	
21185	TX1	618139	510529	4/11/2015	4/17/2015	4/11/2015	4/17/2015	TX433	1	5	21185	5	HIDALGO COUNTY	Drug	Basic Coverage	840707163	1952410946	151004509170014	Family Member	4/10/2015	$ 1,416.46	$ 1,416.46	0%	$0.00	
21185	TX1	618139	510529	4/11/2015	4/17/2015	4/11/2015	4/17/2015	TX433	1	5	21185	5	HIDALGO COUNTY	Drug	Basic Coverage	845036474	1740389139	150985342412021	Single	4/8/2015	$ 117.03	$ 117.03	0%	$0.00	
21185	TX1	618139	510529	4/11/2015	4/17/2015	4/11/2015	4/17/2015	TX433	1	5	21185	5	HIDALGO COUNTY	Drug	Basic Coverage	847237915	1871504423	150994762030011	Single	4/9/2015	$ 318.47	$ 318.47	0%	$0.00	
																			BASIC PLAN:		**$ 8,136.73**	**$ 8,136.73**			
21185	TX1	618139	510529	4/11/2015	4/17/2015	4/11/2015	4/17/2015	TX433	1	5	21185	15	HIDALGO COUNTY	Blue Cross	Basic Coverage	839710208	1053317362	00002015104500G33310X	Single	4/10/2015	$ 193.13	$ 193.13	0%	$0.00	
21185	TX1	618139	510529	4/11/2015	4/17/2015	4/11/2015	4/17/2015	TX433	1	5	21185	15	HIDALGO COUNTY	Blue Cross	Basic Coverage	837944367	1053317362	00002015107505 5F400X	Single	4/7/2015	$ 180.10	$ 180.10	0%	$0.00	
21185	TX1	618139	510529	4/11/2015	4/17/2015	4/11/2015	4/17/2015	TX433	1	5	21185	15	HIDALGO COUNTY	Blue Cross	Basic Coverage	837944367	1053317362	00002015107505 9F300X	Single	2/13/2015	$ 264.56	$ 264.56	0%	$0.00	
21185	TX1	618139	510529	4/11/2015	4/17/2015	4/11/2015	4/17/2015	TX433	1	5	21185	15	HIDALGO COUNTY	Blue Shield	Basic Coverage	835611052	1356361976	00002015105502H4860X	Single	4/13/2015	$ 39.71	$ 39.71	0%	$0.00	
21185	TX1	618139	510529	4/11/2015	4/17/2015	4/11/2015	4/17/2015	TX433	1	5	21185	15	HIDALGO COUNTY	Blue Shield	Basic Coverage	835611052	1356361976	00002015105502H4860X	Single	4/13/2015	$ 3.00	$ 3.00	0%	$0.00	
21185	TX1	618139	510529	4/11/2015	4/17/2015	4/11/2015	4/17/2015	TX433	1	5	21185	15	HIDALGO COUNTY	Blue Shield	Basic Coverage	842517675	1104930809	00002015101503B6130X	Family Subscriber	4/7/2015	$ 39.71	$ 39.71	0%	$0.00	
21185	TX1	618139	510529	4/11/2015	4/17/2015	4/11/2015	4/17/2015	TX433	1	5	21185	15	HIDALGO COUNTY	Blue Shield	Basic Coverage	843705895	1790125698	00002015104506 18Z70X	Single	3/30/2015	$ 26.79	$ 26.79	0%	$0.00	
21185	TX1	618139	510529	4/11/2015	4/17/2015	4/11/2015	4/17/2015	TX433	1	5	21185	15	HIDALGO COUNTY	Blue Shield	Basic Coverage	839661295	1194769497	00002015101505B0560X	Single	4/3/2015	$ 16.47	$ 16.47	0%	$0.00	
21185	TX1	618139	510529	4/11/2015	4/17/2015	4/11/2015	4/17/2015	TX433	1	5	21185	15	HIDALGO COUNTY	Blue Shield	Basic Coverage	842466875	1043343437	00002015107503 7L360X	Family Subscriber	3/12/2015	$ 75.05	$ 75.05	0%	$0.00	
21185	TX1	618139	510529	4/11/2015	4/17/2015	4/11/2015	4/17/2015	TX433	1	5	21185	15	HIDALGO COUNTY	Blue Shield	Basic Coverage	842466875	1043343437	00002015107503 7L690X	Family Subscriber	3/5/2015	$ 39.71	$ 39.71	0%	$0.00	
21185	TX1	618139	510529	4/11/2015	4/17/2015	4/11/2015	4/17/2015	TX433	1	5	21185	15	HIDALGO COUNTY	Blue Shield	Basic Coverage	842466875	1043343437	00002015107504 9L250X	Family Subscriber	3/12/2015	$ 69.71	$ 69.71	0%	$0.00	
21185	TX1	618139	510529	4/11/2015	4/17/2015	4/11/2015	4/17/2015	TX433	1	5	21185	15	HIDALGO COUNTY	Blue Shield	Basic Coverage	842466875	1528125234	00002015105507 3Z050X	Family Member	4/14/2015	$ 68.55	$ 68.55	0%	$0.00	
21185	TX1	618139	510529	4/11/2015	4/17/2015	4/11/2015	4/17/2015	TX433	1	5	21185	15	HIDALGO COUNTY	Blue Shield	Basic Coverage	838813727	1457455578	00002015103508 60Q30X	Single	4/6/2015	$ 39.71	$ 39.71	0%	$0.00	
21185	TX1	618139	510529	4/11/2015	4/17/2015	4/11/2015	4/17/2015	TX433	1	5	21185	15	HIDALGO COUNTY	Blue Shield	Basic Coverage	838813727	1457455578	00002015103508 60Q30X	Single	4/6/2015	$ 7.08	$ 7.08	0%	$0.00	
21185	TX1	618139	510529	4/11/2015	4/17/2015	4/11/2015	4/17/2015	TX433	1	5	21185	15	HIDALGO COUNTY	Blue Shield	Basic Coverage	838813727	1144389842	00002015106507 068U0X	Single	4/13/2015	$ 133.86	$ 133.86	0%	$0.00	
21185	TX1	618139	510529	4/11/2015	4/17/2015	4/11/2015	4/17/2015	TX433	1	5	21185	15	HIDALGO COUNTY	Blue Shield	Basic Coverage	838934383	1174604763	00002015106 50E94660X	Family Member	4/4/2015	$ 39.71	$ 39.71	0%	$0.00	
21185	TX1	618139	510529	4/11/2015	4/17/2015	4/11/2015	4/17/2015	TX433	1	5	21185	15	HIDALGO COUNTY	Blue Shield	Basic Coverage	838934383	1174604763	00002015106 50E94660X	Family Member	4/4/2015	$ 2.04	$ 2.04	0%	$0.00	
21185	TX1	618139	510529	4/11/2015	4/17/2015	4/11/2015	4/17/2015	TX433	1	5	21185	15	HIDALGO COUNTY	Blue Shield	Basic Coverage	838934383	1174604763	00002015106 50E94660X	Family Member	4/4/2015	$ 7.08	$ 7.08	0%	$0.00	
21185	TX1	618139	510529	4/11/2015	4/17/2015	4/11/2015	4/17/2015	TX433	1	5	21185	15	HIDALGO COUNTY	Blue Shield	Basic Coverage	837944367	1508070038	00002015100 50Y86970X	Single	4/9/2015	$ 2.96	$ 2.96	0%	$0.00	
21185	TX1	618139	510529	4/11/2015	4/17/2015	4/11/2015	4/17/2015	TX433	1	5	21185	15	HIDALGO COUNTY	Blue Shield	Basic Coverage	837944367	1831242015	00002015104506 3Z00X	Single	3/19/2015	$ 299.61	$ 299.61	0%	$0.00	
21185	TX1	618139	510529	4/11/2015	4/17/2015	4/11/2015	4/17/2015	TX433	1	5	21185	15	HIDALGO COUNTY	Drug	Basic Coverage	835611052	1952410946	150973306195004	Single	4/7/2015	$ 325.55	$ 325.55	0%	$0.00	
21185	TX1	618139	510529	4/11/2015	4/17/2015	4/11/2015	4/17/2015	TX433	1	5	21185	15	HIDALGO COUNTY	Drug	Basic Coverage	838513140	1962643437	150965995921025	Single	4/6/2015	$ 128.99	$ 128.99	0%	$0.00	
21185	TX1	618139	510529	4/11/2015	4/17/2015	4/11/2015	4/17/2015	TX433	1	5	21185	15	HIDALGO COUNTY	Drug	Basic Coverage	841303739	1306928361	150977383721011	Family Member	4/7/2015	$ 231.26	$ 231.26	0%	$0.00	
21185	TX1	618139	510529	4/11/2015	4/17/2015	4/11/2015	4/17/2015	TX433	1	5	21185	15	HIDALGO COUNTY	Drug	Basic Coverage	840647666	1982783650	150944052885008	Family Member	4/4/2015	$ 10.79	$ 10.79	0%	$0.00	
21185	TX1	618139	510529	4/11/2015	4/17/2015	4/11/2015	4/17/2015	TX433	1	5	21185	15	HIDALGO COUNTY	Drug	Basic Coverage	840647666	1982783650	151006616703011	Family Member	4/10/2015	$ 285.08	$ 285.08	0%	$0.00	
21185	TX1	618139	510529	4/11/2015	4/17/2015	4/11/2015	4/17/2015	TX433	1	5	21185	15	HIDALGO COUNTY	Drug	Basic Coverage	843705895	1669499893	150995854140026	Single	4/9/2015	$ 464.23	$ 464.23	0%	$0.00	
21185	TX1	618139	510529	4/11/2015	4/17/2015	4/11/2015	4/17/2015	TX433	1	5	21185	15	HIDALGO COUNTY	Drug	Basic Coverage	839710208	1568559763	150960069200005	Single	4/6/2015	$ 171.96	$ 171.96	0%	$0.00	
21185	TX1	618139	510529	4/11/2015	4/17/2015	4/11/2015	4/17/2015	TX433	1	5	21185	15	HIDALGO COUNTY	Drug	Basic Coverage	839710208	1861592164	150963992396002	Single	4/6/2015	$ 31,922.00	$ 31,922.00	0%	$0.00	

Account	Corporate Entity	Invoice Profile	Invoice Number	InvcPerFrDt	InvcPerToDt	ClmPerFrDt	ClmPerToDt	BARS CustNbr	Settlement Nbr	Association Nbr	Group Nbr	Section Nbr	Group Name	Coverage	Claim Type	Member ID	Provider ID	Document Control	Tier	Service Date	Gross Amt	Net Amt	Fee Percent	Fee Amt	Case Nbr
21185	TX1	618139	510529	4/11/2015	4/17/2015	4/11/2015	4/17/2015	TX433	1	5	21185	15	HIDALGO COUNTY	Drug	Basic Coverage	839710208	1568559763	151003533168020	Single	4/10/2015	$ 190.68	$ 190.68	0%	$0.00	
21185	TX1	618139	510529	4/11/2015	4/17/2015	4/11/2015	4/17/2015	TX433	1	5	21185	15	HIDALGO COUNTY	Drug	Basic Coverage	838813727	1003180704	150973379601014	Single	4/7/2015	$ 185.04	$ 185.04	0%	$0.00	
21185	TX1	618139	510529	4/11/2015	4/17/2015	4/11/2015	4/17/2015	TX433	1	5	21185	15	HIDALGO COUNTY	Drug	Basic Coverage	838813727	1003180704	150973393629018	Single	4/7/2015	$ 8.69	$ 8.69	0%	$0.00	
21185	TX1	618139	510529	4/11/2015	4/17/2015	4/11/2015	4/17/2015	TX433	1	5	21185	15	HIDALGO COUNTY	Drug	Basic Coverage	838934383	1245333699	150943420641026	Family Member	4/4/2015	$ 1.35	$ 1.35	0%	$0.00	
21185	TX1	618139	510529	4/11/2015	4/17/2015	4/11/2015	4/17/2015	TX433	1	5	21185	15	HIDALGO COUNTY	Drug	Basic Coverage	842706664	1306851464	150995580222013	Family Member	4/9/2015	$ 51.72	$ 51.72	0%	$0.00	
																			BUY-UP PLAN:		**$ 35,525.88**	**$ 35,525.88**			
																			TOTAL:		**$ 43,662.61**	**$ 43,662.61**			

Account	Corporate Entity	Invoice Profile	Invoice Number	InvcPerFrDt	InvcPerToDt	ClmPerFrDt	ClmPerToDt	BARS CustNbr	Settlement Nbr	Association Nbr	Group Nbr	Section Nbr	Group Name	Coverage	Claim Type	Member ID	Provider ID	Document Control	Tier	Service Date	Gross Amt	Net Amt	Fee Percent	Fee Amt	Case Nbr
HIDALGO COUNTY																									
21185	TX1	618139	510529	4/11/2015	4/17/2015	4/11/2015	4/17/2015	TX433	1	6	21185	6	HIDALGO COUNTY	Blue Shield	Basic Coverage	841749057	1578673026	0000201507550 69B300X	Single	3/11/2015	$ 90.86	$ 90.86	0%	$0.00	
21185	TX1	618139	510529	4/11/2015	4/17/2015	4/11/2015	4/17/2015	TX433	1	6	21185	6	HIDALGO COUNTY	Blue Shield	Basic Coverage	841749057	1578673026	0000201507550 69B300X	Single	3/11/2015	$ 67.29	$ 67.29	0%	$0.00	
21185	TX1	618139	510529	4/11/2015	4/17/2015	4/11/2015	4/17/2015	TX433	1	6	21185	6	HIDALGO COUNTY	Blue Shield	Basic Coverage	841749057	1578673026	0000201507550 69B300X	Single	3/11/2015	$ 59.61	$ 59.61	0%	$0.00	
21185	TX1	618139	510529	4/11/2015	4/17/2015	4/11/2015	4/17/2015	TX433	1	6	21185	6	HIDALGO COUNTY	Blue Shield	Basic Coverage	841749057	1578673026	0000201507550 69B300X	Single	3/11/2015	$ 165.00	$ 165.00	0%	$0.00	
21185	TX1	618139	510529	4/11/2015	4/17/2015	4/11/2015	4/17/2015	TX433	1	6	21185	6	HIDALGO COUNTY	Blue Shield	Basic Coverage	841749057	1790721538	0000201510550 15E850X	Single	4/6/2015	$ 10.83	$ 10.83	0%	$0.00	
21185	TX1	618139	510529	4/11/2015	4/17/2015	4/11/2015	4/17/2015	TX433	1	6	21185	6	HIDALGO COUNTY	Blue Shield	Basic Coverage	841749057	1790721538	0000201510550 15E850X	Single	4/6/2015	$ 8.54	$ 8.54	0%	$0.00	
21185	TX1	618139	510529	4/11/2015	4/17/2015	4/11/2015	4/17/2015	TX433	1	6	21185	6	HIDALGO COUNTY	Blue Shield	Basic Coverage	842706559	1386648798	0000201510650 E75010X	Family Subscriber	4/10/2015	$ 21.79	$ 21.79	0%	$0.00	
21185	TX1	618139	510529	4/11/2015	4/17/2015	4/11/2015	4/17/2015	TX433	1	6	21185	6	HIDALGO COUNTY	Blue Shield	Basic Coverage	842706559	1912916131	0000201510650 9915K0X	Family Subscriber	3/30/2015	$ 443.88	$ 443.88	0%	$0.00	
21185	TX1	618139	510529	4/11/2015	4/17/2015	4/11/2015	4/17/2015	TX433	1	6	21185	6	HIDALGO COUNTY	Blue Shield	Basic Coverage	842706559	1881929321	0000201510750 8D5090X	Family Subscriber	3/23/2015	$ 5.50	$ 5.50	0%	$0.00	
21185	TX1	618139	510529	4/11/2015	4/17/2015	4/11/2015	4/17/2015	TX433	1	6	21185	6	HIDALGO COUNTY	Blue Shield	Basic Coverage	842706559	1881929321	0000201510750 8D5090X	Family Subscriber	3/23/2015	$ 5.50	$ 5.50	0%	$0.00	
21185	TX1	618139	510529	4/11/2015	4/17/2015	4/11/2015	4/17/2015	TX433	1	6	21185	6	HIDALGO COUNTY	Blue Shield	Basic Coverage	842706559	1881929321	0000201510750 8D5090X	Family Subscriber	3/23/2015	$ 5.50	$ 5.50	0%	$0.00	
21185	TX1	618139	510529	4/11/2015	4/17/2015	4/11/2015	4/17/2015	TX433	1	6	21185	6	HIDALGO COUNTY	Blue Shield	Basic Coverage	843154925	1427020676	0000201510750 24A990X	Single	4/13/2015	$ 67.85	$ 67.85	0%	$0.00	
21185	TX1	618139	510529	4/11/2015	4/17/2015	4/11/2015	4/17/2015	TX433	1	6	21185	6	HIDALGO COUNTY	Blue Shield	Basic Coverage	843154925	1427020676	0000201510750 24A990X	Single	4/13/2015	$ 0.03	$ 0.03	0%	$0.00	
21185	TX1	618139	510529	4/11/2015	4/17/2015	4/11/2015	4/17/2015	TX433	1	6	21185	6	HIDALGO COUNTY	Blue Shield	Basic Coverage	843154925	1427020676	0000201510750 24A990X	Single	4/13/2015	$ 2.53	$ 2.53	0%	$0.00	
21185	TX1	618139	510529	4/11/2015	4/17/2015	4/11/2015	4/17/2015	TX433	1	6	21185	6	HIDALGO COUNTY	Blue Shield	Basic Coverage	843154925	1427020676	0000201510750 24A990X	Single	4/13/2015	$ 57.68	$ 57.68	0%	$0.00	
21185	TX1	618139	510529	4/11/2015	4/17/2015	4/11/2015	4/17/2015	TX433	1	6	21185	6	HIDALGO COUNTY	Blue Shield	Basic Coverage	844431910	1881761005	0000201510450 D37330X	Single	3/30/2015	$ 292.98	$ 292.98	0%	$0.00	
21185	TX1	618139	510529	4/11/2015	4/17/2015	4/11/2015	4/17/2015	TX433	1	6	21185	6	HIDALGO COUNTY	Blue Shield	Basic Coverage	844431910	1881761005	0000201510450 D42820X	Single	4/9/2015	$ 292.98	$ 292.98	0%	$0.00	
21185	TX1	618139	510529	4/11/2015	4/17/2015	4/11/2015	4/17/2015	TX433	1	6	21185	6	HIDALGO COUNTY	Blue Shield	Basic Coverage	836991585	1801907894	0000201510350 759B500X	Single	3/6/2015	$ 13.79	$ 13.79	0%	$0.00	
21185	TX1	618139	510529	4/11/2015	4/17/2015	4/11/2015	4/17/2015	TX433	1	6	21185	6	HIDALGO COUNTY	Blue Shield	Basic Coverage	841337953	1720054406	0000201510350 82X810X	Family Member	4/9/2015	$ 54.21	$ 54.21	0%	$0.00	
21185	TX1	618139	510529	4/11/2015	4/17/2015	4/11/2015	4/17/2015	TX433	1	6	21185	6	HIDALGO COUNTY	Blue Shield	Basic Coverage	841337953	1720054406	0000201510350 82X810X	Family Member	4/9/2015	$ 26.80	$ 26.80	0%	$0.00	
21185	TX1	618139	510529	4/11/2015	4/17/2015	4/11/2015	4/17/2015	TX433	1	6	21185	6	HIDALGO COUNTY	Blue Shield	Basic Coverage	841337953	1720054406	0000201510350 82X810X	Family Member	4/9/2015	$ 31.06	$ 31.06	0%	$0.00	
21185	TX1	618139	510529	4/11/2015	4/17/2015	4/11/2015	4/17/2015	TX433	1	6	21185	6	HIDALGO COUNTY	Blue Shield	Basic Coverage	836879087	1356329569	0000201510657 753L60X	Family Subscriber	3/29/2015	$ 12.43	$ 12.43	0%	$0.00	
21185	TX1	618139	510529	4/11/2015	4/17/2015	4/11/2015	4/17/2015	TX433	1	6	21185	6	HIDALGO COUNTY	Blue Shield	Basic Coverage	836879087	1356329569	0000201510757 1879A0X	Family Subscriber	3/30/2015	$ 14.62	$ 14.62	0%	$0.00	
21185	TX1	618139	510529	4/11/2015	4/17/2015	4/11/2015	4/17/2015	TX433	1	6	21185	6	HIDALGO COUNTY	Blue Shield	Basic Coverage	837890124	1508070038	0000201510550 104J90X	Single	4/10/2015	$ 67.85	$ 67.85	0%	$0.00	
21185	TX1	618139	510529	4/11/2015	4/17/2015	4/11/2015	4/17/2015	TX433	1	6	21185	6	HIDALGO COUNTY	Blue Shield	Basic Coverage	837890124	1508070038	0000201510550 104J90X	Single	4/10/2015	$ 3.89	$ 3.89	0%	$0.00	
21185	TX1	618139	510529	4/11/2015	4/17/2015	4/11/2015	4/17/2015	TX433	1	6	21185	6	HIDALGO COUNTY	Blue Shield	Basic Coverage	837890124	1508070038	0000201510550 104J90X	Single	4/10/2015	$ 7.30	$ 7.30	0%	$0.00	
21185	TX1	618139	510529	4/11/2015	4/17/2015	4/11/2015	4/17/2015	TX433	1	6	21185	6	HIDALGO COUNTY	Blue Shield	Basic Coverage	837890124	1508070038	0000201510550 104J90X	Single	4/10/2015	$ 3.44	$ 3.44	0%	$0.00	
21185	TX1	618139	510529	4/11/2015	4/17/2015	4/11/2015	4/17/2015	TX433	1	6	21185	6	HIDALGO COUNTY	Blue Shield	Basic Coverage	837890124	1508070038	0000201510550 104J90X	Single	4/10/2015	$ 3.00	$ 3.00	0%	$0.00	
21185	TX1	618139	510529	4/11/2015	4/17/2015	4/11/2015	4/17/2015	TX433	1	6	21185	6	HIDALGO COUNTY	Blue Shield	Basic Coverage	837890124	1508070038	0000201510550 104J90X	Single	4/10/2015	$ 2.89	$ 2.89	0%	$0.00	
21185	TX1	618139	510529	4/11/2015	4/17/2015	4/11/2015	4/17/2015	TX433	1	6	21185	6	HIDALGO COUNTY	Blue Shield	Basic Coverage	837890124	1790721538	0000201510650 3335U0X	Single	4/10/2015	$ 10.83	$ 10.83	0%	$0.00	
21185	TX1	618139	510529	4/11/2015	4/17/2015	4/11/2015	4/17/2015	TX433	1	6	21185	6	HIDALGO COUNTY	Blue Shield	Basic Coverage	837890124	1790721538	0000201510650 3335U0X	Single	4/10/2015	$ 8.54	$ 8.54	0%	$0.00	
21185	TX1	618139	510529	4/11/2015	4/17/2015	4/11/2015	4/17/2015	TX433	1	6	21185	6	HIDALGO COUNTY	Drug	Basic Coverage	840303134	1437403565	150970070285022	Single	4/7/2015	$ 36.20	$ 36.20	0%	$0.00	
21185	TX1	618139	510529	4/11/2015	4/17/2015	4/11/2015	4/17/2015	TX433	1	6	21185	6	HIDALGO COUNTY	Drug	Basic Coverage	840515041	1356356430	150972975967007	Single	4/7/2015	$ 6.12	$ 6.12	0%	$0.00	
21185	TX1	618139	510529	4/11/2015	4/17/2015	4/11/2015	4/17/2015	TX433	1	6	21185	6	HIDALGO COUNTY	Drug	Basic Coverage	840515041	1356356430	151004535816009	Single	4/10/2015	$ 372.82	$ 372.82	0%	$0.00	
21185	TX1	618139	510529	4/11/2015	4/17/2015	4/11/2015	4/17/2015	TX433	1	6	21185	6	HIDALGO COUNTY	Drug	Basic Coverage	839147641	1407848112	150976354468026	Single	4/7/2015	$ 168.53	$ 168.53	0%	$0.00	
21185	TX1	618139	510529	4/11/2015	4/17/2015	4/11/2015	4/17/2015	TX433	1	6	21185	6	HIDALGO COUNTY	Drug	Basic Coverage	840198739	1962643437	151008456620028	Single	4/10/2015	$ 54.34	$ 54.34	0%	$0.00	
21185	TX1	618139	510529	4/11/2015	4/17/2015	4/11/2015	4/17/2015	TX433	1	6	21185	6	HIDALGO COUNTY	Drug	Basic Coverage	837890124	1699979575	150955666598021	Single	4/5/2015	$ 35.42	$ 35.42	0%	$0.00	
21185	TX1	618139	510529	4/11/2015	4/17/2015	4/11/2015	4/17/2015	TX433	1	6	21185	6	HIDALGO COUNTY	Drug	Basic Coverage	837890124	1699979575	151003299654015	Single	4/10/2015	$ 37.71	$ 37.71	0%	$0.00	
21185	TX1	618139	510529	4/11/2015	4/17/2015	4/11/2015	4/17/2015	TX433	1	6	21185	6	HIDALGO COUNTY	Drug	Basic Coverage	837890124	1699979575	151003302143016	Single	4/10/2015	$ 321.64	$ 321.64	0%	$0.00	
																					$ 2,897.28	**$ 2,897.28**			
APPRAISAL DISTRICT																									
21185	TX1	618139	510529	4/11/2015	4/17/2015	4/11/2015	4/17/2015	TX433	1	6	21185	6	HIDALGO COUNTY	Blue Shield	Basic Coverage	839517610	1114012994	0000201510657 968L10X	Family Member	3/25/2015	$ 17.81	$ 17.81	0%	$0.00	
21185	TX1	618139	510529	4/11/2015	4/17/2015	4/11/2015	4/17/2015	TX433	1	6	21185	6	HIDALGO COUNTY	Blue Shield	Basic Coverage	839517610	1114012994	0000201510657 968L10X	Family Member	3/25/2015	$ 4.45	$ 4.45	0%	$0.00	
21185	TX1	618139	510529	4/11/2015	4/17/2015	4/11/2015	4/17/2015	TX433	1	6	21185	6	HIDALGO COUNTY	Blue Shield	Basic Coverage	839517610	1114012994	0000201510657 968L10X	Family Member	3/25/2015	$ 2.00	$ 2.00	0%	$0.00	
21185	TX1	618139	510529	4/11/2015	4/17/2015	4/11/2015	4/17/2015	TX433	1	6	21185	6	HIDALGO COUNTY	Blue Shield	Basic Coverage	839517610	1114012994	0000201510750 7325A0X	Family Member	3/31/2015	$ 17.81	$ 17.81	0%	$0.00	
21185	TX1	618139	510529	4/11/2015	4/17/2015	4/11/2015	4/17/2015	TX433	1	6	21185	6	HIDALGO COUNTY	Blue Shield	Basic Coverage	839517610	1114012994	0000201510750 7325A0X	Family Member	3/31/2015	$ 4.45	$ 4.45	0%	$0.00	
21185	TX1	618139	510529	4/11/2015	4/17/2015	4/11/2015	4/17/2015	TX433	1	6	21185	6	HIDALGO COUNTY	Blue Shield	Basic Coverage	839517610	1114012994	0000201510750 7325A0X	Family Member	3/31/2015	$ 2.00	$ 2.00	0%	$0.00	
21185	TX1	618139	510529	4/11/2015	4/17/2015	4/11/2015	4/17/2015	TX433	1	6	21185	6	HIDALGO COUNTY	Drug	Basic Coverage	837529229	1619053964	150953582037017	Single	4/5/2015	$ 10.56	$ 10.56	0%	$0.00	
21185	TX1	618139	510529	4/11/2015	4/17/2015	4/11/2015	4/17/2015	TX433	1	6	21185	6	HIDALGO COUNTY	Drug	Basic Coverage	833709201	1851400279	150983369514005	Single	4/8/2015	$ 9.11	$ 9.11	0%	$0.00	
21185	TX1	618139	510529	4/11/2015	4/17/2015	4/11/2015	4/17/2015	TX433	1	6	21185	6	HIDALGO COUNTY	Drug	Basic Coverage	839517610	1578672556	150964741475015	Family Member	4/6/2015	$ 171.86	$ 171.86	0%	$0.00	
21185	TX1	618139	510529	4/11/2015	4/17/2015	4/11/2015	4/17/2015	TX433	1	6	21185	6	HIDALGO COUNTY	Drug	Basic Coverage	839517610	1578672556	150964742311017	Family Member	4/6/2015	$ 518.08	$ 518.08	0%	$0.00	
21185	TX1	618139	510529	4/11/2015	4/17/2015	4/11/2015	4/17/2015	TX433	1	6	21185	6	HIDALGO COUNTY	Drug	Basic Coverage	839517610	1578672556	150964835491028	Family Member	4/6/2015	$ 14.05	$ 14.05	0%	$0.00	
																					$ 772.18	**$ 772.18**			
DRAINAGE DISTRICT NO.1																									
21185	TX1	618139	510529	4/11/2015	4/17/2015	4/11/2015	4/17/2015	TX433	1	6	21185	6	HIDALGO COUNTY	Blue Shield	Basic Coverage	839953656	1548244668	0000201510750 8P9500X	Single	4/10/2015	$ 53.55	$ 53.55	0%	$0.00	
																					$ 53.55	**$ 53.55**			
																			BASIC PLAN:		**$ 3,723.01**	**$ 3,723.01**			
																			TOTAL:		**$ 3,723.01**	**$ 3,723.01**			

Account	Corporate Entity	Invoice Profile	Invoice Number	InvcPerFrDt	InvcPerToDt	ClmPerFrDt	ClmPerToDt	BARS CustNbr	Settlement Nbr	Association Nbr	Group Nbr	Section Nbr	Group Name	Coverage	Claim Type	Member ID	Provider ID	Document Control	Tier	Service Date	Gross Amt	Net Amt	Fee Percent	Fee Amt	Case Nbr
HIDALGO COUNTY																									
21185	TX1	618139	510529	4/11/2015	4/17/2015	4/11/2015	4/17/2015	TX433	1	7	21185	9001	HIDALGO COUNTY	Blue Cross	Basic Coverage	820625742	1053317362	000020150845062N220X	Family Subscriber	3/20/2015	$ 23.32	$ 23.32	0%	$0.00	
21185	TX1	618139	510529	4/11/2015	4/17/2015	4/11/2015	4/17/2015	TX433	1	7	21185	9001	HIDALGO COUNTY	Blue Shield	Basic Coverage	820625742	1346479169	0000201508752K24530H	Family Member	3/20/2015	$ 470.19	$ 470.19	0%	$0.00	
21185	TX1	618139	510529	4/11/2015	4/17/2015	4/11/2015	4/17/2015	TX433	1	7	21185	9001	HIDALGO COUNTY	Blue Shield	Basic Coverage	820625742	1801818786	0000201510750W87820X	Family Member	4/16/2015	$ 34.71	$ 34.71	0%	$0.00	
																			BASIC PLAN:		**$ 528.22**	**$ 528.22**			
																			TOTAL:		**$ 528.22**	**$ 528.22**			

BlueCross BlueShield of Texas

Group # 021185 **HIDALGO COUNTY**
Settlement ID: **TX433010006**
Processed Date
Period **04/18/2015 to 04/24/2015**

SECTION			
0001-0011	HIDALGO COUNTY	$	468,402.30
0002-0012	HEAD START	$	67,803.63
0003-0013	APPRAISAL DISTRICT	$	13,595.46
0004-0014	COMMUNITY SERVICE AGENCY	$	2,811.22
0005-0015	DRAINAGE DISTRICT NO.1	$	16,670.38
0006-0016	RETIREES	$	2,625.52
9001-9002	COBRA	$	465.71
	STOP LOSS	$	-
	TOTAL	$	572,374.22

Account	Corporate Entity	Invoice Profile	Invoice Number	InvcPerFrDt	InvcPerToDt	ClmPerFrDt	ClmPerToDt	BARS CustNbr	Settlement Nbr	Association Nbr	Group Nbr	Section Nbr	Group Name	Coverage	Claim Type	Member ID	Provider ID	Document Control	Tier	Service Date	Gross Amt	Net Amt	Fee Percent	Fee Amt	Case Nbr
21185	TX1	618139	512195	4/18/2015	4/24/2015	4/18/2015	4/24/2015	TX433	1	1	21185	1	HIDALGO COUNTY	Blue Cross	Basic Coverage	830484558	1770573586	00002015107505 8K040X	Family Member	4/8/2015	$ 4,427.50	$ 4,427.50	0%	$0.00	
21185	TX1	618139	512195	4/18/2015	4/24/2015	4/18/2015	4/24/2015	TX433	1	1	21185	1	HIDALGO COUNTY	Blue Cross	Basic Coverage	834734285	1053317362	00002015096501A2370X	Single	4/1/2015	$ 119.42	$ 119.42	0%	$0.00	
21185	TX1	618139	512195	4/18/2015	4/24/2015	4/18/2015	4/24/2015	TX433	1	1	21185	1	HIDALGO COUNTY	Blue Cross	Basic Coverage	839972477	1053317362	00002015113502 8B300X	Family Subscriber	4/20/2015	$ 529.73	$ 529.73	0%	$0.00	
21185	TX1	618139	512195	4/18/2015	4/24/2015	4/18/2015	4/24/2015	TX433	1	1	21185	1	HIDALGO COUNTY	Blue Cross	Basic Coverage	837766213	1881608172	00002015083508421V0X	Single	2/3/2015	$ 187.92	$ 187.92	0%	$0.00	
21185	TX1	618139	512195	4/18/2015	4/24/2015	4/18/2015	4/24/2015	TX433	1	1	21185	1	HIDALGO COUNTY	Blue Cross	Basic Coverage	840442229	1053317362	00002015113502 3B780X	Single	4/21/2015	$ 242.75	$ 242.75	0%	$0.00	
21185	TX1	618139	512195	4/18/2015	4/24/2015	4/18/2015	4/24/2015	TX433	1	1	21185	1	HIDALGO COUNTY	Blue Cross	Basic Coverage	903371706	1619924719	00002015112509653U0X	Family Subscriber	4/17/2015	$ 584.59	$ 584.59	0%	$0.00	
21185	TX1	618139	512195	4/18/2015	4/24/2015	4/18/2015	4/24/2015	TX433	1	1	21185	1	HIDALGO COUNTY	Blue Cross	Basic Coverage	840409263	1770573586	00002015113504 4D990X	Family Subscriber	4/8/2015	$ 513.82	$ 513.82	0%	$0.00	
21185	TX1	618139	512195	4/18/2015	4/24/2015	4/18/2015	4/24/2015	TX433	1	1	21185	1	HIDALGO COUNTY	Blue Cross	Basic Coverage	848392332	1760567085	00002015112501800U0X	Family Subscriber	4/7/2015	$ 469.54	$ 469.54	0%	$0.00	
21185	TX1	618139	512195	4/18/2015	4/24/2015	4/18/2015	4/24/2015	TX433	1	1	21185	1	HIDALGO COUNTY	Blue Cross	Basic Coverage	836190675	1053317362	00002015114509648F0X	Family Subscriber	4/21/2015	$ 298.66	$ 298.66	0%	$0.00	
21185	TX1	618139	512195	4/18/2015	4/24/2015	4/18/2015	4/24/2015	TX433	1	1	21185	1	HIDALGO COUNTY	Blue Cross	Basic Coverage	840606009	1053317362	00002015097501 61K20X	Single	3/30/2015	$ 9.84	$ 9.84	0%	$0.00	
21185	TX1	618139	512195	4/18/2015	4/24/2015	4/18/2015	4/24/2015	TX433	1	1	21185	1	HIDALGO COUNTY	Blue Cross	Basic Coverage	820637613	1770573586	00002015111504 09C80X	Single	4/15/2015	$ 399.94	$ 399.94	0%	$0.00	
21185	TX1	618139	512195	4/18/2015	4/24/2015	4/18/2015	4/24/2015	TX433	1	1	21185	1	HIDALGO COUNTY	Blue Cross	Basic Coverage	837833029	1053317362	00002015111505 1L190X	Family Member	4/17/2015	$ 393.44	$ 393.44	0%	$0.00	
21185	TX1	618139	512195	4/18/2015	4/24/2015	4/18/2015	4/24/2015	TX433	1	1	21185	1	HIDALGO COUNTY	Blue Cross	Basic Coverage	841782166	1205833985	00002015113505 0B560X	Family Member	4/12/2015	$ 2,737.07	$ 2,737.07	0%	$0.00	
21185	TX1	618139	512195	4/18/2015	4/24/2015	4/18/2015	4/24/2015	TX433	1	1	21185	1	HIDALGO COUNTY	Blue Cross	Basic Coverage	843598823	1770573586	00002015111504 21C30X	Family Subscriber	4/15/2015	$ 412.77	$ 412.77	0%	$0.00	
21185	TX1	618139	512195	4/18/2015	4/24/2015	4/18/2015	4/24/2015	TX433	1	1	21185	1	HIDALGO COUNTY	Blue Cross	Basic Coverage	832564278	1053317362	00002015111505 7L920X	Single	4/17/2015	$ 268.21	$ 268.21	0%	$0.00	
21185	TX1	618139	512195	4/18/2015	4/24/2015	4/18/2015	4/24/2015	TX433	1	1	21185	1	HIDALGO COUNTY	Blue Cross	Basic Coverage	836453342	1770573586	00002015111504 19C70X	Single	4/6/2015	$ 1,631.07	$ 1,631.07	0%	$0.00	
21185	TX1	618139	512195	4/18/2015	4/24/2015	4/18/2015	4/24/2015	TX433	1	1	21185	1	HIDALGO COUNTY	Blue Cross	Basic Coverage	843494117	1861488579	00002015111504 6Q500X	Single	4/13/2015	$ 1,841.08	$ 1,841.08	0%	$0.00	
21185	TX1	618139	512195	4/18/2015	4/24/2015	4/18/2015	4/24/2015	TX433	1	1	21185	1	HIDALGO COUNTY	Blue Cross	Basic Coverage	831897464	1770573586	00002015110506849Z0X	Single	4/5/2015	$ 1,631.06	$ 1,631.06	0%	$0.00	
21185	TX1	618139	512195	4/18/2015	4/24/2015	4/18/2015	4/24/2015	TX433	1	1	21185	1	HIDALGO COUNTY	Blue Cross	Basic Coverage	842608580	1053317362	00002015113502 1B350X	Family Subscriber	4/21/2015	$ 84.20	$ 84.20	0%	$0.00	
21185	TX1	618139	512195	4/18/2015	4/24/2015	4/18/2015	4/24/2015	TX433	1	1	21185	1	HIDALGO COUNTY	Blue Cross	Basic Coverage	835703882	1619924719	00002015110501438V0X	Single	4/15/2015	$ 1,925.06	$ 1,925.06	0%	$0.00	
21185	TX1	618139	512195	4/18/2015	4/24/2015	4/18/2015	4/24/2015	TX433	1	1	21185	1	HIDALGO COUNTY	Blue Cross	Basic Coverage	837439945	1770573586	00002015110507210Z0X	Single	4/13/2015	$ 102.00	$ 102.00	0%	$0.00	
21185	TX1	618139	512195	4/18/2015	4/24/2015	4/18/2015	4/24/2015	TX433	1	1	21185	1	HIDALGO COUNTY	Blue Cross	Basic Coverage	843721480	1619924719	00002015113500 8B340X	Single	3/30/2015	$ 886.22	$ 886.22	0%	$0.00	
21185	TX1	618139	512195	4/18/2015	4/24/2015	4/18/2015	4/24/2015	TX433	1	1	21185	1	HIDALGO COUNTY	Blue Cross	Basic Coverage	841872738	1053317362	00002015098 50V32270X	Single	1/22/2015	$ 44.77	$ 44.77	0%	$0.00	
21185	TX1	618139	512195	4/18/2015	4/24/2015	4/18/2015	4/24/2015	TX433	1	1	21185	1	HIDALGO COUNTY	Blue Cross	Basic Coverage	841872738	1053317362	00002015098 50V35290X	Single	2/23/2015	$ 97.15	$ 97.15	0%	$0.00	
21185	TX1	618139	512195	4/18/2015	4/24/2015	4/18/2015	4/24/2015	TX433	1	1	21185	1	HIDALGO COUNTY	Blue Cross	Basic Coverage	843837442	1770573586	00002015112509022W0X	Family Member	4/1/2015	$ 513.83	$ 513.83	0%	$0.00	
21185	TX1	618139	512195	4/18/2015	4/24/2015	4/18/2015	4/24/2015	TX433	1	1	21185	1	HIDALGO COUNTY	Blue Cross	Basic Coverage	832941467	1770573586	00002015111504 23C00X	Family Member	4/14/2015	$ 399.94	$ 399.94	0%	$0.00	
21185	TX1	618139	512195	4/18/2015	4/24/2015	4/18/2015	4/24/2015	TX433	1	1	21185	1	HIDALGO COUNTY	Blue Cross	Basic Coverage	833421628	1053317362	00002015114509292F0X	Single	4/21/2015	$ 263.15	$ 263.15	0%	$0.00	
21185	TX1	618139	512195	4/18/2015	4/24/2015	4/18/2015	4/24/2015	TX433	1	1	21185	1	HIDALGO COUNTY	Blue Cross	Basic Coverage	849070393	1770573586	00002015113504 7D010X	Family Member	4/8/2015	$ 513.84	$ 513.84	0%	$0.00	
21185	TX1	618139	512195	4/18/2015	4/24/2015	4/18/2015	4/24/2015	TX433	1	1	21185	1	HIDALGO COUNTY	Blue Cross	Basic Coverage	838613302	1619924719	00002015100501 3H1280X	Family Member	3/7/2015	$ 198,052.50	$ 198,052.50	0%	$0.00	
21185	TX1	618139	512195	4/18/2015	4/24/2015	4/18/2015	4/24/2015	TX433	1	1	21185	1	HIDALGO COUNTY	Blue Cross	Basic Coverage	838613302	1770573586	00002015111504 17C70X	Family Subscriber	4/7/2015	$ 2,653.90	$ 2,653.90	0%	$0.00	
21185	TX1	618139	512195	4/18/2015	4/24/2015	4/18/2015	4/24/2015	TX433	1	1	21185	1	HIDALGO COUNTY	Blue Cross	Basic Coverage	848833899	1053317362	00002015114505068H0X	Family Member	4/22/2015	$ 328.33	$ 328.33	0%	$0.00	
21185	TX1	618139	512195	4/18/2015	4/24/2015	4/18/2015	4/24/2015	TX433	1	1	21185	1	HIDALGO COUNTY	Blue Cross	Basic Coverage	829778532	1053317362	00002015112504652U0X	Single	4/20/2015	$ 67.90	$ 67.90	0%	$0.00	
21185	TX1	618139	512195	4/18/2015	4/24/2015	4/18/2015	4/24/2015	TX433	1	1	21185	1	HIDALGO COUNTY	Blue Cross	Basic Coverage	829778532	1053317362	00002015114505605H0X	Single	4/22/2015	$ 285.72	$ 285.72	0%	$0.00	
21185	TX1	618139	512195	4/18/2015	4/24/2015	4/18/2015	4/24/2015	TX433	1	1	21185	1	HIDALGO COUNTY	Blue Cross	Basic Coverage	837545356	1053317362	00002015112504596U0X	Single	4/20/2015	$ 140.58	$ 140.58	0%	$0.00	
21185	TX1	618139	512195	4/18/2015	4/24/2015	4/18/2015	4/24/2015	TX433	1	1	21185	1	HIDALGO COUNTY	Blue Cross	Basic Coverage	820921775	1518009588	00002015100529F6260H	Family Member	3/17/2015	$ 2,283.40	$ 2,283.40	0%	$0.00	
21185	TX1	618139	512195	4/18/2015	4/24/2015	4/18/2015	4/24/2015	TX433	1	1	21185	1	HIDALGO COUNTY	Blue Cross	Basic Coverage	820921775	1518009588	00002015100529F6260H	Family Member	3/31/2015	$ 176.70	$ 176.70	0%	$0.00	
21185	TX1	618139	512195	4/18/2015	4/24/2015	4/18/2015	4/24/2015	TX433	1	1	21185	1	HIDALGO COUNTY	Blue Cross	Basic Coverage	843907558	1710099692	00002015104 50K33440X	Family Member	4/5/2015	$ 2,513.00	$ 2,513.00	0%	$0.00	
21185	TX1	618139	512195	4/18/2015	4/24/2015	4/18/2015	4/24/2015	TX433	1	1	21185	1	HIDALGO COUNTY	Blue Cross	Basic Coverage	843907558	1710099692	00002015111506 2L830X	Family Member	4/12/2015	$ 2,513.00	$ 2,513.00	0%	$0.00	
21185	TX1	618139	512195	4/18/2015	4/24/2015	4/18/2015	4/24/2015	TX433	1	1	21185	1	HIDALGO COUNTY	Blue Cross	Basic Coverage	841915056	1053317362	00002015111505 1L000X	Family Member	4/17/2015	$ 82.68	$ 82.68	0%	$0.00	
21185	TX1	618139	512195	4/18/2015	4/24/2015	4/18/2015	4/24/2015	TX433	1	1	21185	1	HIDALGO COUNTY	Blue Cross	Basic Coverage	838337723	1053317362	00002015113502 4B180X	Single	4/20/2015	$ 432.73	$ 432.73	0%	$0.00	
21185	TX1	618139	512195	4/18/2015	4/24/2015	4/18/2015	4/24/2015	TX433	1	1	21185	1	HIDALGO COUNTY	Blue Cross	Basic Coverage	837218538	1053317362	00002015111505 7L200X	Family Member	4/17/2015	$ 245.65	$ 245.65	0%	$0.00	
21185	TX1	618139	512195	4/18/2015	4/24/2015	4/18/2015	4/24/2015	TX433	1	1	21185	1	HIDALGO COUNTY	Blue Cross	Basic Coverage	843174206	1053317362	00002015114504694H0X	Single	4/22/2015	$ 175.97	$ 175.97	0%	$0.00	
21185	TX1	618139	512195	4/18/2015	4/24/2015	4/18/2015	4/24/2015	TX433	1	1	21185	1	HIDALGO COUNTY	Blue Cross	Basic Coverage	836476338	1053317362	00002015114509470F0X	Family Member	4/21/2015	$ 298.66	$ 298.66	0%	$0.00	
21185	TX1	618139	512195	4/18/2015	4/24/2015	4/18/2015	4/24/2015	TX433	1	1	21185	1	HIDALGO COUNTY	Blue Cross	Basic Coverage	849885885	1619924719	00002015091508 95A20X	Family Member	3/24/2015	$ 425.88	$ 425.88	0%	$0.00	
21185	TX1	618139	512195	4/18/2015	4/24/2015	4/18/2015	4/24/2015	TX433	1	1	21185	1	HIDALGO COUNTY	Blue Cross	Basic Coverage	839508006	1053317362	00002015114505980H0X	Family Member	4/22/2015	$ 228.62	$ 228.62	0%	$0.00	
21185	TX1	618139	512195	4/18/2015	4/24/2015	4/18/2015	4/24/2015	TX433	1	1	21185	1	HIDALGO COUNTY	Blue Cross	Basic Coverage	849183465	1053317362	00002015113502 9B500X	Family Subscriber	4/18/2015	$ 3,492.73	$ 3,492.73	0%	$0.00	
21185	TX1	618139	512195	4/18/2015	4/24/2015	4/18/2015	4/24/2015	TX433	1	1	21185	1	HIDALGO COUNTY	Blue Cross	Basic Coverage	844975705	1790847531	00002015078509 52H50X	Family Member	2/20/2015	$ 11.25	$ 11.25	0%	$0.00	
21185	TX1	618139	512195	4/18/2015	4/24/2015	4/18/2015	4/24/2015	TX433	1	1	21185	1	HIDALGO COUNTY	Blue Cross	Basic Coverage	844975705	1790847531	00002015099509 94S20X	Family Member	3/31/2015	$ 22.99	$ 22.99	0%	$0.00	
21185	TX1	618139	512195	4/18/2015	4/24/2015	4/18/2015	4/24/2015	TX433	1	1	21185	1	HIDALGO COUNTY	Blue Cross	Basic Coverage	833559590	1053317362	00002015113502 1B960X	Family Subscriber	4/21/2015	$ 80.00	$ 80.00	0%	$0.00	
21185	TX1	618139	512195	4/18/2015	4/24/2015	4/18/2015	4/24/2015	TX433	1	1	21185	1	HIDALGO COUNTY	Blue Cross	Basic Coverage	844566140	1053317362	00002015110502627V0X	Single	4/16/2015	$ 341.48	$ 341.48	0%	$0.00	
21185	TX1	618139	512195	4/18/2015	4/24/2015	4/18/2015	4/24/2015	TX433	1	1	21185	1	HIDALGO COUNTY	Blue Cross	Basic Coverage	839132091	1053317362	00002015110505622V0X	Family Member	4/17/2015	$ 284.08	$ 284.08	0%	$0.00	
21185	TX1	618139	512195	4/18/2015	4/24/2015	4/18/2015	4/24/2015	TX433	1	1	21185	1	HIDALGO COUNTY	Blue Cross	Basic Coverage	842317509	1619924719	00002015113500 9B430X	Single	4/17/2015	$ 3,136.05	$ 3,136.05	0%	$0.00	
21185	TX1	618139	512195	4/18/2015	4/24/2015	4/18/2015	4/24/2015	TX433	1	1	21185	1	HIDALGO COUNTY	Blue Cross	Basic Coverage	833405187	1053317362	00002015113501 8B070X	Family Member	4/21/2015	$ 75.77	$ 75.77	0%	$0.00	
21185	TX1	618139	512195	4/18/2015	4/24/2015	4/18/2015	4/24/2015	TX433	1	1	21185	1	HIDALGO COUNTY	Blue Cross	Basic Coverage	842377824	1861488579	00002015111504 6Q310X	Family Subscriber	4/17/2015	$ 291.02	$ 291.02	0%	$0.00	
21185	TX1	618139	512195	4/18/2015	4/24/2015	4/18/2015	4/24/2015	TX433	1	1	21185	1	HIDALGO COUNTY	Blue Shield	Basic Coverage	837932107	1831183730	00002015112504617V0X	Single	4/21/2015	$ 21.79	$ 21.79	0%	$0.00	
21185	TX1	618139	512195	4/18/2015	4/24/2015	4/18/2015	4/24/2015	TX433	1	1	21185	1	HIDALGO COUNTY	Blue Shield	Basic Coverage	837932107	1831183730	00002015114503 4Y350X	Single	4/22/2015	$ 432.48	$ 432.48	0%	$0.00	
21185	TX1	618139	512195	4/18/2015	4/24/2015	4/18/2015	4/24/2015	TX433	1	1	21185	1	HIDALGO COUNTY	Blue Shield	Basic Coverage	840788480	1538157086	00002015114508666D0X	Single	3/31/2015	$ 30.64	$ 30.64	0%	$0.00	
21185	TX1	618139	512195	4/18/2015	4/24/2015	4/18/2015	4/24/2015	TX433	1	1	21185	1	HIDALGO COUNTY	Blue Shield	Basic Coverage	840788480	1538157086	00002015114508666D0X	Single	3/31/2015	$ 30.64	$ 30.64	0%	$0.00	
21185	TX1	618139	512195	4/18/2015	4/24/2015	4/18/2015	4/24/2015	TX433	1	1	21185	1	HIDALGO COUNTY	Blue Shield	Basic Coverage	840788480	1538157086	00002015114508666D0X	Single	3/31/2015	$ 23.13	$ 23.13	0%	$0.00	
21185	TX1	618139	512195	4/18/2015	4/24/2015	4/18/2015	4/24/2015	TX433	1	1	21185	1	HIDALGO COUNTY	Blue Shield	Basic Coverage	832011719	1770699639	00002015112502 33X00X	Family Member	4/17/2015	$ 11.77	$ 11.77	0%	$0.00	
21185	TX1	618139	512195	4/18/2015	4/24/2015	4/18/2015	4/24/2015	TX433	1	1	21185	1	HIDALGO COUNTY	Blue Shield	Basic Coverage	832011719	1770699639	00002015112502 33X00X	Family Member	4/17/2015	$ 2.33	$ 2.33	0%	$0.00	
21185	TX1	618139	512195	4/18/2015	4/24/2015	4/18/2015	4/24/2015	TX433	1	1	21185	1	HIDALGO COUNTY	Blue Shield	Basic Coverage	832011719	1770699639	00002015112502 33X00X	Family Member	4/17/2015	$ 30.16	$ 30.16	0%	$0.00	
21185	TX1	618139	512195	4/18/2015	4/24/2015	4/18/2015	4/24/2015	TX433	1	1	21185	1	HIDALGO COUNTY	Blue Shield	Basic Coverage	832011719	1730333543	00002015114509363B0X	Family Member	4/21/2015	$ 37.25	$ 37.25	0%	$0.00	
21185	TX1	618139	512195	4/18/2015	4/24/2015	4/18/2015	4/24/2015	TX433	1	1	21185	1	HIDALGO COUNTY	Blue Shield	Basic Coverage	832011719	1730333543	00002015114509363B0X	Family Member	4/21/2015	$ 86.97	$ 86.97	0%	$0.00	
21185	TX1	618139	512195	4/18/2015	4/24/2015	4/18/2015	4/24/2015	TX433	1	1	21185	1	HIDALGO COUNTY	Blue Shield	Basic Coverage	842433285	1144251547	00002015111505 1N880X	Family Subscriber	4/16/2015	$ 34.71	$ 34.71	0%	$0.00	
21185	TX1	618139	512195	4/18/2015	4/24/2015	4/18/2015	4/24/2015	TX433	1	1	21185	1	HIDALGO COUNTY	Blue Shield	Basic Coverage	828186845	1144456823	00002015104032767 20C	Family Member	8/12/2014	$ 25.27	$ 25.27	0%	$0.00	
21185	TX1	618139	512195	4/18/2015	4/24/2015	4/18/2015	4/24/2015	TX433	1	1	21185	1	HIDALGO COUNTY	Blue Shield	Basic Coverage	838841408	1205017084	00002015110 50A96960X	Family Member	4/11/2015	$ 34.71	$ 34.71	0%	$0.00	
21185	TX1	618139	512195	4/18/2015	4/24/2015	4/18/2015	4/24/2015	TX433	1	1	21185	1	HIDALGO COUNTY	Blue Shield	Basic Coverage	838841408	1205017084	00002015110 50A96960X	Family Member	4/11/2015	$ 21.58	$ 21.58	0%	$0.00	
21185	TX1	618139	512195	4/18/2015	4/24/2015	4/18/2015	4/24/2015	TX433	1	1	21185	1	HIDALGO COUNTY	Blue Shield	Basic Coverage	838841408	1205017084	00002015110 50A96960X	Family Member	4/11/2015	$ 2.96	$ 2.96	0%	$0.00	
21185	TX1	618139	512195	4/18/2015	4/24/2015	4/18/2015	4/24/2015	TX433	1	1	21185	1	HIDALGO COUNTY	Blue Shield	Basic Coverage	838841408	1205017084	00002015110 50A97030X	Family Member	4/9/2015	$ 34.71	$ 34.71	0%	$0.00	
21185	TX1	618139	512195	4/18/2015	4/24/2015	4/18/2015	4/24/2015	TX433	1	1	21185	1	HIDALGO COUNTY	Blue Shield	Basic Coverage	838841408	1205017084	00002015110 50A97030X	Family Member	4/9/2015	$ 94.10	$ 94.10	0%	$0.00	
21185	TX1	618139	512195	4/18/2015	4/24/2015	4/18/2015	4/24/2015	TX433	1	1	21185	1	HIDALGO COUNTY	Blue Shield	Basic Coverage	838841408	1205017084	00002015110 50A97030X	Family Member	4/9/2015	$ 19.65	$ 19.65	0%	$0.00	

Account	Corporate Entity	Invoice Profile	Invoice Number	InvcPerFrDt	InvcPerToDt	ClmPerFrDt	ClmPerToDt	BARS CustNbr	Settlement Nbr	Association Nbr	Group Nbr	Section Nbr	Group Name	Coverage	Claim Type	Member ID	Provider ID	Document Control	Tier	Service Date	Gross Amt	Net Amt	Fee Percent	Fee Amt	Case Nbr
21185	TX1	618139	512195	4/18/2015	4/24/2015	4/18/2015	4/24/2015	TX433	1	1	21185	1	HIDALGO COUNTY	Blue Shield	Basic Coverage	838841408	1205017084	00002015111050A97030X	Family Member	4/9/2015	$ 39.32	$ 39.32	0%	$0.00	
21185	TX1	618139	512195	4/18/2015	4/24/2015	4/18/2015	4/24/2015	TX433	1	1	21185	1	HIDALGO COUNTY	Blue Shield	Basic Coverage	838841408	1205017084	00002015111050A97030X	Family Member	4/9/2015	$ 177.85	$ 177.85	0%	$0.00	
21185	TX1	618139	512195	4/18/2015	4/24/2015	4/18/2015	4/24/2015	TX433	1	1	21185	1	HIDALGO COUNTY	Blue Shield	Basic Coverage	838841408	1205017084	00002015111050A97030X	Family Member	4/9/2015	$ 19.65	$ 19.65	0%	$0.00	
21185	TX1	618139	512195	4/18/2015	4/24/2015	4/18/2015	4/24/2015	TX433	1	1	21185	1	HIDALGO COUNTY	Blue Shield	Basic Coverage	838841408	1205017084	00002015111050A97030X	Family Member	4/9/2015	$ 87.98	$ 87.98	0%	$0.00	
21185	TX1	618139	512195	4/18/2015	4/24/2015	4/18/2015	4/24/2015	TX433	1	1	21185	1	HIDALGO COUNTY	Blue Shield	Basic Coverage	838841408	1205017084	00002015111050A97030X	Family Member	4/9/2015	$ 19.65	$ 19.65	0%	$0.00	
21185	TX1	618139	512195	4/18/2015	4/24/2015	4/18/2015	4/24/2015	TX433	1	1	21185	1	HIDALGO COUNTY	Blue Shield	Basic Coverage	838841408	1205017084	00002015111050A97030X	Family Member	4/9/2015	$ 5.34	$ 5.34	0%	$0.00	
21185	TX1	618139	512195	4/18/2015	4/24/2015	4/18/2015	4/24/2015	TX433	1	1	21185	1	HIDALGO COUNTY	Blue Shield	Basic Coverage	838841408	1205017084	00002015111050A97030X	Family Member	4/9/2015	$ 19.65	$ 19.65	0%	$0.00	
21185	TX1	618139	512195	4/18/2015	4/24/2015	4/18/2015	4/24/2015	TX433	1	1	21185	1	HIDALGO COUNTY	Blue Shield	Basic Coverage	838841408	1194769497	00002015111150W70270X	Family Member	4/13/2015	$ 7.11	$ 7.11	0%	$0.00	
21185	TX1	618139	512195	4/18/2015	4/24/2015	4/18/2015	4/24/2015	TX433	1	1	21185	1	HIDALGO COUNTY	Blue Shield	Basic Coverage	838841408	1194769497	00002015111150W70270X	Family Member	4/13/2015	$ 14.61	$ 14.61	0%	$0.00	
21185	TX1	618139	512195	4/18/2015	4/24/2015	4/18/2015	4/24/2015	TX433	1	1	21185	1	HIDALGO COUNTY	Blue Shield	Basic Coverage	838841408	1194769497	00002015111150W70270X	Family Member	4/13/2015	$ 9.75	$ 9.75	0%	$0.00	
21185	TX1	618139	512195	4/18/2015	4/24/2015	4/18/2015	4/24/2015	TX433	1	1	21185	1	HIDALGO COUNTY	Blue Shield	Basic Coverage	838841408	1194769497	00002015111150W70270X	Family Member	4/13/2015	$ 9.75	$ 9.75	0%	$0.00	
21185	TX1	618139	512195	4/18/2015	4/24/2015	4/18/2015	4/24/2015	TX433	1	1	21185	1	HIDALGO COUNTY	Blue Shield	Basic Coverage	842250441	1255542288	0000201509750064E20X	Family Member	2/17/2015	$ 117.42	$ 117.42	0%	$0.00	
21185	TX1	618139	512195	4/18/2015	4/24/2015	4/18/2015	4/24/2015	TX433	1	1	21185	1	HIDALGO COUNTY	Blue Shield	Basic Coverage	842250441	1255542288	0000201509750064E20X	Family Member	2/17/2015	$ 108.71	$ 108.71	0%	$0.00	
21185	TX1	618139	512195	4/18/2015	4/24/2015	4/18/2015	4/24/2015	TX433	1	1	21185	1	HIDALGO COUNTY	Blue Shield	Basic Coverage	842250441	1467473033	00002015111507Z2690X	Family Member	4/8/2015	$ 865.90	$ 865.90	0%	$0.00	
21185	TX1	618139	512195	4/18/2015	4/24/2015	4/18/2015	4/24/2015	TX433	1	1	21185	1	HIDALGO COUNTY	Blue Shield	Basic Coverage	842250441	1790721538	00002015112509159P0X	Family Member	4/13/2015	$ 1.66	$ 1.66	0%	$0.00	
21185	TX1	618139	512195	4/18/2015	4/24/2015	4/18/2015	4/24/2015	TX433	1	1	21185	1	HIDALGO COUNTY	Blue Shield	Basic Coverage	842250441	1790721538	00002015112509159P0X	Family Member	4/13/2015	$ 13.55	$ 13.55	0%	$0.00	
21185	TX1	618139	512195	4/18/2015	4/24/2015	4/18/2015	4/24/2015	TX433	1	1	21185	1	HIDALGO COUNTY	Blue Shield	Basic Coverage	838841408	1205017084	00002015111050A96970X	Family Member	4/9/2015	$ 57.82	$ 57.82	0%	$0.00	
21185	TX1	618139	512195	4/18/2015	4/24/2015	4/18/2015	4/24/2015	TX433	1	1	21185	1	HIDALGO COUNTY	Blue Shield	Basic Coverage	838841408	1881929321	00002015111508E6730X	Family Subscriber	3/13/2015	$ 41.67	$ 41.67	0%	$0.00	
21185	TX1	618139	512195	4/18/2015	4/24/2015	4/18/2015	4/24/2015	TX433	1	1	21185	1	HIDALGO COUNTY	Blue Shield	Basic Coverage	838841408	1881929321	00002015111508E6730X	Family Subscriber	3/13/2015	$ 41.67	$ 41.67	0%	$0.00	
21185	TX1	618139	512195	4/18/2015	4/24/2015	4/18/2015	4/24/2015	TX433	1	1	21185	1	HIDALGO COUNTY	Blue Shield	Basic Coverage	839999629	1073508545	00002015107508V240X	Family Subscriber	12/10/2014	$ 15.53	$ 15.53	0%	$0.00	
21185	TX1	618139	512195	4/18/2015	4/24/2015	4/18/2015	4/24/2015	TX433	1	1	21185	1	HIDALGO COUNTY	Blue Shield	Basic Coverage	839999629	1073508545	00002015107508V240X	Family Subscriber	12/10/2014	$ 15.53	$ 15.53	0%	$0.00	
21185	TX1	618139	512195	4/18/2015	4/24/2015	4/18/2015	4/24/2015	TX433	1	1	21185	1	HIDALGO COUNTY	Blue Shield	Basic Coverage	839999629	1073508545	00002015112250L39000X	Family Subscriber	4/15/2015	$ 21.77	$ 21.77	0%	$0.00	
21185	TX1	618139	512195	4/18/2015	4/24/2015	4/18/2015	4/24/2015	TX433	1	1	21185	1	HIDALGO COUNTY	Blue Shield	Basic Coverage	839999629	1073508545	00002015112250L39000X	Family Subscriber	4/15/2015	$ 7.08	$ 7.08	0%	$0.00	
21185	TX1	618139	512195	4/18/2015	4/24/2015	4/18/2015	4/24/2015	TX433	1	1	21185	1	HIDALGO COUNTY	Blue Shield	Basic Coverage	839999629	1073508545	00002015112250L39000X	Family Subscriber	4/15/2015	$ 7.71	$ 7.71	0%	$0.00	
21185	TX1	618139	512195	4/18/2015	4/24/2015	4/18/2015	4/24/2015	TX433	1	1	21185	1	HIDALGO COUNTY	Blue Shield	Basic Coverage	839999629	1073508545	00002015112250L39000X	Family Subscriber	4/15/2015	$ 6.14	$ 6.14	0%	$0.00	
21185	TX1	618139	512195	4/18/2015	4/24/2015	4/18/2015	4/24/2015	TX433	1	1	21185	1	HIDALGO COUNTY	Blue Shield	Basic Coverage	839999629	1073508545	00002015112250L39000X	Family Subscriber	4/15/2015	$ 10.07	$ 10.07	0%	$0.00	
21185	TX1	618139	512195	4/18/2015	4/24/2015	4/18/2015	4/24/2015	TX433	1	1	21185	1	HIDALGO COUNTY	Blue Shield	Basic Coverage	839999629	1073508545	00002015112250L39000X	Family Subscriber	4/15/2015	$ 7.18	$ 7.18	0%	$0.00	
21185	TX1	618139	512195	4/18/2015	4/24/2015	4/18/2015	4/24/2015	TX433	1	1	21185	1	HIDALGO COUNTY	Blue Shield	Basic Coverage	839999629	1073508545	00002015112250L39000X	Family Subscriber	4/15/2015	$ 12.64	$ 12.64	0%	$0.00	
21185	TX1	618139	512195	4/18/2015	4/24/2015	4/18/2015	4/24/2015	TX433	1	1	21185	1	HIDALGO COUNTY	Blue Shield	Basic Coverage	839999629	1073508545	00002015112250L39000X	Family Subscriber	4/15/2015	$ 6.78	$ 6.78	0%	$0.00	
21185	TX1	618139	512195	4/18/2015	4/24/2015	4/18/2015	4/24/2015	TX433	1	1	21185	1	HIDALGO COUNTY	Blue Shield	Basic Coverage	839999629	1073508545	00002015112250L39000X	Family Subscriber	4/15/2015	$ 3.00	$ 3.00	0%	$0.00	
21185	TX1	618139	512195	4/18/2015	4/24/2015	4/18/2015	4/24/2015	TX433	1	1	21185	1	HIDALGO COUNTY	Blue Shield	Basic Coverage	840609702	1124006390	00002015111500OT470X	Single	4/16/2015	$ 67.85	$ 67.85	0%	$0.00	
21185	TX1	618139	512195	4/18/2015	4/24/2015	4/18/2015	4/24/2015	TX433	1	1	21185	1	HIDALGO COUNTY	Blue Shield	Basic Coverage	840609702	1124006390	00002015111500OT470X	Single	4/16/2015	$ 21.58	$ 21.58	0%	$0.00	
21185	TX1	618139	512195	4/18/2015	4/24/2015	4/18/2015	4/24/2015	TX433	1	1	21185	1	HIDALGO COUNTY	Blue Shield	Basic Coverage	840609702	1124006390	00002015111500OT470X	Single	4/16/2015	$ 3.38	$ 3.38	0%	$0.00	
21185	TX1	618139	512195	4/18/2015	4/24/2015	4/18/2015	4/24/2015	TX433	1	1	21185	1	HIDALGO COUNTY	Blue Shield	Basic Coverage	840609702	1124006390	00002015111500OT470X	Single	4/16/2015	$ 28.84	$ 28.84	0%	$0.00	
21185	TX1	618139	512195	4/18/2015	4/24/2015	4/18/2015	4/24/2015	TX433	1	1	21185	1	HIDALGO COUNTY	Blue Shield	Basic Coverage	840609702	1124006390	00002015111500OT470X	Single	4/16/2015	$ 10.12	$ 10.12	0%	$0.00	
21185	TX1	618139	512195	4/18/2015	4/24/2015	4/18/2015	4/24/2015	TX433	1	1	21185	1	HIDALGO COUNTY	Blue Shield	Basic Coverage	840609702	1124006390	00002015111500OT470X	Single	4/16/2015	$ 28.84	$ 28.84	0%	$0.00	
21185	TX1	618139	512195	4/18/2015	4/24/2015	4/18/2015	4/24/2015	TX433	1	1	21185	1	HIDALGO COUNTY	Blue Shield	Basic Coverage	833773611	1891855656	00002015113508 3T810X	Single	4/20/2015	$ 31.79	$ 31.79	0%	$0.00	
21185	TX1	618139	512195	4/18/2015	4/24/2015	4/18/2015	4/24/2015	TX433	1	1	21185	1	HIDALGO COUNTY	Blue Shield	Basic Coverage	839374021	1982657870	00002015108503 72D70X	Family Subscriber	1/14/2015	$ 34.71	$ 34.71	0%	$0.00	
21185	TX1	618139	512195	4/18/2015	4/24/2015	4/18/2015	4/24/2015	TX433	1	1	21185	1	HIDALGO COUNTY	Blue Shield	Basic Coverage	839374021	1982657870	00002015108503 72D70X	Family Subscriber	1/14/2015	$ 11.27	$ 11.27	0%	$0.00	
21185	TX1	618139	512195	4/18/2015	4/24/2015	4/18/2015	4/24/2015	TX433	1	1	21185	1	HIDALGO COUNTY	Blue Shield	Basic Coverage	849493910	1780600510	00002015103502 89Q60X	Single	4/10/2015	$ 26.33	$ 26.33	0%	$0.00	
21185	TX1	618139	512195	4/18/2015	4/24/2015	4/18/2015	4/24/2015	TX433	1	1	21185	1	HIDALGO COUNTY	Blue Shield	Basic Coverage	830484558	1649384140	00002015104031855 50C	Family Member	11/18/2014	$ 25.27	$ 25.27	0%	$0.00	
21185	TX1	618139	512195	4/18/2015	4/24/2015	4/18/2015	4/24/2015	TX433	1	1	21185	1	HIDALGO COUNTY	Blue Shield	Basic Coverage	830484558	1528172046	00002015104032765 60C	Family Member	9/5/2014	$ 25.27	$ 25.27	0%	$0.00	
21185	TX1	618139	512195	4/18/2015	4/24/2015	4/18/2015	4/24/2015	TX433	1	1	21185	1	HIDALGO COUNTY	Blue Shield	Basic Coverage	837284052	1124006390	00002015113508 0T210X	Family Member	4/22/2015	$ 34.71	$ 34.71	0%	$0.00	
21185	TX1	618139	512195	4/18/2015	4/24/2015	4/18/2015	4/24/2015	TX433	1	1	21185	1	HIDALGO COUNTY	Blue Shield	Basic Coverage	837284052	1124006390	00002015113508 0T210X	Family Member	4/22/2015	$ 21.58	$ 21.58	0%	$0.00	
21185	TX1	618139	512195	4/18/2015	4/24/2015	4/18/2015	4/24/2015	TX433	1	1	21185	1	HIDALGO COUNTY	Blue Shield	Basic Coverage	838402874	1508070038	00002015111507 05D40X	Family Subscriber	4/16/2015	$ 34.71	$ 34.71	0%	$0.00	
21185	TX1	618139	512195	4/18/2015	4/24/2015	4/18/2015	4/24/2015	TX433	1	1	21185	1	HIDALGO COUNTY	Blue Shield	Basic Coverage	846499054	1356361976	00002015114502 57G70X	Family Subscriber	4/21/2015	$ 86.94	$ 86.94	0%	$0.00	
21185	TX1	618139	512195	4/18/2015	4/24/2015	4/18/2015	4/24/2015	TX433	1	1	21185	1	HIDALGO COUNTY	Blue Shield	Basic Coverage	846499054	1356361976	00002015114502 57G70X	Family Subscriber	4/21/2015	$ 88.58	$ 88.58	0%	$0.00	
21185	TX1	618139	512195	4/18/2015	4/24/2015	4/18/2015	4/24/2015	TX433	1	1	21185	1	HIDALGO COUNTY	Blue Shield	Basic Coverage	846499054	1730257106	00002015111504 4N550X	Family Member	4/11/2015	$ 34.71	$ 34.71	0%	$0.00	
21185	TX1	618139	512195	4/18/2015	4/24/2015	4/18/2015	4/24/2015	TX433	1	1	21185	1	HIDALGO COUNTY	Blue Shield	Basic Coverage	846499054	1730257106	00002015111504 4N550X	Family Member	4/11/2015	$ 10.92	$ 10.92	0%	$0.00	
21185	TX1	618139	512195	4/18/2015	4/24/2015	4/18/2015	4/24/2015	TX433	1	1	21185	1	HIDALGO COUNTY	Blue Shield	Basic Coverage	833969117	1790721538	00002015109506 97F30X	Family Subscriber	4/14/2015	$ 13.57	$ 13.57	0%	$0.00	
21185	TX1	618139	512195	4/18/2015	4/24/2015	4/18/2015	4/24/2015	TX433	1	1	21185	1	HIDALGO COUNTY	Blue Shield	Basic Coverage	833969117	1790721538	00002015109506 97F30X	Family Subscriber	4/14/2015	$ 8.54	$ 8.54	0%	$0.00	
21185	TX1	618139	512195	4/18/2015	4/24/2015	4/18/2015	4/24/2015	TX433	1	1	21185	1	HIDALGO COUNTY	Blue Shield	Basic Coverage	820239309	1942452487	00002015107502 2P390X	Family Member	4/10/2015	$ 54.21	$ 54.21	0%	$0.00	
21185	TX1	618139	512195	4/18/2015	4/24/2015	4/18/2015	4/24/2015	TX433	1	1	21185	1	HIDALGO COUNTY	Blue Shield	Basic Coverage	844968691	1770768764	00002015098509691N0X	Family Member	4/3/2015	$ 22.60	$ 22.60	0%	$0.00	
21185	TX1	618139	512195	4/18/2015	4/24/2015	4/18/2015	4/24/2015	TX433	1	1	21185	1	HIDALGO COUNTY	Blue Shield	Basic Coverage	844968691	1770768764	00002015100500923E0X	Family Member	4/8/2015	$ 22.60	$ 22.60	0%	$0.00	
21185	TX1	618139	512195	4/18/2015	4/24/2015	4/18/2015	4/24/2015	TX433	1	1	21185	1	HIDALGO COUNTY	Blue Shield	Basic Coverage	839745939	1134381098	00002015112504 6Q0X	Family Member	4/17/2015	$ 34.12	$ 34.12	0%	$0.00	
21185	TX1	618139	512195	4/18/2015	4/24/2015	4/18/2015	4/24/2015	TX433	1	1	21185	1	HIDALGO COUNTY	Blue Shield	Basic Coverage	846911349	1437275955	00002015113508 5D440X	Single	4/20/2015	$ 49.33	$ 49.33	0%	$0.00	
21185	TX1	618139	512195	4/18/2015	4/24/2015	4/18/2015	4/24/2015	TX433	1	1	21185	1	HIDALGO COUNTY	Blue Shield	Basic Coverage	846911349	1437275955	00002015113508 5D440X	Single	4/20/2015	$ 7.08	$ 7.08	0%	$0.00	
21185	TX1	618139	512195	4/18/2015	4/24/2015	4/18/2015	4/24/2015	TX433	1	1	21185	1	HIDALGO COUNTY	Blue Shield	Basic Coverage	846911349	1437275955	00002015113508 5D440X	Single	4/20/2015	$ 7.95	$ 7.95	0%	$0.00	
21185	TX1	618139	512195	4/18/2015	4/24/2015	4/18/2015	4/24/2015	TX433	1	1	21185	1	HIDALGO COUNTY	Blue Shield	Basic Coverage	846911349	1437275955	00002015113508 5D440X	Single	4/20/2015	$ 3.00	$ 3.00	0%	$0.00	
21185	TX1	618139	512195	4/18/2015	4/24/2015	4/18/2015	4/24/2015	TX433	1	1	21185	1	HIDALGO COUNTY	Blue Shield	Basic Coverage	846911349	1437275955	00002015113508 5D440X	Single	4/20/2015	$ 9.53	$ 9.53	0%	$0.00	
21185	TX1	618139	512195	4/18/2015	4/24/2015	4/18/2015	4/24/2015	TX433	1	1	21185	1	HIDALGO COUNTY	Blue Shield	Basic Coverage	820292981	1548501984	00002015110502989X0X	Single	4/16/2015	$ 34.71	$ 34.71	0%	$0.00	
21185	TX1	618139	512195	4/18/2015	4/24/2015	4/18/2015	4/24/2015	TX433	1	1	21185	1	HIDALGO COUNTY	Blue Shield	Basic Coverage	835971426	1528039120	00002015108504 9Y850X	Family Subscriber	4/14/2015	$ 34.71	$ 34.71	0%	$0.00	
21185	TX1	618139	512195	4/18/2015	4/24/2015	4/18/2015	4/24/2015	TX433	1	1	21185	1	HIDALGO COUNTY	Blue Shield	Basic Coverage	842082513	1407829633	00002015113508 5T970X	Family Subscriber	4/16/2015	$ 34.71	$ 34.71	0%	$0.00	
21185	TX1	618139	512195	4/18/2015	4/24/2015	4/18/2015	4/24/2015	TX433	1	1	21185	1	HIDALGO COUNTY	Blue Shield	Basic Coverage	842082513	1407829633	00002015113508 5T970X	Family Subscriber	4/16/2015	$ 7.95	$ 7.95	0%	$0.00	
21185	TX1	618139	512195	4/18/2015	4/24/2015	4/18/2015	4/24/2015	TX433	1	1	21185	1	HIDALGO COUNTY	Blue Shield	Basic Coverage	842082513	1407829633	00002015113508 5T970X	Family Subscriber	4/16/2015	$ 10.07	$ 10.07	0%	$0.00	
21185	TX1	618139	512195	4/18/2015	4/24/2015	4/18/2015	4/24/2015	TX433	1	1	21185	1	HIDALGO COUNTY	Blue Shield	Basic Coverage	842082513	1407829633	00002015113508 5T970X	Family Subscriber	4/16/2015	$ 10.12	$ 10.12	0%	$0.00	
21185	TX1	618139	512195	4/18/2015	4/24/2015	4/18/2015	4/24/2015	TX433	1	1	21185	1	HIDALGO COUNTY	Blue Shield	Basic Coverage	842082513	1407829633	00002015113508 5T970X	Family Subscriber	4/16/2015	$ 7.08	$ 7.08	0%	$0.00	
21185	TX1	618139	512195	4/18/2015	4/24/2015	4/18/2015	4/24/2015	TX433	1	1	21185	1	HIDALGO COUNTY	Blue Shield	Basic Coverage	842082513	1407829633	00002015113508 5T970X	Family Subscriber	4/16/2015	$ 3.89	$ 3.89	0%	$0.00	
21185	TX1	618139	512195	4/18/2015	4/24/2015	4/18/2015	4/24/2015	TX433	1	1	21185	1	HIDALGO COUNTY	Blue Shield	Basic Coverage	842082513	1407829633	00002015113508 5T970X	Family Subscriber	4/16/2015	$ 2.04	$ 2.04	0%	$0.00	
21185	TX1	618139	512195	4/18/2015	4/24/2015	4/18/2015	4/24/2015	TX433	1	1	21185	1	HIDALGO COUNTY	Blue Shield	Basic Coverage	837488293	1982884284	00002015112250G93020X	Family Member	4/17/2015	$ 34.71	$ 34.71	0%	$0.00	
21185	TX1	618139	512195	4/18/2015	4/24/2015	4/18/2015	4/24/2015	TX433	1	1	21185	1	HIDALGO COUNTY	Blue Shield	Basic Coverage	838676214	1790721538	00002015109509 72F80X	Family Subscriber	4/15/2015	$ 10.83	$ 10.83	0%	$0.00	
21185	TX1	618139	512195	4/18/2015	4/24/2015	4/18/2015	4/24/2015	TX433	1	1	21185	1	HIDALGO COUNTY	Blue Shield	Basic Coverage	838676214	1790721538	00002015109509 72F80X	Family Subscriber	4/15/2015	$ 13.57	$ 13.57	0%	$0.00	

Account	Corporate Entity	Invoice Profile	Invoice Number	InvcPerFrDt	InvcPerToDt	ClmPerFrDt	ClmPerToDt	BARS CustNbr	Settlement Nbr	Association Nbr	Group Nbr	Section Nbr	Group Name	Coverage	Claim Type	Member ID	Provider ID	Document Control	Tier	Service Date	Gross Amt	Net Amt	Fee Percent	Fee Amt	Case Nbr
21185	TX1	618139	512195	4/18/2015	4/24/2015	4/18/2015	4/24/2015	TX433	1	1	21185	1	HIDALGO COUNTY	Blue Shield	Basic Coverage	838676214	1790721538	00002015109509972F80X	Family Subscriber	4/15/2015	$ 8.54	$ 8.54	0%	$0.00	
21185	TX1	618139	512195	4/18/2015	4/24/2015	4/18/2015	4/24/2015	TX433	1	1	21185	1	HIDALGO COUNTY	Blue Shield	Basic Coverage	840526972	1851342398	00002015112509045490X	Single	4/15/2015	$ 67.85	$ 67.85	0%	$0.00	
21185	TX1	618139	512195	4/18/2015	4/24/2015	4/18/2015	4/24/2015	TX433	1	1	21185	1	HIDALGO COUNTY	Blue Shield	Basic Coverage	840526972	1851342398	00002015112509045490X	Single	4/15/2015	$ 7.08	$ 7.08	0%	$0.00	
21185	TX1	618139	512195	4/18/2015	4/24/2015	4/18/2015	4/24/2015	TX433	1	1	21185	1	HIDALGO COUNTY	Blue Shield	Basic Coverage	840526972	1851342398	00002015112509045490X	Single	4/15/2015	$ 7.30	$ 7.30	0%	$0.00	
21185	TX1	618139	512195	4/18/2015	4/24/2015	4/18/2015	4/24/2015	TX433	1	1	21185	1	HIDALGO COUNTY	Blue Shield	Basic Coverage	840526972	1851342398	00002015112509045490X	Single	4/15/2015	$ 7.95	$ 7.95	0%	$0.00	
21185	TX1	618139	512195	4/18/2015	4/24/2015	4/18/2015	4/24/2015	TX433	1	1	21185	1	HIDALGO COUNTY	Blue Shield	Basic Coverage	840526972	1851342398	00002015112509045490X	Single	4/15/2015	$ 10.07	$ 10.07	0%	$0.00	
21185	TX1	618139	512195	4/18/2015	4/24/2015	4/18/2015	4/24/2015	TX433	1	1	21185	1	HIDALGO COUNTY	Blue Shield	Basic Coverage	840526972	1851342398	00002015112509045490X	Single	4/15/2015	$ 3.00	$ 3.00	0%	$0.00	
21185	TX1	618139	512195	4/18/2015	4/24/2015	4/18/2015	4/24/2015	TX433	1	1	21185	1	HIDALGO COUNTY	Blue Shield	Basic Coverage	840526972	1851342398	00002015112509045490X	Single	4/15/2015	$ 20.44	$ 20.44	0%	$0.00	
21185	TX1	618139	512195	4/18/2015	4/24/2015	4/18/2015	4/24/2015	TX433	1	1	21185	1	HIDALGO COUNTY	Blue Shield	Basic Coverage	840526972	1851342398	00002015112509045550X	Single	4/15/2015	$ 11.02	$ 11.02	0%	$0.00	
21185	TX1	618139	512195	4/18/2015	4/24/2015	4/18/2015	4/24/2015	TX433	1	1	21185	1	HIDALGO COUNTY	Blue Shield	Basic Coverage	835971426	1528039120	00002015112500355V0X	Family Member	4/20/2015	$ 67.85	$ 67.85	0%	$0.00	
21185	TX1	618139	512195	4/18/2015	4/24/2015	4/18/2015	4/24/2015	TX433	1	1	21185	1	HIDALGO COUNTY	Blue Shield	Basic Coverage	835971426	1528039120	00002015112500355V0X	Family Member	4/20/2015	$ 9.48	$ 9.48	0%	$0.00	
21185	TX1	618139	512195	4/18/2015	4/24/2015	4/18/2015	4/24/2015	TX433	1	1	21185	1	HIDALGO COUNTY	Blue Shield	Basic Coverage	835971426	1528039120	00002015112500355V0X	Family Member	4/20/2015	$ 9.89	$ 9.89	0%	$0.00	
21185	TX1	618139	512195	4/18/2015	4/24/2015	4/18/2015	4/24/2015	TX433	1	1	21185	1	HIDALGO COUNTY	Blue Shield	Basic Coverage	841994161	1043343437	00002015112509B15390X	Single	4/20/2015	$ 66.07	$ 66.07	0%	$0.00	
21185	TX1	618139	512195	4/18/2015	4/24/2015	4/18/2015	4/24/2015	TX433	1	1	21185	1	HIDALGO COUNTY	Blue Shield	Basic Coverage	837387525	1003899576	00002015110503940Y0X	Family Member	4/14/2015	$ 113.44	$ 113.44	0%	$0.00	
21185	TX1	618139	512195	4/18/2015	4/24/2015	4/18/2015	4/24/2015	TX433	1	1	21185	1	HIDALGO COUNTY	Blue Shield	Basic Coverage	837387525	1003899576	00002015110503940Y0X	Family Member	4/14/2015	$ 69.71	$ 69.71	0%	$0.00	
21185	TX1	618139	512195	4/18/2015	4/24/2015	4/18/2015	4/24/2015	TX433	1	1	21185	1	HIDALGO COUNTY	Blue Shield	Basic Coverage	839330982	1790721538	00002015113504X3520X	Family Member	4/20/2015	$ 5.23	$ 5.23	0%	$0.00	
21185	TX1	618139	512195	4/18/2015	4/24/2015	4/18/2015	4/24/2015	TX433	1	1	21185	1	HIDALGO COUNTY	Blue Shield	Basic Coverage	839330982	1790721538	00002015113504X3520X	Family Member	4/20/2015	$ 5.55	$ 5.55	0%	$0.00	
21185	TX1	618139	512195	4/18/2015	4/24/2015	4/18/2015	4/24/2015	TX433	1	1	21185	1	HIDALGO COUNTY	Blue Shield	Basic Coverage	839330982	1790721538	00002015113504X3520X	Family Member	4/20/2015	$ 21.66	$ 21.66	0%	$0.00	
21185	TX1	618139	512195	4/18/2015	4/24/2015	4/18/2015	4/24/2015	TX433	1	1	21185	1	HIDALGO COUNTY	Blue Shield	Basic Coverage	840442229	1174702872	00002015112507849Q0X	Single	4/21/2015	$ 92.39	$ 92.39	0%	$0.00	
21185	TX1	618139	512195	4/18/2015	4/24/2015	4/18/2015	4/24/2015	TX433	1	1	21185	1	HIDALGO COUNTY	Blue Shield	Basic Coverage	840442229	1174702872	00002015112508673Q0X	Single	4/21/2015	$ 21.77	$ 21.77	0%	$0.00	
21185	TX1	618139	512195	4/18/2015	4/24/2015	4/18/2015	4/24/2015	TX433	1	1	21185	1	HIDALGO COUNTY	Blue Shield	Basic Coverage	840442229	1174702872	00002015112508673Q0X	Single	4/21/2015	$ 3.00	$ 3.00	0%	$0.00	
21185	TX1	618139	512195	4/18/2015	4/24/2015	4/18/2015	4/24/2015	TX433	1	1	21185	1	HIDALGO COUNTY	Blue Shield	Basic Coverage	838465776	1649377359	00002015086507P6490X	Family Member	12/23/2014	$ 197.40	$ 197.40	0%	$0.00	
21185	TX1	618139	512195	4/18/2015	4/24/2015	4/18/2015	4/24/2015	TX433	1	1	21185	1	HIDALGO COUNTY	Blue Shield	Basic Coverage	838465776	1649377359	00002015086507P6490X	Family Member	12/24/2014	$ 107.10	$ 107.10	0%	$0.00	
21185	TX1	618139	512195	4/18/2015	4/24/2015	4/18/2015	4/24/2015	TX433	1	1	21185	1	HIDALGO COUNTY	Blue Shield	Basic Coverage	843532137	1134381098	00002015113500Y9680X	Single	4/20/2015	$ 31.79	$ 31.79	0%	$0.00	
21185	TX1	618139	512195	4/18/2015	4/24/2015	4/18/2015	4/24/2015	TX433	1	1	21185	1	HIDALGO COUNTY	Blue Shield	Basic Coverage	830864415	1841200805	00002015097505588D20X	Single	2/27/2015	$ 283.50	$ 283.50	0%	$0.00	
21185	TX1	618139	512195	4/18/2015	4/24/2015	4/18/2015	4/24/2015	TX433	1	1	21185	1	HIDALGO COUNTY	Blue Shield	Basic Coverage	830864415	1841200805	00002015097505588D20X	Single	2/27/2015	$ 157.50	$ 157.50	0%	$0.00	
21185	TX1	618139	512195	4/18/2015	4/24/2015	4/18/2015	4/24/2015	TX433	1	1	21185	1	HIDALGO COUNTY	Blue Shield	Basic Coverage	830864415	1841200805	00002015097505588D20X	Single	2/27/2015	$ 17.62	$ 17.62	0%	$0.00	
21185	TX1	618139	512195	4/18/2015	4/24/2015	4/18/2015	4/24/2015	TX433	1	1	21185	1	HIDALGO COUNTY	Blue Shield	Basic Coverage	840548364	1932205838	00002015113504OH130X	Family Member	4/20/2015	$ 34.71	$ 34.71	0%	$0.00	
21185	TX1	618139	512195	4/18/2015	4/24/2015	4/18/2015	4/24/2015	TX433	1	1	21185	1	HIDALGO COUNTY	Blue Shield	Basic Coverage	840548364	1932205838	00002015113504OH130X	Family Member	4/20/2015	$ 7.08	$ 7.08	0%	$0.00	
21185	TX1	618139	512195	4/18/2015	4/24/2015	4/18/2015	4/24/2015	TX433	1	1	21185	1	HIDALGO COUNTY	Blue Shield	Basic Coverage	840548364	1932205838	00002015113504OH130X	Family Member	4/20/2015	$ 15.01	$ 15.01	0%	$0.00	
21185	TX1	618139	512195	4/18/2015	4/24/2015	4/18/2015	4/24/2015	TX433	1	1	21185	1	HIDALGO COUNTY	Blue Shield	Basic Coverage	840548364	1932205838	00002015113504OH130X	Family Member	4/20/2015	$ 15.01	$ 15.01	0%	$0.00	
21185	TX1	618139	512195	4/18/2015	4/24/2015	4/18/2015	4/24/2015	TX433	1	1	21185	1	HIDALGO COUNTY	Blue Shield	Basic Coverage	840548364	1932205838	00002015113504OH130X	Family Member	4/20/2015	$ 10.92	$ 10.92	0%	$0.00	
21185	TX1	618139	512195	4/18/2015	4/24/2015	4/18/2015	4/24/2015	TX433	1	1	21185	1	HIDALGO COUNTY	Blue Shield	Basic Coverage	840548364	1932205838	00002015113504OH130X	Family Member	4/20/2015	$ 9.02	$ 9.02	0%	$0.00	
21185	TX1	618139	512195	4/18/2015	4/24/2015	4/18/2015	4/24/2015	TX433	1	1	21185	1	HIDALGO COUNTY	Blue Shield	Basic Coverage	840548364	1932205838	00002015113504OH130X	Family Member	4/20/2015	$ 20.40	$ 20.40	0%	$0.00	
21185	TX1	618139	512195	4/18/2015	4/24/2015	4/18/2015	4/24/2015	TX433	1	1	21185	1	HIDALGO COUNTY	Blue Shield	Basic Coverage	840548364	1932205838	00002015113504OH130X	Family Member	4/20/2015	$ 101.83	$ 101.83	0%	$0.00	
21185	TX1	618139	512195	4/18/2015	4/24/2015	4/18/2015	4/24/2015	TX433	1	1	21185	1	HIDALGO COUNTY	Blue Shield	Basic Coverage	840548364	1932205838	00002015113504OH130X	Family Member	4/20/2015	$ 9.48	$ 9.48	0%	$0.00	
21185	TX1	618139	512195	4/18/2015	4/24/2015	4/18/2015	4/24/2015	TX433	1	1	21185	1	HIDALGO COUNTY	Blue Shield	Basic Coverage	841033646	1730257106	00002015111150558C10X	Family Member	4/14/2015	$ 34.71	$ 34.71	0%	$0.00	
21185	TX1	618139	512195	4/18/2015	4/24/2015	4/18/2015	4/24/2015	TX433	1	1	21185	1	HIDALGO COUNTY	Blue Shield	Basic Coverage	841033646	1730257106	00002015111150558C10X	Family Member	4/14/2015	$ 10.92	$ 10.92	0%	$0.00	
21185	TX1	618139	512195	4/18/2015	4/24/2015	4/18/2015	4/24/2015	TX433	1	1	21185	1	HIDALGO COUNTY	Blue Shield	Basic Coverage	841033646	1730257106	00002015111150558C10X	Family Member	4/14/2015	$ 7.08	$ 7.08	0%	$0.00	
21185	TX1	618139	512195	4/18/2015	4/24/2015	4/18/2015	4/24/2015	TX433	1	1	21185	1	HIDALGO COUNTY	Blue Shield	Basic Coverage	841033646	1730257106	00002015111150558C10X	Family Member	4/14/2015	$ 6.15	$ 6.15	0%	$0.00	
21185	TX1	618139	512195	4/18/2015	4/24/2015	4/18/2015	4/24/2015	TX433	1	1	21185	1	HIDALGO COUNTY	Blue Shield	Basic Coverage	841033646	1730257106	00002015111150558C10X	Family Member	4/14/2015	$ 16.83	$ 16.83	0%	$0.00	
21185	TX1	618139	512195	4/18/2015	4/24/2015	4/18/2015	4/24/2015	TX433	1	1	21185	1	HIDALGO COUNTY	Blue Shield	Basic Coverage	838603410	1326447442	00002015113502656X00X	Family Member	2/27/2015	$ 15.90	$ 15.90	0%	$0.00	
21185	TX1	618139	512195	4/18/2015	4/24/2015	4/18/2015	4/24/2015	TX433	1	1	21185	1	HIDALGO COUNTY	Blue Shield	Basic Coverage	835867946	1538130521	00002015107507S592X	Single	4/15/2015	$ 128.86	$ 128.86	0%	$0.00	
21185	TX1	618139	512195	4/18/2015	4/24/2015	4/18/2015	4/24/2015	TX433	1	1	21185	1	HIDALGO COUNTY	Blue Shield	Basic Coverage	835867946	1538130521	00002015107507S592X	Single	4/15/2015	$ 13.09	$ 13.09	0%	$0.00	
21185	TX1	618139	512195	4/18/2015	4/24/2015	4/18/2015	4/24/2015	TX433	1	1	21185	1	HIDALGO COUNTY	Blue Shield	Basic Coverage	835867946	1982657870	00002015108503720D60X	Single	1/15/2015	$ 34.71	$ 34.71	0%	$0.00	
21185	TX1	618139	512195	4/18/2015	4/24/2015	4/18/2015	4/24/2015	TX433	1	1	21185	1	HIDALGO COUNTY	Blue Shield	Basic Coverage	845305492	1649545716	00002015093030203020C	Family Member	3/5/2015	$ 23.24	$ 23.24	0%	$0.00	
21185	TX1	618139	512195	4/18/2015	4/24/2015	4/18/2015	4/24/2015	TX433	1	1	21185	1	HIDALGO COUNTY	Blue Shield	Basic Coverage	845305492	1649545716	00002015093030203020C	Family Member	3/6/2015	$ 23.24	$ 23.24	0%	$0.00	
21185	TX1	618139	512195	4/18/2015	4/24/2015	4/18/2015	4/24/2015	TX433	1	1	21185	1	HIDALGO COUNTY	Blue Shield	Basic Coverage	845305492	1649545716	00002015093030203020C	Family Member	3/11/2015	$ 23.24	$ 23.24	0%	$0.00	
21185	TX1	618139	512195	4/18/2015	4/24/2015	4/18/2015	4/24/2015	TX433	1	1	21185	1	HIDALGO COUNTY	Blue Shield	Basic Coverage	845305492	1649545716	00002015093030203020C	Family Member	3/12/2015	$ 23.24	$ 23.24	0%	$0.00	
21185	TX1	618139	512195	4/18/2015	4/24/2015	4/18/2015	4/24/2015	TX433	1	1	21185	1	HIDALGO COUNTY	Blue Shield	Basic Coverage	845305492	1649545716	00002015093030206660C	Family Member	3/19/2015	$ 14.56	$ 14.56	0%	$0.00	
21185	TX1	618139	512195	4/18/2015	4/24/2015	4/18/2015	4/24/2015	TX433	1	1	21185	1	HIDALGO COUNTY	Blue Shield	Basic Coverage	845305492	1649545716	00002015093030206660C	Family Member	3/20/2015	$ 59.68	$ 59.68	0%	$0.00	
21185	TX1	618139	512195	4/18/2015	4/24/2015	4/18/2015	4/24/2015	TX433	1	1	21185	1	HIDALGO COUNTY	Blue Shield	Basic Coverage	838666979	1386648798	00002015112509G91770X	Family Member	4/16/2015	$ 54.21	$ 54.21	0%	$0.00	
21185	TX1	618139	512195	4/18/2015	4/24/2015	4/18/2015	4/24/2015	TX433	1	1	21185	1	HIDALGO COUNTY	Blue Shield	Basic Coverage	838666979	1073508545	00002015107508 1V920X	Family Subscriber	2/23/2015	$ 17.76	$ 17.76	0%	$0.00	
21185	TX1	618139	512195	4/18/2015	4/24/2015	4/18/2015	4/24/2015	TX433	1	1	21185	1	HIDALGO COUNTY	Blue Shield	Basic Coverage	838666979	1073508545	00002015107508 1V920X	Family Subscriber	2/23/2015	$ 87.55	$ 87.55	0%	$0.00	
21185	TX1	618139	512195	4/18/2015	4/24/2015	4/18/2015	4/24/2015	TX433	1	1	21185	1	HIDALGO COUNTY	Blue Shield	Basic Coverage	838666979	1073508545	00002015107508 1V920X	Family Subscriber	2/23/2015	$ 17.04	$ 17.04	0%	$0.00	
21185	TX1	618139	512195	4/18/2015	4/24/2015	4/18/2015	4/24/2015	TX433	1	1	21185	1	HIDALGO COUNTY	Blue Shield	Basic Coverage	838666979	1073508545	00002015107508 1V920X	Family Subscriber	2/23/2015	$ 8.73	$ 8.73	0%	$0.00	
21185	TX1	618139	512195	4/18/2015	4/24/2015	4/18/2015	4/24/2015	TX433	1	1	21185	1	HIDALGO COUNTY	Blue Shield	Basic Coverage	845942380	1508070038	00002015113508 6D340X	Family Member	4/21/2015	$ 34.71	$ 34.71	0%	$0.00	
21185	TX1	618139	512195	4/18/2015	4/24/2015	4/18/2015	4/24/2015	TX433	1	1	21185	1	HIDALGO COUNTY	Blue Shield	Basic Coverage	845942380	1811944101	00002015085507411K0X	Family Member	3/24/2015	$ 23.94	$ 23.94	0%	$0.00	
21185	TX1	618139	512195	4/18/2015	4/24/2015	4/18/2015	4/24/2015	TX433	1	1	21185	1	HIDALGO COUNTY	Blue Shield	Basic Coverage	845942380	1811944101	00002015085507411K0X	Family Member	3/24/2015	$ 372.71	$ 372.71	0%	$0.00	
21185	TX1	618139	512195	4/18/2015	4/24/2015	4/18/2015	4/24/2015	TX433	1	1	21185	1	HIDALGO COUNTY	Blue Shield	Basic Coverage	845942380	1811944101	00002015098507B71390X	Family Member	3/31/2015	$ 288.92	$ 288.92	0%	$0.00	
21185	TX1	618139	512195	4/18/2015	4/24/2015	4/18/2015	4/24/2015	TX433	1	1	21185	1	HIDALGO COUNTY	Blue Shield	Basic Coverage	845942380	1811944101	00002015098507B71390X	Family Member	4/6/2015	$ 327.71	$ 327.71	0%	$0.00	
21185	TX1	618139	512195	4/18/2015	4/24/2015	4/18/2015	4/24/2015	TX433	1	1	21185	1	HIDALGO COUNTY	Blue Shield	Basic Coverage	845942380	1811944101	00002015104501L88840X	Family Member	4/10/2015	$ 327.71	$ 327.71	0%	$0.00	
21185	TX1	618139	512195	4/18/2015	4/24/2015	4/18/2015	4/24/2015	TX433	1	1	21185	1	HIDALGO COUNTY	Blue Shield	Basic Coverage	845942380	1811944101	00002015104501L88840X	Family Member	4/10/2015	$ 83.79	$ 83.79	0%	$0.00	
21185	TX1	618139	512195	4/18/2015	4/24/2015	4/18/2015	4/24/2015	TX433	1	1	21185	1	HIDALGO COUNTY	Blue Shield	Basic Coverage	845942380	1144251547	00002015114503 0Y910X	Family Member	3/20/2015	$ 67.85	$ 67.85	0%	$0.00	
21185	TX1	618139	512195	4/18/2015	4/24/2015	4/18/2015	4/24/2015	TX433	1	1	21185	1	HIDALGO COUNTY	Blue Shield	Basic Coverage	839888533	1982827150	00002015103031246 30C	Single	2/11/2015	$ 601.30	$ 601.30	0%	$0.00	
21185	TX1	618139	512195	4/18/2015	4/24/2015	4/18/2015	4/24/2015	TX433	1	1	21185	1	HIDALGO COUNTY	Blue Shield	Basic Coverage	839888533	1982827150	00002015103031246 30C	Single	2/11/2015	$ 155.00	$ 155.00	0%	$0.00	
21185	TX1	618139	512195	4/18/2015	4/24/2015	4/18/2015	4/24/2015	TX433	1	1	21185	1	HIDALGO COUNTY	Blue Shield	Basic Coverage	839888533	1013037423	00002015111506 5Y120X	Single	4/17/2015	$ 34.71	$ 34.71	0%	$0.00	
21185	TX1	618139	512195	4/18/2015	4/24/2015	4/18/2015	4/24/2015	TX433	1	1	21185	1	HIDALGO COUNTY	Blue Shield	Basic Coverage	832374956	1295808293	00002015112502379Q0X	Single	4/16/2015	$ 34.71	$ 34.71	0%	$0.00	
21185	TX1	618139	512195	4/18/2015	4/24/2015	4/18/2015	4/24/2015	TX433	1	1	21185	1	HIDALGO COUNTY	Blue Shield	Basic Coverage	832374956	1295808293	00002015112502379Q0X	Single	4/16/2015	$ 3.00	$ 3.00	0%	$0.00	
21185	TX1	618139	512195	4/18/2015	4/24/2015	4/18/2015	4/24/2015	TX433	1	1	21185	1	HIDALGO COUNTY	Blue Shield	Basic Coverage	832374956	1194769497	00002015112506 19H40X	Single	4/16/2015	$ 32.30	$ 32.30	0%	$0.00	
21185	TX1	618139	512195	4/18/2015	4/24/2015	4/18/2015	4/24/2015	TX433	1	1	21185	1	HIDALGO COUNTY	Blue Shield	Basic Coverage	832374956	1194769497	00002015112506 19H40X	Single	4/16/2015	$ 4.08	$ 4.08	0%	$0.00	
21185	TX1	618139	512195	4/18/2015	4/24/2015	4/18/2015	4/24/2015	TX433	1	1	21185	1	HIDALGO COUNTY	Blue Shield	Basic Coverage	849572503	1528003936	00002015110506568L0X	Single	3/18/2015	$ 34.71	$ 34.71	0%	$0.00	

Account	Corporate Entity	Invoice Profile	Invoice Number	InvcPerFrDt	InvcPerToDt	ClmPerFrDt	ClmPerToDt	BARS CustNbr	Settlement Nbr	Association Nbr	Group Nbr	Section Nbr	Group Name	Coverage	Claim Type	Member ID	Provider ID	Document Control	Tier	Service Date	Gross Amt	Net Amt	Fee Percent	Fee Amt	Case Nbr
21185	TX1	618139	512195	4/18/2015	4/24/2015	4/18/2015	4/24/2015	TX433	1	1	21185	1	HIDALGO COUNTY	Blue Shield	Basic Coverage	849572503	1528003936	00002015110506568L0X	Single	3/18/2015	$ 15.01	$ 15.01	0%	$0.00	
21185	TX1	618139	512195	4/18/2015	4/24/2015	4/18/2015	4/24/2015	TX433	1	1	21185	1	HIDALGO COUNTY	Blue Shield	Basic Coverage	849572503	1528003936	0000201511105065681.0X	Single	3/18/2015	$ 15.01	$ 15.01	0%	$0.00	
21185	TX1	618139	512195	4/18/2015	4/24/2015	4/18/2015	4/24/2015	TX433	1	1	21185	1	HIDALGO COUNTY	Blue Shield	Basic Coverage	820027169	1699093906	0000201433950498B10X	Single	10/27/2014	$ 227.43	$ 227.43	0%	$0.00	
21185	TX1	618139	512195	4/18/2015	4/24/2015	4/18/2015	4/24/2015	TX433	1	1	21185	1	HIDALGO COUNTY	Blue Shield	Basic Coverage	841591311	1700196292	00002015111501Z3300X	Single	4/13/2015	$ 54.21	$ 54.21	0%	$0.00	
21185	TX1	618139	512195	4/18/2015	4/24/2015	4/18/2015	4/24/2015	TX433	1	1	21185	1	HIDALGO COUNTY	Blue Shield	Basic Coverage	840878861	1730205253	0000201511250509U00X	Family Member	4/9/2015	$ 34.71	$ 34.71	0%	$0.00	
21185	TX1	618139	512195	4/18/2015	4/24/2015	4/18/2015	4/24/2015	TX433	1	1	21185	1	HIDALGO COUNTY	Blue Shield	Basic Coverage	844698685	1326246901	00002015111050H67660X	Single	4/14/2015	$ 67.85	$ 67.85	0%	$0.00	
21185	TX1	618139	512195	4/18/2015	4/24/2015	4/18/2015	4/24/2015	TX433	1	1	21185	1	HIDALGO COUNTY	Blue Shield	Basic Coverage	841194568	1144251547	00002015113508D8830X	Family Member	2/16/2015	$ 34.71	$ 34.71	0%	$0.00	
21185	TX1	618139	512195	4/18/2015	4/24/2015	4/18/2015	4/24/2015	TX433	1	1	21185	1	HIDALGO COUNTY	Blue Shield	Basic Coverage	841194568	1144251547	00002015113508D8830X	Family Member	2/16/2015	$ 7.08	$ 7.08	0%	$0.00	
21185	TX1	618139	512195	4/18/2015	4/24/2015	4/18/2015	4/24/2015	TX433	1	1	21185	1	HIDALGO COUNTY	Blue Shield	Basic Coverage	841194568	1144251547	00002015113508D8830X	Family Member	2/16/2015	$ 3.00	$ 3.00	0%	$0.00	
21185	TX1	618139	512195	4/18/2015	4/24/2015	4/18/2015	4/24/2015	TX433	1	1	21185	1	HIDALGO COUNTY	Blue Shield	Basic Coverage	843955654	1568578326	00002015099503170800	Single	4/8/2015	$ 120.96	$ 120.96	0%	$0.00	
21185	TX1	618139	512195	4/18/2015	4/24/2015	4/18/2015	4/24/2015	TX433	1	1	21185	1	HIDALGO COUNTY	Blue Shield	Basic Coverage	843955654	1568578326	00002015099503170800	Single	4/8/2015	$ 3.00	$ 3.00	0%	$0.00	
21185	TX1	618139	512195	4/18/2015	4/24/2015	4/18/2015	4/24/2015	TX433	1	1	21185	1	HIDALGO COUNTY	Blue Shield	Basic Coverage	843955654	1568578326	00002015099503170800	Single	4/8/2015	$ 13.48	$ 13.48	0%	$0.00	
21185	TX1	618139	512195	4/18/2015	4/24/2015	4/18/2015	4/24/2015	TX433	1	1	21185	1	HIDALGO COUNTY	Blue Shield	Basic Coverage	843955654	1568578326	00002015099503170800	Single	4/8/2015	$ 15.08	$ 15.08	0%	$0.00	
21185	TX1	618139	512195	4/18/2015	4/24/2015	4/18/2015	4/24/2015	TX433	1	1	21185	1	HIDALGO COUNTY	Blue Shield	Basic Coverage	843955654	1568578326	00002015099503170800	Single	4/8/2015	$ 15.08	$ 15.08	0%	$0.00	
21185	TX1	618139	512195	4/18/2015	4/24/2015	4/18/2015	4/24/2015	TX433	1	1	21185	1	HIDALGO COUNTY	Blue Shield	Basic Coverage	843955654	1568578326	00002015099503170800	Single	4/8/2015	$ 15.08	$ 15.08	0%	$0.00	
21185	TX1	618139	512195	4/18/2015	4/24/2015	4/18/2015	4/24/2015	TX433	1	1	21185	1	HIDALGO COUNTY	Blue Shield	Basic Coverage	843955654	1568578326	00002015099503170800	Single	4/8/2015	$ 7.95	$ 7.95	0%	$0.00	
21185	TX1	618139	512195	4/18/2015	4/24/2015	4/18/2015	4/24/2015	TX433	1	1	21185	1	HIDALGO COUNTY	Blue Shield	Basic Coverage	840006353	1649453200	00002015112502926F0X	Single	4/21/2015	$ 31.79	$ 31.79	0%	$0.00	
21185	TX1	618139	512195	4/18/2015	4/24/2015	4/18/2015	4/24/2015	TX433	1	1	21185	1	HIDALGO COUNTY	Blue Shield	Basic Coverage	840006353	1649453200	00002015112502926F0X	Single	4/21/2015	$ 27.41	$ 27.41	0%	$0.00	
21185	TX1	618139	512195	4/18/2015	4/24/2015	4/18/2015	4/24/2015	TX433	1	1	21185	1	HIDALGO COUNTY	Blue Shield	Basic Coverage	843862825	1417163098	00002015110503255Q0X	Single	4/10/2015	$ 7.67	$ 7.67	0%	$0.00	
21185	TX1	618139	512195	4/18/2015	4/24/2015	4/18/2015	4/24/2015	TX433	1	1	21185	1	HIDALGO COUNTY	Blue Shield	Basic Coverage	843862825	1417163098	00002015110503255Q0X	Single	4/10/2015	$ 48.37	$ 48.37	0%	$0.00	
21185	TX1	618139	512195	4/18/2015	4/24/2015	4/18/2015	4/24/2015	TX433	1	1	21185	1	HIDALGO COUNTY	Blue Shield	Basic Coverage	843862825	1417163098	00002015110503485Q0X	Single	4/14/2015	$ 3.37	$ 3.37	0%	$0.00	
21185	TX1	618139	512195	4/18/2015	4/24/2015	4/18/2015	4/24/2015	TX433	1	1	21185	1	HIDALGO COUNTY	Blue Shield	Basic Coverage	843862825	1417163098	00002015110503485Q0X	Single	4/14/2015	$ 52.67	$ 52.67	0%	$0.00	
21185	TX1	618139	512195	4/18/2015	4/24/2015	4/18/2015	4/24/2015	TX433	1	1	21185	1	HIDALGO COUNTY	Blue Shield	Basic Coverage	843862825	1417163098	00002015113501W55480X	Single	4/16/2015	$ 3.37	$ 3.37	0%	$0.00	
21185	TX1	618139	512195	4/18/2015	4/24/2015	4/18/2015	4/24/2015	TX433	1	1	21185	1	HIDALGO COUNTY	Blue Shield	Basic Coverage	843862825	1417163098	00002015113501W55480X	Single	4/16/2015	$ 52.67	$ 52.67	0%	$0.00	
21185	TX1	618139	512195	4/18/2015	4/24/2015	4/18/2015	4/24/2015	TX433	1	1	21185	1	HIDALGO COUNTY	Blue Shield	Basic Coverage	836752183	1356433379	00002015113501 7E090X	Family Member	4/10/2015	$ 243.95	$ 243.95	0%	$0.00	
21185	TX1	618139	512195	4/18/2015	4/24/2015	4/18/2015	4/24/2015	TX433	1	1	21185	1	HIDALGO COUNTY	Blue Shield	Basic Coverage	903371706	1790721538	00002015111505 4G580X	Family Member	4/17/2015	$ 10.83	$ 10.83	0%	$0.00	
21185	TX1	618139	512195	4/18/2015	4/24/2015	4/18/2015	4/24/2015	TX433	1	1	21185	1	HIDALGO COUNTY	Blue Shield	Basic Coverage	903371706	1790721538	00002015111505 4G580X	Family Member	4/17/2015	$ 8.54	$ 8.54	0%	$0.00	
21185	TX1	618139	512195	4/18/2015	4/24/2015	4/18/2015	4/24/2015	TX433	1	1	21185	1	HIDALGO COUNTY	Blue Shield	Basic Coverage	903371706	1508070038	00002015113508 9T630X	Family Member	4/22/2015	$ 34.71	$ 34.71	0%	$0.00	
21185	TX1	618139	512195	4/18/2015	4/24/2015	4/18/2015	4/24/2015	TX433	1	1	21185	1	HIDALGO COUNTY	Blue Shield	Basic Coverage	903371706	1508070038	00002015113508 9T630X	Family Member	4/22/2015	$ 3.00	$ 3.00	0%	$0.00	
21185	TX1	618139	512195	4/18/2015	4/24/2015	4/18/2015	4/24/2015	TX433	1	1	21185	1	HIDALGO COUNTY	Blue Shield	Basic Coverage	837640942	1194769497	00002015114506 7X720X	Family Subscriber	4/18/2015	$ 14.95	$ 14.95	0%	$0.00	
21185	TX1	618139	512195	4/18/2015	4/24/2015	4/18/2015	4/24/2015	TX433	1	1	21185	1	HIDALGO COUNTY	Blue Shield	Basic Coverage	836347934	1891855656	00002015113507 0T360X	Single	4/20/2015	$ 115.90	$ 115.90	0%	$0.00	
21185	TX1	618139	512195	4/18/2015	4/24/2015	4/18/2015	4/24/2015	TX433	1	1	21185	1	HIDALGO COUNTY	Blue Shield	Basic Coverage	849133322	1629023460	00002015111050S17240X	Family Subscriber	4/13/2015	$ 55.12	$ 55.12	0%	$0.00	
21185	TX1	618139	512195	4/18/2015	4/24/2015	4/18/2015	4/24/2015	TX433	1	1	21185	1	HIDALGO COUNTY	Blue Shield	Basic Coverage	846499845	1013930080	00002015110503362Y0X	Single	4/2/2015	$ 34.71	$ 34.71	0%	$0.00	
21185	TX1	618139	512195	4/18/2015	4/24/2015	4/18/2015	4/24/2015	TX433	1	1	21185	1	HIDALGO COUNTY	Blue Shield	Basic Coverage	846499845	1013930080	00002015110503362Y0X	Single	4/2/2015	$ 4.61	$ 4.61	0%	$0.00	
21185	TX1	618139	512195	4/18/2015	4/24/2015	4/18/2015	4/24/2015	TX433	1	1	21185	1	HIDALGO COUNTY	Blue Shield	Basic Coverage	846499845	1013930080	00002015110503362Y0X	Single	4/2/2015	$ 28.84	$ 28.84	0%	$0.00	
21185	TX1	618139	512195	4/18/2015	4/24/2015	4/18/2015	4/24/2015	TX433	1	1	21185	1	HIDALGO COUNTY	Blue Shield	Basic Coverage	844839420	1508070038	00002015113508 7D490X	Single	4/20/2015	$ 34.71	$ 34.71	0%	$0.00	
21185	TX1	618139	512195	4/18/2015	4/24/2015	4/18/2015	4/24/2015	TX433	1	1	21185	1	HIDALGO COUNTY	Blue Shield	Basic Coverage	831714262	1578684726	00002015113501G9760X	Single	4/21/2015	$ 31.79	$ 31.79	0%	$0.00	
21185	TX1	618139	512195	4/18/2015	4/24/2015	4/18/2015	4/24/2015	TX433	1	1	21185	1	HIDALGO COUNTY	Blue Shield	Basic Coverage	831714262	1578684726	00002015114505709S0X	Single	4/24/2015	$ 13.58	$ 13.58	0%	$0.00	
21185	TX1	618139	512195	4/18/2015	4/24/2015	4/18/2015	4/24/2015	TX433	1	1	21185	1	HIDALGO COUNTY	Blue Shield	Basic Coverage	823514936	1114222817	00002015114501 5X860X	Family Subscriber	4/10/2015	$ 1,793.52	$ 1,793.52	0%	$0.00	
21185	TX1	618139	512195	4/18/2015	4/24/2015	4/18/2015	4/24/2015	TX433	1	1	21185	1	HIDALGO COUNTY	Blue Shield	Basic Coverage	836448073	1609066257	00002015110503 6590X	Family Subscriber	4/9/2015	$ 124.06	$ 124.06	0%	$0.00	
21185	TX1	618139	512195	4/18/2015	4/24/2015	4/18/2015	4/24/2015	TX433	1	1	21185	1	HIDALGO COUNTY	Blue Shield	Basic Coverage	836448073	1609066257	00002015110503 6590X	Family Subscriber	4/9/2015	$ 3.31	$ 3.31	0%	$0.00	
21185	TX1	618139	512195	4/18/2015	4/24/2015	4/18/2015	4/24/2015	TX433	1	1	21185	1	HIDALGO COUNTY	Blue Shield	Basic Coverage	836448073	1609066257	00002015110503 6590X	Family Subscriber	4/9/2015	$ 19.65	$ 19.65	0%	$0.00	
21185	TX1	618139	512195	4/18/2015	4/24/2015	4/18/2015	4/24/2015	TX433	1	1	21185	1	HIDALGO COUNTY	Blue Shield	Basic Coverage	836448073	1609066257	00002015110503 6590X	Family Subscriber	4/9/2015	$ 9.83	$ 9.83	0%	$0.00	
21185	TX1	618139	512195	4/18/2015	4/24/2015	4/18/2015	4/24/2015	TX433	1	1	21185	1	HIDALGO COUNTY	Blue Shield	Basic Coverage	836448073	1467633867	00002015113507 7D000X	Family Subscriber	4/16/2015	$ 27.36	$ 27.36	0%	$0.00	
21185	TX1	618139	512195	4/18/2015	4/24/2015	4/18/2015	4/24/2015	TX433	1	1	21185	1	HIDALGO COUNTY	Blue Shield	Basic Coverage	848392332	1881929321	00002015108501200C00X	Family Member	3/19/2015	$ 5.50	$ 5.50	0%	$0.00	
21185	TX1	618139	512195	4/18/2015	4/24/2015	4/18/2015	4/24/2015	TX433	1	1	21185	1	HIDALGO COUNTY	Blue Shield	Basic Coverage	848392332	1881929321	00002015108501200C00X	Family Member	3/24/2015	$ 5.50	$ 5.50	0%	$0.00	
21185	TX1	618139	512195	4/18/2015	4/24/2015	4/18/2015	4/24/2015	TX433	1	1	21185	1	HIDALGO COUNTY	Blue Shield	Basic Coverage	848392332	1881929321	00002015108501200C00X	Family Member	3/24/2015	$ 5.50	$ 5.50	0%	$0.00	
21185	TX1	618139	512195	4/18/2015	4/24/2015	4/18/2015	4/24/2015	TX433	1	1	21185	1	HIDALGO COUNTY	Blue Shield	Basic Coverage	848392332	1881929321	00002015108501200C00X	Family Member	3/24/2015	$ 5.50	$ 5.50	0%	$0.00	
21185	TX1	618139	512195	4/18/2015	4/24/2015	4/18/2015	4/24/2015	TX433	1	1	21185	1	HIDALGO COUNTY	Blue Shield	Basic Coverage	848392332	1881929321	00002015108501200C00X	Family Member	3/25/2015	$ 5.50	$ 5.50	0%	$0.00	
21185	TX1	618139	512195	4/18/2015	4/24/2015	4/18/2015	4/24/2015	TX433	1	1	21185	1	HIDALGO COUNTY	Blue Shield	Basic Coverage	848392332	1881929321	00002015108501200C00X	Family Member	3/25/2015	$ 5.50	$ 5.50	0%	$0.00	
21185	TX1	618139	512195	4/18/2015	4/24/2015	4/18/2015	4/24/2015	TX433	1	1	21185	1	HIDALGO COUNTY	Blue Shield	Basic Coverage	848392332	1881929321	00002015108501470C00X	Family Member	3/24/2015	$ 195.00	$ 195.00	0%	$0.00	
21185	TX1	618139	512195	4/18/2015	4/24/2015	4/18/2015	4/24/2015	TX433	1	1	21185	1	HIDALGO COUNTY	Blue Shield	Basic Coverage	848392332	1467618215	00002015113509F1550X	Family Member	4/13/2015	$ 98.55	$ 98.55	0%	$0.00	
21185	TX1	618139	512195	4/18/2015	4/24/2015	4/18/2015	4/24/2015	TX433	1	1	21185	1	HIDALGO COUNTY	Blue Shield	Basic Coverage	842711216	1427653099	0000201510403276620C	Family Member	8/12/2014	$ 97.13	$ 97.13	0%	$0.00	
21185	TX1	618139	512195	4/18/2015	4/24/2015	4/18/2015	4/24/2015	TX433	1	1	21185	1	HIDALGO COUNTY	Blue Shield	Basic Coverage	842711216	1467473033	00002015112506776F0X	Family Member	4/10/2015	$ 314.38	$ 314.38	0%	$0.00	
21185	TX1	618139	512195	4/18/2015	4/24/2015	4/18/2015	4/24/2015	TX433	1	1	21185	1	HIDALGO COUNTY	Blue Shield	Basic Coverage	842711216	1467473033	00002015112506776F0X	Family Member	4/10/2015	$ 455.00	$ 455.00	0%	$0.00	
21185	TX1	618139	512195	4/18/2015	4/24/2015	4/18/2015	4/24/2015	TX433	1	1	21185	1	HIDALGO COUNTY	Blue Shield	Basic Coverage	839454183	1790721538	00002015111504 7G510X	Single	4/16/2015	$ 6.52	$ 6.52	0%	$0.00	
21185	TX1	618139	512195	4/18/2015	4/24/2015	4/18/2015	4/24/2015	TX433	1	1	21185	1	HIDALGO COUNTY	Blue Shield	Basic Coverage	832251403	1790721538	0000201509850F36680X	Family Member	3/30/2015	$ 3.86	$ 3.86	0%	$0.00	
21185	TX1	618139	512195	4/18/2015	4/24/2015	4/18/2015	4/24/2015	TX433	1	1	21185	1	HIDALGO COUNTY	Blue Shield	Basic Coverage	832251403	1013913888	00002015103505465 60X	Family Member	4/10/2015	$ 1,896.35	$ 1,896.35	0%	$0.00	
21185	TX1	618139	512195	4/18/2015	4/24/2015	4/18/2015	4/24/2015	TX433	1	1	21185	1	HIDALGO COUNTY	Blue Shield	Basic Coverage	832251403	1013913888	00002015103505465 60X	Family Member	4/10/2015	$ 1,215.35	$ 1,215.35	0%	$0.00	
21185	TX1	618139	512195	4/18/2015	4/24/2015	4/18/2015	4/24/2015	TX433	1	1	21185	1	HIDALGO COUNTY	Blue Shield	Basic Coverage	832251403	1013913888	00002015103505465 60X	Family Member	4/10/2015	$ 1,213.28	$ 1,213.28	0%	$0.00	
21185	TX1	618139	512195	4/18/2015	4/24/2015	4/18/2015	4/24/2015	TX433	1	1	21185	1	HIDALGO COUNTY	Blue Shield	Basic Coverage	832251403	1013913888	00002015103505465 60X	Family Member	4/10/2015	$ 245.80	$ 245.80	0%	$0.00	
21185	TX1	618139	512195	4/18/2015	4/24/2015	4/18/2015	4/24/2015	TX433	1	1	21185	1	HIDALGO COUNTY	Blue Shield	Basic Coverage	832251403	1013913888	00002015103505465 60X	Family Member	4/10/2015	$ 162.43	$ 162.43	0%	$0.00	
21185	TX1	618139	512195	4/18/2015	4/24/2015	4/18/2015	4/24/2015	TX433	1	1	21185	1	HIDALGO COUNTY	Blue Shield	Basic Coverage	832251403	1013913888	00002015103505465 60X	Family Member	4/10/2015	$ 113.80	$ 113.80	0%	$0.00	
21185	TX1	618139	512195	4/18/2015	4/24/2015	4/18/2015	4/24/2015	TX433	1	1	21185	1	HIDALGO COUNTY	Blue Shield	Basic Coverage	832251403	1013913888	00002015103505465 60X	Family Member	4/10/2015	$ 64.01	$ 64.01	0%	$0.00	
21185	TX1	618139	512195	4/18/2015	4/24/2015	4/18/2015	4/24/2015	TX433	1	1	21185	1	HIDALGO COUNTY	Blue Shield	Basic Coverage	832251403	1013913888	00002015103505465 60X	Family Member	4/10/2015	$ 21.79	$ 21.79	0%	$0.00	
21185	TX1	618139	512195	4/18/2015	4/24/2015	4/18/2015	4/24/2015	TX433	1	1	21185	1	HIDALGO COUNTY	Blue Shield	Basic Coverage	832251403	1013913888	00002015103505465 60X	Family Member	4/10/2015	$ 2.32	$ 2.32	0%	$0.00	

Account	Corporate Entity	Invoice Profile	Invoice Number	InvcPerFrDt	InvcPerToDt	ClmPerFrDt	ClmPerToDt	BARS CustNbr	Settlement Nbr	Association Nbr	Group Nbr	Section Nbr	Group Name	Coverage	Claim Type	Member ID	Provider ID	Document Control	Tier	Service Date	Gross Amt	Net Amt	Fee Percent	Fee Amt	Case Nbr
21185	TX1	618139	512195	4/18/2015	4/24/2015	4/18/2015	4/24/2015	TX433	1	1	21185	1	HIDALGO COUNTY	Blue Shield	Basic Coverage	843419446	1437260544	00002015111503920A40X	Family Subscriber	4/20/2015	$ 41.35	$ 41.35	0%	$0.00	
21185	TX1	618139	512195	4/18/2015	4/24/2015	4/18/2015	4/24/2015	TX433	1	1	21185	1	HIDALGO COUNTY	Blue Shield	Basic Coverage	840606009	1780620526	00002015110033046 40C	Single	3/16/2015	$ 6.67	$ 6.67	0%	$0.00	
21185	TX1	618139	512195	4/18/2015	4/24/2015	4/18/2015	4/24/2015	TX433	1	1	21185	1	HIDALGO COUNTY	Blue Shield	Basic Coverage	840606009	1780620526	00002015110033046 40C	Single	3/16/2015	$ 8.52	$ 8.52	0%	$0.00	
21185	TX1	618139	512195	4/18/2015	4/24/2015	4/18/2015	4/24/2015	TX433	1	1	21185	1	HIDALGO COUNTY	Blue Shield	Basic Coverage	835117249	1447677661	00002015107506 7A070X	Single	4/15/2015	$ 103.41	$ 103.41	0%	$0.00	
21185	TX1	618139	512195	4/18/2015	4/24/2015	4/18/2015	4/24/2015	TX433	1	1	21185	1	HIDALGO COUNTY	Blue Shield	Basic Coverage	835117249	1447677661	00002015107506 7A070X	Single	4/15/2015	$ 238.55	$ 238.55	0%	$0.00	
21185	TX1	618139	512195	4/18/2015	4/24/2015	4/18/2015	4/24/2015	TX433	1	1	21185	1	HIDALGO COUNTY	Blue Shield	Basic Coverage	840218759	1205017084	00002015110 50A95940X	Family Member	4/16/2015	$ 34.71	$ 34.71	0%	$0.00	
21185	TX1	618139	512195	4/18/2015	4/24/2015	4/18/2015	4/24/2015	TX433	1	1	21185	1	HIDALGO COUNTY	Blue Shield	Basic Coverage	840490982	1073508545	00002015112 50L43000X	Single	4/17/2015	$ 34.71	$ 34.71	0%	$0.00	
21185	TX1	618139	512195	4/18/2015	4/24/2015	4/18/2015	4/24/2015	TX433	1	1	21185	1	HIDALGO COUNTY	Blue Shield	Basic Coverage	840490982	1073508545	00002015112 50L43000X	Single	4/17/2015	$ 28.84	$ 28.84	0%	$0.00	
21185	TX1	618139	512195	4/18/2015	4/24/2015	4/18/2015	4/24/2015	TX433	1	1	21185	1	HIDALGO COUNTY	Blue Shield	Basic Coverage	840490982	1073508545	00002015112 50L43000X	Single	4/17/2015	$ 10.12	$ 10.12	0%	$0.00	
21185	TX1	618139	512195	4/18/2015	4/24/2015	4/18/2015	4/24/2015	TX433	1	1	21185	1	HIDALGO COUNTY	Blue Shield	Basic Coverage	839931162	1174706378	00002015114 5020Y350X	Single	3/26/2015	$ 115.90	$ 115.90	0%	$0.00	
21185	TX1	618139	512195	4/18/2015	4/24/2015	4/18/2015	4/24/2015	TX433	1	1	21185	1	HIDALGO COUNTY	Blue Shield	Basic Coverage	844677674	1609066257	00002015111 5001W740X	Family Member	4/11/2015	$ 24.25	$ 24.25	0%	$0.00	
21185	TX1	618139	512195	4/18/2015	4/24/2015	4/18/2015	4/24/2015	TX433	1	1	21185	1	HIDALGO COUNTY	Blue Shield	Basic Coverage	844677674	1609066257	00002015111 5001W740X	Family Member	4/11/2015	$ 10.92	$ 10.92	0%	$0.00	
21185	TX1	618139	512195	4/18/2015	4/24/2015	4/18/2015	4/24/2015	TX433	1	1	21185	1	HIDALGO COUNTY	Blue Shield	Basic Coverage	844677674	1609066257	00002015111 5001W740X	Family Member	4/11/2015	$ 7.08	$ 7.08	0%	$0.00	
21185	TX1	618139	512195	4/18/2015	4/24/2015	4/18/2015	4/24/2015	TX433	1	1	21185	1	HIDALGO COUNTY	Blue Shield	Basic Coverage	844677674	1609066257	00002015111 5001W740X	Family Member	4/11/2015	$ 15.01	$ 15.01	0%	$0.00	
21185	TX1	618139	512195	4/18/2015	4/24/2015	4/18/2015	4/24/2015	TX433	1	1	21185	1	HIDALGO COUNTY	Blue Shield	Basic Coverage	844677674	1609066257	00002015111 5001W740X	Family Member	4/11/2015	$ 15.01	$ 15.01	0%	$0.00	
21185	TX1	618139	512195	4/18/2015	4/24/2015	4/18/2015	4/24/2015	TX433	1	1	21185	1	HIDALGO COUNTY	Blue Shield	Basic Coverage	844677674	1609066257	00002015111 5001W740X	Family Member	4/11/2015	$ 3.00	$ 3.00	0%	$0.00	
21185	TX1	618139	512195	4/18/2015	4/24/2015	4/18/2015	4/24/2015	TX433	1	1	21185	1	HIDALGO COUNTY	Blue Shield	Basic Coverage	841203562	1124078746	00002015104 03185560C	Family Member	11/17/2014	$ 26.65	$ 26.65	0%	$0.00	
21185	TX1	618139	512195	4/18/2015	4/24/2015	4/18/2015	4/24/2015	TX433	1	1	21185	1	HIDALGO COUNTY	Blue Shield	Basic Coverage	841203562	1427053982	00002015104 03276580C	Family Member	9/4/2014	$ 25.27	$ 25.27	0%	$0.00	
21185	TX1	618139	512195	4/18/2015	4/24/2015	4/18/2015	4/24/2015	TX433	1	1	21185	1	HIDALGO COUNTY	Blue Shield	Basic Coverage	841203562	1427053982	00002015104 03276580C	Family Member	9/4/2014	$ 102.53	$ 102.53	0%	$0.00	
21185	TX1	618139	512195	4/18/2015	4/24/2015	4/18/2015	4/24/2015	TX433	1	1	21185	1	HIDALGO COUNTY	Blue Shield	Basic Coverage	841203562	1427053982	00002015104 03276580C	Family Member	10/8/2014	$ 25.27	$ 25.27	0%	$0.00	
21185	TX1	618139	512195	4/18/2015	4/24/2015	4/18/2015	4/24/2015	TX433	1	1	21185	1	HIDALGO COUNTY	Blue Shield	Basic Coverage	839629102	1659331189	00002015104 03044650C	Family Member	8/11/2014	$ 20.00	$ 20.00	0%	$0.00	
21185	TX1	618139	512195	4/18/2015	4/24/2015	4/18/2015	4/24/2015	TX433	1	1	21185	1	HIDALGO COUNTY	Blue Shield	Basic Coverage	839629102	1366541922	00002015104 03201670C	Family Member	8/11/2014	$ 26.10	$ 26.10	0%	$0.00	
21185	TX1	618139	512195	4/18/2015	4/24/2015	4/18/2015	4/24/2015	TX433	1	1	21185	1	HIDALGO COUNTY	Blue Shield	Basic Coverage	839629102	1659331189	00002015104 03201690C	Family Member	9/22/2014	$ 10.00	$ 10.00	0%	$0.00	
21185	TX1	618139	512195	4/18/2015	4/24/2015	4/18/2015	4/24/2015	TX433	1	1	21185	1	HIDALGO COUNTY	Blue Shield	Basic Coverage	839629102	1659331189	00002015104 03201690C	Family Member	9/22/2014	$ 8.76	$ 8.76	0%	$0.00	
21185	TX1	618139	512195	4/18/2015	4/24/2015	4/18/2015	4/24/2015	TX433	1	1	21185	1	HIDALGO COUNTY	Blue Shield	Basic Coverage	839629102	1659331189	00002015104 03201690C	Family Member	9/22/2014	$ 85.41	$ 85.41	0%	$0.00	
21185	TX1	618139	512195	4/18/2015	4/24/2015	4/18/2015	4/24/2015	TX433	1	1	21185	1	HIDALGO COUNTY	Blue Shield	Basic Coverage	837833029	1801907894	00002015112 50K53900X	Family Member	4/20/2015	$ 98.55	$ 98.55	0%	$0.00	
21185	TX1	618139	512195	4/18/2015	4/24/2015	4/18/2015	4/24/2015	TX433	1	1	21185	1	HIDALGO COUNTY	Blue Shield	Basic Coverage	842747213	1982827150	00002015103 03124620C	Single	2/25/2015	$ 309.00	$ 309.00	0%	$0.00	
21185	TX1	618139	512195	4/18/2015	4/24/2015	4/18/2015	4/24/2015	TX433	1	1	21185	1	HIDALGO COUNTY	Blue Shield	Basic Coverage	845896109	1265518914	00002015112 50L982D0X	Family Member	3/24/2015	$ 24.25	$ 24.25	0%	$0.00	
21185	TX1	618139	512195	4/18/2015	4/24/2015	4/18/2015	4/24/2015	TX433	1	1	21185	1	HIDALGO COUNTY	Blue Shield	Basic Coverage	843927889	1407829633	00002015113 5088T540X	Single	4/7/2015	$ 34.71	$ 34.71	0%	$0.00	
21185	TX1	618139	512195	4/18/2015	4/24/2015	4/18/2015	4/24/2015	TX433	1	1	21185	1	HIDALGO COUNTY	Blue Shield	Basic Coverage	839347918	1457455578	00002015112 50451J50X	Family Subscriber	4/20/2015	$ 24.25	$ 24.25	0%	$0.00	
21185	TX1	618139	512195	4/18/2015	4/24/2015	4/18/2015	4/24/2015	TX433	1	1	21185	1	HIDALGO COUNTY	Blue Shield	Basic Coverage	841102945	1942467113	00002015098 50L86570X	Single	3/21/2015	$ 866.74	$ 866.74	0%	$0.00	
21185	TX1	618139	512195	4/18/2015	4/24/2015	4/18/2015	4/24/2015	TX433	1	1	21185	1	HIDALGO COUNTY	Blue Shield	Basic Coverage	841102945	1942467113	00002015098 50L86570X	Single	3/21/2015	$ 62.30	$ 62.30	0%	$0.00	
21185	TX1	618139	512195	4/18/2015	4/24/2015	4/18/2015	4/24/2015	TX433	1	1	21185	1	HIDALGO COUNTY	Blue Shield	Basic Coverage	841782166	1407904881	00002015110 50934J70X	Family Member	4/17/2015	$ 101.48	$ 101.48	0%	$0.00	
21185	TX1	618139	512195	4/18/2015	4/24/2015	4/18/2015	4/24/2015	TX433	1	1	21185	1	HIDALGO COUNTY	Blue Shield	Basic Coverage	841782166	1407904881	00002015110 50934J70X	Family Member	4/17/2015	$ 102.82	$ 102.82	0%	$0.00	
21185	TX1	618139	512195	4/18/2015	4/24/2015	4/18/2015	4/24/2015	TX433	1	1	21185	1	HIDALGO COUNTY	Blue Shield	Basic Coverage	841782166	1407904881	00002015110 50934J70X	Family Member	4/17/2015	$ 9.48	$ 9.48	0%	$0.00	
21185	TX1	618139	512195	4/18/2015	4/24/2015	4/18/2015	4/24/2015	TX433	1	1	21185	1	HIDALGO COUNTY	Blue Shield	Basic Coverage	841782166	1407904881	00002015110 50934J70X	Family Member	4/17/2015	$ 7.08	$ 7.08	0%	$0.00	
21185	TX1	618139	512195	4/18/2015	4/24/2015	4/18/2015	4/24/2015	TX433	1	1	21185	1	HIDALGO COUNTY	Blue Shield	Basic Coverage	841782166	1407904881	00002015110 50934J70X	Family Member	4/17/2015	$ 3.00	$ 3.00	0%	$0.00	
21185	TX1	618139	512195	4/18/2015	4/24/2015	4/18/2015	4/24/2015	TX433	1	1	21185	1	HIDALGO COUNTY	Blue Shield	Basic Coverage	841782166	1407904881	00002015110 50934J70X	Family Member	4/17/2015	$ 6.08	$ 6.08	0%	$0.00	
21185	TX1	618139	512195	4/18/2015	4/24/2015	4/18/2015	4/24/2015	TX433	1	1	21185	1	HIDALGO COUNTY	Blue Shield	Basic Coverage	841782166	1407904881	00002015110 50934J70X	Family Member	4/17/2015	$ 3.58	$ 3.58	0%	$0.00	
21185	TX1	618139	512195	4/18/2015	4/24/2015	4/18/2015	4/24/2015	TX433	1	1	21185	1	HIDALGO COUNTY	Blue Shield	Basic Coverage	841782166	1407904881	00002015110 50934J70X	Family Member	4/17/2015	$ 6.16	$ 6.16	0%	$0.00	
21185	TX1	618139	512195	4/18/2015	4/24/2015	4/18/2015	4/24/2015	TX433	1	1	21185	1	HIDALGO COUNTY	Blue Shield	Basic Coverage	841782166	1407904881	00002015110 50934J70X	Family Member	4/17/2015	$ 7.30	$ 7.30	0%	$0.00	
21185	TX1	618139	512195	4/18/2015	4/24/2015	4/18/2015	4/24/2015	TX433	1	1	21185	1	HIDALGO COUNTY	Blue Shield	Basic Coverage	841782166	1407904881	00002015110 50934J70X	Family Member	4/17/2015	$ 4.33	$ 4.33	0%	$0.00	
21185	TX1	618139	512195	4/18/2015	4/24/2015	4/18/2015	4/24/2015	TX433	1	1	21185	1	HIDALGO COUNTY	Blue Shield	Basic Coverage	841782166	1407904881	00002015110 50934J70X	Family Member	4/17/2015	$ 2.89	$ 2.89	0%	$0.00	
21185	TX1	618139	512195	4/18/2015	4/24/2015	4/18/2015	4/24/2015	TX433	1	1	21185	1	HIDALGO COUNTY	Blue Shield	Basic Coverage	841782166	1407904881	00002015110 50934J70X	Family Member	4/17/2015	$ 16.66	$ 16.66	0%	$0.00	
21185	TX1	618139	512195	4/18/2015	4/24/2015	4/18/2015	4/24/2015	TX433	1	1	21185	1	HIDALGO COUNTY	Blue Shield	Basic Coverage	837503593	1902839046	00002015112 50361S00X	Single	4/20/2015	$ 243.95	$ 243.95	0%	$0.00	
21185	TX1	618139	512195	4/18/2015	4/24/2015	4/18/2015	4/24/2015	TX433	1	1	21185	1	HIDALGO COUNTY	Blue Shield	Basic Coverage	837540619	1144251547	00002015111 5054N330X	Single	4/13/2015	$ 34.71	$ 34.71	0%	$0.00	
21185	TX1	618139	512195	4/18/2015	4/24/2015	4/18/2015	4/24/2015	TX433	1	1	21185	1	HIDALGO COUNTY	Blue Shield	Basic Coverage	837540619	1144251547	00002015111 5054N330X	Single	4/13/2015	$ 7.08	$ 7.08	0%	$0.00	
21185	TX1	618139	512195	4/18/2015	4/24/2015	4/18/2015	4/24/2015	TX433	1	1	21185	1	HIDALGO COUNTY	Blue Shield	Basic Coverage	837540619	1144251547	00002015111 5054N330X	Single	4/13/2015	$ 3.00	$ 3.00	0%	$0.00	
21185	TX1	618139	512195	4/18/2015	4/24/2015	4/18/2015	4/24/2015	TX433	1	1	21185	1	HIDALGO COUNTY	Blue Shield	Basic Coverage	843598823	1790721538	00002015109 50674F50X	Family Member	4/13/2015	$ 6.52	$ 6.52	0%	$0.00	
21185	TX1	618139	512195	4/18/2015	4/24/2015	4/18/2015	4/24/2015	TX433	1	1	21185	1	HIDALGO COUNTY	Blue Shield	Basic Coverage	843598823	1790721538	00002015109 50674F50X	Family Member	4/13/2015	$ 28.36	$ 28.36	0%	$0.00	
21185	TX1	618139	512195	4/18/2015	4/24/2015	4/18/2015	4/24/2015	TX433	1	1	21185	1	HIDALGO COUNTY	Blue Shield	Basic Coverage	843598823	1790721538	00002015109 50674F50X	Family Member	4/13/2015	$ 28.36	$ 28.36	0%	$0.00	
21185	TX1	618139	512195	4/18/2015	4/24/2015	4/18/2015	4/24/2015	TX433	1	1	21185	1	HIDALGO COUNTY	Blue Shield	Basic Coverage	843598823	1790721538	00002015112 50767 83Q0X	Family Member	4/13/2015	$ 8.35	$ 8.35	0%	$0.00	
21185	TX1	618139	512195	4/18/2015	4/24/2015	4/18/2015	4/24/2015	TX433	1	1	21185	1	HIDALGO COUNTY	Blue Shield	Basic Coverage	843598823	1790721538	00002015112 50767 83Q0X	Family Member	4/13/2015	$ 1.66	$ 1.66	0%	$0.00	
21185	TX1	618139	512195	4/18/2015	4/24/2015	4/18/2015	4/24/2015	TX433	1	1	21185	1	HIDALGO COUNTY	Blue Shield	Basic Coverage	843598823	1790721538	00002015112 50767 83Q0X	Family Member	4/13/2015	$ 3.45	$ 3.45	0%	$0.00	
21185	TX1	618139	512195	4/18/2015	4/24/2015	4/18/2015	4/24/2015	TX433	1	1	21185	1	HIDALGO COUNTY	Blue Shield	Basic Coverage	843598823	1790721538	00002015112 50767 83Q0X	Family Member	4/13/2015	$ 18.07	$ 18.07	0%	$0.00	
21185	TX1	618139	512195	4/18/2015	4/24/2015	4/18/2015	4/24/2015	TX433	1	1	21185	1	HIDALGO COUNTY	Blue Shield	Basic Coverage	843598823	1801983069	00002015097 50816V30X	Family Subscriber	2/17/2015	$ 628.25	$ 628.25	0%	$0.00	
21185	TX1	618139	512195	4/18/2015	4/24/2015	4/18/2015	4/24/2015	TX433	1	1	21185	1	HIDALGO COUNTY	Blue Shield	Basic Coverage	843598823	1801983069	00002015097 50816V30X	Family Subscriber	2/17/2015	$ 163.66	$ 163.66	0%	$0.00	
21185	TX1	618139	512195	4/18/2015	4/24/2015	4/18/2015	4/24/2015	TX433	1	1	21185	1	HIDALGO COUNTY	Blue Shield	Basic Coverage	843598823	1801983069	00002015097 50816V30X	Family Subscriber	2/17/2015	$ 75.78	$ 75.78	0%	$0.00	
21185	TX1	618139	512195	4/18/2015	4/24/2015	4/18/2015	4/24/2015	TX433	1	1	21185	1	HIDALGO COUNTY	Blue Shield	Basic Coverage	843598823	1801983069	00002015097 50816V30X	Family Subscriber	2/17/2015	$ 115.50	$ 115.50	0%	$0.00	
21185	TX1	618139	512195	4/18/2015	4/24/2015	4/18/2015	4/24/2015	TX433	1	1	21185	1	HIDALGO COUNTY	Blue Shield	Basic Coverage	843598823	1801983069	00002015097 50816V30X	Family Subscriber	2/17/2015	$ 154.00	$ 154.00	0%	$0.00	
21185	TX1	618139	512195	4/18/2015	4/24/2015	4/18/2015	4/24/2015	TX433	1	1	21185	1	HIDALGO COUNTY	Blue Shield	Basic Coverage	843598823	1396072542	00002015113 50Z97980X	Family Subscriber	4/22/2015	$ 53.55	$ 53.55	0%	$0.00	
21185	TX1	618139	512195	4/18/2015	4/24/2015	4/18/2015	4/24/2015	TX433	1	1	21185	1	HIDALGO COUNTY	Blue Shield	Basic Coverage	843598823	1396072542	00002015113 50Z97980X	Family Subscriber	4/22/2015	$ 19.36	$ 19.36	0%	$0.00	
21185	TX1	618139	512195	4/18/2015	4/24/2015	4/18/2015	4/24/2015	TX433	1	1	21185	1	HIDALGO COUNTY	Blue Shield	Basic Coverage	843598823	1396072542	00002015113 50Z97980X	Family Subscriber	4/22/2015	$ 263.68	$ 263.68	0%	$0.00	
21185	TX1	618139	512195	4/18/2015	4/24/2015	4/18/2015	4/24/2015	TX433	1	1	21185	1	HIDALGO COUNTY	Blue Shield	Basic Coverage	843598823	1811944101	00002015114 501775C0X	Family Subscriber	4/22/2015	$ 7.88	$ 7.88	0%	$0.00	
21185	TX1	618139	512195	4/18/2015	4/24/2015	4/18/2015	4/24/2015	TX433	1	1	21185	1	HIDALGO COUNTY	Blue Shield	Basic Coverage	843598823	1811944101	00002015114 502183C0X	Family Subscriber	4/22/2015	$ 3.00	$ 3.00	0%	$0.00	
21185	TX1	618139	512195	4/18/2015	4/24/2015	4/18/2015	4/24/2015	TX433	1	1	21185	1	HIDALGO COUNTY	Blue Shield	Basic Coverage	843598823	1811944101	00002015114 502961C0X	Family Subscriber	4/22/2015	$ 5.80	$ 5.80	0%	$0.00	
21185	TX1	618139	512195	4/18/2015	4/24/2015	4/18/2015	4/24/2015	TX433	1	1	21185	1	HIDALGO COUNTY	Blue Shield	Basic Coverage	843598823	1811944101	00002015114 507874B0X	Family Subscriber	4/22/2015	$ 92.71	$ 92.71	0%	$0.00	
21185	TX1	618139	512195	4/18/2015	4/24/2015	4/18/2015	4/24/2015	TX433	1	1	21185	1	HIDALGO COUNTY	Blue Shield	Basic Coverage	849270124	1326246901	00002015111 50H66890X	Family Subscriber	4/14/2015	$ 67.85	$ 67.85	0%	$0.00	
21185	TX1	618139	512195	4/18/2015	4/24/2015	4/18/2015	4/24/2015	TX433	1	1	21185	1	HIDALGO COUNTY	Blue Shield	Basic Coverage	844660812	1295712057	00002015104 03111060C	Family Member	3/7/2015	$ 506.76	$ 506.76	0%	$0.00	
21185	TX1	618139	512195	4/18/2015	4/24/2015	4/18/2015	4/24/2015	TX433	1	1	21185	1	HIDALGO COUNTY	Blue Shield	Basic Coverage	844660812	1295712057	00002015104 03111060C	Family Member	3/7/2015	$ 315.00	$ 315.00	0%	$0.00	
21185	TX1	618139	512195	4/18/2015	4/24/2015	4/18/2015	4/24/2015	TX433	1	1	21185	1	HIDALGO COUNTY	Blue Shield	Basic Coverage	844660812	1295712057	00002015104 03111060C	Family Member	3/7/2015	$ 138.60	$ 138.60	0%	$0.00	
21185	TX1	618139	512195	4/18/2015	4/24/2015	4/18/2015	4/24/2015	TX433	1	1	21185	1	HIDALGO COUNTY	Blue Shield	Basic Coverage	844660812	1295712057	00002015104 03111060C	Family Member	3/7/2015	$ 12.60	$ 12.60	0%	$0.00	

Account	Corporate Entity	Invoice Profile	Invoice Number	InvcPerFrDt	InvcPerToDt	ClmPerFrDt	ClmPerToDt	BARS CustNbr	Settlement Nbr	Association Nbr	Group Nbr	Section Nbr	Group Name	Coverage	Claim Type	Member ID	Provider ID	Document Control	Tier	Service Date	Gross Amt	Net Amt	Fee Percent	Fee Amt	Case Nbr
21185	TX1	618139	512195	4/18/2015	4/24/2015	4/18/2015	4/24/2015	TX433	1	1	21185	1	HIDALGO COUNTY	Blue Shield	Basic Coverage	832564278	1598980526	00002015112501L37890X	Single	4/17/2015	$ 67.85	$ 67.85	0%	$0.00	
21185	TX1	618139	512195	4/18/2015	4/24/2015	4/18/2015	4/24/2015	TX433	1	1	21185	1	HIDALGO COUNTY	Blue Shield	Basic Coverage	832564278	1598980526	00002015112501L37890X	Single	4/17/2015	$ 3.89	$ 3.89	0%	$0.00	
21185	TX1	618139	512195	4/18/2015	4/24/2015	4/18/2015	4/24/2015	TX433	1	1	21185	1	HIDALGO COUNTY	Blue Shield	Basic Coverage	832564278	1598980526	00002015112501L37890X	Single	4/17/2015	$ 2.04	$ 2.04	0%	$0.00	
21185	TX1	618139	512195	4/18/2015	4/24/2015	4/18/2015	4/24/2015	TX433	1	1	21185	1	HIDALGO COUNTY	Blue Shield	Basic Coverage	832564278	1598980526	00002015112501L37890X	Single	4/17/2015	$ 7.08	$ 7.08	0%	$0.00	
21185	TX1	618139	512195	4/18/2015	4/24/2015	4/18/2015	4/24/2015	TX433	1	1	21185	1	HIDALGO COUNTY	Blue Shield	Basic Coverage	832564278	1598980526	00002015112501L37890X	Single	4/17/2015	$ 3.00	$ 3.00	0%	$0.00	
21185	TX1	618139	512195	4/18/2015	4/24/2015	4/18/2015	4/24/2015	TX433	1	1	21185	1	HIDALGO COUNTY	Blue Shield	Basic Coverage	837662768	1710090451	00002015114505202Q0X	Family Member	4/24/2015	$ 113.44	$ 113.44	0%	$0.00	
21185	TX1	618139	512195	4/18/2015	4/24/2015	4/18/2015	4/24/2015	TX433	1	1	21185	1	HIDALGO COUNTY	Blue Shield	Basic Coverage	837662768	1710090451	00002015114505202Q0X	Family Member	4/24/2015	$ 6.69	$ 6.69	0%	$0.00	
21185	TX1	618139	512195	4/18/2015	4/24/2015	4/18/2015	4/24/2015	TX433	1	1	21185	1	HIDALGO COUNTY	Blue Shield	Basic Coverage	837662768	1710090451	00002015114505202Q0X	Family Member	4/24/2015	$ 5.76	$ 5.76	0%	$0.00	
21185	TX1	618139	512195	4/18/2015	4/24/2015	4/18/2015	4/24/2015	TX433	1	1	21185	1	HIDALGO COUNTY	Blue Shield	Basic Coverage	841659000	1073508545	00002015107508 3V580X	Family Member	4/13/2015	$ 21.77	$ 21.77	0%	$0.00	
21185	TX1	618139	512195	4/18/2015	4/24/2015	4/18/2015	4/24/2015	TX433	1	1	21185	1	HIDALGO COUNTY	Blue Shield	Basic Coverage	841659000	1073508545	00002015107508 3V580X	Family Member	4/13/2015	$ 24.51	$ 24.51	0%	$0.00	
21185	TX1	618139	512195	4/18/2015	4/24/2015	4/18/2015	4/24/2015	TX433	1	1	21185	1	HIDALGO COUNTY	Blue Shield	Basic Coverage	841659000	1073508545	00002015107508 3V580X	Family Member	4/13/2015	$ 4.98	$ 4.98	0%	$0.00	
21185	TX1	618139	512195	4/18/2015	4/24/2015	4/18/2015	4/24/2015	TX433	1	1	21185	1	HIDALGO COUNTY	Blue Shield	Basic Coverage	841659000	1073508545	00002015107508 6V100X	Family Member	12/12/2014	$ 14.49	$ 14.49	0%	$0.00	
21185	TX1	618139	512195	4/18/2015	4/24/2015	4/18/2015	4/24/2015	TX433	1	1	21185	1	HIDALGO COUNTY	Blue Shield	Basic Coverage	841659000	1336543636	00002015114508 31U10X	Family Member	4/15/2015	$ 865.90	$ 865.90	0%	$0.00	
21185	TX1	618139	512195	4/18/2015	4/24/2015	4/18/2015	4/24/2015	TX433	1	1	21185	1	HIDALGO COUNTY	Blue Shield	Basic Coverage	834053920	1790721538	00002015109500 40G50X	Single	4/14/2015	$ 57.49	$ 57.49	0%	$0.00	
21185	TX1	618139	512195	4/18/2015	4/24/2015	4/18/2015	4/24/2015	TX433	1	1	21185	1	HIDALGO COUNTY	Blue Shield	Basic Coverage	834053920	1538346085	00002015114503 54N70X	Single	4/23/2015	$ 31.79	$ 31.79	0%	$0.00	
21185	TX1	618139	512195	4/18/2015	4/24/2015	4/18/2015	4/24/2015	TX433	1	1	21185	1	HIDALGO COUNTY	Blue Shield	Basic Coverage	839583361	1649401951	00002015107501 2P080X	Family Member	4/15/2015	$ 34.71	$ 34.71	0%	$0.00	
21185	TX1	618139	512195	4/18/2015	4/24/2015	4/18/2015	4/24/2015	TX433	1	1	21185	1	HIDALGO COUNTY	Blue Shield	Basic Coverage	839583361	1649401951	00002015107501 2P080X	Family Member	4/15/2015	$ 7.08	$ 7.08	0%	$0.00	
21185	TX1	618139	512195	4/18/2015	4/24/2015	4/18/2015	4/24/2015	TX433	1	1	21185	1	HIDALGO COUNTY	Blue Shield	Basic Coverage	839583361	1649401951	00002015107501 2P080X	Family Member	4/15/2015	$ 10.92	$ 10.92	0%	$0.00	
21185	TX1	618139	512195	4/18/2015	4/24/2015	4/18/2015	4/24/2015	TX433	1	1	21185	1	HIDALGO COUNTY	Blue Shield	Basic Coverage	839583361	1649401951	00002015107501 2P080X	Family Member	4/15/2015	$ 15.01	$ 15.01	0%	$0.00	
21185	TX1	618139	512195	4/18/2015	4/24/2015	4/18/2015	4/24/2015	TX433	1	1	21185	1	HIDALGO COUNTY	Blue Shield	Basic Coverage	839583361	1649401951	00002015107501 2P080X	Family Member	4/15/2015	$ 15.01	$ 15.01	0%	$0.00	
21185	TX1	618139	512195	4/18/2015	4/24/2015	4/18/2015	4/24/2015	TX433	1	1	21185	1	HIDALGO COUNTY	Blue Shield	Basic Coverage	839583361	1649401951	00002015107501 2P080X	Family Member	4/15/2015	$ 3.00	$ 3.00	0%	$0.00	
21185	TX1	618139	512195	4/18/2015	4/24/2015	4/18/2015	4/24/2015	TX433	1	1	21185	1	HIDALGO COUNTY	Blue Shield	Basic Coverage	847744646	1073508545	00002015112501L48740X	Family Subscriber	4/17/2015	$ 21.77	$ 21.77	0%	$0.00	
21185	TX1	618139	512195	4/18/2015	4/24/2015	4/18/2015	4/24/2015	TX433	1	1	21185	1	HIDALGO COUNTY	Blue Shield	Basic Coverage	840228115	1770604688	00002015111502 4W280X	Single	4/15/2015	$ 34.71	$ 34.71	0%	$0.00	
21185	TX1	618139	512195	4/18/2015	4/24/2015	4/18/2015	4/24/2015	TX433	1	1	21185	1	HIDALGO COUNTY	Blue Shield	Basic Coverage	840228115	1770604688	00002015111502 4W280X	Single	4/15/2015	$ 7.08	$ 7.08	0%	$0.00	
21185	TX1	618139	512195	4/18/2015	4/24/2015	4/18/2015	4/24/2015	TX433	1	1	21185	1	HIDALGO COUNTY	Blue Shield	Basic Coverage	840228115	1770604688	00002015111502 4W280X	Single	4/15/2015	$ 10.07	$ 10.07	0%	$0.00	
21185	TX1	618139	512195	4/18/2015	4/24/2015	4/18/2015	4/24/2015	TX433	1	1	21185	1	HIDALGO COUNTY	Blue Shield	Basic Coverage	840228115	1770604688	00002015111502 4W280X	Single	4/15/2015	$ 0.06	$ 0.06	0%	$0.00	
21185	TX1	618139	512195	4/18/2015	4/24/2015	4/18/2015	4/24/2015	TX433	1	1	21185	1	HIDALGO COUNTY	Blue Shield	Basic Coverage	840228115	1770604688	00002015111502 4W280X	Single	4/15/2015	$ 28.84	$ 28.84	0%	$0.00	
21185	TX1	618139	512195	4/18/2015	4/24/2015	4/18/2015	4/24/2015	TX433	1	1	21185	1	HIDALGO COUNTY	Blue Shield	Basic Coverage	840228115	1770604688	00002015111502 4W280X	Single	4/15/2015	$ 3.00	$ 3.00	0%	$0.00	
21185	TX1	618139	512195	4/18/2015	4/24/2015	4/18/2015	4/24/2015	TX433	1	1	21185	1	HIDALGO COUNTY	Blue Shield	Basic Coverage	840228115	1770604688	00002015111502 4W280X	Single	4/15/2015	$ 6.00	$ 6.00	0%	$0.00	
21185	TX1	618139	512195	4/18/2015	4/24/2015	4/18/2015	4/24/2015	TX433	1	1	21185	1	HIDALGO COUNTY	Blue Shield	Basic Coverage	840228115	1770604688	00002015111502 4W280X	Single	4/15/2015	$ 7.00	$ 7.00	0%	$0.00	
21185	TX1	618139	512195	4/18/2015	4/24/2015	4/18/2015	4/24/2015	TX433	1	1	21185	1	HIDALGO COUNTY	Blue Shield	Basic Coverage	840228115	1770604688	00002015111502 4W280X	Single	4/15/2015	$ 7.00	$ 7.00	0%	$0.00	
21185	TX1	618139	512195	4/18/2015	4/24/2015	4/18/2015	4/24/2015	TX433	1	1	21185	1	HIDALGO COUNTY	Blue Shield	Basic Coverage	833205060	1225252976	00002015107507 4S290X	Family Member	4/15/2015	$ 6.69	$ 6.69	0%	$0.00	
21185	TX1	618139	512195	4/18/2015	4/24/2015	4/18/2015	4/24/2015	TX433	1	1	21185	1	HIDALGO COUNTY	Blue Shield	Basic Coverage	832676616	1649401951	00002015112501683Q0X	Family Subscriber	4/18/2015	$ 24.25	$ 24.25	0%	$0.00	
21185	TX1	618139	512195	4/18/2015	4/24/2015	4/18/2015	4/24/2015	TX433	1	1	21185	1	HIDALGO COUNTY	Blue Shield	Basic Coverage	832676616	1649401951	00002015112501683Q0X	Family Subscriber	4/18/2015	$ 7.08	$ 7.08	0%	$0.00	
21185	TX1	618139	512195	4/18/2015	4/24/2015	4/18/2015	4/24/2015	TX433	1	1	21185	1	HIDALGO COUNTY	Blue Shield	Basic Coverage	832676616	1649401951	00002015112501683Q0X	Family Subscriber	4/18/2015	$ 3.00	$ 3.00	0%	$0.00	
21185	TX1	618139	512195	4/18/2015	4/24/2015	4/18/2015	4/24/2015	TX433	1	1	21185	1	HIDALGO COUNTY	Blue Shield	Basic Coverage	843167236	1245548759	00002015111501W30680X	Family Subscriber	2/26/2015	$ 6.93	$ 6.93	0%	$0.00	
21185	TX1	618139	512195	4/18/2015	4/24/2015	4/18/2015	4/24/2015	TX433	1	1	21185	1	HIDALGO COUNTY	Blue Shield	Basic Coverage	842297866	1760751671	00002015113502 5H480X	Family Subscriber	4/21/2015	$ 62.83	$ 62.83	0%	$0.00	
21185	TX1	618139	512195	4/18/2015	4/24/2015	4/18/2015	4/24/2015	TX433	1	1	21185	1	HIDALGO COUNTY	Blue Shield	Basic Coverage	847639822	1013913888	00002015112501L52370X	Family Subscriber	4/17/2015	$ 39.33	$ 39.33	0%	$0.00	
21185	TX1	618139	512195	4/18/2015	4/24/2015	4/18/2015	4/24/2015	TX433	1	1	21185	1	HIDALGO COUNTY	Blue Shield	Basic Coverage	847639822	1013913888	00002015112501L52370X	Family Subscriber	4/17/2015	$ 241.09	$ 241.09	0%	$0.00	
21185	TX1	618139	512195	4/18/2015	4/24/2015	4/18/2015	4/24/2015	TX433	1	1	21185	1	HIDALGO COUNTY	Blue Shield	Basic Coverage	847639822	1013913888	00002015112501L52370X	Family Subscriber	4/17/2015	$ 12.39	$ 12.39	0%	$0.00	
21185	TX1	618139	512195	4/18/2015	4/24/2015	4/18/2015	4/24/2015	TX433	1	1	21185	1	HIDALGO COUNTY	Blue Shield	Basic Coverage	847639822	1013913888	00002015112501L52370X	Family Subscriber	4/17/2015	$ 3.00	$ 3.00	0%	$0.00	
21185	TX1	618139	512195	4/18/2015	4/24/2015	4/18/2015	4/24/2015	TX433	1	1	21185	1	HIDALGO COUNTY	Blue Shield	Basic Coverage	836883498	1144251547	00002015110504696Y0X	Single	2/14/2015	$ 67.85	$ 67.85	0%	$0.00	
21185	TX1	618139	512195	4/18/2015	4/24/2015	4/18/2015	4/24/2015	TX433	1	1	21185	1	HIDALGO COUNTY	Blue Shield	Basic Coverage	836883498	1144251547	00002015110504696Y0X	Single	2/14/2015	$ 7.08	$ 7.08	0%	$0.00	
21185	TX1	618139	512195	4/18/2015	4/24/2015	4/18/2015	4/24/2015	TX433	1	1	21185	1	HIDALGO COUNTY	Blue Shield	Basic Coverage	836883498	1144251547	00002015110504696Y0X	Single	2/14/2015	$ 1.56	$ 1.56	0%	$0.00	
21185	TX1	618139	512195	4/18/2015	4/24/2015	4/18/2015	4/24/2015	TX433	1	1	21185	1	HIDALGO COUNTY	Blue Shield	Basic Coverage	836883498	1144251547	00002015110504696Y0X	Single	2/14/2015	$ 28.84	$ 28.84	0%	$0.00	
21185	TX1	618139	512195	4/18/2015	4/24/2015	4/18/2015	4/24/2015	TX433	1	1	21185	1	HIDALGO COUNTY	Blue Shield	Basic Coverage	840000635	1619150828	00002015111506 4A90X	Single	3/18/2015	$ 67.85	$ 67.85	0%	$0.00	
21185	TX1	618139	512195	4/18/2015	4/24/2015	4/18/2015	4/24/2015	TX433	1	1	21185	1	HIDALGO COUNTY	Blue Shield	Basic Coverage	840000635	1619150828	00002015111506 4A90X	Single	3/18/2015	$ 28.84	$ 28.84	0%	$0.00	
21185	TX1	618139	512195	4/18/2015	4/24/2015	4/18/2015	4/24/2015	TX433	1	1	21185	1	HIDALGO COUNTY	Blue Shield	Basic Coverage	840000635	1619150828	00002015111506 4A90X	Single	3/18/2015	$ 0.39	$ 0.39	0%	$0.00	
21185	TX1	618139	512195	4/18/2015	4/24/2015	4/18/2015	4/24/2015	TX433	1	1	21185	1	HIDALGO COUNTY	Blue Shield	Basic Coverage	840000635	1619150828	00002015111506 5A80X	Single	3/11/2015	$ 67.85	$ 67.85	0%	$0.00	
21185	TX1	618139	512195	4/18/2015	4/24/2015	4/18/2015	4/24/2015	TX433	1	1	21185	1	HIDALGO COUNTY	Blue Shield	Basic Coverage	840000635	1619150828	00002015111506 5A80X	Single	3/11/2015	$ 0.39	$ 0.39	0%	$0.00	
21185	TX1	618139	512195	4/18/2015	4/24/2015	4/18/2015	4/24/2015	TX433	1	1	21185	1	HIDALGO COUNTY	Blue Shield	Basic Coverage	840000635	1619150828	00002015111506 5A80X	Single	3/11/2015	$ 28.84	$ 28.84	0%	$0.00	
21185	TX1	618139	512195	4/18/2015	4/24/2015	4/18/2015	4/24/2015	TX433	1	1	21185	1	HIDALGO COUNTY	Blue Shield	Basic Coverage	842788957	1821317843	00002015111501W76520X	Single	4/17/2015	$ 48.77	$ 48.77	0%	$0.00	
21185	TX1	618139	512195	4/18/2015	4/24/2015	4/18/2015	4/24/2015	TX433	1	1	21185	1	HIDALGO COUNTY	Blue Shield	Basic Coverage	836453342	1942467113	00002015113504P0640X	Single	4/6/2015	$ 1,086.56	$ 1,086.56	0%	$0.00	
21185	TX1	618139	512195	4/18/2015	4/24/2015	4/18/2015	4/24/2015	TX433	1	1	21185	1	HIDALGO COUNTY	Blue Shield	Basic Coverage	836453342	1942467113	00002015113504P0640X	Single	4/6/2015	$ 62.30	$ 62.30	0%	$0.00	
21185	TX1	618139	512195	4/18/2015	4/24/2015	4/18/2015	4/24/2015	TX433	1	1	21185	1	HIDALGO COUNTY	Blue Shield	Basic Coverage	843494117	1891897518	00002015112501 25S60X	Single	4/13/2015	$ 5.50	$ 5.50	0%	$0.00	
21185	TX1	618139	512195	4/18/2015	4/24/2015	4/18/2015	4/24/2015	TX433	1	1	21185	1	HIDALGO COUNTY	Blue Shield	Basic Coverage	843494117	1891897518	00002015112501 25S60X	Single	4/13/2015	$ 5.50	$ 5.50	0%	$0.00	
21185	TX1	618139	512195	4/18/2015	4/24/2015	4/18/2015	4/24/2015	TX433	1	1	21185	1	HIDALGO COUNTY	Blue Shield	Basic Coverage	843494117	1891897518	00002015112501 25S60X	Single	4/13/2015	$ 5.50	$ 5.50	0%	$0.00	
21185	TX1	618139	512195	4/18/2015	4/24/2015	4/18/2015	4/24/2015	TX433	1	1	21185	1	HIDALGO COUNTY	Blue Shield	Basic Coverage	843494117	1891897518	00002015112501 25S60X	Single	4/13/2015	$ 5.50	$ 5.50	0%	$0.00	
21185	TX1	618139	512195	4/18/2015	4/24/2015	4/18/2015	4/24/2015	TX433	1	1	21185	1	HIDALGO COUNTY	Blue Shield	Basic Coverage	843494117	1891897518	00002015112501 25S60X	Single	4/13/2015	$ 5.50	$ 5.50	0%	$0.00	
21185	TX1	618139	512195	4/18/2015	4/24/2015	4/18/2015	4/24/2015	TX433	1	1	21185	1	HIDALGO COUNTY	Blue Shield	Basic Coverage	831897464	1407035298	00002015111502 B0690X	Single	3/31/2015	$ 88.29	$ 88.29	0%	$0.00	
21185	TX1	618139	512195	4/18/2015	4/24/2015	4/18/2015	4/24/2015	TX433	1	1	21185	1	HIDALGO COUNTY	Blue Shield	Basic Coverage	831897464	1407035298	00002015111502 B0690X	Single	3/31/2015	$ 3.00	$ 3.00	0%	$0.00	
21185	TX1	618139	512195	4/18/2015	4/24/2015	4/18/2015	4/24/2015	TX433	1	1	21185	1	HIDALGO COUNTY	Blue Shield	Basic Coverage	831897464	1407035298	00002015111502 B0690X	Single	3/31/2015	$ 2.04	$ 2.04	0%	$0.00	
21185	TX1	618139	512195	4/18/2015	4/24/2015	4/18/2015	4/24/2015	TX433	1	1	21185	1	HIDALGO COUNTY	Blue Shield	Basic Coverage	831897464	1407035298	00002015111502 B0690X	Single	3/31/2015	$ 3.89	$ 3.89	0%	$0.00	
21185	TX1	618139	512195	4/18/2015	4/24/2015	4/18/2015	4/24/2015	TX433	1	1	21185	1	HIDALGO COUNTY	Blue Shield	Basic Coverage	831897464	1407035298	00002015111502 B0690X	Single	3/31/2015	$ 7.71	$ 7.71	0%	$0.00	
21185	TX1	618139	512195	4/18/2015	4/24/2015	4/18/2015	4/24/2015	TX433	1	1	21185	1	HIDALGO COUNTY	Blue Shield	Basic Coverage	831897464	1407035298	00002015111502 B0690X	Single	3/31/2015	$ 6.14	$ 6.14	0%	$0.00	
21185	TX1	618139	512195	4/18/2015	4/24/2015	4/18/2015	4/24/2015	TX433	1	1	21185	1	HIDALGO COUNTY	Blue Shield	Basic Coverage	831897464	1407035298	00002015111502 B0690X	Single	3/31/2015	$ 5.41	$ 5.41	0%	$0.00	
21185	TX1	618139	512195	4/18/2015	4/24/2015	4/18/2015	4/24/2015	TX433	1	1	21185	1	HIDALGO COUNTY	Blue Shield	Basic Coverage	831897464	1407035298	00002015111502 B0690X	Single	3/31/2015	$ 4.53	$ 4.53	0%	$0.00	
21185	TX1	618139	512195	4/18/2015	4/24/2015	4/18/2015	4/24/2015	TX433	1	1	21185	1	HIDALGO COUNTY	Blue Shield	Basic Coverage	831897464	1407035298	00002015111502 B0690X	Single	3/31/2015	$ 10.07	$ 10.07	0%	$0.00	
21185	TX1	618139	512195	4/18/2015	4/24/2015	4/18/2015	4/24/2015	TX433	1	1	21185	1	HIDALGO COUNTY	Blue Shield	Basic Coverage	831897464	1407035298	00002015111502 B0690X	Single	3/31/2015	$ 7.17	$ 7.17	0%	$0.00	
21185	TX1	618139	512195	4/18/2015	4/24/2015	4/18/2015	4/24/2015	TX433	1	1	21185	1	HIDALGO COUNTY	Blue Shield	Basic Coverage	831897464	1407035298	00002015111502 B0690X	Single	3/31/2015	$ 50.65	$ 50.65	0%	$0.00	
21185	TX1	618139	512195	4/18/2015	4/24/2015	4/18/2015	4/24/2015	TX433	1	1	21185	1	HIDALGO COUNTY	Blue Shield	Basic Coverage	831897464	1407035298	00002015111502 B0690X	Single	3/31/2015	$ 12.64	$ 12.64	0%	$0.00	

Account	Corporate Entity	Invoice Profile	Invoice Number	InvcPerFrDt	InvcPerToDt	ClmPerFrDt	ClmPerToDt	BARS CustNbr	Settlement Nbr	Association Nbr	Group Nbr	Section Nbr	Group Name	Coverage	Claim Type	Member ID	Provider ID	Document Control	Tier	Service Date	Gross Amt	Net Amt	Fee Percent	Fee Amt	Case Nbr
21185	TX1	618139	512195	4/18/2015	4/24/2015	4/18/2015	4/24/2015	TX433	1	1	21185	1	HIDALGO COUNTY	Blue Shield	Basic Coverage	831897464	1407035298	00002015111502B0690X	Single	3/31/2015	$ 7.08	$ 7.08	0%	$0.00	
21185	TX1	618139	512195	4/18/2015	4/24/2015	4/18/2015	4/24/2015	TX433	1	1	21185	1	HIDALGO COUNTY	Blue Shield	Basic Coverage	836200835	1730257106	00002015112250J97740X	Family Member	4/16/2015	$ 34.71	$ 34.71	0%	$0.00	
21185	TX1	618139	512195	4/18/2015	4/24/2015	4/18/2015	4/24/2015	TX433	1	1	21185	1	HIDALGO COUNTY	Blue Shield	Basic Coverage	836200835	1730257106	00002015112250K02190X	Family Member	4/15/2015	$ 34.71	$ 34.71	0%	$0.00	
21185	TX1	618139	512195	4/18/2015	4/24/2015	4/18/2015	4/24/2015	TX433	1	1	21185	1	HIDALGO COUNTY	Blue Shield	Basic Coverage	836200835	1730257106	00002015112250K02190X	Family Member	4/15/2015	$ 28.84	$ 28.84	0%	$0.00	
21185	TX1	618139	512195	4/18/2015	4/24/2015	4/18/2015	4/24/2015	TX433	1	1	21185	1	HIDALGO COUNTY	Blue Shield	Basic Coverage	836200835	1730257106	00002015112250K02190X	Family Member	4/15/2015	$ 0.06	$ 0.06	0%	$0.00	
21185	TX1	618139	512195	4/18/2015	4/24/2015	4/18/2015	4/24/2015	TX433	1	1	21185	1	HIDALGO COUNTY	Blue Shield	Basic Coverage	836200835	1427136357	00002015113503P7830X	Family Member	3/2/2015	$ 5.50	$ 5.50	0%	$0.00	
21185	TX1	618139	512195	4/18/2015	4/24/2015	4/18/2015	4/24/2015	TX433	1	1	21185	1	HIDALGO COUNTY	Blue Shield	Basic Coverage	836200835	1427136357	00002015113503P7830X	Family Member	3/2/2015	$ 5.50	$ 5.50	0%	$0.00	
21185	TX1	618139	512195	4/18/2015	4/24/2015	4/18/2015	4/24/2015	TX433	1	1	21185	1	HIDALGO COUNTY	Blue Shield	Basic Coverage	836200835	1427136357	00002015113503P7830X	Family Member	3/2/2015	$ 5.50	$ 5.50	0%	$0.00	
21185	TX1	618139	512195	4/18/2015	4/24/2015	4/18/2015	4/24/2015	TX433	1	1	21185	1	HIDALGO COUNTY	Blue Shield	Basic Coverage	836200835	1427136357	00002015113503P7830X	Family Member	3/2/2015	$ 5.50	$ 5.50	0%	$0.00	
21185	TX1	618139	512195	4/18/2015	4/24/2015	4/18/2015	4/24/2015	TX433	1	1	21185	1	HIDALGO COUNTY	Blue Shield	Basic Coverage	836200835	1427136357	00002015113503P7830X	Family Member	3/2/2015	$ 5.50	$ 5.50	0%	$0.00	
21185	TX1	618139	512195	4/18/2015	4/24/2015	4/18/2015	4/24/2015	TX433	1	1	21185	1	HIDALGO COUNTY	Blue Shield	Basic Coverage	836200835	1427136357	00002015113503P7830X	Family Member	3/2/2015	$ 5.50	$ 5.50	0%	$0.00	
21185	TX1	618139	512195	4/18/2015	4/24/2015	4/18/2015	4/24/2015	TX433	1	1	21185	1	HIDALGO COUNTY	Blue Shield	Basic Coverage	836200835	1427136357	00002015113503P7830X	Family Member	3/2/2015	$ 5.50	$ 5.50	0%	$0.00	
21185	TX1	618139	512195	4/18/2015	4/24/2015	4/18/2015	4/24/2015	TX433	1	1	21185	1	HIDALGO COUNTY	Blue Shield	Basic Coverage	836200835	1427136357	00002015113503P7830X	Family Member	3/2/2015	$ 5.50	$ 5.50	0%	$0.00	
21185	TX1	618139	512195	4/18/2015	4/24/2015	4/18/2015	4/24/2015	TX433	1	1	21185	1	HIDALGO COUNTY	Blue Shield	Basic Coverage	836200835	1427136357	00002015113503P7830X	Family Member	3/2/2015	$ 5.50	$ 5.50	0%	$0.00	
21185	TX1	618139	512195	4/18/2015	4/24/2015	4/18/2015	4/24/2015	TX433	1	1	21185	1	HIDALGO COUNTY	Blue Shield	Basic Coverage	841740658	1013995273	00002015112050292K50X	Single	4/17/2015	$ 67.85	$ 67.85	0%	$0.00	
21185	TX1	618139	512195	4/18/2015	4/24/2015	4/18/2015	4/24/2015	TX433	1	1	21185	1	HIDALGO COUNTY	Blue Shield	Basic Coverage	841740658	1013995273	00002015112050292K50X	Single	4/17/2015	$ 26.49	$ 26.49	0%	$0.00	
21185	TX1	618139	512195	4/18/2015	4/24/2015	4/18/2015	4/24/2015	TX433	1	1	21185	1	HIDALGO COUNTY	Blue Shield	Basic Coverage	841740658	1013995273	00002015112050292K50X	Single	4/17/2015	$ 19.36	$ 19.36	0%	$0.00	
21185	TX1	618139	512195	4/18/2015	4/24/2015	4/18/2015	4/24/2015	TX433	1	1	21185	1	HIDALGO COUNTY	Blue Shield	Basic Coverage	841740658	1013995273	00002015112050292K50X	Single	4/17/2015	$ 10.07	$ 10.07	0%	$0.00	
21185	TX1	618139	512195	4/18/2015	4/24/2015	4/18/2015	4/24/2015	TX433	1	1	21185	1	HIDALGO COUNTY	Blue Shield	Basic Coverage	841740658	1013995273	00002015112050292K50X	Single	4/17/2015	$ 7.95	$ 7.95	0%	$0.00	
21185	TX1	618139	512195	4/18/2015	4/24/2015	4/18/2015	4/24/2015	TX433	1	1	21185	1	HIDALGO COUNTY	Blue Shield	Basic Coverage	841740658	1013995273	00002015112050292K50X	Single	4/17/2015	$ 13.83	$ 13.83	0%	$0.00	
21185	TX1	618139	512195	4/18/2015	4/24/2015	4/18/2015	4/24/2015	TX433	1	1	21185	1	HIDALGO COUNTY	Blue Shield	Basic Coverage	841740658	1013995273	00002015112050292K50X	Single	4/17/2015	$ 7.30	$ 7.30	0%	$0.00	
21185	TX1	618139	512195	4/18/2015	4/24/2015	4/18/2015	4/24/2015	TX433	1	1	21185	1	HIDALGO COUNTY	Blue Shield	Basic Coverage	841740658	1013995273	00002015112050292K50X	Single	4/17/2015	$ 7.08	$ 7.08	0%	$0.00	
21185	TX1	618139	512195	4/18/2015	4/24/2015	4/18/2015	4/24/2015	TX433	1	1	21185	1	HIDALGO COUNTY	Blue Shield	Basic Coverage	841740658	1013995273	00002015112050292K50X	Single	4/17/2015	$ 2.89	$ 2.89	0%	$0.00	
21185	TX1	618139	512195	4/18/2015	4/24/2015	4/18/2015	4/24/2015	TX433	1	1	21185	1	HIDALGO COUNTY	Blue Shield	Basic Coverage	841740658	1013995273	00002015112050292K50X	Single	4/17/2015	$ 3.00	$ 3.00	0%	$0.00	
21185	TX1	618139	512195	4/18/2015	4/24/2015	4/18/2015	4/24/2015	TX433	1	1	21185	1	HIDALGO COUNTY	Blue Shield	Basic Coverage	841740658	1881679751	00002015111501A4250X	Single	4/17/2015	$ 11.12	$ 11.12	0%	$0.00	
21185	TX1	618139	512195	4/18/2015	4/24/2015	4/18/2015	4/24/2015	TX433	1	1	21185	1	HIDALGO COUNTY	Blue Shield	Basic Coverage	820102968	1881929321	00002015111042B780X	Single	2/19/2015	$ 44.15	$ 44.15	0%	$0.00	
21185	TX1	618139	512195	4/18/2015	4/24/2015	4/18/2015	4/24/2015	TX433	1	1	21185	1	HIDALGO COUNTY	Blue Shield	Basic Coverage	820102968	1881929321	00002015111042B780X	Single	2/19/2015	$ 49.98	$ 49.98	0%	$0.00	
21185	TX1	618139	512195	4/18/2015	4/24/2015	4/18/2015	4/24/2015	TX433	1	1	21185	1	HIDALGO COUNTY	Blue Shield	Basic Coverage	820102968	1881929321	00002015111508E4570X	Single	3/16/2015	$ 142.05	$ 142.05	0%	$0.00	
21185	TX1	618139	512195	4/18/2015	4/24/2015	4/18/2015	4/24/2015	TX433	1	1	21185	1	HIDALGO COUNTY	Blue Shield	Basic Coverage	820102968	1881929321	00002015111508E4570X	Single	3/16/2015	$ 142.05	$ 142.05	0%	$0.00	
21185	TX1	618139	512195	4/18/2015	4/24/2015	4/18/2015	4/24/2015	TX433	1	1	21185	1	HIDALGO COUNTY	Blue Shield	Basic Coverage	842608580	1831131143	00002015109502771505X	Family Subscriber	4/2/2015	$ 33.78	$ 33.78	0%	$0.00	
21185	TX1	618139	512195	4/18/2015	4/24/2015	4/18/2015	4/24/2015	TX433	1	1	21185	1	HIDALGO COUNTY	Blue Shield	Basic Coverage	842608580	1881929321	00002015112507711U10X	Family Subscriber	4/2/2015	$ 5.50	$ 5.50	0%	$0.00	
21185	TX1	618139	512195	4/18/2015	4/24/2015	4/18/2015	4/24/2015	TX433	1	1	21185	1	HIDALGO COUNTY	Blue Shield	Basic Coverage	842608580	1932205838	00002015113504 8H790X	Family Subscriber	4/20/2015	$ 31.30	$ 31.30	0%	$0.00	
21185	TX1	618139	512195	4/18/2015	4/24/2015	4/18/2015	4/24/2015	TX433	1	1	21185	1	HIDALGO COUNTY	Blue Shield	Basic Coverage	842608580	1932205838	00002015113504 8H790X	Family Subscriber	4/20/2015	$ 7.08	$ 7.08	0%	$0.00	
21185	TX1	618139	512195	4/18/2015	4/24/2015	4/18/2015	4/24/2015	TX433	1	1	21185	1	HIDALGO COUNTY	Blue Shield	Basic Coverage	842608580	1932205838	00002015113504 8H790X	Family Subscriber	4/20/2015	$ 3.58	$ 3.58	0%	$0.00	
21185	TX1	618139	512195	4/18/2015	4/24/2015	4/18/2015	4/24/2015	TX433	1	1	21185	1	HIDALGO COUNTY	Blue Shield	Basic Coverage	842608580	1932205838	00002015113504 8H790X	Family Subscriber	4/20/2015	$ 2.04	$ 2.04	0%	$0.00	
21185	TX1	618139	512195	4/18/2015	4/24/2015	4/18/2015	4/24/2015	TX433	1	1	21185	1	HIDALGO COUNTY	Blue Shield	Basic Coverage	842608580	1932205838	00002015113504 8H790X	Family Subscriber	4/20/2015	$ 12.64	$ 12.64	0%	$0.00	
21185	TX1	618139	512195	4/18/2015	4/24/2015	4/18/2015	4/24/2015	TX433	1	1	21185	1	HIDALGO COUNTY	Blue Shield	Basic Coverage	842608580	1932205838	00002015113504 8H790X	Family Subscriber	4/20/2015	$ 10.66	$ 10.66	0%	$0.00	
21185	TX1	618139	512195	4/18/2015	4/24/2015	4/18/2015	4/24/2015	TX433	1	1	21185	1	HIDALGO COUNTY	Blue Shield	Basic Coverage	842608580	1932205838	00002015113504 8H790X	Family Subscriber	4/20/2015	$ 6.78	$ 6.78	0%	$0.00	
21185	TX1	618139	512195	4/18/2015	4/24/2015	4/18/2015	4/24/2015	TX433	1	1	21185	1	HIDALGO COUNTY	Blue Shield	Basic Coverage	842608580	1932205838	00002015113504 8H790X	Family Subscriber	4/20/2015	$ 3.00	$ 3.00	0%	$0.00	
21185	TX1	618139	512195	4/18/2015	4/24/2015	4/18/2015	4/24/2015	TX433	1	1	21185	1	HIDALGO COUNTY	Blue Shield	Basic Coverage	832567847	1821073792	00002015110509 58P80X	Family Member	4/13/2015	$ 30.16	$ 30.16	0%	$0.00	
21185	TX1	618139	512195	4/18/2015	4/24/2015	4/18/2015	4/24/2015	TX433	1	1	21185	1	HIDALGO COUNTY	Blue Shield	Basic Coverage	832567847	1821073792	00002015110509 58P80X	Family Member	4/13/2015	$ 30.16	$ 30.16	0%	$0.00	
21185	TX1	618139	512195	4/18/2015	4/24/2015	4/18/2015	4/24/2015	TX433	1	1	21185	1	HIDALGO COUNTY	Blue Shield	Basic Coverage	832567847	1821073792	00002015110509 58P80X	Family Member	4/13/2015	$ 6.94	$ 6.94	0%	$0.00	
21185	TX1	618139	512195	4/18/2015	4/24/2015	4/18/2015	4/24/2015	TX433	1	1	21185	1	HIDALGO COUNTY	Blue Shield	Basic Coverage	832567847	1821073792	00002015110509 58P80X	Family Member	4/13/2015	$ 6.96	$ 6.96	0%	$0.00	
21185	TX1	618139	512195	4/18/2015	4/24/2015	4/18/2015	4/24/2015	TX433	1	1	21185	1	HIDALGO COUNTY	Blue Shield	Basic Coverage	832567847	1821073792	00002015110509 58P80X	Family Member	4/13/2015	$ 6.94	$ 6.94	0%	$0.00	
21185	TX1	618139	512195	4/18/2015	4/24/2015	4/18/2015	4/24/2015	TX433	1	1	21185	1	HIDALGO COUNTY	Blue Shield	Basic Coverage	832567847	1891855656	00002015113508 3T230X	Family Member	4/20/2015	$ 31.79	$ 31.79	0%	$0.00	
21185	TX1	618139	512195	4/18/2015	4/24/2015	4/18/2015	4/24/2015	TX433	1	1	21185	1	HIDALGO COUNTY	Blue Shield	Basic Coverage	832567847	1891855656	00002015113508 3T230X	Family Member	4/20/2015	$ 108.71	$ 108.71	0%	$0.00	
21185	TX1	618139	512195	4/18/2015	4/24/2015	4/18/2015	4/24/2015	TX433	1	1	21185	1	HIDALGO COUNTY	Blue Shield	Basic Coverage	837839274	1780600510	00002015108501 2Y340X	Family Subscriber	4/16/2015	$ 15.20	$ 15.20	0%	$0.00	
21185	TX1	618139	512195	4/18/2015	4/24/2015	4/18/2015	4/24/2015	TX433	1	1	21185	1	HIDALGO COUNTY	Blue Shield	Basic Coverage	837839274	1003899576	00002015112504541V0X	Family Subscriber	4/16/2015	$ 113.44	$ 113.44	0%	$0.00	
21185	TX1	618139	512195	4/18/2015	4/24/2015	4/18/2015	4/24/2015	TX433	1	1	21185	1	HIDALGO COUNTY	Blue Shield	Basic Coverage	837839274	1003899576	00002015112504541V0X	Family Subscriber	4/16/2015	$ 69.71	$ 69.71	0%	$0.00	
21185	TX1	618139	512195	4/18/2015	4/24/2015	4/18/2015	4/24/2015	TX433	1	1	21185	1	HIDALGO COUNTY	Blue Shield	Basic Coverage	833900405	1255373809	00002015113508X1820X	Family Member	4/22/2015	$ 34.71	$ 34.71	0%	$0.00	
21185	TX1	618139	512195	4/18/2015	4/24/2015	4/18/2015	4/24/2015	TX433	1	1	21185	1	HIDALGO COUNTY	Blue Shield	Basic Coverage	838299263	1891855656	00002015113508 5T660X	Family Member	4/16/2015	$ 71.88	$ 71.88	0%	$0.00	
21185	TX1	618139	512195	4/18/2015	4/24/2015	4/18/2015	4/24/2015	TX433	1	1	21185	1	HIDALGO COUNTY	Blue Shield	Basic Coverage	842400761	1780600510	00002015111500 5T000X	Family Subscriber	4/6/2015	$ 7.28	$ 7.28	0%	$0.00	
21185	TX1	618139	512195	4/18/2015	4/24/2015	4/18/2015	4/24/2015	TX433	1	1	21185	1	HIDALGO COUNTY	Blue Shield	Basic Coverage	843887665	1023175403	00002015112503542D0X	Single	4/9/2015	$ 11.74	$ 11.74	0%	$0.00	
21185	TX1	618139	512195	4/18/2015	4/24/2015	4/18/2015	4/24/2015	TX433	1	1	21185	1	HIDALGO COUNTY	Blue Shield	Basic Coverage	840600506	1144251547	00002015112506390V0X	Family Member	2/12/2015	$ 34.71	$ 34.71	0%	$0.00	
21185	TX1	618139	512195	4/18/2015	4/24/2015	4/18/2015	4/24/2015	TX433	1	1	21185	1	HIDALGO COUNTY	Blue Shield	Basic Coverage	840600506	1144251547	00002015112506390V0X	Family Member	2/12/2015	$ 10.92	$ 10.92	0%	$0.00	
21185	TX1	618139	512195	4/18/2015	4/24/2015	4/18/2015	4/24/2015	TX433	1	1	21185	1	HIDALGO COUNTY	Blue Shield	Basic Coverage	840600506	1144251547	00002015112506390V0X	Family Member	2/12/2015	$ 10.12	$ 10.12	0%	$0.00	
21185	TX1	618139	512195	4/18/2015	4/24/2015	4/18/2015	4/24/2015	TX433	1	1	21185	1	HIDALGO COUNTY	Blue Shield	Basic Coverage	840600506	1144251547	00002015112506390V0X	Family Member	2/12/2015	$ 28.84	$ 28.84	0%	$0.00	
21185	TX1	618139	512195	4/18/2015	4/24/2015	4/18/2015	4/24/2015	TX433	1	1	21185	1	HIDALGO COUNTY	Blue Shield	Basic Coverage	833559590	1619082435	00002015113504 3P420X	Family Member	4/2/2015	$ 34.71	$ 34.71	0%	$0.00	
21185	TX1	618139	512195	4/18/2015	4/24/2015	4/18/2015	4/24/2015	TX433	1	1	21185	1	HIDALGO COUNTY	Blue Shield	Basic Coverage	838130623	1225252976	00002015112506 87560X	Family Subscriber	4/21/2015	$ 34.71	$ 34.71	0%	$0.00	
21185	TX1	618139	512195	4/18/2015	4/24/2015	4/18/2015	4/24/2015	TX433	1	1	21185	1	HIDALGO COUNTY	Blue Shield	Basic Coverage	838130623	1225252976	00002015112506 87560X	Family Subscriber	4/21/2015	$ 10.92	$ 10.92	0%	$0.00	
21185	TX1	618139	512195	4/18/2015	4/24/2015	4/18/2015	4/24/2015	TX433	1	1	21185	1	HIDALGO COUNTY	Blue Shield	Basic Coverage	820653272	1952387094	00002015099509 12H80X	Family Member	3/6/2015	$ 54.76	$ 54.76	0%	$0.00	
21185	TX1	618139	512195	4/18/2015	4/24/2015	4/18/2015	4/24/2015	TX433	1	1	21185	1	HIDALGO COUNTY	Blue Shield	Basic Coverage	839732104	1790721538	00002015111508 9G050X	Single	4/15/2015	$ 4.18	$ 4.18	0%	$0.00	
21185	TX1	618139	512195	4/18/2015	4/24/2015	4/18/2015	4/24/2015	TX433	1	1	21185	1	HIDALGO COUNTY	Blue Shield	Basic Coverage	839732104	1790721538	00002015111508 9G050X	Single	4/15/2015	$ 2.96	$ 2.96	0%	$0.00	
21185	TX1	618139	512195	4/18/2015	4/24/2015	4/18/2015	4/24/2015	TX433	1	1	21185	1	HIDALGO COUNTY	Blue Shield	Basic Coverage	820653272	1730101668	00002015099507P6350X	Family Subscriber	4/8/2015	$ 83.00	$ 83.00	0%	$0.00	
21185	TX1	618139	512195	4/18/2015	4/24/2015	4/18/2015	4/24/2015	TX433	1	1	21185	1	HIDALGO COUNTY	Blue Shield	Basic Coverage	835703882	1467633867	00002015113507 7D050X	Single	4/16/2015	$ 53.55	$ 53.55	0%	$0.00	
21185	TX1	618139	512195	4/18/2015	4/24/2015	4/18/2015	4/24/2015	TX433	1	1	21185	1	HIDALGO COUNTY	Blue Shield	Basic Coverage	845919973	1447677661	00002015107506 6A310X	Single	4/15/2015	$ 103.41	$ 103.41	0%	$0.00	
21185	TX1	618139	512195	4/18/2015	4/24/2015	4/18/2015	4/24/2015	TX433	1	1	21185	1	HIDALGO COUNTY	Blue Shield	Basic Coverage	845919973	1447677661	00002015107506 6A310X	Single	4/15/2015	$ 238.55	$ 238.55	0%	$0.00	

Account	Corporate Entity	Invoice Profile	Invoice Number	InvcPerFrDt	InvcPerToDt	ClmPerFrDt	ClmPerToDt	BARS CustNbr	Settlement Nbr	Association Nbr	Group Nbr	Section Nbr	Group Name	Coverage	Claim Type	Member ID	Provider ID	Document Control	Tier	Service Date	Gross Amt	Net Amt	Fee Percent	Fee Amt	Case Nbr
21185	TX1	618139	512195	4/18/2015	4/24/2015	4/18/2015	4/24/2015	TX433	1	1	21185	1	HIDALGO COUNTY	Blue Shield	Basic Coverage	832992656	1215183041	00002015112501	Single	3/10/2015	$ 998.10	$ 998.10	0%	$0.00	
21185	TX1	618139	512195	4/18/2015	4/24/2015	4/18/2015	4/24/2015	TX433	1	1	21185	1	HIDALGO COUNTY	Blue Shield	Basic Coverage	832992656	1558570416	00002015112501717C0X	Single	3/4/2015	$ 34.71	$ 34.71	0%	$0.00	
21185	TX1	618139	512195	4/18/2015	4/24/2015	4/18/2015	4/24/2015	TX433	1	1	21185	1	HIDALGO COUNTY	Blue Shield	Basic Coverage	832992656	1558570416	00002015112501717C0X	Single	3/4/2015	$ 10.12	$ 10.12	0%	$0.00	
21185	TX1	618139	512195	4/18/2015	4/24/2015	4/18/2015	4/24/2015	TX433	1	1	21185	1	HIDALGO COUNTY	Blue Shield	Basic Coverage	832992656	1558570416	00002015112501717C0X	Single	3/4/2015	$ 7.66	$ 7.66	0%	$0.00	
21185	TX1	618139	512195	4/18/2015	4/24/2015	4/18/2015	4/24/2015	TX433	1	1	21185	1	HIDALGO COUNTY	Blue Shield	Basic Coverage	842203701	1538130521	00002015107507	Family Subscriber	4/14/2015	$ 50.58	$ 50.58	0%	$0.00	
21185	TX1	618139	512195	4/18/2015	4/24/2015	4/18/2015	4/24/2015	TX433	1	1	21185	1	HIDALGO COUNTY	Blue Shield	Basic Coverage	842203701	1538130521	00002015107507	Family Subscriber	4/15/2015	$ 40.00	$ 40.00	0%	$0.00	
21185	TX1	618139	512195	4/18/2015	4/24/2015	4/18/2015	4/24/2015	TX433	1	1	21185	1	HIDALGO COUNTY	Blue Shield	Basic Coverage	825974400	1144251547	00002015108506	Family Subscriber	4/9/2015	$ 68.53	$ 68.53	0%	$0.00	
21185	TX1	618139	512195	4/18/2015	4/24/2015	4/18/2015	4/24/2015	TX433	1	1	21185	1	HIDALGO COUNTY	Blue Shield	Basic Coverage	825974400	1144251547	00002015108506	Family Subscriber	4/9/2015	$ 10.92	$ 10.92	0%	$0.00	
21185	TX1	618139	512195	4/18/2015	4/24/2015	4/18/2015	4/24/2015	TX433	1	1	21185	1	HIDALGO COUNTY	Blue Shield	Basic Coverage	838371176	1750461588	00002015113508	Single	4/22/2015	$ 17.34	$ 17.34	0%	$0.00	
21185	TX1	618139	512195	4/18/2015	4/24/2015	4/18/2015	4/24/2015	TX433	1	1	21185	1	HIDALGO COUNTY	Blue Shield	Basic Coverage	839366529	1548593148	00002015110506	Single	3/30/2015	$ 34.71	$ 34.71	0%	$0.00	
21185	TX1	618139	512195	4/18/2015	4/24/2015	4/18/2015	4/24/2015	TX433	1	1	21185	1	HIDALGO COUNTY	Blue Shield	Basic Coverage	839366529	1548593148	00002015110506	Single	3/30/2015	$ 3.00	$ 3.00	0%	$0.00	
21185	TX1	618139	512195	4/18/2015	4/24/2015	4/18/2015	4/24/2015	TX433	1	1	21185	1	HIDALGO COUNTY	Blue Shield	Basic Coverage	839366529	1548593148	00002015110506	Single	3/30/2015	$ 42.02	$ 42.02	0%	$0.00	
21185	TX1	618139	512195	4/18/2015	4/24/2015	4/18/2015	4/24/2015	TX433	1	1	21185	1	HIDALGO COUNTY	Blue Shield	Basic Coverage	839366529	1548593148	00002015110506	Single	3/30/2015	$ 2.04	$ 2.04	0%	$0.00	
21185	TX1	618139	512195	4/18/2015	4/24/2015	4/18/2015	4/24/2015	TX433	1	1	21185	1	HIDALGO COUNTY	Blue Shield	Basic Coverage	839366529	1548593148	00002015110506	Single	3/30/2015	$ 7.08	$ 7.08	0%	$0.00	
21185	TX1	618139	512195	4/18/2015	4/24/2015	4/18/2015	4/24/2015	TX433	1	1	21185	1	HIDALGO COUNTY	Blue Shield	Basic Coverage	839366529	1548593148	00002015110506	Single	3/30/2015	$ 130.19	$ 130.19	0%	$0.00	
21185	TX1	618139	512195	4/18/2015	4/24/2015	4/18/2015	4/24/2015	TX433	1	1	21185	1	HIDALGO COUNTY	Blue Shield	Basic Coverage	838118055	1780839621	00002015111502	Single	4/20/2015	$ 21.77	$ 21.77	0%	$0.00	
21185	TX1	618139	512195	4/18/2015	4/24/2015	4/18/2015	4/24/2015	TX433	1	1	21185	1	HIDALGO COUNTY	Blue Shield	Basic Coverage	846602643	1134416431	00002015103503	Family Member	4/8/2015	$ 34.71	$ 34.71	0%	$0.00	
21185	TX1	618139	512195	4/18/2015	4/24/2015	4/18/2015	4/24/2015	TX433	1	1	21185	1	HIDALGO COUNTY	Blue Shield	Basic Coverage	844388733	1174702872	00002015111501	Single	4/20/2015	$ 21.77	$ 21.77	0%	$0.00	
21185	TX1	618139	512195	4/18/2015	4/24/2015	4/18/2015	4/24/2015	TX433	1	1	21185	1	HIDALGO COUNTY	Blue Shield	Basic Coverage	844388733	1174702872	00002015111501	Single	4/20/2015	$ 3.00	$ 3.00	0%	$0.00	
21185	TX1	618139	512195	4/18/2015	4/24/2015	4/18/2015	4/24/2015	TX433	1	1	21185	1	HIDALGO COUNTY	Blue Shield	Basic Coverage	837610919	1598980526	00002015112501	Family Member	4/21/2015	$ 67.85	$ 67.85	0%	$0.00	
21185	TX1	618139	512195	4/18/2015	4/24/2015	4/18/2015	4/24/2015	TX433	1	1	21185	1	HIDALGO COUNTY	Blue Shield	Basic Coverage	837610919	1598980526	00002015112501	Family Member	4/21/2015	$ 7.08	$ 7.08	0%	$0.00	
21185	TX1	618139	512195	4/18/2015	4/24/2015	4/18/2015	4/24/2015	TX433	1	1	21185	1	HIDALGO COUNTY	Blue Shield	Basic Coverage	837610919	1598980526	00002015112501	Family Member	4/21/2015	$ 3.00	$ 3.00	0%	$0.00	
21185	TX1	618139	512195	4/18/2015	4/24/2015	4/18/2015	4/24/2015	TX433	1	1	21185	1	HIDALGO COUNTY	Blue Shield	Basic Coverage	837610919	1598980526	00002015112501	Family Member	4/21/2015	$ 10.92	$ 10.92	0%	$0.00	
21185	TX1	618139	512195	4/18/2015	4/24/2015	4/18/2015	4/24/2015	TX433	1	1	21185	1	HIDALGO COUNTY	Blue Shield	Basic Coverage	835852036	1730333543	00002015114506	Family Subscriber	4/21/2015	$ 104.89	$ 104.89	0%	$0.00	
21185	TX1	618139	512195	4/18/2015	4/24/2015	4/18/2015	4/24/2015	TX433	1	1	21185	1	HIDALGO COUNTY	Blue Shield	Basic Coverage	835852036	1730333543	00002015114506	Family Subscriber	4/21/2015	$ 183.22	$ 183.22	0%	$0.00	
21185	TX1	618139	512195	4/18/2015	4/24/2015	4/18/2015	4/24/2015	TX433	1	1	21185	1	HIDALGO COUNTY	Blue Shield	Basic Coverage	843837442	1841324340	00002015114501	Family Member	4/15/2015	$ 165.41	$ 165.41	0%	$0.00	
21185	TX1	618139	512195	4/18/2015	4/24/2015	4/18/2015	4/24/2015	TX433	1	1	21185	1	HIDALGO COUNTY	Blue Shield	Basic Coverage	843837442	1841324340	00002015114501	Family Member	4/15/2015	$ 21.94	$ 21.94	0%	$0.00	
21185	TX1	618139	512195	4/18/2015	4/24/2015	4/18/2015	4/24/2015	TX433	1	1	21185	1	HIDALGO COUNTY	Blue Shield	Basic Coverage	843837442	1841324340	00002015108503	Family Member	4/10/2015	$ 101.48	$ 101.48	0%	$0.00	
21185	TX1	618139	512195	4/18/2015	4/24/2015	4/18/2015	4/24/2015	TX433	1	1	21185	1	HIDALGO COUNTY	Blue Shield	Basic Coverage	838722206	1508070038	00002015113508	Single	4/21/2015	$ 34.71	$ 34.71	0%	$0.00	
21185	TX1	618139	512195	4/18/2015	4/24/2015	4/18/2015	4/24/2015	TX433	1	1	21185	1	HIDALGO COUNTY	Blue Shield	Basic Coverage	838722206	1508070038	00002015113508	Single	4/21/2015	$ 0.48	$ 0.48	0%	$0.00	
21185	TX1	618139	512195	4/18/2015	4/24/2015	4/18/2015	4/24/2015	TX433	1	1	21185	1	HIDALGO COUNTY	Blue Shield	Basic Coverage	838722206	1508070038	00002015113508	Single	4/21/2015	$ 5.06	$ 5.06	0%	$0.00	
21185	TX1	618139	512195	4/18/2015	4/24/2015	4/18/2015	4/24/2015	TX433	1	1	21185	1	HIDALGO COUNTY	Blue Shield	Basic Coverage	838722206	1508070038	00002015113508	Single	4/21/2015	$ 25.00	$ 25.00	0%	$0.00	
21185	TX1	618139	512195	4/18/2015	4/24/2015	4/18/2015	4/24/2015	TX433	1	1	21185	1	HIDALGO COUNTY	Blue Shield	Basic Coverage	836967973	1407904881	00002015114506	Family Member	4/23/2015	$ 67.85	$ 67.85	0%	$0.00	
21185	TX1	618139	512195	4/18/2015	4/24/2015	4/18/2015	4/24/2015	TX433	1	1	21185	1	HIDALGO COUNTY	Blue Shield	Basic Coverage	836967973	1407904881	00002015114506	Family Member	4/23/2015	$ 15.01	$ 15.01	0%	$0.00	
21185	TX1	618139	512195	4/18/2015	4/24/2015	4/18/2015	4/24/2015	TX433	1	1	21185	1	HIDALGO COUNTY	Blue Shield	Basic Coverage	836967973	1407904881	00002015114506	Family Member	4/23/2015	$ 15.01	$ 15.01	0%	$0.00	
21185	TX1	618139	512195	4/18/2015	4/24/2015	4/18/2015	4/24/2015	TX433	1	1	21185	1	HIDALGO COUNTY	Blue Shield	Basic Coverage	836967973	1407904881	00002015114506	Family Member	4/23/2015	$ 10.92	$ 10.92	0%	$0.00	
21185	TX1	618139	512195	4/18/2015	4/24/2015	4/18/2015	4/24/2015	TX433	1	1	21185	1	HIDALGO COUNTY	Blue Shield	Basic Coverage	836967973	1407904881	00002015114506	Family Member	4/23/2015	$ 4.99	$ 4.99	0%	$0.00	
21185	TX1	618139	512195	4/18/2015	4/24/2015	4/18/2015	4/24/2015	TX433	1	1	21185	1	HIDALGO COUNTY	Blue Shield	Basic Coverage	836967973	1407904881	00002015114506	Family Member	4/23/2015	$ 101.48	$ 101.48	0%	$0.00	
21185	TX1	618139	512195	4/18/2015	4/24/2015	4/18/2015	4/24/2015	TX433	1	1	21185	1	HIDALGO COUNTY	Blue Shield	Basic Coverage	836967973	1407904881	00002015114506	Family Member	4/23/2015	$ 15.90	$ 15.90	0%	$0.00	
21185	TX1	618139	512195	4/18/2015	4/24/2015	4/18/2015	4/24/2015	TX433	1	1	21185	1	HIDALGO COUNTY	Blue Shield	Basic Coverage	836967973	1407904881	00002015114506	Family Member	4/23/2015	$ 19.65	$ 19.65	0%	$0.00	
21185	TX1	618139	512195	4/18/2015	4/24/2015	4/18/2015	4/24/2015	TX433	1	1	21185	1	HIDALGO COUNTY	Blue Shield	Basic Coverage	836967973	1407904881	00002015114506	Family Member	4/23/2015	$ 142.90	$ 142.90	0%	$0.00	
21185	TX1	618139	512195	4/18/2015	4/24/2015	4/18/2015	4/24/2015	TX433	1	1	21185	1	HIDALGO COUNTY	Blue Shield	Basic Coverage	836967973	1407904881	00002015114506	Family Member	4/23/2015	$ 19.65	$ 19.65	0%	$0.00	
21185	TX1	618139	512195	4/18/2015	4/24/2015	4/18/2015	4/24/2015	TX433	1	1	21185	1	HIDALGO COUNTY	Blue Shield	Basic Coverage	836967973	1407904881	00002015114506	Family Member	4/23/2015	$ 9.48	$ 9.48	0%	$0.00	
21185	TX1	618139	512195	4/18/2015	4/24/2015	4/18/2015	4/24/2015	TX433	1	1	21185	1	HIDALGO COUNTY	Blue Shield	Basic Coverage	836967973	1407904881	00002015114506	Family Member	4/23/2015	$ 7.08	$ 7.08	0%	$0.00	
21185	TX1	618139	512195	4/18/2015	4/24/2015	4/18/2015	4/24/2015	TX433	1	1	21185	1	HIDALGO COUNTY	Blue Shield	Basic Coverage	836967973	1407904881	00002015114506	Family Member	4/23/2015	$ 3.00	$ 3.00	0%	$0.00	
21185	TX1	618139	512195	4/18/2015	4/24/2015	4/18/2015	4/24/2015	TX433	1	1	21185	1	HIDALGO COUNTY	Blue Shield	Basic Coverage	836967973	1407904881	00002015114506	Family Member	4/23/2015	$ 6.08	$ 6.08	0%	$0.00	
21185	TX1	618139	512195	4/18/2015	4/24/2015	4/18/2015	4/24/2015	TX433	1	1	21185	1	HIDALGO COUNTY	Blue Shield	Basic Coverage	836967973	1407904881	00002015114506	Family Member	4/23/2015	$ 16.66	$ 16.66	0%	$0.00	
21185	TX1	618139	512195	4/18/2015	4/24/2015	4/18/2015	4/24/2015	TX433	1	1	21185	1	HIDALGO COUNTY	Blue Shield	Basic Coverage	836967973	1407904881	00002015114506	Family Member	4/23/2015	$ 111.05	$ 111.05	0%	$0.00	
21185	TX1	618139	512195	4/18/2015	4/24/2015	4/18/2015	4/24/2015	TX433	1	1	21185	1	HIDALGO COUNTY	Blue Shield	Basic Coverage	836967973	1407904881	00002015114506	Family Member	4/23/2015	$ 34.71	$ 34.71	0%	$0.00	
21185	TX1	618139	512195	4/18/2015	4/24/2015	4/18/2015	4/24/2015	TX433	1	1	21185	1	HIDALGO COUNTY	Blue Shield	Basic Coverage	836967973	1407904881	00002015114506	Family Member	4/23/2015	$ 9.48	$ 9.48	0%	$0.00	
21185	TX1	618139	512195	4/18/2015	4/24/2015	4/18/2015	4/24/2015	TX433	1	1	21185	1	HIDALGO COUNTY	Blue Shield	Basic Coverage	836967973	1407904881	00002015114506	Family Member	4/23/2015	$ 15.90	$ 15.90	0%	$0.00	
21185	TX1	618139	512195	4/18/2015	4/24/2015	4/18/2015	4/24/2015	TX433	1	1	21185	1	HIDALGO COUNTY	Blue Shield	Basic Coverage	836967973	1407904881	00002015114506	Family Member	4/23/2015	$ 19.65	$ 19.65	0%	$0.00	
21185	TX1	618139	512195	4/18/2015	4/24/2015	4/18/2015	4/24/2015	TX433	1	1	21185	1	HIDALGO COUNTY	Blue Shield	Basic Coverage	836967973	1407904881	00002015114506	Family Member	4/23/2015	$ 9.48	$ 9.48	0%	$0.00	
21185	TX1	618139	512195	4/18/2015	4/24/2015	4/18/2015	4/24/2015	TX433	1	1	21185	1	HIDALGO COUNTY	Blue Shield	Basic Coverage	836967973	1407904881	00002015114506	Family Member	4/23/2015	$ 7.08	$ 7.08	0%	$0.00	
21185	TX1	618139	512195	4/18/2015	4/24/2015	4/18/2015	4/24/2015	TX433	1	1	21185	1	HIDALGO COUNTY	Blue Shield	Basic Coverage	836967973	1407904881	00002015114506	Family Member	4/23/2015	$ 3.00	$ 3.00	0%	$0.00	
21185	TX1	618139	512195	4/18/2015	4/24/2015	4/18/2015	4/24/2015	TX433	1	1	21185	1	HIDALGO COUNTY	Blue Shield	Basic Coverage	836967973	1407904881	00002015114506	Family Member	4/23/2015	$ 6.08	$ 6.08	0%	$0.00	
21185	TX1	618139	512195	4/18/2015	4/24/2015	4/18/2015	4/24/2015	TX433	1	1	21185	1	HIDALGO COUNTY	Blue Shield	Basic Coverage	836967973	1407904881	00002015114506	Family Member	4/23/2015	$ 2.89	$ 2.89	0%	$0.00	
21185	TX1	618139	512195	4/18/2015	4/24/2015	4/18/2015	4/24/2015	TX433	1	1	21185	1	HIDALGO COUNTY	Blue Shield	Basic Coverage	836967973	1407904881	00002015114506	Family Member	4/23/2015	$ 16.66	$ 16.66	0%	$0.00	
21185	TX1	618139	512195	4/18/2015	4/24/2015	4/18/2015	4/24/2015	TX433	1	1	21185	1	HIDALGO COUNTY	Blue Shield	Basic Coverage	832941467	1790721538	00002015113504	Family Member	4/15/2015	$ 7.84	$ 7.84	0%	$0.00	
21185	TX1	618139	512195	4/18/2015	4/24/2015	4/18/2015	4/24/2015	TX433	1	1	21185	1	HIDALGO COUNTY	Blue Shield	Basic Coverage	832941467	1790721538	00002015113504	Family Member	4/15/2015	$ 7.29	$ 7.29	0%	$0.00	
21185	TX1	618139	512195	4/18/2015	4/24/2015	4/18/2015	4/24/2015	TX433	1	1	21185	1	HIDALGO COUNTY	Blue Shield	Basic Coverage	832941467	1790721538	00002015113504	Family Member	4/15/2015	$ 10.83	$ 10.83	0%	$0.00	
21185	TX1	618139	512195	4/18/2015	4/24/2015	4/18/2015	4/24/2015	TX433	1	1	21185	1	HIDALGO COUNTY	Blue Shield	Basic Coverage	832941467	1790721538	00002015113504	Family Member	4/15/2015	$ 1.66	$ 1.66	0%	$0.00	
21185	TX1	618139	512195	4/18/2015	4/24/2015	4/18/2015	4/24/2015	TX433	1	1	21185	1	HIDALGO COUNTY	Blue Shield	Basic Coverage	832941467	1790721538	00002015113504	Family Member	4/15/2015	$ 21.66	$ 21.66	0%	$0.00	
21185	TX1	618139	512195	4/18/2015	4/24/2015	4/18/2015	4/24/2015	TX433	1	1	21185	1	HIDALGO COUNTY	Blue Shield	Basic Coverage	832941467	1790721538	00002015113504	Family Member	4/15/2015	$ 21.95	$ 21.95	0%	$0.00	
21185	TX1	618139	512195	4/18/2015	4/24/2015	4/18/2015	4/24/2015	TX433	1	1	21185	1	HIDALGO COUNTY	Blue Shield	Basic Coverage	833421628	1750349700	00002015107506	Single	4/14/2015	$ 67.85	$ 67.85	0%	$0.00	
21185	TX1	618139	512195	4/18/2015	4/24/2015	4/18/2015	4/24/2015	TX433	1	1	21185	1	HIDALGO COUNTY	Blue Shield	Basic Coverage	833421628	1750349700	00002015107506	Single	4/14/2015	$ 7.08	$ 7.08	0%	$0.00	
21185	TX1	618139	512195	4/18/2015	4/24/2015	4/18/2015	4/24/2015	TX433	1	1	21185	1	HIDALGO COUNTY	Blue Shield	Basic Coverage	833421628	1750349700	00002015107506	Single	4/14/2015	$ 6.68	$ 6.68	0%	$0.00	
21185	TX1	618139	512195	4/18/2015	4/24/2015	4/18/2015	4/24/2015	TX433	1	1	21185	1	HIDALGO COUNTY	Blue Shield	Basic Coverage	833421628	1750349700	00002015107506	Single	4/14/2015	$ 12.64	$ 12.64	0%	$0.00	
21185	TX1	618139	512195	4/18/2015	4/24/2015	4/18/2015	4/24/2015	TX433	1	1	21185	1	HIDALGO COUNTY	Blue Shield	Basic Coverage	833421628	1750349700	00002015107506	Single	4/14/2015	$ 3.00	$ 3.00	0%	$0.00	
21185	TX1	618139	512195	4/18/2015	4/24/2015	4/18/2015	4/24/2015	TX433	1	1	21185	1	HIDALGO COUNTY	Blue Shield	Basic Coverage	836341061	1447677661	00002015107506	Single	4/15/2015	$ 103.41	$ 103.41	0%	$0.00	
21185	TX1	618139	512195	4/18/2015	4/24/2015	4/18/2015	4/24/2015	TX433	1	1	21185	1	HIDALGO COUNTY	Blue Shield	Basic Coverage	836341061	1447677661	00002015107506	Single	4/15/2015	$ 238.55	$ 238.55	0%	$0.00	
21185	TX1	618139	512195	4/18/2015	4/24/2015	4/18/2015	4/24/2015	TX433	1	1	21185	1	HIDALGO COUNTY	Blue Shield	Basic Coverage	840828891	1235354507	00002015112501	Family Member	4/14/2015	$ 95.33	$ 95.33	0%	$0.00	

Account	Corporate Entity	Invoice Profile	Invoice Number	InvcPerFrDt	InvcPerToDt	ClmPerFrDt	ClmPerToDt	BARS CustNbr	Settlement Nbr	Association Nbr	Group Nbr	Section Nbr	Group Name	Coverage	Claim Type	Member ID	Provider ID	Document Control	Tier	Service Date	Gross Amt	Net Amt	Fee Percent	Fee Amt	Case Nbr
21185	TX1	618139	512195	4/18/2015	4/24/2015	4/18/2015	4/24/2015	TX433	1	1	21185	1	HIDALGO COUNTY	Blue Shield	Basic Coverage	847880408	1790125698	00002015113 50N56660X	Family Subscriber	4/8/2015	$ 54.21	$ 54.21	0%	$0.00	
21185	TX1	618139	512195	4/18/2015	4/24/2015	4/18/2015	4/24/2015	TX433	1	1	21185	1	HIDALGO COUNTY	Blue Shield	Basic Coverage	847880408	1790125698	00002015113 50N56660X	Family Subscriber	4/8/2015	$ 30.90	$ 30.90	0%	$0.00	
21185	TX1	618139	512195	4/18/2015	4/24/2015	4/18/2015	4/24/2015	TX433	1	1	21185	1	HIDALGO COUNTY	Blue Shield	Basic Coverage	840049107	1467473033	00002015113503P9760X	Single	4/11/2015	$ 1,047.26	$ 1,047.26	0%	$0.00	
21185	TX1	618139	512195	4/18/2015	4/24/2015	4/18/2015	4/24/2015	TX433	1	1	21185	1	HIDALGO COUNTY	Blue Shield	Basic Coverage	840049107	1467473033	00002015113503P9760X	Single	4/11/2015	$ 62.30	$ 62.30	0%	$0.00	
21185	TX1	618139	512195	4/18/2015	4/24/2015	4/18/2015	4/24/2015	TX433	1	1	21185	1	HIDALGO COUNTY	Blue Shield	Basic Coverage	820695609	1144251547	00002015113 5008D810X	Single	4/22/2015	$ 67.85	$ 67.85	0%	$0.00	
21185	TX1	618139	512195	4/18/2015	4/24/2015	4/18/2015	4/24/2015	TX433	1	1	21185	1	HIDALGO COUNTY	Blue Shield	Basic Coverage	820695609	1144251547	00002015113 5008D810X	Single	4/22/2015	$ 2.89	$ 2.89	0%	$0.00	
21185	TX1	618139	512195	4/18/2015	4/24/2015	4/18/2015	4/24/2015	TX433	1	1	21185	1	HIDALGO COUNTY	Blue Shield	Basic Coverage	820695609	1144251547	00002015113 5008D810X	Single	4/22/2015	$ 7.30	$ 7.30	0%	$0.00	
21185	TX1	618139	512195	4/18/2015	4/24/2015	4/18/2015	4/24/2015	TX433	1	1	21185	1	HIDALGO COUNTY	Blue Shield	Basic Coverage	839986691	1053393983	00002015111 500A7180X	Single	4/13/2015	$ 34.71	$ 34.71	0%	$0.00	
21185	TX1	618139	512195	4/18/2015	4/24/2015	4/18/2015	4/24/2015	TX433	1	1	21185	1	HIDALGO COUNTY	Blue Shield	Basic Coverage	839986691	1053393983	00002015111 500A7180X	Single	4/13/2015	$ 56.03	$ 56.03	0%	$0.00	
21185	TX1	618139	512195	4/18/2015	4/24/2015	4/18/2015	4/24/2015	TX433	1	1	21185	1	HIDALGO COUNTY	Blue Shield	Basic Coverage	843304902	1497848691	00002015113 501V3530X	Family Subscriber	4/20/2015	$ 52.39	$ 52.39	0%	$0.00	
21185	TX1	618139	512195	4/18/2015	4/24/2015	4/18/2015	4/24/2015	TX433	1	1	21185	1	HIDALGO COUNTY	Blue Shield	Basic Coverage	843304902	1497848691	00002015113 502V2310X	Family Subscriber	4/20/2015	$ 102.85	$ 102.85	0%	$0.00	
21185	TX1	618139	512195	4/18/2015	4/24/2015	4/18/2015	4/24/2015	TX433	1	1	21185	1	HIDALGO COUNTY	Blue Shield	Basic Coverage	843304902	1497848691	00002015113 502V2310X	Family Subscriber	4/20/2015	$ 2.33	$ 2.33	0%	$0.00	
21185	TX1	618139	512195	4/18/2015	4/24/2015	4/18/2015	4/24/2015	TX433	1	1	21185	1	HIDALGO COUNTY	Blue Shield	Basic Coverage	844399901	1528235132	00002015113 5037C190X	Family Member	4/22/2015	$ 67.85	$ 67.85	0%	$0.00	
21185	TX1	618139	512195	4/18/2015	4/24/2015	4/18/2015	4/24/2015	TX433	1	1	21185	1	HIDALGO COUNTY	Blue Shield	Basic Coverage	844399901	1528235132	00002015113 5037C190X	Family Member	4/22/2015	$ 3.00	$ 3.00	0%	$0.00	
21185	TX1	618139	512195	4/18/2015	4/24/2015	4/18/2015	4/24/2015	TX433	1	1	21185	1	HIDALGO COUNTY	Blue Shield	Basic Coverage	844399901	1528235132	00002015113 5037C190X	Family Member	4/22/2015	$ 7.08	$ 7.08	0%	$0.00	
21185	TX1	618139	512195	4/18/2015	4/24/2015	4/18/2015	4/24/2015	TX433	1	1	21185	1	HIDALGO COUNTY	Blue Shield	Basic Coverage	844399901	1528235132	00002015113 5037C190X	Family Member	4/22/2015	$ 10.92	$ 10.92	0%	$0.00	
21185	TX1	618139	512195	4/18/2015	4/24/2015	4/18/2015	4/24/2015	TX433	1	1	21185	1	HIDALGO COUNTY	Blue Shield	Basic Coverage	844399901	1528235132	00002015113 5037C190X	Family Member	4/22/2015	$ 19.00	$ 19.00	0%	$0.00	
21185	TX1	618139	512195	4/18/2015	4/24/2015	4/18/2015	4/24/2015	TX433	1	1	21185	1	HIDALGO COUNTY	Blue Shield	Basic Coverage	844399901	1528235132	00002015112 506132J0X	Family Member	4/21/2015	$ 67.85	$ 67.85	0%	$0.00	
21185	TX1	618139	512195	4/18/2015	4/24/2015	4/18/2015	4/24/2015	TX433	1	1	21185	1	HIDALGO COUNTY	Blue Shield	Basic Coverage	840163849	1447677661	00002015111 500Z6720X	Family Subscriber	4/17/2015	$ 103.41	$ 103.41	0%	$0.00	
21185	TX1	618139	512195	4/18/2015	4/24/2015	4/18/2015	4/24/2015	TX433	1	1	21185	1	HIDALGO COUNTY	Blue Shield	Basic Coverage	840163849	1447677661	00002015111 500Z6720X	Family Subscriber	4/17/2015	$ 238.55	$ 238.55	0%	$0.00	
21185	TX1	618139	512195	4/18/2015	4/24/2015	4/18/2015	4/24/2015	TX433	1	1	21185	1	HIDALGO COUNTY	Blue Shield	Basic Coverage	840163849	1891029963	00002015110 50725N30X	Family Member	3/11/2015	$ 53.55	$ 53.55	0%	$0.00	
21185	TX1	618139	512195	4/18/2015	4/24/2015	4/18/2015	4/24/2015	TX433	1	1	21185	1	HIDALGO COUNTY	Blue Shield	Basic Coverage	840163849	1891029963	00002015110 50725N30X	Family Member	3/11/2015	$ 19.36	$ 19.36	0%	$0.00	
21185	TX1	618139	512195	4/18/2015	4/24/2015	4/18/2015	4/24/2015	TX433	1	1	21185	1	HIDALGO COUNTY	Blue Shield	Basic Coverage	840163849	1891029963	00002015110 50725N30X	Family Member	3/11/2015	$ 275.22	$ 275.22	0%	$0.00	
21185	TX1	618139	512195	4/18/2015	4/24/2015	4/18/2015	4/24/2015	TX433	1	1	21185	1	HIDALGO COUNTY	Blue Shield	Basic Coverage	840163849	1891029963	00002015110 50725N30X	Family Member	3/11/2015	$ 63.04	$ 63.04	0%	$0.00	
21185	TX1	618139	512195	4/18/2015	4/24/2015	4/18/2015	4/24/2015	TX433	1	1	21185	1	HIDALGO COUNTY	Blue Shield	Basic Coverage	840163849	1891029963	00002015110 50725N30X	Family Member	3/11/2015	$ 30.08	$ 30.08	0%	$0.00	
21185	TX1	618139	512195	4/18/2015	4/24/2015	4/18/2015	4/24/2015	TX433	1	1	21185	1	HIDALGO COUNTY	Blue Shield	Basic Coverage	846842526	1437275955	00002015113 5086D780X	Family Subscriber	4/20/2015	$ 34.71	$ 34.71	0%	$0.00	
21185	TX1	618139	512195	4/18/2015	4/24/2015	4/18/2015	4/24/2015	TX433	1	1	21185	1	HIDALGO COUNTY	Blue Shield	Basic Coverage	849070393	1336543636	00002015112 506334H0X	Family Member	4/8/2015	$ 1,273.30	$ 1,273.30	0%	$0.00	
21185	TX1	618139	512195	4/18/2015	4/24/2015	4/18/2015	4/24/2015	TX433	1	1	21185	1	HIDALGO COUNTY	Blue Shield	Basic Coverage	838102447	1497925564	00002015113 509K5170X	Single	4/3/2015	$ 3.00	$ 3.00	0%	$0.00	
21185	TX1	618139	512195	4/18/2015	4/24/2015	4/18/2015	4/24/2015	TX433	1	1	21185	1	HIDALGO COUNTY	Blue Shield	Basic Coverage	837655352	1619026507	00002015114 501843E0X	Family Subscriber	4/23/2015	$ 21.79	$ 21.79	0%	$0.00	
21185	TX1	618139	512195	4/18/2015	4/24/2015	4/18/2015	4/24/2015	TX433	1	1	21185	1	HIDALGO COUNTY	Blue Shield	Basic Coverage	844107567	1447677661	00002015107 5066A380X	Family Subscriber	4/15/2015	$ 103.41	$ 103.41	0%	$0.00	
21185	TX1	618139	512195	4/18/2015	4/24/2015	4/18/2015	4/24/2015	TX433	1	1	21185	1	HIDALGO COUNTY	Blue Shield	Basic Coverage	844107567	1447677661	00002015107 5066A380X	Family Subscriber	4/15/2015	$ 238.55	$ 238.55	0%	$0.00	
21185	TX1	618139	512195	4/18/2015	4/24/2015	4/18/2015	4/24/2015	TX433	1	1	21185	1	HIDALGO COUNTY	Blue Shield	Basic Coverage	837782279	1700812468	00002015113 5035P420X	Family Subscriber	2/13/2015	$ 150.00	$ 150.00	0%	$0.00	
21185	TX1	618139	512195	4/18/2015	4/24/2015	4/18/2015	4/24/2015	TX433	1	1	21185	1	HIDALGO COUNTY	Blue Shield	Basic Coverage	839669006	1407035298	00002015111 501B5250X	Family Subscriber	3/2/2015	$ 34.71	$ 34.71	0%	$0.00	
21185	TX1	618139	512195	4/18/2015	4/24/2015	4/18/2015	4/24/2015	TX433	1	1	21185	1	HIDALGO COUNTY	Blue Shield	Basic Coverage	839669006	1407035298	00002015111 501B5250X	Family Subscriber	3/2/2015	$ 19.36	$ 19.36	0%	$0.00	
21185	TX1	618139	512195	4/18/2015	4/24/2015	4/18/2015	4/24/2015	TX433	1	1	21185	1	HIDALGO COUNTY	Blue Shield	Basic Coverage	839669006	1407035298	00002015111 501B5250X	Family Subscriber	3/2/2015	$ 3.00	$ 3.00	0%	$0.00	
21185	TX1	618139	512195	4/18/2015	4/24/2015	4/18/2015	4/24/2015	TX433	1	1	21185	1	HIDALGO COUNTY	Blue Shield	Basic Coverage	839669006	1407035298	00002015111 501B5250X	Family Subscriber	3/2/2015	$ 7.71	$ 7.71	0%	$0.00	
21185	TX1	618139	512195	4/18/2015	4/24/2015	4/18/2015	4/24/2015	TX433	1	1	21185	1	HIDALGO COUNTY	Blue Shield	Basic Coverage	839669006	1407035298	00002015111 501B5250X	Family Subscriber	3/2/2015	$ 6.14	$ 6.14	0%	$0.00	
21185	TX1	618139	512195	4/18/2015	4/24/2015	4/18/2015	4/24/2015	TX433	1	1	21185	1	HIDALGO COUNTY	Blue Shield	Basic Coverage	839669006	1407035298	00002015111 501B5250X	Family Subscriber	3/2/2015	$ 5.41	$ 5.41	0%	$0.00	
21185	TX1	618139	512195	4/18/2015	4/24/2015	4/18/2015	4/24/2015	TX433	1	1	21185	1	HIDALGO COUNTY	Blue Shield	Basic Coverage	839669006	1407035298	00002015111 501B5250X	Family Subscriber	3/2/2015	$ 4.53	$ 4.53	0%	$0.00	
21185	TX1	618139	512195	4/18/2015	4/24/2015	4/18/2015	4/24/2015	TX433	1	1	21185	1	HIDALGO COUNTY	Blue Shield	Basic Coverage	839669006	1407035298	00002015111 501B5250X	Family Subscriber	3/2/2015	$ 10.07	$ 10.07	0%	$0.00	
21185	TX1	618139	512195	4/18/2015	4/24/2015	4/18/2015	4/24/2015	TX433	1	1	21185	1	HIDALGO COUNTY	Blue Shield	Basic Coverage	839669006	1407035298	00002015111 501B5250X	Family Subscriber	3/2/2015	$ 12.64	$ 12.64	0%	$0.00	
21185	TX1	618139	512195	4/18/2015	4/24/2015	4/18/2015	4/24/2015	TX433	1	1	21185	1	HIDALGO COUNTY	Blue Shield	Basic Coverage	838613302	1245548759	00002015111 50W31280X	Family Member	4/2/2015	$ 51.92	$ 51.92	0%	$0.00	
21185	TX1	618139	512195	4/18/2015	4/24/2015	4/18/2015	4/24/2015	TX433	1	1	21185	1	HIDALGO COUNTY	Blue Shield	Basic Coverage	838613302	1457300758	00002015111 500Z5970X	Family Member	3/7/2015	$ 11.74	$ 11.74	0%	$0.00	
21185	TX1	618139	512195	4/18/2015	4/24/2015	4/18/2015	4/24/2015	TX433	1	1	21185	1	HIDALGO COUNTY	Blue Shield	Basic Coverage	838613302	1164431425	00002015111 5018Y120X	Family Member	4/8/2015	$ 69.83	$ 69.83	0%	$0.00	
21185	TX1	618139	512195	4/18/2015	4/24/2015	4/18/2015	4/24/2015	TX433	1	1	21185	1	HIDALGO COUNTY	Blue Shield	Basic Coverage	838613302	1336543636	00002015110 508446F0X	Family Subscriber	4/7/2015	$ 473.76	$ 473.76	0%	$0.00	
21185	TX1	618139	512195	4/18/2015	4/24/2015	4/18/2015	4/24/2015	TX433	1	1	21185	1	HIDALGO COUNTY	Blue Shield	Basic Coverage	838613302	1336543636	00002015110 508446F0X	Family Subscriber	4/7/2015	$ 62.30	$ 62.30	0%	$0.00	
21185	TX1	618139	512195	4/18/2015	4/24/2015	4/18/2015	4/24/2015	TX433	1	1	21185	1	HIDALGO COUNTY	Blue Shield	Basic Coverage	838613302	1356361976	00002015112 50922U40X	Family Subscriber	4/9/2015	$ 46.69	$ 46.69	0%	$0.00	
21185	TX1	618139	512195	4/18/2015	4/24/2015	4/18/2015	4/24/2015	TX433	1	1	21185	1	HIDALGO COUNTY	Blue Shield	Basic Coverage	838613302	1356361976	00002015112 50925U60X	Family Subscriber	4/8/2015	$ 45.98	$ 45.98	0%	$0.00	
21185	TX1	618139	512195	4/18/2015	4/24/2015	4/18/2015	4/24/2015	TX433	1	1	21185	1	HIDALGO COUNTY	Blue Shield	Basic Coverage	838613302	1356361976	00002015113 505E4780X	Family Subscriber	4/7/2015	$ 91.19	$ 91.19	0%	$0.00	
21185	TX1	618139	512195	4/18/2015	4/24/2015	4/18/2015	4/24/2015	TX433	1	1	21185	1	HIDALGO COUNTY	Blue Shield	Basic Coverage	838613302	1356361976	00002015113 505E4950X	Family Subscriber	4/9/2015	$ 48.72	$ 48.72	0%	$0.00	
21185	TX1	618139	512195	4/18/2015	4/24/2015	4/18/2015	4/24/2015	TX433	1	1	21185	1	HIDALGO COUNTY	Blue Shield	Basic Coverage	838613302	1356361976	00002015113 505E6750X	Family Subscriber	4/8/2015	$ 48.72	$ 48.72	0%	$0.00	
21185	TX1	618139	512195	4/18/2015	4/24/2015	4/18/2015	4/24/2015	TX433	1	1	21185	1	HIDALGO COUNTY	Blue Shield	Basic Coverage	840097001	1881929321	00002015111 500F9320X	Single	3/18/2015	$ 44.15	$ 44.15	0%	$0.00	
21185	TX1	618139	512195	4/18/2015	4/24/2015	4/18/2015	4/24/2015	TX433	1	1	21185	1	HIDALGO COUNTY	Blue Shield	Basic Coverage	840097001	1881929321	00002015111 500F9320X	Single	3/18/2015	$ 49.98	$ 49.98	0%	$0.00	
21185	TX1	618139	512195	4/18/2015	4/24/2015	4/18/2015	4/24/2015	TX433	1	1	21185	1	HIDALGO COUNTY	Blue Shield	Basic Coverage	838175940	1619026507	00002015114 501846E0X	Family Member	4/21/2015	$ 21.79	$ 21.79	0%	$0.00	
21185	TX1	618139	512195	4/18/2015	4/24/2015	4/18/2015	4/24/2015	TX433	1	1	21185	1	HIDALGO COUNTY	Blue Shield	Basic Coverage	838175940	1619026507	00002015114 501846E0X	Family Member	4/21/2015	$ 6.59	$ 6.59	0%	$0.00	
21185	TX1	618139	512195	4/18/2015	4/24/2015	4/18/2015	4/24/2015	TX433	1	1	21185	1	HIDALGO COUNTY	Blue Shield	Basic Coverage	838175940	1669786950	00002015114 509063B0X	Family Subscriber	3/13/2015	$ 36.11	$ 36.11	0%	$0.00	
21185	TX1	618139	512195	4/18/2015	4/24/2015	4/18/2015	4/24/2015	TX433	1	1	21185	1	HIDALGO COUNTY	Blue Shield	Basic Coverage	839465426	1730205253	00002015112 50K22990X	Single	4/9/2015	$ 67.85	$ 67.85	0%	$0.00	
21185	TX1	618139	512195	4/18/2015	4/24/2015	4/18/2015	4/24/2015	TX433	1	1	21185	1	HIDALGO COUNTY	Blue Shield	Basic Coverage	839465426	1730205253	00002015112 50K23220X	Single	4/9/2015	$ 19.36	$ 19.36	0%	$0.00	
21185	TX1	618139	512195	4/18/2015	4/24/2015	4/18/2015	4/24/2015	TX433	1	1	21185	1	HIDALGO COUNTY	Blue Shield	Basic Coverage	836675385	1043343437	00002015112 50B14430X	Family Member	4/8/2015	$ 69.71	$ 69.71	0%	$0.00	
21185	TX1	618139	512195	4/18/2015	4/24/2015	4/18/2015	4/24/2015	TX433	1	1	21185	1	HIDALGO COUNTY	Blue Shield	Basic Coverage	836675385	1043343437	00002015112 50B14430X	Family Member	4/8/2015	$ 28.84	$ 28.84	0%	$0.00	
21185	TX1	618139	512195	4/18/2015	4/24/2015	4/18/2015	4/24/2015	TX433	1	1	21185	1	HIDALGO COUNTY	Blue Shield	Basic Coverage	836675385	1043343437	00002015112 50B14430X	Family Member	4/8/2015	$ 0.50	$ 0.50	0%	$0.00	
21185	TX1	618139	512195	4/18/2015	4/24/2015	4/18/2015	4/24/2015	TX433	1	1	21185	1	HIDALGO COUNTY	Blue Shield	Basic Coverage	836675385	1043343437	00002015112 50B14430X	Family Member	4/8/2015	$ 28.84	$ 28.84	0%	$0.00	
21185	TX1	618139	512195	4/18/2015	4/24/2015	4/18/2015	4/24/2015	TX433	1	1	21185	1	HIDALGO COUNTY	Blue Shield	Basic Coverage	836675385	1043343437	00002015112 50B14430X	Family Member	4/8/2015	$ 4.64	$ 4.64	0%	$0.00	
21185	TX1	618139	512195	4/18/2015	4/24/2015	4/18/2015	4/24/2015	TX433	1	1	21185	1	HIDALGO COUNTY	Blue Shield	Basic Coverage	835655565	1982827150	00002015103 03125100C	Single	2/17/2015	$ 179.00	$ 179.00	0%	$0.00	
21185	TX1	618139	512195	4/18/2015	4/24/2015	4/18/2015	4/24/2015	TX433	1	1	21185	1	HIDALGO COUNTY	Blue Shield	Basic Coverage	838976686	1538157086	00002015114 505008E0X	Family Subscriber	4/6/2015	$ 103.03	$ 103.03	0%	$0.00	
21185	TX1	618139	512195	4/18/2015	4/24/2015	4/18/2015	4/24/2015	TX433	1	1	21185	1	HIDALGO COUNTY	Blue Shield	Basic Coverage	840171392	1447677661	00002015107 5061A850X	Single	4/15/2015	$ 103.41	$ 103.41	0%	$0.00	
21185	TX1	618139	512195	4/18/2015	4/24/2015	4/18/2015	4/24/2015	TX433	1	1	21185	1	HIDALGO COUNTY	Blue Shield	Basic Coverage	840171392	1447677661	00002015107 5061A850X	Single	4/15/2015	$ 238.55	$ 238.55	0%	$0.00	
21185	TX1	618139	512195	4/18/2015	4/24/2015	4/18/2015	4/24/2015	TX433	1	1	21185	1	HIDALGO COUNTY	Blue Shield	Basic Coverage	840139197	1205017084	00002015111 050A95580X	Family Subscriber	4/14/2015	$ 34.71	$ 34.71	0%	$0.00	
21185	TX1	618139	512195	4/18/2015	4/24/2015	4/18/2015	4/24/2015	TX433	1	1	21185	1	HIDALGO COUNTY	Blue Shield	Basic Coverage	835538377	1609066257	00002015112 50B22840X	Family Member	4/13/2015	$ 24.25	$ 24.25	0%	$0.00	
21185	TX1	618139	512195	4/18/2015	4/24/2015	4/18/2015	4/24/2015	TX433	1	1	21185	1	HIDALGO COUNTY	Blue Shield	Basic Coverage	835538377	1609066257	00002015112 50B22840X	Family Member	4/13/2015	$ 10.92	$ 10.92	0%	$0.00	
21185	TX1	618139	512195	4/18/2015	4/24/2015	4/18/2015	4/24/2015	TX433	1	1	21185	1	HIDALGO COUNTY	Blue Shield	Basic Coverage	835538377	1609066257	00002015112 50B22840X	Family Member	4/13/2015	$ 7.08	$ 7.08	0%	$0.00	
21185	TX1	618139	512195	4/18/2015	4/24/2015	4/18/2015	4/24/2015	TX433	1	1	21185	1	HIDALGO COUNTY	Blue Shield	Basic Coverage	835538377	1609066257	00002015112 50B22840X	Family Member	4/13/2015	$ 15.01	$ 15.01	0%	$0.00	

Account	Corporate Entity	Invoice Profile	Invoice Number	InvcPerFrDt	InvcPerToDt	ClmPerFrDt	ClmPerToDt	BARS CustNbr	Settlement Nbr	Association Nbr	Group Nbr	Section Nbr	Group Name	Coverage	Claim Type	Member ID	Provider ID	Document Control	Tier	Service Date	Gross Amt	Net Amt	Fee Percent	Fee Amt	Case Nbr
21185	TX1	618139	512195	4/18/2015	4/24/2015	4/18/2015	4/24/2015	TX433	1	1	21185	1	HIDALGO COUNTY	Blue Shield	Basic Coverage	835538377	1609066257	00002015112508B22840X	Family Member	4/13/2015	$ 15.01	$ 15.01	0%	$0.00	
21185	TX1	618139	512195	4/18/2015	4/24/2015	4/18/2015	4/24/2015	TX433	1	1	21185	1	HIDALGO COUNTY	Blue Shield	Basic Coverage	835538377	1609066257	00002015112508B22840X	Family Member	4/13/2015	$ 3.00	$ 3.00	0%	$0.00	
21185	TX1	618139	512195	4/18/2015	4/24/2015	4/18/2015	4/24/2015	TX433	1	1	21185	1	HIDALGO COUNTY	Blue Shield	Basic Coverage	832567847	1700896826	00002015108506 2Y590X	Family Subscriber	4/10/2015	$ 34.71	$ 34.71	0%	$0.00	
21185	TX1	618139	512195	4/18/2015	4/24/2015	4/18/2015	4/24/2015	TX433	1	1	21185	1	HIDALGO COUNTY	Blue Shield	Basic Coverage	832567847	1447274048	00002015111050B85850X	Family Subscriber	4/17/2015	$ 31.79	$ 31.79	0%	$0.00	
21185	TX1	618139	512195	4/18/2015	4/24/2015	4/18/2015	4/24/2015	TX433	1	1	21185	1	HIDALGO COUNTY	Blue Shield	Basic Coverage	820406163	1790721538	00002015112508082Q0X	Single	4/16/2015	$ 1.66	$ 1.66	0%	$0.00	
21185	TX1	618139	512195	4/18/2015	4/24/2015	4/18/2015	4/24/2015	TX433	1	1	21185	1	HIDALGO COUNTY	Blue Shield	Basic Coverage	820406163	1790721538	00002015112508082Q0X	Single	4/16/2015	$ 6.28	$ 6.28	0%	$0.00	
21185	TX1	618139	512195	4/18/2015	4/24/2015	4/18/2015	4/24/2015	TX433	1	1	21185	1	HIDALGO COUNTY	Blue Shield	Basic Coverage	843024878	1447335765	00002015113501 6E040X	Family Member	4/20/2015	$ 114.59	$ 114.59	0%	$0.00	
21185	TX1	618139	512195	4/18/2015	4/24/2015	4/18/2015	4/24/2015	TX433	1	1	21185	1	HIDALGO COUNTY	Blue Shield	Basic Coverage	843024878	1447335765	00002015113501 6E040X	Family Member	4/20/2015	$ 19.06	$ 19.06	0%	$0.00	
21185	TX1	618139	512195	4/18/2015	4/24/2015	4/18/2015	4/24/2015	TX433	1	1	21185	1	HIDALGO COUNTY	Blue Shield	Basic Coverage	842472366	1013037423	00002015100 50V34750X	Single	4/9/2015	$ 34.71	$ 34.71	0%	$0.00	
21185	TX1	618139	512195	4/18/2015	4/24/2015	4/18/2015	4/24/2015	TX433	1	1	21185	1	HIDALGO COUNTY	Blue Shield	Basic Coverage	839476769	1386766681	00002015103504 6K570X	Family Subscriber	4/10/2015	$ 127.15	$ 127.15	0%	$0.00	
21185	TX1	618139	512195	4/18/2015	4/24/2015	4/18/2015	4/24/2015	TX433	1	1	21185	1	HIDALGO COUNTY	Blue Shield	Basic Coverage	839476769	1386766681	00002015103504 6K570X	Family Subscriber	4/10/2015	$ 458.80	$ 458.80	0%	$0.00	
21185	TX1	618139	512195	4/18/2015	4/24/2015	4/18/2015	4/24/2015	TX433	1	1	21185	1	HIDALGO COUNTY	Blue Shield	Basic Coverage	839476769	1386766681	00002015103504 6K570X	Family Subscriber	4/10/2015	$ 163.15	$ 163.15	0%	$0.00	
21185	TX1	618139	512195	4/18/2015	4/24/2015	4/18/2015	4/24/2015	TX433	1	1	21185	1	HIDALGO COUNTY	Blue Shield	Basic Coverage	839476769	1386766681	00002015103504 6K570X	Family Subscriber	4/10/2015	$ 70.04	$ 70.04	0%	$0.00	
21185	TX1	618139	512195	4/18/2015	4/24/2015	4/18/2015	4/24/2015	TX433	1	1	21185	1	HIDALGO COUNTY	Blue Shield	Basic Coverage	839476769	1386766681	00002015103504 6K570X	Family Subscriber	4/10/2015	$ 22.25	$ 22.25	0%	$0.00	
21185	TX1	618139	512195	4/18/2015	4/24/2015	4/18/2015	4/24/2015	TX433	1	1	21185	1	HIDALGO COUNTY	Blue Shield	Basic Coverage	839476769	1386766681	00002015103504 6K570X	Family Subscriber	4/10/2015	$ 37.90	$ 37.90	0%	$0.00	
21185	TX1	618139	512195	4/18/2015	4/24/2015	4/18/2015	4/24/2015	TX433	1	1	21185	1	HIDALGO COUNTY	Blue Shield	Basic Coverage	840316730	1700812468	00002015113503 2P930X	Single	2/13/2015	$ 150.00	$ 150.00	0%	$0.00	
21185	TX1	618139	512195	4/18/2015	4/24/2015	4/18/2015	4/24/2015	TX433	1	1	21185	1	HIDALGO COUNTY	Blue Shield	Basic Coverage	837989164	1700195658	00002015110508116U0X	Family Member	4/7/2015	$ 31.79	$ 31.79	0%	$0.00	
21185	TX1	618139	512195	4/18/2015	4/24/2015	4/18/2015	4/24/2015	TX433	1	1	21185	1	HIDALGO COUNTY	Blue Shield	Basic Coverage	832155602	1770699639	00002015112502 31X80X	Single	4/17/2015	$ 11.77	$ 11.77	0%	$0.00	
21185	TX1	618139	512195	4/18/2015	4/24/2015	4/18/2015	4/24/2015	TX433	1	1	21185	1	HIDALGO COUNTY	Blue Shield	Basic Coverage	838658126	1467473033	00002015110507763G0X	Family Subscriber	4/6/2015	$ 1,282.40	$ 1,282.40	0%	$0.00	
21185	TX1	618139	512195	4/18/2015	4/24/2015	4/18/2015	4/24/2015	TX433	1	1	21185	1	HIDALGO COUNTY	Blue Shield	Basic Coverage	838658126	1588008247	00002015113501 6L310X	Family Subscriber	4/10/2015	$ 6.93	$ 6.93	0%	$0.00	
21185	TX1	618139	512195	4/18/2015	4/24/2015	4/18/2015	4/24/2015	TX433	1	1	21185	1	HIDALGO COUNTY	Blue Shield	Basic Coverage	838658126	1023175403	00002015113508P8810X	Family Subscriber	4/10/2015	$ 11.74	$ 11.74	0%	$0.00	
21185	TX1	618139	512195	4/18/2015	4/24/2015	4/18/2015	4/24/2015	TX433	1	1	21185	1	HIDALGO COUNTY	Blue Shield	Basic Coverage	820245837	1831326016	00002015111507A4680X	Family Member	4/20/2015	$ 34.71	$ 34.71	0%	$0.00	
21185	TX1	618139	512195	4/18/2015	4/24/2015	4/18/2015	4/24/2015	TX433	1	1	21185	1	HIDALGO COUNTY	Blue Shield	Basic Coverage	820245837	1831326016	00002015111507A4680X	Family Member	4/20/2015	$ 10.92	$ 10.92	0%	$0.00	
21185	TX1	618139	512195	4/18/2015	4/24/2015	4/18/2015	4/24/2015	TX433	1	1	21185	1	HIDALGO COUNTY	Blue Shield	Basic Coverage	837610919	1598980526	00002015112501 L36530X	Family Member	4/21/2015	$ 67.85	$ 67.85	0%	$0.00	
21185	TX1	618139	512195	4/18/2015	4/24/2015	4/18/2015	4/24/2015	TX433	1	1	21185	1	HIDALGO COUNTY	Blue Shield	Basic Coverage	837610919	1598980526	00002015112501 L36530X	Family Member	4/21/2015	$ 10.92	$ 10.92	0%	$0.00	
21185	TX1	618139	512195	4/18/2015	4/24/2015	4/18/2015	4/24/2015	TX433	1	1	21185	1	HIDALGO COUNTY	Blue Shield	Basic Coverage	820245837	1831326016	00002015113509 6K200X	Family Member	4/22/2015	$ 34.71	$ 34.71	0%	$0.00	
21185	TX1	618139	512195	4/18/2015	4/24/2015	4/18/2015	4/24/2015	TX433	1	1	21185	1	HIDALGO COUNTY	Blue Shield	Basic Coverage	820245837	1831326016	00002015113509 6K200X	Family Member	4/22/2015	$ 7.08	$ 7.08	0%	$0.00	
21185	TX1	618139	512195	4/18/2015	4/24/2015	4/18/2015	4/24/2015	TX433	1	1	21185	1	HIDALGO COUNTY	Blue Shield	Basic Coverage	820245837	1831326016	00002015113509 6K200X	Family Member	4/22/2015	$ 10.92	$ 10.92	0%	$0.00	
21185	TX1	618139	512195	4/18/2015	4/24/2015	4/18/2015	4/24/2015	TX433	1	1	21185	1	HIDALGO COUNTY	Blue Shield	Basic Coverage	820245837	1831326016	00002015113509 6K200X	Family Member	4/22/2015	$ 2.53	$ 2.53	0%	$0.00	
21185	TX1	618139	512195	4/18/2015	4/24/2015	4/18/2015	4/24/2015	TX433	1	1	21185	1	HIDALGO COUNTY	Blue Shield	Basic Coverage	820245837	1831326016	00002015113509 6K200X	Family Member	4/22/2015	$ 28.84	$ 28.84	0%	$0.00	
21185	TX1	618139	512195	4/18/2015	4/24/2015	4/18/2015	4/24/2015	TX433	1	1	21185	1	HIDALGO COUNTY	Blue Shield	Basic Coverage	837545356	1013930080	00002015114502 6Y980X	Single	4/18/2015	$ 7.02	$ 7.02	0%	$0.00	
21185	TX1	618139	512195	4/18/2015	4/24/2015	4/18/2015	4/24/2015	TX433	1	1	21185	1	HIDALGO COUNTY	Blue Shield	Basic Coverage	837545356	1013930080	00002015114502 7Y530X	Single	4/18/2015	$ 69.71	$ 69.71	0%	$0.00	
21185	TX1	618139	512195	4/18/2015	4/24/2015	4/18/2015	4/24/2015	TX433	1	1	21185	1	HIDALGO COUNTY	Blue Shield	Basic Coverage	837545356	1013930080	00002015114502 7Y530X	Single	4/18/2015	$ 16.83	$ 16.83	0%	$0.00	
21185	TX1	618139	512195	4/18/2015	4/24/2015	4/18/2015	4/24/2015	TX433	1	1	21185	1	HIDALGO COUNTY	Blue Shield	Basic Coverage	820245837	1831326016	00002015111507A4670X	Family Member	4/20/2015	$ 34.71	$ 34.71	0%	$0.00	
21185	TX1	618139	512195	4/18/2015	4/24/2015	4/18/2015	4/24/2015	TX433	1	1	21185	1	HIDALGO COUNTY	Blue Shield	Basic Coverage	820245837	1831326016	00002015111507A4670X	Family Member	4/20/2015	$ 10.92	$ 10.92	0%	$0.00	
21185	TX1	618139	512195	4/18/2015	4/24/2015	4/18/2015	4/24/2015	TX433	1	1	21185	1	HIDALGO COUNTY	Blue Shield	Basic Coverage	835942852	1144251547	00002015111505 1N490X	Family Subscriber	4/18/2015	$ 34.71	$ 34.71	0%	$0.00	
21185	TX1	618139	512195	4/18/2015	4/24/2015	4/18/2015	4/24/2015	TX433	1	1	21185	1	HIDALGO COUNTY	Blue Shield	Basic Coverage	835942852	1144251547	00002015111505 1N490X	Family Subscriber	4/18/2015	$ 15.01	$ 15.01	0%	$0.00	
21185	TX1	618139	512195	4/18/2015	4/24/2015	4/18/2015	4/24/2015	TX433	1	1	21185	1	HIDALGO COUNTY	Blue Shield	Basic Coverage	835942852	1144251547	00002015111505 1N490X	Family Subscriber	4/18/2015	$ 15.01	$ 15.01	0%	$0.00	
21185	TX1	618139	512195	4/18/2015	4/24/2015	4/18/2015	4/24/2015	TX433	1	1	21185	1	HIDALGO COUNTY	Blue Shield	Basic Coverage	835942852	1144251547	00002015111505 1N490X	Family Subscriber	4/18/2015	$ 10.92	$ 10.92	0%	$0.00	
21185	TX1	618139	512195	4/18/2015	4/24/2015	4/18/2015	4/24/2015	TX433	1	1	21185	1	HIDALGO COUNTY	Blue Shield	Basic Coverage	842226717	1407829633	00002015100 50P13420X	Single	3/31/2015	$ 34.71	$ 34.71	0%	$0.00	
21185	TX1	618139	512195	4/18/2015	4/24/2015	4/18/2015	4/24/2015	TX433	1	1	21185	1	HIDALGO COUNTY	Blue Shield	Basic Coverage	841030615	1194769497	00002015113501 W40380X	Single	4/17/2015	$ 32.30	$ 32.30	0%	$0.00	
21185	TX1	618139	512195	4/18/2015	4/24/2015	4/18/2015	4/24/2015	TX433	1	1	21185	1	HIDALGO COUNTY	Blue Shield	Basic Coverage	841030615	1194769497	00002015113501 W40380X	Single	4/17/2015	$ 10.89	$ 10.89	0%	$0.00	
21185	TX1	618139	512195	4/18/2015	4/24/2015	4/18/2015	4/24/2015	TX433	1	1	21185	1	HIDALGO COUNTY	Blue Shield	Basic Coverage	841030615	1194769497	00002015113501 W40380X	Single	4/17/2015	$ 5.58	$ 5.58	0%	$0.00	
21185	TX1	618139	512195	4/18/2015	4/24/2015	4/18/2015	4/24/2015	TX433	1	1	21185	1	HIDALGO COUNTY	Blue Shield	Basic Coverage	841030615	1194769497	00002015113501 W40380X	Single	4/17/2015	$ 5.26	$ 5.26	0%	$0.00	
21185	TX1	618139	512195	4/18/2015	4/24/2015	4/18/2015	4/24/2015	TX433	1	1	21185	1	HIDALGO COUNTY	Blue Shield	Basic Coverage	842862550	1376844795	00002015112501 L30830X	Family Member	4/21/2015	$ 67.85	$ 67.85	0%	$0.00	
21185	TX1	618139	512195	4/18/2015	4/24/2015	4/18/2015	4/24/2015	TX433	1	1	21185	1	HIDALGO COUNTY	Blue Shield	Basic Coverage	842862550	1376844795	00002015112501 L30830X	Family Member	4/21/2015	$ 56.00	$ 56.00	0%	$0.00	
21185	TX1	618139	512195	4/18/2015	4/24/2015	4/18/2015	4/24/2015	TX433	1	1	21185	1	HIDALGO COUNTY	Blue Shield	Basic Coverage	842862550	1376844795	00002015112501 L30830X	Family Member	4/21/2015	$ 4.61	$ 4.61	0%	$0.00	
21185	TX1	618139	512195	4/18/2015	4/24/2015	4/18/2015	4/24/2015	TX433	1	1	21185	1	HIDALGO COUNTY	Blue Shield	Basic Coverage	842862550	1376844795	00002015112501 L30830X	Family Member	4/21/2015	$ 2.53	$ 2.53	0%	$0.00	
21185	TX1	618139	512195	4/18/2015	4/24/2015	4/18/2015	4/24/2015	TX433	1	1	21185	1	HIDALGO COUNTY	Blue Shield	Basic Coverage	842862550	1124084058	00002015111509Q4680X	Family Member	4/16/2015	$ 34.71	$ 34.71	0%	$0.00	
21185	TX1	618139	512195	4/18/2015	4/24/2015	4/18/2015	4/24/2015	TX433	1	1	21185	1	HIDALGO COUNTY	Blue Shield	Basic Coverage	842862550	1124084058	00002015111509Q4680X	Family Member	4/16/2015	$ 10.92	$ 10.92	0%	$0.00	
21185	TX1	618139	512195	4/18/2015	4/24/2015	4/18/2015	4/24/2015	TX433	1	1	21185	1	HIDALGO COUNTY	Blue Shield	Basic Coverage	843907558	1093727455	00002015107505 9V450X	Family Member	2/26/2015	$ 310.01	$ 310.01	0%	$0.00	
21185	TX1	618139	512195	4/18/2015	4/24/2015	4/18/2015	4/24/2015	TX433	1	1	21185	1	HIDALGO COUNTY	Blue Shield	Basic Coverage	843907558	1093727455	00002015107505 1V290X	Family Member	2/26/2015	$ 273.60	$ 273.60	0%	$0.00	
21185	TX1	618139	512195	4/18/2015	4/24/2015	4/18/2015	4/24/2015	TX433	1	1	21185	1	HIDALGO COUNTY	Blue Shield	Basic Coverage	903396511	1780600510	00002015112501 865Q0X	Single	4/20/2015	$ 7.28	$ 7.28	0%	$0.00	
21185	TX1	618139	512195	4/18/2015	4/24/2015	4/18/2015	4/24/2015	TX433	1	1	21185	1	HIDALGO COUNTY	Blue Shield	Basic Coverage	903396511	1780600510	00002015112501 865Q0X	Single	4/20/2015	$ 7.93	$ 7.93	0%	$0.00	
21185	TX1	618139	512195	4/18/2015	4/24/2015	4/18/2015	4/24/2015	TX433	1	1	21185	1	HIDALGO COUNTY	Blue Shield	Basic Coverage	841915056	1699851873	00002015112504 3030X	Family Member	4/3/2015	$ 67.85	$ 67.85	0%	$0.00	
21185	TX1	618139	512195	4/18/2015	4/24/2015	4/18/2015	4/24/2015	TX433	1	1	21185	1	HIDALGO COUNTY	Blue Shield	Basic Coverage	841915056	1699851873	00002015112504 3440X	Family Member	4/3/2015	$ 2.33	$ 2.33	0%	$0.00	
21185	TX1	618139	512195	4/18/2015	4/24/2015	4/18/2015	4/24/2015	TX433	1	1	21185	1	HIDALGO COUNTY	Blue Shield	Basic Coverage	841915056	1699851873	00002015112504 3510X	Family Member	4/3/2015	$ 3.00	$ 3.00	0%	$0.00	
21185	TX1	618139	512195	4/18/2015	4/24/2015	4/18/2015	4/24/2015	TX433	1	1	21185	1	HIDALGO COUNTY	Blue Shield	Basic Coverage	841915056	1699851873	00002015112504 1540X	Family Member	4/3/2015	$ 7.08	$ 7.08	0%	$0.00	
21185	TX1	618139	512195	4/18/2015	4/24/2015	4/18/2015	4/24/2015	TX433	1	1	21185	1	HIDALGO COUNTY	Blue Shield	Basic Coverage	832751487	1952311441	00002015110501 H86850X	Single	2/20/2015	$ 209.44	$ 209.44	0%	$0.00	
21185	TX1	618139	512195	4/18/2015	4/24/2015	4/18/2015	4/24/2015	TX433	1	1	21185	1	HIDALGO COUNTY	Blue Shield	Basic Coverage	839679382	1447677661	00002015107506 5A070X	Single	4/15/2015	$ 103.41	$ 103.41	0%	$0.00	
21185	TX1	618139	512195	4/18/2015	4/24/2015	4/18/2015	4/24/2015	TX433	1	1	21185	1	HIDALGO COUNTY	Blue Shield	Basic Coverage	839679382	1447677661	00002015107506 5A070X	Single	4/15/2015	$ 238.55	$ 238.55	0%	$0.00	
21185	TX1	618139	512195	4/18/2015	4/24/2015	4/18/2015	4/24/2015	TX433	1	1	21185	1	HIDALGO COUNTY	Blue Shield	Basic Coverage	903493120	1295868883	00002015104032 76700C	Family Member	7/23/2014	$ 66.46	$ 66.46	0%	$0.00	
21185	TX1	618139	512195	4/18/2015	4/24/2015	4/18/2015	4/24/2015	TX433	1	1	21185	1	HIDALGO COUNTY	Blue Shield	Basic Coverage	903493120	1295868883	00002015104032 76700C	Family Member	7/23/2014	$ 42.03	$ 42.03	0%	$0.00	
21185	TX1	618139	512195	4/18/2015	4/24/2015	4/18/2015	4/24/2015	TX433	1	1	21185	1	HIDALGO COUNTY	Blue Shield	Basic Coverage	831551996	1285643304	00002015114508 52P50X	Family Member	4/10/2015	$ 6.69	$ 6.69	0%	$0.00	
21185	TX1	618139	512195	4/18/2015	4/24/2015	4/18/2015	4/24/2015	TX433	1	1	21185	1	HIDALGO COUNTY	Blue Shield	Basic Coverage	835632609	1609066257	00002015114506 286Q0X	Family Member	4/15/2015	$ 34.71	$ 34.71	0%	$0.00	
21185	TX1	618139	512195	4/18/2015	4/24/2015	4/18/2015	4/24/2015	TX433	1	1	21185	1	HIDALGO COUNTY	Blue Shield	Basic Coverage	835632609	1609066257	00002015114506 286Q0X	Family Member	4/15/2015	$ 7.08	$ 7.08	0%	$0.00	
21185	TX1	618139	512195	4/18/2015	4/24/2015	4/18/2015	4/24/2015	TX433	1	1	21185	1	HIDALGO COUNTY	Blue Shield	Basic Coverage	835632609	1609066257	00002015114506 286Q0X	Family Member	4/15/2015	$ 3.00	$ 3.00	0%	$0.00	
21185	TX1	618139	512195	4/18/2015	4/24/2015	4/18/2015	4/24/2015	TX433	1	1	21185	1	HIDALGO COUNTY	Blue Shield	Basic Coverage	835632609	1609066257	00002015111050E38160X	Family Member	4/9/2015	$ 34.71	$ 34.71	0%	$0.00	
21185	TX1	618139	512195	4/18/2015	4/24/2015	4/18/2015	4/24/2015	TX433	1	1	21185	1	HIDALGO COUNTY	Blue Shield	Basic Coverage	835632609	1609066257	00002015111050E38160X	Family Member	4/9/2015	$ 7.08	$ 7.08	0%	$0.00	
21185	TX1	618139	512195	4/18/2015	4/24/2015	4/18/2015	4/24/2015	TX433	1	1	21185	1	HIDALGO COUNTY	Blue Shield	Basic Coverage	835632609	1609066257	00002015111050E38160X	Family Member	4/9/2015	$ 3.00	$ 3.00	0%	$0.00	
21185	TX1	618139	512195	4/18/2015	4/24/2015	4/18/2015	4/24/2015	TX433	1	1	21185	1	HIDALGO COUNTY	Blue Shield	Basic Coverage	820609295	1407904881	00002015112501 J92060X	Family Member	4/20/2015	$ 111.05	$ 111.05	0%	$0.00	
21185	TX1	618139	512195	4/18/2015	4/24/2015	4/18/2015	4/24/2015	TX433	1	1	21185	1	HIDALGO COUNTY	Blue Shield	Basic Coverage	820609295	1407904881	00002015112501 J92060X	Family Member	4/20/2015	$ 34.71	$ 34.71	0%	$0.00	

Account	Corporate Entity	Invoice Profile	Invoice Number	InvcPerFrDt	InvcPerToDt	ClmPerFrDt	ClmPerToDt	BARS CustNbr	Settlement Nbr	Association Nbr	Group Nbr	Section Nbr	Group Name	Coverage	Claim Type	Member ID	Provider ID	Document Control	Tier	Service Date	Gross Amt	Net Amt	Fee Percent	Fee Amt	Case Nbr
21185	TX1	618139	512195	4/18/2015	4/24/2015	4/18/2015	4/24/2015	TX433	1	1	21185	1	HIDALGO COUNTY	Blue Shield	Basic Coverage	820609295	1407904881	00002015112501J92060X	Family Member	4/20/2015	$ 9.48	$ 9.48	0%	$0.00	
21185	TX1	618139	512195	4/18/2015	4/24/2015	4/18/2015	4/24/2015	TX433	1	1	21185	1	HIDALGO COUNTY	Blue Shield	Basic Coverage	820609295	1407904881	0000201511250J92060X	Family Member	4/20/2015	$ 15.90	$ 15.90	0%	$0.00	
21185	TX1	618139	512195	4/18/2015	4/24/2015	4/18/2015	4/24/2015	TX433	1	1	21185	1	HIDALGO COUNTY	Blue Shield	Basic Coverage	820609295	1407904881	0000201511250J92060X	Family Member	4/20/2015	$ 19.65	$ 19.65	0%	$0.00	
21185	TX1	618139	512195	4/18/2015	4/24/2015	4/18/2015	4/24/2015	TX433	1	1	21185	1	HIDALGO COUNTY	Blue Shield	Basic Coverage	820609295	1407904881	0000201511250J92060X	Family Member	4/20/2015	$ 142.90	$ 142.90	0%	$0.00	
21185	TX1	618139	512195	4/18/2015	4/24/2015	4/18/2015	4/24/2015	TX433	1	1	21185	1	HIDALGO COUNTY	Blue Shield	Basic Coverage	820609295	1407904881	0000201511250J92060X	Family Member	4/20/2015	$ 19.65	$ 19.65	0%	$0.00	
21185	TX1	618139	512195	4/18/2015	4/24/2015	4/18/2015	4/24/2015	TX433	1	1	21185	1	HIDALGO COUNTY	Blue Shield	Basic Coverage	820609295	1407904881	0000201511250J92060X	Family Member	4/20/2015	$ 116.53	$ 116.53	0%	$0.00	
21185	TX1	618139	512195	4/18/2015	4/24/2015	4/18/2015	4/24/2015	TX433	1	1	21185	1	HIDALGO COUNTY	Blue Shield	Basic Coverage	820609295	1407904881	0000201511250J92060X	Family Member	4/20/2015	$ 19.65	$ 19.65	0%	$0.00	
21185	TX1	618139	512195	4/18/2015	4/24/2015	4/18/2015	4/24/2015	TX433	1	1	21185	1	HIDALGO COUNTY	Blue Shield	Basic Coverage	820609295	1407904881	0000201511250J92060X	Family Member	4/20/2015	$ 9.48	$ 9.48	0%	$0.00	
21185	TX1	618139	512195	4/18/2015	4/24/2015	4/18/2015	4/24/2015	TX433	1	1	21185	1	HIDALGO COUNTY	Blue Shield	Basic Coverage	820609295	1407904881	0000201511250J92060X	Family Member	4/20/2015	$ 7.08	$ 7.08	0%	$0.00	
21185	TX1	618139	512195	4/18/2015	4/24/2015	4/18/2015	4/24/2015	TX433	1	1	21185	1	HIDALGO COUNTY	Blue Shield	Basic Coverage	820609295	1407904881	0000201511250J92060X	Family Member	4/20/2015	$ 3.00	$ 3.00	0%	$0.00	
21185	TX1	618139	512195	4/18/2015	4/24/2015	4/18/2015	4/24/2015	TX433	1	1	21185	1	HIDALGO COUNTY	Blue Shield	Basic Coverage	820609295	1407904881	0000201511250J92060X	Family Member	4/20/2015	$ 6.08	$ 6.08	0%	$0.00	
21185	TX1	618139	512195	4/18/2015	4/24/2015	4/18/2015	4/24/2015	TX433	1	1	21185	1	HIDALGO COUNTY	Blue Shield	Basic Coverage	820609295	1407904881	0000201511250J92060X	Family Member	4/20/2015	$ 2.89	$ 2.89	0%	$0.00	
21185	TX1	618139	512195	4/18/2015	4/24/2015	4/18/2015	4/24/2015	TX433	1	1	21185	1	HIDALGO COUNTY	Blue Shield	Basic Coverage	820609295	1407904881	0000201511250J92060X	Family Member	4/20/2015	$ 26.38	$ 26.38	0%	$0.00	
21185	TX1	618139	512195	4/18/2015	4/24/2015	4/18/2015	4/24/2015	TX433	1	1	21185	1	HIDALGO COUNTY	Blue Shield	Basic Coverage	820609295	1407904881	0000201511250J92060X	Family Member	4/20/2015	$ 26.38	$ 26.38	0%	$0.00	
21185	TX1	618139	512195	4/18/2015	4/24/2015	4/18/2015	4/24/2015	TX433	1	1	21185	1	HIDALGO COUNTY	Blue Shield	Basic Coverage	820609295	1407904881	0000201511250J92060X	Family Member	4/20/2015	$ 16.66	$ 16.66	0%	$0.00	
21185	TX1	618139	512195	4/18/2015	4/24/2015	4/18/2015	4/24/2015	TX433	1	1	21185	1	HIDALGO COUNTY	Blue Shield	Basic Coverage	836355171	1306902283	0000201511050956210X	Family Subscriber	2/15/2015	$ 26.29	$ 26.29	0%	$0.00	
21185	TX1	618139	512195	4/18/2015	4/24/2015	4/18/2015	4/24/2015	TX433	1	1	21185	1	HIDALGO COUNTY	Blue Shield	Basic Coverage	839226031	1699811737	0000201511150BA4930X	Family Subscriber	3/31/2015	$ 243.95	$ 243.95	0%	$0.00	
21185	TX1	618139	512195	4/18/2015	4/24/2015	4/18/2015	4/24/2015	TX433	1	1	21185	1	HIDALGO COUNTY	Blue Shield	Basic Coverage	831556158	1649453200	0000201511050C11770X	Single	4/16/2015	$ 31.79	$ 31.79	0%	$0.00	
21185	TX1	618139	512195	4/18/2015	4/24/2015	4/18/2015	4/24/2015	TX433	1	1	21185	1	HIDALGO COUNTY	Blue Shield	Basic Coverage	831556158	1649453200	0000201511050C11770X	Single	4/16/2015	$ 2.33	$ 2.33	0%	$0.00	
21185	TX1	618139	512195	4/18/2015	4/24/2015	4/18/2015	4/24/2015	TX433	1	1	21185	1	HIDALGO COUNTY	Blue Shield	Basic Coverage	831556158	1780600510	0000201511050652K10X	Single	4/16/2015	$ 6.06	$ 6.06	0%	$0.00	
21185	TX1	618139	512195	4/18/2015	4/24/2015	4/18/2015	4/24/2015	TX433	1	1	21185	1	HIDALGO COUNTY	Blue Shield	Basic Coverage	831556158	1780600510	0000201511150528G910X	Single	4/17/2015	$ 6.07	$ 6.07	0%	$0.00	
21185	TX1	618139	512195	4/18/2015	4/24/2015	4/18/2015	4/24/2015	TX433	1	1	21185	1	HIDALGO COUNTY	Blue Shield	Basic Coverage	831556158	1780600510	0000201511150528G910X	Single	4/18/2015	$ 6.49	$ 6.49	0%	$0.00	
21185	TX1	618139	512195	4/18/2015	4/24/2015	4/18/2015	4/24/2015	TX433	1	1	21185	1	HIDALGO COUNTY	Blue Shield	Basic Coverage	845774532	1528003936	0000201511050656L0X	Family Member	4/8/2015	$ 34.71	$ 34.71	0%	$0.00	
21185	TX1	618139	512195	4/18/2015	4/24/2015	4/18/2015	4/24/2015	TX433	1	1	21185	1	HIDALGO COUNTY	Blue Shield	Basic Coverage	845774532	1528003936	0000201511050656L0X	Family Member	4/8/2015	$ 32.89	$ 32.89	0%	$0.00	
21185	TX1	618139	512195	4/18/2015	4/24/2015	4/18/2015	4/24/2015	TX433	1	1	21185	1	HIDALGO COUNTY	Blue Shield	Basic Coverage	845774532	1528003936	0000201511050851L0X	Family Member	3/24/2015	$ 6.69	$ 6.69	0%	$0.00	
21185	TX1	618139	512195	4/18/2015	4/24/2015	4/18/2015	4/24/2015	TX433	1	1	21185	1	HIDALGO COUNTY	Blue Shield	Basic Coverage	835943082	1558306563	0000201509950548350X	Single	3/24/2015	$ 67.85	$ 67.85	0%	$0.00	
21185	TX1	618139	512195	4/18/2015	4/24/2015	4/18/2015	4/24/2015	TX433	1	1	21185	1	HIDALGO COUNTY	Blue Shield	Basic Coverage	835943082	1558306563	0000201509950548350X	Single	3/24/2015	$ 26.49	$ 26.49	0%	$0.00	
21185	TX1	618139	512195	4/18/2015	4/24/2015	4/18/2015	4/24/2015	TX433	1	1	21185	1	HIDALGO COUNTY	Blue Shield	Basic Coverage	835943082	1558306563	0000201509950548350X	Single	3/24/2015	$ 19.36	$ 19.36	0%	$0.00	
21185	TX1	618139	512195	4/18/2015	4/24/2015	4/18/2015	4/24/2015	TX433	1	1	21185	1	HIDALGO COUNTY	Blue Shield	Basic Coverage	835943082	1558306563	0000201509950548350X	Single	3/24/2015	$ 4.19	$ 4.19	0%	$0.00	
21185	TX1	618139	512195	4/18/2015	4/24/2015	4/18/2015	4/24/2015	TX433	1	1	21185	1	HIDALGO COUNTY	Blue Shield	Basic Coverage	835943082	1558306563	0000201509950548350X	Single	3/24/2015	$ 3.89	$ 3.89	0%	$0.00	
21185	TX1	618139	512195	4/18/2015	4/24/2015	4/18/2015	4/24/2015	TX433	1	1	21185	1	HIDALGO COUNTY	Blue Shield	Basic Coverage	835943082	1558306563	0000201509950548350X	Single	3/24/2015	$ 2.33	$ 2.33	0%	$0.00	
21185	TX1	618139	512195	4/18/2015	4/24/2015	4/18/2015	4/24/2015	TX433	1	1	21185	1	HIDALGO COUNTY	Blue Shield	Basic Coverage	835943082	1558306563	0000201509950548350X	Single	3/24/2015	$ 10.07	$ 10.07	0%	$0.00	
21185	TX1	618139	512195	4/18/2015	4/24/2015	4/18/2015	4/24/2015	TX433	1	1	21185	1	HIDALGO COUNTY	Blue Shield	Basic Coverage	835943082	1558306563	0000201509950548350X	Single	3/24/2015	$ 0.01	$ 0.01	0%	$0.00	
21185	TX1	618139	512195	4/18/2015	4/24/2015	4/18/2015	4/24/2015	TX433	1	1	21185	1	HIDALGO COUNTY	Blue Shield	Basic Coverage	835943082	1558306563	0000201509950548350X	Single	3/24/2015	$ 32.30	$ 32.30	0%	$0.00	
21185	TX1	618139	512195	4/18/2015	4/24/2015	4/18/2015	4/24/2015	TX433	1	1	21185	1	HIDALGO COUNTY	Blue Shield	Basic Coverage	835943082	1558306563	0000201509950548350X	Single	3/24/2015	$ 3.00	$ 3.00	0%	$0.00	
21185	TX1	618139	512195	4/18/2015	4/24/2015	4/18/2015	4/24/2015	TX433	1	1	21185	1	HIDALGO COUNTY	Blue Shield	Basic Coverage	836872466	1891855656	0000201511350857490X	Single	4/22/2015	$ 54.43	$ 54.43	0%	$0.00	
21185	TX1	618139	512195	4/18/2015	4/24/2015	4/18/2015	4/24/2015	TX433	1	1	21185	1	HIDALGO COUNTY	Blue Shield	Basic Coverage	841928566	1942467113	0000201511050991 3F0X	Single	3/30/2015	$ 1,282.40	$ 1,282.40	0%	$0.00	
21185	TX1	618139	512195	4/18/2015	4/24/2015	4/18/2015	4/24/2015	TX433	1	1	21185	1	HIDALGO COUNTY	Blue Shield	Basic Coverage	841064192	1780634766	0000201511050222U70X	Family Member	4/19/2015	$ 75.87	$ 75.87	0%	$0.00	
21185	TX1	618139	512195	4/18/2015	4/24/2015	4/18/2015	4/24/2015	TX433	1	1	21185	1	HIDALGO COUNTY	Blue Shield	Basic Coverage	841064192	1780634766	0000201511050222U70X	Family Member	4/19/2015	$ 21.58	$ 21.58	0%	$0.00	
21185	TX1	618139	512195	4/18/2015	4/24/2015	4/18/2015	4/24/2015	TX433	1	1	21185	1	HIDALGO COUNTY	Blue Shield	Basic Coverage	837218538	1780029462	0000201511150 9L4900X	Family Subscriber	4/17/2015	$ 23.33	$ 23.33	0%	$0.00	
21185	TX1	618139	512195	4/18/2015	4/24/2015	4/18/2015	4/24/2015	TX433	1	1	21185	1	HIDALGO COUNTY	Blue Shield	Basic Coverage	837218538	1326246901	0000201511450 25X330X	Family Subscriber	4/20/2015	$ 67.85	$ 67.85	0%	$0.00	
21185	TX1	618139	512195	4/18/2015	4/24/2015	4/18/2015	4/24/2015	TX433	1	1	21185	1	HIDALGO COUNTY	Blue Shield	Basic Coverage	837218538	1326246901	0000201511450 25X330X	Family Subscriber	4/20/2015	$ 10.92	$ 10.92	0%	$0.00	
21185	TX1	618139	512195	4/18/2015	4/24/2015	4/18/2015	4/24/2015	TX433	1	1	21185	1	HIDALGO COUNTY	Blue Shield	Basic Coverage	837218538	1326246901	0000201511450 25X330X	Family Subscriber	4/20/2015	$ 7.08	$ 7.08	0%	$0.00	
21185	TX1	618139	512195	4/18/2015	4/24/2015	4/18/2015	4/24/2015	TX433	1	1	21185	1	HIDALGO COUNTY	Blue Shield	Basic Coverage	837218538	1326246901	0000201511450 25X330X	Family Subscriber	4/20/2015	$ 23.70	$ 23.70	0%	$0.00	
21185	TX1	618139	512195	4/18/2015	4/24/2015	4/18/2015	4/24/2015	TX433	1	1	21185	1	HIDALGO COUNTY	Blue Shield	Basic Coverage	837218538	1326246901	0000201511450 25X330X	Family Subscriber	4/20/2015	$ 57.68	$ 57.68	0%	$0.00	
21185	TX1	618139	512195	4/18/2015	4/24/2015	4/18/2015	4/24/2015	TX433	1	1	21185	1	HIDALGO COUNTY	Blue Shield	Basic Coverage	837218538	1326246901	0000201511450 25X330X	Family Subscriber	4/20/2015	$ 0.24	$ 0.24	0%	$0.00	
21185	TX1	618139	512195	4/18/2015	4/24/2015	4/18/2015	4/24/2015	TX433	1	1	21185	1	HIDALGO COUNTY	Blue Shield	Basic Coverage	837218538	1326246901	0000201511450 25X330X	Family Subscriber	4/20/2015	$ 3.00	$ 3.00	0%	$0.00	
21185	TX1	618139	512195	4/18/2015	4/24/2015	4/18/2015	4/24/2015	TX433	1	1	21185	1	HIDALGO COUNTY	Blue Shield	Basic Coverage	837218538	1326246901	0000201511450 27X460X	Family Member	4/20/2015	$ 34.71	$ 34.71	0%	$0.00	
21185	TX1	618139	512195	4/18/2015	4/24/2015	4/18/2015	4/24/2015	TX433	1	1	21185	1	HIDALGO COUNTY	Blue Shield	Basic Coverage	842740918	1124075825	0000201511150 6Z1960X	Single	4/16/2015	$ 31.79	$ 31.79	0%	$0.00	
21185	TX1	618139	512195	4/18/2015	4/24/2015	4/18/2015	4/24/2015	TX433	1	1	21185	1	HIDALGO COUNTY	Blue Shield	Basic Coverage	842740918	1124075825	0000201511150 6Z1960X	Single	4/16/2015	$ 108.71	$ 108.71	0%	$0.00	
21185	TX1	618139	512195	4/18/2015	4/24/2015	4/18/2015	4/24/2015	TX433	1	1	21185	1	HIDALGO COUNTY	Blue Shield	Basic Coverage	843725602	1669708780	0000201511450 1822C0X	Family Member	4/17/2015	$ 6.69	$ 6.69	0%	$0.00	
21185	TX1	618139	512195	4/18/2015	4/24/2015	4/18/2015	4/24/2015	TX433	1	1	21185	1	HIDALGO COUNTY	Blue Shield	Basic Coverage	838597121	1447677661	0000201510750 61A740X	Single	4/15/2015	$ 103.41	$ 103.41	0%	$0.00	
21185	TX1	618139	512195	4/18/2015	4/24/2015	4/18/2015	4/24/2015	TX433	1	1	21185	1	HIDALGO COUNTY	Blue Shield	Basic Coverage	838597121	1447677661	0000201510750 61A740X	Single	4/15/2015	$ 238.55	$ 238.55	0%	$0.00	
21185	TX1	618139	512195	4/18/2015	4/24/2015	4/18/2015	4/24/2015	TX433	1	1	21185	1	HIDALGO COUNTY	Blue Shield	Basic Coverage	836443978	1710178413	0000201510450T71770X	Family Member	3/30/2015	$ 22.60	$ 22.60	0%	$0.00	
21185	TX1	618139	512195	4/18/2015	4/24/2015	4/18/2015	4/24/2015	TX433	1	1	21185	1	HIDALGO COUNTY	Blue Shield	Basic Coverage	820847133	9999	0000201510403276800C	Family Member	7/24/2014	$ 58.39	$ 58.39	0%	$0.00	
21185	TX1	618139	512195	4/18/2015	4/24/2015	4/18/2015	4/24/2015	TX433	1	1	21185	1	HIDALGO COUNTY	Blue Shield	Basic Coverage	820847133	1023439163	0000201511150 0Z4830X	Family Member	2/10/2015	$ 5.50	$ 5.50	0%	$0.00	
21185	TX1	618139	512195	4/18/2015	4/24/2015	4/18/2015	4/24/2015	TX433	1	1	21185	1	HIDALGO COUNTY	Blue Shield	Basic Coverage	820847133	1023439163	0000201511150 1Z7390X	Family Member	2/11/2015	$ 5.50	$ 5.50	0%	$0.00	
21185	TX1	618139	512195	4/18/2015	4/24/2015	4/18/2015	4/24/2015	TX433	1	1	21185	1	HIDALGO COUNTY	Blue Shield	Basic Coverage	820847133	1023439163	0000201511150 1Z7390X	Family Member	2/11/2015	$ 5.50	$ 5.50	0%	$0.00	
21185	TX1	618139	512195	4/18/2015	4/24/2015	4/18/2015	4/24/2015	TX433	1	1	21185	1	HIDALGO COUNTY	Blue Shield	Basic Coverage	820847133	1023439163	0000201511150 1Z7390X	Family Member	2/11/2015	$ 5.50	$ 5.50	0%	$0.00	
21185	TX1	618139	512195	4/18/2015	4/24/2015	4/18/2015	4/24/2015	TX433	1	1	21185	1	HIDALGO COUNTY	Blue Shield	Basic Coverage	820847133	1023439163	0000201511150 1Z7390X	Family Member	2/11/2015	$ 5.50	$ 5.50	0%	$0.00	
21185	TX1	618139	512195	4/18/2015	4/24/2015	4/18/2015	4/24/2015	TX433	1	1	21185	1	HIDALGO COUNTY	Blue Shield	Basic Coverage	820847133	1023439163	0000201511150 1Z7390X	Family Member	2/11/2015	$ 5.50	$ 5.50	0%	$0.00	
21185	TX1	618139	512195	4/18/2015	4/24/2015	4/18/2015	4/24/2015	TX433	1	1	21185	1	HIDALGO COUNTY	Blue Shield	Basic Coverage	820847133	1023439163	0000201511150 1Z7390X	Family Member	2/11/2015	$ 5.50	$ 5.50	0%	$0.00	
21185	TX1	618139	512195	4/18/2015	4/24/2015	4/18/2015	4/24/2015	TX433	1	1	21185	1	HIDALGO COUNTY	Blue Shield	Basic Coverage	820847133	1023439163	0000201511150 1Z7780X	Family Member	2/12/2015	$ 5.50	$ 5.50	0%	$0.00	
21185	TX1	618139	512195	4/18/2015	4/24/2015	4/18/2015	4/24/2015	TX433	1	1	21185	1	HIDALGO COUNTY	Blue Shield	Basic Coverage	820847133	1023439163	0000201511150 1Z7780X	Family Member	2/12/2015	$ 5.50	$ 5.50	0%	$0.00	
21185	TX1	618139	512195	4/18/2015	4/24/2015	4/18/2015	4/24/2015	TX433	1	1	21185	1	HIDALGO COUNTY	Blue Shield	Basic Coverage	820847133	1023439163	0000201511150 1Z7780X	Family Member	2/12/2015	$ 5.50	$ 5.50	0%	$0.00	

Account	Corporate Entity	Invoice Profile	Invoice Number	InvcPerFrDt	InvcPerToDt	ClmPerFrDt	ClmPerToDt	BARS CustNbr	Settlement Nbr	Association Nbr	Group Nbr	Section Nbr	Group Name	Coverage	Claim Type	Member ID	Provider ID	Document Control	Tier	Service Date	Gross Amt	Net Amt	Fee Percent	Fee Amt	Case Nbr
21185	TX1	618139	512195	4/18/2015	4/24/2015	4/18/2015	4/24/2015	TX433	1	1	21185	1	HIDALGO COUNTY	Blue Shield	Basic Coverage	820847133	1023439163	00002015111501Z7780X	Family Member	2/12/2015	$ 5.50	$ 5.50	0%	$0.00	
21185	TX1	618139	512195	4/18/2015	4/24/2015	4/18/2015	4/24/2015	TX433	1	1	21185	1	HIDALGO COUNTY	Blue Shield	Basic Coverage	820847133	1023439163	00002015111501Z7780X	Family Member	2/12/2015	$ 5.50	$ 5.50	0%	$0.00	
21185	TX1	618139	512195	4/18/2015	4/24/2015	4/18/2015	4/24/2015	TX433	1	1	21185	1	HIDALGO COUNTY	Blue Shield	Basic Coverage	834492743	1376857706	00002015114509 2X720X	Family Member	4/17/2015	$ 24.25	$ 24.25	0%	$0.00	
21185	TX1	618139	512195	4/18/2015	4/24/2015	4/18/2015	4/24/2015	TX433	1	1	21185	1	HIDALGO COUNTY	Blue Shield	Basic Coverage	841709992	1790721538	00002015112507979Q0X	Single	4/16/2015	$ 7.84	$ 7.84	0%	$0.00	
21185	TX1	618139	512195	4/18/2015	4/24/2015	4/18/2015	4/24/2015	TX433	1	1	21185	1	HIDALGO COUNTY	Blue Shield	Basic Coverage	841709992	1790721538	00002015112507979Q0X	Single	4/16/2015	$ 10.83	$ 10.83	0%	$0.00	
21185	TX1	618139	512195	4/18/2015	4/24/2015	4/18/2015	4/24/2015	TX433	1	1	21185	1	HIDALGO COUNTY	Blue Shield	Basic Coverage	841709992	1790721538	00002015112507979Q0X	Single	4/16/2015	$ 1.66	$ 1.66	0%	$0.00	
21185	TX1	618139	512195	4/18/2015	4/24/2015	4/18/2015	4/24/2015	TX433	1	1	21185	1	HIDALGO COUNTY	Blue Shield	Basic Coverage	841709992	1790721538	00002015112507979Q0X	Single	4/16/2015	$ 21.66	$ 21.66	0%	$0.00	
21185	TX1	618139	512195	4/18/2015	4/24/2015	4/18/2015	4/24/2015	TX433	1	1	21185	1	HIDALGO COUNTY	Blue Shield	Basic Coverage	836476338	1245428465	00002015107030380 70C	Family Member	2/27/2015	$ 85.52	$ 85.52	0%	$0.00	
21185	TX1	618139	512195	4/18/2015	4/24/2015	4/18/2015	4/24/2015	TX433	1	1	21185	1	HIDALGO COUNTY	Blue Shield	Basic Coverage	836476338	1396867636	00002015113502 7P510X	Family Member	4/18/2015	$ 52.42	$ 52.42	0%	$0.00	
21185	TX1	618139	512195	4/18/2015	4/24/2015	4/18/2015	4/24/2015	TX433	1	1	21185	1	HIDALGO COUNTY	Blue Shield	Basic Coverage	836476338	1396867636	00002015113502 7P510X	Family Member	4/18/2015	$ 7.08	$ 7.08	0%	$0.00	
21185	TX1	618139	512195	4/18/2015	4/24/2015	4/18/2015	4/24/2015	TX433	1	1	21185	1	HIDALGO COUNTY	Blue Shield	Basic Coverage	836476338	1396867636	00002015113502 7P510X	Family Member	4/18/2015	$ 57.68	$ 57.68	0%	$0.00	
21185	TX1	618139	512195	4/18/2015	4/24/2015	4/18/2015	4/24/2015	TX433	1	1	21185	1	HIDALGO COUNTY	Blue Shield	Basic Coverage	836476338	1396867636	00002015113502 7P510X	Family Member	4/18/2015	$ 10.12	$ 10.12	0%	$0.00	
21185	TX1	618139	512195	4/18/2015	4/24/2015	4/18/2015	4/24/2015	TX433	1	1	21185	1	HIDALGO COUNTY	Blue Shield	Basic Coverage	836476338	1396867636	00002015113502 7P510X	Family Member	4/18/2015	$ 0.24	$ 0.24	0%	$0.00	
21185	TX1	618139	512195	4/18/2015	4/24/2015	4/18/2015	4/24/2015	TX433	1	1	21185	1	HIDALGO COUNTY	Blue Shield	Basic Coverage	836476338	1396867636	00002015113502 7P510X	Family Member	4/18/2015	$ 16.83	$ 16.83	0%	$0.00	
21185	TX1	618139	512195	4/18/2015	4/24/2015	4/18/2015	4/24/2015	TX433	1	1	21185	1	HIDALGO COUNTY	Blue Shield	Basic Coverage	834504985	1700812468	00002015107504 1S300X	Family Subscriber	4/16/2015	$ 34.71	$ 34.71	0%	$0.00	
21185	TX1	618139	512195	4/18/2015	4/24/2015	4/18/2015	4/24/2015	TX433	1	1	21185	1	HIDALGO COUNTY	Blue Shield	Basic Coverage	837943672	1407904881	00002015113506 8P120X	Family Member	4/23/2015	$ 67.85	$ 67.85	0%	$0.00	
21185	TX1	618139	512195	4/18/2015	4/24/2015	4/18/2015	4/24/2015	TX433	1	1	21185	1	HIDALGO COUNTY	Blue Shield	Basic Coverage	837943672	1407904881	00002015113506 8P120X	Family Member	4/23/2015	$ 10.92	$ 10.92	0%	$0.00	
21185	TX1	618139	512195	4/18/2015	4/24/2015	4/18/2015	4/24/2015	TX433	1	1	21185	1	HIDALGO COUNTY	Blue Shield	Basic Coverage	837943672	1407904881	00002015113506 8P120X	Family Member	4/23/2015	$ 10.92	$ 10.92	0%	$0.00	
21185	TX1	618139	512195	4/18/2015	4/24/2015	4/18/2015	4/24/2015	TX433	1	1	21185	1	HIDALGO COUNTY	Blue Shield	Basic Coverage	837943672	1407904881	00002015113506 8P120X	Family Member	4/23/2015	$ 4.99	$ 4.99	0%	$0.00	
21185	TX1	618139	512195	4/18/2015	4/24/2015	4/18/2015	4/24/2015	TX433	1	1	21185	1	HIDALGO COUNTY	Blue Shield	Basic Coverage	843713073	1356361976	00002015110506650N0X	Family Subscriber	4/13/2015	$ 2.04	$ 2.04	0%	$0.00	
21185	TX1	618139	512195	4/18/2015	4/24/2015	4/18/2015	4/24/2015	TX433	1	1	21185	1	HIDALGO COUNTY	Blue Shield	Basic Coverage	837006195	1336543636	00002015113504 P2530X	Single	2/12/2015	$ 1,082.35	$ 1,082.35	0%	$0.00	
21185	TX1	618139	512195	4/18/2015	4/24/2015	4/18/2015	4/24/2015	TX433	1	1	21185	1	HIDALGO COUNTY	Blue Shield	Basic Coverage	820583213	1588712848	00002015104032 76740C	Family Member	3/31/2014	$ 96.16	$ 96.16	0%	$0.00	
21185	TX1	618139	512195	4/18/2015	4/24/2015	4/18/2015	4/24/2015	TX433	1	1	21185	1	HIDALGO COUNTY	Blue Shield	Basic Coverage	843241099	1821043951	00002015104031 85640C	Family Member	10/17/2014	$ 39.99	$ 39.99	0%	$0.00	
21185	TX1	618139	512195	4/18/2015	4/24/2015	4/18/2015	4/24/2015	TX433	1	1	21185	1	HIDALGO COUNTY	Blue Shield	Basic Coverage	834965518	1841324340	00002015111501 X45000X	Family Member	4/13/2015	$ 6.69	$ 6.69	0%	$0.00	
21185	TX1	618139	512195	4/18/2015	4/24/2015	4/18/2015	4/24/2015	TX433	1	1	21185	1	HIDALGO COUNTY	Blue Shield	Basic Coverage	834965518	1841324340	00002015111501 X45000X	Family Member	4/13/2015	$ 10.92	$ 10.92	0%	$0.00	
21185	TX1	618139	512195	4/18/2015	4/24/2015	4/18/2015	4/24/2015	TX433	1	1	21185	1	HIDALGO COUNTY	Blue Shield	Basic Coverage	834965518	1841324340	00002015111501 X45000X	Family Member	4/13/2015	$ 101.48	$ 101.48	0%	$0.00	
21185	TX1	618139	512195	4/18/2015	4/24/2015	4/18/2015	4/24/2015	TX433	1	1	21185	1	HIDALGO COUNTY	Blue Shield	Basic Coverage	834965518	1841324340	00002015111501 X45000X	Family Member	4/13/2015	$ 23.11	$ 23.11	0%	$0.00	
21185	TX1	618139	512195	4/18/2015	4/24/2015	4/18/2015	4/24/2015	TX433	1	1	21185	1	HIDALGO COUNTY	Blue Shield	Basic Coverage	843241099	1275563272	00002015104031 85620C	Family Member	10/17/2014	$ 8.71	$ 8.71	0%	$0.00	
21185	TX1	618139	512195	4/18/2015	4/24/2015	4/18/2015	4/24/2015	TX433	1	1	21185	1	HIDALGO COUNTY	Blue Shield	Basic Coverage	836726412	1871832113	00002015112507 29X70X	Single	4/13/2015	$ 67.85	$ 67.85	0%	$0.00	
21185	TX1	618139	512195	4/18/2015	4/24/2015	4/18/2015	4/24/2015	TX433	1	1	21185	1	HIDALGO COUNTY	Blue Shield	Basic Coverage	836726412	1871832113	00002015112507 29X70X	Single	4/13/2015	$ 25.00	$ 25.00	0%	$0.00	
21185	TX1	618139	512195	4/18/2015	4/24/2015	4/18/2015	4/24/2015	TX433	1	1	21185	1	HIDALGO COUNTY	Blue Shield	Basic Coverage	836726412	1871832113	00002015112507 29X70X	Single	4/13/2015	$ 15.01	$ 15.01	0%	$0.00	
21185	TX1	618139	512195	4/18/2015	4/24/2015	4/18/2015	4/24/2015	TX433	1	1	21185	1	HIDALGO COUNTY	Blue Shield	Basic Coverage	836726412	1871832113	00002015112507 29X70X	Single	4/13/2015	$ 0.03	$ 0.03	0%	$0.00	
21185	TX1	618139	512195	4/18/2015	4/24/2015	4/18/2015	4/24/2015	TX433	1	1	21185	1	HIDALGO COUNTY	Blue Shield	Basic Coverage	836726412	1871832113	00002015112507 29X70X	Single	4/13/2015	$ 2.53	$ 2.53	0%	$0.00	
21185	TX1	618139	512195	4/18/2015	4/24/2015	4/18/2015	4/24/2015	TX433	1	1	21185	1	HIDALGO COUNTY	Blue Shield	Basic Coverage	820470886	1174702872	00002015111501 4G630X	Family Subscriber	4/20/2015	$ 21.77	$ 21.77	0%	$0.00	
21185	TX1	618139	512195	4/18/2015	4/24/2015	4/18/2015	4/24/2015	TX433	1	1	21185	1	HIDALGO COUNTY	Blue Shield	Basic Coverage	820799618	1447677661	00002015107506 2A500X	Single	4/15/2015	$ 103.41	$ 103.41	0%	$0.00	
21185	TX1	618139	512195	4/18/2015	4/24/2015	4/18/2015	4/24/2015	TX433	1	1	21185	1	HIDALGO COUNTY	Blue Shield	Basic Coverage	820799618	1447677661	00002015107506 2A500X	Single	4/15/2015	$ 238.55	$ 238.55	0%	$0.00	
21185	TX1	618139	512195	4/18/2015	4/24/2015	4/18/2015	4/24/2015	TX433	1	1	21185	1	HIDALGO COUNTY	Blue Shield	Basic Coverage	820799618	1811186042	00002015112500 233W0X	Single	4/17/2015	$ 34.71	$ 34.71	0%	$0.00	
21185	TX1	618139	512195	4/18/2015	4/24/2015	4/18/2015	4/24/2015	TX433	1	1	21185	1	HIDALGO COUNTY	Blue Shield	Basic Coverage	820799618	1437478302	00002015114508 989J0X	Single	3/26/2015	$ 26.37	$ 26.37	0%	$0.00	
21185	TX1	618139	512195	4/18/2015	4/24/2015	4/18/2015	4/24/2015	TX433	1	1	21185	1	HIDALGO COUNTY	Blue Shield	Basic Coverage	843501928	1073574810	00002015113502 P6240X	Single	4/16/2015	$ 90.19	$ 90.19	0%	$0.00	
21185	TX1	618139	512195	4/18/2015	4/24/2015	4/18/2015	4/24/2015	TX433	1	1	21185	1	HIDALGO COUNTY	Blue Shield	Basic Coverage	843501928	1073574810	00002015114503 95V30X	Single	4/21/2015	$ 262.49	$ 262.49	0%	$0.00	
21185	TX1	618139	512195	4/18/2015	4/24/2015	4/18/2015	4/24/2015	TX433	1	1	21185	1	HIDALGO COUNTY	Blue Shield	Basic Coverage	836792605	1558589853	00002015112506 27320X	Family Subscriber	4/17/2015	$ 71.43	$ 71.43	0%	$0.00	
21185	TX1	618139	512195	4/18/2015	4/24/2015	4/18/2015	4/24/2015	TX433	1	1	21185	1	HIDALGO COUNTY	Blue Shield	Basic Coverage	836792605	1558589853	00002015112506 27320X	Family Subscriber	4/17/2015	$ 27.41	$ 27.41	0%	$0.00	
21185	TX1	618139	512195	4/18/2015	4/24/2015	4/18/2015	4/24/2015	TX433	1	1	21185	1	HIDALGO COUNTY	Blue Shield	Basic Coverage	836792605	1558589853	00002015112506 27320X	Family Subscriber	4/17/2015	$ 30.75	$ 30.75	0%	$0.00	
21185	TX1	618139	512195	4/18/2015	4/24/2015	4/18/2015	4/24/2015	TX433	1	1	21185	1	HIDALGO COUNTY	Blue Shield	Basic Coverage	841782166	1427103019	00002015110031 29320C	Family Member	4/14/2015	$ 47.77	$ 47.77	0%	$0.00	
21185	TX1	618139	512195	4/18/2015	4/24/2015	4/18/2015	4/24/2015	TX433	1	1	21185	1	HIDALGO COUNTY	Blue Shield	Basic Coverage	841782166	1427103019	00002015110031 29330C	Family Member	4/9/2015	$ 47.77	$ 47.77	0%	$0.00	
21185	TX1	618139	512195	4/18/2015	4/24/2015	4/18/2015	4/24/2015	TX433	1	1	21185	1	HIDALGO COUNTY	Blue Shield	Basic Coverage	841782166	1427103019	00002015111030 14570C	Family Member	4/14/2015	$ 44.76	$ 44.76	0%	$0.00	
21185	TX1	618139	512195	4/18/2015	4/24/2015	4/18/2015	4/24/2015	TX433	1	1	21185	1	HIDALGO COUNTY	Blue Shield	Basic Coverage	841782166	1427103019	00002015111030 53840C	Family Member	4/16/2015	$ 29.84	$ 29.84	0%	$0.00	
21185	TX1	618139	512195	4/18/2015	4/24/2015	4/18/2015	4/24/2015	TX433	1	1	21185	1	HIDALGO COUNTY	Blue Shield	Basic Coverage	841782166	1982865739	00002015106030 74660C	Family Member	11/12/2012	$ 15.60	$ 15.60	0%	$0.00	
21185	TX1	618139	512195	4/18/2015	4/24/2015	4/18/2015	4/24/2015	TX433	1	1	21185	1	HIDALGO COUNTY	Blue Shield	Basic Coverage	841782166	1982865739	00002015106030 74660C	Family Member	11/12/2012	$ 11.63	$ 11.63	0%	$0.00	
21185	TX1	618139	512195	4/18/2015	4/24/2015	4/18/2015	4/24/2015	TX433	1	1	21185	1	HIDALGO COUNTY	Blue Shield	Basic Coverage	839912810	1790005585	00002015112508 40050X	Family Member	4/17/2015	$ 111.05	$ 111.05	0%	$0.00	
21185	TX1	618139	512195	4/18/2015	4/24/2015	4/18/2015	4/24/2015	TX433	1	1	21185	1	HIDALGO COUNTY	Blue Shield	Basic Coverage	839912810	1790005585	00002015112508 40050X	Family Member	4/17/2015	$ 116.53	$ 116.53	0%	$0.00	
21185	TX1	618139	512195	4/18/2015	4/24/2015	4/18/2015	4/24/2015	TX433	1	1	21185	1	HIDALGO COUNTY	Blue Shield	Basic Coverage	839912810	1790005585	00002015112508 40050X	Family Member	4/17/2015	$ 19.65	$ 19.65	0%	$0.00	
21185	TX1	618139	512195	4/18/2015	4/24/2015	4/18/2015	4/24/2015	TX433	1	1	21185	1	HIDALGO COUNTY	Blue Shield	Basic Coverage	839912810	1790005585	00002015112508 40050X	Family Member	4/17/2015	$ 33.63	$ 33.63	0%	$0.00	
21185	TX1	618139	512195	4/18/2015	4/24/2015	4/18/2015	4/24/2015	TX433	1	1	21185	1	HIDALGO COUNTY	Blue Shield	Basic Coverage	839912810	1790005585	00002015112508 40050X	Family Member	4/17/2015	$ 19.65	$ 19.65	0%	$0.00	
21185	TX1	618139	512195	4/18/2015	4/24/2015	4/18/2015	4/24/2015	TX433	1	1	21185	1	HIDALGO COUNTY	Blue Shield	Basic Coverage	845798478	1194020453	00002015112500 109V0X	Single	4/20/2015	$ 49.94	$ 49.94	0%	$0.00	
21185	TX1	618139	512195	4/18/2015	4/24/2015	4/18/2015	4/24/2015	TX433	1	1	21185	1	HIDALGO COUNTY	Blue Shield	Basic Coverage	820052966	1902128267	00002015111501 0W380X	Family Member	4/7/2015	$ 6.69	$ 6.69	0%	$0.00	
21185	TX1	618139	512195	4/18/2015	4/24/2015	4/18/2015	4/24/2015	TX433	1	1	21185	1	HIDALGO COUNTY	Blue Shield	Basic Coverage	820052966	1902128267	00002015111501 0W380X	Family Member	4/7/2015	$ 2.33	$ 2.33	0%	$0.00	
21185	TX1	618139	512195	4/18/2015	4/24/2015	4/18/2015	4/24/2015	TX433	1	1	21185	1	HIDALGO COUNTY	Blue Shield	Basic Coverage	820052966	1902128267	00002015114509 68L70X	Family Member	3/10/2015	$ 6.69	$ 6.69	0%	$0.00	
21185	TX1	618139	512195	4/18/2015	4/24/2015	4/18/2015	4/24/2015	TX433	1	1	21185	1	HIDALGO COUNTY	Blue Shield	Basic Coverage	820052966	1902128267	00002015114509 68L70X	Family Member	3/10/2015	$ 11.02	$ 11.02	0%	$0.00	
21185	TX1	618139	512195	4/18/2015	4/24/2015	4/18/2015	4/24/2015	TX433	1	1	21185	1	HIDALGO COUNTY	Blue Shield	Basic Coverage	820052966	1902128267	00002015114509 68L70X	Family Member	3/10/2015	$ 10.92	$ 10.92	0%	$0.00	
21185	TX1	618139	512195	4/18/2015	4/24/2015	4/18/2015	4/24/2015	TX433	1	1	21185	1	HIDALGO COUNTY	Blue Shield	Basic Coverage	820052966	1902128267	00002015114509 68L70X	Family Member	3/10/2015	$ 101.83	$ 101.83	0%	$0.00	
21185	TX1	618139	512195	4/18/2015	4/24/2015	4/18/2015	4/24/2015	TX433	1	1	21185	1	HIDALGO COUNTY	Blue Shield	Basic Coverage	820052966	1902128267	00002015114509 68L70X	Family Member	3/10/2015	$ 23.11	$ 23.11	0%	$0.00	
21185	TX1	618139	512195	4/18/2015	4/24/2015	4/18/2015	4/24/2015	TX433	1	1	21185	1	HIDALGO COUNTY	Blue Shield	Basic Coverage	820052966	1902128267	00002015114509 68L70X	Family Member	3/10/2015	$ 25.09	$ 25.09	0%	$0.00	
21185	TX1	618139	512195	4/18/2015	4/24/2015	4/18/2015	4/24/2015	TX433	1	1	21185	1	HIDALGO COUNTY	Blue Shield	Basic Coverage	820052966	1902128267	00002015114509 68L70X	Family Member	3/10/2015	$ 19.65	$ 19.65	0%	$0.00	
21185	TX1	618139	512195	4/18/2015	4/24/2015	4/18/2015	4/24/2015	TX433	1	1	21185	1	HIDALGO COUNTY	Blue Shield	Basic Coverage	820052966	1902128267	00002015114509 68L70X	Family Member	3/10/2015	$ 19.66	$ 19.66	0%	$0.00	
21185	TX1	618139	512195	4/18/2015	4/24/2015	4/18/2015	4/24/2015	TX433	1	1	21185	1	HIDALGO COUNTY	Blue Shield	Basic Coverage	820052966	1902128267	00002015114509 68L70X	Family Member	3/10/2015	$ 65.68	$ 65.68	0%	$0.00	
21185	TX1	618139	512195	4/18/2015	4/24/2015	4/18/2015	4/24/2015	TX433	1	1	21185	1	HIDALGO COUNTY	Blue Shield	Basic Coverage	820052966	1902128267	00002015114509 68L70X	Family Member	3/10/2015	$ 19.65	$ 19.65	0%	$0.00	
21185	TX1	618139	512195	4/18/2015	4/24/2015	4/18/2015	4/24/2015	TX433	1	1	21185	1	HIDALGO COUNTY	Blue Shield	Basic Coverage	820052966	1902128267	00002015114509 68L70X	Family Member	3/10/2015	$ 19.66	$ 19.66	0%	$0.00	
21185	TX1	618139	512195	4/18/2015	4/24/2015	4/18/2015	4/24/2015	TX433	1	1	21185	1	HIDALGO COUNTY	Blue Shield	Basic Coverage	820052966	1902128267	00002015114509 68L70X	Family Member	3/10/2015	$ 32.10	$ 32.10	0%	$0.00	
21185	TX1	618139	512195	4/18/2015	4/24/2015	4/18/2015	4/24/2015	TX433	1	1	21185	1	HIDALGO COUNTY	Blue Shield	Basic Coverage	820052966	1902128267	00002015114509 68L70X	Family Member	3/10/2015	$ 19.65	$ 19.65	0%	$0.00	
21185	TX1	618139	512195	4/18/2015	4/24/2015	4/18/2015	4/24/2015	TX433	1	1	21185	1	HIDALGO COUNTY	Blue Shield	Basic Coverage	820052966	1902128267	00002015114509 68L70X	Family Member	3/10/2015	$ 110.14	$ 110.14	0%	$0.00	
21185	TX1	618139	512195	4/18/2015	4/24/2015	4/18/2015	4/24/2015	TX433	1	1	21185	1	HIDALGO COUNTY	Blue Shield	Basic Coverage	820052966	1902128267	00002015114509 68L70X	Family Member	3/10/2015	$ 19.65	$ 19.65	0%	$0.00	

Account	Corporate Entity	Invoice Profile	Invoice Number	InvcPerFrDt	InvcPerToDt	ClmPerFrDt	ClmPerToDt	BARS CustNbr	Settlement Nbr	Association Nbr	Group Nbr	Section Nbr	Group Name	Coverage	Claim Type	Member ID	Provider ID	Document Control	Tier	Service Date	Gross Amt	Net Amt	Fee Percent	Fee Amt	Case Nbr
21185	TX1	618139	512195	4/18/2015	4/24/2015	4/18/2015	4/24/2015	TX433	1	1	21185	1	HIDALGO COUNTY	Blue Shield	Basic Coverage	820052966	1902128267	00002015111450968L70X	Family Member	3/10/2015	$ 7.08	$ 7.08	0%	$0.00	
21185	TX1	618139	512195	4/18/2015	4/24/2015	4/18/2015	4/24/2015	TX433	1	1	21185	1	HIDALGO COUNTY	Blue Shield	Basic Coverage	820052966	1902128267	00002015111450968L70X	Family Member	3/10/2015	$ 3.00	$ 3.00	0%	$0.00	
21185	TX1	618139	512195	4/18/2015	4/24/2015	4/18/2015	4/24/2015	TX433	1	1	21185	1	HIDALGO COUNTY	Blue Shield	Basic Coverage	820052966	1902128267	00002015111450968L70X	Family Member	3/10/2015	$ 2.33	$ 2.33	0%	$0.00	
21185	TX1	618139	512195	4/18/2015	4/24/2015	4/18/2015	4/24/2015	TX433	1	1	21185	1	HIDALGO COUNTY	Blue Shield	Basic Coverage	820052966	1902128267	00002015111450968L70X	Family Member	3/10/2015	$ 9.11	$ 9.11	0%	$0.00	
21185	TX1	618139	512195	4/18/2015	4/24/2015	4/18/2015	4/24/2015	TX433	1	1	21185	1	HIDALGO COUNTY	Blue Shield	Basic Coverage	820052966	1902128267	00002015111450968L70X	Family Member	3/10/2015	$ 5.27	$ 5.27	0%	$0.00	
21185	TX1	618139	512195	4/18/2015	4/24/2015	4/18/2015	4/24/2015	TX433	1	1	21185	1	HIDALGO COUNTY	Blue Shield	Basic Coverage	846623784	1538157086	00002015114508894D0X	Family Subscriber	3/26/2015	$ 30.57	$ 30.57	0%	$0.00	
21185	TX1	618139	512195	4/18/2015	4/24/2015	4/18/2015	4/24/2015	TX433	1	1	21185	1	HIDALGO COUNTY	Blue Shield	Basic Coverage	846623784	1538157086	00002015114508894D0X	Family Subscriber	3/26/2015	$ 17.69	$ 17.69	0%	$0.00	
21185	TX1	618139	512195	4/18/2015	4/24/2015	4/18/2015	4/24/2015	TX433	1	1	21185	1	HIDALGO COUNTY	Blue Shield	Basic Coverage	838867012	1659461515	00002015113501 6H740X	Single	4/16/2015	$ 67.85	$ 67.85	0%	$0.00	
21185	TX1	618139	512195	4/18/2015	4/24/2015	4/18/2015	4/24/2015	TX433	1	1	21185	1	HIDALGO COUNTY	Blue Shield	Basic Coverage	838867012	1659461515	00002015113501 6H740X	Single	4/16/2015	$ 0.06	$ 0.06	0%	$0.00	
21185	TX1	618139	512195	4/18/2015	4/24/2015	4/18/2015	4/24/2015	TX433	1	1	21185	1	HIDALGO COUNTY	Blue Shield	Basic Coverage	833801992	1447677661	00002015107506 2A340X	Family Subscriber	4/15/2015	$ 52.07	$ 52.07	0%	$0.00	
21185	TX1	618139	512195	4/18/2015	4/24/2015	4/18/2015	4/24/2015	TX433	1	1	21185	1	HIDALGO COUNTY	Blue Shield	Basic Coverage	833801992	1447677661	00002015107506 2A340X	Family Subscriber	4/15/2015	$ 166.99	$ 166.99	0%	$0.00	
21185	TX1	618139	512195	4/18/2015	4/24/2015	4/18/2015	4/24/2015	TX433	1	1	21185	1	HIDALGO COUNTY	Blue Shield	Basic Coverage	820353194	1982657870	00002015111503T9400X	Single	12/15/2014	$ 34.71	$ 34.71	0%	$0.00	
21185	TX1	618139	512195	4/18/2015	4/24/2015	4/18/2015	4/24/2015	TX433	1	1	21185	1	HIDALGO COUNTY	Blue Shield	Basic Coverage	820353194	1982657870	00002015111503T9400X	Single	12/15/2014	$ 50.65	$ 50.65	0%	$0.00	
21185	TX1	618139	512195	4/18/2015	4/24/2015	4/18/2015	4/24/2015	TX433	1	1	21185	1	HIDALGO COUNTY	Blue Shield	Basic Coverage	820353194	1982657870	00002015111503T9400X	Single	12/15/2014	$ 7.17	$ 7.17	0%	$0.00	
21185	TX1	618139	512195	4/18/2015	4/24/2015	4/18/2015	4/24/2015	TX433	1	1	21185	1	HIDALGO COUNTY	Blue Shield	Basic Coverage	837216213	1033109020	00002015114503947Q0X	Single	4/16/2015	$ 19.87	$ 19.87	0%	$0.00	
21185	TX1	618139	512195	4/18/2015	4/24/2015	4/18/2015	4/24/2015	TX433	1	1	21185	1	HIDALGO COUNTY	Blue Shield	Basic Coverage	849183465	1881929321	00002015111501F1450X	Family Subscriber	3/23/2015	$ 3.85	$ 3.85	0%	$0.00	
21185	TX1	618139	512195	4/18/2015	4/24/2015	4/18/2015	4/24/2015	TX433	1	1	21185	1	HIDALGO COUNTY	Blue Shield	Basic Coverage	849183465	1881929321	00002015111501F1450X	Family Subscriber	3/24/2015	$ 3.85	$ 3.85	0%	$0.00	
21185	TX1	618139	512195	4/18/2015	4/24/2015	4/18/2015	4/24/2015	TX433	1	1	21185	1	HIDALGO COUNTY	Blue Shield	Basic Coverage	849183465	1881929321	00002015111501F1450X	Family Subscriber	3/24/2015	$ 3.85	$ 3.85	0%	$0.00	
21185	TX1	618139	512195	4/18/2015	4/24/2015	4/18/2015	4/24/2015	TX433	1	1	21185	1	HIDALGO COUNTY	Blue Shield	Basic Coverage	849183465	1881929321	00002015111501F1450X	Family Subscriber	3/24/2015	$ 3.85	$ 3.85	0%	$0.00	
21185	TX1	618139	512195	4/18/2015	4/24/2015	4/18/2015	4/24/2015	TX433	1	1	21185	1	HIDALGO COUNTY	Blue Shield	Basic Coverage	849183465	1881929321	00002015111501F1450X	Family Subscriber	3/24/2015	$ 3.85	$ 3.85	0%	$0.00	
21185	TX1	618139	512195	4/18/2015	4/24/2015	4/18/2015	4/24/2015	TX433	1	1	21185	1	HIDALGO COUNTY	Blue Shield	Basic Coverage	849183465	1881929321	00002015111501F1450X	Family Subscriber	3/24/2015	$ 3.85	$ 3.85	0%	$0.00	
21185	TX1	618139	512195	4/18/2015	4/24/2015	4/18/2015	4/24/2015	TX433	1	1	21185	1	HIDALGO COUNTY	Blue Shield	Basic Coverage	849183465	1881929321	00002015111501F1450X	Family Subscriber	3/24/2015	$ 3.85	$ 3.85	0%	$0.00	
21185	TX1	618139	512195	4/18/2015	4/24/2015	4/18/2015	4/24/2015	TX433	1	1	21185	1	HIDALGO COUNTY	Blue Shield	Basic Coverage	849183465	1881929321	00002015111501F1450X	Family Subscriber	3/25/2015	$ 3.85	$ 3.85	0%	$0.00	
21185	TX1	618139	512195	4/18/2015	4/24/2015	4/18/2015	4/24/2015	TX433	1	1	21185	1	HIDALGO COUNTY	Blue Shield	Basic Coverage	849183465	1881929321	00002015111501F1450X	Family Subscriber	3/25/2015	$ 3.85	$ 3.85	0%	$0.00	
21185	TX1	618139	512195	4/18/2015	4/24/2015	4/18/2015	4/24/2015	TX433	1	1	21185	1	HIDALGO COUNTY	Blue Shield	Basic Coverage	849183465	1881929321	00002015111501F1450X	Family Subscriber	3/25/2015	$ 11.55	$ 11.55	0%	$0.00	
21185	TX1	618139	512195	4/18/2015	4/24/2015	4/18/2015	4/24/2015	TX433	1	1	21185	1	HIDALGO COUNTY	Blue Shield	Basic Coverage	849183465	1881929321	00002015111501F1450X	Family Subscriber	3/25/2015	$ 3.85	$ 3.85	0%	$0.00	
21185	TX1	618139	512195	4/18/2015	4/24/2015	4/18/2015	4/24/2015	TX433	1	1	21185	1	HIDALGO COUNTY	Blue Shield	Basic Coverage	849183465	1881929321	00002015111501F1450X	Family Subscriber	3/25/2015	$ 3.85	$ 3.85	0%	$0.00	
21185	TX1	618139	512195	4/18/2015	4/24/2015	4/18/2015	4/24/2015	TX433	1	1	21185	1	HIDALGO COUNTY	Blue Shield	Basic Coverage	849183465	1881929321	00002015111501F1450X	Family Subscriber	3/26/2015	$ 3.85	$ 3.85	0%	$0.00	
21185	TX1	618139	512195	4/18/2015	4/24/2015	4/18/2015	4/24/2015	TX433	1	1	21185	1	HIDALGO COUNTY	Blue Shield	Basic Coverage	849183465	1881929321	00002015111501F1450X	Family Subscriber	3/26/2015	$ 3.85	$ 3.85	0%	$0.00	
21185	TX1	618139	512195	4/18/2015	4/24/2015	4/18/2015	4/24/2015	TX433	1	1	21185	1	HIDALGO COUNTY	Blue Shield	Basic Coverage	849183465	1881929321	00002015111501F1450X	Family Subscriber	3/26/2015	$ 15.40	$ 15.40	0%	$0.00	
21185	TX1	618139	512195	4/18/2015	4/24/2015	4/18/2015	4/24/2015	TX433	1	1	21185	1	HIDALGO COUNTY	Blue Shield	Basic Coverage	849183465	1881929321	00002015111501F1450X	Family Subscriber	3/26/2015	$ 3.85	$ 3.85	0%	$0.00	
21185	TX1	618139	512195	4/18/2015	4/24/2015	4/18/2015	4/24/2015	TX433	1	1	21185	1	HIDALGO COUNTY	Blue Shield	Basic Coverage	849183465	1881929321	00002015111501F1450X	Family Subscriber	3/27/2015	$ 3.85	$ 3.85	0%	$0.00	
21185	TX1	618139	512195	4/18/2015	4/24/2015	4/18/2015	4/24/2015	TX433	1	1	21185	1	HIDALGO COUNTY	Blue Shield	Basic Coverage	849183465	1881929321	00002015111501F1450X	Family Subscriber	3/27/2015	$ 3.85	$ 3.85	0%	$0.00	
21185	TX1	618139	512195	4/18/2015	4/24/2015	4/18/2015	4/24/2015	TX433	1	1	21185	1	HIDALGO COUNTY	Blue Shield	Basic Coverage	849183465	1881929321	00002015111501F1450X	Family Subscriber	3/27/2015	$ 15.40	$ 15.40	0%	$0.00	
21185	TX1	618139	512195	4/18/2015	4/24/2015	4/18/2015	4/24/2015	TX433	1	1	21185	1	HIDALGO COUNTY	Blue Shield	Basic Coverage	849183465	1881929321	00002015111501F1450X	Family Subscriber	3/27/2015	$ 3.85	$ 3.85	0%	$0.00	
21185	TX1	618139	512195	4/18/2015	4/24/2015	4/18/2015	4/24/2015	TX433	1	1	21185	1	HIDALGO COUNTY	Blue Shield	Basic Coverage	849183465	1881929321	00002015111501F1450X	Family Subscriber	3/28/2015	$ 3.85	$ 3.85	0%	$0.00	
21185	TX1	618139	512195	4/18/2015	4/24/2015	4/18/2015	4/24/2015	TX433	1	1	21185	1	HIDALGO COUNTY	Blue Shield	Basic Coverage	849183465	1881929321	00002015111501F1450X	Family Subscriber	3/28/2015	$ 15.40	$ 15.40	0%	$0.00	
21185	TX1	618139	512195	4/18/2015	4/24/2015	4/18/2015	4/24/2015	TX433	1	1	21185	1	HIDALGO COUNTY	Blue Shield	Basic Coverage	849183465	1881929321	00002015111501F1450X	Family Subscriber	3/29/2015	$ 3.85	$ 3.85	0%	$0.00	
21185	TX1	618139	512195	4/18/2015	4/24/2015	4/18/2015	4/24/2015	TX433	1	1	21185	1	HIDALGO COUNTY	Blue Shield	Basic Coverage	849183465	1881929321	00002015111501F1450X	Family Subscriber	3/29/2015	$ 3.85	$ 3.85	0%	$0.00	
21185	TX1	618139	512195	4/18/2015	4/24/2015	4/18/2015	4/24/2015	TX433	1	1	21185	1	HIDALGO COUNTY	Blue Shield	Basic Coverage	849183465	1881929321	00002015111501F1450X	Family Subscriber	3/29/2015	$ 11.55	$ 11.55	0%	$0.00	
21185	TX1	618139	512195	4/18/2015	4/24/2015	4/18/2015	4/24/2015	TX433	1	1	21185	1	HIDALGO COUNTY	Blue Shield	Basic Coverage	849183465	1881929321	00002015111501F1450X	Family Subscriber	3/29/2015	$ 3.85	$ 3.85	0%	$0.00	
21185	TX1	618139	512195	4/18/2015	4/24/2015	4/18/2015	4/24/2015	TX433	1	1	21185	1	HIDALGO COUNTY	Blue Shield	Basic Coverage	849183465	1881929321	00002015111501F1450X	Family Subscriber	3/30/2015	$ 3.85	$ 3.85	0%	$0.00	
21185	TX1	618139	512195	4/18/2015	4/24/2015	4/18/2015	4/24/2015	TX433	1	1	21185	1	HIDALGO COUNTY	Blue Shield	Basic Coverage	849183465	1881929321	00002015111501F1450X	Family Subscriber	3/30/2015	$ 3.85	$ 3.85	0%	$0.00	
21185	TX1	618139	512195	4/18/2015	4/24/2015	4/18/2015	4/24/2015	TX433	1	1	21185	1	HIDALGO COUNTY	Blue Shield	Basic Coverage	849183465	1881929321	00002015111501F1450X	Family Subscriber	3/30/2015	$ 3.85	$ 3.85	0%	$0.00	
21185	TX1	618139	512195	4/18/2015	4/24/2015	4/18/2015	4/24/2015	TX433	1	1	21185	1	HIDALGO COUNTY	Blue Shield	Basic Coverage	849183465	1912916131	00002015113500Y2670X	Family Subscriber	4/7/2015	$ 86.94	$ 86.94	0%	$0.00	
21185	TX1	618139	512195	4/18/2015	4/24/2015	4/18/2015	4/24/2015	TX433	1	1	21185	1	HIDALGO COUNTY	Blue Shield	Basic Coverage	849183465	1912916131	00002015113500Y2670X	Family Subscriber	4/7/2015	$ 2.33	$ 2.33	0%	$0.00	
21185	TX1	618139	512195	4/18/2015	4/24/2015	4/18/2015	4/24/2015	TX433	1	1	21185	1	HIDALGO COUNTY	Blue Shield	Basic Coverage	841708501	1043276769	00002015111504 08A30X	Family Member	4/21/2015	$ 67.85	$ 67.85	0%	$0.00	
21185	TX1	618139	512195	4/18/2015	4/24/2015	4/18/2015	4/24/2015	TX433	1	1	21185	1	HIDALGO COUNTY	Blue Shield	Basic Coverage	841708501	1043276769	00002015111504 08A30X	Family Member	4/21/2015	$ 10.92	$ 10.92	0%	$0.00	
21185	TX1	618139	512195	4/18/2015	4/24/2015	4/18/2015	4/24/2015	TX433	1	1	21185	1	HIDALGO COUNTY	Blue Shield	Basic Coverage	820470886	1649384140	00002015104032 76640C	Family Member	10/16/2014	$ 8.71	$ 8.71	0%	$0.00	
21185	TX1	618139	512195	4/18/2015	4/24/2015	4/18/2015	4/24/2015	TX433	1	1	21185	1	HIDALGO COUNTY	Blue Shield	Basic Coverage	820470886	1649384140	00002015104032 76640C	Family Member	10/16/2014	$ 70.27	$ 70.27	0%	$0.00	
21185	TX1	618139	512195	4/18/2015	4/24/2015	4/18/2015	4/24/2015	TX433	1	1	21185	1	HIDALGO COUNTY	Blue Shield	Basic Coverage	840701621	1811997711	00002015113506X8450X	Single	4/3/2015	$ 16.82	$ 16.82	0%	$0.00	
21185	TX1	618139	512195	4/18/2015	4/24/2015	4/18/2015	4/24/2015	TX433	1	1	21185	1	HIDALGO COUNTY	Blue Shield	Basic Coverage	840701621	1811997711	00002015113506X8450X	Single	4/3/2015	$ 7.07	$ 7.07	0%	$0.00	
21185	TX1	618139	512195	4/18/2015	4/24/2015	4/18/2015	4/24/2015	TX433	1	1	21185	1	HIDALGO COUNTY	Blue Shield	Basic Coverage	840701621	1811997711	00002015113506X8450X	Single	4/3/2015	$ 20.57	$ 20.57	0%	$0.00	
21185	TX1	618139	512195	4/18/2015	4/24/2015	4/18/2015	4/24/2015	TX433	1	1	21185	1	HIDALGO COUNTY	Blue Shield	Basic Coverage	820932862	1881929321	00002015114501 09G70X	Single	3/27/2015	$ 5.50	$ 5.50	0%	$0.00	
21185	TX1	618139	512195	4/18/2015	4/24/2015	4/18/2015	4/24/2015	TX433	1	1	21185	1	HIDALGO COUNTY	Blue Shield	Basic Coverage	820932862	1881929321	00002015114501 09G70X	Single	3/27/2015	$ 5.50	$ 5.50	0%	$0.00	
21185	TX1	618139	512195	4/18/2015	4/24/2015	4/18/2015	4/24/2015	TX433	1	1	21185	1	HIDALGO COUNTY	Blue Shield	Basic Coverage	820932862	1881929321	00002015114501 09G70X	Single	3/27/2015	$ 5.50	$ 5.50	0%	$0.00	
21185	TX1	618139	512195	4/18/2015	4/24/2015	4/18/2015	4/24/2015	TX433	1	1	21185	1	HIDALGO COUNTY	Blue Shield	Basic Coverage	820932862	1881929321	00002015114501 09G70X	Single	3/27/2015	$ 5.50	$ 5.50	0%	$0.00	
21185	TX1	618139	512195	4/18/2015	4/24/2015	4/18/2015	4/24/2015	TX433	1	1	21185	1	HIDALGO COUNTY	Blue Shield	Basic Coverage	820932862	1881929321	00002015114501 09G70X	Single	3/27/2015	$ 5.50	$ 5.50	0%	$0.00	
21185	TX1	618139	512195	4/18/2015	4/24/2015	4/18/2015	4/24/2015	TX433	1	1	21185	1	HIDALGO COUNTY	Blue Shield	Basic Coverage	820932862	1881929321	00002015114501 09G70X	Single	3/27/2015	$ 11.87	$ 11.87	0%	$0.00	
21185	TX1	618139	512195	4/18/2015	4/24/2015	4/18/2015	4/24/2015	TX433	1	1	21185	1	HIDALGO COUNTY	Blue Shield	Basic Coverage	820932862	1881929321	00002015114501 09G70X	Single	3/27/2015	$ 11.87	$ 11.87	0%	$0.00	
21185	TX1	618139	512195	4/18/2015	4/24/2015	4/18/2015	4/24/2015	TX433	1	1	21185	1	HIDALGO COUNTY	Blue Shield	Basic Coverage	820932862	1881929321	00002015114501 20G10X	Single	3/27/2015	$ 162.52	$ 162.52	0%	$0.00	
21185	TX1	618139	512195	4/18/2015	4/24/2015	4/18/2015	4/24/2015	TX433	1	1	21185	1	HIDALGO COUNTY	Blue Shield	Basic Coverage	834902022	1528125234	00002015110501 93220X	Family Member	4/17/2015	$ 63.55	$ 63.55	0%	$0.00	
21185	TX1	618139	512195	4/18/2015	4/24/2015	4/18/2015	4/24/2015	TX433	1	1	21185	1	HIDALGO COUNTY	Blue Shield	Basic Coverage	834902022	1528125234	00002015110501 93220X	Family Member	4/17/2015	$ 6.18	$ 6.18	0%	$0.00	
21185	TX1	618139	512195	4/18/2015	4/24/2015	4/18/2015	4/24/2015	TX433	1	1	21185	1	HIDALGO COUNTY	Blue Shield	Basic Coverage	840185336	1528125234	00002015110501 94160X	Family Member	4/13/2015	$ 175.63	$ 175.63	0%	$0.00	
21185	TX1	618139	512195	4/18/2015	4/24/2015	4/18/2015	4/24/2015	TX433	1	1	21185	1	HIDALGO COUNTY	Blue Shield	Basic Coverage	840185336	1528125234	00002015110501 94160X	Family Member	4/13/2015	$ 149.56	$ 149.56	0%	$0.00	
21185	TX1	618139	512195	4/18/2015	4/24/2015	4/18/2015	4/24/2015	TX433	1	1	21185	1	HIDALGO COUNTY	Blue Shield	Basic Coverage	840185336	1225139942	00002015111500N2640X	Family Member	3/31/2015	$ 34.70	$ 34.70	0%	$0.00	
21185	TX1	618139	512195	4/18/2015	4/24/2015	4/18/2015	4/24/2015	TX433	1	1	21185	1	HIDALGO COUNTY	Blue Shield	Basic Coverage	840185336	1225139942	00002015111500N2640X	Family Member	3/31/2015	$ 48.46	$ 48.46	0%	$0.00	

Account	Corporate Entity	Invoice Profile	Invoice Number	InvcPerFrDt	InvcPerToDt	ClmPerFrDt	ClmPerToDt	BARS CustNbr	Settlement Nbr	Association Nbr	Group Nbr	Section Nbr	Group Name	Coverage	Claim Type	Member ID	Provider ID	Document Control	Tier	Service Date	Gross Amt	Net Amt	Fee Percent	Fee Amt	Case Nbr
21185	TX1	618139	512195	4/18/2015	4/24/2015	4/18/2015	4/24/2015	TX433	1	1	21185	1	HIDALGO COUNTY	Blue Shield	Basic Coverage	840185336	1225139942	00002015111500N2640X	Family Member	3/31/2015	$ 19.62	$ 19.62	0%	$0.00	
21185	TX1	618139	512195	4/18/2015	4/24/2015	4/18/2015	4/24/2015	TX433	1	1	21185	1	HIDALGO COUNTY	Blue Shield	Basic Coverage	840185336	1902128267	00002015113501E1310X	Family Member	3/2/2015	$ 101.48	$ 101.48	0%	$0.00	
21185	TX1	618139	512195	4/18/2015	4/24/2015	4/18/2015	4/24/2015	TX433	1	1	21185	1	HIDALGO COUNTY	Blue Shield	Basic Coverage	842718520	1790721538	00002015110950655F60X	Family Member	4/9/2015	$ 8.54	$ 8.54	0%	$0.00	
21185	TX1	618139	512195	4/18/2015	4/24/2015	4/18/2015	4/24/2015	TX433	1	1	21185	1	HIDALGO COUNTY	Blue Shield	Basic Coverage	842718520	1790721538	00002015110950655F60X	Family Member	4/9/2015	$ 6.61	$ 6.61	0%	$0.00	
21185	TX1	618139	512195	4/18/2015	4/24/2015	4/18/2015	4/24/2015	TX433	1	1	21185	1	HIDALGO COUNTY	Blue Shield	Basic Coverage	842718520	1790721538	00002015110950655F60X	Family Member	4/9/2015	$ 6.61	$ 6.61	0%	$0.00	
21185	TX1	618139	512195	4/18/2015	4/24/2015	4/18/2015	4/24/2015	TX433	1	1	21185	1	HIDALGO COUNTY	Blue Shield	Basic Coverage	842718520	1790721538	00002015110950655F60X	Family Member	4/9/2015	$ 6.61	$ 6.61	0%	$0.00	
21185	TX1	618139	512195	4/18/2015	4/24/2015	4/18/2015	4/24/2015	TX433	1	1	21185	1	HIDALGO COUNTY	Blue Shield	Basic Coverage	834591819	1639368889	00002015113500 4L620X	Single	4/16/2015	$ 68.53	$ 68.53	0%	$0.00	
21185	TX1	618139	512195	4/18/2015	4/24/2015	4/18/2015	4/24/2015	TX433	1	1	21185	1	HIDALGO COUNTY	Blue Shield	Basic Coverage	834591819	1639368889	00002015113500 4L620X	Single	4/16/2015	$ 28.84	$ 28.84	0%	$0.00	
21185	TX1	618139	512195	4/18/2015	4/24/2015	4/18/2015	4/24/2015	TX433	1	1	21185	1	HIDALGO COUNTY	Blue Shield	Basic Coverage	834591819	1639368889	00002015113500 4L620X	Single	4/16/2015	$ 0.24	$ 0.24	0%	$0.00	
21185	TX1	618139	512195	4/18/2015	4/24/2015	4/18/2015	4/24/2015	TX433	1	1	21185	1	HIDALGO COUNTY	Blue Shield	Basic Coverage	839134703	1447677661	00002015110507069L0X	Single	4/16/2015	$ 103.41	$ 103.41	0%	$0.00	
21185	TX1	618139	512195	4/18/2015	4/24/2015	4/18/2015	4/24/2015	TX433	1	1	21185	1	HIDALGO COUNTY	Blue Shield	Basic Coverage	839134703	1447677661	00002015110507069L0X	Single	4/16/2015	$ 238.55	$ 238.55	0%	$0.00	
21185	TX1	618139	512195	4/18/2015	4/24/2015	4/18/2015	4/24/2015	TX433	1	1	21185	1	HIDALGO COUNTY	Blue Shield	Basic Coverage	839852950	1740301985	00002015112505680Q0X	Family Member	4/21/2015	$ 34.71	$ 34.71	0%	$0.00	
21185	TX1	618139	512195	4/18/2015	4/24/2015	4/18/2015	4/24/2015	TX433	1	1	21185	1	HIDALGO COUNTY	Blue Shield	Basic Coverage	842851274	1942467113	00002015111505Z6100X	Single	4/1/2015	$ 407.40	$ 407.40	0%	$0.00	
21185	TX1	618139	512195	4/18/2015	4/24/2015	4/18/2015	4/24/2015	TX433	1	1	21185	1	HIDALGO COUNTY	Blue Shield	Basic Coverage	842851274	1942467113	00002015111505Z6100X	Single	4/1/2015	$ 62.30	$ 62.30	0%	$0.00	
21185	TX1	618139	512195	4/18/2015	4/24/2015	4/18/2015	4/24/2015	TX433	1	1	21185	1	HIDALGO COUNTY	Blue Shield	Basic Coverage	840730985	1790721538	00002015109050107G60X	Family Subscriber	4/14/2015	$ 6.52	$ 6.52	0%	$0.00	
21185	TX1	618139	512195	4/18/2015	4/24/2015	4/18/2015	4/24/2015	TX433	1	1	21185	1	HIDALGO COUNTY	Blue Shield	Basic Coverage	840730985	1790721538	00002015111505 4G500X	Family Subscriber	4/14/2015	$ 7.84	$ 7.84	0%	$0.00	
21185	TX1	618139	512195	4/18/2015	4/24/2015	4/18/2015	4/24/2015	TX433	1	1	21185	1	HIDALGO COUNTY	Blue Shield	Basic Coverage	840730985	1790721538	00002015111505 4G500X	Family Subscriber	4/14/2015	$ 10.83	$ 10.83	0%	$0.00	
21185	TX1	618139	512195	4/18/2015	4/24/2015	4/18/2015	4/24/2015	TX433	1	1	21185	1	HIDALGO COUNTY	Blue Shield	Basic Coverage	840730985	1790721538	00002015111505 4G500X	Family Subscriber	4/14/2015	$ 1.66	$ 1.66	0%	$0.00	
21185	TX1	618139	512195	4/18/2015	4/24/2015	4/18/2015	4/24/2015	TX433	1	1	21185	1	HIDALGO COUNTY	Blue Shield	Basic Coverage	840730985	1790721538	00002015111505 4G500X	Family Subscriber	4/14/2015	$ 21.66	$ 21.66	0%	$0.00	
21185	TX1	618139	512195	4/18/2015	4/24/2015	4/18/2015	4/24/2015	TX433	1	1	21185	1	HIDALGO COUNTY	Blue Shield	Basic Coverage	841364118	1124131990	00002015104032765 10C	Family Member	7/14/2014	$ 34.82	$ 34.82	0%	$0.00	
21185	TX1	618139	512195	4/18/2015	4/24/2015	4/18/2015	4/24/2015	TX433	1	1	21185	1	HIDALGO COUNTY	Blue Shield	Basic Coverage	820586885	1780600510	00002015108501 0Y340X	Single	4/16/2015	$ 26.33	$ 26.33	0%	$0.00	
21185	TX1	618139	512195	4/18/2015	4/24/2015	4/18/2015	4/24/2015	TX433	1	1	21185	1	HIDALGO COUNTY	Blue Shield	Basic Coverage	820586885	1780600510	00002015108501 0Y340X	Single	4/16/2015	$ 26.33	$ 26.33	0%	$0.00	
21185	TX1	618139	512195	4/18/2015	4/24/2015	4/18/2015	4/24/2015	TX433	1	1	21185	1	HIDALGO COUNTY	Blue Shield	Basic Coverage	820586885	1134381098	00002015111503 7Y490X	Single	4/16/2015	$ 31.79	$ 31.79	0%	$0.00	
21185	TX1	618139	512195	4/18/2015	4/24/2015	4/18/2015	4/24/2015	TX433	1	1	21185	1	HIDALGO COUNTY	Blue Shield	Basic Coverage	820586885	1134381098	00002015113509 3P470X	Single	4/21/2015	$ 31.79	$ 31.79	0%	$0.00	
21185	TX1	618139	512195	4/18/2015	4/24/2015	4/18/2015	4/24/2015	TX433	1	1	21185	1	HIDALGO COUNTY	Blue Shield	Basic Coverage	841488002	1548588841	00002015112501 H70540X	Single	12/22/2014	$ 11.19	$ 11.19	0%	$0.00	
21185	TX1	618139	512195	4/18/2015	4/24/2015	4/18/2015	4/24/2015	TX433	1	1	21185	1	HIDALGO COUNTY	Blue Shield	Basic Coverage	841488002	1548588841	00002015112501 H74290X	Single	12/4/2014	$ 11.19	$ 11.19	0%	$0.00	
21185	TX1	618139	512195	4/18/2015	4/24/2015	4/18/2015	4/24/2015	TX433	1	1	21185	1	HIDALGO COUNTY	Blue Shield	Basic Coverage	833559590	1336543636	00002015111503Z6730X	Family Subscriber	4/9/2015	$ 407.40	$ 407.40	0%	$0.00	
21185	TX1	618139	512195	4/18/2015	4/24/2015	4/18/2015	4/24/2015	TX433	1	1	21185	1	HIDALGO COUNTY	Blue Shield	Basic Coverage	833559590	1336543636	00002015111503Z6730X	Family Subscriber	4/9/2015	$ 62.30	$ 62.30	0%	$0.00	
21185	TX1	618139	512195	4/18/2015	4/24/2015	4/18/2015	4/24/2015	TX433	1	1	21185	1	HIDALGO COUNTY	Blue Shield	Basic Coverage	833559590	1811944101	00002015112509024J0X	Family Subscriber	4/20/2015	$ 73.03	$ 73.03	0%	$0.00	
21185	TX1	618139	512195	4/18/2015	4/24/2015	4/18/2015	4/24/2015	TX433	1	1	21185	1	HIDALGO COUNTY	Blue Shield	Basic Coverage	833559590	1023439163	00002015111501Z8050X	Family Member	3/23/2015	$ 26.29	$ 26.29	0%	$0.00	
21185	TX1	618139	512195	4/18/2015	4/24/2015	4/18/2015	4/24/2015	TX433	1	1	21185	1	HIDALGO COUNTY	Blue Shield	Basic Coverage	833559590	1336543636	00002015111505Z5400X	Family Member	3/23/2015	$ 571.82	$ 571.82	0%	$0.00	
21185	TX1	618139	512195	4/18/2015	4/24/2015	4/18/2015	4/24/2015	TX433	1	1	21185	1	HIDALGO COUNTY	Blue Shield	Basic Coverage	833559590	1336543636	00002015111505Z5400X	Family Member	3/23/2015	$ 62.30	$ 62.30	0%	$0.00	
21185	TX1	618139	512195	4/18/2015	4/24/2015	4/18/2015	4/24/2015	TX433	1	1	21185	1	HIDALGO COUNTY	Blue Shield	Basic Coverage	830679111	1700812468	00002015111501 21A20X	Single	4/20/2015	$ 120.96	$ 120.96	0%	$0.00	
21185	TX1	618139	512195	4/18/2015	4/24/2015	4/18/2015	4/24/2015	TX433	1	1	21185	1	HIDALGO COUNTY	Blue Shield	Basic Coverage	830679111	1700812468	00002015111501 21A20X	Single	4/20/2015	$ 3.00	$ 3.00	0%	$0.00	
21185	TX1	618139	512195	4/18/2015	4/24/2015	4/18/2015	4/24/2015	TX433	1	1	21185	1	HIDALGO COUNTY	Blue Shield	Basic Coverage	830679111	1700812468	00002015111501 21A20X	Single	4/20/2015	$ 14.00	$ 14.00	0%	$0.00	
21185	TX1	618139	512195	4/18/2015	4/24/2015	4/18/2015	4/24/2015	TX433	1	1	21185	1	HIDALGO COUNTY	Blue Shield	Basic Coverage	830679111	1700812468	00002015111501 21A20X	Single	4/20/2015	$ 15.00	$ 15.00	0%	$0.00	
21185	TX1	618139	512195	4/18/2015	4/24/2015	4/18/2015	4/24/2015	TX433	1	1	21185	1	HIDALGO COUNTY	Blue Shield	Basic Coverage	830679111	1700812468	00002015111501 21A20X	Single	4/20/2015	$ 10.07	$ 10.07	0%	$0.00	
21185	TX1	618139	512195	4/18/2015	4/24/2015	4/18/2015	4/24/2015	TX433	1	1	21185	1	HIDALGO COUNTY	Blue Shield	Basic Coverage	830679111	1700812468	00002015111501 21A20X	Single	4/20/2015	$ 3.30	$ 3.30	0%	$0.00	
21185	TX1	618139	512195	4/18/2015	4/24/2015	4/18/2015	4/24/2015	TX433	1	1	21185	1	HIDALGO COUNTY	Blue Shield	Basic Coverage	846659891	1881995884	00002015108503 75B70X	Family Member	11/28/2014	$ 64.21	$ 64.21	0%	$0.00	
21185	TX1	618139	512195	4/18/2015	4/24/2015	4/18/2015	4/24/2015	TX433	1	1	21185	1	HIDALGO COUNTY	Blue Shield	Basic Coverage	846659891	1881995884	00002015108503 75B70X	Family Member	11/28/2014	$ 21.58	$ 21.58	0%	$0.00	
21185	TX1	618139	512195	4/18/2015	4/24/2015	4/18/2015	4/24/2015	TX433	1	1	21185	1	HIDALGO COUNTY	Blue Shield	Basic Coverage	846659891	1881995884	00002015108503 75B70X	Family Member	11/28/2014	$ 3.00	$ 3.00	0%	$0.00	
21185	TX1	618139	512195	4/18/2015	4/24/2015	4/18/2015	4/24/2015	TX433	1	1	21185	1	HIDALGO COUNTY	Blue Shield	Basic Coverage	846659891	1881995884	00002015108503 75B70X	Family Member	11/28/2014	$ 7.08	$ 7.08	0%	$0.00	
21185	TX1	618139	512195	4/18/2015	4/24/2015	4/18/2015	4/24/2015	TX433	1	1	21185	1	HIDALGO COUNTY	Blue Shield	Basic Coverage	846659891	1881995884	00002015108503 75B70X	Family Member	11/28/2014	$ 9.02	$ 9.02	0%	$0.00	
21185	TX1	618139	512195	4/18/2015	4/24/2015	4/18/2015	4/24/2015	TX433	1	1	21185	1	HIDALGO COUNTY	Blue Shield	Basic Coverage	846659891	1881995884	00002015108503 75B70X	Family Member	11/28/2014	$ 9.02	$ 9.02	0%	$0.00	
21185	TX1	618139	512195	4/18/2015	4/24/2015	4/18/2015	4/24/2015	TX433	1	1	21185	1	HIDALGO COUNTY	Blue Shield	Basic Coverage	846659891	1881995884	00002015108503 74B50X	Family Member	11/28/2014	$ 31.79	$ 31.79	0%	$0.00	
21185	TX1	618139	512195	4/18/2015	4/24/2015	4/18/2015	4/24/2015	TX433	1	1	21185	1	HIDALGO COUNTY	Blue Shield	Basic Coverage	846659891	1881995884	00002015108503 74B50X	Family Member	11/28/2014	$ 3.00	$ 3.00	0%	$0.00	
21185	TX1	618139	512195	4/18/2015	4/24/2015	4/18/2015	4/24/2015	TX433	1	1	21185	1	HIDALGO COUNTY	Blue Shield	Basic Coverage	846659891	1881995884	00002015108503 74B50X	Family Member	11/28/2014	$ 7.08	$ 7.08	0%	$0.00	
21185	TX1	618139	512195	4/18/2015	4/24/2015	4/18/2015	4/24/2015	TX433	1	1	21185	1	HIDALGO COUNTY	Blue Shield	Basic Coverage	841219078	1073508545	00002015112501 L38720X	Family Member	4/15/2015	$ 67.85	$ 67.85	0%	$0.00	
21185	TX1	618139	512195	4/18/2015	4/24/2015	4/18/2015	4/24/2015	TX433	1	1	21185	1	HIDALGO COUNTY	Blue Shield	Basic Coverage	841219078	1194769497	00002015114504 5X120X	Family Member	4/20/2015	$ 28.46	$ 28.46	0%	$0.00	
21185	TX1	618139	512195	4/18/2015	4/24/2015	4/18/2015	4/24/2015	TX433	1	1	21185	1	HIDALGO COUNTY	Blue Shield	Basic Coverage	841219078	1194769497	00002015114504 5X120X	Family Member	4/20/2015	$ 16.47	$ 16.47	0%	$0.00	
21185	TX1	618139	512195	4/18/2015	4/24/2015	4/18/2015	4/24/2015	TX433	1	1	21185	1	HIDALGO COUNTY	Blue Shield	Basic Coverage	841219078	1194769497	00002015114506 7X020X	Family Member	4/20/2015	$ 15.11	$ 15.11	0%	$0.00	
21185	TX1	618139	512195	4/18/2015	4/24/2015	4/18/2015	4/24/2015	TX433	1	1	21185	1	HIDALGO COUNTY	Blue Shield	Basic Coverage	841219078	1194769497	00002015114506 7X020X	Family Member	4/20/2015	$ 15.05	$ 15.05	0%	$0.00	
21185	TX1	618139	512195	4/18/2015	4/24/2015	4/18/2015	4/24/2015	TX433	1	1	21185	1	HIDALGO COUNTY	Blue Shield	Basic Coverage	841219078	1194769497	00002015114506 7X020X	Family Member	4/20/2015	$ 13.67	$ 13.67	0%	$0.00	
21185	TX1	618139	512195	4/18/2015	4/24/2015	4/18/2015	4/24/2015	TX433	1	1	21185	1	HIDALGO COUNTY	Blue Shield	Basic Coverage	841219078	1255373809	00002015111050A88220X	Family Member	4/17/2015	$ 34.71	$ 34.71	0%	$0.00	
21185	TX1	618139	512195	4/18/2015	4/24/2015	4/18/2015	4/24/2015	TX433	1	1	21185	1	HIDALGO COUNTY	Blue Shield	Basic Coverage	841219078	1255373809	00002015111050A88220X	Family Member	4/17/2015	$ 3.00	$ 3.00	0%	$0.00	
21185	TX1	618139	512195	4/18/2015	4/24/2015	4/18/2015	4/24/2015	TX433	1	1	21185	1	HIDALGO COUNTY	Blue Shield	Basic Coverage	841219078	1255373809	00002015111050A88220X	Family Member	4/17/2015	$ 7.08	$ 7.08	0%	$0.00	
21185	TX1	618139	512195	4/18/2015	4/24/2015	4/18/2015	4/24/2015	TX433	1	1	21185	1	HIDALGO COUNTY	Blue Shield	Basic Coverage	839693062	1649401951	00002015112502317Q0X	Family Member	4/17/2015	$ 24.25	$ 24.25	0%	$0.00	
21185	TX1	618139	512195	4/18/2015	4/24/2015	4/18/2015	4/24/2015	TX433	1	1	21185	1	HIDALGO COUNTY	Blue Shield	Basic Coverage	830772650	1881929321	00002015111501F1300X	Single	4/2/2015	$ 60.03	$ 60.03	0%	$0.00	
21185	TX1	618139	512195	4/18/2015	4/24/2015	4/18/2015	4/24/2015	TX433	1	1	21185	1	HIDALGO COUNTY	Blue Shield	Basic Coverage	830772650	1932413689	00002015114506204S0X	Single	4/20/2015	$ 21.79	$ 21.79	0%	$0.00	
21185	TX1	618139	512195	4/18/2015	4/24/2015	4/18/2015	4/24/2015	TX433	1	1	21185	1	HIDALGO COUNTY	Blue Shield	Basic Coverage	844566140	1619278876	00002015113501 7D900X	Single	4/16/2015	$ 67.85	$ 67.85	0%	$0.00	
21185	TX1	618139	512195	4/18/2015	4/24/2015	4/18/2015	4/24/2015	TX433	1	1	21185	1	HIDALGO COUNTY	Blue Shield	Basic Coverage	849356199	1437153244	00002015114501 63G80X	Single	4/22/2015	$ 21.79	$ 21.79	0%	$0.00	
21185	TX1	618139	512195	4/18/2015	4/24/2015	4/18/2015	4/24/2015	TX433	1	1	21185	1	HIDALGO COUNTY	Blue Shield	Basic Coverage	844233383	1073508545	00002015112501 L38750X	Single	4/15/2015	$ 9.30	$ 9.30	0%	$0.00	
21185	TX1	618139	512195	4/18/2015	4/24/2015	4/18/2015	4/24/2015	TX433	1	1	21185	1	HIDALGO COUNTY	Blue Shield	Basic Coverage	844233383	1073508545	00002015112501 L38750X	Single	4/15/2015	$ 7.18	$ 7.18	0%	$0.00	
21185	TX1	618139	512195	4/18/2015	4/24/2015	4/18/2015	4/24/2015	TX433	1	1	21185	1	HIDALGO COUNTY	Blue Shield	Basic Coverage	844233383	1073508545	00002015112501 L38750X	Single	4/15/2015	$ 3.00	$ 3.00	0%	$0.00	
21185	TX1	618139	512195	4/18/2015	4/24/2015	4/18/2015	4/24/2015	TX433	1	1	21185	1	HIDALGO COUNTY	Blue Shield	Basic Coverage	844233383	1073508545	00002015112501 L40040X	Single	4/14/2015	$ 23.08	$ 23.08	0%	$0.00	
21185	TX1	618139	512195	4/18/2015	4/24/2015	4/18/2015	4/24/2015	TX433	1	1	21185	1	HIDALGO COUNTY	Blue Shield	Basic Coverage	844233383	1073508545	00002015112501 L40040X	Single	4/14/2015	$ 16.46	$ 16.46	0%	$0.00	
21185	TX1	618139	512195	4/18/2015	4/24/2015	4/18/2015	4/24/2015	TX433	1	1	21185	1	HIDALGO COUNTY	Blue Shield	Basic Coverage	841682942	1790721538	00002015112507531Q0X	Single	4/17/2015	$ 7.84	$ 7.84	0%	$0.00	
21185	TX1	618139	512195	4/18/2015	4/24/2015	4/18/2015	4/24/2015	TX433	1	1	21185	1	HIDALGO COUNTY	Blue Shield	Basic Coverage	841682942	1790721538	00002015112507531Q0X	Single	4/17/2015	$ 5.23	$ 5.23	0%	$0.00	
21185	TX1	618139	512195	4/18/2015	4/24/2015	4/18/2015	4/24/2015	TX433	1	1	21185	1	HIDALGO COUNTY	Blue Shield	Basic Coverage	841682942	1790721538	00002015112507531Q0X	Single	4/17/2015	$ 5.55	$ 5.55	0%	$0.00	
21185	TX1	618139	512195	4/18/2015	4/24/2015	4/18/2015	4/24/2015	TX433	1	1	21185	1	HIDALGO COUNTY	Blue Shield	Basic Coverage	841682942	1790721538	00002015112507531Q0X	Single	4/17/2015	$ 10.83	$ 10.83	0%	$0.00	
21185	TX1	618139	512195	4/18/2015	4/24/2015	4/18/2015	4/24/2015	TX433	1	1	21185	1	HIDALGO COUNTY	Blue Shield	Basic Coverage	841682942	1790721538	00002015112507531Q0X	Single	4/17/2015	$ 12.18	$ 12.18	0%	$0.00	
21185	TX1	618139	512195	4/18/2015	4/24/2015	4/18/2015	4/24/2015	TX433	1	1	21185	1	HIDALGO COUNTY	Blue Shield	Basic Coverage	841682942	1790721538	00002015112507531Q0X	Single	4/17/2015	$ 2.56	$ 2.56	0%	$0.00	

Account	Corporate Entity	Invoice Profile	Invoice Number	InvcPerFrDt	InvcPerToDt	ClmPerFrDt	ClmPerToDt	BARS CustNbr	Settlement Nbr	Association Nbr	Group Nbr	Section Nbr	Group Name	Coverage	Claim Type	Member ID	Provider ID	Document Control	Tier	Service Date	Gross Amt	Net Amt	Fee Percent	Fee Amt	Case Nbr
21185	TX1	618139	512195	4/18/2015	4/24/2015	4/18/2015	4/24/2015	TX433	1	1	21185	1	HIDALGO COUNTY	Blue Shield	Basic Coverage	841682942	1790721538	00002015112507531Q0X	Single	4/17/2015	$ 21.66	$ 21.66	0%	$0.00	
21185	TX1	618139	512195	4/18/2015	4/24/2015	4/18/2015	4/24/2015	TX433	1	1	21185	1	HIDALGO COUNTY	Blue Shield	Basic Coverage	841682942	1790721538	00002015112507531Q0X	Single	4/17/2015	$ 21.95	$ 21.95	0%	$0.00	
21185	TX1	618139	512195	4/18/2015	4/24/2015	4/18/2015	4/24/2015	TX433	1	1	21185	1	HIDALGO COUNTY	Blue Shield	Basic Coverage	839254887	1649453200	00002015112502857F0X	Family Subscriber	4/21/2015	$ 31.79	$ 31.79	0%	$0.00	
21185	TX1	618139	512195	4/18/2015	4/24/2015	4/18/2015	4/24/2015	TX433	1	1	21185	1	HIDALGO COUNTY	Blue Shield	Basic Coverage	839254887	1649453200	00002015112502857F0X	Family Subscriber	4/21/2015	$ 10.92	$ 10.92	0%	$0.00	
21185	TX1	618139	512195	4/18/2015	4/24/2015	4/18/2015	4/24/2015	TX433	1	1	21185	1	HIDALGO COUNTY	Blue Shield	Basic Coverage	839254887	1013037423	00002015114507935S0X	Family Subscriber	4/23/2015	$ 34.71	$ 34.71	0%	$0.00	
21185	TX1	618139	512195	4/18/2015	4/24/2015	4/18/2015	4/24/2015	TX433	1	1	21185	1	HIDALGO COUNTY	Blue Shield	Basic Coverage	839254887	1013037423	00002015114507935S0X	Family Subscriber	4/23/2015	$ 10.92	$ 10.92	0%	$0.00	
21185	TX1	618139	512195	4/18/2015	4/24/2015	4/18/2015	4/24/2015	TX433	1	1	21185	1	HIDALGO COUNTY	Blue Shield	Basic Coverage	833840855	1548593148	00002015113500 3L490X	Single	4/8/2015	$ 34.71	$ 34.71	0%	$0.00	
21185	TX1	618139	512195	4/18/2015	4/24/2015	4/18/2015	4/24/2015	TX433	1	1	21185	1	HIDALGO COUNTY	Blue Shield	Basic Coverage	837563528	1811028921	00002015112507 46H10X	Single	4/10/2015	$ 34.71	$ 34.71	0%	$0.00	
21185	TX1	618139	512195	4/18/2015	4/24/2015	4/18/2015	4/24/2015	TX433	1	1	21185	1	HIDALGO COUNTY	Blue Shield	Basic Coverage	839384633	1982827150	00002015103031241 90C	Single	2/2/2015	$ 137.00	$ 137.00	0%	$0.00	
21185	TX1	618139	512195	4/18/2015	4/24/2015	4/18/2015	4/24/2015	TX433	1	1	21185	1	HIDALGO COUNTY	Blue Shield	Basic Coverage	820709665	1447677661	00002015107506 2A410X	Single	4/15/2015	$ 103.41	$ 103.41	0%	$0.00	
21185	TX1	618139	512195	4/18/2015	4/24/2015	4/18/2015	4/24/2015	TX433	1	1	21185	1	HIDALGO COUNTY	Blue Shield	Basic Coverage	820709665	1447677661	00002015107506 2A410X	Single	4/15/2015	$ 238.55	$ 238.55	0%	$0.00	
21185	TX1	618139	512195	4/18/2015	4/24/2015	4/18/2015	4/24/2015	TX433	1	1	21185	1	HIDALGO COUNTY	Blue Shield	Basic Coverage	838782401	1225252976	00002015112506 87460X	Family Member	4/21/2015	$ 82.74	$ 82.74	0%	$0.00	
21185	TX1	618139	512195	4/18/2015	4/24/2015	4/18/2015	4/24/2015	TX433	1	1	21185	1	HIDALGO COUNTY	Blue Shield	Basic Coverage	838782401	1225252976	00002015112506 87460X	Family Member	4/21/2015	$ 19.65	$ 19.65	0%	$0.00	
21185	TX1	618139	512195	4/18/2015	4/24/2015	4/18/2015	4/24/2015	TX433	1	1	21185	1	HIDALGO COUNTY	Blue Shield	Basic Coverage	838782401	1225252976	00002015112506 87460X	Family Member	4/21/2015	$ 39.32	$ 39.32	0%	$0.00	
21185	TX1	618139	512195	4/18/2015	4/24/2015	4/18/2015	4/24/2015	TX433	1	1	21185	1	HIDALGO COUNTY	Blue Shield	Basic Coverage	838782401	1225252976	00002015112506 87460X	Family Member	4/21/2015	$ 30.67	$ 30.67	0%	$0.00	
21185	TX1	618139	512195	4/18/2015	4/24/2015	4/18/2015	4/24/2015	TX433	1	1	21185	1	HIDALGO COUNTY	Blue Shield	Basic Coverage	838782401	1225252976	00002015112506 87460X	Family Member	4/21/2015	$ 19.65	$ 19.65	0%	$0.00	
21185	TX1	618139	512195	4/18/2015	4/24/2015	4/18/2015	4/24/2015	TX433	1	1	21185	1	HIDALGO COUNTY	Blue Shield	Basic Coverage	838782401	1225252976	00002015112506 87460X	Family Member	4/21/2015	$ 87.98	$ 87.98	0%	$0.00	
21185	TX1	618139	512195	4/18/2015	4/24/2015	4/18/2015	4/24/2015	TX433	1	1	21185	1	HIDALGO COUNTY	Blue Shield	Basic Coverage	838782401	1225252976	00002015112506 87460X	Family Member	4/21/2015	$ 19.65	$ 19.65	0%	$0.00	
21185	TX1	618139	512195	4/18/2015	4/24/2015	4/18/2015	4/24/2015	TX433	1	1	21185	1	HIDALGO COUNTY	Blue Shield	Basic Coverage	838782401	1225252976	00002015112506 87460X	Family Member	4/21/2015	$ 177.85	$ 177.85	0%	$0.00	
21185	TX1	618139	512195	4/18/2015	4/24/2015	4/18/2015	4/24/2015	TX433	1	1	21185	1	HIDALGO COUNTY	Blue Shield	Basic Coverage	838782401	1225252976	00002015112506 87460X	Family Member	4/21/2015	$ 19.65	$ 19.65	0%	$0.00	
21185	TX1	618139	512195	4/18/2015	4/24/2015	4/18/2015	4/24/2015	TX433	1	1	21185	1	HIDALGO COUNTY	Blue Shield	Basic Coverage	843308379	1881679751	00002015111502A5500X	Family Member	4/17/2015	$ 7.75	$ 7.75	0%	$0.00	
21185	TX1	618139	512195	4/18/2015	4/24/2015	4/18/2015	4/24/2015	TX433	1	1	21185	1	HIDALGO COUNTY	Blue Shield	Basic Coverage	843308379	1881679751	00002015111502A5500X	Family Member	4/17/2015	$ 14.43	$ 14.43	0%	$0.00	
21185	TX1	618139	512195	4/18/2015	4/24/2015	4/18/2015	4/24/2015	TX433	1	1	21185	1	HIDALGO COUNTY	Blue Shield	Basic Coverage	843308379	1881679751	00002015111502A5500X	Family Member	4/17/2015	$ 23.34	$ 23.34	0%	$0.00	
21185	TX1	618139	512195	4/18/2015	4/24/2015	4/18/2015	4/24/2015	TX433	1	1	21185	1	HIDALGO COUNTY	Blue Shield	Basic Coverage	843308379	1881679751	00002015111502A5500X	Family Member	4/17/2015	$ 1.85	$ 1.85	0%	$0.00	
21185	TX1	618139	512195	4/18/2015	4/24/2015	4/18/2015	4/24/2015	TX433	1	1	21185	1	HIDALGO COUNTY	Blue Shield	Basic Coverage	843308379	1881929321	00002015111508E5600X	Family Member	3/24/2015	$ 34.23	$ 34.23	0%	$0.00	
21185	TX1	618139	512195	4/18/2015	4/24/2015	4/18/2015	4/24/2015	TX433	1	1	21185	1	HIDALGO COUNTY	Blue Shield	Basic Coverage	843735809	1669708780	00002015114501838C0X	Family Member	4/20/2015	$ 53.00	$ 53.00	0%	$0.00	
21185	TX1	618139	512195	4/18/2015	4/24/2015	4/18/2015	4/24/2015	TX433	1	1	21185	1	HIDALGO COUNTY	Blue Shield	Basic Coverage	843735809	1669708780	00002015114501838C0X	Family Member	4/20/2015	$ 7.08	$ 7.08	0%	$0.00	
21185	TX1	618139	512195	4/18/2015	4/24/2015	4/18/2015	4/24/2015	TX433	1	1	21185	1	HIDALGO COUNTY	Blue Shield	Basic Coverage	843735809	1669708780	00002015114501838C0X	Family Member	4/20/2015	$ 3.00	$ 3.00	0%	$0.00	
21185	TX1	618139	512195	4/18/2015	4/24/2015	4/18/2015	4/24/2015	TX433	1	1	21185	1	HIDALGO COUNTY	Blue Shield	Basic Coverage	843735809	1669708780	00002015114501838C0X	Family Member	4/20/2015	$ 10.92	$ 10.92	0%	$0.00	
21185	TX1	618139	512195	4/18/2015	4/24/2015	4/18/2015	4/24/2015	TX433	1	1	21185	1	HIDALGO COUNTY	Blue Shield	Basic Coverage	843735809	1669708780	00002015114501838C0X	Family Member	4/20/2015	$ 2.67	$ 2.67	0%	$0.00	
21185	TX1	618139	512195	4/18/2015	4/24/2015	4/18/2015	4/24/2015	TX433	1	1	21185	1	HIDALGO COUNTY	Blue Shield	Basic Coverage	843735809	1669708780	00002015114501838C0X	Family Member	4/20/2015	$ 18.34	$ 18.34	0%	$0.00	
21185	TX1	618139	512195	4/18/2015	4/24/2015	4/18/2015	4/24/2015	TX433	1	1	21185	1	HIDALGO COUNTY	Blue Shield	Basic Coverage	841509397	1629195177	00002015111506 65A60X	Single	4/21/2015	$ 21.79	$ 21.79	0%	$0.00	
21185	TX1	618139	512195	4/18/2015	4/24/2015	4/18/2015	4/24/2015	TX433	1	1	21185	1	HIDALGO COUNTY	Blue Shield	Basic Coverage	841509397	1790721538	00002015111509 2G220X	Single	3/27/2015	$ 8.35	$ 8.35	0%	$0.00	
21185	TX1	618139	512195	4/18/2015	4/24/2015	4/18/2015	4/24/2015	TX433	1	1	21185	1	HIDALGO COUNTY	Blue Shield	Basic Coverage	841509397	1790721538	00002015111509 2G220X	Single	3/27/2015	$ 8.68	$ 8.68	0%	$0.00	
21185	TX1	618139	512195	4/18/2015	4/24/2015	4/18/2015	4/24/2015	TX433	1	1	21185	1	HIDALGO COUNTY	Blue Shield	Basic Coverage	841509397	1790721538	00002015111509 2G220X	Single	3/27/2015	$ 9.74	$ 9.74	0%	$0.00	
21185	TX1	618139	512195	4/18/2015	4/24/2015	4/18/2015	4/24/2015	TX433	1	1	21185	1	HIDALGO COUNTY	Blue Shield	Basic Coverage	841509397	1790721538	00002015111509 2G220X	Single	3/27/2015	$ 10.01	$ 10.01	0%	$0.00	
21185	TX1	618139	512195	4/18/2015	4/24/2015	4/18/2015	4/24/2015	TX433	1	1	21185	1	HIDALGO COUNTY	Blue Shield	Basic Coverage	841509397	1790721538	00002015111509 2G220X	Single	3/27/2015	$ 11.53	$ 11.53	0%	$0.00	
21185	TX1	618139	512195	4/18/2015	4/24/2015	4/18/2015	4/24/2015	TX433	1	1	21185	1	HIDALGO COUNTY	Blue Shield	Basic Coverage	841509397	1790721538	00002015111509 2G220X	Single	3/27/2015	$ 6.60	$ 6.60	0%	$0.00	
21185	TX1	618139	512195	4/18/2015	4/24/2015	4/18/2015	4/24/2015	TX433	1	1	21185	1	HIDALGO COUNTY	Blue Shield	Basic Coverage	842317509	1225081748	00002015114504800Q0X	Single	3/25/2015	$ 116.51	$ 116.51	0%	$0.00	
21185	TX1	618139	512195	4/18/2015	4/24/2015	4/18/2015	4/24/2015	TX433	1	1	21185	1	HIDALGO COUNTY	Blue Shield	Basic Coverage	842317509	1225081748	00002015114504800Q0X	Single	3/25/2015	$ 8.38	$ 8.38	0%	$0.00	
21185	TX1	618139	512195	4/18/2015	4/24/2015	4/18/2015	4/24/2015	TX433	1	1	21185	1	HIDALGO COUNTY	Blue Shield	Basic Coverage	842317509	1962459396	00002015114506651B0X	Single	3/25/2015	$ 44.69	$ 44.69	0%	$0.00	
21185	TX1	618139	512195	4/18/2015	4/24/2015	4/18/2015	4/24/2015	TX433	1	1	21185	1	HIDALGO COUNTY	Blue Shield	Basic Coverage	842317509	1962459396	00002015114506651B0X	Single	3/25/2015	$ 4.06	$ 4.06	0%	$0.00	
21185	TX1	618139	512195	4/18/2015	4/24/2015	4/18/2015	4/24/2015	TX433	1	1	21185	1	HIDALGO COUNTY	Blue Shield	Basic Coverage	839001727	1447677661	00002015107506 2A510X	Single	4/15/2015	$ 103.41	$ 103.41	0%	$0.00	
21185	TX1	618139	512195	4/18/2015	4/24/2015	4/18/2015	4/24/2015	TX433	1	1	21185	1	HIDALGO COUNTY	Blue Shield	Basic Coverage	839001727	1447677661	00002015107506 2A510X	Single	4/15/2015	$ 238.55	$ 238.55	0%	$0.00	
21185	TX1	618139	512195	4/18/2015	4/24/2015	4/18/2015	4/24/2015	TX433	1	1	21185	1	HIDALGO COUNTY	Blue Shield	Basic Coverage	831923717	1427020676	00002015113506X4490X	Family Subscriber	12/30/2014	$ 34.71	$ 34.71	0%	$0.00	
21185	TX1	618139	512195	4/18/2015	4/24/2015	4/18/2015	4/24/2015	TX433	1	1	21185	1	HIDALGO COUNTY	Blue Shield	Basic Coverage	831923717	1427020676	00002015113506X9160X	Family Subscriber	12/22/2014	$ 67.85	$ 67.85	0%	$0.00	
21185	TX1	618139	512195	4/18/2015	4/24/2015	4/18/2015	4/24/2015	TX433	1	1	21185	1	HIDALGO COUNTY	Blue Shield	Basic Coverage	849667832	1336168129	00002015114500 25Q70X	Single	4/22/2015	$ 67.85	$ 67.85	0%	$0.00	
21185	TX1	618139	512195	4/18/2015	4/24/2015	4/18/2015	4/24/2015	TX433	1	1	21185	1	HIDALGO COUNTY	Blue Shield	Basic Coverage	849667832	1336168129	00002015114500 25Q70X	Single	4/22/2015	$ 19.36	$ 19.36	0%	$0.00	
21185	TX1	618139	512195	4/18/2015	4/24/2015	4/18/2015	4/24/2015	TX433	1	1	21185	1	HIDALGO COUNTY	Blue Shield	Basic Coverage	849667832	1336168129	00002015114500 25Q70X	Single	4/22/2015	$ 3.00	$ 3.00	0%	$0.00	
21185	TX1	618139	512195	4/18/2015	4/24/2015	4/18/2015	4/24/2015	TX433	1	1	21185	1	HIDALGO COUNTY	Blue Shield	Basic Coverage	849667832	1780600510	00002015114502178C0X	Single	4/22/2015	$ 32.30	$ 32.30	0%	$0.00	
21185	TX1	618139	512195	4/18/2015	4/24/2015	4/18/2015	4/24/2015	TX433	1	1	21185	1	HIDALGO COUNTY	Blue Shield	Basic Coverage	849667832	1780600510	00002015114502178C0X	Single	4/22/2015	$ 10.05	$ 10.05	0%	$0.00	
21185	TX1	618139	512195	4/18/2015	4/24/2015	4/18/2015	4/24/2015	TX433	1	1	21185	1	HIDALGO COUNTY	Blue Shield	Basic Coverage	841469736	1205017084	00002015111050A96870X	Family Member	4/16/2015	$ 34.71	$ 34.71	0%	$0.00	
21185	TX1	618139	512195	4/18/2015	4/24/2015	4/18/2015	4/24/2015	TX433	1	1	21185	1	HIDALGO COUNTY	Blue Shield	Basic Coverage	841469736	1205017084	00002015111050A96870X	Family Member	4/16/2015	$ 10.92	$ 10.92	0%	$0.00	
21185	TX1	618139	512195	4/18/2015	4/24/2015	4/18/2015	4/24/2015	TX433	1	1	21185	1	HIDALGO COUNTY	Blue Shield	Basic Coverage	841469736	1205017084	00002015111050A96870X	Family Member	4/16/2015	$ 10.92	$ 10.92	0%	$0.00	
21185	TX1	618139	512195	4/18/2015	4/24/2015	4/18/2015	4/24/2015	TX433	1	1	21185	1	HIDALGO COUNTY	Blue Shield	Basic Coverage	820098044	1093959751	00002015110504437Y0X	Single	4/15/2015	$ 31.79	$ 31.79	0%	$0.00	
21185	TX1	618139	512195	4/18/2015	4/24/2015	4/18/2015	4/24/2015	TX433	1	1	21185	1	HIDALGO COUNTY	Blue Shield	Basic Coverage	840820493	1043433782	00002015111050H47480X	Family Subscriber	4/10/2015	$ 238.55	$ 238.55	0%	$0.00	
21185	TX1	618139	512195	4/18/2015	4/24/2015	4/18/2015	4/24/2015	TX433	1	1	21185	1	HIDALGO COUNTY	Blue Shield	Basic Coverage	839350893	1700176328	00002015111050084 7N0X	Family Member	4/3/2015	$ 68.53	$ 68.53	0%	$0.00	
21185	TX1	618139	512195	4/18/2015	4/24/2015	4/18/2015	4/24/2015	TX433	1	1	21185	1	HIDALGO COUNTY	Blue Shield	Basic Coverage	839350893	1700176328	00002015111050084 7N0X	Family Member	4/3/2015	$ 10.92	$ 10.92	0%	$0.00	
21185	TX1	618139	512195	4/18/2015	4/24/2015	4/18/2015	4/24/2015	TX433	1	1	21185	1	HIDALGO COUNTY	Blue Shield	Basic Coverage	839350893	1700176328	00002015111050084 7N0X	Family Member	4/3/2015	$ 9.02	$ 9.02	0%	$0.00	
21185	TX1	618139	512195	4/18/2015	4/24/2015	4/18/2015	4/24/2015	TX433	1	1	21185	1	HIDALGO COUNTY	Blue Shield	Basic Coverage	839350893	1700176328	00002015111050084 7N0X	Family Member	4/3/2015	$ 9.02	$ 9.02	0%	$0.00	
21185	TX1	618139	512195	4/18/2015	4/24/2015	4/18/2015	4/24/2015	TX433	1	1	21185	1	HIDALGO COUNTY	Blue Shield	Basic Coverage	839350893	1780634766	00002015111050222U0X	Family Member	4/17/2015	$ 108.07	$ 108.07	0%	$0.00	
21185	TX1	618139	512195	4/18/2015	4/24/2015	4/18/2015	4/24/2015	TX433	1	1	21185	1	HIDALGO COUNTY	Blue Shield	Basic Coverage	839350893	1780634766	00002015111050222U0X	Family Member	4/17/2015	$ 21.58	$ 21.58	0%	$0.00	
21185	TX1	618139	512195	4/18/2015	4/24/2015	4/18/2015	4/24/2015	TX433	1	1	21185	1	HIDALGO COUNTY	Blue Shield	Basic Coverage	838741741	1558306563	00002015114501517P20X	Single	4/14/2015	$ 67.85	$ 67.85	0%	$0.00	
21185	TX1	618139	512195	4/18/2015	4/24/2015	4/18/2015	4/24/2015	TX433	1	1	21185	1	HIDALGO COUNTY	Blue Shield	Basic Coverage	838741741	1558306563	00002015114501517P20X	Single	4/14/2015	$ 0.01	$ 0.01	0%	$0.00	
21185	TX1	618139	512195	4/18/2015	4/24/2015	4/18/2015	4/24/2015	TX433	1	1	21185	1	HIDALGO COUNTY	Blue Shield	Basic Coverage	839229860	1609066257	00002015111050E36570X	Family Member	4/10/2015	$ 24.25	$ 24.25	0%	$0.00	
21185	TX1	618139	512195	4/18/2015	4/24/2015	4/18/2015	4/24/2015	TX433	1	1	21185	1	HIDALGO COUNTY	Blue Shield	Basic Coverage	840409263	1457455578	00002015112501 50490X	Family Member	4/7/2015	$ 24.25	$ 24.25	0%	$0.00	
21185	TX1	618139	512195	4/18/2015	4/24/2015	4/18/2015	4/24/2015	TX433	1	1	21185	1	HIDALGO COUNTY	Blue Shield	Basic Coverage	847735342	1134381098	00002015114509363D0X	Family Member	4/22/2015	$ 34.12	$ 34.12	0%	$0.00	
21185	TX1	618139	512195	4/18/2015	4/24/2015	4/18/2015	4/24/2015	TX433	1	1	21185	1	HIDALGO COUNTY	Blue Shield	Basic Coverage	847364660	1609066257	00002014288 50C30180X	Family Member	10/8/2014	$ (34.71)	$ (34.71)	0%	$0.00	
21185	TX1	618139	512195	4/18/2015	4/24/2015	4/18/2015	4/24/2015	TX433	1	1	21185	1	HIDALGO COUNTY	Blue Shield	Basic Coverage	838103404	1144251547	00002015112506 450V0X	Family Subscriber	9/24/2014	$ 67.85	$ 67.85	0%	$0.00	
21185	TX1	618139	512195	4/18/2015	4/24/2015	4/18/2015	4/24/2015	TX433	1	1	21185	1	HIDALGO COUNTY	Blue Shield	Basic Coverage	838103404	1144251547	00002015112506 450V0X	Family Subscriber	9/24/2014	$ 26.80	$ 26.80	0%	$0.00	
21185	TX1	618139	512195	4/18/2015	4/24/2015	4/18/2015	4/24/2015	TX433	1	1	21185	1	HIDALGO COUNTY	Blue Shield	Basic Coverage	833405187	1790721538	00002015112509962Q0X	Family Member	4/17/2015	$ 1.66	$ 1.66	0%	$0.00	
21185	TX1	618139	512195	4/18/2015	4/24/2015	4/18/2015	4/24/2015	TX433	1	1	21185	1	HIDALGO COUNTY	Blue Shield	Basic Coverage	833405187	1790721538	00002015112509962Q0X	Family Member	4/17/2015	$ 7.63	$ 7.63	0%	$0.00	

Account	Corporate Entity	Invoice Profile	Invoice Number	InvcPerFrDt	InvcPerToDt	ClmPerFrDt	ClmPerToDt	BARS CustNbr	Settlement Nbr	Association Nbr	Group Nbr	Section Nbr	Group Name	Coverage	Claim Type	Member ID	Provider ID	Document Control	Tier	Service Date	Gross Amt	Net Amt	Fee Percent	Fee Amt	Case Nbr
21185	TX1	618139	512195	4/18/2015	4/24/2015	4/18/2015	4/24/2015	TX433	1	1	21185	1	HIDALGO COUNTY	Blue Shield	Basic Coverage	833405187	1790721538	00002015112509962Q0X	Family Member	4/17/2015	$ 2.96	$ 2.96	0%	$0.00	
21185	TX1	618139	512195	4/18/2015	4/24/2015	4/18/2015	4/24/2015	TX433	1	1	21185	1	HIDALGO COUNTY	Blue Shield	Basic Coverage	833405187	1700812468	00002015113503 5P430X	Family Member	2/13/2015	$ 150.00	$ 150.00	0%	$0.00	
21185	TX1	618139	512195	4/18/2015	4/24/2015	4/18/2015	4/24/2015	TX433	1	1	21185	1	HIDALGO COUNTY	Blue Shield	Basic Coverage	833405187	1790721538	00002015113505X9780X	Family Member	4/15/2015	$ 13.57	$ 13.57	0%	$0.00	
21185	TX1	618139	512195	4/18/2015	4/24/2015	4/18/2015	4/24/2015	TX433	1	1	21185	1	HIDALGO COUNTY	Blue Shield	Basic Coverage	833405187	1790721538	00002015113505X9780X	Family Member	4/15/2015	$ 1.66	$ 1.66	0%	$0.00	
21185	TX1	618139	512195	4/18/2015	4/24/2015	4/18/2015	4/24/2015	TX433	1	1	21185	1	HIDALGO COUNTY	Blue Shield	Basic Coverage	833405187	1790721538	00002015113505X9780X	Family Member	4/15/2015	$ 26.22	$ 26.22	0%	$0.00	
21185	TX1	618139	512195	4/18/2015	4/24/2015	4/18/2015	4/24/2015	TX433	1	1	21185	1	HIDALGO COUNTY	Blue Shield	Basic Coverage	833405187	1790721538	00002015113505X9780X	Family Member	4/15/2015	$ 18.07	$ 18.07	0%	$0.00	
21185	TX1	618139	512195	4/18/2015	4/24/2015	4/18/2015	4/24/2015	TX433	1	1	21185	1	HIDALGO COUNTY	Blue Shield	Basic Coverage	833405187	1467633867	00002015114506437L0X	Family Member	4/21/2015	$ 2.15	$ 2.15	0%	$0.00	
21185	TX1	618139	512195	4/18/2015	4/24/2015	4/18/2015	4/24/2015	TX433	1	1	21185	1	HIDALGO COUNTY	Blue Shield	Basic Coverage	903561681	1194769497	00002015108508 3Y520X	Single	4/14/2015	$ 3.00	$ 3.00	0%	$0.00	
21185	TX1	618139	512195	4/18/2015	4/24/2015	4/18/2015	4/24/2015	TX433	1	1	21185	1	HIDALGO COUNTY	Blue Shield	Basic Coverage	903561681	1194769497	0000201510850 83Y520X	Single	4/14/2015	$ 32.30	$ 32.30	0%	$0.00	
21185	TX1	618139	512195	4/18/2015	4/24/2015	4/18/2015	4/24/2015	TX433	1	1	21185	1	HIDALGO COUNTY	Blue Shield	Basic Coverage	903561681	1194769497	0000201510850 83Y520X	Single	4/14/2015	$ 10.89	$ 10.89	0%	$0.00	
21185	TX1	618139	512195	4/18/2015	4/24/2015	4/18/2015	4/24/2015	TX433	1	1	21185	1	HIDALGO COUNTY	Blue Shield	Basic Coverage	903561681	1396844296	00002015110503070Y0X	Single	4/13/2015	$ 34.71	$ 34.71	0%	$0.00	
21185	TX1	618139	512195	4/18/2015	4/24/2015	4/18/2015	4/24/2015	TX433	1	1	21185	1	HIDALGO COUNTY	Blue Shield	Basic Coverage	841039546	1891029963	00002015110507 29N30X	Family Member	3/16/2015	$ 53.55	$ 53.55	0%	$0.00	
21185	TX1	618139	512195	4/18/2015	4/24/2015	4/18/2015	4/24/2015	TX433	1	1	21185	1	HIDALGO COUNTY	Blue Shield	Basic Coverage	841039546	1891029963	00002015110507 29N30X	Family Member	3/16/2015	$ 19.36	$ 19.36	0%	$0.00	
21185	TX1	618139	512195	4/18/2015	4/24/2015	4/18/2015	4/24/2015	TX433	1	1	21185	1	HIDALGO COUNTY	Blue Shield	Basic Coverage	841039546	1891029963	00002015110507 29N30X	Family Member	3/16/2015	$ 275.22	$ 275.22	0%	$0.00	
21185	TX1	618139	512195	4/18/2015	4/24/2015	4/18/2015	4/24/2015	TX433	1	1	21185	1	HIDALGO COUNTY	Blue Shield	Basic Coverage	841039546	1891029963	00002015110507 29N30X	Family Member	3/16/2015	$ 63.04	$ 63.04	0%	$0.00	
21185	TX1	618139	512195	4/18/2015	4/24/2015	4/18/2015	4/24/2015	TX433	1	1	21185	1	HIDALGO COUNTY	Blue Shield	Basic Coverage	841039546	1891029963	00002015110507 29N30X	Family Member	3/16/2015	$ 30.08	$ 30.08	0%	$0.00	
21185	TX1	618139	512195	4/18/2015	4/24/2015	4/18/2015	4/24/2015	TX433	1	1	21185	1	HIDALGO COUNTY	Blue Shield	Basic Coverage	841039546	1144251547	00002015111505 2N220X	Family Subscriber	4/18/2015	$ 67.85	$ 67.85	0%	$0.00	
21185	TX1	618139	512195	4/18/2015	4/24/2015	4/18/2015	4/24/2015	TX433	1	1	21185	1	HIDALGO COUNTY	Blue Shield	Basic Coverage	841039546	1144251547	00002015111505 2N220X	Family Subscriber	4/18/2015	$ 10.92	$ 10.92	0%	$0.00	
21185	TX1	618139	512195	4/18/2015	4/24/2015	4/18/2015	4/24/2015	TX433	1	1	21185	1	HIDALGO COUNTY	Blue Shield	Basic Coverage	843706305	1790721538	00002015109503 59G80X	Family Subscriber	4/13/2015	$ 5.23	$ 5.23	0%	$0.00	
21185	TX1	618139	512195	4/18/2015	4/24/2015	4/18/2015	4/24/2015	TX433	1	1	21185	1	HIDALGO COUNTY	Blue Shield	Basic Coverage	843706305	1790721538	00002015109503 59G80X	Family Subscriber	4/13/2015	$ 5.55	$ 5.55	0%	$0.00	
21185	TX1	618139	512195	4/18/2015	4/24/2015	4/18/2015	4/24/2015	TX433	1	1	21185	1	HIDALGO COUNTY	Blue Shield	Basic Coverage	843706305	1790721538	00002015109503 59G80X	Family Subscriber	4/13/2015	$ 13.57	$ 13.57	0%	$0.00	
21185	TX1	618139	512195	4/18/2015	4/24/2015	4/18/2015	4/24/2015	TX433	1	1	21185	1	HIDALGO COUNTY	Blue Shield	Basic Coverage	843706305	1437260544	00002015112506 10910X	Family Subscriber	4/17/2015	$ 38.77	$ 38.77	0%	$0.00	
21185	TX1	618139	512195	4/18/2015	4/24/2015	4/18/2015	4/24/2015	TX433	1	1	21185	1	HIDALGO COUNTY	Blue Shield	Basic Coverage	843706305	1437260544	0000201511250G10910X	Family Subscriber	4/17/2015	$ 27.45	$ 27.45	0%	$0.00	
21185	TX1	618139	512195	4/18/2015	4/24/2015	4/18/2015	4/24/2015	TX433	1	1	21185	1	HIDALGO COUNTY	Blue Shield	Basic Coverage	843706305	1437260544	0000201511250G10910X	Family Subscriber	4/17/2015	$ 2.89	$ 2.89	0%	$0.00	
21185	TX1	618139	512195	4/18/2015	4/24/2015	4/18/2015	4/24/2015	TX433	1	1	21185	1	HIDALGO COUNTY	Blue Shield	Basic Coverage	843706305	1437260544	0000201511250G10910X	Family Subscriber	4/17/2015	$ 2.67	$ 2.67	0%	$0.00	
21185	TX1	618139	512195	4/18/2015	4/24/2015	4/18/2015	4/24/2015	TX433	1	1	21185	1	HIDALGO COUNTY	Blue Shield	Basic Coverage	843706305	1437260544	0000201511250G10910X	Family Subscriber	4/17/2015	$ 3.89	$ 3.89	0%	$0.00	
21185	TX1	618139	512195	4/18/2015	4/24/2015	4/18/2015	4/24/2015	TX433	1	1	21185	1	HIDALGO COUNTY	Blue Shield	Basic Coverage	843706305	1437260544	0000201511250G10910X	Family Subscriber	4/17/2015	$ 4.26	$ 4.26	0%	$0.00	
21185	TX1	618139	512195	4/18/2015	4/24/2015	4/18/2015	4/24/2015	TX433	1	1	21185	1	HIDALGO COUNTY	Blue Shield	Basic Coverage	843706305	1437260544	0000201511250G10910X	Family Subscriber	4/17/2015	$ 4.26	$ 4.26	0%	$0.00	
21185	TX1	618139	512195	4/18/2015	4/24/2015	4/18/2015	4/24/2015	TX433	1	1	21185	1	HIDALGO COUNTY	Blue Shield	Basic Coverage	843706305	1437260544	0000201511250G10910X	Family Subscriber	4/17/2015	$ 4.26	$ 4.26	0%	$0.00	
21185	TX1	618139	512195	4/18/2015	4/24/2015	4/18/2015	4/24/2015	TX433	1	1	21185	1	HIDALGO COUNTY	Blue Shield	Basic Coverage	843706305	1437260544	0000201511250G10910X	Family Subscriber	4/17/2015	$ 9.73	$ 9.73	0%	$0.00	
21185	TX1	618139	512195	4/18/2015	4/24/2015	4/18/2015	4/24/2015	TX433	1	1	21185	1	HIDALGO COUNTY	Blue Shield	Basic Coverage	843706305	1437260544	0000201511250G10910X	Family Subscriber	4/17/2015	$ 13.48	$ 13.48	0%	$0.00	
21185	TX1	618139	512195	4/18/2015	4/24/2015	4/18/2015	4/24/2015	TX433	1	1	21185	1	HIDALGO COUNTY	Blue Shield	Basic Coverage	843706305	1437260544	0000201511250G10910X	Family Subscriber	4/17/2015	$ 9.09	$ 9.09	0%	$0.00	
21185	TX1	618139	512195	4/18/2015	4/24/2015	4/18/2015	4/24/2015	TX433	1	1	21185	1	HIDALGO COUNTY	Blue Shield	Basic Coverage	843706305	1437260544	0000201511250G10910X	Family Subscriber	4/17/2015	$ 10.94	$ 10.94	0%	$0.00	
21185	TX1	618139	512195	4/18/2015	4/24/2015	4/18/2015	4/24/2015	TX433	1	1	21185	1	HIDALGO COUNTY	Blue Shield	Basic Coverage	843706305	1437260544	0000201511250G10910X	Family Subscriber	4/17/2015	$ 11.96	$ 11.96	0%	$0.00	
21185	TX1	618139	512195	4/18/2015	4/24/2015	4/18/2015	4/24/2015	TX433	1	1	21185	1	HIDALGO COUNTY	Blue Shield	Basic Coverage	843706305	1437260544	0000201511250G10910X	Family Subscriber	4/17/2015	$ 9.03	$ 9.03	0%	$0.00	
21185	TX1	618139	512195	4/18/2015	4/24/2015	4/18/2015	4/24/2015	TX433	1	1	21185	1	HIDALGO COUNTY	Blue Shield	Basic Coverage	843706305	1437260544	0000201511250G10910X	Family Subscriber	4/17/2015	$ 9.03	$ 9.03	0%	$0.00	
21185	TX1	618139	512195	4/18/2015	4/24/2015	4/18/2015	4/24/2015	TX433	1	1	21185	1	HIDALGO COUNTY	Blue Shield	Basic Coverage	843706305	1437260544	0000201511250G10910X	Family Subscriber	4/17/2015	$ 3.39	$ 3.39	0%	$0.00	
21185	TX1	618139	512195	4/18/2015	4/24/2015	4/18/2015	4/24/2015	TX433	1	1	21185	1	HIDALGO COUNTY	Blue Shield	Basic Coverage	843706305	1437260544	0000201511250G10910X	Family Subscriber	4/17/2015	$ 20.44	$ 20.44	0%	$0.00	
21185	TX1	618139	512195	4/18/2015	4/24/2015	4/18/2015	4/24/2015	TX433	1	1	21185	1	HIDALGO COUNTY	Blue Shield	Basic Coverage	843706305	1437260544	0000201511250G10910X	Family Subscriber	4/17/2015	$ 3.00	$ 3.00	0%	$0.00	
21185	TX1	618139	512195	4/18/2015	4/24/2015	4/18/2015	4/24/2015	TX433	1	1	21185	1	HIDALGO COUNTY	Blue Shield	Basic Coverage	843706305	1437260544	0000201511250G10910X	Family Subscriber	4/17/2015	$ 27.69	$ 27.69	0%	$0.00	
21185	TX1	618139	512195	4/18/2015	4/24/2015	4/18/2015	4/24/2015	TX433	1	1	21185	1	HIDALGO COUNTY	Blue Shield	Basic Coverage	843706305	1437260544	0000201511250G10910X	Family Subscriber	4/17/2015	$ 27.69	$ 27.69	0%	$0.00	
21185	TX1	618139	512195	4/18/2015	4/24/2015	4/18/2015	4/24/2015	TX433	1	1	21185	1	HIDALGO COUNTY	Blue Shield	Basic Coverage	842377824	1912142019	00002015108500 8Y520X	Family Subscriber	4/8/2015	$ 6.28	$ 6.28	0%	$0.00	
21185	TX1	618139	512195	4/18/2015	4/24/2015	4/18/2015	4/24/2015	TX433	1	1	21185	1	HIDALGO COUNTY	Blue Shield	Basic Coverage	842377824	1467562728	00002015113500 4P730X	Family Subscriber	4/17/2015	$ 44.69	$ 44.69	0%	$0.00	
21185	TX1	618139	512195	4/18/2015	4/24/2015	4/18/2015	4/24/2015	TX433	1	1	21185	1	HIDALGO COUNTY	Blue Shield	Basic Coverage	842377824	1467562728	00002015113500 4P730X	Family Subscriber	4/17/2015	$ 4.06	$ 4.06	0%	$0.00	
21185	TX1	618139	512195	4/18/2015	4/24/2015	4/18/2015	4/24/2015	TX433	1	1	21185	1	HIDALGO COUNTY	Blue Shield	Basic Coverage	843304902	1639504996	00002015112500003Z0X	Family Member	3/20/2015	$ 31.79	$ 31.79	0%	$0.00	
21185	TX1	618139	512195	4/18/2015	4/24/2015	4/18/2015	4/24/2015	TX433	1	1	21185	1	HIDALGO COUNTY	Blue Shield	Basic Coverage	843304902	1639504996	00002015112500003Z0X	Family Member	3/20/2015	$ 30.39	$ 30.39	0%	$0.00	
21185	TX1	618139	512195	4/18/2015	4/24/2015	4/18/2015	4/24/2015	TX433	1	1	21185	1	HIDALGO COUNTY	Blue Shield	Basic Coverage	843304902	1639504996	00002015112500003Z0X	Family Member	3/20/2015	$ 21.94	$ 21.94	0%	$0.00	
21185	TX1	618139	512195	4/18/2015	4/24/2015	4/18/2015	4/24/2015	TX433	1	1	21185	1	HIDALGO COUNTY	Blue Shield	Basic Coverage	848438082	1851731319	00002015112505751D0X	Family Member	4/17/2015	$ 108.70	$ 108.70	0%	$0.00	
21185	TX1	618139	512195	4/18/2015	4/24/2015	4/18/2015	4/24/2015	TX433	1	1	21185	1	HIDALGO COUNTY	Blue Shield	Basic Coverage	848438082	1881679751	00002015112505 87N90X	Family Member	4/17/2015	$ 8.87	$ 8.87	0%	$0.00	
21185	TX1	618139	512195	4/18/2015	4/24/2015	4/18/2015	4/24/2015	TX433	1	1	21185	1	HIDALGO COUNTY	Blue Shield	Basic Coverage	848438082	1881679751	00002015112505 87N90X	Family Member	4/17/2015	$ 3.66	$ 3.66	0%	$0.00	
21185	TX1	618139	512195	4/18/2015	4/24/2015	4/18/2015	4/24/2015	TX433	1	1	21185	1	HIDALGO COUNTY	Blue Shield	Basic Coverage	848438082	1881679751	00002015112505 87N90X	Family Member	4/17/2015	$ 11.79	$ 11.79	0%	$0.00	
21185	TX1	618139	512195	4/18/2015	4/24/2015	4/18/2015	4/24/2015	TX433	1	1	21185	1	HIDALGO COUNTY	Blue Shield	Basic Coverage	848438082	1881679751	00002015112505 87N90X	Family Member	4/17/2015	$ 11.33	$ 11.33	0%	$0.00	
21185	TX1	618139	512195	4/18/2015	4/24/2015	4/18/2015	4/24/2015	TX433	1	1	21185	1	HIDALGO COUNTY	Blue Shield	Basic Coverage	848438082	1881679751	00002015112505 87N90X	Family Member	4/17/2015	$ 16.64	$ 16.64	0%	$0.00	
21185	TX1	618139	512195	4/18/2015	4/24/2015	4/18/2015	4/24/2015	TX433	1	1	21185	1	HIDALGO COUNTY	Blue Shield	Basic Coverage	848438082	1881679751	00002015112505 87N90X	Family Member	4/17/2015	$ 15.00	$ 15.00	0%	$0.00	
21185	TX1	618139	512195	4/18/2015	4/24/2015	4/18/2015	4/24/2015	TX433	1	1	21185	1	HIDALGO COUNTY	Blue Shield	Basic Coverage	848438082	1881679751	00002015112505 87N90X	Family Member	4/17/2015	$ 1.85	$ 1.85	0%	$0.00	
21185	TX1	618139	512195	4/18/2015	4/24/2015	4/18/2015	4/24/2015	TX433	1	1	21185	1	HIDALGO COUNTY	Blue Shield	Basic Coverage	848438082	1104150564	00002015110509464L0X	Family Member	4/17/2015	$ 49.58	$ 49.58	0%	$0.00	
21185	TX1	618139	512195	4/18/2015	4/24/2015	4/18/2015	4/24/2015	TX433	1	1	21185	1	HIDALGO COUNTY	Blue Shield	Basic Coverage	848438082	1104150564	00002015110509464L0X	Family Member	4/17/2015	$ 33.86	$ 33.86	0%	$0.00	
21185	TX1	618139	512195	4/18/2015	4/24/2015	4/18/2015	4/24/2015	TX433	1	1	21185	1	HIDALGO COUNTY	Blue Shield	Basic Coverage	848438082	1104150564	00002015110509464L0X	Family Member	4/17/2015	$ 48.90	$ 48.90	0%	$0.00	
21185	TX1	618139	512195	4/18/2015	4/24/2015	4/18/2015	4/24/2015	TX433	1	1	21185	1	HIDALGO COUNTY	Blue Shield	Basic Coverage	848438082	1104150564	00002015110509464L0X	Family Member	4/17/2015	$ 15.32	$ 15.32	0%	$0.00	
21185	TX1	618139	512195	4/18/2015	4/24/2015	4/18/2015	4/24/2015	TX433	1	1	21185	1	HIDALGO COUNTY	Blue Shield	Basic Coverage	845343655	1699865972	00002015113505 6H010X	Family Subscriber	4/23/2015	$ 4.94	$ 4.94	0%	$0.00	
21185	TX1	618139	512195	4/18/2015	4/24/2015	4/18/2015	4/24/2015	TX433	1	1	21185	1	HIDALGO COUNTY	Blue Shield	Basic Coverage	845343655	1942489943	00002015114507 57F70X	Family Member	3/16/2015	$ 67.85	$ 67.85	0%	$0.00	
21185	TX1	618139	512195	4/18/2015	4/24/2015	4/18/2015	4/24/2015	TX433	1	1	21185	1	HIDALGO COUNTY	Blue Shield	Basic Coverage	845343655	1942489943	00002015114507 57F70X	Family Member	3/16/2015	$ 7.08	$ 7.08	0%	$0.00	
21185	TX1	618139	512195	4/18/2015	4/24/2015	4/18/2015	4/24/2015	TX433	1	1	21185	1	HIDALGO COUNTY	Blue Shield	Basic Coverage	845343655	1942489943	00002015114507 57F70X	Family Member	3/16/2015	$ 10.92	$ 10.92	0%	$0.00	
21185	TX1	618139	512195	4/18/2015	4/24/2015	4/18/2015	4/24/2015	TX433	1	1	21185	1	HIDALGO COUNTY	Blue Shield	Basic Coverage	845343655	1942489943	00002015114507 57F70X	Family Member	3/16/2015	$ 15.01	$ 15.01	0%	$0.00	
21185	TX1	618139	512195	4/18/2015	4/24/2015	4/18/2015	4/24/2015	TX433	1	1	21185	1	HIDALGO COUNTY	Blue Shield	Basic Coverage	845343655	1942489943	00002015114507 57F70X	Family Member	3/16/2015	$ 15.01	$ 15.01	0%	$0.00	
21185	TX1	618139	512195	4/18/2015	4/24/2015	4/18/2015	4/24/2015	TX433	1	1	21185	1	HIDALGO COUNTY	Blue Shield	Basic Coverage	838586645	1023175403	00002015114504867E0X	Family Member	4/13/2015	$ 11.29	$ 11.29	0%	$0.00	
21185	TX1	618139	512195	4/18/2015	4/24/2015	4/18/2015	4/24/2015	TX433	1	1	21185	1	HIDALGO COUNTY	Blue Shield	Basic Coverage	844850251	1205851938	00002015110502 90270X	Family Member	4/19/2015	$ 34.71	$ 34.71	0%	$0.00	
21185	TX1	618139	512195	4/18/2015	4/24/2015	4/18/2015	4/24/2015	TX433	1	1	21185	1	HIDALGO COUNTY	Blue Shield	Basic Coverage	844850251	1205851938	00002015110502 90270X	Family Member	4/19/2015	$ 21.58	$ 21.58	0%	$0.00	
21185	TX1	618139	512195	4/18/2015	4/24/2015	4/18/2015	4/24/2015	TX433	1	1	21185	1	HIDALGO COUNTY	Blue Shield	Basic Coverage	844850251	1205851938	00002015110502 90270X	Family Member	4/19/2015	$ 10.92	$ 10.92	0%	$0.00	
21185	TX1	618139	512195	4/18/2015	4/24/2015	4/18/2015	4/24/2015	TX433	1	1	21185	1	HIDALGO COUNTY	Blue Shield	Basic Coverage	834397346	1790721538	00002015113500Y0400X	Family Subscriber	4/16/2015	$ 21.41	$ 21.41	0%	$0.00	
21185	TX1	618139	512195	4/18/2015	4/24/2015	4/18/2015	4/24/2015	TX433	1	1	21185	1	HIDALGO COUNTY	Drug	Basic Coverage	837932107	1225317084	151066818633004	Single	4/16/2015	$ 6.75	$ 6.75	0%	$0.00	
21185	TX1	618139	512195	4/18/2015	4/24/2015	4/18/2015	4/24/2015	TX433	1	1	21185	1	HIDALGO COUNTY	Drug	Basic Coverage	848910720	1508975921	151053488253020	Single	4/15/2015	$ 17.39	$ 17.39	0%	$0.00	

Account	Corporate Entity	Invoice Profile	Invoice Number	InvcPerFrDt	InvcPerToDt	ClmPerFrDt	ClmPerToDt	BARS CustNbr	Settlement Nbr	Association Nbr	Group Nbr	Section Nbr	Group Name	Coverage	Claim Type	Member ID	Provider ID	Document Control	Tier	Service Date	Gross Amt	Net Amt	Fee Percent	Fee Amt	Case Nbr
21185	TX1	618139	512195	4/18/2015	4/24/2015	4/18/2015	4/24/2015	TX433	1	1	21185	1	HIDALGO COUNTY	Drug	Basic Coverage	832011719	1801877436	151063008514022	Single	4/16/2015	$ 2.16	$ 2.16	0%	$0.00	
21185	TX1	618139	512195	4/18/2015	4/24/2015	4/18/2015	4/24/2015	TX433	1	1	21185	1	HIDALGO COUNTY	Drug	Basic Coverage	832011719	1801877436	151063008868005	Single	4/16/2015	$ 4.68	$ 4.68	0%	$0.00	
21185	TX1	618139	512195	4/18/2015	4/24/2015	4/18/2015	4/24/2015	TX433	1	1	21185	1	HIDALGO COUNTY	Drug	Basic Coverage	841861028	1255440681	151036162877007	Single	4/13/2015	$ 301.30	$ 301.30	0%	$0.00	
21185	TX1	618139	512195	4/18/2015	4/24/2015	4/18/2015	4/24/2015	TX433	1	1	21185	1	HIDALGO COUNTY	Drug	Basic Coverage	846499054	1801877436	151014266257002	Family Member	4/11/2015	$ 10.09	$ 10.09	0%	$0.00	
21185	TX1	618139	512195	4/18/2015	4/24/2015	4/18/2015	4/24/2015	TX433	1	1	21185	1	HIDALGO COUNTY	Drug	Basic Coverage	849233362	1871504423	151013649528010	Family Member	4/11/2015	$ 312.60	$ 312.60	0%	$0.00	
21185	TX1	618139	512195	4/18/2015	4/24/2015	4/18/2015	4/24/2015	TX433	1	1	21185	1	HIDALGO COUNTY	Drug	Basic Coverage	849233362	1871504423	151013652847027	Single	4/11/2015	$ 318.47	$ 318.47	0%	$0.00	
21185	TX1	618139	512195	4/18/2015	4/24/2015	4/18/2015	4/24/2015	TX433	1	1	21185	1	HIDALGO COUNTY	Drug	Basic Coverage	820239309	1861783276	151073268918015	Family Member	4/17/2015	$ 2.69	$ 2.69	0%	$0.00	
21185	TX1	618139	512195	4/18/2015	4/24/2015	4/18/2015	4/24/2015	TX433	1	1	21185	1	HIDALGO COUNTY	Drug	Basic Coverage	820292981	1356356430	151065673414009	Single	4/16/2015	$ 27.47	$ 27.47	0%	$0.00	
21185	TX1	618139	512195	4/18/2015	4/24/2015	4/18/2015	4/24/2015	TX433	1	1	21185	1	HIDALGO COUNTY	Drug	Basic Coverage	820292981	1356356430	151065763969012	Single	4/16/2015	$ 80.99	$ 80.99	0%	$0.00	
21185	TX1	618139	512195	4/18/2015	4/24/2015	4/18/2015	4/24/2015	TX433	1	1	21185	1	HIDALGO COUNTY	Drug	Basic Coverage	835971426	1417042268	151046401717013	Single	4/14/2015	$ 0.57	$ 0.57	0%	$0.00	
21185	TX1	618139	512195	4/18/2015	4/24/2015	4/18/2015	4/24/2015	TX433	1	1	21185	1	HIDALGO COUNTY	Drug	Basic Coverage	835971426	1417042268	151046403102012	Single	4/14/2015	$ 29.24	$ 29.24	0%	$0.00	
21185	TX1	618139	512195	4/18/2015	4/24/2015	4/18/2015	4/24/2015	TX433	1	1	21185	1	HIDALGO COUNTY	Drug	Basic Coverage	842082513	1790845683	151065220046007	Single	4/16/2015	$ 222.58	$ 222.58	0%	$0.00	
21185	TX1	618139	512195	4/18/2015	4/24/2015	4/18/2015	4/24/2015	TX433	1	1	21185	1	HIDALGO COUNTY	Drug	Basic Coverage	842082513	1790845683	151065221109009	Single	4/16/2015	$ 25.84	$ 25.84	0%	$0.00	
21185	TX1	618139	512195	4/18/2015	4/24/2015	4/18/2015	4/24/2015	TX433	1	1	21185	1	HIDALGO COUNTY	Drug	Basic Coverage	840526972	1952410946	150985447000023	Single	4/8/2015	$ (313.74)	$ (313.74)	0%	$0.00	
21185	TX1	618139	512195	4/18/2015	4/24/2015	4/18/2015	4/24/2015	TX433	1	1	21185	1	HIDALGO COUNTY	Drug	Basic Coverage	840526972	1952410946	150985447933019	Single	4/8/2015	$ (2.36)	$ (2.36)	0%	$0.00	
21185	TX1	618139	512195	4/18/2015	4/24/2015	4/18/2015	4/24/2015	TX433	1	1	21185	1	HIDALGO COUNTY	Drug	Basic Coverage	832502823	1003030636	151064388055014	Family Member	4/16/2015	$ 378.33	$ 378.33	0%	$0.00	
21185	TX1	618139	512195	4/18/2015	4/24/2015	4/18/2015	4/24/2015	TX433	1	1	21185	1	HIDALGO COUNTY	Drug	Basic Coverage	832502823	1003030636	151064388092023	Family Member	4/16/2015	$ 282.98	$ 282.98	0%	$0.00	
21185	TX1	618139	512195	4/18/2015	4/24/2015	4/18/2015	4/24/2015	TX433	1	1	21185	1	HIDALGO COUNTY	Drug	Basic Coverage	832502823	1003030636	151065400582018	Family Member	4/16/2015	$ 10.55	$ 10.55	0%	$0.00	
21185	TX1	618139	512195	4/18/2015	4/24/2015	4/18/2015	4/24/2015	TX433	1	1	21185	1	HIDALGO COUNTY	Drug	Basic Coverage	844025758	1952410946	151051723722017	Single	4/15/2015	$ 2.12	$ 2.12	0%	$0.00	
21185	TX1	618139	512195	4/18/2015	4/24/2015	4/18/2015	4/24/2015	TX433	1	1	21185	1	HIDALGO COUNTY	Drug	Basic Coverage	837387525	1619053964	151043336796025	Family Member	4/14/2015	$ 20.09	$ 20.09	0%	$0.00	
21185	TX1	618139	512195	4/18/2015	4/24/2015	4/18/2015	4/24/2015	TX433	1	1	21185	1	HIDALGO COUNTY	Drug	Basic Coverage	838498118	1114932191	151016843023029	Single	4/11/2015	$ 61.09	$ 61.09	0%	$0.00	
21185	TX1	618139	512195	4/18/2015	4/24/2015	4/18/2015	4/24/2015	TX433	1	1	21185	1	HIDALGO COUNTY	Drug	Basic Coverage	903353143	1750402756	151074013456004	Family Member	4/17/2015	$ 2,959.09	$ 2,959.09	0%	$0.00	
21185	TX1	618139	512195	4/18/2015	4/24/2015	4/18/2015	4/24/2015	TX433	1	1	21185	1	HIDALGO COUNTY	Drug	Basic Coverage	838567769	1255440681	151032615451006	Single	4/13/2015	$ 310.44	$ 310.44	0%	$0.00	
21185	TX1	618139	512195	4/18/2015	4/24/2015	4/18/2015	4/24/2015	TX433	1	1	21185	1	HIDALGO COUNTY	Drug	Basic Coverage	835353132	1497197693	151036113874028	Single	4/13/2015	$ 200.97	$ 200.97	0%	$0.00	
21185	TX1	618139	512195	4/18/2015	4/24/2015	4/18/2015	4/24/2015	TX433	1	1	21185	1	HIDALGO COUNTY	Drug	Basic Coverage	837177005	1356450324	151013997297022	Single	4/11/2015	$ 328.64	$ 328.64	0%	$0.00	
21185	TX1	618139	512195	4/18/2015	4/24/2015	4/18/2015	4/24/2015	TX433	1	1	21185	1	HIDALGO COUNTY	Drug	Basic Coverage	836805960	1366725046	151033794082026	Single	4/13/2015	$ 12.52	$ 12.52	0%	$0.00	
21185	TX1	618139	512195	4/18/2015	4/24/2015	4/18/2015	4/24/2015	TX433	1	1	21185	1	HIDALGO COUNTY	Drug	Basic Coverage	840032234	1962643437	150926053863024	Single	4/2/2015	$ (32.02)	$ (32.02)	0%	$0.00	
21185	TX1	618139	512195	4/18/2015	4/24/2015	4/18/2015	4/24/2015	TX433	1	1	21185	1	HIDALGO COUNTY	Drug	Basic Coverage	840032234	1962643437	151035481820009	Single	4/13/2015	$ 2.10	$ 2.10	0%	$0.00	
21185	TX1	618139	512195	4/18/2015	4/24/2015	4/18/2015	4/24/2015	TX433	1	1	21185	1	HIDALGO COUNTY	Drug	Basic Coverage	840032234	1962643437	151044112577019	Single	4/14/2015	$ 6.79	$ 6.79	0%	$0.00	
21185	TX1	618139	512195	4/18/2015	4/24/2015	4/18/2015	4/24/2015	TX433	1	1	21185	1	HIDALGO COUNTY	Drug	Basic Coverage	820958052	1174658397	151036263872027	Family Member	4/13/2015	$ 17.13	$ 17.13	0%	$0.00	
21185	TX1	618139	512195	4/18/2015	4/24/2015	4/18/2015	4/24/2015	TX433	1	1	21185	1	HIDALGO COUNTY	Drug	Basic Coverage	835867946	1356356430	151064588543016	Single	4/16/2015	$ 9.84	$ 9.84	0%	$0.00	
21185	TX1	618139	512195	4/18/2015	4/24/2015	4/18/2015	4/24/2015	TX433	1	1	21185	1	HIDALGO COUNTY	Drug	Basic Coverage	842520241	1972943157	151005256863030	Single	4/10/2015	$ (3,752.10)	$ (3,752.10)	0%	$0.00	
21185	TX1	618139	512195	4/18/2015	4/24/2015	4/18/2015	4/24/2015	TX433	1	1	21185	1	HIDALGO COUNTY	Drug	Basic Coverage	841196139	1225140130	151053032536016	Family Member	4/15/2015	$ 1.86	$ 1.86	0%	$0.00	
21185	TX1	618139	512195	4/18/2015	4/24/2015	4/18/2015	4/24/2015	TX433	1	1	21185	1	HIDALGO COUNTY	Drug	Basic Coverage	837329262	1386850568	151025514803021	Single	4/12/2015	$ 5.79	$ 5.79	0%	$0.00	
21185	TX1	618139	512195	4/18/2015	4/24/2015	4/18/2015	4/24/2015	TX433	1	1	21185	1	HIDALGO COUNTY	Drug	Basic Coverage	843115160	1861783276	151024571403017	Family Member	4/12/2015	$ 212.81	$ 212.81	0%	$0.00	
21185	TX1	618139	512195	4/18/2015	4/24/2015	4/18/2015	4/24/2015	TX433	1	1	21185	1	HIDALGO COUNTY	Drug	Basic Coverage	844698685	1386850568	151046555337019	Single	4/14/2015	$ 28.62	$ 28.62	0%	$0.00	
21185	TX1	618139	512195	4/18/2015	4/24/2015	4/18/2015	4/24/2015	TX433	1	1	21185	1	HIDALGO COUNTY	Drug	Basic Coverage	830553374	1114932191	151014941485016	Single	4/11/2015	$ 27.47	$ 27.47	0%	$0.00	
21185	TX1	618139	512195	4/18/2015	4/24/2015	4/18/2015	4/24/2015	TX433	1	1	21185	1	HIDALGO COUNTY	Drug	Basic Coverage	838802292	1952410946	151021713899012	Family Member	4/12/2015	$ 378.57	$ 378.57	0%	$0.00	
21185	TX1	618139	512195	4/18/2015	4/24/2015	4/18/2015	4/24/2015	TX433	1	1	21185	1	HIDALGO COUNTY	Drug	Basic Coverage	838802292	1952410946	151076629361019	Family Member	4/17/2015	$ 599.26	$ 599.26	0%	$0.00	
21185	TX1	618139	512195	4/18/2015	4/24/2015	4/18/2015	4/24/2015	TX433	1	1	21185	1	HIDALGO COUNTY	Drug	Basic Coverage	820195687	1225140130	151076034952023	Family Member	4/17/2015	$ 184.07	$ 184.07	0%	$0.00	
21185	TX1	618139	512195	4/18/2015	4/24/2015	4/18/2015	4/24/2015	TX433	1	1	21185	1	HIDALGO COUNTY	Drug	Basic Coverage	840036155	1962643437	151056860715004	Family Member	4/15/2015	$ 3.43	$ 3.43	0%	$0.00	
21185	TX1	618139	512195	4/18/2015	4/24/2015	4/18/2015	4/24/2015	TX433	1	1	21185	1	HIDALGO COUNTY	Drug	Basic Coverage	836752183	1841217072	151055656099020	Family Member	4/15/2015	$ 511.02	$ 511.02	0%	$0.00	
21185	TX1	618139	512195	4/18/2015	4/24/2015	4/18/2015	4/24/2015	TX433	1	1	21185	1	HIDALGO COUNTY	Drug	Basic Coverage	834782788	1699979575	151034908098030	Family Member	4/13/2015	$ 96.93	$ 96.93	0%	$0.00	
21185	TX1	618139	512195	4/18/2015	4/24/2015	4/18/2015	4/24/2015	TX433	1	1	21185	1	HIDALGO COUNTY	Drug	Basic Coverage	820889743	1578792073	151045706761007	Single	4/14/2015	$ 526.05	$ 526.05	0%	$0.00	
21185	TX1	618139	512195	4/18/2015	4/24/2015	4/18/2015	4/24/2015	TX433	1	1	21185	1	HIDALGO COUNTY	Drug	Basic Coverage	820889743	1578792073	151045708816009	Single	4/14/2015	$ 331.72	$ 331.72	0%	$0.00	
21185	TX1	618139	512195	4/18/2015	4/24/2015	4/18/2015	4/24/2015	TX433	1	1	21185	1	HIDALGO COUNTY	Drug	Basic Coverage	820889743	1578792073	151045729067004	Single	4/14/2015	$ 21.19	$ 21.19	0%	$0.00	
21185	TX1	618139	512195	4/18/2015	4/24/2015	4/18/2015	4/24/2015	TX433	1	1	21185	1	HIDALGO COUNTY	Drug	Basic Coverage	843249590	1851400279	151057250286002	Family Member	4/15/2015	$ 200.97	$ 200.97	0%	$0.00	
21185	TX1	618139	512195	4/18/2015	4/24/2015	4/18/2015	4/24/2015	TX433	1	1	21185	1	HIDALGO COUNTY	Drug	Basic Coverage	849133322	1982783650	151036207209015	Single	4/13/2015	$ 30.85	$ 30.85	0%	$0.00	
21185	TX1	618139	512195	4/18/2015	4/24/2015	4/18/2015	4/24/2015	TX433	1	1	21185	1	HIDALGO COUNTY	Drug	Basic Coverage	832467952	1275969743	151056116650004	Single	4/15/2015	$ 93.40	$ 93.40	0%	$0.00	
21185	TX1	618139	512195	4/18/2015	4/24/2015	4/18/2015	4/24/2015	TX433	1	1	21185	1	HIDALGO COUNTY	Drug	Basic Coverage	841335696	1821106717	151075722414023	Single	4/17/2015	$ 280.00	$ 280.00	0%	$0.00	
21185	TX1	618139	512195	4/18/2015	4/24/2015	4/18/2015	4/24/2015	TX433	1	1	21185	1	HIDALGO COUNTY	Drug	Basic Coverage	836448073	1841201431	151065557035008	Single	4/16/2015	$ 318.47	$ 318.47	0%	$0.00	
21185	TX1	618139	512195	4/18/2015	4/24/2015	4/18/2015	4/24/2015	TX433	1	1	21185	1	HIDALGO COUNTY	Drug	Basic Coverage	820778823	1356356430	151064191601007	Single	4/16/2015	$ 12.12	$ 12.12	0%	$0.00	
21185	TX1	618139	512195	4/18/2015	4/24/2015	4/18/2015	4/24/2015	TX433	1	1	21185	1	HIDALGO COUNTY	Drug	Basic Coverage	839759960	1184759912	151046218703022	Single	4/14/2015	$ 34.07	$ 34.07	0%	$0.00	
21185	TX1	618139	512195	4/18/2015	4/24/2015	4/18/2015	4/24/2015	TX433	1	1	21185	1	HIDALGO COUNTY	Drug	Basic Coverage	832502823	1003030636	151067291690013	Family Member	4/16/2015	$ 19.00	$ 19.00	0%	$0.00	
21185	TX1	618139	512195	4/18/2015	4/24/2015	4/18/2015	4/24/2015	TX433	1	1	21185	1	HIDALGO COUNTY	Drug	Basic Coverage	843419446	1861592164	151053613709003	Single	4/15/2015	$ 2,935.96	$ 2,935.96	0%	$0.00	
21185	TX1	618139	512195	4/18/2015	4/24/2015	4/18/2015	4/24/2015	TX433	1	1	21185	1	HIDALGO COUNTY	Drug	Basic Coverage	843419446	1508975921	151062323856017	Single	4/16/2015	$ 404.05	$ 404.05	0%	$0.00	
21185	TX1	618139	512195	4/18/2015	4/24/2015	4/18/2015	4/24/2015	TX433	1	1	21185	1	HIDALGO COUNTY	Drug	Basic Coverage	831431186	1720178791	151044048693030	Single	4/14/2015	$ 9.16	$ 9.16	0%	$0.00	
21185	TX1	618139	512195	4/18/2015	4/24/2015	4/18/2015	4/24/2015	TX433	1	1	21185	1	HIDALGO COUNTY	Drug	Basic Coverage	842608580	1962643437	150870045245001	Family Member	3/28/2015	$ (9.68)	$ (9.68)	0%	$0.00	
21185	TX1	618139	512195	4/18/2015	4/24/2015	4/18/2015	4/24/2015	TX433	1	1	21185	1	HIDALGO COUNTY	Drug	Basic Coverage	834388507	1720093800	151074850226004	Single	4/17/2015	$ 203.01	$ 203.01	0%	$0.00	
21185	TX1	618139	512195	4/18/2015	4/24/2015	4/18/2015	4/24/2015	TX433	1	1	21185	1	HIDALGO COUNTY	Drug	Basic Coverage	834388507	1720093800	151074852461007	Single	4/17/2015	$ 877.81	$ 877.81	0%	$0.00	
21185	TX1	618139	512195	4/18/2015	4/24/2015	4/18/2015	4/24/2015	TX433	1	1	21185	1	HIDALGO COUNTY	Drug	Basic Coverage	840218759	1841505161	151066117316030	Family Member	4/16/2015	$ 48.52	$ 48.52	0%	$0.00	
21185	TX1	618139	512195	4/18/2015	4/24/2015	4/18/2015	4/24/2015	TX433	1	1	21185	1	HIDALGO COUNTY	Drug	Basic Coverage	840218759	1841505161	151066121704030	Family Member	4/16/2015	$ 148.72	$ 148.72	0%	$0.00	
21185	TX1	618139	512195	4/18/2015	4/24/2015	4/18/2015	4/24/2015	TX433	1	1	21185	1	HIDALGO COUNTY	Drug	Basic Coverage	840490982	1699979575	151073303706015	Single	4/17/2015	$ 31.18	$ 31.18	0%	$0.00	
21185	TX1	618139	512195	4/18/2015	4/24/2015	4/18/2015	4/24/2015	TX433	1	1	21185	1	HIDALGO COUNTY	Drug	Basic Coverage	840830158	1003030636	150974450251005	Family Member	4/7/2015	$ (2.40)	$ (2.40)	0%	$0.00	
21185	TX1	618139	512195	4/18/2015	4/24/2015	4/18/2015	4/24/2015	TX433	1	1	21185	1	HIDALGO COUNTY	Drug	Basic Coverage	837114476	1750396370	150636472996008	Single	3/4/2015	$ (224.00)	$ (224.00)	0%	$0.00	
21185	TX1	618139	512195	4/18/2015	4/24/2015	4/18/2015	4/24/2015	TX433	1	1	21185	1	HIDALGO COUNTY	Drug	Basic Coverage	837114476	1750396370	151074734284002	Single	4/17/2015	$ 224.00	$ 224.00	0%	$0.00	
21185	TX1	618139	512195	4/18/2015	4/24/2015	4/18/2015	4/24/2015	TX433	1	1	21185	1	HIDALGO COUNTY	Drug	Basic Coverage	838464575	1962643437	151066129883018	Single	4/16/2015	$ 2.16	$ 2.16	0%	$0.00	
21185	TX1	618139	512195	4/18/2015	4/24/2015	4/18/2015	4/24/2015	TX433	1	1	21185	1	HIDALGO COUNTY	Drug	Basic Coverage	844677674	1194969279	151036838619013	Family Member	4/13/2015	$ 28.15	$ 28.15	0%	$0.00	
21185	TX1	618139	512195	4/18/2015	4/24/2015	4/18/2015	4/24/2015	TX433	1	1	21185	1	HIDALGO COUNTY	Drug	Basic Coverage	841551407	1033479241	151038514678003	Single	4/13/2015	$ 32.02	$ 32.02	0%	$0.00	
21185	TX1	618139	512195	4/18/2015	4/24/2015	4/18/2015	4/24/2015	TX433	1	1	21185	1	HIDALGO COUNTY	Drug	Basic Coverage	841551407	1033479241	151038517097019	Single	4/13/2015	$ 2.10	$ 2.10	0%	$0.00	
21185	TX1	618139	512195	4/18/2015	4/24/2015	4/18/2015	4/24/2015	TX433	1	1	21185	1	HIDALGO COUNTY	Drug	Basic Coverage	841338683	1750402756	151055153732017	Single	4/15/2015	$ 31.68	$ 31.68	0%	$0.00	
21185	TX1	618139	512195	4/18/2015	4/24/2015	4/18/2015	4/24/2015	TX433	1	1	21185	1	HIDALGO COUNTY	Drug	Basic Coverage	820213982	1356356430	151074567935005	Single	4/17/2015	$ 63.95	$ 63.95	0%	$0.00	

Account	Corporate Entity	Invoice Profile	Invoice Number	InvcPerFrDt	InvcPerToDt	ClmPerFrDt	ClmPerToDt	BARS CustNbr	Settlement Nbr	Association Nbr	Group Nbr	Section Nbr	Group Name	Coverage	Claim Type	Member ID	Provider ID	Document Control	Tier	Service Date	Gross Amt	Net Amt	Fee Percent	Fee Amt	Case Nbr
21185	TX1	618139	512195	4/18/2015	4/24/2015	4/18/2015	4/24/2015	TX433	1	1	21185	1	HIDALGO COUNTY	Drug	Basic Coverage	820213982	1356356430	151074570167028	Single	4/17/2015	$ 48.93	$ 48.93	0%	$0.00	
21185	TX1	618139	512195	4/18/2015	4/24/2015	4/18/2015	4/24/2015	TX433	1	1	21185	1	HIDALGO COUNTY	Drug	Basic Coverage	843598823	1841505161	151035990516007	Family Member	4/13/2015	$ 71.92	$ 71.92	0%	$0.00	
21185	TX1	618139	512195	4/18/2015	4/24/2015	4/18/2015	4/24/2015	TX433	1	1	21185	1	HIDALGO COUNTY	Drug	Basic Coverage	843598823	1841505161	151044595796025	Family Member	4/14/2015	$ 22.20	$ 22.20	0%	$0.00	
21185	TX1	618139	512195	4/18/2015	4/24/2015	4/18/2015	4/24/2015	TX433	1	1	21185	1	HIDALGO COUNTY	Drug	Basic Coverage	843598823	1841505161	150973094713001	Single	4/7/2015	$ (319.27)	$ (319.27)	0%	$0.00	
21185	TX1	618139	512195	4/18/2015	4/24/2015	4/18/2015	4/24/2015	TX433	1	1	21185	1	HIDALGO COUNTY	Drug	Basic Coverage	835324745	1437403565	150884506239015	Single	3/29/2015	$ (190.43)	$ (190.43)	0%	$0.00	
21185	TX1	618139	512195	4/18/2015	4/24/2015	4/18/2015	4/24/2015	TX433	1	1	21185	1	HIDALGO COUNTY	Drug	Basic Coverage	835324745	1437403565	150884507632020	Single	3/29/2015	$ (1.05)	$ (1.05)	0%	$0.00	
21185	TX1	618139	512195	4/18/2015	4/24/2015	4/18/2015	4/24/2015	TX433	1	1	21185	1	HIDALGO COUNTY	Drug	Basic Coverage	835324745	1437403565	150884509038011	Single	3/29/2015	$ (36.51)	$ (36.51)	0%	$0.00	
21185	TX1	618139	512195	4/18/2015	4/24/2015	4/18/2015	4/24/2015	TX433	1	1	21185	1	HIDALGO COUNTY	Drug	Basic Coverage	835324745	1437403565	151025745471018	Single	4/12/2015	$ 190.43	$ 190.43	0%	$0.00	
21185	TX1	618139	512195	4/18/2015	4/24/2015	4/18/2015	4/24/2015	TX433	1	1	21185	1	HIDALGO COUNTY	Drug	Basic Coverage	836200835	1740399732	150944064386023	Single	4/4/2015	$ (316.29)	$ (316.29)	0%	$0.00	
21185	TX1	618139	512195	4/18/2015	4/24/2015	4/18/2015	4/24/2015	TX433	1	1	21185	1	HIDALGO COUNTY	Drug	Basic Coverage	836200835	1740399732	151023824981006	Single	4/12/2015	$ 170.13	$ 170.13	0%	$0.00	
21185	TX1	618139	512195	4/18/2015	4/24/2015	4/18/2015	4/24/2015	TX433	1	1	21185	1	HIDALGO COUNTY	Drug	Basic Coverage	836200835	1740399732	151025372752004	Single	4/12/2015	$ 316.29	$ 316.29	0%	$0.00	
21185	TX1	618139	512195	4/18/2015	4/24/2015	4/18/2015	4/24/2015	TX433	1	1	21185	1	HIDALGO COUNTY	Drug	Basic Coverage	838310016	1306851464	151040599965006	Single	4/13/2015	$ 12.12	$ 12.12	0%	$0.00	
21185	TX1	618139	512195	4/18/2015	4/24/2015	4/18/2015	4/24/2015	TX433	1	1	21185	1	HIDALGO COUNTY	Drug	Basic Coverage	847954433	1053551598	150974764969025	Single	4/7/2015	$ (248.15)	$ (248.15)	0%	$0.00	
21185	TX1	618139	512195	4/18/2015	4/24/2015	4/18/2015	4/24/2015	TX433	1	1	21185	1	HIDALGO COUNTY	Drug	Basic Coverage	847954433	1225147648	151034623182022	Single	4/13/2015	$ 3.43	$ 3.43	0%	$0.00	
21185	TX1	618139	512195	4/18/2015	4/24/2015	4/18/2015	4/24/2015	TX433	1	1	21185	1	HIDALGO COUNTY	Drug	Basic Coverage	835353132	1497197693	150933343629004	Family Member	4/3/2015	$ (870.45)	$ (870.45)	0%	$0.00	
21185	TX1	618139	512195	4/18/2015	4/24/2015	4/18/2015	4/24/2015	TX433	1	1	21185	1	HIDALGO COUNTY	Drug	Basic Coverage	835353132	1497197693	151036122343011	Family Member	4/13/2015	$ 200.97	$ 200.97	0%	$0.00	
21185	TX1	618139	512195	4/18/2015	4/24/2015	4/18/2015	4/24/2015	TX433	1	1	21185	1	HIDALGO COUNTY	Drug	Basic Coverage	839583361	1396091336	151056258673001	Family Member	4/15/2015	$ 17.66	$ 17.66	0%	$0.00	
21185	TX1	618139	512195	4/18/2015	4/24/2015	4/18/2015	4/24/2015	TX433	1	1	21185	1	HIDALGO COUNTY	Drug	Basic Coverage	839583361	1396091336	151056268234006	Family Member	4/15/2015	$ 84.46	$ 84.46	0%	$0.00	
21185	TX1	618139	512195	4/18/2015	4/24/2015	4/18/2015	4/24/2015	TX433	1	1	21185	1	HIDALGO COUNTY	Drug	Basic Coverage	843167236	1720178791	151036831617024	Family Member	4/13/2015	$ 27.69	$ 27.69	0%	$0.00	
21185	TX1	618139	512195	4/18/2015	4/24/2015	4/18/2015	4/24/2015	TX433	1	1	21185	1	HIDALGO COUNTY	Drug	Basic Coverage	841883326	1174607774	151044799799010	Single	4/14/2015	$ 30.12	$ 30.12	0%	$0.00	
21185	TX1	618139	512195	4/18/2015	4/24/2015	4/18/2015	4/24/2015	TX433	1	1	21185	1	HIDALGO COUNTY	Drug	Basic Coverage	836200835	1194969279	151054534491007	Family Member	4/15/2015	$ 1.51	$ 1.51	0%	$0.00	
21185	TX1	618139	512195	4/18/2015	4/24/2015	4/18/2015	4/24/2015	TX433	1	1	21185	1	HIDALGO COUNTY	Drug	Basic Coverage	841740658	1215046297	151033737820006	Single	4/13/2015	$ 363.46	$ 363.46	0%	$0.00	
21185	TX1	618139	512195	4/18/2015	4/24/2015	4/18/2015	4/24/2015	TX433	1	1	21185	1	HIDALGO COUNTY	Drug	Basic Coverage	837364264	1427461177	150964681325015	Single	4/6/2015	$ (1.20)	$ (1.20)	0%	$0.00	
21185	TX1	618139	512195	4/18/2015	4/24/2015	4/18/2015	4/24/2015	TX433	1	1	21185	1	HIDALGO COUNTY	Drug	Basic Coverage	832567847	1437403565	151034077457011	Family Member	4/13/2015	$ 253.19	$ 253.19	0%	$0.00	
21185	TX1	618139	512195	4/18/2015	4/24/2015	4/18/2015	4/24/2015	TX433	1	1	21185	1	HIDALGO COUNTY	Drug	Basic Coverage	835688513	1699979575	151034924193027	Single	4/13/2015	$ 6.56	$ 6.56	0%	$0.00	
21185	TX1	618139	512195	4/18/2015	4/24/2015	4/18/2015	4/24/2015	TX433	1	1	21185	1	HIDALGO COUNTY	Drug	Basic Coverage	835688513	1699979575	151036014791019	Single	4/13/2015	$ 1.90	$ 1.90	0%	$0.00	
21185	TX1	618139	512195	4/18/2015	4/24/2015	4/18/2015	4/24/2015	TX433	1	1	21185	1	HIDALGO COUNTY	Drug	Basic Coverage	835688513	1699979575	151073105031009	Single	4/17/2015	$ 382.59	$ 382.59	0%	$0.00	
21185	TX1	618139	512195	4/18/2015	4/24/2015	4/18/2015	4/24/2015	TX433	1	1	21185	1	HIDALGO COUNTY	Drug	Basic Coverage	838364448	1841201431	151055215424024	Single	4/15/2015	$ 3.90	$ 3.90	0%	$0.00	
21185	TX1	618139	512195	4/18/2015	4/24/2015	4/18/2015	4/24/2015	TX433	1	1	21185	1	HIDALGO COUNTY	Drug	Basic Coverage	837742555	1871504423	151035659528025	Family Member	4/13/2015	$ 252.95	$ 252.95	0%	$0.00	
21185	TX1	618139	512195	4/18/2015	4/24/2015	4/18/2015	4/24/2015	TX433	1	1	21185	1	HIDALGO COUNTY	Drug	Basic Coverage	837742555	1861783276	151056494008003	Single	4/15/2015	$ 32.81	$ 32.81	0%	$0.00	
21185	TX1	618139	512195	4/18/2015	4/24/2015	4/18/2015	4/24/2015	TX433	1	1	21185	1	HIDALGO COUNTY	Drug	Basic Coverage	842400761	1437403565	150903266290024	Single	3/31/2015	$ (4.87)	$ (4.87)	0%	$0.00	
21185	TX1	618139	512195	4/18/2015	4/24/2015	4/18/2015	4/24/2015	TX433	1	1	21185	1	HIDALGO COUNTY	Drug	Basic Coverage	839732104	1588079594	151034114398005	Single	4/13/2015	$ 93.96	$ 93.96	0%	$0.00	
21185	TX1	618139	512195	4/18/2015	4/24/2015	4/18/2015	4/24/2015	TX433	1	1	21185	1	HIDALGO COUNTY	Drug	Basic Coverage	839732104	1053551598	151046005162025	Single	4/14/2015	$ 5.56	$ 5.56	0%	$0.00	
21185	TX1	618139	512195	4/18/2015	4/24/2015	4/18/2015	4/24/2015	TX433	1	1	21185	1	HIDALGO COUNTY	Drug	Basic Coverage	835703882	1184759912	151065709831018	Single	4/16/2015	$ 46.44	$ 46.44	0%	$0.00	
21185	TX1	618139	512195	4/18/2015	4/24/2015	4/18/2015	4/24/2015	TX433	1	1	21185	1	HIDALGO COUNTY	Drug	Basic Coverage	849588817	1770580417	150984080404027	Single	4/8/2015	$ (1,916.34)	$ (1,916.34)	0%	$0.00	
21185	TX1	618139	512195	4/18/2015	4/24/2015	4/18/2015	4/24/2015	TX433	1	1	21185	1	HIDALGO COUNTY	Drug	Basic Coverage	849588817	1770580417	150985538018006	Single	4/8/2015	$ (59.57)	$ (59.57)	0%	$0.00	
21185	TX1	618139	512195	4/18/2015	4/24/2015	4/18/2015	4/24/2015	TX433	1	1	21185	1	HIDALGO COUNTY	Drug	Basic Coverage	837439945	1952410946	151033851325011	Single	4/13/2015	$ 586.95	$ 586.95	0%	$0.00	
21185	TX1	618139	512195	4/18/2015	4/24/2015	4/18/2015	4/24/2015	TX433	1	1	21185	1	HIDALGO COUNTY	Drug	Basic Coverage	837439945	1952410946	151033904292030	Single	4/13/2015	$ 2.00	$ 2.00	0%	$0.00	
21185	TX1	618139	512195	4/18/2015	4/24/2015	4/18/2015	4/24/2015	TX433	1	1	21185	1	HIDALGO COUNTY	Drug	Basic Coverage	832992656	1134238116	151073982618023	Single	4/17/2015	$ 227.47	$ 227.47	0%	$0.00	
21185	TX1	618139	512195	4/18/2015	4/24/2015	4/18/2015	4/24/2015	TX433	1	1	21185	1	HIDALGO COUNTY	Drug	Basic Coverage	846602643	1750402756	151063854158012	Family Member	4/16/2015	$ 1.72	$ 1.72	0%	$0.00	
21185	TX1	618139	512195	4/18/2015	4/24/2015	4/18/2015	4/24/2015	TX433	1	1	21185	1	HIDALGO COUNTY	Drug	Basic Coverage	846602643	1750402756	151047131467022	Family Member	4/14/2015	$ 10.69	$ 10.69	0%	$0.00	
21185	TX1	618139	512195	4/18/2015	4/24/2015	4/18/2015	4/24/2015	TX433	1	1	21185	1	HIDALGO COUNTY	Drug	Basic Coverage	840271303	1790845683	151065105854008	Single	4/16/2015	$ 27.66	$ 27.66	0%	$0.00	
21185	TX1	618139	512195	4/18/2015	4/24/2015	4/18/2015	4/24/2015	TX433	1	1	21185	1	HIDALGO COUNTY	Drug	Basic Coverage	840271303	1790845683	151065106355021	Single	4/16/2015	$ 190.98	$ 190.98	0%	$0.00	
21185	TX1	618139	512195	4/18/2015	4/24/2015	4/18/2015	4/24/2015	TX433	1	1	21185	1	HIDALGO COUNTY	Drug	Basic Coverage	849759381	1508975921	151035176157030	Single	4/13/2015	$ 5.81	$ 5.81	0%	$0.00	
21185	TX1	618139	512195	4/18/2015	4/24/2015	4/18/2015	4/24/2015	TX433	1	1	21185	1	HIDALGO COUNTY	Drug	Basic Coverage	841270264	1568559763	151034089227027	Single	4/13/2015	$ 3,487.09	$ 3,487.09	0%	$0.00	
21185	TX1	618139	512195	4/18/2015	4/24/2015	4/18/2015	4/24/2015	TX433	1	1	21185	1	HIDALGO COUNTY	Drug	Basic Coverage	838337335	1871602201	151021731199020	Single	4/12/2015	$ 32.11	$ 32.11	0%	$0.00	
21185	TX1	618139	512195	4/18/2015	4/24/2015	4/18/2015	4/24/2015	TX433	1	1	21185	1	HIDALGO COUNTY	Drug	Basic Coverage	837670762	1952645889	151046080499021	Single	4/14/2015	$ 10.84	$ 10.84	0%	$0.00	
21185	TX1	618139	512195	4/18/2015	4/24/2015	4/18/2015	4/24/2015	TX433	1	1	21185	1	HIDALGO COUNTY	Drug	Basic Coverage	840828891	1194742247	151061985994027	Single	4/16/2015	$ 185.55	$ 185.55	0%	$0.00	
21185	TX1	618139	512195	4/18/2015	4/24/2015	4/18/2015	4/24/2015	TX433	1	1	21185	1	HIDALGO COUNTY	Drug	Basic Coverage	833369416	1225147655	151055468739020	Family Member	4/15/2015	$ 80.53	$ 80.53	0%	$0.00	
21185	TX1	618139	512195	4/18/2015	4/24/2015	4/18/2015	4/24/2015	TX433	1	1	21185	1	HIDALGO COUNTY	Drug	Basic Coverage	839891942	1508975921	151063876897024	Single	4/16/2015	$ 31.72	$ 31.72	0%	$0.00	
21185	TX1	618139	512195	4/18/2015	4/24/2015	4/18/2015	4/24/2015	TX433	1	1	21185	1	HIDALGO COUNTY	Drug	Basic Coverage	838465776	1740399732	151066206161002	Family Member	4/16/2015	$ 180.20	$ 180.20	0%	$0.00	
21185	TX1	618139	512195	4/18/2015	4/24/2015	4/18/2015	4/24/2015	TX433	1	1	21185	1	HIDALGO COUNTY	Drug	Basic Coverage	844498438	1952410946	150986582348015	Single	4/8/2015	$ (471.29)	$ (471.29)	0%	$0.00	
21185	TX1	618139	512195	4/18/2015	4/24/2015	4/18/2015	4/24/2015	TX433	1	1	21185	1	HIDALGO COUNTY	Drug	Basic Coverage	844498438	1952410946	150986613740028	Single	4/8/2015	$ (518.08)	$ (518.08)	0%	$0.00	
21185	TX1	618139	512195	4/18/2015	4/24/2015	4/18/2015	4/24/2015	TX433	1	1	21185	1	HIDALGO COUNTY	Drug	Basic Coverage	846842526	1619053964	151045760380020	Single	4/14/2015	$ 141.16	$ 141.16	0%	$0.00	
21185	TX1	618139	512195	4/18/2015	4/24/2015	4/18/2015	4/24/2015	TX433	1	1	21185	1	HIDALGO COUNTY	Drug	Basic Coverage	837782279	1497817837	151076191120003	Single	4/17/2015	$ 77.88	$ 77.88	0%	$0.00	
21185	TX1	618139	512195	4/18/2015	4/24/2015	4/18/2015	4/24/2015	TX433	1	1	21185	1	HIDALGO COUNTY	Drug	Basic Coverage	838175940	1255440681	151014499388024	Family Member	4/11/2015	$ 282.33	$ 282.33	0%	$0.00	
21185	TX1	618139	512195	4/18/2015	4/24/2015	4/18/2015	4/24/2015	TX433	1	1	21185	1	HIDALGO COUNTY	Drug	Basic Coverage	838175940	1255440681	151014504672001	Family Member	4/11/2015	$ 3.01	$ 3.01	0%	$0.00	
21185	TX1	618139	512195	4/18/2015	4/24/2015	4/18/2015	4/24/2015	TX433	1	1	21185	1	HIDALGO COUNTY	Drug	Basic Coverage	848833899	1952410946	151004592158023	Family Member	4/10/2015	$ (22.56)	$ (22.56)	0%	$0.00	
21185	TX1	618139	512195	4/18/2015	4/24/2015	4/18/2015	4/24/2015	TX433	1	1	21185	1	HIDALGO COUNTY	Drug	Basic Coverage	839323742	1356356430	151034609589015	Family Member	4/13/2015	$ 29.88	$ 29.88	0%	$0.00	
21185	TX1	618139	512195	4/18/2015	4/24/2015	4/18/2015	4/24/2015	TX433	1	1	21185	1	HIDALGO COUNTY	Drug	Basic Coverage	839323742	1356356430	151035376491012	Family Member	4/13/2015	$ 148.72	$ 148.72	0%	$0.00	
21185	TX1	618139	512195	4/18/2015	4/24/2015	4/18/2015	4/24/2015	TX433	1	1	21185	1	HIDALGO COUNTY	Drug	Basic Coverage	839323742	1356356430	151035378392023	Family Member	4/13/2015	$ 35.60	$ 35.60	0%	$0.00	
21185	TX1	618139	512195	4/18/2015	4/24/2015	4/18/2015	4/24/2015	TX433	1	1	21185	1	HIDALGO COUNTY	Drug	Basic Coverage	829778532	1851463087	151053368662018	Single	4/15/2015	$ 355.89	$ 355.89	0%	$0.00	
21185	TX1	618139	512195	4/18/2015	4/24/2015	4/18/2015	4/24/2015	TX433	1	1	21185	1	HIDALGO COUNTY	Drug	Basic Coverage	829778532	1851463087	151066581340007	Single	4/16/2015	$ 51.23	$ 51.23	0%	$0.00	
21185	TX1	618139	512195	4/18/2015	4/24/2015	4/18/2015	4/24/2015	TX433	1	1	21185	1	HIDALGO COUNTY	Drug	Basic Coverage	835538377	1720093800	151036014029022	Family Member	4/13/2015	$ 11.34	$ 11.34	0%	$0.00	
21185	TX1	618139	512195	4/18/2015	4/24/2015	4/18/2015	4/24/2015	TX433	1	1	21185	1	HIDALGO COUNTY	Drug	Basic Coverage	834224142	1508975921	151035644950019	Single	4/13/2015	$ 32.10	$ 32.10	0%	$0.00	
21185	TX1	618139	512195	4/18/2015	4/24/2015	4/18/2015	4/24/2015	TX433	1	1	21185	1	HIDALGO COUNTY	Drug	Basic Coverage	832567847	1396714903	151075033818030	Single	4/17/2015	$ 27.33	$ 27.33	0%	$0.00	
21185	TX1	618139	512195	4/18/2015	4/24/2015	4/18/2015	4/24/2015	TX433	1	1	21185	1	HIDALGO COUNTY	Drug	Basic Coverage	832567847	1396714903	151075037019003	Single	4/17/2015	$ 185.09	$ 185.09	0%	$0.00	
21185	TX1	618139	512195	4/18/2015	4/24/2015	4/18/2015	4/24/2015	TX433	1	1	21185	1	HIDALGO COUNTY	Drug	Basic Coverage	841469698	1841505161	151024641883004	Single	4/12/2015	$ 153.79	$ 153.79	0%	$0.00	
21185	TX1	618139	512195	4/18/2015	4/24/2015	4/18/2015	4/24/2015	TX433	1	1	21185	1	HIDALGO COUNTY	Drug	Basic Coverage	839670294	1508975921	151056250687005	Single	4/15/2015	$ 16.83	$ 16.83	0%	$0.00	
21185	TX1	618139	512195	4/18/2015	4/24/2015	4/18/2015	4/24/2015	TX433	1	1	21185	1	HIDALGO COUNTY	Drug	Basic Coverage	839476769	1417042268	151033216480010	Family Member	4/13/2015	$ 7.99	$ 7.99	0%	$0.00	
21185	TX1	618139	512195	4/18/2015	4/24/2015	4/18/2015	4/24/2015	TX433	1	1	21185	1	HIDALGO COUNTY	Drug	Basic Coverage	839476769	1417042268	151033222349020	Family Member	4/13/2015	$ 2.50	$ 2.50	0%	$0.00	
21185	TX1	618139	512195	4/18/2015	4/24/2015	4/18/2015	4/24/2015	TX433	1	1	21185	1	HIDALGO COUNTY	Drug	Basic Coverage	839476769	1417042268	151033225799011	Family Member	4/13/2015	$ 127.10	$ 127.10	0%	$0.00	

Account	Corporate Entity	Invoice Profile	Invoice Number	InvcPerFrDt	InvcPerToDt	ClmPerFrDt	ClmPerToDt	BARS CustNbr	Settlement Nbr	Association Nbr	Group Nbr	Section Nbr	Group Name	Coverage	Claim Type	Member ID	Provider ID	Document Control	Tier	Service Date	Gross Amt	Net Amt	Fee Percent	Fee Amt	Case Nbr
21185	TX1	618139	512195	4/18/2015	4/24/2015	4/18/2015	4/24/2015	TX433	1	1	21185	1	HIDALGO COUNTY	Drug	Basic Coverage	839476769	1417042268	151066173786015	Family Member	4/16/2015	$ 202.37	$ 202.37	0%	$0.00	
21185	TX1	618139	512195	4/18/2015	4/24/2015	4/18/2015	4/24/2015	TX433	1	1	21185	1	HIDALGO COUNTY	Drug	Basic Coverage	837989164	1225140130	151014983007001	Family Member	4/11/2015	$ 187.50	$ 187.50	0%	$0.00	
21185	TX1	618139	512195	4/18/2015	4/24/2015	4/18/2015	4/24/2015	TX433	1	1	21185	1	HIDALGO COUNTY	Drug	Basic Coverage	837989164	1225140130	151014987971030	Family Member	4/11/2015	$ 180.74	$ 180.74	0%	$0.00	
21185	TX1	618139	512195	4/18/2015	4/24/2015	4/18/2015	4/24/2015	TX433	1	1	21185	1	HIDALGO COUNTY	Drug	Basic Coverage	837989164	1225140130	151014991425020	Family Member	4/11/2015	$ 278.35	$ 278.35	0%	$0.00	
21185	TX1	618139	512195	4/18/2015	4/24/2015	4/18/2015	4/24/2015	TX433	1	1	21185	1	HIDALGO COUNTY	Drug	Basic Coverage	838658126	1356356430	151015498553009	Single	4/11/2015	$ 391.36	$ 391.36	0%	$0.00	
21185	TX1	618139	512195	4/18/2015	4/24/2015	4/18/2015	4/24/2015	TX433	1	1	21185	1	HIDALGO COUNTY	Drug	Basic Coverage	838970185	1720093800	151012493257006	Single	4/11/2015	$ 30.88	$ 30.88	0%	$0.00	
21185	TX1	618139	512195	4/18/2015	4/24/2015	4/18/2015	4/24/2015	TX433	1	1	21185	1	HIDALGO COUNTY	Drug	Basic Coverage	846499054	1801877436	151034427186030	Family Member	4/13/2015	$ 241.31	$ 241.31	0%	$0.00	
21185	TX1	618139	512195	4/18/2015	4/24/2015	4/18/2015	4/24/2015	TX433	1	1	21185	1	HIDALGO COUNTY	Drug	Basic Coverage	846499054	1801877436	151035146616010	Family Member	4/13/2015	$ 23.66	$ 23.66	0%	$0.00	
21185	TX1	618139	512195	4/18/2015	4/24/2015	4/18/2015	4/24/2015	TX433	1	1	21185	1	HIDALGO COUNTY	Drug	Basic Coverage	834469811	1750402756	151068308544003	Family Member	4/16/2015	$ 195.65	$ 195.65	0%	$0.00	
21185	TX1	618139	512195	4/18/2015	4/24/2015	4/18/2015	4/24/2015	TX433	1	1	21185	1	HIDALGO COUNTY	Drug	Basic Coverage	841030615	1174607774	151075990542024	Single	4/17/2015	$ 18.38	$ 18.38	0%	$0.00	
21185	TX1	618139	512195	4/18/2015	4/24/2015	4/18/2015	4/24/2015	TX433	1	1	21185	1	HIDALGO COUNTY	Drug	Basic Coverage	842862550	1669487617	151063870995027	Family Member	4/16/2015	$ 3.08	$ 3.08	0%	$0.00	
21185	TX1	618139	512195	4/18/2015	4/24/2015	4/18/2015	4/24/2015	TX433	1	1	21185	1	HIDALGO COUNTY	Drug	Basic Coverage	842862550	1669487617	151063874637001	Family Member	4/16/2015	$ 47.28	$ 47.28	0%	$0.00	
21185	TX1	618139	512195	4/18/2015	4/24/2015	4/18/2015	4/24/2015	TX433	1	1	21185	1	HIDALGO COUNTY	Drug	Basic Coverage	838096643	1770810855	151043301171010	Family Member	4/14/2015	$ 2,944.90	$ 2,944.90	0%	$0.00	
21185	TX1	618139	512195	4/18/2015	4/24/2015	4/18/2015	4/24/2015	TX433	1	1	21185	1	HIDALGO COUNTY	Drug	Basic Coverage	838096643	1225147655	151047551223012	Family Member	4/14/2015	$ 0.51	$ 0.51	0%	$0.00	
21185	TX1	618139	512195	4/18/2015	4/24/2015	4/18/2015	4/24/2015	TX433	1	1	21185	1	HIDALGO COUNTY	Drug	Basic Coverage	838096643	1225147655	151053420743021	Family Member	4/15/2015	$ 126.75	$ 126.75	0%	$0.00	
21185	TX1	618139	512195	4/18/2015	4/24/2015	4/18/2015	4/24/2015	TX433	1	1	21185	1	HIDALGO COUNTY	Drug	Basic Coverage	838096643	1225147655	151053422995024	Family Member	4/15/2015	$ 16.93	$ 16.93	0%	$0.00	
21185	TX1	618139	512195	4/18/2015	4/24/2015	4/18/2015	4/24/2015	TX433	1	1	21185	1	HIDALGO COUNTY	Drug	Basic Coverage	839412896	1497817837	151074198873029	Single	4/17/2015	$ 168.98	$ 168.98	0%	$0.00	
21185	TX1	618139	512195	4/18/2015	4/24/2015	4/18/2015	4/24/2015	TX433	1	1	21185	1	HIDALGO COUNTY	Drug	Basic Coverage	834177479	1225147648	151064259743026	Single	4/16/2015	$ 115.00	$ 115.00	0%	$0.00	
21185	TX1	618139	512195	4/18/2015	4/24/2015	4/18/2015	4/24/2015	TX433	1	1	21185	1	HIDALGO COUNTY	Drug	Basic Coverage	840366231	1619053964	151054639704017	Family Member	4/15/2015	$ 156.61	$ 156.61	0%	$0.00	
21185	TX1	618139	512195	4/18/2015	4/24/2015	4/18/2015	4/24/2015	TX433	1	1	21185	1	HIDALGO COUNTY	Drug	Basic Coverage	832751487	1356356430	151027404806003	Single	4/12/2015	$ 3.76	$ 3.76	0%	$0.00	
21185	TX1	618139	512195	4/18/2015	4/24/2015	4/18/2015	4/24/2015	TX433	1	1	21185	1	HIDALGO COUNTY	Drug	Basic Coverage	847639822	1477877389	151073455737027	Family Member	4/17/2015	$ 6.05	$ 6.05	0%	$0.00	
21185	TX1	618139	512195	4/18/2015	4/24/2015	4/18/2015	4/24/2015	TX433	1	1	21185	1	HIDALGO COUNTY	Drug	Basic Coverage	839656900	1881703866	151032373826004	Single	4/13/2015	$ 78.21	$ 78.21	0%	$0.00	
21185	TX1	618139	512195	4/18/2015	4/24/2015	4/18/2015	4/24/2015	TX433	1	1	21185	1	HIDALGO COUNTY	Drug	Basic Coverage	841214852	1255440681	150931708260012	Single	4/3/2015	$ (12.29)	$ (12.29)	0%	$0.00	
21185	TX1	618139	512195	4/18/2015	4/24/2015	4/18/2015	4/24/2015	TX433	1	1	21185	1	HIDALGO COUNTY	Drug	Basic Coverage	848651807	1508975921	151035809464016	Family Member	4/13/2015	$ 28.28	$ 28.28	0%	$0.00	
21185	TX1	618139	512195	4/18/2015	4/24/2015	4/18/2015	4/24/2015	TX433	1	1	21185	1	HIDALGO COUNTY	Drug	Basic Coverage	836355171	1356450324	151076771148015	Family Member	4/17/2015	$ 237.63	$ 237.63	0%	$0.00	
21185	TX1	618139	512195	4/18/2015	4/24/2015	4/18/2015	4/24/2015	TX433	1	1	21185	1	HIDALGO COUNTY	Drug	Basic Coverage	836355171	1043564578	151063821884004	Single	4/16/2015	$ 18.09	$ 18.09	0%	$0.00	
21185	TX1	618139	512195	4/18/2015	4/24/2015	4/18/2015	4/24/2015	TX433	1	1	21185	1	HIDALGO COUNTY	Drug	Basic Coverage	836355171	1043564578	151063838796016	Single	4/16/2015	$ 683.45	$ 683.45	0%	$0.00	
21185	TX1	618139	512195	4/18/2015	4/24/2015	4/18/2015	4/24/2015	TX433	1	1	21185	1	HIDALGO COUNTY	Drug	Basic Coverage	836355171	1356450324	151063883920029	Single	4/16/2015	$ 966.86	$ 966.86	0%	$0.00	
21185	TX1	618139	512195	4/18/2015	4/24/2015	4/18/2015	4/24/2015	TX433	1	1	21185	1	HIDALGO COUNTY	Drug	Basic Coverage	840090649	1669499893	151022343337006	Single	4/12/2015	$ 13.94	$ 13.94	0%	$0.00	
21185	TX1	618139	512195	4/18/2015	4/24/2015	4/18/2015	4/24/2015	TX433	1	1	21185	1	HIDALGO COUNTY	Drug	Basic Coverage	849896230	1538174545	151031192870028	Single	4/13/2015	$ 316.86	$ 316.86	0%	$0.00	
21185	TX1	618139	512195	4/18/2015	4/24/2015	4/18/2015	4/24/2015	TX433	1	1	21185	1	HIDALGO COUNTY	Drug	Basic Coverage	849896230	1538174545	151053227152021	Single	4/15/2015	$ 467.01	$ 467.01	0%	$0.00	
21185	TX1	618139	512195	4/18/2015	4/24/2015	4/18/2015	4/24/2015	TX433	1	1	21185	1	HIDALGO COUNTY	Drug	Basic Coverage	835943082	1962643437	151006428844012	Single	4/10/2015	$ (136.23)	$ (136.23)	0%	$0.00	
21185	TX1	618139	512195	4/18/2015	4/24/2015	4/18/2015	4/24/2015	TX433	1	1	21185	1	HIDALGO COUNTY	Drug	Basic Coverage	835943082	1962643437	151006428844012	Single	4/10/2015	$ 136.23	$ 136.23	0%	$0.00	
21185	TX1	618139	512195	4/18/2015	4/24/2015	4/18/2015	4/24/2015	TX433	1	1	21185	1	HIDALGO COUNTY	Drug	Basic Coverage	842173419	1801877436	151035825206011	Single	4/13/2015	$ 274.94	$ 274.94	0%	$0.00	
21185	TX1	618139	512195	4/18/2015	4/24/2015	4/18/2015	4/24/2015	TX433	1	1	21185	1	HIDALGO COUNTY	Drug	Basic Coverage	840288013	1184667446	151066781053029	Family Member	4/16/2015	$ 231.01	$ 231.01	0%	$0.00	
21185	TX1	618139	512195	4/18/2015	4/24/2015	4/18/2015	4/24/2015	TX433	1	1	21185	1	HIDALGO COUNTY	Drug	Basic Coverage	840288013	1184667446	151066785201005	Family Member	4/16/2015	$ 40.38	$ 40.38	0%	$0.00	
21185	TX1	618139	512195	4/18/2015	4/24/2015	4/18/2015	4/24/2015	TX433	1	1	21185	1	HIDALGO COUNTY	Drug	Basic Coverage	837218538	1194156778	151073372855006	Single	4/17/2015	$ 87.02	$ 87.02	0%	$0.00	
21185	TX1	618139	512195	4/18/2015	4/24/2015	4/18/2015	4/24/2015	TX433	1	1	21185	1	HIDALGO COUNTY	Drug	Basic Coverage	846842012	1841217072	151057804199025	Single	4/15/2015	$ 110.87	$ 110.87	0%	$0.00	
21185	TX1	618139	512195	4/18/2015	4/24/2015	4/18/2015	4/24/2015	TX433	1	1	21185	1	HIDALGO COUNTY	Drug	Basic Coverage	836443978	1982783650	151054727294018	Family Member	4/15/2015	$ 202.47	$ 202.47	0%	$0.00	
21185	TX1	618139	512195	4/18/2015	4/24/2015	4/18/2015	4/24/2015	TX433	1	1	21185	1	HIDALGO COUNTY	Drug	Basic Coverage	836044665	1114932191	151035949006013	Family Member	4/13/2015	$ 31.99	$ 31.99	0%	$0.00	
21185	TX1	618139	512195	4/18/2015	4/24/2015	4/18/2015	4/24/2015	TX433	1	1	21185	1	HIDALGO COUNTY	Drug	Basic Coverage	836044665	1114932191	151035961491018	Family Member	4/13/2015	$ 83.61	$ 83.61	0%	$0.00	
21185	TX1	618139	512195	4/18/2015	4/24/2015	4/18/2015	4/24/2015	TX433	1	1	21185	1	HIDALGO COUNTY	Drug	Basic Coverage	836044665	1114932191	151044765714011	Family Member	4/14/2015	$ 172.26	$ 172.26	0%	$0.00	
21185	TX1	618139	512195	4/18/2015	4/24/2015	4/18/2015	4/24/2015	TX433	1	1	21185	1	HIDALGO COUNTY	Drug	Basic Coverage	835209208	1588079594	151035571742028	Single	4/13/2015	$ 150.39	$ 150.39	0%	$0.00	
21185	TX1	618139	512195	4/18/2015	4/24/2015	4/18/2015	4/24/2015	TX433	1	1	21185	1	HIDALGO COUNTY	Drug	Basic Coverage	832752116	1306851464	151033073449001	Family Member	4/13/2015	$ 467.01	$ 467.01	0%	$0.00	
21185	TX1	618139	512195	4/18/2015	4/24/2015	4/18/2015	4/24/2015	TX433	1	1	21185	1	HIDALGO COUNTY	Drug	Basic Coverage	834504985	1033479241	151065159013012	Single	4/16/2015	$ 5.35	$ 5.35	0%	$0.00	
21185	TX1	618139	512195	4/18/2015	4/24/2015	4/18/2015	4/24/2015	TX433	1	1	21185	1	HIDALGO COUNTY	Drug	Basic Coverage	847424904	1306928361	151035393539003	Family Member	4/13/2015	$ 7.99	$ 7.99	0%	$0.00	
21185	TX1	618139	512195	4/18/2015	4/24/2015	4/18/2015	4/24/2015	TX433	1	1	21185	1	HIDALGO COUNTY	Drug	Basic Coverage	838870314	1861783276	151050069048017	Single	4/15/2015	$ 914.40	$ 914.40	0%	$0.00	
21185	TX1	618139	512195	4/18/2015	4/24/2015	4/18/2015	4/24/2015	TX433	1	1	21185	1	HIDALGO COUNTY	Drug	Basic Coverage	834965518	1275969743	151036197120030	Family Member	4/13/2015	$ 53.98	$ 53.98	0%	$0.00	
21185	TX1	618139	512195	4/18/2015	4/24/2015	4/18/2015	4/24/2015	TX433	1	1	21185	1	HIDALGO COUNTY	Drug	Basic Coverage	841454076	1841505161	151044927201018	Single	4/14/2015	$ 11.06	$ 11.06	0%	$0.00	
21185	TX1	618139	512195	4/18/2015	4/24/2015	4/18/2015	4/24/2015	TX433	1	1	21185	1	HIDALGO COUNTY	Drug	Basic Coverage	836726412	1699979575	151045917463011	Single	4/14/2015	$ 1,418.23	$ 1,418.23	0%	$0.00	
21185	TX1	618139	512195	4/18/2015	4/24/2015	4/18/2015	4/24/2015	TX433	1	1	21185	1	HIDALGO COUNTY	Drug	Basic Coverage	836726412	1699979575	151046109471022	Single	4/14/2015	$ 9.67	$ 9.67	0%	$0.00	
21185	TX1	618139	512195	4/18/2015	4/24/2015	4/18/2015	4/24/2015	TX433	1	1	21185	1	HIDALGO COUNTY	Drug	Basic Coverage	840888288	1962643437	151016220069005	Family Member	4/11/2015	$ 246.99	$ 246.99	0%	$0.00	
21185	TX1	618139	512195	4/18/2015	4/24/2015	4/18/2015	4/24/2015	TX433	1	1	21185	1	HIDALGO COUNTY	Drug	Basic Coverage	836476338	1801877436	151013994733025	Single	4/11/2015	$ 33.83	$ 33.83	0%	$0.00	
21185	TX1	618139	512195	4/18/2015	4/24/2015	4/18/2015	4/24/2015	TX433	1	1	21185	1	HIDALGO COUNTY	Drug	Basic Coverage	839610404	1952410946	151053288578008	Single	4/15/2015	$ 49.16	$ 49.16	0%	$0.00	
21185	TX1	618139	512195	4/18/2015	4/24/2015	4/18/2015	4/24/2015	TX433	1	1	21185	1	HIDALGO COUNTY	Drug	Basic Coverage	831343001	1306928361	151057016517002	Family Member	4/15/2015	$ 15.60	$ 15.60	0%	$0.00	
21185	TX1	618139	512195	4/18/2015	4/24/2015	4/18/2015	4/24/2015	TX433	1	1	21185	1	HIDALGO COUNTY	Drug	Basic Coverage	841782166	1477787927	151056365748023	Family Member	4/15/2015	$ 7.99	$ 7.99	0%	$0.00	
21185	TX1	618139	512195	4/18/2015	4/24/2015	4/18/2015	4/24/2015	TX433	1	1	21185	1	HIDALGO COUNTY	Drug	Basic Coverage	841782166	1477787927	151054632251015	Family Member	4/15/2015	$ 2.10	$ 2.10	0%	$0.00	
21185	TX1	618139	512195	4/18/2015	4/24/2015	4/18/2015	4/24/2015	TX433	1	1	21185	1	HIDALGO COUNTY	Drug	Basic Coverage	839912810	1508975921	151044687838014	Family Member	4/14/2015	$ 333.32	$ 333.32	0%	$0.00	
21185	TX1	618139	512195	4/18/2015	4/24/2015	4/18/2015	4/24/2015	TX433	1	1	21185	1	HIDALGO COUNTY	Drug	Basic Coverage	845798478	1366725046	151035286476024	Single	4/13/2015	$ 183.26	$ 183.26	0%	$0.00	
21185	TX1	618139	512195	4/18/2015	4/24/2015	4/18/2015	4/24/2015	TX433	1	1	21185	1	HIDALGO COUNTY	Drug	Basic Coverage	846058489	1396091336	151016844216023	Single	4/11/2015	$ 466.67	$ 466.67	0%	$0.00	
21185	TX1	618139	512195	4/18/2015	4/24/2015	4/18/2015	4/24/2015	TX433	1	1	21185	1	HIDALGO COUNTY	Drug	Basic Coverage	846058489	1396091336	151016844428009	Single	4/11/2015	$ 15.67	$ 15.67	0%	$0.00	
21185	TX1	618139	512195	4/18/2015	4/24/2015	4/18/2015	4/24/2015	TX433	1	1	21185	1	HIDALGO COUNTY	Drug	Basic Coverage	838867012	1821106717	151063943786021	Single	4/16/2015	$ 181.58	$ 181.58	0%	$0.00	
21185	TX1	618139	512195	4/18/2015	4/24/2015	4/18/2015	4/24/2015	TX433	1	1	21185	1	HIDALGO COUNTY	Drug	Basic Coverage	839508006	1225147648	151032928977004	Family Member	4/13/2015	$ 630.96	$ 630.96	0%	$0.00	
21185	TX1	618139	512195	4/18/2015	4/24/2015	4/18/2015	4/24/2015	TX433	1	1	21185	1	HIDALGO COUNTY	Drug	Basic Coverage	829050971	1386850568	151035663307002	Family Member	4/13/2015	$ 19.33	$ 19.33	0%	$0.00	
21185	TX1	618139	512195	4/18/2015	4/24/2015	4/18/2015	4/24/2015	TX433	1	1	21185	1	HIDALGO COUNTY	Drug	Basic Coverage	849183465	1154694644	151014366726008	Family Member	4/11/2015	$ 315.20	$ 315.20	0%	$0.00	
21185	TX1	618139	512195	4/18/2015	4/24/2015	4/18/2015	4/24/2015	TX433	1	1	21185	1	HIDALGO COUNTY	Drug	Basic Coverage	840701621	1396714903	151066062112027	Single	4/16/2015	$ 10.34	$ 10.34	0%	$0.00	
21185	TX1	618139	512195	4/18/2015	4/24/2015	4/18/2015	4/24/2015	TX433	1	1	21185	1	HIDALGO COUNTY	Drug	Basic Coverage	837647116	1588079594	150165700287030	Single	1/16/2015	$ (91.41)	$ (91.41)	0%	$0.00	
21185	TX1	618139	512195	4/18/2015	4/24/2015	4/18/2015	4/24/2015	TX433	1	1	21185	1	HIDALGO COUNTY	Drug	Basic Coverage	842024815	1194747857	150926019708016	Single	4/2/2015	$ (590.95)	$ (590.95)	0%	$0.00	
21185	TX1	618139	512195	4/18/2015	4/24/2015	4/18/2015	4/24/2015	TX433	1	1	21185	1	HIDALGO COUNTY	Drug	Basic Coverage	842024815	1194747857	151055354326017	Single	4/15/2015	$ 590.95	$ 590.95	0%	$0.00	
21185	TX1	618139	512195	4/18/2015	4/24/2015	4/18/2015	4/24/2015	TX433	1	1	21185	1	HIDALGO COUNTY	Drug	Basic Coverage	840185336	1043564578	151077128237013	Single	4/17/2015	$ 115.70	$ 115.70	0%	$0.00	
21185	TX1	618139	512195	4/18/2015	4/24/2015	4/18/2015	4/24/2015	TX433	1	1	21185	1	HIDALGO COUNTY	Drug	Basic Coverage	844975705	1508975921	151037258912019	Single	4/13/2015	$ 328.64	$ 328.64	0%	$0.00	
21185	TX1	618139	512195	4/18/2015	4/24/2015	4/18/2015	4/24/2015	TX433	1	1	21185	1	HIDALGO COUNTY	Drug	Basic Coverage	842718520	1508975921	151075933667029	Family Member	4/17/2015	$ 2.00	$ 2.00	0%	$0.00	

Account	Corporate Entity	Invoice Profile	Invoice Number	InvcPerFrDt	InvcPerToDt	ClmPerFrDt	ClmPerToDt	BARS CustNbr	Settlement Nbr	Association Nbr	Group Nbr	Section Nbr	Group Name	Coverage	Claim Type	Member ID	Provider ID	Document Control	Tier	Service Date	Gross Amt	Net Amt	Fee Percent	Fee Amt	Case Nbr
21185	TX1	618139	512195	4/18/2015	4/24/2015	4/18/2015	4/24/2015	TX433	1	1	21185	1	HIDALGO COUNTY	Drug	Basic Coverage	842718520	1508975921	151075936732017	Family Member	4/17/2015	$ 140.03	$ 140.03	0%	$0.00	
21185	TX1	618139	512195	4/18/2015	4/24/2015	4/18/2015	4/24/2015	TX433	1	1	21185	1	HIDALGO COUNTY	Drug	Basic Coverage	834591819	1174658397	151046311408013	Single	4/14/2015	$ 30.00	$ 30.00	0%	$0.00	
21185	TX1	618139	512195	4/18/2015	4/24/2015	4/18/2015	4/24/2015	TX433	1	1	21185	1	HIDALGO COUNTY	Drug	Basic Coverage	841487291	1558381475	151033639256009	Family Member	4/13/2015	$ 1.51	$ 1.51	0%	$0.00	
21185	TX1	618139	512195	4/18/2015	4/24/2015	4/18/2015	4/24/2015	TX433	1	1	21185	1	HIDALGO COUNTY	Drug	Basic Coverage	838031778	1871504423	151043426706025	Single	4/14/2015	$ 22.46	$ 22.46	0%	$0.00	
21185	TX1	618139	512195	4/18/2015	4/24/2015	4/18/2015	4/24/2015	TX433	1	1	21185	1	HIDALGO COUNTY	Drug	Basic Coverage	841122780	1497197693	151074059728009	Single	4/17/2015	$ 66.56	$ 66.56	0%	$0.00	
21185	TX1	618139	512195	4/18/2015	4/24/2015	4/18/2015	4/24/2015	TX433	1	1	21185	1	HIDALGO COUNTY	Drug	Basic Coverage	835627179	1982783650	151053153939009	Single	4/15/2015	$ 11.22	$ 11.22	0%	$0.00	
21185	TX1	618139	512195	4/18/2015	4/24/2015	4/18/2015	4/24/2015	TX433	1	1	21185	1	HIDALGO COUNTY	Drug	Basic Coverage	849264309	1528177946	151073751321025	Family Member	4/17/2015	$ 5.81	$ 5.81	0%	$0.00	
21185	TX1	618139	512195	4/18/2015	4/24/2015	4/18/2015	4/24/2015	TX433	1	1	21185	1	HIDALGO COUNTY	Drug	Basic Coverage	849264309	1528177946	151073752880016	Family Member	4/17/2015	$ 13.62	$ 13.62	0%	$0.00	
21185	TX1	618139	512195	4/18/2015	4/24/2015	4/18/2015	4/24/2015	TX433	1	1	21185	1	HIDALGO COUNTY	Drug	Basic Coverage	849264309	1528177946	151075516283016	Family Member	4/17/2015	$ 2.00	$ 2.00	0%	$0.00	
21185	TX1	618139	512195	4/18/2015	4/24/2015	4/18/2015	4/24/2015	TX433	1	1	21185	1	HIDALGO COUNTY	Drug	Basic Coverage	820586885	1225317084	150875329610016	Single	3/28/2015	$ (69.59)	$ (69.59)	0%	$0.00	
21185	TX1	618139	512195	4/18/2015	4/24/2015	4/18/2015	4/24/2015	TX433	1	1	21185	1	HIDALGO COUNTY	Drug	Basic Coverage	844421224	1053332023	151014380382006	Family Member	4/11/2015	$ 57.69	$ 57.69	0%	$0.00	
21185	TX1	618139	512195	4/18/2015	4/24/2015	4/18/2015	4/24/2015	TX433	1	1	21185	1	HIDALGO COUNTY	Drug	Basic Coverage	833291407	1861783276	150914424382005	Single	4/1/2015	$ (245.98)	$ (245.98)	0%	$0.00	
21185	TX1	618139	512195	4/18/2015	4/24/2015	4/18/2015	4/24/2015	TX433	1	1	21185	1	HIDALGO COUNTY	Drug	Basic Coverage	846659891	1841505161	151073584505014	Family Member	4/17/2015	$ 251.18	$ 251.18	0%	$0.00	
21185	TX1	618139	512195	4/18/2015	4/24/2015	4/18/2015	4/24/2015	TX433	1	1	21185	1	HIDALGO COUNTY	Drug	Basic Coverage	840420862	1396091336	151054383195028	Single	4/15/2015	$ 26.90	$ 26.90	0%	$0.00	
21185	TX1	618139	512195	4/18/2015	4/24/2015	4/18/2015	4/24/2015	TX433	1	1	21185	1	HIDALGO COUNTY	Drug	Basic Coverage	840420862	1396091336	151054383615001	Single	4/15/2015	$ 183.26	$ 183.26	0%	$0.00	
21185	TX1	618139	512195	4/18/2015	4/24/2015	4/18/2015	4/24/2015	TX433	1	1	21185	1	HIDALGO COUNTY	Drug	Basic Coverage	840420862	1396091336	151054884457007	Single	4/15/2015	$ 44.80	$ 44.80	0%	$0.00	
21185	TX1	618139	512195	4/18/2015	4/24/2015	4/18/2015	4/24/2015	TX433	1	1	21185	1	HIDALGO COUNTY	Drug	Basic Coverage	840420862	1396091336	151065274927027	Single	4/16/2015	$ 98.08	$ 98.08	0%	$0.00	
21185	TX1	618139	512195	4/18/2015	4/24/2015	4/18/2015	4/24/2015	TX433	1	1	21185	1	HIDALGO COUNTY	Drug	Basic Coverage	841219078	1720093800	150995108569024	Family Member	4/9/2015	$ (319.27)	$ (319.27)	0%	$0.00	
21185	TX1	618139	512195	4/18/2015	4/24/2015	4/18/2015	4/24/2015	TX433	1	1	21185	1	HIDALGO COUNTY	Drug	Basic Coverage	841219078	1720093800	151054068836004	Family Member	4/15/2015	$ 636.36	$ 636.36	0%	$0.00	
21185	TX1	618139	512195	4/18/2015	4/24/2015	4/18/2015	4/24/2015	TX433	1	1	21185	1	HIDALGO COUNTY	Drug	Basic Coverage	841219078	1306928361	151073521073010	Family Member	4/17/2015	$ 181.58	$ 181.58	0%	$0.00	
21185	TX1	618139	512195	4/18/2015	4/24/2015	4/18/2015	4/24/2015	TX433	1	1	21185	1	HIDALGO COUNTY	Drug	Basic Coverage	841219078	1306928361	151073527977012	Family Member	4/17/2015	$ 2.10	$ 2.10	0%	$0.00	
21185	TX1	618139	512195	4/18/2015	4/24/2015	4/18/2015	4/24/2015	TX433	1	1	21185	1	HIDALGO COUNTY	Drug	Basic Coverage	831409461	1356450324	151043253172003	Single	4/14/2015	$ 1,494.28	$ 1,494.28	0%	$0.00	
21185	TX1	618139	512195	4/18/2015	4/24/2015	4/18/2015	4/24/2015	TX433	1	1	21185	1	HIDALGO COUNTY	Drug	Basic Coverage	839693062	1033479241	151077140781019	Family Member	4/17/2015	$ 7.56	$ 7.56	0%	$0.00	
21185	TX1	618139	512195	4/18/2015	4/24/2015	4/18/2015	4/24/2015	TX433	1	1	21185	1	HIDALGO COUNTY	Drug	Basic Coverage	836624751	1861783276	151024308912014	Single	4/12/2015	$ 6.22	$ 6.22	0%	$0.00	
21185	TX1	618139	512195	4/18/2015	4/24/2015	4/18/2015	4/24/2015	TX433	1	1	21185	1	HIDALGO COUNTY	Drug	Basic Coverage	839693062	1396091336	151044388682021	Single	4/14/2015	$ 4.99	$ 4.99	0%	$0.00	
21185	TX1	618139	512195	4/18/2015	4/24/2015	4/18/2015	4/24/2015	TX433	1	1	21185	1	HIDALGO COUNTY	Drug	Basic Coverage	840705036	1578792073	151013253435023	Single	4/11/2015	$ 11.06	$ 11.06	0%	$0.00	
21185	TX1	618139	512195	4/18/2015	4/24/2015	4/18/2015	4/24/2015	TX433	1	1	21185	1	HIDALGO COUNTY	Drug	Basic Coverage	837179543	1194969279	151030068879029	Family Member	4/13/2015	$ 439.39	$ 439.39	0%	$0.00	
21185	TX1	618139	512195	4/18/2015	4/24/2015	4/18/2015	4/24/2015	TX433	1	1	21185	1	HIDALGO COUNTY	Drug	Basic Coverage	837179543	1194969279	151044343559011	Family Member	4/14/2015	$ 251.92	$ 251.92	0%	$0.00	
21185	TX1	618139	512195	4/18/2015	4/24/2015	4/18/2015	4/24/2015	TX433	1	1	21185	1	HIDALGO COUNTY	Drug	Basic Coverage	837563528	1306920996	151075777087007	Single	4/17/2015	$ 18.24	$ 18.24	0%	$0.00	
21185	TX1	618139	512195	4/18/2015	4/24/2015	4/18/2015	4/24/2015	TX433	1	1	21185	1	HIDALGO COUNTY	Drug	Basic Coverage	837563528	1306920996	151075781527005	Single	4/17/2015	$ 111.34	$ 111.34	0%	$0.00	
21185	TX1	618139	512195	4/18/2015	4/24/2015	4/18/2015	4/24/2015	TX433	1	1	21185	1	HIDALGO COUNTY	Drug	Basic Coverage	846254895	1104831130	151038126689005	Family Member	4/13/2015	$ 48.89	$ 48.89	0%	$0.00	
21185	TX1	618139	512195	4/18/2015	4/24/2015	4/18/2015	4/24/2015	TX433	1	1	21185	1	HIDALGO COUNTY	Drug	Basic Coverage	843308379	1225140130	150924493494002	Family Member	4/2/2015	$ (2.89)	$ (2.89)	0%	$0.00	
21185	TX1	618139	512195	4/18/2015	4/24/2015	4/18/2015	4/24/2015	TX433	1	1	21185	1	HIDALGO COUNTY	Drug	Basic Coverage	839086110	1932525987	151062604490019	Single	4/16/2015	$ 634.95	$ 634.95	0%	$0.00	
21185	TX1	618139	512195	4/18/2015	4/24/2015	4/18/2015	4/24/2015	TX433	1	1	21185	1	HIDALGO COUNTY	Drug	Basic Coverage	841613868	1306928361	151034410552018	Family Member	4/13/2015	$ 163.00	$ 163.00	0%	$0.00	
21185	TX1	618139	512195	4/18/2015	4/24/2015	4/18/2015	4/24/2015	TX433	1	1	21185	1	HIDALGO COUNTY	Drug	Basic Coverage	828210319	1851400279	151056884797030	Family Member	4/15/2015	$ 358.16	$ 358.16	0%	$0.00	
21185	TX1	618139	512195	4/18/2015	4/24/2015	4/18/2015	4/24/2015	TX433	1	1	21185	1	HIDALGO COUNTY	Drug	Basic Coverage	831923717	1720093800	150915346159018	Family Member	4/1/2015	$ (29.99)	$ (29.99)	0%	$0.00	
21185	TX1	618139	512195	4/18/2015	4/24/2015	4/18/2015	4/24/2015	TX433	1	1	21185	1	HIDALGO COUNTY	Drug	Basic Coverage	841879926	1871602201	151054113563010	Single	4/15/2015	$ 51.06	$ 51.06	0%	$0.00	
21185	TX1	618139	512195	4/18/2015	4/24/2015	4/18/2015	4/24/2015	TX433	1	1	21185	1	HIDALGO COUNTY	Drug	Basic Coverage	841636989	1457618555	151053946683005	Single	4/15/2015	$ 3,284.65	$ 3,284.65	0%	$0.00	
21185	TX1	618139	512195	4/18/2015	4/24/2015	4/18/2015	4/24/2015	TX433	1	1	21185	1	HIDALGO COUNTY	Drug	Basic Coverage	838756563	1437403565	151052949174010	Single	4/15/2015	$ 1.04	$ 1.04	0%	$0.00	
21185	TX1	618139	512195	4/18/2015	4/24/2015	4/18/2015	4/24/2015	TX433	1	1	21185	1	HIDALGO COUNTY	Drug	Basic Coverage	841469736	1437403565	150875483206012	Single	3/28/2015	$ (281.81)	$ (281.81)	0%	$0.00	
21185	TX1	618139	512195	4/18/2015	4/24/2015	4/18/2015	4/24/2015	TX433	1	1	21185	1	HIDALGO COUNTY	Drug	Basic Coverage	841469736	1437403565	150960067086019	Single	4/6/2015	$ (120.60)	$ (120.60)	0%	$0.00	
21185	TX1	618139	512195	4/18/2015	4/24/2015	4/18/2015	4/24/2015	TX433	1	1	21185	1	HIDALGO COUNTY	Drug	Basic Coverage	841469736	1437403565	151037287866004	Single	4/13/2015	$ 150.72	$ 150.72	0%	$0.00	
21185	TX1	618139	512195	4/18/2015	4/24/2015	4/18/2015	4/24/2015	TX433	1	1	21185	1	HIDALGO COUNTY	Drug	Basic Coverage	841469736	1437403565	151037289478020	Single	4/13/2015	$ 281.81	$ 281.81	0%	$0.00	
21185	TX1	618139	512195	4/18/2015	4/24/2015	4/18/2015	4/24/2015	TX433	1	1	21185	1	HIDALGO COUNTY	Drug	Basic Coverage	838976686	1225317084	150932984463027	Family Member	4/3/2015	$ (145.89)	$ (145.89)	0%	$0.00	
21185	TX1	618139	512195	4/18/2015	4/24/2015	4/18/2015	4/24/2015	TX433	1	1	21185	1	HIDALGO COUNTY	Drug	Basic Coverage	838976686	1225317084	150932984463027	Family Member	4/3/2015	$ 45.30	$ 45.30	0%	$0.00	
21185	TX1	618139	512195	4/18/2015	4/24/2015	4/18/2015	4/24/2015	TX433	1	1	21185	1	HIDALGO COUNTY	Drug	Basic Coverage	840820493	1508975921	151035045522006	Single	4/13/2015	$ 71.17	$ 71.17	0%	$0.00	
21185	TX1	618139	512195	4/18/2015	4/24/2015	4/18/2015	4/24/2015	TX433	1	1	21185	1	HIDALGO COUNTY	Drug	Basic Coverage	831452057	1366725046	151055358116015	Single	4/15/2015	$ 183.26	$ 183.26	0%	$0.00	
21185	TX1	618139	512195	4/18/2015	4/24/2015	4/18/2015	4/24/2015	TX433	1	1	21185	1	HIDALGO COUNTY	Drug	Basic Coverage	841454440	1841505161	151047088312008	Family Member	4/14/2015	$ 49.97	$ 49.97	0%	$0.00	
21185	TX1	618139	512195	4/18/2015	4/24/2015	4/18/2015	4/24/2015	TX433	1	1	21185	1	HIDALGO COUNTY	Drug	Basic Coverage	841454440	1841505161	151047092810027	Family Member	4/14/2015	$ 10.99	$ 10.99	0%	$0.00	
21185	TX1	618139	512195	4/18/2015	4/24/2015	4/18/2015	4/24/2015	TX433	1	1	21185	1	HIDALGO COUNTY	Drug	Basic Coverage	847735342	1235248642	151065509681005	Family Member	4/16/2015	$ 724.96	$ 724.96	0%	$0.00	
21185	TX1	618139	512195	4/18/2015	4/24/2015	4/18/2015	4/24/2015	TX433	1	1	21185	1	HIDALGO COUNTY	Drug	Basic Coverage	836512483	1801877436	151056935794022	Family Member	4/13/2015	$ 26.65	$ 26.65	0%	$0.00	
21185	TX1	618139	512195	4/18/2015	4/24/2015	4/18/2015	4/24/2015	TX433	1	1	21185	1	HIDALGO COUNTY	Drug	Basic Coverage	841039546	1568559763	151034295056016	Family Member	4/13/2015	$ 431.83	$ 431.83	0%	$0.00	
21185	TX1	618139	512195	4/18/2015	4/24/2015	4/18/2015	4/24/2015	TX433	1	1	21185	1	HIDALGO COUNTY	Drug	Basic Coverage	841039546	1568559763	151034296822029	Family Member	4/13/2015	$ 57.59	$ 57.59	0%	$0.00	
21185	TX1	618139	512195	4/18/2015	4/24/2015	4/18/2015	4/24/2015	TX433	1	1	21185	1	HIDALGO COUNTY	Drug	Basic Coverage	841039546	1568559763	151034392040004	Family Member	4/13/2015	$ 6.75	$ 6.75	0%	$0.00	
21185	TX1	618139	512195	4/18/2015	4/24/2015	4/18/2015	4/24/2015	TX433	1	1	21185	1	HIDALGO COUNTY	Drug	Basic Coverage	843304902	1497197693	151073484090004	Family Member	4/17/2015	$ 4.45	$ 4.45	0%	$0.00	
21185	TX1	618139	512195	4/18/2015	4/24/2015	4/18/2015	4/24/2015	TX433	1	1	21185	1	HIDALGO COUNTY	Drug	Basic Coverage	834572530	1528387693	151053183117027	Family Member	4/15/2015	$ 3.18	$ 3.18	0%	$0.00	
21185	TX1	618139	512195	4/18/2015	4/24/2015	4/18/2015	4/24/2015	TX433	1	1	21185	1	HIDALGO COUNTY	Drug	Basic Coverage	834572530	1528387693	151053186244008	Family Member	4/15/2015	$ 9.01	$ 9.01	0%	$0.00	
21185	TX1	618139	512195	4/18/2015	4/24/2015	4/18/2015	4/24/2015	TX433	1	1	21185	1	HIDALGO COUNTY	Drug	Basic Coverage	834572530	1528387693	151053191916021	Family Member	4/15/2015	$ 180.94	$ 180.94	0%	$0.00	
21185	TX1	618139	512195	4/18/2015	4/24/2015	4/18/2015	4/24/2015	TX433	1	1	21185	1	HIDALGO COUNTY	Drug	Basic Coverage	845343655	1578672556	151014693998014	Family Member	4/11/2015	$ 8.04	$ 8.04	0%	$0.00	
21185	TX1	618139	512195	4/18/2015	4/24/2015	4/18/2015	4/24/2015	TX433	1	1	21185	1	HIDALGO COUNTY	Drug	Basic Coverage	834397346	1588079594	151035774716007	Single	4/13/2015	$ 73.96	$ 73.96	0%	$0.00	
21185	TX1	618139	512195	4/18/2015	4/24/2015	4/18/2015	4/24/2015	TX433	1	1	21185	1	HIDALGO COUNTY	Drug	Basic Coverage	834397346	1740671981	151066130923020	Single	4/16/2015	$ 590.80	$ 590.80	0%	$0.00	
																			BASIC PLAN:		**$ 345,816.01**	**$ 345,816.01**			
21185	TX1	618139	512195	4/18/2015	4/24/2015	4/18/2015	4/24/2015	TX433	1	1	21185	11	HIDALGO COUNTY	Blue Cross	Basic Coverage	843352495	1205833985	00002015112500689V0X	Family Member	4/17/2015	$ 2,120.24	$ 2,120.24	0%	$0.00	
21185	TX1	618139	512195	4/18/2015	4/24/2015	4/18/2015	4/24/2015	TX433	1	1	21185	11	HIDALGO COUNTY	Blue Cross	Basic Coverage	844217831	1861488579	00002015111504?Q480X	Family Subscriber	4/15/2015	$ 248.94	$ 248.94	0%	$0.00	
21185	TX1	618139	512195	4/18/2015	4/24/2015	4/18/2015	4/24/2015	TX433	1	1	21185	11	HIDALGO COUNTY	Blue Cross	Basic Coverage	838728898	1760567085	00002015111502?L840X	Single	3/22/2015	$ 891.05	$ 891.05	0%	$0.00	
21185	TX1	618139	512195	4/18/2015	4/24/2015	4/18/2015	4/24/2015	TX433	1	1	21185	11	HIDALGO COUNTY	Blue Cross	Basic Coverage	838728898	1760567085	00002015111502?L550X	Single	2/26/2015	$ 637.21	$ 637.21	0%	$0.00	
21185	TX1	618139	512195	4/18/2015	4/24/2015	4/18/2015	4/24/2015	TX433	1	1	21185	11	HIDALGO COUNTY	Blue Cross	Basic Coverage	841899861	1053317362	00002015112504948U0X	Family Subscriber	4/20/2015	$ 512.80	$ 512.80	0%	$0.00	
21185	TX1	618139	512195	4/18/2015	4/24/2015	4/18/2015	4/24/2015	TX433	1	1	21185	11	HIDALGO COUNTY	Blue Cross	Basic Coverage	843605213	1053317362	00002015113502?B120X	Single	4/21/2015	$ 170.86	$ 170.86	0%	$0.00	
21185	TX1	618139	512195	4/18/2015	4/24/2015	4/18/2015	4/24/2015	TX433	1	1	21185	11	HIDALGO COUNTY	Blue Cross	Basic Coverage	844217831	1861488579	00002015107501?U840X	Family Member	4/7/2015	$ 254.40	$ 254.40	0%	$0.00	
21185	TX1	618139	512195	4/18/2015	4/24/2015	4/18/2015	4/24/2015	TX433	1	1	21185	11	HIDALGO COUNTY	Blue Cross	Basic Coverage	840412340	1770573586	00002015112509079W0X	Family Member	4/17/2015	$ 172.10	$ 172.10	0%	$0.00	
21185	TX1	618139	512195	4/18/2015	4/24/2015	4/18/2015	4/24/2015	TX433	1	1	21185	11	HIDALGO COUNTY	Blue Cross	Basic Coverage	838948432	1053317362	00002015114506614H0X	Family Subscriber	4/22/2015	$ 360.96	$ 360.96	0%	$0.00	

Account	Corporate Entity	Invoice Profile	Invoice Number	InvcPerFrDt	InvcPerToDt	ClmPerFrDt	ClmPerToDt	BARS CustNbr	Settlement Nbr	Association Nbr	Group Nbr	Section Nbr	Group Name	Coverage	Claim Type	Member ID	Provider ID	Document Control	Tier	Service Date	Gross Amt	Net Amt	Fee Percent	Fee Amt	Case Nbr
21185	TX1	618139	512195	4/18/2015	4/24/2015	4/18/2015	4/24/2015	TX433	1	1	21185	11	HIDALGO COUNTY	Blue Cross	Basic Coverage	820338204	1053317362	00002015093505l0Y80X	Family Member	3/30/2015	$ 781.88	$ 781.88	0%	$0.00	
21185	TX1	618139	512195	4/18/2015	4/24/2015	4/18/2015	4/24/2015	TX433	1	1	21185	11	HIDALGO COUNTY	Blue Cross	Basic Coverage	834388507	1205833985	0000201509950420A20X	Family Subscriber	3/25/2015	$ 10,040.69	$ 10,040.69	0%	$0.00	
21185	TX1	618139	512195	4/18/2015	4/24/2015	4/18/2015	4/24/2015	TX433	1	1	21185	11	HIDALGO COUNTY	Blue Cross	Basic Coverage	840054443	1619924719	00002015111505lL740X	Family Member	4/16/2015	$ 168.00	$ 168.00	0%	$0.00	
21185	TX1	618139	512195	4/18/2015	4/24/2015	4/18/2015	4/24/2015	TX433	1	1	21185	11	HIDALGO COUNTY	Blue Cross	Basic Coverage	840356538	1053317362	00002015100050H44290X	Family Member	4/7/2015	$ 119.42	$ 119.42	0%	$0.00	
21185	TX1	618139	512195	4/18/2015	4/24/2015	4/18/2015	4/24/2015	TX433	1	1	21185	11	HIDALGO COUNTY	Blue Cross	Basic Coverage	840709384	1053317362	00002015113503OB220X	Single	4/20/2015	$ 882.99	$ 882.99	0%	$0.00	
21185	TX1	618139	512195	4/18/2015	4/24/2015	4/18/2015	4/24/2015	TX433	1	1	21185	11	HIDALGO COUNTY	Blue Cross	Basic Coverage	842852466	1053317362	00002015114505813H0X	Family Subscriber	4/22/2015	$ 500.92	$ 500.92	0%	$0.00	
21185	TX1	618139	512195	4/18/2015	4/24/2015	4/18/2015	4/24/2015	TX433	1	1	21185	11	HIDALGO COUNTY	Blue Cross	Basic Coverage	837368075	1770573586	00002015098508A9220X	Family Member	3/12/2015	$ 2,516.55	$ 2,516.55	0%	$0.00	
21185	TX1	618139	512195	4/18/2015	4/24/2015	4/18/2015	4/24/2015	TX433	1	1	21185	11	HIDALGO COUNTY	Blue Cross	Basic Coverage	840428678	1053317362	00002015112507632U0X	Family Subscriber	4/20/2015	$ 515.39	$ 515.39	0%	$0.00	
21185	TX1	618139	512195	4/18/2015	4/24/2015	4/18/2015	4/24/2015	TX433	1	1	21185	11	HIDALGO COUNTY	Blue Cross	Basic Coverage	839767690	1053317362	000020151115057L190X	Family Member	4/17/2015	$ 266.18	$ 266.18	0%	$0.00	
21185	TX1	618139	512195	4/18/2015	4/24/2015	4/18/2015	4/24/2015	TX433	1	1	21185	11	HIDALGO COUNTY	Blue Cross	Basic Coverage	841570477	1053317362	00002015114509588F0X	Single	4/17/2015	$ 256.86	$ 256.86	0%	$0.00	
21185	TX1	618139	512195	4/18/2015	4/24/2015	4/18/2015	4/24/2015	TX433	1	1	21185	11	HIDALGO COUNTY	Blue Cross	Basic Coverage	841837846	1053317362	00002015085504801V0X	Family Member	3/16/2015	$ 781.89	$ 781.89	0%	$0.00	
21185	TX1	618139	512195	4/18/2015	4/24/2015	4/18/2015	4/24/2015	TX433	1	1	21185	11	HIDALGO COUNTY	Blue Cross	Basic Coverage	840174520	1619924719	00002015110502119V0X	Single	4/13/2015	$ 973.60	$ 973.60	0%	$0.00	
21185	TX1	618139	512195	4/18/2015	4/24/2015	4/18/2015	4/24/2015	TX433	1	1	21185	11	HIDALGO COUNTY	Blue Cross	Basic Coverage	839996610	1053317362	00002015111505l2L970X	Family Subscriber	4/17/2015	$ 110.04	$ 110.04	0%	$0.00	
21185	TX1	618139	512195	4/18/2015	4/24/2015	4/18/2015	4/24/2015	TX433	1	1	21185	11	HIDALGO COUNTY	Blue Cross	Basic Coverage	838947389	1770573586	00002015112509024W0X	Single	4/13/2015	$ 138.00	$ 138.00	0%	$0.00	
21185	TX1	618139	512195	4/18/2015	4/24/2015	4/18/2015	4/24/2015	TX433	1	1	21185	11	HIDALGO COUNTY	Blue Cross	Basic Coverage	840160107	1053317362	00002015113503OB010X	Family Subscriber	4/20/2015	$ 778.11	$ 778.11	0%	$0.00	
21185	TX1	618139	512195	4/18/2015	4/24/2015	4/18/2015	4/24/2015	TX433	1	1	21185	11	HIDALGO COUNTY	Blue Cross	Basic Coverage	842800767	1770573586	00002015111504300C50X	Family Member	4/14/2015	$ 1,336.56	$ 1,336.56	0%	$0.00	
21185	TX1	618139	512195	4/18/2015	4/24/2015	4/18/2015	4/24/2015	TX433	1	1	21185	11	HIDALGO COUNTY	Blue Cross	Basic Coverage	837099499	1053317362	00002015112505233U0X	Single	4/20/2015	$ 203.88	$ 203.88	0%	$0.00	
21185	TX1	618139	512195	4/18/2015	4/24/2015	4/18/2015	4/24/2015	TX433	1	1	21185	11	HIDALGO COUNTY	Blue Cross	Basic Coverage	828133569	1770573586	00002015112509011W0X	Family Member	4/17/2015	$ 376.41	$ 376.41	0%	$0.00	
21185	TX1	618139	512195	4/18/2015	4/24/2015	4/18/2015	4/24/2015	TX433	1	1	21185	11	HIDALGO COUNTY	Blue Cross	Basic Coverage	840018958	1205833985	00002015114502767H0X	Family Member	4/12/2015	$ 2,700.72	$ 2,700.72	0%	$0.00	
21185	TX1	618139	512195	4/18/2015	4/24/2015	4/18/2015	4/24/2015	TX433	1	1	21185	11	HIDALGO COUNTY	Blue Cross	Basic Coverage	847031433	1619924719	00002015111504915L500X	Single	4/12/2015	$ 2,704.09	$ 2,704.09	0%	$0.00	
21185	TX1	618139	512195	4/18/2015	4/24/2015	4/18/2015	4/24/2015	TX433	1	1	21185	11	HIDALGO COUNTY	Blue Cross	Basic Coverage	837499351	1619924719	00002015110502578V0X	Single	4/14/2015	$ 1,343.49	$ 1,343.49	0%	$0.00	
21185	TX1	618139	512195	4/18/2015	4/24/2015	4/18/2015	4/24/2015	TX433	1	1	21185	11	HIDALGO COUNTY	Blue Cross	Basic Coverage	839783372	1861488579	00002015111504600Q80X	Single	4/15/2015	$ 115.76	$ 115.76	0%	$0.00	
21185	TX1	618139	512195	4/18/2015	4/24/2015	4/18/2015	4/24/2015	TX433	1	1	21185	11	HIDALGO COUNTY	Blue Cross	Basic Coverage	835395947	1053317362	00002015113503 2B430X	Single	4/20/2015	$ 123.15	$ 123.15	0%	$0.00	
21185	TX1	618139	512195	4/18/2015	4/24/2015	4/18/2015	4/24/2015	TX433	1	1	21185	11	HIDALGO COUNTY	Blue Cross	Basic Coverage	836996188	1053317362	00002015114505172H0X	Family Member	4/22/2015	$ 214.61	$ 214.61	0%	$0.00	
21185	TX1	618139	512195	4/18/2015	4/24/2015	4/18/2015	4/24/2015	TX433	1	1	21185	11	HIDALGO COUNTY	Blue Cross	Basic Coverage	903372254	1174582050	00002015111050E83400X	Single	4/7/2015	$ 2,078.25	$ 2,078.25	0%	$0.00	
21185	TX1	618139	512195	4/18/2015	4/24/2015	4/18/2015	4/24/2015	TX433	1	1	21185	11	HIDALGO COUNTY	Blue Cross	Basic Coverage	839087224	1770573586	00002015114500247K0X	Family Member	4/10/2015	$ 1,264.02	$ 1,264.02	0%	$0.00	
21185	TX1	618139	512195	4/18/2015	4/24/2015	4/18/2015	4/24/2015	TX433	1	1	21185	11	HIDALGO COUNTY	Blue Cross	Basic Coverage	838360789	1053317362	00002015111505 6L700X	Single	4/17/2015	$ 30.21	$ 30.21	0%	$0.00	
21185	TX1	618139	512195	4/18/2015	4/24/2015	4/18/2015	4/24/2015	TX433	1	1	21185	11	HIDALGO COUNTY	Blue Cross	Basic Coverage	842915537	1053317362	00002015112508403U0X	Family Subscriber	4/20/2015	$ 302.88	$ 302.88	0%	$0.00	
21185	TX1	618139	512195	4/18/2015	4/24/2015	4/18/2015	4/24/2015	TX433	1	1	21185	11	HIDALGO COUNTY	Blue Shield	Basic Coverage	849907260	1073508545	00002015112501 40680X	Single	4/15/2015	$ 72.85	$ 72.85	0%	$0.00	
21185	TX1	618139	512195	4/18/2015	4/24/2015	4/18/2015	4/24/2015	TX433	1	1	21185	11	HIDALGO COUNTY	Blue Shield	Basic Coverage	840463795	1306859681	00002015112501 D57110X	Single	4/20/2015	$ 36.79	$ 36.79	0%	$0.00	
21185	TX1	618139	512195	4/18/2015	4/24/2015	4/18/2015	4/24/2015	TX433	1	1	21185	11	HIDALGO COUNTY	Blue Shield	Basic Coverage	843572020	1790721538	00002015111508 0G720X	Single	4/15/2015	$ 6.52	$ 6.52	0%	$0.00	
21185	TX1	618139	512195	4/18/2015	4/24/2015	4/18/2015	4/24/2015	TX433	1	1	21185	11	HIDALGO COUNTY	Blue Shield	Basic Coverage	843572020	1790721538	00002015111508 4G460X	Single	4/10/2015	$ 1.66	$ 1.66	0%	$0.00	
21185	TX1	618139	512195	4/18/2015	4/24/2015	4/18/2015	4/24/2015	TX433	1	1	21185	11	HIDALGO COUNTY	Blue Shield	Basic Coverage	843572020	1790721538	00002015111508 4G460X	Single	4/10/2015	$ 6.28	$ 6.28	0%	$0.00	
21185	TX1	618139	512195	4/18/2015	4/24/2015	4/18/2015	4/24/2015	TX433	1	1	21185	11	HIDALGO COUNTY	Blue Shield	Basic Coverage	843572020	1790721538	00002015111508 4G460X	Single	4/10/2015	$ 3.84	$ 3.84	0%	$0.00	
21185	TX1	618139	512195	4/18/2015	4/24/2015	4/18/2015	4/24/2015	TX433	1	1	21185	11	HIDALGO COUNTY	Blue Shield	Basic Coverage	843572020	1427295948	00002015113501 8C410X	Single	4/22/2015	$ 132.15	$ 132.15	0%	$0.00	
21185	TX1	618139	512195	4/18/2015	4/24/2015	4/18/2015	4/24/2015	TX433	1	1	21185	11	HIDALGO COUNTY	Blue Shield	Basic Coverage	843572020	1427295948	00002015113501 8C410X	Single	4/22/2015	$ 235.38	$ 235.38	0%	$0.00	
21185	TX1	618139	512195	4/18/2015	4/24/2015	4/18/2015	4/24/2015	TX433	1	1	21185	11	HIDALGO COUNTY	Blue Shield	Basic Coverage	843572020	1427295948	00002015113501 8C410X	Single	4/22/2015	$ 64.86	$ 64.86	0%	$0.00	
21185	TX1	618139	512195	4/18/2015	4/24/2015	4/18/2015	4/24/2015	TX433	1	1	21185	11	HIDALGO COUNTY	Blue Shield	Basic Coverage	843572020	1427295948	00002015113501 8C410X	Single	4/22/2015	$ 30.08	$ 30.08	0%	$0.00	
21185	TX1	618139	512195	4/18/2015	4/24/2015	4/18/2015	4/24/2015	TX433	1	1	21185	11	HIDALGO COUNTY	Blue Shield	Basic Coverage	840883140	1073508545	00002015097503923F0X	Family Subscriber	2/19/2015	$ 13.43	$ 13.43	0%	$0.00	
21185	TX1	618139	512195	4/18/2015	4/24/2015	4/18/2015	4/24/2015	TX433	1	1	21185	11	HIDALGO COUNTY	Blue Shield	Basic Coverage	840883140	1073508545	00002015097503923F0X	Family Subscriber	2/19/2015	$ 13.87	$ 13.87	0%	$0.00	
21185	TX1	618139	512195	4/18/2015	4/24/2015	4/18/2015	4/24/2015	TX433	1	1	21185	11	HIDALGO COUNTY	Blue Shield	Basic Coverage	840883140	1073508545	00002015097503923F0X	Family Subscriber	2/19/2015	$ 9.98	$ 9.98	0%	$0.00	
21185	TX1	618139	512195	4/18/2015	4/24/2015	4/18/2015	4/24/2015	TX433	1	1	21185	11	HIDALGO COUNTY	Blue Shield	Basic Coverage	840883140	1073508545	00002015097503923F0X	Family Subscriber	2/19/2015	$ 9.97	$ 9.97	0%	$0.00	
21185	TX1	618139	512195	4/18/2015	4/24/2015	4/18/2015	4/24/2015	TX433	1	1	21185	11	HIDALGO COUNTY	Blue Shield	Basic Coverage	840883140	1073508545	00002015097503923F0X	Family Subscriber	2/19/2015	$ 5.32	$ 5.32	0%	$0.00	
21185	TX1	618139	512195	4/18/2015	4/24/2015	4/18/2015	4/24/2015	TX433	1	1	21185	11	HIDALGO COUNTY	Blue Shield	Basic Coverage	840883140	1073508545	00002015097503923F0X	Family Subscriber	2/19/2015	$ 15.18	$ 15.18	0%	$0.00	
21185	TX1	618139	512195	4/18/2015	4/24/2015	4/18/2015	4/24/2015	TX433	1	1	21185	11	HIDALGO COUNTY	Blue Shield	Basic Coverage	840883140	1073508545	00002015097503923F0X	Family Subscriber	2/19/2015	$ 8.10	$ 8.10	0%	$0.00	
21185	TX1	618139	512195	4/18/2015	4/24/2015	4/18/2015	4/24/2015	TX433	1	1	21185	11	HIDALGO COUNTY	Blue Shield	Basic Coverage	840883140	1073508545	00002015097503923F0X	Family Subscriber	2/19/2015	$ 11.66	$ 11.66	0%	$0.00	
21185	TX1	618139	512195	4/18/2015	4/24/2015	4/18/2015	4/24/2015	TX433	1	1	21185	11	HIDALGO COUNTY	Blue Shield	Basic Coverage	840883140	1073508545	00002015097503923F0X	Family Subscriber	2/19/2015	$ 13.57	$ 13.57	0%	$0.00	
21185	TX1	618139	512195	4/18/2015	4/24/2015	4/18/2015	4/24/2015	TX433	1	1	21185	11	HIDALGO COUNTY	Blue Shield	Basic Coverage	840883140	1073508545	00002015097503923F0X	Family Subscriber	2/19/2015	$ 13.57	$ 13.57	0%	$0.00	
21185	TX1	618139	512195	4/18/2015	4/24/2015	4/18/2015	4/24/2015	TX433	1	1	21185	11	HIDALGO COUNTY	Blue Shield	Basic Coverage	840883140	1073508545	00002015097503923F0X	Family Subscriber	2/19/2015	$ 15.49	$ 15.49	0%	$0.00	
21185	TX1	618139	512195	4/18/2015	4/24/2015	4/18/2015	4/24/2015	TX433	1	1	21185	11	HIDALGO COUNTY	Blue Shield	Basic Coverage	840883140	1073508545	00002015097503923F0X	Family Subscriber	2/19/2015	$ 9.73	$ 9.73	0%	$0.00	
21185	TX1	618139	512195	4/18/2015	4/24/2015	4/18/2015	4/24/2015	TX433	1	1	21185	11	HIDALGO COUNTY	Blue Shield	Basic Coverage	840883140	1073508545	00002015097503923F0X	Family Subscriber	2/19/2015	$ 54.29	$ 54.29	0%	$0.00	
21185	TX1	618139	512195	4/18/2015	4/24/2015	4/18/2015	4/24/2015	TX433	1	1	21185	11	HIDALGO COUNTY	Blue Shield	Basic Coverage	840883140	1073508545	00002015097503923F0X	Family Subscriber	2/19/2015	$ 13.22	$ 13.22	0%	$0.00	
21185	TX1	618139	512195	4/18/2015	4/24/2015	4/18/2015	4/24/2015	TX433	1	1	21185	11	HIDALGO COUNTY	Blue Shield	Basic Coverage	840883140	1073508545	00002015097503923F0X	Family Subscriber	2/19/2015	$ 12.25	$ 12.25	0%	$0.00	
21185	TX1	618139	512195	4/18/2015	4/24/2015	4/18/2015	4/24/2015	TX433	1	1	21185	11	HIDALGO COUNTY	Blue Shield	Basic Coverage	839894823	1447677661	00002015111500Z7140X	Family Subscriber	4/17/2015	$ 103.41	$ 103.41	0%	$0.00	
21185	TX1	618139	512195	4/18/2015	4/24/2015	4/18/2015	4/24/2015	TX433	1	1	21185	11	HIDALGO COUNTY	Blue Shield	Basic Coverage	839894823	1447677661	00002015111500Z7140X	Family Subscriber	4/17/2015	$ 238.55	$ 238.55	0%	$0.00	
21185	TX1	618139	512195	4/18/2015	4/24/2015	4/18/2015	4/24/2015	TX433	1	1	21185	11	HIDALGO COUNTY	Blue Shield	Basic Coverage	839894823	1124006390	00002015111500Z760X	Family Subscriber	4/17/2015	$ 72.85	$ 72.85	0%	$0.00	
21185	TX1	618139	512195	4/18/2015	4/24/2015	4/18/2015	4/24/2015	TX433	1	1	21185	11	HIDALGO COUNTY	Blue Shield	Basic Coverage	839894823	1124006390	00002015111500Z760X	Family Subscriber	4/17/2015	$ 21.58	$ 21.58	0%	$0.00	
21185	TX1	618139	512195	4/18/2015	4/24/2015	4/18/2015	4/24/2015	TX433	1	1	21185	11	HIDALGO COUNTY	Blue Shield	Basic Coverage	839894823	1124006390	00002015111500Z760X	Family Subscriber	4/17/2015	$ 1.69	$ 1.69	0%	$0.00	
21185	TX1	618139	512195	4/18/2015	4/24/2015	4/18/2015	4/24/2015	TX433	1	1	21185	11	HIDALGO COUNTY	Blue Shield	Basic Coverage	839894823	1124006390	00002015111500Z760X	Family Subscriber	4/17/2015	$ 28.84	$ 28.84	0%	$0.00	
21185	TX1	618139	512195	4/18/2015	4/24/2015	4/18/2015	4/24/2015	TX433	1	1	21185	11	HIDALGO COUNTY	Blue Shield	Basic Coverage	820914752	1710970975	00002015113502E8580X	Family Member	4/15/2015	$ 31.00	$ 31.00	0%	$0.00	
21185	TX1	618139	512195	4/18/2015	4/24/2015	4/18/2015	4/24/2015	TX433	1	1	21185	11	HIDALGO COUNTY	Blue Shield	Basic Coverage	835648251	1952497398	00002015114507988Q0X	Single	4/24/2015	$ 58.55	$ 58.55	0%	$0.00	
21185	TX1	618139	512195	4/18/2015	4/24/2015	4/18/2015	4/24/2015	TX433	1	1	21185	11	HIDALGO COUNTY	Blue Shield	Basic Coverage	839648056	1306005095	00002015111507 1Y080X	Single	3/31/2015	$ 58.55	$ 58.55	0%	$0.00	
21185	TX1	618139	512195	4/18/2015	4/24/2015	4/18/2015	4/24/2015	TX433	1	1	21185	11	HIDALGO COUNTY	Blue Shield	Basic Coverage	839648056	1982657870	00002015112506362F0X	Single	1/26/2015	$ 39.71	$ 39.71	0%	$0.00	
21185	TX1	618139	512195	4/18/2015	4/24/2015	4/18/2015	4/24/2015	TX433	1	1	21185	11	HIDALGO COUNTY	Blue Shield	Basic Coverage	839648056	1982657870	00002015112506362F0X	Single	1/26/2015	$ 0.12	$ 0.12	0%	$0.00	
21185	TX1	618139	512195	4/18/2015	4/24/2015	4/18/2015	4/24/2015	TX433	1	1	21185	11	HIDALGO COUNTY	Blue Shield	Basic Coverage	839648056	1982657870	00002015112506362F0X	Single	1/26/2015	$ 0.29	$ 0.29	0%	$0.00	
21185	TX1	618139	512195	4/18/2015	4/24/2015	4/18/2015	4/24/2015	TX433	1	1	21185	11	HIDALGO COUNTY	Blue Shield	Basic Coverage	839648056	1982657870	00002015112506362F0X	Single	1/26/2015	$ 57.68	$ 57.68	0%	$0.00	
21185	TX1	618139	512195	4/18/2015	4/24/2015	4/18/2015	4/24/2015	TX433	1	1	21185	11	HIDALGO COUNTY	Blue Shield	Basic Coverage	846277235	1881679751	00002015111050506Q40X	Family Subscriber	4/16/2015	$ 9.08	$ 9.08	0%	$0.00	
21185	TX1	618139	512195	4/18/2015	4/24/2015	4/18/2015	4/24/2015	TX433	1	1	21185	11	HIDALGO COUNTY	Blue Shield	Basic Coverage	846277235	1881679751	00002015111050506Q40X	Family Subscriber	4/16/2015	$ 8.34	$ 8.34	0%	$0.00	
21185	TX1	618139	512195	4/18/2015	4/24/2015	4/18/2015	4/24/2015	TX433	1	1	21185	11	HIDALGO COUNTY	Blue Shield	Basic Coverage	846277235	1881679751	00002015111050506Q40X	Family Subscriber	4/16/2015	$ 7.75	$ 7.75	0%	$0.00	
21185	TX1	618139	512195	4/18/2015	4/24/2015	4/18/2015	4/24/2015	TX433	1	1	21185	11	HIDALGO COUNTY	Blue Shield	Basic Coverage	846277235	1881679751	00002015111050506Q40X	Family Subscriber	4/16/2015	$ 14.43	$ 14.43	0%	$0.00	
21185	TX1	618139	512195	4/18/2015	4/24/2015	4/18/2015	4/24/2015	TX433	1	1	21185	11	HIDALGO COUNTY	Blue Shield	Basic Coverage	843352495	1295808293	00002015112502436Q0X	Family Member	4/17/2015	$ 39.71	$ 39.71	0%	$0.00	
21185	TX1	618139	512195	4/18/2015	4/24/2015	4/18/2015	4/24/2015	TX433	1	1	21185	11	HIDALGO COUNTY	Blue Shield	Basic Coverage	843352495	1295808293	00002015112502820Q0X	Family Member	4/21/2015	$ 39.71	$ 39.71	0%	$0.00	

Account	Corporate Entity	Invoice Profile	Invoice Number	InvcPerFrDt	InvcPerToDt	ClmPerFrDt	ClmPerToDt	BARS CustNbr	Settlement Nbr	Association Nbr	Group Nbr	Section Nbr	Group Name	Coverage	Claim Type	Member ID	Provider ID	Document Control	Tier	Service Date	Gross Amt	Net Amt	Fee Percent	Fee Amt	Case Nbr
21185	TX1	618139	512195	4/18/2015	4/24/2015	4/18/2015	4/24/2015	TX433	1	1	21185	11	HIDALGO COUNTY	Blue Shield	Basic Coverage	843352495	1295808293	00002015112502846Q0X	Family Member	4/20/2015	$ 72.85	$ 72.85	0%	$0.00	
21185	TX1	618139	512195	4/18/2015	4/24/2015	4/18/2015	4/24/2015	TX433	1	1	21185	11	HIDALGO COUNTY	Blue Shield	Basic Coverage	843352495	1295808293	00002015112502846Q0X	Family Member	4/20/2015	$ 21.01	$ 21.01	0%	$0.00	
21185	TX1	618139	512195	4/18/2015	4/24/2015	4/18/2015	4/24/2015	TX433	1	1	21185	11	HIDALGO COUNTY	Blue Shield	Basic Coverage	840179391	1700812468	00002015113503 4P870X	Single	4/22/2015	$ 39.71	$ 39.71	0%	$0.00	
21185	TX1	618139	512195	4/18/2015	4/24/2015	4/18/2015	4/24/2015	TX433	1	1	21185	11	HIDALGO COUNTY	Blue Shield	Basic Coverage	838296071	1568578326	00002015097504201F0X	Family Subscriber	3/25/2015	$ 72.85	$ 72.85	0%	$0.00	
21185	TX1	618139	512195	4/18/2015	4/24/2015	4/18/2015	4/24/2015	TX433	1	1	21185	11	HIDALGO COUNTY	Blue Shield	Basic Coverage	838296071	1568578326	00002015097504201F0X	Family Subscriber	3/25/2015	$ 7.08	$ 7.08	0%	$0.00	
21185	TX1	618139	512195	4/18/2015	4/24/2015	4/18/2015	4/24/2015	TX433	1	1	21185	11	HIDALGO COUNTY	Blue Shield	Basic Coverage	838296071	1568578326	00002015097504201F0X	Family Subscriber	3/25/2015	$ 10.92	$ 10.92	0%	$0.00	
21185	TX1	618139	512195	4/18/2015	4/24/2015	4/18/2015	4/24/2015	TX433	1	1	21185	11	HIDALGO COUNTY	Blue Shield	Basic Coverage	838296071	1568578326	00002015097504201F0X	Family Subscriber	3/25/2015	$ 3.00	$ 3.00	0%	$0.00	
21185	TX1	618139	512195	4/18/2015	4/24/2015	4/18/2015	4/24/2015	TX433	1	1	21185	11	HIDALGO COUNTY	Blue Shield	Basic Coverage	838296071	1568578326	00002015097504201F0X	Family Subscriber	3/25/2015	$ 3.58	$ 3.58	0%	$0.00	
21185	TX1	618139	512195	4/18/2015	4/24/2015	4/18/2015	4/24/2015	TX433	1	1	21185	11	HIDALGO COUNTY	Blue Shield	Basic Coverage	838296071	1568578326	00002015097504201F0X	Family Subscriber	3/25/2015	$ 19.36	$ 19.36	0%	$0.00	
21185	TX1	618139	512195	4/18/2015	4/24/2015	4/18/2015	4/24/2015	TX433	1	1	21185	11	HIDALGO COUNTY	Blue Shield	Basic Coverage	838296071	1568578326	00002015097504201F0X	Family Subscriber	3/25/2015	$ 12.64	$ 12.64	0%	$0.00	
21185	TX1	618139	512195	4/18/2015	4/24/2015	4/18/2015	4/24/2015	TX433	1	1	21185	11	HIDALGO COUNTY	Blue Shield	Basic Coverage	838296071	1568578326	00002015097504201F0X	Family Subscriber	3/25/2015	$ 10.66	$ 10.66	0%	$0.00	
21185	TX1	618139	512195	4/18/2015	4/24/2015	4/18/2015	4/24/2015	TX433	1	1	21185	11	HIDALGO COUNTY	Blue Shield	Basic Coverage	838296071	1568578326	00002015097504201F0X	Family Subscriber	3/25/2015	$ 5.17	$ 5.17	0%	$0.00	
21185	TX1	618139	512195	4/18/2015	4/24/2015	4/18/2015	4/24/2015	TX433	1	1	21185	11	HIDALGO COUNTY	Blue Shield	Basic Coverage	843863088	1811186042	00002015112508269V0X	Single	4/14/2015	$ 39.71	$ 39.71	0%	$0.00	
21185	TX1	618139	512195	4/18/2015	4/24/2015	4/18/2015	4/24/2015	TX433	1	1	21185	11	HIDALGO COUNTY	Blue Shield	Basic Coverage	836935320	1194769497	00002015111150W90970X	Single	4/15/2015	$ 2.98	$ 2.98	0%	$0.00	
21185	TX1	618139	512195	4/18/2015	4/24/2015	4/18/2015	4/24/2015	TX433	1	1	21185	11	HIDALGO COUNTY	Blue Shield	Basic Coverage	836935320	1194769497	00002015111150W90970X	Single	4/15/2015	$ 8.73	$ 8.73	0%	$0.00	
21185	TX1	618139	512195	4/18/2015	4/24/2015	4/18/2015	4/24/2015	TX433	1	1	21185	11	HIDALGO COUNTY	Blue Shield	Basic Coverage	836935320	1588971899	00002015112503 0Q40X	Single	4/15/2015	$ 6.97	$ 6.97	0%	$0.00	
21185	TX1	618139	512195	4/18/2015	4/24/2015	4/18/2015	4/24/2015	TX433	1	1	21185	11	HIDALGO COUNTY	Blue Shield	Basic Coverage	836935320	1588971899	00002015112503 0Q40X	Single	4/15/2015	$ 13.95	$ 13.95	0%	$0.00	
21185	TX1	618139	512195	4/18/2015	4/24/2015	4/18/2015	4/24/2015	TX433	1	1	21185	11	HIDALGO COUNTY	Blue Shield	Basic Coverage	836935320	1104855717	00002015111350W44900X	Single	4/15/2015	$ 17.55	$ 17.55	0%	$0.00	
21185	TX1	618139	512195	4/18/2015	4/24/2015	4/18/2015	4/24/2015	TX433	1	1	21185	11	HIDALGO COUNTY	Blue Shield	Basic Coverage	836935320	1811944101	00002015114501400C0X	Single	4/22/2015	$ 97.71	$ 97.71	0%	$0.00	
21185	TX1	618139	512195	4/18/2015	4/24/2015	4/18/2015	4/24/2015	TX433	1	1	21185	11	HIDALGO COUNTY	Blue Shield	Basic Coverage	837090056	1982827150	00002015103031251 50C	Single	2/18/2015	$ 179.00	$ 179.00	0%	$0.00	
21185	TX1	618139	512195	4/18/2015	4/24/2015	4/18/2015	4/24/2015	TX433	1	1	21185	11	HIDALGO COUNTY	Blue Shield	Basic Coverage	837773480	1386671378	00002015112501 23650X	Single	4/21/2015	$ 56.73	$ 56.73	0%	$0.00	
21185	TX1	618139	512195	4/18/2015	4/24/2015	4/18/2015	4/24/2015	TX433	1	1	21185	11	HIDALGO COUNTY	Blue Shield	Basic Coverage	837773480	1386671378	00002015112501 23650X	Single	4/21/2015	$ 22.57	$ 22.57	0%	$0.00	
21185	TX1	618139	512195	4/18/2015	4/24/2015	4/18/2015	4/24/2015	TX433	1	1	21185	11	HIDALGO COUNTY	Blue Shield	Basic Coverage	837773480	1386671378	00002015114501652L0X	Single	4/23/2015	$ 56.73	$ 56.73	0%	$0.00	
21185	TX1	618139	512195	4/18/2015	4/24/2015	4/18/2015	4/24/2015	TX433	1	1	21185	11	HIDALGO COUNTY	Blue Shield	Basic Coverage	837773480	1386671378	00002015114501652L0X	Single	4/23/2015	$ 22.57	$ 22.57	0%	$0.00	
21185	TX1	618139	512195	4/18/2015	4/24/2015	4/18/2015	4/24/2015	TX433	1	1	21185	11	HIDALGO COUNTY	Blue Shield	Basic Coverage	837773480	1386671378	00002015114501652L0X	Single	4/23/2015	$ 12.57	$ 12.57	0%	$0.00	
21185	TX1	618139	512195	4/18/2015	4/24/2015	4/18/2015	4/24/2015	TX433	1	1	21185	11	HIDALGO COUNTY	Blue Shield	Basic Coverage	838120615	1083771414	00002015114505722G0X	Single	4/23/2015	$ 72.85	$ 72.85	0%	$0.00	
21185	TX1	618139	512195	4/18/2015	4/24/2015	4/18/2015	4/24/2015	TX433	1	1	21185	11	HIDALGO COUNTY	Blue Shield	Basic Coverage	838120615	1083771414	00002015114505722G0X	Single	4/23/2015	$ 3.00	$ 3.00	0%	$0.00	
21185	TX1	618139	512195	4/18/2015	4/24/2015	4/18/2015	4/24/2015	TX433	1	1	21185	11	HIDALGO COUNTY	Blue Shield	Basic Coverage	838120615	1083771414	00002015114505722G0X	Single	4/23/2015	$ 3.58	$ 3.58	0%	$0.00	
21185	TX1	618139	512195	4/18/2015	4/24/2015	4/18/2015	4/24/2015	TX433	1	1	21185	11	HIDALGO COUNTY	Blue Shield	Basic Coverage	838120615	1083771414	00002015114505722G0X	Single	4/23/2015	$ 7.30	$ 7.30	0%	$0.00	
21185	TX1	618139	512195	4/18/2015	4/24/2015	4/18/2015	4/24/2015	TX433	1	1	21185	11	HIDALGO COUNTY	Blue Shield	Basic Coverage	838120615	1083771414	00002015114505722G0X	Single	4/23/2015	$ 10.07	$ 10.07	0%	$0.00	
21185	TX1	618139	512195	4/18/2015	4/24/2015	4/18/2015	4/24/2015	TX433	1	1	21185	11	HIDALGO COUNTY	Blue Shield	Basic Coverage	838120615	1083771414	00002015114505722G0X	Single	4/23/2015	$ 3.44	$ 3.44	0%	$0.00	
21185	TX1	618139	512195	4/18/2015	4/24/2015	4/18/2015	4/24/2015	TX433	1	1	21185	11	HIDALGO COUNTY	Blue Shield	Basic Coverage	838120615	1083771414	00002015114505722G0X	Single	4/23/2015	$ 2.04	$ 2.04	0%	$0.00	
21185	TX1	618139	512195	4/18/2015	4/24/2015	4/18/2015	4/24/2015	TX433	1	1	21185	11	HIDALGO COUNTY	Blue Shield	Basic Coverage	838120615	1083771414	00002015114505722G0X	Single	4/23/2015	$ 19.36	$ 19.36	0%	$0.00	
21185	TX1	618139	512195	4/18/2015	4/24/2015	4/18/2015	4/24/2015	TX433	1	1	21185	11	HIDALGO COUNTY	Blue Shield	Basic Coverage	838120615	1083771414	00002015114505722G0X	Single	4/23/2015	$ 3.89	$ 3.89	0%	$0.00	
21185	TX1	618139	512195	4/18/2015	4/24/2015	4/18/2015	4/24/2015	TX433	1	1	21185	11	HIDALGO COUNTY	Blue Shield	Basic Coverage	844217831	1467562728	00002015110509355T0X	Family Subscriber	4/11/2015	$ 93.53	$ 93.53	0%	$0.00	
21185	TX1	618139	512195	4/18/2015	4/24/2015	4/18/2015	4/24/2015	TX433	1	1	21185	11	HIDALGO COUNTY	Blue Shield	Basic Coverage	844217831	1356692164	00002015111150X73950X	Family Subscriber	4/8/2015	$ 28.33	$ 28.33	0%	$0.00	
21185	TX1	618139	512195	4/18/2015	4/24/2015	4/18/2015	4/24/2015	TX433	1	1	21185	11	HIDALGO COUNTY	Blue Shield	Basic Coverage	844217831	1467562728	00002015112506 24060X	Family Subscriber	4/15/2015	$ 51.91	$ 51.91	0%	$0.00	
21185	TX1	618139	512195	4/18/2015	4/24/2015	4/18/2015	4/24/2015	TX433	1	1	21185	11	HIDALGO COUNTY	Blue Shield	Basic Coverage	838254710	1023175403	00002015100508 52510X	Single	4/1/2015	$ 46.04	$ 46.04	0%	$0.00	
21185	TX1	618139	512195	4/18/2015	4/24/2015	4/18/2015	4/24/2015	TX433	1	1	21185	11	HIDALGO COUNTY	Blue Shield	Basic Coverage	837565265	1295854453	00002015114500 2Y650X	Single	4/23/2015	$ 18.36	$ 18.36	0%	$0.00	
21185	TX1	618139	512195	4/18/2015	4/24/2015	4/18/2015	4/24/2015	TX433	1	1	21185	11	HIDALGO COUNTY	Blue Shield	Basic Coverage	837565265	1295854453	00002015114500 2Y650X	Single	4/23/2015	$ 45.14	$ 45.14	0%	$0.00	
21185	TX1	618139	512195	4/18/2015	4/24/2015	4/18/2015	4/24/2015	TX433	1	1	21185	11	HIDALGO COUNTY	Blue Shield	Basic Coverage	837565265	1295854453	00002015114500 2Y650X	Single	4/23/2015	$ 50.52	$ 50.52	0%	$0.00	
21185	TX1	618139	512195	4/18/2015	4/24/2015	4/18/2015	4/24/2015	TX433	1	1	21185	11	HIDALGO COUNTY	Blue Shield	Basic Coverage	841899861	1619278876	00002015113501 7D840X	Family Subscriber	4/20/2015	$ 41.30	$ 41.30	0%	$0.00	
21185	TX1	618139	512195	4/18/2015	4/24/2015	4/18/2015	4/24/2015	TX433	1	1	21185	11	HIDALGO COUNTY	Blue Shield	Basic Coverage	841899861	1619278876	00002015113501 7D840X	Family Subscriber	4/20/2015	$ 19.36	$ 19.36	0%	$0.00	
21185	TX1	618139	512195	4/18/2015	4/24/2015	4/18/2015	4/24/2015	TX433	1	1	21185	11	HIDALGO COUNTY	Blue Shield	Basic Coverage	834676620	1518033448	00002015096507Q2470X	Family Subscriber	3/26/2015	$ 26.79	$ 26.79	0%	$0.00	
21185	TX1	618139	512195	4/18/2015	4/24/2015	4/18/2015	4/24/2015	TX433	1	1	21185	11	HIDALGO COUNTY	Blue Shield	Basic Coverage	846064937	1588008247	00002015112503 A97870X	Single	4/16/2015	$ 26.79	$ 26.79	0%	$0.00	
21185	TX1	618139	512195	4/18/2015	4/24/2015	4/18/2015	4/24/2015	TX433	1	1	21185	11	HIDALGO COUNTY	Blue Shield	Basic Coverage	838427139	1821317843	00002015113501 69880X	Single	4/21/2015	$ 3.00	$ 3.00	0%	$0.00	
21185	TX1	618139	512195	4/18/2015	4/24/2015	4/18/2015	4/24/2015	TX433	1	1	21185	11	HIDALGO COUNTY	Blue Shield	Basic Coverage	838427139	1881679751	00002015114509 3Z550X	Single	4/21/2015	$ 9.08	$ 9.08	0%	$0.00	
21185	TX1	618139	512195	4/18/2015	4/24/2015	4/18/2015	4/24/2015	TX433	1	1	21185	11	HIDALGO COUNTY	Blue Shield	Basic Coverage	838427139	1881679751	00002015114509 3Z550X	Single	4/21/2015	$ 11.51	$ 11.51	0%	$0.00	
21185	TX1	618139	512195	4/18/2015	4/24/2015	4/18/2015	4/24/2015	TX433	1	1	21185	11	HIDALGO COUNTY	Blue Shield	Basic Coverage	838427139	1881679751	00002015114509 3Z550X	Single	4/21/2015	$ 8.34	$ 8.34	0%	$0.00	
21185	TX1	618139	512195	4/18/2015	4/24/2015	4/18/2015	4/24/2015	TX433	1	1	21185	11	HIDALGO COUNTY	Blue Shield	Basic Coverage	844371785	1619278876	00002015113501 9D520X	Family Subscriber	4/13/2015	$ 6.00	$ 6.00	0%	$0.00	
21185	TX1	618139	512195	4/18/2015	4/24/2015	4/18/2015	4/24/2015	TX433	1	1	21185	11	HIDALGO COUNTY	Blue Shield	Basic Coverage	844371785	1619278876	00002015113501 9D520X	Family Subscriber	4/17/2015	$ 39.71	$ 39.71	0%	$0.00	
21185	TX1	618139	512195	4/18/2015	4/24/2015	4/18/2015	4/24/2015	TX433	1	1	21185	11	HIDALGO COUNTY	Blue Shield	Basic Coverage	844371785	1619278876	00002015113501 9D520X	Family Subscriber	4/17/2015	$ 15.01	$ 15.01	0%	$0.00	
21185	TX1	618139	512195	4/18/2015	4/24/2015	4/18/2015	4/24/2015	TX433	1	1	21185	11	HIDALGO COUNTY	Blue Shield	Basic Coverage	844371785	1619278876	00002015113501 9D520X	Family Subscriber	4/17/2015	$ 15.01	$ 15.01	0%	$0.00	
21185	TX1	618139	512195	4/18/2015	4/24/2015	4/18/2015	4/24/2015	TX433	1	1	21185	11	HIDALGO COUNTY	Blue Shield	Basic Coverage	844371785	1619278876	00002015113501 9D520X	Family Subscriber	4/17/2015	$ 10.92	$ 10.92	0%	$0.00	
21185	TX1	618139	512195	4/18/2015	4/24/2015	4/18/2015	4/24/2015	TX433	1	1	21185	11	HIDALGO COUNTY	Blue Shield	Basic Coverage	844371785	1619278876	00002015113501 9D520X	Family Subscriber	4/17/2015	$ 28.84	$ 28.84	0%	$0.00	
21185	TX1	618139	512195	4/18/2015	4/24/2015	4/18/2015	4/24/2015	TX433	1	1	21185	11	HIDALGO COUNTY	Blue Shield	Basic Coverage	844371785	1619278876	00002015113501 9D520X	Family Subscriber	4/17/2015	$ 10.12	$ 10.12	0%	$0.00	
21185	TX1	618139	512195	4/18/2015	4/24/2015	4/18/2015	4/24/2015	TX433	1	1	21185	11	HIDALGO COUNTY	Blue Shield	Basic Coverage	844371785	1619278876	00002015113501 9D520X	Family Subscriber	4/17/2015	$ 0.03	$ 0.03	0%	$0.00	
21185	TX1	618139	512195	4/18/2015	4/24/2015	4/18/2015	4/24/2015	TX433	1	1	21185	11	HIDALGO COUNTY	Blue Shield	Basic Coverage	849261060	1396867636	00002015113502 7P440X	Family Member	4/19/2015	$ 5.43	$ 5.43	0%	$0.00	
21185	TX1	618139	512195	4/18/2015	4/24/2015	4/18/2015	4/24/2015	TX433	1	1	21185	11	HIDALGO COUNTY	Blue Shield	Basic Coverage	849261060	1396867636	00002015113502 7P440X	Family Member	4/19/2015	$ 16.83	$ 16.83	0%	$0.00	
21185	TX1	618139	512195	4/18/2015	4/24/2015	4/18/2015	4/24/2015	TX433	1	1	21185	11	HIDALGO COUNTY	Blue Shield	Basic Coverage	838286746	1124264155	00002015100505803P0X	Family Member	4/6/2015	$ 24.90	$ 24.90	0%	$0.00	
21185	TX1	618139	512195	4/18/2015	4/24/2015	4/18/2015	4/24/2015	TX433	1	1	21185	11	HIDALGO COUNTY	Blue Shield	Basic Coverage	842568521	1629035423	00002015112506 21760X	Family Member	4/22/2015	$ 39.71	$ 39.71	0%	$0.00	
21185	TX1	618139	512195	4/18/2015	4/24/2015	4/18/2015	4/24/2015	TX433	1	1	21185	11	HIDALGO COUNTY	Blue Shield	Basic Coverage	842568521	1629035423	00002015112506 21760X	Family Member	4/22/2015	$ 11.02	$ 11.02	0%	$0.00	
21185	TX1	618139	512195	4/18/2015	4/24/2015	4/18/2015	4/24/2015	TX433	1	1	21185	11	HIDALGO COUNTY	Blue Shield	Basic Coverage	842568521	1629035423	00002015112506 21760X	Family Member	4/22/2015	$ 10.92	$ 10.92	0%	$0.00	
21185	TX1	618139	512195	4/18/2015	4/24/2015	4/18/2015	4/24/2015	TX433	1	1	21185	11	HIDALGO COUNTY	Blue Shield	Basic Coverage	842568521	1629035423	00002015112506 21760X	Family Member	4/22/2015	$ 15.01	$ 15.01	0%	$0.00	
21185	TX1	618139	512195	4/18/2015	4/24/2015	4/18/2015	4/24/2015	TX433	1	1	21185	11	HIDALGO COUNTY	Blue Shield	Basic Coverage	842568521	1629035423	00002015112506 21760X	Family Member	4/22/2015	$ 15.01	$ 15.01	0%	$0.00	
21185	TX1	618139	512195	4/18/2015	4/24/2015	4/18/2015	4/24/2015	TX433	1	1	21185	11	HIDALGO COUNTY	Blue Shield	Basic Coverage	842568521	1629035423	00002015112506 21760X	Family Member	4/22/2015	$ 9.02	$ 9.02	0%	$0.00	
21185	TX1	618139	512195	4/18/2015	4/24/2015	4/18/2015	4/24/2015	TX433	1	1	21185	11	HIDALGO COUNTY	Blue Shield	Basic Coverage	842568521	1629035423	00002015114506472D0X	Family Member	4/23/2015	$ 38.07	$ 38.07	0%	$0.00	
21185	TX1	618139	512195	4/18/2015	4/24/2015	4/18/2015	4/24/2015	TX433	1	1	21185	11	HIDALGO COUNTY	Blue Shield	Basic Coverage	844217831	1891897518	00002015108501501 70X	Family Member	4/8/2015	$ 5.50	$ 5.50	0%	$0.00	
21185	TX1	618139	512195	4/18/2015	4/24/2015	4/18/2015	4/24/2015	TX433	1	1	21185	11	HIDALGO COUNTY	Blue Shield	Basic Coverage	840704371	1396867636	00002015113502 6P730X	Family Member	4/20/2015	$ 57.42	$ 57.42	0%	$0.00	
21185	TX1	618139	512195	4/18/2015	4/24/2015	4/18/2015	4/24/2015	TX433	1	1	21185	11	HIDALGO COUNTY	Blue Shield	Basic Coverage	840704371	1295854453	00002015112500 14H10X	Family Subscriber	4/18/2015	$ 18.36	$ 18.36	0%	$0.00	
21185	TX1	618139	512195	4/18/2015	4/24/2015	4/18/2015	4/24/2015	TX433	1	1	21185	11	HIDALGO COUNTY	Blue Shield	Basic Coverage	840704371	1295854453	00002015112500 14H10X	Family Subscriber	4/18/2015	$ 45.14	$ 45.14	0%	$0.00	
21185	TX1	618139	512195	4/18/2015	4/24/2015	4/18/2015	4/24/2015	TX433	1	1	21185	11	HIDALGO COUNTY	Blue Shield	Basic Coverage	840704371	1295854453	00002015112500 14H10X	Family Subscriber	4/18/2015	$ 50.52	$ 50.52	0%	$0.00	

Account	Corporate Entity	Invoice Profile	Invoice Number	InvcPerFrDt	InvcPerToDt	ClmPerFrDt	ClmPerToDt	BARS CustNbr	Settlement Nbr	Association Nbr	Group Nbr	Section Nbr	Group Name	Coverage	Claim Type	Member ID	Provider ID	Document Control	Tier	Service Date	Gross Amt	Net Amt	Fee Percent	Fee Amt	Case Nbr
21185	TX1	618139	512195	4/18/2015	4/24/2015	4/18/2015	4/24/2015	TX433	1	1	21185	11	HIDALGO COUNTY	Blue Shield	Basic Coverage	840704371	1295854453	00002015111350W12440X	Family Subscriber	4/21/2015	$ 18.36	$ 18.36	0%	$0.00	
21185	TX1	618139	512195	4/18/2015	4/24/2015	4/18/2015	4/24/2015	TX433	1	1	21185	11	HIDALGO COUNTY	Blue Shield	Basic Coverage	840704371	1295854453	00002015111350W12440X	Family Subscriber	4/21/2015	$ 45.14	$ 45.14	0%	$0.00	
21185	TX1	618139	512195	4/18/2015	4/24/2015	4/18/2015	4/24/2015	TX433	1	1	21185	11	HIDALGO COUNTY	Blue Shield	Basic Coverage	840704371	1295854453	00002015111350W12440X	Family Subscriber	4/21/2015	$ 50.52	$ 50.52	0%	$0.00	
21185	TX1	618139	512195	4/18/2015	4/24/2015	4/18/2015	4/24/2015	TX433	1	1	21185	11	HIDALGO COUNTY	Blue Shield	Basic Coverage	840704371	1295854453	00002015111350W12440X	Family Subscriber	4/21/2015	$ 24.45	$ 24.45	0%	$0.00	
21185	TX1	618139	512195	4/18/2015	4/24/2015	4/18/2015	4/24/2015	TX433	1	1	21185	11	HIDALGO COUNTY	Blue Shield	Basic Coverage	834629686	1588008247	00002015111250D30180X	Family Subscriber	4/14/2015	$ 26.79	$ 26.79	0%	$0.00	
21185	TX1	618139	512195	4/18/2015	4/24/2015	4/18/2015	4/24/2015	TX433	1	1	21185	11	HIDALGO COUNTY	Blue Shield	Basic Coverage	839661198	1831131143	00002015111250701G90X	Family Member	1/16/2015	$ 73.72	$ 73.72	0%	$0.00	
21185	TX1	618139	512195	4/18/2015	4/24/2015	4/18/2015	4/24/2015	TX433	1	1	21185	11	HIDALGO COUNTY	Blue Shield	Basic Coverage	903598779	1215253141	00002015107505N2200X	Family Member	4/14/2015	$ 28.24	$ 28.24	0%	$0.00	
21185	TX1	618139	512195	4/18/2015	4/24/2015	4/18/2015	4/24/2015	TX433	1	1	21185	11	HIDALGO COUNTY	Blue Shield	Basic Coverage	837386546	1780839621	00002015110507757Z60X	Family Subscriber	4/16/2015	$ 6.44	$ 6.44	0%	$0.00	
21185	TX1	618139	512195	4/18/2015	4/24/2015	4/18/2015	4/24/2015	TX433	1	1	21185	11	HIDALGO COUNTY	Blue Shield	Basic Coverage	837386546	1780839621	00002015110507774Z70X	Family Subscriber	4/16/2015	$ 56.77	$ 56.77	0%	$0.00	
21185	TX1	618139	512195	4/18/2015	4/24/2015	4/18/2015	4/24/2015	TX433	1	1	21185	11	HIDALGO COUNTY	Blue Shield	Basic Coverage	837386546	1780839621	00002015110507774Z70X	Family Subscriber	4/16/2015	$ 10.12	$ 10.12	0%	$0.00	
21185	TX1	618139	512195	4/18/2015	4/24/2015	4/18/2015	4/24/2015	TX433	1	1	21185	11	HIDALGO COUNTY	Blue Shield	Basic Coverage	837386546	1780839621	00002015110507774Z70X	Family Subscriber	4/16/2015	$ 11.04	$ 11.04	0%	$0.00	
21185	TX1	618139	512195	4/18/2015	4/24/2015	4/18/2015	4/24/2015	TX433	1	1	21185	11	HIDALGO COUNTY	Blue Shield	Basic Coverage	837386546	1780839621	00002015110507774Z70X	Family Subscriber	4/16/2015	$ 20.00	$ 20.00	0%	$0.00	
21185	TX1	618139	512195	4/18/2015	4/24/2015	4/18/2015	4/24/2015	TX433	1	1	21185	11	HIDALGO COUNTY	Blue Shield	Basic Coverage	837386546	1245548759	00002015111150W30710X	Family Subscriber	4/16/2015	$ 9.94	$ 9.94	0%	$0.00	
21185	TX1	618139	512195	4/18/2015	4/24/2015	4/18/2015	4/24/2015	TX433	1	1	21185	11	HIDALGO COUNTY	Blue Shield	Basic Coverage	837386546	1245548759	00002015111150W30710X	Family Subscriber	4/16/2015	$ 19.36	$ 19.36	0%	$0.00	
21185	TX1	618139	512195	4/18/2015	4/24/2015	4/18/2015	4/24/2015	TX433	1	1	21185	11	HIDALGO COUNTY	Blue Shield	Basic Coverage	833653727	1598815797	00002015110950937H10X	Single	4/17/2015	$ 72.85	$ 72.85	0%	$0.00	
21185	TX1	618139	512195	4/18/2015	4/24/2015	4/18/2015	4/24/2015	TX433	1	1	21185	11	HIDALGO COUNTY	Blue Shield	Basic Coverage	843636299	1346560679	00002015110350843H70X	Family Member	3/19/2015	$ 112.42	$ 112.42	0%	$0.00	
21185	TX1	618139	512195	4/18/2015	4/24/2015	4/18/2015	4/24/2015	TX433	1	1	21185	11	HIDALGO COUNTY	Blue Shield	Basic Coverage	843636299	1346560679	00002015110350843H70X	Family Member	3/23/2015	$ 58.55	$ 58.55	0%	$0.00	
21185	TX1	618139	512195	4/18/2015	4/24/2015	4/18/2015	4/24/2015	TX433	1	1	21185	11	HIDALGO COUNTY	Blue Shield	Basic Coverage	844113400	1730257106	00002015112250J97820X	Family Member	4/6/2015	$ 39.71	$ 39.71	0%	$0.00	
21185	TX1	618139	512195	4/18/2015	4/24/2015	4/18/2015	4/24/2015	TX433	1	1	21185	11	HIDALGO COUNTY	Blue Shield	Basic Coverage	841692795	1215968995	00002015111050L93580X	Family Subscriber	2/23/2015	$ 49.19	$ 49.19	0%	$0.00	
21185	TX1	618139	512195	4/18/2015	4/24/2015	4/18/2015	4/24/2015	TX433	1	1	21185	11	HIDALGO COUNTY	Blue Shield	Basic Coverage	841692795	1215968995	00002015111050L93580X	Family Subscriber	2/23/2015	$ 8.68	$ 8.68	0%	$0.00	
21185	TX1	618139	512195	4/18/2015	4/24/2015	4/18/2015	4/24/2015	TX433	1	1	21185	11	HIDALGO COUNTY	Blue Shield	Basic Coverage	841692795	1215968995	00002015111050L95000X	Family Subscriber	2/23/2015	$ 26.79	$ 26.79	0%	$0.00	
21185	TX1	618139	512195	4/18/2015	4/24/2015	4/18/2015	4/24/2015	TX433	1	1	21185	11	HIDALGO COUNTY	Blue Shield	Basic Coverage	841692795	1881714384	00002015112250522U70X	Family Subscriber	4/9/2015	$ 39.71	$ 39.71	0%	$0.00	
21185	TX1	618139	512195	4/18/2015	4/24/2015	4/18/2015	4/24/2015	TX433	1	1	21185	11	HIDALGO COUNTY	Blue Shield	Basic Coverage	841692795	1881714384	00002015112250522U70X	Family Subscriber	4/9/2015	$ 7.08	$ 7.08	0%	$0.00	
21185	TX1	618139	512195	4/18/2015	4/24/2015	4/18/2015	4/24/2015	TX433	1	1	21185	11	HIDALGO COUNTY	Blue Shield	Basic Coverage	841692795	1881714384	00002015112250522U70X	Family Subscriber	4/9/2015	$ 3.00	$ 3.00	0%	$0.00	
21185	TX1	618139	512195	4/18/2015	4/24/2015	4/18/2015	4/24/2015	TX433	1	1	21185	11	HIDALGO COUNTY	Blue Shield	Basic Coverage	841692795	1851627764	00002015111150077N680X	Family Member	3/9/2015	$ 72.85	$ 72.85	0%	$0.00	
21185	TX1	618139	512195	4/18/2015	4/24/2015	4/18/2015	4/24/2015	TX433	1	1	21185	11	HIDALGO COUNTY	Blue Shield	Basic Coverage	841692795	1851627764	00002015111150077N680X	Family Member	3/9/2015	$ 102.20	$ 102.20	0%	$0.00	
21185	TX1	618139	512195	4/18/2015	4/24/2015	4/18/2015	4/24/2015	TX433	1	1	21185	11	HIDALGO COUNTY	Blue Shield	Basic Coverage	836257358	1447677661	00002015107506 2A470X	Single	4/15/2015	$ 29.96	$ 29.96	0%	$0.00	
21185	TX1	618139	512195	4/18/2015	4/24/2015	4/18/2015	4/24/2015	TX433	1	1	21185	11	HIDALGO COUNTY	Blue Shield	Basic Coverage	836257358	1447677661	00002015107506 2A470X	Single	4/15/2015	$ 190.84	$ 190.84	0%	$0.00	
21185	TX1	618139	512195	4/18/2015	4/24/2015	4/18/2015	4/24/2015	TX433	1	1	21185	11	HIDALGO COUNTY	Blue Shield	Basic Coverage	838354030	1255604179	00002015108506 6Y200X	Family Member	4/16/2015	$ 39.71	$ 39.71	0%	$0.00	
21185	TX1	618139	512195	4/18/2015	4/24/2015	4/18/2015	4/24/2015	TX433	1	1	21185	11	HIDALGO COUNTY	Blue Shield	Basic Coverage	830642176	1003899576	00002015110503880Y0X	Single	4/14/2015	$ 72.51	$ 72.51	0%	$0.00	
21185	TX1	618139	512195	4/18/2015	4/24/2015	4/18/2015	4/24/2015	TX433	1	1	21185	11	HIDALGO COUNTY	Blue Shield	Basic Coverage	903366817	1164700522	00002015061506W1180X	Single	2/25/2015	$ (58.55)	$ (58.55)	0%	$0.00	
21185	TX1	618139	512195	4/18/2015	4/24/2015	4/18/2015	4/24/2015	TX433	1	1	21185	11	HIDALGO COUNTY	Blue Shield	Basic Coverage	903366817	1164700522	00002015061506W1180X	Single	2/25/2015	$ 58.55	$ 58.55	0%	$0.00	
21185	TX1	618139	512195	4/18/2015	4/24/2015	4/18/2015	4/24/2015	TX433	1	1	21185	11	HIDALGO COUNTY	Blue Shield	Basic Coverage	903366817	1164700522	00002015061506W1180X	Single	2/25/2015	$ (28.84)	$ (28.84)	0%	$0.00	
21185	TX1	618139	512195	4/18/2015	4/24/2015	4/18/2015	4/24/2015	TX433	1	1	21185	11	HIDALGO COUNTY	Blue Shield	Basic Coverage	903366817	1164700522	00002015061506W1180X	Single	2/25/2015	$ 28.84	$ 28.84	0%	$0.00	
21185	TX1	618139	512195	4/18/2015	4/24/2015	4/18/2015	4/24/2015	TX433	1	1	21185	11	HIDALGO COUNTY	Blue Shield	Basic Coverage	903366817	1164700522	00002015061506W1180X	Single	2/25/2015	$ (3.00)	$ (3.00)	0%	$0.00	
21185	TX1	618139	512195	4/18/2015	4/24/2015	4/18/2015	4/24/2015	TX433	1	1	21185	11	HIDALGO COUNTY	Blue Shield	Basic Coverage	903366817	1164700522	00002015061506W1180X	Single	2/25/2015	$ 3.00	$ 3.00	0%	$0.00	
21185	TX1	618139	512195	4/18/2015	4/24/2015	4/18/2015	4/24/2015	TX433	1	1	21185	11	HIDALGO COUNTY	Blue Shield	Basic Coverage	903366817	1164700522	00002015104500 C99910X	Single	3/24/2015	$ 26.79	$ 26.79	0%	$0.00	
21185	TX1	618139	512195	4/18/2015	4/24/2015	4/18/2015	4/24/2015	TX433	1	1	21185	11	HIDALGO COUNTY	Blue Shield	Basic Coverage	903366817	1164700522	00002015104500 C99910X	Single	3/24/2015	$ 28.84	$ 28.84	0%	$0.00	
21185	TX1	618139	512195	4/18/2015	4/24/2015	4/18/2015	4/24/2015	TX433	1	1	21185	11	HIDALGO COUNTY	Blue Shield	Basic Coverage	903366817	1447677661	00002015111501Z9850X	Single	4/17/2015	$ 103.41	$ 103.41	0%	$0.00	
21185	TX1	618139	512195	4/18/2015	4/24/2015	4/18/2015	4/24/2015	TX433	1	1	21185	11	HIDALGO COUNTY	Blue Shield	Basic Coverage	903366817	1447677661	00002015111501Z9850X	Single	4/17/2015	$ 238.55	$ 238.55	0%	$0.00	
21185	TX1	618139	512195	4/18/2015	4/24/2015	4/18/2015	4/24/2015	TX433	1	1	21185	11	HIDALGO COUNTY	Blue Shield	Basic Coverage	845079815	1437478302	00002015110500624P0X	Family Subscriber	4/8/2015	$ 34.76	$ 34.76	0%	$0.00	
21185	TX1	618139	512195	4/18/2015	4/24/2015	4/18/2015	4/24/2015	TX433	1	1	21185	11	HIDALGO COUNTY	Blue Shield	Basic Coverage	841228514	1629023460	00002015113500 5C340X	Single	4/16/2015	$ 133.86	$ 133.86	0%	$0.00	
21185	TX1	618139	512195	4/18/2015	4/24/2015	4/18/2015	4/24/2015	TX433	1	1	21185	11	HIDALGO COUNTY	Blue Shield	Basic Coverage	845947988	1144389842	00002015114505878Q0X	Family Subscriber	4/18/2015	$ 60.12	$ 60.12	0%	$0.00	
21185	TX1	618139	512195	4/18/2015	4/24/2015	4/18/2015	4/24/2015	TX433	1	1	21185	11	HIDALGO COUNTY	Blue Shield	Basic Coverage	838948432	1861455735	00002015114507185E0X	Family Subscriber	4/22/2015	$ 129.06	$ 129.06	0%	$0.00	
21185	TX1	618139	512195	4/18/2015	4/24/2015	4/18/2015	4/24/2015	TX433	1	1	21185	11	HIDALGO COUNTY	Blue Shield	Basic Coverage	838948432	1861455735	00002015114507185E0X	Family Subscriber	4/22/2015	$ 6.78	$ 6.78	0%	$0.00	
21185	TX1	618139	512195	4/18/2015	4/24/2015	4/18/2015	4/24/2015	TX433	1	1	21185	11	HIDALGO COUNTY	Blue Shield	Basic Coverage	838948432	1861455735	00002015114507185E0X	Family Subscriber	4/22/2015	$ 10.66	$ 10.66	0%	$0.00	
21185	TX1	618139	512195	4/18/2015	4/24/2015	4/18/2015	4/24/2015	TX433	1	1	21185	11	HIDALGO COUNTY	Blue Shield	Basic Coverage	838948432	1861455735	00002015114507185E0X	Family Subscriber	4/22/2015	$ 12.64	$ 12.64	0%	$0.00	
21185	TX1	618139	512195	4/18/2015	4/24/2015	4/18/2015	4/24/2015	TX433	1	1	21185	11	HIDALGO COUNTY	Blue Shield	Basic Coverage	838948432	1861455735	00002015114507185E0X	Family Subscriber	4/22/2015	$ 16.34	$ 16.34	0%	$0.00	
21185	TX1	618139	512195	4/18/2015	4/24/2015	4/18/2015	4/24/2015	TX433	1	1	21185	11	HIDALGO COUNTY	Blue Shield	Basic Coverage	838948432	1861455735	00002015114507185E0X	Family Subscriber	4/22/2015	$ 15.68	$ 15.68	0%	$0.00	
21185	TX1	618139	512195	4/18/2015	4/24/2015	4/18/2015	4/24/2015	TX433	1	1	21185	11	HIDALGO COUNTY	Blue Shield	Basic Coverage	838948432	1861455735	00002015114507185E0X	Family Subscriber	4/22/2015	$ 16.71	$ 16.71	0%	$0.00	
21185	TX1	618139	512195	4/18/2015	4/24/2015	4/18/2015	4/24/2015	TX433	1	1	21185	11	HIDALGO COUNTY	Blue Shield	Basic Coverage	838948432	1861455735	00002015114507185E0X	Family Subscriber	4/22/2015	$ 19.42	$ 19.42	0%	$0.00	
21185	TX1	618139	512195	4/18/2015	4/24/2015	4/18/2015	4/24/2015	TX433	1	1	21185	11	HIDALGO COUNTY	Blue Shield	Basic Coverage	838948432	1861455735	00002015114507185E0X	Family Subscriber	4/22/2015	$ 21.01	$ 21.01	0%	$0.00	
21185	TX1	618139	512195	4/18/2015	4/24/2015	4/18/2015	4/24/2015	TX433	1	1	21185	11	HIDALGO COUNTY	Blue Shield	Basic Coverage	838948432	1861455735	00002015114507185E0X	Family Subscriber	4/22/2015	$ 20.44	$ 20.44	0%	$0.00	
21185	TX1	618139	512195	4/18/2015	4/24/2015	4/18/2015	4/24/2015	TX433	1	1	21185	11	HIDALGO COUNTY	Blue Shield	Basic Coverage	838948432	1861455735	00002015114507185E0X	Family Subscriber	4/22/2015	$ 14.57	$ 14.57	0%	$0.00	
21185	TX1	618139	512195	4/18/2015	4/24/2015	4/18/2015	4/24/2015	TX433	1	1	21185	11	HIDALGO COUNTY	Blue Shield	Basic Coverage	838948432	1861455735	00002015114507185E0X	Family Subscriber	4/22/2015	$ 13.98	$ 13.98	0%	$0.00	
21185	TX1	618139	512195	4/18/2015	4/24/2015	4/18/2015	4/24/2015	TX433	1	1	21185	11	HIDALGO COUNTY	Blue Shield	Basic Coverage	838948432	1861455735	00002015114507185E0X	Family Subscriber	4/22/2015	$ 10.24	$ 10.24	0%	$0.00	
21185	TX1	618139	512195	4/18/2015	4/24/2015	4/18/2015	4/24/2015	TX433	1	1	21185	11	HIDALGO COUNTY	Blue Shield	Basic Coverage	838948432	1861455735	00002015114507185E0X	Family Subscriber	4/22/2015	$ 11.34	$ 11.34	0%	$0.00	
21185	TX1	618139	512195	4/18/2015	4/24/2015	4/18/2015	4/24/2015	TX433	1	1	21185	11	HIDALGO COUNTY	Blue Shield	Basic Coverage	838948432	1861455735	00002015114507185E0X	Family Subscriber	4/22/2015	$ 7.08	$ 7.08	0%	$0.00	
21185	TX1	618139	512195	4/18/2015	4/24/2015	4/18/2015	4/24/2015	TX433	1	1	21185	11	HIDALGO COUNTY	Blue Shield	Basic Coverage	838948432	1861455735	00002015114507185E0X	Family Subscriber	4/22/2015	$ 15.08	$ 15.08	0%	$0.00	
21185	TX1	618139	512195	4/18/2015	4/24/2015	4/18/2015	4/24/2015	TX433	1	1	21185	11	HIDALGO COUNTY	Blue Shield	Basic Coverage	838948432	1861455735	00002015114507185E0X	Family Subscriber	4/22/2015	$ 15.08	$ 15.08	0%	$0.00	
21185	TX1	618139	512195	4/18/2015	4/24/2015	4/18/2015	4/24/2015	TX433	1	1	21185	11	HIDALGO COUNTY	Blue Shield	Basic Coverage	838948432	1861455735	00002015114507185E0X	Family Subscriber	4/22/2015	$ 15.08	$ 15.08	0%	$0.00	
21185	TX1	618139	512195	4/18/2015	4/24/2015	4/18/2015	4/24/2015	TX433	1	1	21185	11	HIDALGO COUNTY	Blue Shield	Basic Coverage	838948432	1861455735	00002015114507185E0X	Family Subscriber	4/22/2015	$ 26.38	$ 26.38	0%	$0.00	
21185	TX1	618139	512195	4/18/2015	4/24/2015	4/18/2015	4/24/2015	TX433	1	1	21185	11	HIDALGO COUNTY	Blue Shield	Basic Coverage	838948432	1861455735	00002015114507185E0X	Family Subscriber	4/22/2015	$ 26.38	$ 26.38	0%	$0.00	
21185	TX1	618139	512195	4/18/2015	4/24/2015	4/18/2015	4/24/2015	TX433	1	1	21185	11	HIDALGO COUNTY	Blue Shield	Basic Coverage	838948432	1861455735	00002015114507185E0X	Family Subscriber	4/22/2015	$ 3.20	$ 3.20	0%	$0.00	
21185	TX1	618139	512195	4/18/2015	4/24/2015	4/18/2015	4/24/2015	TX433	1	1	21185	11	HIDALGO COUNTY	Blue Shield	Basic Coverage	838948432	1861455735	00002015114507185E0X	Family Subscriber	4/22/2015	$ 18.12	$ 18.12	0%	$0.00	
21185	TX1	618139	512195	4/18/2015	4/24/2015	4/18/2015	4/24/2015	TX433	1	1	21185	11	HIDALGO COUNTY	Blue Shield	Basic Coverage	838948432	1861455735	00002015114507185E0X	Family Subscriber	4/22/2015	$ 2.33	$ 2.33	0%	$0.00	
21185	TX1	618139	512195	4/18/2015	4/24/2015	4/18/2015	4/24/2015	TX433	1	1	21185	11	HIDALGO COUNTY	Blue Shield	Basic Coverage	838948432	1861455735	00002015114507185E0X	Family Subscriber	4/22/2015	$ 108.71	$ 108.71	0%	$0.00	
21185	TX1	618139	512195	4/18/2015	4/24/2015	4/18/2015	4/24/2015	TX433	1	1	21185	11	HIDALGO COUNTY	Blue Shield	Basic Coverage	820338204	1629035423	00002015093500081B0X	Family Member	4/2/2015	$ 106.27	$ 106.27	0%	$0.00	
21185	TX1	618139	512195	4/18/2015	4/24/2015	4/18/2015	4/24/2015	TX433	1	1	21185	11	HIDALGO COUNTY	Blue Shield	Basic Coverage	820338204	1881929321	00002015108501 27C30X	Family Member	3/30/2015	$ 4.40	$ 4.40	0%	$0.00	
21185	TX1	618139	512195	4/18/2015	4/24/2015	4/18/2015	4/24/2015	TX433	1	1	21185	11	HIDALGO COUNTY	Blue Shield	Basic Coverage	820338204	1881929321	00002015108501 27C30X	Family Member	3/30/2015	$ 4.40	$ 4.40	0%	$0.00	
21185	TX1	618139	512195	4/18/2015	4/24/2015	4/18/2015	4/24/2015	TX433	1	1	21185	11	HIDALGO COUNTY	Blue Shield	Basic Coverage	820338204	1881929321	00002015108501 27C30X	Family Member	3/30/2015	$ 4.40	$ 4.40	0%	$0.00	
21185	TX1	618139	512195	4/18/2015	4/24/2015	4/18/2015	4/24/2015	TX433	1	1	21185	11	HIDALGO COUNTY	Blue Shield	Basic Coverage	820338204	1881929321	00002015108501 27C30X	Family Member	3/30/2015	$ 4.40	$ 4.40	0%	$0.00	

Account	Corporate Entity	Invoice Profile	Invoice Number	InvcPerFrDt	InvcPerToDt	ClmPerFrDt	ClmPerToDt	BARS CustNbr	Settlement Nbr	Association Nbr	Group Nbr	Section Nbr	Group Name	Coverage	Claim Type	Member ID	Provider ID	Document Control	Tier	Service Date	Gross Amt	Net Amt	Fee Percent	Fee Amt	Case Nbr
21185	TX1	618139	512195	4/18/2015	4/24/2015	4/18/2015	4/24/2015	TX433	1	1	21185	11	HIDALGO COUNTY	Blue Shield	Basic Coverage	820338204	1881929321	00002015110850127C30X	Family Member	3/30/2015	$ 4.40	$ 4.40	0%	$0.00	
21185	TX1	618139	512195	4/18/2015	4/24/2015	4/18/2015	4/24/2015	TX433	1	1	21185	11	HIDALGO COUNTY	Blue Shield	Basic Coverage	820338204	1881929321	00002015110850127C30X	Family Member	3/31/2015	$ 4.40	$ 4.40	0%	$0.00	
21185	TX1	618139	512195	4/18/2015	4/24/2015	4/18/2015	4/24/2015	TX433	1	1	21185	11	HIDALGO COUNTY	Blue Shield	Basic Coverage	820338204	1881929321	00002015110850127C30X	Family Member	3/31/2015	$ 4.40	$ 4.40	0%	$0.00	
21185	TX1	618139	512195	4/18/2015	4/24/2015	4/18/2015	4/24/2015	TX433	1	1	21185	11	HIDALGO COUNTY	Blue Shield	Basic Coverage	837383837	1437115003	00002015113509 5K480X	Family Member	4/13/2015	$ 39.71	$ 39.71	0%	$0.00	
21185	TX1	618139	512195	4/18/2015	4/24/2015	4/18/2015	4/24/2015	TX433	1	1	21185	11	HIDALGO COUNTY	Blue Shield	Basic Coverage	837383837	1437115003	00002015113509 5K480X	Family Member	4/13/2015	$ 10.92	$ 10.92	0%	$0.00	
21185	TX1	618139	512195	4/18/2015	4/24/2015	4/18/2015	4/24/2015	TX433	1	1	21185	11	HIDALGO COUNTY	Blue Shield	Basic Coverage	842304384	1437153244	00002015112504 91J40X	Single	4/20/2015	$ 26.79	$ 26.79	0%	$0.00	
21185	TX1	618139	512195	4/18/2015	4/24/2015	4/18/2015	4/24/2015	TX433	1	1	21185	11	HIDALGO COUNTY	Blue Shield	Basic Coverage	842304384	1174702872	00002015114506548D0X	Single	4/22/2015	$ 26.77	$ 26.77	0%	$0.00	
21185	TX1	618139	512195	4/18/2015	4/24/2015	4/18/2015	4/24/2015	TX433	1	1	21185	11	HIDALGO COUNTY	Blue Shield	Basic Coverage	842304384	1174702872	00002015114506548D0X	Single	4/22/2015	$ 10.92	$ 10.92	0%	$0.00	
21185	TX1	618139	512195	4/18/2015	4/24/2015	4/18/2015	4/24/2015	TX433	1	1	21185	11	HIDALGO COUNTY	Blue Shield	Basic Coverage	840577297	1457429052	00002015111504 08A00X	Single	4/21/2015	$ 59.07	$ 59.07	0%	$0.00	
21185	TX1	618139	512195	4/18/2015	4/24/2015	4/18/2015	4/24/2015	TX433	1	1	21185	11	HIDALGO COUNTY	Blue Shield	Basic Coverage	840577297	1780600510	00002015114502129C0X	Single	4/22/2015	$ 2.38	$ 2.38	0%	$0.00	
21185	TX1	618139	512195	4/18/2015	4/24/2015	4/18/2015	4/24/2015	TX433	1	1	21185	11	HIDALGO COUNTY	Blue Shield	Basic Coverage	841973228	1912978610	00002015110501 34Z00X	Family Subscriber	4/12/2015	$ 290.72	$ 290.72	0%	$0.00	
21185	TX1	618139	512195	4/18/2015	4/24/2015	4/18/2015	4/24/2015	TX433	1	1	21185	11	HIDALGO COUNTY	Blue Shield	Basic Coverage	838195834	1861464026	00002015113505V9010X	Family Subscriber	4/17/2015	$ 72.85	$ 72.85	0%	$0.00	
21185	TX1	618139	512195	4/18/2015	4/24/2015	4/18/2015	4/24/2015	TX433	1	1	21185	11	HIDALGO COUNTY	Blue Shield	Basic Coverage	832722793	1790125698	00002015113509 W19040X	Family Subscriber	4/6/2015	$ 76.43	$ 76.43	0%	$0.00	
21185	TX1	618139	512195	4/18/2015	4/24/2015	4/18/2015	4/24/2015	TX433	1	1	21185	11	HIDALGO COUNTY	Blue Shield	Basic Coverage	832722793	1790125698	00002015113509 W19040X	Family Subscriber	4/6/2015	$ 19.36	$ 19.36	0%	$0.00	
21185	TX1	618139	512195	4/18/2015	4/24/2015	4/18/2015	4/24/2015	TX433	1	1	21185	11	HIDALGO COUNTY	Blue Shield	Basic Coverage	832722793	1790125698	00002015114503 64N70X	Family Subscriber	4/8/2015	$ 223.68	$ 223.68	0%	$0.00	
21185	TX1	618139	512195	4/18/2015	4/24/2015	4/18/2015	4/24/2015	TX433	1	1	21185	11	HIDALGO COUNTY	Blue Shield	Basic Coverage	834388507	1992906762	00002015112 50E42060X	Family Subscriber	4/17/2015	$ 83.77	$ 83.77	0%	$0.00	
21185	TX1	618139	512195	4/18/2015	4/24/2015	4/18/2015	4/24/2015	TX433	1	1	21185	11	HIDALGO COUNTY	Blue Shield	Basic Coverage	845324986	1386648798	00002015112 50G92660X	Family Subscriber	4/16/2015	$ 26.79	$ 26.79	0%	$0.00	
21185	TX1	618139	512195	4/18/2015	4/24/2015	4/18/2015	4/24/2015	TX433	1	1	21185	11	HIDALGO COUNTY	Blue Shield	Basic Coverage	845324986	1194769497	00002015112 50621H20X	Family Subscriber	4/16/2015	$ 32.30	$ 32.30	0%	$0.00	
21185	TX1	618139	512195	4/18/2015	4/24/2015	4/18/2015	4/24/2015	TX433	1	1	21185	11	HIDALGO COUNTY	Blue Shield	Basic Coverage	845324986	1194769497	00002015112 50621H20X	Family Subscriber	4/16/2015	$ 10.89	$ 10.89	0%	$0.00	
21185	TX1	618139	512195	4/18/2015	4/24/2015	4/18/2015	4/24/2015	TX433	1	1	21185	11	HIDALGO COUNTY	Blue Shield	Basic Coverage	845324986	1194769497	00002015112 50621H20X	Family Subscriber	4/16/2015	$ 14.95	$ 14.95	0%	$0.00	
21185	TX1	618139	512195	4/18/2015	4/24/2015	4/18/2015	4/24/2015	TX433	1	1	21185	11	HIDALGO COUNTY	Blue Shield	Basic Coverage	845324986	1194769497	00002015112 50621H20X	Family Subscriber	4/16/2015	$ 5.58	$ 5.58	0%	$0.00	
21185	TX1	618139	512195	4/18/2015	4/24/2015	4/18/2015	4/24/2015	TX433	1	1	21185	11	HIDALGO COUNTY	Blue Shield	Basic Coverage	845324986	1194769497	00002015112 50621H20X	Family Subscriber	4/16/2015	$ 5.26	$ 5.26	0%	$0.00	
21185	TX1	618139	512195	4/18/2015	4/24/2015	4/18/2015	4/24/2015	TX433	1	1	21185	11	HIDALGO COUNTY	Blue Shield	Basic Coverage	838464575	1821424789	00002015114507 28F50X	Family Member	11/12/2014	$ 53.77	$ 53.77	0%	$0.00	
21185	TX1	618139	512195	4/18/2015	4/24/2015	4/18/2015	4/24/2015	TX433	1	1	21185	11	HIDALGO COUNTY	Blue Shield	Basic Coverage	838464575	1821424789	00002015114508 88F40X	Family Member	11/19/2014	$ 76.84	$ 76.84	0%	$0.00	
21185	TX1	618139	512195	4/18/2015	4/24/2015	4/18/2015	4/24/2015	TX433	1	1	21185	11	HIDALGO COUNTY	Blue Shield	Basic Coverage	832749446	1760465173	00002015112 50G04120X	Single	4/21/2015	$ 121.55	$ 121.55	0%	$0.00	
21185	TX1	618139	512195	4/18/2015	4/24/2015	4/18/2015	4/24/2015	TX433	1	1	21185	11	HIDALGO COUNTY	Blue Shield	Basic Coverage	832749446	1760465173	00002015112 50G04120X	Single	4/21/2015	$ 68.55	$ 68.55	0%	$0.00	
21185	TX1	618139	512195	4/18/2015	4/24/2015	4/18/2015	4/24/2015	TX433	1	1	21185	11	HIDALGO COUNTY	Blue Shield	Basic Coverage	836704221	1023175403	00002015110508385L0X	Family Member	3/26/2015	$ 55.97	$ 55.97	0%	$0.00	
21185	TX1	618139	512195	4/18/2015	4/24/2015	4/18/2015	4/24/2015	TX433	1	1	21185	11	HIDALGO COUNTY	Blue Shield	Basic Coverage	836704221	1023175403	00002015110508385L0X	Family Member	3/26/2015	$ 4.06	$ 4.06	0%	$0.00	
21185	TX1	618139	512195	4/18/2015	4/24/2015	4/18/2015	4/24/2015	TX433	1	1	21185	11	HIDALGO COUNTY	Blue Shield	Basic Coverage	836704221	1013173798	00002015112 50D49340X	Family Subscriber	4/22/2015	$ 59.21	$ 59.21	0%	$0.00	
21185	TX1	618139	512195	4/18/2015	4/24/2015	4/18/2015	4/24/2015	TX433	1	1	21185	11	HIDALGO COUNTY	Blue Shield	Basic Coverage	840882545	1710149372	00002015086503K6780X	Family Member	3/16/2015	$ 95.33	$ 95.33	0%	$0.00	
21185	TX1	618139	512195	4/18/2015	4/24/2015	4/18/2015	4/24/2015	TX433	1	1	21185	11	HIDALGO COUNTY	Blue Shield	Basic Coverage	840882545	1710149372	00002015086503K6780X	Family Member	3/16/2015	$ 39.71	$ 39.71	0%	$0.00	
21185	TX1	618139	512195	4/18/2015	4/24/2015	4/18/2015	4/24/2015	TX433	1	1	21185	11	HIDALGO COUNTY	Blue Shield	Basic Coverage	840882545	1710149372	00002015093507028C0X	Family Member	4/1/2015	$ 39.71	$ 39.71	0%	$0.00	
21185	TX1	618139	512195	4/18/2015	4/24/2015	4/18/2015	4/24/2015	TX433	1	1	21185	11	HIDALGO COUNTY	Blue Shield	Basic Coverage	844678967	1104921626	00002013273502 00U50X	Family Member	9/10/2013	$ (18.23)	$ (18.23)	0%	$0.00	
21185	TX1	618139	512195	4/18/2015	4/24/2015	4/18/2015	4/24/2015	TX433	1	1	21185	11	HIDALGO COUNTY	Blue Shield	Basic Coverage	844678967	1104921626	00002013273502 00U50X	Family Member	9/10/2013	$ (18.23)	$ (18.23)	0%	$0.00	
21185	TX1	618139	512195	4/18/2015	4/24/2015	4/18/2015	4/24/2015	TX433	1	1	21185	11	HIDALGO COUNTY	Blue Shield	Basic Coverage	841472948	1629035423	00002015112 504608Q0X	Family Member	4/21/2015	$ 39.71	$ 39.71	0%	$0.00	
21185	TX1	618139	512195	4/18/2015	4/24/2015	4/18/2015	4/24/2015	TX433	1	1	21185	11	HIDALGO COUNTY	Blue Shield	Basic Coverage	841472948	1629035423	00002015112 504608Q0X	Family Member	4/21/2015	$ 7.08	$ 7.08	0%	$0.00	
21185	TX1	618139	512195	4/18/2015	4/24/2015	4/18/2015	4/24/2015	TX433	1	1	21185	11	HIDALGO COUNTY	Blue Shield	Basic Coverage	841472948	1629035423	00002015112 504608Q0X	Family Member	4/21/2015	$ 10.92	$ 10.92	0%	$0.00	
21185	TX1	618139	512195	4/18/2015	4/24/2015	4/18/2015	4/24/2015	TX433	1	1	21185	11	HIDALGO COUNTY	Blue Shield	Basic Coverage	841472948	1629035423	00002015112 504608Q0X	Family Member	4/21/2015	$ 4.71	$ 4.71	0%	$0.00	
21185	TX1	618139	512195	4/18/2015	4/24/2015	4/18/2015	4/24/2015	TX433	1	1	21185	11	HIDALGO COUNTY	Blue Shield	Basic Coverage	841472948	1629035423	00002015112 504608Q0X	Family Member	4/21/2015	$ 10.92	$ 10.92	0%	$0.00	
21185	TX1	618139	512195	4/18/2015	4/24/2015	4/18/2015	4/24/2015	TX433	1	1	21185	11	HIDALGO COUNTY	Blue Shield	Basic Coverage	841472948	1629035423	00002015112 504608Q0X	Family Member	4/21/2015	$ 15.01	$ 15.01	0%	$0.00	
21185	TX1	618139	512195	4/18/2015	4/24/2015	4/18/2015	4/24/2015	TX433	1	1	21185	11	HIDALGO COUNTY	Blue Shield	Basic Coverage	841472948	1629035423	00002015112 504608Q0X	Family Member	4/21/2015	$ 15.01	$ 15.01	0%	$0.00	
21185	TX1	618139	512195	4/18/2015	4/24/2015	4/18/2015	4/24/2015	TX433	1	1	21185	11	HIDALGO COUNTY	Blue Shield	Basic Coverage	841472948	1629035423	00002015112 504608Q0X	Family Member	4/21/2015	$ 9.02	$ 9.02	0%	$0.00	
21185	TX1	618139	512195	4/18/2015	4/24/2015	4/18/2015	4/24/2015	TX433	1	1	21185	11	HIDALGO COUNTY	Blue Shield	Basic Coverage	841472948	1629035423	00002015113509 2D390X	Family Member	4/22/2015	$ 38.07	$ 38.07	0%	$0.00	
21185	TX1	618139	512195	4/18/2015	4/24/2015	4/18/2015	4/24/2015	TX433	1	1	21185	11	HIDALGO COUNTY	Blue Shield	Basic Coverage	837272640	1962682922	00002015078502 2W280X	Family Subscriber	2/25/2015	$ (36.79)	$ (36.79)	0%	$0.00	
21185	TX1	618139	512195	4/18/2015	4/24/2015	4/18/2015	4/24/2015	TX433	1	1	21185	11	HIDALGO COUNTY	Blue Shield	Basic Coverage	837272640	1962682922	00002015078502 2W280X	Family Subscriber	2/25/2015	$ 36.79	$ 36.79	0%	$0.00	
21185	TX1	618139	512195	4/18/2015	4/24/2015	4/18/2015	4/24/2015	TX433	1	1	21185	11	HIDALGO COUNTY	Blue Shield	Basic Coverage	837272640	1962682922	00002015078502 2W280X	Family Subscriber	2/25/2015	$ 106.88	$ 106.88	0%	$0.00	
21185	TX1	618139	512195	4/18/2015	4/24/2015	4/18/2015	4/24/2015	TX433	1	1	21185	11	HIDALGO COUNTY	Blue Shield	Basic Coverage	837272640	1962682922	00002015078502 2W280X	Family Subscriber	2/25/2015	$ (15.08)	$ (15.08)	0%	$0.00	
21185	TX1	618139	512195	4/18/2015	4/24/2015	4/18/2015	4/24/2015	TX433	1	1	21185	11	HIDALGO COUNTY	Blue Shield	Basic Coverage	837272640	1962682922	00002015078502 2W280X	Family Subscriber	2/25/2015	$ 15.08	$ 15.08	0%	$0.00	
21185	TX1	618139	512195	4/18/2015	4/24/2015	4/18/2015	4/24/2015	TX433	1	1	21185	11	HIDALGO COUNTY	Blue Shield	Basic Coverage	837272640	1962682922	00002015078502 2W280X	Family Subscriber	2/25/2015	$ (15.08)	$ (15.08)	0%	$0.00	
21185	TX1	618139	512195	4/18/2015	4/24/2015	4/18/2015	4/24/2015	TX433	1	1	21185	11	HIDALGO COUNTY	Blue Shield	Basic Coverage	837272640	1962682922	00002015078502 2W280X	Family Subscriber	2/25/2015	$ 15.08	$ 15.08	0%	$0.00	
21185	TX1	618139	512195	4/18/2015	4/24/2015	4/18/2015	4/24/2015	TX433	1	1	21185	11	HIDALGO COUNTY	Blue Shield	Basic Coverage	837272640	1962682922	00002015078502 2W280X	Family Subscriber	2/25/2015	$ (15.08)	$ (15.08)	0%	$0.00	
21185	TX1	618139	512195	4/18/2015	4/24/2015	4/18/2015	4/24/2015	TX433	1	1	21185	11	HIDALGO COUNTY	Blue Shield	Basic Coverage	837272640	1962682922	00002015078502 2W280X	Family Subscriber	2/25/2015	$ 15.08	$ 15.08	0%	$0.00	
21185	TX1	618139	512195	4/18/2015	4/24/2015	4/18/2015	4/24/2015	TX433	1	1	21185	11	HIDALGO COUNTY	Blue Shield	Basic Coverage	839083533	1730257106	00002015111504 7N270X	Family Member	4/11/2015	$ 39.71	$ 39.71	0%	$0.00	
21185	TX1	618139	512195	4/18/2015	4/24/2015	4/18/2015	4/24/2015	TX433	1	1	21185	11	HIDALGO COUNTY	Blue Shield	Basic Coverage	839083533	1730257106	00002015111504 7N270X	Family Member	4/11/2015	$ 28.84	$ 28.84	0%	$0.00	
21185	TX1	618139	512195	4/18/2015	4/24/2015	4/18/2015	4/24/2015	TX433	1	1	21185	11	HIDALGO COUNTY	Blue Shield	Basic Coverage	839083533	1730257106	00002015111504 7N270X	Family Member	4/11/2015	$ 0.06	$ 0.06	0%	$0.00	
21185	TX1	618139	512195	4/18/2015	4/24/2015	4/18/2015	4/24/2015	TX433	1	1	21185	11	HIDALGO COUNTY	Blue Shield	Basic Coverage	839083533	1730257106	00002015111504 7N270X	Family Member	4/11/2015	$ 16.83	$ 16.83	0%	$0.00	
21185	TX1	618139	512195	4/18/2015	4/24/2015	4/18/2015	4/24/2015	TX433	1	1	21185	11	HIDALGO COUNTY	Blue Shield	Basic Coverage	843706745	1073508545	00002015097504359F0X	Family Subscriber	2/16/2015	$ 13.43	$ 13.43	0%	$0.00	
21185	TX1	618139	512195	4/18/2015	4/24/2015	4/18/2015	4/24/2015	TX433	1	1	21185	11	HIDALGO COUNTY	Blue Shield	Basic Coverage	843706745	1073508545	00002015097504359F0X	Family Subscriber	2/16/2015	$ 13.87	$ 13.87	0%	$0.00	
21185	TX1	618139	512195	4/18/2015	4/24/2015	4/18/2015	4/24/2015	TX433	1	1	21185	11	HIDALGO COUNTY	Blue Shield	Basic Coverage	843706745	1073508545	00002015097504359F0X	Family Subscriber	2/16/2015	$ 9.98	$ 9.98	0%	$0.00	
21185	TX1	618139	512195	4/18/2015	4/24/2015	4/18/2015	4/24/2015	TX433	1	1	21185	11	HIDALGO COUNTY	Blue Shield	Basic Coverage	843706745	1073508545	00002015097504359F0X	Family Subscriber	2/16/2015	$ 9.97	$ 9.97	0%	$0.00	
21185	TX1	618139	512195	4/18/2015	4/24/2015	4/18/2015	4/24/2015	TX433	1	1	21185	11	HIDALGO COUNTY	Blue Shield	Basic Coverage	843706745	1073508545	00002015097504359F0X	Family Subscriber	2/16/2015	$ 5.32	$ 5.32	0%	$0.00	
21185	TX1	618139	512195	4/18/2015	4/24/2015	4/18/2015	4/24/2015	TX433	1	1	21185	11	HIDALGO COUNTY	Blue Shield	Basic Coverage	843706745	1073508545	00002015097504359F0X	Family Subscriber	2/16/2015	$ 15.18	$ 15.18	0%	$0.00	
21185	TX1	618139	512195	4/18/2015	4/24/2015	4/18/2015	4/24/2015	TX433	1	1	21185	11	HIDALGO COUNTY	Blue Shield	Basic Coverage	843706745	1073508545	00002015097504359F0X	Family Subscriber	2/16/2015	$ 8.10	$ 8.10	0%	$0.00	
21185	TX1	618139	512195	4/18/2015	4/24/2015	4/18/2015	4/24/2015	TX433	1	1	21185	11	HIDALGO COUNTY	Blue Shield	Basic Coverage	843706745	1073508545	00002015097504359F0X	Family Subscriber	2/16/2015	$ 11.66	$ 11.66	0%	$0.00	
21185	TX1	618139	512195	4/18/2015	4/24/2015	4/18/2015	4/24/2015	TX433	1	1	21185	11	HIDALGO COUNTY	Blue Shield	Basic Coverage	843706745	1073508545	00002015097504359F0X	Family Subscriber	2/16/2015	$ 13.57	$ 13.57	0%	$0.00	
21185	TX1	618139	512195	4/18/2015	4/24/2015	4/18/2015	4/24/2015	TX433	1	1	21185	11	HIDALGO COUNTY	Blue Shield	Basic Coverage	843706745	1073508545	00002015097504359F0X	Family Subscriber	2/16/2015	$ 13.57	$ 13.57	0%	$0.00	
21185	TX1	618139	512195	4/18/2015	4/24/2015	4/18/2015	4/24/2015	TX433	1	1	21185	11	HIDALGO COUNTY	Blue Shield	Basic Coverage	843706745	1073508545	00002015097504359F0X	Family Subscriber	2/16/2015	$ 15.49	$ 15.49	0%	$0.00	
21185	TX1	618139	512195	4/18/2015	4/24/2015	4/18/2015	4/24/2015	TX433	1	1	21185	11	HIDALGO COUNTY	Blue Shield	Basic Coverage	843706745	1073508545	00002015097504359F0X	Family Subscriber	2/16/2015	$ 9.73	$ 9.73	0%	$0.00	
21185	TX1	618139	512195	4/18/2015	4/24/2015	4/18/2015	4/24/2015	TX433	1	1	21185	11	HIDALGO COUNTY	Blue Shield	Basic Coverage	843706745	1073508545	00002015097504359F0X	Family Subscriber	2/16/2015	$ 54.29	$ 54.29	0%	$0.00	
21185	TX1	618139	512195	4/18/2015	4/24/2015	4/18/2015	4/24/2015	TX433	1	1	21185	11	HIDALGO COUNTY	Blue Shield	Basic Coverage	843706745	1073508545	00002015097504359F0X	Family Subscriber	2/16/2015	$ 13.22	$ 13.22	0%	$0.00	
21185	TX1	618139	512195	4/18/2015	4/24/2015	4/18/2015	4/24/2015	TX433	1	1	21185	11	HIDALGO COUNTY	Blue Shield	Basic Coverage	843706745	1073508545	00002015097504359F0X	Family Subscriber	2/16/2015	$ 12.25	$ 12.25	0%	$0.00	
21185	TX1	618139	512195	4/18/2015	4/24/2015	4/18/2015	4/24/2015	TX433	1	1	21185	11	HIDALGO COUNTY	Blue Shield	Basic Coverage	832979398	1801877212	00002015110501 5C1560X	Family Subscriber	4/11/2015	$ 191.83	$ 191.83	0%	$0.00	

Account	Corporate Entity	Invoice Profile	Invoice Number	InvcPerFrDt	InvcPerToDt	ClmPerFrDt	ClmPerToDt	BARS CustNbr	Settlement Nbr	Association Nbr	Group Nbr	Section Nbr	Group Name	Coverage	Claim Type	Member ID	Provider ID	Document Control	Tier	Service Date	Gross Amt	Net Amt	Fee Percent	Fee Amt	Case Nbr
21185	TX1	618139	512195	4/18/2015	4/24/2015	4/18/2015	4/24/2015	TX433	1	1	21185	11	HIDALGO COUNTY	Blue Shield	Basic Coverage	832979398	1801877212	00002015110506C15560X	Family Subscriber	4/11/2015	$ 9.50	$ 9.50	0%	$0.00	
21185	TX1	618139	512195	4/18/2015	4/24/2015	4/18/2015	4/24/2015	TX433	1	1	21185	11	HIDALGO COUNTY	Blue Shield	Basic Coverage	832979398	1023175403	00002015110506870L0X	Family Subscriber	4/11/2015	$ 9.40	$ 9.40	0%	$0.00	
21185	TX1	618139	512195	4/18/2015	4/24/2015	4/18/2015	4/24/2015	TX433	1	1	21185	11	HIDALGO COUNTY	Blue Shield	Basic Coverage	832979398	1457300758	00002015113501Q4250X	Family Subscriber	4/11/2015	$ 43.34	$ 43.34	0%	$0.00	
21185	TX1	618139	512195	4/18/2015	4/24/2015	4/18/2015	4/24/2015	TX433	1	1	21185	11	HIDALGO COUNTY	Blue Shield	Basic Coverage	841506459	1427172782	00002015113503 3H980X	Family Member	2/26/2015	$ 51.16	$ 51.16	0%	$0.00	
21185	TX1	618139	512195	4/18/2015	4/24/2015	4/18/2015	4/24/2015	TX433	1	1	21185	11	HIDALGO COUNTY	Blue Shield	Basic Coverage	840003819	1003813122	00002015104031855 30C	Family Member	8/16/2014	$ 8.06	$ 8.06	0%	$0.00	
21185	TX1	618139	512195	4/18/2015	4/24/2015	4/18/2015	4/24/2015	TX433	1	1	21185	11	HIDALGO COUNTY	Blue Shield	Basic Coverage	840003819	1003813122	00002015104031855 30C	Family Member	8/16/2014	$ 30.27	$ 30.27	0%	$0.00	
21185	TX1	618139	512195	4/18/2015	4/24/2015	4/18/2015	4/24/2015	TX433	1	1	21185	11	HIDALGO COUNTY	Blue Shield	Basic Coverage	840003819	1003813122	00002015104031855 30C	Family Member	8/16/2014	$ 106.57	$ 106.57	0%	$0.00	
21185	TX1	618139	512195	4/18/2015	4/24/2015	4/18/2015	4/24/2015	TX433	1	1	21185	11	HIDALGO COUNTY	Blue Shield	Basic Coverage	840003819	1003813122	00002015104031855 30C	Family Member	8/26/2014	$ 8.06	$ 8.06	0%	$0.00	
21185	TX1	618139	512195	4/18/2015	4/24/2015	4/18/2015	4/24/2015	TX433	1	1	21185	11	HIDALGO COUNTY	Blue Shield	Basic Coverage	840003819	1003813122	00002015104031855 30C	Family Member	8/26/2014	$ 30.27	$ 30.27	0%	$0.00	
21185	TX1	618139	512195	4/18/2015	4/24/2015	4/18/2015	4/24/2015	TX433	1	1	21185	11	HIDALGO COUNTY	Blue Shield	Basic Coverage	840003819	1003813122	00002015104031855 30C	Family Member	8/26/2014	$ 64.73	$ 64.73	0%	$0.00	
21185	TX1	618139	512195	4/18/2015	4/24/2015	4/18/2015	4/24/2015	TX433	1	1	21185	11	HIDALGO COUNTY	Blue Shield	Basic Coverage	832194498	1851597876	00002015113504U3470X	Family Member	4/1/2015	$ 68.55	$ 68.55	0%	$0.00	
21185	TX1	618139	512195	4/18/2015	4/24/2015	4/18/2015	4/24/2015	TX433	1	1	21185	11	HIDALGO COUNTY	Blue Shield	Basic Coverage	832194498	1851597876	00002015113504U3470X	Family Member	4/1/2015	$ 108.70	$ 108.70	0%	$0.00	
21185	TX1	618139	512195	4/18/2015	4/24/2015	4/18/2015	4/24/2015	TX433	1	1	21185	11	HIDALGO COUNTY	Blue Shield	Basic Coverage	832194498	1790721538	00002015113506X0890X	Family Member	4/1/2015	$ 21.41	$ 21.41	0%	$0.00	
21185	TX1	618139	512195	4/18/2015	4/24/2015	4/18/2015	4/24/2015	TX433	1	1	21185	11	HIDALGO COUNTY	Blue Shield	Basic Coverage	832194498	1790721538	00002015113506X0890X	Family Member	4/1/2015	$ 28.36	$ 28.36	0%	$0.00	
21185	TX1	618139	512195	4/18/2015	4/24/2015	4/18/2015	4/24/2015	TX433	1	1	21185	11	HIDALGO COUNTY	Blue Shield	Basic Coverage	832194498	1790721538	00002015113506X0890X	Family Member	4/1/2015	$ 28.36	$ 28.36	0%	$0.00	
21185	TX1	618139	512195	4/18/2015	4/24/2015	4/18/2015	4/24/2015	TX433	1	1	21185	11	HIDALGO COUNTY	Blue Shield	Basic Coverage	837712490	1700812468	00002015111501 00A20X	Family Subscriber	4/20/2015	$ 39.71	$ 39.71	0%	$0.00	
21185	TX1	618139	512195	4/18/2015	4/24/2015	4/18/2015	4/24/2015	TX433	1	1	21185	11	HIDALGO COUNTY	Blue Shield	Basic Coverage	843088217	1467633867	00002015112505292Y0X	Family Subscriber	4/13/2015	$ 96.15	$ 96.15	0%	$0.00	
21185	TX1	618139	512195	4/18/2015	4/24/2015	4/18/2015	4/24/2015	TX433	1	1	21185	11	HIDALGO COUNTY	Blue Shield	Basic Coverage	844848218	1558306563	00002015110506609F0X	Family Member	4/2/2015	$ 72.85	$ 72.85	0%	$0.00	
21185	TX1	618139	512195	4/18/2015	4/24/2015	4/18/2015	4/24/2015	TX433	1	1	21185	11	HIDALGO COUNTY	Blue Shield	Basic Coverage	844848218	1558306563	00002015110506609F0X	Family Member	4/2/2015	$ 0.01	$ 0.01	0%	$0.00	
21185	TX1	618139	512195	4/18/2015	4/24/2015	4/18/2015	4/24/2015	TX433	1	1	21185	11	HIDALGO COUNTY	Blue Shield	Basic Coverage	844848218	1558306563	00002015110506609F0X	Family Member	4/2/2015	$ 0.01	$ 0.01	0%	$0.00	
21185	TX1	618139	512195	4/18/2015	4/24/2015	4/18/2015	4/24/2015	TX433	1	1	21185	11	HIDALGO COUNTY	Blue Shield	Basic Coverage	844848218	1558306563	00002015110506609F0X	Family Member	4/2/2015	$ 7.08	$ 7.08	0%	$0.00	
21185	TX1	618139	512195	4/18/2015	4/24/2015	4/18/2015	4/24/2015	TX433	1	1	21185	11	HIDALGO COUNTY	Blue Shield	Basic Coverage	844848218	1558306563	00002015110506609F0X	Family Member	4/2/2015	$ 15.01	$ 15.01	0%	$0.00	
21185	TX1	618139	512195	4/18/2015	4/24/2015	4/18/2015	4/24/2015	TX433	1	1	21185	11	HIDALGO COUNTY	Blue Shield	Basic Coverage	844848218	1558306563	00002015110506609F0X	Family Member	4/2/2015	$ 10.92	$ 10.92	0%	$0.00	
21185	TX1	618139	512195	4/18/2015	4/24/2015	4/18/2015	4/24/2015	TX433	1	1	21185	11	HIDALGO COUNTY	Blue Shield	Basic Coverage	844848218	1558306563	00002015110506609F0X	Family Member	4/2/2015	$ 15.01	$ 15.01	0%	$0.00	
21185	TX1	618139	512195	4/18/2015	4/24/2015	4/18/2015	4/24/2015	TX433	1	1	21185	11	HIDALGO COUNTY	Blue Shield	Basic Coverage	844848218	1558306563	00002015110506609F0X	Family Member	4/2/2015	$ 3.00	$ 3.00	0%	$0.00	
21185	TX1	618139	512195	4/18/2015	4/24/2015	4/18/2015	4/24/2015	TX433	1	1	21185	11	HIDALGO COUNTY	Blue Shield	Basic Coverage	843088217	1144251547	00002015108506 8Y820X	Family Member	4/9/2015	$ 39.71	$ 39.71	0%	$0.00	
21185	TX1	618139	512195	4/18/2015	4/24/2015	4/18/2015	4/24/2015	TX433	1	1	21185	11	HIDALGO COUNTY	Blue Shield	Basic Coverage	843088217	1144251547	00002015108506 8Y820X	Family Member	4/9/2015	$ 1.62	$ 1.62	0%	$0.00	
21185	TX1	618139	512195	4/18/2015	4/24/2015	4/18/2015	4/24/2015	TX433	1	1	21185	11	HIDALGO COUNTY	Blue Shield	Basic Coverage	843088217	1144251547	00002015108506 8Y820X	Family Member	4/9/2015	$ 28.84	$ 28.84	0%	$0.00	
21185	TX1	618139	512195	4/18/2015	4/24/2015	4/18/2015	4/24/2015	TX433	1	1	21185	11	HIDALGO COUNTY	Blue Shield	Basic Coverage	839859960	1912916131	00002015112502905J0X	Single	4/7/2015	$ 26.79	$ 26.79	0%	$0.00	
21185	TX1	618139	512195	4/18/2015	4/24/2015	4/18/2015	4/24/2015	TX433	1	1	21185	11	HIDALGO COUNTY	Blue Shield	Basic Coverage	839859960	1912916131	00002015112502905J0X	Single	4/7/2015	$ 46.28	$ 46.28	0%	$0.00	
21185	TX1	618139	512195	4/18/2015	4/24/2015	4/18/2015	4/24/2015	TX433	1	1	21185	11	HIDALGO COUNTY	Blue Shield	Basic Coverage	839859960	1912916131	00002015112502905J0X	Single	4/7/2015	$ 2.33	$ 2.33	0%	$0.00	
21185	TX1	618139	512195	4/18/2015	4/24/2015	4/18/2015	4/24/2015	TX433	1	1	21185	11	HIDALGO COUNTY	Blue Shield	Basic Coverage	839859960	1619099710	00002015114504 76J60X	Single	4/23/2015	$ 11.95	$ 11.95	0%	$0.00	
21185	TX1	618139	512195	4/18/2015	4/24/2015	4/18/2015	4/24/2015	TX433	1	1	21185	11	HIDALGO COUNTY	Blue Shield	Basic Coverage	833734597	1548217433	00002015111500 1G210X	Family Subscriber	4/20/2015	$ 50.71	$ 50.71	0%	$0.00	
21185	TX1	618139	512195	4/18/2015	4/24/2015	4/18/2015	4/24/2015	TX433	1	1	21185	11	HIDALGO COUNTY	Blue Shield	Basic Coverage	833734597	1548217433	00002015111500 1G210X	Family Subscriber	4/20/2015	$ 26.13	$ 26.13	0%	$0.00	
21185	TX1	618139	512195	4/18/2015	4/24/2015	4/18/2015	4/24/2015	TX433	1	1	21185	11	HIDALGO COUNTY	Blue Shield	Basic Coverage	833734597	1548217433	00002015111500 1G210X	Family Subscriber	4/20/2015	$ 26.13	$ 26.13	0%	$0.00	
21185	TX1	618139	512195	4/18/2015	4/24/2015	4/18/2015	4/24/2015	TX433	1	1	21185	11	HIDALGO COUNTY	Blue Shield	Basic Coverage	833734597	1548217433	00002015111500 1G210X	Family Subscriber	4/20/2015	$ 48.16	$ 48.16	0%	$0.00	
21185	TX1	618139	512195	4/18/2015	4/24/2015	4/18/2015	4/24/2015	TX433	1	1	21185	11	HIDALGO COUNTY	Blue Shield	Basic Coverage	841754577	1699712224	00002015103506T6570X	Family Member	4/9/2015	$ 59.76	$ 59.76	0%	$0.00	
21185	TX1	618139	512195	4/18/2015	4/24/2015	4/18/2015	4/24/2015	TX433	1	1	21185	11	HIDALGO COUNTY	Blue Shield	Basic Coverage	839202492	1356361976	00002015112509 15U60X	Single	3/31/2015	$ 7.08	$ 7.08	0%	$0.00	
21185	TX1	618139	512195	4/18/2015	4/24/2015	4/18/2015	4/24/2015	TX433	1	1	21185	11	HIDALGO COUNTY	Blue Shield	Basic Coverage	841514432	1790721538	00002015111506 2G550X	Single	4/15/2015	$ 10.83	$ 10.83	0%	$0.00	
21185	TX1	618139	512195	4/18/2015	4/24/2015	4/18/2015	4/24/2015	TX433	1	1	21185	11	HIDALGO COUNTY	Blue Shield	Basic Coverage	841514432	1790721538	00002015111506 2G550X	Single	4/15/2015	$ 14.85	$ 14.85	0%	$0.00	
21185	TX1	618139	512195	4/18/2015	4/24/2015	4/18/2015	4/24/2015	TX433	1	1	21185	11	HIDALGO COUNTY	Blue Shield	Basic Coverage	841514432	1790721538	00002015111506 2G550X	Single	4/15/2015	$ 8.54	$ 8.54	0%	$0.00	
21185	TX1	618139	512195	4/18/2015	4/24/2015	4/18/2015	4/24/2015	TX433	1	1	21185	11	HIDALGO COUNTY	Blue Shield	Basic Coverage	835104852	1184690513	00002015107503 6S260X	Single	4/16/2015	$ 2.08	$ 2.08	0%	$0.00	
21185	TX1	618139	512195	4/18/2015	4/24/2015	4/18/2015	4/24/2015	TX433	1	1	21185	11	HIDALGO COUNTY	Blue Shield	Basic Coverage	835104852	1184690513	00002015111502 19B10X	Single	2/16/2015	$ 5.46	$ 5.46	0%	$0.00	
21185	TX1	618139	512195	4/18/2015	4/24/2015	4/18/2015	4/24/2015	TX433	1	1	21185	11	HIDALGO COUNTY	Blue Shield	Basic Coverage	835104852	1184690513	00002015111502 39B10X	Single	2/16/2015	$ 100.28	$ 100.28	0%	$0.00	
21185	TX1	618139	512195	4/18/2015	4/24/2015	4/18/2015	4/24/2015	TX433	1	1	21185	11	HIDALGO COUNTY	Blue Shield	Basic Coverage	835104852	1184690513	00002015111502 39B60X	Single	2/16/2015	$ 18.44	$ 18.44	0%	$0.00	
21185	TX1	618139	512195	4/18/2015	4/24/2015	4/18/2015	4/24/2015	TX433	1	1	21185	11	HIDALGO COUNTY	Blue Shield	Basic Coverage	835104852	1184690513	00002015111502 41B20X	Single	2/16/2015	$ 6.92	$ 6.92	0%	$0.00	
21185	TX1	618139	512195	4/18/2015	4/24/2015	4/18/2015	4/24/2015	TX433	1	1	21185	11	HIDALGO COUNTY	Blue Shield	Basic Coverage	835104852	1184690513	00002015111502 50B90X	Single	2/16/2015	$ 20.38	$ 20.38	0%	$0.00	
21185	TX1	618139	512195	4/18/2015	4/24/2015	4/18/2015	4/24/2015	TX433	1	1	21185	11	HIDALGO COUNTY	Blue Shield	Basic Coverage	847006932	1306163845	00002015114508 85J30X	Family Subscriber	4/22/2015	$ 58.55	$ 58.55	0%	$0.00	
21185	TX1	618139	512195	4/18/2015	4/24/2015	4/18/2015	4/24/2015	TX433	1	1	21185	11	HIDALGO COUNTY	Blue Shield	Basic Coverage	847006932	1306163845	00002015114508 85J30X	Family Subscriber	4/22/2015	$ 32.89	$ 32.89	0%	$0.00	
21185	TX1	618139	512195	4/18/2015	4/24/2015	4/18/2015	4/24/2015	TX433	1	1	21185	11	HIDALGO COUNTY	Blue Shield	Basic Coverage	842182069	1386697209	00002015114502 23Q30X	Family Subscriber	1/20/2015	$ 188.07	$ 188.07	0%	$0.00	
21185	TX1	618139	512195	4/18/2015	4/24/2015	4/18/2015	4/24/2015	TX433	1	1	21185	11	HIDALGO COUNTY	Blue Shield	Basic Coverage	842182069	1386697209	00002015114502 27Q50X	Family Subscriber	1/21/2015	$ 95.59	$ 95.59	0%	$0.00	
21185	TX1	618139	512195	4/18/2015	4/24/2015	4/18/2015	4/24/2015	TX433	1	1	21185	11	HIDALGO COUNTY	Blue Shield	Basic Coverage	842182069	1386697209	00002015114502 27Q50X	Family Subscriber	1/22/2015	$ 95.59	$ 95.59	0%	$0.00	
21185	TX1	618139	512195	4/18/2015	4/24/2015	4/18/2015	4/24/2015	TX433	1	1	21185	11	HIDALGO COUNTY	Blue Shield	Basic Coverage	842182069	1386697209	00002015114502 27Q50X	Family Subscriber	1/23/2015	$ 66.36	$ 66.36	0%	$0.00	
21185	TX1	618139	512195	4/18/2015	4/24/2015	4/18/2015	4/24/2015	TX433	1	1	21185	11	HIDALGO COUNTY	Blue Shield	Basic Coverage	842182069	1386697209	00002015114502 54Q00X	Family Subscriber	1/24/2015	$ 66.36	$ 66.36	0%	$0.00	
21185	TX1	618139	512195	4/18/2015	4/24/2015	4/18/2015	4/24/2015	TX433	1	1	21185	11	HIDALGO COUNTY	Blue Shield	Basic Coverage	842182069	1386697209	00002015114502 54Q00X	Family Subscriber	1/25/2015	$ 95.59	$ 95.59	0%	$0.00	
21185	TX1	618139	512195	4/18/2015	4/24/2015	4/18/2015	4/24/2015	TX433	1	1	21185	11	HIDALGO COUNTY	Blue Shield	Basic Coverage	842182069	1386697209	00002015114502 54Q00X	Family Subscriber	1/26/2015	$ 66.36	$ 66.36	0%	$0.00	
21185	TX1	618139	512195	4/18/2015	4/24/2015	4/18/2015	4/24/2015	TX433	1	1	21185	11	HIDALGO COUNTY	Blue Shield	Basic Coverage	839130051	1558570416	00002015112509006D0X	Family Subscriber	2/4/2015	$ 39.71	$ 39.71	0%	$0.00	
21185	TX1	618139	512195	4/18/2015	4/24/2015	4/18/2015	4/24/2015	TX433	1	1	21185	11	HIDALGO COUNTY	Blue Shield	Basic Coverage	839130051	1558570416	00002015112509006D0X	Family Subscriber	2/4/2015	$ 41.61	$ 41.61	0%	$0.00	
21185	TX1	618139	512195	4/18/2015	4/24/2015	4/18/2015	4/24/2015	TX433	1	1	21185	11	HIDALGO COUNTY	Blue Shield	Basic Coverage	839130051	1558570416	00002015112509006D0X	Family Subscriber	2/4/2015	$ 17.05	$ 17.05	0%	$0.00	
21185	TX1	618139	512195	4/18/2015	4/24/2015	4/18/2015	4/24/2015	TX433	1	1	21185	11	HIDALGO COUNTY	Blue Shield	Basic Coverage	840546003	1396867636	00002015112506 36710X	Family Member	4/16/2015	$ 58.00	$ 58.00	0%	$0.00	
21185	TX1	618139	512195	4/18/2015	4/24/2015	4/18/2015	4/24/2015	TX433	1	1	21185	11	HIDALGO COUNTY	Blue Shield	Basic Coverage	840546003	1396867636	00002015112506 36710X	Family Member	4/16/2015	$ 16.83	$ 16.83	0%	$0.00	
21185	TX1	618139	512195	4/18/2015	4/24/2015	4/18/2015	4/24/2015	TX433	1	1	21185	11	HIDALGO COUNTY	Blue Shield	Basic Coverage	840546003	1396867636	00002015112506 36710X	Family Member	4/16/2015	$ 7.08	$ 7.08	0%	$0.00	
21185	TX1	618139	512195	4/18/2015	4/24/2015	4/18/2015	4/24/2015	TX433	1	1	21185	11	HIDALGO COUNTY	Blue Shield	Basic Coverage	820443560	1700896826	00002015114502 3Y700X	Family Subscriber	4/14/2015	$ 95.76	$ 95.76	0%	$0.00	
21185	TX1	618139	512195	4/18/2015	4/24/2015	4/18/2015	4/24/2015	TX433	1	1	21185	11	HIDALGO COUNTY	Blue Shield	Basic Coverage	840709384	1831256205	00002015110501730Y0X	Single	4/17/2015	$ 59.21	$ 59.21	0%	$0.00	
21185	TX1	618139	512195	4/18/2015	4/24/2015	4/18/2015	4/24/2015	TX433	1	1	21185	11	HIDALGO COUNTY	Blue Shield	Basic Coverage	831767119	1184909459	00002015114504 233B0X	Family Member	2/23/2015	$ 36.79	$ 36.79	0%	$0.00	
21185	TX1	618139	512195	4/18/2015	4/24/2015	4/18/2015	4/24/2015	TX433	1	1	21185	11	HIDALGO COUNTY	Blue Shield	Basic Coverage	831767119	1184909459	00002015114504 233B0X	Family Member	2/23/2015	$ 3.58	$ 3.58	0%	$0.00	
21185	TX1	618139	512195	4/18/2015	4/24/2015	4/18/2015	4/24/2015	TX433	1	1	21185	11	HIDALGO COUNTY	Blue Shield	Basic Coverage	841109015	1750463022	00002015110502 60U70X	Family Member	4/17/2015	$ 100.53	$ 100.53	0%	$0.00	
21185	TX1	618139	512195	4/18/2015	4/24/2015	4/18/2015	4/24/2015	TX433	1	1	21185	11	HIDALGO COUNTY	Blue Shield	Basic Coverage	837740057	1588617989	00002015110030 50750C	Family Subscriber	3/30/2015	$ 72.85	$ 72.85	0%	$0.00	
21185	TX1	618139	512195	4/18/2015	4/24/2015	4/18/2015	4/24/2015	TX433	1	1	21185	11	HIDALGO COUNTY	Blue Shield	Basic Coverage	837740057	1457342412	00002015113508F3290X	Family Subscriber	4/22/2015	$ 45.25	$ 45.25	0%	$0.00	
21185	TX1	618139	512195	4/18/2015	4/24/2015	4/18/2015	4/24/2015	TX433	1	1	21185	11	HIDALGO COUNTY	Blue Shield	Basic Coverage	842077779	1386648798	00002015110 50H84580X	Family Member	4/15/2015	$ 76.43	$ 76.43	0%	$0.00	
21185	TX1	618139	512195	4/18/2015	4/24/2015	4/18/2015	4/24/2015	TX433	1	1	21185	11	HIDALGO COUNTY	Blue Shield	Basic Coverage	842852466	1215183041	00002015113507 0P830X	Family Subscriber	4/22/2015	$ 107.71	$ 107.71	0%	$0.00	
21185	TX1	618139	512195	4/18/2015	4/24/2015	4/18/2015	4/24/2015	TX433	1	1	21185	11	HIDALGO COUNTY	Blue Shield	Basic Coverage	842852466	1215183041	00002015113507 1P070X	Family Subscriber	4/22/2015	$ 113.44	$ 113.44	0%	$0.00	

Account	Corporate Entity	Invoice Profile	Invoice Number	InvcPerFrDt	InvcPerToDt	ClmPerFrDt	ClmPerToDt	BARS CustNbr	Settlement Nbr	Association Nbr	Group Nbr	Section Nbr	Group Name	Coverage	Claim Type	Member ID	Provider ID	Document Control	Tier	Service Date	Gross Amt	Net Amt	Fee Percent	Fee Amt	Case Nbr
21185	TX1	618139	512195	4/18/2015	4/24/2015	4/18/2015	4/24/2015	TX433	1	1	21185	11	HIDALGO COUNTY	Blue Shield	Basic Coverage	842910985	1588008247	00002015111050H50580X	Single	4/13/2015	$ 26.79	$ 26.79	0%	$0.00	
21185	TX1	618139	512195	4/18/2015	4/24/2015	4/18/2015	4/24/2015	TX433	1	1	21185	11	HIDALGO COUNTY	Blue Shield	Basic Coverage	830121794	1437275955	00002015112505858Y0X	Family Subscriber	4/18/2015	$ 26.77	$ 26.77	0%	$0.00	
21185	TX1	618139	512195	4/18/2015	4/24/2015	4/18/2015	4/24/2015	TX433	1	1	21185	11	HIDALGO COUNTY	Blue Shield	Basic Coverage	830121794	1437275955	00002015112505858Y0X	Family Subscriber	4/18/2015	$ 10.92	$ 10.92	0%	$0.00	
21185	TX1	618139	512195	4/18/2015	4/24/2015	4/18/2015	4/24/2015	TX433	1	1	21185	11	HIDALGO COUNTY	Blue Shield	Basic Coverage	841819468	1437115003	00002015113509 5K520X	Family Member	4/16/2015	$ 72.85	$ 72.85	0%	$0.00	
21185	TX1	618139	512195	4/18/2015	4/24/2015	4/18/2015	4/24/2015	TX433	1	1	21185	11	HIDALGO COUNTY	Blue Shield	Basic Coverage	841819468	1437115003	00002015113509 5K520X	Family Member	4/16/2015	$ 28.62	$ 28.62	0%	$0.00	
21185	TX1	618139	512195	4/18/2015	4/24/2015	4/18/2015	4/24/2015	TX433	1	1	21185	11	HIDALGO COUNTY	Blue Shield	Basic Coverage	837628671	1619150828	00002015113501 5H070X	Single	3/27/2015	$ 102.85	$ 102.85	0%	$0.00	
21185	TX1	618139	512195	4/18/2015	4/24/2015	4/18/2015	4/24/2015	TX433	1	1	21185	11	HIDALGO COUNTY	Blue Shield	Basic Coverage	837628671	1619150828	00002015113501 5H070X	Single	3/27/2015	$ 7.30	$ 7.30	0%	$0.00	
21185	TX1	618139	512195	4/18/2015	4/24/2015	4/18/2015	4/24/2015	TX433	1	1	21185	11	HIDALGO COUNTY	Blue Shield	Basic Coverage	837628671	1619150828	00002015113501 5H070X	Single	3/27/2015	$ 3.00	$ 3.00	0%	$0.00	
21185	TX1	618139	512195	4/18/2015	4/24/2015	4/18/2015	4/24/2015	TX433	1	1	21185	11	HIDALGO COUNTY	Blue Shield	Basic Coverage	843974866	1992906762	00002015112 50E32830X	Family Member	4/15/2015	$ 53.77	$ 53.77	0%	$0.00	
21185	TX1	618139	512195	4/18/2015	4/24/2015	4/18/2015	4/24/2015	TX433	1	1	21185	11	HIDALGO COUNTY	Blue Shield	Basic Coverage	841062954	1013995273	00002015111500 7T260X	Single	4/20/2015	$ 72.85	$ 72.85	0%	$0.00	
21185	TX1	618139	512195	4/18/2015	4/24/2015	4/18/2015	4/24/2015	TX433	1	1	21185	11	HIDALGO COUNTY	Blue Shield	Basic Coverage	841062954	1013995273	00002015111500 7T260X	Single	4/20/2015	$ 1.69	$ 1.69	0%	$0.00	
21185	TX1	618139	512195	4/18/2015	4/24/2015	4/18/2015	4/24/2015	TX433	1	1	21185	11	HIDALGO COUNTY	Blue Shield	Basic Coverage	841062954	1013995273	00002015111500 7T260X	Single	4/20/2015	$ 28.84	$ 28.84	0%	$0.00	
21185	TX1	618139	512195	4/18/2015	4/24/2015	4/18/2015	4/24/2015	TX433	1	1	21185	11	HIDALGO COUNTY	Blue Shield	Basic Coverage	841062954	1013995273	00002015111500 7T260X	Single	4/20/2015	$ 5.06	$ 5.06	0%	$0.00	
21185	TX1	618139	512195	4/18/2015	4/24/2015	4/18/2015	4/24/2015	TX433	1	1	21185	11	HIDALGO COUNTY	Blue Shield	Basic Coverage	841062954	1013995273	00002015111500 7T260X	Single	4/20/2015	$ 28.84	$ 28.84	0%	$0.00	
21185	TX1	618139	512195	4/18/2015	4/24/2015	4/18/2015	4/24/2015	TX433	1	1	21185	11	HIDALGO COUNTY	Blue Shield	Basic Coverage	838172388	1164617155	00002015110508956P0X	Family Member	4/17/2015	$ 54.58	$ 54.58	0%	$0.00	
21185	TX1	618139	512195	4/18/2015	4/24/2015	4/18/2015	4/24/2015	TX433	1	1	21185	11	HIDALGO COUNTY	Blue Shield	Basic Coverage	838172388	1164617155	00002015110509047P0X	Family Subscriber	4/17/2015	$ 54.58	$ 54.58	0%	$0.00	
21185	TX1	618139	512195	4/18/2015	4/24/2015	4/18/2015	4/24/2015	TX433	1	1	21185	11	HIDALGO COUNTY	Blue Shield	Basic Coverage	840856991	1710164215	00002015111502 4B300X	Family Member	4/20/2015	$ 39.71	$ 39.71	0%	$0.00	
21185	TX1	618139	512195	4/18/2015	4/24/2015	4/18/2015	4/24/2015	TX433	1	1	21185	11	HIDALGO COUNTY	Blue Shield	Basic Coverage	840856991	1710164215	00002015111502 4B300X	Family Member	4/20/2015	$ 10.92	$ 10.92	0%	$0.00	
21185	TX1	618139	512195	4/18/2015	4/24/2015	4/18/2015	4/24/2015	TX433	1	1	21185	11	HIDALGO COUNTY	Blue Shield	Basic Coverage	838919431	1629195177	00002015107502 8P640X	Family Subscriber	4/13/2015	$ 58.55	$ 58.55	0%	$0.00	
21185	TX1	618139	512195	4/18/2015	4/24/2015	4/18/2015	4/24/2015	TX433	1	1	21185	11	HIDALGO COUNTY	Blue Shield	Basic Coverage	838919431	1437153244	00002015111 50Y07100X	Family Subscriber	4/17/2015	$ 58.55	$ 58.55	0%	$0.00	
21185	TX1	618139	512195	4/18/2015	4/24/2015	4/18/2015	4/24/2015	TX433	1	1	21185	11	HIDALGO COUNTY	Blue Shield	Basic Coverage	838919431	1437153244	00002015111 50Y07100X	Family Subscriber	4/17/2015	$ 19.36	$ 19.36	0%	$0.00	
21185	TX1	618139	512195	4/18/2015	4/24/2015	4/18/2015	4/24/2015	TX433	1	1	21185	11	HIDALGO COUNTY	Blue Shield	Basic Coverage	833422111	1013995273	00002015111500 7T420X	Family Subscriber	4/20/2015	$ 102.85	$ 102.85	0%	$0.00	
21185	TX1	618139	512195	4/18/2015	4/24/2015	4/18/2015	4/24/2015	TX433	1	1	21185	11	HIDALGO COUNTY	Blue Shield	Basic Coverage	833422111	1306882295	00002015111503 0P640X	Family Subscriber	3/11/2015	$ 583.66	$ 583.66	0%	$0.00	
21185	TX1	618139	512195	4/18/2015	4/24/2015	4/18/2015	4/24/2015	TX433	1	1	21185	11	HIDALGO COUNTY	Blue Shield	Basic Coverage	833422111	1306882295	00002015111503 0P640X	Family Subscriber	3/11/2015	$ 48.11	$ 48.11	0%	$0.00	
21185	TX1	618139	512195	4/18/2015	4/24/2015	4/18/2015	4/24/2015	TX433	1	1	21185	11	HIDALGO COUNTY	Blue Shield	Basic Coverage	833422111	1306882295	00002015111503 0P640X	Family Subscriber	3/11/2015	$ 46.89	$ 46.89	0%	$0.00	
21185	TX1	618139	512195	4/18/2015	4/24/2015	4/18/2015	4/24/2015	TX433	1	1	21185	11	HIDALGO COUNTY	Blue Shield	Basic Coverage	833422111	1306882295	00002015111503 0P640X	Family Subscriber	3/11/2015	$ 15.22	$ 15.22	0%	$0.00	
21185	TX1	618139	512195	4/18/2015	4/24/2015	4/18/2015	4/24/2015	TX433	1	1	21185	11	HIDALGO COUNTY	Blue Shield	Basic Coverage	833422111	1306882295	00002015111503 0P640X	Family Subscriber	3/11/2015	$ 13.09	$ 13.09	0%	$0.00	
21185	TX1	618139	512195	4/18/2015	4/24/2015	4/18/2015	4/24/2015	TX433	1	1	21185	11	HIDALGO COUNTY	Blue Shield	Basic Coverage	833422111	1306882295	00002015111502 9P950X	Family Member	4/15/2015	$ 58.55	$ 58.55	0%	$0.00	
21185	TX1	618139	512195	4/18/2015	4/24/2015	4/18/2015	4/24/2015	TX433	1	1	21185	11	HIDALGO COUNTY	Blue Shield	Basic Coverage	839586313	1780916585	00002015112 50H19650X	Family Member	4/15/2015	$ 86.55	$ 86.55	0%	$0.00	
21185	TX1	618139	512195	4/18/2015	4/24/2015	4/18/2015	4/24/2015	TX433	1	1	21185	11	HIDALGO COUNTY	Blue Shield	Basic Coverage	839586313	1780916585	00002015112 50H19650X	Family Member	4/15/2015	$ 33.63	$ 33.63	0%	$0.00	
21185	TX1	618139	512195	4/18/2015	4/24/2015	4/18/2015	4/24/2015	TX433	1	1	21185	11	HIDALGO COUNTY	Blue Shield	Basic Coverage	839586313	1780916585	00002015112 50H19650X	Family Member	4/15/2015	$ 19.65	$ 19.65	0%	$0.00	
21185	TX1	618139	512195	4/18/2015	4/24/2015	4/18/2015	4/24/2015	TX433	1	1	21185	11	HIDALGO COUNTY	Blue Shield	Basic Coverage	839586313	1780916585	00002015112 50H19650X	Family Member	4/15/2015	$ 9.45	$ 9.45	0%	$0.00	
21185	TX1	618139	512195	4/18/2015	4/24/2015	4/18/2015	4/24/2015	TX433	1	1	21185	11	HIDALGO COUNTY	Blue Shield	Basic Coverage	839586313	1780916585	00002015112 50H19650X	Family Member	4/15/2015	$ 19.65	$ 19.65	0%	$0.00	
21185	TX1	618139	512195	4/18/2015	4/24/2015	4/18/2015	4/24/2015	TX433	1	1	21185	11	HIDALGO COUNTY	Blue Shield	Basic Coverage	839246081	1295789782	00002015114500971G0X	Single	4/1/2015	$ 26.79	$ 26.79	0%	$0.00	
21185	TX1	618139	512195	4/18/2015	4/24/2015	4/18/2015	4/24/2015	TX433	1	1	21185	11	HIDALGO COUNTY	Blue Shield	Basic Coverage	839231163	1689071615	00002015114506013Q0X	Family Member	4/23/2015	$ 19.06	$ 19.06	0%	$0.00	
21185	TX1	618139	512195	4/18/2015	4/24/2015	4/18/2015	4/24/2015	TX433	1	1	21185	11	HIDALGO COUNTY	Blue Shield	Basic Coverage	839231163	1689071615	00002015114506013Q0X	Family Member	4/23/2015	$ 137.38	$ 137.38	0%	$0.00	
21185	TX1	618139	512195	4/18/2015	4/24/2015	4/18/2015	4/24/2015	TX433	1	1	21185	11	HIDALGO COUNTY	Blue Shield	Basic Coverage	820586658	1922005438	00002015111507 18D30X	Single	4/17/2015	$ 26.79	$ 26.79	0%	$0.00	
21185	TX1	618139	512195	4/18/2015	4/24/2015	4/18/2015	4/24/2015	TX433	1	1	21185	11	HIDALGO COUNTY	Blue Shield	Basic Coverage	820586658	1528039120	00002015112500359V0X	Single	4/20/2015	$ 127.00	$ 127.00	0%	$0.00	
21185	TX1	618139	512195	4/18/2015	4/24/2015	4/18/2015	4/24/2015	TX433	1	1	21185	11	HIDALGO COUNTY	Blue Shield	Basic Coverage	820586658	1528039120	00002015112500359V0X	Single	4/20/2015	$ 6.00	$ 6.00	0%	$0.00	
21185	TX1	618139	512195	4/18/2015	4/24/2015	4/18/2015	4/24/2015	TX433	1	1	21185	11	HIDALGO COUNTY	Blue Shield	Basic Coverage	834948617	1235354507	00002015112 50B16040X	Family Member	4/16/2015	$ 101.48	$ 101.48	0%	$0.00	
21185	TX1	618139	512195	4/18/2015	4/24/2015	4/18/2015	4/24/2015	TX433	1	1	21185	11	HIDALGO COUNTY	Blue Shield	Basic Coverage	834948617	1235354507	00002015112 50B16040X	Family Member	4/16/2015	$ 48.04	$ 48.04	0%	$0.00	
21185	TX1	618139	512195	4/18/2015	4/24/2015	4/18/2015	4/24/2015	TX433	1	1	21185	11	HIDALGO COUNTY	Blue Shield	Basic Coverage	834948617	1235354507	00002015112 50B16040X	Family Member	4/16/2015	$ 19.65	$ 19.65	0%	$0.00	
21185	TX1	618139	512195	4/18/2015	4/24/2015	4/18/2015	4/24/2015	TX433	1	1	21185	11	HIDALGO COUNTY	Blue Shield	Basic Coverage	834948617	1235354507	00002015112 50B16040X	Family Member	4/16/2015	$ 19.66	$ 19.66	0%	$0.00	
21185	TX1	618139	512195	4/18/2015	4/24/2015	4/18/2015	4/24/2015	TX433	1	1	21185	11	HIDALGO COUNTY	Blue Shield	Basic Coverage	834948617	1235354507	00002015112 50B16040X	Family Member	4/16/2015	$ 137.38	$ 137.38	0%	$0.00	
21185	TX1	618139	512195	4/18/2015	4/24/2015	4/18/2015	4/24/2015	TX433	1	1	21185	11	HIDALGO COUNTY	Blue Shield	Basic Coverage	834948617	1235354507	00002015112 50B16040X	Family Member	4/16/2015	$ 19.65	$ 19.65	0%	$0.00	
21185	TX1	618139	512195	4/18/2015	4/24/2015	4/18/2015	4/24/2015	TX433	1	1	21185	11	HIDALGO COUNTY	Blue Shield	Basic Coverage	837793628	1457455578	00002015112 50L49950X	Family Subscriber	4/7/2015	$ 57.42	$ 57.42	0%	$0.00	
21185	TX1	618139	512195	4/18/2015	4/24/2015	4/18/2015	4/24/2015	TX433	1	1	21185	11	HIDALGO COUNTY	Blue Shield	Basic Coverage	837793628	1457455578	00002015112 50L49950X	Family Subscriber	4/7/2015	$ 6.14	$ 6.14	0%	$0.00	
21185	TX1	618139	512195	4/18/2015	4/24/2015	4/18/2015	4/24/2015	TX433	1	1	21185	11	HIDALGO COUNTY	Blue Shield	Basic Coverage	837793628	1457455578	00002015112 50L49950X	Family Subscriber	4/7/2015	$ 7.71	$ 7.71	0%	$0.00	
21185	TX1	618139	512195	4/18/2015	4/24/2015	4/18/2015	4/24/2015	TX433	1	1	21185	11	HIDALGO COUNTY	Blue Shield	Basic Coverage	837793628	1457455578	00002015112 50L49950X	Family Subscriber	4/7/2015	$ 10.92	$ 10.92	0%	$0.00	
21185	TX1	618139	512195	4/18/2015	4/24/2015	4/18/2015	4/24/2015	TX433	1	1	21185	11	HIDALGO COUNTY	Blue Shield	Basic Coverage	837793628	1457455578	00002015112 50L49950X	Family Subscriber	4/7/2015	$ 10.07	$ 10.07	0%	$0.00	
21185	TX1	618139	512195	4/18/2015	4/24/2015	4/18/2015	4/24/2015	TX433	1	1	21185	11	HIDALGO COUNTY	Blue Shield	Basic Coverage	837793628	1457455578	00002015112 50L49950X	Family Subscriber	4/7/2015	$ 7.08	$ 7.08	0%	$0.00	
21185	TX1	618139	512195	4/18/2015	4/24/2015	4/18/2015	4/24/2015	TX433	1	1	21185	11	HIDALGO COUNTY	Blue Shield	Basic Coverage	837793628	1457455578	00002015112 50L49950X	Family Subscriber	4/7/2015	$ 28.84	$ 28.84	0%	$0.00	
21185	TX1	618139	512195	4/18/2015	4/24/2015	4/18/2015	4/24/2015	TX433	1	1	21185	11	HIDALGO COUNTY	Blue Shield	Basic Coverage	837793628	1457455578	00002015112 50L49950X	Family Subscriber	4/7/2015	$ 3.00	$ 3.00	0%	$0.00	
21185	TX1	618139	512195	4/18/2015	4/24/2015	4/18/2015	4/24/2015	TX433	1	1	21185	11	HIDALGO COUNTY	Blue Shield	Basic Coverage	837793628	1457455578	00002015112 50L49950X	Family Subscriber	4/7/2015	$ 9.05	$ 9.05	0%	$0.00	
21185	TX1	618139	512195	4/18/2015	4/24/2015	4/18/2015	4/24/2015	TX433	1	1	21185	11	HIDALGO COUNTY	Blue Shield	Basic Coverage	840428678	1538490206	00002015112 50G76900X	Family Subscriber	4/20/2015	$ 108.70	$ 108.70	0%	$0.00	
21185	TX1	618139	512195	4/18/2015	4/24/2015	4/18/2015	4/24/2015	TX433	1	1	21185	11	HIDALGO COUNTY	Blue Shield	Basic Coverage	840428678	1376857706	00002015108502 2Z440X	Family Member	4/16/2015	$ 29.25	$ 29.25	0%	$0.00	
21185	TX1	618139	512195	4/18/2015	4/24/2015	4/18/2015	4/24/2015	TX433	1	1	21185	11	HIDALGO COUNTY	Blue Shield	Basic Coverage	839364271	1700812468	00002015111050L87430X	Family Member	4/16/2015	$ 39.71	$ 39.71	0%	$0.00	
21185	TX1	618139	512195	4/18/2015	4/24/2015	4/18/2015	4/24/2015	TX433	1	1	21185	11	HIDALGO COUNTY	Blue Shield	Basic Coverage	839364271	1881679751	00002015110506 89Q30X	Family Member	4/15/2015	$ 6.94	$ 6.94	0%	$0.00	
21185	TX1	618139	512195	4/18/2015	4/24/2015	4/18/2015	4/24/2015	TX433	1	1	21185	11	HIDALGO COUNTY	Blue Shield	Basic Coverage	839364271	1881679751	00002015110507 51Q40X	Family Member	4/14/2015	$ 6.94	$ 6.94	0%	$0.00	
21185	TX1	618139	512195	4/18/2015	4/24/2015	4/18/2015	4/24/2015	TX433	1	1	21185	11	HIDALGO COUNTY	Blue Shield	Basic Coverage	839364271	1881679751	00002015110507 51Q40X	Family Member	4/14/2015	$ 7.43	$ 7.43	0%	$0.00	
21185	TX1	618139	512195	4/18/2015	4/24/2015	4/18/2015	4/24/2015	TX433	1	1	21185	11	HIDALGO COUNTY	Blue Shield	Basic Coverage	839364271	1881679751	00002015110507 51Q40X	Family Member	4/14/2015	$ 6.96	$ 6.96	0%	$0.00	
21185	TX1	618139	512195	4/18/2015	4/24/2015	4/18/2015	4/24/2015	TX433	1	1	21185	11	HIDALGO COUNTY	Blue Shield	Basic Coverage	839364271	1467473033	00002015110507 823G0X	Family Subscriber	4/6/2015	$ 377.96	$ 377.96	0%	$0.00	
21185	TX1	618139	512195	4/18/2015	4/24/2015	4/18/2015	4/24/2015	TX433	1	1	21185	11	HIDALGO COUNTY	Blue Shield	Basic Coverage	834018620	1649453200	00002015114502 752Q0X	Family Subscriber	4/24/2015	$ 36.79	$ 36.79	0%	$0.00	
21185	TX1	618139	512195	4/18/2015	4/24/2015	4/18/2015	4/24/2015	TX433	1	1	21185	11	HIDALGO COUNTY	Blue Shield	Basic Coverage	841835770	1619082435	00002015087504 43C10X	Family Member	3/19/2015	$ 111.05	$ 111.05	0%	$0.00	
21185	TX1	618139	512195	4/18/2015	4/24/2015	4/18/2015	4/24/2015	TX433	1	1	21185	11	HIDALGO COUNTY	Blue Shield	Basic Coverage	841835770	1619082435	00002015087504 43C10X	Family Member	3/19/2015	$ 2.15	$ 2.15	0%	$0.00	
21185	TX1	618139	512195	4/18/2015	4/24/2015	4/18/2015	4/24/2015	TX433	1	1	21185	11	HIDALGO COUNTY	Blue Shield	Basic Coverage	841835770	1619082435	00002015087504 43C10X	Family Member	3/19/2015	$ 3.58	$ 3.58	0%	$0.00	
21185	TX1	618139	512195	4/18/2015	4/24/2015	4/18/2015	4/24/2015	TX433	1	1	21185	11	HIDALGO COUNTY	Blue Shield	Basic Coverage	841835770	1619082435	00002015087504 43C10X	Family Member	3/19/2015	$ 2.04	$ 2.04	0%	$0.00	
21185	TX1	618139	512195	4/18/2015	4/24/2015	4/18/2015	4/24/2015	TX433	1	1	21185	11	HIDALGO COUNTY	Blue Shield	Basic Coverage	841835770	1619082435	00002015087504 43C10X	Family Member	3/19/2015	$ 8.87	$ 8.87	0%	$0.00	
21185	TX1	618139	512195	4/18/2015	4/24/2015	4/18/2015	4/24/2015	TX433	1	1	21185	11	HIDALGO COUNTY	Blue Shield	Basic Coverage	841835770	1619082435	00002015087504 43C10X	Family Member	3/19/2015	$ 7.30	$ 7.30	0%	$0.00	
21185	TX1	618139	512195	4/18/2015	4/24/2015	4/18/2015	4/24/2015	TX433	1	1	21185	11	HIDALGO COUNTY	Blue Shield	Basic Coverage	841835770	1619082435	00002015087504 43C10X	Family Member	3/19/2015	$ 21.94	$ 21.94	0%	$0.00	
21185	TX1	618139	512195	4/18/2015	4/24/2015	4/18/2015	4/24/2015	TX433	1	1	21185	11	HIDALGO COUNTY	Blue Shield	Basic Coverage	841835770	1619082435	00002015087504 43C10X	Family Member	3/19/2015	$ 142.90	$ 142.90	0%	$0.00	
21185	TX1	618139	512195	4/18/2015	4/24/2015	4/18/2015	4/24/2015	TX433	1	1	21185	11	HIDALGO COUNTY	Blue Shield	Basic Coverage	847210930	1982994075	00002015108500 35B40X	Family Member	4/3/2015	$ 39.12	$ 39.12	0%	$0.00	

Account	Corporate Entity	Invoice Profile	Invoice Number	InvcPerFrDt	InvcPerToDt	ClmPerFrDt	ClmPerToDt	BARS CustNbr	Settlement Nbr	Association Nbr	Group Nbr	Section Nbr	Group Name	Coverage	Claim Type	Member ID	Provider ID	Document Control	Tier	Service Date	Gross Amt	Net Amt	Fee Percent	Fee Amt	Case Nbr
21185	TX1	618139	512195	4/18/2015	4/24/2015	4/18/2015	4/24/2015	TX433	1	1	21185	11	HIDALGO COUNTY	Blue Shield	Basic Coverage	847210930	1942467113	00002015110508740F0X	Family Member	4/3/2015	$ 389.60	$ 389.60	0%	$0.00	
21185	TX1	618139	512195	4/18/2015	4/24/2015	4/18/2015	4/24/2015	TX433	1	1	21185	11	HIDALGO COUNTY	Blue Shield	Basic Coverage	837194479	1780600510	00002015112502093Q0X	Single	4/20/2015	$ 7.93	$ 7.93	0%	$0.00	
21185	TX1	618139	512195	4/18/2015	4/24/2015	4/18/2015	4/24/2015	TX433	1	1	21185	11	HIDALGO COUNTY	Blue Shield	Basic Coverage	837194479	1780600510	00002015112502093Q0X	Single	4/20/2015	$ 3.76	$ 3.76	0%	$0.00	
21185	TX1	618139	512195	4/18/2015	4/24/2015	4/18/2015	4/24/2015	TX433	1	1	21185	11	HIDALGO COUNTY	Blue Shield	Basic Coverage	837194479	1770604688	00002015114506173J0X	Single	4/20/2015	$ 0.34	$ 0.34	0%	$0.00	
21185	TX1	618139	512195	4/18/2015	4/24/2015	4/18/2015	4/24/2015	TX433	1	1	21185	11	HIDALGO COUNTY	Blue Shield	Basic Coverage	837194479	1770604688	00002015114506173J0X	Single	4/20/2015	$ 102.85	$ 102.85	0%	$0.00	
21185	TX1	618139	512195	4/18/2015	4/24/2015	4/18/2015	4/24/2015	TX433	1	1	21185	11	HIDALGO COUNTY	Blue Shield	Basic Coverage	841754494	1588732127	00002015107574930A0X	Family Member	3/30/2015	$ 15.94	$ 15.94	0%	$0.00	
21185	TX1	618139	512195	4/18/2015	4/24/2015	4/18/2015	4/24/2015	TX433	1	1	21185	11	HIDALGO COUNTY	Blue Shield	Basic Coverage	841754494	1679732424	00002015112257G73000X	Family Member	3/25/2015	$ 38.41	$ 38.41	0%	$0.00	
21185	TX1	618139	512195	4/18/2015	4/24/2015	4/18/2015	4/24/2015	TX433	1	1	21185	11	HIDALGO COUNTY	Blue Shield	Basic Coverage	841754494	1679732424	00002015112257G73000X	Family Member	3/25/2015	$ 14.39	$ 14.39	0%	$0.00	
21185	TX1	618139	512195	4/18/2015	4/24/2015	4/18/2015	4/24/2015	TX433	1	1	21185	11	HIDALGO COUNTY	Blue Shield	Basic Coverage	836064351	1407888282	00002015100050N84520X	Family Subscriber	3/28/2015	$ 90.58	$ 90.58	0%	$0.00	
21185	TX1	618139	512195	4/18/2015	4/24/2015	4/18/2015	4/24/2015	TX433	1	1	21185	11	HIDALGO COUNTY	Blue Shield	Basic Coverage	836064351	1790965697	00002015111150X71830X	Family Subscriber	4/2/2015	$ 90.05	$ 90.05	0%	$0.00	
21185	TX1	618139	512195	4/18/2015	4/24/2015	4/18/2015	4/24/2015	TX433	1	1	21185	11	HIDALGO COUNTY	Blue Shield	Basic Coverage	836064351	1790965697	00002015111150X71880X	Family Subscriber	4/6/2015	$ 90.05	$ 90.05	0%	$0.00	
21185	TX1	618139	512195	4/18/2015	4/24/2015	4/18/2015	4/24/2015	TX433	1	1	21185	11	HIDALGO COUNTY	Blue Shield	Basic Coverage	836064351	1861682544	00002015112509980U0X	Family Subscriber	4/15/2015	$ 26.79	$ 26.79	0%	$0.00	
21185	TX1	618139	512195	4/18/2015	4/24/2015	4/18/2015	4/24/2015	TX433	1	1	21185	11	HIDALGO COUNTY	Blue Shield	Basic Coverage	840581839	1417163098	00002015110502852Q0X	Family Member	4/10/2015	$ 16.96	$ 16.96	0%	$0.00	
21185	TX1	618139	512195	4/18/2015	4/24/2015	4/18/2015	4/24/2015	TX433	1	1	21185	11	HIDALGO COUNTY	Blue Shield	Basic Coverage	840581839	1417163098	00002015110502852Q0X	Family Member	4/10/2015	$ 52.67	$ 52.67	0%	$0.00	
21185	TX1	618139	512195	4/18/2015	4/24/2015	4/18/2015	4/24/2015	TX433	1	1	21185	11	HIDALGO COUNTY	Blue Shield	Basic Coverage	840581839	1417163098	00002015111350W48050X	Family Member	4/16/2015	$ 12.67	$ 12.67	0%	$0.00	
21185	TX1	618139	512195	4/18/2015	4/24/2015	4/18/2015	4/24/2015	TX433	1	1	21185	11	HIDALGO COUNTY	Blue Shield	Basic Coverage	840581839	1417163098	00002015111350W48050X	Family Member	4/16/2015	$ 48.37	$ 48.37	0%	$0.00	
21185	TX1	618139	512195	4/18/2015	4/24/2015	4/18/2015	4/24/2015	TX433	1	1	21185	11	HIDALGO COUNTY	Blue Shield	Basic Coverage	838936877	1790721538	00002015112509659Q0X	Single	3/30/2015	$ 7.84	$ 7.84	0%	$0.00	
21185	TX1	618139	512195	4/18/2015	4/24/2015	4/18/2015	4/24/2015	TX433	1	1	21185	11	HIDALGO COUNTY	Blue Shield	Basic Coverage	838936877	1790721538	00002015112509659Q0X	Single	3/30/2015	$ 10.83	$ 10.83	0%	$0.00	
21185	TX1	618139	512195	4/18/2015	4/24/2015	4/18/2015	4/24/2015	TX433	1	1	21185	11	HIDALGO COUNTY	Blue Shield	Basic Coverage	838936877	1790721538	00002015112509659Q0X	Single	3/30/2015	$ 6.28	$ 6.28	0%	$0.00	
21185	TX1	618139	512195	4/18/2015	4/24/2015	4/18/2015	4/24/2015	TX433	1	1	21185	11	HIDALGO COUNTY	Blue Shield	Basic Coverage	838936877	1790721538	00002015112509659Q0X	Single	3/30/2015	$ 8.54	$ 8.54	0%	$0.00	
21185	TX1	618139	512195	4/18/2015	4/24/2015	4/18/2015	4/24/2015	TX433	1	1	21185	11	HIDALGO COUNTY	Blue Shield	Basic Coverage	841413298	1649453200	00002015114503744Q0X	Family Member	4/24/2015	$ 69.21	$ 69.21	0%	$0.00	
21185	TX1	618139	512195	4/18/2015	4/24/2015	4/18/2015	4/24/2015	TX433	1	1	21185	11	HIDALGO COUNTY	Blue Shield	Basic Coverage	834412994	1952311441	00002015111050H87080X	Family Subscriber	2/21/2015	$ 809.60	$ 809.60	0%	$0.00	
21185	TX1	618139	512195	4/18/2015	4/24/2015	4/18/2015	4/24/2015	TX433	1	1	21185	11	HIDALGO COUNTY	Blue Shield	Basic Coverage	834412994	1841200805	00002015111050H90260X	Family Subscriber	2/21/2015	$ 248.01	$ 248.01	0%	$0.00	
21185	TX1	618139	512195	4/18/2015	4/24/2015	4/18/2015	4/24/2015	TX433	1	1	21185	11	HIDALGO COUNTY	Blue Shield	Basic Coverage	834412994	1861455735	00002015111510 8G120X	Single	4/16/2015	$ 68.55	$ 68.55	0%	$0.00	
21185	TX1	618139	512195	4/18/2015	4/24/2015	4/18/2015	4/24/2015	TX433	1	1	21185	11	HIDALGO COUNTY	Blue Shield	Basic Coverage	842643799	1194020453	00002015110502766Y0X	Family Subscriber	4/16/2015	$ 26.79	$ 26.79	0%	$0.00	
21185	TX1	618139	512195	4/18/2015	4/24/2015	4/18/2015	4/24/2015	TX433	1	1	21185	11	HIDALGO COUNTY	Blue Shield	Basic Coverage	833759666	1013995273	00002015111050278K80X	Single	4/17/2015	$ 72.85	$ 72.85	0%	$0.00	
21185	TX1	618139	512195	4/18/2015	4/24/2015	4/18/2015	4/24/2015	TX433	1	1	21185	11	HIDALGO COUNTY	Blue Shield	Basic Coverage	833759666	1013995273	00002015111050278K80X	Single	4/17/2015	$ 3.38	$ 3.38	0%	$0.00	
21185	TX1	618139	512195	4/18/2015	4/24/2015	4/18/2015	4/24/2015	TX433	1	1	21185	11	HIDALGO COUNTY	Blue Shield	Basic Coverage	833759666	1013995273	00002015111050278K80X	Single	4/17/2015	$ 28.84	$ 28.84	0%	$0.00	
21185	TX1	618139	512195	4/18/2015	4/24/2015	4/18/2015	4/24/2015	TX433	1	1	21185	11	HIDALGO COUNTY	Blue Shield	Basic Coverage	833759666	1013995273	00002015111050278K80X	Single	4/17/2015	$ 5.06	$ 5.06	0%	$0.00	
21185	TX1	618139	512195	4/18/2015	4/24/2015	4/18/2015	4/24/2015	TX433	1	1	21185	11	HIDALGO COUNTY	Blue Shield	Basic Coverage	833759666	1013995273	00002015111050278K80X	Single	4/17/2015	$ 28.84	$ 28.84	0%	$0.00	
21185	TX1	618139	512195	4/18/2015	4/24/2015	4/18/2015	4/24/2015	TX433	1	1	21185	11	HIDALGO COUNTY	Blue Shield	Basic Coverage	839956421	1437318581	00002015111539T060X	Family Member	4/20/2015	$ 29.25	$ 29.25	0%	$0.00	
21185	TX1	618139	512195	4/18/2015	4/24/2015	4/18/2015	4/24/2015	TX433	1	1	21185	11	HIDALGO COUNTY	Blue Shield	Basic Coverage	839956421	1437318581	00002015111539T060X	Family Member	4/20/2015	$ 10.92	$ 10.92	0%	$0.00	
21185	TX1	618139	512195	4/18/2015	4/24/2015	4/18/2015	4/24/2015	TX433	1	1	21185	11	HIDALGO COUNTY	Blue Shield	Basic Coverage	843264712	1073588612	00002015097501 18B40X	Family Subscriber	2/15/2015	$ 400.00	$ 400.00	0%	$0.00	
21185	TX1	618139	512195	4/18/2015	4/24/2015	4/18/2015	4/24/2015	TX433	1	1	21185	11	HIDALGO COUNTY	Blue Shield	Basic Coverage	843264712	1073588612	00002015097501 18B40X	Family Subscriber	2/15/2015	$ 19.80	$ 19.80	0%	$0.00	
21185	TX1	618139	512195	4/18/2015	4/24/2015	4/18/2015	4/24/2015	TX433	1	1	21185	11	HIDALGO COUNTY	Blue Shield	Basic Coverage	843264712	1073588612	00002015097501 18B40X	Family Subscriber	2/15/2015	$ 12.00	$ 12.00	0%	$0.00	
21185	TX1	618139	512195	4/18/2015	4/24/2015	4/18/2015	4/24/2015	TX433	1	1	21185	11	HIDALGO COUNTY	Blue Shield	Basic Coverage	843264712	1073588612	00002015097501 18B40X	Family Subscriber	2/15/2015	$ 16.00	$ 16.00	0%	$0.00	
21185	TX1	618139	512195	4/18/2015	4/24/2015	4/18/2015	4/24/2015	TX433	1	1	21185	11	HIDALGO COUNTY	Blue Shield	Basic Coverage	843264712	1073588612	00002015097501 18B40X	Family Subscriber	2/15/2015	$ 8.00	$ 8.00	0%	$0.00	
21185	TX1	618139	512195	4/18/2015	4/24/2015	4/18/2015	4/24/2015	TX433	1	1	21185	11	HIDALGO COUNTY	Blue Shield	Basic Coverage	843264712	1073588612	00002015097501 18B40X	Family Subscriber	2/15/2015	$ 40.00	$ 40.00	0%	$0.00	
21185	TX1	618139	512195	4/18/2015	4/24/2015	4/18/2015	4/24/2015	TX433	1	1	21185	11	HIDALGO COUNTY	Blue Shield	Basic Coverage	843264712	1073588612	00002015097501 18B40X	Family Subscriber	2/15/2015	$ 8.00	$ 8.00	0%	$0.00	
21185	TX1	618139	512195	4/18/2015	4/24/2015	4/18/2015	4/24/2015	TX433	1	1	21185	11	HIDALGO COUNTY	Blue Shield	Basic Coverage	843264712	1073588612	00002015097501 18B40X	Family Subscriber	2/15/2015	$ 16.80	$ 16.80	0%	$0.00	
21185	TX1	618139	512195	4/18/2015	4/24/2015	4/18/2015	4/24/2015	TX433	1	1	21185	11	HIDALGO COUNTY	Blue Shield	Basic Coverage	843264712	1073588612	00002015097501 18B40X	Family Subscriber	2/15/2015	$ 12.00	$ 12.00	0%	$0.00	
21185	TX1	618139	512195	4/18/2015	4/24/2015	4/18/2015	4/24/2015	TX433	1	1	21185	11	HIDALGO COUNTY	Blue Shield	Basic Coverage	843264712	1073588612	00002015097501 18B40X	Family Subscriber	2/15/2015	$ 40.00	$ 40.00	0%	$0.00	
21185	TX1	618139	512195	4/18/2015	4/24/2015	4/18/2015	4/24/2015	TX433	1	1	21185	11	HIDALGO COUNTY	Blue Shield	Basic Coverage	838149786	1780839621	00002015111502 6G740X	Family Subscriber	4/20/2015	$ 26.77	$ 26.77	0%	$0.00	
21185	TX1	618139	512195	4/18/2015	4/24/2015	4/18/2015	4/24/2015	TX433	1	1	21185	11	HIDALGO COUNTY	Blue Shield	Basic Coverage	839199894	1780600510	00002015110507 17540X	Family Subscriber	4/18/2015	$ 7.93	$ 7.93	0%	$0.00	
21185	TX1	618139	512195	4/18/2015	4/24/2015	4/18/2015	4/24/2015	TX433	1	1	21185	11	HIDALGO COUNTY	Blue Shield	Basic Coverage	839199894	1780600510	00002015110507 17540X	Family Subscriber	4/18/2015	$ 12.61	$ 12.61	0%	$0.00	
21185	TX1	618139	512195	4/18/2015	4/24/2015	4/18/2015	4/24/2015	TX433	1	1	21185	11	HIDALGO COUNTY	Blue Shield	Basic Coverage	839199894	1699197731	00002015112502195A0X	Family Subscriber	4/18/2015	$ 73.53	$ 73.53	0%	$0.00	
21185	TX1	618139	512195	4/18/2015	4/24/2015	4/18/2015	4/24/2015	TX433	1	1	21185	11	HIDALGO COUNTY	Blue Shield	Basic Coverage	839199894	1699197731	00002015112502195A0X	Family Subscriber	4/18/2015	$ 7.08	$ 7.08	0%	$0.00	
21185	TX1	618139	512195	4/18/2015	4/24/2015	4/18/2015	4/24/2015	TX433	1	1	21185	11	HIDALGO COUNTY	Blue Shield	Basic Coverage	839199894	1699197731	00002015112502195A0X	Family Subscriber	4/18/2015	$ 3.00	$ 3.00	0%	$0.00	
21185	TX1	618139	512195	4/18/2015	4/24/2015	4/18/2015	4/24/2015	TX433	1	1	21185	11	HIDALGO COUNTY	Blue Shield	Basic Coverage	841919687	1447677661	00002015107506 5A960X	Single	4/15/2015	$ 57.04	$ 57.04	0%	$0.00	
21185	TX1	618139	512195	4/18/2015	4/24/2015	4/18/2015	4/24/2015	TX433	1	1	21185	11	HIDALGO COUNTY	Blue Shield	Basic Coverage	841919687	1447677661	00002015107506 5A960X	Single	4/15/2015	$ 82.73	$ 82.73	0%	$0.00	
21185	TX1	618139	512195	4/18/2015	4/24/2015	4/18/2015	4/24/2015	TX433	1	1	21185	11	HIDALGO COUNTY	Blue Shield	Basic Coverage	841919687	1447677661	00002015107506 5A960X	Single	4/15/2015	$ 190.84	$ 190.84	0%	$0.00	
21185	TX1	618139	512195	4/18/2015	4/24/2015	4/18/2015	4/24/2015	TX433	1	1	21185	11	HIDALGO COUNTY	Blue Shield	Basic Coverage	839801469	1194769497	00002015111150W49010X	Single	4/15/2015	$ 32.30	$ 32.30	0%	$0.00	
21185	TX1	618139	512195	4/18/2015	4/24/2015	4/18/2015	4/24/2015	TX433	1	1	21185	11	HIDALGO COUNTY	Blue Shield	Basic Coverage	839801469	1194769497	00002015111150W49010X	Single	4/15/2015	$ 4.08	$ 4.08	0%	$0.00	
21185	TX1	618139	512195	4/18/2015	4/24/2015	4/18/2015	4/24/2015	TX433	1	1	21185	11	HIDALGO COUNTY	Blue Shield	Basic Coverage	839801469	1194769497	00002015111150W49010X	Single	4/15/2015	$ 5.58	$ 5.58	0%	$0.00	
21185	TX1	618139	512195	4/18/2015	4/24/2015	4/18/2015	4/24/2015	TX433	1	1	21185	11	HIDALGO COUNTY	Blue Shield	Basic Coverage	839801469	1194769497	00002015111150W49010X	Single	4/15/2015	$ 5.26	$ 5.26	0%	$0.00	
21185	TX1	618139	512195	4/18/2015	4/24/2015	4/18/2015	4/24/2015	TX433	1	1	21185	11	HIDALGO COUNTY	Blue Shield	Basic Coverage	844360121	1730257106	00002015113509 9K040X	Family Member	4/21/2015	$ 39.71	$ 39.71	0%	$0.00	
21185	TX1	618139	512195	4/18/2015	4/24/2015	4/18/2015	4/24/2015	TX433	1	1	21185	11	HIDALGO COUNTY	Blue Shield	Basic Coverage	844360121	1730257106	00002015113509 9K040X	Family Member	4/21/2015	$ 10.92	$ 10.92	0%	$0.00	
21185	TX1	618139	512195	4/18/2015	4/24/2015	4/18/2015	4/24/2015	TX433	1	1	21185	11	HIDALGO COUNTY	Blue Shield	Basic Coverage	844360121	1730257106	00002015113509 9K040X	Family Member	4/21/2015	$ 9.02	$ 9.02	0%	$0.00	
21185	TX1	618139	512195	4/18/2015	4/24/2015	4/18/2015	4/24/2015	TX433	1	1	21185	11	HIDALGO COUNTY	Blue Shield	Basic Coverage	844360121	1730257106	00002015113509 9K040X	Family Member	4/21/2015	$ 9.02	$ 9.02	0%	$0.00	
21185	TX1	618139	512195	4/18/2015	4/24/2015	4/18/2015	4/24/2015	TX433	1	1	21185	11	HIDALGO COUNTY	Blue Shield	Basic Coverage	844360121	1730257106	00002015113509 9K040X	Family Member	4/21/2015	$ 7.08	$ 7.08	0%	$0.00	
21185	TX1	618139	512195	4/18/2015	4/24/2015	4/18/2015	4/24/2015	TX433	1	1	21185	11	HIDALGO COUNTY	Blue Shield	Basic Coverage	844360121	1730257106	00002015113509 9K040X	Family Member	4/21/2015	$ 28.84	$ 28.84	0%	$0.00	
21185	TX1	618139	512195	4/18/2015	4/24/2015	4/18/2015	4/24/2015	TX433	1	1	21185	11	HIDALGO COUNTY	Blue Shield	Basic Coverage	844360121	1730257106	00002015113509 9K040X	Family Member	4/21/2015	$ 10.12	$ 10.12	0%	$0.00	
21185	TX1	618139	512195	4/18/2015	4/24/2015	4/18/2015	4/24/2015	TX433	1	1	21185	11	HIDALGO COUNTY	Blue Shield	Basic Coverage	844360121	1831183730	00002015113509 7C570X	Family Subscriber	4/22/2015	$ 11.95	$ 11.95	0%	$0.00	
21185	TX1	618139	512195	4/18/2015	4/24/2015	4/18/2015	4/24/2015	TX433	1	1	21185	11	HIDALGO COUNTY	Blue Shield	Basic Coverage	841837846	1730257106	00002015085 50F35910X	Family Member	3/23/2015	$ 106.27	$ 106.27	0%	$0.00	
21185	TX1	618139	512195	4/18/2015	4/24/2015	4/18/2015	4/24/2015	TX433	1	1	21185	11	HIDALGO COUNTY	Blue Shield	Basic Coverage	841837846	1801856786	00002015090 50Z00260X	Family Member	3/27/2015	$ 143.22	$ 143.22	0%	$0.00	
21185	TX1	618139	512195	4/18/2015	4/24/2015	4/18/2015	4/24/2015	TX433	1	1	21185	11	HIDALGO COUNTY	Blue Shield	Basic Coverage	841837846	1053555144	00002015097501 54G40X	Family Member	3/17/2015	$ 60.54	$ 60.54	0%	$0.00	
21185	TX1	618139	512195	4/18/2015	4/24/2015	4/18/2015	4/24/2015	TX433	1	1	21185	11	HIDALGO COUNTY	Blue Shield	Basic Coverage	840077455	1891793246	00002015112 50E59290X	Family Subscriber	4/9/2015	$ 39.71	$ 39.71	0%	$0.00	
21185	TX1	618139	512195	4/18/2015	4/24/2015	4/18/2015	4/24/2015	TX433	1	1	21185	11	HIDALGO COUNTY	Blue Shield	Basic Coverage	841632979	1437275955	00002015114500613L0X	Family Member	4/21/2015	$ 5.28	$ 5.28	0%	$0.00	
21185	TX1	618139	512195	4/18/2015	4/24/2015	4/18/2015	4/24/2015	TX433	1	1	21185	11	HIDALGO COUNTY	Blue Shield	Basic Coverage	841632979	1437275955	00002015114500613L0X	Family Member	4/21/2015	$ 7.30	$ 7.30	0%	$0.00	
21185	TX1	618139	512195	4/18/2015	4/24/2015	4/18/2015	4/24/2015	TX433	1	1	21185	11	HIDALGO COUNTY	Blue Shield	Basic Coverage	841632979	1437275955	00002015114500613L0X	Family Member	4/21/2015	$ 12.64	$ 12.64	0%	$0.00	
21185	TX1	618139	512195	4/18/2015	4/24/2015	4/18/2015	4/24/2015	TX433	1	1	21185	11	HIDALGO COUNTY	Blue Shield	Basic Coverage	841632979	1437275955	00002015114500613L0X	Family Member	4/21/2015	$ 3.89	$ 3.89	0%	$0.00	
21185	TX1	618139	512195	4/18/2015	4/24/2015	4/18/2015	4/24/2015	TX433	1	1	21185	11	HIDALGO COUNTY	Blue Shield	Basic Coverage	841632979	1437275955	00002015114500613L0X	Family Member	4/21/2015	$ 3.44	$ 3.44	0%	$0.00	

Account	Corporate Entity	Invoice Profile	Invoice Number	InvcPerFrDt	InvcPerToDt	ClmPerFrDt	ClmPerToDt	BARS CustNbr	Settlement Nbr	Association Nbr	Group Nbr	Section Nbr	Group Name	Coverage	Claim Type	Member ID	Provider ID	Document Control	Tier	Service Date	Gross Amt	Net Amt	Fee Percent	Fee Amt	Case Nbr
21185	TX1	618139	512195	4/18/2015	4/24/2015	4/18/2015	4/24/2015	TX433	1	1	21185	11	HIDALGO COUNTY	Blue Shield	Basic Coverage	830578934	1790721538	00002015111509 2G890X	Family Member	4/15/2015	$ 6.52	$ 6.52	0%	$0.00	
21185	TX1	618139	512195	4/18/2015	4/24/2015	4/18/2015	4/24/2015	TX433	1	1	21185	11	HIDALGO COUNTY	Blue Shield	Basic Coverage	830578934	1790721538	00002015111509 2G890X	Family Member	4/15/2015	$ 28.36	$ 28.36	0%	$0.00	
21185	TX1	618139	512195	4/18/2015	4/24/2015	4/18/2015	4/24/2015	TX433	1	1	21185	11	HIDALGO COUNTY	Blue Shield	Basic Coverage	830578934	1790721538	00002015111509 2G890X	Family Member	4/15/2015	$ 28.36	$ 28.36	0%	$0.00	
21185	TX1	618139	512195	4/18/2015	4/24/2015	4/18/2015	4/24/2015	TX433	1	1	21185	11	HIDALGO COUNTY	Blue Shield	Basic Coverage	830578934	1003953050	00002015112509378V0X	Family Member	4/15/2015	$ 27.78	$ 27.78	0%	$0.00	
21185	TX1	618139	512195	4/18/2015	4/24/2015	4/18/2015	4/24/2015	TX433	1	1	21185	11	HIDALGO COUNTY	Blue Shield	Basic Coverage	830578934	1003953050	00002015112509378V0X	Family Member	4/15/2015	$ 2.89	$ 2.89	0%	$0.00	
21185	TX1	618139	512195	4/18/2015	4/24/2015	4/18/2015	4/24/2015	TX433	1	1	21185	11	HIDALGO COUNTY	Blue Shield	Basic Coverage	840345488	1376857706	00002015108502 3Z490X	Family Member	4/14/2015	$ 29.25	$ 29.25	0%	$0.00	
21185	TX1	618139	512195	4/18/2015	4/24/2015	4/18/2015	4/24/2015	TX433	1	1	21185	11	HIDALGO COUNTY	Blue Shield	Basic Coverage	838316361	1780916585	00002015112508 H21410X	Family Member	4/15/2015	$ 72.85	$ 72.85	0%	$0.00	
21185	TX1	618139	512195	4/18/2015	4/24/2015	4/18/2015	4/24/2015	TX433	1	1	21185	11	HIDALGO COUNTY	Blue Shield	Basic Coverage	838316361	1780916585	00002015112508 H21410X	Family Member	4/15/2015	$ 15.01	$ 15.01	0%	$0.00	
21185	TX1	618139	512195	4/18/2015	4/24/2015	4/18/2015	4/24/2015	TX433	1	1	21185	11	HIDALGO COUNTY	Blue Shield	Basic Coverage	838316361	1780916585	00002015112508 H21410X	Family Member	4/15/2015	$ 15.01	$ 15.01	0%	$0.00	
21185	TX1	618139	512195	4/18/2015	4/24/2015	4/18/2015	4/24/2015	TX433	1	1	21185	11	HIDALGO COUNTY	Blue Shield	Basic Coverage	838316361	1780916585	00002015112508 H21410X	Family Member	4/15/2015	$ 7.08	$ 7.08	0%	$0.00	
21185	TX1	618139	512195	4/18/2015	4/24/2015	4/18/2015	4/24/2015	TX433	1	1	21185	11	HIDALGO COUNTY	Blue Shield	Basic Coverage	838316361	1780916585	00002015112508 H21410X	Family Member	4/15/2015	$ 10.92	$ 10.92	0%	$0.00	
21185	TX1	618139	512195	4/18/2015	4/24/2015	4/18/2015	4/24/2015	TX433	1	1	21185	11	HIDALGO COUNTY	Blue Shield	Basic Coverage	838316361	1780916585	00002015112508 H21410X	Family Member	4/15/2015	$ 3.00	$ 3.00	0%	$0.00	
21185	TX1	618139	512195	4/18/2015	4/24/2015	4/18/2015	4/24/2015	TX433	1	1	21185	11	HIDALGO COUNTY	Blue Shield	Basic Coverage	838316361	1780916585	00002015112508 H21410X	Family Member	4/15/2015	$ 2.33	$ 2.33	0%	$0.00	
21185	TX1	618139	512195	4/18/2015	4/24/2015	4/18/2015	4/24/2015	TX433	1	1	21185	11	HIDALGO COUNTY	Blue Shield	Basic Coverage	841247911	1811944101	00002015112501665K0X	Family Subscriber	4/20/2015	$ 7.88	$ 7.88	0%	$0.00	
21185	TX1	618139	512195	4/18/2015	4/24/2015	4/18/2015	4/24/2015	TX433	1	1	21185	11	HIDALGO COUNTY	Blue Shield	Basic Coverage	841247911	1811944101	00002015112508727J0X	Family Subscriber	4/20/2015	$ 100.71	$ 100.71	0%	$0.00	
21185	TX1	618139	512195	4/18/2015	4/24/2015	4/18/2015	4/24/2015	TX433	1	1	21185	11	HIDALGO COUNTY	Blue Shield	Basic Coverage	841247911	1811944101	00002015112508880J0X	Family Subscriber	4/20/2015	$ 5.80	$ 5.80	0%	$0.00	
21185	TX1	618139	512195	4/18/2015	4/24/2015	4/18/2015	4/24/2015	TX433	1	1	21185	11	HIDALGO COUNTY	Blue Shield	Basic Coverage	903366153	1043343437	00002015112508 15480X	Single	4/16/2015	$ 39.71	$ 39.71	0%	$0.00	
21185	TX1	618139	512195	4/18/2015	4/24/2015	4/18/2015	4/24/2015	TX433	1	1	21185	11	HIDALGO COUNTY	Blue Shield	Basic Coverage	834332109	1326246901	00002015099500 9Y100X	Single	4/2/2015	$ 72.85	$ 72.85	0%	$0.00	
21185	TX1	618139	512195	4/18/2015	4/24/2015	4/18/2015	4/24/2015	TX433	1	1	21185	11	HIDALGO COUNTY	Blue Shield	Basic Coverage	834332109	1326246901	00002015107506 A4060X	Single	4/10/2015	$ 72.85	$ 72.85	0%	$0.00	
21185	TX1	618139	512195	4/18/2015	4/24/2015	4/18/2015	4/24/2015	TX433	1	1	21185	11	HIDALGO COUNTY	Blue Shield	Basic Coverage	834332109	1326246901	00002015107506 A4060X	Single	4/10/2015	$ 7.08	$ 7.08	0%	$0.00	
21185	TX1	618139	512195	4/18/2015	4/24/2015	4/18/2015	4/24/2015	TX433	1	1	21185	11	HIDALGO COUNTY	Blue Shield	Basic Coverage	834332109	1326246901	00002015107506 A4060X	Single	4/10/2015	$ 5.06	$ 5.06	0%	$0.00	
21185	TX1	618139	512195	4/18/2015	4/24/2015	4/18/2015	4/24/2015	TX433	1	1	21185	11	HIDALGO COUNTY	Blue Shield	Basic Coverage	834332109	1326246901	00002015107506 A4060X	Single	4/10/2015	$ 57.68	$ 57.68	0%	$0.00	
21185	TX1	618139	512195	4/18/2015	4/24/2015	4/18/2015	4/24/2015	TX433	1	1	21185	11	HIDALGO COUNTY	Blue Shield	Basic Coverage	834332109	1326246901	00002015107506 A4060X	Single	4/10/2015	$ 0.24	$ 0.24	0%	$0.00	
21185	TX1	618139	512195	4/18/2015	4/24/2015	4/18/2015	4/24/2015	TX433	1	1	21185	11	HIDALGO COUNTY	Blue Shield	Basic Coverage	834332109	1326246901	00002015107506 A4060X	Single	4/10/2015	$ 3.00	$ 3.00	0%	$0.00	
21185	TX1	618139	512195	4/18/2015	4/24/2015	4/18/2015	4/24/2015	TX433	1	1	21185	11	HIDALGO COUNTY	Blue Shield	Basic Coverage	834332109	1326246901	00002015107506 A4060X	Single	4/10/2015	$ 26.49	$ 26.49	0%	$0.00	
21185	TX1	618139	512195	4/18/2015	4/24/2015	4/18/2015	4/24/2015	TX433	1	1	21185	11	HIDALGO COUNTY	Blue Shield	Basic Coverage	831544326	1407904881	00002015107500 7V180X	Family Member	4/17/2015	$ 101.83	$ 101.83	0%	$0.00	
21185	TX1	618139	512195	4/18/2015	4/24/2015	4/18/2015	4/24/2015	TX433	1	1	21185	11	HIDALGO COUNTY	Blue Shield	Basic Coverage	831544326	1407904881	00002015107500 7V180X	Family Member	4/17/2015	$ 56.16	$ 56.16	0%	$0.00	
21185	TX1	618139	512195	4/18/2015	4/24/2015	4/18/2015	4/24/2015	TX433	1	1	21185	11	HIDALGO COUNTY	Blue Shield	Basic Coverage	831544326	1407904881	00002015107500 7V180X	Family Member	4/17/2015	$ 19.65	$ 19.65	0%	$0.00	
21185	TX1	618139	512195	4/18/2015	4/24/2015	4/18/2015	4/24/2015	TX433	1	1	21185	11	HIDALGO COUNTY	Blue Shield	Basic Coverage	831544326	1407904881	00002015107500 7V180X	Family Member	4/17/2015	$ 29.49	$ 29.49	0%	$0.00	
21185	TX1	618139	512195	4/18/2015	4/24/2015	4/18/2015	4/24/2015	TX433	1	1	21185	11	HIDALGO COUNTY	Blue Shield	Basic Coverage	831544326	1407904881	00002015107500 7V180X	Family Member	4/17/2015	$ 184.44	$ 184.44	0%	$0.00	
21185	TX1	618139	512195	4/18/2015	4/24/2015	4/18/2015	4/24/2015	TX433	1	1	21185	11	HIDALGO COUNTY	Blue Shield	Basic Coverage	831544326	1407904881	00002015107500 7V180X	Family Member	4/17/2015	$ 19.65	$ 19.65	0%	$0.00	
21185	TX1	618139	512195	4/18/2015	4/24/2015	4/18/2015	4/24/2015	TX433	1	1	21185	11	HIDALGO COUNTY	Blue Shield	Basic Coverage	831544326	1407904881	00002015107500 7V180X	Family Member	4/17/2015	$ 29.49	$ 29.49	0%	$0.00	
21185	TX1	618139	512195	4/18/2015	4/24/2015	4/18/2015	4/24/2015	TX433	1	1	21185	11	HIDALGO COUNTY	Blue Shield	Basic Coverage	831544326	1407904881	00002015107500 7V180X	Family Member	4/17/2015	$ 7.08	$ 7.08	0%	$0.00	
21185	TX1	618139	512195	4/18/2015	4/24/2015	4/18/2015	4/24/2015	TX433	1	1	21185	11	HIDALGO COUNTY	Blue Shield	Basic Coverage	831544326	1407904881	00002015107500 7V180X	Family Member	4/17/2015	$ 3.00	$ 3.00	0%	$0.00	
21185	TX1	618139	512195	4/18/2015	4/24/2015	4/18/2015	4/24/2015	TX433	1	1	21185	11	HIDALGO COUNTY	Blue Shield	Basic Coverage	831544326	1407904881	00002015107500 7V180X	Family Member	4/17/2015	$ 6.08	$ 6.08	0%	$0.00	
21185	TX1	618139	512195	4/18/2015	4/24/2015	4/18/2015	4/24/2015	TX433	1	1	21185	11	HIDALGO COUNTY	Blue Shield	Basic Coverage	831544326	1407904881	00002015107500 7V180X	Family Member	4/17/2015	$ 2.89	$ 2.89	0%	$0.00	
21185	TX1	618139	512195	4/18/2015	4/24/2015	4/18/2015	4/24/2015	TX433	1	1	21185	11	HIDALGO COUNTY	Blue Shield	Basic Coverage	831544326	1407904881	00002015107500 7V180X	Family Member	4/17/2015	$ 16.66	$ 16.66	0%	$0.00	
21185	TX1	618139	512195	4/18/2015	4/24/2015	4/18/2015	4/24/2015	TX433	1	1	21185	11	HIDALGO COUNTY	Blue Shield	Basic Coverage	837205702	1982711743	00002015113508 2D660X	Family Member	4/10/2015	$ 58.55	$ 58.55	0%	$0.00	
21185	TX1	618139	512195	4/18/2015	4/24/2015	4/18/2015	4/24/2015	TX433	1	1	21185	11	HIDALGO COUNTY	Blue Shield	Basic Coverage	837205702	1982711743	00002015113508 2D660X	Family Member	4/10/2015	$ 3.00	$ 3.00	0%	$0.00	
21185	TX1	618139	512195	4/18/2015	4/24/2015	4/18/2015	4/24/2015	TX433	1	1	21185	11	HIDALGO COUNTY	Blue Shield	Basic Coverage	837205702	1982711743	00002015113508 2D660X	Family Member	4/10/2015	$ 7.08	$ 7.08	0%	$0.00	
21185	TX1	618139	512195	4/18/2015	4/24/2015	4/18/2015	4/24/2015	TX433	1	1	21185	11	HIDALGO COUNTY	Blue Shield	Basic Coverage	837205702	1770604688	00002015114506 251J0X	Family Member	4/20/2015	$ 39.71	$ 39.71	0%	$0.00	
21185	TX1	618139	512195	4/18/2015	4/24/2015	4/18/2015	4/24/2015	TX433	1	1	21185	11	HIDALGO COUNTY	Blue Shield	Basic Coverage	844438898	1558596551	00002015100031 46810C	Family Member	9/26/2014	$ 82.52	$ 82.52	0%	$0.00	
21185	TX1	618139	512195	4/18/2015	4/24/2015	4/18/2015	4/24/2015	TX433	1	1	21185	11	HIDALGO COUNTY	Blue Shield	Basic Coverage	835135884	1114083862	00002015099501 2L690X	Single	4/7/2015	$ 73.52	$ 73.52	0%	$0.00	
21185	TX1	618139	512195	4/18/2015	4/24/2015	4/18/2015	4/24/2015	TX433	1	1	21185	11	HIDALGO COUNTY	Blue Shield	Basic Coverage	830811335	1790721538	00002015111503 7G910X	Single	4/16/2015	$ 9.23	$ 9.23	0%	$0.00	
21185	TX1	618139	512195	4/18/2015	4/24/2015	4/18/2015	4/24/2015	TX433	1	1	21185	11	HIDALGO COUNTY	Blue Shield	Basic Coverage	830811335	1790721538	00002015111503 7G910X	Single	4/16/2015	$ 10.83	$ 10.83	0%	$0.00	
21185	TX1	618139	512195	4/18/2015	4/24/2015	4/18/2015	4/24/2015	TX433	1	1	21185	11	HIDALGO COUNTY	Blue Shield	Basic Coverage	830811335	1790721538	00002015111503 7G910X	Single	4/16/2015	$ 8.54	$ 8.54	0%	$0.00	
21185	TX1	618139	512195	4/18/2015	4/24/2015	4/18/2015	4/24/2015	TX433	1	1	21185	11	HIDALGO COUNTY	Blue Shield	Basic Coverage	830811335	1508070038	00002015111506 94D70X	Single	4/16/2015	$ 39.71	$ 39.71	0%	$0.00	
21185	TX1	618139	512195	4/18/2015	4/24/2015	4/18/2015	4/24/2015	TX433	1	1	21185	11	HIDALGO COUNTY	Blue Shield	Basic Coverage	830811335	1508070038	00002015111506 94D70X	Single	4/16/2015	$ 7.30	$ 7.30	0%	$0.00	
21185	TX1	618139	512195	4/18/2015	4/24/2015	4/18/2015	4/24/2015	TX433	1	1	21185	11	HIDALGO COUNTY	Blue Shield	Basic Coverage	830811335	1508070038	00002015111506 94D70X	Single	4/16/2015	$ 3.00	$ 3.00	0%	$0.00	
21185	TX1	618139	512195	4/18/2015	4/24/2015	4/18/2015	4/24/2015	TX433	1	1	21185	11	HIDALGO COUNTY	Blue Shield	Basic Coverage	838209089	1629023460	00002015113500 4C850X	Single	4/16/2015	$ 105.02	$ 105.02	0%	$0.00	
21185	TX1	618139	512195	4/18/2015	4/24/2015	4/18/2015	4/24/2015	TX433	1	1	21185	11	HIDALGO COUNTY	Blue Shield	Basic Coverage	838209089	1629023460	00002015113500 4C850X	Single	4/16/2015	$ 51.91	$ 51.91	0%	$0.00	
21185	TX1	618139	512195	4/18/2015	4/24/2015	4/18/2015	4/24/2015	TX433	1	1	21185	11	HIDALGO COUNTY	Blue Shield	Basic Coverage	840174520	1366475923	00002015111050 H48360X	Single	4/3/2015	$ 674.41	$ 674.41	0%	$0.00	
21185	TX1	618139	512195	4/18/2015	4/24/2015	4/18/2015	4/24/2015	TX433	1	1	21185	11	HIDALGO COUNTY	Blue Shield	Basic Coverage	840174520	1467473033	00002015111507 Z4660X	Single	4/13/2015	$ 520.00	$ 520.00	0%	$0.00	
21185	TX1	618139	512195	4/18/2015	4/24/2015	4/18/2015	4/24/2015	TX433	1	1	21185	11	HIDALGO COUNTY	Blue Shield	Basic Coverage	840174520	1790125698	00002015114500 55N90X	Single	4/8/2015	$ 223.68	$ 223.68	0%	$0.00	
21185	TX1	618139	512195	4/18/2015	4/24/2015	4/18/2015	4/24/2015	TX433	1	1	21185	11	HIDALGO COUNTY	Blue Shield	Basic Coverage	842400503	1407904881	00002015107500 7V110X	Family Member	4/16/2015	$ 39.71	$ 39.71	0%	$0.00	
21185	TX1	618139	512195	4/18/2015	4/24/2015	4/18/2015	4/24/2015	TX433	1	1	21185	11	HIDALGO COUNTY	Blue Shield	Basic Coverage	842400503	1407035298	00002015110500 083P0X	Family Subscriber	3/10/2015	$ 20.44	$ 20.44	0%	$0.00	
21185	TX1	618139	512195	4/18/2015	4/24/2015	4/18/2015	4/24/2015	TX433	1	1	21185	11	HIDALGO COUNTY	Blue Shield	Basic Coverage	842400503	1407035298	00002015110501007N0X	Family Subscriber	3/10/2015	$ 39.71	$ 39.71	0%	$0.00	
21185	TX1	618139	512195	4/18/2015	4/24/2015	4/18/2015	4/24/2015	TX433	1	1	21185	11	HIDALGO COUNTY	Blue Shield	Basic Coverage	842400503	1407035298	00002015110501007N0X	Family Subscriber	3/10/2015	$ 3.00	$ 3.00	0%	$0.00	
21185	TX1	618139	512195	4/18/2015	4/24/2015	4/18/2015	4/24/2015	TX433	1	1	21185	11	HIDALGO COUNTY	Blue Shield	Basic Coverage	842400503	1407035298	00002015110501007N0X	Family Subscriber	3/10/2015	$ 2.14	$ 2.14	0%	$0.00	
21185	TX1	618139	512195	4/18/2015	4/24/2015	4/18/2015	4/24/2015	TX433	1	1	21185	11	HIDALGO COUNTY	Blue Shield	Basic Coverage	842400503	1407035298	00002015110501007N0X	Family Subscriber	3/10/2015	$ 7.30	$ 7.30	0%	$0.00	
21185	TX1	618139	512195	4/18/2015	4/24/2015	4/18/2015	4/24/2015	TX433	1	1	21185	11	HIDALGO COUNTY	Blue Shield	Basic Coverage	842400503	1407035298	00002015110501007N0X	Family Subscriber	3/10/2015	$ 7.71	$ 7.71	0%	$0.00	
21185	TX1	618139	512195	4/18/2015	4/24/2015	4/18/2015	4/24/2015	TX433	1	1	21185	11	HIDALGO COUNTY	Blue Shield	Basic Coverage	842400503	1407035298	00002015110501007N0X	Family Subscriber	3/10/2015	$ 6.14	$ 6.14	0%	$0.00	
21185	TX1	618139	512195	4/18/2015	4/24/2015	4/18/2015	4/24/2015	TX433	1	1	21185	11	HIDALGO COUNTY	Blue Shield	Basic Coverage	842400503	1407035298	00002015110501007N0X	Family Subscriber	3/10/2015	$ 5.41	$ 5.41	0%	$0.00	
21185	TX1	618139	512195	4/18/2015	4/24/2015	4/18/2015	4/24/2015	TX433	1	1	21185	11	HIDALGO COUNTY	Blue Shield	Basic Coverage	842400503	1407035298	00002015110501007N0X	Family Subscriber	3/10/2015	$ 4.53	$ 4.53	0%	$0.00	
21185	TX1	618139	512195	4/18/2015	4/24/2015	4/18/2015	4/24/2015	TX433	1	1	21185	11	HIDALGO COUNTY	Blue Shield	Basic Coverage	842400503	1407035298	00002015110501007N0X	Family Subscriber	3/10/2015	$ 10.07	$ 10.07	0%	$0.00	
21185	TX1	618139	512195	4/18/2015	4/24/2015	4/18/2015	4/24/2015	TX433	1	1	21185	11	HIDALGO COUNTY	Blue Shield	Basic Coverage	839996610	1558306563	00002015110506 777F0X	Family Subscriber	4/8/2015	$ 72.85	$ 72.85	0%	$0.00	
21185	TX1	618139	512195	4/18/2015	4/24/2015	4/18/2015	4/24/2015	TX433	1	1	21185	11	HIDALGO COUNTY	Blue Shield	Basic Coverage	839996610	1558306563	00002015110506 777F0X	Family Subscriber	4/8/2015	$ 7.08	$ 7.08	0%	$0.00	
21185	TX1	618139	512195	4/18/2015	4/24/2015	4/18/2015	4/24/2015	TX433	1	1	21185	11	HIDALGO COUNTY	Blue Shield	Basic Coverage	839996610	1558306563	00002015110506 777F0X	Family Subscriber	4/8/2015	$ 7.95	$ 7.95	0%	$0.00	
21185	TX1	618139	512195	4/18/2015	4/24/2015	4/18/2015	4/24/2015	TX433	1	1	21185	11	HIDALGO COUNTY	Blue Shield	Basic Coverage	839996610	1558306563	00002015110506 777F0X	Family Subscriber	4/8/2015	$ 28.84	$ 28.84	0%	$0.00	
21185	TX1	618139	512195	4/18/2015	4/24/2015	4/18/2015	4/24/2015	TX433	1	1	21185	11	HIDALGO COUNTY	Blue Shield	Basic Coverage	839996610	1558306563	00002015110506 777F0X	Family Subscriber	4/8/2015	$ 2.76	$ 2.76	0%	$0.00	
21185	TX1	618139	512195	4/18/2015	4/24/2015	4/18/2015	4/24/2015	TX433	1	1	21185	11	HIDALGO COUNTY	Blue Shield	Basic Coverage	839996610	1558306563	00002015110506 777F0X	Family Subscriber	4/8/2015	$ 0.01	$ 0.01	0%	$0.00	
21185	TX1	618139	512195	4/18/2015	4/24/2015	4/18/2015	4/24/2015	TX433	1	1	21185	11	HIDALGO COUNTY	Blue Shield	Basic Coverage	839996610	1558306563	00002015110506 777F0X	Family Subscriber	4/8/2015	$ 3.00	$ 3.00	0%	$0.00	

Account	Corporate Entity	Invoice Profile	Invoice Number	InvcPerFrDt	InvcPerToDt	ClmPerFrDt	ClmPerToDt	BARS CustNbr	Settlement Nbr	Association Nbr	Group Nbr	Section Nbr	Group Name	Coverage	Claim Type	Member ID	Provider ID	Document Control	Tier	Service Date	Gross Amt	Net Amt	Fee Percent	Fee Amt	Case Nbr
21185	TX1	618139	512195	4/18/2015	4/24/2015	4/18/2015	4/24/2015	TX433	1	1	21185	11	HIDALGO COUNTY	Blue Shield	Basic Coverage	839996610	1194020453	00002015111507 1N030X	Family Subscriber	4/17/2015	$ 112.42	$ 112.42	0%	$0.00	
21185	TX1	618139	512195	4/18/2015	4/24/2015	4/18/2015	4/24/2015	TX433	1	1	21185	11	HIDALGO COUNTY	Blue Shield	Basic Coverage	839996610	1073508545	00002015112501 49000X	Family Subscriber	4/14/2015	$ 26.77	$ 26.77	0%	$0.00	
21185	TX1	618139	512195	4/18/2015	4/24/2015	4/18/2015	4/24/2015	TX433	1	1	21185	11	HIDALGO COUNTY	Blue Shield	Basic Coverage	839996610	1073508545	00002015112501 49000X	Family Subscriber	4/14/2015	$ 24.51	$ 24.51	0%	$0.00	
21185	TX1	618139	512195	4/18/2015	4/24/2015	4/18/2015	4/24/2015	TX433	1	1	21185	11	HIDALGO COUNTY	Blue Shield	Basic Coverage	839996610	1073508545	00002015112501 49000X	Family Subscriber	4/14/2015	$ 1.51	$ 1.51	0%	$0.00	
21185	TX1	618139	512195	4/18/2015	4/24/2015	4/18/2015	4/24/2015	TX433	1	1	21185	11	HIDALGO COUNTY	Blue Shield	Basic Coverage	839996610	1073508545	00002015112501 49000X	Family Subscriber	4/14/2015	$ 1.28	$ 1.28	0%	$0.00	
21185	TX1	618139	512195	4/18/2015	4/24/2015	4/18/2015	4/24/2015	TX433	1	1	21185	11	HIDALGO COUNTY	Blue Shield	Basic Coverage	841560343	1750349700	00002015097504 78U00X	Family Member	3/26/2015	$ 23.60	$ 23.60	0%	$0.00	
21185	TX1	618139	512195	4/18/2015	4/24/2015	4/18/2015	4/24/2015	TX433	1	1	21185	11	HIDALGO COUNTY	Blue Shield	Basic Coverage	841560343	1750349700	00002015097504 78U00X	Family Member	3/26/2015	$ 2.89	$ 2.89	0%	$0.00	
21185	TX1	618139	512195	4/18/2015	4/24/2015	4/18/2015	4/24/2015	TX433	1	1	21185	11	HIDALGO COUNTY	Blue Shield	Basic Coverage	841560343	1750349700	00002015097504 78U00X	Family Member	3/26/2015	$ 3.00	$ 3.00	0%	$0.00	
21185	TX1	618139	512195	4/18/2015	4/24/2015	4/18/2015	4/24/2015	TX433	1	1	21185	11	HIDALGO COUNTY	Blue Shield	Basic Coverage	842400503	1811944101	00002015096501 3820X	Family Member	4/2/2015	$ 5.80	$ 5.80	0%	$0.00	
21185	TX1	618139	512195	4/18/2015	4/24/2015	4/18/2015	4/24/2015	TX433	1	1	21185	11	HIDALGO COUNTY	Blue Shield	Basic Coverage	842400503	1811944101	00002015096501 5930X	Family Member	4/2/2015	$ 7.88	$ 7.88	0%	$0.00	
21185	TX1	618139	512195	4/18/2015	4/24/2015	4/18/2015	4/24/2015	TX433	1	1	21185	11	HIDALGO COUNTY	Blue Shield	Basic Coverage	842400503	1811944101	00002015096501 6800X	Family Member	4/2/2015	$ 3.00	$ 3.00	0%	$0.00	
21185	TX1	618139	512195	4/18/2015	4/24/2015	4/18/2015	4/24/2015	TX433	1	1	21185	11	HIDALGO COUNTY	Blue Shield	Basic Coverage	842400503	1811944101	00002015096501 0520X	Family Member	4/2/2015	$ 97.71	$ 97.71	0%	$0.00	
21185	TX1	618139	512195	4/18/2015	4/24/2015	4/18/2015	4/24/2015	TX433	1	1	21185	11	HIDALGO COUNTY	Blue Shield	Basic Coverage	842400503	1588971899	00002015100501 B71780X	Family Member	4/2/2015	$ 15.61	$ 15.61	0%	$0.00	
21185	TX1	618139	512195	4/18/2015	4/24/2015	4/18/2015	4/24/2015	TX433	1	1	21185	11	HIDALGO COUNTY	Blue Shield	Basic Coverage	841560343	1396867636	00002015112501 40970X	Family Member	4/20/2015	$ 72.85	$ 72.85	0%	$0.00	
21185	TX1	618139	512195	4/18/2015	4/24/2015	4/18/2015	4/24/2015	TX433	1	1	21185	11	HIDALGO COUNTY	Blue Shield	Basic Coverage	841560343	1912978610	00002015113506 A0700X	Family Member	4/15/2015	$ 2,168.32	$ 2,168.32	0%	$0.00	
21185	TX1	618139	512195	4/18/2015	4/24/2015	4/18/2015	4/24/2015	TX433	1	1	21185	11	HIDALGO COUNTY	Blue Shield	Basic Coverage	841560343	1023439163	00002015114505 038E0X	Family Member	4/15/2015	$ 75.20	$ 75.20	0%	$0.00	
21185	TX1	618139	512195	4/18/2015	4/24/2015	4/18/2015	4/24/2015	TX433	1	1	21185	11	HIDALGO COUNTY	Blue Shield	Basic Coverage	841560343	1023439163	00002015114505 038E0X	Family Member	4/15/2015	$ 41.09	$ 41.09	0%	$0.00	
21185	TX1	618139	512195	4/18/2015	4/24/2015	4/18/2015	4/24/2015	TX433	1	1	21185	11	HIDALGO COUNTY	Blue Shield	Basic Coverage	841296895	1740301985	00002015111050 N10680X	Single	4/17/2015	$ 72.85	$ 72.85	0%	$0.00	
21185	TX1	618139	512195	4/18/2015	4/24/2015	4/18/2015	4/24/2015	TX433	1	1	21185	11	HIDALGO COUNTY	Blue Shield	Basic Coverage	841296895	1740301985	00002015111050 N10680X	Single	4/17/2015	$ 0.01	$ 0.01	0%	$0.00	
21185	TX1	618139	512195	4/18/2015	4/24/2015	4/18/2015	4/24/2015	TX433	1	1	21185	11	HIDALGO COUNTY	Blue Shield	Basic Coverage	841296895	1740301985	00002015111050 N10680X	Single	4/17/2015	$ 0.01	$ 0.01	0%	$0.00	
21185	TX1	618139	512195	4/18/2015	4/24/2015	4/18/2015	4/24/2015	TX433	1	1	21185	11	HIDALGO COUNTY	Blue Shield	Basic Coverage	841296895	1740301985	00002015111050 N10680X	Single	4/17/2015	$ 10.92	$ 10.92	0%	$0.00	
21185	TX1	618139	512195	4/18/2015	4/24/2015	4/18/2015	4/24/2015	TX433	1	1	21185	11	HIDALGO COUNTY	Blue Shield	Basic Coverage	838817654	1013037423	00002015113503 4P710X	Single	4/21/2015	$ 39.71	$ 39.71	0%	$0.00	
21185	TX1	618139	512195	4/18/2015	4/24/2015	4/18/2015	4/24/2015	TX433	1	1	21185	11	HIDALGO COUNTY	Blue Shield	Basic Coverage	838817654	1013037423	00002015113503 4P710X	Single	4/21/2015	$ 28.84	$ 28.84	0%	$0.00	
21185	TX1	618139	512195	4/18/2015	4/24/2015	4/18/2015	4/24/2015	TX433	1	1	21185	11	HIDALGO COUNTY	Blue Shield	Basic Coverage	838817654	1013037423	00002015113503 4P710X	Single	4/21/2015	$ 2.50	$ 2.50	0%	$0.00	
21185	TX1	618139	512195	4/18/2015	4/24/2015	4/18/2015	4/24/2015	TX433	1	1	21185	11	HIDALGO COUNTY	Blue Shield	Basic Coverage	833846840	1376857706	00002015108502 2Z720X	Family Member	4/16/2015	$ 101.83	$ 101.83	0%	$0.00	
21185	TX1	618139	512195	4/18/2015	4/24/2015	4/18/2015	4/24/2015	TX433	1	1	21185	11	HIDALGO COUNTY	Blue Shield	Basic Coverage	833846840	1376857706	00002015108502 2Z720X	Family Member	4/16/2015	$ 9.48	$ 9.48	0%	$0.00	
21185	TX1	618139	512195	4/18/2015	4/24/2015	4/18/2015	4/24/2015	TX433	1	1	21185	11	HIDALGO COUNTY	Blue Shield	Basic Coverage	833846840	1376857706	00002015108502 2Z720X	Family Member	4/16/2015	$ 32.10	$ 32.10	0%	$0.00	
21185	TX1	618139	512195	4/18/2015	4/24/2015	4/18/2015	4/24/2015	TX433	1	1	21185	11	HIDALGO COUNTY	Blue Shield	Basic Coverage	833846840	1376857706	00002015108502 2Z720X	Family Member	4/16/2015	$ 19.65	$ 19.65	0%	$0.00	
21185	TX1	618139	512195	4/18/2015	4/24/2015	4/18/2015	4/24/2015	TX433	1	1	21185	11	HIDALGO COUNTY	Blue Shield	Basic Coverage	833846840	1376857706	00002015108502 2Z720X	Family Member	4/16/2015	$ 65.68	$ 65.68	0%	$0.00	
21185	TX1	618139	512195	4/18/2015	4/24/2015	4/18/2015	4/24/2015	TX433	1	1	21185	11	HIDALGO COUNTY	Blue Shield	Basic Coverage	833846840	1376857706	00002015108502 2Z720X	Family Member	4/16/2015	$ 19.65	$ 19.65	0%	$0.00	
21185	TX1	618139	512195	4/18/2015	4/24/2015	4/18/2015	4/24/2015	TX433	1	1	21185	11	HIDALGO COUNTY	Blue Shield	Basic Coverage	833846840	1376857706	00002015108502 2Z720X	Family Member	4/16/2015	$ 9.83	$ 9.83	0%	$0.00	
21185	TX1	618139	512195	4/18/2015	4/24/2015	4/18/2015	4/24/2015	TX433	1	1	21185	11	HIDALGO COUNTY	Blue Shield	Basic Coverage	833846840	1376857706	00002015108502 2Z720X	Family Member	4/16/2015	$ 9.83	$ 9.83	0%	$0.00	
21185	TX1	618139	512195	4/18/2015	4/24/2015	4/18/2015	4/24/2015	TX433	1	1	21185	11	HIDALGO COUNTY	Blue Shield	Basic Coverage	833846840	1376857706	00002015108502 2Z720X	Family Member	4/16/2015	$ 5.27	$ 5.27	0%	$0.00	
21185	TX1	618139	512195	4/18/2015	4/24/2015	4/18/2015	4/24/2015	TX433	1	1	21185	11	HIDALGO COUNTY	Blue Shield	Basic Coverage	840506354	1770604688	00002015112501 B03520X	Single	4/17/2015	$ 57.42	$ 57.42	0%	$0.00	
21185	TX1	618139	512195	4/18/2015	4/24/2015	4/18/2015	4/24/2015	TX433	1	1	21185	11	HIDALGO COUNTY	Blue Shield	Basic Coverage	840160107	1235148552	00002015100501 P07950X	Family Subscriber	4/7/2015	$ 59.76	$ 59.76	0%	$0.00	
21185	TX1	618139	512195	4/18/2015	4/24/2015	4/18/2015	4/24/2015	TX433	1	1	21185	11	HIDALGO COUNTY	Blue Shield	Basic Coverage	840160107	1871892174	00002015110503 69W50X	Family Subscriber	4/13/2015	$ 170.63	$ 170.63	0%	$0.00	
21185	TX1	618139	512195	4/18/2015	4/24/2015	4/18/2015	4/24/2015	TX433	1	1	21185	11	HIDALGO COUNTY	Blue Shield	Basic Coverage	832686530	1831183730	00002015113509 7C540X	Family Member	4/22/2015	$ 11.95	$ 11.95	0%	$0.00	
21185	TX1	618139	512195	4/18/2015	4/24/2015	4/18/2015	4/24/2015	TX433	1	1	21185	11	HIDALGO COUNTY	Blue Shield	Basic Coverage	836014696	1962457234	00002015107504 E5150X	Single	4/11/2015	$ 94.11	$ 94.11	0%	$0.00	
21185	TX1	618139	512195	4/18/2015	4/24/2015	4/18/2015	4/24/2015	TX433	1	1	21185	11	HIDALGO COUNTY	Blue Shield	Basic Coverage	836014696	1962457234	00002015107504 E5150X	Single	4/11/2015	$ 81.60	$ 81.60	0%	$0.00	
21185	TX1	618139	512195	4/18/2015	4/24/2015	4/18/2015	4/24/2015	TX433	1	1	21185	11	HIDALGO COUNTY	Blue Shield	Basic Coverage	836014696	1467473033	00002015112506 788F0X	Single	4/10/2015	$ 1,465.60	$ 1,465.60	0%	$0.00	
21185	TX1	618139	512195	4/18/2015	4/24/2015	4/18/2015	4/24/2015	TX433	1	1	21185	11	HIDALGO COUNTY	Blue Shield	Basic Coverage	836014696	1023175403	00002015114504 697E0X	Single	4/10/2015	$ 47.94	$ 47.94	0%	$0.00	
21185	TX1	618139	512195	4/18/2015	4/24/2015	4/18/2015	4/24/2015	TX433	1	1	21185	11	HIDALGO COUNTY	Blue Shield	Basic Coverage	836014696	1023175403	00002015114504 697E0X	Single	4/10/2015	$ 93.53	$ 93.53	0%	$0.00	
21185	TX1	618139	512195	4/18/2015	4/24/2015	4/18/2015	4/24/2015	TX433	1	1	21185	11	HIDALGO COUNTY	Blue Shield	Basic Coverage	820760275	1649453200	00002015113505 X8550X	Single	4/22/2015	$ 68.55	$ 68.55	0%	$0.00	
21185	TX1	618139	512195	4/18/2015	4/24/2015	4/18/2015	4/24/2015	TX433	1	1	21185	11	HIDALGO COUNTY	Blue Shield	Basic Coverage	849311162	1205017084	00002015110501 A9591X	Family Member	4/16/2015	$ 101.83	$ 101.83	0%	$0.00	
21185	TX1	618139	512195	4/18/2015	4/24/2015	4/18/2015	4/24/2015	TX433	1	1	21185	11	HIDALGO COUNTY	Blue Shield	Basic Coverage	849311162	1205017084	00002015110501 A9591X	Family Member	4/16/2015	$ 177.85	$ 177.85	0%	$0.00	
21185	TX1	618139	512195	4/18/2015	4/24/2015	4/18/2015	4/24/2015	TX433	1	1	21185	11	HIDALGO COUNTY	Blue Shield	Basic Coverage	849311162	1205017084	00002015110501 A9591X	Family Member	4/16/2015	$ 19.65	$ 19.65	0%	$0.00	
21185	TX1	618139	512195	4/18/2015	4/24/2015	4/18/2015	4/24/2015	TX433	1	1	21185	11	HIDALGO COUNTY	Blue Shield	Basic Coverage	849311162	1205017084	00002015110501 A9591X	Family Member	4/16/2015	$ 33.63	$ 33.63	0%	$0.00	
21185	TX1	618139	512195	4/18/2015	4/24/2015	4/18/2015	4/24/2015	TX433	1	1	21185	11	HIDALGO COUNTY	Blue Shield	Basic Coverage	849311162	1205017084	00002015110501 A9591X	Family Member	4/16/2015	$ 19.65	$ 19.65	0%	$0.00	
21185	TX1	618139	512195	4/18/2015	4/24/2015	4/18/2015	4/24/2015	TX433	1	1	21185	11	HIDALGO COUNTY	Blue Shield	Basic Coverage	849311162	1205017084	00002015110501 A9591X	Family Member	4/16/2015	$ 42.08	$ 42.08	0%	$0.00	
21185	TX1	618139	512195	4/18/2015	4/24/2015	4/18/2015	4/24/2015	TX433	1	1	21185	11	HIDALGO COUNTY	Blue Shield	Basic Coverage	849311162	1205017084	00002015110501 A9591X	Family Member	4/16/2015	$ 19.65	$ 19.65	0%	$0.00	
21185	TX1	618139	512195	4/18/2015	4/24/2015	4/18/2015	4/24/2015	TX433	1	1	21185	11	HIDALGO COUNTY	Blue Shield	Basic Coverage	849311162	1205017084	00002015110501 A9591X	Family Member	4/16/2015	$ 19.66	$ 19.66	0%	$0.00	
21185	TX1	618139	512195	4/18/2015	4/24/2015	4/18/2015	4/24/2015	TX433	1	1	21185	11	HIDALGO COUNTY	Blue Shield	Basic Coverage	849311162	1205017084	00002015110501 A9591X	Family Member	4/16/2015	$ 110.14	$ 110.14	0%	$0.00	
21185	TX1	618139	512195	4/18/2015	4/24/2015	4/18/2015	4/24/2015	TX433	1	1	21185	11	HIDALGO COUNTY	Blue Shield	Basic Coverage	849311162	1205017084	00002015110501 A9591X	Family Member	4/16/2015	$ 19.65	$ 19.65	0%	$0.00	
21185	TX1	618139	512195	4/18/2015	4/24/2015	4/18/2015	4/24/2015	TX433	1	1	21185	11	HIDALGO COUNTY	Blue Shield	Basic Coverage	849311162	1205017084	00002015110501 A9591X	Family Member	4/16/2015	$ 50.63	$ 50.63	0%	$0.00	
21185	TX1	618139	512195	4/18/2015	4/24/2015	4/18/2015	4/24/2015	TX433	1	1	21185	11	HIDALGO COUNTY	Blue Shield	Basic Coverage	839244705	1366475923	00002015098030 42230C	Family Subscriber	3/18/2015	$ 599.40	$ 599.40	0%	$0.00	
21185	TX1	618139	512195	4/18/2015	4/24/2015	4/18/2015	4/24/2015	TX433	1	1	21185	11	HIDALGO COUNTY	Blue Shield	Basic Coverage	839244705	1366475923	00002015098030 42230C	Family Subscriber	3/18/2015	$ 187.38	$ 187.38	0%	$0.00	
21185	TX1	618139	512195	4/18/2015	4/24/2015	4/18/2015	4/24/2015	TX433	1	1	21185	11	HIDALGO COUNTY	Blue Shield	Basic Coverage	839244705	1366475923	00002015098030 42230C	Family Subscriber	3/18/2015	$ 117.35	$ 117.35	0%	$0.00	
21185	TX1	618139	512195	4/18/2015	4/24/2015	4/18/2015	4/24/2015	TX433	1	1	21185	11	HIDALGO COUNTY	Blue Shield	Basic Coverage	839244705	1366475923	00002015098030 42230C	Family Subscriber	3/18/2015	$ 43.40	$ 43.40	0%	$0.00	
21185	TX1	618139	512195	4/18/2015	4/24/2015	4/18/2015	4/24/2015	TX433	1	1	21185	11	HIDALGO COUNTY	Blue Shield	Basic Coverage	839244705	1366475923	00002015098030 42230C	Family Subscriber	3/18/2015	$ 21.58	$ 21.58	0%	$0.00	
21185	TX1	618139	512195	4/18/2015	4/24/2015	4/18/2015	4/24/2015	TX433	1	1	21185	11	HIDALGO COUNTY	Blue Shield	Basic Coverage	839244705	1366475923	00002015098030 42230C	Family Subscriber	3/18/2015	$ 23.85	$ 23.85	0%	$0.00	
21185	TX1	618139	512195	4/18/2015	4/24/2015	4/18/2015	4/24/2015	TX433	1	1	21185	11	HIDALGO COUNTY	Blue Shield	Basic Coverage	839244705	1366475923	00002015098030 42230C	Family Subscriber	3/18/2015	$ 3.19	$ 3.19	0%	$0.00	
21185	TX1	618139	512195	4/18/2015	4/24/2015	4/18/2015	4/24/2015	TX433	1	1	21185	11	HIDALGO COUNTY	Blue Shield	Basic Coverage	839244705	1366475923	00002015098030 42230C	Family Subscriber	3/18/2015	$ 8.10	$ 8.10	0%	$0.00	
21185	TX1	618139	512195	4/18/2015	4/24/2015	4/18/2015	4/24/2015	TX433	1	1	21185	11	HIDALGO COUNTY	Blue Shield	Basic Coverage	839244705	1366475923	00002015098030 42230C	Family Subscriber	3/18/2015	$ 12.13	$ 12.13	0%	$0.00	
21185	TX1	618139	512195	4/18/2015	4/24/2015	4/18/2015	4/24/2015	TX433	1	1	21185	11	HIDALGO COUNTY	Blue Shield	Basic Coverage	842800767	1215291547	00002015110032 80450C	Family Member	3/26/2015	$ 38.70	$ 38.70	0%	$0.00	
21185	TX1	618139	512195	4/18/2015	4/24/2015	4/18/2015	4/24/2015	TX433	1	1	21185	11	HIDALGO COUNTY	Blue Shield	Basic Coverage	842800767	1912978610	00002015113505 A7700X	Family Member	4/14/2015	$ 412.16	$ 412.16	0%	$0.00	
21185	TX1	618139	512195	4/18/2015	4/24/2015	4/18/2015	4/24/2015	TX433	1	1	21185	11	HIDALGO COUNTY	Blue Shield	Basic Coverage	840791558	1366475923	00002015107503 7P270X	Single	4/9/2015	$ 709.43	$ 709.43	0%	$0.00	
21185	TX1	618139	512195	4/18/2015	4/24/2015	4/18/2015	4/24/2015	TX433	1	1	21185	11	HIDALGO COUNTY	Blue Shield	Basic Coverage	839543128	1932334075	00002015111502 31B50X	Family Subscriber	4/16/2015	$ 32.55	$ 32.55	0%	$0.00	
21185	TX1	618139	512195	4/18/2015	4/24/2015	4/18/2015	4/24/2015	TX433	1	1	21185	11	HIDALGO COUNTY	Blue Shield	Basic Coverage	839543128	1932334075	00002015111502 31B50X	Family Subscriber	4/16/2015	$ 9.67	$ 9.67	0%	$0.00	
21185	TX1	618139	512195	4/18/2015	4/24/2015	4/18/2015	4/24/2015	TX433	1	1	21185	11	HIDALGO COUNTY	Blue Shield	Basic Coverage	839543128	1932334075	00002015111502 31B50X	Family Subscriber	4/16/2015	$ 22.57	$ 22.57	0%	$0.00	
21185	TX1	618139	512195	4/18/2015	4/24/2015	4/18/2015	4/24/2015	TX433	1	1	21185	11	HIDALGO COUNTY	Blue Shield	Basic Coverage	840157319	1588008247	00002015112501 B03310X	Family Member	4/13/2015	$ 26.79	$ 26.79	0%	$0.00	
21185	TX1	618139	512195	4/18/2015	4/24/2015	4/18/2015	4/24/2015	TX433	1	1	21185	11	HIDALGO COUNTY	Blue Shield	Basic Coverage	839543128	1912142019	00002015108500 5Y170X	Family Member	4/7/2015	$ 16.37	$ 16.37	0%	$0.00	
21185	TX1	618139	512195	4/18/2015	4/24/2015	4/18/2015	4/24/2015	TX433	1	1	21185	11	HIDALGO COUNTY	Blue Shield	Basic Coverage	839543128	1912142019	00002015108500 9Y590X	Family Member	4/7/2015	$ 26.27	$ 26.27	0%	$0.00	

Account	Corporate Entity	Invoice Profile	Invoice Number	InvcPerFrDt	InvcPerToDt	ClmPerFrDt	ClmPerToDt	BARS CustNbr	Settlement Nbr	Association Nbr	Group Nbr	Section Nbr	Group Name	Coverage	Claim Type	Member ID	Provider ID	Document Control	Tier	Service Date	Gross Amt	Net Amt	Fee Percent	Fee Amt	Case Nbr
21185	TX1	618139	512195	4/18/2015	4/24/2015	4/18/2015	4/24/2015	TX433	1	1	21185	11	HIDALGO COUNTY	Blue Shield	Basic Coverage	846722233	1295808293	00002015112502737Q0X	Single	4/17/2015	$ 39.71	$ 39.71	0%	$0.00	
21185	TX1	618139	512195	4/18/2015	4/24/2015	4/18/2015	4/24/2015	TX433	1	1	21185	11	HIDALGO COUNTY	Blue Shield	Basic Coverage	840889974	1194769497	00002015108508 4Y060X	Single	4/14/2015	$ 7.89	$ 7.89	0%	$0.00	
21185	TX1	618139	512195	4/18/2015	4/24/2015	4/18/2015	4/24/2015	TX433	1	1	21185	11	HIDALGO COUNTY	Blue Shield	Basic Coverage	833098511	1912978610	00002015113504L9560X	Family Member	4/13/2015	$ 621.64	$ 621.64	0%	$0.00	
21185	TX1	618139	512195	4/18/2015	4/24/2015	4/18/2015	4/24/2015	TX433	1	1	21185	11	HIDALGO COUNTY	Blue Shield	Basic Coverage	833098511	1912978610	00002015113504L9560X	Family Member	4/13/2015	$ 73.60	$ 73.60	0%	$0.00	
21185	TX1	618139	512195	4/18/2015	4/24/2015	4/18/2015	4/24/2015	TX433	1	1	21185	11	HIDALGO COUNTY	Blue Shield	Basic Coverage	833098511	1912978610	00002015113504L9560X	Family Member	4/13/2015	$ 36.80	$ 36.80	0%	$0.00	
21185	TX1	618139	512195	4/18/2015	4/24/2015	4/18/2015	4/24/2015	TX433	1	1	21185	11	HIDALGO COUNTY	Blue Shield	Basic Coverage	833098511	1023439163	00002015114505128E0X	Family Member	4/13/2015	$ 156.00	$ 156.00	0%	$0.00	
21185	TX1	618139	512195	4/18/2015	4/24/2015	4/18/2015	4/24/2015	TX433	1	1	21185	11	HIDALGO COUNTY	Blue Shield	Basic Coverage	833098511	1982994075	00002015114505 76F00X	Family Member	4/12/2015	$ 8.95	$ 8.95	0%	$0.00	
21185	TX1	618139	512195	4/18/2015	4/24/2015	4/18/2015	4/24/2015	TX433	1	1	21185	11	HIDALGO COUNTY	Blue Shield	Basic Coverage	833098511	1982994075	00002015114505 82F90X	Family Member	4/13/2015	$ 33.71	$ 33.71	0%	$0.00	
21185	TX1	618139	512195	4/18/2015	4/24/2015	4/18/2015	4/24/2015	TX433	1	1	21185	11	HIDALGO COUNTY	Blue Shield	Basic Coverage	833098511	1982994075	00002015114505 82F90X	Family Member	4/13/2015	$ 28.55	$ 28.55	0%	$0.00	
21185	TX1	618139	512195	4/18/2015	4/24/2015	4/18/2015	4/24/2015	TX433	1	1	21185	11	HIDALGO COUNTY	Blue Shield	Basic Coverage	833098511	1982994075	00002015114505 83F10X	Family Member	4/13/2015	$ 8.95	$ 8.95	0%	$0.00	
21185	TX1	618139	512195	4/18/2015	4/24/2015	4/18/2015	4/24/2015	TX433	1	1	21185	11	HIDALGO COUNTY	Blue Shield	Basic Coverage	833098511	1982994075	00002015114507 22F00X	Family Member	4/12/2015	$ 28.55	$ 28.55	0%	$0.00	
21185	TX1	618139	512195	4/18/2015	4/24/2015	4/18/2015	4/24/2015	TX433	1	1	21185	11	HIDALGO COUNTY	Blue Shield	Basic Coverage	833098511	1982994075	00002015114507 22F60X	Family Member	4/13/2015	$ 34.05	$ 34.05	0%	$0.00	
21185	TX1	618139	512195	4/18/2015	4/24/2015	4/18/2015	4/24/2015	TX433	1	1	21185	11	HIDALGO COUNTY	Blue Shield	Basic Coverage	837099499	1013930080	00002015114502 8Y130X	Single	4/20/2015	$ 72.85	$ 72.85	0%	$0.00	
21185	TX1	618139	512195	4/18/2015	4/24/2015	4/18/2015	4/24/2015	TX433	1	1	21185	11	HIDALGO COUNTY	Blue Shield	Basic Coverage	837099499	1013930080	00002015114502 8Y130X	Single	4/20/2015	$ 19.36	$ 19.36	0%	$0.00	
21185	TX1	618139	512195	4/18/2015	4/24/2015	4/18/2015	4/24/2015	TX433	1	1	21185	11	HIDALGO COUNTY	Blue Shield	Basic Coverage	845599261	1396867636	00002015113502 7P430X	Single	4/21/2015	$ 29.25	$ 29.25	0%	$0.00	
21185	TX1	618139	512195	4/18/2015	4/24/2015	4/18/2015	4/24/2015	TX433	1	1	21185	11	HIDALGO COUNTY	Blue Shield	Basic Coverage	832997265	1912916131	00002015111501 5G100X	Single	4/9/2015	$ 26.79	$ 26.79	0%	$0.00	
21185	TX1	618139	512195	4/18/2015	4/24/2015	4/18/2015	4/24/2015	TX433	1	1	21185	11	HIDALGO COUNTY	Blue Shield	Basic Coverage	832997265	1912916131	00002015111501 5G100X	Single	4/9/2015	$ 56.33	$ 56.33	0%	$0.00	
21185	TX1	618139	512195	4/18/2015	4/24/2015	4/18/2015	4/24/2015	TX433	1	1	21185	11	HIDALGO COUNTY	Blue Shield	Basic Coverage	832997265	1912916131	00002015111501 5G100X	Single	4/9/2015	$ 3.00	$ 3.00	0%	$0.00	
21185	TX1	618139	512195	4/18/2015	4/24/2015	4/18/2015	4/24/2015	TX433	1	1	21185	11	HIDALGO COUNTY	Blue Shield	Basic Coverage	842695801	1457656647	00002015107 50W96010X	Family Member	4/15/2015	$ 39.71	$ 39.71	0%	$0.00	
21185	TX1	618139	512195	4/18/2015	4/24/2015	4/18/2015	4/24/2015	TX433	1	1	21185	11	HIDALGO COUNTY	Blue Shield	Basic Coverage	842695801	1457656647	00002015107 50W96010X	Family Member	4/15/2015	$ 7.08	$ 7.08	0%	$0.00	
21185	TX1	618139	512195	4/18/2015	4/24/2015	4/18/2015	4/24/2015	TX433	1	1	21185	11	HIDALGO COUNTY	Blue Shield	Basic Coverage	842695801	1457656647	00002015107 50W96010X	Family Member	4/15/2015	$ 115.52	$ 115.52	0%	$0.00	
21185	TX1	618139	512195	4/18/2015	4/24/2015	4/18/2015	4/24/2015	TX433	1	1	21185	11	HIDALGO COUNTY	Blue Shield	Basic Coverage	838088300	1700067808	00002015112506461V0X	Single	1/14/2015	$ 39.71	$ 39.71	0%	$0.00	
21185	TX1	618139	512195	4/18/2015	4/24/2015	4/18/2015	4/24/2015	TX433	1	1	21185	11	HIDALGO COUNTY	Blue Shield	Basic Coverage	840301978	1609930809	00002015111050 H90010X	Family Member	4/20/2015	$ 80.00	$ 80.00	0%	$0.00	
21185	TX1	618139	512195	4/18/2015	4/24/2015	4/18/2015	4/24/2015	TX433	1	1	21185	11	HIDALGO COUNTY	Blue Shield	Basic Coverage	840301978	1609930809	00002015111050 H90010X	Family Member	4/20/2015	$ 28.69	$ 28.69	0%	$0.00	
21185	TX1	618139	512195	4/18/2015	4/24/2015	4/18/2015	4/24/2015	TX433	1	1	21185	11	HIDALGO COUNTY	Blue Shield	Basic Coverage	840301978	1609930809	00002015111050 H90010X	Family Member	4/20/2015	$ 72.85	$ 72.85	0%	$0.00	
21185	TX1	618139	512195	4/18/2015	4/24/2015	4/18/2015	4/24/2015	TX433	1	1	21185	11	HIDALGO COUNTY	Blue Shield	Basic Coverage	840301978	1609930809	00002015111050 H90010X	Family Member	4/20/2015	$ 0.81	$ 0.81	0%	$0.00	
21185	TX1	618139	512195	4/18/2015	4/24/2015	4/18/2015	4/24/2015	TX433	1	1	21185	11	HIDALGO COUNTY	Blue Shield	Basic Coverage	840301978	1609930809	00002015111050 H90010X	Family Member	4/20/2015	$ 0.83	$ 0.83	0%	$0.00	
21185	TX1	618139	512195	4/18/2015	4/24/2015	4/18/2015	4/24/2015	TX433	1	1	21185	11	HIDALGO COUNTY	Blue Shield	Basic Coverage	840301978	1780600510	00002015112509348V0X	Family Member	4/20/2015	$ 11.31	$ 11.31	0%	$0.00	
21185	TX1	618139	512195	4/18/2015	4/24/2015	4/18/2015	4/24/2015	TX433	1	1	21185	11	HIDALGO COUNTY	Blue Shield	Basic Coverage	840301978	1780600510	00002015112509348V0X	Family Member	4/20/2015	$ 5.84	$ 5.84	0%	$0.00	
21185	TX1	618139	512195	4/18/2015	4/24/2015	4/18/2015	4/24/2015	TX433	1	1	21185	11	HIDALGO COUNTY	Blue Shield	Basic Coverage	840301978	1780600510	00002015112509348V0X	Family Member	4/20/2015	$ 7.93	$ 7.93	0%	$0.00	
21185	TX1	618139	512195	4/18/2015	4/24/2015	4/18/2015	4/24/2015	TX433	1	1	21185	11	HIDALGO COUNTY	Blue Shield	Basic Coverage	840301978	1780600510	00002015112509348V0X	Family Member	4/20/2015	$ 3.20	$ 3.20	0%	$0.00	
21185	TX1	618139	512195	4/18/2015	4/24/2015	4/18/2015	4/24/2015	TX433	1	1	21185	11	HIDALGO COUNTY	Blue Shield	Basic Coverage	840301978	1780600510	00002015112509348V0X	Family Member	4/20/2015	$ 11.03	$ 11.03	0%	$0.00	
21185	TX1	618139	512195	4/18/2015	4/24/2015	4/18/2015	4/24/2015	TX433	1	1	21185	11	HIDALGO COUNTY	Blue Shield	Basic Coverage	840301978	1780600510	00002015112509348V0X	Family Member	4/20/2015	$ 3.00	$ 3.00	0%	$0.00	
21185	TX1	618139	512195	4/18/2015	4/24/2015	4/18/2015	4/24/2015	TX433	1	1	21185	11	HIDALGO COUNTY	Blue Shield	Basic Coverage	840301978	1780600510	00002015112509348V0X	Family Member	4/20/2015	$ 9.07	$ 9.07	0%	$0.00	
21185	TX1	618139	512195	4/18/2015	4/24/2015	4/18/2015	4/24/2015	TX433	1	1	21185	11	HIDALGO COUNTY	Blue Shield	Basic Coverage	840301978	1780600510	00002015112509348V0X	Family Member	4/20/2015	$ 10.31	$ 10.31	0%	$0.00	
21185	TX1	618139	512195	4/18/2015	4/24/2015	4/18/2015	4/24/2015	TX433	1	1	21185	11	HIDALGO COUNTY	Blue Shield	Basic Coverage	840301978	1780600510	00002015112509348V0X	Family Member	4/20/2015	$ 53.81	$ 53.81	0%	$0.00	
21185	TX1	618139	512195	4/18/2015	4/24/2015	4/18/2015	4/24/2015	TX433	1	1	21185	11	HIDALGO COUNTY	Blue Shield	Basic Coverage	844826992	1467633867	00002015112505207Y0X	Family Member	4/14/2015	$ 96.15	$ 96.15	0%	$0.00	
21185	TX1	618139	512195	4/18/2015	4/24/2015	4/18/2015	4/24/2015	TX433	1	1	21185	11	HIDALGO COUNTY	Blue Shield	Basic Coverage	833615661	1386685717	00002015103500 1F220X	Family Subscriber	4/10/2015	$ 639.40	$ 639.40	0%	$0.00	
21185	TX1	618139	512195	4/18/2015	4/24/2015	4/18/2015	4/24/2015	TX433	1	1	21185	11	HIDALGO COUNTY	Blue Shield	Basic Coverage	833615661	1386685717	00002015103509 7E300X	Family Subscriber	4/10/2015	$ 187.38	$ 187.38	0%	$0.00	
21185	TX1	618139	512195	4/18/2015	4/24/2015	4/18/2015	4/24/2015	TX433	1	1	21185	11	HIDALGO COUNTY	Blue Shield	Basic Coverage	842951713	1881679751	00002015114500 61A60X	Family Member	4/21/2015	$ 9.08	$ 9.08	0%	$0.00	
21185	TX1	618139	512195	4/18/2015	4/24/2015	4/18/2015	4/24/2015	TX433	1	1	21185	11	HIDALGO COUNTY	Blue Shield	Basic Coverage	842951713	1881679751	00002015114500 61A60X	Family Member	4/21/2015	$ 14.43	$ 14.43	0%	$0.00	
21185	TX1	618139	512195	4/18/2015	4/24/2015	4/18/2015	4/24/2015	TX433	1	1	21185	11	HIDALGO COUNTY	Blue Shield	Basic Coverage	842951713	1881679751	00002015114500 61A60X	Family Member	4/21/2015	$ 4.79	$ 4.79	0%	$0.00	
21185	TX1	618139	512195	4/18/2015	4/24/2015	4/18/2015	4/24/2015	TX433	1	1	21185	11	HIDALGO COUNTY	Blue Shield	Basic Coverage	837782026	1649401951	00002015114504 549L0X	Single	4/21/2015	$ 10.07	$ 10.07	0%	$0.00	
21185	TX1	618139	512195	4/18/2015	4/24/2015	4/18/2015	4/24/2015	TX433	1	1	21185	11	HIDALGO COUNTY	Blue Shield	Basic Coverage	837782026	1649401951	00002015114504 640L0X	Single	4/21/2015	$ 39.71	$ 39.71	0%	$0.00	
21185	TX1	618139	512195	4/18/2015	4/24/2015	4/18/2015	4/24/2015	TX433	1	1	21185	11	HIDALGO COUNTY	Blue Shield	Basic Coverage	837782026	1649401951	00002015114504 640L0X	Single	4/21/2015	$ 7.30	$ 7.30	0%	$0.00	
21185	TX1	618139	512195	4/18/2015	4/24/2015	4/18/2015	4/24/2015	TX433	1	1	21185	11	HIDALGO COUNTY	Blue Shield	Basic Coverage	837782026	1649401951	00002015114504 640L0X	Single	4/21/2015	$ 2.89	$ 2.89	0%	$0.00	
21185	TX1	618139	512195	4/18/2015	4/24/2015	4/18/2015	4/24/2015	TX433	1	1	21185	11	HIDALGO COUNTY	Blue Shield	Basic Coverage	837782026	1649401951	00002015114504 640L0X	Single	4/21/2015	$ 10.66	$ 10.66	0%	$0.00	
21185	TX1	618139	512195	4/18/2015	4/24/2015	4/18/2015	4/24/2015	TX433	1	1	21185	11	HIDALGO COUNTY	Blue Shield	Basic Coverage	837782026	1649401951	00002015114504 640L0X	Single	4/21/2015	$ 6.78	$ 6.78	0%	$0.00	
21185	TX1	618139	512195	4/18/2015	4/24/2015	4/18/2015	4/24/2015	TX433	1	1	21185	11	HIDALGO COUNTY	Blue Shield	Basic Coverage	837782026	1649401951	00002015114504 640L0X	Single	4/21/2015	$ 3.89	$ 3.89	0%	$0.00	
21185	TX1	618139	512195	4/18/2015	4/24/2015	4/18/2015	4/24/2015	TX433	1	1	21185	11	HIDALGO COUNTY	Blue Shield	Basic Coverage	837782026	1649401951	00002015114504 640L0X	Single	4/21/2015	$ 3.44	$ 3.44	0%	$0.00	
21185	TX1	618139	512195	4/18/2015	4/24/2015	4/18/2015	4/24/2015	TX433	1	1	21185	11	HIDALGO COUNTY	Blue Shield	Basic Coverage	837782026	1649401951	00002015114504 640L0X	Single	4/21/2015	$ 32.30	$ 32.30	0%	$0.00	
21185	TX1	618139	512195	4/18/2015	4/24/2015	4/18/2015	4/24/2015	TX433	1	1	21185	11	HIDALGO COUNTY	Blue Shield	Basic Coverage	837782026	1649401951	00002015114504 640L0X	Single	4/21/2015	$ 3.00	$ 3.00	0%	$0.00	
21185	TX1	618139	512195	4/18/2015	4/24/2015	4/18/2015	4/24/2015	TX433	1	1	21185	11	HIDALGO COUNTY	Blue Shield	Basic Coverage	843853915	1669708780	00002015114501 826C0X	Family Member	4/20/2015	$ 7.10	$ 7.10	0%	$0.00	
21185	TX1	618139	512195	4/18/2015	4/24/2015	4/18/2015	4/24/2015	TX433	1	1	21185	11	HIDALGO COUNTY	Blue Shield	Basic Coverage	843853915	1669708780	00002015114501 826C0X	Family Member	4/20/2015	$ 10.92	$ 10.92	0%	$0.00	
21185	TX1	618139	512195	4/18/2015	4/24/2015	4/18/2015	4/24/2015	TX433	1	1	21185	11	HIDALGO COUNTY	Blue Shield	Basic Coverage	843853915	1669708780	00002015114501 826C0X	Family Member	4/20/2015	$ 69.71	$ 69.71	0%	$0.00	
21185	TX1	618139	512195	4/18/2015	4/24/2015	4/18/2015	4/24/2015	TX433	1	1	21185	11	HIDALGO COUNTY	Blue Shield	Basic Coverage	840248926	1013173798	00002015104502 A1350X	Family Member	3/23/2015	$ 1,934.64	$ 1,934.64	0%	$0.00	
21185	TX1	618139	512195	4/18/2015	4/24/2015	4/18/2015	4/24/2015	TX433	1	1	21185	11	HIDALGO COUNTY	Blue Shield	Basic Coverage	840248926	1013173798	00002015104502 A1350X	Family Member	3/23/2015	$ 834.70	$ 834.70	0%	$0.00	
21185	TX1	618139	512195	4/18/2015	4/24/2015	4/18/2015	4/24/2015	TX433	1	1	21185	11	HIDALGO COUNTY	Blue Shield	Basic Coverage	840248926	1013173798	00002015104502 A1350X	Family Member	3/23/2015	$ 463.07	$ 463.07	0%	$0.00	
21185	TX1	618139	512195	4/18/2015	4/24/2015	4/18/2015	4/24/2015	TX433	1	1	21185	11	HIDALGO COUNTY	Blue Shield	Basic Coverage	840248926	1013173798	00002015104502 A1350X	Family Member	3/23/2015	$ 446.52	$ 446.52	0%	$0.00	
21185	TX1	618139	512195	4/18/2015	4/24/2015	4/18/2015	4/24/2015	TX433	1	1	21185	11	HIDALGO COUNTY	Blue Shield	Basic Coverage	840248926	1013173798	00002015104502 A1350X	Family Member	3/23/2015	$ 312.44	$ 312.44	0%	$0.00	
21185	TX1	618139	512195	4/18/2015	4/24/2015	4/18/2015	4/24/2015	TX433	1	1	21185	11	HIDALGO COUNTY	Blue Shield	Basic Coverage	841268774	1194769497	00002015113501 8160X	Single	4/16/2015	$ 17.67	$ 17.67	0%	$0.00	
21185	TX1	618139	512195	4/18/2015	4/24/2015	4/18/2015	4/24/2015	TX433	1	1	21185	11	HIDALGO COUNTY	Blue Shield	Basic Coverage	841268774	1194769497	00002015113501 8160X	Single	4/16/2015	$ 20.99	$ 20.99	0%	$0.00	
21185	TX1	618139	512195	4/18/2015	4/24/2015	4/18/2015	4/24/2015	TX433	1	1	21185	11	HIDALGO COUNTY	Blue Shield	Basic Coverage	839309795	1881929321	00002015113501 V75240X	Family Subscriber	2/24/2015	$ 142.05	$ 142.05	0%	$0.00	
21185	TX1	618139	512195	4/18/2015	4/24/2015	4/18/2015	4/24/2015	TX433	1	1	21185	11	HIDALGO COUNTY	Blue Shield	Basic Coverage	828133569	1295789782	00002015110503008Y0X	Family Member	3/26/2015	$ 26.79	$ 26.79	0%	$0.00	
21185	TX1	618139	512195	4/18/2015	4/24/2015	4/18/2015	4/24/2015	TX433	1	1	21185	11	HIDALGO COUNTY	Blue Shield	Basic Coverage	828133569	1144241845	00002015110501 L88030X	Family Member	4/17/2015	$ 26.79	$ 26.79	0%	$0.00	
21185	TX1	618139	512195	4/18/2015	4/24/2015	4/18/2015	4/24/2015	TX433	1	1	21185	11	HIDALGO COUNTY	Blue Shield	Basic Coverage	833395953	1790721538	00002015113508 X2980X	Family Member	4/15/2015	$ 31.10	$ 31.10	0%	$0.00	
21185	TX1	618139	512195	4/18/2015	4/24/2015	4/18/2015	4/24/2015	TX433	1	1	21185	11	HIDALGO COUNTY	Blue Shield	Basic Coverage	833395953	1790721538	00002015113508 X2980X	Family Member	4/15/2015	$ 21.95	$ 21.95	0%	$0.00	
21185	TX1	618139	512195	4/18/2015	4/24/2015	4/18/2015	4/24/2015	TX433	1	1	21185	11	HIDALGO COUNTY	Blue Shield	Basic Coverage	838337657	1023184009	00002015112504 68N20X	Family Member	10/13/2014	$ 268.00	$ 268.00	0%	$0.00	
21185	TX1	618139	512195	4/18/2015	4/24/2015	4/18/2015	4/24/2015	TX433	1	1	21185	11	HIDALGO COUNTY	Blue Shield	Basic Coverage	836696806	1144251547	00002015113509 D1470X	Single	2/17/2015	$ 69.71	$ 69.71	0%	$0.00	
21185	TX1	618139	512195	4/18/2015	4/24/2015	4/18/2015	4/24/2015	TX433	1	1	21185	11	HIDALGO COUNTY	Blue Shield	Basic Coverage	840949960	1326246901	00002015114502 5X140X	Family Subscriber	4/20/2015	$ 129.06	$ 129.06	0%	$0.00	
21185	TX1	618139	512195	4/18/2015	4/24/2015	4/18/2015	4/24/2015	TX433	1	1	21185	11	HIDALGO COUNTY	Blue Shield	Basic Coverage	840949960	1326246901	00002015114502 5X140X	Family Subscriber	4/20/2015	$ 7.08	$ 7.08	0%	$0.00	
21185	TX1	618139	512195	4/18/2015	4/24/2015	4/18/2015	4/24/2015	TX433	1	1	21185	11	HIDALGO COUNTY	Blue Shield	Basic Coverage	840949960	1326246901	00002015114502 5X140X	Family Subscriber	4/20/2015	$ 3.00	$ 3.00	0%	$0.00	

Account	Corporate Entity	Invoice Profile	Invoice Number	InvcPerFrDt	InvcPerToDt	ClmPerFrDt	ClmPerToDt	BARS CustNbr	Settlement Nbr	Association Nbr	Group Nbr	Section Nbr	Group Name	Coverage	Claim Type	Member ID	Provider ID	Document Control	Tier	Service Date	Gross Amt	Net Amt	Fee Percent	Fee Amt	Case Nbr
21185	TX1	618139	512195	4/18/2015	4/24/2015	4/18/2015	4/24/2015	TX433	1	1	21185	11	HIDALGO COUNTY	Blue Shield	Basic Coverage	840949960	1326246901	00002015114502 5X140X	Family Subscriber	4/20/2015	$ 26.49	$ 26.49	0%	$0.00	
21185	TX1	618139	512195	4/18/2015	4/24/2015	4/18/2015	4/24/2015	TX433	1	1	21185	11	HIDALGO COUNTY	Blue Shield	Basic Coverage	820723546	1528003936	00002015110506550L0X	Family Member	4/1/2015	$ 39.71	$ 39.71	0%	$0.00	
21185	TX1	618139	512195	4/18/2015	4/24/2015	4/18/2015	4/24/2015	TX433	1	1	21185	11	HIDALGO COUNTY	Blue Shield	Basic Coverage	820723546	1528003936	00002015110506550L0X	Family Member	4/1/2015	$ 2.53	$ 2.53	0%	$0.00	
21185	TX1	618139	512195	4/18/2015	4/24/2015	4/18/2015	4/24/2015	TX433	1	1	21185	11	HIDALGO COUNTY	Blue Shield	Basic Coverage	820723546	1528003936	00002015110506550L0X	Family Member	4/1/2015	$ 28.84	$ 28.84	0%	$0.00	
21185	TX1	618139	512195	4/18/2015	4/24/2015	4/18/2015	4/24/2015	TX433	1	1	21185	11	HIDALGO COUNTY	Blue Shield	Basic Coverage	820723546	1528003936	00002015110506970L0X	Family Member	3/31/2015	$ 72.85	$ 72.85	0%	$0.00	
21185	TX1	618139	512195	4/18/2015	4/24/2015	4/18/2015	4/24/2015	TX433	1	1	21185	11	HIDALGO COUNTY	Blue Shield	Basic Coverage	820723546	1528003936	00002015110506970L0X	Family Member	3/31/2015	$ 27.41	$ 27.41	0%	$0.00	
21185	TX1	618139	512195	4/18/2015	4/24/2015	4/18/2015	4/24/2015	TX433	1	1	21185	11	HIDALGO COUNTY	Blue Shield	Basic Coverage	820723546	1528003936	00002015110506970L0X	Family Member	3/31/2015	$ 7.30	$ 7.30	0%	$0.00	
21185	TX1	618139	512195	4/18/2015	4/24/2015	4/18/2015	4/24/2015	TX433	1	1	21185	11	HIDALGO COUNTY	Blue Shield	Basic Coverage	820723546	1528003936	00002015110506970L0X	Family Member	3/31/2015	$ 10.92	$ 10.92	0%	$0.00	
21185	TX1	618139	512195	4/18/2015	4/24/2015	4/18/2015	4/24/2015	TX433	1	1	21185	11	HIDALGO COUNTY	Blue Shield	Basic Coverage	820723546	1528003936	00002015110506970L0X	Family Member	3/31/2015	$ 4.98	$ 4.98	0%	$0.00	
21185	TX1	618139	512195	4/18/2015	4/24/2015	4/18/2015	4/24/2015	TX433	1	1	21185	11	HIDALGO COUNTY	Blue Shield	Basic Coverage	820723546	1528003936	00002015110506970L0X	Family Member	3/31/2015	$ 28.84	$ 28.84	0%	$0.00	
21185	TX1	618139	512195	4/18/2015	4/24/2015	4/18/2015	4/24/2015	TX433	1	1	21185	11	HIDALGO COUNTY	Blue Shield	Basic Coverage	820723546	1528003936	00002015110507711L0X	Family Member	4/2/2015	$ 39.71	$ 39.71	0%	$0.00	
21185	TX1	618139	512195	4/18/2015	4/24/2015	4/18/2015	4/24/2015	TX433	1	1	21185	11	HIDALGO COUNTY	Blue Shield	Basic Coverage	820723546	1528003936	00002015110507711L0X	Family Member	4/2/2015	$ 4.98	$ 4.98	0%	$0.00	
21185	TX1	618139	512195	4/18/2015	4/24/2015	4/18/2015	4/24/2015	TX433	1	1	21185	11	HIDALGO COUNTY	Blue Shield	Basic Coverage	820723546	1528003936	00002015110507711L0X	Family Member	4/2/2015	$ 28.84	$ 28.84	0%	$0.00	
21185	TX1	618139	512195	4/18/2015	4/24/2015	4/18/2015	4/24/2015	TX433	1	1	21185	11	HIDALGO COUNTY	Blue Shield	Basic Coverage	841101417	1770699639	00002015114501998L0X	Single	4/21/2015	$ 92.39	$ 92.39	0%	$0.00	
21185	TX1	618139	512195	4/18/2015	4/24/2015	4/18/2015	4/24/2015	TX433	1	1	21185	11	HIDALGO COUNTY	Blue Shield	Basic Coverage	841101417	1770699639	00002015114501998L0X	Single	4/21/2015	$ 5.24	$ 5.24	0%	$0.00	
21185	TX1	618139	512195	4/18/2015	4/24/2015	4/18/2015	4/24/2015	TX433	1	1	21185	11	HIDALGO COUNTY	Blue Shield	Basic Coverage	833583428	1043589435	00002015113506X4580X	Family Subscriber	4/15/2015	$ 72.85	$ 72.85	0%	$0.00	
21185	TX1	618139	512195	4/18/2015	4/24/2015	4/18/2015	4/24/2015	TX433	1	1	21185	11	HIDALGO COUNTY	Blue Shield	Basic Coverage	820450100	1891855656	00002015113508 4T970X	Family Member	4/23/2015	$ 121.55	$ 121.55	0%	$0.00	
21185	TX1	618139	512195	4/18/2015	4/24/2015	4/18/2015	4/24/2015	TX433	1	1	21185	11	HIDALGO COUNTY	Blue Shield	Basic Coverage	836104140	1023439163	00002015110507032L0X	Family Member	2/10/2015	$ 5.50	$ 5.50

Account	Corporate Entity	Invoice Profile	Invoice Number	InvcPerFrDt	InvcPerToDt	ClmPerFrDt	ClmPerToDt	BARS CustNbr	Settlement Nbr	Association Nbr	Group Nbr	Section Nbr	Group Name	Coverage	Claim Type	Member ID	Provider ID	Document Control	Tier	Service Date	Gross Amt	Net Amt	Fee Percent	Fee Amt	Case Nbr
21185	TX1	618139	512195	4/18/2015	4/24/2015	4/18/2015	4/24/2015	TX433	1	1	21185	11	HIDALGO COUNTY	Blue Shield	Basic Coverage	842058901	1073508545	00002015112S0N03470X	Family Member	4/15/2015	$ 3.00	$ 3.00	0%	$0.00	
21185	TX1	618139	512195	4/18/2015	4/24/2015	4/18/2015	4/24/2015	TX433	1	1	21185	11	HIDALGO COUNTY	Blue Shield	Basic Coverage	842902519	1730257106	00002015111S046N870X	Family Member	4/3/2015	$ 39.71	$ 39.71	0%	$0.00	
21185	TX1	618139	512195	4/18/2015	4/24/2015	4/18/2015	4/24/2015	TX433	1	1	21185	11	HIDALGO COUNTY	Blue Shield	Basic Coverage	842902519	1730257106	00002015111S046N870X	Family Member	4/3/2015	$ 7.08	$ 7.08	0%	$0.00	
21185	TX1	618139	512195	4/18/2015	4/24/2015	4/18/2015	4/24/2015	TX433	1	1	21185	11	HIDALGO COUNTY	Blue Shield	Basic Coverage	903367115	1154471456	00002015111S072Y120X	Family Member	4/15/2015	$ 39.71	$ 39.71	0%	$0.00	
21185	TX1	618139	512195	4/18/2015	4/24/2015	4/18/2015	4/24/2015	TX433	1	1	21185	11	HIDALGO COUNTY	Blue Shield	Basic Coverage	837825080	1013037423	00002015111S063Y400X	Family Subscriber	4/17/2015	$ 39.71	$ 39.71	0%	$0.00	
21185	TX1	618139	512195	4/18/2015	4/24/2015	4/18/2015	4/24/2015	TX433	1	1	21185	11	HIDALGO COUNTY	Blue Shield	Basic Coverage	837825080	1013037423	00002015111S063Y400X	Family Subscriber	4/17/2015	$ 0.01	$ 0.01	0%	$0.00	
21185	TX1	618139	512195	4/18/2015	4/24/2015	4/18/2015	4/24/2015	TX433	1	1	21185	11	HIDALGO COUNTY	Blue Shield	Basic Coverage	837825080	1013037423	00002015111S063Y400X	Family Subscriber	4/17/2015	$ 2.14	$ 2.14	0%	$0.00	
21185	TX1	618139	512195	4/18/2015	4/24/2015	4/18/2015	4/24/2015	TX433	1	1	21185	11	HIDALGO COUNTY	Blue Shield	Basic Coverage	841558713	1235183096	00002015111S050779V60X	Family Member	4/16/2015	$ 50.90	$ 50.90	0%	$0.00	
21185	TX1	618139	512195	4/18/2015	4/24/2015	4/18/2015	4/24/2015	TX433	1	1	21185	11	HIDALGO COUNTY	Blue Shield	Basic Coverage	839848708	1780600510	00002015111S050661K70X	Family Subscriber	4/16/2015	$ 7.28	$ 7.28	0%	$0.00	
21185	TX1	618139	512195	4/18/2015	4/24/2015	4/18/2015	4/24/2015	TX433	1	1	21185	11	HIDALGO COUNTY	Blue Shield	Basic Coverage	839848708	1780600510	00002015111S050661K70X	Family Subscriber	4/16/2015	$ 32.30	$ 32.30	0%	$0.00	
21185	TX1	618139	512195	4/18/2015	4/24/2015	4/18/2015	4/24/2015	TX433	1	1	21185	11	HIDALGO COUNTY	Blue Shield	Basic Coverage	839848708	1780600510	00002015111S050661K70X	Family Subscriber	4/16/2015	$ 26.33	$ 26.33	0%	$0.00	
21185	TX1	618139	512195	4/18/2015	4/24/2015	4/18/2015	4/24/2015	TX433	1	1	21185	11	HIDALGO COUNTY	Blue Shield	Basic Coverage	839848708	1780600510	00002015111S050661K70X	Family Subscriber	4/16/2015	$ 26.33	$ 26.33	0%	$0.00	
21185	TX1	618139	512195	4/18/2015	4/24/2015	4/18/2015	4/24/2015	TX433	1	1	21185	11	HIDALGO COUNTY	Blue Shield	Basic Coverage	839848708	1780600510	00002015111S050661K70X	Family Subscriber	4/16/2015	$ 10.05	$ 10.05	0%	$0.00	
21185	TX1	618139	512195	4/18/2015	4/24/2015	4/18/2015	4/24/2015	TX433	1	1	21185	11	HIDALGO COUNTY	Blue Shield	Basic Coverage	839848708	1780600510	00002015111S050661K70X	Family Subscriber	4/16/2015	$ 5.15	$ 5.15	0%	$0.00	
21185	TX1	618139	512195	4/18/2015	4/24/2015	4/18/2015	4/24/2015	TX433	1	1	21185	11	HIDALGO COUNTY	Blue Shield	Basic Coverage	839848708	1780600510	00002015111S050661K70X	Family Subscriber	4/16/2015	$ 4.86	$ 4.86	0%	$0.00	
21185	TX1	618139	512195	4/18/2015	4/24/2015	4/18/2015	4/24/2015	TX433	1	1	21185	11	HIDALGO COUNTY	Blue Shield	Basic Coverage	839848708	1780600510	00002015111S018Y550X	Family Subscriber	4/16/2015	$ 19.88	$ 19.88	0%	$0.00	
21185	TX1	618139	512195	4/18/2015	4/24/2015	4/18/2015	4/24/2015	TX433	1	1	21185	11	HIDALGO COUNTY	Blue Shield	Basic Coverage	839848708	1134381098	00002015111S038Y590X	Family Subscriber	4/16/2015	$ 5.66	$ 5.66	0%	$0.00	
21185	TX1	618139	512195	4/18/2015	4/24/2015	4/18/2015	4/24/2015	TX433	1	1	21185	11	HIDALGO COUNTY	Blue Shield	Basic Coverage	839848708	1134381098	00002015111S038Y590X	Family Subscriber	4/16/2015	$ 3.00	$ 3.00	0%	$0.00	
21185	TX1	618139	512195	4/18/2015	4/24/2015	4/18/2015	4/24/2015	TX433	1	1	21185	11	HIDALGO COUNTY	Blue Shield	Basic Coverage	839848708	1134381098	00002015111S038Y590X	Family Subscriber	4/16/2015	$ 115.90	$ 115.90	0%	$0.00	
21185	TX1	618139	512195	4/18/2015	4/24/2015	4/18/2015	4/24/2015	TX433	1	1	21185	11	HIDALGO COUNTY	Blue Shield	Basic Coverage	820075468	1528003936	00002015110508769L0X	Single	4/10/2015	$ 59.07	$ 59.07	0%	$0.00	
21185	TX1	618139	512195	4/18/2015	4/24/2015	4/18/2015	4/24/2015	TX433	1	1	21185	11	HIDALGO COUNTY	Blue Shield	Basic Coverage	820075468	1528003936	00002015110508871L0X	Single	4/6/2015	$ 39.71	$ 39.71	0%	$0.00	
21185	TX1	618139	512195	4/18/2015	4/24/2015	4/18/2015	4/24/2015	TX433	1	1	21185	11	HIDALGO COUNTY	Blue Shield	Basic Coverage	820075468	1528003936	00002015110508871L0X	Single	4/6/2015	$ 2.89	$ 2.89	0%	$0.00	
21185	TX1	618139	512195	4/18/2015	4/24/2015	4/18/2015	4/24/2015	TX433	1	1	21185	11	HIDALGO COUNTY	Blue Shield	Basic Coverage	839946279	1003899576	00002015112S04567V0X	Single	4/16/2015	$ 39.71	$ 39.71	0%	$0.00	
21185	TX1	618139	512195	4/18/2015	4/24/2015	4/18/2015	4/24/2015	TX433	1	1	21185	11	HIDALGO COUNTY	Blue Shield	Basic Coverage	839946279	1003899576	00002015112S04567V0X	Single	4/16/2015	$ 108.71	$ 108.71	0%	$0.00	
21185	TX1	618139	512195	4/18/2015	4/24/2015	4/18/2015	4/24/2015	TX433	1	1	21185	11	HIDALGO COUNTY	Blue Shield	Basic Coverage	845118893	1043544893	00002015079031463 70C	Family Member	2/11/2015	$ 74.50	$ 74.50	0%	$0.00	
21185	TX1	618139	512195	4/18/2015	4/24/2015	4/18/2015	4/24/2015	TX433	1	1	21185	11	HIDALGO COUNTY	Blue Shield	Basic Coverage	845118893	1043544893	00002015079031463 70C	Family Member	2/11/2015	$ 191.50	$ 191.50	0%	$0.00	
21185	TX1	618139	512195	4/18/2015	4/24/2015	4/18/2015	4/24/2015	TX433	1	1	21185	11	HIDALGO COUNTY	Blue Shield	Basic Coverage	845118893	1043544893	00002015079031463 70C	Family Member	2/11/2015	$ 85.97	$ 85.97	0%	$0.00	
21185	TX1	618139	512195	4/18/2015	4/24/2015	4/18/2015	4/24/2015	TX433	1	1	21185	11	HIDALGO COUNTY	Blue Shield	Basic Coverage	845118893	1043544893	00002015079031463 70C	Family Member	2/11/2015	$ 7.01	$ 7.01	0%	$0.00	
21185	TX1	618139	512195	4/18/2015	4/24/2015	4/18/2015	4/24/2015	TX433	1	1	21185	11	HIDALGO COUNTY	Blue Shield	Basic Coverage	841355487	1245479484	00002015113502P2870X	Family Member	4/21/2015	$ 28.85	$ 28.85	0%	$0.00	
21185	TX1	618139	512195	4/18/2015	4/24/2015	4/18/2015	4/24/2015	TX433	1	1	21185	11	HIDALGO COUNTY	Blue Shield	Basic Coverage	839783372	1467562728	00002015112S0G24040X	Single	4/15/2015	$ 15.35	$ 15.35	0%	$0.00	
21185	TX1	618139	512195	4/18/2015	4/24/2015	4/18/2015	4/24/2015	TX433	1	1	21185	11	HIDALGO COUNTY	Blue Shield	Basic Coverage	839783372	1689905309	00002015112S0415J80X	Single	4/15/2015	$ 39.71	$ 39.71	0%	$0.00	
21185	TX1	618139	512195	4/18/2015	4/24/2015	4/18/2015	4/24/2015	TX433	1	1	21185	11	HIDALGO COUNTY	Blue Shield	Basic Coverage	839783372	1689905309	00002015112S0415J80X	Single	4/15/2015	$ 28.84	$ 28.84	0%	$0.00	
21185	TX1	618139	512195	4/18/2015	4/24/2015	4/18/2015	4/24/2015	TX433	1	1	21185	11	HIDALGO COUNTY	Blue Shield	Basic Coverage	839783372	1689905309	00002015112S0415J80X	Single	4/15/2015	$ 9.22	$ 9.22	0%	$0.00	
21185	TX1	618139	512195	4/18/2015	4/24/2015	4/18/2015	4/24/2015	TX433	1	1	21185	11	HIDALGO COUNTY	Blue Shield	Basic Coverage	833480985	1942467113	00002015100506939Z0X	Family Member	3/31/2015	$ 389.60	$ 389.60	0%	$0.00	
21185	TX1	618139	512195	4/18/2015	4/24/2015	4/18/2015	4/24/2015	TX433	1	1	21185	11	HIDALGO COUNTY	Blue Shield	Basic Coverage	836996188	1003804741	00002015112S0E29900X	Family Member	4/21/2015	$ 39.71	$ 39.71	0%	$0.00	
21185	TX1	618139	512195	4/18/2015	4/24/2015	4/18/2015	4/24/2015	TX433	1	1	21185	11	HIDALGO COUNTY	Blue Shield	Basic Coverage	839786982	1053552612	00002015112S0D62180X	Family Member	4/17/2015	$ 58.55	$ 58.55	0%	$0.00	
21185	TX1	618139	512195	4/18/2015	4/24/2015	4/18/2015	4/24/2015	TX433	1	1	21185	11	HIDALGO COUNTY	Blue Shield	Basic Coverage	840310872	1386671378	00002015112S0L24980X	Family Subscriber	4/21/2015	$ 56.73	$ 56.73	0%	$0.00	
21185	TX1	618139	512195	4/18/2015	4/24/2015	4/18/2015	4/24/2015	TX433	1	1	21185	11	HIDALGO COUNTY	Blue Shield	Basic Coverage	840310872	1386671378	00002015112S0L24980X	Family Subscriber	4/21/2015	$ 12.57	$ 12.57	0%	$0.00	
21185	TX1	618139	512195	4/18/2015	4/24/2015	4/18/2015	4/24/2015	TX433	1	1	21185	11	HIDALGO COUNTY	Blue Shield	Basic Coverage	840310872	1386671378	00002015114506675L0X	Family Subscriber	4/23/2015	$ 56.73	$ 56.73	0%	$0.00	
21185	TX1	618139	512195	4/18/2015	4/24/2015	4/18/2015	4/24/2015	TX433	1	1	21185	11	HIDALGO COUNTY	Blue Shield	Basic Coverage	840310872	1386671378	00002015114506675L0X	Family Subscriber	4/23/2015	$ 12.57	$ 12.57	0%	$0.00	
21185	TX1	618139	512195	4/18/2015	4/24/2015	4/18/2015	4/24/2015	TX433	1	1	21185	11	HIDALGO COUNTY	Blue Shield	Basic Coverage	836543859	1982711743	00002015099509 55V40X	Family Subscriber	4/2/2015	$ 123.34	$ 123.34	0%	$0.00	
21185	TX1	618139	512195	4/18/2015	4/24/2015	4/18/2015	4/24/2015	TX433	1	1	21185	11	HIDALGO COUNTY	Blue Shield	Basic Coverage	836543859	1982711743	00002015099509 55V40X	Family Subscriber	4/2/2015	$ 64.27	$ 64.27	0%	$0.00	
21185	TX1	618139	512195	4/18/2015	4/24/2015	4/18/2015	4/24/2015	TX433	1	1	21185	11	HIDALGO COUNTY	Blue Shield	Basic Coverage	836543859	1982711743	00002015099509 55V40X	Family Subscriber	4/2/2015	$ 5,808.87	$ 5,808.87	0%	$0.00	
21185	TX1	618139	512195	4/18/2015	4/24/2015	4/18/2015	4/24/2015	TX433	1	1	21185	11	HIDALGO COUNTY	Blue Shield	Basic Coverage	836543859	1982711743	00002015099509 55V40X	Family Subscriber	4/2/2015	$ 34.61	$ 34.61	0%	$0.00	
21185	TX1	618139	512195	4/18/2015	4/24/2015	4/18/2015	4/24/2015	TX433	1	1	21185	11	HIDALGO COUNTY	Blue Shield	Basic Coverage	836543859	1982711743	00002015099509 55V40X	Family Subscriber	4/2/2015	$ 0.83	$ 0.83	0%	$0.00	
21185	TX1	618139	512195	4/18/2015	4/24/2015	4/18/2015	4/24/2015	TX433	1	1	21185	11	HIDALGO COUNTY	Blue Shield	Basic Coverage	836543859	1982711743	00002015099509 55V40X	Family Subscriber	4/2/2015	$ 0.57	$ 0.57	0%	$0.00	
21185	TX1	618139	512195	4/18/2015	4/24/2015	4/18/2015	4/24/2015	TX433	1	1	21185	11	HIDALGO COUNTY	Blue Shield	Basic Coverage	836543859	1982711743	00002015099509 55V40X	Family Subscriber	4/2/2015	$ 2.26	$ 2.26	0%	$0.00	
21185	TX1	618139	512195	4/18/2015	4/24/2015	4/18/2015	4/24/2015	TX433	1	1	21185	11	HIDALGO COUNTY	Blue Shield	Basic Coverage	836543859	1982711743	00002015099509 55V40X	Family Subscriber	4/2/2015	$ 111.57	$ 111.57	0%	$0.00	
21185	TX1	618139	512195	4/18/2015	4/24/2015	4/18/2015	4/24/2015	TX433	1	1	21185	11	HIDALGO COUNTY	Blue Shield	Basic Coverage	836543859	1982711743	00002015099509 55V40X	Family Subscriber	4/2/2015	$ 0.75	$ 0.75	0%	$0.00	
21185	TX1	618139	512195	4/18/2015	4/24/2015	4/18/2015	4/24/2015	TX433	1	1	21185	11	HIDALGO COUNTY	Blue Shield	Basic Coverage	840075088	1538144910	00002015110506430 00X	Single	4/9/2015	$ 14.15	$ 14.15	0%	$0.00	
21185	TX1	618139	512195	4/18/2015	4/24/2015	4/18/2015	4/24/2015	TX433	1	1	21185	11	HIDALGO COUNTY	Blue Shield	Basic Coverage	840075088	1538144910	00002015110506430 00X	Single	4/9/2015	$ 4.11	$ 4.11	0%	$0.00	
21185	TX1	618139	512195	4/18/2015	4/24/2015	4/18/2015	4/24/2015	TX433	1	1	21185	11	HIDALGO COUNTY	Blue Shield	Basic Coverage	840075088	1538144910	00002015110506430 00X	Single	4/9/2015	$ 143.85	$ 143.85	0%	$0.00	
21185	TX1	618139	512195	4/18/2015	4/24/2015	4/18/2015	4/24/2015	TX433	1	1	21185	11	HIDALGO COUNTY	Blue Shield	Basic Coverage	836543859	1952387094	00002015097504 31W60X	Family Member	3/27/2015	$ 27.60	$ 27.60	0%	$0.00	
21185	TX1	618139	512195	4/18/2015	4/24/2015	4/18/2015	4/24/2015	TX433	1	1	21185	11	HIDALGO COUNTY	Blue Shield	Basic Coverage	839956421	1740301985	00002015111050N15560X	Family Subscriber	4/17/2015	$ 39.71	$ 39.71	0%	$0.00	
21185	TX1	618139	512195	4/18/2015	4/24/2015	4/18/2015	4/24/2015	TX433	1	1	21185	11	HIDALGO COUNTY	Blue Shield	Basic Coverage	839956421	1740301985	00002015111050N15560X	Family Subscriber	4/17/2015	$ 10.92	$ 10.92	0%	$0.00	
21185	TX1	618139	512195	4/18/2015	4/24/2015	4/18/2015	4/24/2015	TX433	1	1	21185	11	HIDALGO COUNTY	Blue Shield	Basic Coverage	839956421	1740301985	00002015111050N15560X	Family Subscriber	4/17/2015	$ 28.84	$ 28.84	0%	$0.00	
21185	TX1	618139	512195	4/18/2015	4/24/2015	4/18/2015	4/24/2015	TX433	1	1	21185	11	HIDALGO COUNTY	Blue Shield	Basic Coverage	839956421	1740301985	00002015111050N15560X	Family Subscriber	4/17/2015	$ 10.12	$ 10.12	0%	$0.00	
21185	TX1	618139	512195	4/18/2015	4/24/2015	4/18/2015	4/24/2015	TX433	1	1	21185	11	HIDALGO COUNTY	Blue Shield	Basic Coverage	837674344	1780600510	00002015112S0E51170X	Single	4/18/2015	$ 19.88	$ 19.88	0%	$0.00	
21185	TX1	618139	512195	4/18/2015	4/24/2015	4/18/2015	4/24/2015	TX433	1	1	21185	11	HIDALGO COUNTY	Blue Shield	Basic Coverage	845938527	1790721538	00002015113504X9110X	Single	4/20/2015	$ 11.88	$ 11.88	0%	$0.00	
21185	TX1	618139	512195	4/18/2015	4/24/2015	4/18/2015	4/24/2015	TX433	1	1	21185	11	HIDALGO COUNTY	Blue Shield	Basic Coverage	845938527	1790721538	00002015113504X9110X	Single	4/20/2015	$ 3.23	$ 3.23	0%	$0.00	
21185	TX1	618139	512195	4/18/2015	4/24/2015	4/18/2015	4/24/2015	TX433	1	1	21185	11	HIDALGO COUNTY	Blue Shield	Basic Coverage	845938527	1790721538	00002015113504X9110X	Single	4/20/2015	$ 12.18	$ 12.18	0%	$0.00	
21185	TX1	618139	512195	4/18/2015	4/24/2015	4/18/2015	4/24/2015	TX433	1	1	21185	11	HIDALGO COUNTY	Blue Shield	Basic Coverage	845938527	1790721538	00002015113504X9110X	Single	4/20/2015	$ 1.66	$ 1.66	0%	$0.00	
21185	TX1	618139	512195	4/18/2015	4/24/2015	4/18/2015	4/24/2015	TX433	1	1	21185	11	HIDALGO COUNTY	Blue Shield	Basic Coverage	845938527	1407829633	00002015113508 6T660X	Single	4/20/2015	$ 39.71	$ 39.71	0%	$0.00	
21185	TX1	618139	512195	4/18/2015	4/24/2015	4/18/2015	4/24/2015	TX433	1	1	21185	11	HIDALGO COUNTY	Blue Shield	Basic Coverage	844644380	1881929321	00002015111508E7620X	Family Subscriber	4/1/2015	$ 162.52	$ 162.52	0%	$0.00	
21185	TX1	618139	512195	4/18/2015	4/24/2015	4/18/2015	4/24/2015	TX433	1	1	21185	11	HIDALGO COUNTY	Blue Shield	Basic Coverage	844644380	1881929321	00002015111508E7620X	Family Subscriber	4/1/2015	$ 57.88	$ 57.88	0%	$0.00	
21185	TX1	618139	512195	4/18/2015	4/24/2015	4/18/2015	4/24/2015	TX433	1	1	21185	11	HIDALGO COUNTY	Blue Shield	Basic Coverage	843558287	1376857706	00002015114509 8X340X	Family Member	4/20/2015	$ 40.17	$ 40.17	0%	$0.00	
21185	TX1	618139	512195	4/18/2015	4/24/2015	4/18/2015	4/24/2015	TX433	1	1	21185	11	HIDALGO COUNTY	Blue Shield	Basic Coverage	839727431	1104021591	00002015098504722T0X	Single	3/9/2015	$ 227.72	$ 227.72	0%	$0.00	
21185	TX1	618139	512195	4/18/2015	4/24/2015	4/18/2015	4/24/2015	TX433	1	1	21185	11	HIDALGO COUNTY	Blue Shield	Basic Coverage	839727431	1720059124	00002015114500043C0X	Single	4/17/2015	$ 32.55	$ 32.55	0%	$0.00	
21185	TX1	618139	512195	4/18/2015	4/24/2015	4/18/2015	4/24/2015	TX433	1	1	21185	11	HIDALGO COUNTY	Blue Shield	Basic Coverage	839727431	1720059124	00002015114500043C0X	Single	4/17/2015	$ 45.14	$ 45.14	0%	$0.00	
21185	TX1	618139	512195	4/18/2015	4/24/2015	4/18/2015	4/24/2015	TX433	1	1	21185	11	HIDALGO COUNTY	Blue Shield	Basic Coverage	839727431	1720059124	00002015114500043C0X	Single	4/20/2015	$ 32.55	$ 32.55	0%	$0.00	
21185	TX1	618139	512195	4/18/2015	4/24/2015	4/18/2015	4/24/2015	TX433	1	1	21185	11	HIDALGO COUNTY	Blue Shield	Basic Coverage	839727431	1720059124	00002015114500043C0X	Single	4/20/2015	$ 45.14	$ 45.14	0%	$0.00	
21185	TX1	618139	512195	4/18/2015	4/24/2015	4/18/2015	4/24/2015	TX433	1	1	21185	11	HIDALGO COUNTY	Blue Shield	Basic Coverage	839727431	1720059124	00002015114500043C0X	Single	4/22/2015	$ 32.55	$ 32.55	0%	$0.00	

Account	Corporate Entity	Invoice Profile	Invoice Number	InvcPerFrDt	InvcPerToDt	ClmPerFrDt	ClmPerToDt	BARS CustNbr	Settlement Nbr	Association Nbr	Group Nbr	Section Nbr	Group Name	Coverage	Claim Type	Member ID	Provider ID	Document Control	Tier	Service Date	Gross Amt	Net Amt	Fee Percent	Fee Amt	Case Nbr
21185	TX1	618139	512195	4/18/2015	4/24/2015	4/18/2015	4/24/2015	TX433	1	1	21185	11	HIDALGO COUNTY	Blue Shield	Basic Coverage	839727431	1720059124	00002015114500043C0X	Single	4/22/2015	$ 45.14	$ 45.14	0%	$0.00	
21185	TX1	618139	512195	4/18/2015	4/24/2015	4/18/2015	4/24/2015	TX433	1	1	21185	11	HIDALGO COUNTY	Blue Shield	Basic Coverage	839727431	1720059124	0000201511450043C0X	Single	4/23/2015	$ 32.55	$ 32.55	0%	$0.00	
21185	TX1	618139	512195	4/18/2015	4/24/2015	4/18/2015	4/24/2015	TX433	1	1	21185	11	HIDALGO COUNTY	Blue Shield	Basic Coverage	839727431	1720059124	0000201511450043C0X	Single	4/23/2015	$ 45.14	$ 45.14	0%	$0.00	
21185	TX1	618139	512195	4/18/2015	4/24/2015	4/18/2015	4/24/2015	TX433	1	1	21185	11	HIDALGO COUNTY	Blue Shield	Basic Coverage	840624050	1548593148	00002015110506840L0X	Family Member	3/30/2015	$ 39.71	$ 39.71	0%	$0.00	
21185	TX1	618139	512195	4/18/2015	4/24/2015	4/18/2015	4/24/2015	TX433	1	1	21185	11	HIDALGO COUNTY	Blue Shield	Basic Coverage	840624050	1548593148	00002015110506840L0X	Family Member	3/30/2015	$ 3.00	$ 3.00	0%	$0.00	
21185	TX1	618139	512195	4/18/2015	4/24/2015	4/18/2015	4/24/2015	TX433	1	1	21185	11	HIDALGO COUNTY	Blue Shield	Basic Coverage	840624050	1548593148	00002015110506840L0X	Family Member	3/30/2015	$ 26.49	$ 26.49	0%	$0.00	
21185	TX1	618139	512195	4/18/2015	4/24/2015	4/18/2015	4/24/2015	TX433	1	1	21185	11	HIDALGO COUNTY	Blue Shield	Basic Coverage	840624050	1548593148	00002015110506840L0X	Family Member	3/30/2015	$ 7.08	$ 7.08	0%	$0.00	
21185	TX1	618139	512195	4/18/2015	4/24/2015	4/18/2015	4/24/2015	TX433	1	1	21185	11	HIDALGO COUNTY	Blue Shield	Basic Coverage	840624050	1548593148	00002015110506840L0X	Family Member	3/30/2015	$ 15.01	$ 15.01	0%	$0.00	
21185	TX1	618139	512195	4/18/2015	4/24/2015	4/18/2015	4/24/2015	TX433	1	1	21185	11	HIDALGO COUNTY	Blue Shield	Basic Coverage	840624050	1548593148	00002015110506840L0X	Family Member	3/30/2015	$ 15.01	$ 15.01	0%	$0.00	
21185	TX1	618139	512195	4/18/2015	4/24/2015	4/18/2015	4/24/2015	TX433	1	1	21185	11	HIDALGO COUNTY	Blue Shield	Basic Coverage	840404758	1285961201	00002015111503 9Y920X	Family Subscriber	4/21/2015	$ 82.53	$ 82.53	0%	$0.00	
21185	TX1	618139	512195	4/18/2015	4/24/2015	4/18/2015	4/24/2015	TX433	1	1	21185	11	HIDALGO COUNTY	Blue Shield	Basic Coverage	839809764	1770604688	0000201511450820 2J0X	Single	4/20/2015	$ 39.71	$ 39.71	0%	$0.00	
21185	TX1	618139	512195	4/18/2015	4/24/2015	4/18/2015	4/24/2015	TX433	1	1	21185	11	HIDALGO COUNTY	Blue Shield	Basic Coverage	847838802	1144598947	00002015110508 43450X	Family Member	4/16/2015	$ 72.85	$ 72.85	0%	$0.00	
21185	TX1	618139	512195	4/18/2015	4/24/2015	4/18/2015	4/24/2015	TX433	1	1	21185	11	HIDALGO COUNTY	Blue Shield	Basic Coverage	847838802	1144598947	00002015110508 43450X	Family Member	4/16/2015	$ 21.58	$ 21.58	0%	$0.00	
21185	TX1	618139	512195	4/18/2015	4/24/2015	4/18/2015	4/24/2015	TX433	1	1	21185	11	HIDALGO COUNTY	Blue Shield	Basic Coverage	847838802	1083799001	00002015110508 J00000X	Family Member	4/8/2015	$ 531.86	$ 531.86	0%	$0.00	
21185	TX1	618139	512195	4/18/2015	4/24/2015	4/18/2015	4/24/2015	TX433	1	1	21185	11	HIDALGO COUNTY	Blue Shield	Basic Coverage	847838802	1144598947	00002015110508 60970X	Family Member	4/16/2015	$ 72.85	$ 72.85	0%	$0.00	
21185	TX1	618139	512195	4/18/2015	4/24/2015	4/18/2015	4/24/2015	TX433	1	1	21185	11	HIDALGO COUNTY	Blue Shield	Basic Coverage	847838802	1144598947	00002015110508 60970X	Family Member	4/16/2015	$ 21.58	$ 21.58	0%	$0.00	
21185	TX1	618139	512195	4/18/2015	4/24/2015	4/18/2015	4/24/2015	TX433	1	1	21185	11	HIDALGO COUNTY	Blue Shield	Basic Coverage	847838802	1144598947	00002015110508 60970X	Family Member	4/16/2015	$ 7.08	$ 7.08	0%	$0.00	
21185	TX1	618139	512195	4/18/2015	4/24/2015	4/18/2015	4/24/2015	TX433	1	1	21185	11	HIDALGO COUNTY	Blue Shield	Basic Coverage	841542411	1013995273	00002015110508 84720X	Family Subscriber	4/18/2015	$ 72.85	$ 72.85	0%	$0.00	
21185	TX1	618139	512195	4/18/2015	4/24/2015	4/18/2015	4/24/2015	TX433	1	1	21185	11	HIDALGO COUNTY	Blue Shield	Basic Coverage	841542411	1013995273	00002015110508 84720X	Family Subscriber	4/18/2015	$ 21.58	$ 21.58	0%	$0.00	
21185	TX1	618139	512195	4/18/2015	4/24/2015	4/18/2015	4/24/2015	TX433	1	1	21185	11	HIDALGO COUNTY	Blue Shield	Basic Coverage	841542411	1013995273	00002015110508 84720X	Family Subscriber	4/18/2015	$ 3.38	$ 3.38	0%	$0.00	
21185	TX1	618139	512195	4/18/2015	4/24/2015	4/18/2015	4/24/2015	TX433	1	1	21185	11	HIDALGO COUNTY	Blue Shield	Basic Coverage	841542411	1013995273	00002015110508 84720X	Family Subscriber	4/18/2015	$ 28.84	$ 28.84	0%	$0.00	
21185	TX1	618139	512195	4/18/2015	4/24/2015	4/18/2015	4/24/2015	TX433	1	1	21185	11	HIDALGO COUNTY	Blue Shield	Basic Coverage	841542411	1013995273	00002015110508 84720X	Family Subscriber	4/18/2015	$ 5.06	$ 5.06	0%	$0.00	
21185	TX1	618139	512195	4/18/2015	4/24/2015	4/18/2015	4/24/2015	TX433	1	1	21185	11	HIDALGO COUNTY	Blue Shield	Basic Coverage	841542411	1013995273	00002015110508 84720X	Family Subscriber	4/18/2015	$ 28.84	$ 28.84	0%	$0.00	
21185	TX1	618139	512195	4/18/2015	4/24/2015	4/18/2015	4/24/2015	TX433	1	1	21185	11	HIDALGO COUNTY	Blue Shield	Basic Coverage	841542411	1013995273	00002015110508 84720X	Family Subscriber	4/18/2015	$ 10.92	$ 10.92	0%	$0.00	
21185	TX1	618139	512195	4/18/2015	4/24/2015	4/18/2015	4/24/2015	TX433	1	1	21185	11	HIDALGO COUNTY	Blue Shield	Basic Coverage	843099966	1023439163	00002015111500Z3950X	Family Member	2/7/2015	$ 5.50	$ 5.50	0%	$0.00	
21185	TX1	618139	512195	4/18/2015	4/24/2015	4/18/2015	4/24/2015	TX433	1	1	21185	11	HIDALGO COUNTY	Blue Shield	Basic Coverage	843099966	1023439163	00002015111500Z6170X	Family Member	2/6/2015	$ 5.50	$ 5.50	0%	$0.00	
21185	TX1	618139	512195	4/18/2015	4/24/2015	4/18/2015	4/24/2015	TX433	1	1	21185	11	HIDALGO COUNTY	Blue Shield	Basic Coverage	843305908	1134416431	00002015103503 57E00X	Single	4/9/2015	$ 39.71	$ 39.71	0%	$0.00	
21185	TX1	618139	512195	4/18/2015	4/24/2015	4/18/2015	4/24/2015	TX433	1	1	21185	11	HIDALGO COUNTY	Blue Shield	Basic Coverage	843305908	1134416431	00002015103503 57E00X	Single	4/9/2015	$ 28.84	$ 28.84	0%	$0.00	
21185	TX1	618139	512195	4/18/2015	4/24/2015	4/18/2015	4/24/2015	TX433	1	1	21185	11	HIDALGO COUNTY	Blue Shield	Basic Coverage	843305908	1134416431	00002015103503 57E00X	Single	4/9/2015	$ 10.12	$ 10.12	0%	$0.00	
21185	TX1	618139	512195	4/18/2015	4/24/2015	4/18/2015	4/24/2015	TX433	1	1	21185	11	HIDALGO COUNTY	Blue Shield	Basic Coverage	843305908	1134416431	00002015103503 57E00X	Single	4/9/2015	$ 0.28	$ 0.28	0%	$0.00	
21185	TX1	618139	512195	4/18/2015	4/24/2015	4/18/2015	4/24/2015	TX433	1	1	21185	11	HIDALGO COUNTY	Blue Shield	Basic Coverage	845626210	1386648798	00002015112506 92730X	Family Member	4/16/2015	$ 76.43	$ 76.43	0%	$0.00	
21185	TX1	618139	512195	4/18/2015	4/24/2015	4/18/2015	4/24/2015	TX433	1	1	21185	11	HIDALGO COUNTY	Blue Shield	Basic Coverage	845626210	1386648798	00002015112506 92730X	Family Member	4/16/2015	$ 16.66	$ 16.66	0%	$0.00	
21185	TX1	618139	512195	4/18/2015	4/24/2015	4/18/2015	4/24/2015	TX433	1	1	21185	11	HIDALGO COUNTY	Blue Shield	Basic Coverage	845626210	1386648798	00002015112506 92730X	Family Member	4/16/2015	$ 11.02	$ 11.02	0%	$0.00	
21185	TX1	618139	512195	4/18/2015	4/24/2015	4/18/2015	4/24/2015	TX433	1	1	21185	11	HIDALGO COUNTY	Blue Shield	Basic Coverage	845626210	1386648798	00002015112506 91920X	Family Member	4/16/2015	$ 59.21	$ 59.21	0%	$0.00	
21185	TX1	618139	512195	4/18/2015	4/24/2015	4/18/2015	4/24/2015	TX433	1	1	21185	11	HIDALGO COUNTY	Blue Shield	Basic Coverage	845626210	1386648798	00002015112506 91920X	Family Member	4/16/2015	$ 16.66	$ 16.66	0%	$0.00	
21185	TX1	618139	512195	4/18/2015	4/24/2015	4/18/2015	4/24/2015	TX433	1	1	21185	11	HIDALGO COUNTY	Blue Shield	Basic Coverage	845626210	1386648798	00002015112506 91920X	Family Member	4/16/2015	$ 11.02	$ 11.02	0%	$0.00	
21185	TX1	618139	512195	4/18/2015	4/24/2015	4/18/2015	4/24/2015	TX433	1	1	21185	11	HIDALGO COUNTY	Blue Shield	Basic Coverage	820437384	1376857706	00002015114509 6X380X	Family Member	4/20/2015	$ 29.25	$ 29.25	0%	$0.00	
21185	TX1	618139	512195	4/18/2015	4/24/2015	4/18/2015	4/24/2015	TX433	1	1	21185	11	HIDALGO COUNTY	Blue Shield	Basic Coverage	840075894	1073508545	00002015112506 L41490X	Single	4/15/2015	$ 10.30	$ 10.30	0%	$0.00	
21185	TX1	618139	512195	4/18/2015	4/24/2015	4/18/2015	4/24/2015	TX433	1	1	21185	11	HIDALGO COUNTY	Blue Shield	Basic Coverage	833615661	1386685717	00002015103501 6K100X	Family Member	4/10/2015	$ 187.38	$ 187.38	0%	$0.00	
21185	TX1	618139	512195	4/18/2015	4/24/2015	4/18/2015	4/24/2015	TX433	1	1	21185	11	HIDALGO COUNTY	Blue Shield	Basic Coverage	833615661	1386685717	00002015103502 9K200X	Family Member	4/10/2015	$ 639.40	$ 639.40	0%	$0.00	
21185	TX1	618139	512195	4/18/2015	4/24/2015	4/18/2015	4/24/2015	TX433	1	1	21185	11	HIDALGO COUNTY	Blue Shield	Basic Coverage	845692533	1124006390	00002015111500 1T920X	Family Member	4/18/2015	$ 72.85	$ 72.85	0%	$0.00	
21185	TX1	618139	512195	4/18/2015	4/24/2015	4/18/2015	4/24/2015	TX433	1	1	21185	11	HIDALGO COUNTY	Blue Shield	Basic Coverage	845692533	1124006390	00002015111500 1T920X	Family Member	4/18/2015	$ 21.58	$ 21.58	0%	$0.00	
21185	TX1	618139	512195	4/18/2015	4/24/2015	4/18/2015	4/24/2015	TX433	1	1	21185	11	HIDALGO COUNTY	Blue Shield	Basic Coverage	845692533	1467473033	00002015112506 863F0X	Family Member	4/10/2015	$ 1,465.60	$ 1,465.60	0%	$0.00	
21185	TX1	618139	512195	4/18/2015	4/24/2015	4/18/2015	4/24/2015	TX433	1	1	21185	11	HIDALGO COUNTY	Blue Shield	Basic Coverage	845692533	1467473033	00002015112506 863F0X	Family Member	4/10/2015	$ 71.20	$ 71.20	0%	$0.00	
21185	TX1	618139	512195	4/18/2015	4/24/2015	4/18/2015	4/24/2015	TX433	1	1	21185	11	HIDALGO COUNTY	Blue Shield	Basic Coverage	845692533	1023175403	00002015113508 P8750X	Family Member	4/10/2015	$ 98.59	$ 98.59	0%	$0.00	
21185	TX1	618139	512195	4/18/2015	4/24/2015	4/18/2015	4/24/2015	TX433	1	1	21185	11	HIDALGO COUNTY	Blue Shield	Basic Coverage	845692533	1790798932	00002015113503 1C110X	Family Subscriber	4/21/2015	$ 8.37	$ 8.37	0%	$0.00	
21185	TX1	618139	512195	4/18/2015	4/24/2015	4/18/2015	4/24/2015	TX433	1	1	21185	11	HIDALGO COUNTY	Blue Shield	Basic Coverage	845692533	1790798932	00002015113503 1C110X	Family Subscriber	4/21/2015	$ 25.26	$ 25.26	0%	$0.00	
21185	TX1	618139	512195	4/18/2015	4/24/2015	4/18/2015	4/24/2015	TX433	1	1	21185	11	HIDALGO COUNTY	Blue Shield	Basic Coverage	845692533	1790798932	00002015113503 1C110X	Family Subscriber	4/21/2015	$ 22.57	$ 22.57	0%	$0.00	
21185	TX1	618139	512195	4/18/2015	4/24/2015	4/18/2015	4/24/2015	TX433	1	1	21185	11	HIDALGO COUNTY	Blue Shield	Basic Coverage	844066707	1376805242	00002015096505C2931X	Family Member	4/3/2015	$ -	$ -	0%	$0.00	
21185	TX1	618139	512195	4/18/2015	4/24/2015	4/18/2015	4/24/2015	TX433	1	1	21185	11	HIDALGO COUNTY	Drug	Basic Coverage	847944428	1871602201	151037577154029	Single	4/13/2015	$ 16.83	$ 16.83	0%	$0.00	
21185	TX1	618139	512195	4/18/2015	4/24/2015	4/18/2015	4/24/2015	TX433	1	1	21185	11	HIDALGO COUNTY	Drug	Basic Coverage	847944428	1871602201	151054097703012	Single	4/15/2015	$ 167.78	$ 167.78	0%	$0.00	
21185	TX1	618139	512195	4/18/2015	4/24/2015	4/18/2015	4/24/2015	TX433	1	1	21185	11	HIDALGO COUNTY	Drug	Basic Coverage	836051789	1477635423	151015489591007	Single	4/11/2015	$ 2.80	$ 2.80	0%	$0.00	
21185	TX1	618139	512195	4/18/2015	4/24/2015	4/18/2015	4/24/2015	TX433	1	1	21185	11	HIDALGO COUNTY	Drug	Basic Coverage	831310018	1255440681	151033960309015	Single	4/13/2015	$ 29.03	$ 29.03	0%	$0.00	
21185	TX1	618139	512195	4/18/2015	4/24/2015	4/18/2015	4/24/2015	TX433	1	1	21185	11	HIDALGO COUNTY	Drug	Basic Coverage	834231443	1669499893	151033667604005	Single	4/13/2015	$ 25.44	$ 25.44	0%	$0.00	
21185	TX1	618139	512195	4/18/2015	4/24/2015	4/18/2015	4/24/2015	TX433	1	1	21185	11	HIDALGO COUNTY	Drug	Basic Coverage	839265205	1750308987	150976215279016	Family Member	4/7/2015	$ (160.16)	$ (160.16)	0%	$0.00	
21185	TX1	618139	512195	4/18/2015	4/24/2015	4/18/2015	4/24/2015	TX433	1	1	21185	11	HIDALGO COUNTY	Drug	Basic Coverage	840883140	1952410946	151044249575002	Single	4/14/2015	$ 74.20	$ 74.20	0%	$0.00	
21185	TX1	618139	512195	4/18/2015	4/24/2015	4/18/2015	4/24/2015	TX433	1	1	21185	11	HIDALGO COUNTY	Drug	Basic Coverage	849659770	1508975921	151036844458019	Single	4/13/2015	$ 19.31	$ 19.31	0%	$0.00	
21185	TX1	618139	512195	4/18/2015	4/24/2015	4/18/2015	4/24/2015	TX433	1	1	21185	11	HIDALGO COUNTY	Drug	Basic Coverage	849659770	1508975921	151042923503023	Family Member	4/13/2015	$ 4.58	$ 4.58	0%	$0.00	
21185	TX1	618139	512195	4/18/2015	4/24/2015	4/18/2015	4/24/2015	TX433	1	1	21185	11	HIDALGO COUNTY	Drug	Basic Coverage	839894823	1841505161	151076798078016	Single	4/17/2015	$ 6.75	$ 6.75	0%	$0.00	
21185	TX1	618139	512195	4/18/2015	4/24/2015	4/18/2015	4/24/2015	TX433	1	1	21185	11	HIDALGO COUNTY	Drug	Basic Coverage	848278448	1508975921	151066460378001	Single	4/16/2015	$ 4.97	$ 4.97	0%	$0.00	
21185	TX1	618139	512195	4/18/2015	4/24/2015	4/18/2015	4/24/2015	TX433	1	1	21185	11	HIDALGO COUNTY	Drug	Basic Coverage	848278448	1508975921	151067071084001	Single	4/16/2015	$ 461.15	$ 461.15	0%	$0.00	
21185	TX1	618139	512195	4/18/2015	4/24/2015	4/18/2015	4/24/2015	TX433	1	1	21185	11	HIDALGO COUNTY	Drug	Basic Coverage	841636385	1386827046	151063647235024	Single	4/16/2015	$ 8.02	$ 8.02	0%	$0.00	
21185	TX1	618139	512195	4/18/2015	4/24/2015	4/18/2015	4/24/2015	TX433	1	1	21185	11	HIDALGO COUNTY	Drug	Basic Coverage	839648056	1023025038	151035826528030	Single	4/13/2015	$ 9.73	$ 9.73	0%	$0.00	
21185	TX1	618139	512195	4/18/2015	4/24/2015	4/18/2015	4/24/2015	TX433	1	1	21185	11	HIDALGO COUNTY	Drug	Basic Coverage	846277235	1699979575	151065972082005	Single	4/16/2015	$ 592.17	$ 592.17	0%	$0.00	
21185	TX1	618139	512195	4/18/2015	4/24/2015	4/18/2015	4/24/2015	TX433	1	1	21185	11	HIDALGO COUNTY	Drug	Basic Coverage	843863088	1861783276	151044573437015	Single	4/14/2015	$ 9.01	$ 9.01	0%	$0.00	
21185	TX1	618139	512195	4/18/2015	4/24/2015	4/18/2015	4/24/2015	TX433	1	1	21185	11	HIDALGO COUNTY	Drug	Basic Coverage	834154476	1619053964	151035556009025	Single	4/13/2015	$ 366.95	$ 366.95	0%	$0.00	
21185	TX1	618139	512195	4/18/2015	4/24/2015	4/18/2015	4/24/2015	TX433	1	1	21185	11	HIDALGO COUNTY	Drug	Basic Coverage	838120615	1255440681	151051733618008	Single	4/15/2015	$ 29.67	$ 29.67	0%	$0.00	
21185	TX1	618139	512195	4/18/2015	4/24/2015	4/18/2015	4/24/2015	TX433	1	1	21185	11	HIDALGO COUNTY	Drug	Basic Coverage	903660010	1356356430	151035237773009	Single	4/13/2015	$ 191.65	$ 191.65	0%	$0.00	
21185	TX1	618139	512195	4/18/2015	4/24/2015	4/18/2015	4/24/2015	TX433	1	1	21185	11	HIDALGO COUNTY	Drug	Basic Coverage	903660010	1356356430	151035237979010	Single	4/13/2015	$ 56.70	$ 56.70	0%	$0.00	

Account	Corporate Entity	Invoice Profile	Invoice Number	InvcPerFrDt	InvcPerToDt	ClmPerFrDt	ClmPerToDt	BARS CustNbr	Settlement Nbr	Association Nbr	Group Nbr	Section Nbr	Group Name	Coverage	Claim Type	Member ID	Provider ID	Document Control	Tier	Service Date	Gross Amt	Net Amt	Fee Percent	Fee Amt	Case Nbr
21185	TX1	618139	512195	4/18/2015	4/24/2015	4/18/2015	4/24/2015	TX433	1	1	21185	11	HIDALGO COUNTY	Drug	Basic Coverage	903660010	1356356430	151035238215029	Single	4/13/2015	$ 169.62	$ 169.62	0%	$0.00	
21185	TX1	618139	512195	4/18/2015	4/24/2015	4/18/2015	4/24/2015	TX433	1	1	21185	11	HIDALGO COUNTY	Drug	Basic Coverage	840746971	1497197693	151036694316012	Single	4/13/2015	$ 5.05	$ 5.05	0%	$0.00	
21185	TX1	618139	512195	4/18/2015	4/24/2015	4/18/2015	4/24/2015	TX433	1	1	21185	11	HIDALGO COUNTY	Drug	Basic Coverage	838728898	1184733529	151035685912001	Single	4/13/2015	$ 20.39	$ 20.39	0%	$0.00	
21185	TX1	618139	512195	4/18/2015	4/24/2015	4/18/2015	4/24/2015	TX433	1	1	21185	11	HIDALGO COUNTY	Drug	Basic Coverage	834676620	1275969743	151044750358029	Single	4/14/2015	$ 8.14	$ 8.14	0%	$0.00	
21185	TX1	618139	512195	4/18/2015	4/24/2015	4/18/2015	4/24/2015	TX433	1	1	21185	11	HIDALGO COUNTY	Drug	Basic Coverage	834676620	1841201431	151072939761001	Single	4/17/2015	$ 27.26	$ 27.26	0%	$0.00	
21185	TX1	618139	512195	4/18/2015	4/24/2015	4/18/2015	4/24/2015	TX433	1	1	21185	11	HIDALGO COUNTY	Drug	Basic Coverage	836664205	1821016627	151034396459019	Single	4/13/2015	$ 25.99	$ 25.99	0%	$0.00	
21185	TX1	618139	512195	4/18/2015	4/24/2015	4/18/2015	4/24/2015	TX433	1	1	21185	11	HIDALGO COUNTY	Drug	Basic Coverage	842646069	1851400279	151007471679002	Family Member	4/10/2015	$ (135.57)	$ (135.57)	0%	$0.00	
21185	TX1	618139	512195	4/18/2015	4/24/2015	4/18/2015	4/24/2015	TX433	1	1	21185	11	HIDALGO COUNTY	Drug	Basic Coverage	842646069	1851400279	151015443970018	Family Member	4/11/2015	$ 135.57	$ 135.57	0%	$0.00	
21185	TX1	618139	512195	4/18/2015	4/24/2015	4/18/2015	4/24/2015	TX433	1	1	21185	11	HIDALGO COUNTY	Drug	Basic Coverage	842646069	1851400279	151015576805017	Family Member	4/11/2015	$ 600.26	$ 600.26	0%	$0.00	
21185	TX1	618139	512195	4/18/2015	4/24/2015	4/18/2015	4/24/2015	TX433	1	1	21185	11	HIDALGO COUNTY	Drug	Basic Coverage	840994005	1437403565	151070059635016	Single	4/17/2015	$ 1.08	$ 1.08	0%	$0.00	
21185	TX1	618139	512195	4/18/2015	4/24/2015	4/18/2015	4/24/2015	TX433	1	1	21185	11	HIDALGO COUNTY	Drug	Basic Coverage	841466603	1821106717	151063329927006	Single	4/16/2015	$ 194.40	$ 194.40	0%	$0.00	
21185	TX1	618139	512195	4/18/2015	4/24/2015	4/18/2015	4/24/2015	TX433	1	1	21185	11	HIDALGO COUNTY	Drug	Basic Coverage	845570975	1023025038	151023898923030	Single	4/12/2015	$ 22.31	$ 22.31	0%	$0.00	
21185	TX1	618139	512195	4/18/2015	4/24/2015	4/18/2015	4/24/2015	TX433	1	1	21185	11	HIDALGO COUNTY	Drug	Basic Coverage	836241746	1194747857	151045489539013	Family Member	4/14/2015	$ 8.54	$ 8.54	0%	$0.00	
21185	TX1	618139	512195	4/18/2015	4/24/2015	4/18/2015	4/24/2015	TX433	1	1	21185	11	HIDALGO COUNTY	Drug	Basic Coverage	842191414	1356356430	151056292513026	Family Member	4/15/2015	$ 11.34	$ 11.34	0%	$0.00	
21185	TX1	618139	512195	4/18/2015	4/24/2015	4/18/2015	4/24/2015	TX433	1	1	21185	11	HIDALGO COUNTY	Drug	Basic Coverage	842191414	1356356430	151056295648024	Family Member	4/15/2015	$ 10.29	$ 10.29	0%	$0.00	
21185	TX1	618139	512195	4/18/2015	4/24/2015	4/18/2015	4/24/2015	TX433	1	1	21185	11	HIDALGO COUNTY	Drug	Basic Coverage	834629686	1225140130	151046319532005	Single	4/14/2015	$ 549.46	$ 549.46	0%	$0.00	
21185	TX1	618139	512195	4/18/2015	4/24/2015	4/18/2015	4/24/2015	TX433	1	1	21185	11	HIDALGO COUNTY	Drug	Basic Coverage	841786659	1891809885	151043256811002	Single	4/14/2015	$ 46.48	$ 46.48	0%	$0.00	
21185	TX1	618139	512195	4/18/2015	4/24/2015	4/18/2015	4/24/2015	TX433	1	1	21185	11	HIDALGO COUNTY	Drug	Basic Coverage	842770607	1760700082	151016521390028	Single	4/11/2015	$ 33.65	$ 33.65	0%	$0.00	
21185	TX1	618139	512195	4/18/2015	4/24/2015	4/18/2015	4/24/2015	TX433	1	1	21185	11	HIDALGO COUNTY	Drug	Basic Coverage	841424125	1114932191	151024819475005	Family Member	4/12/2015	$ 178.39	$ 178.39	0%	$0.00	
21185	TX1	618139	512195	4/18/2015	4/24/2015	4/18/2015	4/24/2015	TX433	1	1	21185	11	HIDALGO COUNTY	Drug	Basic Coverage	841424125	1114932191	151024825338014	Family Member	4/12/2015	$ 178.39	$ 178.39	0%	$0.00	
21185	TX1	618139	512195	4/18/2015	4/24/2015	4/18/2015	4/24/2015	TX433	1	1	21185	11	HIDALGO COUNTY	Drug	Basic Coverage	841692795	1750402756	151063998413005	Single	4/16/2015	$ 10.74	$ 10.74	0%	$0.00	
21185	TX1	618139	512195	4/18/2015	4/24/2015	4/18/2015	4/24/2015	TX433	1	1	21185	11	HIDALGO COUNTY	Drug	Basic Coverage	841692795	1750402756	151074143286011	Family Member	4/17/2015	$ 73.95	$ 73.95	0%	$0.00	
21185	TX1	618139	512195	4/18/2015	4/24/2015	4/18/2015	4/24/2015	TX433	1	1	21185	11	HIDALGO COUNTY	Drug	Basic Coverage	836257358	1841217072	151024970105009	Single	4/12/2015	$ 261.36	$ 261.36	0%	$0.00	
21185	TX1	618139	512195	4/18/2015	4/24/2015	4/18/2015	4/24/2015	TX433	1	1	21185	11	HIDALGO COUNTY	Drug	Basic Coverage	834754231	1407979685	151034435894004	Single	4/13/2015	$ 40.84	$ 40.84	0%	$0.00	
21185	TX1	618139	512195	4/18/2015	4/24/2015	4/18/2015	4/24/2015	TX433	1	1	21185	11	HIDALGO COUNTY	Drug	Basic Coverage	838354030	1356356430	151064205334015	Family Member	4/16/2015	$ 8.91	$ 8.91	0%	$0.00	
21185	TX1	618139	512195	4/18/2015	4/24/2015	4/18/2015	4/24/2015	TX433	1	1	21185	11	HIDALGO COUNTY	Drug	Basic Coverage	840987760	1114932191	151053136501021	Single	4/15/2015	$ 57.21	$ 57.21	0%	$0.00	
21185	TX1	618139	512195	4/18/2015	4/24/2015	4/18/2015	4/24/2015	TX433	1	1	21185	11	HIDALGO COUNTY	Drug	Basic Coverage	845634750	1225147655	151013209213021	Single	4/11/2015	$ 890.22	$ 890.22	0%	$0.00	
21185	TX1	618139	512195	4/18/2015	4/24/2015	4/18/2015	4/24/2015	TX433	1	1	21185	11	HIDALGO COUNTY	Drug	Basic Coverage	845947988	1235248642	151055266598015	Family Member	4/15/2015	$ 265.98	$ 265.98	0%	$0.00	
21185	TX1	618139	512195	4/18/2015	4/24/2015	4/18/2015	4/24/2015	TX433	1	1	21185	11	HIDALGO COUNTY	Drug	Basic Coverage	838714261	1508975921	151023739345012	Single	4/12/2015	$ 228.28	$ 228.28	0%	$0.00	
21185	TX1	618139	512195	4/18/2015	4/24/2015	4/18/2015	4/24/2015	TX433	1	1	21185	11	HIDALGO COUNTY	Drug	Basic Coverage	838709679	1841505161	151036918252002	Single	4/13/2015	$ 289.31	$ 289.31	0%	$0.00	
21185	TX1	618139	512195	4/18/2015	4/24/2015	4/18/2015	4/24/2015	TX433	1	1	21185	11	HIDALGO COUNTY	Drug	Basic Coverage	842304384	1699979575	151046923420021	Single	4/14/2015	$ 191.65	$ 191.65	0%	$0.00	
21185	TX1	618139	512195	4/18/2015	4/24/2015	4/18/2015	4/24/2015	TX433	1	1	21185	11	HIDALGO COUNTY	Drug	Basic Coverage	842304384	1699979575	151046927183019	Single	4/14/2015	$ 6.94	$ 6.94	0%	$0.00	
21185	TX1	618139	512195	4/18/2015	4/24/2015	4/18/2015	4/24/2015	TX433	1	1	21185	11	HIDALGO COUNTY	Drug	Basic Coverage	842304384	1699979575	151046928694025	Single	4/14/2015	$ 15.94	$ 15.94	0%	$0.00	
21185	TX1	618139	512195	4/18/2015	4/24/2015	4/18/2015	4/24/2015	TX433	1	1	21185	11	HIDALGO COUNTY	Drug	Basic Coverage	842304384	1699979575	151046930232012	Single	4/14/2015	$ 9.47	$ 9.47	0%	$0.00	
21185	TX1	618139	512195	4/18/2015	4/24/2015	4/18/2015	4/24/2015	TX433	1	1	21185	11	HIDALGO COUNTY	Drug	Basic Coverage	838195834	1225140130	151053314259029	Single	4/15/2015	$ 234.79	$ 234.79	0%	$0.00	
21185	TX1	618139	512195	4/18/2015	4/24/2015	4/18/2015	4/24/2015	TX433	1	1	21185	11	HIDALGO COUNTY	Drug	Basic Coverage	834749892	1437403565	151022103333019	Single	4/12/2015	$ 95.37	$ 95.37	0%	$0.00	
21185	TX1	618139	512195	4/18/2015	4/24/2015	4/18/2015	4/24/2015	TX433	1	1	21185	11	HIDALGO COUNTY	Drug	Basic Coverage	836704221	1184667446	151065775351024	Family Member	4/16/2015	$ 1.10	$ 1.10	0%	$0.00	
21185	TX1	618139	512195	4/18/2015	4/24/2015	4/18/2015	4/24/2015	TX433	1	1	21185	11	HIDALGO COUNTY	Drug	Basic Coverage	841123652	1356356430	150976196913004	Single	4/7/2015	$ (1.69)	$ (1.69)	0%	$0.00	
21185	TX1	618139	512195	4/18/2015	4/24/2015	4/18/2015	4/24/2015	TX433	1	1	21185	11	HIDALGO COUNTY	Drug	Basic Coverage	839083533	1720218035	151046587345008	Single	4/14/2015	$ 163.57	$ 163.57	0%	$0.00	
21185	TX1	618139	512195	4/18/2015	4/24/2015	4/18/2015	4/24/2015	TX433	1	1	21185	11	HIDALGO COUNTY	Drug	Basic Coverage	839083533	1720218035	151014561805011	Family Member	4/11/2015	$ 32.51	$ 32.51	0%	$0.00	
21185	TX1	618139	512195	4/18/2015	4/24/2015	4/18/2015	4/24/2015	TX433	1	1	21185	11	HIDALGO COUNTY	Drug	Basic Coverage	843706745	1841505161	151071476538021	Single	4/17/2015	$ 26.25	$ 26.25	0%	$0.00	
21185	TX1	618139	512195	4/18/2015	4/24/2015	4/18/2015	4/24/2015	TX433	1	1	21185	11	HIDALGO COUNTY	Drug	Basic Coverage	844848218	1578792073	151035158498015	Single	4/13/2015	$ 183.26	$ 183.26	0%	$0.00	
21185	TX1	618139	512195	4/18/2015	4/24/2015	4/18/2015	4/24/2015	TX433	1	1	21185	11	HIDALGO COUNTY	Drug	Basic Coverage	841889968	1740389139	151056366623001	Family Member	4/15/2015	$ 80.63	$ 80.63	0%	$0.00	
21185	TX1	618139	512195	4/18/2015	4/24/2015	4/18/2015	4/24/2015	TX433	1	1	21185	11	HIDALGO COUNTY	Drug	Basic Coverage	835952801	1871602201	151053338510012	Single	4/15/2015	$ 25.58	$ 25.58	0%	$0.00	
21185	TX1	618139	512195	4/18/2015	4/24/2015	4/18/2015	4/24/2015	TX433	1	1	21185	11	HIDALGO COUNTY	Drug	Basic Coverage	835952801	1184667446	151053463396014	Single	4/15/2015	$ 168.98	$ 168.98	0%	$0.00	
21185	TX1	618139	512195	4/18/2015	4/24/2015	4/18/2015	4/24/2015	TX433	1	1	21185	11	HIDALGO COUNTY	Drug	Basic Coverage	833734597	1952410946	151032773291003	Single	4/13/2015	$ 328.64	$ 328.64	0%	$0.00	
21185	TX1	618139	512195	4/18/2015	4/24/2015	4/18/2015	4/24/2015	TX433	1	1	21185	11	HIDALGO COUNTY	Drug	Basic Coverage	835296681	1740389139	151074472092026	Family Member	4/17/2015	$ 11.77	$ 11.77	0%	$0.00	
21185	TX1	618139	512195	4/18/2015	4/24/2015	4/18/2015	4/24/2015	TX433	1	1	21185	11	HIDALGO COUNTY	Drug	Basic Coverage	835104852	1841217072	151063513287003	Single	4/16/2015	$ 22.42	$ 22.42	0%	$0.00	
21185	TX1	618139	512195	4/18/2015	4/24/2015	4/18/2015	4/24/2015	TX433	1	1	21185	11	HIDALGO COUNTY	Drug	Basic Coverage	835104852	1841217072	151075210005006	Single	4/17/2015	$ 586.11	$ 586.11	0%	$0.00	
21185	TX1	618139	512195	4/18/2015	4/24/2015	4/18/2015	4/24/2015	TX433	1	1	21185	11	HIDALGO COUNTY	Drug	Basic Coverage	831557505	1427250448	150924969117005	Single	4/2/2015	$ (2,944.37)	$ (2,944.37)	0%	$0.00	
21185	TX1	618139	512195	4/18/2015	4/24/2015	4/18/2015	4/24/2015	TX433	1	1	21185	11	HIDALGO COUNTY	Drug	Basic Coverage	831557505	1427250448	150924969117005	Single	4/2/2015	$ 3,237.73	$ 3,237.73	0%	$0.00	
21185	TX1	618139	512195	4/18/2015	4/24/2015	4/18/2015	4/24/2015	TX433	1	1	21185	11	HIDALGO COUNTY	Drug	Basic Coverage	839723918	1043564578	151035033071003	Single	4/13/2015	$ 126.69	$ 126.69	0%	$0.00	
21185	TX1	618139	512195	4/18/2015	4/24/2015	4/18/2015	4/24/2015	TX433	1	1	21185	11	HIDALGO COUNTY	Drug	Basic Coverage	839723918	1043564578	151035044563003	Single	4/13/2015	$ 464.48	$ 464.48	0%	$0.00	
21185	TX1	618139	512195	4/18/2015	4/24/2015	4/18/2015	4/24/2015	TX433	1	1	21185	11	HIDALGO COUNTY	Drug	Basic Coverage	837947086	1588079594	151054530570028	Single	4/15/2015	$ 93.96	$ 93.96	0%	$0.00	
21185	TX1	618139	512195	4/18/2015	4/24/2015	4/18/2015	4/24/2015	TX433	1	1	21185	11	HIDALGO COUNTY	Drug	Basic Coverage	842182069	1154486538	151033812130015	Single	4/13/2015	$ 78.03	$ 78.03	0%	$0.00	
21185	TX1	618139	512195	4/18/2015	4/24/2015	4/18/2015	4/24/2015	TX433	1	1	21185	11	HIDALGO COUNTY	Drug	Basic Coverage	842182069	1154486538	151033813018007	Single	4/13/2015	$ 28.83	$ 28.83	0%	$0.00	
21185	TX1	618139	512195	4/18/2015	4/24/2015	4/18/2015	4/24/2015	TX433	1	1	21185	11	HIDALGO COUNTY	Drug	Basic Coverage	841189382	1972698702	151040796109019	Single	4/14/2015	$ 2.52	$ 2.52	0%	$0.00	
21185	TX1	618139	512195	4/18/2015	4/24/2015	4/18/2015	4/24/2015	TX433	1	1	21185	11	HIDALGO COUNTY	Drug	Basic Coverage	837364546	1508975921	151047606064021	Family Member	4/14/2015	$ 21.64	$ 21.64	0%	$0.00	
21185	TX1	618139	512195	4/18/2015	4/24/2015	4/18/2015	4/24/2015	TX433	1	1	21185	11	HIDALGO COUNTY	Drug	Basic Coverage	840546003	1841505161	151067431645014	Family Member	4/16/2015	$ 23.76	$ 23.76	0%	$0.00	
21185	TX1	618139	512195	4/18/2015	4/24/2015	4/18/2015	4/24/2015	TX433	1	1	21185	11	HIDALGO COUNTY	Drug	Basic Coverage	839255110	1225147648	151047292392004	Single	4/14/2015	$ 1.53	$ 1.53	0%	$0.00	
21185	TX1	618139	512195	4/18/2015	4/24/2015	4/18/2015	4/24/2015	TX433	1	1	21185	11	HIDALGO COUNTY	Drug	Basic Coverage	840709384	1023025038	151054094604014	Single	4/15/2015	$ 24.84	$ 24.84	0%	$0.00	
21185	TX1	618139	512195	4/18/2015	4/24/2015	4/18/2015	4/24/2015	TX433	1	1	21185	11	HIDALGO COUNTY	Drug	Basic Coverage	843898514	1386850568	151044698261021	Single	4/14/2015	$ 61.09	$ 61.09	0%	$0.00	
21185	TX1	618139	512195	4/18/2015	4/24/2015	4/18/2015	4/24/2015	TX433	1	1	21185	11	HIDALGO COUNTY	Drug	Basic Coverage	843898514	1386850568	151044698769024	Single	4/14/2015	$ 592.17	$ 592.17	0%	$0.00	
21185	TX1	618139	512195	4/18/2015	4/24/2015	4/18/2015	4/24/2015	TX433	1	1	21185	11	HIDALGO COUNTY	Drug	Basic Coverage	843898514	1386850568	151055185019010	Single	4/15/2015	$ 571.46	$ 571.46	0%	$0.00	
21185	TX1	618139	512195	4/18/2015	4/24/2015	4/18/2015	4/24/2015	TX433	1	1	21185	11	HIDALGO COUNTY	Drug	Basic Coverage	833314755	1720093800	151073712427016	Single	4/17/2015	$ 74.69	$ 74.69	0%	$0.00	
21185	TX1	618139	512195	4/18/2015	4/24/2015	4/18/2015	4/24/2015	TX433	1	1	21185	11	HIDALGO COUNTY	Drug	Basic Coverage	833314755	1720093800	151073717404022	Family Member	4/17/2015	$ 74.69	$ 74.69	0%	$0.00	
21185	TX1	618139	512195	4/18/2015	4/24/2015	4/18/2015	4/24/2015	TX433	1	1	21185	11	HIDALGO COUNTY	Drug	Basic Coverage	842471609	1821106717	151075098219017	Single	4/17/2015	$ 280.00	$ 280.00	0%	$0.00	
21185	TX1	618139	512195	4/18/2015	4/24/2015	4/18/2015	4/24/2015	TX433	1	1	21185	11	HIDALGO COUNTY	Drug	Basic Coverage	841451664	1306851464	151044895349026	Family Member	4/14/2015	$ 842.34	$ 842.34	0%	$0.00	
21185	TX1	618139	512195	4/18/2015	4/24/2015	4/18/2015	4/24/2015	TX433	1	1	21185	11	HIDALGO COUNTY	Drug	Basic Coverage	832531188	1114932191	151053684908010	Single	4/15/2015	$ 8.02	$ 8.02	0%	$0.00	
21185	TX1	618139	512195	4/18/2015	4/24/2015	4/18/2015	4/24/2015	TX433	1	1	21185	11	HIDALGO COUNTY	Drug	Basic Coverage	839458475	1114932191	151014393693021	Single	4/11/2015	$ 467.01	$ 467.01	0%	$0.00	
21185	TX1	618139	512195	4/18/2015	4/24/2015	4/18/2015	4/24/2015	TX433	1	1	21185	11	HIDALGO COUNTY	Drug	Basic Coverage	841804905	1366725046	151003221765013	Single	4/10/2015	$ 399.79	$ 399.79	0%	$0.00	
21185	TX1	618139	512195	4/18/2015	4/24/2015	4/18/2015	4/24/2015	TX433	1	1	21185	11	HIDALGO COUNTY	Drug	Basic Coverage	841803883	1861783276	151070053982017	Single	4/17/2015	$ 65.78	$ 65.78	0%	$0.00	

Account	Corporate Entity	Invoice Profile	Invoice Number	InvcPerFrDt	InvcPerToDt	ClmPerFrDt	ClmPerToDt	BARS CustNbr	Settlement Nbr	Association Nbr	Group Nbr	Section Nbr	Group Name	Coverage	Claim Type	Member ID	Provider ID	Document Control	Tier	Service Date	Gross Amt	Net Amt	Fee Percent	Fee Amt	Case Nbr
21185	TX1	618139	512195	4/18/2015	4/24/2015	4/18/2015	4/24/2015	TX433	1	1	21185	11	HIDALGO COUNTY	Drug	Basic Coverage	838919431	1154486538	151075177541001	Single	4/17/2015	$ 0.62	$ 0.62	0%	$0.00	
21185	TX1	618139	512195	4/18/2015	4/24/2015	4/18/2015	4/24/2015	TX433	1	1	21185	11	HIDALGO COUNTY	Drug	Basic Coverage	833422111	1306278783	151075723398003	Family Member	4/17/2015	$ 272.93	$ 272.93	0%	$0.00	
21185	TX1	618139	512195	4/18/2015	4/24/2015	4/18/2015	4/24/2015	TX433	1	1	21185	11	HIDALGO COUNTY	Drug	Basic Coverage	849455311	1508975921	150963543813023	Single	4/6/2015	$ (8.59)	$ (8.59)	0%	$0.00	
21185	TX1	618139	512195	4/18/2015	4/24/2015	4/18/2015	4/24/2015	TX433	1	1	21185	11	HIDALGO COUNTY	Drug	Basic Coverage	839417410	1508975921	151073181447009	Single	4/17/2015	$ 73.20	$ 73.20	0%	$0.00	
21185	TX1	618139	512195	4/18/2015	4/24/2015	4/18/2015	4/24/2015	TX433	1	1	21185	11	HIDALGO COUNTY	Drug	Basic Coverage	839417410	1508975921	151073194964018	Single	4/17/2015	$ 363.46	$ 363.46	0%	$0.00	
21185	TX1	618139	512195	4/18/2015	4/24/2015	4/18/2015	4/24/2015	TX433	1	1	21185	11	HIDALGO COUNTY	Drug	Basic Coverage	840428678	1356356430	151067142515013	Family Member	4/16/2015	$ 182.13	$ 182.13	0%	$0.00	
21185	TX1	618139	512195	4/18/2015	4/24/2015	4/18/2015	4/24/2015	TX433	1	1	21185	11	HIDALGO COUNTY	Drug	Basic Coverage	840428678	1356356430	151067175765025	Family Member	4/16/2015	$ 11.34	$ 11.34	0%	$0.00	
21185	TX1	618139	512195	4/18/2015	4/24/2015	4/18/2015	4/24/2015	TX433	1	1	21185	11	HIDALGO COUNTY	Drug	Basic Coverage	837237126	1255440681	151013300586019	Family Member	4/11/2015	$ 186.80	$ 186.80	0%	$0.00	
21185	TX1	618139	512195	4/18/2015	4/24/2015	4/18/2015	4/24/2015	TX433	1	1	21185	11	HIDALGO COUNTY	Drug	Basic Coverage	844743067	1538174545	150925318155025	Single	4/2/2015	$ (18.15)	$ (18.15)	0%	$0.00	
21185	TX1	618139	512195	4/18/2015	4/24/2015	4/18/2015	4/24/2015	TX433	1	1	21185	11	HIDALGO COUNTY	Drug	Basic Coverage	844743067	1538174545	151075448134029	Single	4/17/2015	$ 193.92	$ 193.92	0%	$0.00	
21185	TX1	618139	512195	4/18/2015	4/24/2015	4/18/2015	4/24/2015	TX433	1	1	21185	11	HIDALGO COUNTY	Drug	Basic Coverage	834416712	1225140130	150967128921023	Single	4/6/2015	$ (0.79)	$ (0.79)	0%	$0.00	
21185	TX1	618139	512195	4/18/2015	4/24/2015	4/18/2015	4/24/2015	TX433	1	1	21185	11	HIDALGO COUNTY	Drug	Basic Coverage	841570477	1508975921	151008006859022	Single	4/10/2015	$ (3.18)	$ (3.18)	0%	$0.00	
21185	TX1	618139	512195	4/18/2015	4/24/2015	4/18/2015	4/24/2015	TX433	1	1	21185	11	HIDALGO COUNTY	Drug	Basic Coverage	841570477	1457618555	151014294585013	Single	4/11/2015	$ 3,207.71	$ 3,207.71	0%	$0.00	
21185	TX1	618139	512195	4/18/2015	4/24/2015	4/18/2015	4/24/2015	TX433	1	1	21185	11	HIDALGO COUNTY	Drug	Basic Coverage	841570477	1508975921	151034106531029	Single	4/13/2015	$ 3.18	$ 3.18	0%	$0.00	
21185	TX1	618139	512195	4/18/2015	4/24/2015	4/18/2015	4/24/2015	TX433	1	1	21185	11	HIDALGO COUNTY	Drug	Basic Coverage	841570477	1508975921	151063640870020	Single	4/16/2015	$ 57.89	$ 57.89	0%	$0.00	
21185	TX1	618139	512195	4/18/2015	4/24/2015	4/18/2015	4/24/2015	TX433	1	1	21185	11	HIDALGO COUNTY	Drug	Basic Coverage	841570477	1508975921	151063640921022	Single	4/16/2015	$ 187.15	$ 187.15	0%	$0.00	
21185	TX1	618139	512195	4/18/2015	4/24/2015	4/18/2015	4/24/2015	TX433	1	1	21185	11	HIDALGO COUNTY	Drug	Basic Coverage	837194479	1588079594	151055081986027	Single	4/15/2015	$ 93.96	$ 93.96	0%	$0.00	
21185	TX1	618139	512195	4/18/2015	4/24/2015	4/18/2015	4/24/2015	TX433	1	1	21185	11	HIDALGO COUNTY	Drug	Basic Coverage	841560343	1356356430	151064189829005	Single	4/16/2015	$ 18.80	$ 18.80	0%	$0.00	
21185	TX1	618139	512195	4/18/2015	4/24/2015	4/18/2015	4/24/2015	TX433	1	1	21185	11	HIDALGO COUNTY	Drug	Basic Coverage	834412994	1215006168	151064709458008	Single	4/16/2015	$ 4.15	$ 4.15	0%	$0.00	
21185	TX1	618139	512195	4/18/2015	4/24/2015	4/18/2015	4/24/2015	TX433	1	1	21185	11	HIDALGO COUNTY	Drug	Basic Coverage	834412994	1215006168	151074357957022	Single	4/17/2015	$ 106.40	$ 106.40	0%	$0.00	
21185	TX1	618139	512195	4/18/2015	4/24/2015	4/18/2015	4/24/2015	TX433	1	1	21185	11	HIDALGO COUNTY	Drug	Basic Coverage	838115846	1568559763	151002923470026	Single	4/10/2015	$ (706.16)	$ (706.16)	0%	$0.00	
21185	TX1	618139	512195	4/18/2015	4/24/2015	4/18/2015	4/24/2015	TX433	1	1	21185	11	HIDALGO COUNTY	Drug	Basic Coverage	838115846	1568559763	151023884223028	Single	4/12/2015	$ 313.55	$ 313.55	0%	$0.00	
21185	TX1	618139	512195	4/18/2015	4/24/2015	4/18/2015	4/24/2015	TX433	1	1	21185	11	HIDALGO COUNTY	Drug	Basic Coverage	838115846	1568559763	151047291012003	Single	4/14/2015	$ 706.16	$ 706.16	0%	$0.00	
21185	TX1	618139	512195	4/18/2015	4/24/2015	4/18/2015	4/24/2015	TX433	1	1	21185	11	HIDALGO COUNTY	Drug	Basic Coverage	842902573	1881703866	151033298823002	Single	4/13/2015	$ 328.64	$ 328.64	0%	$0.00	
21185	TX1	618139	512195	4/18/2015	4/24/2015	4/18/2015	4/24/2015	TX433	1	1	21185	11	HIDALGO COUNTY	Drug	Basic Coverage	842547948	1356356430	151037489637030	Single	4/13/2015	$ 32.51	$ 32.51	0%	$0.00	
21185	TX1	618139	512195	4/18/2015	4/24/2015	4/18/2015	4/24/2015	TX433	1	1	21185	11	HIDALGO COUNTY	Drug	Basic Coverage	837027035	1003180704	151014334199026	Single	4/11/2015	$ 25.45	$ 25.45	0%	$0.00	
21185	TX1	618139	512195	4/18/2015	4/24/2015	4/18/2015	4/24/2015	TX433	1	1	21185	11	HIDALGO COUNTY	Drug	Basic Coverage	839801469	1578672556	151056517217017	Single	4/15/2015	$ 10.51	$ 10.51	0%	$0.00	
21185	TX1	618139	512195	4/18/2015	4/24/2015	4/18/2015	4/24/2015	TX433	1	1	21185	11	HIDALGO COUNTY	Drug	Basic Coverage	842875104	1003180704	151014133098003	Single	4/11/2015	$ 3.90	$ 3.90	0%	$0.00	
21185	TX1	618139	512195	4/18/2015	4/24/2015	4/18/2015	4/24/2015	TX433	1	1	21185	11	HIDALGO COUNTY	Drug	Basic Coverage	841632979	1184667446	151063587638016	Family Member	4/16/2015	$ 2.42	$ 2.42	0%	$0.00	
21185	TX1	618139	512195	4/18/2015	4/24/2015	4/18/2015	4/24/2015	TX433	1	1	21185	11	HIDALGO COUNTY	Drug	Basic Coverage	841632979	1184667446	151065993630008	Family Member	4/16/2015	$ 10.48	$ 10.48	0%	$0.00	
21185	TX1	618139	512195	4/18/2015	4/24/2015	4/18/2015	4/24/2015	TX433	1	1	21185	11	HIDALGO COUNTY	Drug	Basic Coverage	841632979	1184667446	151045718770024	Single	4/14/2015	$ 11.24	$ 11.24	0%	$0.00	
21185	TX1	618139	512195	4/18/2015	4/24/2015	4/18/2015	4/24/2015	TX433	1	1	21185	11	HIDALGO COUNTY	Drug	Basic Coverage	840345488	1699979575	151046801634009	Family Member	4/14/2015	$ 49.97	$ 49.97	0%	$0.00	
21185	TX1	618139	512195	4/18/2015	4/24/2015	4/18/2015	4/24/2015	TX433	1	1	21185	11	HIDALGO COUNTY	Drug	Basic Coverage	840345488	1699979575	151046985896022	Family Member	4/14/2015	$ 29.99	$ 29.99	0%	$0.00	
21185	TX1	618139	512195	4/18/2015	4/24/2015	4/18/2015	4/24/2015	TX433	1	1	21185	11	HIDALGO COUNTY	Drug	Basic Coverage	841661038	1871504423	151034388520005	Family Member	4/13/2015	$ 3.33	$ 3.33	0%	$0.00	
21185	TX1	618139	512195	4/18/2015	4/24/2015	4/18/2015	4/24/2015	TX433	1	1	21185	11	HIDALGO COUNTY	Drug	Basic Coverage	841661038	1871504423	151035979998010	Family Member	4/13/2015	$ 221.50	$ 221.50	0%	$0.00	
21185	TX1	618139	512195	4/18/2015	4/24/2015	4/18/2015	4/24/2015	TX433	1	1	21185	11	HIDALGO COUNTY	Drug	Basic Coverage	841661038	1871504423	151035982521016	Family Member	4/13/2015	$ 209.33	$ 209.33	0%	$0.00	
21185	TX1	618139	512195	4/18/2015	4/24/2015	4/18/2015	4/24/2015	TX433	1	1	21185	11	HIDALGO COUNTY	Drug	Basic Coverage	841661038	1871504423	151035984285015	Family Member	4/13/2015	$ 27.80	$ 27.80	0%	$0.00	
21185	TX1	618139	512195	4/18/2015	4/24/2015	4/18/2015	4/24/2015	TX433	1	1	21185	11	HIDALGO COUNTY	Drug	Basic Coverage	838316361	1962643437	151036175774019	Family Member	4/13/2015	$ 71.18	$ 71.18	0%	$0.00	
21185	TX1	618139	512195	4/18/2015	4/24/2015	4/18/2015	4/24/2015	TX433	1	1	21185	11	HIDALGO COUNTY	Drug	Basic Coverage	838316361	1962643437	151053247980027	Family Member	4/15/2015	$ 88.80	$ 88.80	0%	$0.00	
21185	TX1	618139	512195	4/18/2015	4/24/2015	4/18/2015	4/24/2015	TX433	1	1	21185	11	HIDALGO COUNTY	Drug	Basic Coverage	838316361	1962643437	151053254342010	Family Member	4/15/2015	$ 26.14	$ 26.14	0%	$0.00	
21185	TX1	618139	512195	4/18/2015	4/24/2015	4/18/2015	4/24/2015	TX433	1	1	21185	11	HIDALGO COUNTY	Drug	Basic Coverage	841247911	1841505161	151060042513030	Family Member	4/15/2015	$ 2.78	$ 2.78	0%	$0.00	
21185	TX1	618139	512195	4/18/2015	4/24/2015	4/18/2015	4/24/2015	TX433	1	1	21185	11	HIDALGO COUNTY	Drug	Basic Coverage	841247911	1841505161	151033590817002	Single	4/13/2015	$ 83.10	$ 83.10	0%	$0.00	
21185	TX1	618139	512195	4/18/2015	4/24/2015	4/18/2015	4/24/2015	TX433	1	1	21185	11	HIDALGO COUNTY	Drug	Basic Coverage	831544326	1174607774	151023987304026	Single	4/12/2015	$ 3.68	$ 3.68	0%	$0.00	
21185	TX1	618139	512195	4/18/2015	4/24/2015	4/18/2015	4/24/2015	TX433	1	1	21185	11	HIDALGO COUNTY	Drug	Basic Coverage	831544326	1194969279	151013591406002	Family Member	4/11/2015	$ 359.99	$ 359.99	0%	$0.00	
21185	TX1	618139	512195	4/18/2015	4/24/2015	4/18/2015	4/24/2015	TX433	1	1	21185	11	HIDALGO COUNTY	Drug	Basic Coverage	837205702	1740389139	151036867116015	Family Member	4/13/2015	$ 274.94	$ 274.94	0%	$0.00	
21185	TX1	618139	512195	4/18/2015	4/24/2015	4/18/2015	4/24/2015	TX433	1	1	21185	11	HIDALGO COUNTY	Drug	Basic Coverage	837205702	1740389139	151036869900013	Family Member	4/13/2015	$ 55.78	$ 55.78	0%	$0.00	
21185	TX1	618139	512195	4/18/2015	4/24/2015	4/18/2015	4/24/2015	TX433	1	1	21185	11	HIDALGO COUNTY	Drug	Basic Coverage	838209089	1821016627	151066193163027	Single	4/16/2015	$ 2.57	$ 2.57	0%	$0.00	
21185	TX1	618139	512195	4/18/2015	4/24/2015	4/18/2015	4/24/2015	TX433	1	1	21185	11	HIDALGO COUNTY	Drug	Basic Coverage	834018620	1023025038	151053530290018	Family Member	4/15/2015	$ 57.54	$ 57.54	0%	$0.00	
21185	TX1	618139	512195	4/18/2015	4/24/2015	4/18/2015	4/24/2015	TX433	1	1	21185	11	HIDALGO COUNTY	Drug	Basic Coverage	841560343	1396091336	151075131903024	Family Member	4/17/2015	$ 2.60	$ 2.60	0%	$0.00	
21185	TX1	618139	512195	4/18/2015	4/24/2015	4/18/2015	4/24/2015	TX433	1	1	21185	11	HIDALGO COUNTY	Drug	Basic Coverage	840854879	1437403565	151043266001009	Family Member	4/14/2015	$ 274.00	$ 274.00	0%	$0.00	
21185	TX1	618139	512195	4/18/2015	4/24/2015	4/18/2015	4/24/2015	TX433	1	1	21185	11	HIDALGO COUNTY	Drug	Basic Coverage	840854879	1437403565	151055998635028	Family Member	4/15/2015	$ 39.39	$ 39.39	0%	$0.00	
21185	TX1	618139	512195	4/18/2015	4/24/2015	4/18/2015	4/24/2015	TX433	1	1	21185	11	HIDALGO COUNTY	Drug	Basic Coverage	841296895	1508260266	151077549420028	Single	4/17/2015	$ 111.46	$ 111.46	0%	$0.00	
21185	TX1	618139	512195	4/18/2015	4/24/2015	4/18/2015	4/24/2015	TX433	1	1	21185	11	HIDALGO COUNTY	Drug	Basic Coverage	838947389	1508975921	151034354124024	Single	4/13/2015	$ 12.99	$ 12.99	0%	$0.00	
21185	TX1	618139	512195	4/18/2015	4/24/2015	4/18/2015	4/24/2015	TX433	1	1	21185	11	HIDALGO COUNTY	Drug	Basic Coverage	838947389	1508975921	151034357786007	Single	4/13/2015	$ 170.91	$ 170.91	0%	$0.00	
21185	TX1	618139	512195	4/18/2015	4/24/2015	4/18/2015	4/24/2015	TX433	1	1	21185	11	HIDALGO COUNTY	Drug	Basic Coverage	838947389	1508975921	151034709461026	Single	4/13/2015	$ 316.74	$ 316.74	0%	$0.00	
21185	TX1	618139	512195	4/18/2015	4/24/2015	4/18/2015	4/24/2015	TX433	1	1	21185	11	HIDALGO COUNTY	Drug	Basic Coverage	837254912	1720218035	151065888772004	Single	4/16/2015	$ 2,244.89	$ 2,244.89	0%	$0.00	
21185	TX1	618139	512195	4/18/2015	4/24/2015	4/18/2015	4/24/2015	TX433	1	1	21185	11	HIDALGO COUNTY	Drug	Basic Coverage	840160107	1841505161	151055416822029	Single	4/15/2015	$ 0.81	$ 0.81	0%	$0.00	
21185	TX1	618139	512195	4/18/2015	4/24/2015	4/18/2015	4/24/2015	TX433	1	1	21185	11	HIDALGO COUNTY	Drug	Basic Coverage	832686530	1225455504	151042930242001	Family Member	4/14/2015	$ 8.14	$ 8.14	0%	$0.00	
21185	TX1	618139	512195	4/18/2015	4/24/2015	4/18/2015	4/24/2015	TX433	1	1	21185	11	HIDALGO COUNTY	Drug	Basic Coverage	836373543	1366725046	151013581811019	Family Member	4/11/2015	$ 8.91	$ 8.91	0%	$0.00	
21185	TX1	618139	512195	4/18/2015	4/24/2015	4/18/2015	4/24/2015	TX433	1	1	21185	11	HIDALGO COUNTY	Drug	Basic Coverage	836373543	1366725046	151013581592006	Family Member	4/11/2015	$ 8.91	$ 8.91	0%	$0.00	
21185	TX1	618139	512195	4/18/2015	4/24/2015	4/18/2015	4/24/2015	TX433	1	1	21185	11	HIDALGO COUNTY	Drug	Basic Coverage	836373543	1366725046	151013582041006	Single	4/11/2015	$ 2.78	$ 2.78	0%	$0.00	
21185	TX1	618139	512195	4/18/2015	4/24/2015	4/18/2015	4/24/2015	TX433	1	1	21185	11	HIDALGO COUNTY	Drug	Basic Coverage	845446347	1184667446	151076465818028	Single	4/17/2015	$ 222.58	$ 222.58	0%	$0.00	
21185	TX1	618139	512195	4/18/2015	4/24/2015	4/18/2015	4/24/2015	TX433	1	1	21185	11	HIDALGO COUNTY	Drug	Basic Coverage	838652747	1841505161	151025056889003	Single	4/12/2015	$ 111.62	$ 111.62	0%	$0.00	
21185	TX1	618139	512195	4/18/2015	4/24/2015	4/18/2015	4/24/2015	TX433	1	1	21185	11	HIDALGO COUNTY	Drug	Basic Coverage	838652747	1841505161	151056801653008	Single	4/15/2015	$ 15.34	$ 15.34	0%	$0.00	
21185	TX1	618139	512195	4/18/2015	4/24/2015	4/18/2015	4/24/2015	TX433	1	1	21185	11	HIDALGO COUNTY	Drug	Basic Coverage	849311162	1841505161	151067334808007	Family Member	4/16/2015	$ 25.72	$ 25.72	0%	$0.00	
21185	TX1	618139	512195	4/18/2015	4/24/2015	4/18/2015	4/24/2015	TX433	1	1	21185	11	HIDALGO COUNTY	Drug	Basic Coverage	837761626	1578672556	151073429590015	Single	4/17/2015	$ 177.72	$ 177.72	0%	$0.00	
21185	TX1	618139	512195	4/18/2015	4/24/2015	4/18/2015	4/24/2015	TX433	1	1	21185	11	HIDALGO COUNTY	Drug	Basic Coverage	840791558	1407848112	151056244659006	Single	4/15/2015	$ 113.57	$ 113.57	0%	$0.00	
21185	TX1	618139	512195	4/18/2015	4/24/2015	4/18/2015	4/24/2015	TX433	1	1	21185	11	HIDALGO COUNTY	Drug	Basic Coverage	839543128	1861783276	151054370004014	Family Member	4/15/2015	$ 18.36	$ 18.36	0%	$0.00	
21185	TX1	618139	512195	4/18/2015	4/24/2015	4/18/2015	4/24/2015	TX433	1	1	21185	11	HIDALGO COUNTY	Drug	Basic Coverage	832026667	1770580417	151045209139023	Single	4/14/2015	$ 80.27	$ 80.27	0%	$0.00	
21185	TX1	618139	512195	4/18/2015	4/24/2015	4/18/2015	4/24/2015	TX433	1	1	21185	11	HIDALGO COUNTY	Drug	Basic Coverage	846722233	1306920996	151044033886009	Single	4/14/2015	$ 181.68	$ 181.68	0%	$0.00	
21185	TX1	618139	512195	4/18/2015	4/24/2015	4/18/2015	4/24/2015	TX433	1	1	21185	11	HIDALGO COUNTY	Drug	Basic Coverage	846722233	1306920996	151044047789026	Single	4/14/2015	$ 2.25	$ 2.25	0%	$0.00	
21185	TX1	618139	512195	4/18/2015	4/24/2015	4/18/2015	4/24/2015	TX433	1	1	21185	11	HIDALGO COUNTY	Drug	Basic Coverage	846722233	1306920996	151073711682020	Single	4/17/2015	$ 1.39	$ 1.39	0%	$0.00	

Account	Corporate Entity	Invoice Profile	Invoice Number	InvcPerFrDt	InvcPerToDt	ClmPerFrDt	ClmPerToDt	BARS CustNbr	Settlement Nbr	Association Nbr	Group Nbr	Section Nbr	Group Name	Coverage	Claim Type	Member ID	Provider ID	Document Control	Tier	Service Date	Gross Amt	Net Amt	Fee Percent	Fee Amt	Case Nbr
21185	TX1	618139	512195	4/18/2015	4/24/2015	4/18/2015	4/24/2015	TX433	1	1	21185	11	HIDALGO COUNTY	Drug	Basic Coverage	840889974	1841505161	151044912529024	Single	4/14/2015	$ 347.32	$ 347.32	0%	$0.00	
21185	TX1	618139	512195	4/18/2015	4/24/2015	4/18/2015	4/24/2015	TX433	1	1	21185	11	HIDALGO COUNTY	Drug	Basic Coverage	842420109	1720093800	151014594703019	Family Member	4/11/2015	$ 10.29	$ 10.29	0%	$0.00	
21185	TX1	618139	512195	4/18/2015	4/24/2015	4/18/2015	4/24/2015	TX433	1	1	21185	11	HIDALGO COUNTY	Drug	Basic Coverage	837859932	1376797704	151072909043007	Single	4/17/2015	$ 149.26	$ 149.26	0%	$0.00	
21185	TX1	618139	512195	4/18/2015	4/24/2015	4/18/2015	4/24/2015	TX433	1	1	21185	11	HIDALGO COUNTY	Drug	Basic Coverage	836784978	1770580417	150984014020029	Single	4/8/2015	$ (1,916.34)	$ (1,916.34)	0%	$0.00	
21185	TX1	618139	512195	4/18/2015	4/24/2015	4/18/2015	4/24/2015	TX433	1	1	21185	11	HIDALGO COUNTY	Drug	Basic Coverage	836784978	1770580417	150985854663001	Single	4/8/2015	$ (80.27)	$ (80.27)	0%	$0.00	
21185	TX1	618139	512195	4/18/2015	4/24/2015	4/18/2015	4/24/2015	TX433	1	1	21185	11	HIDALGO COUNTY	Drug	Basic Coverage	832943700	1356356430	151065410052008	Single	4/16/2015	$ 605.54	$ 605.54	0%	$0.00	
21185	TX1	618139	512195	4/18/2015	4/24/2015	4/18/2015	4/24/2015	TX433	1	1	21185	11	HIDALGO COUNTY	Drug	Basic Coverage	842695801	1841201431	151053876729030	Family Member	4/15/2015	$ 32.22	$ 32.22	0%	$0.00	
21185	TX1	618139	512195	4/18/2015	4/24/2015	4/18/2015	4/24/2015	TX433	1	1	21185	11	HIDALGO COUNTY	Drug	Basic Coverage	842695801	1841201431	151053853826027	Family Member	4/15/2015	$ 386.89	$ 386.89	0%	$0.00	
21185	TX1	618139	512195	4/18/2015	4/24/2015	4/18/2015	4/24/2015	TX433	1	1	21185	11	HIDALGO COUNTY	Drug	Basic Coverage	838088300	1619053964	151045702335024	Single	4/14/2015	$ 125.64	$ 125.64	0%	$0.00	
21185	TX1	618139	512195	4/18/2015	4/24/2015	4/18/2015	4/24/2015	TX433	1	1	21185	11	HIDALGO COUNTY	Drug	Basic Coverage	840301978	1790845683	151056640528013	Family Member	4/15/2015	$ 34.70	$ 34.70	0%	$0.00	
21185	TX1	618139	512195	4/18/2015	4/24/2015	4/18/2015	4/24/2015	TX433	1	1	21185	11	HIDALGO COUNTY	Drug	Basic Coverage	840301978	1790845683	151073123364015	Family Member	4/17/2015	$ 222.58	$ 222.58	0%	$0.00	
21185	TX1	618139	512195	4/18/2015	4/24/2015	4/18/2015	4/24/2015	TX433	1	1	21185	11	HIDALGO COUNTY	Drug	Basic Coverage	844826992	1508260266	151043769570010	Family Member	4/14/2015	$ 1.27	$ 1.27	0%	$0.00	
21185	TX1	618139	512195	4/18/2015	4/24/2015	4/18/2015	4/24/2015	TX433	1	1	21185	11	HIDALGO COUNTY	Drug	Basic Coverage	845908957	1649285651	151054074883023	Single	4/15/2015	$ 267.12	$ 267.12	0%	$0.00	
21185	TX1	618139	512195	4/18/2015	4/24/2015	4/18/2015	4/24/2015	TX433	1	1	21185	11	HIDALGO COUNTY	Drug	Basic Coverage	836007138	1508975921	150933122386015	Single	4/3/2015	$ (635.40)	$ (635.40)	0%	$0.00	
21185	TX1	618139	512195	4/18/2015	4/24/2015	4/18/2015	4/24/2015	TX433	1	1	21185	11	HIDALGO COUNTY	Drug	Basic Coverage	836007138	1508975921	150963397433020	Single	4/6/2015	$ (212.99)	$ (212.99)	0%	$0.00	
21185	TX1	618139	512195	4/18/2015	4/24/2015	4/18/2015	4/24/2015	TX433	1	1	21185	11	HIDALGO COUNTY	Drug	Basic Coverage	843626384	1669499893	151036480298021	Single	4/13/2015	$ 2.71	$ 2.71	0%	$0.00	
21185	TX1	618139	512195	4/18/2015	4/24/2015	4/18/2015	4/24/2015	TX433	1	1	21185	11	HIDALGO COUNTY	Drug	Basic Coverage	842754273	1881703866	151063296852008	Single	4/16/2015	$ 316.25	$ 316.25	0%	$0.00	
21185	TX1	618139	512195	4/18/2015	4/24/2015	4/18/2015	4/24/2015	TX433	1	1	21185	11	HIDALGO COUNTY	Drug	Basic Coverage	838733297	1134368681	151044494993028	Single	4/14/2015	$ 2.16	$ 2.16	0%	$0.00	
21185	TX1	618139	512195	4/18/2015	4/24/2015	4/18/2015	4/24/2015	TX433	1	1	21185	11	HIDALGO COUNTY	Drug	Basic Coverage	828133569	1306851464	151073340258002	Family Member	4/17/2015	$ 224.60	$ 224.60	0%	$0.00	
21185	TX1	618139	512195	4/18/2015	4/24/2015	4/18/2015	4/24/2015	TX433	1	1	21185	11	HIDALGO COUNTY	Drug	Basic Coverage	844831747	1366725046	151024921496017	Single	4/12/2015	$ 169.62	$ 169.62	0%	$0.00	
21185	TX1	618139	512195	4/18/2015	4/24/2015	4/18/2015	4/24/2015	TX433	1	1	21185	11	HIDALGO COUNTY	Drug	Basic Coverage	844800085	1851400279	151056596529027	Single	4/15/2015	$ 184.25	$ 184.25	0%	$0.00	
21185	TX1	618139	512195	4/18/2015	4/24/2015	4/18/2015	4/24/2015	TX433	1	1	21185	11	HIDALGO COUNTY	Drug	Basic Coverage	833583428	1841505161	151055623531022	Single	4/15/2015	$ 182.13	$ 182.13	0%	$0.00	
21185	TX1	618139	512195	4/18/2015	4/24/2015	4/18/2015	4/24/2015	TX433	1	1	21185	11	HIDALGO COUNTY	Drug	Basic Coverage	833583428	1841505161	151055627977011	Single	4/15/2015	$ 2.78	$ 2.78	0%	$0.00	
21185	TX1	618139	512195	4/18/2015	4/24/2015	4/18/2015	4/24/2015	TX433	1	1	21185	11	HIDALGO COUNTY	Drug	Basic Coverage	833583428	1841505161	151055710761030	Single	4/15/2015	$ 2.39	$ 2.39	0%	$0.00	
21185	TX1	618139	512195	4/18/2015	4/24/2015	4/18/2015	4/24/2015	TX433	1	1	21185	11	HIDALGO COUNTY	Drug	Basic Coverage	833583428	1578792073	151056518691011	Single	4/15/2015	$ 45.69	$ 45.69	0%	$0.00	
21185	TX1	618139	512195	4/18/2015	4/24/2015	4/18/2015	4/24/2015	TX433	1	1	21185	11	HIDALGO COUNTY	Drug	Basic Coverage	841814782	1114932191	151036412645019	Single	4/13/2015	$ 11.35	$ 11.35	0%	$0.00	
21185	TX1	618139	512195	4/18/2015	4/24/2015	4/18/2015	4/24/2015	TX433	1	1	21185	11	HIDALGO COUNTY	Drug	Basic Coverage	842296848	1871602201	151074868253023	Single	4/10/2015	$ 2.00	$ 2.00	0%	$0.00	
21185	TX1	618139	512195	4/18/2015	4/24/2015	4/18/2015	4/24/2015	TX433	1	1	21185	11	HIDALGO COUNTY	Drug	Basic Coverage	837710611	1861783276	150883832232022	Family Member	3/29/2015	$ (123.02)	$ (123.02)	0%	$0.00	
21185	TX1	618139	512195	4/18/2015	4/24/2015	4/18/2015	4/24/2015	TX433	1	1	21185	11	HIDALGO COUNTY	Drug	Basic Coverage	839236478	1225455504	151023800601015	Single	4/12/2015	$ 721.59	$ 721.59	0%	$0.00	
21185	TX1	618139	512195	4/18/2015	4/24/2015	4/18/2015	4/24/2015	TX433	1	1	21185	11	HIDALGO COUNTY	Drug	Basic Coverage	841676757	1497197693	151077132181016	Single	4/17/2015	$ 19.31	$ 19.31	0%	$0.00	
21185	TX1	618139	512195	4/18/2015	4/24/2015	4/18/2015	4/24/2015	TX433	1	1	21185	11	HIDALGO COUNTY	Drug	Basic Coverage	840018958	1184667446	151034966675008	Family Member	4/13/2015	$ 4.39	$ 4.39	0%	$0.00	
21185	TX1	618139	512195	4/18/2015	4/24/2015	4/18/2015	4/24/2015	TX433	1	1	21185	11	HIDALGO COUNTY	Drug	Basic Coverage	840018958	1184667446	151035139553012	Family Member	4/13/2015	$ 1.83	$ 1.83	0%	$0.00	
21185	TX1	618139	512195	4/18/2015	4/24/2015	4/18/2015	4/24/2015	TX433	1	1	21185	11	HIDALGO COUNTY	Drug	Basic Coverage	840018958	1184667446	151036205970010	Family Member	4/13/2015	$ 10.06	$ 10.06	0%	$0.00	
21185	TX1	618139	512195	4/18/2015	4/24/2015	4/18/2015	4/24/2015	TX433	1	1	21185	11	HIDALGO COUNTY	Drug	Basic Coverage	840018958	1184667446	151036215378017	Family Member	4/13/2015	$ 7.02	$ 7.02	0%	$0.00	
21185	TX1	618139	512195	4/18/2015	4/24/2015	4/18/2015	4/24/2015	TX433	1	1	21185	11	HIDALGO COUNTY	Drug	Basic Coverage	828133569	1306851464	151045772349026	Single	4/14/2015	$ 3.76	$ 3.76	0%	$0.00	
21185	TX1	618139	512195	4/18/2015	4/24/2015	4/18/2015	4/24/2015	TX433	1	1	21185	11	HIDALGO COUNTY	Drug	Basic Coverage	828133569	1306851464	151045775802026	Single	4/14/2015	$ 31.18	$ 31.18	0%	$0.00	
21185	TX1	618139	512195	4/18/2015	4/24/2015	4/18/2015	4/24/2015	TX433	1	1	21185	11	HIDALGO COUNTY	Drug	Basic Coverage	840100456	1932475241	151043328788005	Single	4/14/2015	$ 330.80	$ 330.80	0%	$0.00	
21185	TX1	618139	512195	4/18/2015	4/24/2015	4/18/2015	4/24/2015	TX433	1	1	21185	11	HIDALGO COUNTY	Drug	Basic Coverage	836017591	1154486538	151065392985024	Single	4/16/2015	$ 100.00	$ 100.00	0%	$0.00	
21185	TX1	618139	512195	4/18/2015	4/24/2015	4/18/2015	4/24/2015	TX433	1	1	21185	11	HIDALGO COUNTY	Drug	Basic Coverage	836017591	1154486538	151065401370008	Single	4/16/2015	$ 86.14	$ 86.14	0%	$0.00	
21185	TX1	618139	512195	4/18/2015	4/24/2015	4/18/2015	4/24/2015	TX433	1	1	21185	11	HIDALGO COUNTY	Drug	Basic Coverage	903367115	1427224542	151055407399001	Family Member	4/15/2015	$ 3.16	$ 3.16	0%	$0.00	
21185	TX1	618139	512195	4/18/2015	4/24/2015	4/18/2015	4/24/2015	TX433	1	1	21185	11	HIDALGO COUNTY	Drug	Basic Coverage	903367115	1427224542	151055411471023	Family Member	4/15/2015	$ 9.01	$ 9.01	0%	$0.00	
21185	TX1	618139	512195	4/18/2015	4/24/2015	4/18/2015	4/24/2015	TX433	1	1	21185	11	HIDALGO COUNTY	Drug	Basic Coverage	820084979	1356450324	151066486842012	Family Member	4/16/2015	$ 13.85	$ 13.85	0%	$0.00	
21185	TX1	618139	512195	4/18/2015	4/24/2015	4/18/2015	4/24/2015	TX433	1	1	21185	11	HIDALGO COUNTY	Drug	Basic Coverage	837825080	1841505161	150968345006025	Single	4/6/2015	$ 23.20	$ 23.20	0%	$0.00	
21185	TX1	618139	512195	4/18/2015	4/24/2015	4/18/2015	4/24/2015	TX433	1	1	21185	11	HIDALGO COUNTY	Drug	Basic Coverage	837825080	1841505161	151074324651009	Single	4/17/2015	$ 191.65	$ 191.65	0%	$0.00	
21185	TX1	618139	512195	4/18/2015	4/24/2015	4/18/2015	4/24/2015	TX433	1	1	21185	11	HIDALGO COUNTY	Drug	Basic Coverage	820122115	1952410946	151053305414004	Single	4/15/2015	$ 630.96	$ 630.96	0%	$0.00	
21185	TX1	618139	512195	4/18/2015	4/24/2015	4/18/2015	4/24/2015	TX433	1	1	21185	11	HIDALGO COUNTY	Drug	Basic Coverage	835024896	1184667446	151065490305002	Family Member	4/16/2015	$ 25.68	$ 25.68	0%	$0.00	
21185	TX1	618139	512195	4/18/2015	4/24/2015	4/18/2015	4/24/2015	TX433	1	1	21185	11	HIDALGO COUNTY	Drug	Basic Coverage	903599633	1306250196	151057234202029	Single	4/15/2015	$ 37.25	$ 37.25	0%	$0.00	
21185	TX1	618139	512195	4/18/2015	4/24/2015	4/18/2015	4/24/2015	TX433	1	1	21185	11	HIDALGO COUNTY	Drug	Basic Coverage	844991980	1003030636	151036427707030	Single	4/13/2015	$ 28.61	$ 28.61	0%	$0.00	
21185	TX1	618139	512195	4/18/2015	4/24/2015	4/18/2015	4/24/2015	TX433	1	1	21185	11	HIDALGO COUNTY	Drug	Basic Coverage	839783372	1821016627	151064379627022	Single	4/16/2015	$ 505.46	$ 505.46	0%	$0.00	
21185	TX1	618139	512195	4/18/2015	4/24/2015	4/18/2015	4/24/2015	TX433	1	1	21185	11	HIDALGO COUNTY	Drug	Basic Coverage	840018958	1184667446	151034957826007	Single	4/13/2015	$ 8.77	$ 8.77	0%	$0.00	
21185	TX1	618139	512195	4/18/2015	4/24/2015	4/18/2015	4/24/2015	TX433	1	1	21185	11	HIDALGO COUNTY	Drug	Basic Coverage	840018958	1184667446	151034970358016	Single	4/13/2015	$ 380.78	$ 380.78	0%	$0.00	
21185	TX1	618139	512195	4/18/2015	4/24/2015	4/18/2015	4/24/2015	TX433	1	1	21185	11	HIDALGO COUNTY	Drug	Basic Coverage	840018958	1184667446	151034999118011	Single	4/13/2015	$ 1.83	$ 1.83	0%	$0.00	
21185	TX1	618139	512195	4/18/2015	4/24/2015	4/18/2015	4/24/2015	TX433	1	1	21185	11	HIDALGO COUNTY	Drug	Basic Coverage	838876654	1568559763	151025144440025	Single	4/12/2015	$ 40.56	$ 40.56	0%	$0.00	
21185	TX1	618139	512195	4/18/2015	4/24/2015	4/18/2015	4/24/2015	TX433	1	1	21185	11	HIDALGO COUNTY	Drug	Basic Coverage	839611529	1841201431	151055226393012	Family Member	4/15/2015	$ 31.47	$ 31.47	0%	$0.00	
21185	TX1	618139	512195	4/18/2015	4/24/2015	4/18/2015	4/24/2015	TX433	1	1	21185	11	HIDALGO COUNTY	Drug	Basic Coverage	839611529	1841201431	151056211032005	Family Member	4/15/2015	$ 202.47	$ 202.47	0%	$0.00	
21185	TX1	618139	512195	4/18/2015	4/24/2015	4/18/2015	4/24/2015	TX433	1	1	21185	11	HIDALGO COUNTY	Drug	Basic Coverage	839611529	1841201431	151056229690024	Family Member	4/15/2015	$ 876.01	$ 876.01	0%	$0.00	
21185	TX1	618139	512195	4/18/2015	4/24/2015	4/18/2015	4/24/2015	TX433	1	1	21185	11	HIDALGO COUNTY	Drug	Basic Coverage	840310872	1801967039	151036439244001	Single	4/13/2015	$ 10.06	$ 10.06	0%	$0.00	
21185	TX1	618139	512195	4/18/2015	4/24/2015	4/18/2015	4/24/2015	TX433	1	1	21185	11	HIDALGO COUNTY	Drug	Basic Coverage	840893193	1235248642	151021729076002	Single	4/12/2015	$ 16.08	$ 16.08	0%	$0.00	
21185	TX1	618139	512195	4/18/2015	4/24/2015	4/18/2015	4/24/2015	TX433	1	1	21185	11	HIDALGO COUNTY	Drug	Basic Coverage	845938527	1861783276	150903854104020	Single	3/31/2015	$ (178.50)	$ (178.50)	0%	$0.00	
21185	TX1	618139	512195	4/18/2015	4/24/2015	4/18/2015	4/24/2015	TX433	1	1	21185	11	HIDALGO COUNTY	Drug	Basic Coverage	845938527	1861783276	151076068834009	Single	4/17/2015	$ 178.50	$ 178.50	0%	$0.00	
21185	TX1	618139	512195	4/18/2015	4/24/2015	4/18/2015	4/24/2015	TX433	1	1	21185	11	HIDALGO COUNTY	Drug	Basic Coverage	841193503	1225140130	151037341533025	Single	4/13/2015	$ 18.09	$ 18.09	0%	$0.00	
21185	TX1	618139	512195	4/18/2015	4/24/2015	4/18/2015	4/24/2015	TX433	1	1	21185	11	HIDALGO COUNTY	Drug	Basic Coverage	839727431	1770580417	150985804271025	Single	4/8/2015	$ (80.27)	$ (80.27)	0%	$0.00	
21185	TX1	618139	512195	4/18/2015	4/24/2015	4/18/2015	4/24/2015	TX433	1	1	21185	11	HIDALGO COUNTY	Drug	Basic Coverage	838450145	1437403565	151013466395015	Single	4/11/2015	$ 304.65	$ 304.65	0%	$0.00	
21185	TX1	618139	512195	4/18/2015	4/24/2015	4/18/2015	4/24/2015	TX433	1	1	21185	11	HIDALGO COUNTY	Drug	Basic Coverage	838450145	1437403565	151013474512014	Single	4/11/2015	$ 20.79	$ 20.79	0%	$0.00	
21185	TX1	618139	512195	4/18/2015	4/24/2015	4/18/2015	4/24/2015	TX433	1	1	21185	11	HIDALGO COUNTY	Drug	Basic Coverage	838450145	1437403565	151013485527014	Single	4/11/2015	$ 252.95	$ 252.95	0%	$0.00	
21185	TX1	618139	512195	4/18/2015	4/24/2015	4/18/2015	4/24/2015	TX433	1	1	21185	11	HIDALGO COUNTY	Drug	Basic Coverage	838450145	1437403565	151013493364013	Single	4/11/2015	$ 19.09	$ 19.09	0%	$0.00	
21185	TX1	618139	512195	4/18/2015	4/24/2015	4/18/2015	4/24/2015	TX433	1	1	21185	11	HIDALGO COUNTY	Drug	Basic Coverage	903372254	1194747857	151076604789025	Single	4/17/2015	$ 0.49	$ 0.49	0%	$0.00	
21185	TX1	618139	512195	4/18/2015	4/24/2015	4/18/2015	4/24/2015	TX433	1	1	21185	11	HIDALGO COUNTY	Drug	Basic Coverage	835256252	1508975921	151076829095009	Single	4/17/2015	$ 586.95	$ 586.95	0%	$0.00	
21185	TX1	618139	512195	4/18/2015	4/24/2015	4/18/2015	4/24/2015	TX433	1	1	21185	11	HIDALGO COUNTY	Drug	Basic Coverage	839809764	1841505161	151057123679020	Single	4/15/2015	$ 3.24	$ 3.24	0%	$0.00	
21185	TX1	618139	512195	4/18/2015	4/24/2015	4/18/2015	4/24/2015	TX433	1	1	21185	11	HIDALGO COUNTY	Drug	Basic Coverage	838934872	1508975921	151076767174020	Family Member	4/15/2015	$ 8.04	$ 8.04	0%	$0.00	
21185	TX1	618139	512195	4/18/2015	4/24/2015	4/18/2015	4/24/2015	TX433	1	1	21185	11	HIDALGO COUNTY	Drug	Basic Coverage	837562117	1255604070	151056474501016	Family Member	4/15/2015	$ 7.42	$ 7.42	0%	$0.00	
21185	TX1	618139	512195	4/18/2015	4/24/2015	4/18/2015	4/24/2015	TX433	1	1	21185	11	HIDALGO COUNTY	Drug	Basic Coverage	837562117	1811902836	150963383213023	Single	4/6/2015	$ (6.75)	$ (6.75)	0%	$0.00	

Account	Corporate Entity	Invoice Profile	Invoice Number	InvcPerFrDt	InvcPerToDt	ClmPerFrDt	ClmPerToDt	BARS CustNbr	Settlement Nbr	Association Nbr	Group Nbr	Section Nbr	Group Name	Coverage	Claim Type	Member ID	Provider ID	Document Control	Tier	Service Date	Gross Amt	Net Amt	Fee Percent	Fee Amt	Case Nbr
21185	TX1	618139	512195	4/18/2015	4/24/2015	4/18/2015	4/24/2015	TX433	1	1	21185	11	HIDALGO COUNTY	Drug	Basic Coverage	841479940	1952410946	151036681244023	Single	4/13/2015	$ 640.55	$ 640.55	0%	$0.00	
21185	TX1	618139	512195	4/18/2015	4/24/2015	4/18/2015	4/24/2015	TX433	1	1	21185	11	HIDALGO COUNTY	Drug	Basic Coverage	841479940	1952410946	151036717046013	Single	4/13/2015	$ 51.06	$ 51.06	0%	$0.00	
21185	TX1	618139	512195	4/18/2015	4/24/2015	4/18/2015	4/24/2015	TX433	1	1	21185	11	HIDALGO COUNTY	Drug	Basic Coverage	841671337	1720178791	151046900750006	Single	4/14/2015	$ 16.11	$ 16.11	0%	$0.00	
21185	TX1	618139	512195	4/18/2015	4/24/2015	4/18/2015	4/24/2015	TX433	1	1	21185	11	HIDALGO COUNTY	Drug	Basic Coverage	835826264	1386850568	150914133582008	Single	4/1/2015	$ (11.80)	$ (11.80)	0%	$0.00	
21185	TX1	618139	512195	4/18/2015	4/24/2015	4/18/2015	4/24/2015	TX433	1	1	21185	11	HIDALGO COUNTY	Drug	Basic Coverage	835826264	1386850568	151066300563017	Single	4/16/2015	$ 12.01	$ 12.01	0%	$0.00	
21185	TX1	618139	512195	4/18/2015	4/24/2015	4/18/2015	4/24/2015	TX433	1	1	21185	11	HIDALGO COUNTY	Drug	Basic Coverage	839700294	1023025038	150901245056002	Family Member	3/31/2015	$ (11.52)	$ (11.52)	0%	$0.00	
21185	TX1	618139	512195	4/18/2015	4/24/2015	4/18/2015	4/24/2015	TX433	1	1	21185	11	HIDALGO COUNTY	Drug	Basic Coverage	841411281	1740671981	151013943086024	Single	4/10/2015	$ 126.84	$ 126.84	0%	$0.00	
21185	TX1	618139	512195	4/18/2015	4/24/2015	4/18/2015	4/24/2015	TX433	1	1	21185	11	HIDALGO COUNTY	Drug	Basic Coverage	841411281	1740671981	151013963209026	Single	4/10/2015	$ 34.12	$ 34.12	0%	$0.00	
21185	TX1	618139	512195	4/18/2015	4/24/2015	4/18/2015	4/24/2015	TX433	1	1	21185	11	HIDALGO COUNTY	Drug	Basic Coverage	840075894	1154486538	151036520423028	Single	4/13/2015	$ 164.43	$ 164.43	0%	$0.00	
21185	TX1	618139	512195	4/18/2015	4/24/2015	4/18/2015	4/24/2015	TX433	1	1	21185	11	HIDALGO COUNTY	Drug	Basic Coverage	840075894	1154486538	151036524936005	Single	4/13/2015	$ 191.08	$ 191.08	0%	$0.00	
21185	TX1	618139	512195	4/18/2015	4/24/2015	4/18/2015	4/24/2015	TX433	1	1	21185	11	HIDALGO COUNTY	Drug	Basic Coverage	840075894	1154486538	151054329166030	Single	4/15/2015	$ 1.52	$ 1.52	0%	$0.00	
																			BUY-UP PLAN:		**$ 122,586.29**	**$ 122,586.29**			
																			TOTAL:		**$ 468,402.30**	**$ 468,402.30**			

Account	Corporate Entity	Invoice Profile	Invoice Number	InvcPerFrDt	InvcPerToDt	ClmPerFrDt	ClmPerToDt	BARS CustNbr	Settlement Nbr	Association Nbr	Group Nbr	Section Nbr	Group Name	Coverage	Claim Type	Member ID	Provider ID	Document Control	Tier	Service Date	Gross Amt	Net Amt	Fee Percent	Fee Amt	Case Nbr
21185	TX1	618139	512195	4/18/2015	4/24/2015	4/18/2015	4/24/2015	TX433	1	2	21185	2	HIDALGO COUNTY	Blue Cross	Basic Coverage	834817732	1053317362	00002015099502 77A90X	Single	4/6/2015	$ 54.51	$ 54.51	0%	$0.00	
21185	TX1	618139	512195	4/18/2015	4/24/2015	4/18/2015	4/24/2015	TX433	1	2	21185	2	HIDALGO COUNTY	Blue Cross	Basic Coverage	839433383	1619924719	00002015113500 8B640X	Family Subscriber	4/18/2015	$ 153.50	$ 153.50	0%	$0.00	
21185	TX1	618139	512195	4/18/2015	4/24/2015	4/18/2015	4/24/2015	TX433	1	2	21185	2	HIDALGO COUNTY	Blue Cross	Basic Coverage	838066412	1861488579	00002015114500 336K0X	Family Subscriber	4/17/2015	$ 231.53	$ 231.53	0%	$0.00	
21185	TX1	618139	512195	4/18/2015	4/24/2015	4/18/2015	4/24/2015	TX433	1	2	21185	2	HIDALGO COUNTY	Blue Cross	Basic Coverage	839750677	1053317362	00002015113503 2B140X	Family Subscriber	4/20/2015	$ 529.73	$ 529.73	0%	$0.00	
21185	TX1	618139	512195	4/18/2015	4/24/2015	4/18/2015	4/24/2015	TX433	1	2	21185	2	HIDALGO COUNTY	Blue Cross	Basic Coverage	841253417	1053317362	00002015112505 391U0X	Single	4/20/2015	$ 371.03	$ 371.03	0%	$0.00	
21185	TX1	618139	512195	4/18/2015	4/24/2015	4/18/2015	4/24/2015	TX433	1	2	21185	2	HIDALGO COUNTY	Blue Cross	Basic Coverage	841391877	1053317362	00002015111505 4L520X	Single	4/15/2015	$ 179.32	$ 179.32	0%	$0.00	
21185	TX1	618139	512195	4/18/2015	4/24/2015	4/18/2015	4/24/2015	TX433	1	2	21185	2	HIDALGO COUNTY	Blue Cross	Basic Coverage	841333795	1619924719	00002015110501 341V0X	Single	4/15/2015	$ 2,961.05	$ 2,961.05	0%	$0.00	
21185	TX1	618139	512195	4/18/2015	4/24/2015	4/18/2015	4/24/2015	TX433	1	2	21185	2	HIDALGO COUNTY	Blue Cross	Basic Coverage	841333795	1053317362	00002015113502 0B960X	Single	4/21/2015	$ 99.84	$ 99.84	0%	$0.00	
21185	TX1	618139	512195	4/18/2015	4/24/2015	4/18/2015	4/24/2015	TX433	1	2	21185	2	HIDALGO COUNTY	Blue Cross	Basic Coverage	835992438	1053317362	00002015114509 626F0X	Single	4/20/2015	$ 1,092.50	$ 1,092.50	0%	$0.00	
21185	TX1	618139	512195	4/18/2015	4/24/2015	4/18/2015	4/24/2015	TX433	1	2	21185	2	HIDALGO COUNTY	Blue Cross	Basic Coverage	839151157	1770573586	00002015111501 9419C90X	Single	4/16/2015	$ 352.89	$ 352.89	0%	$0.00	
21185	TX1	618139	512195	4/18/2015	4/24/2015	4/18/2015	4/24/2015	TX433	1	2	21185	2	HIDALGO COUNTY	Blue Cross	Basic Coverage	820580364	1053317362	00002015100501 H4404X	Single	4/6/2015	$ 271.29	$ 271.29	0%	$0.00	
21185	TX1	618139	512195	4/18/2015	4/24/2015	4/18/2015	4/24/2015	TX433	1	2	21185	2	HIDALGO COUNTY	Blue Cross	Basic Coverage	843183368	1053317362	00002014238 50Y35200X	Single	8/12/2014	$ (2,996.83)	$ (2,996.83)	0%	$0.00	
21185	TX1	618139	512195	4/18/2015	4/24/2015	4/18/2015	4/24/2015	TX433	1	2	21185	2	HIDALGO COUNTY	Blue Cross	Basic Coverage	843183368	1053317362	00002014238 50Y35200X	Single	8/14/2014	$ 8,808.98	$ 8,808.98	0%	$0.00	
21185	TX1	618139	512195	4/18/2015	4/24/2015	4/18/2015	4/24/2015	TX433	1	2	21185	2	HIDALGO COUNTY	Blue Cross	Basic Coverage	841553904	1053317362	00002015113502 4B440X	Single	4/17/2015	$ 65.44	$ 65.44	0%	$0.00	
21185	TX1	618139	512195	4/18/2015	4/24/2015	4/18/2015	4/24/2015	TX433	1	2	21185	2	HIDALGO COUNTY	Blue Cross	Basic Coverage	840719350	1760567085	00002015113503 6D730X	Single	4/15/2015	$ 1,102.30	$ 1,102.30	0%	$0.00	
21185	TX1	618139	512195	4/18/2015	4/24/2015	4/18/2015	4/24/2015	TX433	1	2	21185	2	HIDALGO COUNTY	Blue Cross	Basic Coverage	841032185	1457392904	00002015108528 U9480H	Family Member	4/14/2015	$ 250.70	$ 250.70	0%	$0.00	
21185	TX1	618139	512195	4/18/2015	4/24/2015	4/18/2015	4/24/2015	TX433	1	2	21185	2	HIDALGO COUNTY	Blue Cross	Basic Coverage	841032185	1457392904	00002015108528 U9480H	Family Member	4/14/2015	$ 66.18	$ 66.18	0%	$0.00	
21185	TX1	618139	512195	4/18/2015	4/24/2015	4/18/2015	4/24/2015	TX433	1	2	21185	2	HIDALGO COUNTY	Blue Cross	Basic Coverage	836955916	1154618742	00002015111150 43L920X	Family Member	4/17/2015	$ 150.86	$ 150.86	0%	$0.00	
21185	TX1	618139	512195	4/18/2015	4/24/2015	4/18/2015	4/24/2015	TX433	1	2	21185	2	HIDALGO COUNTY	Blue Cross	Basic Coverage	838341974	1205833985	00002015112507 67E90X	Family Member	4/10/2015	$ 403.41	$ 403.41	0%	$0.00	
21185	TX1	618139	512195	4/18/2015	4/24/2015	4/18/2015	4/24/2015	TX433	1	2	21185	2	HIDALGO COUNTY	Blue Cross	Basic Coverage	843919461	1619924719	00002015108504 7W200X	Single	4/12/2015	$ 886.25	$ 886.25	0%	$0.00	
21185	TX1	618139	512195	4/18/2015	4/24/2015	4/18/2015	4/24/2015	TX433	1	2	21185	2	HIDALGO COUNTY	Blue Cross	Basic Coverage	841584821	1053317362	00002015097506 88P40X	Family Subscriber	3/31/2015	$ 271.29	$ 271.29	0%	$0.00	
21185	TX1	618139	512195	4/18/2015	4/24/2015	4/18/2015	4/24/2015	TX433	1	2	21185	2	HIDALGO COUNTY	Blue Cross	Basic Coverage	838437428	1053317362	00002015113502 7B940X	Single	4/20/2015	$ 373.01	$ 373.01	0%	$0.00	
21185	TX1	618139	512195	4/18/2015	4/24/2015	4/18/2015	4/24/2015	TX433	1	2	21185	2	HIDALGO COUNTY	Blue Cross	Basic Coverage	835148479	1770573586	00002015111504 32C50X	Family Member	4/6/2015	$ 116.20	$ 116.20	0%	$0.00	
21185	TX1	618139	512195	4/18/2015	4/24/2015	4/18/2015	4/24/2015	TX433	1	2	21185	2	HIDALGO COUNTY	Blue Cross	Basic Coverage	838181034	1619924719	00002015110501 652V0X	Family Member	4/15/2015	$ 164.50	$ 164.50	0%	$0.00	
21185	TX1	618139	512195	4/18/2015	4/24/2015	4/18/2015	4/24/2015	TX433	1	2	21185	2	HIDALGO COUNTY	Blue Cross	Basic Coverage	842416943	1619924719	00002015110502 197V0X	Family Member	4/10/2015	$ 6,134.76	$ 6,134.76	0%	$0.00	
21185	TX1	618139	512195	4/18/2015	4/24/2015	4/18/2015	4/24/2015	TX433	1	2	21185	2	HIDALGO COUNTY	Blue Cross	Basic Coverage	837181901	1619924719	00002015111504 8L940X	Family Member	4/16/2015	$ 67.00	$ 67.00	0%	$0.00	
21185	TX1	618139	512195	4/18/2015	4/24/2015	4/18/2015	4/24/2015	TX433	1	2	21185	2	HIDALGO COUNTY	Blue Cross	Basic Coverage	839151296	1053317362	00002015099502 40A90X	Single	4/6/2015	$ 91.35	$ 91.35	0%	$0.00	
21185	TX1	618139	512195	4/18/2015	4/24/2015	4/18/2015	4/24/2015	TX433	1	2	21185	2	HIDALGO COUNTY	Blue Shield	Basic Coverage	838320758	1790721538	00002015111508 1G640X	Family Subscriber	4/7/2015	$ 1.66	$ 1.66	0%	$0.00	
21185	TX1	618139	512195	4/18/2015	4/24/2015	4/18/2015	4/24/2015	TX433	1	2	21185	2	HIDALGO COUNTY	Blue Shield	Basic Coverage	841300288	1538237763	00002015098502 G1570X	Single	3/30/2015	$ 67.85	$ 67.85	0%	$0.00	
21185	TX1	618139	512195	4/18/2015	4/24/2015	4/18/2015	4/24/2015	TX433	1	2	21185	2	HIDALGO COUNTY	Blue Shield	Basic Coverage	837357584	1063588143	00002015092031656 80C	Family Subscriber	3/9/2015	$ (840.00)	$ (840.00)	0%	$0.00	
21185	TX1	618139	512195	4/18/2015	4/24/2015	4/18/2015	4/24/2015	TX433	1	2	21185	2	HIDALGO COUNTY	Blue Shield	Basic Coverage	837357584	1063588143	00002015092031656 80C	Family Subscriber	3/9/2015	$ 840.00	$ 840.00	0%	$0.00	
21185	TX1	618139	512195	4/18/2015	4/24/2015	4/18/2015	4/24/2015	TX433	1	2	21185	2	HIDALGO COUNTY	Blue Shield	Basic Coverage	837357584	1063588143	00002015092031656 80C	Family Subscriber	3/9/2015	$ (42.00)	$ (42.00)	0%	$0.00	
21185	TX1	618139	512195	4/18/2015	4/24/2015	4/18/2015	4/24/2015	TX433	1	2	21185	2	HIDALGO COUNTY	Blue Shield	Basic Coverage	837357584	1063588143	00002015092031656 80C	Family Subscriber	3/9/2015	$ 42.00	$ 42.00	0%	$0.00	
21185	TX1	618139	512195	4/18/2015	4/24/2015	4/18/2015	4/24/2015	TX433	1	2	21185	2	HIDALGO COUNTY	Blue Shield	Basic Coverage	837357584	1063588143	00002015092031656 80C	Family Subscriber	3/9/2015	$ (52.50)	$ (52.50)	0%	$0.00	
21185	TX1	618139	512195	4/18/2015	4/24/2015	4/18/2015	4/24/2015	TX433	1	2	21185	2	HIDALGO COUNTY	Blue Shield	Basic Coverage	837357584	1063588143	00002015092031656 80C	Family Subscriber	3/9/2015	$ 52.50	$ 52.50	0%	$0.00	
21185	TX1	618139	512195	4/18/2015	4/24/2015	4/18/2015	4/24/2015	TX433	1	2	21185	2	HIDALGO COUNTY	Blue Shield	Basic Coverage	837357584	1063588143	00002015092031656 80C	Family Subscriber	3/9/2015	$ (105.70)	$ (105.70)	0%	$0.00	
21185	TX1	618139	512195	4/18/2015	4/24/2015	4/18/2015	4/24/2015	TX433	1	2	21185	2	HIDALGO COUNTY	Blue Shield	Basic Coverage	837357584	1063588143	00002015092031656 80C	Family Subscriber	3/9/2015	$ 105.70	$ 105.70	0%	$0.00	
21185	TX1	618139	512195	4/18/2015	4/24/2015	4/18/2015	4/24/2015	TX433	1	2	21185	2	HIDALGO COUNTY	Blue Shield	Basic Coverage	837357584	1063588143	00002015092031656 80C	Family Subscriber	3/9/2015	$ (2.80)	$ (2.80)	0%	$0.00	
21185	TX1	618139	512195	4/18/2015	4/24/2015	4/18/2015	4/24/2015	TX433	1	2	21185	2	HIDALGO COUNTY	Blue Shield	Basic Coverage	837357584	1063588143	00002015092031656 80C	Family Subscriber	3/9/2015	$ 2.80	$ 2.80	0%	$0.00	
21185	TX1	618139	512195	4/18/2015	4/24/2015	4/18/2015	4/24/2015	TX433	1	2	21185	2	HIDALGO COUNTY	Blue Shield	Basic Coverage	841229130	1437260544	00002015112506 11830X	Family Subscriber	4/16/2015	$ 38.77	$ 38.77	0%	$0.00	
21185	TX1	618139	512195	4/18/2015	4/24/2015	4/18/2015	4/24/2015	TX433	1	2	21185	2	HIDALGO COUNTY	Blue Shield	Basic Coverage	841229130	1437260544	00002015112506 11830X	Family Subscriber	4/16/2015	$ 1.48	$ 1.48	0%	$0.00	
21185	TX1	618139	512195	4/18/2015	4/24/2015	4/18/2015	4/24/2015	TX433	1	2	21185	2	HIDALGO COUNTY	Blue Shield	Basic Coverage	841229130	1437260544	00002015112506 11830X	Family Subscriber	4/16/2015	$ 72.14	$ 72.14	0%	$0.00	
21185	TX1	618139	512195	4/18/2015	4/24/2015	4/18/2015	4/24/2015	TX433	1	2	21185	2	HIDALGO COUNTY	Blue Shield	Basic Coverage	841229130	1437260544	00002015112506 11830X	Family Subscriber	4/16/2015	$ 49.03	$ 49.03	0%	$0.00	
21185	TX1	618139	512195	4/18/2015	4/24/2015	4/18/2015	4/24/2015	TX433	1	2	21185	2	HIDALGO COUNTY	Blue Shield	Basic Coverage	841229130	1437260544	00002015112506 11830X	Family Subscriber	4/16/2015	$ 7.95	$ 7.95	0%	$0.00	
21185	TX1	618139	512195	4/18/2015	4/24/2015	4/18/2015	4/24/2015	TX433	1	2	21185	2	HIDALGO COUNTY	Blue Shield	Basic Coverage	841229130	1437260544	00002015112506 11830X	Family Subscriber	4/16/2015	$ 7.08	$ 7.08	0%	$0.00	
21185	TX1	618139	512195	4/18/2015	4/24/2015	4/18/2015	4/24/2015	TX433	1	2	21185	2	HIDALGO COUNTY	Blue Shield	Basic Coverage	841229130	1437260544	00002015112506 11830X	Family Subscriber	4/16/2015	$ 2.89	$ 2.89	0%	$0.00	
21185	TX1	618139	512195	4/18/2015	4/24/2015	4/18/2015	4/24/2015	TX433	1	2	21185	2	HIDALGO COUNTY	Blue Shield	Basic Coverage	841229130	1437260544	00002015112506 11830X	Family Subscriber	4/16/2015	$ 2.67	$ 2.67	0%	$0.00	
21185	TX1	618139	512195	4/18/2015	4/24/2015	4/18/2015	4/24/2015	TX433	1	2	21185	2	HIDALGO COUNTY	Blue Shield	Basic Coverage	841229130	1437260544	00002015112506 11830X	Family Subscriber	4/16/2015	$ 3.89	$ 3.89	0%	$0.00	
21185	TX1	618139	512195	4/18/2015	4/24/2015	4/18/2015	4/24/2015	TX433	1	2	21185	2	HIDALGO COUNTY	Blue Shield	Basic Coverage	841229130	1437260544	00002015112506 11830X	Family Subscriber	4/16/2015	$ 3.00	$ 3.00	0%	$0.00	
21185	TX1	618139	512195	4/18/2015	4/24/2015	4/18/2015	4/24/2015	TX433	1	2	21185	2	HIDALGO COUNTY	Blue Shield	Basic Coverage	841229130	1437260544	00002015112506 11830X	Family Subscriber	4/16/2015	$ 23.04	$ 23.04	0%	$0.00	
21185	TX1	618139	512195	4/18/2015	4/24/2015	4/18/2015	4/24/2015	TX433	1	2	21185	2	HIDALGO COUNTY	Blue Shield	Basic Coverage	841229130	1437260544	00002015112506 11830X	Family Subscriber	4/16/2015	$ 23.04	$ 23.04	0%	$0.00	
21185	TX1	618139	512195	4/18/2015	4/24/2015	4/18/2015	4/24/2015	TX433	1	2	21185	2	HIDALGO COUNTY	Blue Shield	Basic Coverage	841229130	1437260544	00002015112506 12180X	Family Subscriber	4/16/2015	$ 35.69	$ 35.69	0%	$0.00	
21185	TX1	618139	512195	4/18/2015	4/24/2015	4/18/2015	4/24/2015	TX433	1	2	21185	2	HIDALGO COUNTY	Blue Shield	Basic Coverage	839879589	1710048756	00002015112505 881F0X	Single	4/21/2015	$ 34.71	$ 34.71	0%	$0.00	
21185	TX1	618139	512195	4/18/2015	4/24/2015	4/18/2015	4/24/2015	TX433	1	2	21185	2	HIDALGO COUNTY	Blue Shield	Basic Coverage	839879589	1710048756	00002015112505 881F0X	Single	4/21/2015	$ 28.84	$ 28.84	0%	$0.00	
21185	TX1	618139	512195	4/18/2015	4/24/2015	4/18/2015	4/24/2015	TX433	1	2	21185	2	HIDALGO COUNTY	Blue Shield	Basic Coverage	839879589	1710048756	00002015112505 881F0X	Single	4/21/2015	$ 10.12	$ 10.12	0%	$0.00	
21185	TX1	618139	512195	4/18/2015	4/24/2015	4/18/2015	4/24/2015	TX433	1	2	21185	2	HIDALGO COUNTY	Blue Shield	Basic Coverage	820168070	1942489943	00002015114507 58F20X	Family Member	3/16/2015	$ 67.85	$ 67.85	0%	$0.00	
21185	TX1	618139	512195	4/18/2015	4/24/2015	4/18/2015	4/24/2015	TX433	1	2	21185	2	HIDALGO COUNTY	Blue Shield	Basic Coverage	820168070	1942489943	00002015114507 58F20X	Family Member	3/16/2015	$ 7.08	$ 7.08	0%	$0.00	
21185	TX1	618139	512195	4/18/2015	4/24/2015	4/18/2015	4/24/2015	TX433	1	2	21185	2	HIDALGO COUNTY	Blue Shield	Basic Coverage	820168070	1942489943	00002015114507 58F20X	Family Member	3/16/2015	$ 15.01	$ 15.01	0%	$0.00	
21185	TX1	618139	512195	4/18/2015	4/24/2015	4/18/2015	4/24/2015	TX433	1	2	21185	2	HIDALGO COUNTY	Blue Shield	Basic Coverage	820168070	1942489943	00002015114507 58F20X	Family Member	3/16/2015	$ 15.01	$ 15.01	0%	$0.00	
21185	TX1	618139	512195	4/18/2015	4/24/2015	4/18/2015	4/24/2015	TX433	1	2	21185	2	HIDALGO COUNTY	Blue Shield	Basic Coverage	843264941	1992010730	00002015111509 2F960X	Single	4/20/2015	$ 108.70	$ 108.70	0%	$0.00	
21185	TX1	618139	512195	4/18/2015	4/24/2015	4/18/2015	4/24/2015	TX433	1	2	21185	2	HIDALGO COUNTY	Blue Shield	Basic Coverage	843264941	1992010730	00002015111509 8F950X	Single	4/20/2015	$ 89.52	$ 89.52	0%	$0.00	
21185	TX1	618139	512195	4/18/2015	4/24/2015	4/18/2015	4/24/2015	TX433	1	2	21185	2	HIDALGO COUNTY	Blue Shield	Basic Coverage	840845437	1124006390	00002015111500 1T680X	Single	4/17/2015	$ 67.85	$ 67.85	0%	$0.00	
21185	TX1	618139	512195	4/18/2015	4/24/2015	4/18/2015	4/24/2015	TX433	1	2	21185	2	HIDALGO COUNTY	Blue Shield	Basic Coverage	840845437	1124006390	00002015111500 1T680X	Single	4/17/2015	$ 21.58	$ 21.58	0%	$0.00	
21185	TX1	618139	512195	4/18/2015	4/24/2015	4/18/2015	4/24/2015	TX433	1	2	21185	2	HIDALGO COUNTY	Blue Shield	Basic Coverage	840845437	1124006390	00002015111500 1T680X	Single	4/17/2015	$ 1.69	$ 1.69	0%	$0.00	
21185	TX1	618139	512195	4/18/2015	4/24/2015	4/18/2015	4/24/2015	TX433	1	2	21185	2	HIDALGO COUNTY	Blue Shield	Basic Coverage	840845437	1124006390	00002015111500 1T680X	Single	4/17/2015	$ 28.84	$ 28.84	0%	$0.00	
21185	TX1	618139	512195	4/18/2015	4/24/2015	4/18/2015	4/24/2015	TX433	1	2	21185	2	HIDALGO COUNTY	Blue Shield	Basic Coverage	840845437	1124006390	00002015111500 1T680X	Single	4/17/2015	$ 5.06	$ 5.06	0%	$0.00	
21185	TX1	618139	512195	4/18/2015	4/24/2015	4/18/2015	4/24/2015	TX433	1	2	21185	2	HIDALGO COUNTY	Blue Shield	Basic Coverage	840845437	1124006390	00002015111500 1T680X	Single	4/17/2015	$ 28.84	$ 28.84	0%	$0.00	
21185	TX1	618139	512195	4/18/2015	4/24/2015	4/18/2015	4/24/2015	TX433	1	2	21185	2	HIDALGO COUNTY	Blue Shield	Basic Coverage	841114832	1700812468	00002015113503 5P360X	Single	2/13/2015	$ 150.00	$ 150.00	0%	$0.00	
21185	TX1	618139	512195	4/18/2015	4/24/2015	4/18/2015	4/24/2015	TX433	1	2	21185	2	HIDALGO COUNTY	Blue Shield	Basic Coverage	842687535	1184896854	00002015100501 B49910X	Single	4/7/2015	$ 34.71	$ 34.71	0%	$0.00	
21185	TX1	618139	512195	4/18/2015	4/24/2015	4/18/2015	4/24/2015	TX433	1	2	21185	2	HIDALGO COUNTY	Blue Shield	Basic Coverage	838066412	1811944101	00002015111508 7B500X	Family Subscriber	4/17/2015	$ 92.71	$ 92.71	0%	$0.00	
21185	TX1	618139	512195	4/18/2015	4/24/2015	4/18/2015	4/24/2015	TX433	1	2	21185	2	HIDALGO COUNTY	Blue Shield	Basic Coverage	838066412	1811944101	00002015111508 7B500X	Family Subscriber	4/17/2015	$ 262.87	$ 262.87	0%	$0.00	
21185	TX1	618139	512195	4/18/2015	4/24/2015	4/18/2015	4/24/2015	TX433	1	2	21185	2	HIDALGO COUNTY	Blue Shield	Basic Coverage	838066412	1811944101	00002015111508 7B500X	Family Subscriber	4/17/2015	$ 8,400.60	$ 8,400.60	0%	$0.00	

Account	Corporate Entity	Invoice Profile	Invoice Number	InvcPerFrDt	InvcPerToDt	ClmPerFrDt	ClmPerToDt	BARS CustNbr	Settlement Nbr	Association Nbr	Group Nbr	Section Nbr	Group Name	Coverage	Claim Type	Member ID	Provider ID	Document Control	Tier	Service Date	Gross Amt	Net Amt	Fee Percent	Fee Amt	Case Nbr
21185	TX1	618139	512195	4/18/2015	4/24/2015	4/18/2015	4/24/2015	TX433	1	2	21185	2	HIDALGO COUNTY	Blue Shield	Basic Coverage	838066412	1811944101	00002015111508 7B500X	Family Subscriber	4/17/2015	$ 59.16	$ 59.16	0%	$0.00	
21185	TX1	618139	512195	4/18/2015	4/24/2015	4/18/2015	4/24/2015	TX433	1	2	21185	2	HIDALGO COUNTY	Blue Shield	Basic Coverage	838066412	1811944101	00002015111508 7B500X	Family Subscriber	4/17/2015	$ 1.90	$ 1.90	0%	$0.00	
21185	TX1	618139	512195	4/18/2015	4/24/2015	4/18/2015	4/24/2015	TX433	1	2	21185	2	HIDALGO COUNTY	Blue Shield	Basic Coverage	838066412	1194769497	00002015111350 X36760X	Family Subscriber	4/17/2015	$ 3.00	$ 3.00	0%	$0.00	
21185	TX1	618139	512195	4/18/2015	4/24/2015	4/18/2015	4/24/2015	TX433	1	2	21185	2	HIDALGO COUNTY	Blue Shield	Basic Coverage	838066412	1194769497	00002015111350 X36760X	Family Subscriber	4/17/2015	$ 8.59	$ 8.59	0%	$0.00	
21185	TX1	618139	512195	4/18/2015	4/24/2015	4/18/2015	4/24/2015	TX433	1	2	21185	2	HIDALGO COUNTY	Blue Shield	Basic Coverage	838066412	1467562728	00002015111350 04P610X	Family Subscriber	4/17/2015	$ 11.29	$ 11.29	0%	$0.00	
21185	TX1	618139	512195	4/18/2015	4/24/2015	4/18/2015	4/24/2015	TX433	1	2	21185	2	HIDALGO COUNTY	Blue Shield	Basic Coverage	838066412	1467562728	00002015111350 04P610X	Family Subscriber	4/17/2015	$ 13.09	$ 13.09	0%	$0.00	
21185	TX1	618139	512195	4/18/2015	4/24/2015	4/18/2015	4/24/2015	TX433	1	2	21185	2	HIDALGO COUNTY	Blue Shield	Basic Coverage	838066412	1083943294	00002015111350 84D170X	Family Subscriber	4/22/2015	$ 67.85	$ 67.85	0%	$0.00	
21185	TX1	618139	512195	4/18/2015	4/24/2015	4/18/2015	4/24/2015	TX433	1	2	21185	2	HIDALGO COUNTY	Blue Shield	Basic Coverage	839750677	1194151910	00002015111508 Q1820X	Family Member	4/2/2015	$ 77.15	$ 77.15	0%	$0.00	
21185	TX1	618139	512195	4/18/2015	4/24/2015	4/18/2015	4/24/2015	TX433	1	2	21185	2	HIDALGO COUNTY	Blue Shield	Basic Coverage	839750677	1194151910	00002015111509 Q4900X	Family Member	4/16/2015	$ 48.77	$ 48.77	0%	$0.00	
21185	TX1	618139	512195	4/18/2015	4/24/2015	4/18/2015	4/24/2015	TX433	1	2	21185	2	HIDALGO COUNTY	Blue Shield	Basic Coverage	839750677	1770699639	00002015111350 23E050X	Family Member	4/20/2015	$ 124.06	$ 124.06	0%	$0.00	
21185	TX1	618139	512195	4/18/2015	4/24/2015	4/18/2015	4/24/2015	TX433	1	2	21185	2	HIDALGO COUNTY	Blue Shield	Basic Coverage	843678517	1588008247	00002015111350 16L340X	Single	4/15/2015	$ 127.15	$ 127.15	0%	$0.00	
21185	TX1	618139	512195	4/18/2015	4/24/2015	4/18/2015	4/24/2015	TX433	1	2	21185	2	HIDALGO COUNTY	Blue Shield	Basic Coverage	843678517	1588008247	00002015111350 16L340X	Single	4/15/2015	$ 19.36	$ 19.36	0%	$0.00	
21185	TX1	618139	512195	4/18/2015	4/24/2015	4/18/2015	4/24/2015	TX433	1	2	21185	2	HIDALGO COUNTY	Blue Shield	Basic Coverage	820655036	1881929321	00002015112507 815V0X	Single	4/2/2015	$ 5.50	$ 5.50	0%	$0.00	
21185	TX1	618139	512195	4/18/2015	4/24/2015	4/18/2015	4/24/2015	TX433	1	2	21185	2	HIDALGO COUNTY	Blue Shield	Basic Coverage	820655036	1881929321	00002015112507 816V0X	Single	4/2/2015	$ 162.52	$ 162.52	0%	$0.00	
21185	TX1	618139	512195	4/18/2015	4/24/2015	4/18/2015	4/24/2015	TX433	1	2	21185	2	HIDALGO COUNTY	Blue Shield	Basic Coverage	820655036	1881929321	00002015112507 816V0X	Single	4/2/2015	$ 162.52	$ 162.52	0%	$0.00	
21185	TX1	618139	512195	4/18/2015	4/24/2015	4/18/2015	4/24/2015	TX433	1	2	21185	2	HIDALGO COUNTY	Blue Shield	Basic Coverage	838877683	1528003936	00002015110506 495L0X	Single	3/18/2015	$ 7.30	$ 7.30	0%	$0.00	
21185	TX1	618139	512195	4/18/2015	4/24/2015	4/18/2015	4/24/2015	TX433	1	2	21185	2	HIDALGO COUNTY	Blue Shield	Basic Coverage	838877683	1528003936	00002015110507 120L0X	Single	3/30/2015	$ 34.71	$ 34.71	0%	$0.00	
21185	TX1	618139	512195	4/18/2015	4/24/2015	4/18/2015	4/24/2015	TX433	1	2	21185	2	HIDALGO COUNTY	Blue Shield	Basic Coverage	843804063	1881679751	00002015111500 A4420X	Single	4/17/2015	$ 4.09	$ 4.09	0%	$0.00	
21185	TX1	618139	512195	4/18/2015	4/24/2015	4/18/2015	4/24/2015	TX433	1	2	21185	2	HIDALGO COUNTY	Blue Shield	Basic Coverage	843804063	1881679751	00002015111500 A4420X	Single	4/17/2015	$ 2.04	$ 2.04	0%	$0.00	
21185	TX1	618139	512195	4/18/2015	4/24/2015	4/18/2015	4/24/2015	TX433	1	2	21185	2	HIDALGO COUNTY	Blue Shield	Basic Coverage	844455838	1073508545	00002015112508 L40970X	Single	4/15/2015	$ 38.34	$ 38.34	0%	$0.00	
21185	TX1	618139	512195	4/18/2015	4/24/2015	4/18/2015	4/24/2015	TX433	1	2	21185	2	HIDALGO COUNTY	Blue Shield	Basic Coverage	844455838	1073508545	00002015112508 L40970X	Single	4/15/2015	$ 5.27	$ 5.27	0%	$0.00	
21185	TX1	618139	512195	4/18/2015	4/24/2015	4/18/2015	4/24/2015	TX433	1	2	21185	2	HIDALGO COUNTY	Blue Shield	Basic Coverage	844455838	1073508545	00002015112508 L40970X	Single	4/15/2015	$ 137.71	$ 137.71	0%	$0.00	
21185	TX1	618139	512195	4/18/2015	4/24/2015	4/18/2015	4/24/2015	TX433	1	2	21185	2	HIDALGO COUNTY	Blue Shield	Basic Coverage	844455838	1073508545	00002015112508 L40970X	Single	4/15/2015	$ 6.14	$ 6.14	0%	$0.00	
21185	TX1	618139	512195	4/18/2015	4/24/2015	4/18/2015	4/24/2015	TX433	1	2	21185	2	HIDALGO COUNTY	Blue Shield	Basic Coverage	844455838	1073508545	00002015112508 L40970X	Single	4/15/2015	$ 10.07	$ 10.07	0%	$0.00	
21185	TX1	618139	512195	4/18/2015	4/24/2015	4/18/2015	4/24/2015	TX433	1	2	21185	2	HIDALGO COUNTY	Blue Shield	Basic Coverage	844455838	1073508545	00002015112508 L40970X	Single	4/15/2015	$ 7.18	$ 7.18	0%	$0.00	
21185	TX1	618139	512195	4/18/2015	4/24/2015	4/18/2015	4/24/2015	TX433	1	2	21185	2	HIDALGO COUNTY	Blue Shield	Basic Coverage	844455838	1073508545	00002015112508 L40970X	Single	4/15/2015	$ 6.78	$ 6.78	0%	$0.00	
21185	TX1	618139	512195	4/18/2015	4/24/2015	4/18/2015	4/24/2015	TX433	1	2	21185	2	HIDALGO COUNTY	Blue Shield	Basic Coverage	844455838	1073508545	00002015112508 L40970X	Single	4/15/2015	$ 7.30	$ 7.30	0%	$0.00	
21185	TX1	618139	512195	4/18/2015	4/24/2015	4/18/2015	4/24/2015	TX433	1	2	21185	2	HIDALGO COUNTY	Blue Shield	Basic Coverage	844455838	1073508545	00002015112508 L40970X	Single	4/15/2015	$ 3.00	$ 3.00	0%	$0.00	
21185	TX1	618139	512195	4/18/2015	4/24/2015	4/18/2015	4/24/2015	TX433	1	2	21185	2	HIDALGO COUNTY	Blue Shield	Basic Coverage	844455838	1073508545	00002015112508 L40970X	Single	4/15/2015	$ 7.08	$ 7.08	0%	$0.00	
21185	TX1	618139	512195	4/18/2015	4/24/2015	4/18/2015	4/24/2015	TX433	1	2	21185	2	HIDALGO COUNTY	Blue Shield	Basic Coverage	844455838	1073508545	00002015112508 L40970X	Single	4/15/2015	$ 7.71	$ 7.71	0%	$0.00	
21185	TX1	618139	512195	4/18/2015	4/24/2015	4/18/2015	4/24/2015	TX433	1	2	21185	2	HIDALGO COUNTY	Blue Shield	Basic Coverage	844455838	1073508545	00002015112508 L40970X	Single	4/15/2015	$ 12.64	$ 12.64	0%	$0.00	
21185	TX1	618139	512195	4/18/2015	4/24/2015	4/18/2015	4/24/2015	TX433	1	2	21185	2	HIDALGO COUNTY	Blue Shield	Basic Coverage	844455838	1073508545	00002015112508 L40970X	Single	4/15/2015	$ 4.19	$ 4.19	0%	$0.00	
21185	TX1	618139	512195	4/18/2015	4/24/2015	4/18/2015	4/24/2015	TX433	1	2	21185	2	HIDALGO COUNTY	Blue Shield	Basic Coverage	844455838	1073508545	00002015112508 L40970X	Single	4/15/2015	$ 3.89	$ 3.89	0%	$0.00	
21185	TX1	618139	512195	4/18/2015	4/24/2015	4/18/2015	4/24/2015	TX433	1	2	21185	2	HIDALGO COUNTY	Blue Shield	Basic Coverage	839902237	1780600510	00002015110 50T16610X	Single	4/18/2015	$ 20.39	$ 20.39	0%	$0.00	
21185	TX1	618139	512195	4/18/2015	4/24/2015	4/18/2015	4/24/2015	TX433	1	2	21185	2	HIDALGO COUNTY	Blue Shield	Basic Coverage	839902237	1073508545	00002015112508 L50500X	Single	4/17/2015	$ 21.77	$ 21.77	0%	$0.00	
21185	TX1	618139	512195	4/18/2015	4/24/2015	4/18/2015	4/24/2015	TX433	1	2	21185	2	HIDALGO COUNTY	Blue Shield	Basic Coverage	839902237	1073508545	00002015112508 L50500X	Single	4/17/2015	$ 27.45	$ 27.45	0%	$0.00	
21185	TX1	618139	512195	4/18/2015	4/24/2015	4/18/2015	4/24/2015	TX433	1	2	21185	2	HIDALGO COUNTY	Blue Shield	Basic Coverage	839902237	1073508545	00002015112508 L50500X	Single	4/17/2015	$ 10.07	$ 10.07	0%	$0.00	
21185	TX1	618139	512195	4/18/2015	4/24/2015	4/18/2015	4/24/2015	TX433	1	2	21185	2	HIDALGO COUNTY	Blue Shield	Basic Coverage	839902237	1073508545	00002015112508 L50500X	Single	4/17/2015	$ 7.18	$ 7.18	0%	$0.00	
21185	TX1	618139	512195	4/18/2015	4/24/2015	4/18/2015	4/24/2015	TX433	1	2	21185	2	HIDALGO COUNTY	Blue Shield	Basic Coverage	839902237	1073508545	00002015112508 L50500X	Single	4/17/2015	$ 6.78	$ 6.78	0%	$0.00	
21185	TX1	618139	512195	4/18/2015	4/24/2015	4/18/2015	4/24/2015	TX433	1	2	21185	2	HIDALGO COUNTY	Blue Shield	Basic Coverage	839902237	1073508545	00002015112508 L50500X	Single	4/17/2015	$ 3.00	$ 3.00	0%	$0.00	
21185	TX1	618139	512195	4/18/2015	4/24/2015	4/18/2015	4/24/2015	TX433	1	2	21185	2	HIDALGO COUNTY	Blue Shield	Basic Coverage	832876419	1427136357	00002015113503 P8090X	Single	3/2/2015	$ 5.50	$ 5.50	0%	$0.00	
21185	TX1	618139	512195	4/18/2015	4/24/2015	4/18/2015	4/24/2015	TX433	1	2	21185	2	HIDALGO COUNTY	Blue Shield	Basic Coverage	832876419	1427136357	00002015113503 P8090X	Single	3/2/2015	$ 5.50	$ 5.50	0%	$0.00	
21185	TX1	618139	512195	4/18/2015	4/24/2015	4/18/2015	4/24/2015	TX433	1	2	21185	2	HIDALGO COUNTY	Blue Shield	Basic Coverage	832876419	1427136357	00002015113503 P8090X	Single	3/2/2015	$ 5.50	$ 5.50	0%	$0.00	
21185	TX1	618139	512195	4/18/2015	4/24/2015	4/18/2015	4/24/2015	TX433	1	2	21185	2	HIDALGO COUNTY	Blue Shield	Basic Coverage	832876419	1427136357	00002015113503 P8090X	Single	3/2/2015	$ 5.50	$ 5.50	0%	$0.00	
21185	TX1	618139	512195	4/18/2015	4/24/2015	4/18/2015	4/24/2015	TX433	1	2	21185	2	HIDALGO COUNTY	Blue Shield	Basic Coverage	832876419	1427136357	00002015113503 P8090X	Single	3/2/2015	$ 5.50	$ 5.50	0%	$0.00	
21185	TX1	618139	512195	4/18/2015	4/24/2015	4/18/2015	4/24/2015	TX433	1	2	21185	2	HIDALGO COUNTY	Blue Shield	Basic Coverage	832876419	1427136357	00002015113503 P8090X	Single	3/2/2015	$ 5.50	$ 5.50	0%	$0.00	
21185	TX1	618139	512195	4/18/2015	4/24/2015	4/18/2015	4/24/2015	TX433	1	2	21185	2	HIDALGO COUNTY	Blue Shield	Basic Coverage	820272004	1174702872	00002015111501 4G530X	Single	4/20/2015	$ 21.77	$ 21.77	0%	$0.00	
21185	TX1	618139	512195	4/18/2015	4/24/2015	4/18/2015	4/24/2015	TX433	1	2	21185	2	HIDALGO COUNTY	Blue Shield	Basic Coverage	841333795	1558477513	00002015112508 336Y0X	Single	4/21/2015	$ 42.65	$ 42.65	0%	$0.00	
21185	TX1	618139	512195	4/18/2015	4/24/2015	4/18/2015	4/24/2015	TX433	1	2	21185	2	HIDALGO COUNTY	Blue Shield	Basic Coverage	832842714	1306902283	00002015110509 642L0X	Family Subscriber	2/26/2015	$ 162.52	$ 162.52	0%	$0.00	
21185	TX1	618139	512195	4/18/2015	4/24/2015	4/18/2015	4/24/2015	TX433	1	2	21185	2	HIDALGO COUNTY	Blue Shield	Basic Coverage	832842714	1306902283	00002015110509 642L0X	Family Subscriber	2/26/2015	$ 57.88	$ 57.88	0%	$0.00	
21185	TX1	618139	512195	4/18/2015	4/24/2015	4/18/2015	4/24/2015	TX433	1	2	21185	2	HIDALGO COUNTY	Blue Shield	Basic Coverage	832842714	1336543636	00002015113504 P0430X	Family Subscriber	2/13/2015	$ 1,282.40	$ 1,282.40	0%	$0.00	
21185	TX1	618139	512195	4/18/2015	4/24/2015	4/18/2015	4/24/2015	TX433	1	2	21185	2	HIDALGO COUNTY	Blue Shield	Basic Coverage	832842714	1336543636	00002015113504 P0430X	Family Subscriber	2/13/2015	$ 62.30	$ 62.30	0%	$0.00	
21185	TX1	618139	512195	4/18/2015	4/24/2015	4/18/2015	4/24/2015	TX433	1	2	21185	2	HIDALGO COUNTY	Blue Shield	Basic Coverage	820018819	1326246901	00002015111501 11C70X	Single	4/17/2015	$ 67.85	$ 67.85	0%	$0.00	
21185	TX1	618139	512195	4/18/2015	4/24/2015	4/18/2015	4/24/2015	TX433	1	2	21185	2	HIDALGO COUNTY	Blue Shield	Basic Coverage	820018819	1326246901	00002015111501 11C70X	Single	4/17/2015	$ 7.08	$ 7.08	0%	$0.00	
21185	TX1	618139	512195	4/18/2015	4/24/2015	4/18/2015	4/24/2015	TX433	1	2	21185	2	HIDALGO COUNTY	Blue Shield	Basic Coverage	820018819	1326246901	00002015111501 11C70X	Single	4/17/2015	$ 10.92	$ 10.92	0%	$0.00	
21185	TX1	618139	512195	4/18/2015	4/24/2015	4/18/2015	4/24/2015	TX433	1	2	21185	2	HIDALGO COUNTY	Blue Shield	Basic Coverage	820018819	1326246901	00002015111501 11C70X	Single	4/17/2015	$ 3.00	$ 3.00	0%	$0.00	
21185	TX1	618139	512195	4/18/2015	4/24/2015	4/18/2015	4/24/2015	TX433	1	2	21185	2	HIDALGO COUNTY	Blue Shield	Basic Coverage	840494343	1881714384	00002015112505 22U50X	Single	4/10/2015	$ 100.81	$ 100.81	0%	$0.00	
21185	TX1	618139	512195	4/18/2015	4/24/2015	4/18/2015	4/24/2015	TX433	1	2	21185	2	HIDALGO COUNTY	Blue Shield	Basic Coverage	840494343	1881714384	00002015112505 22U50X	Single	4/10/2015	$ 238.55	$ 238.55	0%	$0.00	
21185	TX1	618139	512195	4/18/2015	4/24/2015	4/18/2015	4/24/2015	TX433	1	2	21185	2	HIDALGO COUNTY	Blue Shield	Basic Coverage	840494343	1881714384	00002015112505 22U50X	Single	4/10/2015	$ 7.30	$ 7.30	0%	$0.00	
21185	TX1	618139	512195	4/18/2015	4/24/2015	4/18/2015	4/24/2015	TX433	1	2	21185	2	HIDALGO COUNTY	Blue Shield	Basic Coverage	840494343	1881714384	00002015112505 22U50X	Single	4/10/2015	$ 3.00	$ 3.00	0%	$0.00	
21185	TX1	618139	512195	4/18/2015	4/24/2015	4/18/2015	4/24/2015	TX433	1	2	21185	2	HIDALGO COUNTY	Blue Shield	Basic Coverage	842388401	1356305957	00002015098030 95450C	Family Member	4/1/2015	$ 3.12	$ 3.12	0%	$0.00	
21185	TX1	618139	512195	4/18/2015	4/24/2015	4/18/2015	4/24/2015	TX433	1	2	21185	2	HIDALGO COUNTY	Blue Shield	Basic Coverage	842388401	1770604688	00002015111050 B33950X	Family Member	4/14/2015	$ 24.25	$ 24.25	0%	$0.00	
21185	TX1	618139	512195	4/18/2015	4/24/2015	4/18/2015	4/24/2015	TX433	1	2	21185	2	HIDALGO COUNTY	Blue Shield	Basic Coverage	842388401	1770604688	00002015111050 B33950X	Family Member	4/14/2015	$ 7.08	$ 7.08	0%	$0.00	
21185	TX1	618139	512195	4/18/2015	4/24/2015	4/18/2015	4/24/2015	TX433	1	2	21185	2	HIDALGO COUNTY	Blue Shield	Basic Coverage	842388401	1770604688	00002015111050 B33950X	Family Member	4/14/2015	$ 2.04	$ 2.04	0%	$0.00	
21185	TX1	618139	512195	4/18/2015	4/24/2015	4/18/2015	4/24/2015	TX433	1	2	21185	2	HIDALGO COUNTY	Blue Shield	Basic Coverage	842388401	1770604688	00002015111050 B33950X	Family Member	4/14/2015	$ 3.00	$ 3.00	0%	$0.00	
21185	TX1	618139	512195	4/18/2015	4/24/2015	4/18/2015	4/24/2015	TX433	1	2	21185	2	HIDALGO COUNTY	Blue Shield	Basic Coverage	845406486	1558451260	00002015100509 313Z0X	Single	5/23/2014	$ 23.18	$ 23.18	0%	$0.00	
21185	TX1	618139	512195	4/18/2015	4/24/2015	4/18/2015	4/24/2015	TX433	1	2	21185	2	HIDALGO COUNTY	Blue Shield	Basic Coverage	838164164	1043515166	00002015111350 W41960X	Family Subscriber	4/10/2015	$ 67.85	$ 67.85	0%	$0.00	
21185	TX1	618139	512195	4/18/2015	4/24/2015	4/18/2015	4/24/2015	TX433	1	2	21185	2	HIDALGO COUNTY	Blue Shield	Basic Coverage	838164164	1043515166	00002015111350 W41960X	Family Subscriber	4/10/2015	$ 28.84	$ 28.84	0%	$0.00	
21185	TX1	618139	512195	4/18/2015	4/24/2015	4/18/2015	4/24/2015	TX433	1	2	21185	2	HIDALGO COUNTY	Blue Shield	Basic Coverage	838164164	1043515166	00002015111350 W41960X	Family Subscriber	4/10/2015	$ 6.48	$ 6.48	0%	$0.00	
21185	TX1	618139	512195	4/18/2015	4/24/2015	4/18/2015	4/24/2015	TX433	1	2	21185	2	HIDALGO COUNTY	Blue Shield	Basic Coverage	846076951	1396919270	00002015092 50T82530X	Family Member	2/10/2015	$ (23.02)	$ (23.02)	0%	$0.00	
21185	TX1	618139	512195	4/18/2015	4/24/2015	4/18/2015	4/24/2015	TX433	1	2	21185	2	HIDALGO COUNTY	Blue Shield	Basic Coverage	844740109	1790721538	00002015109503 36G50X	Family Member	4/15/2015	$ 1.66	$ 1.66	0%	$0.00	

Account	Corporate Entity	Invoice Profile	Invoice Number	InvcPerFrDt	InvcPerToDt	ClmPerFrDt	ClmPerToDt	BARS CustNbr	Settlement Nbr	Association Nbr	Group Nbr	Section Nbr	Group Name	Coverage	Claim Type	Member ID	Provider ID	Document Control	Tier	Service Date	Gross Amt	Net Amt	Fee Percent	Fee Amt	Case Nbr
21185	TX1	618139	512195	4/18/2015	4/24/2015	4/18/2015	4/24/2015	TX433	1	2	21185	2	HIDALGO COUNTY	Blue Shield	Basic Coverage	844740109	1790721538	00002015109503 36G50X	Family Member	4/15/2015	$ 13.31	$ 13.31	0%	$0.00	
21185	TX1	618139	512195	4/18/2015	4/24/2015	4/18/2015	4/24/2015	TX433	1	2	21185	2	HIDALGO COUNTY	Blue Shield	Basic Coverage	844740109	1790721538	00002015109503 36G50X	Family Member	4/15/2015	$ 3.86	$ 3.86	0%	$0.00	
21185	TX1	618139	512195	4/18/2015	4/24/2015	4/18/2015	4/24/2015	TX433	1	2	21185	2	HIDALGO COUNTY	Blue Shield	Basic Coverage	844740109	1790721538	00002015109503 36G50X	Family Member	4/15/2015	$ 3.86	$ 3.86	0%	$0.00	
21185	TX1	618139	512195	4/18/2015	4/24/2015	4/18/2015	4/24/2015	TX433	1	2	21185	2	HIDALGO COUNTY	Blue Shield	Basic Coverage	844740109	1790721538	00002015109503 36G50X	Family Member	4/15/2015	$ 3.86	$ 3.86	0%	$0.00	
21185	TX1	618139	512195	4/18/2015	4/24/2015	4/18/2015	4/24/2015	TX433	1	2	21185	2	HIDALGO COUNTY	Blue Shield	Basic Coverage	844740109	1790721538	00002015109503 36G50X	Family Member	4/15/2015	$ 3.86	$ 3.86	0%	$0.00	
21185	TX1	618139	512195	4/18/2015	4/24/2015	4/18/2015	4/24/2015	TX433	1	2	21185	2	HIDALGO COUNTY	Blue Shield	Basic Coverage	844740109	1790721538	00002015109503 36G50X	Family Member	4/15/2015	$ 3.86	$ 3.86	0%	$0.00	
21185	TX1	618139	512195	4/18/2015	4/24/2015	4/18/2015	4/24/2015	TX433	1	2	21185	2	HIDALGO COUNTY	Blue Shield	Basic Coverage	844740109	1790721538	00002015109503 36G50X	Family Member	4/15/2015	$ 3.86	$ 3.86	0%	$0.00	
21185	TX1	618139	512195	4/18/2015	4/24/2015	4/18/2015	4/24/2015	TX433	1	2	21185	2	HIDALGO COUNTY	Blue Shield	Basic Coverage	844740109	1790721538	00002015109503 36G50X	Family Member	4/15/2015	$ 3.86	$ 3.86	0%	$0.00	
21185	TX1	618139	512195	4/18/2015	4/24/2015	4/18/2015	4/24/2015	TX433	1	2	21185	2	HIDALGO COUNTY	Blue Shield	Basic Coverage	844740109	1790721538	00002015109503 36G50X	Family Member	4/15/2015	$ 3.86	$ 3.86	0%	$0.00	
21185	TX1	618139	512195	4/18/2015	4/24/2015	4/18/2015	4/24/2015	TX433	1	2	21185	2	HIDALGO COUNTY	Blue Shield	Basic Coverage	844740109	1801818786	00002015110509 66P60X	Family Member	4/17/2015	$ 34.71	$ 34.71	0%	$0.00	
21185	TX1	618139	512195	4/18/2015	4/24/2015	4/18/2015	4/24/2015	TX433	1	2	21185	2	HIDALGO COUNTY	Blue Shield	Basic Coverage	837493766	1053589564	00002015100502 932K0X	Single	2/16/2015	$ 90.00	$ 90.00	0%	$0.00	
21185	TX1	618139	512195	4/18/2015	4/24/2015	4/18/2015	4/24/2015	TX433	1	2	21185	2	HIDALGO COUNTY	Blue Shield	Basic Coverage	846567561	1245453901	00002015111500 3W700X	Family Member	4/20/2015	$ 34.71	$ 34.71	0%	$0.00	
21185	TX1	618139	512195	4/18/2015	4/24/2015	4/18/2015	4/24/2015	TX433	1	2	21185	2	HIDALGO COUNTY	Blue Shield	Basic Coverage	846567561	1245453901	00002015111500 3W700X	Family Member	4/20/2015	$ 10.92	$ 10.92	0%	$0.00	
21185	TX1	618139	512195	4/18/2015	4/24/2015	4/18/2015	4/24/2015	TX433	1	2	21185	2	HIDALGO COUNTY	Blue Shield	Basic Coverage	846567561	1245453901	00002015111500 3W700X	Family Member	4/20/2015	$ 6.00	$ 6.00	0%	$0.00	
21185	TX1	618139	512195	4/18/2015	4/24/2015	4/18/2015	4/24/2015	TX433	1	2	21185	2	HIDALGO COUNTY	Blue Shield	Basic Coverage	846567561	1245453901	00002015111500 3W700X	Family Member	4/20/2015	$ 6.00	$ 6.00	0%	$0.00	
21185	TX1	618139	512195	4/18/2015	4/24/2015	4/18/2015	4/24/2015	TX433	1	2	21185	2	HIDALGO COUNTY	Blue Shield	Basic Coverage	846567561	1245453901	00002015111500 3W700X	Family Member	4/20/2015	$ 7.95	$ 7.95	0%	$0.00	
21185	TX1	618139	512195	4/18/2015	4/24/2015	4/18/2015	4/24/2015	TX433	1	2	21185	2	HIDALGO COUNTY	Blue Shield	Basic Coverage	846567561	1245453901	00002015111500 3W700X	Family Member	4/20/2015	$ 10.07	$ 10.07	0%	$0.00	
21185	TX1	618139	512195	4/18/2015	4/24/2015	4/18/2015	4/24/2015	TX433	1	2	21185	2	HIDALGO COUNTY	Blue Shield	Basic Coverage	846567561	1245453901	00002015111500 3W700X	Family Member	4/20/2015	$ 101.48	$ 101.48	0%	$0.00	
21185	TX1	618139	512195	4/18/2015	4/24/2015	4/18/2015	4/24/2015	TX433	1	2	21185	2	HIDALGO COUNTY	Blue Shield	Basic Coverage	841584821	1609066257	00002015111500 0W090X	Family Member	4/13/2015	$ 24.25	$ 24.25	0%	$0.00	
21185	TX1	618139	512195	4/18/2015	4/24/2015	4/18/2015	4/24/2015	TX433	1	2	21185	2	HIDALGO COUNTY	Blue Shield	Basic Coverage	841584821	1609066257	00002015111500 0W090X	Family Member	4/13/2015	$ 2.89	$ 2.89	0%	$0.00	
21185	TX1	618139	512195	4/18/2015	4/24/2015	4/18/2015	4/24/2015	TX433	1	2	21185	2	HIDALGO COUNTY	Blue Shield	Basic Coverage	841584821	1609066257	00002015111500 0W090X	Family Member	4/13/2015	$ 7.17	$ 7.17	0%	$0.00	
21185	TX1	618139	512195	4/18/2015	4/24/2015	4/18/2015	4/24/2015	TX433	1	2	21185	2	HIDALGO COUNTY	Blue Shield	Basic Coverage	841584821	1609066257	00002015111500 0W090X	Family Member	4/13/2015	$ 3.00	$ 3.00	0%	$0.00	
21185	TX1	618139	512195	4/18/2015	4/24/2015	4/18/2015	4/24/2015	TX433	1	2	21185	2	HIDALGO COUNTY	Blue Shield	Basic Coverage	841584821	1609066257	00002015114506 426Q0X	Family Member	4/17/2015	$ 34.71	$ 34.71	0%	$0.00	
21185	TX1	618139	512195	4/18/2015	4/24/2015	4/18/2015	4/24/2015	TX433	1	2	21185	2	HIDALGO COUNTY	Blue Shield	Basic Coverage	841584821	1609066257	00002015111500 2W080X	Family Member	4/13/2015	$ 34.71	$ 34.71	0%	$0.00	
21185	TX1	618139	512195	4/18/2015	4/24/2015	4/18/2015	4/24/2015	TX433	1	2	21185	2	HIDALGO COUNTY	Blue Shield	Basic Coverage	841584821	1942477351	00002015114508 8Z970X	Family Member	4/2/2015	$ 49.58	$ 49.58	0%	$0.00	
21185	TX1	618139	512195	4/18/2015	4/24/2015	4/18/2015	4/24/2015	TX433	1	2	21185	2	HIDALGO COUNTY	Blue Shield	Basic Coverage	841584821	1942477351	00002015114508 8Z970X	Family Member	4/2/2015	$ 15.32	$ 15.32	0%	$0.00	
21185	TX1	618139	512195	4/18/2015	4/24/2015	4/18/2015	4/24/2015	TX433	1	2	21185	2	HIDALGO COUNTY	Blue Shield	Basic Coverage	842434118	1396867636	00002015107506 2S300X	Single	4/13/2015	$ 24.25	$ 24.25	0%	$0.00	
21185	TX1	618139	512195	4/18/2015	4/24/2015	4/18/2015	4/24/2015	TX433	1	2	21185	2	HIDALGO COUNTY	Blue Shield	Basic Coverage	842434118	1396867636	00002015107506 2S300X	Single	4/13/2015	$ 31.36	$ 31.36	0%	$0.00	
21185	TX1	618139	512195	4/18/2015	4/24/2015	4/18/2015	4/24/2015	TX433	1	2	21185	2	HIDALGO COUNTY	Blue Shield	Basic Coverage	842434118	1396867636	00002015107506 2S300X	Single	4/13/2015	$ 57.68	$ 57.68	0%	$0.00	
21185	TX1	618139	512195	4/18/2015	4/24/2015	4/18/2015	4/24/2015	TX433	1	2	21185	2	HIDALGO COUNTY	Blue Shield	Basic Coverage	842434118	1396867636	00002015107506 2S300X	Single	4/13/2015	$ 0.48	$ 0.48	0%	$0.00	
21185	TX1	618139	512195	4/18/2015	4/24/2015	4/18/2015	4/24/2015	TX433	1	2	21185	2	HIDALGO COUNTY	Blue Shield	Basic Coverage	842434118	1396867636	00002015107506 2S300X	Single	4/13/2015	$ 1.22	$ 1.22	0%	$0.00	
21185	TX1	618139	512195	4/18/2015	4/24/2015	4/18/2015	4/24/2015	TX433	1	2	21185	2	HIDALGO COUNTY	Blue Shield	Basic Coverage	820244644	1811186042	00002015112508 228V0X	Single	4/17/2015	$ 113.44	$ 113.44	0%	$0.00	
21185	TX1	618139	512195	4/18/2015	4/24/2015	4/18/2015	4/24/2015	TX433	1	2	21185	2	HIDALGO COUNTY	Blue Shield	Basic Coverage	840910971	1396967659	00002015114502 57A70X	Single	10/20/2014	$ 92.39	$ 92.39	0%	$0.00	
21185	TX1	618139	512195	4/18/2015	4/24/2015	4/18/2015	4/24/2015	TX433	1	2	21185	2	HIDALGO COUNTY	Blue Shield	Basic Coverage	840910971	1396967659	00002015114502 79A40X	Single	1/28/2015	$ 24.25	$ 24.25	0%	$0.00	
21185	TX1	618139	512195	4/18/2015	4/24/2015	4/18/2015	4/24/2015	TX433	1	2	21185	2	HIDALGO COUNTY	Blue Shield	Basic Coverage	840910971	1396967659	00002015114502 79A40X	Single	1/28/2015	$ 28.84	$ 28.84	0%	$0.00	
21185	TX1	618139	512195	4/18/2015	4/24/2015	4/18/2015	4/24/2015	TX433	1	2	21185	2	HIDALGO COUNTY	Blue Shield	Basic Coverage	840910971	1396967659	00002015114502 79A40X	Single	1/28/2015	$ 15.01	$ 15.01	0%	$0.00	
21185	TX1	618139	512195	4/18/2015	4/24/2015	4/18/2015	4/24/2015	TX433	1	2	21185	2	HIDALGO COUNTY	Blue Shield	Basic Coverage	840910971	1396967659	00002015114502 79A40X	Single	1/28/2015	$ 0.24	$ 0.24	0%	$0.00	
21185	TX1	618139	512195	4/18/2015	4/24/2015	4/18/2015	4/24/2015	TX433	1	2	21185	2	HIDALGO COUNTY	Blue Shield	Basic Coverage	840910971	1396967659	00002015114502 79A40X	Single	1/28/2015	$ 18.10	$ 18.10	0%	$0.00	
21185	TX1	618139	512195	4/18/2015	4/24/2015	4/18/2015	4/24/2015	TX433	1	2	21185	2	HIDALGO COUNTY	Blue Shield	Basic Coverage	840910971	1396967659	00002015114502 79A40X	Single	1/28/2015	$ 10.92	$ 10.92	0%	$0.00	
21185	TX1	618139	512195	4/18/2015	4/24/2015	4/18/2015	4/24/2015	TX433	1	2	21185	2	HIDALGO COUNTY	Blue Shield	Basic Coverage	840910971	1396967659	00002015114502 79A40X	Single	1/28/2015	$ 15.01	$ 15.01	0%	$0.00	
21185	TX1	618139	512195	4/18/2015	4/24/2015	4/18/2015	4/24/2015	TX433	1	2	21185	2	HIDALGO COUNTY	Blue Shield	Basic Coverage	840910971	1396967659	00002015114503 10A60X	Single	1/26/2015	$ 24.25	$ 24.25	0%	$0.00	
21185	TX1	618139	512195	4/18/2015	4/24/2015	4/18/2015	4/24/2015	TX433	1	2	21185	2	HIDALGO COUNTY	Blue Shield	Basic Coverage	839668033	1730205253	00002015110506 2350X	Single	4/6/2015	$ 34.71	$ 34.71	0%	$0.00	
21185	TX1	618139	512195	4/18/2015	4/24/2015	4/18/2015	4/24/2015	TX433	1	2	21185	2	HIDALGO COUNTY	Blue Shield	Basic Coverage	839668033	1730205253	00002015110506 2350X	Single	4/6/2015	$ 0.48	$ 0.48	0%	$0.00	
21185	TX1	618139	512195	4/18/2015	4/24/2015	4/18/2015	4/24/2015	TX433	1	2	21185	2	HIDALGO COUNTY	Blue Shield	Basic Coverage	839668033	1730205253	00002015110506 2350X	Single	4/6/2015	$ 1.82	$ 1.82	0%	$0.00	
21185	TX1	618139	512195	4/18/2015	4/24/2015	4/18/2015	4/24/2015	TX433	1	2	21185	2	HIDALGO COUNTY	Blue Shield	Basic Coverage	839668033	1730205253	00002015110506 2350X	Single	4/6/2015	$ 57.68	$ 57.68	0%	$0.00	
21185	TX1	618139	512195	4/18/2015	4/24/2015	4/18/2015	4/24/2015	TX433	1	2	21185	2	HIDALGO COUNTY	Blue Shield	Basic Coverage	839668033	1730205253	00002015110506 2350X	Single	4/6/2015	$ 21.01	$ 21.01	0%	$0.00	
21185	TX1	618139	512195	4/18/2015	4/24/2015	4/18/2015	4/24/2015	TX433	1	2	21185	2	HIDALGO COUNTY	Blue Shield	Basic Coverage	832883178	1144598947	00002015110508 42060X	Single	4/6/2015	$ 34.71	$ 34.71	0%	$0.00	
21185	TX1	618139	512195	4/18/2015	4/24/2015	4/18/2015	4/24/2015	TX433	1	2	21185	2	HIDALGO COUNTY	Blue Shield	Basic Coverage	832883178	1144598947	00002015110508 63190X	Single	4/6/2015	$ 113.44	$ 113.44	0%	$0.00	
21185	TX1	618139	512195	4/18/2015	4/24/2015	4/18/2015	4/24/2015	TX433	1	2	21185	2	HIDALGO COUNTY	Blue Shield	Basic Coverage	832883178	1144598947	00002015110508 63190X	Single	4/6/2015	$ 19.36	$ 19.36	0%	$0.00	
21185	TX1	618139	512195	4/18/2015	4/24/2015	4/18/2015	4/24/2015	TX433	1	2	21185	2	HIDALGO COUNTY	Blue Shield	Basic Coverage	835499950	1356361976	00002015114500 69G40X	Single	4/21/2015	$ 34.71	$ 34.71	0%	$0.00	
21185	TX1	618139	512195	4/18/2015	4/24/2015	4/18/2015	4/24/2015	TX433	1	2	21185	2	HIDALGO COUNTY	Blue Shield	Basic Coverage	843183368	1508884412	00002015111500 N0490X	Single	4/20/2015	$ 34.71	$ 34.71	0%	$0.00	
21185	TX1	618139	512195	4/18/2015	4/24/2015	4/18/2015	4/24/2015	TX433	1	2	21185	2	HIDALGO COUNTY	Blue Shield	Basic Coverage	841553904	1558477513	00002015098503 832W0X	Single	4/7/2015	$ 34.71	$ 34.71	0%	$0.00	
21185	TX1	618139	512195	4/18/2015	4/24/2015	4/18/2015	4/24/2015	TX433	1	2	21185	2	HIDALGO COUNTY	Blue Shield	Basic Coverage	841553904	1558477513	00002015098503 832W0X	Single	4/7/2015	$ 2.04	$ 2.04	0%	$0.00	
21185	TX1	618139	512195	4/18/2015	4/24/2015	4/18/2015	4/24/2015	TX433	1	2	21185	2	HIDALGO COUNTY	Blue Shield	Basic Coverage	841553904	1558477513	00002015098503 832W0X	Single	4/7/2015	$ 15.08	$ 15.08	0%	$0.00	
21185	TX1	618139	512195	4/18/2015	4/24/2015	4/18/2015	4/24/2015	TX433	1	2	21185	2	HIDALGO COUNTY	Blue Shield	Basic Coverage	841553904	1558477513	00002015098503 832W0X	Single	4/7/2015	$ 15.08	$ 15.08	0%	$0.00	

Account	Corporate Entity	Invoice Profile	Invoice Number	InvcPerFrDt	InvcPerToDt	ClmPerFrDt	ClmPerToDt	BARS CustNbr	Settlement Nbr	Association Nbr	Group Nbr	Section Nbr	Group Name	Coverage	Claim Type	Member ID	Provider ID	Document Control	Tier	Service Date	Gross Amt	Net Amt	Fee Percent	Fee Amt	Case Nbr
21185	TX1	618139	512195	4/18/2015	4/24/2015	4/18/2015	4/24/2015	TX433	1	2	21185	2	HIDALGO COUNTY	Blue Shield	Basic Coverage	841553904	1558477513	00002015098503832W0X	Single	4/7/2015	$ 15.08	$ 15.08	0%	$0.00	
21185	TX1	618139	512195	4/18/2015	4/24/2015	4/18/2015	4/24/2015	TX433	1	2	21185	2	HIDALGO COUNTY	Blue Shield	Basic Coverage	841553904	1780600510	0000201511250A92460X	Single	4/20/2015	$ 10.93	$ 10.93	0%	$0.00	
21185	TX1	618139	512195	4/18/2015	4/24/2015	4/18/2015	4/24/2015	TX433	1	2	21185	2	HIDALGO COUNTY	Blue Shield	Basic Coverage	841553904	1780600510	0000201511250A92510X	Single	4/20/2015	$ 5.84	$ 5.84	0%	$0.00	
21185	TX1	618139	512195	4/18/2015	4/24/2015	4/18/2015	4/24/2015	TX433	1	2	21185	2	HIDALGO COUNTY	Blue Shield	Basic Coverage	841553904	1780600510	0000201511250A92510X	Single	4/20/2015	$ 3.00	$ 3.00	0%	$0.00	
21185	TX1	618139	512195	4/18/2015	4/24/2015	4/18/2015	4/24/2015	TX433	1	2	21185	2	HIDALGO COUNTY	Blue Shield	Basic Coverage	841553904	1780600510	0000201511250A92510X	Single	4/20/2015	$ 3.88	$ 3.88	0%	$0.00	
21185	TX1	618139	512195	4/18/2015	4/24/2015	4/18/2015	4/24/2015	TX433	1	2	21185	2	HIDALGO COUNTY	Blue Shield	Basic Coverage	836951528	1881679751	0000201511050191Q60X	Single	4/15/2015	$ 6.94	$ 6.94	0%	$0.00	
21185	TX1	618139	512195	4/18/2015	4/24/2015	4/18/2015	4/24/2015	TX433	1	2	21185	2	HIDALGO COUNTY	Blue Shield	Basic Coverage	836951528	1881679751	0000201511050191Q60X	Single	4/15/2015	$ 6.96	$ 6.96	0%	$0.00	
21185	TX1	618139	512195	4/18/2015	4/24/2015	4/18/2015	4/24/2015	TX433	1	2	21185	2	HIDALGO COUNTY	Blue Shield	Basic Coverage	836951528	1881679751	0000201511050191Q60X	Single	4/15/2015	$ 6.94	$ 6.94	0%	$0.00	
21185	TX1	618139	512195	4/18/2015	4/24/2015	4/18/2015	4/24/2015	TX433	1	2	21185	2	HIDALGO COUNTY	Blue Shield	Basic Coverage	837357596	1982827150	0000201510403312880C	Single	2/24/2015	$ 179.00	$ 179.00	0%	$0.00	
21185	TX1	618139	512195	4/18/2015	4/24/2015	4/18/2015	4/24/2015	TX433	1	2	21185	2	HIDALGO COUNTY	Blue Shield	Basic Coverage	839877151	1336543636	0000201511150 3Z7470X	Single	4/1/2015	$ 443.99	$ 443.99	0%	$0.00	
21185	TX1	618139	512195	4/18/2015	4/24/2015	4/18/2015	4/24/2015	TX433	1	2	21185	2	HIDALGO COUNTY	Blue Shield	Basic Coverage	839877151	1336543636	0000201511150 3Z7470X	Single	4/1/2015	$ 62.30	$ 62.30	0%	$0.00	
21185	TX1	618139	512195	4/18/2015	4/24/2015	4/18/2015	4/24/2015	TX433	1	2	21185	2	HIDALGO COUNTY	Blue Shield	Basic Coverage	841032185	1629090626	00002015108529U4590H	Family Member	4/14/2015	$ 50.19	$ 50.19	0%	$0.00	
21185	TX1	618139	512195	4/18/2015	4/24/2015	4/18/2015	4/24/2015	TX433	1	2	21185	2	HIDALGO COUNTY	Blue Shield	Basic Coverage	841032185	1396759684	0000201511260543T70H	Family Member	4/14/2015	$ 33.00	$ 33.00	0%	$0.00	
21185	TX1	618139	512195	4/18/2015	4/24/2015	4/18/2015	4/24/2015	TX433	1	2	21185	2	HIDALGO COUNTY	Blue Shield	Basic Coverage	841032185	1396759684	0000201511260543T70H	Family Member	4/14/2015	$ 0.91	$ 0.91	0%	$0.00	
21185	TX1	618139	512195	4/18/2015	4/24/2015	4/18/2015	4/24/2015	TX433	1	2	21185	2	HIDALGO COUNTY	Blue Shield	Basic Coverage	836955916	1609866003	0000201511250068 4J0X	Family Member	4/17/2015	$ 11.29	$ 11.29	0%	$0.00	
21185	TX1	618139	512195	4/18/2015	4/24/2015	4/18/2015	4/24/2015	TX433	1	2	21185	2	HIDALGO COUNTY	Blue Shield	Basic Coverage	836955916	1124084058	0000201511250 6513D0X	Family Member	4/17/2015	$ 6.69	$ 6.69	0%	$0.00	
21185	TX1	618139	512195	4/18/2015	4/24/2015	4/18/2015	4/24/2015	TX433	1	2	21185	2	HIDALGO COUNTY	Blue Shield	Basic Coverage	828014429	1528039120	0000201511150X41930X	Single	4/16/2015	$ 67.85	$ 67.85	0%	$0.00	
21185	TX1	618139	512195	4/18/2015	4/24/2015	4/18/2015	4/24/2015	TX433	1	2	21185	2	HIDALGO COUNTY	Blue Shield	Basic Coverage	828014429	1790721538	0000201511350 2X5330X	Single	4/16/2015	$ 6.95	$ 6.95	0%	$0.00	
21185	TX1	618139	512195	4/18/2015	4/24/2015	4/18/2015	4/24/2015	TX433	1	2	21185	2	HIDALGO COUNTY	Blue Shield	Basic Coverage	828014429	1790721538	0000201511350 2X5330X	Single	4/16/2015	$ 6.53	$ 6.53	0%	$0.00	
21185	TX1	618139	512195	4/18/2015	4/24/2015	4/18/2015	4/24/2015	TX433	1	2	21185	2	HIDALGO COUNTY	Blue Shield	Basic Coverage	828014429	1790721538	0000201511350 2X5330X	Single	4/16/2015	$ 6.98	$ 6.98	0%	$0.00	
21185	TX1	618139	512195	4/18/2015	4/24/2015	4/18/2015	4/24/2015	TX433	1	2	21185	2	HIDALGO COUNTY	Blue Shield	Basic Coverage	828014429	1790721538	0000201511350 5X5570X	Single	4/16/2015	$ 16.37	$ 16.37	0%	$0.00	
21185	TX1	618139	512195	4/18/2015	4/24/2015	4/18/2015	4/24/2015	TX433	1	2	21185	2	HIDALGO COUNTY	Blue Shield	Basic Coverage	828014429	1790721538	0000201511350 5X5570X	Single	4/16/2015	$ 28.36	$ 28.36	0%	$0.00	
21185	TX1	618139	512195	4/18/2015	4/24/2015	4/18/2015	4/24/2015	TX433	1	2	21185	2	HIDALGO COUNTY	Blue Shield	Basic Coverage	828014429	1790721538	0000201511350 5X5570X	Single	4/16/2015	$ 28.36	$ 28.36	0%	$0.00	
21185	TX1	618139	512195	4/18/2015	4/24/2015	4/18/2015	4/24/2015	TX433	1	2	21185	2	HIDALGO COUNTY	Blue Shield	Basic Coverage	828014429	1790721538	0000201511350 5X5570X	Single	4/16/2015	$ 26.27	$ 26.27	0%	$0.00	
21185	TX1	618139	512195	4/18/2015	4/24/2015	4/18/2015	4/24/2015	TX433	1	2	21185	2	HIDALGO COUNTY	Blue Shield	Basic Coverage	838948186	1891855656	0000201511350 84T050X	Single	4/16/2015	$ 31.79	$ 31.79	0%	$0.00	
21185	TX1	618139	512195	4/18/2015	4/24/2015	4/18/2015	4/24/2015	TX433	1	2	21185	2	HIDALGO COUNTY	Blue Shield	Basic Coverage	838948186	1891855656	0000201511350 84T050X	Single	4/16/2015	$ 2.04	$ 2.04	0%	$0.00	
21185	TX1	618139	512195	4/18/2015	4/24/2015	4/18/2015	4/24/2015	TX433	1	2	21185	2	HIDALGO COUNTY	Blue Shield	Basic Coverage	838948186	1538144910	0000201511450005A30X	Single	4/16/2015	$ 30.16	$ 30.16	0%	$0.00	
21185	TX1	618139	512195	4/18/2015	4/24/2015	4/18/2015	4/24/2015	TX433	1	2	21185	2	HIDALGO COUNTY	Blue Shield	Basic Coverage	838948186	1538144910	0000201511450005A30X	Single	4/16/2015	$ 30.16	$ 30.16	0%	$0.00	
21185	TX1	618139	512195	4/18/2015	4/24/2015	4/18/2015	4/24/2015	TX433	1	2	21185	2	HIDALGO COUNTY	Blue Shield	Basic Coverage	838948186	1538144910	0000201511450005A30X	Single	4/16/2015	$ 30.16	$ 30.16	0%	$0.00	
21185	TX1	618139	512195	4/18/2015	4/24/2015	4/18/2015	4/24/2015	TX433	1	2	21185	2	HIDALGO COUNTY	Blue Shield	Basic Coverage	838948186	1538144910	0000201511450005A30X	Single	4/16/2015	$ 30.16	$ 30.16	0%	$0.00	
21185	TX1	618139	512195	4/18/2015	4/24/2015	4/18/2015	4/24/2015	TX433	1	2	21185	2	HIDALGO COUNTY	Blue Shield	Basic Coverage	838948186	1538144910	0000201511450005A30X	Single	4/16/2015	$ 26.33	$ 26.33	0%	$0.00	
21185	TX1	618139	512195	4/18/2015	4/24/2015	4/18/2015	4/24/2015	TX433	1	2	21185	2	HIDALGO COUNTY	Blue Shield	Basic Coverage	838948186	1538144910	0000201511450005A30X	Single	4/16/2015	$ 30.16	$ 30.16	0%	$0.00	
21185	TX1	618139	512195	4/18/2015	4/24/2015	4/18/2015	4/24/2015	TX433	1	2	21185	2	HIDALGO COUNTY	Blue Shield	Basic Coverage	838948186	1538144910	0000201511450005A30X	Single	4/16/2015	$ 60.32	$ 60.32	0%	$0.00	
21185	TX1	618139	512195	4/18/2015	4/24/2015	4/18/2015	4/24/2015	TX433	1	2	21185	2	HIDALGO COUNTY	Blue Shield	Basic Coverage	838948186	1538144910	0000201511450005A30X	Single	4/16/2015	$ 6.94	$ 6.94	0%	$0.00	
21185	TX1	618139	512195	4/18/2015	4/24/2015	4/18/2015	4/24/2015	TX433	1	2	21185	2	HIDALGO COUNTY	Blue Shield	Basic Coverage	838341974	1124006390	0000201509050802160X	Family Subscriber	3/29/2015	$ (67.85)	$ (67.85)	0%	$0.00	
21185	TX1	618139	512195	4/18/2015	4/24/2015	4/18/2015	4/24/2015	TX433	1	2	21185	2	HIDALGO COUNTY	Blue Shield	Basic Coverage	838341974	1124006390	0000201509050802160X	Family Subscriber	3/29/2015	$ 67.85	$ 67.85	0%	$0.00	
21185	TX1	618139	512195	4/18/2015	4/24/2015	4/18/2015	4/24/2015	TX433	1	2	21185	2	HIDALGO COUNTY	Blue Shield	Basic Coverage	838341974	1124006390	0000201509050802160X	Family Subscriber	3/29/2015	$ (21.58)	$ (21.58)	0%	$0.00	
21185	TX1	618139	512195	4/18/2015	4/24/2015	4/18/2015	4/24/2015	TX433	1	2	21185	2	HIDALGO COUNTY	Blue Shield	Basic Coverage	838341974	1124006390	0000201509050802160X	Family Subscriber	3/29/2015	$ 21.58	$ 21.58	0%	$0.00	
21185	TX1	618139	512195	4/18/2015	4/24/2015	4/18/2015	4/24/2015	TX433	1	2	21185	2	HIDALGO COUNTY	Blue Shield	Basic Coverage	838341974	1124006390	0000201509050802160X	Family Subscriber	3/29/2015	$ (15.01)	$ (15.01)	0%	$0.00	
21185	TX1	618139	512195	4/18/2015	4/24/2015	4/18/2015	4/24/2015	TX433	1	2	21185	2	HIDALGO COUNTY	Blue Shield	Basic Coverage	838341974	1124006390	0000201509050802160X	Family Subscriber	3/29/2015	$ 15.01	$ 15.01	0%	$0.00	
21185	TX1	618139	512195	4/18/2015	4/24/2015	4/18/2015	4/24/2015	TX433	1	2	21185	2	HIDALGO COUNTY	Blue Shield	Basic Coverage	838341974	1124006390	0000201509050802160X	Family Subscriber	3/29/2015	$ 15.01	$ 15.01	0%	$0.00	
21185	TX1	618139	512195	4/18/2015	4/24/2015	4/18/2015	4/24/2015	TX433	1	2	21185	2	HIDALGO COUNTY	Blue Shield	Basic Coverage	839871372	1871859744	0000201511350 25L680X	Family Member	1/21/2015	$ 31.79	$ 31.79	0%	$0.00	
21185	TX1	618139	512195	4/18/2015	4/24/2015	4/18/2015	4/24/2015	TX433	1	2	21185	2	HIDALGO COUNTY	Blue Shield	Basic Coverage	839871372	1871859744	0000201511350 25L680X	Family Member	1/21/2015	$ 10.92	$ 10.92	0%	$0.00	
21185	TX1	618139	512195	4/18/2015	4/24/2015	4/18/2015	4/24/2015	TX433	1	2	21185	2	HIDALGO COUNTY	Blue Shield	Basic Coverage	839871372	1871859744	0000201511350 25L680X	Family Member	1/21/2015	$ 2.53	$ 2.53	0%	$0.00	
21185	TX1	618139	512195	4/18/2015	4/24/2015	4/18/2015	4/24/2015	TX433	1	2	21185	2	HIDALGO COUNTY	Blue Shield	Basic Coverage	839871372	1871859744	0000201511350 25L680X	Family Member	1/21/2015	$ 115.36	$ 115.36	0%	$0.00	
21185	TX1	618139	512195	4/18/2015	4/24/2015	4/18/2015	4/24/2015	TX433	1	2	21185	2	HIDALGO COUNTY	Blue Shield	Basic Coverage	838892641	1790721538	0000201511350 8X4760X	Family Member	4/1/2015	$ 3.23	$ 3.23	0%	$0.00	
21185	TX1	618139	512195	4/18/2015	4/24/2015	4/18/2015	4/24/2015	TX433	1	2	21185	2	HIDALGO COUNTY	Blue Shield	Basic Coverage	838892641	1790721538	0000201511350 8X4760X	Family Member	4/1/2015	$ 5.23	$ 5.23	0%	$0.00	
21185	TX1	618139	512195	4/18/2015	4/24/2015	4/18/2015	4/24/2015	TX433	1	2	21185	2	HIDALGO COUNTY	Blue Shield	Basic Coverage	838892641	1790721538	0000201511350 6X3190X	Family Member	4/1/2015	$ 3.23	$ 3.23	0%	$0.00	
21185	TX1	618139	512195	4/18/2015	4/24/2015	4/18/2015	4/24/2015	TX433	1	2	21185	2	HIDALGO COUNTY	Blue Shield	Basic Coverage	838892641	1790721538	0000201511350 6X3190X	Family Member	4/1/2015	$ 5.23	$ 5.23	0%	$0.00	
21185	TX1	618139	512195	4/18/2015	4/24/2015	4/18/2015	4/24/2015	TX433	1	2	21185	2	HIDALGO COUNTY	Blue Shield	Basic Coverage	834931318	1730138397	0000201511250 132Q50X	Single	3/21/2015	$ 3.85	$ 3.85	0%	$0.00	
21185	TX1	618139	512195	4/18/2015	4/24/2015	4/18/2015	4/24/2015	TX433	1	2	21185	2	HIDALGO COUNTY	Blue Shield	Basic Coverage	834931318	1730138397	0000201511250 132Q50X	Single	3/22/2015	$ 3.85	$ 3.85	0%	$0.00	
21185	TX1	618139	512195	4/18/2015	4/24/2015	4/18/2015	4/24/2015	TX433	1	2	21185	2	HIDALGO COUNTY	Blue Shield	Basic Coverage	834931318	1730138397	0000201511250 132Q50X	Single	3/22/2015	$ 3.85	$ 3.85	0%	$0.00	
21185	TX1	618139	512195	4/18/2015	4/24/2015	4/18/2015	4/24/2015	TX433	1	2	21185	2	HIDALGO COUNTY	Blue Shield	Basic Coverage	834931318	1730138397	0000201511250 132Q50X	Single	3/22/2015	$ 3.85	$ 3.85	0%	$0.00	
21185	TX1	618139	512195	4/18/2015	4/24/2015	4/18/2015	4/24/2015	TX433	1	2	21185	2	HIDALGO COUNTY	Blue Shield	Basic Coverage	837390643	1063513794	0000201510305002690C	Single	3/18/2015	$ 17.34	$ 17.34	0%	$0.00	
21185	TX1	618139	512195	4/18/2015	4/24/2015	4/18/2015	4/24/2015	TX433	1	2	21185	2	HIDALGO COUNTY	Blue Shield	Basic Coverage	837166504	1821073792	0000201511050430Q10X	Single	4/14/2015	$ 30.16	$ 30.16	0%	$0.00	
21185	TX1	618139	512195	4/18/2015	4/24/2015	4/18/2015	4/24/2015	TX433	1	2	21185	2	HIDALGO COUNTY	Blue Shield	Basic Coverage	837166504	1821073792	0000201511050430Q10X	Single	4/14/2015	$ 30.16	$ 30.16	0%	$0.00	
21185	TX1	618139	512195	4/18/2015	4/24/2015	4/18/2015	4/24/2015	TX433	1	2	21185	2	HIDALGO COUNTY	Blue Shield	Basic Coverage	834477712	1588971899	0000201505050Q65600X	Single	2/6/2015	$ 123.03	$ 123.03	0%	$0.00	
21185	TX1	618139	512195	4/18/2015	4/24/2015	4/18/2015	4/24/2015	TX433	1	2	21185	2	HIDALGO COUNTY	Blue Shield	Basic Coverage	834477712	1588971899	0000201505050Q65600X	Single	2/6/2015	$ 108.67	$ 108.67	0%	$0.00	
21185	TX1	618139	512195	4/18/2015	4/24/2015	4/18/2015	4/24/2015	TX433	1	2	21185	2	HIDALGO COUNTY	Blue Shield	Basic Coverage	843457334	1528003936	0000201511050649 0L0X	Family Subscriber	3/31/2015	$ 51.48	$ 51.48	0%	$0.00	
21185	TX1	618139	512195	4/18/2015	4/24/2015	4/18/2015	4/24/2015	TX433	1	2	21185	2	HIDALGO COUNTY	Blue Shield	Basic Coverage	843457334	1528003936	0000201511050698 5L0X	Family Subscriber	3/31/2015	$ 19.14	$ 19.14	0%	$0.00	
21185	TX1	618139	512195	4/18/2015	4/24/2015	4/18/2015	4/24/2015	TX433	1	2	21185	2	HIDALGO COUNTY	Blue Shield	Basic Coverage	843457334	1528003936	0000201511050773 3L0X	Family Subscriber	3/31/2015	$ 77.34	$ 77.34	0%	$0.00	
21185	TX1	618139	512195	4/18/2015	4/24/2015	4/18/2015	4/24/2015	TX433	1	2	21185	2	HIDALGO COUNTY	Blue Shield	Basic Coverage	843457334	1528003936	0000201511050828 5L0X	Family Subscriber	4/6/2015	$ 67.85	$ 67.85	0%	$0.00	
21185	TX1	618139	512195	4/18/2015	4/24/2015	4/18/2015	4/24/2015	TX433	1	2	21185	2	HIDALGO COUNTY	Blue Shield	Basic Coverage	843457334	1528003936	0000201511050828 5L0X	Family Subscriber	4/6/2015	$ 19.36	$ 19.36	0%	$0.00	
21185	TX1	618139	512195	4/18/2015	4/24/2015	4/18/2015	4/24/2015	TX433	1	2	21185	2	HIDALGO COUNTY	Blue Shield	Basic Coverage	843919461	1467473033	0000201511450806U00X	Single	4/12/2015	$ 1,282.40	$ 1,282.40	0%	$0.00	
21185	TX1	618139	512195	4/18/2015	4/24/2015	4/18/2015	4/24/2015	TX433	1	2	21185	2	HIDALGO COUNTY	Blue Shield	Basic Coverage	840820989	1467467191	0000201511150 59G960X	Family Member	4/6/2015	$ 22.39	$ 22.39	0%	$0.00	
21185	TX1	618139	512195	4/18/2015	4/24/2015	4/18/2015	4/24/2015	TX433	1	2	21185	2	HIDALGO COUNTY	Blue Shield	Basic Coverage	840820989	1467467191	0000201511250 G30950X	Family Member	4/20/2015	$ 10.16	$ 10.16	0%	$0.00	
21185	TX1	618139	512195	4/18/2015	4/24/2015	4/18/2015	4/24/2015	TX433	1	2	21185	2	HIDALGO COUNTY	Blue Shield	Basic Coverage	840820989	1467467191	0000201511250 G30950X	Family Member	4/20/2015	$ 17.69	$ 17.69	0%	$0.00	
21185	TX1	618139	512195	4/18/2015	4/24/2015	4/18/2015	4/24/2015	TX433	1	2	21185	2	HIDALGO COUNTY	Blue Shield	Basic Coverage	840820989	1467467191	0000201511250 0663Z0X	Family Member	4/16/2015	$ 10.16	$ 10.16	0%	$0.00	
21185	TX1	618139	512195	4/18/2015	4/24/2015	4/18/2015	4/24/2015	TX433	1	2	21185	2	HIDALGO COUNTY	Blue Shield	Basic Coverage	840820989	1467467191	0000201511250 0663Z0X	Family Member	4/16/2015	$ 17.69	$ 17.69	0%	$0.00	
21185	TX1	618139	512195	4/18/2015	4/24/2015	4/18/2015	4/24/2015	TX433	1	2	21185	2	HIDALGO COUNTY	Blue Shield	Basic Coverage	840820989	1467467191	0000201511250 0764Z0X	Family Member	4/14/2015	$ 15.80	$ 15.80	0%	$0.00	
21185	TX1	618139	512195	4/18/2015	4/24/2015	4/18/2015	4/24/2015	TX433	1	2	21185	2	HIDALGO COUNTY	Blue Shield	Basic Coverage	840820989	1467467191	0000201511250 0764Z0X	Family Member	4/14/2015	$ 10.16	$ 10.16	0%	$0.00	

Account	Corporate Entity	Invoice Profile	Invoice Number	InvcPerFrDt	InvcPerToDt	ClmPerFrDt	ClmPerToDt	BARS CustNbr	Settlement Nbr	Association Nbr	Group Nbr	Section Nbr	Group Name	Coverage	Claim Type	Member ID	Provider ID	Document Control	Tier	Service Date	Gross Amt	Net Amt	Fee Percent	Fee Amt	Case Nbr
21185	TX1	618139	512195	4/18/2015	4/24/2015	4/18/2015	4/24/2015	TX433	1	2	21185	2	HIDALGO COUNTY	Blue Shield	Basic Coverage	840820989	1427136357	00002015113503P7290X	Family Member	3/3/2015	$ 487.56	$ 487.56	0%	$0.00	
21185	TX1	618139	512195	4/18/2015	4/24/2015	4/18/2015	4/24/2015	TX433	1	2	21185	2	HIDALGO COUNTY	Blue Shield	Basic Coverage	840820989	1427136357	00002015113503P7290X	Family Member	3/3/2015	$ 57.88	$ 57.88	0%	$0.00	
21185	TX1	618139	512195	4/18/2015	4/24/2015	4/18/2015	4/24/2015	TX433	1	2	21185	2	HIDALGO COUNTY	Blue Shield	Basic Coverage	840820989	1427136357	00002015113503P7290X	Family Member	3/3/2015	$ 51.36	$ 51.36	0%	$0.00	
21185	TX1	618139	512195	4/18/2015	4/24/2015	4/18/2015	4/24/2015	TX433	1	2	21185	2	HIDALGO COUNTY	Blue Shield	Basic Coverage	840820989	1689985665	00002015112150L52080X	Family Subscriber	4/15/2015	$ 34.71	$ 34.71	0%	$0.00	
21185	TX1	618139	512195	4/18/2015	4/24/2015	4/18/2015	4/24/2015	TX433	1	2	21185	2	HIDALGO COUNTY	Blue Shield	Basic Coverage	839982033	1699726653	00002015113503P3990X	Family Member	4/21/2015	$ 63.55	$ 63.55	0%	$0.00	
21185	TX1	618139	512195	4/18/2015	4/24/2015	4/18/2015	4/24/2015	TX433	1	2	21185	2	HIDALGO COUNTY	Blue Shield	Basic Coverage	839982033	1699726653	00002015113503P3990X	Family Member	4/21/2015	$ 2.15	$ 2.15	0%	$0.00	
21185	TX1	618139	512195	4/18/2015	4/24/2015	4/18/2015	4/24/2015	TX433	1	2	21185	2	HIDALGO COUNTY	Blue Shield	Basic Coverage	839982033	1699726653	00002015113503P3990X	Family Member	4/21/2015	$ 2.33	$ 2.33	0%	$0.00	
21185	TX1	618139	512195	4/18/2015	4/24/2015	4/18/2015	4/24/2015	TX433	1	2	21185	2	HIDALGO COUNTY	Blue Shield	Basic Coverage	839192303	1154669158	00002015113503P550X	Family Member	4/22/2015	$ 66.57	$ 66.57	0%	$0.00	
21185	TX1	618139	512195	4/18/2015	4/24/2015	4/18/2015	4/24/2015	TX433	1	2	21185	2	HIDALGO COUNTY	Blue Shield	Basic Coverage	839192303	1154669158	00002015113503P550X	Family Member	4/22/2015	$ 15.01	$ 15.01	0%	$0.00	
21185	TX1	618139	512195	4/18/2015	4/24/2015	4/18/2015	4/24/2015	TX433	1	2	21185	2	HIDALGO COUNTY	Blue Shield	Basic Coverage	839192303	1154669158	00002015113503P550X	Family Member	4/22/2015	$ 15.01	$ 15.01	0%	$0.00	
21185	TX1	618139	512195	4/18/2015	4/24/2015	4/18/2015	4/24/2015	TX433	1	2	21185	2	HIDALGO COUNTY	Blue Shield	Basic Coverage	839192303	1154669158	00002015113503P550X	Family Member	4/22/2015	$ 10.92	$ 10.92	0%	$0.00	
21185	TX1	618139	512195	4/18/2015	4/24/2015	4/18/2015	4/24/2015	TX433	1	2	21185	2	HIDALGO COUNTY	Blue Shield	Basic Coverage	839192303	1154669158	00002015113503P550X	Family Member	4/22/2015	$ 10.92	$ 10.92	0%	$0.00	
21185	TX1	618139	512195	4/18/2015	4/24/2015	4/18/2015	4/24/2015	TX433	1	2	21185	2	HIDALGO COUNTY	Blue Shield	Basic Coverage	839192303	1154669158	00002015113503P550X	Family Member	4/22/2015	$ 7.08	$ 7.08	0%	$0.00	
21185	TX1	618139	512195	4/18/2015	4/24/2015	4/18/2015	4/24/2015	TX433	1	2	21185	2	HIDALGO COUNTY	Blue Shield	Basic Coverage	839192303	1154669158	00002015113503P550X	Family Member	4/22/2015	$ 7.95	$ 7.95	0%	$0.00	
21185	TX1	618139	512195	4/18/2015	4/24/2015	4/18/2015	4/24/2015	TX433	1	2	21185	2	HIDALGO COUNTY	Blue Shield	Basic Coverage	839192303	1154669158	00002015113503P550X	Family Member	4/22/2015	$ 4.71	$ 4.71	0%	$0.00	
21185	TX1	618139	512195	4/18/2015	4/24/2015	4/18/2015	4/24/2015	TX433	1	2	21185	2	HIDALGO COUNTY	Blue Shield	Basic Coverage	839982033	1073508545	00002015112150L40210X	Family Subscriber	4/16/2015	$ 34.71	$ 34.71	0%	$0.00	
21185	TX1	618139	512195	4/18/2015	4/24/2015	4/18/2015	4/24/2015	TX433	1	2	21185	2	HIDALGO COUNTY	Blue Shield	Basic Coverage	839982033	1073508545	00002015112150L40210X	Family Subscriber	4/16/2015	$ 7.08	$ 7.08	0%	$0.00	
21185	TX1	618139	512195	4/18/2015	4/24/2015	4/18/2015	4/24/2015	TX433	1	2	21185	2	HIDALGO COUNTY	Blue Shield	Basic Coverage	839982033	1073508545	00002015112150L40210X	Family Subscriber	4/16/2015	$ 3.00	$ 3.00	0%	$0.00	
21185	TX1	618139	512195	4/18/2015	4/24/2015	4/18/2015	4/24/2015	TX433	1	2	21185	2	HIDALGO COUNTY	Blue Shield	Basic Coverage	836056579	1780600510	00002015110501 3170X	Family Subscriber	4/17/2015	$ 20.39	$ 20.39	0%	$0.00	
21185	TX1	618139	512195	4/18/2015	4/24/2015	4/18/2015	4/24/2015	TX433	1	2	21185	2	HIDALGO COUNTY	Blue Shield	Basic Coverage	836056579	1073508545	00002015112150L50070X	Family Subscriber	4/17/2015	$ 67.85	$ 67.85	0%	$0.00	
21185	TX1	618139	512195	4/18/2015	4/24/2015	4/18/2015	4/24/2015	TX433	1	2	21185	2	HIDALGO COUNTY	Blue Shield	Basic Coverage	836056579	1073508545	00002015112150L50070X	Family Subscriber	4/17/2015	$ 7.08	$ 7.08	0%	$0.00	
21185	TX1	618139	512195	4/18/2015	4/24/2015	4/18/2015	4/24/2015	TX433	1	2	21185	2	HIDALGO COUNTY	Blue Shield	Basic Coverage	836056579	1073508545	00002015112150L50070X	Family Subscriber	4/17/2015	$ 7.71	$ 7.71	0%	$0.00	
21185	TX1	618139	512195	4/18/2015	4/24/2015	4/18/2015	4/24/2015	TX433	1	2	21185	2	HIDALGO COUNTY	Blue Shield	Basic Coverage	836056579	1073508545	00002015112150L50070X	Family Subscriber	4/17/2015	$ 6.14	$ 6.14	0%	$0.00	
21185	TX1	618139	512195	4/18/2015	4/24/2015	4/18/2015	4/24/2015	TX433	1	2	21185	2	HIDALGO COUNTY	Blue Shield	Basic Coverage	836056579	1073508545	00002015112150L50070X	Family Subscriber	4/17/2015	$ 10.07	$ 10.07	0%	$0.00	
21185	TX1	618139	512195	4/18/2015	4/24/2015	4/18/2015	4/24/2015	TX433	1	2	21185	2	HIDALGO COUNTY	Blue Shield	Basic Coverage	836056579	1073508545	00002015112150L50070X	Family Subscriber	4/17/2015	$ 7.18	$ 7.18	0%	$0.00	
21185	TX1	618139	512195	4/18/2015	4/24/2015	4/18/2015	4/24/2015	TX433	1	2	21185	2	HIDALGO COUNTY	Blue Shield	Basic Coverage	836056579	1073508545	00002015112150L50070X	Family Subscriber	4/17/2015	$ 12.64	$ 12.64	0%	$0.00	
21185	TX1	618139	512195	4/18/2015	4/24/2015	4/18/2015	4/24/2015	TX433	1	2	21185	2	HIDALGO COUNTY	Blue Shield	Basic Coverage	836056579	1073508545	00002015112150L50070X	Family Subscriber	4/17/2015	$ 6.78	$ 6.78	0%	$0.00	
21185	TX1	618139	512195	4/18/2015	4/24/2015	4/18/2015	4/24/2015	TX433	1	2	21185	2	HIDALGO COUNTY	Blue Shield	Basic Coverage	836056579	1073508545	00002015112150L50070X	Family Subscriber	4/17/2015	$ 2.67	$ 2.67	0%	$0.00	
21185	TX1	618139	512195	4/18/2015	4/24/2015	4/18/2015	4/24/2015	TX433	1	2	21185	2	HIDALGO COUNTY	Blue Shield	Basic Coverage	836056579	1073508545	00002015112150L50070X	Family Subscriber	4/17/2015	$ 4.26	$ 4.26	0%	$0.00	
21185	TX1	618139	512195	4/18/2015	4/24/2015	4/18/2015	4/24/2015	TX433	1	2	21185	2	HIDALGO COUNTY	Blue Shield	Basic Coverage	836056579	1073508545	00002015112150L50070X	Family Subscriber	4/17/2015	$ 9.09	$ 9.09	0%	$0.00	
21185	TX1	618139	512195	4/18/2015	4/24/2015	4/18/2015	4/24/2015	TX433	1	2	21185	2	HIDALGO COUNTY	Blue Shield	Basic Coverage	836056579	1073508545	00002015112150L50070X	Family Subscriber	4/17/2015	$ 10.33	$ 10.33	0%	$0.00	
21185	TX1	618139	512195	4/18/2015	4/24/2015	4/18/2015	4/24/2015	TX433	1	2	21185	2	HIDALGO COUNTY	Blue Shield	Basic Coverage	836056579	1073508545	00002015112150L50070X	Family Subscriber	4/17/2015	$ 13.48	$ 13.48	0%	$0.00	
21185	TX1	618139	512195	4/18/2015	4/24/2015	4/18/2015	4/24/2015	TX433	1	2	21185	2	HIDALGO COUNTY	Blue Shield	Basic Coverage	836056579	1073508545	00002015112150L50070X	Family Subscriber	4/17/2015	$ 3.39	$ 3.39	0%	$0.00	
21185	TX1	618139	512195	4/18/2015	4/24/2015	4/18/2015	4/24/2015	TX433	1	2	21185	2	HIDALGO COUNTY	Blue Shield	Basic Coverage	836056579	1073508545	00002015112150L50070X	Family Subscriber	4/17/2015	$ 3.00	$ 3.00	0%	$0.00	
21185	TX1	618139	512195	4/18/2015	4/24/2015	4/18/2015	4/24/2015	TX433	1	2	21185	2	HIDALGO COUNTY	Blue Shield	Basic Coverage	836578625	1558477513	00002015114507 38H60X	Single	4/23/2015	$ 34.71	$ 34.71	0%	$0.00	
21185	TX1	618139	512195	4/18/2015	4/24/2015	4/18/2015	4/24/2015	TX433	1	2	21185	2	HIDALGO COUNTY	Blue Shield	Basic Coverage	845584889	1396967659	00002015112150L58090X	Single	3/28/2015	$ 34.71	$ 34.71	0%	$0.00	
21185	TX1	618139	512195	4/18/2015	4/24/2015	4/18/2015	4/24/2015	TX433	1	2	21185	2	HIDALGO COUNTY	Blue Shield	Basic Coverage	845584889	1396967659	00002015112150L58090X	Single	3/28/2015	$ 0.24	$ 0.24	0%	$0.00	
21185	TX1	618139	512195	4/18/2015	4/24/2015	4/18/2015	4/24/2015	TX433	1	2	21185	2	HIDALGO COUNTY	Blue Shield	Basic Coverage	845584889	1396967659	00002015112150L58090X	Single	3/28/2015	$ 9.05	$ 9.05	0%	$0.00	
21185	TX1	618139	512195	4/18/2015	4/24/2015	4/18/2015	4/24/2015	TX433	1	2	21185	2	HIDALGO COUNTY	Blue Shield	Basic Coverage	845584889	1396967659	00002015112150L58090X	Single	3/28/2015	$ 10.92	$ 10.92	0%	$0.00	
21185	TX1	618139	512195	4/18/2015	4/24/2015	4/18/2015	4/24/2015	TX433	1	2	21185	2	HIDALGO COUNTY	Blue Shield	Basic Coverage	845584889	1396967659	00002015112150L58090X	Single	3/28/2015	$ 28.84	$ 28.84	0%	$0.00	
21185	TX1	618139	512195	4/18/2015	4/24/2015	4/18/2015	4/24/2015	TX433	1	2	21185	2	HIDALGO COUNTY	Blue Shield	Basic Coverage	840661159	1952311441	00002015110501 87140X	Single	12/18/2014	$ 28.59	$ 28.59	0%	$0.00	
21185	TX1	618139	512195	4/18/2015	4/24/2015	4/18/2015	4/24/2015	TX433	1	2	21185	2	HIDALGO COUNTY	Blue Shield	Basic Coverage	849676585	1396867636	00002015107506 1S250X	Single	4/15/2015	$ 34.71	$ 34.71	0%	$0.00	
21185	TX1	618139	512195	4/18/2015	4/24/2015	4/18/2015	4/24/2015	TX433	1	2	21185	2	HIDALGO COUNTY	Blue Shield	Basic Coverage	849676585	1396867636	00002015107506 1S250X	Single	4/15/2015	$ 10.92	$ 10.92	0%	$0.00	
21185	TX1	618139	512195	4/18/2015	4/24/2015	4/18/2015	4/24/2015	TX433	1	2	21185	2	HIDALGO COUNTY	Blue Shield	Basic Coverage	849676585	1396867636	00002015107506 1S250X	Single	4/15/2015	$ 15.01	$ 15.01	0%	$0.00	
21185	TX1	618139	512195	4/18/2015	4/24/2015	4/18/2015	4/24/2015	TX433	1	2	21185	2	HIDALGO COUNTY	Blue Shield	Basic Coverage	849676585	1396867636	00002015107506 1S250X	Single	4/15/2015	$ 15.01	$ 15.01	0%	$0.00	
21185	TX1	618139	512195	4/18/2015	4/24/2015	4/18/2015	4/24/2015	TX433	1	2	21185	2	HIDALGO COUNTY	Blue Shield	Basic Coverage	849676585	1396867636	00002015107506 1S250X	Single	4/15/2015	$ 28.84	$ 28.84	0%	$0.00	
21185	TX1	618139	512195	4/18/2015	4/24/2015	4/18/2015	4/24/2015	TX433	1	2	21185	2	HIDALGO COUNTY	Blue Shield	Basic Coverage	849676585	1396867636	00002015107506 1S250X	Single	4/15/2015	$ 10.12	$ 10.12	0%	$0.00	
21185	TX1	618139	512195	4/18/2015	4/24/2015	4/18/2015	4/24/2015	TX433	1	2	21185	2	HIDALGO COUNTY	Blue Shield	Basic Coverage	849676585	1700896826	00002015108506 1Y790X	Single	4/10/2015	$ 68.53	$ 68.53	0%	$0.00	
21185	TX1	618139	512195	4/18/2015	4/24/2015	4/18/2015	4/24/2015	TX433	1	2	21185	2	HIDALGO COUNTY	Blue Shield	Basic Coverage	849676585	1942467113	00002015114508 93U60X	Single	4/15/2015	$ 865.90	$ 865.90	0%	$0.00	
21185	TX1	618139	512195	4/18/2015	4/24/2015	4/18/2015	4/24/2015	TX433	1	2	21185	2	HIDALGO COUNTY	Blue Shield	Basic Coverage	844193981	1720095284	00002015111504 0T480X	Family Member	4/20/2015	$ 34.71	$ 34.71	0%	$0.00	
21185	TX1	618139	512195	4/18/2015	4/24/2015	4/18/2015	4/24/2015	TX433	1	2	21185	2	HIDALGO COUNTY	Blue Shield	Basic Coverage	844193981	1720095284	00002015111504 0T480X	Family Member	4/20/2015	$ 2.89	$ 2.89	0%	$0.00	
21185	TX1	618139	512195	4/18/2015	4/24/2015	4/18/2015	4/24/2015	TX433	1	2	21185	2	HIDALGO COUNTY	Blue Shield	Basic Coverage	844193981	1720095284	00002015111504 0T480X	Family Member	4/20/2015	$ 7.08	$ 7.08	0%	$0.00	
21185	TX1	618139	512195	4/18/2015	4/24/2015	4/18/2015	4/24/2015	TX433	1	2	21185	2	HIDALGO COUNTY	Blue Shield	Basic Coverage	835148479	1740466036	00002015112501 181Z0X	Family Member	4/6/2015	$ 110.72	$ 110.72	0%	$0.00	
21185	TX1	618139	512195	4/18/2015	4/24/2015	4/18/2015	4/24/2015	TX433	1	2	21185	2	HIDALGO COUNTY	Blue Shield	Basic Coverage	835148479	1740466036	00002015112501 181Z0X	Family Member	4/6/2015	$ 34.71	$ 34.71	0%	$0.00	
21185	TX1	618139	512195	4/18/2015	4/24/2015	4/18/2015	4/24/2015	TX433	1	2	21185	2	HIDALGO COUNTY	Blue Shield	Basic Coverage	835148479	1740466036	00002015112501 181Z0X	Family Member	4/6/2015	$ 7.08	$ 7.08	0%	$0.00	
21185	TX1	618139	512195	4/18/2015	4/24/2015	4/18/2015	4/24/2015	TX433	1	2	21185	2	HIDALGO COUNTY	Blue Shield	Basic Coverage	835148479	1740466036	00002015112501 181Z0X	Family Member	4/6/2015	$ 3.00	$ 3.00	0%	$0.00	
21185	TX1	618139	512195	4/18/2015	4/24/2015	4/18/2015	4/24/2015	TX433	1	2	21185	2	HIDALGO COUNTY	Blue Shield	Basic Coverage	839021575	1003953050	00002015113507 P9310X	Family Member	4/16/2015	$ 94.03	$ 94.03	0%	$0.00	
21185	TX1	618139	512195	4/18/2015	4/24/2015	4/18/2015	4/24/2015	TX433	1	2	21185	2	HIDALGO COUNTY	Blue Shield	Basic Coverage	838181034	1558306563	00002015114505 16P30X	Family Member	4/15/2015	$ 36.30	$ 36.30	0%	$0.00	
21185	TX1	618139	512195	4/18/2015	4/24/2015	4/18/2015	4/24/2015	TX433	1	2	21185	2	HIDALGO COUNTY	Blue Shield	Basic Coverage	838181034	1558306563	00002015114505 16P30X	Family Member	4/15/2015	$ 0.01	$ 0.01	0%	$0.00	
21185	TX1	618139	512195	4/18/2015	4/24/2015	4/18/2015	4/24/2015	TX433	1	2	21185	2	HIDALGO COUNTY	Blue Shield	Basic Coverage	820629698	1144251547	00002015111506 7980X	Single	4/14/2015	$ 67.85	$ 67.85	0%	$0.00	
21185	TX1	618139	512195	4/18/2015	4/24/2015	4/18/2015	4/24/2015	TX433	1	2	21185	2	HIDALGO COUNTY	Blue Shield	Basic Coverage	820629698	1144251547	00002015111506 7980X	Single	4/14/2015	$ 10.12	$ 10.12	0%	$0.00	
21185	TX1	618139	512195	4/18/2015	4/24/2015	4/18/2015	4/24/2015	TX433	1	2	21185	2	HIDALGO COUNTY	Blue Shield	Basic Coverage	820629698	1144251547	00002015111506 7980X	Single	4/14/2015	$ 28.84	$ 28.84	0%	$0.00	
21185	TX1	618139	512195	4/18/2015	4/24/2015	4/18/2015	4/24/2015	TX433	1	2	21185	2	HIDALGO COUNTY	Blue Shield	Basic Coverage	839713393	1629023460	00002015114505 373S0X	Single	4/17/2015	$ 100.02	$ 100.02	0%	$0.00	
21185	TX1	618139	512195	4/18/2015	4/24/2015	4/18/2015	4/24/2015	TX433	1	2	21185	2	HIDALGO COUNTY	Blue Shield	Basic Coverage	839713393	1629023460	00002015114505 373S0X	Single	4/17/2015	$ 51.91	$ 51.91	0%	$0.00	
21185	TX1	618139	512195	4/18/2015	4/24/2015	4/18/2015	4/24/2015	TX433	1	2	21185	2	HIDALGO COUNTY	Blue Shield	Basic Coverage	840781285	1629023460	00002015114505 404S0X	Single	4/17/2015	$ 100.02	$ 100.02	0%	$0.00	
21185	TX1	618139	512195	4/18/2015	4/24/2015	4/18/2015	4/24/2015	TX433	1	2	21185	2	HIDALGO COUNTY	Blue Shield	Basic Coverage	840781285	1629023460	00002015114505 404S0X	Single	4/17/2015	$ 13.09	$ 13.09	0%	$0.00	
21185	TX1	618139	512195	4/18/2015	4/24/2015	4/18/2015	4/24/2015	TX433	1	2	21185	2	HIDALGO COUNTY	Blue Shield	Basic Coverage	840781285	1629023460	00002015114505 404S0X	Single	4/17/2015	$ 23.48	$ 23.48	0%	$0.00	
21185	TX1	618139	512195	4/18/2015	4/24/2015	4/18/2015	4/24/2015	TX433	1	2	21185	2	HIDALGO COUNTY	Blue Shield	Basic Coverage	837292306	1861455735	00002015113500Y0460X	Single	4/21/2015	$ 65.18	$ 65.18	0%	$0.00	
21185	TX1	618139	512195	4/18/2015	4/24/2015	4/18/2015	4/24/2015	TX433	1	2	21185	2	HIDALGO COUNTY	Blue Shield	Basic Coverage	840235948	1932205838	00002015111505 0V990X	Single	4/18/2015	$ 5.27	$ 5.27	0%	$0.00	
21185	TX1	618139	512195	4/18/2015	4/24/2015	4/18/2015	4/24/2015	TX433	1	2	21185	2	HIDALGO COUNTY	Blue Shield	Basic Coverage	842416943	1922252717	00002015114501 4Y290X	Family Member	4/16/2015	$ 56.95	$ 56.95	0%	$0.00	
21185	TX1	618139	512195	4/18/2015	4/24/2015	4/18/2015	4/24/2015	TX433	1	2	21185	2	HIDALGO COUNTY	Blue Shield	Basic Coverage	834785967	1275687428	00002015110504 641Y0X	Single	4/9/2015	$ 18.86	$ 18.86	0%	$0.00	
21185	TX1	618139	512195	4/18/2015	4/24/2015	4/18/2015	4/24/2015	TX433	1	2	21185	2	HIDALGO COUNTY	Blue Shield	Basic Coverage	834785967	1811186042	00002015112508 077V0X	Single	4/10/2015	$ 67.85	$ 67.85	0%	$0.00	

Account	Corporate Entity	Invoice Profile	Invoice Number	InvcPerFrDt	InvcPerToDt	ClmPerFrDt	ClmPerToDt	BARS CustNbr	Settlement Nbr	Association Nbr	Group Nbr	Section Nbr	Group Name	Coverage	Claim Type	Member ID	Provider ID	Document Control	Tier	Service Date	Gross Amt	Net Amt	Fee Percent	Fee Amt	Case Nbr
21185	TX1	618139	512195	4/18/2015	4/24/2015	4/18/2015	4/24/2015	TX433	1	2	21185	2	HIDALGO COUNTY	Blue Shield	Basic Coverage	834785967	1811186042	00002015112508077V0X	Single	4/10/2015	$ 15.01	$ 15.01	0%	$0.00	
21185	TX1	618139	512195	4/18/2015	4/24/2015	4/18/2015	4/24/2015	TX433	1	2	21185	2	HIDALGO COUNTY	Blue Shield	Basic Coverage	834785967	1811186042	0000201511250807 7V0X	Single	4/10/2015	$ 15.01	$ 15.01	0%	$0.00	
21185	TX1	618139	512195	4/18/2015	4/24/2015	4/18/2015	4/24/2015	TX433	1	2	21185	2	HIDALGO COUNTY	Blue Shield	Basic Coverage	834785967	1811186042	00002015112508281V0X	Single	4/15/2015	$ 67.85	$ 67.85	0%	$0.00	
21185	TX1	618139	512195	4/18/2015	4/24/2015	4/18/2015	4/24/2015	TX433	1	2	21185	2	HIDALGO COUNTY	Blue Shield	Basic Coverage	838006680	1649401951	0000201511450456 6L0X	Single	4/22/2015	$ 24.25	$ 24.25	0%	$0.00	
21185	TX1	618139	512195	4/18/2015	4/24/2015	4/18/2015	4/24/2015	TX433	1	2	21185	2	HIDALGO COUNTY	Blue Shield	Basic Coverage	838006680	1649401951	0000201511450456 6L0X	Single	4/22/2015	$ 10.07	$ 10.07	0%	$0.00	
21185	TX1	618139	512195	4/18/2015	4/24/2015	4/18/2015	4/24/2015	TX433	1	2	21185	2	HIDALGO COUNTY	Blue Shield	Basic Coverage	838006680	1649401951	0000201511450456 6L0X	Single	4/22/2015	$ 2.89	$ 2.89	0%	$0.00	
21185	TX1	618139	512195	4/18/2015	4/24/2015	4/18/2015	4/24/2015	TX433	1	2	21185	2	HIDALGO COUNTY	Blue Shield	Basic Coverage	838006680	1649401951	0000201511450456 6L0X	Single	4/22/2015	$ 3.89	$ 3.89	0%	$0.00	
21185	TX1	618139	512195	4/18/2015	4/24/2015	4/18/2015	4/24/2015	TX433	1	2	21185	2	HIDALGO COUNTY	Blue Shield	Basic Coverage	838006680	1649401951	0000201511450456 6L0X	Single	4/22/2015	$ 3.44	$ 3.44	0%	$0.00	
21185	TX1	618139	512195	4/18/2015	4/24/2015	4/18/2015	4/24/2015	TX433	1	2	21185	2	HIDALGO COUNTY	Blue Shield	Basic Coverage	838006680	1649401951	0000201511450456 6L0X	Single	4/22/2015	$ 7.95	$ 7.95	0%	$0.00	
21185	TX1	618139	512195	4/18/2015	4/24/2015	4/18/2015	4/24/2015	TX433	1	2	21185	2	HIDALGO COUNTY	Blue Shield	Basic Coverage	838006680	1649401951	0000201511450456 6L0X	Single	4/22/2015	$ 3.00	$ 3.00	0%	$0.00	
21185	TX1	618139	512195	4/18/2015	4/24/2015	4/18/2015	4/24/2015	TX433	1	2	21185	2	HIDALGO COUNTY	Blue Shield	Basic Coverage	821714120	1093959751	0000201511450239 Y490X	Single	4/20/2015	$ 31.79	$ 31.79	0%	$0.00	
21185	TX1	618139	512195	4/18/2015	4/24/2015	4/18/2015	4/24/2015	TX433	1	2	21185	2	HIDALGO COUNTY	Blue Shield	Basic Coverage	821714120	1093959751	0000201511450239 Y490X	Single	4/20/2015	$ 108.71	$ 108.71	0%	$0.00	
21185	TX1	618139	512195	4/18/2015	4/24/2015	4/18/2015	4/24/2015	TX433	1	2	21185	2	HIDALGO COUNTY	Blue Shield	Basic Coverage	839399321	1508070038	0000201511350897 T150X	Family Subscriber	4/22/2015	$ 34.71	$ 34.71	0%	$0.00	
21185	TX1	618139	512195	4/18/2015	4/24/2015	4/18/2015	4/24/2015	TX433	1	2	21185	2	HIDALGO COUNTY	Blue Shield	Basic Coverage	839399321	1508070038	0000201511350897 T150X	Family Subscriber	4/22/2015	$ 2.89	$ 2.89	0%	$0.00	
21185	TX1	618139	512195	4/18/2015	4/24/2015	4/18/2015	4/24/2015	TX433	1	2	21185	2	HIDALGO COUNTY	Blue Shield	Basic Coverage	839399321	1508070038	0000201511350897 T150X	Family Subscriber	4/22/2015	$ 3.00	$ 3.00	0%	$0.00	
21185	TX1	618139	512195	4/18/2015	4/24/2015	4/18/2015	4/24/2015	TX433	1	2	21185	2	HIDALGO COUNTY	Blue Shield	Basic Coverage	839490083	1588732127	0000201511050202 0Y0X	Family Member	4/16/2015	$ 67.85	$ 67.85	0%	$0.00	
21185	TX1	618139	512195	4/18/2015	4/24/2015	4/18/2015	4/24/2015	TX433	1	2	21185	2	HIDALGO COUNTY	Blue Shield	Basic Coverage	839490083	1588732127	0000201511050202 0Y0X	Family Member	4/16/2015	$ 0.61	$ 0.61	0%	$0.00	
21185	TX1	618139	512195	4/18/2015	4/24/2015	4/18/2015	4/24/2015	TX433	1	2	21185	2	HIDALGO COUNTY	Blue Shield	Basic Coverage	839490083	1588732127	0000201511050202 0Y0X	Family Member	4/16/2015	$ 0.29	$ 0.29	0%	$0.00	
21185	TX1	618139	512195	4/18/2015	4/24/2015	4/18/2015	4/24/2015	TX433	1	2	21185	2	HIDALGO COUNTY	Blue Shield	Basic Coverage	839490083	1588732127	0000201511050202 0Y0X	Family Member	4/16/2015	$ 57.68	$ 57.68	0%	$0.00	
21185	TX1	618139	512195	4/18/2015	4/24/2015	4/18/2015	4/24/2015	TX433	1	2	21185	2	HIDALGO COUNTY	Blue Shield	Basic Coverage	839490083	1396867636	0000201511250G43 100X	Family Member	4/20/2015	$ 68.53	$ 68.53	0%	$0.00	
21185	TX1	618139	512195	4/18/2015	4/24/2015	4/18/2015	4/24/2015	TX433	1	2	21185	2	HIDALGO COUNTY	Blue Shield	Basic Coverage	840873800	1417159542	0000201511303047280C	Single	2/10/2015	$ 53.55	$ 53.55	0%	$0.00	
21185	TX1	618139	512195	4/18/2015	4/24/2015	4/18/2015	4/24/2015	TX433	1	2	21185	2	HIDALGO COUNTY	Blue Shield	Basic Coverage	820803964	1750368700	0000201511150 1A2810X	Single	4/15/2015	$ 14.42	$ 14.42	0%	$0.00	
21185	TX1	618139	512195	4/18/2015	4/24/2015	4/18/2015	4/24/2015	TX433	1	2	21185	2	HIDALGO COUNTY	Blue Shield	Basic Coverage	820803964	1750368700	00002015111501A2810X	Single	4/15/2015	$ 1.85	$ 1.85	0%	$0.00	
21185	TX1	618139	512195	4/18/2015	4/24/2015	4/18/2015	4/24/2015	TX433	1	2	21185	2	HIDALGO COUNTY	Blue Shield	Basic Coverage	839021575	1043343437	0000201511250B15620X	Family Member	4/16/2015	$ 34.71	$ 34.71	0%	$0.00	
21185	TX1	618139	512195	4/18/2015	4/24/2015	4/18/2015	4/24/2015	TX433	1	2	21185	2	HIDALGO COUNTY	Blue Shield	Basic Coverage	823308055	1427295468	0000201510750 97U430X	Single	4/6/2015	$ 29.63	$ 29.63	0%	$0.00	
21185	TX1	618139	512195	4/18/2015	4/24/2015	4/18/2015	4/24/2015	TX433	1	2	21185	2	HIDALGO COUNTY	Blue Shield	Basic Coverage	836024502	1811944101	0000201509650W 15700X	Single	4/2/2015	$ 89.30	$ 89.30	0%	$0.00	
21185	TX1	618139	512195	4/18/2015	4/24/2015	4/18/2015	4/24/2015	TX433	1	2	21185	2	HIDALGO COUNTY	Blue Shield	Basic Coverage	836024502	1811944101	0000201509650W 15700X	Single	4/2/2015	$ 78.07	$ 78.07	0%	$0.00	
21185	TX1	618139	512195	4/18/2015	4/24/2015	4/18/2015	4/24/2015	TX433	1	2	21185	2	HIDALGO COUNTY	Blue Shield	Basic Coverage	836024502	1811944101	0000201509650W 15700X	Single	4/2/2015	$ 59.16	$ 59.16	0%	$0.00	
21185	TX1	618139	512195	4/18/2015	4/24/2015	4/18/2015	4/24/2015	TX433	1	2	21185	2	HIDALGO COUNTY	Blue Shield	Basic Coverage	836024502	1811944101	0000201509650W 15700X	Single	4/2/2015	$ 1.90	$ 1.90	0%	$0.00	
21185	TX1	618139	512195	4/18/2015	4/24/2015	4/18/2015	4/24/2015	TX433	1	2	21185	2	HIDALGO COUNTY	Blue Shield	Basic Coverage	836024502	1295712057	0000201509903090 790C	Single	3/25/2015	$ 766.60	$ 766.60	0%	$0.00	
21185	TX1	618139	512195	4/18/2015	4/24/2015	4/18/2015	4/24/2015	TX433	1	2	21185	2	HIDALGO COUNTY	Blue Shield	Basic Coverage	836024502	1295712057	0000201509903090 790C	Single	3/25/2015	$ 280.00	$ 280.00	0%	$0.00	
21185	TX1	618139	512195	4/18/2015	4/24/2015	4/18/2015	4/24/2015	TX433	1	2	21185	2	HIDALGO COUNTY	Blue Shield	Basic Coverage	836024502	1295712057	0000201509903090 790C	Single	3/25/2015	$ 80.85	$ 80.85	0%	$0.00	
21185	TX1	618139	512195	4/18/2015	4/24/2015	4/18/2015	4/24/2015	TX433	1	2	21185	2	HIDALGO COUNTY	Blue Shield	Basic Coverage	836024502	1295712057	0000201509903090 790C	Single	3/25/2015	$ 175.00	$ 175.00	0%	$0.00	
21185	TX1	618139	512195	4/18/2015	4/24/2015	4/18/2015	4/24/2015	TX433	1	2	21185	2	HIDALGO COUNTY	Blue Shield	Basic Coverage	836024502	1295712057	0000201509903090 790C	Single	3/25/2015	$ 138.60	$ 138.60	0%	$0.00	
21185	TX1	618139	512195	4/18/2015	4/24/2015	4/18/2015	4/24/2015	TX433	1	2	21185	2	HIDALGO COUNTY	Blue Shield	Basic Coverage	836024502	1295712057	0000201509903090 790C	Single	3/25/2015	$ 743.40	$ 743.40	0%	$0.00	
21185	TX1	618139	512195	4/18/2015	4/24/2015	4/18/2015	4/24/2015	TX433	1	2	21185	2	HIDALGO COUNTY	Blue Shield	Basic Coverage	836024502	1295712057	0000201509903090 790C	Single	3/25/2015	$ 35.00	$ 35.00	0%	$0.00	
21185	TX1	618139	512195	4/18/2015	4/24/2015	4/18/2015	4/24/2015	TX433	1	2	21185	2	HIDALGO COUNTY	Blue Shield	Basic Coverage	836024502	1295712057	0000201509903090 790C	Single	3/25/2015	$ 12.60	$ 12.60	0%	$0.00	
21185	TX1	618139	512195	4/18/2015	4/24/2015	4/18/2015	4/24/2015	TX433	1	2	21185	2	HIDALGO COUNTY	Blue Shield	Basic Coverage	836024502	1295712057	0000201509903090 790C	Single	3/25/2015	$ 24.50	$ 24.50	0%	$0.00	
21185	TX1	618139	512195	4/18/2015	4/24/2015	4/18/2015	4/24/2015	TX433	1	2	21185	2	HIDALGO COUNTY	Blue Shield	Basic Coverage	836024502	1649401951	0000201511250198 5Q0X	Single	4/17/2015	$ 24.25	$ 24.25	0%	$0.00	
21185	TX1	618139	512195	4/18/2015	4/24/2015	4/18/2015	4/24/2015	TX433	1	2	21185	2	HIDALGO COUNTY	Blue Shield	Basic Coverage	843790895	1144251547	0000201511350090 420X	Single	4/20/2015	$ 34.71	$ 34.71	0%	$0.00	
21185	TX1	618139	512195	4/18/2015	4/24/2015	4/18/2015	4/24/2015	TX433	1	2	21185	2	HIDALGO COUNTY	Blue Shield	Basic Coverage	843790895	1891855656	0000201511350867 240X	Single	4/20/2015	$ 31.79	$ 31.79	0%	$0.00	
21185	TX1	618139	512195	4/18/2015	4/24/2015	4/18/2015	4/24/2015	TX433	1	2	21185	2	HIDALGO COUNTY	Blue Shield	Basic Coverage	843790895	1891855656	0000201511350867 240X	Single	4/20/2015	$ 5.76	$ 5.76	0%	$0.00	
21185	TX1	618139	512195	4/18/2015	4/24/2015	4/18/2015	4/24/2015	TX433	1	2	21185	2	HIDALGO COUNTY	Blue Shield	Basic Coverage	839151296	1881929321	0000201511150 43B190X	Single	4/6/2015	$ 142.05	$ 142.05	0%	$0.00	
21185	TX1	618139	512195	4/18/2015	4/24/2015	4/18/2015	4/24/2015	TX433	1	2	21185	2	HIDALGO COUNTY	Blue Shield	Basic Coverage	839151296	1861455735	0000201511250589 9J0X	Single	4/20/2015	$ 63.55	$ 63.55	0%	$0.00	
21185	TX1	618139	512195	4/18/2015	4/24/2015	4/18/2015	4/24/2015	TX433	1	2	21185	2	HIDALGO COUNTY	Blue Shield	Basic Coverage	836397409	1275687428	0000201511050382 4Y0X	Single	4/9/2015	$ 39.00	$ 39.00	0%	$0.00	
21185	TX1	618139	512195	4/18/2015	4/24/2015	4/18/2015	4/24/2015	TX433	1	2	21185	2	HIDALGO COUNTY	Blue Shield	Basic Coverage	841340472	1366557548	0000201511350090 L740X	Family Member	4/2/2015	$ 11.77	$ 11.77	0%	$0.00	
21185	TX1	618139	512195	4/18/2015	4/24/2015	4/18/2015	4/24/2015	TX433	1	2	21185	2	HIDALGO COUNTY	Blue Shield	Basic Coverage	841340472	1366557548	0000201511350090 L740X	Family Member	4/2/2015	$ 4.98	$ 4.98	0%	$0.00	
21185	TX1	618139	512195	4/18/2015	4/24/2015	4/18/2015	4/24/2015	TX433	1	2	21185	2	HIDALGO COUNTY	Blue Shield	Basic Coverage	835030985	1437260544	0000201511450684 7E0X	Single	4/21/2015	$ 38.77	$ 38.77	0%	$0.00	
21185	TX1	618139	512195	4/18/2015	4/24/2015	4/18/2015	4/24/2015	TX433	1	2	21185	2	HIDALGO COUNTY	Blue Shield	Basic Coverage	835030985	1437260544	0000201511450684 7E0X	Single	4/21/2015	$ 9.95	$ 9.95	0%	$0.00	
21185	TX1	618139	512195	4/18/2015	4/24/2015	4/18/2015	4/24/2015	TX433	1	2	21185	2	HIDALGO COUNTY	Blue Shield	Basic Coverage	835030985	1437260544	0000201511450684 7E0X	Single	4/21/2015	$ 7.95	$ 7.95	0%	$0.00	
21185	TX1	618139	512195	4/18/2015	4/24/2015	4/18/2015	4/24/2015	TX433	1	2	21185	2	HIDALGO COUNTY	Blue Shield	Basic Coverage	835030985	1437260544	0000201511450684 7E0X	Single	4/21/2015	$ 7.08	$ 7.08	0%	$0.00	
21185	TX1	618139	512195	4/18/2015	4/24/2015	4/18/2015	4/24/2015	TX433	1	2	21185	2	HIDALGO COUNTY	Blue Shield	Basic Coverage	835030985	1437260544	0000201511450684 7E0X	Single	4/21/2015	$ 2.89	$ 2.89	0%	$0.00	
21185	TX1	618139	512195	4/18/2015	4/24/2015	4/18/2015	4/24/2015	TX433	1	2	21185	2	HIDALGO COUNTY	Blue Shield	Basic Coverage	835030985	1437260544	0000201511450684 7E0X	Single	4/21/2015	$ 2.67	$ 2.67	0%	$0.00	
21185	TX1	618139	512195	4/18/2015	4/24/2015	4/18/2015	4/24/2015	TX433	1	2	21185	2	HIDALGO COUNTY	Blue Shield	Basic Coverage	835030985	1437260544	0000201511450684 7E0X	Single	4/21/2015	$ 3.89	$ 3.89	0%	$0.00	
21185	TX1	618139	512195	4/18/2015	4/24/2015	4/18/2015	4/24/2015	TX433	1	2	21185	2	HIDALGO COUNTY	Blue Shield	Basic Coverage	835030985	1437260544	0000201511450684 7E0X	Single	4/21/2015	$ 3.00	$ 3.00	0%	$0.00	
21185	TX1	618139	512195	4/18/2015	4/24/2015	4/18/2015	4/24/2015	TX433	1	2	21185	2	HIDALGO COUNTY	Blue Shield	Reimbursement	840901260	1467473033	0000201323350575 0X0X	Family Subscriber	2/24/2013	$ (335.79)	$ (251.84)	25.00%	$83.95	8354732
21185	TX1	618139	512195	4/18/2015	4/24/2015	4/18/2015	4/24/2015	TX433	1	2	21185	2	HIDALGO COUNTY	Drug	Basic Coverage	837357584	1235248642	151076014536011	Single	4/17/2015	$ 22.08	$ 22.08	0%	$0.00	
21185	TX1	618139	512195	4/18/2015	4/24/2015	4/18/2015	4/24/2015	TX433	1	2	21185	2	HIDALGO COUNTY	Drug	Basic Coverage	845990739	1497197693	150986586571010	Single	4/8/2015	$ (1.52)	$ (1.52)	0%	$0.00	
21185	TX1	618139	512195	4/18/2015	4/24/2015	4/18/2015	4/24/2015	TX433	1	2	21185	2	HIDALGO COUNTY	Drug	Basic Coverage	841229130	1801877436	151065426272029	Single	4/16/2015	$ 6.17	$ 6.17	0%	$0.00	
21185	TX1	618139	512195	4/18/2015	4/24/2015	4/18/2015	4/24/2015	TX433	1	2	21185	2	HIDALGO COUNTY	Drug	Basic Coverage	841229130	1801877436	151065430073003	Single	4/16/2015	$ 166.16	$ 166.16	0%	$0.00	
21185	TX1	618139	512195	4/18/2015	4/24/2015	4/18/2015	4/24/2015	TX433	1	2	21185	2	HIDALGO COUNTY	Drug	Basic Coverage	841073628	1356356430	151034387236001	Single	4/13/2015	$ 183.26	$ 183.26	0%	$0.00	
21185	TX1	618139	512195	4/18/2015	4/24/2015	4/18/2015	4/24/2015	TX433	1	2	21185	2	HIDALGO COUNTY	Drug	Basic Coverage	840845437	1356356430	151077949137026	Single	4/17/2015	$ 5.13	$ 5.13	0%	$0.00	
21185	TX1	618139	512195	4/18/2015	4/24/2015	4/18/2015	4/24/2015	TX433	1	2	21185	2	HIDALGO COUNTY	Drug	Basic Coverage	838066412	1306250196	151075992467008	Single	4/17/2015	$ 44.72	$ 44.72	0%	$0.00	
21185	TX1	618139	512195	4/18/2015	4/24/2015	4/18/2015	4/24/2015	TX433	1	2	21185	2	HIDALGO COUNTY	Drug	Basic Coverage	840499360	1194969279	151053896943027	Family Member	4/15/2015	$ 23.59	$ 23.59	0%	$0.00	
21185	TX1	618139	512195	4/18/2015	4/24/2015	4/18/2015	4/24/2015	TX433	1	2	21185	2	HIDALGO COUNTY	Drug	Basic Coverage	840499360	1194969279	151053902665012	Family Member	4/15/2015	$ 12.19	$ 12.19	0%	$0.00	
21185	TX1	618139	512195	4/18/2015	4/24/2015	4/18/2015	4/24/2015	TX433	1	2	21185	2	HIDALGO COUNTY	Drug	Basic Coverage	839417285	1801877436	151035763816004	Single	4/13/2015	$ 181.48	$ 181.48	0%	$0.00	
21185	TX1	618139	512195	4/18/2015	4/24/2015	4/18/2015	4/24/2015	TX433	1	2	21185	2	HIDALGO COUNTY	Drug	Basic Coverage	839417285	1801877436	151035765018018	Single	4/13/2015	$ 2.10	$ 2.10	0%	$0.00	
21185	TX1	618139	512195	4/18/2015	4/24/2015	4/18/2015	4/24/2015	TX433	1	2	21185	2	HIDALGO COUNTY	Drug	Basic Coverage	844455838	1497197693	151055329774024	Single	4/15/2015	$ 26.70	$ 26.70	0%	$0.00	
21185	TX1	618139	512195	4/18/2015	4/24/2015	4/18/2015	4/24/2015	TX433	1	2	21185	2	HIDALGO COUNTY	Drug	Basic Coverage	844455838	1497197693	151055434885009	Single	4/15/2015	$ 338.98	$ 338.98	0%	$0.00	
21185	TX1	618139	512195	4/18/2015	4/24/2015	4/18/2015	4/24/2015	TX433	1	2	21185	2	HIDALGO COUNTY	Drug	Basic Coverage	844455838	1497197693	151055475861030	Single	4/15/2015	$ 414.30	$ 414.30	0%	$0.00	
21185	TX1	618139	512195	4/18/2015	4/24/2015	4/18/2015	4/24/2015	TX433	1	2	21185	2	HIDALGO COUNTY	Drug	Basic Coverage	842726405	1003030636	151014343411019	Single	4/11/2015	$ 316.25	$ 316.25	0%	$0.00	
21185	TX1	618139	512195	4/18/2015	4/24/2015	4/18/2015	4/24/2015	TX433	1	2	21185	2	HIDALGO COUNTY	Drug	Basic Coverage	837887066	1821106717	151013519107029	Single	4/11/2015	$ 143.21	$ 143.21	0%	$0.00	

Account	Corporate Entity	Invoice Profile	Invoice Number	InvcPerFrDt	InvcPerToDt	ClmPerFrDt	ClmPerToDt	BARS CustNbr	Settlement Nbr	Association Nbr	Group Nbr	Section Nbr	Group Name	Coverage	Claim Type	Member ID	Provider ID	Document Control	Tier	Service Date	Gross Amt	Net Amt	Fee Percent	Fee Amt	Case Nbr
21185	TX1	618139	512195	4/18/2015	4/24/2015	4/18/2015	4/24/2015	TX433	1	2	21185	2	HIDALGO COUNTY	Drug	Basic Coverage	841391877	1720218035	151023868124006	Single	4/12/2015	$ 29.77	$ 29.77	0%	$0.00	
21185	TX1	618139	512195	4/18/2015	4/24/2015	4/18/2015	4/24/2015	TX433	1	2	21185	2	HIDALGO COUNTY	Drug	Basic Coverage	835992438	1881703866	151034442652029	Single	4/13/2015	$ 281.08	$ 281.08	0%	$0.00	
21185	TX1	618139	512195	4/18/2015	4/24/2015	4/18/2015	4/24/2015	TX433	1	2	21185	2	HIDALGO COUNTY	Drug	Basic Coverage	840945362	1740491182	151045347892018	Single	4/14/2015	$ 148.31	$ 148.31	0%	$0.00	
21185	TX1	618139	512195	4/18/2015	4/24/2015	4/18/2015	4/24/2015	TX433	1	2	21185	2	HIDALGO COUNTY	Drug	Basic Coverage	837451331	1215046297	151063252949012	Single	4/16/2015	$ 0.33	$ 0.33	0%	$0.00	
21185	TX1	618139	512195	4/18/2015	4/24/2015	4/18/2015	4/24/2015	TX433	1	2	21185	2	HIDALGO COUNTY	Drug	Basic Coverage	839246471	1841505161	151057439353005	Single	4/15/2015	$ 180.63	$ 180.63	0%	$0.00	
21185	TX1	618139	512195	4/18/2015	4/24/2015	4/18/2015	4/24/2015	TX433	1	2	21185	2	HIDALGO COUNTY	Drug	Basic Coverage	840494343	1417042268	150983518277011	Single	4/8/2015	$ (318.37)	$ (318.37)	0%	$0.00	
21185	TX1	618139	512195	4/18/2015	4/24/2015	4/18/2015	4/24/2015	TX433	1	2	21185	2	HIDALGO COUNTY	Drug	Basic Coverage	840494343	1417042268	151013162802004	Single	4/11/2015	$ 57.14	$ 57.14	0%	$0.00	
21185	TX1	618139	512195	4/18/2015	4/24/2015	4/18/2015	4/24/2015	TX433	1	2	21185	2	HIDALGO COUNTY	Drug	Basic Coverage	842388401	1952410946	151043884746001	Family Member	4/14/2015	$ 9.96	$ 9.96	0%	$0.00	
21185	TX1	618139	512195	4/18/2015	4/24/2015	4/18/2015	4/24/2015	TX433	1	2	21185	2	HIDALGO COUNTY	Drug	Basic Coverage	840359332	1629165816	151053949420023	Single	4/15/2015	$ 49.24	$ 49.24	0%	$0.00	
21185	TX1	618139	512195	4/18/2015	4/24/2015	4/18/2015	4/24/2015	TX433	1	2	21185	2	HIDALGO COUNTY	Drug	Basic Coverage	840359332	1629165816	151053949506023	Single	4/15/2015	$ 4.40	$ 4.40	0%	$0.00	
21185	TX1	618139	512195	4/18/2015	4/24/2015	4/18/2015	4/24/2015	TX433	1	2	21185	2	HIDALGO COUNTY	Drug	Basic Coverage	840359332	1225147655	151065454571001	Single	4/16/2015	$ 277.12	$ 277.12	0%	$0.00	
21185	TX1	618139	512195	4/18/2015	4/24/2015	4/18/2015	4/24/2015	TX433	1	2	21185	2	HIDALGO COUNTY	Drug	Basic Coverage	838164164	1215006168	151035425335030	Family Member	4/13/2015	$ 31.59	$ 31.59	0%	$0.00	
21185	TX1	618139	512195	4/18/2015	4/24/2015	4/18/2015	4/24/2015	TX433	1	2	21185	2	HIDALGO COUNTY	Drug	Basic Coverage	838164164	1215006168	151035471251012	Family Member	4/13/2015	$ 10.64	$ 10.64	0%	$0.00	
21185	TX1	618139	512195	4/18/2015	4/24/2015	4/18/2015	4/24/2015	TX433	1	2	21185	2	HIDALGO COUNTY	Drug	Basic Coverage	844740109	1003030636	151054551757008	Family Member	4/15/2015	$ 160.20	$ 160.20	0%	$0.00	
21185	TX1	618139	512195	4/18/2015	4/24/2015	4/18/2015	4/24/2015	TX433	1	2	21185	2	HIDALGO COUNTY	Drug	Basic Coverage	838803410	1508975921	151035553772021	Single	4/13/2015	$ 10.20	$ 10.20	0%	$0.00	
21185	TX1	618139	512195	4/18/2015	4/24/2015	4/18/2015	4/24/2015	TX433	1	2	21185	2	HIDALGO COUNTY	Drug	Basic Coverage	834364876	1497197693	151056060230003	Single	4/15/2015	$ 4.23	$ 4.23	0%	$0.00	
21185	TX1	618139	512195	4/18/2015	4/24/2015	4/18/2015	4/24/2015	TX433	1	2	21185	2	HIDALGO COUNTY	Drug	Basic Coverage	839668033	1699979575	151036318204006	Single	4/13/2015	$ 14.22	$ 14.22	0%	$0.00	
21185	TX1	618139	512195	4/18/2015	4/24/2015	4/18/2015	4/24/2015	TX433	1	2	21185	2	HIDALGO COUNTY	Drug	Basic Coverage	837882325	1407949217	151054447381030	Single	4/15/2015	$ 190.46	$ 190.46	0%	$0.00	
21185	TX1	618139	512195	4/18/2015	4/24/2015	4/18/2015	4/24/2015	TX433	1	2	21185	2	HIDALGO COUNTY	Drug	Basic Coverage	837882325	1477635423	151054465366017	Single	4/15/2015	$ 0.87	$ 0.87	0%	$0.00	
21185	TX1	618139	512195	4/18/2015	4/24/2015	4/18/2015	4/24/2015	TX433	1	2	21185	2	HIDALGO COUNTY	Drug	Basic Coverage	843763793	1962643437	151053460349019	Family Member	4/15/2015	$ 18.93	$ 18.93	0%	$0.00	
21185	TX1	618139	512195	4/18/2015	4/24/2015	4/18/2015	4/24/2015	TX433	1	2	21185	2	HIDALGO COUNTY	Drug	Basic Coverage	840719350	1396714903	151014144188022	Single	4/11/2015	$ 190.48	$ 190.48	0%	$0.00	
21185	TX1	618139	512195	4/18/2015	4/24/2015	4/18/2015	4/24/2015	TX433	1	2	21185	2	HIDALGO COUNTY	Drug	Basic Coverage	840719350	1396714903	151014144820025	Single	4/11/2015	$ 90.01	$ 90.01	0%	$0.00	
21185	TX1	618139	512195	4/18/2015	4/24/2015	4/18/2015	4/24/2015	TX433	1	2	21185	2	HIDALGO COUNTY	Drug	Basic Coverage	836951528	1952410946	151036259975020	Single	4/13/2015	$ 5.05	$ 5.05	0%	$0.00	
21185	TX1	618139	512195	4/18/2015	4/24/2015	4/18/2015	4/24/2015	TX433	1	2	21185	2	HIDALGO COUNTY	Drug	Basic Coverage	836951528	1952410946	151036263337017	Single	4/13/2015	$ 57.25	$ 57.25	0%	$0.00	
21185	TX1	618139	512195	4/18/2015	4/24/2015	4/18/2015	4/24/2015	TX433	1	2	21185	2	HIDALGO COUNTY	Drug	Basic Coverage	836951528	1952410946	151036281072008	Single	4/13/2015	$ 86.58	$ 86.58	0%	$0.00	
21185	TX1	618139	512195	4/18/2015	4/24/2015	4/18/2015	4/24/2015	TX433	1	2	21185	2	HIDALGO COUNTY	Drug	Basic Coverage	836951528	1952410946	151055781672014	Single	4/15/2015	$ 23.21	$ 23.21	0%	$0.00	
21185	TX1	618139	512195	4/18/2015	4/24/2015	4/18/2015	4/24/2015	TX433	1	2	21185	2	HIDALGO COUNTY	Drug	Basic Coverage	838948186	1720178791	151063497427018	Single	4/16/2015	$ 152.59	$ 152.59	0%	$0.00	
21185	TX1	618139	512195	4/18/2015	4/24/2015	4/18/2015	4/24/2015	TX433	1	2	21185	2	HIDALGO COUNTY	Drug	Basic Coverage	834119832	1164585782	151046663889009	Family Member	4/14/2015	$ 12.81	$ 12.81	0%	$0.00	
21185	TX1	618139	512195	4/18/2015	4/24/2015	4/18/2015	4/24/2015	TX433	1	2	21185	2	HIDALGO COUNTY	Drug	Basic Coverage	839075521	1407848112	150863663479011	Single	3/27/2015	$ (6.17)	$ (6.17)	0%	$0.00	
21185	TX1	618139	512195	4/18/2015	4/24/2015	4/18/2015	4/24/2015	TX433	1	2	21185	2	HIDALGO COUNTY	Drug	Basic Coverage	839075521	1407848112	150863666097007	Single	3/27/2015	$ (120.33)	$ (120.33)	0%	$0.00	
21185	TX1	618139	512195	4/18/2015	4/24/2015	4/18/2015	4/24/2015	TX433	1	2	21185	2	HIDALGO COUNTY	Drug	Basic Coverage	839075521	1407848112	150863668712003	Single	3/27/2015	$ (39.88)	$ (39.88)	0%	$0.00	
21185	TX1	618139	512195	4/18/2015	4/24/2015	4/18/2015	4/24/2015	TX433	1	2	21185	2	HIDALGO COUNTY	Drug	Basic Coverage	839075521	1770810855	151074248912025	Single	4/17/2015	$ 6,494.25	$ 6,494.25	0%	$0.00	
21185	TX1	618139	512195	4/18/2015	4/24/2015	4/18/2015	4/24/2015	TX433	1	2	21185	2	HIDALGO COUNTY	Drug	Basic Coverage	842863741	1396091336	151014921239028	Family Member	4/11/2015	$ 34.43	$ 34.43	0%	$0.00	
21185	TX1	618139	512195	4/18/2015	4/24/2015	4/18/2015	4/24/2015	TX433	1	2	21185	2	HIDALGO COUNTY	Drug	Basic Coverage	842863741	1396091336	151014922476018	Family Member	4/11/2015	$ 98.76	$ 98.76	0%	$0.00	
21185	TX1	618139	512195	4/18/2015	4/24/2015	4/18/2015	4/24/2015	TX433	1	2	21185	2	HIDALGO COUNTY	Drug	Basic Coverage	842863741	1396091336	151014965606021	Family Member	4/11/2015	$ 46.31	$ 46.31	0%	$0.00	
21185	TX1	618139	512195	4/18/2015	4/24/2015	4/18/2015	4/24/2015	TX433	1	2	21185	2	HIDALGO COUNTY	Drug	Basic Coverage	846178973	1508260266	151015527895025	Single	4/11/2015	$ 1.66	$ 1.66	0%	$0.00	
21185	TX1	618139	512195	4/18/2015	4/24/2015	4/18/2015	4/24/2015	TX433	1	2	21185	2	HIDALGO COUNTY	Drug	Basic Coverage	846178973	1508260266	151015537327012	Single	4/11/2015	$ 27.42	$ 27.42	0%	$0.00	
21185	TX1	618139	512195	4/18/2015	4/24/2015	4/18/2015	4/24/2015	TX433	1	2	21185	2	HIDALGO COUNTY	Drug	Basic Coverage	846178973	1508260266	151044942948016	Single	4/14/2015	$ 169.48	$ 169.48	0%	$0.00	
21185	TX1	618139	512195	4/18/2015	4/24/2015	4/18/2015	4/24/2015	TX433	1	2	21185	2	HIDALGO COUNTY	Drug	Basic Coverage	837166504	1568559763	151046802035019	Single	4/14/2015	$ 62.39	$ 62.39	0%	$0.00	
21185	TX1	618139	512195	4/18/2015	4/24/2015	4/18/2015	4/24/2015	TX433	1	2	21185	2	HIDALGO COUNTY	Drug	Basic Coverage	843457334	1356450324	150963336430024	Single	4/6/2015	$ (586.95)	$ (586.95)	0%	$0.00	
21185	TX1	618139	512195	4/18/2015	4/24/2015	4/18/2015	4/24/2015	TX433	1	2	21185	2	HIDALGO COUNTY	Drug	Basic Coverage	843919461	1801877436	151028045168003	Single	4/12/2015	$ 23.31	$ 23.31	0%	$0.00	
21185	TX1	618139	512195	4/18/2015	4/24/2015	4/18/2015	4/24/2015	TX433	1	2	21185	2	HIDALGO COUNTY	Drug	Basic Coverage	845316809	1255440681	151033770470005	Single	4/13/2015	$ 313.74	$ 313.74	0%	$0.00	
21185	TX1	618139	512195	4/18/2015	4/24/2015	4/18/2015	4/24/2015	TX433	1	2	21185	2	HIDALGO COUNTY	Drug	Basic Coverage	820421819	1366725046	151024326520003	Single	4/12/2015	$ 4.66	$ 4.66	0%	$0.00	
21185	TX1	618139	512195	4/18/2015	4/24/2015	4/18/2015	4/24/2015	TX433	1	2	21185	2	HIDALGO COUNTY	Drug	Basic Coverage	839982033	1407949217	151065394779024	Single	4/16/2015	$ 8.75	$ 8.75	0%	$0.00	
21185	TX1	618139	512195	4/18/2015	4/24/2015	4/18/2015	4/24/2015	TX433	1	2	21185	2	HIDALGO COUNTY	Drug	Basic Coverage	820014469	1194969279	151016304394022	Single	4/11/2015	$ 25.99	$ 25.99	0%	$0.00	
21185	TX1	618139	512195	4/18/2015	4/24/2015	4/18/2015	4/24/2015	TX433	1	2	21185	2	HIDALGO COUNTY	Drug	Basic Coverage	836056579	1861783276	151074163128004	Single	4/17/2015	$ 3.18	$ 3.18	0%	$0.00	
21185	TX1	618139	512195	4/18/2015	4/24/2015	4/18/2015	4/24/2015	TX433	1	2	21185	2	HIDALGO COUNTY	Drug	Basic Coverage	820039104	1033479241	151035324942013	Single	4/13/2015	$ 379.36	$ 379.36	0%	$0.00	
21185	TX1	618139	512195	4/18/2015	4/24/2015	4/18/2015	4/24/2015	TX433	1	2	21185	2	HIDALGO COUNTY	Drug	Basic Coverage	839969943	1386850568	151064203635001	Single	4/16/2015	$ 40.79	$ 40.79	0%	$0.00	
21185	TX1	618139	512195	4/18/2015	4/24/2015	4/18/2015	4/24/2015	TX433	1	2	21185	2	HIDALGO COUNTY	Drug	Basic Coverage	844651802	1720093800	151035755437027	Single	4/13/2015	$ 17.02	$ 17.02	0%	$0.00	
21185	TX1	618139	512195	4/18/2015	4/24/2015	4/18/2015	4/24/2015	TX433	1	2	21185	2	HIDALGO COUNTY	Drug	Basic Coverage	820668769	1750402756	150985701337002	Single	4/8/2015	$ (25.12)	$ (25.12)	0%	$0.00	
21185	TX1	618139	512195	4/18/2015	4/24/2015	4/18/2015	4/24/2015	TX433	1	2	21185	2	HIDALGO COUNTY	Drug	Basic Coverage	845584889	1306851464	151046278164028	Single	4/14/2015	$ 47.28	$ 47.28	0%	$0.00	
21185	TX1	618139	512195	4/18/2015	4/24/2015	4/18/2015	4/24/2015	TX433	1	2	21185	2	HIDALGO COUNTY	Drug	Basic Coverage	849676585	1396091336	151056913392023	Single	4/15/2015	$ 3.76	$ 3.76	0%	$0.00	
21185	TX1	618139	512195	4/18/2015	4/24/2015	4/18/2015	4/24/2015	TX433	1	2	21185	2	HIDALGO COUNTY	Drug	Basic Coverage	849676585	1396091336	151056928791001	Single	4/15/2015	$ 14.60	$ 14.60	0%	$0.00	
21185	TX1	618139	512195	4/18/2015	4/24/2015	4/18/2015	4/24/2015	TX433	1	2	21185	2	HIDALGO COUNTY	Drug	Basic Coverage	839021575	1104920990	151065940424010	Family Member	4/16/2015	$ 6.78	$ 6.78	0%	$0.00	
21185	TX1	618139	512195	4/18/2015	4/24/2015	4/18/2015	4/24/2015	TX433	1	2	21185	2	HIDALGO COUNTY	Drug	Basic Coverage	843990672	1003030636	151015065453003	Single	4/11/2015	$ 56.90	$ 56.90	0%	$0.00	
21185	TX1	618139	512195	4/18/2015	4/24/2015	4/18/2015	4/24/2015	TX433	1	2	21185	2	HIDALGO COUNTY	Drug	Basic Coverage	835805470	1881703866	151054290751017	Single	4/15/2015	$ 167.78	$ 167.78	0%	$0.00	
21185	TX1	618139	512195	4/18/2015	4/24/2015	4/18/2015	4/24/2015	TX433	1	2	21185	2	HIDALGO COUNTY	Drug	Basic Coverage	820629698	1427461177	151045977801029	Single	4/14/2015	$ 35.38	$ 35.38	0%	$0.00	
21185	TX1	618139	512195	4/18/2015	4/24/2015	4/18/2015	4/24/2015	TX433	1	2	21185	2	HIDALGO COUNTY	Drug	Basic Coverage	840498837	1184759912	150623065851024	Single	3/3/2015	$ (5.98)	$ (5.98)	0%	$0.00	
21185	TX1	618139	512195	4/18/2015	4/24/2015	4/18/2015	4/24/2015	TX433	1	2	21185	2	HIDALGO COUNTY	Drug	Basic Coverage	840498837	1184759912	150623220457028	Single	3/3/2015	$ (8.75)	$ (8.75)	0%	$0.00	
21185	TX1	618139	512195	4/18/2015	4/24/2015	4/18/2015	4/24/2015	TX433	1	2	21185	2	HIDALGO COUNTY	Drug	Basic Coverage	840781285	1881703866	151075673697003	Single	4/17/2015	$ 2.32	$ 2.32	0%	$0.00	
21185	TX1	618139	512195	4/18/2015	4/24/2015	4/18/2015	4/24/2015	TX433	1	2	21185	2	HIDALGO COUNTY	Drug	Basic Coverage	842416943	1477877389	151057045346002	Family Member	4/15/2015	$ 156.64	$ 156.64	0%	$0.00	
21185	TX1	618139	512195	4/18/2015	4/24/2015	4/18/2015	4/24/2015	TX433	1	2	21185	2	HIDALGO COUNTY	Drug	Basic Coverage	844561620	1225147648	151077344519013	Family Member	4/17/2015	$ 44.83	$ 44.83	0%	$0.00	
21185	TX1	618139	512195	4/18/2015	4/24/2015	4/18/2015	4/24/2015	TX433	1	2	21185	2	HIDALGO COUNTY	Drug	Basic Coverage	839530564	1619053964	151063448610006	Single	4/16/2015	$ 10.48	$ 10.48	0%	$0.00	
21185	TX1	618139	512195	4/18/2015	4/24/2015	4/18/2015	4/24/2015	TX433	1	2	21185	2	HIDALGO COUNTY	Drug	Basic Coverage	836796724	1851400279	151075654290005	Single	4/17/2015	$ 180.20	$ 180.20	0%	$0.00	
21185	TX1	618139	512195	4/18/2015	4/24/2015	4/18/2015	4/24/2015	TX433	1	2	21185	2	HIDALGO COUNTY	Drug	Basic Coverage	840319701	1619053964	151013693176014	Single	4/11/2015	$ 9.89	$ 9.89	0%	$0.00	
21185	TX1	618139	512195	4/18/2015	4/24/2015	4/18/2015	4/24/2015	TX433	1	2	21185	2	HIDALGO COUNTY	Drug	Basic Coverage	820803964	1861783276	151056181558011	Single	4/15/2015	$ 46.65	$ 46.65	0%	$0.00	
21185	TX1	618139	512195	4/18/2015	4/24/2015	4/18/2015	4/24/2015	TX433	1	2	21185	2	HIDALGO COUNTY	Drug	Basic Coverage	839021575	1194969279	151065744865024	Family Member	4/16/2015	$ 193.99	$ 193.99	0%	$0.00	
21185	TX1	618139	512195	4/18/2015	4/24/2015	4/18/2015	4/24/2015	TX433	1	2	21185	2	HIDALGO COUNTY	Drug	Basic Coverage	836024502	1396091336	150984963281002	Single	4/8/2015	$ (1,876.97)	$ (1,876.97)	0%	$0.00	
21185	TX1	618139	512195	4/18/2015	4/24/2015	4/18/2015	4/24/2015	TX433	1	2	21185	2	HIDALGO COUNTY	Drug	Basic Coverage	836024502	1396091336	151036162567026	Single	4/13/2015	$ 467.04	$ 467.04	0%	$0.00	
21185	TX1	618139	512195	4/18/2015	4/24/2015	4/18/2015	4/24/2015	TX433	1	2	21185	2	HIDALGO COUNTY	Drug	Basic Coverage	836024502	1396091336	151036162984008	Single	4/13/2015	$ 1.59	$ 1.59	0%	$0.00	
21185	TX1	618139	512195	4/18/2015	4/24/2015	4/18/2015	4/24/2015	TX433	1	2	21185	2	HIDALGO COUNTY	Drug	Basic Coverage	836024502	1396091336	151045593462002	Single	4/14/2015	$ 172.89	$ 172.89	0%	$0.00	
21185	TX1	618139	512195	4/18/2015	4/24/2015	4/18/2015	4/24/2015	TX433	1	2	21185	2	HIDALGO COUNTY	Drug	Basic Coverage	836024502	1396091336	151076442428015	Single	4/17/2015	$ 27.47	$ 27.47	0%	$0.00	

Account	Corporate Entity	Invoice Profile	Invoice Number	InvcPerFrDt	InvcPerToDt	ClmPerFrDt	ClmPerToDt	BARS CustNbr	Settlement Nbr	Association Nbr	Group Nbr	Section Nbr	Group Name	Coverage	Claim Type	Member ID	Provider ID	Document Control	Tier	Service Date	Gross Amt	Net Amt	Fee Percent	Fee Amt	Case Nbr
21185	TX1	618139	512195	4/18/2015	4/24/2015	4/18/2015	4/24/2015	TX433	1	2	21185	2	HIDALGO COUNTY	Drug	Basic Coverage	839151296	1770580417	151065454822005	Single	4/16/2015	$ 1,916.34	$ 1,916.34	0%	$0.00	
																			BASIC PLAN:		**$ 59,290.56**	**$ 59,374.51**			
21185	TX1	618139	512195	4/18/2015	4/24/2015	4/18/2015	4/24/2015	TX433	1	2	21185	12	HIDALGO COUNTY	Blue Cross	Basic Coverage	839029169	1053317362	00002015114504737H0X	Family Subscriber	4/21/2015	$ 47.00	$ 47.00	0%	$0.00	
21185	TX1	618139	512195	4/18/2015	4/24/2015	4/18/2015	4/24/2015	TX433	1	2	21185	12	HIDALGO COUNTY	Blue Cross	Basic Coverage	820646764	1053317362	00002015112505189U0X	Single	4/17/2015	$ 501.81	$ 501.81	0%	$0.00	
21185	TX1	618139	512195	4/18/2015	4/24/2015	4/18/2015	4/24/2015	TX433	1	2	21185	12	HIDALGO COUNTY	Blue Cross	Basic Coverage	838142413	1619924719	00002015093509 8N050X	Family Member	3/26/2015	$ 766.71	$ 766.71	0%	$0.00	
21185	TX1	618139	512195	4/18/2015	4/24/2015	4/18/2015	4/24/2015	TX433	1	2	21185	12	HIDALGO COUNTY	Blue Cross	Basic Coverage	842912273	1053317362	00002015096500A5610X	Family Subscriber	4/1/2015	$ 91.35	$ 91.35	0%	$0.00	
21185	TX1	618139	512195	4/18/2015	4/24/2015	4/18/2015	4/24/2015	TX433	1	2	21185	12	HIDALGO COUNTY	Blue Shield	Basic Coverage	839010366	1932205838	00002015111505 3V310X	Single	4/17/2015	$ 26.77	$ 26.77	0%	$0.00	
21185	TX1	618139	512195	4/18/2015	4/24/2015	4/18/2015	4/24/2015	TX433	1	2	21185	12	HIDALGO COUNTY	Blue Shield	Basic Coverage	839010366	1932205838	00002015111505 3V310X	Single	4/17/2015	$ 10.92	$ 10.92	0%	$0.00	
21185	TX1	618139	512195	4/18/2015	4/24/2015	4/18/2015	4/24/2015	TX433	1	2	21185	12	HIDALGO COUNTY	Blue Shield	Basic Coverage	841189760	1730219007	00002015099500 90S20X	Single	4/8/2015	$ 90.58	$ 90.58	0%	$0.00	
21185	TX1	618139	512195	4/18/2015	4/24/2015	4/18/2015	4/24/2015	TX433	1	2	21185	12	HIDALGO COUNTY	Blue Shield	Basic Coverage	841189760	1790721538	00002015111503 6G220X	Single	4/16/2015	$ 4.84	$ 4.84	0%	$0.00	
21185	TX1	618139	512195	4/18/2015	4/24/2015	4/18/2015	4/24/2015	TX433	1	2	21185	12	HIDALGO COUNTY	Blue Shield	Basic Coverage	841189760	1790721538	00002015111503 6G220X	Single	4/16/2015	$ 3.17	$ 3.17	0%	$0.00	
21185	TX1	618139	512195	4/18/2015	4/24/2015	4/18/2015	4/24/2015	TX433	1	2	21185	12	HIDALGO COUNTY	Blue Shield	Basic Coverage	841189760	1649401951	00002015112501875Q0X	Single	4/16/2015	$ 39.71	$ 39.71	0%	$0.00	
21185	TX1	618139	512195	4/18/2015	4/24/2015	4/18/2015	4/24/2015	TX433	1	2	21185	12	HIDALGO COUNTY	Blue Shield	Basic Coverage	841189760	1649401951	00002015112501875Q0X	Single	4/16/2015	$ 113.44	$ 113.44	0%	$0.00	
21185	TX1	618139	512195	4/18/2015	4/24/2015	4/18/2015	4/24/2015	TX433	1	2	21185	12	HIDALGO COUNTY	Blue Shield	Basic Coverage	841189760	1649401951	00002015112501875Q0X	Single	4/16/2015	$ 7.30	$ 7.30	0%	$0.00	
21185	TX1	618139	512195	4/18/2015	4/24/2015	4/18/2015	4/24/2015	TX433	1	2	21185	12	HIDALGO COUNTY	Blue Shield	Basic Coverage	841189760	1649401951	00002015112501875Q0X	Single	4/16/2015	$ 10.07	$ 10.07	0%	$0.00	
21185	TX1	618139	512195	4/18/2015	4/24/2015	4/18/2015	4/24/2015	TX433	1	2	21185	12	HIDALGO COUNTY	Blue Shield	Basic Coverage	841189760	1649401951	00002015112501875Q0X	Single	4/16/2015	$ 10.66	$ 10.66	0%	$0.00	
21185	TX1	618139	512195	4/18/2015	4/24/2015	4/18/2015	4/24/2015	TX433	1	2	21185	12	HIDALGO COUNTY	Blue Shield	Basic Coverage	841189760	1649401951	00002015112501875Q0X	Single	4/16/2015	$ 6.78	$ 6.78	0%	$0.00	
21185	TX1	618139	512195	4/18/2015	4/24/2015	4/18/2015	4/24/2015	TX433	1	2	21185	12	HIDALGO COUNTY	Blue Shield	Basic Coverage	841189760	1649401951	00002015112501875Q0X	Single	4/16/2015	$ 32.30	$ 32.30	0%	$0.00	
21185	TX1	618139	512195	4/18/2015	4/24/2015	4/18/2015	4/24/2015	TX433	1	2	21185	12	HIDALGO COUNTY	Blue Shield	Basic Coverage	841189760	1649401951	00002015112501875Q0X	Single	4/16/2015	$ 3.00	$ 3.00	0%	$0.00	
21185	TX1	618139	512195	4/18/2015	4/24/2015	4/18/2015	4/24/2015	TX433	1	2	21185	12	HIDALGO COUNTY	Blue Shield	Basic Coverage	841189760	1649401951	00002015112501875Q0X	Single	4/16/2015	$ 19.36	$ 19.36	0%	$0.00	
21185	TX1	618139	512195	4/18/2015	4/24/2015	4/18/2015	4/24/2015	TX433	1	2	21185	12	HIDALGO COUNTY	Blue Shield	Basic Coverage	820433483	1558306563	00002015110507552F0X	Single	4/6/2015	$ 72.85	$ 72.85	0%	$0.00	
21185	TX1	618139	512195	4/18/2015	4/24/2015	4/18/2015	4/24/2015	TX433	1	2	21185	12	HIDALGO COUNTY	Blue Shield	Basic Coverage	820433483	1558306563	00002015110507552F0X	Single	4/6/2015	$ 6.39	$ 6.39	0%	$0.00	
21185	TX1	618139	512195	4/18/2015	4/24/2015	4/18/2015	4/24/2015	TX433	1	2	21185	12	HIDALGO COUNTY	Blue Shield	Basic Coverage	820433483	1558306563	00002015110507552F0X	Single	4/6/2015	$ 3.88	$ 3.88	0%	$0.00	
21185	TX1	618139	512195	4/18/2015	4/24/2015	4/18/2015	4/24/2015	TX433	1	2	21185	12	HIDALGO COUNTY	Blue Shield	Basic Coverage	820433483	1558306563	00002015110507552F0X	Single	4/6/2015	$ 0.01	$ 0.01	0%	$0.00	
21185	TX1	618139	512195	4/18/2015	4/24/2015	4/18/2015	4/24/2015	TX433	1	2	21185	12	HIDALGO COUNTY	Blue Shield	Basic Coverage	820433483	1558306563	00002015110507552F0X	Single	4/6/2015	$ 7.08	$ 7.08	0%	$0.00	
21185	TX1	618139	512195	4/18/2015	4/24/2015	4/18/2015	4/24/2015	TX433	1	2	21185	12	HIDALGO COUNTY	Blue Shield	Basic Coverage	820433483	1558306563	00002015110507552F0X	Single	4/6/2015	$ 12.64	$ 12.64	0%	$0.00	
21185	TX1	618139	512195	4/18/2015	4/24/2015	4/18/2015	4/24/2015	TX433	1	2	21185	12	HIDALGO COUNTY	Blue Shield	Basic Coverage	820433483	1558306563	00002015110507552F0X	Single	4/6/2015	$ 3.00	$ 3.00	0%	$0.00	
21185	TX1	618139	512195	4/18/2015	4/24/2015	4/18/2015	4/24/2015	TX433	1	2	21185	12	HIDALGO COUNTY	Blue Shield	Basic Coverage	820646764	1861455735	00002015111502 3G250X	Single	4/17/2015	$ 68.55	$ 68.55	0%	$0.00	
21185	TX1	618139	512195	4/18/2015	4/24/2015	4/18/2015	4/24/2015	TX433	1	2	21185	12	HIDALGO COUNTY	Blue Shield	Basic Coverage	820646764	1861455735	00002015111502 3G250X	Single	4/17/2015	$ 115.90	$ 115.90	0%	$0.00	
21185	TX1	618139	512195	4/18/2015	4/24/2015	4/18/2015	4/24/2015	TX433	1	2	21185	12	HIDALGO COUNTY	Blue Shield	Basic Coverage	820646764	1861455735	00002015111502 3G250X	Single	4/17/2015	$ 16.34	$ 16.34	0%	$0.00	
21185	TX1	618139	512195	4/18/2015	4/24/2015	4/18/2015	4/24/2015	TX433	1	2	21185	12	HIDALGO COUNTY	Blue Shield	Basic Coverage	820646764	1861455735	00002015111502 3G250X	Single	4/17/2015	$ 15.68	$ 15.68	0%	$0.00	
21185	TX1	618139	512195	4/18/2015	4/24/2015	4/18/2015	4/24/2015	TX433	1	2	21185	12	HIDALGO COUNTY	Blue Shield	Basic Coverage	820646764	1861455735	00002015111502 3G250X	Single	4/17/2015	$ 16.71	$ 16.71	0%	$0.00	
21185	TX1	618139	512195	4/18/2015	4/24/2015	4/18/2015	4/24/2015	TX433	1	2	21185	12	HIDALGO COUNTY	Blue Shield	Basic Coverage	820646764	1861455735	00002015111502 3G250X	Single	4/17/2015	$ 19.42	$ 19.42	0%	$0.00	
21185	TX1	618139	512195	4/18/2015	4/24/2015	4/18/2015	4/24/2015	TX433	1	2	21185	12	HIDALGO COUNTY	Blue Shield	Basic Coverage	820646764	1861455735	00002015111502 3G250X	Single	4/17/2015	$ 21.01	$ 21.01	0%	$0.00	
21185	TX1	618139	512195	4/18/2015	4/24/2015	4/18/2015	4/24/2015	TX433	1	2	21185	12	HIDALGO COUNTY	Blue Shield	Basic Coverage	820646764	1861455735	00002015111502 3G250X	Single	4/17/2015	$ 20.44	$ 20.44	0%	$0.00	
21185	TX1	618139	512195	4/18/2015	4/24/2015	4/18/2015	4/24/2015	TX433	1	2	21185	12	HIDALGO COUNTY	Blue Shield	Basic Coverage	820646764	1861455735	00002015111502 3G250X	Single	4/17/2015	$ 14.57	$ 14.57	0%	$0.00	
21185	TX1	618139	512195	4/18/2015	4/24/2015	4/18/2015	4/24/2015	TX433	1	2	21185	12	HIDALGO COUNTY	Blue Shield	Basic Coverage	820646764	1861455735	00002015111502 3G250X	Single	4/17/2015	$ 13.98	$ 13.98	0%	$0.00	
21185	TX1	618139	512195	4/18/2015	4/24/2015	4/18/2015	4/24/2015	TX433	1	2	21185	12	HIDALGO COUNTY	Blue Shield	Basic Coverage	820646764	1861455735	00002015111502 3G250X	Single	4/17/2015	$ 6.78	$ 6.78	0%	$0.00	
21185	TX1	618139	512195	4/18/2015	4/24/2015	4/18/2015	4/24/2015	TX433	1	2	21185	12	HIDALGO COUNTY	Blue Shield	Basic Coverage	820646764	1861455735	00002015111502 3G250X	Single	4/17/2015	$ 10.66	$ 10.66	0%	$0.00	
21185	TX1	618139	512195	4/18/2015	4/24/2015	4/18/2015	4/24/2015	TX433	1	2	21185	12	HIDALGO COUNTY	Blue Shield	Basic Coverage	820646764	1861455735	00002015111502 3G250X	Single	4/17/2015	$ 12.64	$ 12.64	0%	$0.00	
21185	TX1	618139	512195	4/18/2015	4/24/2015	4/18/2015	4/24/2015	TX433	1	2	21185	12	HIDALGO COUNTY	Blue Shield	Basic Coverage	820646764	1861455735	00002015111502 3G250X	Single	4/17/2015	$ 10.24	$ 10.24	0%	$0.00	
21185	TX1	618139	512195	4/18/2015	4/24/2015	4/18/2015	4/24/2015	TX433	1	2	21185	12	HIDALGO COUNTY	Blue Shield	Basic Coverage	820646764	1861455735	00002015111502 3G250X	Single	4/17/2015	$ 11.34	$ 11.34	0%	$0.00	
21185	TX1	618139	512195	4/18/2015	4/24/2015	4/18/2015	4/24/2015	TX433	1	2	21185	12	HIDALGO COUNTY	Blue Shield	Basic Coverage	820646764	1861455735	00002015111502 3G250X	Single	4/17/2015	$ 7.08	$ 7.08	0%	$0.00	
21185	TX1	618139	512195	4/18/2015	4/24/2015	4/18/2015	4/24/2015	TX433	1	2	21185	12	HIDALGO COUNTY	Blue Shield	Basic Coverage	820646764	1861455735	00002015111502 3G250X	Single	4/17/2015	$ 108.71	$ 108.71	0%	$0.00	
21185	TX1	618139	512195	4/18/2015	4/24/2015	4/18/2015	4/24/2015	TX433	1	2	21185	12	HIDALGO COUNTY	Blue Shield	Basic Coverage	820646764	1861455735	00002015111502 3G250X	Single	4/17/2015	$ 26.32	$ 26.32	0%	$0.00	
21185	TX1	618139	512195	4/18/2015	4/24/2015	4/18/2015	4/24/2015	TX433	1	2	21185	12	HIDALGO COUNTY	Blue Shield	Basic Coverage	820646764	1861455735	00002015111502 3G250X	Single	4/17/2015	$ 26.38	$ 26.38	0%	$0.00	
21185	TX1	618139	512195	4/18/2015	4/24/2015	4/18/2015	4/24/2015	TX433	1	2	21185	12	HIDALGO COUNTY	Blue Shield	Basic Coverage	820646764	1861455735	00002015111502 3G250X	Single	4/17/2015	$ 26.38	$ 26.38	0%	$0.00	
21185	TX1	618139	512195	4/18/2015	4/24/2015	4/18/2015	4/24/2015	TX433	1	2	21185	12	HIDALGO COUNTY	Blue Shield	Basic Coverage	820646764	1861455735	00002015111502 3G250X	Single	4/17/2015	$ 3.20	$ 3.20	0%	$0.00	
21185	TX1	618139	512195	4/18/2015	4/24/2015	4/18/2015	4/24/2015	TX433	1	2	21185	12	HIDALGO COUNTY	Blue Shield	Basic Coverage	820646764	1861455735	00002015111502 3G250X	Single	4/17/2015	$ 18.12	$ 18.12	0%	$0.00	
21185	TX1	618139	512195	4/18/2015	4/24/2015	4/18/2015	4/24/2015	TX433	1	2	21185	12	HIDALGO COUNTY	Blue Shield	Basic Coverage	837035981	1073508545	00002015107508 3V730X	Single	4/13/2015	$ 26.77	$ 26.77	0%	$0.00	
21185	TX1	618139	512195	4/18/2015	4/24/2015	4/18/2015	4/24/2015	TX433	1	2	21185	12	HIDALGO COUNTY	Blue Shield	Basic Coverage	837035981	1073508545	00002015107508 3V730X	Single	4/13/2015	$ 27.45	$ 27.45	0%	$0.00	
21185	TX1	618139	512195	4/18/2015	4/24/2015	4/18/2015	4/24/2015	TX433	1	2	21185	12	HIDALGO COUNTY	Blue Shield	Basic Coverage	837035981	1073508545	00002015107508 3V730X	Single	4/13/2015	$ 10.07	$ 10.07	0%	$0.00	
21185	TX1	618139	512195	4/18/2015	4/24/2015	4/18/2015	4/24/2015	TX433	1	2	21185	12	HIDALGO COUNTY	Blue Shield	Basic Coverage	837035981	1073508545	00002015107508 3V730X	Single	4/13/2015	$ 7.18	$ 7.18	0%	$0.00	
21185	TX1	618139	512195	4/18/2015	4/24/2015	4/18/2015	4/24/2015	TX433	1	2	21185	12	HIDALGO COUNTY	Blue Shield	Basic Coverage	837035981	1073508545	00002015107508 3V730X	Single	4/13/2015	$ 6.78	$ 6.78	0%	$0.00	
21185	TX1	618139	512195	4/18/2015	4/24/2015	4/18/2015	4/24/2015	TX433	1	2	21185	12	HIDALGO COUNTY	Blue Shield	Basic Coverage	837035981	1073508545	00002015107508 3V730X	Single	4/13/2015	$ 3.00	$ 3.00	0%	$0.00	
21185	TX1	618139	512195	4/18/2015	4/24/2015	4/18/2015	4/24/2015	TX433	1	2	21185	12	HIDALGO COUNTY	Blue Shield	Basic Coverage	837613701	1710090451	00002015114505136Q0X	Family Subscriber	4/23/2015	$ 39.71	$ 39.71	0%	$0.00	
21185	TX1	618139	512195	4/18/2015	4/24/2015	4/18/2015	4/24/2015	TX433	1	2	21185	12	HIDALGO COUNTY	Blue Shield	Basic Coverage	841855520	1790721538	00002015113505X7830X	Family Subscriber	4/17/2015	$ 6.54	$ 6.54	0%	$0.00	
21185	TX1	618139	512195	4/18/2015	4/24/2015	4/18/2015	4/24/2015	TX433	1	2	21185	12	HIDALGO COUNTY	Blue Shield	Basic Coverage	841855520	1790721538	00002015113505X7830X	Family Subscriber	4/17/2015	$ 6.52	$ 6.52	0%	$0.00	
21185	TX1	618139	512195	4/18/2015	4/24/2015	4/18/2015	4/24/2015	TX433	1	2	21185	12	HIDALGO COUNTY	Blue Shield	Basic Coverage	841855520	1790721538	00002015113505X7830X	Family Subscriber	4/17/2015	$ 7.84	$ 7.84	0%	$0.00	
21185	TX1	618139	512195	4/18/2015	4/24/2015	4/18/2015	4/24/2015	TX433	1	2	21185	12	HIDALGO COUNTY	Blue Shield	Basic Coverage	841855520	1790721538	00002015113505X7830X	Family Subscriber	4/17/2015	$ 1.66	$ 1.66	0%	$0.00	
21185	TX1	618139	512195	4/18/2015	4/24/2015	4/18/2015	4/24/2015	TX433	1	2	21185	12	HIDALGO COUNTY	Blue Shield	Basic Coverage	841855520	1790721538	00002015113505X7830X	Family Subscriber	4/17/2015	$ 28.36	$ 28.36	0%	$0.00	
21185	TX1	618139	512195	4/18/2015	4/24/2015	4/18/2015	4/24/2015	TX433	1	2	21185	12	HIDALGO COUNTY	Blue Shield	Basic Coverage	841855520	1790721538	00002015113505X7830X	Family Subscriber	4/17/2015	$ 28.36	$ 28.36	0%	$0.00	
21185	TX1	618139	512195	4/18/2015	4/24/2015	4/18/2015	4/24/2015	TX433	1	2	21185	12	HIDALGO COUNTY	Blue Shield	Basic Coverage	841855520	1790721538	00002015113505X7830X	Family Subscriber	4/17/2015	$ 26.22	$ 26.22	0%	$0.00	
21185	TX1	618139	512195	4/18/2015	4/24/2015	4/18/2015	4/24/2015	TX433	1	2	21185	12	HIDALGO COUNTY	Blue Shield	Basic Coverage	841855520	1790721538	00002015113505X7830X	Family Subscriber	4/17/2015	$ 18.07	$ 18.07	0%	$0.00	
21185	TX1	618139	512195	4/18/2015	4/24/2015	4/18/2015	4/24/2015	TX433	1	2	21185	12	HIDALGO COUNTY	Blue Shield	Basic Coverage	841855520	1790721538	00002015113505X7830X	Family Subscriber	4/17/2015	$ 6.53	$ 6.53	0%	$0.00	
21185	TX1	618139	512195	4/18/2015	4/24/2015	4/18/2015	4/24/2015	TX433	1	2	21185	12	HIDALGO COUNTY	Blue Shield	Basic Coverage	841855520	1790721538	00002015113505X7830X	Family Subscriber	4/17/2015	$ 6.98	$ 6.98	0%	$0.00	
21185	TX1	618139	512195	4/18/2015	4/24/2015	4/18/2015	4/24/2015	TX433	1	2	21185	12	HIDALGO COUNTY	Blue Shield	Basic Coverage	841179011	1215289129	00002015114500252N0X	Family Subscriber	4/13/2015	$ 76.43	$ 76.43	0%	$0.00	
21185	TX1	618139	512195	4/18/2015	4/24/2015	4/18/2015	4/24/2015	TX433	1	2	21185	12	HIDALGO COUNTY	Blue Shield	Basic Coverage	838142413	1649377359	00002015113500V8790X	Family Member	3/26/2015	$ 272.00	$ 272.00	0%	$0.00	
21185	TX1	618139	512195	4/18/2015	4/24/2015	4/18/2015	4/24/2015	TX433	1	2	21185	12	HIDALGO COUNTY	Blue Shield	Basic Coverage	838142413	1649377359	00002015113509U3100X	Family Member	3/26/2015	$ 225.60	$ 225.60	0%	$0.00	
21185	TX1	618139	512195	4/18/2015	4/24/2015	4/18/2015	4/24/2015	TX433	1	2	21185	12	HIDALGO COUNTY	Blue Shield	Basic Coverage	841443362	1043433782	00002015111504 5Y260X	Single	4/20/2015	$ 82.16	$ 82.16	0%	$0.00	
21185	TX1	618139	512195	4/18/2015	4/24/2015	4/18/2015	4/24/2015	TX433	1	2	21185	12	HIDALGO COUNTY	Blue Shield	Basic Coverage	841443362	1043433782	00002015111504 5Y260X	Single	4/20/2015	$ 65.58	$ 65.58	0%	$0.00	

Account	Corporate Entity	Invoice Profile	Invoice Number	InvcPerFrDt	InvcPerToDt	ClmPerFrDt	ClmPerToDt	BARS CustNbr	Settlement Nbr	Association Nbr	Group Nbr	Section Nbr	Group Name	Coverage	Claim Type	Member ID	Provider ID	Document Control	Tier	Service Date	Gross Amt	Net Amt	Fee Percent	Fee Amt	Case Nbr
21185	TX1	618139	512195	4/18/2015	4/24/2015	4/18/2015	4/24/2015	TX433	1	2	21185	12	HIDALGO COUNTY	Blue Shield	Basic Coverage	838008346	1497764708	00002015099503997H00X	Family Member	4/8/2015	$ 59.76	$ 59.76	0%	$0.00	
21185	TX1	618139	512195	4/18/2015	4/24/2015	4/18/2015	4/24/2015	TX433	1	2	21185	12	HIDALGO COUNTY	Blue Shield	Basic Coverage	838008346	1104150564	00002015111501000 8X	Family Member	4/18/2015	$ 54.58	$ 54.58	0%	$0.00	
21185	TX1	618139	512195	4/18/2015	4/24/2015	4/18/2015	4/24/2015	TX433	1	2	21185	12	HIDALGO COUNTY	Blue Shield	Basic Coverage	838008346	1841577319	00002015112501762 80X	Family Member	4/21/2015	$ 72.85	$ 72.85	0%	$0.00	
21185	TX1	618139	512195	4/18/2015	4/24/2015	4/18/2015	4/24/2015	TX433	1	2	21185	12	HIDALGO COUNTY	Blue Shield	Basic Coverage	838008346	1841577319	00002015112501762 80X	Family Member	4/21/2015	$ 3.00	$ 3.00	0%	$0.00	
21185	TX1	618139	512195	4/18/2015	4/24/2015	4/18/2015	4/24/2015	TX433	1	2	21185	12	HIDALGO COUNTY	Blue Shield	Basic Coverage	838008346	1194769497	00002015114506 0X540X	Family Member	4/20/2015	$ 3.00	$ 3.00	0%	$0.00	
21185	TX1	618139	512195	4/18/2015	4/24/2015	4/18/2015	4/24/2015	TX433	1	2	21185	12	HIDALGO COUNTY	Blue Shield	Basic Coverage	838008346	1194769497	00002015114506 0X540X	Family Member	4/20/2015	$ 7.06	$ 7.06	0%	$0.00	
21185	TX1	618139	512195	4/18/2015	4/24/2015	4/18/2015	4/24/2015	TX433	1	2	21185	12	HIDALGO COUNTY	Blue Shield	Basic Coverage	838261155	1811944101	00002015111507 6B680X	Single	4/17/2015	$ 97.71	$ 97.71	0%	$0.00	
21185	TX1	618139	512195	4/18/2015	4/24/2015	4/18/2015	4/24/2015	TX433	1	2	21185	12	HIDALGO COUNTY	Blue Shield	Basic Coverage	838261155	1811944101	00002015111508 4B570X	Single	4/17/2015	$ 3.00	$ 3.00	0%	$0.00	
21185	TX1	618139	512195	4/18/2015	4/24/2015	4/18/2015	4/24/2015	TX433	1	2	21185	12	HIDALGO COUNTY	Blue Shield	Basic Coverage	838261155	1811944101	00002015111508 9B310X	Single	4/17/2015	$ 5.80	$ 5.80	0%	$0.00	
21185	TX1	618139	512195	4/18/2015	4/24/2015	4/18/2015	4/24/2015	TX433	1	2	21185	12	HIDALGO COUNTY	Blue Shield	Basic Coverage	842945893	1780600510	00002015110506 50K50X	Single	4/17/2015	$ 7.28	$ 7.28	0%	$0.00	
21185	TX1	618139	512195	4/18/2015	4/24/2015	4/18/2015	4/24/2015	TX433	1	2	21185	12	HIDALGO COUNTY	Blue Shield	Basic Coverage	842945893	1780600510	00002015110506 50K50X	Single	4/17/2015	$ 7.93	$ 7.93	0%	$0.00	
21185	TX1	618139	512195	4/18/2015	4/24/2015	4/18/2015	4/24/2015	TX433	1	2	21185	12	HIDALGO COUNTY	Blue Shield	Basic Coverage	842945893	1780600510	00002015110506 50K50X	Single	4/17/2015	$ 10.05	$ 10.05	0%	$0.00	
21185	TX1	618139	512195	4/18/2015	4/24/2015	4/18/2015	4/24/2015	TX433	1	2	21185	12	HIDALGO COUNTY	Blue Shield	Basic Coverage	842945893	1780600510	00002015110506 50K50X	Single	4/17/2015	$ 4.18	$ 4.18	0%	$0.00	
21185	TX1	618139	512195	4/18/2015	4/24/2015	4/18/2015	4/24/2015	TX433	1	2	21185	12	HIDALGO COUNTY	Blue Shield	Basic Coverage	842945893	1780600510	00002015110506 50K50X	Single	4/17/2015	$ 2.38	$ 2.38	0%	$0.00	
21185	TX1	618139	512195	4/18/2015	4/24/2015	4/18/2015	4/24/2015	TX433	1	2	21185	12	HIDALGO COUNTY	Blue Shield	Basic Coverage	842945893	1780600510	00002015110506 50K50X	Single	4/17/2015	$ 3.00	$ 3.00	0%	$0.00	
21185	TX1	618139	512195	4/18/2015	4/24/2015	4/18/2015	4/24/2015	TX433	1	2	21185	12	HIDALGO COUNTY	Blue Shield	Basic Coverage	842945893	1689905309	00002015114503998G0X	Single	4/17/2015	$ 39.71	$ 39.71	0%	$0.00	
21185	TX1	618139	512195	4/18/2015	4/24/2015	4/18/2015	4/24/2015	TX433	1	2	21185	12	HIDALGO COUNTY	Blue Shield	Basic Coverage	835115948	1073508545	00002015112501396 80X	Single	4/17/2015	$ 1.10	$ 1.10	0%	$0.00	
21185	TX1	618139	512195	4/18/2015	4/24/2015	4/18/2015	4/24/2015	TX433	1	2	21185	12	HIDALGO COUNTY	Blue Shield	Basic Coverage	835115948	1073508545	00002015112501396 80X	Single	4/17/2015	$ 7.08	$ 7.08	0%	$0.00	
21185	TX1	618139	512195	4/18/2015	4/24/2015	4/18/2015	4/24/2015	TX433	1	2	21185	12	HIDALGO COUNTY	Blue Shield	Basic Coverage	835115948	1073508545	00002015112501396 80X	Single	4/17/2015	$ 2.89	$ 2.89	0%	$0.00	
21185	TX1	618139	512195	4/18/2015	4/24/2015	4/18/2015	4/24/2015	TX433	1	2	21185	12	HIDALGO COUNTY	Blue Shield	Basic Coverage	835115948	1073508545	00002015112501396 80X	Single	4/17/2015	$ 6.78	$ 6.78	0%	$0.00	
21185	TX1	618139	512195	4/18/2015	4/24/2015	4/18/2015	4/24/2015	TX433	1	2	21185	12	HIDALGO COUNTY	Blue Shield	Basic Coverage	835115948	1073508545	00002015112501396 80X	Single	4/17/2015	$ 12.64	$ 12.64	0%	$0.00	
21185	TX1	618139	512195	4/18/2015	4/24/2015	4/18/2015	4/24/2015	TX433	1	2	21185	12	HIDALGO COUNTY	Blue Shield	Basic Coverage	835115948	1073508545	00002015112501396 80X	Single	4/17/2015	$ 7.30	$ 7.30	0%	$0.00	
21185	TX1	618139	512195	4/18/2015	4/24/2015	4/18/2015	4/24/2015	TX433	1	2	21185	12	HIDALGO COUNTY	Blue Shield	Basic Coverage	835115948	1073508545	00002015112501396 80X	Single	4/17/2015	$ 4.19	$ 4.19	0%	$0.00	
21185	TX1	618139	512195	4/18/2015	4/24/2015	4/18/2015	4/24/2015	TX433	1	2	21185	12	HIDALGO COUNTY	Blue Shield	Basic Coverage	835115948	1073508545	00002015112501396 80X	Single	4/17/2015	$ 3.89	$ 3.89	0%	$0.00	
21185	TX1	618139	512195	4/18/2015	4/24/2015	4/18/2015	4/24/2015	TX433	1	2	21185	12	HIDALGO COUNTY	Blue Shield	Basic Coverage	835115948	1073508545	00002015112501396 80X	Single	4/17/2015	$ 3.00	$ 3.00	0%	$0.00	
21185	TX1	618139	512195	4/18/2015	4/24/2015	4/18/2015	4/24/2015	TX433	1	2	21185	12	HIDALGO COUNTY	Blue Shield	Basic Coverage	842912273	1215183041	00002015111503 3Y870X	Family Subscriber	4/20/2015	$ 39.71	$ 39.71	0%	$0.00	
21185	TX1	618139	512195	4/18/2015	4/24/2015	4/18/2015	4/24/2015	TX433	1	2	21185	12	HIDALGO COUNTY	Blue Shield	Basic Coverage	841661377	1124006390	00002015111500 2T050X	Single	4/20/2015	$ 72.85	$ 72.85	0%	$0.00	
21185	TX1	618139	512195	4/18/2015	4/24/2015	4/18/2015	4/24/2015	TX433	1	2	21185	12	HIDALGO COUNTY	Blue Shield	Basic Coverage	841661377	1124006390	00002015111500 2T050X	Single	4/20/2015	$ 21.58	$ 21.58	0%	$0.00	
21185	TX1	618139	512195	4/18/2015	4/24/2015	4/18/2015	4/24/2015	TX433	1	2	21185	12	HIDALGO COUNTY	Blue Shield	Basic Coverage	841661377	1124006390	00002015111500 2T050X	Single	4/20/2015	$ 3.38	$ 3.38	0%	$0.00	
21185	TX1	618139	512195	4/18/2015	4/24/2015	4/18/2015	4/24/2015	TX433	1	2	21185	12	HIDALGO COUNTY	Blue Shield	Basic Coverage	841661377	1124006390	00002015111500 2T050X	Single	4/20/2015	$ 28.84	$ 28.84	0%	$0.00	
21185	TX1	618139	512195	4/18/2015	4/24/2015	4/18/2015	4/24/2015	TX433	1	2	21185	12	HIDALGO COUNTY	Blue Shield	Basic Coverage	841661377	1124006390	00002015111500 2T050X	Single	4/20/2015	$ 10.12	$ 10.12	0%	$0.00	
21185	TX1	618139	512195	4/18/2015	4/24/2015	4/18/2015	4/24/2015	TX433	1	2	21185	12	HIDALGO COUNTY	Blue Shield	Basic Coverage	841661377	1124006390	00002015111500 2T050X	Single	4/20/2015	$ 28.84	$ 28.84	0%	$0.00	
21185	TX1	618139	512195	4/18/2015	4/24/2015	4/18/2015	4/24/2015	TX433	1	2	21185	12	HIDALGO COUNTY	Blue Shield	Basic Coverage	842359852	1255373809	00002015110508 9320X	Family Member	4/17/2015	$ 39.71	$ 39.71	0%	$0.00	
21185	TX1	618139	512195	4/18/2015	4/24/2015	4/18/2015	4/24/2015	TX433	1	2	21185	12	HIDALGO COUNTY	Blue Shield	Basic Coverage	842359852	1255373809	00002015110508 9320X	Family Member	4/17/2015	$ 11.02	$ 11.02	0%	$0.00	
21185	TX1	618139	512195	4/18/2015	4/24/2015	4/18/2015	4/24/2015	TX433	1	2	21185	12	HIDALGO COUNTY	Blue Shield	Basic Coverage	838717997	1508070038	00002015113508 6D510X	Single	4/20/2015	$ 120.96	$ 120.96	0%	$0.00	
21185	TX1	618139	512195	4/18/2015	4/24/2015	4/18/2015	4/24/2015	TX433	1	2	21185	12	HIDALGO COUNTY	Blue Shield	Basic Coverage	838717997	1508070038	00002015113508 6D510X	Single	4/20/2015	$ 26.49	$ 26.49	0%	$0.00	
21185	TX1	618139	512195	4/18/2015	4/24/2015	4/18/2015	4/24/2015	TX433	1	2	21185	12	HIDALGO COUNTY	Blue Shield	Basic Coverage	849089683	1649453200	00002015112502844F0X	Single	4/19/2015	$ 36.79	$ 36.79	0%	$0.00	
21185	TX1	618139	512195	4/18/2015	4/24/2015	4/18/2015	4/24/2015	TX433	1	2	21185	12	HIDALGO COUNTY	Blue Shield	Basic Coverage	838142413	1790721538	00002015111508 7G150X	Single	3/30/2015	$ 6.28	$ 6.28	0%	$0.00	
21185	TX1	618139	512195	4/18/2015	4/24/2015	4/18/2015	4/24/2015	TX433	1	2	21185	12	HIDALGO COUNTY	Blue Shield	Basic Coverage	844064074	1407829633	00002015113508 6T630X	Family Subscriber	4/14/2015	$ 39.71	$ 39.71	0%	$0.00	
21185	TX1	618139	512195	4/18/2015	4/24/2015	4/18/2015	4/24/2015	TX433	1	2	21185	12	HIDALGO COUNTY	Blue Shield	Basic Coverage	841710744	1437275955	00002015113508 5D490X	Single	4/20/2015	$ 26.77	$ 26.77	0%	$0.00	
21185	TX1	618139	512195	4/18/2015	4/24/2015	4/18/2015	4/24/2015	TX433	1	2	21185	12	HIDALGO COUNTY	Drug	Basic Coverage	843160605	1699979575	151045658021007	Single	4/14/2015	$ 141.74	$ 141.74	0%	$0.00	
21185	TX1	618139	512195	4/18/2015	4/24/2015	4/18/2015	4/24/2015	TX433	1	2	21185	12	HIDALGO COUNTY	Drug	Basic Coverage	839029169	1649285669	151035489507006	Family Member	4/13/2015	$ 44.61	$ 44.61	0%	$0.00	
21185	TX1	618139	512195	4/18/2015	4/24/2015	4/18/2015	4/24/2015	TX433	1	2	21185	12	HIDALGO COUNTY	Drug	Basic Coverage	839010366	1821106717	151076672075010	Single	4/17/2015	$ 5.24	$ 5.24	0%	$0.00	
21185	TX1	618139	512195	4/18/2015	4/24/2015	4/18/2015	4/24/2015	TX433	1	2	21185	12	HIDALGO COUNTY	Drug	Basic Coverage	835763176	1952410946	151061995229026	Single	4/16/2015	$ 545.74	$ 545.74	0%	$0.00	
21185	TX1	618139	512195	4/18/2015	4/24/2015	4/18/2015	4/24/2015	TX433	1	2	21185	12	HIDALGO COUNTY	Drug	Basic Coverage	838237340	1306851464	151037814331029	Family Member	4/13/2015	$ 299.92	$ 299.92	0%	$0.00	
21185	TX1	618139	512195	4/18/2015	4/24/2015	4/18/2015	4/24/2015	TX433	1	2	21185	12	HIDALGO COUNTY	Drug	Basic Coverage	840285092	1861783276	151030071509029	Single	4/13/2015	$ 65.78	$ 65.78	0%	$0.00	
21185	TX1	618139	512195	4/18/2015	4/24/2015	4/18/2015	4/24/2015	TX433	1	2	21185	12	HIDALGO COUNTY	Drug	Basic Coverage	841189760	1104851955	151063766583020	Single	4/16/2015	$ 3.23	$ 3.23	0%	$0.00	
21185	TX1	618139	512195	4/18/2015	4/24/2015	4/18/2015	4/24/2015	TX433	1	2	21185	12	HIDALGO COUNTY	Drug	Basic Coverage	820646764	1952410946	151076564680021	Single	4/17/2015	$ 184.01	$ 184.01	0%	$0.00	
21185	TX1	618139	512195	4/18/2015	4/24/2015	4/18/2015	4/24/2015	TX433	1	2	21185	12	HIDALGO COUNTY	Drug	Basic Coverage	837035981	1114932191	151043315721014	Single	4/14/2015	$ 44.72	$ 44.72	0%	$0.00	
21185	TX1	618139	512195	4/18/2015	4/24/2015	4/18/2015	4/24/2015	TX433	1	2	21185	12	HIDALGO COUNTY	Drug	Basic Coverage	837035981	1114932191	151054475151003	Single	4/15/2015	$ 651.41	$ 651.41	0%	$0.00	
21185	TX1	618139	512195	4/18/2015	4/24/2015	4/18/2015	4/24/2015	TX433	1	2	21185	12	HIDALGO COUNTY	Drug	Basic Coverage	841855520	1720218035	151074900416015	Single	4/17/2015	$ 44.47	$ 44.47	0%	$0.00	
21185	TX1	618139	512195	4/18/2015	4/24/2015	4/18/2015	4/24/2015	TX433	1	2	21185	12	HIDALGO COUNTY	Drug	Basic Coverage	840928329	1801877436	151014088477024	Single	4/11/2015	$ 39.25	$ 39.25	0%	$0.00	
21185	TX1	618139	512195	4/18/2015	4/24/2015	4/18/2015	4/24/2015	TX433	1	2	21185	12	HIDALGO COUNTY	Drug	Basic Coverage	840131552	1225147648	151013322455011	Single	4/11/2015	$ 73.71	$ 73.71	0%	$0.00	
21185	TX1	618139	512195	4/18/2015	4/24/2015	4/18/2015	4/24/2015	TX433	1	2	21185	12	HIDALGO COUNTY	Drug	Basic Coverage	843246152	1821016627	151044698759023	Single	4/14/2015	$ 109.56	$ 109.56	0%	$0.00	
21185	TX1	618139	512195	4/18/2015	4/24/2015	4/18/2015	4/24/2015	TX433	1	2	21185	12	HIDALGO COUNTY	Drug	Basic Coverage	841443362	1750508222	151075833228024	Single	4/17/2015	$ 2.20	$ 2.20	0%	$0.00	
21185	TX1	618139	512195	4/18/2015	4/24/2015	4/18/2015	4/24/2015	TX433	1	2	21185	12	HIDALGO COUNTY	Drug	Basic Coverage	841444598	1225140130	151033004567006	Family Member	4/13/2015	$ 82.73	$ 82.73	0%	$0.00	
21185	TX1	618139	512195	4/18/2015	4/24/2015	4/18/2015	4/24/2015	TX433	1	2	21185	12	HIDALGO COUNTY	Drug	Basic Coverage	838261155	1396091336	151053420008015	Single	4/15/2015	$ 12.27	$ 12.27	0%	$0.00	
21185	TX1	618139	512195	4/18/2015	4/24/2015	4/18/2015	4/24/2015	TX433	1	2	21185	12	HIDALGO COUNTY	Drug	Basic Coverage	842945893	1407848112	151073473102005	Single	4/17/2015	$ 314.97	$ 314.97	0%	$0.00	
21185	TX1	618139	512195	4/18/2015	4/24/2015	4/18/2015	4/24/2015	TX433	1	2	21185	12	HIDALGO COUNTY	Drug	Basic Coverage	842945893	1407848112	151073475324021	Single	4/17/2015	$ 140.96	$ 140.96	0%	$0.00	
21185	TX1	618139	512195	4/18/2015	4/24/2015	4/18/2015	4/24/2015	TX433	1	2	21185	12	HIDALGO COUNTY	Drug	Basic Coverage	834847117	1851400279	151053508486025	Single	4/15/2015	$ 71.62	$ 71.62	0%	$0.00	
21185	TX1	618139	512195	4/18/2015	4/24/2015	4/18/2015	4/24/2015	TX433	1	2	21185	12	HIDALGO COUNTY	Drug	Basic Coverage	846857285	1275969743	151073652476011	Family Member	4/17/2015	$ 30.51	$ 30.51	0%	$0.00	
21185	TX1	618139	512195	4/18/2015	4/24/2015	4/18/2015	4/24/2015	TX433	1	2	21185	12	HIDALGO COUNTY	Drug	Basic Coverage	842912273	1720093800	151055293619008	Single	4/15/2015	$ 487.72	$ 487.72	0%	$0.00	
21185	TX1	618139	512195	4/18/2015	4/24/2015	4/18/2015	4/24/2015	TX433	1	2	21185	12	HIDALGO COUNTY	Drug	Basic Coverage	841661377	1255440681	150963134882009	Single	4/6/2015	$ (19.00)	$ (19.00)	0%	$0.00	
21185	TX1	618139	512195	4/18/2015	4/24/2015	4/18/2015	4/24/2015	TX433	1	2	21185	12	HIDALGO COUNTY	Drug	Basic Coverage	842359852	1306928361	151077081941011	Family Member	4/17/2015	$ 2.38	$ 2.38	0%	$0.00	
21185	TX1	618139	512195	4/18/2015	4/24/2015	4/18/2015	4/24/2015	TX433	1	2	21185	12	HIDALGO COUNTY	Drug	Basic Coverage	842359852	1306928361	151077083259012	Family Member	4/17/2015	$ 24.15	$ 24.15	0%	$0.00	
21185	TX1	618139	512195	4/18/2015	4/24/2015	4/18/2015	4/24/2015	TX433	1	2	21185	12	HIDALGO COUNTY	Drug	Basic Coverage	849089683	1720218035	151027440006017	Single	4/12/2015	$ 116.55	$ 116.55	0%	$0.00	
21185	TX1	618139	512195	4/18/2015	4/24/2015	4/18/2015	4/24/2015	TX433	1	2	21185	12	HIDALGO COUNTY	Drug	Basic Coverage	841374646	1962643437	151067735776016	Single	4/16/2015	$ 22.27	$ 22.27	0%	$0.00	
21185	TX1	618139	512195	4/18/2015	4/24/2015	4/18/2015	4/24/2015	TX433	1	2	21185	12	HIDALGO COUNTY	Drug	Basic Coverage	842935987	1225147648	151025872008004	Single	4/12/2015	$ 29.61	$ 29.61	0%	$0.00	
21185	TX1	618139	512195	4/18/2015	4/24/2015	4/18/2015	4/24/2015	TX433	1	2	21185	12	HIDALGO COUNTY	Drug	Basic Coverage	842935987	1225147648	151025981403005	Single	4/12/2015	$ 47.16	$ 47.16	0%	$0.00	
21185	TX1	618139	512195	4/18/2015	4/24/2015	4/18/2015	4/24/2015	TX433	1	2	21185	12	HIDALGO COUNTY	Drug	Basic Coverage	842935987	1225147648	151025984577021	Single	4/12/2015	$ 200.95	$ 200.95	0%	$0.00	
21185	TX1	618139	512195	4/18/2015	4/24/2015	4/18/2015	4/24/2015	TX433	1	2	21185	12	HIDALGO COUNTY	Drug	Basic Coverage	844064074	1306250196	151055521445019	Single	4/15/2015	$ 10.00	$ 10.00	0%	$0.00	
21185	TX1	618139	512195	4/18/2015	4/24/2015	4/18/2015	4/24/2015	TX433	1	2	21185	12	HIDALGO COUNTY	Drug	Basic Coverage	835044613	1861783276	151060192457017	Single	4/16/2015	$ 3.18	$ 3.18	0%	$0.00	

Account	Corporate Entity	Invoice Profile	Invoice Number	InvcPerFrDt	InvcPerToDt	ClmPerFrDt	ClmPerToDt	BARS CustNbr	Settlement Nbr	Association Nbr	Group Nbr	Section Nbr	Group Name	Coverage	Claim Type	Member ID	Provider ID	Document Control	Tier	Service Date	Gross Amt	Net Amt	Fee Percent	Fee Amt	Case Nbr
21185	TX1	618139	512195	4/18/2015	4/24/2015	4/18/2015	4/24/2015	TX433	1	2	21185	12	HIDALGO COUNTY	Drug	Basic Coverage	835044613	1861783276	151076062580003	Single	4/17/2015	$ 190.41	$ 190.41	0%	$0.00	
																			BUY-UP PLAN:		**$ 8,429.12**	**$ 8,429.12**			
																			TOTAL:		**$ 67,719.68**	**$ 67,803.63**			

Account	Corporate Entity	Invoice Profile	Invoice Number	InvcPerFrDt	InvcPerToDt	ClmPerFrDt	ClmPerToDt	BARS CustNbr	Settlement Nbr	Association Nbr	Group Nbr	Section Nbr	Group Name	Coverage	Claim Type	Member ID	Provider ID	Document Control	Tier	Service Date	Gross Amt	Net Amt	Fee Percent	Fee Amt	Case Nbr
21185	TX1	618139	512195	4/18/2015	4/24/2015	4/18/2015	4/24/2015	TX433	1	3	21185	3	HIDALGO COUNTY	Blue Shield	Basic Coverage	843475981	1932205838	00002015111350W31290X	Family Subscriber	4/20/2015	$ 34.71	$ 34.71	0%	$0.00	
21185	TX1	618139	512195	4/18/2015	4/24/2015	4/18/2015	4/24/2015	TX433	1	3	21185	3	HIDALGO COUNTY	Blue Shield	Basic Coverage	843475981	1932205838	00002015111350W31290X	Family Subscriber	4/20/2015	$ 7.08	$ 7.08	0%	$0.00	
21185	TX1	618139	512195	4/18/2015	4/24/2015	4/18/2015	4/24/2015	TX433	1	3	21185	3	HIDALGO COUNTY	Blue Shield	Basic Coverage	843475981	1932205838	00002015111350W31290X	Family Subscriber	4/20/2015	$ 10.92	$ 10.92	0%	$0.00	
21185	TX1	618139	512195	4/18/2015	4/24/2015	4/18/2015	4/24/2015	TX433	1	3	21185	3	HIDALGO COUNTY	Blue Shield	Basic Coverage	843475981	1932205838	00002015111350W31290X	Family Subscriber	4/20/2015	$ 3.00	$ 3.00	0%	$0.00	
21185	TX1	618139	512195	4/18/2015	4/24/2015	4/18/2015	4/24/2015	TX433	1	3	21185	3	HIDALGO COUNTY	Blue Shield	Basic Coverage	843475981	1932205838	00002015111350W31290X	Family Subscriber	4/20/2015	$ 21.58	$ 21.58	0%	$0.00	
21185	TX1	618139	512195	4/18/2015	4/24/2015	4/18/2015	4/24/2015	TX433	1	3	21185	3	HIDALGO COUNTY	Blue Shield	Basic Coverage	843475981	1932205838	00002015111350W32460X	Family Member	4/16/2015	$ 113.44	$ 113.44	0%	$0.00	
21185	TX1	618139	512195	4/18/2015	4/24/2015	4/18/2015	4/24/2015	TX433	1	3	21185	3	HIDALGO COUNTY	Blue Shield	Basic Coverage	843475981	1932205838	00002015111350W32460X	Family Member	4/16/2015	$ 45.92	$ 45.92	0%	$0.00	
21185	TX1	618139	512195	4/18/2015	4/24/2015	4/18/2015	4/24/2015	TX433	1	3	21185	3	HIDALGO COUNTY	Blue Shield	Basic Coverage	843475981	1932205838	00002015111350W32460X	Family Member	4/16/2015	$ 7.08	$ 7.08	0%	$0.00	
21185	TX1	618139	512195	4/18/2015	4/24/2015	4/18/2015	4/24/2015	TX433	1	3	21185	3	HIDALGO COUNTY	Blue Shield	Basic Coverage	843475981	1932205838	00002015111350W32460X	Family Member	4/16/2015	$ 3.58	$ 3.58	0%	$0.00	
21185	TX1	618139	512195	4/18/2015	4/24/2015	4/18/2015	4/24/2015	TX433	1	3	21185	3	HIDALGO COUNTY	Blue Shield	Basic Coverage	843475981	1932205838	00002015111350W32460X	Family Member	4/16/2015	$ 10.07	$ 10.07	0%	$0.00	
21185	TX1	618139	512195	4/18/2015	4/24/2015	4/18/2015	4/24/2015	TX433	1	3	21185	3	HIDALGO COUNTY	Blue Shield	Basic Coverage	843475981	1932205838	00002015111350W32460X	Family Member	4/16/2015	$ 2.04	$ 2.04	0%	$0.00	
21185	TX1	618139	512195	4/18/2015	4/24/2015	4/18/2015	4/24/2015	TX433	1	3	21185	3	HIDALGO COUNTY	Blue Shield	Basic Coverage	843475981	1932205838	00002015111350W32460X	Family Member	4/16/2015	$ 12.64	$ 12.64	0%	$0.00	
21185	TX1	618139	512195	4/18/2015	4/24/2015	4/18/2015	4/24/2015	TX433	1	3	21185	3	HIDALGO COUNTY	Blue Shield	Basic Coverage	843475981	1932205838	00002015111350W32460X	Family Member	4/16/2015	$ 10.66	$ 10.66	0%	$0.00	
21185	TX1	618139	512195	4/18/2015	4/24/2015	4/18/2015	4/24/2015	TX433	1	3	21185	3	HIDALGO COUNTY	Blue Shield	Basic Coverage	843475981	1932205838	00002015111350W32460X	Family Member	4/16/2015	$ 6.78	$ 6.78	0%	$0.00	
21185	TX1	618139	512195	4/18/2015	4/24/2015	4/18/2015	4/24/2015	TX433	1	3	21185	3	HIDALGO COUNTY	Blue Shield	Basic Coverage	843475981	1932205838	00002015111350W32460X	Family Member	4/16/2015	$ 3.00	$ 3.00	0%	$0.00	
21185	TX1	618139	512195	4/18/2015	4/24/2015	4/18/2015	4/24/2015	TX433	1	3	21185	3	HIDALGO COUNTY	Blue Shield	Basic Coverage	838014097	1336543636	00002015110508501F0X	Family Member	3/29/2015	$ 1,282.40	$ 1,282.40	0%	$0.00	
21185	TX1	618139	512195	4/18/2015	4/24/2015	4/18/2015	4/24/2015	TX433	1	3	21185	3	HIDALGO COUNTY	Blue Shield	Basic Coverage	838014097	1336543636	00002015110508501F0X	Family Member	3/29/2015	$ 62.30	$ 62.30	0%	$0.00	
21185	TX1	618139	512195	4/18/2015	4/24/2015	4/18/2015	4/24/2015	TX433	1	3	21185	3	HIDALGO COUNTY	Blue Shield	Basic Coverage	838014097	1336543636	00002015110508501F0X	Family Member	3/29/2015	$ 62.30	$ 62.30	0%	$0.00	
21185	TX1	618139	512195	4/18/2015	4/24/2015	4/18/2015	4/24/2015	TX433	1	3	21185	3	HIDALGO COUNTY	Blue Shield	Basic Coverage	838014097	1023439163	00002015111500Z5330X	Family Member	3/2/2015	$ 26.29	$ 26.29	0%	$0.00	
21185	TX1	618139	512195	4/18/2015	4/24/2015	4/18/2015	4/24/2015	TX433	1	3	21185	3	HIDALGO COUNTY	Blue Shield	Basic Coverage	838014097	1023439163	00002015111501Z7710X	Family Member	3/29/2015	$ 26.29	$ 26.29	0%	$0.00	
21185	TX1	618139	512195	4/18/2015	4/24/2015	4/18/2015	4/24/2015	TX433	1	3	21185	3	HIDALGO COUNTY	Blue Shield	Basic Coverage	838324103	1447677661	00002015110509042L0X	Single	4/16/2015	$ 103.41	$ 103.41	0%	$0.00	
21185	TX1	618139	512195	4/18/2015	4/24/2015	4/18/2015	4/24/2015	TX433	1	3	21185	3	HIDALGO COUNTY	Blue Shield	Basic Coverage	838324103	1447677661	00002015110509042L0X	Single	4/16/2015	$ 238.55	$ 238.55	0%	$0.00	
21185	TX1	618139	512195	4/18/2015	4/24/2015	4/18/2015	4/24/2015	TX433	1	3	21185	3	HIDALGO COUNTY	Blue Shield	Basic Coverage	836616571	1447677661	00002015110509040L0X	Single	4/16/2015	$ 103.41	$ 103.41	0%	$0.00	
21185	TX1	618139	512195	4/18/2015	4/24/2015	4/18/2015	4/24/2015	TX433	1	3	21185	3	HIDALGO COUNTY	Blue Shield	Basic Coverage	836616571	1447677661	00002015110509040L0X	Single	4/16/2015	$ 238.55	$ 238.55	0%	$0.00	
21185	TX1	618139	512195	4/18/2015	4/24/2015	4/18/2015	4/24/2015	TX433	1	3	21185	3	HIDALGO COUNTY	Blue Shield	Basic Coverage	836698906	1144251547	00002015111150X67940X	Family Member	4/14/2015	$ 67.85	$ 67.85	0%	$0.00	
21185	TX1	618139	512195	4/18/2015	4/24/2015	4/18/2015	4/24/2015	TX433	1	3	21185	3	HIDALGO COUNTY	Blue Shield	Basic Coverage	844946498	1558451260	00002015112502328Z0X	Single	4/20/2015	$ 109.09	$ 109.09	0%	$0.00	
21185	TX1	618139	512195	4/18/2015	4/24/2015	4/18/2015	4/24/2015	TX433	1	3	21185	3	HIDALGO COUNTY	Blue Shield	Basic Coverage	844946498	1558451260	00002015112502328Z0X	Single	4/20/2015	$ 74.98	$ 74.98	0%	$0.00	
21185	TX1	618139	512195	4/18/2015	4/24/2015	4/18/2015	4/24/2015	TX433	1	3	21185	3	HIDALGO COUNTY	Blue Shield	Basic Coverage	840266451	1932205838	00002015111350W33440X	Family Member	4/20/2015	$ 45.92	$ 45.92	0%	$0.00	
21185	TX1	618139	512195	4/18/2015	4/24/2015	4/18/2015	4/24/2015	TX433	1	3	21185	3	HIDALGO COUNTY	Blue Shield	Basic Coverage	840266451	1932205838	00002015111350W33440X	Family Member	4/20/2015	$ 3.58	$ 3.58	0%	$0.00	
21185	TX1	618139	512195	4/18/2015	4/24/2015	4/18/2015	4/24/2015	TX433	1	3	21185	3	HIDALGO COUNTY	Blue Shield	Basic Coverage	840266451	1932205838	00002015111350W33440X	Family Member	4/20/2015	$ 10.07	$ 10.07	0%	$0.00	
21185	TX1	618139	512195	4/18/2015	4/24/2015	4/18/2015	4/24/2015	TX433	1	3	21185	3	HIDALGO COUNTY	Blue Shield	Basic Coverage	840266451	1932205838	00002015111350W33440X	Family Member	4/20/2015	$ 2.04	$ 2.04	0%	$0.00	
21185	TX1	618139	512195	4/18/2015	4/24/2015	4/18/2015	4/24/2015	TX433	1	3	21185	3	HIDALGO COUNTY	Blue Shield	Basic Coverage	840266451	1932205838	00002015111350W33440X	Family Member	4/20/2015	$ 12.64	$ 12.64	0%	$0.00	
21185	TX1	618139	512195	4/18/2015	4/24/2015	4/18/2015	4/24/2015	TX433	1	3	21185	3	HIDALGO COUNTY	Blue Shield	Basic Coverage	840266451	1932205838	00002015111350W33440X	Family Member	4/20/2015	$ 10.66	$ 10.66	0%	$0.00	
21185	TX1	618139	512195	4/18/2015	4/24/2015	4/18/2015	4/24/2015	TX433	1	3	21185	3	HIDALGO COUNTY	Blue Shield	Basic Coverage	840266451	1932205838	00002015111350W33440X	Family Member	4/20/2015	$ 6.78	$ 6.78	0%	$0.00	
21185	TX1	618139	512195	4/18/2015	4/24/2015	4/18/2015	4/24/2015	TX433	1	3	21185	3	HIDALGO COUNTY	Blue Shield	Basic Coverage	840266451	1932205838	00002015111350W33440X	Family Member	4/20/2015	$ 3.00	$ 3.00	0%	$0.00	
21185	TX1	618139	512195	4/18/2015	4/24/2015	4/18/2015	4/24/2015	TX433	1	3	21185	3	HIDALGO COUNTY	Blue Shield	Basic Coverage	840266451	1386671378	00002015104032765 20C	Family Member	7/28/2014	$ 27.16	$ 27.16	0%	$0.00	
21185	TX1	618139	512195	4/18/2015	4/24/2015	4/18/2015	4/24/2015	TX433	1	3	21185	3	HIDALGO COUNTY	Blue Shield	Basic Coverage	832110115	1235235409	00002015112507110J0X	Family Member	4/21/2015	$ 39.30	$ 39.30	0%	$0.00	
21185	TX1	618139	512195	4/18/2015	4/24/2015	4/18/2015	4/24/2015	TX433	1	3	21185	3	HIDALGO COUNTY	Blue Shield	Basic Coverage	832110115	1235235409	00002015112507110J0X	Family Member	4/21/2015	$ 177.85	$ 177.85	0%	$0.00	
21185	TX1	618139	512195	4/18/2015	4/24/2015	4/18/2015	4/24/2015	TX433	1	3	21185	3	HIDALGO COUNTY	Blue Shield	Basic Coverage	832110115	1235235409	00002015112507110J0X	Family Member	4/21/2015	$ 87.98	$ 87.98	0%	$0.00	
21185	TX1	618139	512195	4/18/2015	4/24/2015	4/18/2015	4/24/2015	TX433	1	3	21185	3	HIDALGO COUNTY	Blue Shield	Basic Coverage	832110115	1235235409	00002015112507110J0X	Family Member	4/21/2015	$ 29.49	$ 29.49	0%	$0.00	
21185	TX1	618139	512195	4/18/2015	4/24/2015	4/18/2015	4/24/2015	TX433	1	3	21185	3	HIDALGO COUNTY	Blue Shield	Basic Coverage	832110115	1235235409	00002015112507110J0X	Family Member	4/21/2015	$ 94.10	$ 94.10	0%	$0.00	
21185	TX1	618139	512195	4/18/2015	4/24/2015	4/18/2015	4/24/2015	TX433	1	3	21185	3	HIDALGO COUNTY	Blue Shield	Basic Coverage	832110115	1235235409	00002015112507111J0X	Family Member	4/21/2015	$ 34.71	$ 34.71	0%	$0.00	
21185	TX1	618139	512195	4/18/2015	4/24/2015	4/18/2015	4/24/2015	TX433	1	3	21185	3	HIDALGO COUNTY	Blue Shield	Basic Coverage	842036383	1538157086	00002015114503811E0X	Family Member	3/27/2015	$ 30.57	$ 30.57	0%	$0.00	
21185	TX1	618139	512195	4/18/2015	4/24/2015	4/18/2015	4/24/2015	TX433	1	3	21185	3	HIDALGO COUNTY	Blue Shield	Basic Coverage	842036383	1538157086	00002015114503811E0X	Family Member	3/27/2015	$ 17.69	$ 17.69	0%	$0.00	
21185	TX1	618139	512195	4/18/2015	4/24/2015	4/18/2015	4/24/2015	TX433	1	3	21185	3	HIDALGO COUNTY	Blue Shield	Basic Coverage	842747038	1790721538	00002015111505 0G740X	Single	4/9/2015	$ 1.66	$ 1.66	0%	$0.00	
21185	TX1	618139	512195	4/18/2015	4/24/2015	4/18/2015	4/24/2015	TX433	1	3	21185	3	HIDALGO COUNTY	Drug	Basic Coverage	843475981	1750308896	151063946196014	Family Member	4/16/2015	$ 2.65	$ 2.65	0%	$0.00	
21185	TX1	618139	512195	4/18/2015	4/24/2015	4/18/2015	4/24/2015	TX433	1	3	21185	3	HIDALGO COUNTY	Drug	Basic Coverage	842345725	1043382302	151072122989014	Single	4/17/2015	$ 2,944.85	$ 2,944.85	0%	$0.00	
21185	TX1	618139	512195	4/18/2015	4/24/2015	4/18/2015	4/24/2015	TX433	1	3	21185	3	HIDALGO COUNTY	Drug	Basic Coverage	844098907	1801877436	151057788511008	Single	4/15/2015	$ 34.46	$ 34.46	0%	$0.00	
21185	TX1	618139	512195	4/18/2015	4/24/2015	4/18/2015	4/24/2015	TX433	1	3	21185	3	HIDALGO COUNTY	Drug	Basic Coverage	844946498	1851400279	151057521070016	Single	4/15/2015	$ 0.44	$ 0.44	0%	$0.00	
21185	TX1	618139	512195	4/18/2015	4/24/2015	4/18/2015	4/24/2015	TX433	1	3	21185	3	HIDALGO COUNTY	Drug	Basic Coverage	840319514	1871602201	151044847170019	Single	4/14/2015	$ 10.20	$ 10.20	0%	$0.00	
21185	TX1	618139	512195	4/18/2015	4/24/2015	4/18/2015	4/24/2015	TX433	1	3	21185	3	HIDALGO COUNTY	Drug	Basic Coverage	840835328	1750402756	151014900916001	Single	4/11/2015	$ 29.77	$ 29.77	0%	$0.00	
21185	TX1	618139	512195	4/18/2015	4/24/2015	4/18/2015	4/24/2015	TX433	1	3	21185	3	HIDALGO COUNTY	Drug	Basic Coverage	840835328	1750402756	151014907571002	Single	4/11/2015	$ 63.61	$ 63.61	0%	$0.00	
																			BASIC PLAN:		**$ 6,409.10**	**$ 6,409.10**			
21185	TX1	618139	512195	4/18/2015	4/24/2015	4/18/2015	4/24/2015	TX433	1	3	21185	13	HIDALGO COUNTY	Blue Cross	Basic Coverage	820731408	1053317362	00002015110504043V0X	Single	4/16/2015	$ 256.86	$ 256.86	0%	$0.00	
21185	TX1	618139	512195	4/18/2015	4/24/2015	4/18/2015	4/24/2015	TX433	1	3	21185	13	HIDALGO COUNTY	Blue Cross	Basic Coverage	849757211	1174582050	00002015114508165P0X	Single	4/8/2015	$ 510.00	$ 510.00	0%	$0.00	
21185	TX1	618139	512195	4/18/2015	4/24/2015	4/18/2015	4/24/2015	TX433	1	3	21185	13	HIDALGO COUNTY	Blue Cross	Basic Coverage	838489712	1053317362	00002015110505924V0X	Single	4/15/2015	$ 123.15	$ 123.15	0%	$0.00	
21185	TX1	618139	512195	4/18/2015	4/24/2015	4/18/2015	4/24/2015	TX433	1	3	21185	13	HIDALGO COUNTY	Blue Shield	Basic Coverage	839862263	1922005438	00002015111507 14D70X	Family Member	4/17/2015	$ 26.79	$ 26.79	0%	$0.00	
21185	TX1	618139	512195	4/18/2015	4/24/2015	4/18/2015	4/24/2015	TX433	1	3	21185	13	HIDALGO COUNTY	Blue Shield	Basic Coverage	839862263	1073508545	00002015112501 43250X	Family Member	4/15/2015	$ 10.30	$ 10.30	0%	$0.00	
21185	TX1	618139	512195	4/18/2015	4/24/2015	4/18/2015	4/24/2015	TX433	1	3	21185	13	HIDALGO COUNTY	Blue Shield	Basic Coverage	840712957	1255401196	00002015112501 D65220X	Family Subscriber	4/17/2015	$ 26.79	$ 26.79	0%	$0.00	
21185	TX1	618139	512195	4/18/2015	4/24/2015	4/18/2015	4/24/2015	TX433	1	3	21185	13	HIDALGO COUNTY	Blue Shield	Basic Coverage	840712957	1255401196	00002015112501 D65220X	Family Subscriber	4/17/2015	$ 27.41	$ 27.41	0%	$0.00	
21185	TX1	618139	512195	4/18/2015	4/24/2015	4/18/2015	4/24/2015	TX433	1	3	21185	13	HIDALGO COUNTY	Blue Shield	Basic Coverage	846260941	1013995273	00002015111500 6T620X	Family Subscriber	4/20/2015	$ 120.96	$ 120.96	0%	$0.00	
21185	TX1	618139	512195	4/18/2015	4/24/2015	4/18/2015	4/24/2015	TX433	1	3	21185	13	HIDALGO COUNTY	Blue Shield	Basic Coverage	846260941	1013995273	00002015111500 9T030X	Family Subscriber	4/20/2015	$ 39.71	$ 39.71	0%	$0.00	
21185	TX1	618139	512195	4/18/2015	4/24/2015	4/18/2015	4/24/2015	TX433	1	3	21185	13	HIDALGO COUNTY	Blue Shield	Basic Coverage	846260941	1013995273	00002015111500 9T030X	Family Subscriber	4/20/2015	$ 3.38	$ 3.38	0%	$0.00	
21185	TX1	618139	512195	4/18/2015	4/24/2015	4/18/2015	4/24/2015	TX433	1	3	21185	13	HIDALGO COUNTY	Blue Shield	Basic Coverage	846260941	1013995273	00002015111500 9T030X	Family Subscriber	4/20/2015	$ 28.84	$ 28.84	0%	$0.00	
21185	TX1	618139	512195	4/18/2015	4/24/2015	4/18/2015	4/24/2015	TX433	1	3	21185	13	HIDALGO COUNTY	Blue Shield	Basic Coverage	846260941	1013995273	00002015111500 9T030X	Family Subscriber	4/20/2015	$ 10.12	$ 10.12	0%	$0.00	
21185	TX1	618139	512195	4/18/2015	4/24/2015	4/18/2015	4/24/2015	TX433	1	3	21185	13	HIDALGO COUNTY	Blue Shield	Basic Coverage	846260941	1013995273	00002015111500 9T030X	Family Subscriber	4/20/2015	$ 28.84	$ 28.84	0%	$0.00	
21185	TX1	618139	512195	4/18/2015	4/24/2015	4/18/2015	4/24/2015	TX433	1	3	21185	13	HIDALGO COUNTY	Blue Shield	Basic Coverage	838137670	1952353278	00002015098506208T0X	Family Subscriber	12/26/2014	$ 720.00	$ 720.00	0%	$0.00	
21185	TX1	618139	512195	4/18/2015	4/24/2015	4/18/2015	4/24/2015	TX433	1	3	21185	13	HIDALGO COUNTY	Blue Shield	Basic Coverage	838137670	1952353278	00002015098506208T0X	Family Subscriber	12/26/2014	$ 202.24	$ 202.24	0%	$0.00	
21185	TX1	618139	512195	4/18/2015	4/24/2015	4/18/2015	4/24/2015	TX433	1	3	21185	13	HIDALGO COUNTY	Blue Shield	Basic Coverage	838137670	1952353278	00002015098506208T0X	Family Subscriber	12/26/2014	$ 120.00	$ 120.00	0%	$0.00	
21185	TX1	618139	512195	4/18/2015	4/24/2015	4/18/2015	4/24/2015	TX433	1	3	21185	13	HIDALGO COUNTY	Blue Shield	Basic Coverage	838137670	1952353278	00002015098506208T0X	Family Subscriber	12/26/2014	$ 40.00	$ 40.00	0%	$0.00	
21185	TX1	618139	512195	4/18/2015	4/24/2015	4/18/2015	4/24/2015	TX433	1	3	21185	13	HIDALGO COUNTY	Blue Shield	Basic Coverage	838137670	1952353278	00002015098506208T0X	Family Subscriber	12/26/2014	$ 28.00	$ 28.00	0%	$0.00	

Account	Corporate Entity	Invoice Profile	Invoice Number	InvcPerFrDt	InvcPerToDt	ClmPerFrDt	ClmPerToDt	BARS CustNbr	Settlement Nbr	Association Nbr	Group Nbr	Section Nbr	Group Name	Coverage	Claim Type	Member ID	Provider ID	Document Control	Tier	Service Date	Gross Amt	Net Amt	Fee Percent	Fee Amt	Case Nbr
21185	TX1	618139	512195	4/18/2015	4/24/2015	4/18/2015	4/24/2015	TX433	1	3	21185	13	HIDALGO COUNTY	Blue Shield	Basic Coverage	842602402	1093822140	00002015112S0E33860X	Family Member	3/16/2015	$ 39.71	$ 39.71	0%	$0.00	
21185	TX1	618139	512195	4/18/2015	4/24/2015	4/18/2015	4/24/2015	TX433	1	3	21185	13	HIDALGO COUNTY	Blue Shield	Basic Coverage	838071947	1235235409	00002015111S000C480X	Family Member	4/20/2015	$ 39.71	$ 39.71	0%	$0.00	
21185	TX1	618139	512195	4/18/2015	4/24/2015	4/18/2015	4/24/2015	TX433	1	3	21185	13	HIDALGO COUNTY	Blue Shield	Basic Coverage	838071947	1235235409	00002015111S000C480X	Family Member	4/20/2015	$ 10.92	$ 10.92	0%	$0.00	
21185	TX1	618139	512195	4/18/2015	4/24/2015	4/18/2015	4/24/2015	TX433	1	3	21185	13	HIDALGO COUNTY	Blue Shield	Basic Coverage	839155256	1194020453	00002015097S0012K90X	Family Member	4/2/2015	$ 72.85	$ 72.85	0%	$0.00	
21185	TX1	618139	512195	4/18/2015	4/24/2015	4/18/2015	4/24/2015	TX433	1	3	21185	13	HIDALGO COUNTY	Blue Shield	Basic Coverage	839155256	1881929321	00002015106S0863X20X	Family Member	3/28/2015	$ 5.50	$ 5.50	0%	$0.00	
21185	TX1	618139	512195	4/18/2015	4/24/2015	4/18/2015	4/24/2015	TX433	1	3	21185	13	HIDALGO COUNTY	Blue Shield	Basic Coverage	839155256	1881929321	00002015106S0863X20X	Family Member	3/28/2015	$ 5.50	$ 5.50	0%	$0.00	
21185	TX1	618139	512195	4/18/2015	4/24/2015	4/18/2015	4/24/2015	TX433	1	3	21185	13	HIDALGO COUNTY	Blue Shield	Basic Coverage	839155256	1881929321	00002015106S0863X20X	Family Member	3/28/2015	$ 5.50	$ 5.50	0%	$0.00	
21185	TX1	618139	512195	4/18/2015	4/24/2015	4/18/2015	4/24/2015	TX433	1	3	21185	13	HIDALGO COUNTY	Blue Shield	Basic Coverage	839155256	1881929321	00002015106S0863X20X	Family Member	3/28/2015	$ 5.50	$ 5.50	0%	$0.00	
21185	TX1	618139	512195	4/18/2015	4/24/2015	4/18/2015	4/24/2015	TX433	1	3	21185	13	HIDALGO COUNTY	Blue Shield	Basic Coverage	839155256	1831131143	00002015108S019Y450X	Family Member	3/28/2015	$ 205.72	$ 205.72	0%	$0.00	
21185	TX1	618139	512195	4/18/2015	4/24/2015	4/18/2015	4/24/2015	TX433	1	3	21185	13	HIDALGO COUNTY	Blue Shield	Basic Coverage	839155256	1831131143	00002015108S020Y770X	Family Member	3/28/2015	$ 10.18	$ 10.18	0%	$0.00	
21185	TX1	618139	512195	4/18/2015	4/24/2015	4/18/2015	4/24/2015	TX433	1	3	21185	13	HIDALGO COUNTY	Blue Shield	Basic Coverage	832969731	1447677661	00002015110S07324L0X	Family Subscriber	4/17/2015	$ 9.52	$ 9.52	0%	$0.00	
21185	TX1	618139	512195	4/18/2015	4/24/2015	4/18/2015	4/24/2015	TX433	1	3	21185	13	HIDALGO COUNTY	Blue Shield	Basic Coverage	832969731	1447677661	00002015110S07324L0X	Family Subscriber	4/17/2015	$ 82.73	$ 82.73	0%	$0.00	
21185	TX1	618139	512195	4/18/2015	4/24/2015	4/18/2015	4/24/2015	TX433	1	3	21185	13	HIDALGO COUNTY	Blue Shield	Basic Coverage	832969731	1447677661	00002015110S07324L0X	Family Subscriber	4/17/2015	$ 190.84	$ 190.84	0%	$0.00	
21185	TX1	618139	512195	4/18/2015	4/24/2015	4/18/2015	4/24/2015	TX433	1	3	21185	13	HIDALGO COUNTY	Blue Shield	Basic Coverage	832969731	1336543636	00002015113S04P0690X	Family Member	3/2/2015	$ 589.60	$ 589.60	0%	$0.00	
21185	TX1	618139	512195	4/18/2015	4/24/2015	4/18/2015	4/24/2015	TX433	1	3	21185	13	HIDALGO COUNTY	Blue Shield	Basic Coverage	832969731	1336543636	00002015113S04P0690X	Family Member	3/2/2015	$ 71.20	$ 71.20	0%	$0.00	
21185	TX1	618139	512195	4/18/2015	4/24/2015	4/18/2015	4/24/2015	TX433	1	3	21185	13	HIDALGO COUNTY	Blue Shield	Basic Coverage	835549791	1528003936	00002015110S06966L0X	Family Member	3/27/2015	$ 12.02	$ 12.02	0%	$0.00	
21185	TX1	618139	512195	4/18/2015	4/24/2015	4/18/2015	4/24/2015	TX433	1	3	21185	13	HIDALGO COUNTY	Blue Shield	Basic Coverage	835549791	1528003936	00002015110S07679L0X	Family Member	3/27/2015	$ 69.71	$ 69.71	0%	$0.00	
21185	TX1	618139	512195	4/18/2015	4/24/2015	4/18/2015	4/24/2015	TX433	1	3	21185	13	HIDALGO COUNTY	Blue Shield	Basic Coverage	843318388	1770699639	00002015030S04118C0X	Family Member	9/3/2014	$ (180.45)	$ (180.45)	0%	$0.00	
21185	TX1	618139	512195	4/18/2015	4/24/2015	4/18/2015	4/24/2015	TX433	1	3	21185	13	HIDALGO COUNTY	Blue Shield	Basic Coverage	843318388	1841200805	00002015100S03157040C	Family Member	8/6/2014	$ 179.52	$ 179.52	0%	$0.00	
21185	TX1	618139	512195	4/18/2015	4/24/2015	4/18/2015	4/24/2015	TX433	1	3	21185	13	HIDALGO COUNTY	Blue Shield	Basic Coverage	839753663	1447677661	00002015110S07301L0X	Single	4/16/2015	$ 103.41	$ 103.41	0%	$0.00	
21185	TX1	618139	512195	4/18/2015	4/24/2015	4/18/2015	4/24/2015	TX433	1	3	21185	13	HIDALGO COUNTY	Blue Shield	Basic Coverage	839753663	1447677661	00002015110S07301L0X	Single	4/16/2015	$ 238.55	$ 238.55	0%	$0.00	
21185	TX1	618139	512195	4/18/2015	4/24/2015	4/18/2015	4/24/2015	TX433	1	3	21185	13	HIDALGO COUNTY	Blue Shield	Basic Coverage	841058103	1447677661	00002015107S062A210X	Single	4/15/2015	$ 117.25	$ 117.25	0%	$0.00	
21185	TX1	618139	512195	4/18/2015	4/24/2015	4/18/2015	4/24/2015	TX433	1	3	21185	13	HIDALGO COUNTY	Blue Shield	Basic Coverage	839607023	1649453200	00002015114S04823B0X	Family Subscriber	4/23/2015	$ 36.79	$ 36.79	0%	$0.00	
21185	TX1	618139	512195	4/18/2015	4/24/2015	4/18/2015	4/24/2015	TX433	1	3	21185	13	HIDALGO COUNTY	Blue Shield	Basic Coverage	843931909	1447677661	00002015110S08873L0X	Single	4/17/2015	$ 32.02	$ 32.02	0%	$0.00	
21185	TX1	618139	512195	4/18/2015	4/24/2015	4/18/2015	4/24/2015	TX433	1	3	21185	13	HIDALGO COUNTY	Blue Shield	Basic Coverage	849757211	1366475923	00002015110S0H49540X	Single	2/24/2015	$ 26.79	$ 26.79	0%	$0.00	
21185	TX1	618139	512195	4/18/2015	4/24/2015	4/18/2015	4/24/2015	TX433	1	3	21185	13	HIDALGO COUNTY	Blue Shield	Basic Coverage	849757211	1366475923	00002015110S0H49540X	Single	2/24/2015	$ 76.13	$ 76.13	0%	$0.00	
21185	TX1	618139	512195	4/18/2015	4/24/2015	4/18/2015	4/24/2015	TX433	1	3	21185	13	HIDALGO COUNTY	Blue Shield	Basic Coverage	849757211	1225003031	00002015110S0L76490X	Single	4/20/2015	$ 16.91	$ 16.91	0%	$0.00	
21185	TX1	618139	512195	4/18/2015	4/24/2015	4/18/2015	4/24/2015	TX433	1	3	21185	13	HIDALGO COUNTY	Blue Shield	Basic Coverage	849757211	1225003031	00002015110S0L76520X	Single	4/20/2015	$ 100.53	$ 100.53	0%	$0.00	
21185	TX1	618139	512195	4/18/2015	4/24/2015	4/18/2015	4/24/2015	TX433	1	3	21185	13	HIDALGO COUNTY	Blue Shield	Basic Coverage	849757211	1023439163	00002015111S01Z9120X	Single	3/13/2015	$ 21.04	$ 21.04	0%	$0.00	
21185	TX1	618139	512195	4/18/2015	4/24/2015	4/18/2015	4/24/2015	TX433	1	3	21185	13	HIDALGO COUNTY	Blue Shield	Basic Coverage	849757211	1073574810	00002015113S05P3950X	Single	4/20/2015	$ 353.04	$ 353.04	0%	$0.00	
21185	TX1	618139	512195	4/18/2015	4/24/2015	4/18/2015	4/24/2015	TX433	1	3	21185	13	HIDALGO COUNTY	Blue Shield	Basic Coverage	849757211	1336543636	00002015113S06P9840X	Single	3/13/2015	$ 1,465.60	$ 1,465.60	0%	$0.00	
21185	TX1	618139	512195	4/18/2015	4/24/2015	4/18/2015	4/24/2015	TX433	1	3	21185	13	HIDALGO COUNTY	Blue Shield	Basic Coverage	849757211	1336543636	00002015113S06P9840X	Single	3/13/2015	$ 71.20	$ 71.20	0%	$0.00	
21185	TX1	618139	512195	4/18/2015	4/24/2015	4/18/2015	4/24/2015	TX433	1	3	21185	13	HIDALGO COUNTY	Blue Shield	Basic Coverage	838489712	1194769497	00002015111S0W51350X	Single	4/15/2015	$ 32.30	$ 32.30	0%	$0.00	
21185	TX1	618139	512195	4/18/2015	4/24/2015	4/18/2015	4/24/2015	TX433	1	3	21185	13	HIDALGO COUNTY	Blue Shield	Basic Coverage	838489712	1194769497	00002015111S0W51350X	Single	4/15/2015	$ 10.89	$ 10.89	0%	$0.00	
21185	TX1	618139	512195	4/18/2015	4/24/2015	4/18/2015	4/24/2015	TX433	1	3	21185	13	HIDALGO COUNTY	Blue Shield	Basic Coverage	838489712	1194769497	00002015111S0W51350X	Single	4/15/2015	$ 2.57	$ 2.57	0%	$0.00	
21185	TX1	618139	512195	4/18/2015	4/24/2015	4/18/2015	4/24/2015	TX433	1	3	21185	13	HIDALGO COUNTY	Blue Shield	Basic Coverage	838489712	1194769497	00002015111S0W51350X	Single	4/15/2015	$ 7.89	$ 7.89	0%	$0.00	
21185	TX1	618139	512195	4/18/2015	4/24/2015	4/18/2015	4/24/2015	TX433	1	3	21185	13	HIDALGO COUNTY	Drug	Basic Coverage	839862263	1720093800	151014492206018	Single	4/11/2015	$ 9.97	$ 9.97	0%	$0.00	
21185	TX1	618139	512195	4/18/2015	4/24/2015	4/18/2015	4/24/2015	TX433	1	3	21185	13	HIDALGO COUNTY	Drug	Basic Coverage	840712957	1194877456	151075891131022	Family Member	4/17/2015	$ 6.36	$ 6.36	0%	$0.00	
21185	TX1	618139	512195	4/18/2015	4/24/2015	4/18/2015	4/24/2015	TX433	1	3	21185	13	HIDALGO COUNTY	Drug	Basic Coverage	821587887	1932525987	151075715399015	Family Member	4/17/2015	$ 21.23	$ 21.23	0%	$0.00	
21185	TX1	618139	512195	4/18/2015	4/24/2015	4/18/2015	4/24/2015	TX433	1	3	21185	13	HIDALGO COUNTY	Drug	Basic Coverage	839014094	1952410946	151073582946007	Single	4/17/2015	$ 163.80	$ 163.80	0%	$0.00	
21185	TX1	618139	512195	4/18/2015	4/24/2015	4/18/2015	4/24/2015	TX433	1	3	21185	13	HIDALGO COUNTY	Drug	Basic Coverage	833325479	1003180704	151033770051018	Family Member	4/13/2015	$ 11.32	$ 11.32	0%	$0.00	
21185	TX1	618139	512195	4/18/2015	4/24/2015	4/18/2015	4/24/2015	TX433	1	3	21185	13	HIDALGO COUNTY	Drug	Basic Coverage	833325479	1003180704	151063271289014	Family Member	4/16/2015	$ 283.50	$ 283.50	0%	$0.00	
21185	TX1	618139	512195	4/18/2015	4/24/2015	4/18/2015	4/24/2015	TX433	1	3	21185	13	HIDALGO COUNTY	Drug	Basic Coverage	841450753	1184733529	151078218277019	Single	4/17/2015	$ 167.78	$ 167.78	0%	$0.00	
21185	TX1	618139	512195	4/18/2015	4/24/2015	4/18/2015	4/24/2015	TX433	1	3	21185	13	HIDALGO COUNTY	Drug	Basic Coverage	849757211	1497197693	151073919059019	Single	4/17/2015	$ 15.00	$ 15.00	0%	$0.00	
21185	TX1	618139	512195	4/18/2015	4/24/2015	4/18/2015	4/24/2015	TX433	1	3	21185	13	HIDALGO COUNTY	Drug	Basic Coverage	849757211	1497197693	151073929592004	Single	4/17/2015	$ 8.10	$ 8.10	0%	$0.00	
21185	TX1	618139	512195	4/18/2015	4/24/2015	4/18/2015	4/24/2015	TX433	1	3	21185	13	HIDALGO COUNTY	Drug	Basic Coverage	838489712	1578672556	151053873795023	Single	4/15/2015	$ 31.72	$ 31.72	0%	$0.00	
																			BUY-UP PLAN:		**$ 7,186.36**	**$ 7,186.36**			
																			TOTAL:		**$ 13,595.46**	**$ 13,595.46**			

Account	Corporate Entity	Invoice Profile	Invoice Number	InvcPerFrDt	InvcPerToDt	ClmPerFrDt	ClmPerToDt	BARS CustNbr	Settlement Nbr	Association Nbr	Group Nbr	Section Nbr	Group Name	Coverage	Claim Type	Member ID	Provider ID	Document Control	Tier	Service Date	Gross Amt	Net Amt	Fee Percent	Fee Amt	Case Nbr
21185	TX1	618139	512195	4/18/2015	4/24/2015	4/18/2015	4/24/2015	TX433	1	4	21185	4	HIDALGO COUNTY	Blue Shield	Basic Coverage	843968331	1629195177	00002015111150655A00X	Family Subscriber	4/21/2015	$ 21.79	$ 21.79	0%	$0.00	
21185	TX1	618139	512195	4/18/2015	4/24/2015	4/18/2015	4/24/2015	TX433	1	4	21185	4	HIDALGO COUNTY	Blue Shield	Basic Coverage	843968331	1629195177	00002015111150659A60X	Family Subscriber	2/17/2015	$ 21.79	$ 21.79	0%	$0.00	
21185	TX1	618139	512195	4/18/2015	4/24/2015	4/18/2015	4/24/2015	TX433	1	4	21185	4	HIDALGO COUNTY	Blue Shield	Basic Coverage	840713579	1528039120	00002015112500299V0X	Family Subscriber	4/17/2015	$ 67.85	$ 67.85	0%	$0.00	
21185	TX1	618139	512195	4/18/2015	4/24/2015	4/18/2015	4/24/2015	TX433	1	4	21185	4	HIDALGO COUNTY	Blue Shield	Basic Coverage	840713579	1528039120	00002015112500299V0X	Family Subscriber	4/17/2015	$ 10.92	$ 10.92	0%	$0.00	
21185	TX1	618139	512195	4/18/2015	4/24/2015	4/18/2015	4/24/2015	TX433	1	4	21185	4	HIDALGO COUNTY	Drug	Basic Coverage	843968331	1356356430	151011449285021	Single	4/11/2015	$ 1.42	$ 1.42	0%	$0.00	
21185	TX1	618139	512195	4/18/2015	4/24/2015	4/18/2015	4/24/2015	TX433	1	4	21185	4	HIDALGO COUNTY	Drug	Basic Coverage	840713579	1851400279	151053724539028	Single	4/15/2015	$ 22.36	$ 22.36	0%	$0.00	
																			BASIC PLAN:		**$ 146.13**	**$ 146.13**			
21185	TX1	618139	512195	4/18/2015	4/24/2015	4/18/2015	4/24/2015	TX433	1	4	21185	14	HIDALGO COUNTY	Blue Shield	Basic Coverage	846621169	1891855656	00002015113508 5T810X	Single	4/18/2015	$ 1,525.31	$ 1,525.31	0%	$0.00	
21185	TX1	618139	512195	4/18/2015	4/24/2015	4/18/2015	4/24/2015	TX433	1	4	21185	14	HIDALGO COUNTY	Blue Shield	Basic Coverage	846621169	1891855656	00002015113508 7T220X	Single	4/17/2015	$ 77.09	$ 77.09	0%	$0.00	
21185	TX1	618139	512195	4/18/2015	4/24/2015	4/18/2015	4/24/2015	TX433	1	4	21185	14	HIDALGO COUNTY	Blue Shield	Basic Coverage	846621169	1891855656	00002015113508 7T510X	Single	4/16/2015	$ 77.09	$ 77.09	0%	$0.00	
21185	TX1	618139	512195	4/18/2015	4/24/2015	4/18/2015	4/24/2015	TX433	1	4	21185	14	HIDALGO COUNTY	Blue Shield	Basic Coverage	846621169	1962457234	00002015114505 66H50X	Single	4/18/2015	$ 736.00	$ 736.00	0%	$0.00	
21185	TX1	618139	512195	4/18/2015	4/24/2015	4/18/2015	4/24/2015	TX433	1	4	21185	14	HIDALGO COUNTY	Blue Shield	Basic Coverage	846621169	1962457234	00002015114505 66H50X	Single	4/18/2015	$ 249.60	$ 249.60	0%	$0.00	
																			BUY-UP PLAN:		**$ 2,665.09**	**$ 2,665.09**			
																			TOTAL:		**$ 2,811.22**	**$ 2,811.22**			

Account	Corporate Entity	Invoice Profile	Invoice Number	InvcPerFrDt	InvcPerToDt	ClmPerFrDt	ClmPerToDt	BARS CustNbr	Settlement Nbr	Association Nbr	Group Nbr	Section Nbr	Group Name	Coverage	Claim Type	Member ID	Provider ID	Document Control	Tier	Service Date	Gross Amt	Net Amt	Fee Percent	Fee Amt	Case Nbr
21185	TX1	618139	512195	4/18/2015	4/24/2015	4/18/2015	4/24/2015	TX433		1	5	21185	5 HIDALGO COUNTY	Blue Cross	Basic Coverage	840480602	1053317362	00002015111505 1L970X	Single	4/17/2015	$ 47.66	$ 47.66	0%	$0.00	
21185	TX1	618139	512195	4/18/2015	4/24/2015	4/18/2015	4/24/2015	TX433		1	5	21185	5 HIDALGO COUNTY	Blue Cross	Basic Coverage	837442986	1619924719	00002015113500 8B670X	Family Member	3/31/2015	$ 2,366.06	$ 2,366.06	0%	$0.00	
21185	TX1	618139	512195	4/18/2015	4/24/2015	4/18/2015	4/24/2015	TX433		1	5	21185	5 HIDALGO COUNTY	Blue Cross	Basic Coverage	845879086	1053317362	00002015111505 6L680X	Family Member	4/16/2015	$ 1,311.11	$ 1,311.11	0%	$0.00	
21185	TX1	618139	512195	4/18/2015	4/24/2015	4/18/2015	4/24/2015	TX433		1	5	21185	5 HIDALGO COUNTY	Blue Shield	Basic Coverage	841388591	1174604763	00002015112505 B19670X	Family Member	4/17/2015	$ 34.71	$ 34.71	0%	$0.00	
21185	TX1	618139	512195	4/18/2015	4/24/2015	4/18/2015	4/24/2015	TX433		1	5	21185	5 HIDALGO COUNTY	Blue Shield	Basic Coverage	840480602	1932205838	00002015111505 4V410X	Single	4/17/2015	$ 48.77	$ 48.77	0%	$0.00	
21185	TX1	618139	512195	4/18/2015	4/24/2015	4/18/2015	4/24/2015	TX433		1	5	21185	5 HIDALGO COUNTY	Blue Shield	Basic Coverage	840480602	1932205838	00002015111505 4V410X	Single	4/17/2015	$ 10.07	$ 10.07	0%	$0.00	
21185	TX1	618139	512195	4/18/2015	4/24/2015	4/18/2015	4/24/2015	TX433		1	5	21185	5 HIDALGO COUNTY	Blue Shield	Basic Coverage	840480602	1932205838	00002015111505 4V410X	Single	4/17/2015	$ 3.89	$ 3.89	0%	$0.00	
21185	TX1	618139	512195	4/18/2015	4/24/2015	4/18/2015	4/24/2015	TX433		1	5	21185	5 HIDALGO COUNTY	Blue Shield	Basic Coverage	840480602	1932205838	00002015111505 4V410X	Single	4/17/2015	$ 3.44	$ 3.44	0%	$0.00	
21185	TX1	618139	512195	4/18/2015	4/24/2015	4/18/2015	4/24/2015	TX433		1	5	21185	5 HIDALGO COUNTY	Blue Shield	Basic Coverage	840480602	1932205838	00002015111505 4V410X	Single	4/17/2015	$ 3.00	$ 3.00	0%	$0.00	
21185	TX1	618139	512195	4/18/2015	4/24/2015	4/18/2015	4/24/2015	TX433		1	5	21185	5 HIDALGO COUNTY	Blue Shield	Basic Coverage	840542757	1497764385	00002015103032 09240C	Family Member	4/1/2015	$ 32.97	$ 32.97	0%	$0.00	
21185	TX1	618139	512195	4/18/2015	4/24/2015	4/18/2015	4/24/2015	TX433		1	5	21185	5 HIDALGO COUNTY	Blue Shield	Basic Coverage	840542757	1497764385	00002015103032 09240C	Family Member	4/1/2015	$ 102.73	$ 102.73	0%	$0.00	
21185	TX1	618139	512195	4/18/2015	4/24/2015	4/18/2015	4/24/2015	TX433		1	5	21185	5 HIDALGO COUNTY	Blue Shield	Basic Coverage	837442986	1588008247	00002015111050 H52170X	Family Member	4/7/2015	$ 6.93	$ 6.93	0%	$0.00	
21185	TX1	618139	512195	4/18/2015	4/24/2015	4/18/2015	4/24/2015	TX433		1	5	21185	5 HIDALGO COUNTY	Blue Shield	Basic Coverage	837442986	1942467113	00002015111505 Z4930X	Family Member	3/27/2015	$ 1,282.40	$ 1,282.40	0%	$0.00	
21185	TX1	618139	512195	4/18/2015	4/24/2015	4/18/2015	4/24/2015	TX433		1	5	21185	5 HIDALGO COUNTY	Blue Shield	Basic Coverage	829511289	1669708780	00002015114501 856C0X	Family Member	4/13/2015	$ 68.53	$ 68.53	0%	$0.00	
21185	TX1	618139	512195	4/18/2015	4/24/2015	4/18/2015	4/24/2015	TX433		1	5	21185	5 HIDALGO COUNTY	Blue Shield	Basic Coverage	829511289	1669708780	00002015114501 856C0X	Family Member	4/13/2015	$ 7.08	$ 7.08	0%	$0.00	
21185	TX1	618139	512195	4/18/2015	4/24/2015	4/18/2015	4/24/2015	TX433		1	5	21185	5 HIDALGO COUNTY	Blue Shield	Basic Coverage	829511289	1669708780	00002015114501 856C0X	Family Member	4/13/2015	$ 126.84	$ 126.84	0%	$0.00	
21185	TX1	618139	512195	4/18/2015	4/24/2015	4/18/2015	4/24/2015	TX433		1	5	21185	5 HIDALGO COUNTY	Blue Shield	Basic Coverage	833988662	1770604688	00002015112505 A97730X	Single	4/17/2015	$ 34.71	$ 34.71	0%	$0.00	
21185	TX1	618139	512195	4/18/2015	4/24/2015	4/18/2015	4/24/2015	TX433		1	5	21185	5 HIDALGO COUNTY	Blue Shield	Basic Coverage	833988662	1770604688	00002015112505 A97730X	Single	4/17/2015	$ 6.00	$ 6.00	0%	$0.00	
21185	TX1	618139	512195	4/18/2015	4/24/2015	4/18/2015	4/24/2015	TX433		1	5	21185	5 HIDALGO COUNTY	Blue Shield	Basic Coverage	842588512	1255373809	00002015113507 X8790X	Family Member	4/22/2015	$ 34.71	$ 34.71	0%	$0.00	
21185	TX1	618139	512195	4/18/2015	4/24/2015	4/18/2015	4/24/2015	TX433		1	5	21185	5 HIDALGO COUNTY	Blue Shield	Basic Coverage	842588512	1255373809	00002015113508 X2350X	Family Member	4/22/2015	$ 34.71	$ 34.71	0%	$0.00	
21185	TX1	618139	512195	4/18/2015	4/24/2015	4/18/2015	4/24/2015	TX433		1	5	21185	5 HIDALGO COUNTY	Blue Shield	Basic Coverage	842588512	1255373809	00002015113508 X2350X	Family Member	4/22/2015	$ 2.04	$ 2.04	0%	$0.00	
21185	TX1	618139	512195	4/18/2015	4/24/2015	4/18/2015	4/24/2015	TX433		1	5	21185	5 HIDALGO COUNTY	Blue Shield	Basic Coverage	840526805	1184896854	00002015113500 5L460X	Family Subscriber	4/20/2015	$ 34.71	$ 34.71	0%	$0.00	
21185	TX1	618139	512195	4/18/2015	4/24/2015	4/18/2015	4/24/2015	TX433		1	5	21185	5 HIDALGO COUNTY	Blue Shield	Basic Coverage	838905834	1144251547	00002015113501 0D750X	Family Member	4/20/2015	$ 34.71	$ 34.71	0%	$0.00	
21185	TX1	618139	512195	4/18/2015	4/24/2015	4/18/2015	4/24/2015	TX433		1	5	21185	5 HIDALGO COUNTY	Blue Shield	Basic Coverage	838905834	1144251547	00002015113501 0D750X	Family Member	4/20/2015	$ 10.92	$ 10.92	0%	$0.00	
21185	TX1	618139	512195	4/18/2015	4/24/2015	4/18/2015	4/24/2015	TX433		1	5	21185	5 HIDALGO COUNTY	Blue Shield	Basic Coverage	838905834	1376540427	00002015104032 76780C	Family Member	8/22/2014	$ 20.00	$ 20.00	0%	$0.00	
21185	TX1	618139	512195	4/18/2015	4/24/2015	4/18/2015	4/24/2015	TX433		1	5	21185	5 HIDALGO COUNTY	Blue Shield	Basic Coverage	838905834	1376540427	00002015104032 76780C	Family Member	8/22/2014	$ 20.00	$ 20.00	0%	$0.00	
21185	TX1	618139	512195	4/18/2015	4/24/2015	4/18/2015	4/24/2015	TX433		1	5	21185	5 HIDALGO COUNTY	Blue Shield	Basic Coverage	838905834	1376540427	00002015104032 76780C	Family Member	8/22/2014	$ 52.07	$ 52.07	0%	$0.00	
21185	TX1	618139	512195	4/18/2015	4/24/2015	4/18/2015	4/24/2015	TX433		1	5	21185	5 HIDALGO COUNTY	Blue Shield	Basic Coverage	838905834	1376540427	00002015104031 85660C	Family Member	11/8/2014	$ 76.39	$ 76.39	0%	$0.00	
21185	TX1	618139	512195	4/18/2015	4/24/2015	4/18/2015	4/24/2015	TX433		1	5	21185	5 HIDALGO COUNTY	Blue Shield	Basic Coverage	839903417	1407035298	00002015112505 51U00X	Single	3/3/2015	$ 34.71	$ 34.71	0%	$0.00	
21185	TX1	618139	512195	4/18/2015	4/24/2015	4/18/2015	4/24/2015	TX433		1	5	21185	5 HIDALGO COUNTY	Blue Shield	Basic Coverage	839903417	1407035298	00002015112505 51U00X	Single	3/3/2015	$ 19.36	$ 19.36	0%	$0.00	
21185	TX1	618139	512195	4/18/2015	4/24/2015	4/18/2015	4/24/2015	TX433		1	5	21185	5 HIDALGO COUNTY	Blue Shield	Basic Coverage	839903417	1407035298	00002015112505 51U00X	Single	3/3/2015	$ 20.44	$ 20.44	0%	$0.00	
21185	TX1	618139	512195	4/18/2015	4/24/2015	4/18/2015	4/24/2015	TX433		1	5	21185	5 HIDALGO COUNTY	Blue Shield	Basic Coverage	839903417	1407035298	00002015112505 51U00X	Single	3/3/2015	$ 3.00	$ 3.00	0%	$0.00	
21185	TX1	618139	512195	4/18/2015	4/24/2015	4/18/2015	4/24/2015	TX433		1	5	21185	5 HIDALGO COUNTY	Blue Shield	Basic Coverage	839903417	1407035298	00002015112505 51U00X	Single	3/3/2015	$ 2.14	$ 2.14	0%	$0.00	
21185	TX1	618139	512195	4/18/2015	4/24/2015	4/18/2015	4/24/2015	TX433		1	5	21185	5 HIDALGO COUNTY	Blue Shield	Basic Coverage	839903417	1407035298	00002015112505 51U00X	Single	3/3/2015	$ 7.30	$ 7.30	0%	$0.00	
21185	TX1	618139	512195	4/18/2015	4/24/2015	4/18/2015	4/24/2015	TX433		1	5	21185	5 HIDALGO COUNTY	Blue Shield	Basic Coverage	839903417	1407035298	00002015112505 51U00X	Single	3/3/2015	$ 4.19	$ 4.19	0%	$0.00	
21185	TX1	618139	512195	4/18/2015	4/24/2015	4/18/2015	4/24/2015	TX433		1	5	21185	5 HIDALGO COUNTY	Blue Shield	Basic Coverage	839903417	1407035298	00002015112505 51U00X	Single	3/3/2015	$ 7.71	$ 7.71	0%	$0.00	
21185	TX1	618139	512195	4/18/2015	4/24/2015	4/18/2015	4/24/2015	TX433		1	5	21185	5 HIDALGO COUNTY	Blue Shield	Basic Coverage	839903417	1407035298	00002015112505 51U00X	Single	3/3/2015	$ 6.14	$ 6.14	0%	$0.00	
21185	TX1	618139	512195	4/18/2015	4/24/2015	4/18/2015	4/24/2015	TX433		1	5	21185	5 HIDALGO COUNTY	Blue Shield	Basic Coverage	839903417	1407035298	00002015112505 51U00X	Single	3/3/2015	$ 5.41	$ 5.41	0%	$0.00	
21185	TX1	618139	512195	4/18/2015	4/24/2015	4/18/2015	4/24/2015	TX433		1	5	21185	5 HIDALGO COUNTY	Blue Shield	Basic Coverage	839903417	1407035298	00002015112505 51U00X	Single	3/3/2015	$ 4.53	$ 4.53	0%	$0.00	
21185	TX1	618139	512195	4/18/2015	4/24/2015	4/18/2015	4/24/2015	TX433		1	5	21185	5 HIDALGO COUNTY	Blue Shield	Basic Coverage	839903417	1407035298	00002015112505 51U00X	Single	3/3/2015	$ 10.07	$ 10.07	0%	$0.00	
21185	TX1	618139	512195	4/18/2015	4/24/2015	4/18/2015	4/24/2015	TX433		1	5	21185	5 HIDALGO COUNTY	Blue Shield	Basic Coverage	836223093	1720095284	00002015111504 2T510X	Single	4/20/2015	$ 34.71	$ 34.71	0%	$0.00	
21185	TX1	618139	512195	4/18/2015	4/24/2015	4/18/2015	4/24/2015	TX433		1	5	21185	5 HIDALGO COUNTY	Blue Shield	Basic Coverage	836223093	1720095284	00002015111504 2T510X	Single	4/20/2015	$ 10.92	$ 10.92	0%	$0.00	
21185	TX1	618139	512195	4/18/2015	4/24/2015	4/18/2015	4/24/2015	TX433		1	5	21185	5 HIDALGO COUNTY	Blue Shield	Basic Coverage	840707163	1407035298	00002015113501 W5190X	Family Member	4/7/2015	$ 67.85	$ 67.85	0%	$0.00	
21185	TX1	618139	512195	4/18/2015	4/24/2015	4/18/2015	4/24/2015	TX433		1	5	21185	5 HIDALGO COUNTY	Blue Shield	Basic Coverage	840707163	1407035298	00002015113501 W5190X	Family Member	4/7/2015	$ 238.55	$ 238.55	0%	$0.00	
21185	TX1	618139	512195	4/18/2015	4/24/2015	4/18/2015	4/24/2015	TX433		1	5	21185	5 HIDALGO COUNTY	Blue Shield	Basic Coverage	840707163	1407035298	00002015113501 W5190X	Family Member	4/7/2015	$ 3.00	$ 3.00	0%	$0.00	
21185	TX1	618139	512195	4/18/2015	4/24/2015	4/18/2015	4/24/2015	TX433		1	5	21185	5 HIDALGO COUNTY	Blue Shield	Basic Coverage	840707163	1407035298	00002015113501 W5190X	Family Member	4/7/2015	$ 7.08	$ 7.08	0%	$0.00	
21185	TX1	618139	512195	4/18/2015	4/24/2015	4/18/2015	4/24/2015	TX433		1	5	21185	5 HIDALGO COUNTY	Blue Shield	Basic Coverage	840707163	1407035298	00002015113501 W5190X	Family Member	4/7/2015	$ 2.04	$ 2.04	0%	$0.00	
21185	TX1	618139	512195	4/18/2015	4/24/2015	4/18/2015	4/24/2015	TX433		1	5	21185	5 HIDALGO COUNTY	Blue Shield	Basic Coverage	840707163	1407035298	00002015113501 W5190X	Family Member	4/7/2015	$ 3.89	$ 3.89	0%	$0.00	
21185	TX1	618139	512195	4/18/2015	4/24/2015	4/18/2015	4/24/2015	TX433		1	5	21185	5 HIDALGO COUNTY	Blue Shield	Basic Coverage	840707163	1407035298	00002015113501 W5190X	Family Member	4/7/2015	$ 2.14	$ 2.14	0%	$0.00	
21185	TX1	618139	512195	4/18/2015	4/24/2015	4/18/2015	4/24/2015	TX433		1	5	21185	5 HIDALGO COUNTY	Blue Shield	Basic Coverage	840707163	1407035298	00002015113501 W5190X	Family Member	4/7/2015	$ 7.30	$ 7.30	0%	$0.00	
21185	TX1	618139	512195	4/18/2015	4/24/2015	4/18/2015	4/24/2015	TX433		1	5	21185	5 HIDALGO COUNTY	Blue Shield	Basic Coverage	840707163	1407035298	00002015113501 W5190X	Family Member	4/7/2015	$ 4.19	$ 4.19	0%	$0.00	
21185	TX1	618139	512195	4/18/2015	4/24/2015	4/18/2015	4/24/2015	TX433		1	5	21185	5 HIDALGO COUNTY	Blue Shield	Basic Coverage	840707163	1407035298	00002015113501 W5190X	Family Member	4/7/2015	$ 7.71	$ 7.71	0%	$0.00	
21185	TX1	618139	512195	4/18/2015	4/24/2015	4/18/2015	4/24/2015	TX433		1	5	21185	5 HIDALGO COUNTY	Blue Shield	Basic Coverage	840707163	1407035298	00002015113501 W5190X	Family Member	4/7/2015	$ 6.14	$ 6.14	0%	$0.00	
21185	TX1	618139	512195	4/18/2015	4/24/2015	4/18/2015	4/24/2015	TX433		1	5	21185	5 HIDALGO COUNTY	Blue Shield	Basic Coverage	840707163	1407035298	00002015113501 W5190X	Family Member	4/7/2015	$ 5.41	$ 5.41	0%	$0.00	
21185	TX1	618139	512195	4/18/2015	4/24/2015	4/18/2015	4/24/2015	TX433		1	5	21185	5 HIDALGO COUNTY	Blue Shield	Basic Coverage	840707163	1407035298	00002015113501 W5190X	Family Member	4/7/2015	$ 4.53	$ 4.53	0%	$0.00	
21185	TX1	618139	512195	4/18/2015	4/24/2015	4/18/2015	4/24/2015	TX433		1	5	21185	5 HIDALGO COUNTY	Blue Shield	Basic Coverage	840707163	1407035298	00002015113501 W5190X	Family Member	4/7/2015	$ 12.64	$ 12.64	0%	$0.00	
21185	TX1	618139	512195	4/18/2015	4/24/2015	4/18/2015	4/24/2015	TX433		1	5	21185	5 HIDALGO COUNTY	Blue Shield	Basic Coverage	840707163	1407035298	00002015113501 W5190X	Family Member	4/7/2015	$ 10.07	$ 10.07	0%	$0.00	
21185	TX1	618139	512195	4/18/2015	4/24/2015	4/18/2015	4/24/2015	TX433		1	5	21185	5 HIDALGO COUNTY	Blue Shield	Basic Coverage	847237915	1558589853	00002015112505 E26960X	Single	4/17/2015	$ 40.25	$ 40.25	0%	$0.00	
21185	TX1	618139	512195	4/18/2015	4/24/2015	4/18/2015	4/24/2015	TX433		1	5	21185	5 HIDALGO COUNTY	Blue Shield	Basic Coverage	847237915	1558589853	00002015112505 E26960X	Single	4/17/2015	$ 23.75	$ 23.75	0%	$0.00	
21185	TX1	618139	512195	4/18/2015	4/24/2015	4/18/2015	4/24/2015	TX433		1	5	21185	5 HIDALGO COUNTY	Blue Shield	Basic Coverage	847237915	1558589853	00002015112505 E26960X	Single	4/17/2015	$ 23.75	$ 23.75	0%	$0.00	
21185	TX1	618139	512195	4/18/2015	4/24/2015	4/18/2015	4/24/2015	TX433		1	5	21185	5 HIDALGO COUNTY	Blue Shield	Basic Coverage	847237915	1437153244	00002015112504 82J90X	Single	4/20/2015	$ 21.79	$ 21.79	0%	$0.00	
21185	TX1	618139	512195	4/18/2015	4/24/2015	4/18/2015	4/24/2015	TX433		1	5	21185	5 HIDALGO COUNTY	Blue Shield	Basic Coverage	847912915	1669708780	00002015114501 650C0X	Family Member	4/16/2015	$ 41.79	$ 41.79	0%	$0.00	
21185	TX1	618139	512195	4/18/2015	4/24/2015	4/18/2015	4/24/2015	TX433		1	5	21185	5 HIDALGO COUNTY	Blue Shield	Basic Coverage	847912915	1669708780	00002015114501 650C0X	Family Member	4/16/2015	$ 21.58	$ 21.58	0%	$0.00	
21185	TX1	618139	512195	4/18/2015	4/24/2015	4/18/2015	4/24/2015	TX433		1	5	21185	5 HIDALGO COUNTY	Blue Shield	Basic Coverage	840854233	1194769497	00002015111505 W60740X	Single	4/15/2015	$ 7.89	$ 7.89	0%	$0.00	
21185	TX1	618139	512195	4/18/2015	4/24/2015	4/18/2015	4/24/2015	TX433		1	5	21185	5 HIDALGO COUNTY	Blue Shield	Basic Coverage	834692476	1144389842	00002015111505 Z8010X	Single	4/20/2015	$ 128.86	$ 128.86	0%	$0.00	
21185	TX1	618139	512195	4/18/2015	4/24/2015	4/18/2015	4/24/2015	TX433		1	5	21185	5 HIDALGO COUNTY	Blue Shield	Basic Coverage	834692476	1588971899	00002015114509003B0X	Single	4/17/2015	$ 7.93	$ 7.93	0%	$0.00	
21185	TX1	618139	512195	4/18/2015	4/24/2015	4/18/2015	4/24/2015	TX433		1	5	21185	5 HIDALGO COUNTY	Blue Shield	Basic Coverage	834692476	1588971899	00002015114509003B0X	Single	4/17/2015	$ 15.61	$ 15.61	0%	$0.00	
21185	TX1	618139	512195	4/18/2015	4/24/2015	4/18/2015	4/24/2015	TX433		1	5	21185	5 HIDALGO COUNTY	Drug	Basic Coverage	840480602	1194742247	151074194082024	Single	4/17/2015	$ 3.26	$ 3.26	0%	$0.00	
21185	TX1	618139	512195	4/18/2015	4/24/2015	4/18/2015	4/24/2015	TX433		1	5	21185	5 HIDALGO COUNTY	Drug	Basic Coverage	846597890	1841505161	151056632145009	Single	4/15/2015	$ 319.27	$ 319.27	0%	$0.00	
21185	TX1	618139	512195	4/18/2015	4/24/2015	4/18/2015	4/24/2015	TX433		1	5	21185	5 HIDALGO COUNTY	Drug	Basic Coverage	846597890	1841505161	151073170515028	Single	4/17/2015	$ 14.79	$ 14.79	0%	$0.00	
21185	TX1	618139	512195	4/18/2015	4/24/2015	4/18/2015	4/24/2015	TX433		1	5	21185	5 HIDALGO COUNTY	Drug	Basic Coverage	841702589	1699979575	150926528794018	Single	4/2/2015	$ (0.90)	$ (0.90)	0%	$0.00	
21185	TX1	618139	512195	4/18/2015	4/24/2015	4/18/2015	4/24/2015	TX433		1	5	21185	5 HIDALGO COUNTY	Drug	Basic Coverage	834020170	1821015983	151045474801024	Single	4/14/2015	$ 465.91	$ 465.91	0%	$0.00	

Account	Corporate Entity	Invoice Profile	Invoice Number	InvcPerFrDt	InvcPerToDt	ClmPerFrDt	ClmPerToDt	BARS CustNbr	Settlement Nbr	Association Nbr	Group Nbr	Section Nbr	Group Name	Coverage	Claim Type	Member ID	Provider ID	Document Control	Tier	Service Date	Gross Amt	Net Amt	Fee Percent	Fee Amt	Case Nbr
21185	TX1	618139	512195	4/18/2015	4/24/2015	4/18/2015	4/24/2015	TX433	1	5	21185	5	HIDALGO COUNTY	Drug	Basic Coverage	838637373	1841505161	151026367363004	Family Member	4/12/2015	$ 310.51	$ 310.51	0%	$0.00	
21185	TX1	618139	512195	4/18/2015	4/24/2015	4/18/2015	4/24/2015	TX433	1	5	21185	5	HIDALGO COUNTY	Drug	Basic Coverage	832266849	1881703866	151024694101022	Single	4/12/2015	$ 2.06	$ 2.06	0%	$0.00	
21185	TX1	618139	512195	4/18/2015	4/24/2015	4/18/2015	4/24/2015	TX433	1	5	21185	5	HIDALGO COUNTY	Drug	Basic Coverage	840707163	1952410946	151036999760004	Family Member	4/13/2015	$ 92.23	$ 92.23	0%	$0.00	
21185	TX1	618139	512195	4/18/2015	4/24/2015	4/18/2015	4/24/2015	TX433	1	5	21185	5	HIDALGO COUNTY	Drug	Basic Coverage	840707163	1952410946	151064211443003	Family Member	4/16/2015	$ 2.91	$ 2.91	0%	$0.00	
21185	TX1	618139	512195	4/18/2015	4/24/2015	4/18/2015	4/24/2015	TX433	1	5	21185	5	HIDALGO COUNTY	Drug	Basic Coverage	847237915	1497197693	151076097131011	Single	4/17/2015	$ 403.96	$ 403.96	0%	$0.00	
21185	TX1	618139	512195	4/18/2015	4/24/2015	4/18/2015	4/24/2015	TX433	1	5	21185	5	HIDALGO COUNTY	Drug	Basic Coverage	847912915	1720093800	151056993200023	Family Member	4/15/2015	$ 103.05	$ 103.05	0%	$0.00	
21185	TX1	618139	512195	4/18/2015	4/24/2015	4/18/2015	4/24/2015	TX433	1	5	21185	5	HIDALGO COUNTY	Drug	Basic Coverage	840854233	1508975921	151053634146015	Single	4/15/2015	$ 12.72	$ 12.72	0%	$0.00	
21185	TX1	618139	512195	4/18/2015	4/24/2015	4/18/2015	4/24/2015	TX433	1	5	21185	5	HIDALGO COUNTY	Drug	Basic Coverage	840854233	1508975921	151053882087026	Single	4/15/2015	$ 19.89	$ 19.89	0%	$0.00	
21185	TX1	618139	512195	4/18/2015	4/24/2015	4/18/2015	4/24/2015	TX433	1	5	21185	5	HIDALGO COUNTY	Drug	Basic Coverage	845879086	1497197693	151066418499001	Family Member	4/16/2015	$ 16.53	$ 16.53	0%	$0.00	
21185	TX1	618139	512195	4/18/2015	4/24/2015	4/18/2015	4/24/2015	TX433	1	5	21185	5	HIDALGO COUNTY	Drug	Basic Coverage	845879086	1497197693	151066422551008	Family Member	4/16/2015	$ 10.60	$ 10.60	0%	$0.00	
21185	TX1	618139	512195	4/18/2015	4/24/2015	4/18/2015	4/24/2015	TX433	1	5	21185	5	HIDALGO COUNTY	Drug	Basic Coverage	834692476	1699979575	151047299694021	Single	4/14/2015	$ 183.26	$ 183.26	0%	$0.00	
21185	TX1	618139	512195	4/18/2015	4/24/2015	4/18/2015	4/24/2015	TX433	1	5	21185	5	HIDALGO COUNTY	Drug	Basic Coverage	834692476	1699979575	151061394228027	Single	4/16/2015	$ 186.33	$ 186.33	0%	$0.00	
																			BASIC PLAN:		**$ 8,849.91**	**$ 8,849.91**			
21185	TX1	618139	512195	4/18/2015	4/24/2015	4/18/2015	4/24/2015	TX433	1	5	21185	15	HIDALGO COUNTY	Blue Cross	Basic Coverage	835611052	1770573586	000020151105069l6Z0X	Single	4/13/2015	$ 102.00	$ 102.00	0%	$0.00	
21185	TX1	618139	512195	4/18/2015	4/24/2015	4/18/2015	4/24/2015	TX433	1	5	21185	15	HIDALGO COUNTY	Blue Cross	Basic Coverage	842281008	1770573586	000020151125091 38W0X	Single	4/14/2015	$ 4,810.03	$ 4,810.03	0%	$0.00	
21185	TX1	618139	512195	4/18/2015	4/24/2015	4/18/2015	4/24/2015	TX433	1	5	21185	15	HIDALGO COUNTY	Blue Shield	Basic Coverage	843705895	1407035298	0000201511050099 5N0X	Single	3/6/2015	$ 39.71	$ 39.71	0%	$0.00	
21185	TX1	618139	512195	4/18/2015	4/24/2015	4/18/2015	4/24/2015	TX433	1	5	21185	15	HIDALGO COUNTY	Blue Shield	Basic Coverage	843705895	1407035298	000020151105011 42N0X	Single	3/6/2015	$ 19.36	$ 19.36	0%	$0.00	
21185	TX1	618139	512195	4/18/2015	4/24/2015	4/18/2015	4/24/2015	TX433	1	5	21185	15	HIDALGO COUNTY	Blue Shield	Basic Coverage	843705895	1407035298	000020151105011 42N0X	Single	3/6/2015	$ 102.59	$ 102.59	0%	$0.00	
21185	TX1	618139	512195	4/18/2015	4/24/2015	4/18/2015	4/24/2015	TX433	1	5	21185	15	HIDALGO COUNTY	Blue Shield	Basic Coverage	843705895	1407035298	000020151105011 42N0X	Single	3/6/2015	$ 20.44	$ 20.44	0%	$0.00	
21185	TX1	618139	512195	4/18/2015	4/24/2015	4/18/2015	4/24/2015	TX433	1	5	21185	15	HIDALGO COUNTY	Blue Shield	Basic Coverage	843705895	1407035298	000020151105011 42N0X	Single	3/6/2015	$ 3.00	$ 3.00	0%	$0.00	
21185	TX1	618139	512195	4/18/2015	4/24/2015	4/18/2015	4/24/2015	TX433	1	5	21185	15	HIDALGO COUNTY	Blue Shield	Basic Coverage	843705895	1407035298	000020151105011 42N0X	Single	3/6/2015	$ 7.08	$ 7.08	0%	$0.00	
21185	TX1	618139	512195	4/18/2015	4/24/2015	4/18/2015	4/24/2015	TX433	1	5	21185	15	HIDALGO COUNTY	Blue Shield	Basic Coverage	843705895	1407035298	000020151105011 42N0X	Single	3/6/2015	$ 2.04	$ 2.04	0%	$0.00	
21185	TX1	618139	512195	4/18/2015	4/24/2015	4/18/2015	4/24/2015	TX433	1	5	21185	15	HIDALGO COUNTY	Blue Shield	Basic Coverage	843705895	1407035298	000020151105011 42N0X	Single	3/6/2015	$ 3.89	$ 3.89	0%	$0.00	
21185	TX1	618139	512195	4/18/2015	4/24/2015	4/18/2015	4/24/2015	TX433	1	5	21185	15	HIDALGO COUNTY	Blue Shield	Basic Coverage	843705895	1407035298	000020151105011 42N0X	Single	3/6/2015	$ 2.14	$ 2.14	0%	$0.00	
21185	TX1	618139	512195	4/18/2015	4/24/2015	4/18/2015	4/24/2015	TX433	1	5	21185	15	HIDALGO COUNTY	Blue Shield	Basic Coverage	843705895	1407035298	000020151105011 42N0X	Single	3/6/2015	$ 7.30	$ 7.30	0%	$0.00	
21185	TX1	618139	512195	4/18/2015	4/24/2015	4/18/2015	4/24/2015	TX433	1	5	21185	15	HIDALGO COUNTY	Blue Shield	Basic Coverage	843705895	1407035298	000020151105011 42N0X	Single	3/6/2015	$ 4.19	$ 4.19	0%	$0.00	
21185	TX1	618139	512195	4/18/2015	4/24/2015	4/18/2015	4/24/2015	TX433	1	5	21185	15	HIDALGO COUNTY	Blue Shield	Basic Coverage	843705895	1407035298	000020151105011 42N0X	Single	3/6/2015	$ 7.71	$ 7.71	0%	$0.00	
21185	TX1	618139	512195	4/18/2015	4/24/2015	4/18/2015	4/24/2015	TX433	1	5	21185	15	HIDALGO COUNTY	Blue Shield	Basic Coverage	843705895	1407035298	000020151105011 42N0X	Single	3/6/2015	$ 6.14	$ 6.14	0%	$0.00	
21185	TX1	618139	512195	4/18/2015	4/24/2015	4/18/2015	4/24/2015	TX433	1	5	21185	15	HIDALGO COUNTY	Blue Shield	Basic Coverage	843705895	1407035298	000020151105011 42N0X	Single	3/6/2015	$ 5.41	$ 5.41	0%	$0.00	
21185	TX1	618139	512195	4/18/2015	4/24/2015	4/18/2015	4/24/2015	TX433	1	5	21185	15	HIDALGO COUNTY	Blue Shield	Basic Coverage	843705895	1407035298	000020151105011 42N0X	Single	3/6/2015	$ 4.53	$ 4.53	0%	$0.00	
21185	TX1	618139	512195	4/18/2015	4/24/2015	4/18/2015	4/24/2015	TX433	1	5	21185	15	HIDALGO COUNTY	Blue Shield	Basic Coverage	843705895	1407035298	000020151105011 42N0X	Single	3/6/2015	$ 10.07	$ 10.07	0%	$0.00	
21185	TX1	618139	512195	4/18/2015	4/24/2015	4/18/2015	4/24/2015	TX433	1	5	21185	15	HIDALGO COUNTY	Blue Shield	Basic Coverage	843705895	1407035298	000020151105065 5N0X	Single	3/6/2015	$ 12.64	$ 12.64	0%	$0.00	
21185	TX1	618139	512195	4/18/2015	4/24/2015	4/18/2015	4/24/2015	TX433	1	5	21185	15	HIDALGO COUNTY	Blue Shield	Basic Coverage	839661295	1457455578	000020151105 0T12320X	Single	4/17/2015	$ 29.25	$ 29.25	0%	$0.00	
21185	TX1	618139	512195	4/18/2015	4/24/2015	4/18/2015	4/24/2015	TX433	1	5	21185	15	HIDALGO COUNTY	Blue Shield	Basic Coverage	839661295	1194769497	000020151115 0W64680X	Single	4/3/2015	$ 3.47	$ 3.47	0%	$0.00	
21185	TX1	618139	512195	4/18/2015	4/24/2015	4/18/2015	4/24/2015	TX433	1	5	21185	15	HIDALGO COUNTY	Blue Shield	Basic Coverage	839661295	1194769497	000020151115 0W64680X	Single	4/3/2015	$ 9.80	$ 9.80	0%	$0.00	
21185	TX1	618139	512195	4/18/2015	4/24/2015	4/18/2015	4/24/2015	TX433	1	5	21185	15	HIDALGO COUNTY	Blue Shield	Basic Coverage	839661295	1194769497	000020151115 0W64680X	Single	4/3/2015	$ 8.73	$ 8.73	0%	$0.00	
21185	TX1	618139	512195	4/18/2015	4/24/2015	4/18/2015	4/24/2015	TX433	1	5	21185	15	HIDALGO COUNTY	Blue Shield	Basic Coverage	839661295	1194769497	000020151115 0W64680X	Single	4/3/2015	$ 10.07	$ 10.07	0%	$0.00	
21185	TX1	618139	512195	4/18/2015	4/24/2015	4/18/2015	4/24/2015	TX433	1	5	21185	15	HIDALGO COUNTY	Blue Shield	Basic Coverage	839661295	1194769497	000020151115 0W64680X	Single	4/3/2015	$ 11.60	$ 11.60	0%	$0.00	
21185	TX1	618139	512195	4/18/2015	4/24/2015	4/18/2015	4/24/2015	TX433	1	5	21185	15	HIDALGO COUNTY	Blue Shield	Basic Coverage	839661295	1194769497	000020151115 0W64680X	Single	4/3/2015	$ 8.40	$ 8.40	0%	$0.00	
21185	TX1	618139	512195	4/18/2015	4/24/2015	4/18/2015	4/24/2015	TX433	1	5	21185	15	HIDALGO COUNTY	Blue Shield	Basic Coverage	839661295	1194769497	000020151115 0W64680X	Single	4/3/2015	$ 19.58	$ 19.58	0%	$0.00	
21185	TX1	618139	512195	4/18/2015	4/24/2015	4/18/2015	4/24/2015	TX433	1	5	21185	15	HIDALGO COUNTY	Blue Shield	Basic Coverage	839661295	1194769497	000020151113 50X18710X	Single	4/17/2015	$ 5.21	$ 5.21	0%	$0.00	
21185	TX1	618139	512195	4/18/2015	4/24/2015	4/18/2015	4/24/2015	TX433	1	5	21185	15	HIDALGO COUNTY	Blue Shield	Basic Coverage	839661295	1194769497	000020151113 50X18710X	Single	4/17/2015	$ 6.65	$ 6.65	0%	$0.00	
21185	TX1	618139	512195	4/18/2015	4/24/2015	4/18/2015	4/24/2015	TX433	1	5	21185	15	HIDALGO COUNTY	Blue Shield	Basic Coverage	839661295	1194769497	000020151113 50X18710X	Single	4/17/2015	$ 6.65	$ 6.65	0%	$0.00	
21185	TX1	618139	512195	4/18/2015	4/24/2015	4/18/2015	4/24/2015	TX433	1	5	21185	15	HIDALGO COUNTY	Blue Shield	Basic Coverage	842281008	1437153244	000020151125048 3J20X	Single	4/15/2015	$ 284.58	$ 284.58	0%	$0.00	
21185	TX1	618139	512195	4/18/2015	4/24/2015	4/18/2015	4/24/2015	TX433	1	5	21185	15	HIDALGO COUNTY	Blue Shield	Basic Coverage	839970862	1700812468	000020151125 0G28790X	Single	4/21/2015	$ 39.71	$ 39.71	0%	$0.00	
21185	TX1	618139	512195	4/18/2015	4/24/2015	4/18/2015	4/24/2015	TX433	1	5	21185	15	HIDALGO COUNTY	Blue Shield	Basic Coverage	839970862	1851734552	000020151145036 47C0X	Single	4/21/2015	$ 59.21	$ 59.21	0%	$0.00	
21185	TX1	618139	512195	4/18/2015	4/24/2015	4/18/2015	4/24/2015	TX433	1	5	21185	15	HIDALGO COUNTY	Blue Shield	Basic Coverage	842706664	1902128267	000020151145098 5L20X	Family Member	4/9/2015	$ 11.69	$ 11.69	0%	$0.00	
21185	TX1	618139	512195	4/18/2015	4/24/2015	4/18/2015	4/24/2015	TX433	1	5	21185	15	HIDALGO COUNTY	Blue Shield	Basic Coverage	842706664	1902128267	000020151145098 5L20X	Family Member	4/9/2015	$ 2.33	$ 2.33	0%	$0.00	
21185	TX1	618139	512195	4/18/2015	4/24/2015	4/18/2015	4/24/2015	TX433	1	5	21185	15	HIDALGO COUNTY	Blue Shield	Basic Coverage	842366613	1225252976	000020151105 0P16160X	Family Member	4/17/2015	$ 39.71	$ 39.71	0%	$0.00	
21185	TX1	618139	512195	4/18/2015	4/24/2015	4/18/2015	4/24/2015	TX433	1	5	21185	15	HIDALGO COUNTY	Blue Shield	Basic Coverage	842366613	1225252976	000020151105 0P16160X	Family Member	4/17/2015	$ 10.92	$ 10.92	0%	$0.00	
21185	TX1	618139	512195	4/18/2015	4/24/2015	4/18/2015	4/24/2015	TX433	1	5	21185	15	HIDALGO COUNTY	Drug	Basic Coverage	835611052	1952410946	151033772843012	Single	4/13/2015	$ 20.39	$ 20.39	0%	$0.00	
21185	TX1	618139	512195	4/18/2015	4/24/2015	4/18/2015	4/24/2015	TX433	1	5	21185	15	HIDALGO COUNTY	Drug	Basic Coverage	835611052	1952410946	151033788468001	Single	4/13/2015	$ 388.19	$ 388.19	0%	$0.00	
21185	TX1	618139	512195	4/18/2015	4/24/2015	4/18/2015	4/24/2015	TX433	1	5	21185	15	HIDALGO COUNTY	Drug	Basic Coverage	838513140	1962643437	151063199999008	Single	4/16/2015	$ 19.34	$ 19.34	0%	$0.00	
21185	TX1	618139	512195	4/18/2015	4/24/2015	4/18/2015	4/24/2015	TX433	1	5	21185	15	HIDALGO COUNTY	Drug	Basic Coverage	839391065	1952410946	151045430879030	Single	4/14/2015	$ 282.33	$ 282.33	0%	$0.00	
21185	TX1	618139	512195	4/18/2015	4/24/2015	4/18/2015	4/24/2015	TX433	1	5	21185	15	HIDALGO COUNTY	Drug	Basic Coverage	842466875	1720093800	151063485780019	Single	4/16/2015	$ 49.93	$ 49.93	0%	$0.00	
21185	TX1	618139	512195	4/18/2015	4/24/2015	4/18/2015	4/24/2015	TX433	1	5	21185	15	HIDALGO COUNTY	Drug	Basic Coverage	842281008	1225140130	151044087510013	Single	4/14/2015	$ 14.58	$ 14.58	0%	$0.00	
21185	TX1	618139	512195	4/18/2015	4/24/2015	4/18/2015	4/24/2015	TX433	1	5	21185	15	HIDALGO COUNTY	Drug	Basic Coverage	842281008	1508975921	151073305906005	Single	4/17/2015	$ 918.32	$ 918.32	0%	$0.00	
21185	TX1	618139	512195	4/18/2015	4/24/2015	4/18/2015	4/24/2015	TX433	1	5	21185	15	HIDALGO COUNTY	Drug	Basic Coverage	838813727	1003180704	151015738236011	Single	4/11/2015	$ 379.47	$ 379.47	0%	$0.00	
21185	TX1	618139	512195	4/18/2015	4/24/2015	4/18/2015	4/24/2015	TX433	1	5	21185	15	HIDALGO COUNTY	Drug	Basic Coverage	842366613	1932475241	151074344199020	Family Member	4/17/2015	$ 10.09	$ 10.09	0%	$0.00	
																			BUY-UP PLAN:		**$ 7,820.47**	**$ 7,820.47**			
																			TOTAL:		**$ 16,670.38**	**$ 16,670.38**			

Account	Corporate Entity	Invoice Profile	Invoice Number	InvcPerFrDt	InvcPerToDt	ClmPerFrDt	ClmPerToDt	BARS CustNbr	Settlement Nbr	Association Nbr	Group Nbr	Section Nbr	Group Name	Coverage	Claim Type	Member ID	Provider ID	Document Control	Tier	Service Date	Gross Amt	Net Amt	Fee Percent	Fee Amt	Case Nbr
HIDALGO COUNTY																									
21185	TX1	618139	512195	4/18/2015	4/24/2015	4/18/2015	4/24/2015	TX433	1	6	21185	6	HIDALGO COUNTY	Blue Cross	Basic Coverage	843589656	1881608172	000020150905054U300X	Family Subscriber	3/19/2015	$ 109.20	$ 109.20	0%	$0.00	
21185	TX1	618139	512195	4/18/2015	4/24/2015	4/18/2015	4/24/2015	TX433	1	6	21185	6	HIDALGO COUNTY	Blue Cross	Basic Coverage	843589656	1881608172	000020150975050 63A0X	Family Subscriber	4/2/2015	$ 93.96	$ 93.96	0%	$0.00	
21185	TX1	618139	512195	4/18/2015	4/24/2015	4/18/2015	4/24/2015	TX433	1	6	21185	6	HIDALGO COUNTY	Blue Shield	Basic Coverage	841000477	1629094651	000020151125006 9H30X	Single	4/15/2015	$ 148.70	$ 148.70	0%	$0.00	
21185	TX1	618139	512195	4/18/2015	4/24/2015	4/18/2015	4/24/2015	TX433	1	6	21185	6	HIDALGO COUNTY	Blue Shield	Basic Coverage	841000477	1710964655	000020151145029 1C90X	Single	4/15/2015	$ 92.95	$ 92.95	0%	$0.00	
21185	TX1	618139	512195	4/18/2015	4/24/2015	4/18/2015	4/24/2015	TX433	1	6	21185	6	HIDALGO COUNTY	Blue Shield	Basic Coverage	841000477	1710964655	000020151145029 1C90X	Single	4/15/2015	$ 62.61	$ 62.61	0%	$0.00	
21185	TX1	618139	512195	4/18/2015	4/24/2015	4/18/2015	4/24/2015	TX433	1	6	21185	6	HIDALGO COUNTY	Blue Shield	Basic Coverage	844431910	1053596320	000020151085019Y600X	Single	4/16/2015	$ 6.69	$ 6.69	0%	$0.00	
21185	TX1	618139	512195	4/18/2015	4/24/2015	4/18/2015	4/24/2015	TX433	1	6	21185	6	HIDALGO COUNTY	Blue Shield	Basic Coverage	842207152	1194769497	000020151125063 6H20X	Family Subscriber	12/19/2014	$ 7.00	$ 7.00	0%	$0.00	
21185	TX1	618139	512195	4/18/2015	4/24/2015	4/18/2015	4/24/2015	TX433	1	6	21185	6	HIDALGO COUNTY	Blue Shield	Basic Coverage	842207152	1194769497	000020151125063 6H20X	Family Subscriber	12/19/2014	$ 7.69	$ 7.69	0%	$0.00	
21185	TX1	618139	512195	4/18/2015	4/24/2015	4/18/2015	4/24/2015	TX433	1	6	21185	6	HIDALGO COUNTY	Blue Shield	Basic Coverage	842207152	1194769497	000020151125063 6H20X	Family Subscriber	12/19/2014	$ 4.21	$ 4.21	0%	$0.00	
21185	TX1	618139	512195	4/18/2015	4/24/2015	4/18/2015	4/24/2015	TX433	1	6	21185	6	HIDALGO COUNTY	Blue Shield	Basic Coverage	842207152	1194769497	000020151125063 6H20X	Family Subscriber	12/19/2014	$ 7.03	$ 7.03	0%	$0.00	
21185	TX1	618139	512195	4/18/2015	4/24/2015	4/18/2015	4/24/2015	TX433	1	6	21185	6	HIDALGO COUNTY	Blue Shield	Basic Coverage	836879087	1194769497	000020150990305 2210C	Family Subscriber	1/7/2015	$ 12.25	$ 12.25	0%	$0.00	
21185	TX1	618139	512195	4/18/2015	4/24/2015	4/18/2015	4/24/2015	TX433	1	6	21185	6	HIDALGO COUNTY	Blue Shield	Basic Coverage	836879087	1194769497	000020150990305 2210C	Family Subscriber	1/7/2015	$ 11.96	$ 11.96	0%	$0.00	
21185	TX1	618139	512195	4/18/2015	4/24/2015	4/18/2015	4/24/2015	TX433	1	6	21185	6	HIDALGO COUNTY	Blue Shield	Basic Coverage	836879087	1194790451	000020151105704 22Q0X	Family Subscriber	3/31/2015	$ 3.41	$ 3.41	0%	$0.00	
21185	TX1	618139	512195	4/18/2015	4/24/2015	4/18/2015	4/24/2015	TX433	1	6	21185	6	HIDALGO COUNTY	Drug	Basic Coverage	842706559	1962643437	151022076053027	Single	4/12/2015	$ 27.28	$ 27.28	0%	$0.00	
21185	TX1	618139	512195	4/18/2015	4/24/2015	4/18/2015	4/24/2015	TX433	1	6	21185	6	HIDALGO COUNTY	Drug	Basic Coverage	843154925	1477877389	151036599553009	Single	4/13/2015	$ 844.46	$ 844.46	0%	$0.00	
21185	TX1	618139	512195	4/18/2015	4/24/2015	4/18/2015	4/24/2015	TX433	1	6	21185	6	HIDALGO COUNTY	Drug	Basic Coverage	843154925	1477877389	151036603847005	Single	4/13/2015	$ 12.03	$ 12.03	0%	$0.00	
21185	TX1	618139	512195	4/18/2015	4/24/2015	4/18/2015	4/24/2015	TX433	1	6	21185	6	HIDALGO COUNTY	Drug	Basic Coverage	843154925	1477877389	151055160915001	Single	4/15/2015	$ 10.18	$ 10.18	0%	$0.00	
21185	TX1	618139	512195	4/18/2015	4/24/2015	4/18/2015	4/24/2015	TX433	1	6	21185	6	HIDALGO COUNTY	Drug	Basic Coverage	840515041	1356356430	150972975967007	Single	4/7/2015	$ (6.12)	$ (6.12)	0%	$0.00	
21185	TX1	618139	512195	4/18/2015	4/24/2015	4/18/2015	4/24/2015	TX433	1	6	21185	6	HIDALGO COUNTY	Drug	Basic Coverage	840515041	1356356430	151004535816009	Single	4/10/2015	$ (372.82)	$ (372.82)	0%	$0.00	
21185	TX1	618139	512195	4/18/2015	4/24/2015	4/18/2015	4/24/2015	TX433	1	6	21185	6	HIDALGO COUNTY	Drug	Basic Coverage	840515041	1356356430	151043259922025	Single	4/14/2015	$ 21.69	$ 21.69	0%	$0.00	
21185	TX1	618139	512195	4/18/2015	4/24/2015	4/18/2015	4/24/2015	TX433	1	6	21185	6	HIDALGO COUNTY	Drug	Basic Coverage	840515041	1356356430	151046757176030	Single	4/14/2015	$ 6.12	$ 6.12	0%	$0.00	
21185	TX1	618139	512195	4/18/2015	4/24/2015	4/18/2015	4/24/2015	TX433	1	6	21185	6	HIDALGO COUNTY	Drug	Basic Coverage	838578084	1861783276	151030069953018	Single	4/13/2015	$ 228.34	$ 228.34	0%	$0.00	
21185	TX1	618139	512195	4/18/2015	4/24/2015	4/18/2015	4/24/2015	TX433	1	6	21185	6	HIDALGO COUNTY	Drug	Basic Coverage	836879087	1477742385	151066602820004	Family Member	4/16/2015	$ 318.37	$ 318.37	0%	$0.00	
21185	TX1	618139	512195	4/18/2015	4/24/2015	4/18/2015	4/24/2015	TX433	1	6	21185	6	HIDALGO COUNTY	Drug	Basic Coverage	833497057	1255604070	151043548457009	Single	4/14/2015	$ 590.80	$ 590.80	0%	$0.00	
21185	TX1	618139	512195	4/18/2015	4/24/2015	4/18/2015	4/24/2015	TX433	1	6	21185	6	HIDALGO COUNTY	Drug	Basic Coverage	833497057	1255604070	151043548727008	Single	4/14/2015	$ 3.68	$ 3.68	0%	$0.00	
21185	TX1	618139	512195	4/18/2015	4/24/2015	4/18/2015	4/24/2015	TX433	1	6	21185	6	HIDALGO COUNTY	Drug	Basic Coverage	837890124	1699979575	151003299654015	Single	4/10/2015	$ (37.71)	$ (37.71)	0%	$0.00	
21185	TX1	618139	512195	4/18/2015	4/24/2015	4/18/2015	4/24/2015	TX433	1	6	21185	6	HIDALGO COUNTY	Drug	Basic Coverage	837890124	1699979575	151035238567009	Single	4/13/2015	$ 319.27	$ 319.27	0%	$0.00	
																					$ 2,533.23	**$ 2,533.23**			
APPRAISAL DISTRICT																									
21185	TX1	618139	512195	4/18/2015	4/24/2015	4/18/2015	4/24/2015	TX433	1	6	21185	6	HIDALGO COUNTY	Blue Shield	Basic Coverage	837529229	1639114291	00002015111508L3330X	Single	4/17/2015	$ 20.29	$ 20.29	0%	$0.00	
21185	TX1	618139	512195	4/18/2015	4/24/2015	4/18/2015	4/24/2015	TX433	1	6	21185	6	HIDALGO COUNTY	Blue Shield	Basic Coverage	839517610	1225139942	000020151105722 98Q0X	Family Member	3/26/2015	$ 23.61	$ 23.61	0%	$0.00	
21185	TX1	618139	512195	4/18/2015	4/24/2015	4/18/2015	4/24/2015	TX433	1	6	21185	6	HIDALGO COUNTY	Blue Shield	Basic Coverage	839517610	1225139942	000020151105722 98Q0X	Family Member	3/26/2015	$ 8.63	$ 8.63	0%	$0.00	
																					$ 52.53	**$ 52.53**			
DRAINAGE DISTRICT NO.1																									
21185	TX1	618139	512195	4/18/2015	4/24/2015	4/18/2015	4/24/2015	TX433	1	6	21185	6	HIDALGO COUNTY	Drug	Basic Coverage	839953656	1972698702	151054987317005	Single	4/15/2015	$ 39.76	$ 39.76	0%	$0.00	
																					$ 39.76	**$ 39.76**			
																			BASIC PLAN:		**$ 2,625.52**	**$ 2,625.52**			
HIDALGO COUNTY																									
21185	TX1	618139	512195	4/18/2015	4/24/2015	4/18/2015	4/24/2015	TX433	1	6	21185	16	HIDALGO COUNTY	Blue Cross	Basic Coverage	838351781	1053317362	000020122400311 6120C	Family Subscriber	8/3/2012	$ (525.30)	$ (525.30)	0%	$0.00	
21185	TX1	618139	512195	4/18/2015	4/24/2015	4/18/2015	4/24/2015	TX433	1	6	21185	16	HIDALGO COUNTY	Blue Cross	Basic Coverage	838351781	1053317362	000020122400311 6120C	Family Subscriber	8/3/2012	$ 525.30	$ 525.30	0%	$0.00	
																			BUY-UP PLAN:		**$ -**	**$ -**			
																			TOTAL:		**$ 2,625.52**	**$ 2,625.52**			

Account	Corporate Entity	Invoice Profile	Invoice Number	InvcPerFrDt	InvcPerToDt	ClmPerFrDt	ClmPerToDt	BARS CustNbr	Settlement Nbr	Association Nbr	Group Nbr	Section Nbr	Group Name	Coverage	Claim Type	Member ID	Provider ID	Document Control	Tier	Service Date	Gross Amt	Net Amt	Fee Percent	Fee Amt	Case Nbr
HIDALGO COUNTY																									
21185	TX1	618139	512195	4/18/2015	4/24/2015	4/18/2015	4/24/2015	TX433	1	7	21185	9001	HIDALGO COUNTY	Blue Shield	Basic Coverage	848038754	1285680512	00002014174040008 50C	Family Subscriber	6/9/2014	$ (147.70)	$ (147.70)	0%	$0.00	
21185	TX1	618139	512195	4/18/2015	4/24/2015	4/18/2015	4/24/2015	TX433	1	7	21185	9001	HIDALGO COUNTY	Blue Shield	Basic Coverage	848038754	1285680512	00002014174040008 50C	Family Subscriber	6/9/2014	$ 7.70	$ 7.70	0%	$0.00	
21185	TX1	618139	512195	4/18/2015	4/24/2015	4/18/2015	4/24/2015	TX433	1	7	21185	9001	HIDALGO COUNTY	Blue Shield	Basic Coverage	848038754	1285680512	00002014174040008 50C	Family Subscriber	6/10/2014	$ (147.70)	$ (147.70)	0%	$0.00	
21185	TX1	618139	512195	4/18/2015	4/24/2015	4/18/2015	4/24/2015	TX433	1	7	21185	9001	HIDALGO COUNTY	Blue Shield	Basic Coverage	848038754	1285680512	00002014174040008 50C	Family Subscriber	6/9/2014	$ 252.70	$ 252.70	0%	$0.00	
21185	TX1	618139	512195	4/18/2015	4/24/2015	4/18/2015	4/24/2015	TX433	1	7	21185	9001	HIDALGO COUNTY	Blue Shield	Basic Coverage	848038754	1285680512	00002014174040008 50C	Family Subscriber	6/11/2014	$ (147.70)	$ (147.70)	0%	$0.00	
21185	TX1	618139	512195	4/18/2015	4/24/2015	4/18/2015	4/24/2015	TX433	1	7	21185	9001	HIDALGO COUNTY	Blue Shield	Basic Coverage	848038754	1285680512	00002014174040008 50C	Family Subscriber	6/9/2014	$ 252.70	$ 252.70	0%	$0.00	
21185	TX1	618139	512195	4/18/2015	4/24/2015	4/18/2015	4/24/2015	TX433	1	7	21185	9001	HIDALGO COUNTY	Blue Shield	Basic Coverage	848038754	1285680512	00002014174040008 50C	Family Subscriber	6/12/2014	$ (147.70)	$ (147.70)	0%	$0.00	
21185	TX1	618139	512195	4/18/2015	4/24/2015	4/18/2015	4/24/2015	TX433	1	7	21185	9001	HIDALGO COUNTY	Blue Shield	Basic Coverage	848038754	1285680512	00002014174040008 50C	Family Subscriber	6/9/2014	$ 264.40	$ 264.40	0%	$0.00	
21185	TX1	618139	512195	4/18/2015	4/24/2015	4/18/2015	4/24/2015	TX433	1	7	21185	9001	HIDALGO COUNTY	Blue Shield	Basic Coverage	848038754	1285680512	00002014174040008 50C	Family Subscriber	6/13/2014	$ (147.70)	$ (147.70)	0%	$0.00	
21185	TX1	618139	512195	4/18/2015	4/24/2015	4/18/2015	4/24/2015	TX433	1	7	21185	9001	HIDALGO COUNTY	Blue Shield	Basic Coverage	848038754	1285680512	00002014174040008 50C	Family Subscriber	6/9/2014	$ 361.00	$ 361.00	0%	$0.00	
21185	TX1	618139	512195	4/18/2015	4/24/2015	4/18/2015	4/24/2015	TX433	1	7	21185	9001	HIDALGO COUNTY	Blue Shield	Basic Coverage	820625742	1801818786	00002015110509 67P10X	Family Member	4/18/2015	$ 34.71	$ 34.71	0%	$0.00	
																			BASIC PLAN:		**$ 434.71**	**$ 434.71**			
HIDALGO COUNTY																									
21185	TX1	618139	512195	4/18/2015	4/24/2015	4/18/2015	4/24/2015	TX433	1	7	21185	9002	HIDALGO COUNTY	Blue Cross	Basic Coverage	832224455	1174582050	00002015085 50F20090X	Single	4/22/2014	$ 31.00	$ 31.00	0%	$0.00	
																			BUY-UP PLAN:		**$ 31.00**	**$ 31.00**			
																			TOTAL:		**$ 465.71**	**$ 465.71**			

HIDALGO COUNTY DEPT. OF BUDGET AND MANAGEMENT
CERTIFICATION OF MEDICAL INSURANCE CLAIMS
PAID BY BLUE CROSS BLUE SHIELD OF TEXAS

FOR THE PERIOD OF **April 11, 2015 thru April 24, 2015**

Hidalgo County's Self-Funded Health Insurance, Third Party Administrator (TPA) Blue Cross Blue Shield of Texas, has submitted to my office a request to reimburse the County's CLAIMS PAYING ACCOUNT in the amount of **$936,495.75**.

1). Hidalgo County
2). Hidalgo County Head Start Program
3). Hidalgo County Appraisal District
4). Hidalgo County Community Service Agency
5). Hidalgo County Drainage District No.1
6). Hidalgo County Retirees
7). Hidalgo County COBRA

Total Reimbursement Requested by Blue Cross Blue Shield of Texas for dates 04/11/2015 to 04/24/2015 is $936,495.75.

Dept. of Budget & Management Employee Benefits Division is requesting approval of this payment on the Commissioners' Court Agenda of May 5, 2015.

I hereby approve this reimbursement and I and/or my staff have reviewed each claim included on the attached check register and to the best of my knowledge ensure:

- All the claimants are in fact employees/participants of Hidalgo County, Hidalgo County Head Start Program, Hidalgo County Appraisal District, Hidalgo County Community Service Agency, Hidalgo County Drainage District No.1, Hidalgo County Retirees and Hidalgo County COBRA.
- All fees to vendors are appropriate for the type of service provided.
- All insurance premiums paid to Hidalgo County for Health Insurance Self-Funded Account were deposited to the Hidalgo County Treasurer's Office and credited to the corresponding revenue account.
- All types of expenditures reflected on this claim report are appropriate for the Hidalgo County Health Insurance Self Funded Account.

Flora Vazquez — Employee Benefits Director — Date: 4/30/15

Dept. of Budget & Management Budget Officer — Date: 4/30/2015

Commissioner's Court Approval — Date

AI-49551 **Purchasing Department** **8. A.**

CC CONSENT

Meeting Date: 05/05/2015

Submitted For: Eddie Cantu, COMM. PCT. #2 Submitted By: Erika Zamora, COMM. PCT. #2

Department: COMM. PCT. #2

Information

CAPTION

Requesting approval of payment of Invoice #11325134 in the amount $16,098.05 submitted by L&G Consulting Engineers Inc., in connection with professional engineering services provided under Contract C-15-046-03-03 (WA#1), for Pct 2 Regional Hike & Bike Project.

BACKGROUND

Fiscal Impact

FISCAL YEAR: 2015 ACCT. #: 5-1200-431-00-122-110-0-334

FUNDS AVAILABLE Y/N?: Y MATCHING FUNDS Y/N?: N

BUDGETARY IMPACT:

Funds available through PO #722591 as of 5/01/15.

Attachments

Invoice

Form Review

Inbox	Reviewed By	Date
Purchasing Department	Marty Salazar	05/01/2015 12:05 PM
Budget & Management	Veronica Ortiz	05/01/2015 01:24 PM
Auditor's Office	Monica Badillo	05/01/2015 03:25 PM

Form Started By: Erika Zamora Started On: 05/01/2015 10:17 AM

Final Approval Date: 05/01/2015

L &G Consulting Engineers Inc
2100 W. Expressway 83
Mercedes, TX 78570
(956)565-9813 Fax (956)565-9018

INVOICE#: 11325134
INVOICE DATE: 4/30/2015

BILL TO:
Hidalgo County Pct. #2
300 W. Hall Acres Rd.
Pharr, TX 78589

JOB:150101
Regional Hike and Bike Project
WA#1 - PO#722591

DESCRIPTION	CONTRACT	PREVIOUS APPLICATIONS	CURRENT COMPLETED	TOTAL COMPLETED	% COMPL	BALANCE TO FINISH
Engineering services for the month of April 2015.						
10201-Task 1-Preliminary Design Values	2,691.28	2,691.28		2,691.28	100.0	-
10203-Task 2-Uncontrolled Mapping (w/Contours & GIS Info)	12,634.12	9,475.59	1,895.12	11,370.71	90.0	1,263.41
10204-Task 3-Preliminary Location Design Layout	8,995.84	6,746.88	1,349.38	8,096.26	90.0	899.58
10205-Task 4-Preliminary ROW Requirements	4,560.32	3,420.24	684.05	4,104.29	90.0	456.03
10206-Task 5-Preliminary Cost Estimates	7,899.32	3,949.66	3,159.73	7,109.39	90.0	789.93
10208-Task 6-Preliminary Environmental Analysis (for fata	2,423.38	1,211.69	969.35	2,181.04	90.0	242.34
10209-Task 7-Preparation of Project Fact Sheet (Est. Loca	2,572.88	1,929.66	385.93	2,315.59	90.0	257.29
10211-Task 8-Evaluation of Crossings at Major Roadway & C	6,229.72	4,672.29	934.46	5,606.75	90.0	622.97
10212-Task 9-Design Visualization	4,410.78	3,308.09	661.61	3,969.70	90.0	441.08
10213-Task 10-Production of Funding Application	5,756.28	2,878.14	1,439.07	4,317.21	75.0	1,439.07
10214-Task 11-Outreach with Affected Municipalities	3,688.00	922.00	1,844.00	2,766.00	75.0	922.00
10215-Task 12-Meetings & Coordination & Support for Proje	11,101.40	5,550.70	2,775.35	8,326.05	75.0	2,775.35
	72,963.32	46,756.22	16,098.05	62,854.27		10,109.05
Direct Expenses	2,625.00	0.00	0.00	0.00	0.0	2,625.00
	2,625.00	0.00	0.00	0.00		2,625.00
TOTALS:	75,588.32	46,756.22	16,098.05	62,854.27	83.2	12,734.05

ORIGINAL CONTRACT SUM	$	75,588.32
CHANGE BY CHANGE ORDER	$	0.00
CONTRACT SUM TO DATE	$	75,588.32
TOTAL COMPLETED TO DATE	$	62,854.27
LESS PREVIOUS INVOICES	$	46,756.22
CURRENT PAYMENT DUE	$	16,098.05

PROJECT MANAGER'S SIGNATURE

L&G Consulting Engineers, Inc.

April 30, 2015

Mr. Armando Garza, Jr., Chief Administrator
Attn: Ms. Erika Zamora, Director of Administrative Operations
Hidalgo County Precinct No. 2
300 West Hall Acres Rd
Pharr, Texas 78589

RE: Work Authorization #1 on Regional Hike & Bike Project
Job # 150101
P.O. # 722591

Dear Mr. Garza,

Attached for your review and approval is our invoice for the services rendered during the month of April 2015 on the subject referenced project.

The following is attached:

- L&G's Invoice #11325134
- Invoice Back-Up (CD w/ Electronic Files of Data):
  - Task 2 through 12

TASK		% COMPL
Task 1 ~ Preliminary Design Values	L&G	100.0%
Task Complete – See progress report dated March 31, 2015		
Task 2 ~ Uncontrolled Mapping (w/Contours & GIS Info)	L&G	90.0%
Update – L&G has developed exhibits and location map layouts of various routes for the purposes of establishing the best fit alignment with the Client (HC Pct. 2). L&G has also supplemented this task with field investigations of the alignments for establishment of constraints of each route. TPA established this period for use in funding application (see Task 3).		
Task 3 ~ Preliminary Location Design Layout	L&G	90.0%
Update – L&G has developed a Master Layout for TPA including all other options (based on meeting held 4/23/15) including alignment, proposed crossings and proposed parking areas. L&G will update this layout for final TPA only.		
Task 4 ~ Preliminary ROW Requirements	L&G	90.0%
Update – L&G has investigated ROW requirements based on Hidalgo County Appraisal District information, Carson Maps database and deeds referenced from Carson Maps. This information was developed based on the Drainage Ditch/Irrigation Ditch alignment option and will need to be updated to reflect the Moore Rd. option.		

Task 5 ~ Preliminary Cost Estimates	L&G	90.0%
Update – L&G has developed preliminary construction cost estimates for the various alignments for both ACP and Concrete options. Final construction cost estimates will be completed based on TPA (established 4/23/15).		
Task 6 ~ Preliminary Environmental Analysis (for fatal flaws)	L&G	90.0%
Update – L&G is currently investigating the preferred routes with respect to environmental constraints. Project routes are being investigated against documented environmental constraints to ensure no adverse impacts (those that may create fatal flaws) are noted.		
Task 7 ~ Preparation of Project Fact Sheet (Est. Local Cost vs. Total Project Cost)	L&G	90.0%
Update – L&G has developed a preliminary Project Fact Sheet based on the various alignments that estimates total project costs and proposed financial commitments from Cities based on % of project alignment within each city limits, Final PFS will be based on TPA.		
Task 8 ~ Evaluation of Crossings at Major Roadways & Coordination w/ TxDOT	L&G	90.0%
Update – L&G has evaluated crossing locations at major roadway crossings from the project and developed a design visualization option incorporating a box culvert serving as a Pedestrian Tunnel for use in vicinity of Drainage Ditch.		
Task 9 ~ Design Visualization	L&G	90.0%
Update – L&G has developed various exhibits as noted in other Tasks as well as renderings for the proposed Pedestrian Tunnels as noted in Task 8.		
Task 10 ~ Production of Funding Application	L&G	75.0%
Update – L&G has completed a draft of the HCMPO TAP application for funding of the proposed project. HCMPO TAP application was discussed at meeting held on 3-26-2015 and 4-23-15 between L&G and HC Pct. 2. TAP application will be updated for TPA.		
Task 11 ~ Outreach with Affected Municipalities	L&G	75.0%
Update – L&G has begun outreach with affected cities in the area through general correspondence and meetings. Resolution of Support draft language has been coordinated with City Commissions (McAllen, Pharr, San Juan) and County (approved by all).		
Task 12 ~ Meetings & Coordination & Support for Project Development Activities	L&G	75.0%
Update – L&G has been in constant contact with HC Pct. 2 personnel on the development of the project. A formal meeting was held to discuss final TAP on 4/23/2015.		

ODE ~ Other Direct Expenses	L&G	0.0%
No Update		

Should you have any questions regarding this submittal or would like clarification on any aspect of the project, please do not hesitate to call me at (956) 585-1909.

Sincerely,

David Saenz, P.E., C.F.M.
Project Manager
L&G Engineering

AI-49550 **Purchasing Department** **8. B.**

CC CONSENT

Meeting Date: 05/05/2015

Submitted For: Eddie Cantu, COMM. PCT. #2

Submitted By: Erika Zamora, COMM. PCT. #2

Department: COMM. PCT. #2

Information

CAPTION

Requesting approval of payment of Invoice #11325133 in the amount $95,061.09 submitted by L&G Consulting Engineers Inc., in connection with professional engineering services provided under Contract C-15-097-03-17 (WA#1), for Pct.2 priority projects.

BACKGROUND

Fiscal Impact

FISCAL YEAR: 2015 ACCT. #: 5-1345-431-00-122-11X-0-334

FUNDS AVAILABLE Y/N?: Y MATCHING FUNDS Y/N?: N

BUDGETARY IMPACT:

Funds available as of 5/1/15.
PO# 723445

Attachments

Invoice

Form Review

Inbox	Reviewed By	Date
Purchasing Department	Marty Salazar	05/01/2015 11:54 AM
Budget & Management	Veronica Ortiz	05/01/2015 11:56 AM
Manuel Chapa	Manuel Chapa	05/01/2015 01:44 PM
Auditor's Office	Monica Badillo	05/01/2015 03:25 PM

Form Started By: Erika Zamora Started On: 05/01/2015 10:03 AM

Final Approval Date: 05/01/2015

L &G Consulting Engineers Inc
2100 W. Expressway 83
Mercedes, TX 78570
(956)565-9813 Fax (956)565-9018

INVOICE#: 11325133
INVOICE DATE: 4/30/2015

BILL TO:
Hidalgo County Pct. #2
300 W. Hall Acres Rd.
Pharr, TX 78589

JOB:150201
On Call Services for "Road and Bridge, C.I.P and Other Projects"
P.O. #723445

Cesar Chavez Rd. Project						
10241-Preliminary Design Values	12,702.68	0.00	12,702.68	12,702.68	100.0	-
10242-Preliminary Route Locations on Uncontrolled Mapping	3,719.22	0.00	3,719.22	3,719.22	100.0	-
10243-Uncontrolled Mapping (w/Contours & GIS Info)	16,110.42	0.00	16,110.42	16,110.42	100.0	-
10244-Preliminary Traffic Evaluations & Trends	5,379.46	0.00	5,379.46	5,379.46	100.0	-
10245-Preliminary Hydrologic Map	6,127.06	0.00		0.00	0.0	6,127.06
10246-Preliminary ROW Requirements	3,451.34	0.00	3,451.34	3,451.34	100.0	-
10247-Preliminary Cost Estimates	3,451.34	0.00		0.00	0.0	3,451.34
10248-Preliminary Environmental Analysis	5,379.46	0.00		0.00	0.0	5,379.46
10249-Project Fact Sheet with Estimated Local Cost vs. Tot	10,678.00	0.00		0.00	0.0	10,678.00
Overall Project Items						
10251-Meetings & Coordination & Support for Project Develc	22,427.00	0.00	12,334.85	12,334.85	55.0	10,092.15
	358,418.70	124,089.36	95,061.09	219,150.45		139,268.25
Direct Expenses	17,500.00	0.00		0.00	0.0	17,500.00
	17,500.00	0.00	0.00	0.00		17,500.00
Total	375,918.70	124,089.36	95,061.09	219,150.45	58.3	156,768.25

ORIGINAL CONTRACT SUM	$	375,918.70
CHANGE BY CHANGE ORDER	$	0.00
CONTRACT SUM TO DATE	$	375,918.70
TOTAL COMPLETED TO DATE	$	219,150.45
LESS PREVIOUS INVOICES	$	124,089.36
CURRENT PAYMENT DUE	$	95,061.09

PROJECT MANAGER'S SIGNATURE

INVOICE RECEIVED BY:
Erika Zamora ON 4/30/15
GOODS/SERVICES RECEIVED BY:
Eddie Cantu ON 4-1-15 to 4-30-15

PO # 723445
5-1345.431.00.122 -0-
Rec # 274362

L &G Consulting Engineers Inc
2100 W. Expressway 83
Mercedes, TX 78570
(956)565-9813 Fax (956)565-9018

INVOICE#: 11325133
INVOICE DATE: 4/30/2015

BILL TO:
Hidalgo County Pct. #2
300 W. Hall Acres Rd.
Pharr, TX 78589

JOB:150201
On Call Services for "Road and Bridge, C.I.P and Other Projects"
P.O. #723445

DESCRIPTION	CONTRACT	PREVIOUS APPLICATIONS	CURRENT COMPLETED	TOTAL COMPLETED	% COMPL	BALANCE TO FINISH
Engineering services for the month of April 2015.						
East Eldora Rd. Project						
10201-Preliminary Design Values	12,702.68	12,702.68		12,702.68	100.0	-
10202-Preliminary Route Locations on Uncontrolled Mapping	3,719.22	3,719.22		3,719.22	100.0	-
10203-Uncontrolled Mapping (w/Contours & GIS Info)	16,110.42	16,110.42		16,110.42	100.0	-
10204-Preliminary Traffic Evaluations & Trends	5,379.46	5,379.46		5,379.46	100.0	-
10205-Preliminary Hydrologic Map	6,127.06	0.00		0.00	0.0	6,127.06
10206-Preliminary ROW Requirements	3,451.34	3,451.34		3,451.34	100.0	-
10207-Preliminary Cost Estimates	3,451.34	0.00		0.00	0.0	3,451.34
10208-Preliminary Environmental Analysis	5,379.46	0.00		0.00	0.0	5,379.46
10209-Project Fact Sheet with Estimated Local Cost vs. To	10,927.20	0.00		0.00	0.0	10,927.20
West Eldora Rd. Project						
10211-Preliminary Design Values	12,702.68	12,702.68		12,702.68	100.0	-
10212-Preliminary Route Locations on Uncontrolled Mapping	3,719.22	3,719.22		3,719.22	100.0	-
10213-Uncontrolled Mapping (w/Contours & GIS Info)	16,110.42	16,110.42		16,110.42	100.0	-
10214-Preliminary Traffic Evaluations & Trends	5,379.46	5,379.46		5,379.46	100.0	-
10215-Preliminary Hydrologic Map	6,127.06	0.00		0.00	0.0	6,127.06
10216-Preliminary ROW Requirements	3,451.34	3,451.34		3,451.34	100.0	-
10217-Preliminary Cost Estimates	3,451.34	0.00		0.00	0.0	3,451.34
10218-Preliminary Environmental Analysis	5,379.46	0.00		0.00	0.0	5,379.46
10219-Project Fact Sheet with Estimated Local Cost vs. To	10,927.20	0.00		0.00	0.0	10,927.20
Sioux Road Project						
10221-Preliminary Design Values	12,702.68	12,702.68		12,702.68	100.0	-
10222-Preliminary Route Locations on Uncontrolled Mapping	3,719.22	3,719.22		3,719.22	100.0	-
10223-Uncontrolled Mapping (w/Contours & GIS Info)	16,110.42	16,110.42		16,110.42	100.0	-
10224-Preliminary Traffic Evaluations & Trends	5,379.46	5,379.46		5,379.46	100.0	-
10225-Preliminary Hydrologic Map	6,127.06	0.00		0.00	0.0	6,127.06
10226-Preliminary ROW Requirements	3,451.34	3,451.34		3,451.34	100.0	-
10227-Preliminary Cost Estimates	3,451.34	0.00		0.00	0.0	3,451.34
10228-Preliminary Environmental Analysis	5,379.46	0.00		0.00	0.0	5,379.46
10229-Project Fact Sheet with Estimated Local Cost vs. To	10,927.20	0.00		0.00	0.0	10,927.20
Overpass at US83 and 2nd St. Project						
10231-Preliminary Design Values	12,702.68	0.00	12,702.68	12,702.68	100.0	-
10232-Preliminary Route Locations on Uncontrolled Mapping	3,719.22	0.00	3,719.22	3,719.22	100.0	-
10233-Uncontrolled Mapping (w/Contours & GIS Info)	16,110.42	0.00	16,110.42	16,110.42	100.0	-
10234-Preliminary Traffic Evaluations & Trends	5,379.46	0.00	5,379.46	5,379.46	100.0	-
10235-Preliminary Hydrologic Map	6,127.06	0.00		0.00	0.0	6,127.06
10236-Preliminary ROW Requirements	3,451.34	0.00	3,451.34	3,451.34	100.0	-
10237-Preliminary Cost Estimates	3,451.34	0.00		0.00	0.0	3,451.34
10238-Preliminary Environmental Analysis	5,379.46	0.00		0.00	0.0	5,379.46
10239-Project Fact Sheet with Estimated Local Cost vs. To	10,927.20	0.00		0.00	0.0	10,927.20

L&G Consulting Engineers, Inc.

April 30, 2015

Mr. Armando Garza, Jr., Chief Administrator
Attn: Ms. Erika Zamora, Director of Administrative Operations
Hidalgo County Precinct No. 2
300 West Hall Acres Rd
Pharr, Texas 78589

RE: Work Authorization #1 on Contract # 15-097-03-17 - On-Call Services for "Road and Bridge, C.I.P. and Other Projects in General"
Job # 150201
P.O. # 723445

Dear Mr. Garza,

Attached for your review and approval is our invoice for the services rendered under Work Authorization #1 on the subject referenced project.

The following is attached:

- L&G's Invoice #11325133
- Invoice Back-Up (CD w/ Electronic Files of Data):
  - Overpass at US83 and 2nd St. Project
  - Cesar Chavez Rd. Project
  - Overall Project Items

TASK		% COMPL
East Eldora Rd. Project		
FC 10201 ~ Preliminary Design Values	L&G	100.0%
Task Complete – See progress report dated April 2, 2015		
FC 10202 ~ Preliminary Route Locations on Uncontrolled Mapping	L&G	100.0%
Task Complete – See progress report dated April 2, 2015		
FC 10203 ~ Uncontrolled Mapping (w/Contours & GIS Info)	L&G	100.0%
Task Complete – See progress report dated April 2, 2015		
FC 10204 ~ Preliminary Traffic Evaluations & Trends	L&G	100.0%
Task Complete – See progress report dated April 2, 2015		
FC 10205 ~ Preliminary Hydrologic Map	L&G	0.0%
Task Not Started		

2100 W. Expressway 83 • Mercedes, TX 78570 • Office (956) 565-9813 • Fax (956) 565-9018
900 S. Stewart Rd., Ste. 9 • Mission, TX 78572 • Office (956) 585-1909 • Fax (956) 585-1927

FC 10206 ~ Preliminary ROW Requirements	L&G	100.0%
Task Complete – See progress report dated April 2, 2015		
FC 10207 ~ Preliminary Cost Estimates	L&G	0.0%
Task Not Started		
FC 10208 ~ Preliminary Environmental Analysis	L&G	0.0%
Task Not Started		
FC 10209 ~ Project Fact Sheet with Estimated Local vs. Total Project Cost	L&G	0.0%
Task Not Started		
West Eldora Rd. Project		
FC 10211 ~ Preliminary Design Values	L&G	100.0%
Task Complete – See progress report dated April 2, 2015		
FC 10212 ~ Preliminary Route Locations on Uncontrolled Mapping	L&G	100.0%
Task Complete – See progress report dated April 2, 2015		
FC 10213 ~ Uncontrolled Mapping (w/Contours & GIS Info)	L&G	100.0%
Task Complete – See progress report dated April 2, 2015		
FC 10214 ~ Preliminary Traffic Evaluations & Trends	L&G	100.0%
Task Complete – See progress report dated April 2, 2015		
FC 10215 ~ Preliminary Hydrologic Map	L&G	0.0%
Task Not Started		
FC 10216 ~ Preliminary ROW Requirements	L&G	100.0%
Task Complete – See progress report dated April 2, 2015		
FC 10217 ~ Preliminary Cost Estimates	L&G	0.0%
Task Not Started		
FC 10218 ~ Preliminary Environmental Analysis	L&G	0.0%
Task Not Started		
FC 10219 ~ Project Fact Sheet with Estimated Local vs. Total Project Cost	L&G	0.0%
Task Not Started		

Sioux Road Project		
FC 10221 ~ Preliminary Design Values	L&G	100.0%
Task Complete – See progress report dated April 2, 2015		
FC 10222 ~ Preliminary Route Locations on Uncontrolled Mapping	L&G	100.0%
Task Complete – See progress report dated April 2, 2015		
FC 10223 ~ Uncontrolled Mapping (w/Contours & GIS Info)	L&G	100.0%
Task Complete – See progress report dated April 2, 2015		
FC 10224 ~ Preliminary Traffic Evaluations & Trends	L&G	100.0%
Task Complete – See progress report dated April 2, 2015		
FC 10225 ~ Preliminary Hydrologic Map	L&G	0.0%
Task Not Started		
FC 10226 ~ Preliminary ROW Requirements	L&G	100.0%
Task Complete – See progress report dated April 2, 2015		
FC 10227 ~ Preliminary Cost Estimates	L&G	0.0%
Task Not Started		
FC 10228 ~ Preliminary Environmental Analysis	L&G	0.0%
Task Not Started		
FC 10229 ~ Project Fact Sheet with Estimated Local vs. Total Project Cost	L&G	0.0%
Task Not Started		
Overpass at US83 and 2nd St. Project		
FC 10231 ~ Preliminary Design Values	L&G	100.0%
Task Complete – The project design values from SH336 (10th Street) to FM2061 (McColl Rd) have been included in the project schematic. The "Functional Classification" of these roadways is currently identified as "Interstate" & "Principal Arterial". The eMAX is set at 6% as per the TxDOT Roadway Design Manual Chapter 3, Section 6 ~ Freeways and Chapter 3, Section 2 ~ Urban Streets. The "Design Speed" has yet to be set.		
FC 10232 ~ Preliminary Route Locations on Uncontrolled Mapping	L&G	100.0%
Task Complete – The proposed centerline alignment was evaluated about center in an effort to minimize impacts. The alignment that has been adopted, with no ground-control, has been identified on the project schematic.		
FC 10233 ~ Uncontrolled Mapping (w/Contours & GIS Info)	L&G	100.0%

Task Complete – The "Overpass at US83 and 2nd Street Schematic" is 0.91 miles long and has been completed with no ground-control. This project schematic is broken down into 2 segments. Segment 1 consists of the construction of the mainlanes for the US83 proposed overpass. Segment 2 consists of the realignment of 2nd St. with jug handles for business/hospital connectivity and reconstruction of the frontage roads. The typical section is that of a 4 lane divided urban section with left turn lanes and turn arounds with minimal ROW required.		
FC 10234 ~ Preliminary Traffic Evaluations & Trends	L&G	100.0%
Task Complete – The current traffic patterns have been evaluated and auxiliary lanes have been proposed on the schematic to address those traffic movements (i.e. weaving lanes in front of schools, dedicated left turn lanes, merging lanes, etc)		
FC 10235 ~ Preliminary Hydrologic Map	L&G	0.0%
Task Not Started		
FC 10236 ~ Preliminary ROW Requirements	L&G	100.0%
Task Complete – All existing ROW has been identified on the project schematic based on the latest available information from HCAD and cross-verified with Carson Maps. The proposed ROW has also been identified based on the appropriate typical section. All proposed impacts to the ROW are called out.		
FC 10237 ~ Preliminary Cost Estimates	L&G	0.0%
Task Not Started		
FC 10238 ~ Preliminary Environmental Analysis	L&G	0.0%
Task Not Started		
FC 10239 ~ Project Fact Sheet with Estimated Local vs. Total Project Cost	L&G	0.0%
Task Not Started		
Cesar Chavez Rd. Project		
FC 10241 ~ Preliminary Design Values	L&G	100.0%
Task Complete – The project design values from BUS83 to Nolana Loop have been included in the project schematic. The "Functional Classification" of this roadway is currently identified as a "Minor Arterial" from BUS83 to Sioux Rd and "Major Collector" from Sioux Rd to Nolana Loop. The eMAX is set at 6% as per the TxDOT Roadway Design Manual Chapter 3, Section 2 ~ Urban Streets and the "Design Speed" has been set to 45 MPH.		
FC 10242 ~ Preliminary Route Locations on Uncontrolled Mapping	L&G	100.0%
Task Complete – The proposed centerline alignment was evaluated about center in an effort to minimize impacts. The alignment that has been adopted, with no ground-control, has been identified on the project schematic.		
FC 10243 ~ Uncontrolled Mapping (w/Contours & GIS Info)	L&G	100.0%

Task Complete – The "Cesar Chavez Road Schematic" is 3.04 miles long and has been completed with no ground-control. This project schematic consists of both reconstruction and overlay as identified in the "Typical Sections". The proposed Typical Section is that of a 4 lane divided urban section with a continuous left turn lane within 80ft of ROW where applicable.		
FC 10244 ~ Preliminary Traffic Evaluations & Trends	L&G	100.0%
Task Complete – The current traffic patterns have been evaluated and auxiliary lanes have been proposed on the schematic to address those traffic movements (i.e. weaving lanes in front of schools, dedicated left turn lanes, merging lanes, etc)		
FC 10245 ~ Preliminary Hydrologic Map	L&G	0.0%
Task Not Started		
FC 10246 ~ Preliminary ROW Requirements	L&G	100.0%
Task Complete – All existing ROW has been identified on the project schematic based on the latest available information from HCAD and cross-verified with Carson Maps. The proposed ROW has also been identified based on the appropriate typical section. All proposed impacts to the ROW are called out.		
FC 10247 ~ Preliminary Cost Estimates	L&G	0.0%
Task Not Started		
FC 10248 ~ Preliminary Environmental Analysis	L&G	0.0%
Task Not Started		
FC 10249 ~ Project Fact Sheet with Estimated Local vs. Total Project Cost	L&G	0.0%
Task Not Started		
Overall Project Items		
FC 10251 ~ Meetings & Coordination w/ Pct. #2 Staff on Project Develop. Activities	L&G	55.0%
Update – L&G has held multiple meetings with Precinct No. 2 to coordinate project development activities during this invoicing period.		

Should you have any questions regarding this submittal or would like clarification on any aspect of the project, please do not hesitate to call me at (956) 585-1909.

Sincerely,

David Saenz, P.E., C.F.M.
Project Manager
L&G Engineering

AI-49553 **Purchasing Department** **8. C.**

CC CONSENT

Meeting Date: 05/05/2015

Submitted For: Eddie Cantu, COMM. PCT. #2 Submitted By: Erika Zamora, COMM. PCT. #2

Department: COMM. PCT. #2

Information

CAPTION

Requesting approval of payment of Invoice #11325135 in the amount $38,096.69 submitted by L&G Consulting Engineers Inc., in connection with professional engineering services provided under Contract C-15-046-03-03 (WA#2), for Pct 2 Regional Hike & Bike Project.

BACKGROUND

Fiscal Impact

FISCAL YEAR: 2015 ACCT. #: 5-1200-431-00-122-110-0-334

FUNDS AVAILABLE Y/N?: Y MATCHING FUNDS Y/N?: N

BUDGETARY IMPACT:

Funds available through PO #723463 as of 5/01/15.

Attachments

Invoice

Form Review

Inbox	Reviewed By	Date
Purchasing Department	Marty Salazar	05/01/2015 12:05 PM
Budget & Management	Veronica Ortiz	05/01/2015 01:24 PM
Auditor's Office	Monica Badillo	05/01/2015 03:25 PM

Form Started By: Erika Zamora Started On: 05/01/2015 10:26 AM

Final Approval Date: 05/01/2015

L &G Consulting Engineers Inc
2100 W. Expressway 83
Mercedes, TX 78570
(956)565-9813 Fax (956)565-9018

INVOICE#: 11325135
INVOICE DATE: 4/30/2015

BILL TO:
Hidalgo County Pct. #2
300 W. Hall Acres Rd.
Pharr, TX 78589

JOB:150101
Regional Hike and Bike Project
WA#2 - PO#723463

DESCRIPTION	CONTRACT	PREVIOUS APPLICATIONS	CURRENT COMPLETED	TOTAL COMPLETED	% COMPL	BALANCE TO FINISH
Engineering services for the month of April 2015.						
13002-Survey Management	15,586.76	0.00	3,896.69	3,896.69	25.0	11,690.07
13020-ROW Mapping Phase I	57,000.00	0.00	19,950.00	19,950.00	35.0	37,050.00
13030-ROW Mapping Phase II	57,000.00	0.00	14,250.00	14,250.00	25.0	42,750.00
15010-Horrizontal & Vertical Control Phase I	18,876.00	0.00	0.00	0.00	0.0	18,876.00
15020-Horizontal & Vertical Control Phase II	21,775.00	0.00	0.00	0.00	0.0	21,775.00
TOTALS:	170,237.76	0.00	38,096.69	38,096.69	22.4	132,141.07

ORIGINAL CONTRACT SUM	$	170,237.76
CHANGE BY CHANGE ORDER	$	0.00
CONTRACT SUM TO DATE	$	170,237.76
TOTAL COMPLETED TO DATE	$	38,096.69
LESS PREVIOUS INVOICES	$	0.00
CURRENT PAYMENT DUE	$	38,096.69

PROJECT MANAGER'S SIGNATURE

R. O. W. SURVEYING SERVICES, L.L.C.

April 30, 2015

Jacinto Garza, President/CEO
L & G Engineering
Attn: Reza Badiozzamani, P.E.
2100 W. Expressway 83
Mercedes, Texas 78570

RE: Pct.#2 Regional Hike & Bike-Work Authorization #10
Invoice #R15-028
Limits: Phase I-South San Antonio Ave.(San Juan) to Ridge Road(Pharr)
Phase II-Ridge Road(Pharr) to 2nd Street(McAllen)

Dear Mr. Badiozzamani:

Attached for your approval is our invoice for services rendered for the month of April, 2015. Additional attachments have a progress report and project Schedule C.

Thank you for your business. Should you have any questions or require additional information, please do not hesitate to give me a call at (956) 451-2670.

Sincerely,

Julio Cerda, P.E.
President/CEO

R. O. W. Surveying Services, LLC

INVOICE

900 S. Stewart Rd. Suite 13
Mission, TX 78572
TBPLS Reg. # 10193886
956-424-3335

INVOICE NUMBER : R15-028

Date: April 30, 2015

BILL TO:
Jacinto Garza, P.E.
L & G Engineering
Attn: Reza Badiozzamani, P.E.
2100 W. Expressway 83
Mercedes, Texas 78570

RE: Invoice #R15-028
Pct.#2 Regional Hike and Bike (Work Authorization #10)
Limits: Phase I-South San Antonio Ave.(San Juan) to Ridge Road(Pharr)
Phase II-Ridge Road(Pharr) to 2nd Street(McAllen)

	Contract Amount	Invoice to Date	Paid to Date	Current Amount Due	Contract Balance	AMOUNT
FC 130 (ROW MAP) Lump Sum per Parcel						
A. Phase I -- ROW Map, Parcel Description, Metes & Bounds Description, & Title Reports (20 Parcels @ $2,850)	$57,000.00	$19,950.00	$0.00	$19,950.00	$37,050.00	35.00%
B. Phase II -- ROW Map, Parcel Description, Metes & Bounds Description, & Title Reports (20 Parcels @ $2,850)	$57,000.00	$14,250.00	$0.00	$14,250.00	$42,750.00	25.00%
FC 150 Field Surveying (Control Hz &: Vt)						
Phase I						
A. Primary Project Control						
a. Establish Primary Control	$13,197.00	$0.00	$0.00	$0.00	$13,197.00	0.00%
B. Secondary Project Control						
a. Set additonal secondary control points as needed	$2,378.00	$0.00	$0.00	$0.00	$2,378.00	0.00%
b. Horizontal values establishe with RTK or VRS	$1,293.00	$0.00	$0.00	$0.00	$1,293.00	0.00%
c. Vertical values established with digital level	$1,293.00	$0.00	$0.00	$0.00	$1,293.00	0.00%
C. Setting Benchmarks						
a. Setting Benchmarks	$715.00	$0.00	$0.00	$0.00	$715.00	0.00%
Phase II						
A. Primary Project Control						
a. Establish Primary Control	$16,096.00	$0.00	$0.00	$0.00	$16,096.00	0.00%
B. Secondary Project Control						
a. Set additonal secondary control points as needed	$2,378.00	$0.00	$0.00	$0.00	$2,378.00	0.00%
b. Horizontal values establishe with RTK or VRS	$1,293.00	0.00	0.00	$0.00	$1,293.00	0.00%
c. Vertical values established with digital level	$1,293.00	$0.00	$0.00	$0.00	$1,293.00	0.00%
C. Setting Benchmarks						
a. Setting Benchmarks	$715.00	$0.00	$0.00	$0.00	$715.00	0.00%
TOTAL	$154,651.00	$34,200.00	$0.00		$120,451.00	22.11%
		TOTAL DUE:		**$34,200.00**		

DIRECT ALL INQUIRIES TO:
JULIO CERDA, P.E.
(956)451-2670
email: julio@southtexasig.com

MAKE ALL CHECKS PAYABLE TO:
R. O. W. Surveying Services, LLC
Attn: JULIO CERDA, P.E.
900 S. Stewart Rd. Suite #13
Mission, TX 78572

THANK YOU FOR YOUR BUSINESS!

DAS

Progress Report #1 as of 04/30/15:

FC130 (ROW MAP) Lump sum per Parcel

- ***Phase I-ROW Map, Parcel Description, Metes & Bounds Description, & Title Reports (20 Parcels)***
  a) ROW has begun finalizing preliminary basemap. Field crews have made first run through project limits identifying ditch top, fences, utilities, roadway crossings, and boundary monuments.

- ***Phase II- ROW Map, Parcel Description, Metes & Bounds Description, & Title Reports (20 Parcels)***
  a) Office staff have been providing research and CAD work in conjunction with producing a preliminary basemap. Field crews have begun identifying boundary monuments.

FC150 Field Surveying (Control Hz :& Vt)

Phase I

- ***Primary Project Control***
  No Activities
- ***Secondary Project Control***
  No Activities
- ***Setting Benchmarks***
  No Activities

Phase II

- ***Primary Project Control***
  No Activities
- ***Secondary Project Control***
  No Activities
- ***Setting Benchmarks***
  No Activities

Exhibit "C"
Work Schedule
Regional Hike and Bike Trail - Work Authorization #10

Approx. Work to Start 3/9/2015

TASK AND DESCRIPTION	FIRM	2015										
		MAR	APR	MAY	JUN	JULY	AUG	SEPT	OCT	NOV	DEC	JAN
Phase I & II: ROW Mapping												
A. ROW Map												
B. Parcel Plats												
Phase I & II: Field Surveying (Control Hz & Vt)												
A. Primary and Secondary Control	**ROWSS**											
B. Setting Benchmarks	**ROWSS**											
Final Report and Deliverables												
A. Final Report and Deliverables	**ROWSS**											

L&G Consulting Engineers, Inc.

April 30, 2015

Mr. Armando Garza, Jr., Chief Administrator
Attn: Ms. Erika Zamora, Director of Administrative Operations
Hidalgo County Precinct No. 2
300 West Hall Acres Rd
Pharr, Texas 78589

RE: Work Authorization #2 on Regional Hike & Bike Project
Job # 150101
P.O. # 723463

Dear Mr. Garza,

Attached for your review and approval is our invoice for the services rendered during the month of April 2015 on the subject referenced project.

The following is attached:

- L&G's Invoice #11325135
- CD w/ Electronic Files of Data for:
  - R.O.W. Surveying Services – Monthly Progress Report and Invoice (#R15-028) – April 30, 2015
  - Task 1
  - Task 1a

TASK		% COMPL
Task 1 ~ Coordination & Support to Surveyor for ROW Map Accuracy Based on Proposed Alignment	L&G	25.0%
Update – L&G has held weekly meetings with R.O.W. SS to coordinate the ROW Maps		
Task 1a ~ (SUB): ROWSS ~ ROW Mapping for 40 Parcels	ROW SS	22.1%
Update – See progress report from R.O.W. SS as of 4/30/15 (see attached)		

Should you have any questions regarding this submittal or would like clarification on any aspect of the project, please do not hesitate to call me at (956) 585-1909.

Sincerely,

David Saenz, P.E., C.F.M.
Project Manager
L&G Engineering

AI-49490 **Purchasing Department** **8. D.**

CC CONSENT

Meeting Date: 05/05/2015

Submitted For: Marty Salazar, PURCHASING DEPT.

Submitted By: Letty Saenz, PURCHASING DEPT.

Department: PURCHASING DEPT.

Information

CAPTION

Approval of a "clarification" to agreement #C-15-121-04-14 as approved by (CC 04/14/15) under AI-49285 to include language under paragraph# 1 & 2 - "delivery of the product through a third party carrier" for: EN-1 Road Stabilizer Material for Hidalgo County with "sole source" awarded vendor: CSS Technology Inc. d/b/a Roadbond Service.

BACKGROUND

1. contract-C-15-121-04-14-CSS Technology Inc d/b/a Roadbond Service;
2. As vendor will be delivering product through 3rd. Party Carrier, this prompts this clarification.

Fiscal Impact

FISCAL YEAR: ACCT. #:

FUNDS AVAILABLE Y/N?: MATCHING FUNDS Y/N?:

BUDGETARY IMPACT:

**Funding source to be provided by County Departments, Elected Offices, Programs and/or Agencies (on an as needed basis or when product is required)

Attachments

Contract-C-15-121-04-14-CSS Tech Inc dba Roadbond Svcs agreement

---

Form Review

Inbox	Reviewed By	Date
Purchasing Department	Marty Salazar	04/28/2015 04:31 PM
Budget & Management	Veronica Ortiz	04/29/2015 10:32 AM
Glinda Pacheco	Glinda Pacheco	04/30/2015 09:19 AM
Auditor's Office	Monica Badillo	05/01/2015 03:25 PM
Form Started By: Letty Saenz		Started On: 04/27/2015 03:59 PM

Final Approval Date: 05/01/2015

REQUIREMENTS AGREEMENT
C-15-121-04-14

THIS AGREEMENT (the "Agreement") is entered into effective as of the **14th** day of **APRIL, 2015** by and between **CSS Technology, Inc.** d/b/a **Roadbond Service Company** ("Seller") and **Hidalgo County, Texas** ("Buyer").

WHEREAS, Buyer requires **"EN-1 ROAD STABILIZER MATERIAL" (on an as needed basis),** (the "Product") as further described in Exhibit "A", Request for Sealed Quotes (RFSQ) Procurement Packet as attached hereto and incorporated herein by reference for all purposes (the "RFSQ") and;

WHEREAS, Seller submitted a **"sole source"** affidavit to Buyer for the Product.

NOW THEREFORE, for and in consideration of the mutual covenants and conditions hereinafter set forth, and other good and valuable consideration, the receipt and sufficiency of which is hereby acknowledged, the parties hereto agree as follows:

1. Buyer agrees to purchase from Seller, and Seller agrees to sell and deliver to Buyer through a third party carrier the Product at the prices listed on Exhibit "B", which is attached hereto and incorporated herein by reference, that Buyer may require for use by Buyer in Buyer's projects. The term of this Agreement is firm and effective, **April 14, 2015, expiring, April 13, 2017** and may be extended at the sole discretion of the County for an additional two (2) one (1) year terms under the same rates, terms and conditions. Hidalgo County also reserves the right to continue this sealed quote for an additional sixty (60) day grace period at the end of the contract term for unforeseen delay of award for the next term and contingent upon cost remaining unchanged. It is agreed that the Product will meet the Specifications in the Request for Sealed Quotes (RFSQ) Procurement Packet set forth in Exhibit "A" hereto.

2. When Buyer determines that it needs a quantity of the Product to be delivered, it will, according to its Purchasing Policies, complete and submit to Seller a Purchase Order describing the type and quantity of the Product required. The Product shall be delivered by Seller through a third party carrier to the location in Hidalgo County specified by Buyer in its Purchase Order.

3. Buyer agrees to pay Seller for each Purchase Order based on the prices set out in Exhibit "B". Seller shall render invoices for each Purchase Order, and the invoices shall be paid by Buyer on or before the 30th day following receipt of the invoice.

4. General Provisions.

a. **Conflict with Applicable Law.** Nothing in this Agreement shall be construed so as to require the commission of any act contrary to law, and whenever there is any conflict between any provision of this Agreement and any present or future law, ordinance or administrative, executive or judicial regulation, order or decree, or amendment thereof, contrary to which the parties have no legal right to contract, the latter shall prevail, but in such event the affected provision or provisions of this Agreement shall be modified only to the extent necessary to bring them within the legal requirements and only during the time such conflict exists.

b. **No Waiver.** No waiver by Buyer of any breach of any provision of this Agreement shall be deemed to be a waiver of any preceding or succeeding breach of the same or any other provision hereof.

c. **Entire Agreement.** This Agreement contains the entire contract between the parties hereto, and each party acknowledges that neither has made (either directly or through any agent or representative) any representations or agreements in connection with this Agreement not specifically set forth herein. This Agreement may be modified or amended only by agreement in writing executed by Buyer and Seller, and not otherwise.

d. **Texas Law to Apply.** This Agreement shall be construed under and in accordance with the laws of the State of Texas, and all obligations of the parties created hereunder are performable in Hidalgo Buyer, Texas. The parties hereby consent to personal jurisdiction in Hidalgo Buyer, Texas.

e. **Notice.** Except as may be otherwise specifically provided in this Agreement, all notices, demands, requests or communications required or permitted hereunder shall be in writing and shall either be (i) personally delivered against a written receipt, or (ii) sent by registered or certified mail, return receipt requested, postage prepaid and addressed to the parties at the addresses set forth below, or at such other addresses as may have been theretofore specified by written notice delivered in accordance herewith:

If to Buyer: Hidalgo County
Attn: County Judge
302 West University Drive
Edinburg, Texas 78539

If to Seller: **CSS Technology Inc.** d/b/a
Roadbond Service Company
Attn: Col. Roy R. Alvarez, Jr. (CE-RET) Rep.
P. O. Box 549
Tolar, Texas 76476

Each notice, demand, request or communication which shall be delivered or mailed in the manner described above shall be deemed sufficiently given for all purposes at such time as it is personally delivered to the addressee or, if mailed, at such time as it is deposited in the United States mail.

f. **Termination.** Buyer may terminate this Agreement at any time for any reason or no reason at all upon giving thirty (30) days written notice.

g. **Additional Documents.** The parties hereto covenant and agree that they will execute such other and further instruments and documents as are or may become necessary or convenient to effectuate and carry out the terms of this Agreement.

h. **Successors.** This Agreement shall be binding upon and inure to the benefit of the parties hereto and their respective heirs, executors, administrators, legal representatives, successors, and assigns where permitted by this Agreement.

i. **Assignment.** This Agreement shall not be assignable.

j. **Headings.** The headings and captions contained in this Agreement are solely for convenient reference and shall not be deemed to affect the meaning or interpretation of any provision or paragraph hereof.

k. **Gender and Number.** All pronouns used in this Agreement shall include the other gender, whether used in the masculine, feminine or neuter gender, and the singular shall include the plural whenever and as often as may be appropriate

l. **Authority to Execute.** The execution and performance of this Agreement by Buyer and Seller have been duly authorized by all necessary laws, resolutions or corporate action, and this Agreement constitutes the valid and enforceable obligations of Buyer and Seller in accordance with its terms.

m. **Insurance.** Seller shall provide, to the extend it deems necessary, insurance in force on all persons connected with providing services under this Contract naming Buyer as an additional insured, and shall furnish to Buyer certificates of such insurance coverage Exhibit “C”, which is attached hereto.

n. **Commitment of Current Revenues Only**. In the event that, during any term hereof, the Commissioners Court does not appropriate sufficient funds to meet the obligations of Buyer under this Agreement, Buyer may terminate this Agreement upon ninety (90) days written notice to Seller. Buyer agrees, however, to use reasonable efforts to secure funds necessary for the continued performance of this Agreement. The parties intend this provision to be a continuing right to terminate this Agreement at the expiration of each budget period of Buyer pursuant to the provisions of Tex. Loc. Govt. Code Ann. ' 271.903 (Vernon Supp. 1996).

o. **Purchasing Ethics**. Seller represents and warrants it has not, during the process of being awarded this contract violated the following ethical standards of Buyer and, upon and after the execution of this Agreement, agrees to abide by the following ethical standards of Buyer:

(1) It shall be a breach of ethics to offer, give or agree to give any elected official, department head or employee, or former elected official, department head or employee, of Buyer, or for any elected official, department head or employee or former elected official, department head or employee of Buyer, to solicit, demand, accept or agree to accept from another person, entity or organization, a gratuity or an officer of employment in connection with any decision, approval, disapproval, recommendation, preparation or any part of a program requirement or purchase request, influencing the content of any specification or procurement standard, rendering of advise, investigation, auditing, or in any other advisory capacity in any proceeding or application, request for ruling, determination, claim or controversy, or other particular matter pertaining to any program requirement or a contract or subcontract, or to any solicitation or proposal therefore pending before any department or agency of Buyer.

(2) It shall be a breach of ethics for any payment, gratuity or offer of employment to be made by or on behalf of a subcontractor under a contract to the prime contractor or higher tier subcontractor for any contract for Buyer, or any person associated therewith, as an inducement for the award of a subcontract or order.

EXECUTED effective as of the day and year first above written.

Approved by Commissioner's Court: ***April 14, 2015.***

APPROVED AS TO FORM:
Atlas, Hall & Rodriguez, LLP

By: _____
Stephen L. Crain, Attorney

BUYER:
COUNTY OF HIDALGO

By: _____
Ramon Garcia, Buyer Judge

ATTEST:

_____
Arturo Guajardo Jr., Buyer Clerk

SELLER: CSS Technology, Inc. d/b/a
Roadbond Service Company

By: _____
Printed Name: Col. Roy R. Alvarez, Jr. (CE-RET)
Title: General Distributor/Company Representative

EXHIBIT "A"

REQUEST FOR SEALED BIDS (RFB) PROCUREMENT PACKET

SPECIFICATIONS/REQUIRMENTS

I. DESCRIPTION:

These specifications shall govern for any liquid stabilizer equal or approved equal to patented EN-1 intended primarily as a material stabilizer for mixing and compacting material in accordance with specifications governing base and/or subgrade courses. The approved stabilizer must be able to enhance the compressive strength, increase load bearing capacity of soil, increase flexural strength, reduce swelling, shrinkage and permeability, insure proper compaction an reduce maintenance upkeep through reduction of potential failures.

Purchases of **EN-1 Soil Stabilizer** will be **on an "As Needed Basis" only** by Hidalgo County including all funding sources, Departments, Programs and Entities (i.e. CIP, CAP and R&B).

Any brand name mentioned in this request for bids is for description only and is not intended to exclude any products of equal quality or compatibility. Bidders desiring to substitute items may do so provided that brand names and specifications are indicated in the bid and that items fully meet herein specifications.

II. MATERIALS:

Roadbond (EN-1) Soil Stabilizer is a sulfonated D-limonene bioensyme which contains a strong oxidizer, a powerful solvent and natural dispersant that interacts with natural road materials. The interaction of these components activates the naturally occurring mineral cements in the soil and bonds the soil grains together to form a material analogous to most sedimentary rocks and alluvial soils. This stabilizing solvent acts to scrub the soil and allows the oxidizer access to a wider array of mineral ions evenly throughout the mixture, thereby increasing particle attraction (bonding), greatly decreasing voids in the road strata. In clay soils, it attacks they clay lattice of the soil, which will alter the ionic charge in the clay, and it creates a chemical bond between clay particles. This material is a corrosive in its concentrated state, once mixed with required volume of water; it becomes a non-corrosive, which has been approved by EPA.

III. REQUIREMENTS:

1. Roadbond liquid stabilizer shall be stored and handled in closed, five (5) gallon weatherproof containers until immediate distribution on the road.

2. Roadbond materials must be stored in covered storage and well ventilated with adequate protection from flooding or damage.

3. For mixing ease and safety, round off to the nearest 5-Gallon increments (i.e. 72-Gallons up to 75-Gallons).

4. The following concentrated quantities are to be mixed with 300 gallons of water to each gallon of EN-1. Strict application instructions.

******Use 5" more EN-1 Road Stabilizer than the chart calls for when treating Cement Treated Base;

(Calculate 28.5 cubic yards per Gallon)

******* Application rate per square yard = Length (feet) x Width (feet) X Appl. Rate * 9 SF

5. **EN-1 Road Stabilizer Material** shall conform to Texas Department of Transportation (TX DOT), Standard Specifications for Construction of Highways, Streets and Bridges.

6. Product must be registered with the U.S. Patent and Trademark Office as a soil stabilizer.

7. Vendor must furnish test results and documentation from independent sources as the effectiveness of the stabilizer. These test reports must include CBR, Triaxzial Compression Test, Falling Weight Deflectometer, Resilient Modulus or other relevant test to determine strength. Reduction in swelling of clay soils must be verified by relevant test performed by a reputable lab.

8. The product must be easily applied by personnel with equipment commonly used by road construction and maintenance crews.

9. A material safety data sheet (MSDS) on the EN-1 Road Stabilizer product being bid must be submitted with the bid.

10. When requested, samples shall be furnished free of charge to Hidalgo County.

11. Random sampling/Testing may be performed at the request of Hidalgo County anytime during the length of the contract through an independent testing laboratory.

12. Continuing non-performance of the bidder in terms of specifications shall be basis for the termination of the contract by the County.

13. The County shall not pay for work, equipment, or supplies which are unsatisfactory. Vendors will be given a reasonable opportunity before termination to correct the deficiencies.

14. In the event the material furnished does not meet all the above requirements (regardless of weather, test's acceptability, method of repair or other conditions), the County reserves the option to require the material supplier to replace or to reimburse the County for the unused portion of material found to be unsatisfactory.

ROAD WIDTH IN FT.	6" IN DEPTH * .0056 GA/SY	8" IN DEPTH *. 0075 GA/SY	10" IN DEPTH *.0089 GA/SY
20' Wide Road	66 Gallons Per Mile	88 Gallons Per Mile	104 Gallons Per Mile
22' Wide Road	73 Gallons Per Mile	97 Gallons Per Mile	120 Gallons Per Mile
24' Wide Road	80 Gallons Per Mile	106 Gallons Per Mile	132 Gallons Per Mile
26' Wide Road	86 Gallons Per Mile	115 Gallons Per Mile	143 Gallons Per Mile
28' Wide Road	93 Gallons Per Mile	124 Gallons Per Mile	154 Gallons Per Mile
30' Wide Road	99 Gallons Per Mile	132 Gallons Per Mile	165 Gallons Per Mile
Square Yards treated/gallon	180 Square Yards	135 Square Yards	108 Square Yards
Square Yards treated/gallon (when using CTB)	171 Square Yards	128 Square Yards	103 Square Yards

IV. BID AWARD:

- It is intended that the amount of **"EN-1 Road Stabilizer Material"** required by Hidalgo County will be purchased on an **"As Needed Basis"**.

- Award of contract will be contingent on availability of Hidalgo County funds.

V. TERMS AND CONDITIONS:

- The contract will be in effect for a period of **two (2) years** under a **"sole source" declaration** with the County's option to extend for an additional two (2) one (1) year terms based on performance evaluation and contingent upon cost remaining unchanged.

- County reserves the right to continue this bid for an additional sixty (60) day grace period at the end of the contract term for unforeseen delay in award of new bid for next contract term. Bid Price must remain firm during the contract period.

- The contract shall remain in effect until contract expires, deliver/completion of services ordered or terminated by Hidalgo County with a (30) thirty day written notice prior to any cancellation. Hidalgo County reserves the right to award canceled contract to next lowest bidder as it deems to be in the best interest of the County.

- Hidalgo County reserves the right to award canceled contract to next lowest bidder as it deems to be in the best interest of the County.

- Insurance certificates as per **"Exhibit C"** must be submitted to the Purchasing Department prior to any services being performed by the awarded bidder.

- Hidalgo County reserves the right to utilize state contracts from its membership with their existing or new cooperatives whenever it is in the best interest to do so.

- All costs and expenses associated with the preparation and submission of (bids, proposals and/or quotes) shall be the responsibility of the bidder and no reimbursements for such charges or expenses shall be passed onto Hidalgo County.

- Any contract awarded to a successful bidder will be in effect until (a) the contract expires, **(b)** delivery and acceptance of products, and/or performance of services ordered, or **(c)** terminated by County with thirty (30) days written notice prior to cancellation.

- Hidalgo County reserves the right to reject any or all bids, to waive any or all formalities, or to accept the bid considered the lowest, best, and most advantageous to the County, including compliance to bid specifications.

- Hidalgo County reserves the right to hold the bids for a period of (90) ninety days without taking action hereon.

- Hidalgo County reserves the right to award to one or more bidder(s) whichever is in the best interest of the County.

- After bid is awarded and low bidder(s) default(s) in meeting the general instructions to bidders and/or comply with contract agreement, Hidalgo County reserves the right to seek services from the next low bidder. In such event, County shall charge the successful bidder the difference for any additional cost of such item.

Contact Personnel for County Precincts / Billing Purposes	
Hidalgo County Precinct #1 Katia Garcia or Mari Gutierrez 1902 Joe Stephens, Weslaco, Texas 78596 (956) 968-8733	Hidalgo County Precinct #2 Ricardo Cuellar, Field Operations Foreman 300 W. Hall Acres Rd. Suite G. Pharr, Tx 78577 (956) 787-1891
Hidalgo County Precinct #3 Saul Ramirez, Field Operations Foreman 400 W. 13th, Mission, Texas 78572 956-585-4509	Hidalgo County Precinct #4 Juan Carranza, Chief Administrator 1051 N. Doolittle Rd., Edinburg, Texas 78542 (956) 383-3112

DISCLOSURE OF CONFLICT OF INTEREST: Effective January 1, 2006, Chapter 176 of the Texas Local Government Code requires that any vendor, person, consultant or contractor considering doing business with Hidalgo County ("the County") to disclose in the Conflict of Interest Questionnaire ("the CIQ") attached as **Exhibit D**, the vendor, person, consultant or contractor's affiliation or business relationship that might cause a conflict of interest with the County. By law, the CIQ must be filed with the Hidalgo County Clerk's Office no later than the seventh business day after the date the person becomes aware of facts that require that statement to be filed. The disclosure requirement applies to a person or business who contracts or seeks to contract with Hidalgo County for the sale or purchase of property, goods or service. Any purchase order or contract resulting from this process shall be considered null and void if the successful participant fails to comply with Texas Local Government Code Chapter 176. Vendors, consultants, contractors and others who desire to conduct business with Hidalgo County are encouraged to refer to Texas Local Government Code Chapter 176 for the details of this law. An offense under Texas Local Government Code Chapter 176 is a Class C Misdemeanor.

Please Submit completed CIQ forms to the Hidalgo County Clerk's Office located at 100 N. Closner, Edinburg, Texas 78539-Hidalgo County Courthouse. **COMPLETION AND SUBMISSION OF FORM CIQ IS THE SOLE REPONSIBILITY OF THE PROSPECTIVE PARTICIPANT.**

VI. Market Volatility and Unit Price Adjustments:

Hidalgo County recognizes that during periods of national crisis and unstable economic conditions, unforeseen price increases might affect costs for goods and services contracted on an annual basis. The following procedure may be employed to mediate price volatility:

1. **Requesting Price Adjustment**: Upon written request of the Vendor to the County Purchasing Agent, the County may review evidence of prevailing industry-wide market conditions that warrant an adjustment in bid prices contained in the contract.

    a. A Vendor must tie any price change clause to an industry-wide or otherwise nationally recognized index, or some other form of verifiable document. Such written request must be accompanied by a certified copy of the supplier's advisory or notification to the vendor of the price changes.

b. The Vendor must put the Purchasing Agent on the mailing lists for such publications so that the Purchasing Agent can monitor said changes. Such membership shall be at no cost to the County.

c. The County Purchasing Agent retains the right to determine whether or not such proposed price changes are in the best interest of the County.

d. No price escalation will be authorized in excess of the amount of the increase referred to in the supplier's notice.

e. The County may only grant a price increase if the evidence presented is deemed reliable. Should the County allow a price increase, the approved price change shall be honored for all orders received by the vendor or contractor after the effective date of such price change. Approved price changes are not applicable to orders already issued and in process at time of price change.

2) **Price Reduction**: Vendor shall notify the County at the time when the Vendor's costs for items and/or supplies reduce due to stabilization in the market at which time prices for items on this contract shall be reduced accordingly. Failure by the Vendor to notify the County of a decrease in costs for items and/or supplies for which the Vendor was granted a price adjustment, may result in immediate termination of this contract and the County shall not be obligated to pay the Vendor the difference between the contract price and the price adjustment.

3) **Time frame for Adjusted Price Increases:** Price increases are only valid for the quarter in which they are requested and approved. Prices shall return to the original contract price at the beginning of the following quarter unless a Vendor notifies the County in writing within ten (10) days of expiration of the quarter in which the price increase is in effect, that it desires to have the price increase continue or that the Vendor is requesting a different price increase for the following quarter. Such request must be supplemented with sufficient justification to demonstrate that the price increase remains necessary. The County Purchasing Department shall have sole discretion whether to grant the price increase extension. The County too, shall have discretion to unilaterally reduce, eliminate or extend a price adjustment to the Vendor at any time upon written notice from the County to the Vendor demonstrating justification for such reduction, elimination or extension of the price adjustment.

4) **Allowable Review Periods**: Price adjustment reviews may only be requested by the Vendor on a quarterly basis. However, the County may at its own discretion, conduct temporary price adjustment reviews at any time. The County Purchasing Agent and/or the County Auditor reserve the right to audit and/or examine any pertinent books, documents, papers, records or invoices relating directly to the contract transaction in question after reasonable notice and during normal business hours.

5) Dollar Limit to Price Changes: The total increase in contract price shall not exceed twenty-five percent (25%) of the original contract price during the contract term.

ADDITIONAL INFORMATION:

Hidalgo County is requesting that any and all questions, inquiries and clarifications regarding quotes, bids, proposals or statements of qualifications be addressed to, Martha L. Salazar, CPPB, Purchasing Agent, 2802 So. Business Hwy. 281 (New Administration Building) Edinburg, Texas 78539.

ALL WRITTEN INQUIRIES WILL BE ACCEPTED VIA FACSIMIL TO: (956) 292-7612 or via email: Leticia.saenz@co.hidalgo.tx.us.

QUOTE PAGE

MATERIAL DESCRIPTION	BID PRICE
EN-1 ROAD STABILIZER (5 gal containers)	**$**

BIDDER'S INFORMATION:

Bidder/Company Name:	
Address:	
City/State/Zip Code:	
Phone & Fax No.'S:	
Cellular No.'S:	
Authorized Signature:	
Printed Name:	
Title:	
Email Address: (If Available)	

EXHIBIT "C"

Insurance Requirements
Applicable to the Acquisition of Goods and /or Services
(other than Professional Services)

The Bidder awarded the contract shall furnish proof of insurance, which will also include any subcontractor that is subcontracted by the bidder in at least the following limits, to be in place prior to providing any services under this Contract and to continue at all times in force in effect during the term of this Contract:

1. A Five Hundred Thousand Dollar ($500,000.00) Comprehensive General Liability insurance policy providing additional coverage to all underlying liabilities of County.

2. Automobile liability insurance policy with limits of at least Three Hundred Thousand Dollars ($300,000.00) per person and Five Hundred Thousand Dollars ($500,000.00) per occurrence. Coverage should include injury to or death of persons and property damage claims with limits up to Five Hundred Thousand ($500,000.00) arising out of the services provided to County hereunder.

3. Uninsured/Underinsured motorist coverage in an amount equal to the bodily injury limits set forth immediately above;

4. Workers compensation insurance in amounts established by Texas law, unless the Bidder is specifically exempted from the Texas Workers Compensation Act, Texas Labor Code Chapter 401, et. seq.

Hidalgo County will only accept certificates of insurance on an Acord form (as attached hereto). Certificates of insurance naming County as an **additional insured** shall be submitted to County for approval prior to any services being performed by Contractor. Each policy of insurance required hereunder shall extend for a period equivalent to, or longer than the term of the Contract, and any insurer hereunder shall be required to give at least thirty (30) days written notice to the County prior to the cancellation of any such coverage on the termination date, or otherwise. This Contract shall be automatically suspended upon the cancellation, or other termination, of any required policy of insurance hereunder, and such suspension shall continue until evidence adequate replacement coverage is provided to County. If replacement coverage is not provided within thirty (30) days following suspension of the Contract, this Contract shall automatically terminate.

Revised 03/11/11

ACORD

CERTIFICATE OF INSURANCE

DATE (MM/DD/YY)

PRODUCER

THIS CERTIFICATE IS ISSUED AS A MATTER OF INFORMATION ONLY AND CONFERS NO RIGHTS UPON THE CERTIFICATE HOLDER. THIS CERTIFICATE DOES NOT AMEND, EXTEND OR ALTER THE COVERAGE AFFORDED BY THE POLICIES BELOW.

INSURERS AFFORDING COVERAGE

INSURED

INSURER A:

INSURER B:

INSURER C:

INSURER D:

INSURER E:

COVERAGES

THE POLICIES OF INSURANCE LISTED BELOW HAVE BEEN ISSUED TO THE INSURED NAMED ABOVE FOR THE POLICY PERIOD INDICATED. NOTWITHSTANDING ANY REQUIREMENT, TERM OR CONDITION OF ANY CONTRACT OR OTHER DOCUMENT WITH RESPECT TO WHICH THIS CERTIFICATE MAY BE ISSUED OR MAY PERTAIN, THE INSURANCE AFFORDED BY THE POLICIES DESCRIBED HEREIN IS SUBJECT TO ALL THER TERMS, EXCLUSIONS AND CONDITIONS OF SUCH POLICIES. AGGREGATE LIMITS SHOWN MAY HAVE BEEN REDUCED BY PAID CLAIMS.

INSR LTR	TYPE OF INSURANCE	POLICY NUMBER	POLICY EFFECTIVE DATE (MM/DD/YY)	POLICY EXPIRATION DATE (MM/DD/YY)	LIMITS	
A	**GENERAL LIABILITY** ☐ COMMERCIAL GENERAL LIABILITY ☐ ☐ CLAIMS MADE OCCUR ☐ OWNER'S & CONT. PROT ☐ OWNER'S PROTECTIVE LIABILITY GEN'L AGGREGATE LIMIT APPLIES PER: ☐ POLICY PROJECT ☐ LOC				EACH OCCURRENCE FIRE DAMAGE (Any one fire) MED (Any one person) PERS & ADV INJURY AL AGGREGATE ODUCTS – COMP/OP AGG	$ $ $ $ $ $
B	**AUTOMOBILE LIABILITY** ☐ ANY AUTO ☐ ALL OWNED AUTOS ☐ SCHEDULED AUTOS ☐ HIRED AUTOS ☐ NON-OWNED AUTOS				COMBINED SINGLE LIMIT (Ea accident) BODILY INJURY (Per person) BODILY INJURY (Per accident) PROPERTY DAMAGE (Per accident)	$ $ $ $
	GARAGE LIABILITY ☐ ANY AUTO				AUTO ONLY-EA ACCIDENT OTHER THAN AUTO ONLY EA ACC AGG	$ $ $
C	**EXCESS LIABILITY** ☐ OCCUR ☐ CLAIMS MADE ☐ DEDUCTIBLE ☐ RETENTION $				EACH OCCURENCE AGGREGATE	$ $
D	**WORKERS COMPENSATION AND EMPLOYER'S LIABILITY**				WC STATU-TORY LIMITS ☐ OTHER E.L. EACH ACCIDENT E.L. DISEASE-EA EMPLOYEE E.L. DISEASE-POLICY LIMIT	 $ $ $
	OTHER					

DESCRIPTION OF OPERATIONS / LOCATION / VEHICLES / EXCLUSIONS ADDED BY ENDORSEMENT / SPECIAL PROVISIONS

County of Hidalgo shall be named as additional insured on all Commercial General Liability policies.

CERTIFICATE HOLDER	ADDITIONAL INSURED; INSURER LETTER: _____ CANCELLATION
Hidalgo County **Attn: Purchasing Department** **2812 S Highway Bus. 281** **Edinburg, Texas 78539**	SHOULD ANY OF THE ABOVE DESCRIBED POLICIES BY CANCELLED BEFORE THE EXPIRATION DATE THEREOF, THE ISSUING INSURER WILL ENDEAVOR TO MAIL ***30*** DAYS WRITTEN NOTICE TO THE CERTIFICATE HOLDER NAMED TO THE LEFT, BUT FAILURE TO DO SO SHALL IMPOSE NO OBLIGATION OR LIABILITY OF ANY KIND UPON THE INSURER, ITS AGENTS OR REPRESENTATIVES. AUTHORIZED REPRESENTATIVE

SAMPLE

Insurance Requirement Acknowledgment

I, _____, authorized representative for _____,
Company/Vendor

hereby acknowledge receipt of the County's required insurance limits. Said requirements:

" will be acquired within 10 working days after notification from Purchasing Department of bid awarded by the Hidalgo County Commissioners' Court;

" will acquire additional amounts required to meet the County's requirements within 10 working days after notification from Purchasing Department of bid award by the Hidalgo County Commissioners' Court; currently carry the following:

Automobile Liability: $_____ General Liability: $_____

" have already been met, see attached copy of insurance certificate.

_____ _____.
Authorized Representative Date

Notice to Bidder:
A certificate of insurance for the required insurance limits shall be provided to the Purchasing Department's Contract Managers in order to qualify for award of bid and to execute a contract between your Company and the County

Failure to provide Certificates of Insurance to the Purchasing Department's Contract Managers will cause the bid award to be rescinded and re-awarded to next lowest bidder. Certificates of Insurance will be monitored and verified on a **quarterly basis** to ensure coverage policy is in place. It is the Company's obligation to maintain the appropriate insurance coverage throughout the term of the contract.

THIS FORM MUST ACCOMPANY BID PACKET

PROJECT REQUIREMENTS ACKNOWLEDGMENT

This is to certify that I, _____, possess all of the APPLICABLE:

1. Licenses: _____.
2. Bond (if applicable)_____
3. Certificates: _____.
4. Permits: _____.
5. Other: _____.

necessary to carry out the required project. Furthermore, I am providing copies of the required documentation so that, if my company is awarded this bid, I may be eligible to enter into a contract with Hidalgo County and proceed to complete the project in a timely manner.

* Any licenses, bonds (if applicable),certificates, permits, etc. which are required must be presented as part of the bid packet in order to expedite the bid evaluation process.

_____ _____.
Authorized Signature Date

_____.
Company

_____.
Address

_____.
City, State, Zip

THIS FORM MUST ACCOMPANY BID PACKET

EXHIBIT "D"

CONFLICT OF INTEREST QUESTIONNAIRE — FORM CIQ

For vendor or other person doing business with local governmental entity

OFFICE USE ONLY
Date Received

This questionnaire reflects changes made to the law by H.B. 1491, 80th Leg., Regular Session.

This questionnaire is being filed in accordance with Chapter 176, Local Government Code by a person who has a business relationship as defined by Section 176.001(1-a) with a local governmental entity and the person meets requirements under Section 176.006(a).

By law this questionnaire must be filed with the records administrator of the local governmental entity not later than the 7th business day after the date the person becomes aware of facts that require the statement to be filed. *See* Section 176.006, Local Government Code.

A person commits an offense if the person knowingly violates Section 176.006, Local Government Code. An offense under this section is a Class C misdemeanor.

1 **Name of person who has a business relationship with local governmental entity.**

2 ☐ **Check this box if you are filing an update to a previously filed questionnaire.**

(The law requires that you file an updated completed questionnaire with the appropriate filing authority not later than the 7th business day after the date the originally filed questionnaire becomes incomplete or inaccurate.)

3 **Name of local government officer with whom filer has employment or business relationship.**

_____
Name of Officer

This section (item 3 including subparts A, B, C & D) must be completed for each officer with whom the filer has an employment or other business relationship as defined by Section 176.001(1-a), Local Government Code. Attach additional pages to this Form CIQ as necessary.

A. Is the local government officer named in this section receiving or likely to receive taxable income, other than investment income, from the filer of the questionnaire?

☐ Yes ☐ No

B. Is the filer of the questionnaire receiving or likely to receive taxable income, other than investment income, from or at the direction of the local government officer named in this section AND the taxable income is not received from the local governmental entity?

☐ Yes ☐ No

C. Is the filer of this questionnaire employed by a corporation or other business entity with respect to which the local government officer serves as an officer or director, or holds an ownership of 10 percent or more?

☐ Yes ☐ No

D. Describe each employment or business relationship with the local government officer named in this section.

4

_____ _____
Signature of person doing business with the governmental entity Date

Adopted 06/29/2007

Form **W-9**
(Rev. August 2013)
Department of the Treasury
Internal Revenue Service

Request for Taxpayer Identification Number and Certification

Give Form to the requester. Do not send to the IRS.

Print or type
See **Specific Instructions** on page 2.

Name (as shown on your income tax return)

Business name/disregarded entity name, if different from above

Check appropriate box for federal tax classification:
☐ Individual/sole proprietor ☐ C Corporation ☐ S Corporation ☐ Partnership ☐ Trust/estate

☐ Limited liability company. Enter the tax classification (C=C corporation, S=S corporation, P=partnership) ▶ _____

☐ Other (see instructions) ▶

Exemptions (see instructions):
Exempt payee code (if any) _____
Exemption from FATCA reporting code (if any) _____

Address (number, street, and apt. or suite no.)

Requester's name and address (optional)

City, state, and ZIP code

List account number(s) here (optional)

Part I Taxpayer Identification Number (TIN)

Enter your TIN in the appropriate box. The TIN provided must match the name given on the "Name" line to avoid backup withholding. For individuals, this is your social security number (SSN). However, for a resident alien, sole proprietor, or disregarded entity, see the Part I instructions on page 3. For other entities, it is your employer identification number (EIN). If you do not have a number, see *How to get a TIN* on page 3.

Note. If the account is in more than one name, see the chart on page 4 for guidelines on whose number to enter.

Social security number
			–		–				

Employer identification number
		–							

Part II Certification

Under penalties of perjury, I certify that:

1. The number shown on this form is my correct taxpayer identification number (or I am waiting for a number to be issued to me), and
2. I am not subject to backup withholding because: (a) I am exempt from backup withholding, or (b) I have not been notified by the Internal Revenue Service (IRS) that I am subject to backup withholding as a result of a failure to report all interest or dividends, or (c) the IRS has notified me that I am no longer subject to backup withholding, and
3. I am a U.S. citizen or other U.S. person (defined below), and
4. The FATCA code(s) entered on this form (if any) indicating that I am exempt from FATCA reporting is correct.

Certification instructions. You must cross out item 2 above if you have been notified by the IRS that you are currently subject to backup withholding because you have failed to report all interest and dividends on your tax return. For real estate transactions, item 2 does not apply. For mortgage interest paid, acquisition or abandonment of secured property, cancellation of debt, contributions to an individual retirement arrangement (IRA), and generally, payments other than interest and dividends, you are not required to sign the certification, but you must provide your correct TIN. See the instructions on page 3.

Sign Here **Signature of U.S. person** ▶ **Date** ▶

General Instructions

Section references are to the Internal Revenue Code unless otherwise noted.

Future developments. The IRS has created a page on IRS.gov for information about Form W-9, at *www.irs.gov/w9*. Information about any future developments affecting Form W-9 (such as legislation enacted after we release it) will be posted on that page.

Purpose of Form

A person who is required to file an information return with the IRS must obtain your correct taxpayer identification number (TIN) to report, for example, income paid to you, payments made to you in settlement of payment card and third party network transactions, real estate transactions, mortgage interest you paid, acquisition or abandonment of secured property, cancellation of debt, or contributions you made to an IRA.

Use Form W-9 only if you are a U.S. person (including a resident alien), to provide your correct TIN to the person requesting it (the requester) and, when applicable, to:

1. Certify that the TIN you are giving is correct (or you are waiting for a number to be issued),
2. Certify that you are not subject to backup withholding, or
3. Claim exemption from backup withholding if you are a U.S. exempt payee. If applicable, you are also certifying that as a U.S. person, your allocable share of any partnership income from a U.S. trade or business is not subject to the withholding tax on foreign partners' share of effectively connected income, and
4. Certify that FATCA code(s) entered on this form (if any) indicating that you are exempt from the FATCA reporting, is correct.

Note. If you are a U.S. person and a requester gives you a form other than Form W-9 to request your TIN, you must use the requester's form if it is substantially similar to this Form W-9.

Definition of a U.S. person. For federal tax purposes, you are considered a U.S. person if you are:

- An individual who is a U.S. citizen or U.S. resident alien,
- A partnership, corporation, company, or association created or organized in the United States or under the laws of the United States,
- An estate (other than a foreign estate), or
- A domestic trust (as defined in Regulations section 301.7701-7).

Special rules for partnerships. Partnerships that conduct a trade or business in the United States are generally required to pay a withholding tax under section 1446 on any foreign partners' share of effectively connected taxable income from such business. Further, in certain cases where a Form W-9 has not been received, the rules under section 1446 require a partnership to presume that a partner is a foreign person, and pay the section 1446 withholding tax. Therefore, if you are a U.S. person that is a partner in a partnership conducting a trade or business in the United States, provide Form W-9 to the partnership to establish your U.S. status and avoid section 1446 withholding on your share of partnership income.

In the cases below, the following person must give Form W-9 to the partnership for purposes of establishing its U.S. status and avoiding withholding on its allocable share of net income from the partnership conducting a trade or business in the United States:

- In the case of a disregarded entity with a U.S. owner, the U.S. owner of the disregarded entity and not the entity,
- In the case of a grantor trust with a U.S. grantor or other U.S. owner, generally, the U.S. grantor or other U.S. owner of the grantor trust and not the trust, and
- In the case of a U.S. trust (other than a grantor trust), the U.S. trust (other than a grantor trust) and not the beneficiaries of the trust.

Foreign person. If you are a foreign person or the U.S. branch of a foreign bank that has elected to be treated as a U.S. person, do not use Form W-9. Instead, use the appropriate Form W-8 or Form 8233 (see Publication 515, Withholding of Tax on Nonresident Aliens and Foreign Entities).

Nonresident alien who becomes a resident alien. Generally, only a nonresident alien individual may use the terms of a tax treaty to reduce or eliminate U.S. tax on certain types of income. However, most tax treaties contain a provision known as a "saving clause." Exceptions specified in the saving clause may permit an exemption from tax to continue for certain types of income even after the payee has otherwise become a U.S. resident alien for tax purposes.

If you are a U.S. resident alien who is relying on an exception contained in the saving clause of a tax treaty to claim an exemption from U.S. tax on certain types of income, you must attach a statement to Form W-9 that specifies the following five items:

1. The treaty country. Generally, this must be the same treaty under which you claimed exemption from tax as a nonresident alien.
2. The treaty article addressing the income.
3. The article number (or location) in the tax treaty that contains the saving clause and its exceptions.
4. The type and amount of income that qualifies for the exemption from tax.
5. Sufficient facts to justify the exemption from tax under the terms of the treaty article.

Example. Article 20 of the U.S.-China income tax treaty allows an exemption from tax for scholarship income received by a Chinese student temporarily present in the United States. Under U.S. law, this student will become a resident alien for tax purposes if his or her stay in the United States exceeds 5 calendar years. However, paragraph 2 of the first Protocol to the U.S.-China treaty (dated April 30, 1984) allows the provisions of Article 20 to continue to apply even after the Chinese student becomes a resident alien of the United States. A Chinese student who qualifies for this exception (under paragraph 2 of the first protocol) and is relying on this exception to claim an exemption from tax on his or her scholarship or fellowship income would attach to Form W-9 a statement that includes the information described above to support that exemption.

If you are a nonresident alien or a foreign entity, give the requester the appropriate completed Form W-8 or Form 8233.

What is backup withholding? Persons making certain payments to you must under certain conditions withhold and pay to the IRS a percentage of such payments. This is called "backup withholding." Payments that may be subject to backup withholding include interest, tax-exempt interest, dividends, broker and barter exchange transactions, rents, royalties, nonemployee pay, payments made in settlement of payment card and third party network transactions, and certain payments from fishing boat operators. Real estate transactions are not subject to backup withholding.

You will not be subject to backup withholding on payments you receive if you give the requester your correct TIN, make the proper certifications, and report all your taxable interest and dividends on your tax return.

Payments you receive will be subject to backup withholding if:

1. You do not furnish your TIN to the requester,
2. You do not certify your TIN when required (see the Part II instructions on page 3 for details),
3. The IRS tells the requester that you furnished an incorrect TIN,
4. The IRS tells you that you are subject to backup withholding because you did not report all your interest and dividends on your tax return (for reportable interest and dividends only), or
5. You do not certify to the requester that you are not subject to backup withholding under 4 above (for reportable interest and dividend accounts opened after 1983 only).

Certain payees and payments are exempt from backup withholding. See *Exempt payee code* on page 3 and the separate Instructions for the Requester of Form W-9 for more information.

Also see *Special rules for partnerships* on page 1.

What is FATCA reporting? The Foreign Account Tax Compliance Act (FATCA) requires a participating foreign financial institution to report all United States account holders that are specified United States persons. Certain payees are exempt from FATCA reporting. See *Exemption from FATCA reporting code* on page 3 and the Instructions for the Requester of Form W-9 for more information.

Updating Your Information

You must provide updated information to any person to whom you claimed to be an exempt payee if you are no longer an exempt payee and anticipate receiving reportable payments in the future from this person. For example, you may need to provide updated information if you are a C corporation that elects to be an S corporation, or if you no longer are tax exempt. In addition, you must furnish a new Form W-9 if the name or TIN changes for the account, for example, if the grantor of a grantor trust dies.

Penalties

Failure to furnish TIN. If you fail to furnish your correct TIN to a requester, you are subject to a penalty of $50 for each such failure unless your failure is due to reasonable cause and not to willful neglect.

Civil penalty for false information with respect to withholding. If you make a false statement with no reasonable basis that results in no backup withholding, you are subject to a $500 penalty.

Criminal penalty for falsifying information. Willfully falsifying certifications or affirmations may subject you to criminal penalties including fines and/or imprisonment.

Misuse of TINs. If the requester discloses or uses TINs in violation of federal law, the requester may be subject to civil and criminal penalties.

Specific Instructions

Name

If you are an individual, you must generally enter the name shown on your income tax return. However, if you have changed your last name, for instance, due to marriage without informing the Social Security Administration of the name change, enter your first name, the last name shown on your social security card, and your new last name.

If the account is in joint names, list first, and then circle, the name of the person or entity whose number you entered in Part I of the form.

Sole proprietor. Enter your individual name as shown on your income tax return on the "Name" line. You may enter your business, trade, or "doing business as (DBA)" name on the "Business name/disregarded entity name" line.

Partnership, C Corporation, or S Corporation. Enter the entity's name on the "Name" line and any business, trade, or "doing business as (DBA) name" on the "Business name/disregarded entity name" line.

Disregarded entity. For U.S. federal tax purposes, an entity that is disregarded as an entity separate from its owner is treated as a "disregarded entity." See Regulation section 301.7701-2(c)(2)(iii). Enter the owner's name on the "Name" line. The name of the entity entered on the "Name" line should never be a disregarded entity. The name on the "Name" line must be the name shown on the income tax return on which the income should be reported. For example, if a foreign LLC that is treated as a disregarded entity for U.S. federal tax purposes has a single owner that is a U.S. person, the U.S. owner's name is required to be provided on the "Name" line. If the direct owner of the entity is also a disregarded entity, enter the first owner that is not disregarded for federal tax purposes. Enter the disregarded entity's name on the "Business name/disregarded entity name" line. If the owner of the disregarded entity is a foreign person, the owner must complete an appropriate Form W-8 instead of a Form W-9. This is the case even if the foreign person has a U.S. TIN.

Note. Check the appropriate box for the U.S. federal tax classification of the person whose name is entered on the "Name" line (Individual/sole proprietor, Partnership, C Corporation, S Corporation, Trust/estate).

Limited Liability Company (LLC). If the person identified on the "Name" line is an LLC, check the "Limited liability company" box only and enter the appropriate code for the U.S. federal tax classification in the space provided. If you are an LLC that is treated as a partnership for U.S. federal tax purposes, enter "P" for partnership. If you are an LLC that has filed a Form 8832 or a Form 2553 to be taxed as a corporation, enter "C" for C corporation or "S" for S corporation, as appropriate. If you are an LLC that is disregarded as an entity separate from its owner under Regulation section 301.7701-3 (except for employment and excise tax), do not check the LLC box unless the owner of the LLC (required to be identified on the "Name" line) is another LLC that is not disregarded for U.S. federal tax purposes. If the LLC is disregarded as an entity separate from its owner, enter the appropriate tax classification of the owner identified on the "Name" line.

Other entities. Enter your business name as shown on required U.S. federal tax documents on the "Name" line. This name should match the name shown on the charter or other legal document creating the entity. You may enter any business, trade, or DBA name on the "Business name/disregarded entity name" line.

Exemptions

If you are exempt from backup withholding and/or FATCA reporting, enter in the *Exemptions* box, any code(s) that may apply to you. See *Exempt payee code* and *Exemption from FATCA reporting code* on page 3.

Exempt payee code. Generally, individuals (including sole proprietors) are not exempt from backup withholding. Corporations are exempt from backup withholding for certain payments, such as interest and dividends. Corporations are not exempt from backup withholding for payments made in settlement of payment card or third party network transactions.

Note. If you are exempt from backup withholding, you should still complete this form to avoid possible erroneous backup withholding.

The following codes identify payees that are exempt from backup withholding:

1—An organization exempt from tax under section 501(a), any IRA, or a custodial account under section 403(b)(7) if the account satisfies the requirements of section 401(f)(2)

2—The United States or any of its agencies or instrumentalities

3—A state, the District of Columbia, a possession of the United States, or any of their political subdivisions or instrumentalities

4—A foreign government or any of its political subdivisions, agencies, or instrumentalities

5—A corporation

6—A dealer in securities or commodities required to register in the United States, the District of Columbia, or a possession of the United States

7—A futures commission merchant registered with the Commodity Futures Trading Commission

8—A real estate investment trust

9—An entity registered at all times during the tax year under the Investment Company Act of 1940

10—A common trust fund operated by a bank under section 584(a)

11—A financial institution

12—A middleman known in the investment community as a nominee or custodian

13—A trust exempt from tax under section 664 or described in section 4947

The following chart shows types of payments that may be exempt from backup withholding. The chart applies to the exempt payees listed above, 1 through 13.

IF the payment is for . . .	THEN the payment is exempt for . . .
Interest and dividend payments	All exempt payees except for 7
Broker transactions	Exempt payees 1 through 4 and 6 through 11 and all C corporations. S corporations must not enter an exempt payee code because they are exempt only for sales of noncovered securities acquired prior to 2012.
Barter exchange transactions and patronage dividends	Exempt payees 1 through 4
Payments over $600 required to be reported and direct sales over $5,000[1]	Generally, exempt payees 1 through 5[2]
Payments made in settlement of payment card or third party network transactions	Exempt payees 1 through 4

[1] See Form 1099-MISC, Miscellaneous Income, and its instructions.

[2] However, the following payments made to a corporation and reportable on Form 1099-MISC are not exempt from backup withholding: medical and health care payments, attorneys' fees, gross proceeds paid to an attorney, and payments for services paid by a federal executive agency.

Exemption from FATCA reporting code. The following codes identify payees that are exempt from reporting under FATCA. These codes apply to persons submitting this form for accounts maintained outside of the United States by certain foreign financial institutions. Therefore, if you are only submitting this form for an account you hold in the United States, you may leave this field blank. Consult with the person requesting this form if you are uncertain if the financial institution is subject to these requirements.

A—An organization exempt from tax under section 501(a) or any individual retirement plan as defined in section 7701(a)(37)

B—The United States or any of its agencies or instrumentalities

C—A state, the District of Columbia, a possession of the United States, or any of their political subdivisions or instrumentalities

D—A corporation the stock of which is regularly traded on one or more established securities markets, as described in Reg. section 1.1472-1(c)(1)(i)

E—A corporation that is a member of the same expanded affiliated group as a corporation described in Reg. section 1.1472-1(c)(1)(i)

F—A dealer in securities, commodities, or derivative financial instruments (including notional principal contracts, futures, forwards, and options) that is registered as such under the laws of the United States or any state

G—A real estate investment trust

H—A regulated investment company as defined in section 851 or an entity registered at all times during the tax year under the Investment Company Act of 1940

I—A common trust fund as defined in section 584(a)

J—A bank as defined in section 581

K—A broker

L—A trust exempt from tax under section 664 or described in section 4947(a)(1)

M—A tax exempt trust under a section 403(b) plan or section 457(g) plan

Part I. Taxpayer Identification Number (TIN)

Enter your TIN in the appropriate box. If you are a resident alien and you do not have and are not eligible to get an SSN, your TIN is your IRS individual taxpayer identification number (ITIN). Enter it in the social security number box. If you do not have an ITIN, see *How to get a TIN* below.

If you are a sole proprietor and you have an EIN, you may enter either your SSN or EIN. However, the IRS prefers that you use your SSN.

If you are a single-member LLC that is disregarded as an entity separate from its owner (see *Limited Liability Company (LLC)* on page 2), enter the owner's SSN (or EIN, if the owner has one). Do not enter the disregarded entity's EIN. If the LLC is classified as a corporation or partnership, enter the entity's EIN.

Note. See the chart on page 4 for further clarification of name and TIN combinations.

How to get a TIN. If you do not have a TIN, apply for one immediately. To apply for an SSN, get Form SS-5, Application for a Social Security Card, from your local Social Security Administration office or get this form online at *www.ssa.gov*. You may also get this form by calling 1-800-772-1213. Use Form W-7, Application for IRS Individual Taxpayer Identification Number, to apply for an ITIN, or Form SS-4, Application for Employer Identification Number, to apply for an EIN. You can apply for an EIN online by accessing the IRS website at *www.irs.gov/businesses* and clicking on Employer Identification Number (EIN) under Starting a Business. You can get Forms W-7 and SS-4 from the IRS by visiting IRS.gov or by calling 1-800-TAX-FORM (1-800-829-3676).

If you are asked to complete Form W-9 but do not have a TIN, apply for a TIN and write "Applied For" in the space for the TIN, sign and date the form, and give it to the requester. For interest and dividend payments, and certain payments made with respect to readily tradable instruments, generally you will have 60 days to get a TIN and give it to the requester before you are subject to backup withholding on payments. The 60-day rule does not apply to other types of payments. You will be subject to backup withholding on all such payments until you provide your TIN to the requester.

Note. Entering "Applied For" means that you have already applied for a TIN or that you intend to apply for one soon.

Caution: *A disregarded U.S. entity that has a foreign owner must use the appropriate Form W-8.*

Part II. Certification

To establish to the withholding agent that you are a U.S. person, or resident alien, sign Form W-9. You may be requested to sign by the withholding agent even if items 1, 4, or 5 below indicate otherwise.

For a joint account, only the person whose TIN is shown in Part I should sign (when required). In the case of a disregarded entity, the person identified on the "Name" line must sign. Exempt payees, see *Exempt payee code* earlier.

Signature requirements. Complete the certification as indicated in items 1 through 5 below.

1. Interest, dividend, and barter exchange accounts opened before 1984 and broker accounts considered active during 1983. You must give your correct TIN, but you do not have to sign the certification.

2. Interest, dividend, broker, and barter exchange accounts opened after 1983 and broker accounts considered inactive during 1983. You must sign the certification or backup withholding will apply. If you are subject to backup withholding and you are merely providing your correct TIN to the requester, you must cross out item 2 in the certification before signing the form.

3. Real estate transactions. You must sign the certification. You may cross out item 2 of the certification.

4. Other payments. You must give your correct TIN, but you do not have to sign the certification unless you have been notified that you have previously given an incorrect TIN. "Other payments" include payments made in the course of the requester's trade or business for rents, royalties, goods (other than bills for merchandise), medical and health care services (including payments to corporations), payments to a nonemployee for services, payments made in settlement of payment card and third party network transactions, payments to certain fishing boat crew members and fishermen, and gross proceeds paid to attorneys (including payments to corporations).

5. Mortgage interest paid by you, acquisition or abandonment of secured property, cancellation of debt, qualified tuition program payments (under section 529), IRA, Coverdell ESA, Archer MSA or HSA contributions or distributions, and pension distributions. You must give your correct TIN, but you do not have to sign the certification.

What Name and Number To Give the Requester

For this type of account:	Give name and SSN of:
1. Individual	The individual
2. Two or more individuals (joint account)	The actual owner of the account or, if combined funds, the first individual on the account [1]
3. Custodian account of a minor (Uniform Gift to Minors Act)	The minor [2]
4. a. The usual revocable savings trust (grantor is also trustee)	The grantor-trustee [1]
b. So-called trust account that is not a legal or valid trust under state law	The actual owner [1]
5. Sole proprietorship or disregarded entity owned by an individual	The owner [3]
6. Grantor trust filing under Optional Form 1099 Filing Method 1 (see Regulation section 1.671-4(b)(2)(i)(A))	The grantor*
For this type of account:	**Give name and EIN of:**
7. Disregarded entity not owned by an individual	The owner
8. A valid trust, estate, or pension trust	Legal entity [4]
9. Corporation or LLC electing corporate status on Form 8832 or Form 2553	The corporation
10. Association, club, religious, charitable, educational, or other tax-exempt organization	The organization
11. Partnership or multi-member LLC	The partnership
12. A broker or registered nominee	The broker or nominee
13. Account with the Department of Agriculture in the name of a public entity (such as a state or local government, school district, or prison) that receives agricultural program payments	The public entity
14. Grantor trust filing under the Form 1041 Filing Method or the Optional Form 1099 Filing Method 2 (see Regulation section 1.671-4(b)(2)(i)(B))	The trust

[1] List first and circle the name of the person whose number you furnish. If only one person on a joint account has an SSN, that person's number must be furnished.

[2] Circle the minor's name and furnish the minor's SSN.

[3] You must show your individual name and you may also enter your business or "DBA" name on the "Business name/disregarded entity" name line. You may use either your SSN or EIN (if you have one), but the IRS encourages you to use your SSN.

[4] List first and circle the name of the trust, estate, or pension trust. (Do not furnish the TIN of the personal representative or trustee unless the legal entity itself is not designated in the account title.) Also see *Special rules for partnerships* on page 1.

***Note.** Grantor also must provide a Form W-9 to trustee of trust.

Note. If no name is circled when more than one name is listed, the number will be considered to be that of the first name listed.

Secure Your Tax Records from Identity Theft

Identity theft occurs when someone uses your personal information such as your name, social security number (SSN), or other identifying information, without your permission, to commit fraud or other crimes. An identity thief may use your SSN to get a job or may file a tax return using your SSN to receive a refund.

To reduce your risk:

- Protect your SSN,
- Ensure your employer is protecting your SSN, and
- Be careful when choosing a tax preparer.

If your tax records are affected by identity theft and you receive a notice from the IRS, respond right away to the name and phone number printed on the IRS notice or letter.

If your tax records are not currently affected by identity theft but you think you are at risk due to a lost or stolen purse or wallet, questionable credit card activity or credit report, contact the IRS Identity Theft Hotline at 1-800-908-4490 or submit Form 14039.

For more information, see Publication 4535, Identity Theft Prevention and Victim Assistance.

Victims of identity theft who are experiencing economic harm or a system problem, or are seeking help in resolving tax problems that have not been resolved through normal channels, may be eligible for Taxpayer Advocate Service (TAS) assistance. You can reach TAS by calling the TAS toll-free case intake line at 1-877-777-4778 or TTY/TDD 1-800-829-4059.

Protect yourself from suspicious emails or phishing schemes. Phishing is the creation and use of email and websites designed to mimic legitimate business emails and websites. The most common act is sending an email to a user falsely claiming to be an established legitimate enterprise in an attempt to scam the user into surrendering private information that will be used for identity theft.

The IRS does not initiate contacts with taxpayers via emails. Also, the IRS does not request personal detailed information through email or ask taxpayers for the PIN numbers, passwords, or similar secret access information for their credit card, bank, or other financial accounts.

If you receive an unsolicited email claiming to be from the IRS, forward this message to *phishing@irs.gov*. You may also report misuse of the IRS name, logo, or other IRS property to the Treasury Inspector General for Tax Administration at 1-800-366-4484. You can forward suspicious emails to the Federal Trade Commission at: *spam@uce.gov* or contact them at *www.ftc.gov/idtheft* or 1-877-IDTHEFT (1-877-438-4338).

Visit IRS.gov to learn more about identity theft and how to reduce your risk.

Privacy Act Notice

Section 6109 of the Internal Revenue Code requires you to provide your correct TIN to persons (including federal agencies) who are required to file information returns with the IRS to report interest, dividends, or certain other income paid to you; mortgage interest you paid; the acquisition or abandonment of secured property; the cancellation of debt; or contributions you made to an IRA, Archer MSA, or HSA. The person collecting this form uses the information on the form to file information returns with the IRS, reporting the above information. Routine uses of this information include giving it to the Department of Justice for civil and criminal litigation and to cities, states, the District of Columbia, and U.S. commonwealths and possessions for use in administering their laws. The information also may be disclosed to other countries under a treaty, to federal and state agencies to enforce civil and criminal laws, or to federal law enforcement and intelligence agencies to combat terrorism. You must provide your TIN whether or not you are required to file a tax return. Under section 3406, payers must generally withhold a percentage of taxable interest, dividend, and certain other payments to a payee who does not give a TIN to the payer. Certain penalties may also apply for providing false or fraudulent information.

Certification
Regarding Debarment, Suspension and Ineligibility

As is required by the Federal Regulations Implementing Executive Order 12549, Debarment and Suspension, 45 CFR Part 76, Government-wide Debarment and Suspension, the applicant certifies, to the best of his or her knowledge and belief, that both it and its principals:

a. Are not presently debarred, suspended, proposed for debarment, declared ineligible, or voluntarily excluded from participation in this transaction by any federal department or agency;

b. Have not within a three-year period preceding this bid proposal and/or application been convicted of or had a civil judgment rendered against them for commission of fraud or a criminal offense in connection with obtaining, attempting to obtain, or performing a public (federal, state, or local) transaction or contract under a public transaction, violation of federal or state antitrust statutes or commission of embezzlement, theft, forgery, bribery, falsification or destruction of records, making false statements, or receiving stolen property;

c. Are not presently indicted for or otherwise criminally or civilly charged by a government entity with commission of any of the offenses enumerated herein; and

d. Have not within a three-year period preceding this bid proposal and/or application had one or more public transactions terminated for cause or default.

Signature:_____
Print Name:_____
Title:_____
Telephone Number:_____
Date:_____

If the bidder is unable to certify to all of the statements in this Certification, such bidder should attach an explanation to this proposal.

EXHIBIT “B”

BID PAGE

QUOTE PAGE

MATERIAL DESCRIPTION	BID PRICE
EN-1 ROAD STABILIZER (5 gal containers)	**$** 450.00

BIDDER'S INFORMATION:

Bidder/Company Name:	C.S.S. Technology, Inc. DBA Roadbond Service Company
Address:	P.O. Box 549
City/State/Zip Code:	Tolar, Texas 76476
Phone & Fax No.'S:	956-423-8671 Fax 956-412-0061
Cellular No.'S:	956-490-7528
Authorized Signature:	Col. Roy R Alvarez Jr (CE-Ret)
Printed Name:	Col. Roy R. Alvarez, Jr. (CE-Ret)
Title:	General Distributor/Company Representative
Email Address: (If Available)	ralva1954@aol.com OR Roy@RoadbondSoil.com

Slight increase is based on minimal raw materials break even cost. Presently we are offering our long time customer, Hidalgo County, a basic cost per gallon of $90.00 without freight charges, which provides the County a cost savings of $40-45 per gallon, plus a range savings on freight of $10-30 per gallon depending on quantity. Above savings on product is based on our sales price of $130-135 per gallon to other customers.

EXHIBIT "C"

CERTIFICATE OF INSURANCE

CSSTE-1 OP ID: SF

CERTIFICATE OF LIABILITY INSURANCE

DATE (MM/DD/YYYY) 04/06/2015

THIS CERTIFICATE IS ISSUED AS A MATTER OF INFORMATION ONLY AND CONFERS NO RIGHTS UPON THE CERTIFICATE HOLDER. THIS CERTIFICATE DOES NOT AFFIRMATIVELY OR NEGATIVELY AMEND, EXTEND OR ALTER THE COVERAGE AFFORDED BY THE POLICIES BELOW. THIS CERTIFICATE OF INSURANCE DOES NOT CONSTITUTE A CONTRACT BETWEEN THE ISSUING INSURER(S), AUTHORIZED REPRESENTATIVE OR PRODUCER, AND THE CERTIFICATE HOLDER.

IMPORTANT: If the certificate holder is an ADDITIONAL INSURED, the policy(ies) must be endorsed. If SUBROGATION IS WAIVED, subject to the terms and conditions of the policy, certain policies may require an endorsement. A statement on this certificate does not confer rights to the certificate holder in lieu of such endorsement(s).

PRODUCER **All-Tex Insurance - Granbury** **3320 E Hwy 377** **Granbury, TX 76049** **Chad Woodard** **Phone: 817-573-5568** **Fax: 817-573-7856**	CONTACT NAME: **Sheilah J. Fowler** PHONE (A/C, No, Ext): **817-573-5568** FAX (A/C, No): **817-573-7856** E-MAIL ADDRESS: **sheilah@alltexinsurance.com**
INSURED **Roadbond Service Co.** **CSS Technology Inc. dba** **dba Roadbond Service Co.** **P O Box 549** **Tolar, TX 76476**	INSURER(S) AFFORDING COVERAGE / NAIC # INSURER A: **Catlin Insurance Company** INSURER B: INSURER C: INSURER D: INSURER E: INSURER F:

COVERAGES **CERTIFICATE NUMBER:** **REVISION NUMBER:**

THIS IS TO CERTIFY THAT THE POLICIES OF INSURANCE LISTED BELOW HAVE BEEN ISSUED TO THE INSURED NAMED ABOVE FOR THE POLICY PERIOD INDICATED. NOTWITHSTANDING ANY REQUIREMENT, TERM OR CONDITION OF ANY CONTRACT OR OTHER DOCUMENT WITH RESPECT TO WHICH THIS CERTIFICATE MAY BE ISSUED OR MAY PERTAIN, THE INSURANCE AFFORDED BY THE POLICIES DESCRIBED HEREIN IS SUBJECT TO ALL THE TERMS, EXCLUSIONS AND CONDITIONS OF SUCH POLICIES. LIMITS SHOWN MAY HAVE BEEN REDUCED BY PAID CLAIMS.

INSR LTR	TYPE OF INSURANCE	ADDL INSR	SUBR WVD	POLICY NUMBER	POLICY EFF (MM/DD/YYYY)	POLICY EXP (MM/DD/YYYY)	LIMITS	
A	GENERAL LIABILITY [X] COMMERCIAL GENERAL LIABILITY [ ] CLAIMS-MADE [X] OCCUR GEN'L AGGREGATE LIMIT APPLIES PER: [ ] POLICY [ ] PRO-JECT [ ] LOC			GLS-677693-0815	08/23/2014	08/23/2015	EACH OCCURRENCE DAMAGE TO RENTED PREMISES (Ea occurrence) MED EXP (Any one person) PERSONAL & ADV INJURY GENERAL AGGREGATE PRODUCTS - COMP/OP AGG	$ 1,000,000 $ 100,000 $ 5,000 $ 1,000,000 $ 2,000,000 $ 2,000,000
	AUTOMOBILE LIABILITY [ ] ANY AUTO [ ] ALL OWNED AUTOS [ ] SCHEDULED AUTOS [ ] HIRED AUTOS [ ] NON-OWNED AUTOS						COMBINED SINGLE LIMIT (Ea accident) BODILY INJURY (Per person) BODILY INJURY (Per accident) PROPERTY DAMAGE (Per accident)	$ $ $ $
A	[X] UMBRELLA LIAB [X] OCCUR [ ] EXCESS LIAB [ ] CLAIMS-MADE [ ] DED [X] RETENTION $ 10000			XSS-677698-0814	08/23/2014	08/23/2015	EACH OCCURRENCE AGGREGATE	$ 5,000,000 $ 5,000,000
	WORKERS COMPENSATION AND EMPLOYERS' LIABILITY ANY PROPRIETOR/PARTNER/EXECUTIVE OFFICER/MEMBER EXCLUDED? (Mandatory in NH) [ ] Y/N N/A If yes, describe under DESCRIPTION OF OPERATIONS below						WC STATU-TORY LIMITS [ ] OTH-ER E.L. EACH ACCIDENT E.L. DISEASE - EA EMPLOYEE E.L. DISEASE - POLICY LIMIT	$ $ $

DESCRIPTION OF OPERATIONS / LOCATIONS / VEHICLES (Attach ACORD 101, Additional Remarks Schedule, if more space is required)

Certificate Holder is Named as Additional Insured as repects to the General Liability as provided by endorsement CG2010(07-04) as required by written contract. A Waiver of Subrogation in favor of the Certificate Holder is applicable as respects to the General Liability as provided by endorsement CG2404(05-09).

CERTIFICATE HOLDER

HILDAGC

Hildalgo County Pct 1
1902 Joe Stephens Avenue
Weslaco, TX 78596

CANCELLATION

SHOULD ANY OF THE ABOVE DESCRIBED POLICIES BE CANCELLED BEFORE THE EXPIRATION DATE THEREOF, NOTICE WILL BE DELIVERED IN ACCORDANCE WITH THE POLICY PROVISIONS.

AUTHORIZED REPRESENTATIVE
Chad Woodard

© 1988-2010 ACORD CORPORATION. All rights reserved.

REQUIREMENTS AGREEMENT
C-15-121-04-14

THIS AGREEMENT (the "Agreement") is entered into effective as of the **14th** day of **APRIL, 2015** by and between **CSS Technology, Inc.** d/b/a **Roadbond Service Company** ("Seller") and **Hidalgo County, Texas** ("Buyer").

WHEREAS, Buyer requires **"EN-1 ROAD STABILIZER MATERIAL" (on an as needed basis),** (the "Product") as further described in Exhibit "A", Request for Sealed Quotes (RFSQ) Procurement Packet as attached hereto and incorporated herein by reference for all purposes (the "RFSQ") and;

WHEREAS, Seller submitted a **"sole source"** affidavit to Buyer for the Product.

NOW THEREFORE, for and in consideration of the mutual covenants and conditions hereinafter set forth, and other good and valuable consideration, the receipt and sufficiency of which is hereby acknowledged, the parties hereto agree as follows:

1. Buyer agrees to purchase from Seller, and Seller agrees to sell and deliver to Buyer through a third party carrier the Product at the prices listed on Exhibit "B", which is attached hereto and incorporated herein by reference, that Buyer may require for use by Buyer in Buyer's projects. The term of this Agreement is firm and effective, **April 14, 2015, expiring, April 13, 2017** and may be extended at the sole discretion of the County for an additional two (2) one (1) year terms under the same rates, terms and conditions. Hidalgo County also reserves the right to continue this sealed quote for an additional sixty (60) day grace period at the end of the contract term for unforeseen delay of award for the next term and contingent upon cost remaining unchanged. It is agreed that the Product will meet the Specifications in the Request for Sealed Quotes (RFSQ) Procurement Packet set forth in Exhibit "A" hereto.

2. When Buyer determines that it needs a quantity of the Product to be delivered, it will, according to its Purchasing Policies, complete and submit to Seller a Purchase Order describing the type and quantity of the Product required. The Product shall be delivered by Seller through a third party carrier to the location in Hidalgo County specified by Buyer in its Purchase Order.

3. Buyer agrees to pay Seller for each Purchase Order based on the prices set out in Exhibit "B". Seller shall render invoices for each Purchase Order, and the invoices shall be paid by Buyer on or before the 30th day following receipt of the invoice.

4. General Provisions.

a. **Conflict with Applicable Law.** Nothing in this Agreement shall be construed so as to require the commission of any act contrary to law, and whenever there is any conflict between any provision of this Agreement and any present or future law, ordinance or administrative, executive or judicial regulation, order or decree, or amendment thereof, contrary to which the parties have no legal right to contract, the latter shall prevail, but in such event the affected provision or provisions of this Agreement shall be modified only to the extent necessary to bring them within the legal requirements and only during the time such conflict exists.

b. **No Waiver.** No waiver by Buyer of any breach of any provision of this Agreement shall be deemed to be a waiver of any preceding or succeeding breach of the same or any other provision hereof.

c. **Entire Agreement.** This Agreement contains the entire contract between the parties hereto, and each party acknowledges that neither has made (either directly or through any agent or representative) any representations or agreements in connection with this Agreement not specifically set forth herein. This Agreement may be modified or amended only by agreement in writing executed by Buyer and Seller, and not otherwise.

d. **Texas Law to Apply.** This Agreement shall be construed under and in accordance with the laws of the State of Texas, and all obligations of the parties created hereunder are performable in Hidalgo Buyer, Texas. The parties hereby consent to personal jurisdiction in Hidalgo Buyer, Texas.

e. **Notice.** Except as may be otherwise specifically provided in this Agreement, all notices, demands, requests or communications required or permitted hereunder shall be in writing and shall either be (i) personally delivered against a written receipt, or (ii) sent by registered or certified mail, return receipt requested, postage prepaid and addressed to the parties at the addresses set forth below, or at such other addresses as may have been theretofore specified by written notice delivered in accordance herewith:

If to Buyer: Hidalgo County
Attn: County Judge
302 West University Drive
Edinburg, Texas 78539

n. **Commitment of Current Revenues Only**. In the event that, during any term hereof, the Commissioners Court does not appropriate sufficient funds to meet the obligations of Buyer under this Agreement, Buyer may terminate this Agreement upon ninety (90) days written notice to Seller. Buyer agrees, however, to use reasonable efforts to secure funds necessary for the continued performance of this Agreement. The parties intend this provision to be a continuing right to terminate this Agreement at the expiration of each budget period of Buyer pursuant to the provisions of Tex. Loc. Govt. Code Ann. ' 271.903 (Vernon Supp. 1996).

o. **Purchasing Ethics**. Seller represents and warrants it has not, during the process of being awarded this contract violated the following ethical standards of Buyer and, upon and after the execution of this Agreement, agrees to abide by the following ethical standards of Buyer:

(1) It shall be a breach of ethics to offer, give or agree to give any elected official, department head or employee, or former elected official, department head or employee, of Buyer, or for any elected official, department head or employee or former elected official, department head or employee of Buyer, to solicit, demand, accept or agree to accept from another person, entity or organization, a gratuity or an officer of employment in connection with any decision, approval, disapproval, recommendation, preparation or any part of a program requirement or purchase request, influencing the content of any specification or procurement standard, rendering of advise, investigation, auditing, or in any other advisory capacity in any proceeding or application, request for ruling, determination, claim or controversy, or other particular matter pertaining to any program requirement or a contract or subcontract, or to any solicitation or proposal therefore pending before any department or agency of Buyer.

(2) It shall be a breach of ethics for any payment, gratuity or offer of employment to be made by or on behalf of a subcontractor under a contract to the prime contractor or higher tier subcontractor for any contract for Buyer, or any person associated therewith, as an inducement for the award of a subcontract or order.

If to Seller: **CSS Technology Inc.** d/b/a
Roadbond Service Company
Attn: Col. Roy R. Alvarez, Jr. (CE-RET) Rep.
P. O. Box 549
Tolar, Texas 76476

Each notice, demand, request or communication which shall be delivered or mailed in the manner described above shall be deemed sufficiently given for all purposes at such time as it is personally delivered to the addressee or, if mailed, at such time as it is deposited in the United States mail.

f. **Termination.** Buyer may terminate this Agreement at any time for any reason or no reason at all upon giving thirty (30) days written notice.

g. **Additional Documents.** The parties hereto covenant and agree that they will execute such other and further instruments and documents as are or may become necessary or convenient to effectuate and carry out the terms of this Agreement.

h. **Successors.** This Agreement shall be binding upon and inure to the benefit of the parties hereto and their respective heirs, executors, administrators, legal representatives, successors, and assigns where permitted by this Agreement.

i. **Assignment.** This Agreement shall not be assignable.

j. **Headings.** The headings and captions contained in this Agreement are solely for convenient reference and shall not be deemed to affect the meaning or interpretation of any provision or paragraph hereof.

k. **Gender and Number.** All pronouns used in this Agreement shall include the other gender, whether used in the masculine, feminine or neuter gender, and the singular shall include the plural whenever and as often as may be appropriate

l. **Authority to Execute.** The execution and performance of this Agreement by Buyer and Seller have been duly authorized by all necessary laws, resolutions or corporate action, and this Agreement constitutes the valid and enforceable obligations of Buyer and Seller in accordance with its terms.

m. **Insurance.** Seller shall provide, to the extend it deems necessary, insurance in force on all persons connected with providing services under this Contract naming Buyer as an additional insured, and shall furnish to Buyer certificates of such insurance coverage Exhibit "C", which is attached hereto.

EXECUTED effective as of the day and year first above written.

Approved by Commissioner's Court: ***April 14, 2015.***

APPROVED AS TO FORM:
Atlas, Hall & Rodriguez, LLP

By: _____
Stephen L. Crain, Attorney

BUYER:
COUNTY OF HIDALGO

Approved by Commissioners' Court
on 4-14-2015 RO

By: Ramon Garcia
Ramon Garcia, Buyer Judge

ATTEST:

_____
Arturo Guajardo Jr., Buyer Clerk

SELLER: CSS Technology, Inc. d/b/a
Roadbond Service Company

By: Col. Roy R. Alvarez Jr. (CE-Ret)
Printed Name: Col. Roy R. Alvarez, Jr. (CE-RET)
Title: General Distributor/Company Representative

AI-49428 **Purchasing Department** **8. E.**

CC CONSENT

Meeting Date: 05/05/2015

Submitted For: Marty Salazar, PURCHASING DEPT.

Submitted By: Sandra Montalvo, PURCHASING DEPT.

Department: PURCHASING DEPT.

Information

CAPTION

Requesting authority to advertise and approval of procurement packet (i.e. specifications-requirements, legal notice, draft contract, etc.) as attached hereto for: "Hidalgo County Clerk's Office-Purchase- Removal & Related Services for Shredded and Recyclable Materials" Bid No. 2015-143-SMA including the re-advertising of project in the event bids are received and project is still required.

BACKGROUND

1. Current Contract expires 07/12/15
2. New Contract to commence 07/13/15
3. Draft contract reviewed and approved as to form by legal counsel 04/22/15

Proposed scheduled
1st advertisement 05/09/15
2nd advertisement 05/16/15
Bid Opening 05/27/15

Fiscal Impact

FISCAL YEAR: 2015 ACCT. #:

FUNDS AVAILABLE Y/N?: MATCHING FUNDS Y/N?:

BUDGETARY IMPACT:

revenue project

Attachments

MEMO, DRAFT SPECS, LEGAL NOTICE DRAFT CONTRACT

Form Review

Inbox	Reviewed By	Date
Purchasing Department	Marty Salazar	04/23/2015 04:12 PM
Budget & Management	Veronica Ortiz	04/23/2015 04:31 PM

Glinda Pacheco	Glinda Pacheco	04/24/2015 09:37 AM
Auditor's Office	Monica Badillo	05/01/2015 03:25 PM

Form Started By: Sandra Montalvo Started On: 04/22/2015 04:11 PM

Final Approval Date: 05/01/2015

Hidalgo County Purchasing Department
2812 S. Business Highway 281
New Administration Building
Edinburg, Texas 78539
(956) 318-2626/ Fax: (956) 318-2629

MEMORANDUM

(Approval of Specifications)

TO: Arturo Guajardo, County Clerk
Hidalgo County Clerk's Office

ATTN: **Priscilla Torres** **via email: priscilla.torres@co.hidalgo.tx.us**

FROM: Sandra Montalvo, Buyer II
Hidalgo County Purchasing Department

DATE: **April 15, 2015**

RE: Approval of Specifications for: Bid No.: 2015-143-00-00-SMA- **Approval of Specifications for HIDALGO COUNTY CLERK'S OFFICE-*"Purchase, Removal & Related Services For Shredded and Recyclable Materials"***

Please review the attached **SPECIFICATIONS** and verify if all requirements are met by signing below and indicating **APPROVE** (or) **DISAPPROVE.** Please make any and all modifications necessary and return the revised copy to the designated Buyer in the Purchasing Department.

If you have any questions, please call me at (956) 318-2626 ext# 4865.

APPROVE ☑	DISAPPROVE ☐
APPROVED WITH MODIFICATIONS ☑	

FUNDS AVAILABILITY:_____YES / _____NO/_____Other

(Specify)_____

BUDGET ACCOUNT #:_____

AUTHORIZED SIGNATURE	PRINT NAME	DATE
	Noe Lopez Jr.	4/17/15

SUBMIT THIS FORM TO THE HIDALGO COUNTY PURCHASING DEPARTMENT e-mail: sandra.montalvo@co.hidalgo.tx.us no later than FRIDAY, April 17, 2015 @ 10:00 a.m.

Enclosures

EXHIBIT "B"

BID PAGE

Hidalgo County Clerk's Office

"Purchase, Removal and Related Services- for Shredded and Recyclable Materials"

RFB No.: 2015-143-00-00-SMA

TYPE OF SERVICE		AMOUNT PAID TO THE COUNTY	
		USD/LB	USD/TON
PAPER	Loose		
	Bagged		
	Baled		
CARDBOARD	Loose		
	Bagged		
	Baled		
ALUMINUM			
PLASTIC			
OTHER			

BIDDER'S INFORMATION:

I/We the undersigned hereby certify that I/We am/are a duly authorized official of the company and have the authority to sign on behalf of the company and assure that all statements made in the bid are true. I/We agree to furnish and deliver the specified items/services at the prices stated herein, and have read, understand, and agree to the terms and conditions contained herein and on all of the attachments.

BIDDER/COMPANY NAME: _____

ADDRESS: _____

CITY/STATE/ZIP CODE: _____

PHONE & FAX NO.'S: _____

CELLULAR PHONE: _____

AUTHORIZED SIGNATURE: _____

PRINTED NAME: _____

TITLE: _____

EMAIL: _____

EXHIBIT "A"

Specifications/Requirements
Hidalgo County Clerk's Office
"Purchase, Removal and Related Services-for Shredded and Recyclable Materials"
RFB No.: 2015-143-00-00-SMA

Hidalgo County Clerk's Office currently recycles (shreds) its own discarded paper as well as paper from other County Departments. In an effort to more efficiently utilize County assets, the County Clerk wishes to implement a program to generate revenue from the sale of recyclable materials including, but not limited to, paper, cardboard, aluminum and plastic products. Although the program will commence with those departments for which the County Clerks currently provides shredding services, Hidalgo County reserves the right and option to expand this program to include (at a time that is determined and recommended by the County Clerk) those County departments as yet not part of the project.

SCOPE:

Hidalgo County-Clerk's Office, "the Project Manager", is seeking qualified companies to bid on the purchase and removal of recyclable materials and award a contract for the **"Purchase, Removal & Related Services for Shredded & Recyclable Materials"** on an **"As Needed Basis":**

SERVICE LOCATIONS and POINT OF CONTACT (POC):

- ***Current Sites:***
  - Records Management Warehouse – 317 N. Closner, Edinburg, Texas 78539
    POINT OF CONTACT (POC)

1st	Armando Perez Jr.	(956) 318-2100 ext. 6107	(956) 292-7676
2nd	Aleida Ramirez	(956) 318-2100 ext. 6109	(956) 292-7000
3rd.	~~Fernando Gomez~~ Fabian Pedraza	(956) 318-2100 ext. 6109	(956) 292-7000

  - San Carlos Warehouse- E. St. 107 & 6th Street San Carlos, Texas 78539
    POINT OF CONTACT (POC)

1st	Armando Perez Jr.	(956) 318-2100 ext. 6107	(956) 292-7676
2nd	~~Fernando Gomez~~	(956) 318-2100 ext. 6109	(956) 292-7000
3rd.	Aleida Ramirez → Fabian Pedraza	(956) 318-2100 ext. 6109	(956) 292-7000

BIDDER(S) MINIMUM REQUIRMENTS:

Interested and qualified Bidder(s) that meet the Minimum Requirements are invited to submit a Procurement (Bid) Packet.

1. The Bidder(s) must be able to accept any loose, bagged and/or baled paper, cardboard, aluminum and plastic etc.

2. The Bidder shall schedule pick-up on the first and third Monday of the Month unless there is a holiday, which shall then be picked-up on the following business day. Hidalgo County reserves the right to change scheduling for pickup of materials on a weekly basis.

3. Bidder(s) must provide a bin(s) or pallet(s) as needed to either site, in which all material will be placed in and removed by the Bidder.

4. The Bidder must have the ability to pick-up materials from two designated areas and the proper equipment to load the container with the shredded-destroyed material to sell (i.e., forklift, etc.)

5. The Bidder must have the ability to leave a container at either site.

6. Hidalgo County must have access to the vendor's facility if needed, to ensure the materials are being disposed properly.

7. Bidder must include a copy of the scale ticket.

8. Bidder must also provide the process of what happens to the shredded/destroyed material, once it has left the County's possession.

9. The Bidder must also provide a summary report of the material sold, if needed by the Hidalgo County Departments utilizing services.

TERMS AND CONDITIONS:

1. Term of contract is for one (1) year period with the County's option to renew contract for an additional one (1) year term, with fixed prices per ton and/or pound.

2. County reserves the right to continue this agreement for an additional sixty (60) day grace period at the end of the contract term due to an unforeseen delay in the award of a new bid for next contract term.

3. As consideration for rendering the Services provided for in the Contract, the Company agrees to pay the County the amounts specified in Exhibit "B" attached hereto, payable against weight tickets submitted by the Company to Hidalgo County Treasurer's Office with copy to the Hidalgo County Clerk's Office, within thirty (30) days of submitting such pick-up/weight tickets.

4. This Agreement may be terminated either party without cause upon sixty (60) days written notice.

5. County will seek purchases from state awarded Bidder(s) whenever it is, in its best interest to do so.

6. Bid award will be made to the most qualified, responsive, responsible bidder meeting all specifications and/or requirements.

7. After bid is awarded and successful awarded contractor defaults in meeting the general instructions to bidder(s), and/or in complying with the contract agreement, Hidalgo County reserves the right to seek the services of the next most qualified bidder. In such event, Hidalgo County shall charge the successful bidder the difference for any additional cost to the County.

8. Hidalgo County reserves the right to award the bid to MULTIPLE bidders if the county determines it is in its best interest to do so.

9. All costs and expenses associated with the preparation and submission of (bids, proposals and/or quotes) shall be the responsibility of the bidder and no reimbursements for such charges or expenses shall be passed onto Hidalgo County.

10. The successful bidder will indemnify and hold harmless the County, and its officers, officials, and employees, agents and attorneys for any and all claims and expenses arising out of our related to the performance of the contract awarded pursuant hereto.

11. County, upon request, shall be furnished with samples of all proposed containers, together with written construction specifications for the same.

ADDITIONAL INFORMATION:
Information regarding this project can be addressed in writing, to the Hidalgo County Purchasing Department. Hidalgo County is also requesting that any and all questions, inquiries and clarifications regarding quotes, bids, proposal or statement of qualifications be addressed to Martha L. Salazar, CPPB, Hidalgo County Purchasing Agent, Attn: Sandra Montalvo at 2802 South Business Hwy 281, Edinburg, Texas 78530.TELEPHONE INQUIRIES WILL NOT BE ACCEPTED.

ALL WRITTEN INQUIREIS WILL BE ACDEPTED VIA FACSIMILE (956) 318-2629 OR VIA EMAIL: sandra.montalvo@co.hidalgo.tx.us NO LATER THAN 5:00 P.M., WEDNESDAY, May 00, 2015. Responses to said inquires will be sent to all applicants via email by no later than 5:00 p.m, FRIDAY, May 00, 2015.

Bid No: 2015-143-05-27-SMA	Buyer: Sandra Montalvo	Tel. No: (956) 318-2626 ext. 4865

REQUEST FOR BIDS

HIDALGO COUNTY CLERK'S OFFICE

"Purchase, Removal & Related Services for Shredded and Recyclable Materials"

BID OPENING DATE: May 27, 2015 @ 9:30 a.m.

Contact Person:

Martha L. Salazar, CPPB, Purchasing Agent
Hidalgo County Purchasing Department
2802 S. Business Hwy 281 Administration Building
Edinburg, Texas 78539
956 318-2626

Form HCPD-03

1. Sealed bids will be received for ***PURCHASE, REMOVAL & RELATED SERVICES FOR SHREDDED AND RECYCLABLE MATERIALS- Hidalgo County-Clerk's Office*** in accordance with the specifications attached as Exhibit "A" hereto. Bids should address all specifications set forth. Bidders may suggest substitutions of features which they feel would be in the best interest of Hidalgo County ("County"). Strong rationale must be presented for any deviation from the specifications. Hidalgo County reserves the right to reject the deviation and its effect on the overall bid.

2. One (1) original and Three (3) copies of all bids are required with the bidders name and return address clearly typed/printed on upper left hand corner and the proper notation clearly typed/printed on the lower left hand corner of the envelope and/or package: **"BID-2015-143-05-27-SMA-"PURCHASE, REMOVAL & RELATED SERVICES FOR SHREDDED AND RECYCLABLE MATERIALS – Hidalgo County Clerk's Office** and in County's Purchasing Department, 2802 S Business Highway 281, Administration Building, Edinburg, Texas, **on or before 9:30 a.m., WEDNESDAY, MAY 27, 2015.**

   NO FACSIMILES OR LATE ARRIVALS WILL BE ACCEPTED. ANY RFB RECEIVED AFTER THAT TIME WILL NOT BE OPENED AND WILL BE RETURNED. OVERNIGHT MAIL MUST ALSO BE PROPERLY LABELED ON THE OUTSIDE OF EXPRESS ENVELOPE OR PACKAGE WITH REFERENCE TO "REQUEST FOR BIDS-2015-143-05-27-SMA-RFB-PURCHASE, REMOVAL & RELATED SERVICES FOR SHREDDED AND RECYCLABLE MATERIALS – Hidalgo County Clerk'S Office"

   Hidalgo County reserves the right to refuse and reject any/all RFB and to waive any/all formalities or technicalities, or to accept the RFB considered the best and most advantageous to Hidalgo County**.**

3. Hidalgo County reserves the right to: **A.** separate and accept, or eliminate any item(s) listed under this bid that it deems necessary to accommodate budgetary and/or operational requirements; **B.** reject any or all bids submitted and further reserves the right to design the evaluation criteria to be used in selecting the lowest and best bid for approval; and **C.** award the bid to one bidder or to multiple bidders if the County determines it is in its best interest to do so."

4. The Bidder shall not substitute items named in the bid without the express written consent of Hidalgo County. Failure of the delivered item(s) to perform as specified, or failure to meet the stated delivery schedule shall release Hidalgo County from all obligations to the contracting party with regard to the item(s) in question. In such event, County may elect to award the contract to the next-lowest responsible bidder, or to reject all bids and re-advertise.

5. For work to be performed at a County owned or operated location, each bidder shall, in its sole discretion, visit the job site before preparing the bid and thoroughly familiarize himself/herself with existing conditions. Bidder should take field dimensions and note all circumstances which affect the dollar amount of the bid.

6. Descriptive specifications are referenced in this document to indicate the general kind and quality of equipment desired by Hidalgo County. Due to various styles and models of equipment, bidders are required to include illustrations, specifications, explanation of warranties, and service data with their bid including catalogue numbers and any necessary references.

7. No bid may be withdrawn within thirty (30) days from the scheduled time to open bids.

8. Proposed prices are to remain firm for a minimum of ninety (90) days after bid opening.

9. Any interpretations, amendments, corrections or changes to this bid document must be in a written addendum and signed by the County Judge or his designee. Addenda will be mailed to all who are known to have received a copy of the Request for Bids. Bidders shall acknowledge receipt of all addenda as a part of their bid.

10. County reserves the right to accept or reject any or all bids.

11. Costs are to be net F.O.B., County Prepaid.

12. County is exempt from Federal Excise Tax, State Tax and Local Tax. Do not include tax in cost figure. If it is determined that tax was included in the cost figures it will not be included in the tabulation of any awards. Tax exemption certificates will be furnished upon request.

13. Funds for this procurement have been provided through the County budget for this fiscal year only. County, on an annual basis, has the right to reconsider a contract during the budget process for ensuing years if financial resources of County are insufficient to meet the liabilities of said contract. The award of a bid or contract hereunder will not be construed to create a debt of the County which is payable out of funds beyond the current fiscal year.

14. Upon award and prior to execution of a contract, Sole Proprietorships are required to submit a copy of their social security cards to the Hidalgo County Auditor's Office in order to establish an account with the County. All awarded vendors must submit a completed W-9 and a copy o their Federal ID Number Certificate.

15. <u>DELIVERY INSTRUCTIONS:</u>

- No deliveries accepted after 3:00 P.M., Monday-Friday.
- At least seventy two (72) hours prior notice of delivery must be given to Martha L. Salazar, Purchasing Agent before delivery will be accepted.
- If you need additional information call the office listed below:

Hidalgo County Purchasing Department
Martha L. Salazar, Purchasing Agent
(956) 318-2626

16. BILLING AND PAYMENT INSTRUCTIONS:

- Invoices must include:
  a) Name and address of successful bidder
  b) Name and address of receiving department or official
  c) Purchase Order and Contract Number (if any)
  d) Notation-**"PURCHASE, REMOVAL & RELATED SERVICES FOR SHREDDED AND RECYCLABLE MATERIALS -Hidalgo County-Clerk's Office"** Descriptive information as to the items or services delivered, including product code, item number, quantity, etc.

- Discount payments will be considered when offered.

- Contact person for Billing and Payment questions:

Hidalgo County – Auditor's Office
Ray Eufracio, County Auditor
2812 S. Business 281
Edinburg, Texas 78539
(956)318-2511

17. SCHEDULE OF EVENTS

Bid Opening, 9:30 AM	**MAY 27, 2015**
Award of Contract	_____,2015
Commence Work or Deliver Products	_____,2015

18. BID OR PERFORMANCE BOND AND DEBARMENT CERTIFICATION; PAYMENT UNDER CONTRACT (if applicable):

- If the contract proposed is for the construction of public works or is for a contract for goods & services exceeding $100,000, all bidders shall furnish a good and sufficient bid bond in the amount of five percent of the total contract price. A bid bond must be executed with a surety company authorized to do business in Texas. All bidders are also required to furnish a certification or acknowledgment stating that the contractor or vendor is free from suspension or debarment pursuant to federal regulation 45CFR Part 76.

- Together with the signing of a contract or issuance of a purchase order following the acceptance of a bid, and prior to commencement of the actual work, the bidder shall furnish a performance bond to the County for the full amount of the contract, if that contract exceeds $50,000.

- If the contract is for $50,000 or less, no money will be paid to the contractor until completion and acceptance of the work or the fulfillment of the purchase obligation to the County, and, if applicable, the receipt by County of satisfactory evidence that all subcontractors and material men have been paid.

- If a contract is for the construction, alteration or repair of public buildings or public works,the contractor *shall* provide a payment bond for a contract in excess of Twenty Five Thousand Dollars ($25,000.00), as required by Tex. Govt. Code Ch. 2253.

- For requirements contracts, bond requirements are determined by applying the proposed unit price to the estimated quantities included in the specifications.

19. **ETHICAL STANDARDS:**

- It shall be a breach of ethics to offer, give or agree to give any elected official, department head or employee, or former elected official, department head or employee, of the County, or for any elected official, department head or employee or former elected official, department head or employee of the County, to solicit, demand, accept or agree to accept from another person, entity or organization, a gratuity or an offer of employment in connection with any decision, approval, disapproval, recommendation, preparation or any part of a program requirement or purchase request, influencing the content of any specification or procurement standard, rendering of advice, investigation, auditing, or in any other advisory capacity in any proceeding or application, request for ruling, determination, claim or controversy, or other particular matter pertaining to any program requirement or a contract or subcontract, or to any solicitation or proposal therefore pending before any department or agency of the County.

- It shall be a breach of ethics for any payment, gratuity or offer of employment to be made by or on behalf of a subcontractor under a contract to the prime contractor or higher tier subcontractor for any contract for the County, or any person associated therewith, as an inducement for the award of a subcontract or order.

- No public official shall have an interest in a contract awarded hereunder except in accordance with Tex. Loc. Govt. Code Chapter 171.

20. DISCLOSURE OF CONFLICT OF INTEREST

- Effective January 1, 2006, Chapter 176 of the Texas Local Government Code requires that any vendor, person, consultant or contractor considering doing business with Hidalgo County ("the County") to disclose in the Conflict of Interest Questionnaire (the "CIQ") attached as Exhibit D, the vendor, person, consultant or contractor's affiliation or business relationship that might cause a conflict of interest with the County. By law, the CIQ must be filed with the Hidalgo County Clerk's Office no later than the seventh business day after the date the person becomes aware of facts that require that statement to be filed. The disclosure requirement applies to a person or business that contracts or seeks to contract with Hidalgo County for the sale or purchase of property, goods or service. Any purchase order or contract resulting from this process shall be considered null and void if the successful bidder fails to comply with Texas Local Government Code Chapter 176. Vendors, consultants, contractors and others who desire to conduct business with Hidalgo County are encouraged to refer to Texas Local Government Code Chapter 176 for the details of this law. An offense under Texas Local Government Code Chapter 176 is a Class C Misdemeanor.

Please Submit completed CIQ forms to the Hidalgo County Clerk's Office located at 100 N. Closner, Edinburg, Texas 78539-Hidalgo County Courthouse **COMPLETION AND SUBMISSION OF FORM CIQ IS THE SOLE RESPONSIBILITY OF THE PROSPECTIVE BIDDER.**

21. If, during the life of any contract or bid awarded, the successful bidder's net prices generally available to other customers for items awarded herein are reduced below the contracted price, it is understood and agreed that the benefits of such reduction shall be extended to County.

22. Bids, and all goods and services provided thereunder, shall comply with all federal, state and local laws concerning this type(s) of goods and/or services.

23. Minimum Standards for Responsible Prospective Bidders: A prospective bidder must affirmatively demonstrate bidder's responsibility. A prospective bidder, by submitting a bid, represents to County that it meets the following requirements:

- Possess or is able to obtain adequate financial resources as required to perform under the bid;
- Be able to comply with the required or proposed delivery schedule;
- Have a satisfactory record of performance;
- Have a satisfactory record of integrity and ethics;
- Be otherwise qualified and eligible to receive an award.

24. Successful bidder will pay or cause to be paid, without cost or expenses to County, all FICA, FUTA/SUTA and Federal Income Withholding Taxes of all employees, and all wages and benefits as required by Federal or State law. Successful bidder's officers, agents and/or employees will not be entitled to any benefits of an employee or elected official of County, including, but not limited to, benefits associated with County's civil service system.

25. Any contract awarded to a successful bidder will be in effect until (a) the contract expires, (b) delivery and acceptance of products, and/or performance of services ordered, or (c) terminated by County with thirty day's written notice prior to cancellation.

26. County reserves the right to enforce performance of any contract awarded hereunder in any manner prescribed by law or deemed to be in the best interest of the County in the event of breach or default by successful bidder; County reserves the right to terminate any contract immediately in the event a successful bidder fails to:

A. Meet schedules;
B. Pay any required fees or taxes; or
C. Otherwise perform in accordance with the specifications.

27. Successful bidder shall defend, indemnify and save harmless County and all its elected officials, officers, agents and employees from all suits, actions, or other claims of any character, name and description brought for or on account of any injuries or damages received or sustained by any person, persons, or property on account of any negligent act or fault of the successful bidder, or of any agent, employee, subcontractor or supplier of successful bidder in the execution of, or performance under, any contract which may result from bid award or which arises from any event or casualty happening on or within County premises themselves or happening upon or in any halls, elevators, entrances, stairways or approaches of or to such County facilities. Successful bidder shall pay any judgment with costs which may be obtained against County growing out of such injury or damages, and shall, upon request, provide a defense to County by counsel reasonably acceptable to County. Successful bidder's indemnity hereunder shall include, but is not limited to, claims relating to patent, copyright or trademark infringement, and the like, arising out of the goods and services provided by successful bidder.

28. Successful bidder shall warrant that all items/services shall conform to the specifications and/or all warranties provided under the Uniform Commercial Code and be free from all defects in material, workmanship and the like. Items supplied under a contract pursuant to this Request for Bids shall be subject to County's approval. Items found to be defective or not meeting specifications shall be replaced by successful bidder within two business days at no expense to County. Items not picked up within one (1) week after notification shall be deemed a donation to County and may be used or disposed of at County's discretion and without waiver of any other rights of County as to the item's nonconformity.

29. This document and any disputes arising hereunder shall be governed and construed according to the laws of the State of Texas, and will be performable exclusively in Hidalgo County, Texas.

30. The successful bidder shall not assign, sell, transfer or convey its rights under any awarded contract, in whole or in part, without the prior written consent of County.

Bid
for
HIDALGO COUNTY CLERK'S Office
"Purchase, REMOVAL & RELATED SERVICES FOR SHREDDED AND RECYCLABLE MATERIALS"

To: Martha L. Salazar, CPPB, Purchasing Agent
Hidalgo County Purchasing Department
2802 S Business Highway 281
Edinburg, Texas 78539

In accordance with the Specifications, and subject to all laws and regulations of the United States and state and local laws, the undersigned bidder proposes and commits to furnish all labor, equipment, material, software and services as set forth in the documents hereinbefore mentioned. The undersigned bidder further agrees, upon acceptance of its bid, to execute a contract and/or Purchase Order issued by Hidalgo County for performing and completing the work described in the Specifications within the time stated and for the prices proposed in the documents attached hereto and made a part hereof.

Bidder acknowledges receipt of all of the pages of the documents referenced in the Invitation to Bid Checklist presented in connection with this procurement. Bidder understands that Hidalgo County reserves the right to reject any or all bids and further reserves the right to design the evaluation criteria to be used in selecting the lowest and best bid.

Bidder agrees that this bid shall be good and may not be withdrawn for a period of ninety (90) calendar days after the scheduled closing time for receiving bids, as contained in the Specifications.

Respectfully submitted,

Bidder: _____

Address: _____

By: _____

Printed Name: _____

Title: _____

EXHIBIT "A"

Specifications/Requirements
Hidalgo County Clerk's Office
"Purchase, Removal and Related Services-for Shredded and Recyclable Materials"
RFB No.: 2015-143-05-27-SMA

Hidalgo County Clerk's Office currently recycles (shreds) its own discarded paper as well as paper from other County Departments. In an effort to more efficiently utilize County assets, the County Clerk wishes to implement a program to generate revenue from the sale of recyclable materials including, but not limited to, paper, cardboard, aluminum and plastic products. Although the program will commence with those departments for which the County Clerks currently provides shredding services, Hidalgo County reserves the right and option to expand this program to include (at a time that is determined and recommended by the County Clerk) those County departments as yet not part of the project.

SCOPE:

Hidalgo County-Clerk's Office, "the Project Manager", is seeking qualified companies to bid on the purchase and removal of recyclable materials and award a contract for the **"Purchase, Removal & Related Services for Shredded & Recyclable Materials"** on an **"As Needed Basis":**

SERVICE LOCATIONS and POINT OF CONTACT (POC):

- ***Current Sites:***
  - Records Management Warehouse – 317 N. Closner, Edinburg, Texas 78539
    POINT OF CONTACT (POC)

1st	Armando Perez Jr.	(956) 318-2100 ext. 6107	(956) 292-7676
2nd	Aleida Ramirez	(956) 318-2100 ext. 6109	(956) 292-7000
3rd.	Fabian Pedraza	(956) 318-2100 ext. 6109	(956) 292-7000

  - San Carlos Warehouse- E. Sh. 107 & 6th Street San Carlos, Texas 78539
    POINT OF CONTACT (POC)

1st	Armando Perez Jr.	(956) 318-2100 ext. 6107	(956) 292-7676
2nd	Fabian Pedraza	(956) 318-2100 ext. 6109	(956) 292-7000
3rd.	Aleida Ramirez	(956) 318-2100 ext. 6109	(956) 292-7000

BIDDER(S) MINIMUM REQUIRMENTS:

Interested and qualified Bidder(s) that meet the Minimum Requirements are invited to submit a Procurement (Bid) Packet.

1. The Bidder(s) must be able to accept any loose, bagged and/or baled paper, cardboard, aluminum and plastic etc.

2. The Bidder shall schedule pick-up on the first and third Monday of the Month unless there is a holiday, which shall then be picked-up on the following business day. Hidalgo County reserves the right to change scheduling for pickup of materials on a weekly basis.

3. Bidder(s) must provide a bin(s) or pallet(s) as needed to either site, in which all material will be placed in and removed by the Bidder.

4. The Bidder must have the ability to pick-up materials from two designated areas and the proper equipment to load the container with the shredded-destroyed material to sell (i.e., forklift, etc.)

5. The Bidder must have the ability to leave a container at either site.

6. Hidalgo County must have access to the vendor's facility if needed, to ensure the materials are being disposed properly.

7. Bidder must include a copy of the scale ticket.

8. Bidder must also provide the process of what happens to the shredded/destroyed material, once it has left the County's possession.

9. The Bidder must also provide a summary report of the material sold, if needed by the Hidalgo County Departments utilizing services.

TERMS AND CONDITIONS:

1. Term of contract is for one (1) year period with the County's option to renew contract for an additional one (1) year term, with fixed prices per ton and/or pound.

2. County reserves the right to continue this agreement for an additional sixty (60) day grace period at the end of the contract term due to an unforeseen delay in the award of a new bid for next contract term.

3. As consideration for rendering the Services provided for in the Contract, the Company agrees to pay the County the amounts specified in Exhibit "B" attached hereto, payable against weight tickets submitted by the Company to Hidalgo County Treasurer's Office with copy to the Hidalgo County Clerk's Office, within thirty (30) days of submitting such pick-up/weight tickets.

4. This Agreement may be terminated either party without cause upon sixty (60) days written notice.

5. County will seek purchases from state awarded Bidder(s) whenever it is, in its best interest to do so.

6. Bid award will be made to the most qualified, responsive, responsible bidder meeting all specifications and/or requirements.

7. After bid is awarded and successful awarded contractor defaults in meeting the general instructions to bidder(s), and/or in complying with the contract agreement, Hidalgo County reserves the right to seek the services of the next most qualified bidder. In such event, Hidalgo County shall charge the successful bidder the difference for any additional cost to the County.

8. Hidalgo County reserves the right to award the bid to MULTIPLE bidders if the county determines it is in its best interest to do so.

9. All costs and expenses associated with the preparation and submission of (bids, proposals and/or quotes) shall be the responsibility of the bidder and no reimbursements for such charges or expenses shall be passed onto Hidalgo County.

10. The successful bidder will indemnify and hold harmless the County, and its officers, officials, and employees, agents and attorneys for any and all claims and expenses arising out of our related to the performance of the contract awarded pursuant hereto.

11. County, upon request, shall be furnished with samples of all proposed containers, together with written construction specifications for the same.

ADDITIONAL INFORMATION:

Information regarding this project can be addressed in writing, to the Hidalgo County Purchasing Department. Hidalgo County is also requesting that any and all questions, inquiries and clarifications regarding quotes, bids, proposal or statement of qualifications be addressed to Martha L. Salazar, CPPB, Hidalgo County Purchasing Agent, Attn: Sandra Montalvo at 2802 South Business Hwy 281, Edinburg, Texas 78530.TELEPHONE INQUIRIES WILL NOT BE ACCEPTED.

ALL WRITTEN INQUIRIES WILL BE ACCEPTED VIA EMAIL TO sandra.montalvo@co.hidalgo.tx.us NO LATER THAN 5:00 P.M., WEDNESDAY, May 20, 2015. Responses to said inquires will be sent to all applicants via email by no later than 5:00 p.m, FRIDAY, May 22, 2015.

Zimbra **leticia.saenz@co.hidalgo.tx.us**

RE: REVISED--C-15-143-00-00-SMA - “Purchase, Removal & Related Services for Shredded & Recyclable Material”

From : Steve Crain <scrain@atlashall.com> Wed, Apr 22, 2015 11:04 AM

Subject : RE: REVISED--C-15-143-00-00-SMA - “Purchase, Removal & Related Services for Shredded & Recyclable Material” 2 attachments

To : 'Leticia H. Saenz' <leticia.saenz@co.hidalgo.tx.us>

It Is OK.

From: Leticia H. Saenz [mailto:leticia.saenz@co.hidalgo.tx.us]
Sent: Wednesday, April 22, 2015 10:35 AM
To: Stephen L. Crain
Cc: Marynel Trevino
Subject: Re: REVISED--C-15-143-00-00-SMA - “Purchase, Removal & Related Services for Shredded & Recyclable Material”

Good morning, Mr. Crain-

Please review and approve (attached hereto) "draft" contract for:**“Purchase, Removal & Related Services for Shredded & Recyclable Material”** with revisions advised but with language left the same on #6 per our conversation.

Please advise.

Thanks.

Leticia H. Saenz, CPPB/Contracts Manager
Hidalgo County Purchasing Department
2812 South Business Highway 281
Edinburg, Texas 78539
P*(956) 318-2626* ***F****(956) 318-2629*
Email: *leticia.saenz@co.hidalgo.tx.us*

...DON'T WORRY...BE HAPPY...

From: "Stephen L. Crain" <scrain@atlashall.com>
To: "Leticia H. Saenz" <leticia.saenz@co.hidalgo.tx.us>

Sent: Wednesday, April 22, 2015 8:38:36 AM
Subject: Request for Bids

Stephen L. Crain
ATLAS, HALL & RODRIGUEZ, LLP
818 Pecan Blvd. (78501)
P. O. Box 3725
McAllen, Texas 78502
Direct Dial Number (956) 632-8221
Main Number (956) 682-5501
Fax Number (956) 686-6109
E-mail Address scrain@atlashall.com

E-MAIL NOTICE -- This transmission may be: (1) subject to the Attorney-Client Privilege, (2) an attorney work product, or (3) strictly confidential. If you are not the intended recipient of this message, you may not disclose, print, copy or disseminate this information. If you have received this in error, please reply and notify the sender (only) and delete the message. Unauthorized interception of this e-mail is a violation of federal criminal law.

This communication does not reflect an intention by the sender or the sender's client or principal to conduct a transaction or make any agreement by electronic means. Nothing contained in this message or in any attachment shall satisfy the requirements for a writing, and nothing contained herein shall constitute a contract or electronic signature under the Electronic Signatures in Global and National Commerce Act, any version of the Uniform Electronic Transactions Act or any other statute governing electronic transactions.

---

image002.gif
345 B

image003.jpg
5 KB

THE STATE OF TEXAS §
§
COUNTY OF HIDALGO §

SERVICE CONTRACT
C-15-143-00-00

THIS CONTRACT is made and entered into this ___ day of _____**, 2015** by and between the **County of Hidalgo, Texas** ("County"), and _____ (Company").

WHEREAS, Company responded to advertised notices for bids for **"Purchase, Removal & Related Services for Shredded & Recyclable Material" (on an as needed basis)** (the "Services"); and

WHEREAS, Company submitted a bid to provide services in accordance with Exhibit "A" Request for Bids (RFB) Procurement Packet attached hereto respectively, and incorporated herein for all purposes of (the "RFB"); and;

WHEREAS, in recognition of and in consideration of Company's agreement to perform the Services in accordance with Specifications within Exhibit "A" Request for Bids (RFB) Procurement Packet, the Commissioners Court of County awarded the bid to Company.

NOW, THEREFORE, in mutual consideration of the foregoing and the further consideration of the following, the parties hereto agree as follows:

1. County and Company hereby agree that this Contract is entered into in order to provide the Services to **Hidalgo County**. This Contract does not extend to any third parties any duties or benefits conferred in any manner hereunder or otherwise.

2. Company hereby promises and agrees to render and provide, during the term of this Contract, and shall be obligated to render and provide the services in accordance with the Specifications contained in Exhibit "A" Request for Bids (RFB) Procurement Packet within **Hidalgo**

DRAFT

County following a request for Services by **Hidalgo County Clerk's Office** ("the Project Manager") or its designated agent(s). Company agrees in performing the Services that it will use proper professional standards, comply with any and all appropriate laws and regulations in providing the Services, and devote such time as is necessary to safely and efficiently provide the Services. Further Hidalgo County reserves the right to request these services from other sources other than the successful vendor and shall not be in violation of any terms or conditions of said contract.

3. This Contract shall be for a period of **one (1) year**, commencing on _____ _____**, 2015** and expiring on _____**, 2016** with County's option to extend/renew for an additional one (1) year period, on the same terms and conditions contained herein. Hidalgo County also reserves the right to continue this bid for an additional sixty (60) day grace period at the end of the contract term for unforeseen delay of award for the next term and contingent upon cost remaining unchanged.

4. As a condition of this Contract, Company shall hold and maintain throughout the term of this Contract all licenses and permits required, or which may be required by any authority during the term hereof to provide the Services.

5. All trucks or vehicles operated by the Company to perform the Services shall contain all equipment required by any authority to operate on streets and roads and all persons in the employ of Company who operate such trucks or vehicles shall have the required licenses, qualifications, skill and expertise to perform such Services and shall comply with all laws, rules and regulations prescribed by any agency or authority having jurisdiction with regard to the operation of such trucks or vehicles in providing the Services.

6. All weigh tickets will be processed at the County Clerk's Office with a representative of the County Clerk's Office observing same. Company agrees to pay the County the amounts specified in Exhibit "B" attached hereto, payable against weight tickets submitted by the Company

to Hidalgo County Treasurer's Office with Copy to the Hidalgo County Clerk's Office, within thirty (30) days of submitting such pick up/weight tickets.

7. Company shall provide insurance in force on all its vehicles and all persons connected with providing services under this Contract naming County as an additional insured (with the coverages and in the amounts described on Exhibit "C" attached hereto and incorporated herein at this point for all purposes), and shall furnish to County certificates of such insurance coverage.

8. Company shall provide a sufficient number of trucks, vehicles, personnel and equipment available to safely and efficiently provide the Services.

9. Company shall indemnify and hold harmless County, its elected officials, employees and agents from any and all claims, damages, losses, and expenses including attorney's fees for the defense of any action against County arising out of, resulting from, or connected with the provision of the Service by Company under this Contract. Said indemnity shall cover any act or failure to act by the Company, its agents or employees.

10. This Contract shall not be assignable in whole or in part by either party without prior written consent of the other party.

11. It is expressly agreed that this Contract and the performance by the parties hereunder does not create any agency relationship or master-servant relationship that County has no supervision of the performance of the Services provided by Company, and that Company is an independent contractor under this Contract.

12. Any notice required or permitted to be given hereunder shall be in writing and shall be delivered personally or sent by certified mail, postage prepaid, as set forth below:

DRAFT

If to County: The County of Hidalgo
Attn: County Judge
100 E. Cano
Edinburg, Texas 78539

If to Company: _____
_____
_____
_____

13. In case any one or more of the provisions contained in this Agreement shall for any reason be held to be invalid, illegal or unenforceable in any respect, such invalidity, illegality, or unenforceability shall not affect any other provision thereof and this Agreement shall be construed as if such invalid, illegal, or unenforceable provision had never been contained herein.

14. This Agreement may be terminated by County without cause upon thirty (30) days written notice.

15. This Agreement shall be binding upon and inure to the benefit of and be enforceable by the parties hereto and their respective heirs, executors, administrators, legal representatives, successors, and assigns where permitted by this Agreement.

16. This Agreement shall be governed by and construed in accordance with the laws of the State of Texas and shall be performable in Hidalgo County.

17. **Commitment of Current Revenues Only.** In the event that, during any term hereof, the Commissioners Court does not appropriate sufficient funds to meet the obligations of Lessee under this Agreement, Lessee may terminate this Agreement upon sixty (60) days written notice to Lessor. Lessee agrees, however, to use reasonable efforts to secure funds necessary for the continued performance of this Agreement. The parties intend this provision to be a continuing right to terminate this Agreement at the expiration of each budget period of Lessee pursuant to the provisions of Tex. Loc. Govt. Code Ann. ' 271.903 (Vernon Supp. 1996).

18. **Entire Agreement**. This Agreement contains the entire contract between the parties hereto, and each party acknowledges that neither has made (either directly or through any agent or representative) any representation or agreement in connection with this Agreement not specifically set forth herein. This Agreement may be modified or amended only by agreement in writing executed by the parties hereto, and not otherwise.

19. **Immunities.** Nothing in this Agreement is intended to and County does not hereby waive, release or relinquish any right to assert any of the defenses County enjoys by virtue of the state or federal constitution, laws, rules or regulations, and any sovereign, official or qualified immunity available to County as to any claim or action of any person, entity, or individual against County.

DRAFT

WITNESS our hands in duplicate originals this _____ day of _____, 2015.

APPROVED AS TO FORM
Atlas, Hall & Rodriguez, L.L.P.

By:_____
Hon. Stephen L. Crain, Attorney

COUNTY OF HIDALGO

By: _____
Hon. Ramon Garcia, County Judge

ATTEST:

By:_____
Hon. Arturo Guajardo, Jr., County Clerk

COMPANY:

By:_____
Printed Name: _____
Title: _____

DRAFT

EXHIBIT “A”

REQUEST FOR BIDS (RFB) PROCUREMENT PACKET

DRAFT

EXHIBIT “B”

VENDOR’S BID

DRAFT

EXHIBIT “C”

INSURANCE REQUIREMENTS

DRAFT

AI-49536 **Purchasing Department** **8. F.**

CC CONSENT

Meeting Date: 05/05/2015

Submitted For: Marty Salazar, PURCHASING DEPT.

Submitted By: Oscar Garza, PURCHASING DEPT.

Department: PURCHASING DEPT.

Information

CAPTION

Requesting authorization and approval to reject all bids received Hidalgo County Health & Human Services under project #2015-069-03-11-OGG for purchase & installation of a New Digital CCD X-Ray Image Detector for installation at Sheriff's Office.

BACKGROUND

Proposed bids received did not meet bid packet specification and requirements.

Fiscal Impact

Attachments

No file(s) attached.

Form Review

Inbox	**Reviewed By**	**Date**
Budget & Management	Veronica Ortiz	04/30/2015 03:59 PM
Glinda Pacheco	Glinda Pacheco	04/30/2015 04:46 PM
Auditor's Office	Monica Badillo	05/01/2015 03:25 PM
Form Started By: Oscar Garza		Started On: 04/30/2015 02:53 PM
Final Approval Date: 05/01/2015		

AI-49526 **Purchasing Department** **8. G.**

CC CONSENT

Meeting Date: 05/05/2015

Submitted By: Rocio Villarreal, PURCHASING DEPT.

Department: PURCHASING DEPT.

Information

CAPTION

1. Acceptance and approval of invoice No. 13159-5 in the amount $2,841.06 submitted by Chanin Engineering LLC, contracted engineer for the, "Adult Detention and Law Enforcement Facility Repairs and/or Replacement" C-13-133-07-09;

2.Acceptance & approval of Invoice No.1223 in the amount of $3,123.00 and Invoice No. 1224 in the amount of $1,143.00, submitted by contracted vendor, Prodigy Construction Management, LLC, C-C-14-360-10-14, for the provision of construction management services for, "Adult Detention and Law Enforcement Facility Repairs and/or Replacement."

BACKGROUND

Fiscal Impact

FISCAL YEAR: 2015 ACCT. #: 5-1345-423-21-280-087-0-452

FUNDS AVAILABLE Y/N?: Y MATCHING FUNDS Y/N?: N

BUDGETARY IMPACT:

PO 695452-Chanin Engineering

FISCAL YEAR: 2015 ACCT. #: 5-1345-423-21-280-087-0-452

FUNDS AVAILABLE Y/N?: Y MATCHING FUNDS Y/N?: N

BUDGETARY IMPACT:

PO 718240--Prodigy

Attachments

Chanin Invoice-13159-5

Prodigy Invoices

po increase

Form Review

Inbox	**Reviewed By**	**Date**

Purchasing Department	Nielda Cavazos	05/01/2015 09:51 AM
Budget & Management	Veronica Ortiz	05/01/2015 09:56 AM
Glinda Pacheco	Glinda Pacheco	05/01/2015 10:34 AM
Auditor's Office	Monica Badillo	05/01/2015 03:25 PM

Form Started By: Rocio Villarreal Started On: 04/30/2015 01:29 PM

Final Approval Date: 05/01/2015

RECEIVED
APR 30 2015

CHANIN
ENGINEERING LLC

400 NOLANA SUITE N2
MCALLEN, TX 78504
TEL. 956.687.9421
FAX 956.687.3211

4/29/2015

Invoice No.: 13159-5
Invoice Date: April 8, 2015

Hidalgo County Sheriff's Office
701 El Cibolo Rd.
Edinburg, TX 78539
Phone: 956.318.2626

Project No.: 13-159

Project Name:
Hidalgo County Sheriff's Office
Adult Detention Center and
Law Enforcement Facility Repairs
and/or Replacement

INVOICE

Description	Schedule Value	% Complete	Prior Billings	This Invoice
Estimated Total Fee				
(Based on $5,990,000 Projected Cost) 5% x $5,990,000=	$299,500.00			
Design Development (25% of fee)	$74,875.00	100%	$74,875.00	$0.00
Construction Drawings (50% of fee)	$149,750.00	100%	$149,750.00	$0.00
Bidding & Negotiation (5% of fee)	$14,975.00	100%	$14,975.00	$0.00
Construction Phase (20% of fee)	$59,900.00	4.743%	$0.00	$2,841.06
Sub Amounts	$299,500.00		$239,600.00	$2,841.06
Reimbursables				
HCADC Plans for Bid	$3,854.34	100%	$3,854.34	$0.00
HCADC Plans for Bid	$3,494.75	100%	$3,494.75	$0.00
TOTALS:	$306,849.09		$246,949.09	$2,841.06

Total Amount Due: **$2,841.06**

Account Summary		
Billed To Date	**Paid To Date**	**Balance Due**
$249,790.15	**$246,949.09**	**$2,841.06**

P.O. #: 695452
Invoice Received By: J Tapia on: 4-29-15
Good/Services Received By: J Tapia on: 4-8-15

PRODIGY CONSTRUCTION MANAGEMENT LLC

PRODIGY CONSTRUCTION MANAGEMENT
P.O. Box 6592
McAllen, TX 78501
(956) 800-1122 Office
prodigy@prodigycompany.com
hildagz@prodigycompany.com

Invoice

Date	Invoice No.
4/21/2015	1223
Terms	Due Date
Net 30	5/21/2015

Pay App#1

Bill To
Hidalgo County Sheriff's Office Hidalgo County Adult Detention Center Repair Attn: Juan Tapita 711 El Cibolo Rd. Edinburg, TX 78539 C-14-360-10-14

Amount Due	Enclosed
$3,123.00	

SCOPE OF SERVICES	AMOUNT	% COMPLETED TO-DATE	TOTAL DUE	LESS PREV. PAYMENTS	AMOUNT DUE THIS REQUEST
Construction Phase	$90,000.00	3.47%	$3,123.00	$0.00	$3,123.00

I certify that the above is true and correct to the best of my knowledge.

Prodigy Construction LLC — Date: 4.30.15

Owner — Date

Attest — Date

PRODIGY CONSTRUCTION MANAGEMENT LLC

PRODIGY CONSTRUCTION MANAGEMENT
P.O. Box 6592
McAllen, TX 78501
(956) 800-1122 Office
prodigy@prodigycompany.com
hildagz@prodigycompany.com

Invoice

Date	Invoice No.
4/21/2015	1224
Terms	Due Date
Net 30	5/21/2015

Pay App#2

Bill To
Hidalgo County Sheriff's Office Hidalgo County Adult Detention Center Repair Attn: Juan Tapita 711 El Cibolo Rd. Edinburg, TX 78539 C-14-360-10-14

Amount Due	Enclosed
$1,143.00	

SCOPE OF SERVICES	AMOUNT	% COMPLETED TO-DATE	TOTAL DUE	LESS PREV. PAYMENTS	AMOUNT DUE THIS REQUEST
Construction Phase	$90,000.00	4.74%	$4,266.00	$3,123.00	$1,143.00

I certify that the above is true and correct to the best of my knowledge.

Prodigy Construction LLC — Date: 4.30.15

Owner — Date

Attest — Date

PURCHASE ORDER INCREASE
COUNTY OF HIDALGO

Department: **Hidalgo County Sheriff's Office**
Contact Name: **VIRGINIA RODRIGUEZ**
Telephone #: **(956)393-6024**
Date: **05/01/15**

Purchase Order Number **695452**
Increase # **1**
Procurement Method:

TO: Vendor Number: **412520**
Vendor Name: **Chanin Engineering**
Address: **400 Nolana Suite N2**
McAllen, TX 78504

☐ CONTRACT :
☐ Cooperative Awarded Vendor
(TBPC State Award, TCPN, TASB-Buyboard
☐ Quotes over $1,000.00 (verbal quotes)
☐ Quotes over $5,000.00
(attach written quotes)

Increase Purchase Order for the following items:

Quantity	UOM	Description			Unit Price	Amount
1		*Amount of Original Purchase Order*	Increase for NIGP #	In the amount		$250,689.95
		STRUCTURAL ENGINEERING SERVICES FOR DETENTION & LAW ENFORCEMENT FACILITIES REPAIRS.	92592	$48,810.05		
		Amount of Increase Request				$48,810.05
		TOTAL AMOUNT				$299,500.00

Liquidated: _____
Available: _____

Account Number: 5-1345-423-21-280-087-0-452

Reason: INCREASE IS BEING REQUESTED DUE TO AN ESTIMATED TOTAL FEE (BASED ON $5,990,000 PROJECTED COST) 5% X $5,990,000 = $299,500.00

Authorization: Emilia Vriesa — DEPARTMENT HEAD — 05/01/15 — DATE

Reviewed By: _____ PURCHASING DEPARTMENT — _____ DATE

Approved By: _____ PURCHASING AGENT — _____ DATE

Approved By: _____ HIDALGO COUNTY AUDITOR — _____ DATE

AI-49451 **Purchasing Department** **8. H.**

CC CONSENT

Meeting Date: 05/05/2015

Submitted For: Comm. Cuellar, COMM. PCT. #1

Submitted By: Vangie Garcia, PURCHASING DEPT.

Department: COMM. PCT. #1

Information

CAPTION

Acceptance and approval of request for payment of Invoice #13289-2 in the amount of $1,500.00 as submitted by Chanin Engineering for the provision of engineering services in connection to Contract #C-14-056-02-11-PO#705647-Delta Lake Pavilion-Hidalgo County Precinct One (project specific) with authority for County Treasurer to issue payment after County Audtior's Office review and processing procedures are completed.

BACKGROUND

Fiscal Impact

FISCAL YEAR: 2015 ACCT. #: 1100-452-00-121-013-0-334

FUNDS AVAILABLE Y/N?: Y MATCHING FUNDS Y/N?: n

BUDGETARY IMPACT:

Funds available through PO#705647.

Attachments

INVOICE

Form Review

Inbox	Reviewed By	Date
Purchasing Department	Marty Salazar	04/23/2015 04:12 PM
Budget & Management	Veronica Ortiz	04/23/2015 04:31 PM
Glinda Pacheco	Glinda Pacheco	04/24/2015 09:41 AM
Auditor's Office	Monica Badillo	05/01/2015 03:25 PM
Form Started By: Vangie Garcia		Started On: 04/23/2015 11:09 AM
Final Approval Date: 05/01/2015		

Zimbra **evangelina.garcia@co.hidalgo.tx.us**

Request AI - Invoice No. 13289-2 CHANIN Engineering, LLC

From : Marcie Jackson <marcie.jackson@co.hidalgo.tx.us> Thu, Apr 23, 2015 11:03 AM

Subject : Request AI - Invoice No. 13289-2 CHANIN Engineering, LLC 1 attachment

To : Evangelina Garcia <evangelina.garcia@co.hidalgo.tx.us>

Cc : Katia Garcia <katia.garcia@co.hidalgo.tx.us>

Vangie,

Please place invoice# 13289-2 CHANIN Engineering, LLC, on the next regularly scheduled County Commissioner's meeting for approval and payment. Once you have agenda item no., please let me know so that I may input information on invoice and submit to Auditor's Department for payment process. If you need additional information or have any questions, please call or email me.

Thank you,

Marcie Jackson
Accounts Payable Assistant Supervisor
Hidalgo County Precinct No.1
1902 Joe Stephens Ave. Suite 101
Weslaco, Texas 78599
Phone# (956)968-8733
Fax# (956)973-7804

705647 INV# 13289-2 CHANIN Engineering.pdf
263 KB

CHANIN
ENGINEERING LLC

400 NOLANA SUITE N2
MCALLEN, TX 78504
TEL. 956.687.9421
FAX 956.687.3211

Invoice No.: 13289-2
Invoice Date: April 10, 2015

PO# 705647
C-14-056-02-11

Project No.: 13-289

Hidalgo County Precinct 1
1902 Joe Stephens Ave. Suite 101
Weslaco, TX 78596
Phone: 956.968.8733

Project Name:
Precint 1 Delta Lake Park Pavilion

INVOICE

Description	Schedule Value	% Complete	Prior Billings	This Invoice
Engineering Fees				
Structural Design				
Construction Drawings (80%)	$6,000.00	100%	$6,000.00	$0.00
Construction Completion (20%)	$1,500.00	100%	$0.00	$1,500.00
TOTALS:	$7,500.00		$6,000.00	$1,500.00

Total Amount Due: $1,500.00

Account Summary		
Billed To Date	**Paid To Date**	**Balance Due**
$7,500.00	**$6,000.00**	**$1,500.00**

PCT1 PARKS-ARCH & ENG SRV
5-1100-452-00-121-013-0-334
$1,500.00

INVOICE RECEIVED BY
Maricela on 4/15/15
GOODS/SERVICES RECEIVED BY:
_____ on _____

AI-49416 **Purchasing Department** **8. I.**

CC CONSENT

Meeting Date: 05/05/2015

Submitted For: Comm. Cuellar, COMM. PCT. #1

Submitted By: Vangie Garcia, PURCHASING DEPT.

Department: COMM. PCT. #1

Information

CAPTION

Acceptance and approval of request for payment of Invoices #FEB 15-9 in the amount of $9,250.00 and #MAR 15-8 in the amount of $9,439.50 as submitted by LeFEVRE Engineering for the provision of engineering services in connection to Contract #C-14-308-09-09-PO#721465 amid WA#1 with authority for County Treasurer to issue payment after County Auditor's review and processing procedures are completed.

BACKGROUND

Fiscal Impact

FISCAL YEAR: 2015 ACCT. #: 1345-431-00-121-194-0-721

FUNDS AVAILABLE Y/N?: Y MATCHING FUNDS Y/N?: N

BUDGETARY IMPACT:

Funds available through PO#721465.

Attachments

INVOICES

Form Review

Inbox	Reviewed By	Date
Budget & Management	Veronica Ortiz	04/22/2015 11:29 AM
Glinda Pacheco	Glinda Pacheco	04/23/2015 09:54 AM
Auditor's Office	Monica Badillo	05/01/2015 03:25 PM

Form Started By: Vangie Garcia Started On: 04/22/2015 11:01 AM

Final Approval Date: 05/01/2015

Zimbra **evangelina.garcia@co.hidalgo.tx.us**

Request AI Invoice No.Feb 15-9, Mar 15-8 LeFEVRE Engineering

From : Marcie Jackson <marcie.jackson@co.hidalgo.tx.us> Wed, Apr 22, 2015 09:06 AM

Subject : Request AI Invoice No.Feb 15-9, Mar 15-8 LeFEVRE Engineering 2 attachments

To : Evangelina Garcia <evangelina.garcia@co.hidalgo.tx.us>

Cc : Katia Garcia <katia.garcia@co.hidalgo.tx.us>, John Paul Lugo <johnpaul.lugo@co.hidalgo.tx.us>

Vangie,

Please place invoices# Feb 15-9 & Mar 15-8 LeFEVRE Engineering & Management consulting, LLC, on the next regularly scheduled County Commissioner's meeting for approval and payment. Once you have agenda item no., please let me know so that I may input information on invoice and submit to Auditor's Department for payment process. If you need additional information or have any questions, please call or email me.

Thank you,

Marcie Jackson
Accounts Payable Assistant Supervisor
Hidalgo County Precinct No.1
1902 Joe Stephens Ave. Suite 101
Weslaco, Texas 78599
Phone# (956)968-8733
Fax# (956)973-7804

721465 INV#FEB 15-9 LEFEVRE ENGINEERING.pdf
327 KB

721465 INV#MAR 15-8 LEFEVRE ENGINEERING.pdf
324 KB

LeFEVRE
ENGINEERING &
MANAGEMENT CONSULTING, LLC

612 Nolana, Suite 520
McAllen, Texas 78504
Tel. 956.687.LEMC
Fax. 956.687.5363

Texas Registered Engineering Firm F-11722

Invoice

Date	Invoice #
2/27/2015	Feb 15-9

Bill To
Attn: Katia Garcia Hidalgo County - PCT. 1 1902 Joe Stephens Ave., Ste. 101 Weslaco, TX 78596

P.O. No.	Terms	Project
721465		

Item	Description	Est Amt	Prior Amt	Prior %	Qty	Rate	Curr %	Total %	Amount
Service	Basic Engineering: P175 Spanish Palms	31,465.00	9439.50	30%	0	31,465.00	0.00%	0.00%	0.00
Service	Survey Topography: P175 Spanish Palms	9,250.00			1	9,250.00	100.00%	100.00%	9,250.00
Service	Construction Phase: P175 Spanish Palms	7,400.00			0	7,400.00	0.00%	0.00%	0.00
Service	Inspection: P175 Spanish Palms	9,250.00			0	9,250.00	0.00%	0.00%	0.00

REQ#270662-PO#721465
5-1345-431-00-121-194-0-721=$9,250.00
CO2014-PCT.1-SPANISH PALMS(1015)-ROAD

INVOICE RECEIVED BY
Katia Garcia on 4/13/15
GOODS/SERVICES RECEIVED BY:
_____ on _____

Total	$9,250.00
Payments/Credits	$0.00
Balance Due	$9,250.00

LeFEVRE
ENGINEERING &
MANAGEMENT CONSULTING, LLC

612 Nolana, Suite 520
McAllen, Texas 78504
Tel. 956.687.LEMC
Fax. 956.687.5363

Texas Registered Engineering Firm F-11722

Invoice

Date	Invoice #
3/31/2015	Mar 15-8

Bill To
Attn: Katia Garcia Hidalgo County - PCT. 1 1902 Joe Stephens Ave., Ste. 101 Weslaco, TX 78596

P.O. No.	Terms	Project
721465		

Item	Description	Est Amt	Prior Amt	Prior %	Qty	Rate	Curr %	Total %	Amount
Service	Basic Engineering: P175 Spanish Palms	31,465.00			0.3	31,465.00	30.00%	30.00%	9,439.50
Service	Survey Topography: P175 Spanish Palms	9,250.00	9,250.00	100.00%	0	9,250.00	0.00%	100.00%	0.00
Service	Construction Phase: P175 Spanish Palms	7,400.00			0	7,400.00	0.00%	0.00%	0.00
Service	Inspection: P175 Spanish Palms	9,250.00			0	9,250.00	0.00%	0.00%	0.00

REQ#270662-PO#721465
5-1345-431-00-121-194-0-721=$9,439.50
CO2014-PCT.1-SPANISH PALMS(1015)-ROAD

INVOICE RECEIVED BY
Katia Garcia on 4/13/15
GOODS/SERVICES RECEIVED BY:
_____ on _____

Total	$9,439.50
Payments/Credits	$0.00
Balance Due	$9,439.50

AI-49406 **Purchasing Department** **8. J.**

CC CONSENT

Meeting Date: 05/05/2015

Submitted For: Marty Salazar, PURCHASING DEPT.

Submitted By: Yvette Islas, PURCHASING DEPT.

Department: PURCHASING DEPT.

Information

CAPTION

Requesting authority to advertise (including the authority to re-advertise the project in the event that not bids are received and/or are rejected and project is still required) and approval of procurement packet (i.e., specifications, legal notice etc.) as attached hereto for Road & Drainage Construction for Delta West Subdivision, an Hidalgo County Pct 1 BCAP project.

BACKGROUND

Contract format has been formally reviewed by legal and will have a 2nd review prior to finalizing award of contract.

Fiscal Impact

FISCAL YEAR: 2015 ACCT. #: 5-1312-431-00-121-220-1-540

FUNDS AVAILABLE Y/N?: Y MATCHING FUNDS Y/N?: N

BUDGETARY IMPACT:

Funds available through PO#724718.

FISCAL YEAR: 2015 ACCT. #: 5-1312-431-00-121-220-1-721/723

FUNDS AVAILABLE Y/N?: Y MATCHING FUNDS Y/N?: N

BUDGETARY IMPACT:

Funds available as of 4/30/15.

Attachments

ai req

delta west plans

delta west bid book

Form Review

Inbox	Reviewed By	Date
Purchasing Department	Marty Salazar	04/30/2015 03:31 PM
Budget & Management	Veronica Ortiz	04/30/2015 03:55 PM
Glinda Pacheco	Glinda Pacheco	04/30/2015 04:26 PM

Auditor's Office	Monica Badillo	05/01/2015 03:25 PM
Form Started By: Yvette Islas		Started On: 04/21/2015 05:20 PM
Final Approval Date: 05/01/2015		

Zimbra **yvette.salinas@co.hidalgo.tx.us**

Request Authority to Advertise - Delta West Subdivision

From : Marcie Jackson <marcie.jackson@co.hidalgo.tx.us> Thu, Apr 16, 2015 10:52 AM

Subject : Request Authority to Advertise - Delta West Subdivision 1 attachment

To : yvette salinas <yvette.salinas@co.hidalgo.tx.us>

Cc : John Paul Lugo <johnpaul.lugo@co.hidalgo.tx.us>

Yvette,

Please place the following item on CC agenda for Tuesday 28th April 2015:

Approval to advertise, 3rd Call Border Colonia Project for Precinct 1: Delta West (CSJ:3C1080220):
Advertising Account: 5-1312-431-00-121-220-1-540 REQ#275385
Project Engineer: TEDSI Infrastructure Group
Account: 5-1312-431-00-121-220-1-731 & 733

Respectively,

John Paul Lugo,
BCAP Executive Director
1902 Joe Stephens Ave. Ste. 101
Weslaco, Texas 78599
P-956.968.8733
F-956.973.7804

FINAL TECH SPECH DELTA WEST 2009 1027-01 HC BCAP 3 - Delta West Pct 1 Specifications REV @ 2015.04.08.pdf
2 MB

HIDALGO COUNTY PRECINCT NO. 1

CONSTRUCTION PLANS
DELTA WEST SUBDIVISION
BORDER ACCESS COLONIA PROJECT
ROUND III COMPETITIVE
CSJ 3C-1080-220

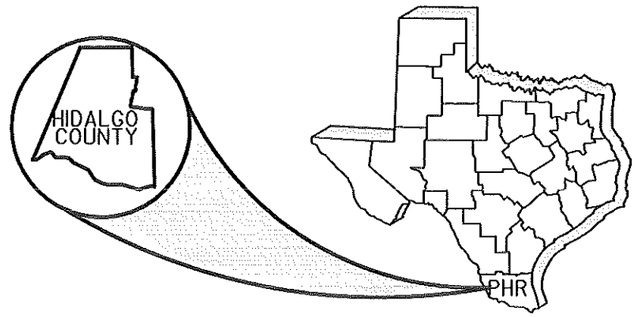

PROJECT LIMITS:
JEANINE ST = 1019' = 0.19 MI
ESPERANZA ST = 1017' = 0.19 MI
PORTILLO ST = 1018' = 0.19 MI
CENIZO ST = 1109' = 0.21 MI
CENTRO = 500' = 0.09 MI
TOTAL LENGTH OF PROJECT = 4663' = 0.88 MI
TOTAL AREA OF DISTURBED SOIL = 5.27 AC

CONSTRUCTION WILL CONSIST OF HOT MIX ASPHALT, FLEXIBLE BASE AND ROADSIDE DITCHES.

INDEX OF SHEETS

SHEET NO.	DESCRIPTION
1	TITLE SHEET
2-3	PROJECT LAYOUT
4	SUMMARY OF QUANTITIES
5	GENERAL NOTES
6-7	TYPICAL SECTIONS
8	TRAFFIC CONTROL PLAN GENERAL NOTES
9-10	TRAFFIC CONTROL PLAN TYPICAL SECTIONS
11-18	PLAN & PROFILE
19	DRAINAGE LAYOUT
20-21	DRIVEWAY TABLES
22-25	EARTHWORK
26-38	ROADWAY CROSS-SECTIONS
39	STORM WATER POLLUTION PREVENTION PLAN
40	PAVEMENT MARKINGS

STANDARDS

41-52	BC(1)-14 THRU BC(12)-14
53	WZ(TD)-13
54	WZ(UL)-13
55	WZ(RCD)-13
56	TCP(1-2)-12
57	TCP(2-2)-12
58	TCP(3-3)-14
59	TCP(7-1)-13
60	DRIVEWAY PROFILE DETAILS
61	DRIVEWAY DETAILS PRIVATE
62	EC(1)-09
63	PM(1)-12

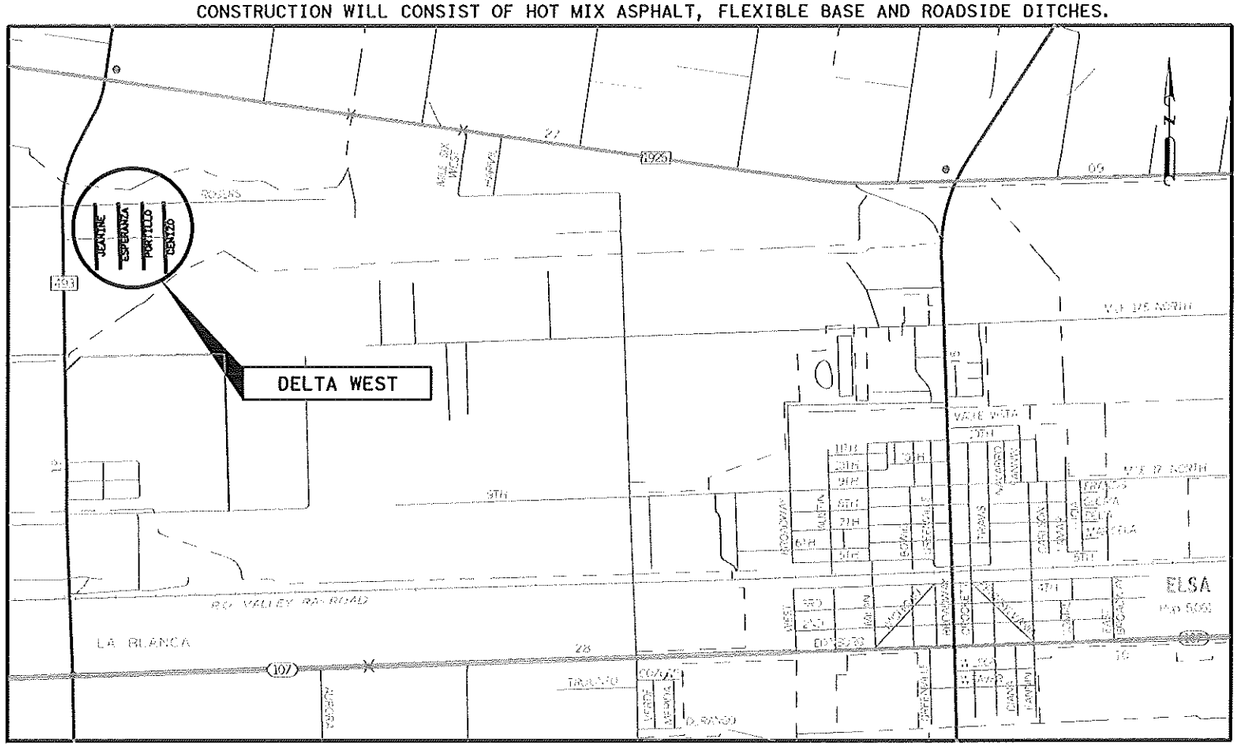

LOCATION MAP
N. T. S.

APPROVAL
HIDALGO COUNTY
COLONIA ACCESS PROGRAM
DATE : 4-20-15
John Paul Lugo

APPROVAL
HIDALGO COUNTY
COUNTY PRECINCT No 1
DATE : 4-20-15
AC Cuellar

APPROVAL
HIDALGO COUNTY PLANNER
DATE : 4-20-15

CONCURRENCE:
HIDALGO COUNTY DRAINAGE
DISTRICT No 1
DATE : 4/19/15
DE GENERAL MANAGER

THE STANDARD SHEETS SPECIFICALLY IDENTIFIED ABOVE, HAVE BEEN SELECTED BY ME OR UNDER MY RESPONSIBLE SUPERVISION AS BEING APPLICABLE TO THIS PROJECT.

STATE OF TEXAS
JOSE A. SANCHEZ
87890
LICENSED
PROFESSIONAL ENGINEER

AUTHORIZED 04-08-2015

TEDSI INFRASTRUCTURE GROUP
Consulting Engineers
1201 E. Expressway 83
Mission, Texas 78572
(956) 424-7898
TBPE F-1640

HIDALGO COUNTY OFFICIALS

RAMON GARCIA	- COUNTY JUDGE
A.C. CUELLAR JR	- PCT 1 COMMISSIONER
EDUARDO "EDDIE" CANTU	- PCT 2 COMMISSIONER
JOE M. FLORES	- PCT 3 COMMISSIONER
JOSEPH PALACIOS	- PCT 4 COMMISSIONER

THE COUNTY OF HIDALGO TEXAS

SPECIFICATIONS ADOPTED BY THE TEXAS DEPARTMENT OF TRANSPORTATION, JUNE 1, 2004 AND SPECIFICATION ITEMS LISTED SHALL GOVERN ON THIS PROJECT.

NO EXCEPTIONS
NO EQUATIONS
NO RAILROAD CROSSINGS

4/8/2015 2:41:44 PM
P:\2009\2009-1027-01 Hidalgo County Colonias III\Design\15 Delta West\CSJ\Roadway\delta-title.dgn

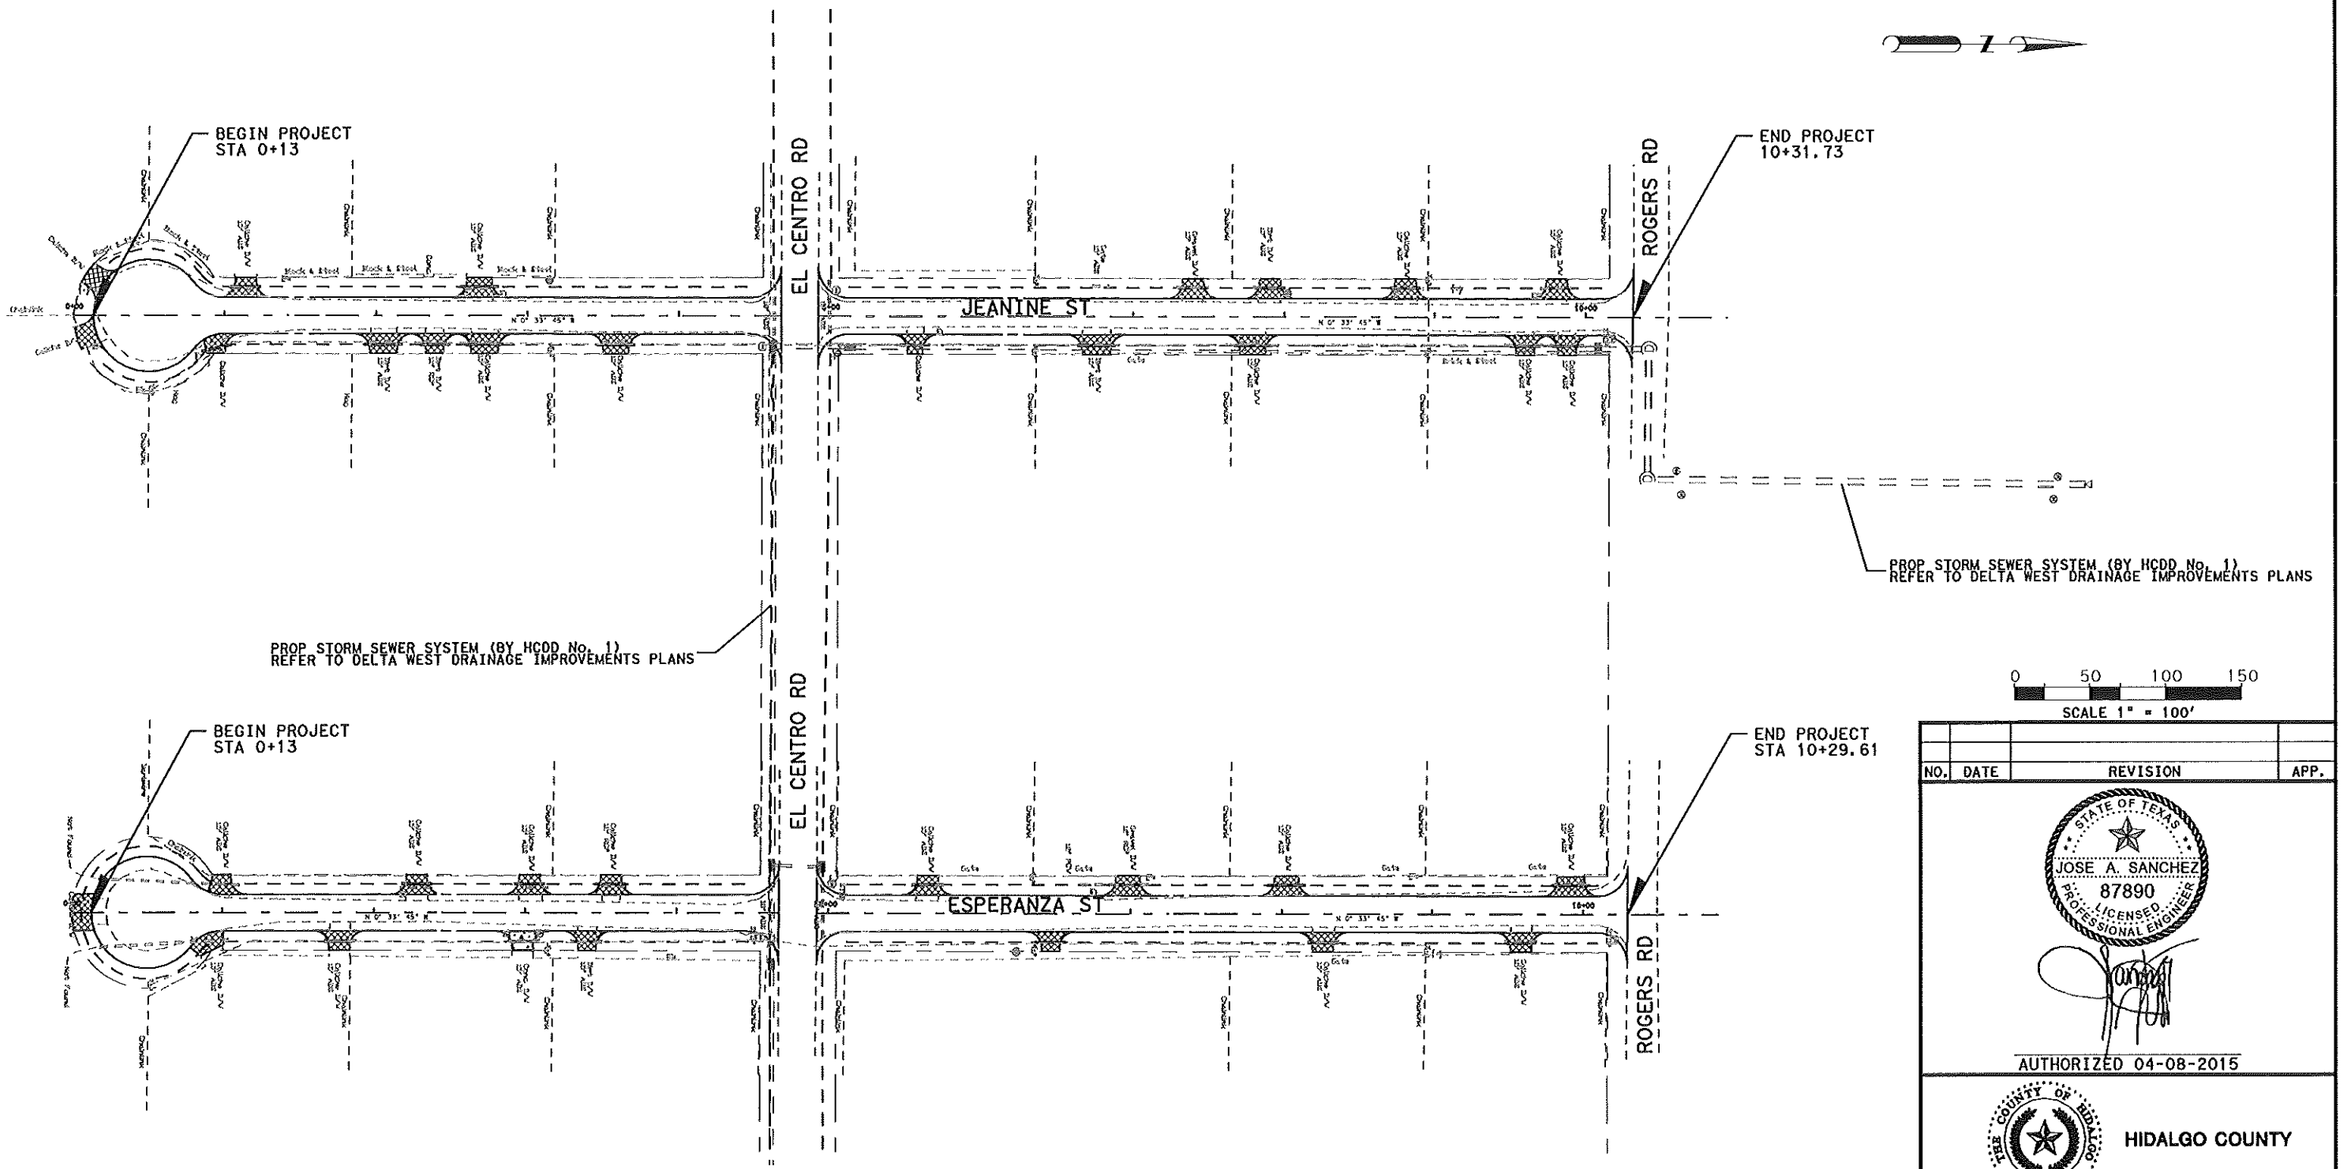

0 50 100 150

SCALE 1" = 100'

NO.	DATE	REVISION	APP.

STATE OF TEXAS
JOSE A. SANCHEZ
87890
LICENSED PROFESSIONAL ENGINEER

AUTHORIZED 04-08-2015

THE COUNTY OF HIDALGO TEXAS

HIDALGO COUNTY

TEDSI INFRASTRUCTURE GROUP
Consulting Engineers
1201 E. Expressway 83
Mission, Texas 78572
(956) 424-7898
TEDSI
TBPE F-1640

DELTA WEST

PROJECT LAYOUT

SHEET 1 OF 2

FED. RD. DIV. NO.	PROJECT NO.		SHEET NO.
6			2
STATE	DIST.	COUNTY	
TEXAS	PHR	HIDALGO	
CSJ		PCT	HIGHWAY NO.
3C-1080-220		1	VAR

4/8/2015
2:59:41 PM
p:\2009\2009-1027-01 hidalgo county colonias iii\design\15 delta west\as1\Roadway\delta-project layout.dgn

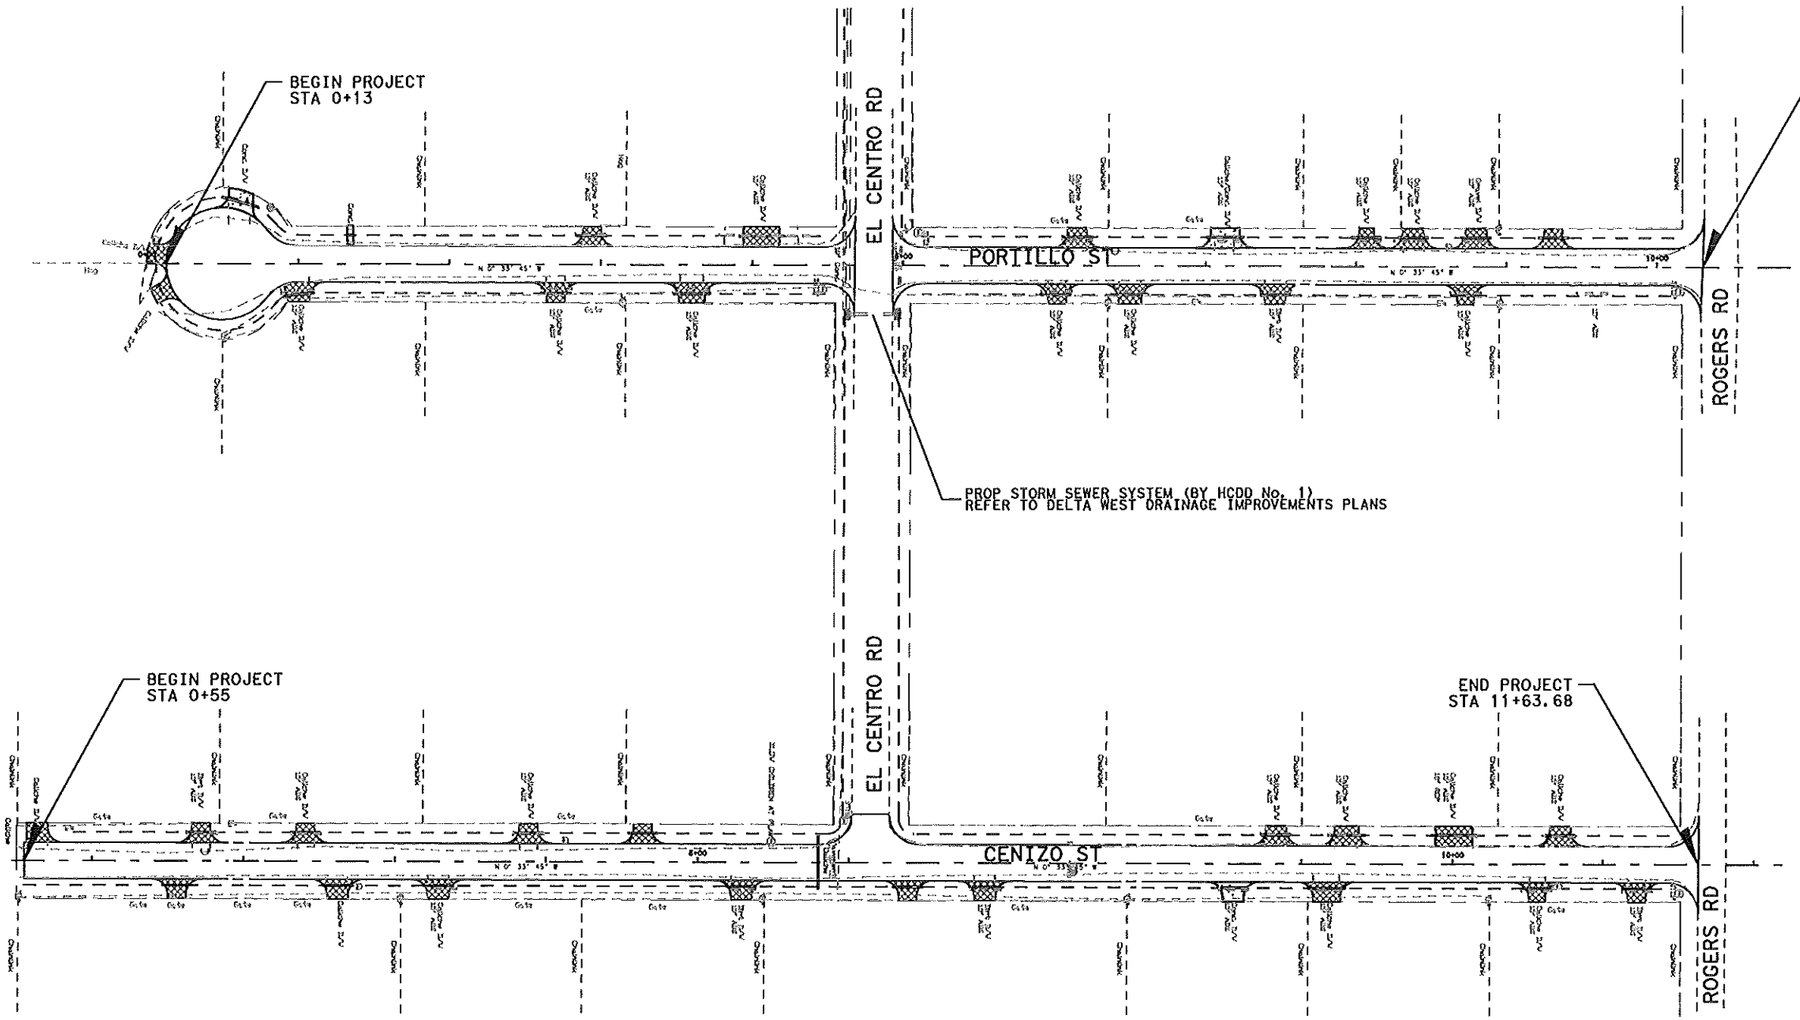

0 50 100 150

SCALE 1" = 100'

NO.	DATE	REVISION	APP.

STATE OF TEXAS
JOSE A. SANCHEZ
87890
LICENSED
PROFESSIONAL ENGINEER

AUTHORIZED 04-08-2015

COUNTY OF HIDALGO TEXAS

HIDALGO COUNTY

TEDSI INFRASTRUCTURE GROUP
Consulting Engineers
TEDSI
TBPE F-1640
1201 E. Expressway 83
Mission, Texas 78572
(956) 424-7898

DELTA WEST

PROJECT LAYOUT

SHEET 2 OF 2

FED. RD. DIV. NO.	PROJECT NO.	SHEET NO.
6		3

STATE	DIST.	COUNTY
TEXAS	PHR	HIDALGO

CSJ	PCT	HIGHWAY NO.
3C-1080-220	1	VAR

4/8/2015
2:59:42 PM
p:\2009\2009-1027-01 hidalgo county colonias iii\design\15 delta west\cad\Roadway\delta-project layout.dgn

APPLICATION RATES:

HOT MIX ASPHALT - 1.5" - 171 LB/SY

PRIME COAT - 0.2 GAL/SY

EN-1 ROADBOND - 0.0075 GAL/SY

WATERING - 4 WKS - 3 CYCLES/WK AT 2.5 GAL/SY/CYCLE

FERTILIZER - 100 LBS OF NITROGEN/ACRE
THE N-P-K RATIO TO INCLUDE AT LEAST 5%P AND 5%K

ROADWAY IMPROVEMENT SUMMARY

	ITEM CODE	DESCRIPTION	UNIT	TOTAL	JEANNINE ST	ESPERANZA ST	PORTILLO ST	CENIZO ST	EL CENTRO ST
	0100-6002	PREPARING ROW	STA	42.2	10.2	10.2	10.2	11.1	0.5
	0110-6001	EXCAVATION (ROADWAY)	CY	1844	407	447	651	339	
	0132-6006	EMBANKMENT (FINAL)(DENS CONT)(TY C)	CY	537	125	156	69	187	
	0164-6027	CELL FBR MLCH SEED(PERM)(URBAN)(CLAY)	SY	13457	2961	2950	2953	3148	1445
★	0166-6001	FERTILIZER	AC	2.8	0.62	0.61	0.61	0.66	0.3
	0168-6001	VEGETATIVE WATERING	MG	403.9	88.9	88.5	88.6	94.5	43.4
	0247-6060	FL BS (CMP IN PLC)(TY E GR 4)(FNAL POS)	CY	1376	514	391	206	265	
	0251-6036	REWORK BS MTL (TY C) (8") (DENS CONT)	SY	14059	3510	3473	3504	3572	
	0310-6009	PRIME COAT (MC-30)	GAL	2813	702	695	701	715	
	0496-6007	REMOV STR (PIPE)	LF	1400	366	344	400	290	
	0500-6001	MOBILIZATION	LS	1					
	0502-6001	BARRICADES, SIGNS AND TRAFFIC HANDLING	MO	5					
	0666-6012	REFL PAV MRK TY I (W)4"(SLD)(100MIL)	LF	7214	1700	1700	1700	2114	
	0666-6048	REFL PAV MRK TY I (W)24"(SLD)(100MIL)	LF	140	42	42	42	14	
	0666-6120	REFL PAV MRK TY I (Y)4"(BRK)(100MIL)	LF	730	160	160	160	250	
	0666-6126	REFL PAV MRK TY I (Y)4"(SLD)(100MIL)	LF	1600	480	480	480	160	
	0341-6039	D-GR HMA TY-D SAC-B PG64-22	TON	1070.1	256.4	296.9	256	260.8	
		EN-1 ROADBOND (0.0075 GAL/SY)	GAL	108	27	27	27	27	
		EN-1 TRT (MIX EXST MATL & NEW BASE)(8")	SY	14059	3510	3473	3504	3572	

★ ITEMS WILL NOT BE PAID FOR DIRECTLY, BUT SHALL BE CONSIDERED SUBSIDIARY TO THE VARIOUS BID ITEMS.

DRAINAGE IMPROVEMENT SUMMARY

ITEM CODE	DESCRIPTION	UNIT	TOTAL	JEANNINE ST	ESPERANZA ST	PORTILLO ST	CENIZO ST	EL CENTRO ST
0464-6003	RC PIPE (CL III)(18 IN)	LF	36				36	
0530-6004	DRIVEWAYS (CONC)	SY	116		25	66	25	
0530-6005	DRIVEWAYS (ACP)	SY	1664	435	392	388	449	
0760-6001	DITCH CLEANING AND RESHAPING (FOOT)	LF	1000					1000
0506-6038	TEMP SEDMT CONT FENCE (INSTALL)	LF	208	52	52	52	26	26
0506-6039	TEMP SEDMT CONT FENCE (REMOVE)	LF	208	52	52	52	26	26
	THERMOPLASTIC PIPE (12")(HDPE)	LF	160				160	
	THERMOPLASTIC PIPE (15")(HDPE)	LE	1195	350	275	350	220	

NO.	DATE	REVISION	APP.

HIDALGO COUNTY

TEDSI INFRASTRUCTURE GROUP
Consulting Engineers
1201 E. Expressway 83
Mission, Texas 78572
(956) 424-7695
TBPE F-1640

DELTA WEST

SUMMARY OF QUANTITIES

SHEET 1 OF 1

FED.RD. DIV.NO.	PROJECT NO.	SHEET NO.
6		4

STATE	DIST.	COUNTY
TEXAS	PHR	HIDALGO

CSJ	PCT	HIGHWAY NO.
3C-1080-220	1	VAR

4/20/2015
3:16:42 PM
P:\2009\2009-1027-01 Hidalgo County Colonias ITS\design\15 Delta West\CSJ\Roadway\delta-qty.dgn

GENERAL NOTES AND SPECIFICATION DATA

For all pits or quarries, comply with the "Texas Aggregate Quarry and Pit Safety Act."

Provide on a weekly basis a list of equipment, including idle equipment, utilized on the project that week.

The 1-800 call services for utility locations do not include TxDOT facilities. Contact the Pharr District Signal Section (956-702-6225) for coordination with TxDOT underground lines.

ITEM 5. Control of the Work

Prior to contract letting, bidders may obtain a free computer diskette or a computerized transfer of files (from the Engineer's office) that contains the earthwork information. If copies of the actual cross-sections in additional to, or instead of, the diskette are requested, they will be available at the Engineers office for borrowing by copying companies for the purpose of making copies for the bidder at the bidders expense.

ITEM 8. Prosecution and Progress

Working days will be computed and charged in accordance with Article 8.3.A.1 Five-Day Workweek.

ITEM 132. Embankment

The native soils within the project area are not considered suitable for use as select fill materials. Borrow used as embankment material in the top two feet (Select Fill) below the bottom of pavement flexible base shall meet the following requirements:

1. TxDOT Bid Item 247, Type E, Grade 4

2. Alternative select fill material

a. The following soils, as classified according to the USCS, may be considered satisfactory for use as select fill materials at this site: SC,GC,CL and combinations of these soils.
b. In addition to the USCS classification, alternative select fill materials shall have a maximum liquid limit of 35 percent, a plasticity index between 5 and 17 percent and a maximum particle size not exceeding 4 inches or one-half the loose lift thickness, whichever is smaller.
c. In addition, if these materials are utilized, grain size analyses and Atterberg Limits must be performed during placement at a minimum rate of one test each per 5,000 cubic yards of material due to the high degree of variability associated with pit-run materials.
d. If the above listed alternative materials are being considered for bidding purposes, the materials should be submitted to the Geotechnical Engineer for pre-appoval at a minimum of 10 working days or more prior to the bid date. Failure to do so will be the responsibility of the General Contractor.
e. The General Contractor will be responsible for ensuring that the properties of all delivered alternate select fill materials are similar to those of the pre-approved submittal. It should also be noted that when using alternative fill materials, difficulties may be experienced with respect to moisture control during and subsequent to fill placement, as well as with erosion, particularly when exposed to inclement weather. This may result in sloughing of beam trenches and/or pumping of the fill materials.
f. Soils classified as CH, CL, MH, ML, SM, GM, OH,OL and Pt under the USCS and not meeting the alternative select fill material requirements are not considered suitable for use as select fill materials at this site.
g. Select fill should be placed in loose lifts not exceeding 8 inches in thickness and compacted to at least 98 percent of maximum dry density as determined by ASTM D698. The moisture content of the fill should be maintained within the range of two percentage points below the optimum moisture content to two percentage points above the optimum moisture content until the final lift of fill is permanently covered.
h. The select fill should be properly compacted in accordance with these recommendations and tested by the Geotechnical Engineer for compaction as specified.

ITEMS 134. Backfilling Pavement Edges

Areas to be backfilled shall extend approximately 3-ft out from the edges of the proposed overlay. Final slopes shall be uniform and smooth. The 100-foot station payment includes Backfilling of both sides.

Backfill Ty A shall not contain particles more than two inches in size and shall have a minimum PI of 10 and a maximum PI of 20.

Any additional backfill material necessary due to pre-existing edge conditions or to replace existing fill removed during blading operations will not be paid for directly. It will be considered subsidiary to this bid item.

ITEM 164. Seeding for Erosion Control

During drill seeding operations, application methods shall be in accordance with the method shown in the Standard Specification Book.

Cool Season or Warm Season Grasses shall be included as part of Item 164 (See Table 4A or 5 in the Standard Specification Manual for dates and seed type).

Seed mixture shall be as specified under Item 164.

Watering rates as follows:
first 4 weeks - 3 cycles per week at 2.5 gal/SY/cycle
next 8 weeks - 1 cycle per week at 2.5 gal/SY/cycle

ITEM 166. FERTILIZER

Fertilizer rate is based on a rate of 100 Lbs. of Nitrogen per acre. The Nitrogen-Phosphorous-Potassium (NPK) ratio shall include a minimum of 5 percent phosphorous and 5 percent Potassium. Fertilizer shall be homogenized.

ITEM 247. Flexible Base

Flexible Base Type E will be composed of caliche (argillaceous Limestone, calcareous or calcareous clay particles) and may contain stone, conglomerate, gravel, sand or granular materials when these materials are in situ with the caliche.

Blended material for Flexible Base TY E GR 4

Flexible Base TY E GR 4 (caliche base) does not meet the requirements of TY A GR 1 base material. The Contractor may blend base material with another caliche source or with crushed concrete, meeting the requirements for TY "D" materials provided a minimum of 50% caliche is used. The crushed concrete may contain sand or granular materials. Stabilizing additives will not be allowed in the raw crushed concrete base. Acceptance will be under the following conditions:

Condition One (1): When both components of the blend in their individual stockpiles meet all the physical requirements of this Item, then field blending will be allowed.

Condition Two (2): When only one component of the blend passes the physical requirements of this Item, the materials shall be blended through a plant for stockpile testing and approval.

Flexible Base (TY E GR 4) shall conform to the following requirements:

BEFORE LIME IS ADDED

Retained on Sq. Sieve	Percent Retained
2"	0
½"	20-60
No. 4	40-75
No. 40	70-90
Max. PI:	15
Max Wet Ball PI:	15
Wet Ball Mill Max Amount:	20
Min. Comp. Strength PSI	150 at 15 psi lateral pressure

The Wet Ball Test (Tex-116-E) shall be run and the Plasticity Index of the material passing the No. 40 sieve shall be determined (Wet Ball PI).

After 1% lime (laboratory) is added to unlimed material

Max PI	12
Min. Comp. Strength PSI:	180 at 15 psi Lateral Pressure
Triaxial Test (Lime Treated)	Tex-121-E

EN-1 will be incorporated into the Flexible Base in the field at the owner's expense.

The percent of density as determined by Compaction Ratio (Tex-113-E) for the new Flexible Base shall be a minimum of 98%.

The Contractor's attention is called to the fact that certain existing and/or proposed structures may be within the limits of the Flexible Base. It shall be the Contractor's responsibility to perform construction operations without damage to these structures.

ITEM 300. Asphalt's, Oils and Emulsions

Temporary ramps/detours and driveways may use performance grade binder 64-22.

ITEM 310. Prime Coat (Cutback Asphaltic Material)

The Contractor shall exercise diligence in the application of asphalt by the use of flagging and rolling procedures to keep from spraying or splattering the traveling public with asphaltic material.

ITEM 400. Excavation and Backfill for Structures

If the Contractor elects to cut pavement (existing/detour) for structural work beyond that required by the construction phasing shown in the plans and approved by the Engineer, it shall be restored at his expense and backfilled to its original condition or better in accordance with Item 400.

ITEM 496. Removing Old Structures

Store the following items to be salvaged at a location designated by the Engineer:

ITEM 502. Barricades, Signs and Traffic Handling

A pilot car and radio equipped flagmen shall be required for all undivided roadway locations as directed by the Engineer. The pilot car with necessary flagmen and/or radio equipped flagmen and all signs, equipment, labor and incidentals required for this method of traffic control will not be paid for directly, but shall be considered subsidiary to Item 502.

Replace/relocate all regulatory signs removed due to construction operations with a same sign on fixed support(s) immediately upon its removal. First obtain project Engineer approval before removing any regulatory roadway sign. Required flaggers are to be available to direct traffic during sign intermediate down time.

Relocate any Directional Sign Assemblies removed during construction operations immediately upon their removal.

These signs shall be relocated to a location in accordance with the Latest Version of the "Texas Manual on Uniform Traffic Control Devices". In no case will a sign be removed without a replaceable sign and support(s) being readily available and a location established. Removal and relocation of these signs required for traffic control will not be paid for directly, but shall be considered subsidiary to Item 502.

ITEM 504. Field Office and Laboratory

For this project a field office will not be required at the project site.

ITEM 530. Driveways and Turnouts

Prime coat shall meet the requirements of Item 310.

Daily testing requirements for Hot Mix Asphaltic Concrete Pavements for drives, commercial entrances and/or turnouts may be waived by the Engineer.

Liquid Stabilizer (EN-1) Treatment for Subgrade Soils.

Roadboand liquid stabilzer shall be stored and handled in closed, five (5) gallon weatherpoof containers until immediate distributiohn on the road. Roadbond EN 1 materials must be stored in covered storage and well ventilated with adequate protection from flooding or damage. For mixing ease and safety round up to nearest 5 gallon increments (i.e. 72 gallons up to 75 gallons). Follow strict application instructions.

Road Width	6" in Depth	8" in Depth	10" in Depth
FT	*0.0056 GAL/SY	*0.0075 GAL/SY	*0.0089 GAL/SY
20'	66 GAL/MILE	88 GAL/MILE	104 GAL/MILE
22'	73 GAL/MILE	73 GAL/MILE	120 GAL/MILE
24'	80 GAL/MILE	106 GAL/MILE	132 GAL/MILE
26'	86 GAL/MILE	115 GAL/MILE	143 GAL/MILE
28'	93 GAL/MILE	124 GAL/MILE	154 GAL/MILE
30'	99 GAL/MILE	132 GAL/MILE	165 GAL/MILE
SQ YD treated/GAL	180 SQ YD	135 SQ YD	108 SQ YD
SQ YD treated/GAL (when using CTB)	171 SQ YD	128 SQ YD	103 SQ YD

Use 5% more Roadbond EN-1 than the chart calls for when treating Cement Treated Base (calculate 28.5 cu yd/gal).

* Application rate per SQ YD = (Length (ft) X Width (ft))/(9 sq yd) X Application Rate

MISC

The contractor shall be responsible for maintenance of sediment traps. Damaged/missing sediment traps shall be replaced by the contractor at no additional cost. R.O.W. sediment traps may be shown on plans for clarity purposes only. Actual placement shall be done within R.O.W.

The contractor shall be responsible for securing Notice of Intent, Notice of Termination and any additional permits required by T.E.C.Q.

NO.	DATE	REVISION	APP.

STATE OF TEXAS
JOSE A. SANCHEZ
87890
LICENSED PROFESSIONAL ENGINEER
12/26/2010

THE COUNTY OF HIDALGO TEXAS
HIDALGO COUNTY

TEDSI INFRASTRUCTURE GROUP
Consulting Engineers
TEDSI
TBPE F-1640
1101 E. Expressway 83
Mission, Texas 78572
(956) 424-7898

DELTA WEST

GENERAL NOTES

SHEET 1 OF 1

FED. RD. DIV. NO.	PROJECT NO.	SHEET NO.
6		5

STATE	DIST.	COUNTY
TEXAS	PHR	HIDALGO

CSJ	PCT	HIGHWAY NO.
3C-1080-220	1	VAR

12/26/2010 6:44:43 PM
p:\2009\2009-1027-01 hidalgo county colonias iii\design\15 delta west\cad\roadway\delta-gn.dgn

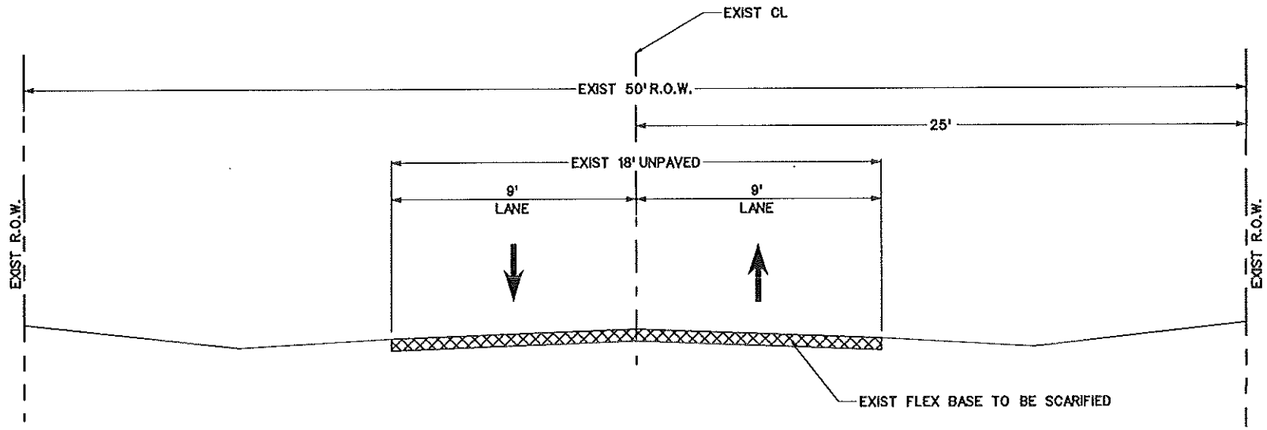

JEANINE ST - STA 0+13 TO STA 10+31.73
PORTILLO ST - STA 0+13 TO STA 10+30.41
CENIZO ST - STA 0+55 TO STA 11+63.68

EXISTING TYPICAL SECTION
N.T.S.

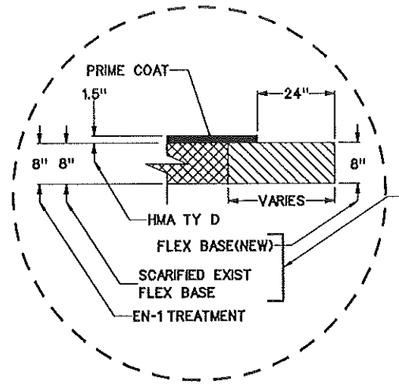

DETAIL A
N.T.S.

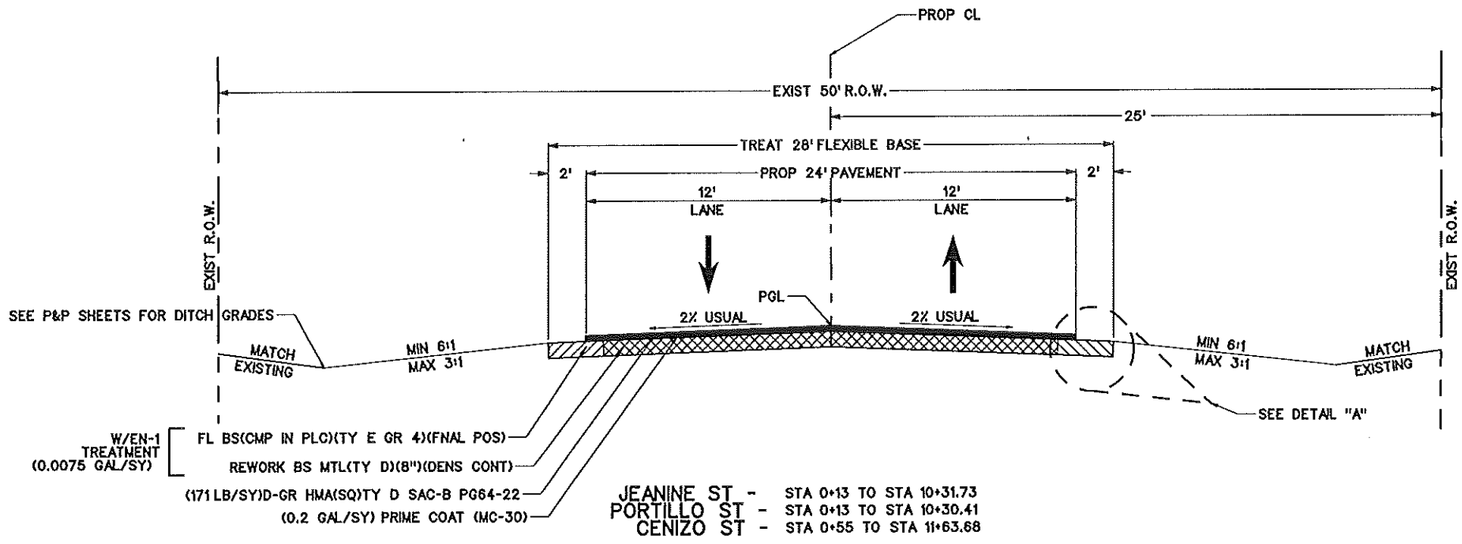

JEANINE ST - STA 0+13 TO STA 10+31.73
PORTILLO ST - STA 0+13 TO STA 10+30.41
CENIZO ST - STA 0+55 TO STA 11+63.68

PROPOSED TYPICAL SECTION
N.T.S.

NOTES:

PGL - PROFILE GRADE LINE

ALL GRADING SHALL BE WITHIN THE EXISTING RIGHT OF WAY LIMITS.

WHERE REQUIRED BY FIXTURES OR UNUSUAL CONDITIONS THE GOVERNING SLOPES MAY BE VARIED WHEN SPECIFICALLY DIRECTED BY THE ENGINEER.

PERMISSIBLE CONSTRUCTION JOINTS SHALL FALL ON THE PROPOSED ROADWAY CENTERLINE.

REWORKING BASE COURSE TYPES:

TY A - SCARIFYING ONLY
TY B - SCARIFYING/SALVAGING/REPLACING
TY C - SCARIFYING/SALVAGING/STOCKPILING
TY D - SCARIFYING/RESHAPING
TY E - REFINISHING

A STATION IS EQUAL TO 100 FT.

APPLICATION RATES AS FOLLOWS:

HOT MIX ASPHALT - 1.5" = 171 LB/SY
PRIME COAT - 0.2 GAL/SY
EN-1 ROADBOND - 0.0075 GAL/SY

NO.	DATE	REVISION	APP.

STATE OF TEXAS
JOSE A. SANCHEZ
87890
LICENSED
PROFESSIONAL ENGINEER

AUTHORIZED 04-20-2015

COUNTY OF HIDALGO TEXAS

HIDALGO COUNTY

TEDSI INFRASTRUCTURE GROUP
Consulting Engineers
1201 E. Expressway 83
Mission, Texas 78572
(956) 424-7898
TBPE F-1640

DELTA WEST

TYPICAL SECTIONS

N.T.S. SHEET 1 OF 2

FED.RD. DIV.NO.	PROJECT NO.	SHEET NO.
6		6

STATE	DIST.	COUNTY
TEXAS	PHR	HIDALGO

CSJ	PCT	HIGHWAY NO.
3C-1080-220	1	VAR

4/20/2015
3:12:41 PM
P:\2009\2009-1027-01 Hidalgo County Colonias III\Design\15 Delta West\CSJ\Roadway\delta-typ.dgn

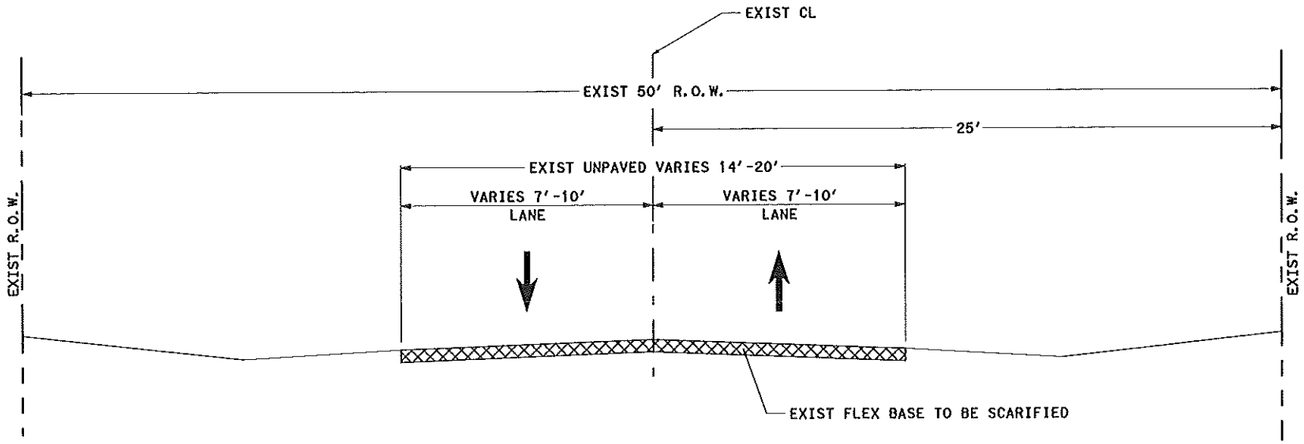

ESPERANZA ST
EXISTING TYPICAL SECTION
N.T.S.
STA 0+13 TO STA 10+29.61

NOTES:

PGL - PROFILE GRADE LINE

ALL GRADING SHALL BE WITHIN THE EXISTING RIGHT OF WAY LIMITS.

WHERE REQUIRED BY FIXTURES OR UNUSUAL CONDITIONS THE GOVERNING SLOPES MAY BE VARIED WHEN SPECIFICALLY DIRECTED BY THE ENGINEER.

PERMISSIBLE CONSTRUCTION JOINTS SHALL FALL ON THE PROPOSED ROADWAY CENTERLINE.

REWORKING BASE COURSE TYPES:

TY A - SCARIFYING ONLY
TY B - SCARIFYING/SALVAGING/REPLACING
TY C - SCARIFYING/SALVAGING/STOCKPILING
TY D - SCARIFYING/RESHAPING
TY E - REFINISHING

A STATION IS EQUAL TO 100 FT.

APPLICATION RATES AS FOLLOWS:

HOT MIX ASPHALT - 1.5" = 171 LB/SY
PRIME COAT - 0.2 GAL/SY
EN-1 ROADBOND - 0.0075 GAL/SY

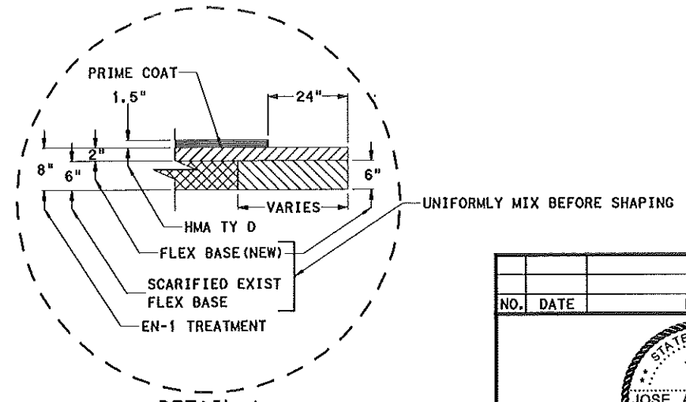

DETAIL A
N.T.S.

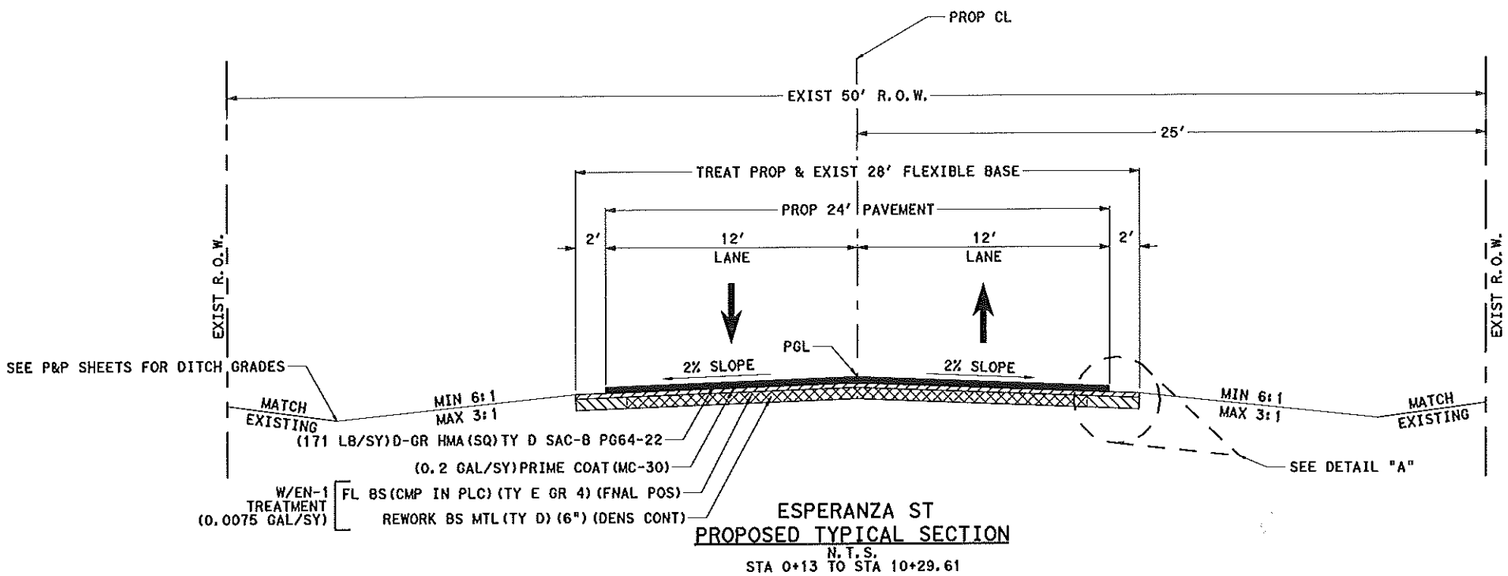

ESPERANZA ST
PROPOSED TYPICAL SECTION
N.T.S.
STA 0+13 TO STA 10+29.61

NO.	DATE	REVISION	APP.

STATE OF TEXAS
JOSE A. SANCHEZ
87890
LICENSED PROFESSIONAL ENGINEER

AUTHORIZED 09-12-2014

THE COUNTY OF HIDALGO TEXAS

HIDALGO COUNTY

TEDSI INFRASTRUCTURE GROUP
Consulting Engineers
1201 E. Expressway 83
Mission, Texas 78572
(956) 424-7898
TEDSI
TBPE F-1640

DELTA WEST

TYPICAL SECTIONS

N.T.S. SHEET 2 OF 2

FED.RD. DIV.NO.	PROJECT NO.	SHEET NO.
6		7

STATE	DIST.	COUNTY
TEXAS	PHR	HIDALGO

CSJ	PCT	HIGHWAY NO.
3C-1080-220	1	VAR

9/12/2014
9:27:08 AM
p:\2009\2009-1027-01 hidalgo county colonias iii\design\15 delta west\cad\Roadway\delta-typ.dgn

GENERAL NOTES

THE CONTRACTOR MAY SUBMIT AN ALTERNATE TRAFFIC CONTROL PLAN TO THE ENGINEER FOR APPROVAL. APPROVED ALTERNATE TRAFFIC CONTROL PLANS SHALL REQUIRE THE SEAL OF A LICENSED ENGINEER. NO PHASE OF CONSTRUCTION SHALL START UNLESS OTHERWISE APPROVED BY ENGINEER.

BARRICADES/DEVICES/SIGNS SHALL BE ERECTED AND PLACED PRIOR TO COMMENCING ANY PROPOSED ROADWAY CONSTRUCTION AND SHALL REMAIN IN PLACE FOR THE DURATION OF THE PROJECT AND UNTIL COMPLETION AND ACCEPTANCE OF THE PROJECT BY OWNER.

BARRICADES, SIGNS, CHANNELIZATION DEVICES AND OTHER TRAFFIC HANDLING DEVICES MAY BE ADJUSTED OR SHIFTED TO FIT FIELD CONDITIONS AS REQUIRED FOR CONSTRUCTION.

ADEQUATE SIGNS AND BARRICADES SHALL BE INSTALLED BY THE CONTRACTOR AND APPROVED BY ENGINEER PRIOR TO OPENING ANY ROADWAY SECTIONS TO TRAFFIC. THE ENGINEER MAY DIRECT THE CONTRACTOR TO FURNISH ADDITIONAL SIGNS, BARRICADES AND CHANNELIZING DEVICES AS REQUIRED TO MAINTAIN TRAFFIC AND MOTORIST SAFETY DURING CONSTRUCTION. ANY SUCH ADDITIONAL SIGNS AND BARRICADES, ETC, SHALL BE CONSIDERED SUBSIDIARY TO THE VARIOUS ITEMS.

THE CONTRACTOR SHALL INSURE THAT BARRICADES, SIGNS, CHANNELIZING DEVICES AND TRAFFIC HANDLING DEVICES ARE MAINTAINED IN A CLEAN AND FUNCTIONAL CONDITIONS AT ALL TIMES, INCLUDING MAINTENANCE DUE TO VANDALISM OR ACCIDENTS. THE CONTRACTOR SHALL HAVE ENOUGH BARRICADES AND SIGNS AVAILABLE, AT ALL TIMES, TO REPLACE THOSE DAMAGED.

ALL STRIPING AND SIGNING SHALL BE THE RESPONSIBILITY OF THE CONTRACTOR AND SHALL BE IN ACCORDANCE WITH THE PLANS, BC STANDARDS AND THE LATEST VERSION OF THE TMUTCD.

EXISTING SIGNS SHALL NOT BE REMOVED UNTIL CONSTRUCTION SIGNS HAVE BEEN INSTALLED. THE CONTRACTOR WILL BE RESPONSIBLE FOR REMOVING EXISTING SIGNS IN CONFLICT WITH PROPOSED CONSTRUCTION SIGNS. ANY SUCH REMOVAL OF SIGNS SHALL BE CONSIDERED SUBSIDIARY TO THE VARIOUS ITEMS.

WHEN CONNECTING PROPOSED ROADWAY TO SECTIONS OF EXISTING TRAFFIC BEING USED BY TRAFFIC AND SUCH OPERATIONS RESULT IN A DROP-OFF OF MORE THAN 2", A 4' BUFFER ZONE AND 3:1 SLOPE WILL BE REQUIRED. THE SLOPE MUST BE CONSTRUCTED WITH A COMPACTED MATERIAL CAPABLE OF SUPPORTING VEHICLES AND/OR AS APPROVED BY ENGINEER. THIS WORK SHALL BE DONE EXPEDITIOUSLY DURING DAYLIGHT HOURS. FLAGGERS AND APPROPRIATE SIGNING TO SAFELY GUIDE TRAFFIC THROUGH THE WORK ARE WILL BE REQUIRED, AS APPROVED BY ENGINEER.

THE PORTION OF THIS PROJECT WHICH COINCIDES WITH THE EXISTING ROADS AND/OR PRIVATE DRIVEWAYS SHALL BE KEPT OPEN TO TRAFFIC AT ALL TIMES, UNLESS OTHERWISE SPECIFIED IN THE PLANS OR APPROVED BY THE ENGINEER. THE CONTRACTOR WILL BE REQUIRED TO COORDINATE WITH ADJACENT PROPERTY OWNERS TO PROVIDE ADEQUATE EGRESS AND INGRESS DURING ALL PHASES OF CONSTRUCTION.

THE CONTRACTOR SHALL KEEP TRAVELED PAVED SURFACES USED IN HIS HAULING OPERATIONS CLEAR AND FREE OF DIRT AND OTHER UNACCEPTABLE MATERIAL AT ALL TIMES. A POWER BROOM SHALL ONLY BE USED TO CLEAN THE ROADWAY.

THE CONTRACTOR SHALL COORDINATE THE TRAFFIC CONTROL PLAN WITH ANY ADJACENT CONSTRUCTION PROJECTS TO INSURE THE UNINTERRUPTED FLOW OF TRAFFIC WITHIN THE VICINITY OF THE PROJECT AREAS.

THE CONTRACTOR SHALL BE RESPONSIBLE FOR MAINTAINING TEMPORARY DRAINAGE DURING CONSTRUCTION THROUGHOUT THE PROJECT LIMITS DURING ALL PHASES OF CONSTRUCTION. EXCAVATED MATERIALS SHALL BE HANDLED BY THE CONTRACTOR IN SUCH WAY IT DOES NOT BLOCK DRAINAGE.

THE CONTRACTOR SHALL NOT LEAVE ANY OPEN TRENCHES OR EXCAVATIONS OVERNIGHT, UNLESS PROPERLY PROTECTED AND/OR AS APPROVED BY THE ENGINEER.

CONSTRUCTION FENCING (4' HIGH MINIMUM) SHALL BE USED AROUND ALL OPEN TRENCHES OR EXCAVATIONS, AS APPROVED BY THE ENGINEER. THIS WORK SHALL NOT BE PAID FOR DIRECTLY, BUT SHALL BE CONSIDERED SUBSIDIARY TO VARIOUS BID ITEMS.

ALL DRUMS USED IN THIS PROJECT FOR TRAFFIC CONTROL DEVICES SHALL BE REMOVED FROM THE PROJECTS. MATERIALS FURNISHED, INSTALLED AND REMOVED BY THE CONTRACTOR SHALL BECOME PROPERTY OF THE CONTRACTOR.

ALL EXISTING UTILITIES THAT ARE IN CONFLICT WITH THE PROPOSED ROADWAY IMPROVEMENTS FOR THIS PROJECT SHALL BE RELOCATED AND/OR ADJUSTED BY OTHERS EXCEPT AS NOTED IN THE PLANS. THE CONTRACTOR SHALL COORDINATE WITH THE VARIOUS UTILITY COMPANIES THE RELOCATION, ADJUSTMENT AND INSTALLATION OF UTILITY LINES. THE ROADWAY WORK SHALL BE ONGOING DURING ADJUSTMENT, RELOCATION AND INSTALLATION OF UTILITY LINES.

THE CONTRACTOR'S ATTENTION IS DIRECTED TO THE REQUIREMENTS OF ITEM 7 "LEGAL RELATIONS AND RESPONSIBILITIES" OF THE STANDARD SPECIFICATIONS.

THE PORTION OF THIS PROJECT WHICH COINCIDES WITH EXISTING ROADS AND/OR PRIVATE DRIVEWAYS WILL BE KEPT OPEN TO TRAFFIC AT ALL TIMES, UNLESS OTHERWISE PROVIDED FOR AND APPROVED BY THE ENGINEER.

THE CONTRACTOR WILL BE ALLOWED TO CLOSE ROADWAY TO THRU TRAFFIC, BUT MUST ALLOW ALL LOCAL TRAFFIC EGRESS AND INGRESS AT ALL TIMES.

THE CONTRACTOR WILL BE ALLOWED TO WORK ONE HALF OF THE PROPOSED SECTION AT A TIME UNLESS OTHERWISE APPROVED BY THE ENGINEER.

THE CONTRACTOR MUST REMOVE EXISTING GRASS AND TOPSOIL FROM THE SHOULDER.

AFTER PREPARATION OF THE SUBGRADE AND/OR FLEXBASE, THE ROADWAY SHALL BE ADEQUATELY FINISHED TO SAFELY CARRY TRAFFIC AFTER WORKING HOURS.

THE CONTRACTOR SHALL WORK ONLY THAT LENGTH OF ROADWAY IN ONE WORKING DAY WHICH HE CAN ADEQUATELY FINISH TO SAFELY CARRY TRAFFIC AFTER WORKING HOURS.

ALL SIGNS AND MAILBOXES AFFECTED BY CONSTRUCTION SHALL BE RELOCATED. RELOCATION WILL NOT BE PAID FOR DIRECTLY BUT SHALL BE CONSIDERED SUBSIDIARY TO THE VARIOUS BID ITEMS.

ALL SIGNS AND MAILBOXES DAMAGED DURING CONSTRUCTION SHALL BE REPLACED NEW AT CONTRACTOR'S EXPENSE.

ALL EXISTING SIGNS SHALL REMAIN IN PLACE DURING CONSTRUCTION, THE CONTRACTOR IS TO RELOCATE/ADJUST SIGNS DURING CONSTRUCTION AT NO ADDITIONAL COST.

NO.	DATE	REVISION	APP.

STATE OF TEXAS
JOSE A. SANCHEZ
87890
LICENSED PROFESSIONAL ENGINEER

12/26/2010

COUNTY OF HIDALGO TEXAS

HIDALGO COUNTY

TEDSI INFRASTRUCTURE GROUP
Consulting Engineers
1201 E. Expressway 83
Mission, Texas 78572
(956) 424-7898
TEDSI
TBPE F-1640

DELTA WEST

TRAFFIC CONTROL PLAN
GENERAL NOTES

N.T.S.

SHEET 1 OF 1

FED. RD. DIV. NO.	PROJECT NO.	SHEET NO.
6		8

STATE	DIST.	COUNTY
TEXAS	PHR	HIDALGO

CSJ	PCT	HIGHWAY NO.
3C-1080-220	1	VAR

12/26/2010
6:45:38 PM
P:\2009\2009-1027-01 hidalgo county colonias 111\design\15 delta west\cad\roadway\delta-top gn.dgn

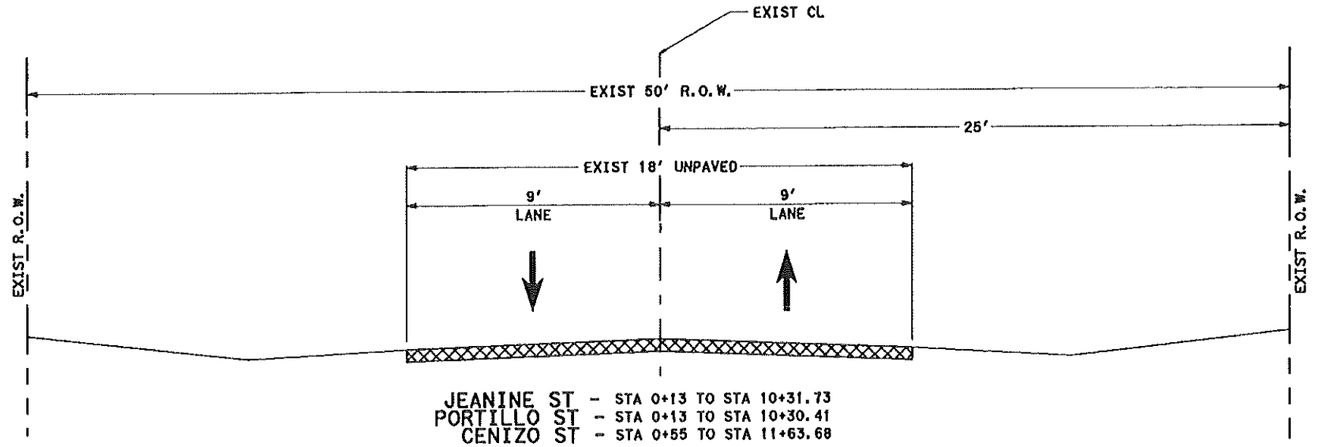

JEANINE ST - STA 0+13 TO STA 10+31.73
PORTILLO ST - STA 0+13 TO STA 10+30.41
CENIZO ST - STA 0+55 TO STA 11+63.68

PROPOSED TYPICAL SECTION
N.T.S.

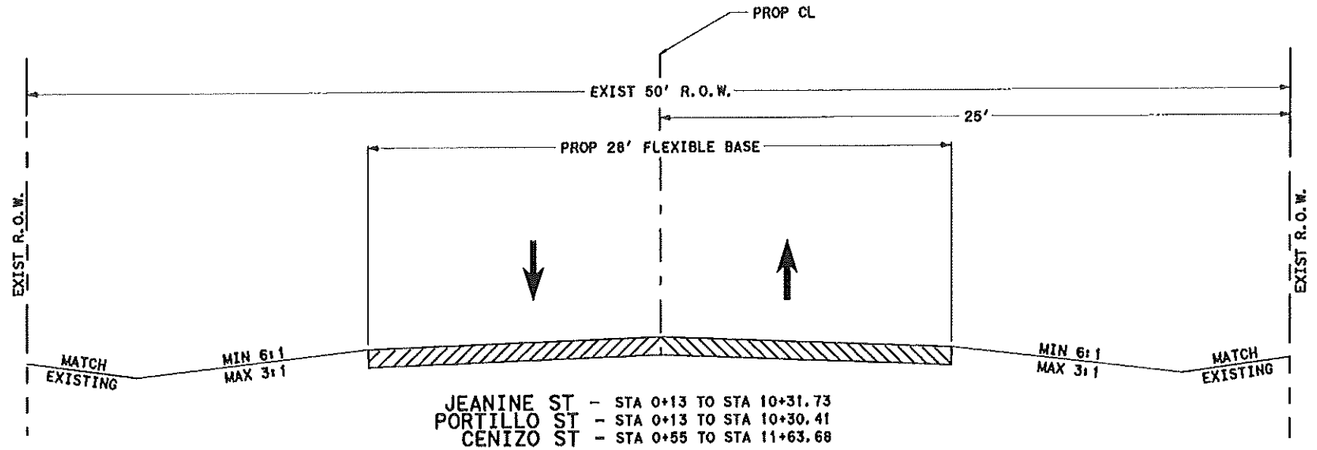

JEANINE ST - STA 0+13 TO STA 10+31.73
PORTILLO ST - STA 0+13 TO STA 10+30.41
CENIZO ST - STA 0+55 TO STA 11+63.68

PHASE I
N.T.S.

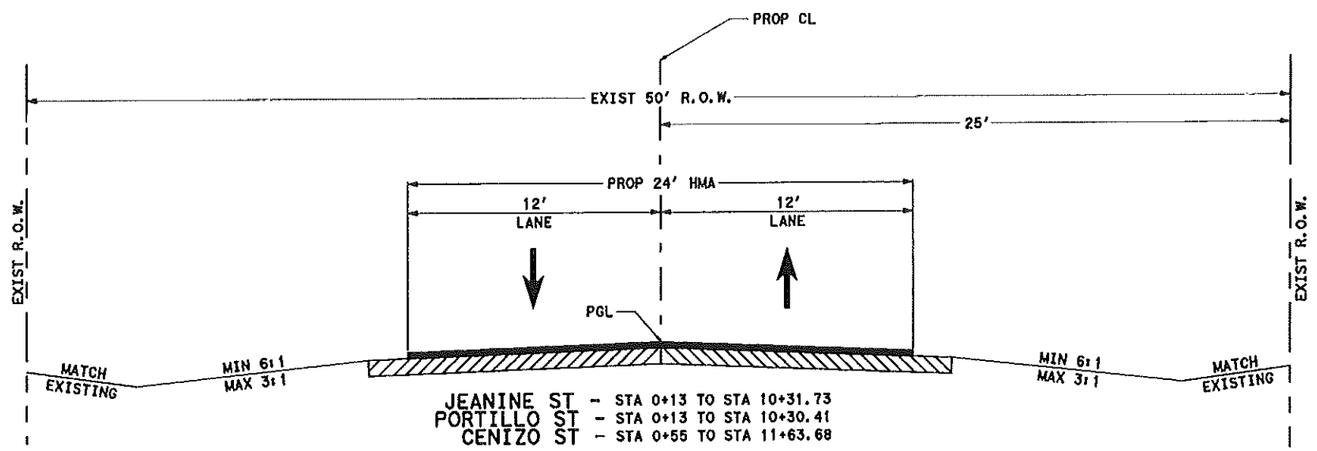

JEANINE ST - STA 0+13 TO STA 10+31.73
PORTILLO ST - STA 0+13 TO STA 10+30.41
CENIZO ST - STA 0+55 TO STA 11+63.68

PHASE II
N.T.S.

SEQUENCE OF CONSTRUCTION

PHASE I

1. INSTALL PROJECT LIMITS AND ADVANCE WARNING SIGNS
2. INSTALL CROSSROAD BARRICADES/SIGNS, IN ACCORDANCE WITH MUTCD, BC STANDARDS AND/OR AS DIRECTED BY ENGINEER
3. INSTALL STORM WATER POLLUTION CONTROLS
4. CONSTRUCT SIDE DITCHES/INSTALL STORM DRAINAGE STRUCTURES
5. FLEXIBLE BASE WORK

PHASE II

1. APPLY HOT MIX ASPHALT MATERIAL IN ONE COURSE
2. BACKFILL PAVEMENT EDGES
3. REINSTALL EXISTING SIGNS/MAILBOXES
4. REMOVE STORM WATER POLLUTION CONTROLS
5. APPLY PERMANENT SEEDING
6. INSTALL PAVEMENT MARKINGS
7. FINAL CLEANUP

NO.	DATE	REVISION	APP.

STATE OF TEXAS
JOSE A. SANCHEZ
87890
LICENSED PROFESSIONAL ENGINEER
12/26/2010

THE COUNTY OF HIDALGO TEXAS
HIDALGO COUNTY

TEDSI INFRASTRUCTURE GROUP
Consulting Engineers
1201 E. Expressway 83
Mission, Texas 78572
(956) 424-7898
TEDSI TBPE F-1640

DELTA WEST

TRAFFIC CONTROL PLAN
TYPICAL SECTIONS

N.T.S. SHEET 1 OF 2

FED.RD. DIV.NO.	PROJECT NO.	SHEET NO.
6		9

STATE	DIST.	COUNTY
TEXAS	PHR	HIDALGO

CSJ	PCT	HIGHWAY NO.
3C-1080-220	1	VAR

12/26/2010
6:45:45 PM
p:\2009\2009-1027-01 hidalgo county colonias 111\design\15 delta west\ps\roadway\delta-top typ.dgn

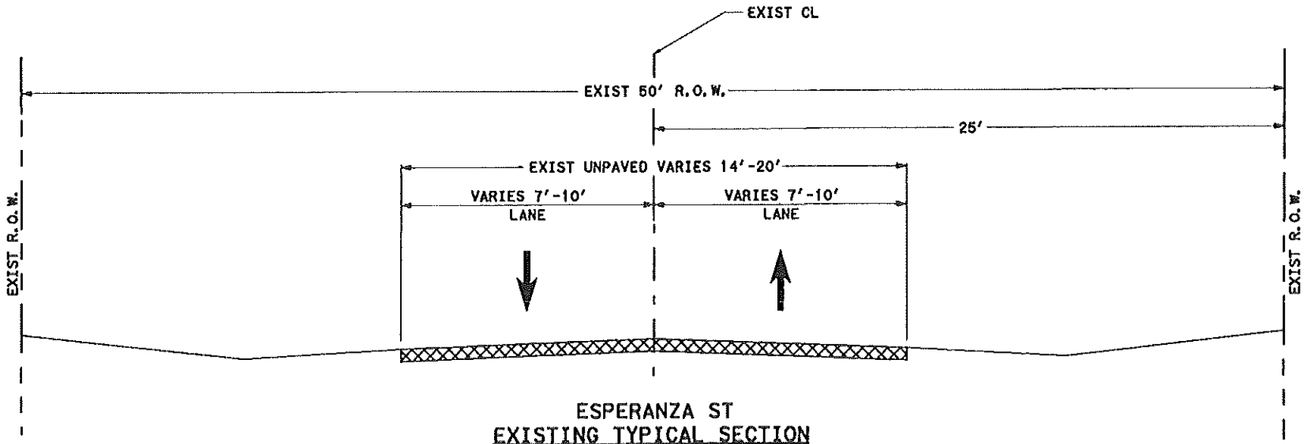

ESPERANZA ST
EXISTING TYPICAL SECTION
N.T.S.
STA 0+13 TO STA 10+29.61

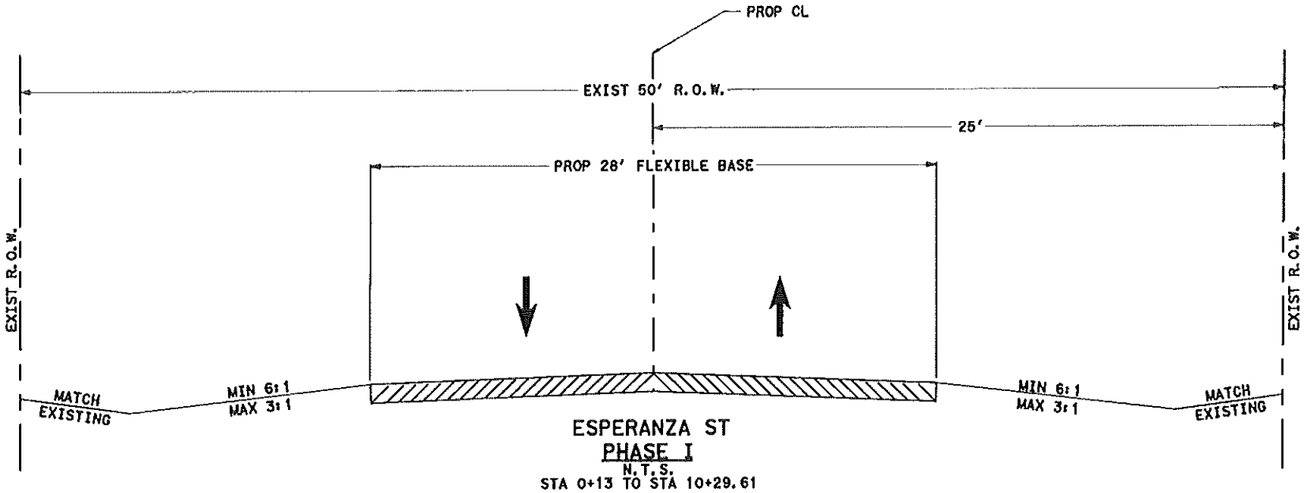

ESPERANZA ST
PHASE I
N.T.S.
STA 0+13 TO STA 10+29.61

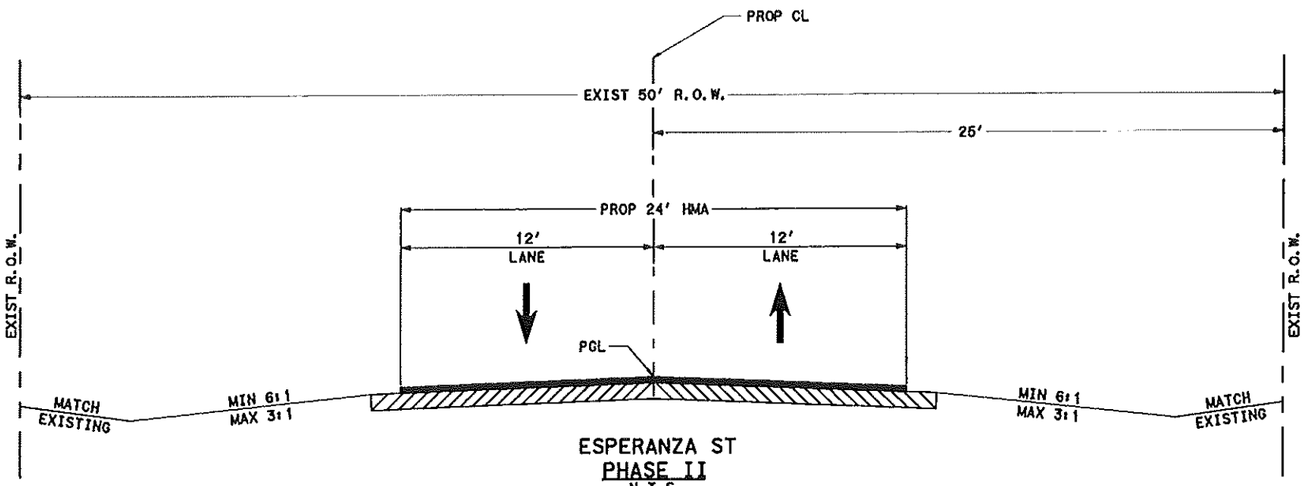

ESPERANZA ST
PHASE II
N.T.S.
STA 0+13 TO STA 10+29.61

SEQUENCE OF CONSTRUCTION

PHASE I

1. INSTALL PROJECT LIMITS AND ADVANCE WARNING SIGNS
2. INSTALL CROSSROAD BARRICADES/SIGNS, IN ACCORDANCE WITH MUTCD, BC STANDARDS AND/OR AS DIRECTED BY ENGINEER
3. INSTALL STORM WATER POLLUTION CONTROLS
4. CONSTRUCT SIDE DITCHES/INSTALL STORM DRAINAGE STRUCTURES
5. FLEXIBLE BASE WORK

PHASE II

1. APPLY HOT MIX ASPHALT MATERIAL IN ONE COURSE
2. BACKFILL PAVEMENT EDGES
3. REINSTALL EXISTING SIGNS/MAILBOXES
4. REMOVE STORM WATER POLLUTION CONTROLS
5. APPLY PERMANENT SEEDING
6. INSTALL PAVEMENT MARKINGS
7. FINAL CLEANUP

NO.	DATE	REVISION	APP.

STATE OF TEXAS
JOSE A. SANCHEZ
87890
LICENSED PROFESSIONAL ENGINEER
12/26/2010

THE COUNTY OF HIDALGO TEXAS
HIDALGO COUNTY

TEDSI INFRASTRUCTURE GROUP
Consulting Engineers
1201 E. Expressway 83
Mission, Texas 78572
(956) 424-7898
TEDSI
TBPE F-1640

DELTA WEST

TRAFFIC CONTROL PLAN
TYPICAL SECTIONS

N.T.S. SHEET 2 OF 2

FED. RD. DIV. NO.	PROJECT NO.	SHEET NO.
6		10

STATE	DIST.	COUNTY
TEXAS	PHR	HIDALGO

CSJ	PCT	HIGHWAY NO.
3C-1080-220	1	VAR

12/26/2010
6:45:46 PM
p:\2009\2009-1027-01 hidalgo county colonias iii\design\15 delta west\os\roadway\delta-top typ.dgn

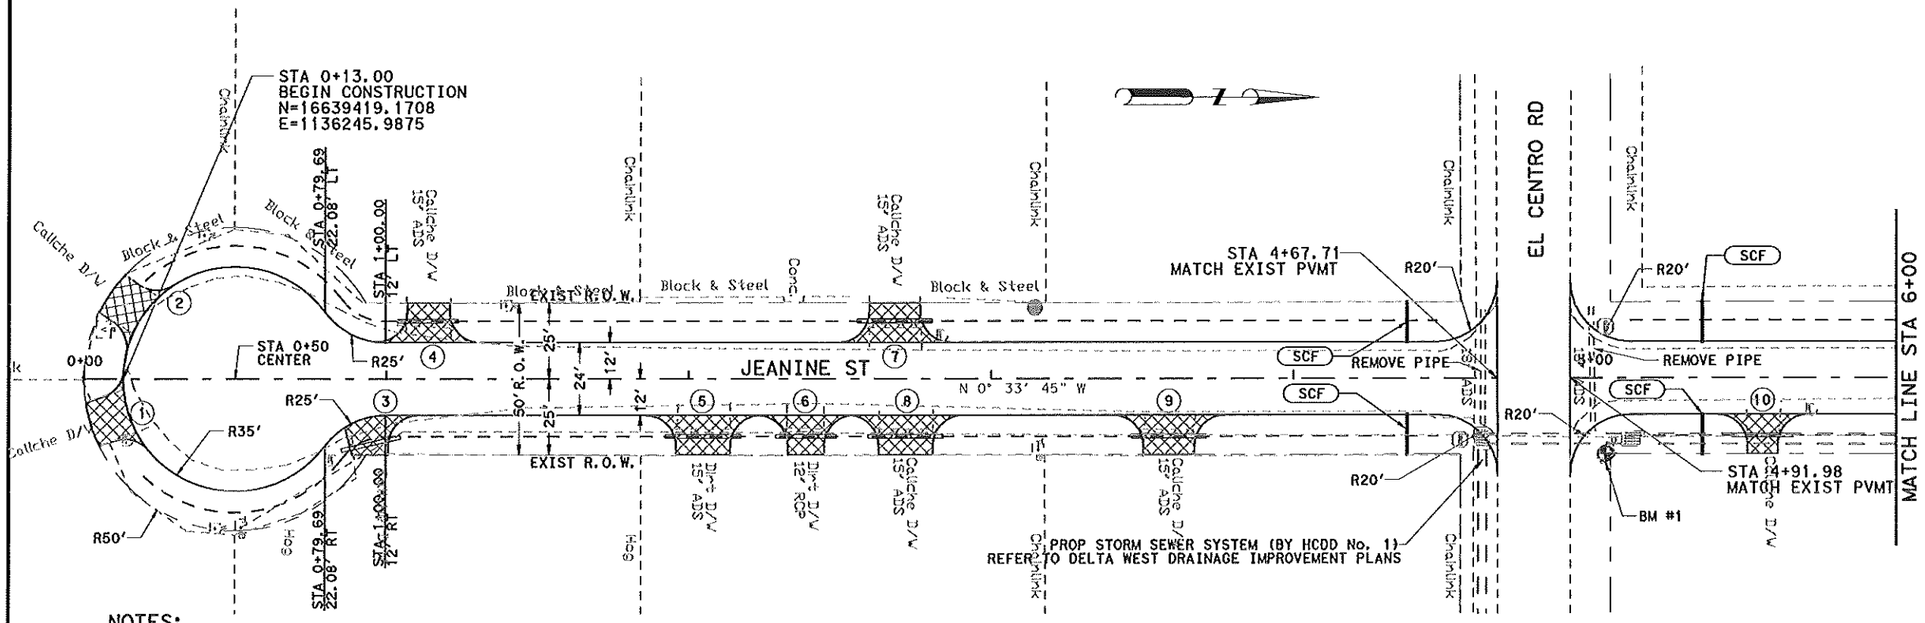

LEGEND

- GAS — EXIST GAS LINE
- T — EXIST UG PHONE LINE
- W — EXIST WATER LINE
- EXIST CHAINLINK FENCE
- EXIST MAILBOX
- EXIST WATER METER
- EXIST WATER VALVE
- EXIST POWER POLE
- EXIST FIRE HYDRANT
- EXIST TELEPHONE BOX
- EXIST GAS METER
- EXIST STEEL POST
- (#) DRIVEWAY ID NUMBER
- PROP ASPHALT DRIVEWAY (SEE DRIVEWAY TABLE)
- PROP CONCRETE DRIVEWAY (SEE DRIVEWAY TABLE)
- PROP DITCH
- SCF PROP TEMP SED CTRL FENCE

NOTES:

1. EXISTING ABOVE GROUND UTILITIES AND TOPOGRAPHY HAVE BEEN PLOTTED BY DIRECT FIELD INFORMATION AND AS SPOTTED BY UTILITY LOCATE REQUEST. THE CONTRACTOR WILL BE RESPONSIBLE FOR COORDINATING WITH UTILITY COMPANIES THE ESTABLISHING OF EXACT LOCATION, DEPTH, AND SIZE OF UTILITY LINES. THE CONTRACTOR WILL ALSO BE RESPONSIBLE FOR COORDINATING WITH THE UTILITY COMPANIES FOR REPLACEMENT OR REPAIRS OF ALL CUT OR BROKEN WATER LINES, IRRIGATION LINES, FORCE MAINS, SPRINKLER SYSTEMS, GAS LINES, POWER LINES, TELEPHONE CABLES, AND/OR ANY OTHER UTILITIES.
2. MAILBOXES AND SIGNS TO BE ADJUSTED/REPLACED/RELOCATED DURING CONSTRUCTION. ITEMS WILL NOT BE PAID FOR DIRECTLY BUT SHALL BE CONSIDERED SUBSIDIARY TO THE VARIOUS ITEMS.
3. REMOVAL OF TREES OR OTHER OBSTRUCTIONS WILL NOT BE PAID FOR DIRECTLY BUT SHALL BE CONSIDERED SUBSIDIARY TO THE VARIOUS ITEMS.
4. CONTRACTOR SHALL SEED ALL NON-PAVED AREAS WITHIN R.O.W.
5. PROPOSED SIDE DRAINS TO BE INSTALLED WITH MINIMUM COVER FROM BOTTOM OF ASPHALT AS FOLLOWS:

   RESIDENTIAL AND COMMERCIAL DRIVEWAYS: 6"
   COUNTY AND CITY ROADWAYS: 15"
6. THE CONTRACTOR SHALL BE RESPONSIBLE FOR SECURING NOTICE OF INTENT, NOTICE OF TERMINATION AND ANY ADDITIONAL PERMITS REQUIRED BY T.E.C.Q.

BM DATA:

BM #1
60D NAIL ON POWER POLE
JEANINE ST
STA 5+03.64
OFFSET = 24.88 RT
EL = 72.51

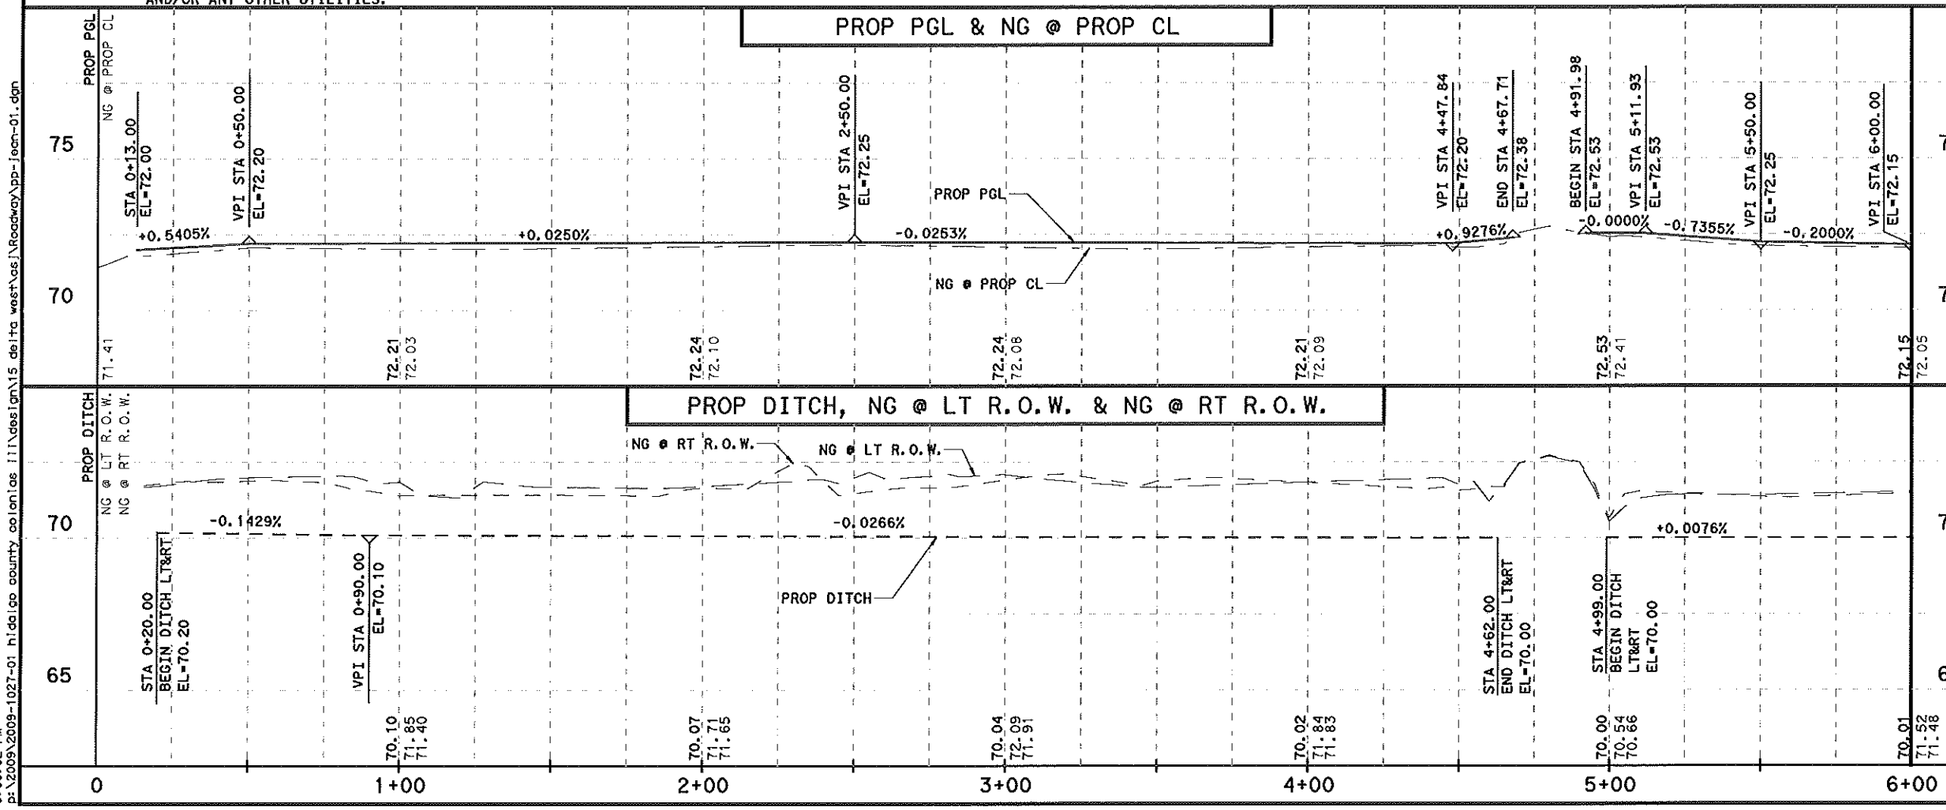

NO.	DATE	REVISION	APP.

STATE OF TEXAS
JOSE A. SANCHEZ
87890
LICENSED PROFESSIONAL ENGINEER

AUTHORIZED 04-08-2015

THE COUNTY OF HIDALGO TEXAS

HIDALGO COUNTY

TEDSI INFRASTRUCTURE GROUP
Consulting Engineers
1201 E. Expressway 83
Mission, Texas 78572
(956) 424-7893
TBPE F-1640

DELTA WEST

JEANINE ST
PLAN & PROFILE

SCALE:
HORZ: 1" = 50'
VERT: 1" = 5'

SHEET 1 OF 2

FED.RD. DIV. NO.	PROJECT NO.	SHEET NO.
6		11

STATE	DIST.	COUNTY
TEXAS	PHR	HIDALGO

CSJ	PCT	HIGHWAY NO.
3C-1080-220	1	VAR

4/8/2015
3:00:02 PM
p:\2009\2009-1027-01 hidalgo county colonias !!!\design\15 delta west\cad\Roadway\pp-jean-01.dgn

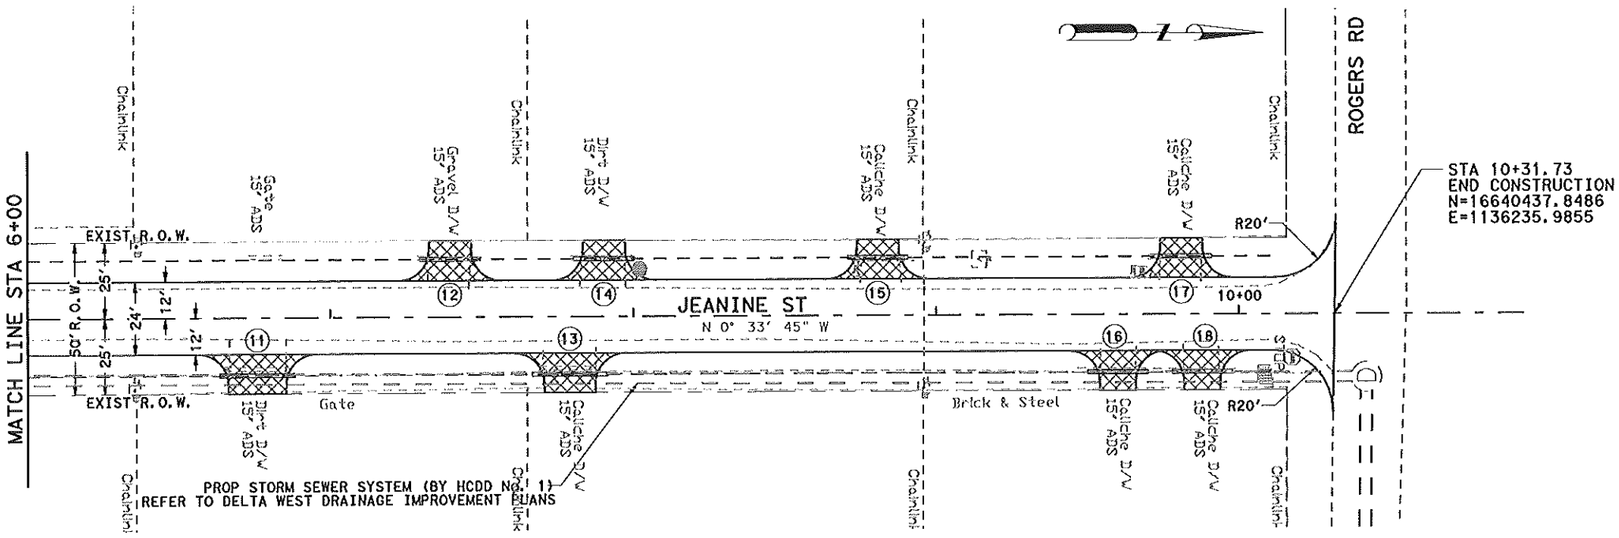

LEGEND

- EXIST GAS LINE
- EXIST UG PHONE LINE
- EXIST WATER LINE
- EXIST CHAINLINK FENCE
- EXIST MAILBOX
- EXIST WATER METER
- EXIST WATER VALVE
- EXIST POWER POLE
- EXIST FIRE HYDRANT
- EXIST TELEPHONE BOX
- EXIST GAS METER
- EXIST STEEL POST
- DRIVEWAY ID NUMBER
- PROP ASPHALT DRIVEWAY (SEE DRIVEWAY TABLE)
- PROP CONCRETE DRIVEWAY (SEE DRIVEWAY TABLE)
- PROP DITCH
- SCF — PROP TEMP SED CTRL FENCE

NOTES:

1. EXISTING ABOVE GROUND UTILITIES AND TOPOGRAPHY HAVE BEEN PLOTTED BY DIRECT FIELD INFORMATION AND AS SPOTTED BY UTILITY LOCATE REQUEST. THE CONTRACTOR WILL BE RESPONSIBLE FOR COORDINATING WITH UTILITY COMPANIES THE ESTABLISHING OF EXACT LOCATION, DEPTH, AND SIZE OF UTILITY LINES. THE CONTRACTOR WILL ALSO BE RESPONSIBLE FOR COORDINATING WITH THE UTILITY COMPANIES FOR REPLACEMENT OR REPAIRS OF ALL CUT OR BROKEN WATER LINES, IRRIGATION LINES, FORCE MAINS, SPRINKLER SYSTEMS, GAS LINES, POWER LINES, TELEPHONE CABLES, AND/OR ANY OTHER UTILITIES.
2. MAILBOXES AND SIGNS TO BE ADJUSTED/REPLACED/RELOCATED DURING CONSTRUCTION. ITEMS WILL NOT BE PAID FOR DIRECTLY BUT SHALL BE CONSIDERED SUBSIDIARY TO THE VARIOUS ITEMS.
3. REMOVAL OF TREES OR OTHER OBSTRUCTIONS WILL NOT BE PAID FOR DIRECTLY BUT SHALL BE CONSIDERED SUBSIDIARY TO THE VARIOUS ITEMS.
4. CONTRACTOR SHALL SEED ALL NON-PAVED AREAS WITHIN R.O.W.
5. PROPOSED SIDE DRAINS TO BE INSTALLED WITH MINIMUM COVER FROM BOTTOM OF ASPHALT AS FOLLOWS:

   RESIDENTIAL AND COMMERCIAL DRIVEWAYS: 6"
   COUNTY AND CITY ROADWAYS: 15"
6. THE CONTRACTOR SHALL BE RESPONSIBLE FOR SECURING NOTICE OF INTENT, NOTICE OF TERMINATION AND ANY ADDITIONAL PERMITS REQUIRED BY T.E.C.Q.

BM DATA:

BM #1
60D NAIL ON POWER POLE
JEANINE ST
STA 5+03.64
OFFSET = 24.88 RT
EL = 72.51

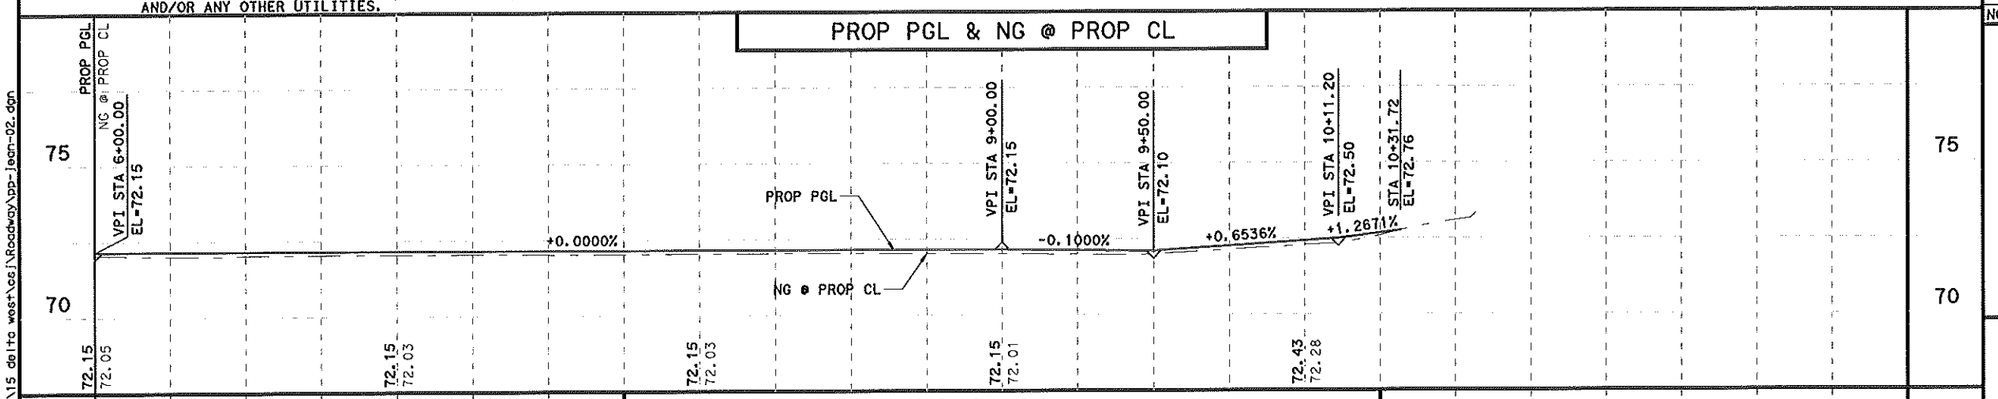

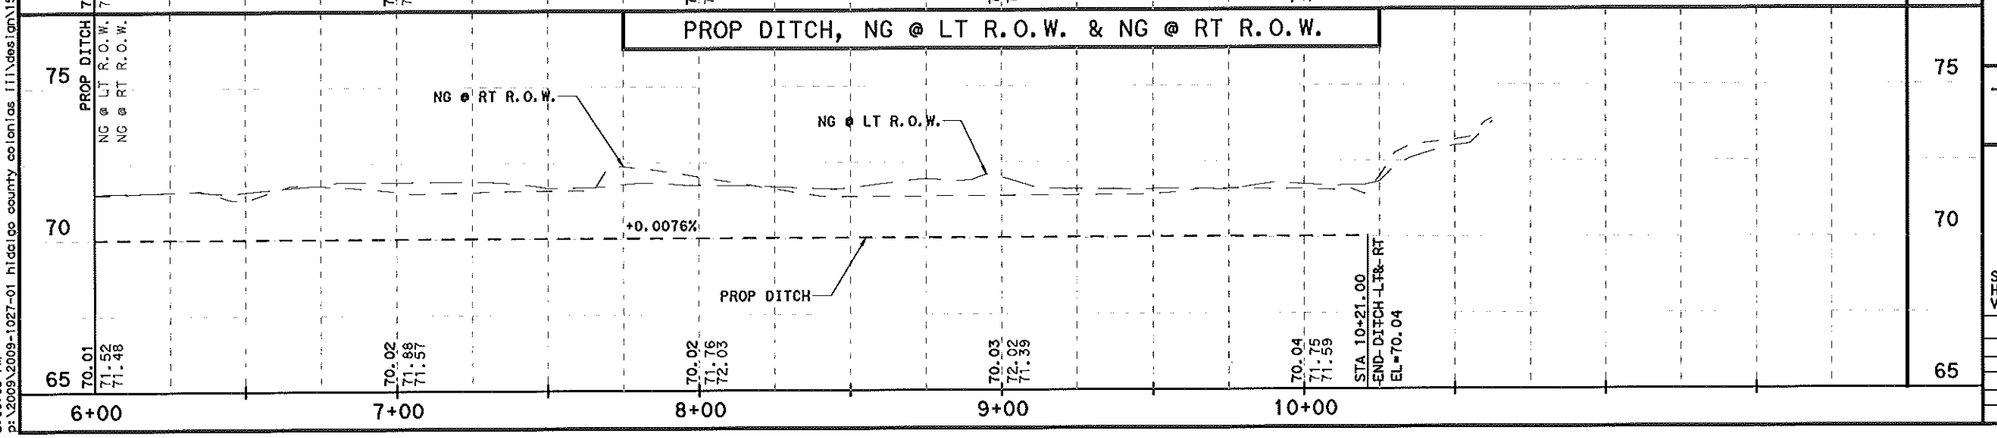

NO.	DATE	REVISION	APP.

JOSE A. SANCHEZ
87890
LICENSED PROFESSIONAL ENGINEER
STATE OF TEXAS

AUTHORIZED 04-08-2015

HIDALGO COUNTY

TEDSI INFRASTRUCTURE GROUP
Consulting Engineers
1201 E. Expressway 83
Mission, Texas 78572
(956) 424-7898
TEDSI
TBPE F-1640

DELTA WEST

JEANINE ST
PLAN & PROFILE

SCALE:
HORZ: 1" = 50'
VERT: 1" = 5'

SHEET 2 OF 2

FED. RD. DIV. NO.	PROJECT NO.	SHEET NO.
6		12

STATE	DIST.	COUNTY
TEXAS	PHR	HIDALGO

CSJ	PCT	HIGHWAY NO.
3C-1080-220	1	VAR

4/8/2015
3:00:05 PM
P:\2009\2009-1027-01 hidalgo county colonias III\design\15 delta west\cad\Roadway\pp-jean-02.dgn

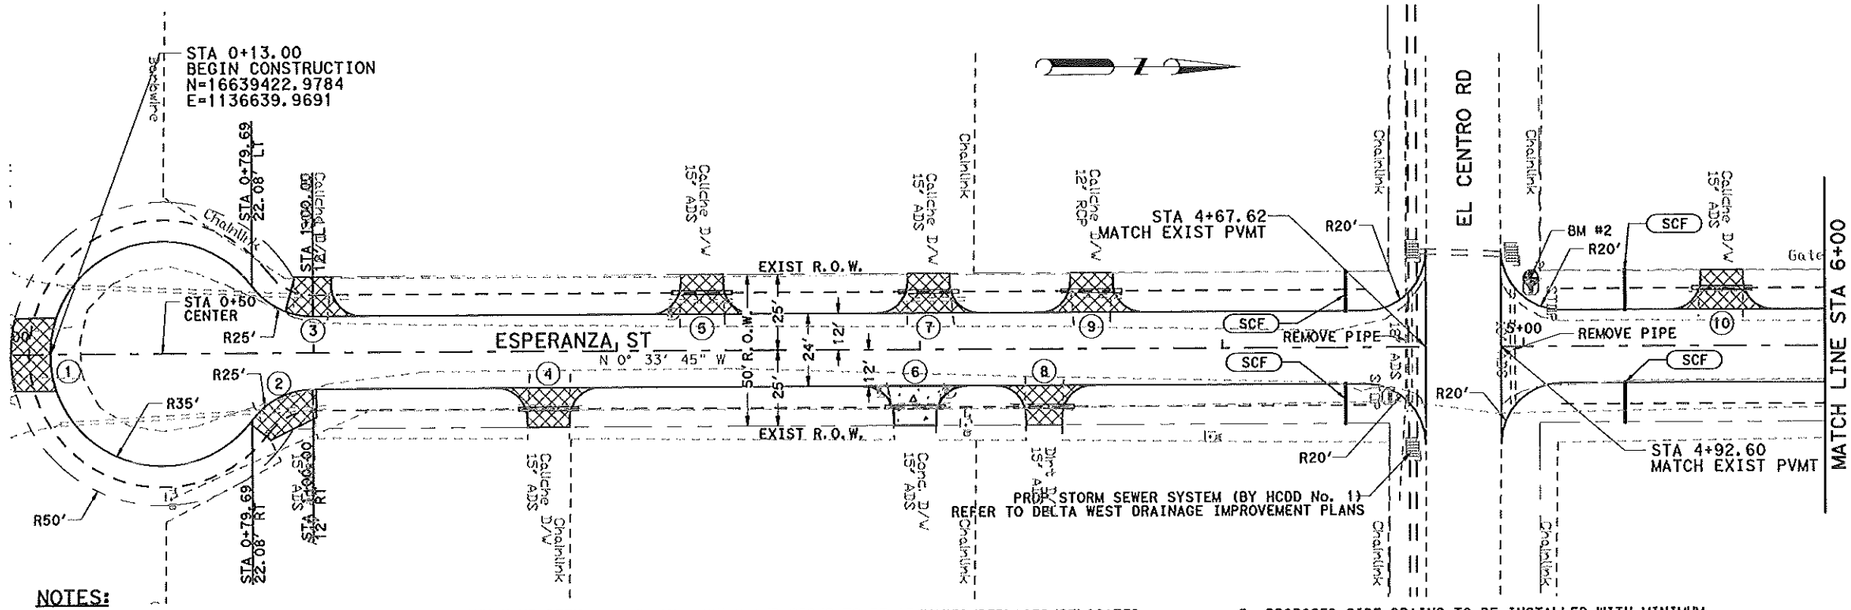

LEGEND

- EXIST GAS LINE
- EXIST UG PHONE LINE
- EXIST WATER LINE
- EXIST CHAINLINK FENCE
- EXIST MAILBOX
- EXIST WATER METER
- EXIST WATER VALVE
- EXIST POWER POLE
- EXIST FIRE HYDRANT
- EXIST TELEPHONE BOX
- EXIST GAS METER
- EXIST STEEL POST
- DRIVEWAY ID NUMBER
- PROP ASPHALT DRIVEWAY (SEE DRIVEWAY TABLE)
- PROP CONCRETE DRIVEWAY (SEE DRIVEWAY TABLE)
- PROP DITCH
- SCF — PROP TEMP SED CTRL FENCE

NOTES:

1. EXISTING ABOVE GROUND UTILITIES AND TOPOGRAPHY HAVE BEEN PLOTTED BY DIRECT FIELD INFORMATION AND AS SPOTTED BY UTILITY LOCATE REQUEST. THE CONTRACTOR WILL BE RESPONSIBLE FOR COORDINATING WITH UTILITY COMPANIES THE ESTABLISHING OF EXACT LOCATION, DEPTH, AND SIZE OF UTILITY LINES. THE CONTRACTOR WILL ALSO BE RESPONSIBLE FOR COORDINATING WITH THE UTILITY COMPANIES FOR REPLACEMENT OR REPAIRS OF ALL CUT OR BROKEN WATER LINES, IRRIGATION LINES, FORCE MAINS, SPRINKLER SYSTEMS, GAS LINES, POWER LINES, TELEPHONE CABLES, AND/OR ANY OTHER UTILITIES.
2. MAILBOXES AND SIGNS TO BE ADJUSTED/REPLACED/RELOCATED DURING CONSTRUCTION. ITEMS WILL NOT BE PAID FOR DIRECTLY BUT SHALL BE CONSIDERED SUBSIDIARY TO THE VARIOUS ITEMS.
3. REMOVAL OF TREES OR OTHER OBSTRUCTIONS WILL NOT BE PAID FOR DIRECTLY BUT SHALL BE CONSIDERED SUBSIDIARY TO THE VARIOUS ITEMS.
4. CONTRACTOR SHALL SEED ALL NON-PAVED AREAS WITHIN R.O.W.
5. PROPOSED SIDE DRAINS TO BE INSTALLED WITH MINIMUM COVER FROM BOTTOM OF ASPHALT AS FOLLOWS:

   RESIDENTIAL AND COMMERCIAL DRIVEWAYS: 6"
   COUNTY AND CITY ROADWAYS: 15"
6. THE CONTRACTOR SHALL BE RESPONSIBLE FOR SECURING NOTICE OF INTENT, NOTICE OF TERMINATION AND ANY ADDITIONAL PERMITS REQUIRED BY T.E.C.Q.

BM DATA:

BM #2
60D NAIL ON POWER POLE
ESPERANZA ST
STA 5+02.58
OFFSET = 22.49' LT
EL = 73.39

NO.	DATE	REVISION	APP.

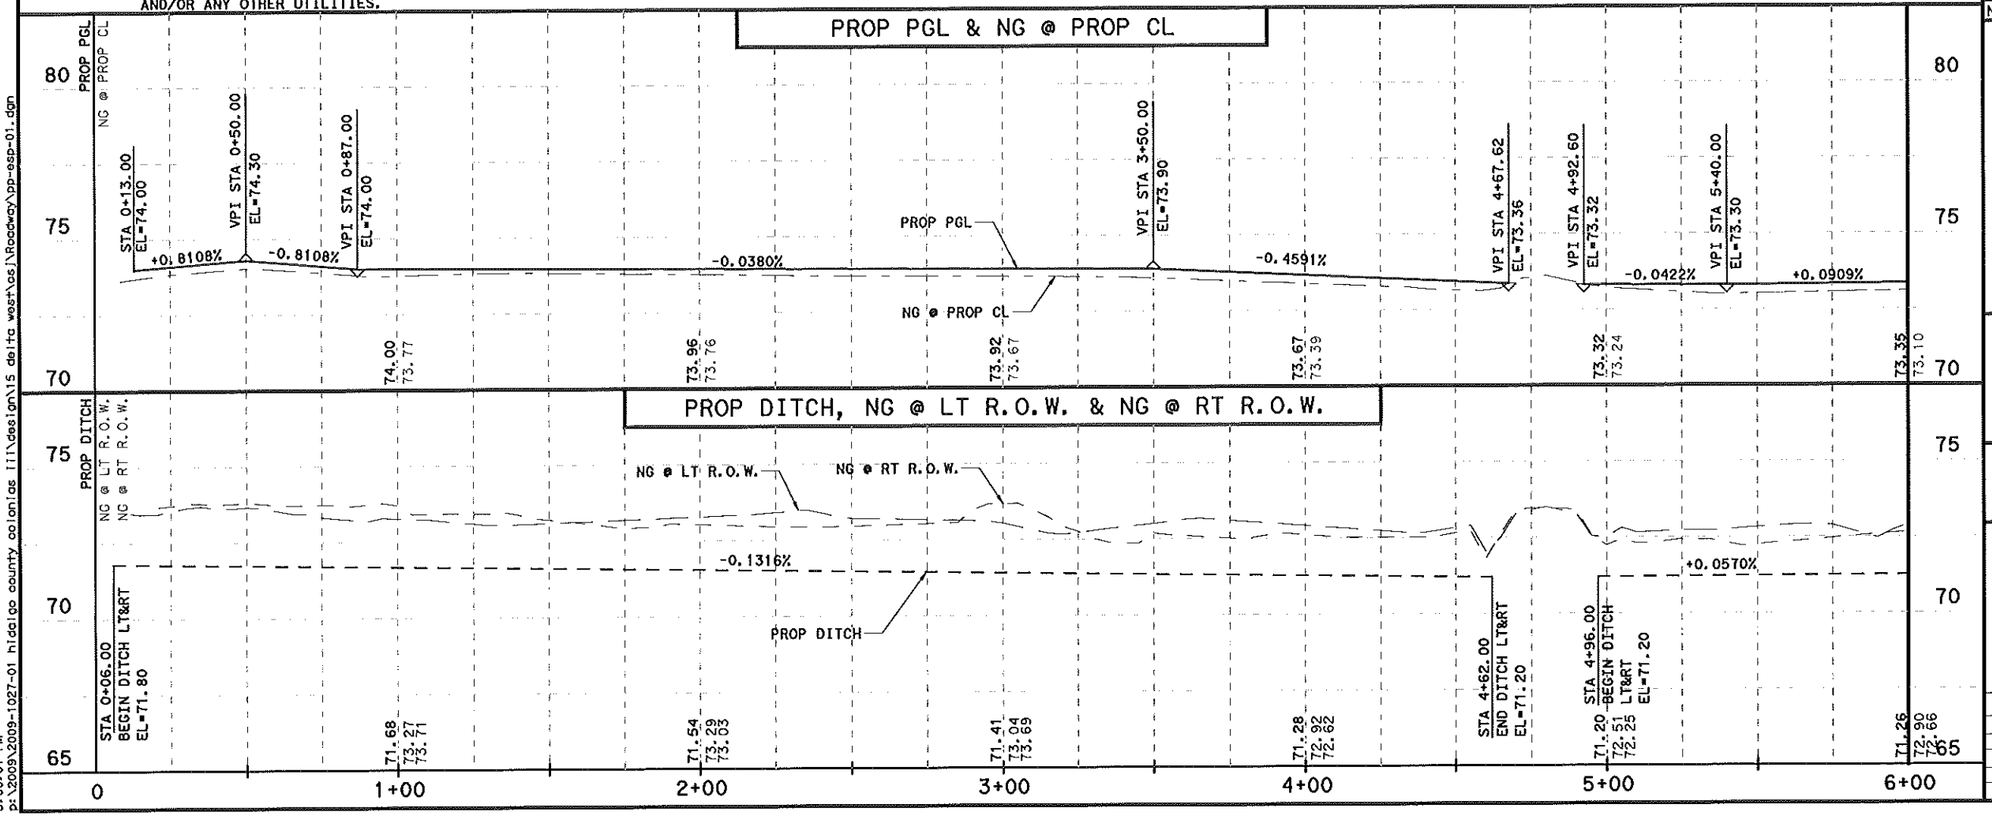

AUTHORIZED 04-08-2015

HIDALGO COUNTY

TEDSI INFRASTRUCTURE GROUP
Consulting Engineers
1201 E. Expressway 83
Mission, Texas 78572
(956) 424-7898
TBPE F-1640

DELTA WEST

ESPERANZA ST
PLAN & PROFILE

SCALE:
HORZ: 1" = 50'
VERT: 1" = 5'

SHEET 1 OF 2

FED. RD. DIV. NO.	PROJECT NO.	SHEET NO.
6		13

STATE	DIST.	COUNTY
TEXAS	PHR	HIDALGO

CSJ	PCT	HIGHWAY NO.
3C-1080-220	1	VAR

4/8/2015
3:00:07 PM
P:\2009\2009-1027-01 hidalgo county colonias iii\design\15 delta west\os\Roadway\pp-esp-01.dgn

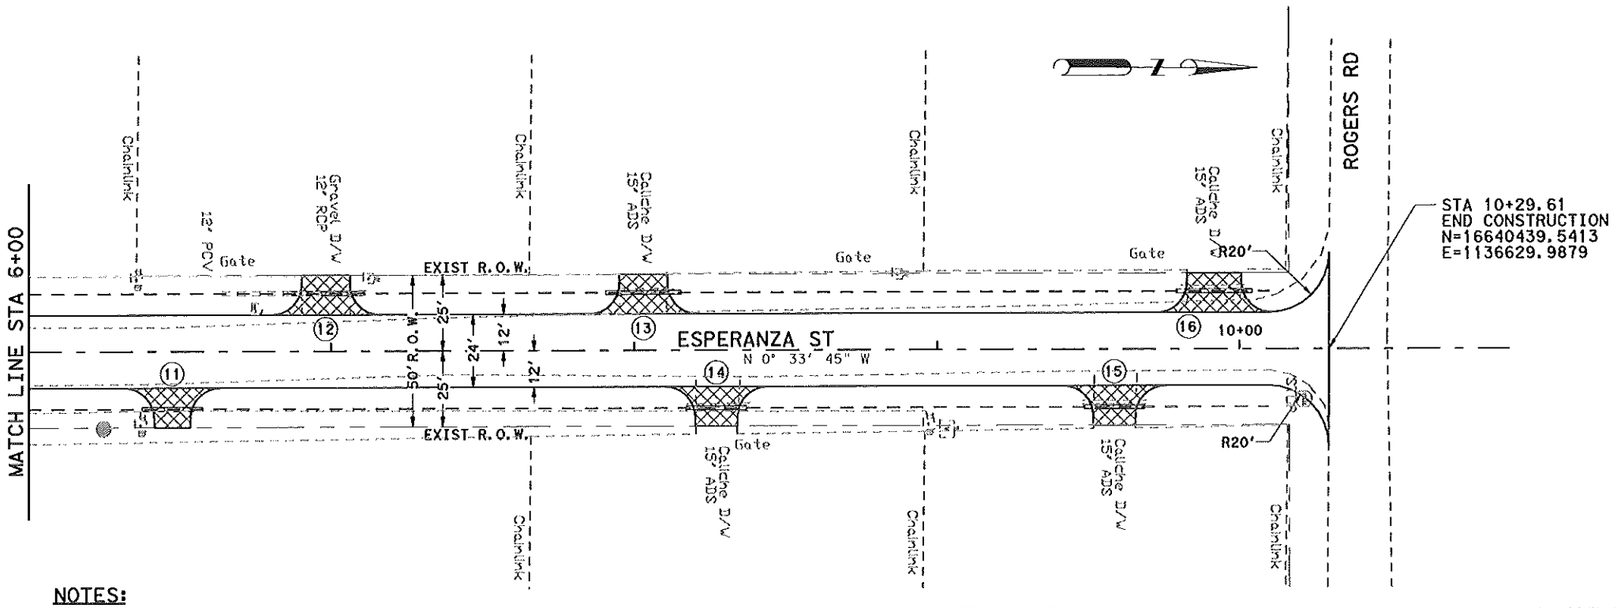

LEGEND

- EXIST GAS LINE
- EXIST UG PHONE LINE
- EXIST WATER LINE
- EXIST CHAINLINK FENCE
- EXIST MAILBOX
- EXIST WATER METER
- EXIST WATER VALVE
- EXIST POWER POLE
- EXIST FIRE HYDRANT
- EXIST TELEPHONE BOX
- EXIST GAS METER
- EXIST STEEL POST
- DRIVEWAY ID NUMBER
- PROP ASPHALT DRIVEWAY (SEE DRIVEWAY TABLE)
- PROP CONCRETE DRIVEWAY (SEE DRIVEWAY TABLE)
- PROP DITCH
- SCF — PROP TEMP SED CTRL FENCE

NOTES:

1. EXISTING ABOVE GROUND UTILITIES AND TOPOGRAPHY HAVE BEEN PLOTTED BY DIRECT FIELD INFORMATION AND AS SPOTTED BY UTILITY LOCATE REQUEST. THE CONTRACTOR WILL BE RESPONSIBLE FOR COORDINATING WITH UTILITY COMPANIES THE ESTABLISHING OF EXACT LOCATION, DEPTH, AND SIZE OF UTILITY LINES. THE CONTRACTOR WILL ALSO BE RESPONSIBLE FOR COORDINATING WITH THE UTILITY COMPANIES FOR REPLACEMENT OR REPAIRS OF ALL CUT OR BROKEN WATER LINES, IRRIGATION LINES, FORCE MAINS, SPRINKLER SYSTEMS, GAS LINES, POWER LINES, TELEPHONE CABLES, AND/OR ANY OTHER UTILITIES.
2. MAILBOXES AND SIGNS TO BE ADJUSTED/REPLACED/RELOCATED DURING CONSTRUCTION. ITEMS WILL NOT BE PAID FOR DIRECTLY BUT SHALL BE CONSIDERED SUBSIDIARY TO THE VARIOUS ITEMS.
3. REMOVAL OF TREES OR OTHER OBSTRUCTIONS WILL NOT BE PAID FOR DIRECTLY BUT SHALL BE CONSIDERED SUBSIDIARY TO THE VARIOUS ITEMS.
4. CONTRACTOR SHALL SEED ALL NON-PAVED AREAS WITHIN R.O.W.
5. PROPOSED SIDE DRAINS TO BE INSTALLED WITH MINIMUM COVER FROM BOTTOM OF ASPHALT AS FOLLOWS:

   RESIDENTIAL AND COMMERCIAL DRIVEWAYS: 6"
   COUNTY AND CITY ROADWAYS: 15"
6. THE CONTRACTOR SHALL BE RESPONSIBLE FOR SECURING NOTICE OF INTENT, NOTICE OF TERMINATION AND ANY ADDITIONAL PERMITS REQUIRED BY T.E.C.Q.

BM DATA:

BM #2
60D NAIL ON POWER POLE
ESPERANZA ST
STA 5+02.58
OFFSET = 22.49'LT
EL = 73.39

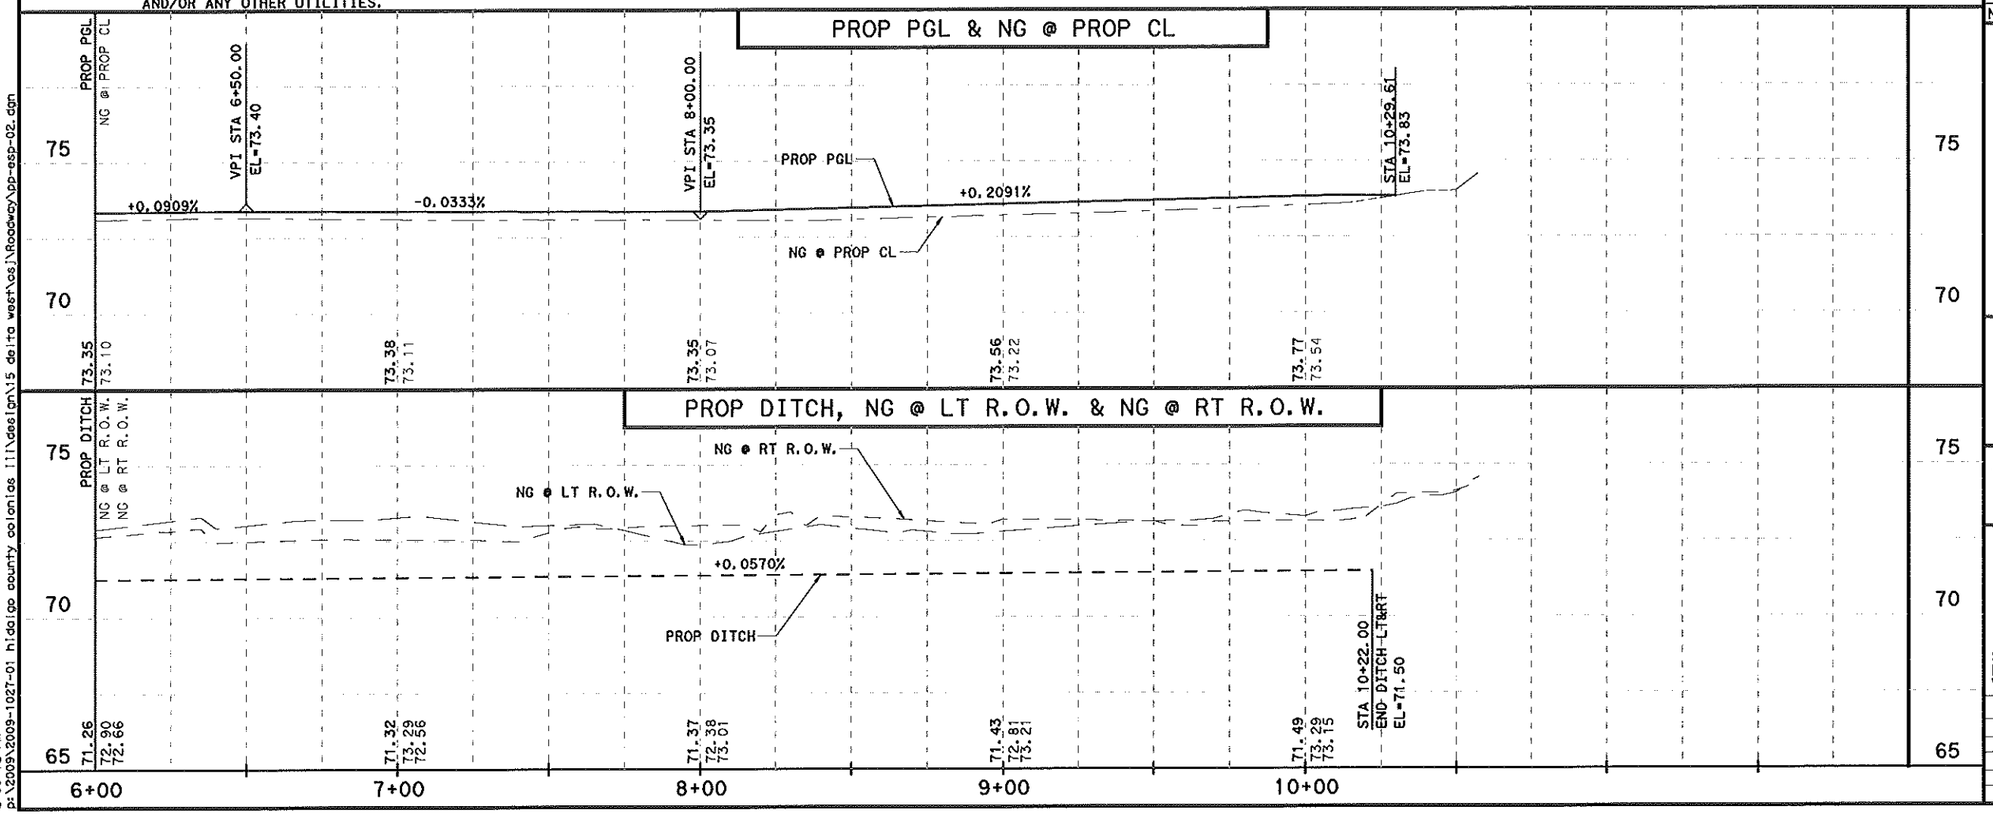

NO.	DATE	REVISION	APP.

JOSE A. SANCHEZ
87890
LICENSED PROFESSIONAL ENGINEER
STATE OF TEXAS

AUTHORIZED 05-02-2014

HIDALGO COUNTY

TEDSI INFRASTRUCTURE GROUP
Consulting Engineers
1201 E. Expressway 83
Mission, Texas 78572
(956) 424-7898
TBPE F-1640

DELTA WEST

ESPERANZA ST
PLAN & PROFILE

SCALE:
HORZ: 1" = 50'
VERT: 1" = 5'

SHEET 2 OF 2

FED. RD. DIV. NO.	PROJECT NO.	SHEET NO.
6		14

STATE	DIST.	COUNTY
TEXAS	PHR	HIDALGO

CSJ	PCT	HIGHWAY NO.
3C-1080-220	1	VAR

5/2/2014
2:00:12 PM
z:\2009\2009-1027-01 hidalgo county colonias !!!\design\15 delta west\cs\Roadway\dgn-esp-02.dgn

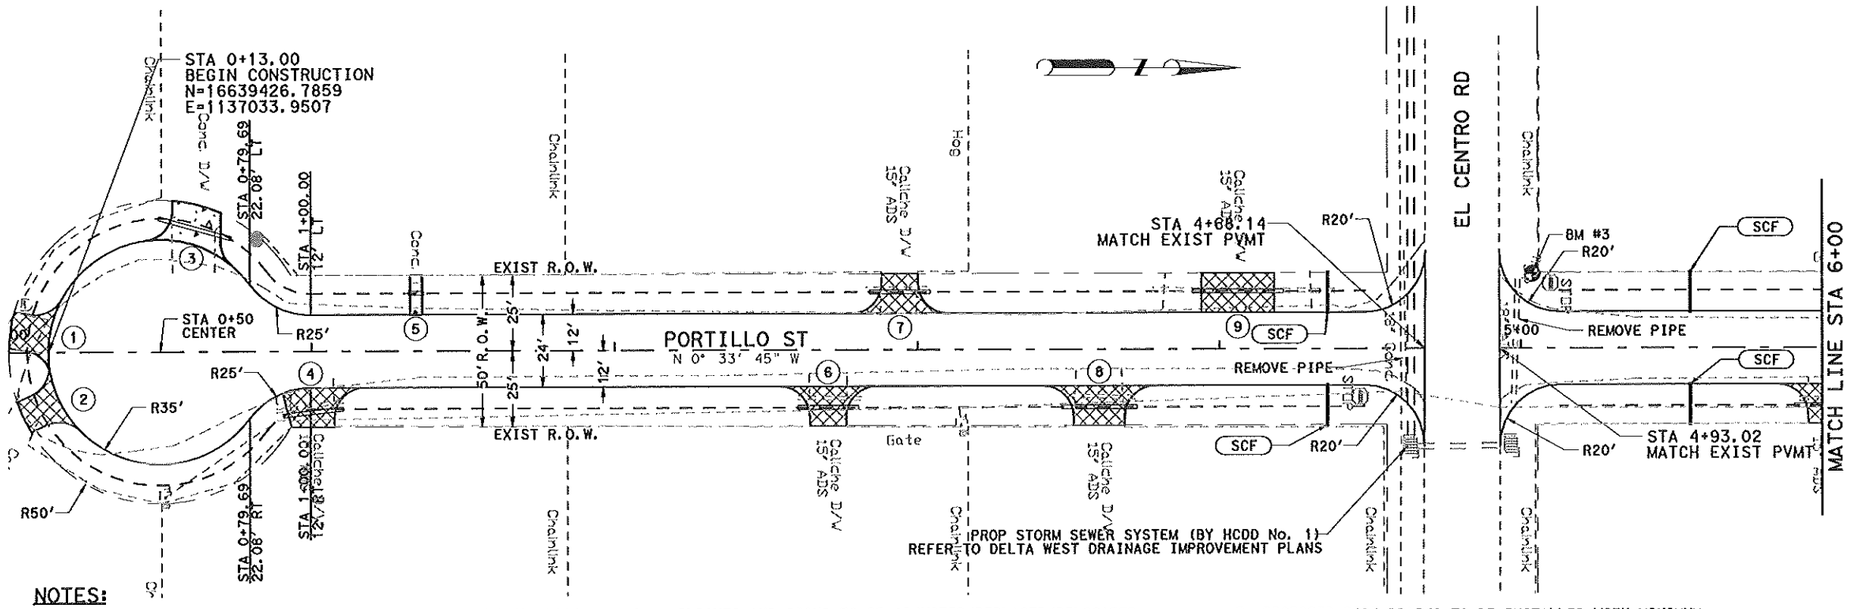

LEGEND

- EXIST GAS LINE
- EXIST UG PHONE LINE
- EXIST WATER LINE
- EXIST CHAINLINK FENCE
- EXIST MAILBOX
- EXIST WATER METER
- EXIST WATER VALVE
- EXIST POWER POLE
- EXIST FIRE HYDRANT
- EXIST TELEPHONE BOX
- EXIST GAS METER
- EXIST STEEL POST
- DRIVEWAY ID NUMBER
- PROP ASPHALT DRIVEWAY (SEE DRIVEWAY TABLE)
- PROP CONCRETE DRIVEWAY (SEE DRIVEWAY TABLE)
- PROP DITCH
- SCF — PROP TEMP SED CTRL FENCE

NOTES:

1. EXISTING ABOVE GROUND UTILITIES AND TOPOGRAPHY HAVE BEEN PLOTTED BY DIRECT FIELD INFORMATION AND AS SPOTTED BY UTILITY LOCATE REQUEST. THE CONTRACTOR WILL BE RESPONSIBLE FOR COORDINATING WITH UTILITY COMPANIES THE ESTABLISHING OF EXACT LOCATION, DEPTH, AND SIZE OF UTILITY LINES. THE CONTRACTOR WILL ALSO BE RESPONSIBLE FOR COORDINATING WITH THE UTILITY COMPANIES FOR REPLACEMENT OR REPAIRS OF ALL CUT OR BROKEN WATER LINES, IRRIGATION LINES, FORCE MAINS, SPRINKLER SYSTEMS, GAS LINES, POWER LINES, TELEPHONE CABLES, AND/OR ANY OTHER UTILITIES.
2. MAILBOXES AND SIGNS TO BE ADJUSTED/REPLACED/RELOCATED DURING CONSTRUCTION. ITEMS WILL NOT BE PAID FOR DIRECTLY BUT SHALL BE CONSIDERED SUBSIDIARY TO THE VARIOUS ITEMS.
3. REMOVAL OF TREES OR OTHER OBSTRUCTIONS WILL NOT BE PAID FOR DIRECTLY BUT SHALL BE CONSIDERED SUBSIDIARY TO THE VARIOUS ITEMS.
4. CONTRACTOR SHALL SEED ALL NON-PAVED AREAS WITHIN R.O.W.
5. PROPOSED SIDE DRAINS TO BE INSTALLED WITH MINIMUM COVER FROM BOTTOM OF ASPHALT AS FOLLOWS:

   RESIDENTIAL AND COMMERCIAL DRIVEWAYS: 6"
   COUNTY AND CITY ROADWAYS: 15"
6. THE CONTRACTOR SHALL BE RESPONSIBLE FOR SECURING NOTICE OF INTENT, NOTICE OF TERMINATION AND ANY ADDITIONAL PERMITS REQUIRED BY T.E.C.Q.

BM DATA:

BM #3
60D NAIL ON POWER POLE
PORTILLO ST
STA 5+03.88
OFFSET = 24.54' LT
EL = 73.88

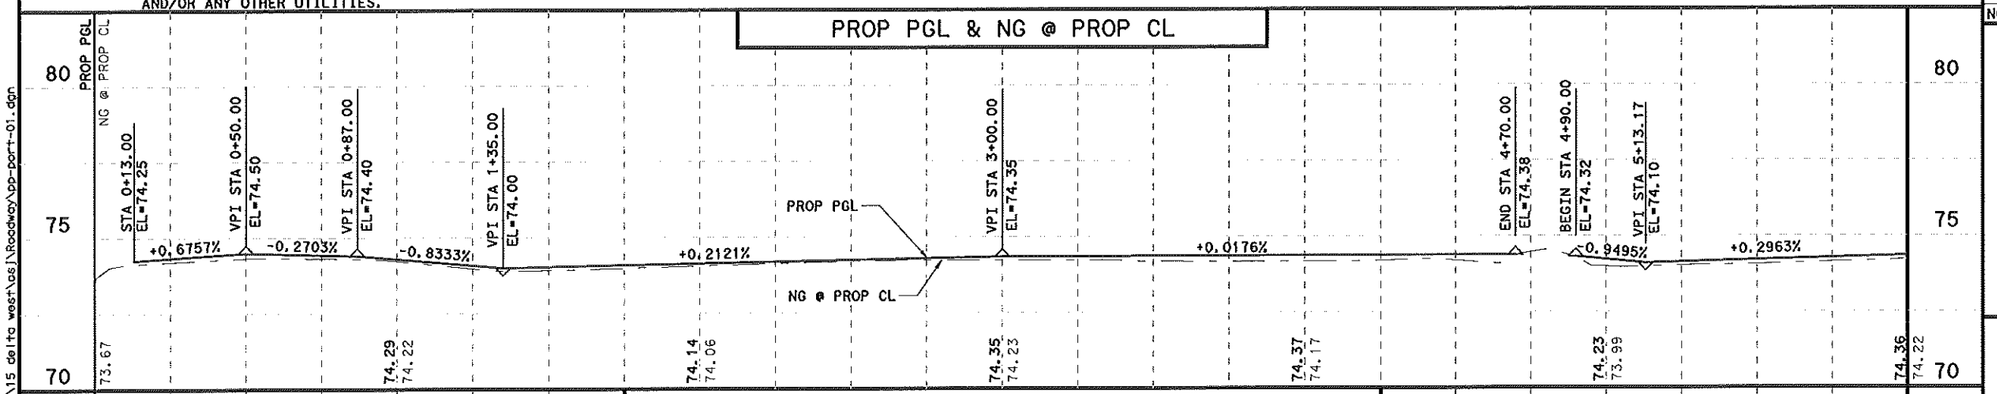

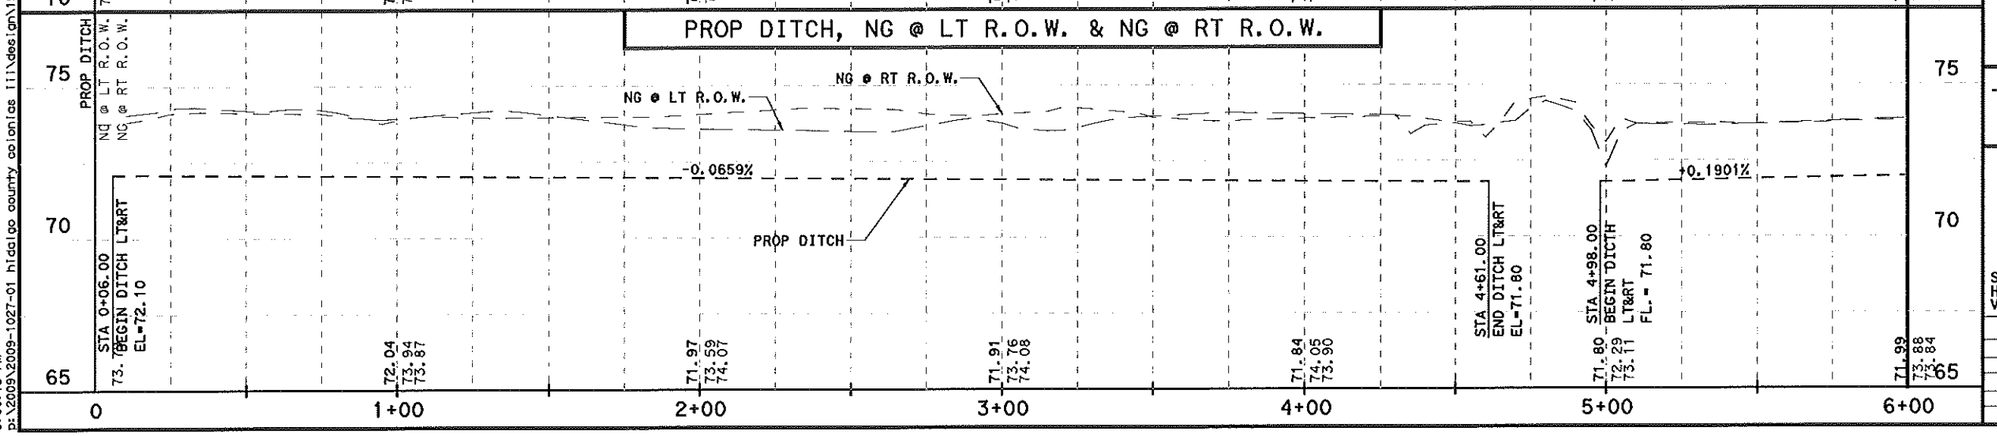

NO.	DATE	REVISION	APP.

JOSE A. SANCHEZ
87890
LICENSED PROFESSIONAL ENGINEER
STATE OF TEXAS

AUTHORIZED 04-08-2015

HIDALGO COUNTY

TEDSI INFRASTRUCTURE GROUP
Consulting Engineers
1201 E. Expressway 83
Mission, Texas 78572
(956) 424-7898
TEDSI TBPE F-1640

DELTA WEST

PORTILLO ST
PLAN & PROFILE

SCALE:
HORZ: 1" = 50'
VERT: 1" = 5'

SHEET 1 OF 2

FED. RD. DIV. NO.	PROJECT NO.	SHEET NO.
6		15

STATE	DIST.	COUNTY
TEXAS	PHR	HIDALGO

CSJ	PCT	HIGHWAY NO.
3C-1080-220	1	VAR

4/8/2015
3:00:13 PM
p:\2009\2009-1027-01 hidalgo county colonias iii\design\15 delta west\as\Roadway\pp-port-01.dgn

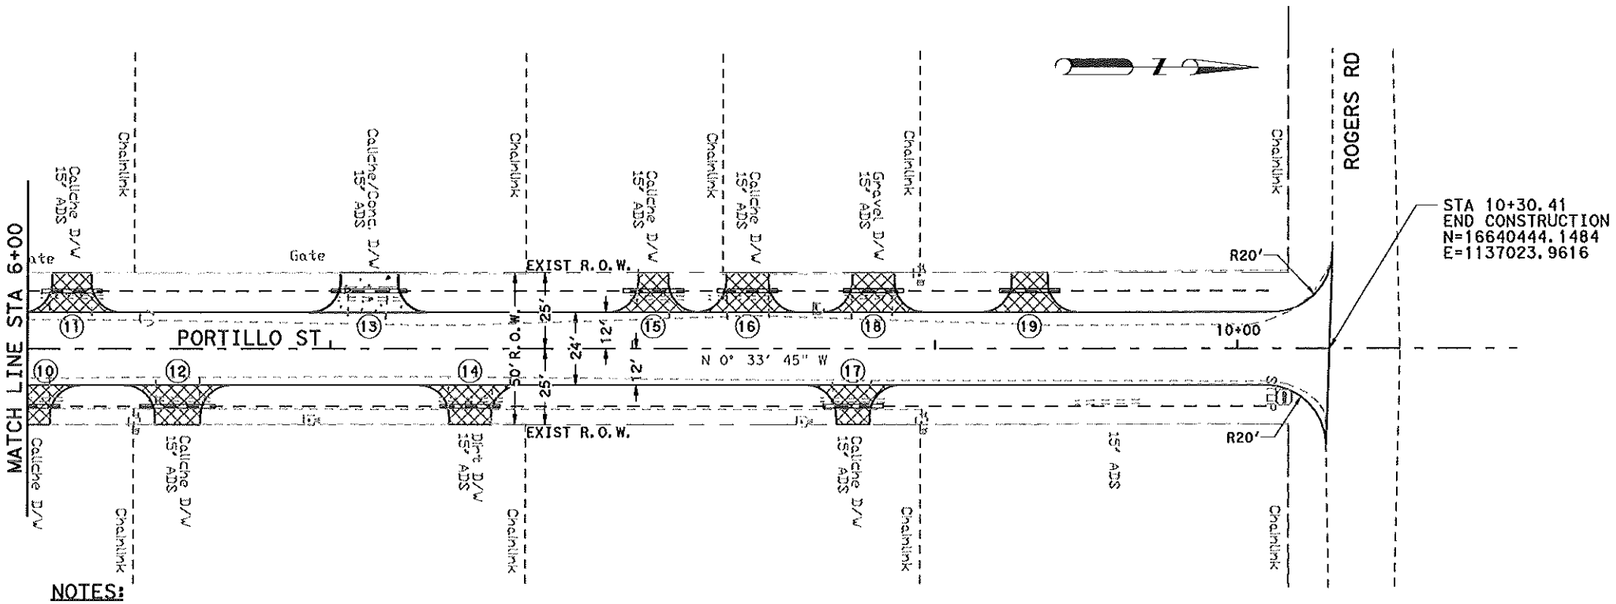

LEGEND

- EXIST GAS LINE
- EXIST UG PHONE LINE
- EXIST WATER LINE
- EXIST CHAINLINK FENCE
- EXIST MAILBOX
- EXIST WATER METER
- EXIST WATER VALVE
- EXIST POWER POLE
- EXIST FIRE HYDRANT
- EXIST TELEPHONE BOX
- EXIST GAS METER
- EXIST STEEL POST
- DRIVEWAY ID NUMBER
- PROP ASPHALT DRIVEWAY (SEE DRIVEWAY TABLE)
- PROP CONCRETE DRIVEWAY (SEE DRIVEWAY TABLE)
- PROP DITCH
- SCF — PROP TEMP SED CTRL FENCE

NOTES:

1. EXISTING ABOVE GROUND UTILITIES AND TOPOGRAPHY HAVE BEEN PLOTTED BY DIRECT FIELD INFORMATION AND AS SPOTTED BY UTILITY LOCATE REQUEST. THE CONTRACTOR WILL BE RESPONSIBLE FOR COORDINATING WITH UTILITY COMPANIES THE ESTABLISHING OF EXACT LOCATION, DEPTH, AND SIZE OF UTILITY LINES. THE CONTRACTOR WILL ALSO BE RESPONSIBLE FOR COORDINATING WITH THE UTILITY COMPANIES FOR REPLACEMENT OR REPAIRS OF ALL CUT OR BROKEN WATER LINES, IRRIGATION LINES, FORCE MAINS, SPRINKLER SYSTEMS, GAS LINES, POWER LINES, TELEPHONE CABLES, AND/OR ANY OTHER UTILITIES.
2. MAILBOXES AND SIGNS TO BE ADJUSTED/REPLACED/RELOCATED DURING CONSTRUCTION, ITEMS WILL NOT BE PAID FOR DIRECTLY BUT SHALL BE CONSIDERED SUBSIDIARY TO THE VARIOUS ITEMS.
3. REMOVAL OF TREES OR OTHER OBSTRUCTIONS WILL NOT BE PAID FOR DIRECTLY BUT SHALL BE CONSIDERED SUBSIDIARY TO THE VARIOUS ITEMS.
4. CONTRACTOR SHALL SEED ALL NON-PAVED AREAS WITHIN R.O.W.
5. PROPOSED SIDE DRAINS TO BE INSTALLED WITH MINIMUM COVER FROM BOTTOM OF ASPHALT AS FOLLOWS:

   RESIDENTIAL AND COMMERCIAL DRIVEWAYS: 6"
   COUNTY AND CITY ROADWAYS: 15"
6. THE CONTRACTOR SHALL BE RESPONSIBLE FOR SECURING NOTICE OF INTENT, NOTICE OF TERMINATION AND ANY ADDITIONAL PERMITS REQUIRED BY T.E.C.Q.

BM DATA:

BM #3
60D NAIL ON POWER POLE
PORTILLO ST
STA 5+03.88
OFFSET = 24.54'LT
EL = 73.88

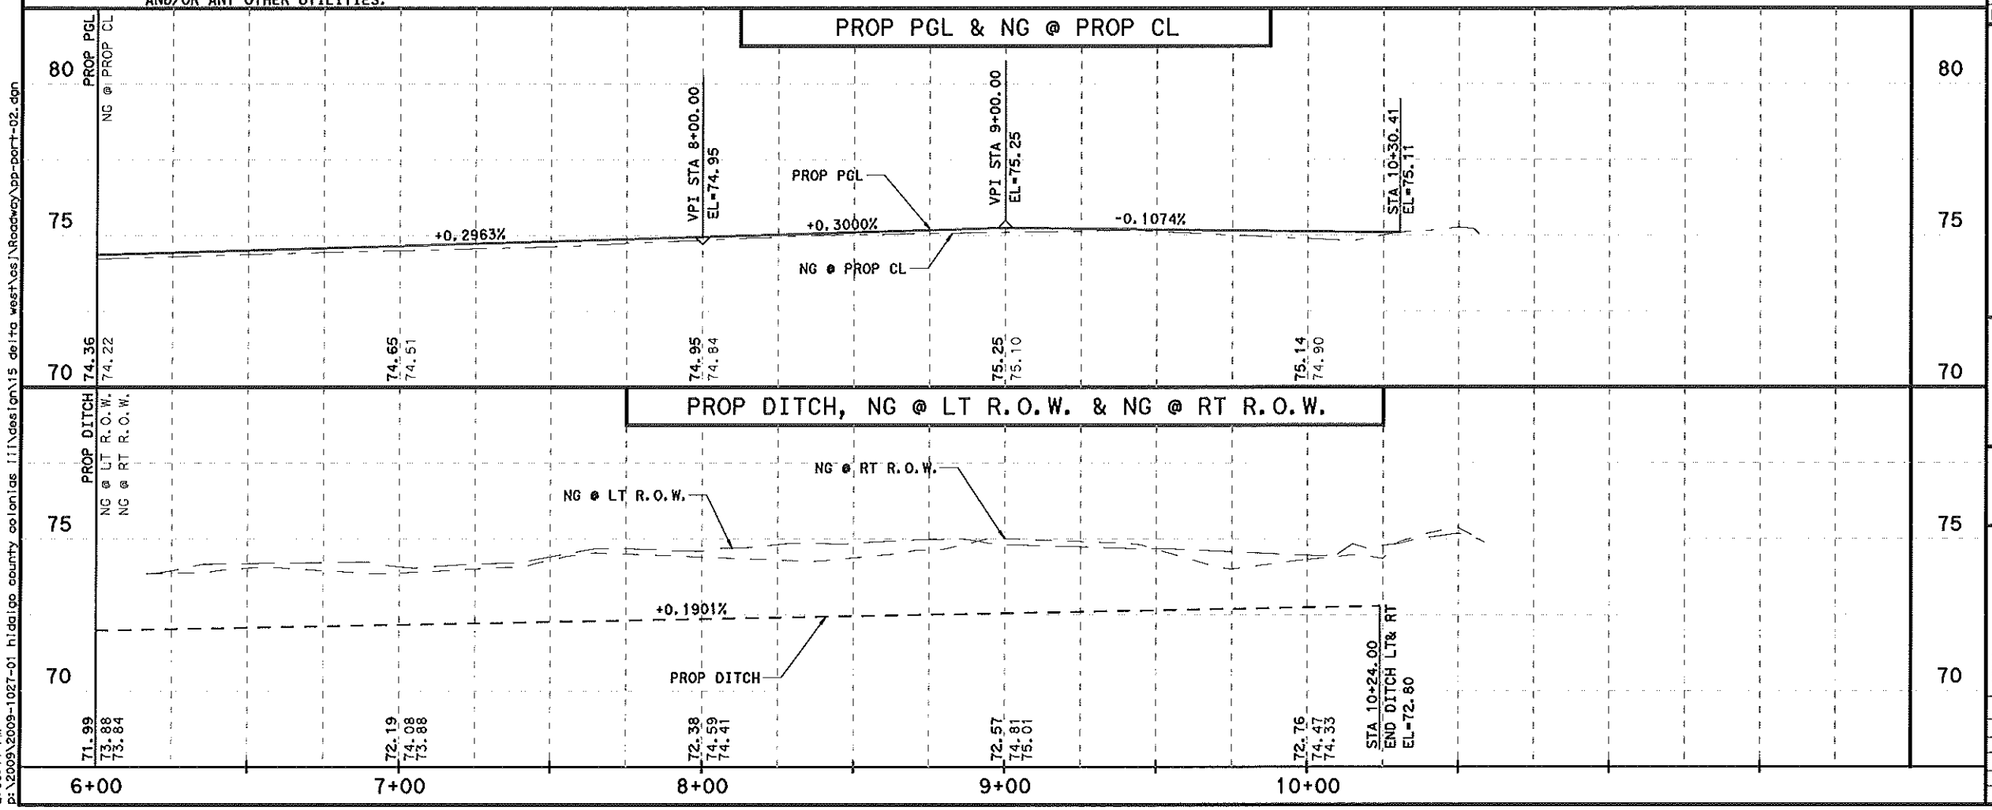

NO.	DATE	REVISION	APP.

STATE OF TEXAS
JOSE A. SANCHEZ
87890
LICENSED PROFESSIONAL ENGINEER

AUTHORIZED 05-02-2014

HIDALGO COUNTY

TEDSI INFRASTRUCTURE GROUP
Consulting Engineers
TEDSI
TBPE F-1640
1201 E. Expressway 83
Mission, Texas 78572
(956) 424-7898

DELTA WEST

PORTILLO ST
PLAN & PROFILE

SCALE:
HORZ: 1" = 50'
VERT: 1" = 5'

SHEET 2 OF 2

FED. RD. DIV. NO.	PROJECT NO.	SHEET NO.
6		16

STATE	DIST.	COUNTY
TEXAS	PHR	HIDALGO

CSJ	PCT	HIGHWAY NO.
3C-1080-220	1	VAR

5/2/2014
2:00:17 PM
p:\2009\2009-1027-01 hidalgo county colonias III\design\15 delta west\cad\Roadway\pp-port-02.dgn

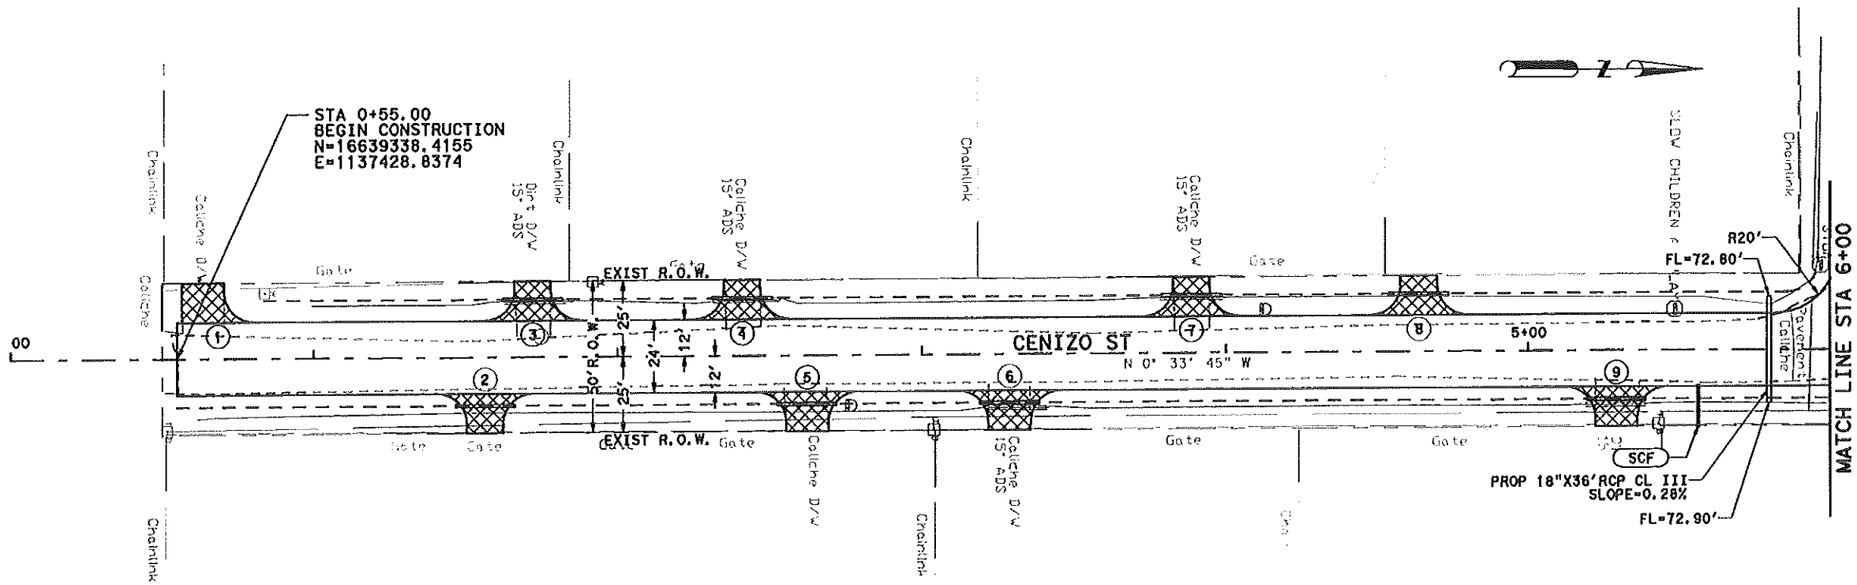

LEGEND

- EXIST GAS LINE
- EXIST UG PHONE LINE
- EXIST WATER LINE
- EXIST CHAINLINK FENCE
- EXIST MAILBOX
- EXIST WATER METER
- EXIST WATER VALVE
- EXIST POWER POLE
- EXIST FIRE HYDRANT
- EXIST TELEPHONE BOX
- EXIST GAS METER
- EXIST STEEL POST
- DRIVEWAY ID NUMBER
- PROP ASPHALT DRIVEWAY (SEE DRIVEWAY TABLE)
- PROP CONCRETE DRIVEWAY (SEE DRIVEWAY TABLE)
- PROP DITCH
- SCF — PROP TEMP SED CTRL FENCE

NOTES:

1. EXISTING ABOVE GROUND UTILITIES AND TOPOGRAPHY HAVE BEEN PLOTTED BY DIRECT FIELD INFORMATION AND AS SPOTTED BY UTILITY LOCATE REQUEST. THE CONTRACTOR WILL BE RESPONSIBLE FOR COORDINATING WITH UTILITY COMPANIES THE ESTABLISHING OF EXACT LOCATION, DEPTH, AND SIZE OF UTILITY LINES. THE CONTRACTOR WILL ALSO BE RESPONSIBLE FOR COORDINATING WITH THE UTILITY COMPANIES FOR REPLACEMENT OR REPAIRS OF ALL CUT OR BROKEN WATER LINES, IRRIGATION LINES, FORCE MAINS, SPRINKLER SYSTEMS, GAS LINES, POWER LINES, TELEPHONE CABLES, AND/OR ANY OTHER UTILITIES.
2. MAILBOXES AND SIGNS TO BE ADJUSTED/REPLACED/RELOCATED DURING CONSTRUCTION. ITEMS WILL NOT BE PAID FOR DIRECTLY BUT SHALL BE CONSIDERED SUBSIDIARY TO THE VARIOUS ITEMS.
3. REMOVAL OF TREES OR OTHER OBSTRUCTIONS WILL NOT BE PAID FOR DIRECTLY BUT SHALL BE CONSIDERED SUBSIDIARY TO THE VARIOUS ITEMS.
4. CONTRACTOR SHALL SEED ALL NON-PAVED AREAS WITHIN R.O.W.
5. PROPOSED SIDE DRAINS TO BE INSTALLED WITH MINIMUM COVER FROM BOTTOM OF ASPHALT AS FOLLOWS:

   RESIDENTIAL AND COMMERCIAL DRIVEWAYS: 6"
   COUNTY AND CITY ROADWAYS: 15"
6. THE CONTRACTOR SHALL BE RESPONSIBLE FOR SECURING NOTICE OF INTENT, NOTICE OF TERMINATION AND ANY ADDITIONAL PERMITS REQUIRED BY T.E.C.Q.

BM DATA:

BM #3
60D NAIL ON POWER POLE
PORTILLO ST
STA 6+03.88
OFFSET = 24.54'LT
EL = 73.88

PROP PGL & NG @ PROP CL

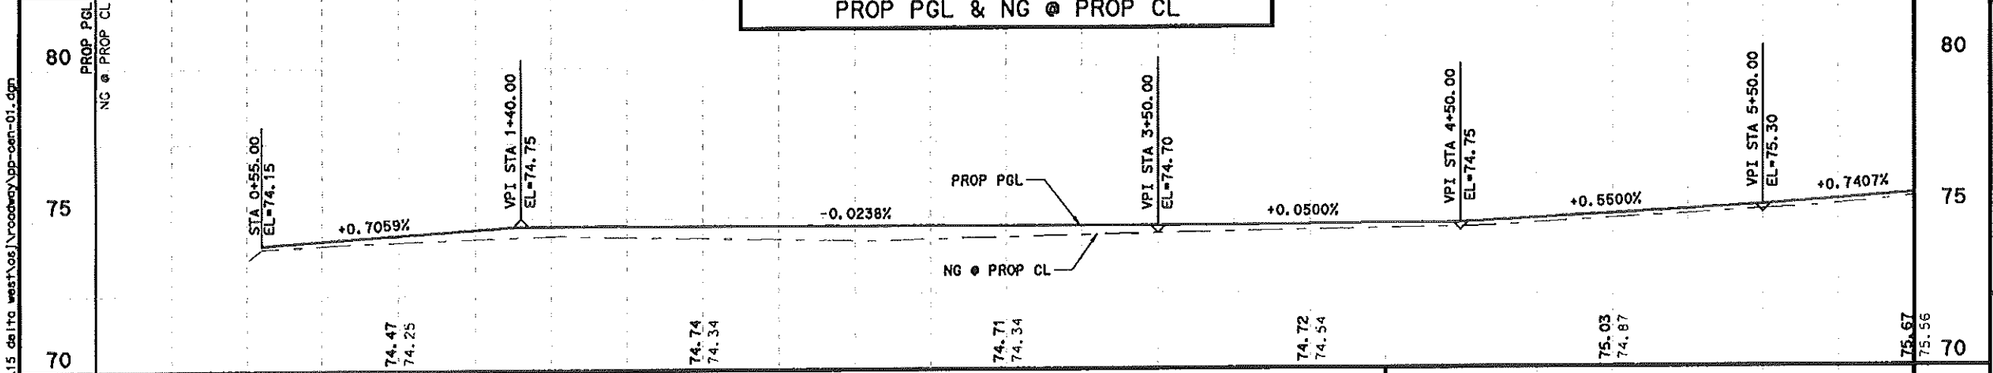

PROP DITCH, NG @ LT R.O.W. & NG @ RT R.O.W.

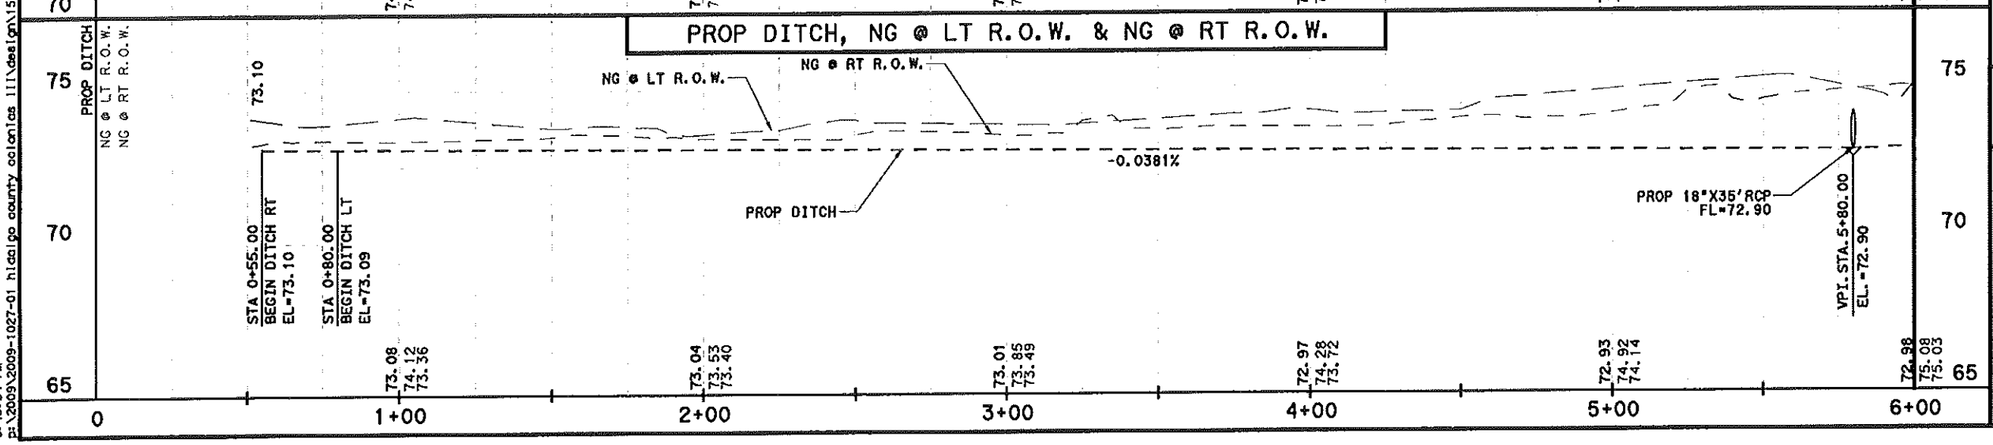

NO.	DATE	REVISION	APP.

STATE OF TEXAS
JOSE A. SANCHEZ
87890
LICENSED PROFESSIONAL ENGINEER
12/26/2010

HIDALGO COUNTY

TEDSI INFRASTRUCTURE GROUP
Consulting Engineers
1201 E. Expressway 83
Mission, Texas 78572
(956) 424-7898
TBPE F-1640

DELTA WEST

CENIZO ST
PLAN & PROFILE

SCALE:
HORZ: 1" = 50'
VERT: 1" = 5'

SHEET 1 OF 2

FED. RD. DIV. NO.	PROJECT NO.	SHEET NO.
6		17
STATE	DIST.	COUNTY
TEXAS	PHR	HIDALGO
CSJ	PCT	HIGHWAY NO.
3C-1080-220	1	VAR

12/26/2010
6:45:54 PM
p:\2009\2009-1027-01 hidalgo county colonias III\design\15 delta west\os]\roadway\pp-gen-01.dgn

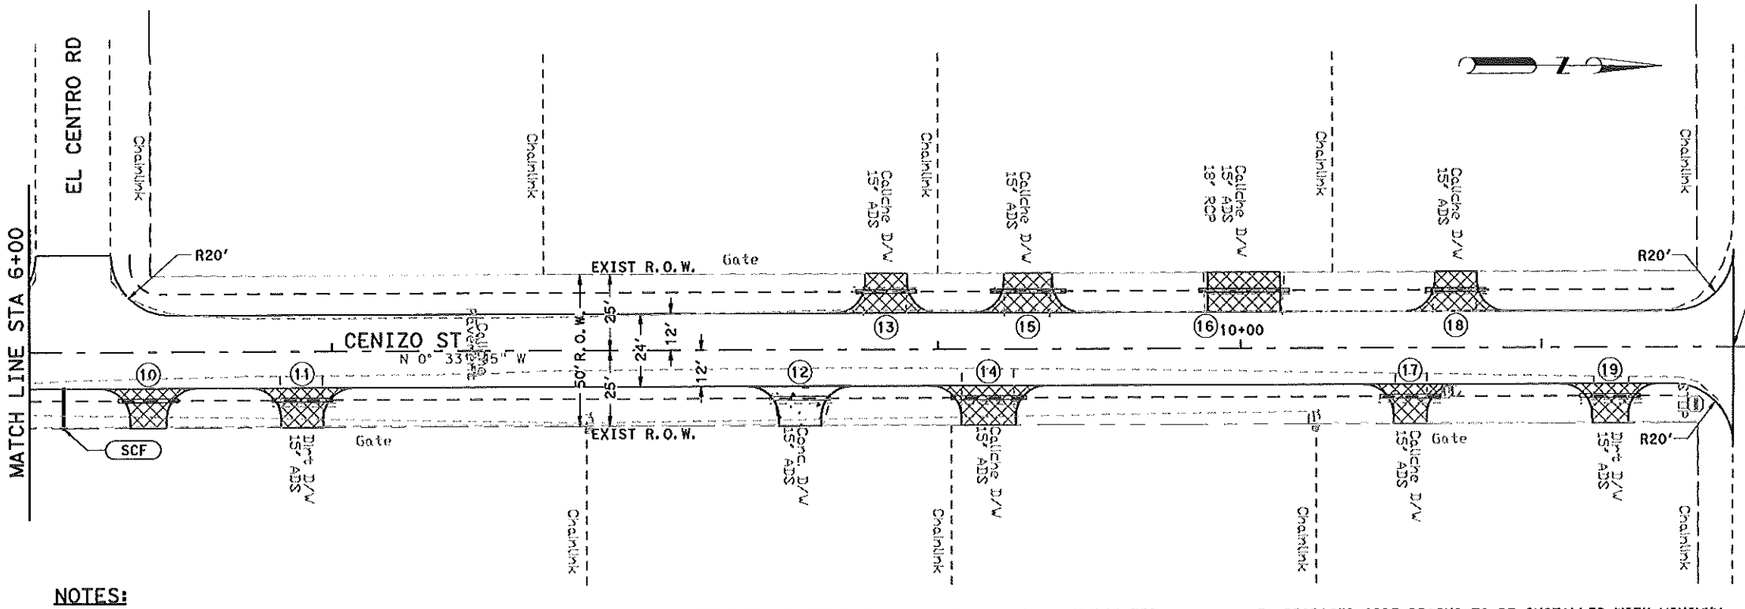

LEGEND

- EXIST GAS LINE
- EXIST UG PHONE LINE
- EXIST WATER LINE
- EXIST CHAINLINK FENCE
- EXIST MAILBOX
- EXIST WATER METER
- EXIST WATER VALVE
- EXIST POWER POLE
- EXIST FIRE HYDRANT
- EXIST TELEPHONE BOX
- EXIST GAS METER
- EXIST STEEL POST
- (#) DRIVEWAY ID NUMBER
- PROP ASPHALT DRIVEWAY (SEE DRIVEWAY TABLE)
- PROP CONCRETE DRIVEWAY (SEE DRIVEWAY TABLE)
- PROP DITCH
- SCF PROP TEMP SED CTRL FENCE

SIGN HERE

NOTES:

1. EXISTING ABOVE GROUND UTILITIES AND TOPOGRAPHY HAVE BEEN PLOTTED BY DIRECT FIELD INFORMATION AND AS SPOTTED BY UTILITY LOCATE REQUEST. THE CONTRACTOR WILL BE RESPONSIBLE FOR COORDINATING WITH UTILITY COMPANIES THE ESTABLISHING OF EXACT LOCATION, DEPTH, AND SIZE OF UTILITY LINES. THE CONTRACTOR WILL ALSO BE RESPONSIBLE FOR COORDINATING WITH THE UTILITY COMPANIES FOR REPLACEMENT OR REPAIRS OF ALL CUT OR BROKEN WATER LINES, IRRIGATION LINES, FORCE MAINS, SPRINKLER SYSTEMS, GAS LINES, POWER LINES, TELEPHONE CABLES, AND/OR ANY OTHER UTILITIES.
2. MAILBOXES AND SIGNS TO BE ADJUSTED/REPLACED/RELOCATED DURING CONSTRUCTION. ITEMS WILL NOT BE PAID FOR DIRECTLY BUT SHALL BE CONSIDERED SUBSIDIARY TO THE VARIOUS ITEMS.
3. REMOVAL OF TREES OR OTHER OBSTRUCTIONS WILL NOT BE PAID FOR DIRECTLY BUT SHALL BE CONSIDERED SUBSIDIARY TO THE VARIOUS ITEMS.
4. CONTRACTOR SHALL SEED ALL NON-PAVED AREAS WITHIN R.O.W.
5. PROPOSED SIDE DRAINS TO BE INSTALLED WITH MINIMUM COVER FROM BOTTOM OF ASPHALT AS FOLLOWS:

   RESIDENTIAL AND COMMERCIAL DRIVEWAYS: 6"
   COUNTY AND CITY ROADWAYS: 15"
6. THE CONTRACTOR SHALL BE RESPONSIBLE FOR SECURING NOTICE OF INTENT, NOTICE OF TERMINATION AND ANY ADDITIONAL PERMITS REQUIRED BY T.E.C.Q.

BM DATA:

BM #3
60D NAIL ON POWER POLE
PORTILLO ST
STA 5+03.88
OFFSET = 24.54'LT
EL = 73.88

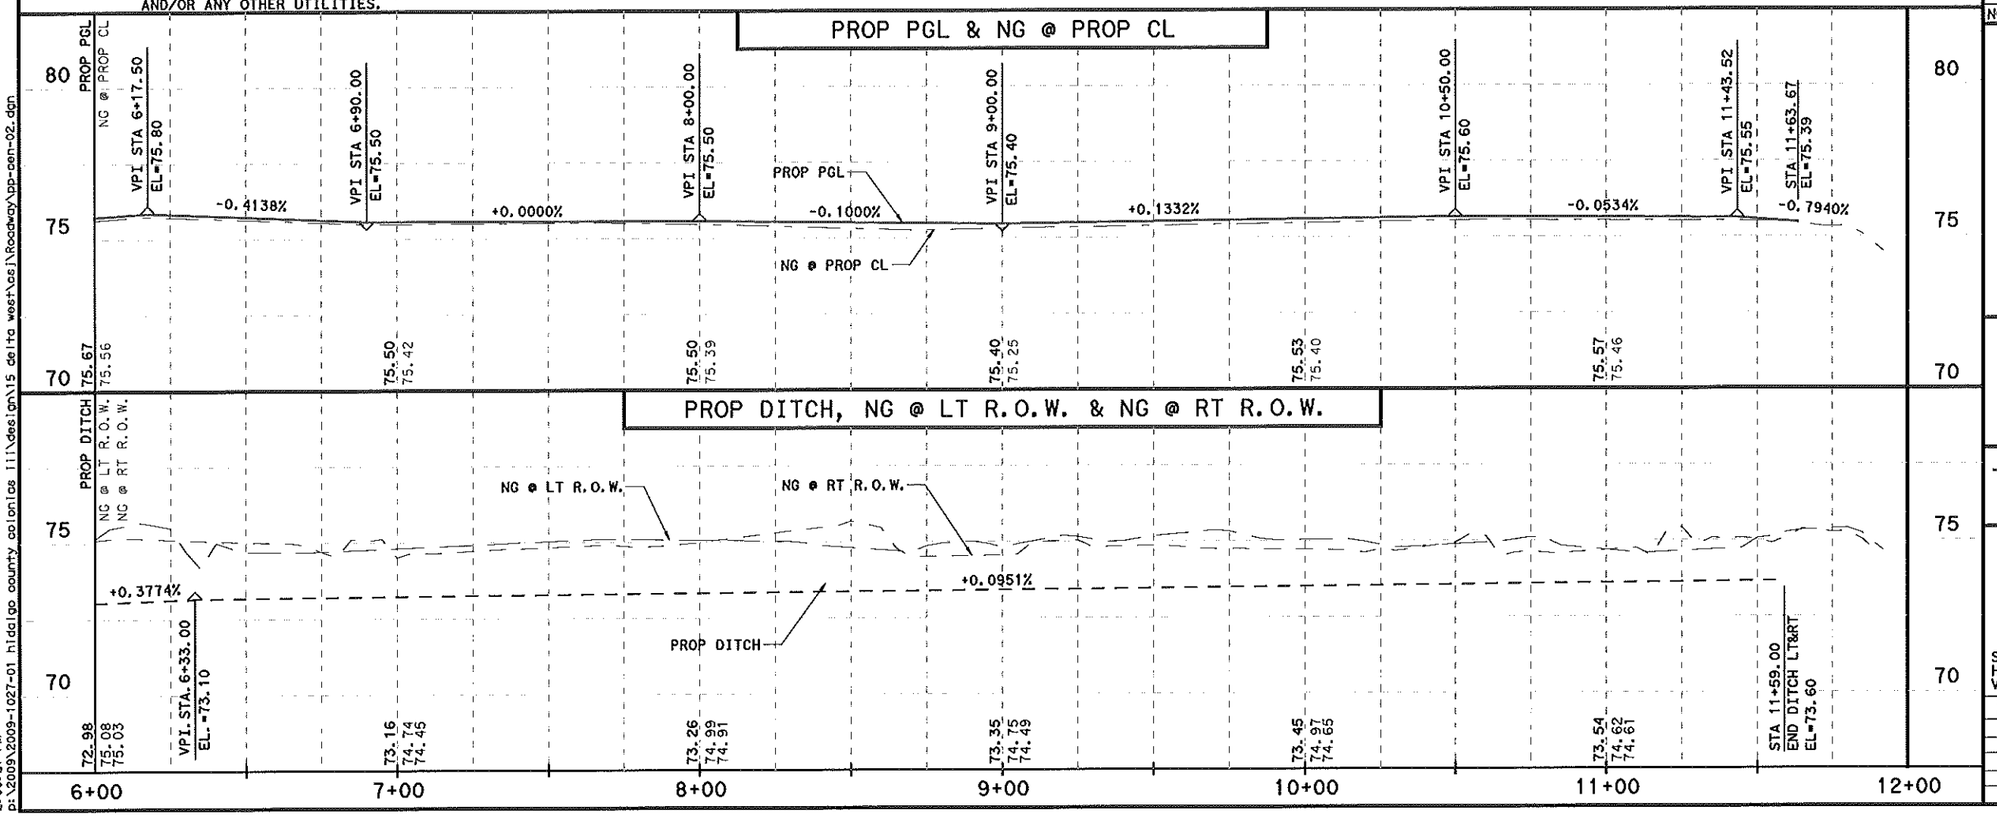

NO.	DATE	REVISION	APP.

STATE OF TEXAS
JOSE A. SANCHEZ
87890
LICENSED PROFESSIONAL ENGINEER

AUTHORIZED 05-02-2014

THE COUNTY OF HIDALGO TEXAS

HIDALGO COUNTY

TEDSI INFRASTRUCTURE GROUP
Consulting Engineers
1201 E. Expressway 83
Mission, Texas 78572
(956) 424-7898
TEDSI TBPE F-1640

DELTA WEST

CENIZO ST
PLAN & PROFILE

SCALE:
HORZ: 1" = 50'
VERT: 1" = 5'

SHEET 2 OF 2

FED. RD. DIV. NO.	PROJECT NO.	SHEET NO.
6		18

STATE	DIST.	COUNTY
TEXAS	PHR	HIDALGO

CSJ	PCT	HIGHWAY NO.
3C-1080-220	1	VAR

5/2/2014
2:00:21 PM
P:\2009\2009-1027-01 hidalgo county colonias III\design\15 delta west\sej\Roadway\pp-gen-02.dgn

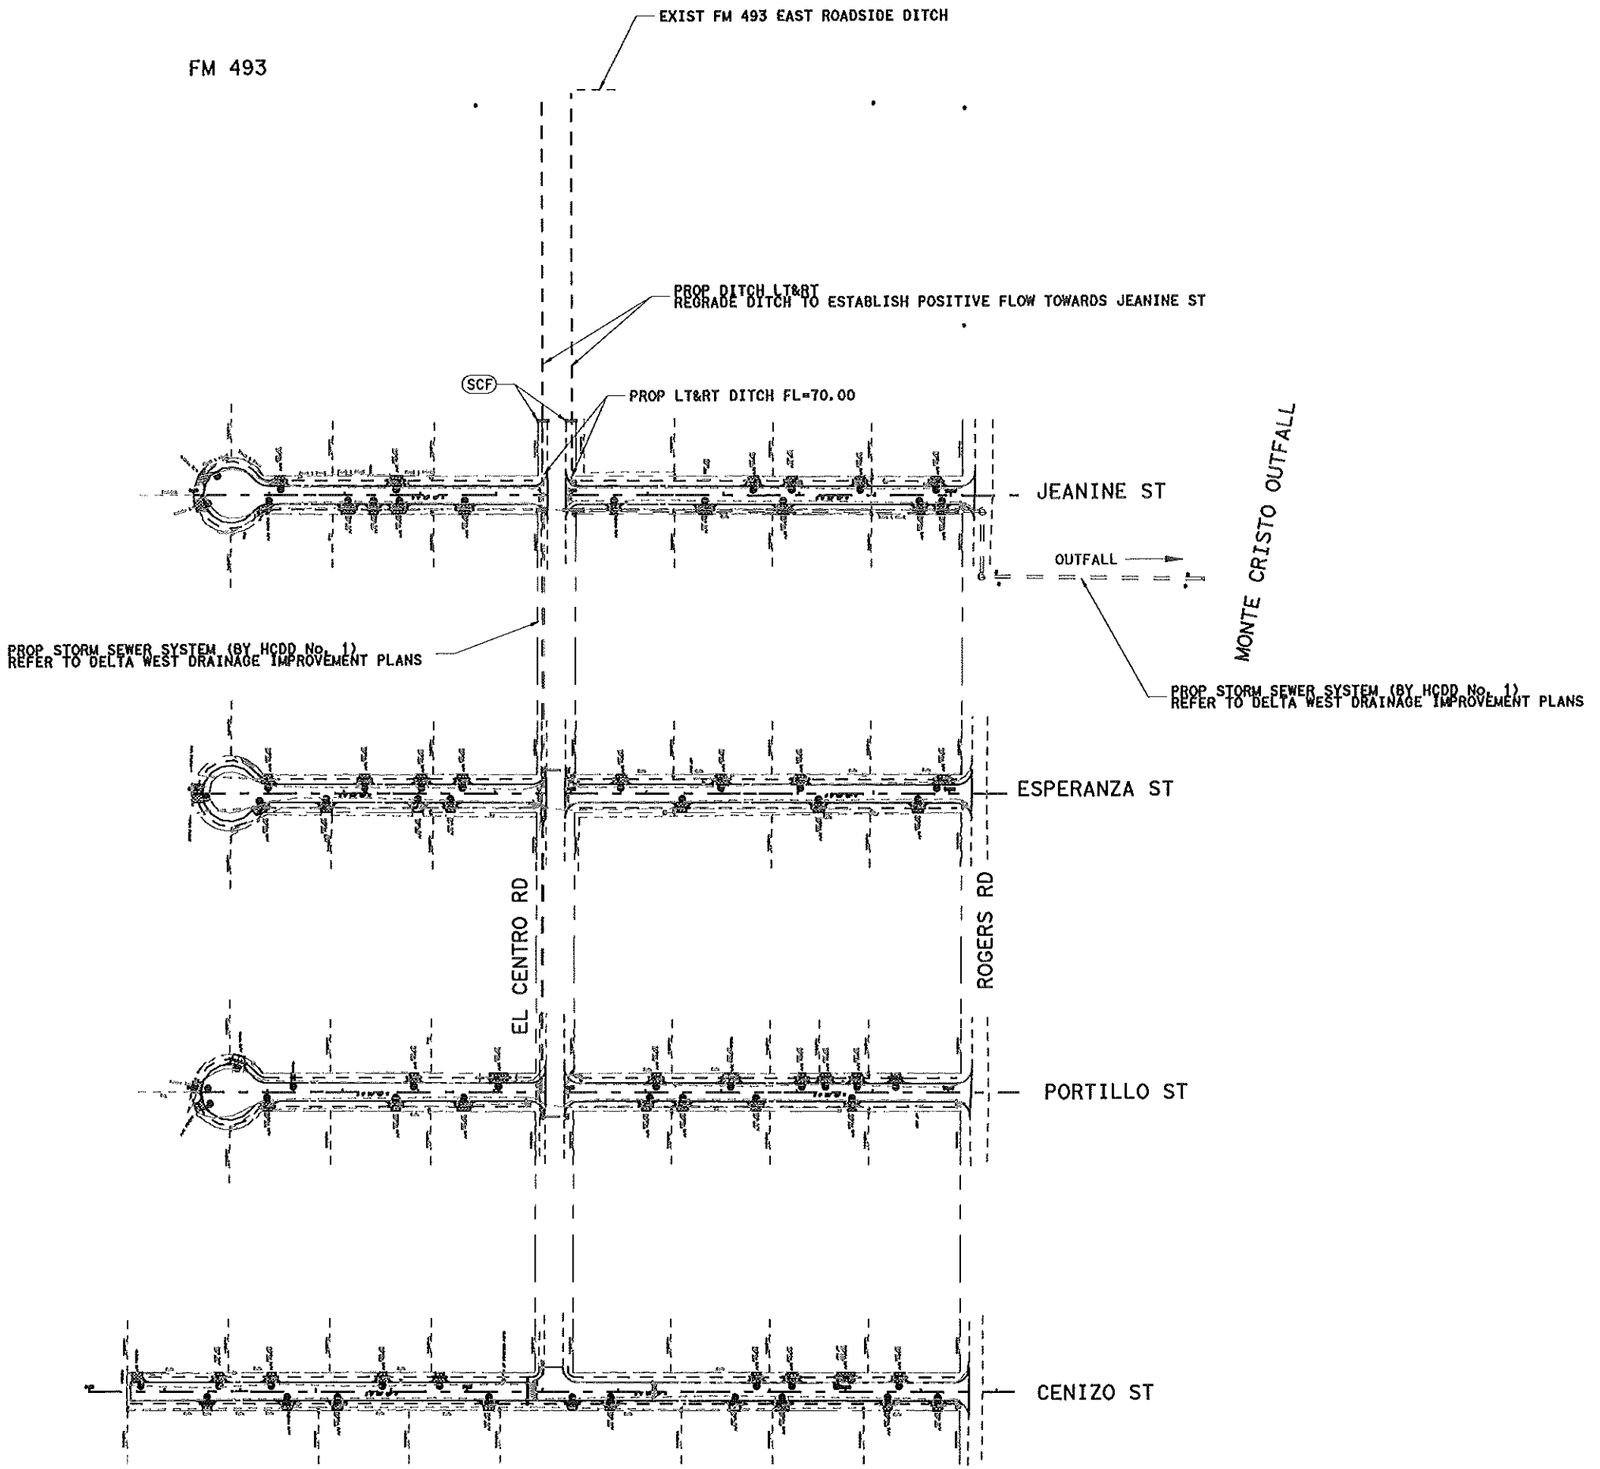

NOTES:

EXISTING DRIVEWAYS ALONG EL CENTRO ST TO REMAIN IN PLACE.

EXISTING EL CENTRO PAVEMENT TO REMAIN.

NO.	DATE	REVISION	APP.

STATE OF TEXAS
JOSE A. SANCHEZ
87890
LICENSED PROFESSIONAL ENGINEER

AUTHORIZED 04-08-2015

THE COUNTY OF HIDALGO TEXAS

HIDALGO COUNTY

TEDSI INFRASTRUCTURE GROUP
Consulting Engineers
1201 E. Expressway 83
Mission, Texas 78572
(956) 424-7898
TEDSI
TBPE F-1640

DELTA WEST

DRAINAGE LAYOUT

SHEET 1 OF 1

FED. RD. DIV. NO.	PROJECT NO.	SHEET NO.
6		19

STATE	DIST.	COUNTY
TEXAS	PHR	HIDALGO

CSJ	PCT	HIGHWAY NO.
3C-1080-220	1	VAR

4/8/2015
3:00:23 PM
p:\2009\2009-1027-01 hidalgo county colonias \\design\15 delta west\os\roadway\delta-drainage-layout.dgn

JEANINE ST

ID	STATION	OFFSET	EXISTING STRUCTURE	EXISTING DRIVEWAY DESCRIPTION	4378 THERMO PLASTIC (15 IN) HDPE	0496-2016 REMOV STR (PIPE)	0530-2010 DRWY (CONC)	0530-2011 DRWY (ACP)
					LF	LF	SY	SY
1	0+15	RT		UNPAVED				24
2	0+20	LT		UNPAVED				24
3	0+95	RT		UNPAVED	20			20
4	1+14	LT	20'X15" ADS	UNPAVED	20	20		26
5	2+05	RT	20'X15" ADS	UNPAVED	25	20		31
6	2+39	RT	16'X12" RCP	UNPAVED	20	16		23
7	2+68	LT	20'X15" ADS	UNPAVED	25	20		30
8	2+72	RT	20'X15" ADS	UNPAVED	25	20		31
9	3+59	RT	20'X15" ADS	UNPAVED	25	20		30
10	5+56	RT		UNPAVED	20			20
11	6+76	RT	20'X15" ADS	UNPAVED	25	20		
12	7+40	LT	20'X15" ADS	UNPAVED	20	20		25
13	7+79	RT	20'X15" ADS	UNPAVED	25	20		30
14	7+90	LT	20'X15" ADS	UNPAVED	20	20		25
15	8+81	LT	20'X15" ADS	UNPAVED	20	20		25
16	9+60	RT	20'X15" ADS	UNPAVED	20	20		23
17	9+81	LT	25'X15" ADS	UNPAVED	20	25		25
18	9+88	RT	25'X15" ADS	UNPAVED	20	25		23
TOTAL					350	286		435

DRIVEWAY NOTES:

ASPHALT THICKNESS = 1.5"

CONCRETE THICKNESS = 4"

FLEXIBLE BASE THICKNESS = 8"

ESPERANZA ST

ID	STATION	OFFSET	EXISTING STRUCTURE	EXISTING DRIVEWAY DESCRIPTION	4378 THERMO PLASTIC (15 IN) HDPE	0496-2016 REMOV STR (PIPE)	0530-2010 DRWY (CONC)	0530-2011 DRWY (ACP)
					LF	LF	SY	SY
1	0+00			UNPAVED				36
2	0+89	RT		UNPAVED				25
3	1+00	LT		UNPAVED				23
4	1+77	RT	20'X15" ADS	UNPAVED	20	20		25
5	2+28	LT	20'X15" ADS	UNPAVED	20	20		25
6	2+99	RT	20'X15" ADS	CONCRETE	20	20	25	
7	3+03	LT	20'X15" ADS	UNPAVED	20	20		25
8	3+41	RT	20'X15" ADS	UNPAVED	20	20		23
9	3+57	LT	16'X12" RCP	UNPAVED	20	16		25
10	5+66	LT	20'X15" ADS	UNPAVED	20	20		25
11	6+48	RT		UNPAVED	20			23
12	6+98	LT	48'X12" RCP	UNPAVED	25	48		28
13	8+03	LT	20'X15" ADS	UNPAVED	25	20		28
14	8+27	RT	20'X15" ADS	UNPAVED	20	20		25
15	9+59	RT	20'X15" ADS	UNPAVED	20	20		25
16	9+92	LT	20'X15" ADS	UNPAVED	25	20		31
TOTAL					275	264	25	392

DRIVEWAY NOTES:

ASPHALT THICKNESS = 1.5"

CONCRETE THICKNESS = 4"

FLEXIBLE BASE THICKNESS = 8"

NO.	DATE	REVISION	APP.

STATE OF TEXAS
JOSE A. SANCHEZ
87890
LICENSED PROFESSIONAL ENGINEER

AUTHORIZED 09-12-2014

COUNTY OF HIDALGO TEXAS

HIDALGO COUNTY

TEDSI INFRASTRUCTURE GROUP
Consulting Engineers
1201 E. Expressway 83
Mission, Texas 78572
(956) 424-7898
TEDSI
TBPE F-1640

DELTA WEST

DRIVEWAY TABLES

SHEET 1 OF 2

FED. RD. DIV. NO.	PROJECT NO.	SHEET NO.
6		20

STATE	DIST.	COUNTY
TEXAS	PHR	HIDALGO

CSJ	PCT	HIGHWAY NO.
3C-1080-220	1	VAR

9/12/2014
9:27:31 AM
p:\2009\2009-1027-01 hidalgo county colonias iii\design\15 delta west\os\Roadway\delta-drwy.dgn

PORTILLO ST

ID	STATION	OFFSET	EXISTING STRUCTURE	EXISTING DRIVEWAY DESCRIPTION	4378 THERMO PLASTIC (15 IN) HDPE	0496-2016 REMOV STR (PIPE)	0530-2010 DRWY (CONC)	0530-2011 DRWY (ACP)
					LF	LF	SY	SY
1	0+14	LT		UNPAVED				20
2	0+17	RT		UNPAVED				19
3	0+60	LT		CONCRETE	20		27	
4	1+01	RT	20'X15" ADS	UNPAVED	20	20		25
5	1+34	LT	SIDEWALK	CONCRETE	5		6	
6	2+71	RT	20'X15" ADS	UNPAVED	20	20		23
7	2+94	LT	20'X15" ADS	UNPAVED	20	20		23
8	3+60	RT	20'X15" ADS	UNPAVED	25	20		30
9	4+06	LT	60'X15" ADS	UNPAVED	30	60		35
10	6+01	RT	20'X15" ADS	UNPAVED	20	20		23
11	6+15	LT	20'X15" ADS	UNPAVED	20	20		24
12	6+50	RT	20'X15" ADS	UNPAVED	25	20		27
13	7+13	LT	20'X15" ADS	CONCRETE	25	20	33	
14	7+47	RT	20'X15" ADS	UNPAVED	20	20		25
15	8+07	LT	20'X15" ADS	UNPAVED	20	20		20
16	8+38	LT	20'X15" ADS	UNPAVED	20	20		25
17	8+73	RT	20'X15" ADS	UNPAVED	20	20		21
18	8+80	LT	20'X15" ADS	UNPAVED	20	20		25
19	9+31	LT		UNPAVED	20			23
TOTAL					350	320	66	388

DRIVEWAY NOTES:

ASPHALT THICKNESS = 1.5"

CONCRETE THICKNESS = 4"

FLEXIBLE BASE THICKNESS = 8"

CENIZO ST

ID	STATION	OFFSET	EXISTING STRUCTURE	EXISTING DRIVEWAY DESCRIPTION	4378 THERMO PLASTIC (12 IN) HDPE	4378 THERMO PLASTIC (15 IN) HDPE	0496-2016 REMOV STR (PIPE)	0530-2010 DRWY (CONC)	0530-2011 DRWY (ACP)
					LF	LF	LF	SY	SY
1	0+64	LT		UNPAVED					23
2	1+56	RT		UNPAVED	20				23
3	1+72	LT	20'X15" ADS	UNPAVED	20		20		23
4	2+41	LT	20'X15" ADS	UNPAVED	20		20		23
5	2+62	RT		UNPAVED	20				25
6	3+29	RT	20'X15" ADS	UNPAVED	20		20		25
7	3+89	LT	20'X15" ADS	UNPAVED	20		20		23
8	4+64	LT		UNPAVED	20				23
9	5+29	RT	20'X15" ADS	UNPAVED	20		20		25
10	6+39	RT		UNPAVED		20			23
11	6+90	RT	20'X15" ADS	UNPAVED		20	20		25
12	8+55	RT	20'X15" ADS	CONCRETE		20	20	25	
13	8+83	LT	20'X15" ADS	UNPAVED		20	20		25
14	9+17	RT	20'X15" ADS	UNPAVED		25	20		31
15	9+30	LT	20'X15" ADS	UNPAVED		25	20		28
16	10+01	LT	30'X15" ADS	UNPAVED		30	30		35
17	10+56	RT	20'X15" ADS	UNPAVED		20	20		21
18	10+72	LT	20'X15" ADS	UNPAVED		20	20		25
19	11+23	RT	20'X15" ADS	UNPAVED		20	20		23
TOTAL					160	220	290	25	449

GRAND TOTAL	160	1195	1160	116	1664

DRIVEWAY NOTES:

ASPHALT THICKNESS = 1.5"

CONCRETE THICKNESS = 4"

FLEXIBLE BASE THICKNESS = 8"

NO.	DATE	REVISION	APP.

STATE OF TEXAS
JOSE A. SANCHEZ
87890
LICENSED PROFESSIONAL ENGINEER

AUTHORIZED 09-12-2014

COUNTY OF HIDALGO TEXAS

HIDALGO COUNTY

TEDSI INFRASTRUCTURE GROUP
Consulting Engineers
1201 E. Expressway 83
Mission, Texas 78572
(956) 424-7898
TEDSI
TBPE F-1640

DELTA WEST

DRIVEWAY TABLES

SHEET 2 OF 2

FED. RD. DIV. NO.	PROJECT NO.	SHEET NO.
6		21

STATE	DIST.	COUNTY
TEXAS	PHR	HIDALGO

CSJ	PCT	HIGHWAY NO.
3C-1080-220	1	VAR

9/12/2014
9:27:33 AM
p:\2009\2009-1027-01 hidalgo county colonias 111\design\15 delta west\as\Roadway\delta-drwy.dgn

FOR CONTRACTOR'S INFORMATION ONLY

Station	Material Name	End Areas (sq. ft.)	Unadjusted Volumes (cu. yd.)	Adjusted Volumes (cu. yd.)	Mult Factor	Mass Ordinate
0+50.00	PROP					
	Excavation	0.0	0	0	1.00	
	Fill	1.2	0	0	1.00	0
	EXIST					
	Excavation	32.7	0	0	1.00	
	Fill	0.0	0	0	1.00	0
2+00.00	PROP					
	Excavation	0.0	0	0	1.00	
	Fill	1.9	9	9	1.00	-9
	EXIST					
	Excavation	15.6	134	134	1.00	
	Fill	0.0	0	0	1.00	125
3+00.00	PROP					
	Excavation	0.0	0	0	1.00	
	Fill	3.8	11	11	1.00	114
	EXIST					
	Excavation	8.7	45	45	1.00	
	Fill	0.0	0	0	1.00	159
4+00.00	PROP					
	Excavation	0.0	0	0	1.00	
	Fill	2.5	12	12	1.00	147
	EXIST					
	Excavation	12.3	39	39	1.00	
	Fill	0.0	0	0	1.00	186
4+50.00	PROP					
	Excavation	0.0	0	0	1.00	
	Fill	2.3	4	4	1.00	182
	EXIST					
	Excavation	13.1	24	24	1.00	
	Fill	0.0	0	0	1.00	206
5+15.00	PROP					
	Excavation	0.0	0	0	1.00	
	Fill	4.5	8	8	1.00	198
	EXIST					
	Excavation	9.4	27	27	1.00	
	Fill	0.0	0	0	1.00	225
6+00.00	PROP					
	Excavation	0.0	0	0	1.00	
	Fill	3.9	13	13	1.00	212
	EXIST					
	Excavation	9.0	29	29	1.00	
	Fill	0.0	0	0	1.00	241
7+00.00	PROP					
	Excavation	0.0	0	0	1.00	
	Fill	5.4	17	17	1.00	224
	EXIST					
	Excavation	5.5	27	27	1.00	
	Fill	0.0	0	0	1.00	251
8+00.00	PROP					
	Excavation	0.0	0	0	1.00	
	Fill	2.2	14	14	1.00	237
	EXIST					
	Excavation	7.5	24	24	1.00	
	Fill	0.0	0	0	1.00	261
9+00.00	PROP					
	Excavation	0.0	0	0	1.00	
	Fill	6.6	16	16	1.00	245
	EXIST					
	Excavation	7.6	28	28	1.00	
	Fill	0.0	0	0	1.00	273
10+00.00	PROP					
	Excavation	0.0	0	0	1.00	
	Fill	5.0	21	21	1.00	252
	EXIST					
	Excavation	8.6	30	30	1.00	
	Fill	0.0	0	0	1.00	282

GRAND SUMMARY TOTALS

Material Name		Unadjusted Volumes (cu. yd.)	Adjusted Volumes (cu. yd.)	Mult Factor
PROP				
	Excavation	0	0	1.00
	Fill	125	125	1.00
EXIST				
	Excavation	407	407	1.00
	Fill	0	0	1.00

NO.	DATE	REVISION	APP.

HIDALGO COUNTY

TEDSI INFRASTRUCTURE GROUP
Consulting Engineers
1201 E. Expressway 83
Mission, Texas 78572
(956) 424-7898
TEDSI
TBPE F-1640

DELTA WEST

JEANINE ST
EARTHWORK

SHEET 1 OF 4

FED. RD. DIV. NO.	PROJECT NO.	SHEET NO.
6		22

STATE	DIST.	COUNTY
TEXAS	PHR	HIDALGO

CSJ	PCT	HIGHWAY NO.
3C-1080-220	1	VAR

12/26/2010
6:47:17 PM
p:\2009\2009-1027-01 hidalgo county colonias 111\design\15 delta west\cad\roadway\delta-ew.dgn

FOR CONTRACTOR'S INFORMATION ONLY

Station	Material Name	End Areas (sq. ft.)	Unadjusted Volumes (cu. yd.)	Adjusted Volumes (cu. yd.)	Mult Factor	Mass Ordinate
0+50.00	PROP					
	Excavation	0.0	0	0	1.00	
	Fill	2.7	0	0	1.00	0
	EXIST					
	Excavation	18.5	0	0	1.00	
	Fill	0.0	0	0	1.00	0
1+00.00	PROP					
	Excavation	0.0	0	0	1.00	
	Fill	2.8	5	5	1.00	-5
	EXIST					
	Excavation	21.0	37	37	1.00	
	Fill	0.0	0	0	1.00	32
2+00.00	PROP					
	Excavation	0.0	0	0	1.00	
	Fill	8.0	20	20	1.00	12
	EXIST					
	Excavation	7.3	52	52	1.00	
	Fill	0.0	0	0	1.00	64
3+00.00	PROP					
	Excavation	0.0	0	0	1.00	
	Fill	2.6	20	20	1.00	44
	EXIST					
	Excavation	22.6	55	55	1.00	
	Fill	0.0	0	0	1.00	99
4+00.00	PROP					
	Excavation	0.0	0	0	1.00	
	Fill	5.8	16	16	1.00	83
	EXIST					
	Excavation	10.0	60	60	1.00	
	Fill	0.0	0	0	1.00	143
4+50.00	PROP					
	Excavation	0.0	0	0	1.00	
	Fill	5.3	10	10	1.00	133
	EXIST					
	Excavation	10.2	19	19	1.00	
	Fill	0.0	0	0	1.00	152
5+11.00	PROP					
	Excavation	0.0	0	0	1.00	
	Fill	0.4	6	6	1.00	146
	EXIST					
	Excavation	11.2	24	24	1.00	
	Fill	0.0	0	0	1.00	170
6+00.00	PROP					
	Excavation	0.0	0	0	1.00	
	Fill	4.0	7	7	1.00	163
	EXIST					
	Excavation	8.7	33	33	1.00	
	Fill	0.0	0	0	1.00	196
7+00.00	PROP					
	Excavation	0.0	0	0	1.00	
	Fill	4.1	15	15	1.00	181
	EXIST					
	Excavation	15.1	44	44	1.00	
	Fill	0.0	0	0	1.00	225
8+00.00	PROP					
	Excavation	0.0	0	0	1.00	
	Fill	4.2	15	15	1.00	210
	EXIST					
	Excavation	8.3	43	43	1.00	
	Fill	0.0	0	0	1.00	253
9+00.00	PROP					
	Excavation	0.0	0	0	1.00	
	Fill	7.5	22	22	1.00	231
	EXIST					
	Excavation	9.0	32	32	1.00	
	Fill	0.0	0	0	1.00	263
10+00.00	PROP					
	Excavation	0.0	0	0	1.00	
	Fill	3.4	20	20	1.00	243
	EXIST					
	Excavation	17.1	48	48	1.00	
	Fill	0.0	0	0	1.00	291

GRAND SUMMARY TOTALS

Material Name	Unadjusted Volumes (cu. yd.)	Adjusted Volumes (cu. yd.)	Mult Factor
PROP			
Excavation	0	0	1.00
Fill	156	156	1.00
EXIST			
Excavation	447	447	1.00
Fill	0	0	1.00

NO.	DATE	REVISION	APP.

HIDALGO COUNTY

TEDSI INFRASTRUCTURE GROUP
Consulting Engineers
1201 E. Expressway 83
Mission, Texas 78572
(956) 424-7893
TEDSI
TBPE F-1640

DELTA WEST

ESPERANZA ST
EARTHWORK

SHEET 2 OF 4

FED. RD. DIV. NO.	PROJECT NO.	SHEET NO.
6		23

STATE	DIST.	COUNTY
TEXAS	PHR	HIDALGO

CSJ	PCT	HIGHWAY NO.
3C-1080-220	1	VAR

12/26/2010
6:47:21 PM
p:\2009\2009-1027-01 hidalgo county colonias 111\design\15 delta west\as\roadway\delta-ew.dgn

FOR CONTRACTOR'S INFORMATION ONLY

Station	Material Name	End Areas (sq. ft.)	Unadjusted Volumes (cu. yd.)	Adjusted Volumes (cu. yd.)	Mult Factor	Mass Ordinate
0+50.00	PROP					
	Excavation	0.0	0	0	1.00	
	Fill	0.1	0	0	1.00	0
	EXIST					
	Excavation	44.3	0	0	1.00	
	Fill	0.0	0	0	1.00	0
1+00.00	PROP					
	Excavation	0.0	0	0	1.00	
	Fill	0.0	0	0	1.00	0
	EXIST					
	Excavation	19.6	59	59	1.00	
	Fill	0.0	0	0	1.00	59
2+00.00	PROP					
	Excavation	0.0	0	0	1.00	
	Fill	0.8	2	2	1.00	57
	EXIST					
	Excavation	20.3	74	74	1.00	
	Fill	0.0	0	0	1.00	131
3+00.00	PROP					
	Excavation	0.0	0	0	1.00	
	Fill	0.8	3	3	1.00	128
	EXIST					
	Excavation	22.0	78	78	1.00	
	Fill	0.0	0	0	1.00	206
4+00.00	PROP					
	Excavation	0.0	0	0	1.00	
	Fill	3.0	7	7	1.00	199
	EXIST					
	Excavation	20.4	79	79	1.00	
	Fill	0.0	0	0	1.00	278
4+50.00	PROP					
	Excavation	0.0	0	0	1.00	
	Fill	1.6	4	4	1.00	274
	EXIST					
	Excavation	17.1	35	35	1.00	
	Fill	0.0	0	0	1.00	309
5+12.00	PROP					
	Excavation	0.0	0	0	1.00	
	Fill	0.0	2	2	1.00	307
	EXIST					
	Excavation	20.0	43	43	1.00	
	Fill	0.0	0	0	1.00	350
6+00.00	PROP					
	Excavation	0.0	0	0	1.00	
	Fill	1.6	3	3	1.00	347
	EXIST					
	Excavation	16.7	60	60	1.00	
	Fill	0.0	0	0	1.00	407
7+00.00	PROP					
	Excavation	0.0	0	0	1.00	
	Fill	3.4	9	9	1.00	398
	EXIST					
	Excavation	14.1	57	57	1.00	
	Fill	0.0	0	0	1.00	455
8+00.00	PROP					
	Excavation	0.0	0	0	1.00	
	Fill	2.8	11	11	1.00	444
	EXIST					
	Excavation	14.5	53	53	1.00	
	Fill	0.0	0	0	1.00	497
9+00.00	PROP					
	Excavation	0.0	0	0	1.00	
	Fill	4.4	13	13	1.00	484
	EXIST					
	Excavation	16.2	57	57	1.00	
	Fill	0.0	0	0	1.00	541
10+00.00	PROP					
	Excavation	0.0	0	0	1.00	
	Fill	3.7	15	15	1.00	526
	EXIST					
	Excavation	14.2	56	56	1.00	
	Fill	0.0	0	0	1.00	582

GRAND SUMMARY TOTALS

Material Name		Unadjusted Volumes (cu. yd.)	Adjusted Volumes (cu. yd.)	Mult Factor
PROP				
	Excavation	0	0	1.00
	Fill	69	69	1.00
EXIST				
	Excavation	651	651	1.00
	Fill	0	0	1.00

NO.	DATE	REVISION	APP.

HIDALGO COUNTY

TEDSI INFRASTRUCTURE GROUP
Consulting Engineers
1201 E. Expressway 83
Mission, Texas 78572
(956) 424-7898
TEDSI
TBPE F-1640

DELTA WEST

PORTILLO ST
EARTHWORK

SHEET 3 OF 4

FED. RD. DIV. NO.	PROJECT NO.	SHEET NO.
6		24

STATE	DIST.	COUNTY
TEXAS	PHR	HIDALGO

CSJ	PCT	HIGHWAY NO.
3C-1080-220	1	VAR

12/26/2010
6:47:25 PM
p:\2009\2009-1027-01 hidalgo county colonias III\design\15 delta west\as\roadway\delta-ew.dgn

FOR CONTRACTOR'S INFORMATION ONLY

Station	Material Name	End Areas (sq. ft.)	Unadjusted Volumes (cu. yd.)	Adjusted Volumes (cu. yd.)	Mult Factor	Mass Ordinate
0+56.00	PROP					
	Excavation	0.0	0	0	1.00	
	Fill	0.7	0	0	1.00	0
	EXIST					
	Excavation	4.5	0	0	1.00	
	Fill	0.0	0	0	1.00	0
1+00.00	PROP					
	Excavation	0.0	0	0	1.00	
	Fill	6.8	6	6	1.00	-6
	EXIST					
	Excavation	2.6	6	6	1.00	
	Fill	0.0	0	0	1.00	0
2+00.00	PROP					
	Excavation	0.0	0	0	1.00	
	Fill	16.5	43	43	1.00	-43
	EXIST					
	Excavation	1.3	7	7	1.00	
	Fill	0.0	0	0	1.00	-36
3+00.00	PROP					
	Excavation	0.0	0	0	1.00	
	Fill	12.5	54	54	1.00	-90
	EXIST					
	Excavation	1.8	6	6	1.00	
	Fill	0.0	0	0	1.00	-84
4+00.00	PROP					
	Excavation	0.0	0	0	1.00	
	Fill	4.2	31	31	1.00	-115
	EXIST					
	Excavation	4.1	11	11	1.00	
	Fill	0.0	0	0	1.00	-104
5+00.00	PROP					
	Excavation	0.0	0	0	1.00	
	Fill	2.3	12	12	1.00	-116
	EXIST					
	Excavation	9.3	25	25	1.00	
	Fill	0.0	0	0	1.00	-91
6+15.00	PROP					
	Excavation	0.0	0	0	1.00	
	Fill	0.9	7	7	1.00	-98
	EXIST					
	Excavation	11.1	43	43	1.00	
	Fill	0.0	0	0	1.00	-55
7+00.00	PROP					
	Excavation	0.0	0	0	1.00	
	Fill	2.6	6	6	1.00	-61
	EXIST					
	Excavation	12.9	38	38	1.00	
	Fill	0.0	0	0	1.00	-23
8+00.00	PROP					
	Excavation	0.0	0	0	1.00	
	Fill	0.6	6	6	1.00	-29
	EXIST					
	Excavation	15.5	53	53	1.00	
	Fill	0.0	0	0	1.00	24
9+00.00	PROP					
	Excavation	0.0	0	0	1.00	
	Fill	1.6	4	4	1.00	20
	EXIST					
	Excavation	9.4	46	46	1.00	
	Fill	0.0	0	0	1.00	66
10+00.00	PROP					
	Excavation	0.0	0	0	1.00	
	Fill	2.1	7	7	1.00	59
	EXIST					
	Excavation	14.9	45	45	1.00	
	Fill	0.0	0	0	1.00	104
11+00.00	PROP					
	Excavation	0.0	0	0	1.00	
	Fill	2.3	8	8	1.00	96
	EXIST					
	Excavation	8.6	44	44	1.00	
	Fill	0.0	0	0	1.00	140
11+40.00	PROP					
	Excavation	0.0	0	0	1.00	
	Fill	2.1	3	3	1.00	137
	EXIST					
	Excavation	11.4	15	15	1.00	
	Fill	0.0	0	0	1.00	152

GRAND SUMMARY TOTALS

Material Name		Unadjusted Volumes (cu. yd.)	Adjusted Volumes (cu. yd.)	Mult Factor
PROP				
	Excavation	0	0	1.00
	Fill	187	187	1.00
EXIST				
	Excavation	339	339	1.00
	Fill	0	0	1.00

NO.	DATE	REVISION	APP.

HIDALGO COUNTY

TEDSI INFRASTRUCTURE GROUP
Consulting Engineers
1201 E. Expressway 83
Mission, Texas 78572
(956) 424-7898
TEDSI
TBPE F-1640

DELTA WEST

CENIZO ST
EARTHWORK

SHEET 4 OF 4

FED.RD. DIV.NO.	PROJECT NO.	SHEET NO.
6		25

STATE	DIST.	COUNTY
TEXAS	PHR	HIDALGO

CSJ	PCT	HIGHWAY NO.
3C-1080-220	1	VAR

12/27/2010
9:29:28 AM
p:\2009\2009-1027-01 hidalgo county colonias iii\design\15 delta west\cas\Roadway\delta-ew.dgn

FOR CONTRACTOR'S INFORMATION ONLY

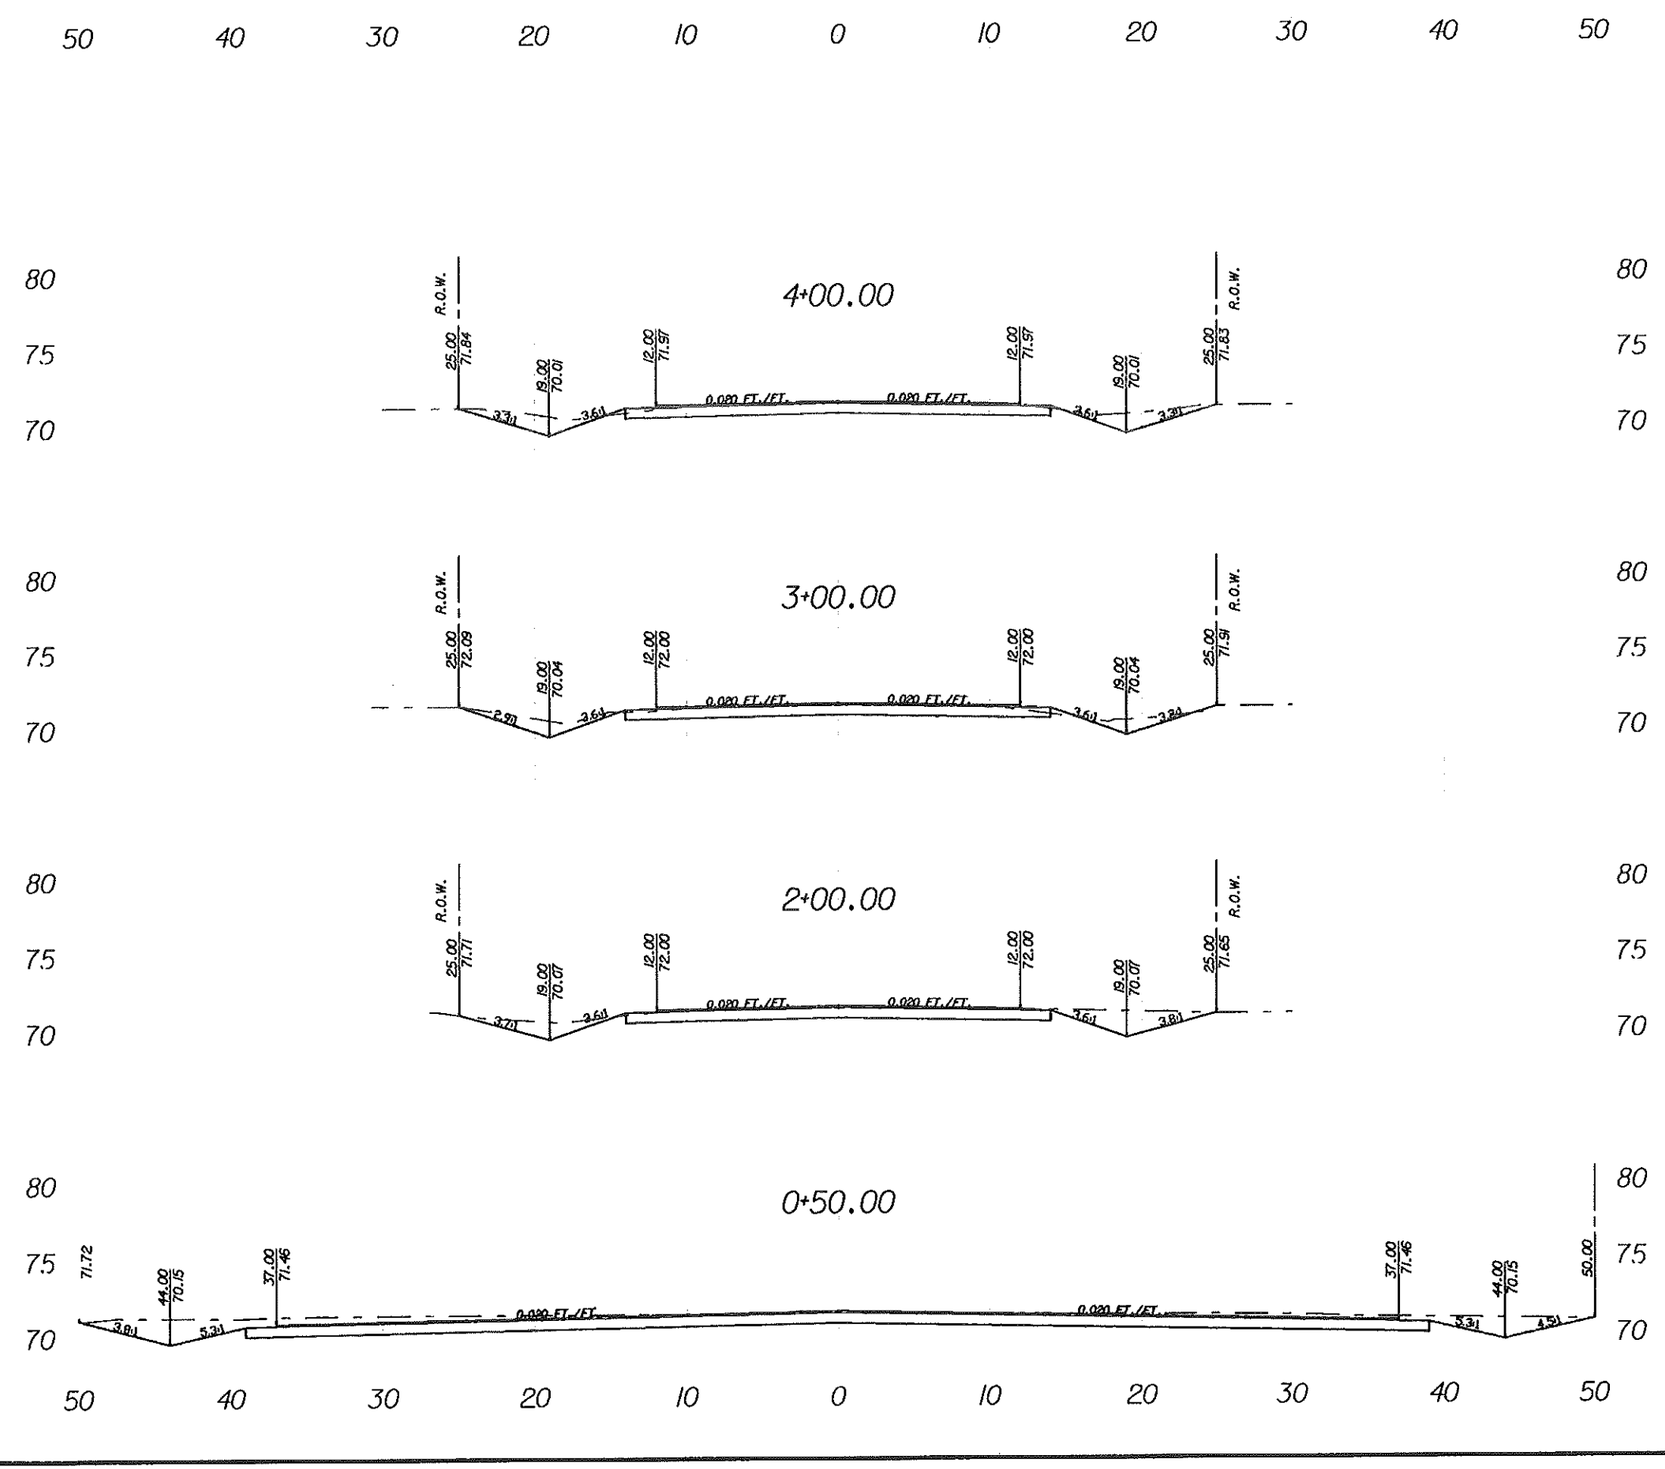

NO.	DATE	REVISION	APP.

HIDALGO COUNTY

TEDSI INFRASTRUCTURE GROUP
Consulting Engineers
1201 E. Expressway 83
Mission, Texas 78572
(956) 424-7898
TBPE F-1640

DELTA WEST

JEANINE ST
ROADWAY CROSS-SECTIONS

N.T.S.

SHEET 1 OF 3

FED. RD. DIV. NO.	PROJECT NO.	SHEET NO.
6		26

STATE	DIST.	COUNTY
TEXAS	PHR	HIDALGO

CSJ	PCT	HIGHWAY NO.
3C-1080-220	1	VAR

12/26/2010
6:48:08 PM
p:\2009\2009-1027-01 hidalgo county colonias 111\design\15 delta west\cs\xsec\JEAN\delta-pxs-ant.dgn

FOR CONTRACTOR'S INFORMATION ONLY

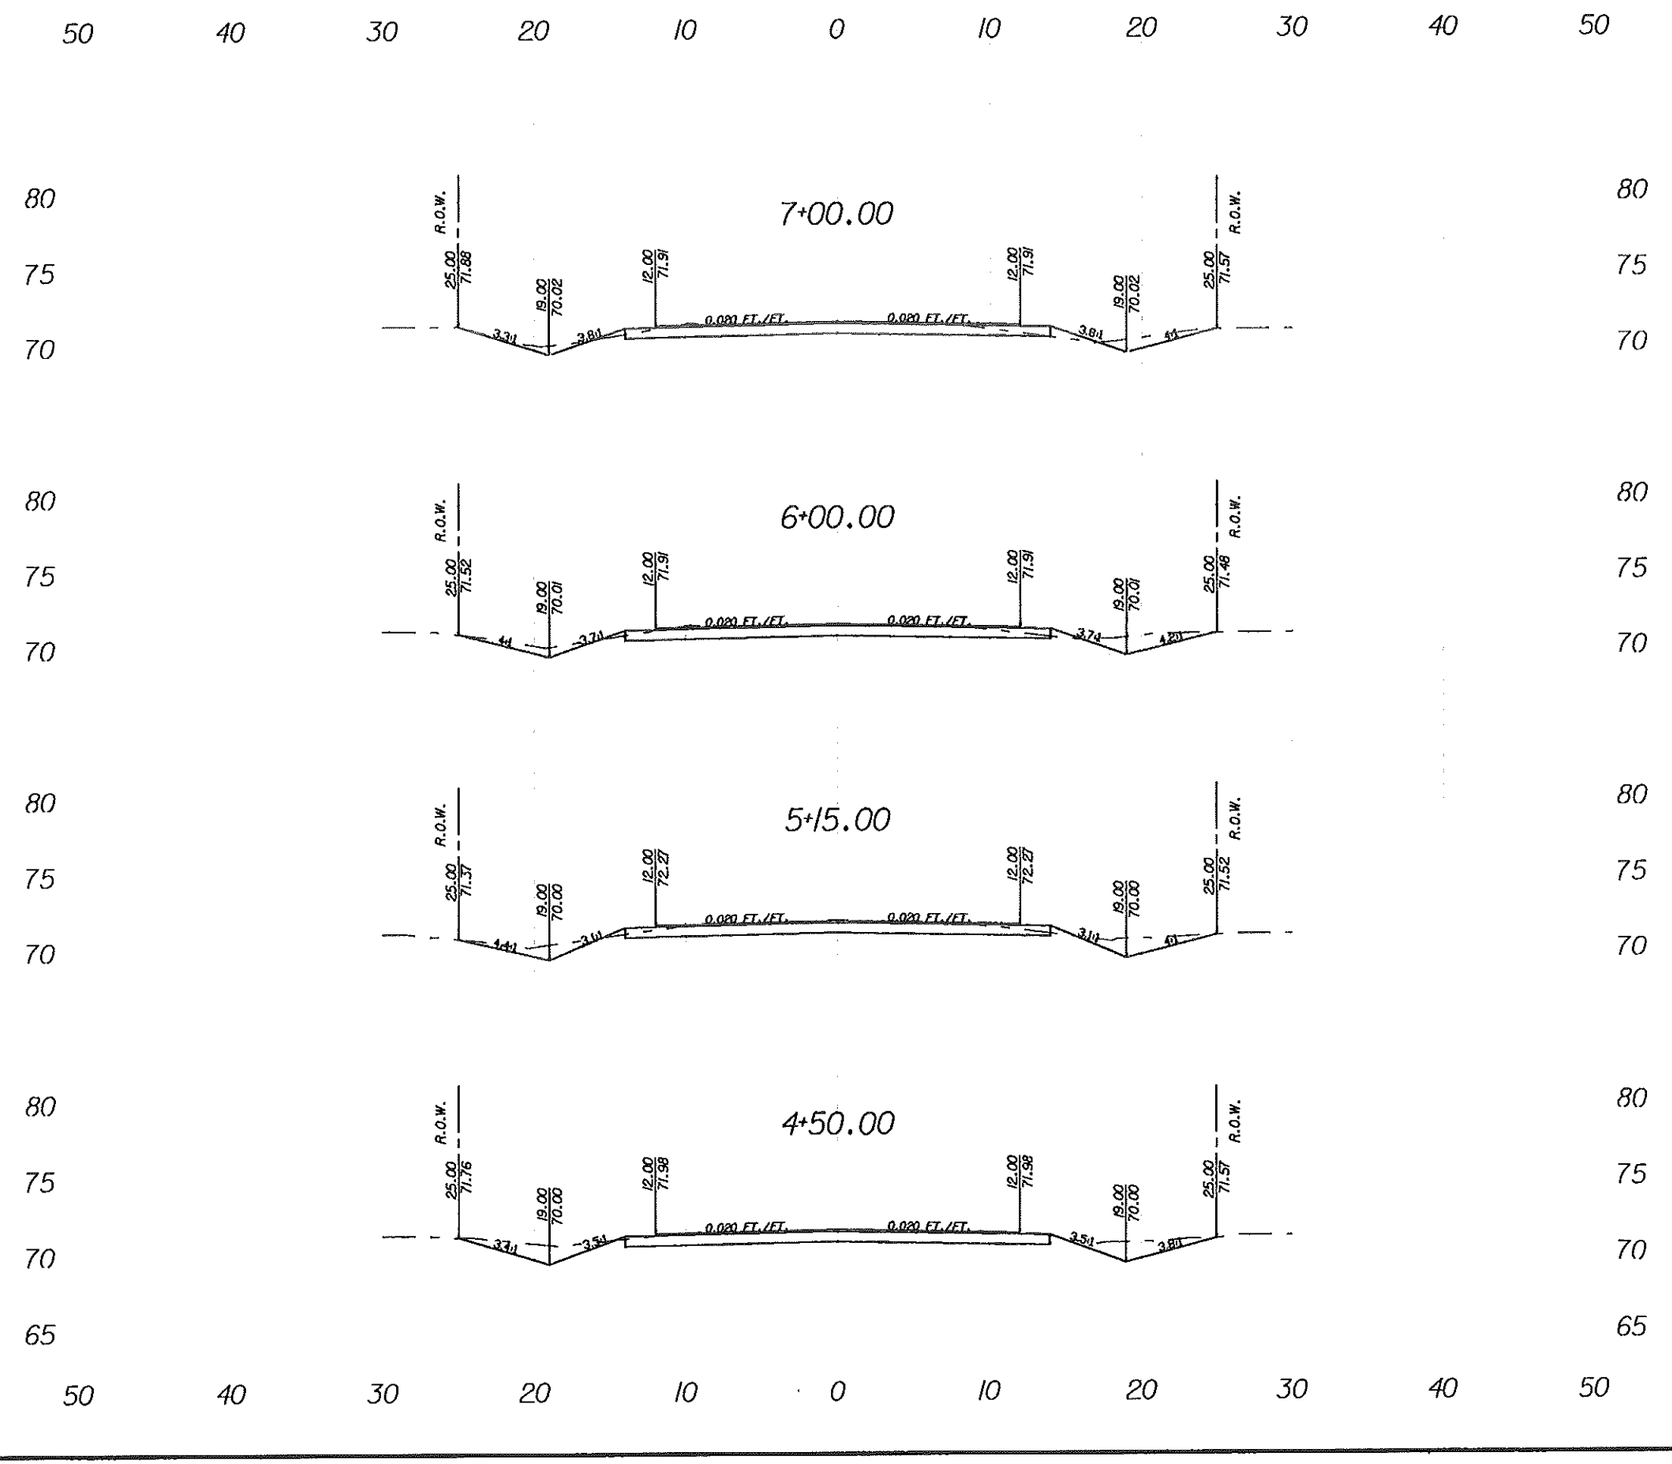

NO.	DATE	REVISION	APP.

HIDALGO COUNTY

TEDSI INFRASTRUCTURE GROUP
Consulting Engineers
1201 E. Expressway 83
Mission, Texas 78572
(956) 424-7898
TBPE F-1640

DELTA WEST

JEANINE ST
ROADWAY CROSS-SECTIONS

N.T.S. SHEET 2 OF 3

FED. RD. DIV. NO.	PROJECT NO.	SHEET NO.
6		27

STATE	DIST.	COUNTY
TEXAS	PHR	HIDALGO

CSJ	PCT	HIGHWAY NO.
3C-1080-220	1	VAR

12/26/2010
6:48:12 PM
p:\2009\2009-1027-01 hidalgo county colonias 111\design\15 delta west\cad\xsec\JEAN\delta-pxs-sht.dgn

FOR CONTRACTOR'S INFORMATION ONLY

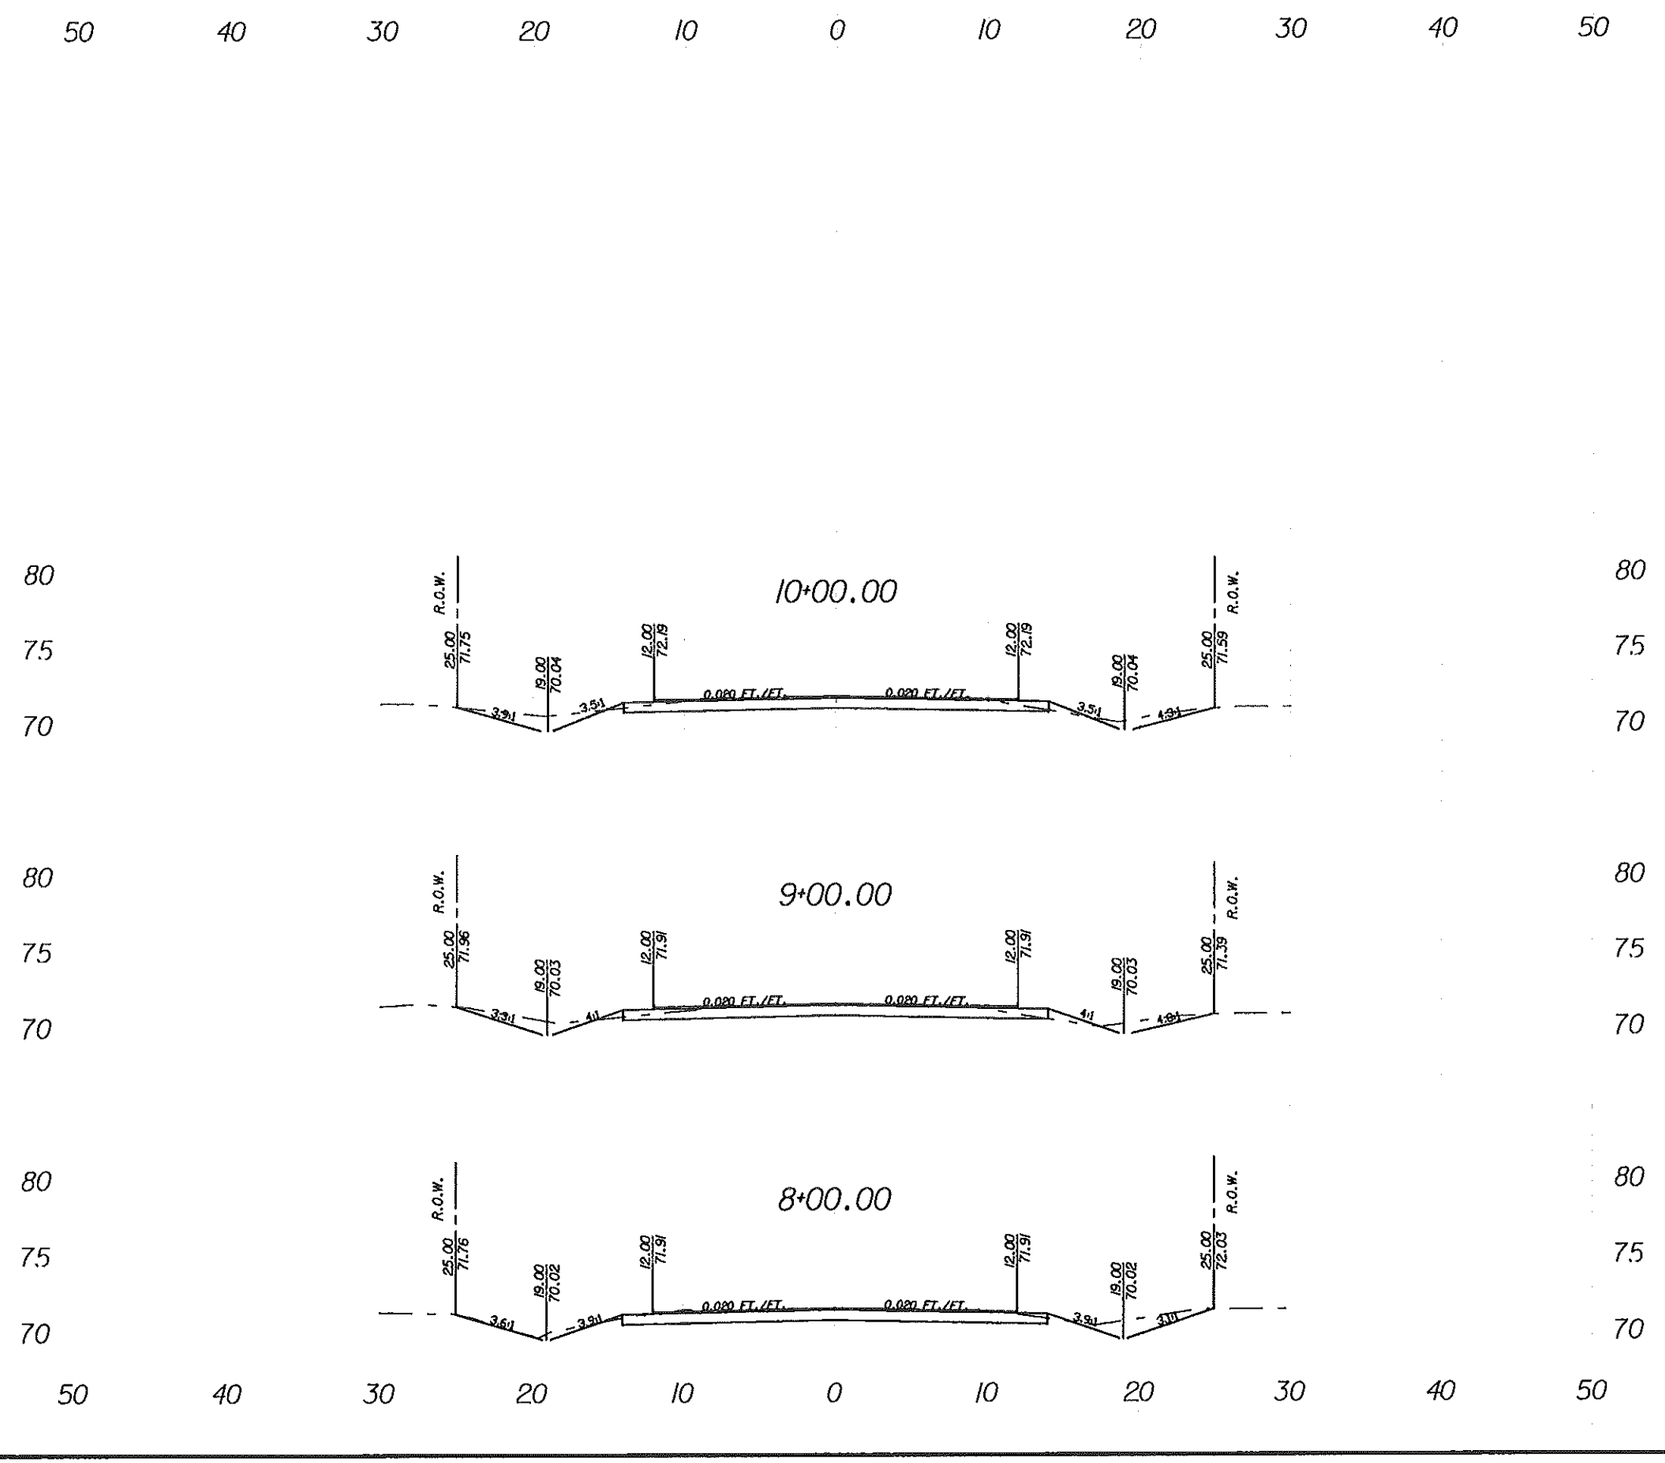

NO.	DATE	REVISION	APP.

HIDALGO COUNTY

TEDSI INFRASTRUCTURE GROUP
Consulting Engineers
1201 E. Expressway 83
Mission, Texas 78572
(956) 424-7498
TEDSI
TBPE F-1640

DELTA WEST

JEANINE ST
ROADWAY CROSS-SECTIONS

N. T. S.

SHEET 3 OF 3

FED. RD. DIV. NO.	PROJECT NO.	SHEET NO.
6		28

STATE	DIST.	COUNTY
TEXAS	PHR	HIDALGO

CSJ	PCT	HIGHWAY NO.
3C-1080-220	1	VAR

12/26/2010
6:48:15 PM
p:\2009\2009-1027-01 hidalgo county colonias III\design\15 delta west\cad\xsec\JEAN\delta-jxs-sht.dgn

FOR CONTRACTOR'S INFORMATION ONLY

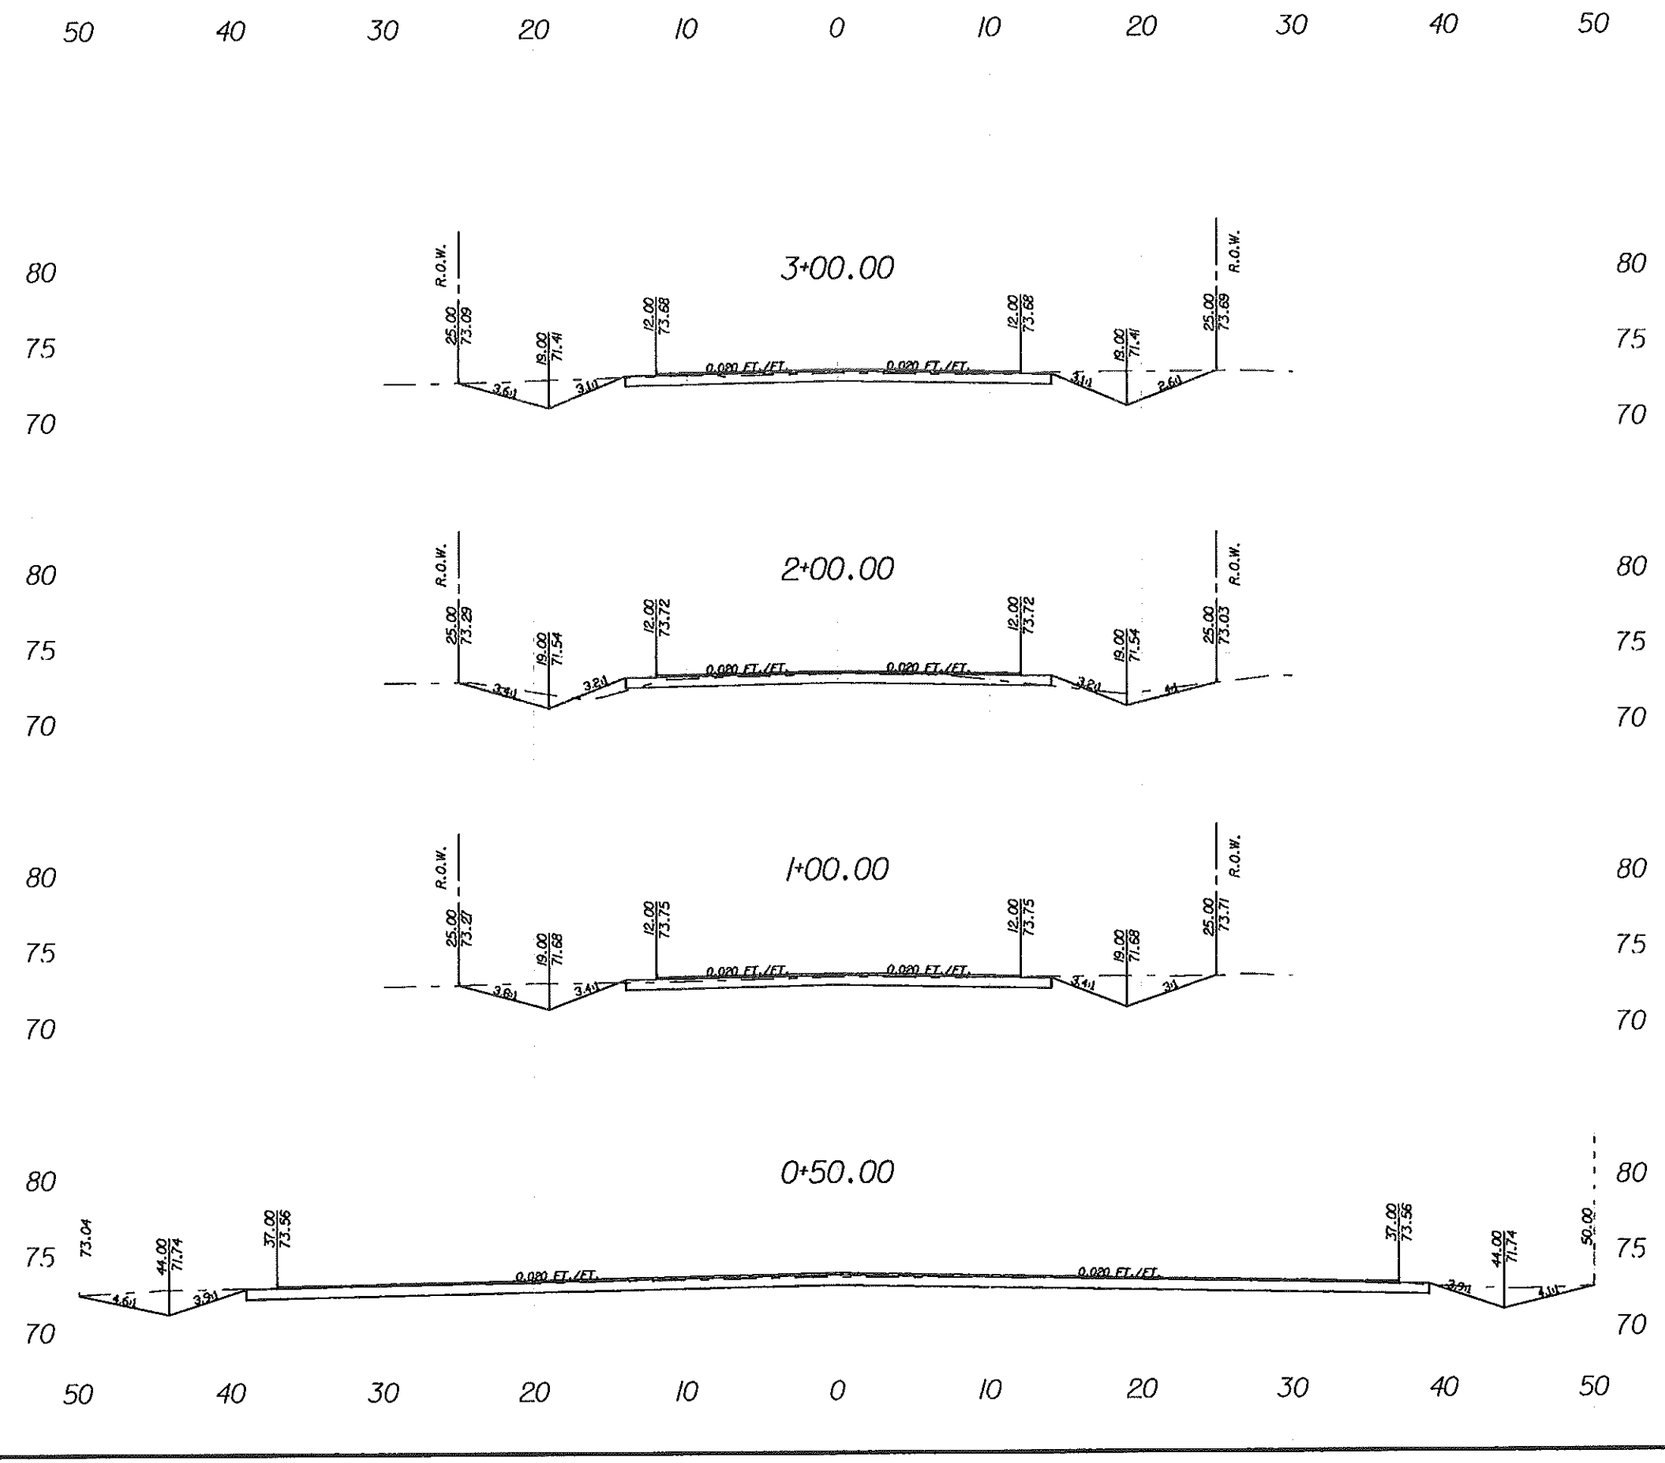

NO.	DATE	REVISION	APP.

HIDALGO COUNTY

TEDSI INFRASTRUCTURE GROUP
Consulting Engineers
1201 E. Expressway 83
Mission, Texas 78572
(956) 424-7898
TBPE F-1440

DELTA WEST

ESPERANZA ST
ROADWAY CROSS-SECTIONS

N. T. S. SHEET 1 OF 3

FED. RD. DIV. NO.	PROJECT NO.	SHEET NO.
6		29

STATE	DIST.	COUNTY
TEXAS	PHR	HIDALGO

CSJ	PCT	HIGHWAY NO.
3C-1080-220	1	VAR

12/26/2010
6:47:56 PM
p:\2009\2009-1027-01 hidalgo county colonias 111\design\15 delta west\cs\Xsec\ESP\delta-pxs-drt.dgn

FOR CONTRACTOR'S INFORMATION ONLY

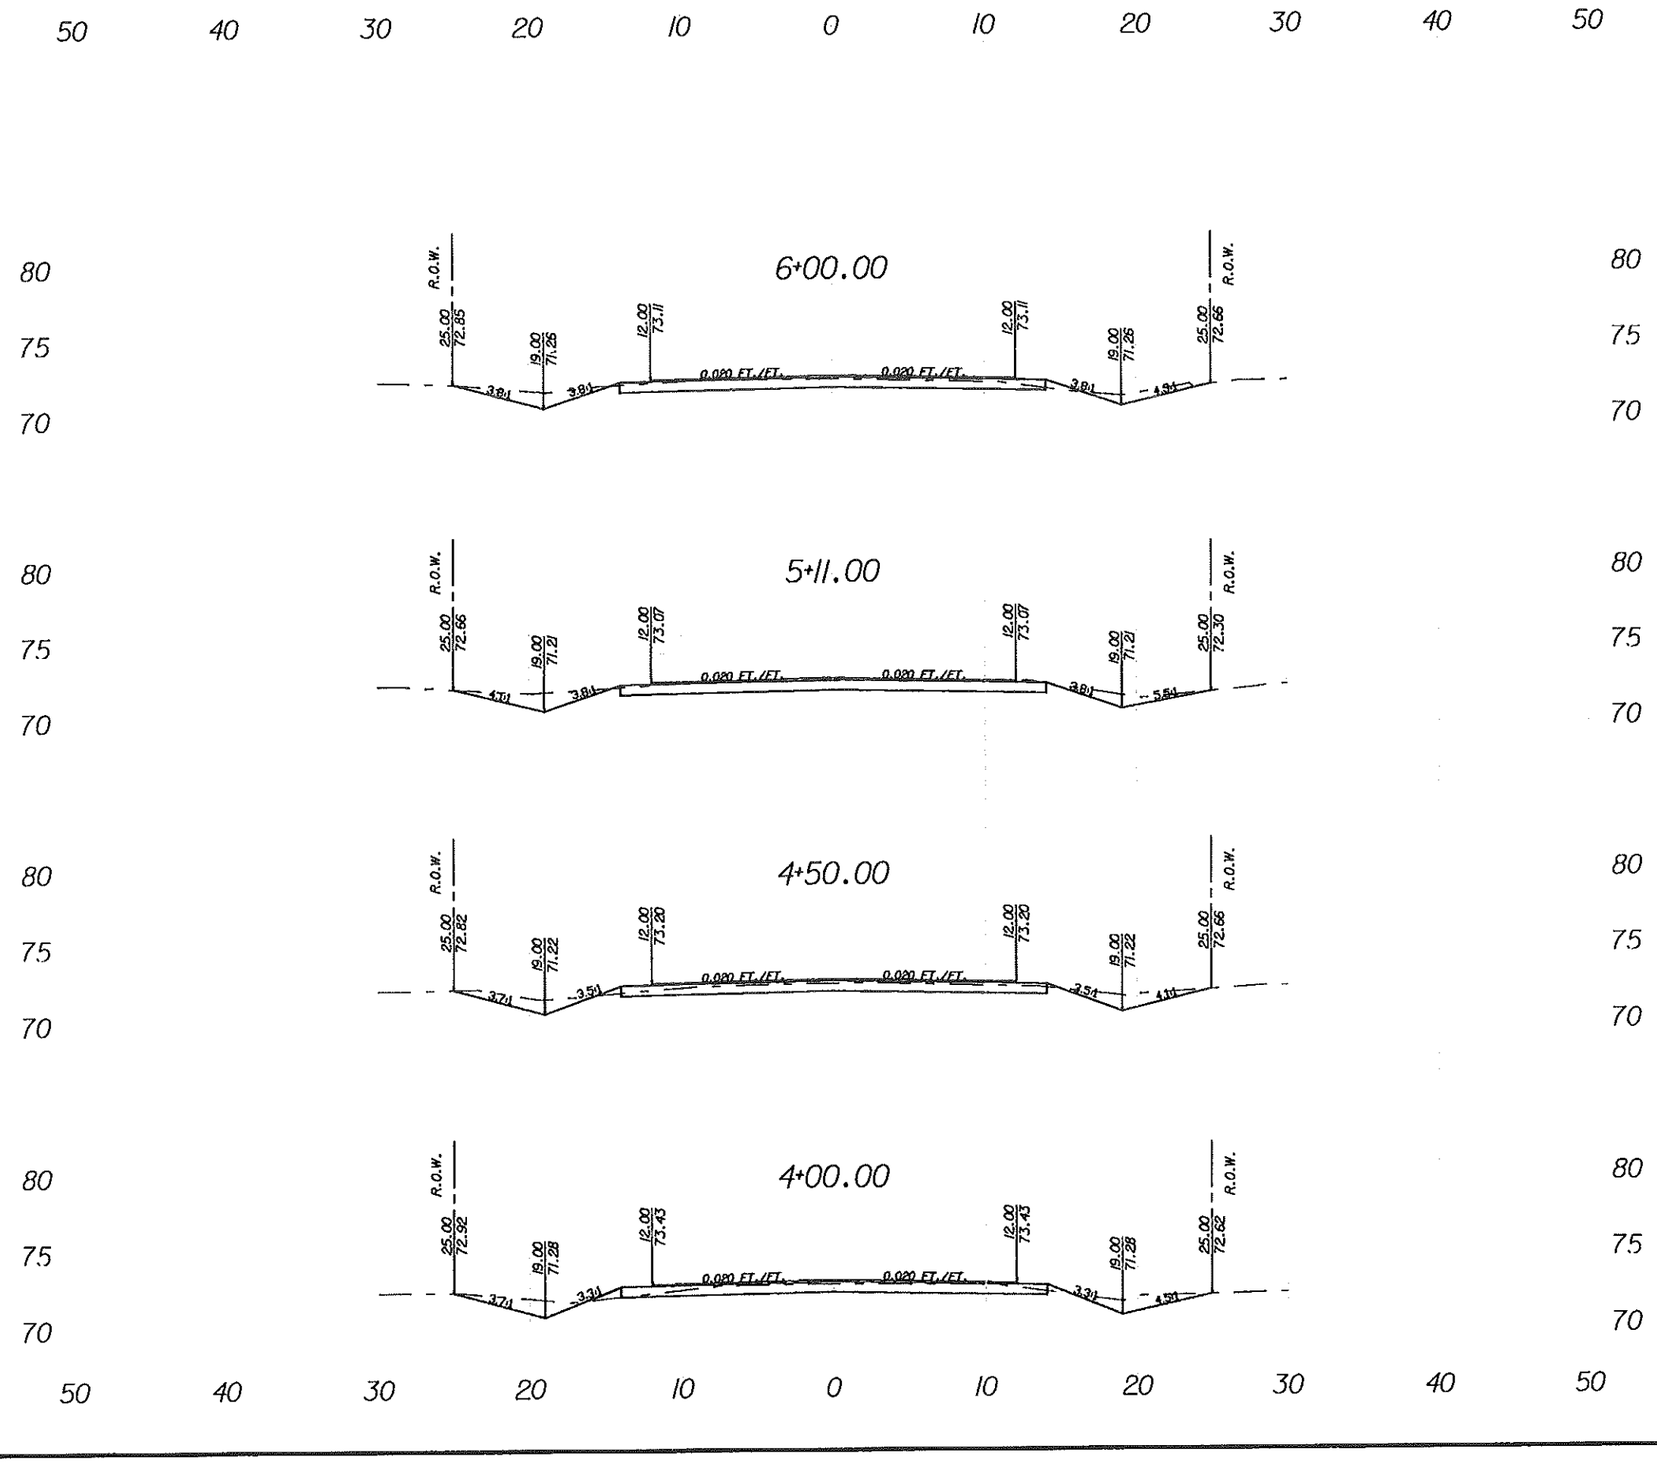

NO.	DATE	REVISION	APP.

HIDALGO COUNTY

TEDSI INFRASTRUCTURE GROUP
Consulting Engineers
1201 E. Expressway 83
Mission, Texas 78572
(956) 424-7498
TBPE F-1640

DELTA WEST

ESPERANZA ST
ROADWAY CROSS-SECTIONS

N. T. S.

SHEET 2 OF 3

FED. RD. DIV. NO.	PROJECT NO.	SHEET NO.
6		30

STATE	DIST.	COUNTY
TEXAS	PHR	HIDALGO

CSJ	PCT	HIGHWAY NO.
3C-1080-220	1	VAR

12/26/2010
6:48:00 PM
p:\2009\2009-1027-01 hidalgo county colonias III\design\15 delta west\os]\xsec\ESP\delta-pxs-ant.dgn

FOR CONTRACTOR'S INFORMATION ONLY

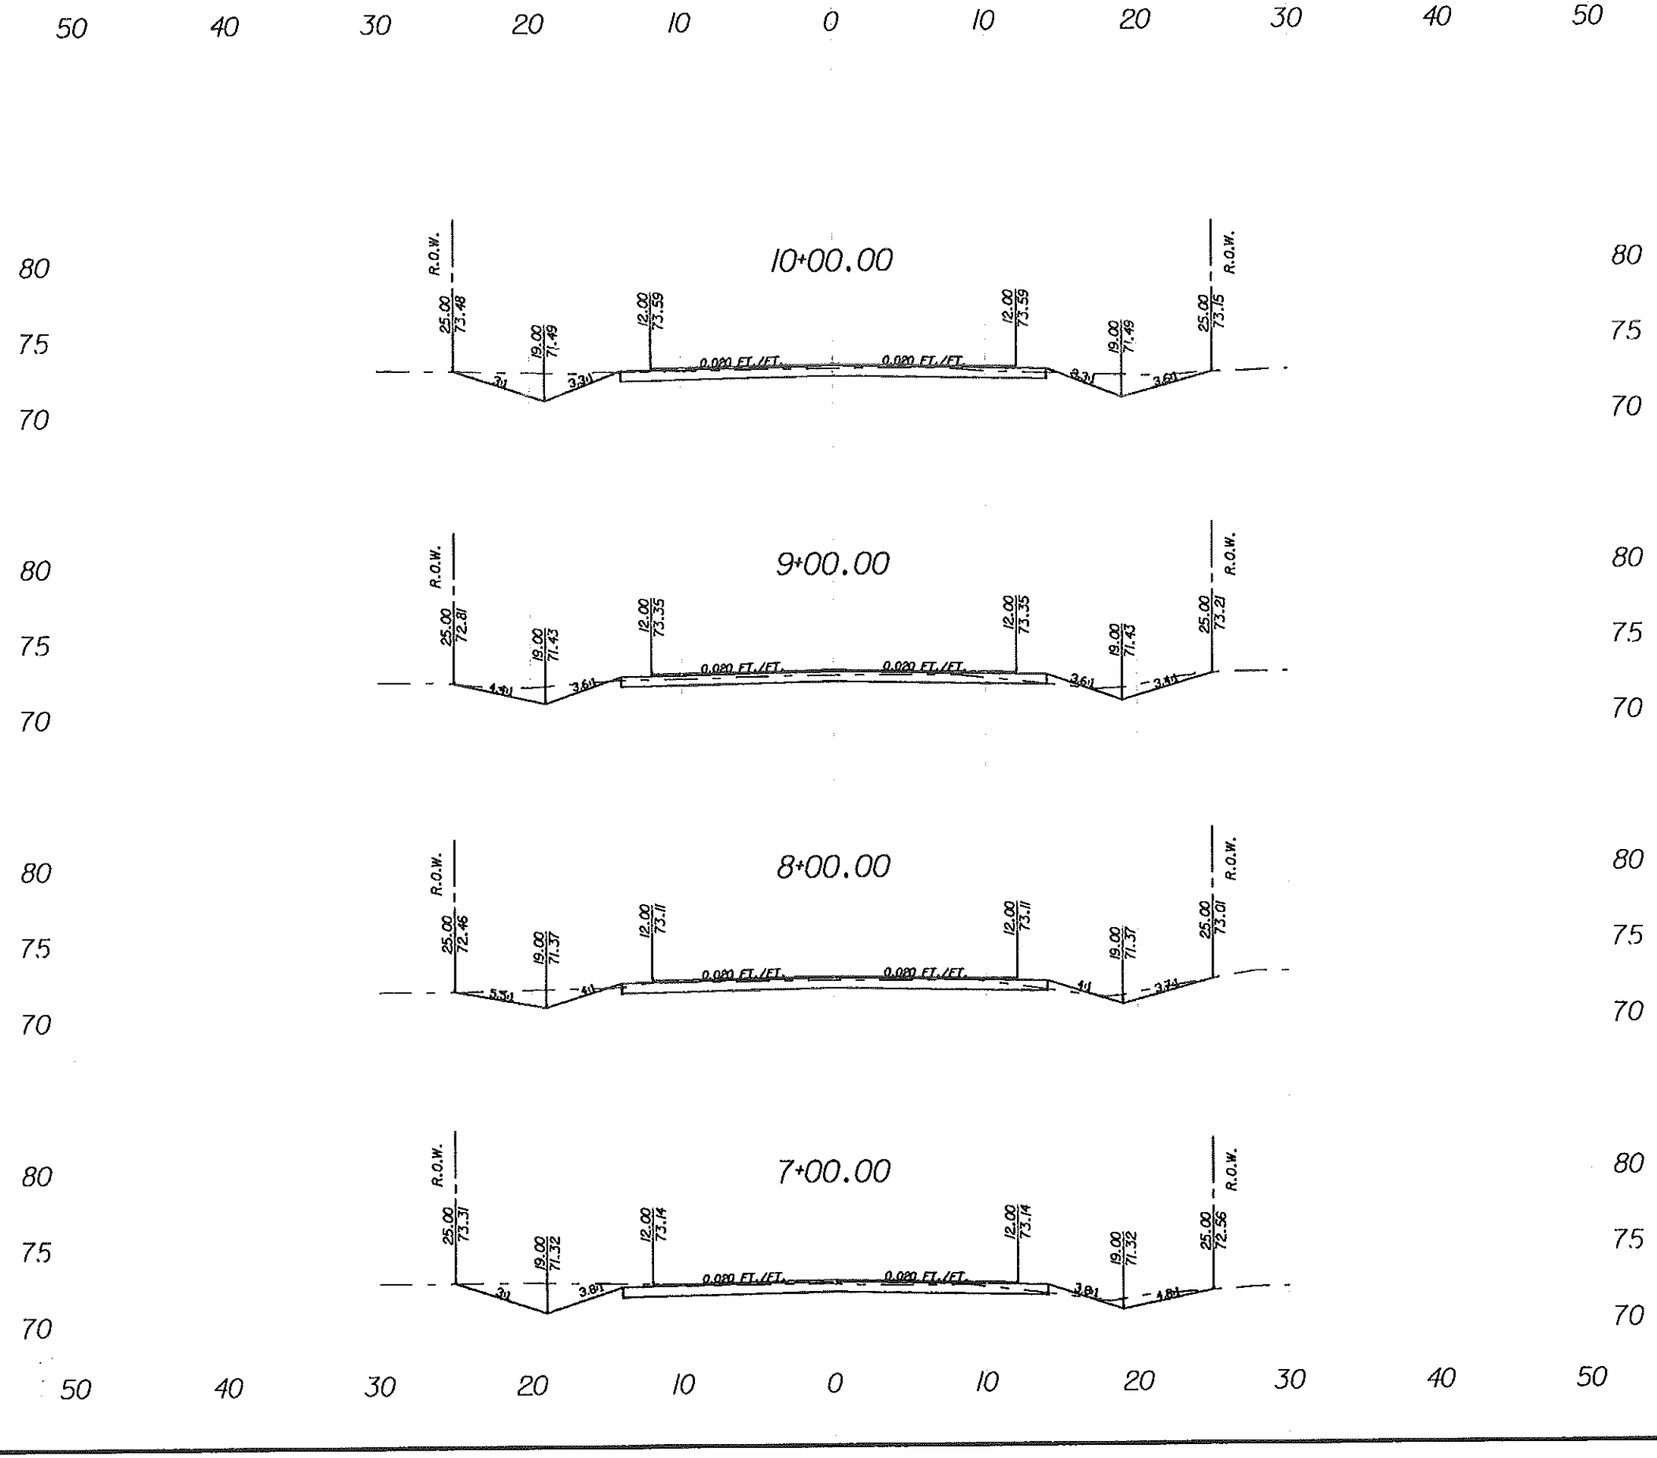

NO.	DATE	REVISION	APP.

HIDALGO COUNTY

TEDSI INFRASTRUCTURE GROUP
Consulting Engineers
1201 N. Expressway 83
Mission, Texas 78572
(956) 424-7889
TEDSI
TBPE F-1640

DELTA WEST

ESPERANZA ST
ROADWAY CROSS-SECTIONS

N. T. S.

SHEET 3 OF 3

FED. RD. DIV. NO.	PROJECT NO.	SHEET NO.
6		31

STATE	DIST.	COUNTY
TEXAS	PHR	HIDALGO

CSJ	PCT	HIGHWAY NO.
3C-1080-220	1	VAR

12/26/2010
6:46:03 PM
p:\2009\2009-1027-01 hidalgo county colonias 111\design\15 delta west\cs\Xsec\ESP\delta-pxs-ent.dgn

FOR CONTRACTOR'S INFORMATION ONLY

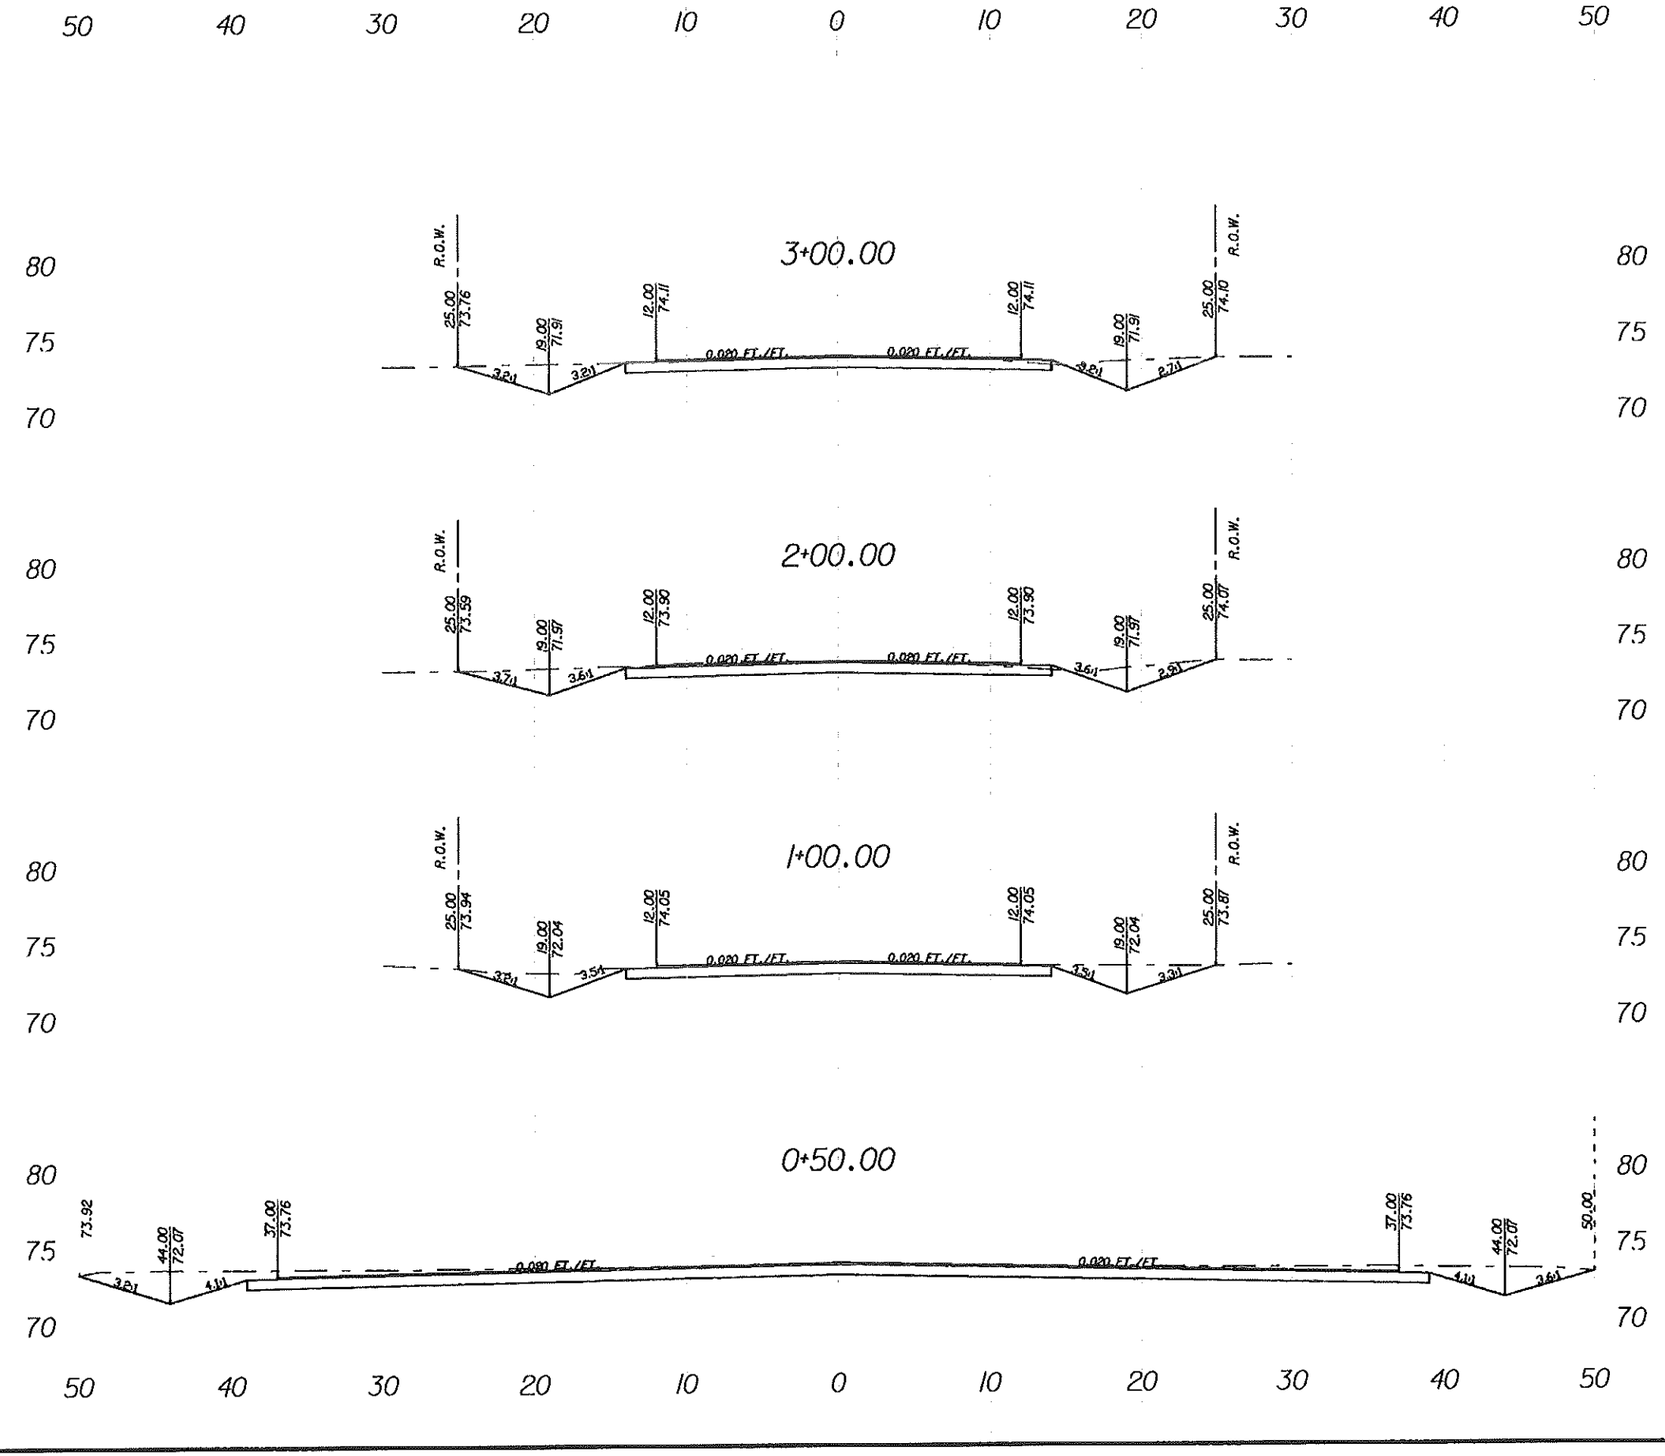

NO.	DATE	REVISION	APP.

HIDALGO COUNTY

TEDSI INFRASTRUCTURE GROUP
Consulting Engineers
1201 E. Expressway 83
Mission, Texas 78572
(956) 424-7898
TBPE F-1640

DELTA WEST

PORTILLO ST
ROADWAY CROSS-SECTIONS

N.T.S. SHEET 1 OF 3

FED.RD. DIV. NO.	PROJECT NO.	SHEET NO.
6		32

STATE	DIST.	COUNTY
TEXAS	PHR	HIDALGO

CSJ	PCT	HIGHWAY NO.
3C-1080-220	1	VAR

12/26/2010
6:48:20 PM
p:\2009\2009-1027-01 hidalgo county coiancias III\design\15 delta west\cai\xsec\PORT\delta-pxs-ent.dgn

FOR CONTRACTOR'S INFORMATION ONLY

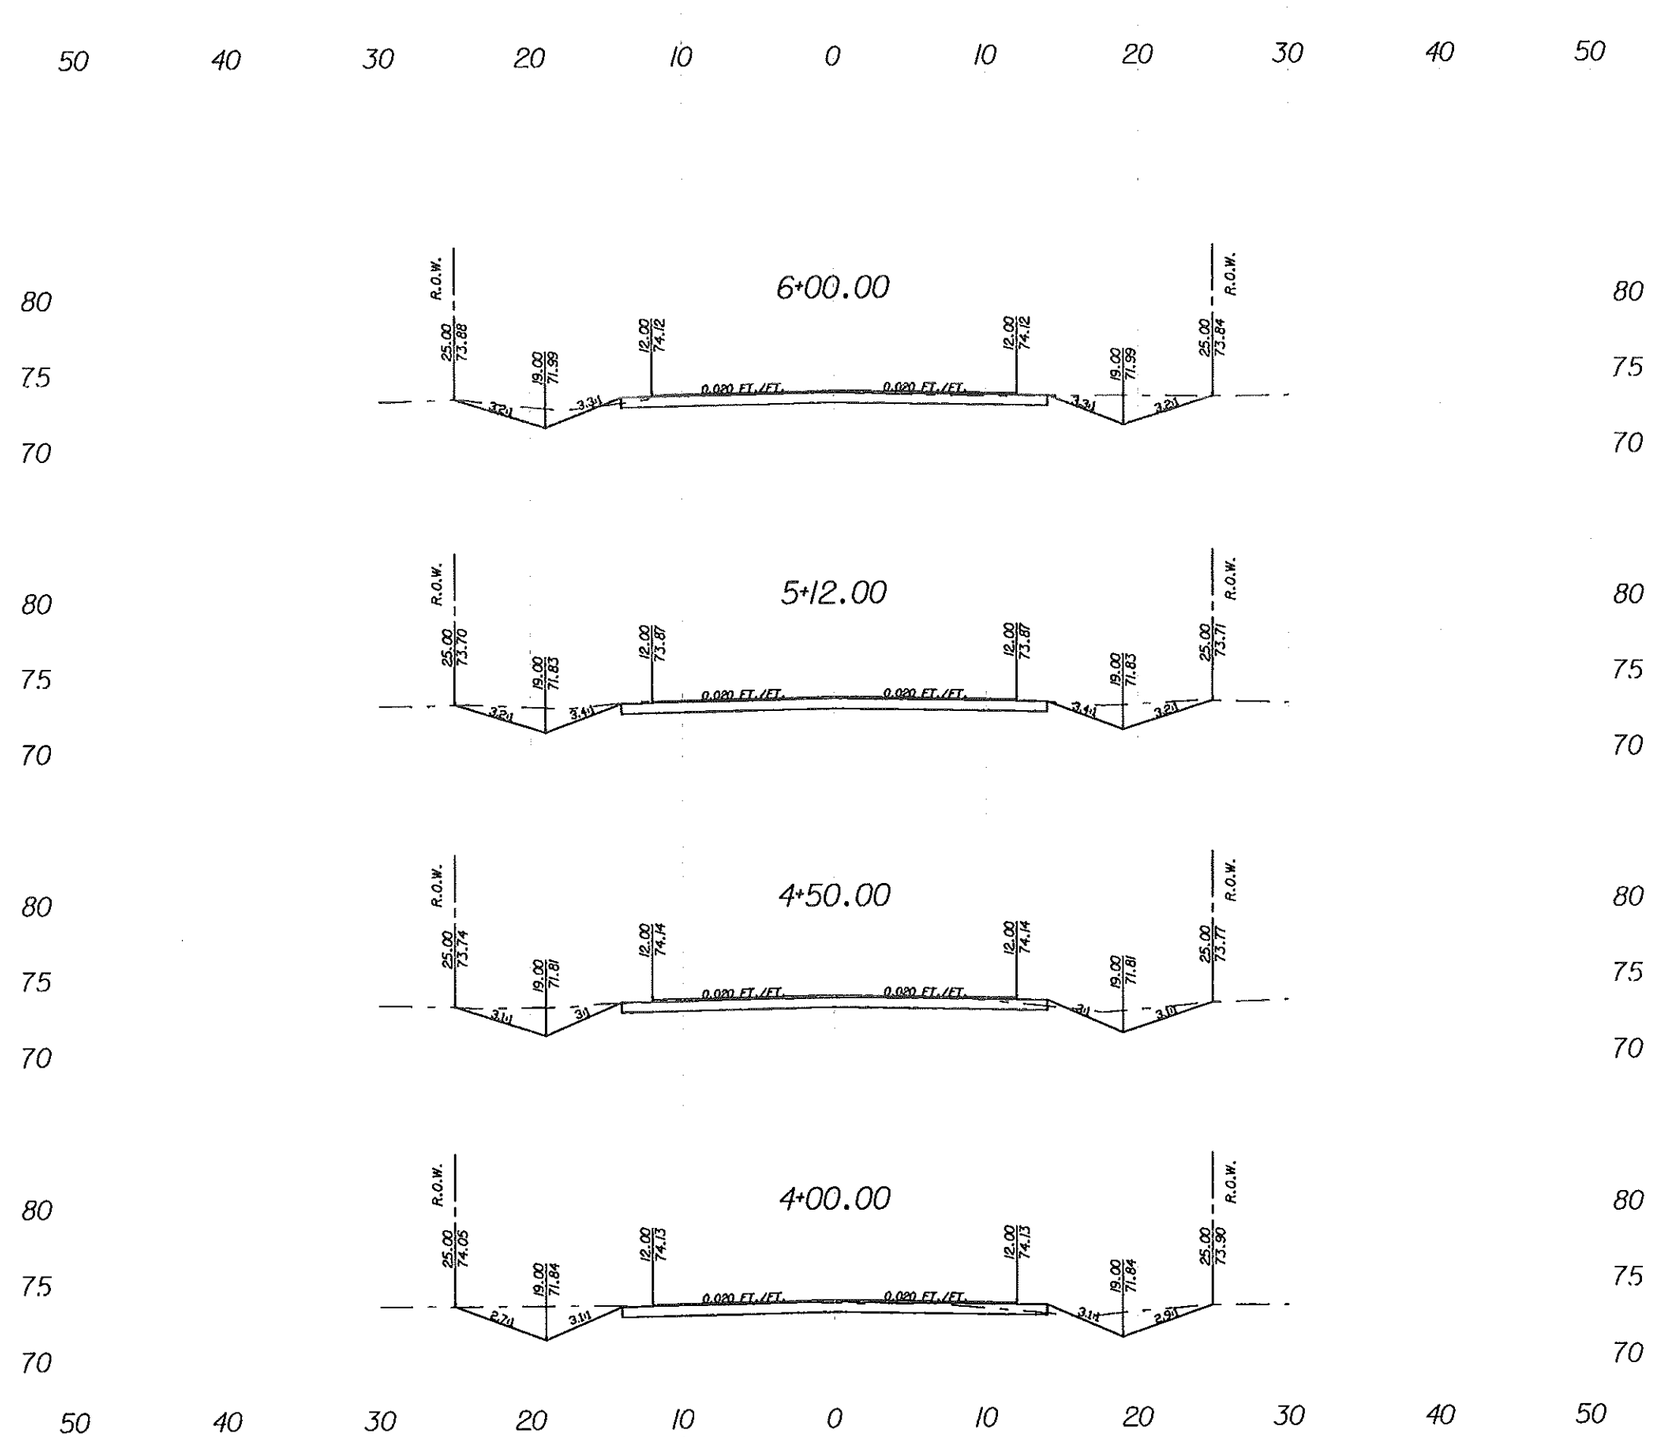

NO.	DATE	REVISION	APP.

HIDALGO COUNTY

TEDSI INFRASTRUCTURE GROUP
Consulting Engineers
1201 E. Expressway 83
Mission, Texas 78572
(956) 424-7858
TEDSI
TBPE F-1640

DELTA WEST

PORTILLO ST
ROADWAY CROSS-SECTIONS

N. T. S.

SHEET 2 OF 3

FED.RD. DIV.NO.	PROJECT NO.	SHEET NO.
6		33

STATE	DIST.	COUNTY
TEXAS	PHR	HIDALGO

CSJ	PCT	HIGHWAY NO.
3C-1080-220	1	VAR

12/26/2010
6:48:23 PM
p:\2009\2009-1027-01 hidalgo county colonias III\design\15 delta west\cad\XSEC\PORT\delta-pxs-ant.dgn

FOR CONTRACTOR'S INFORMATION ONLY

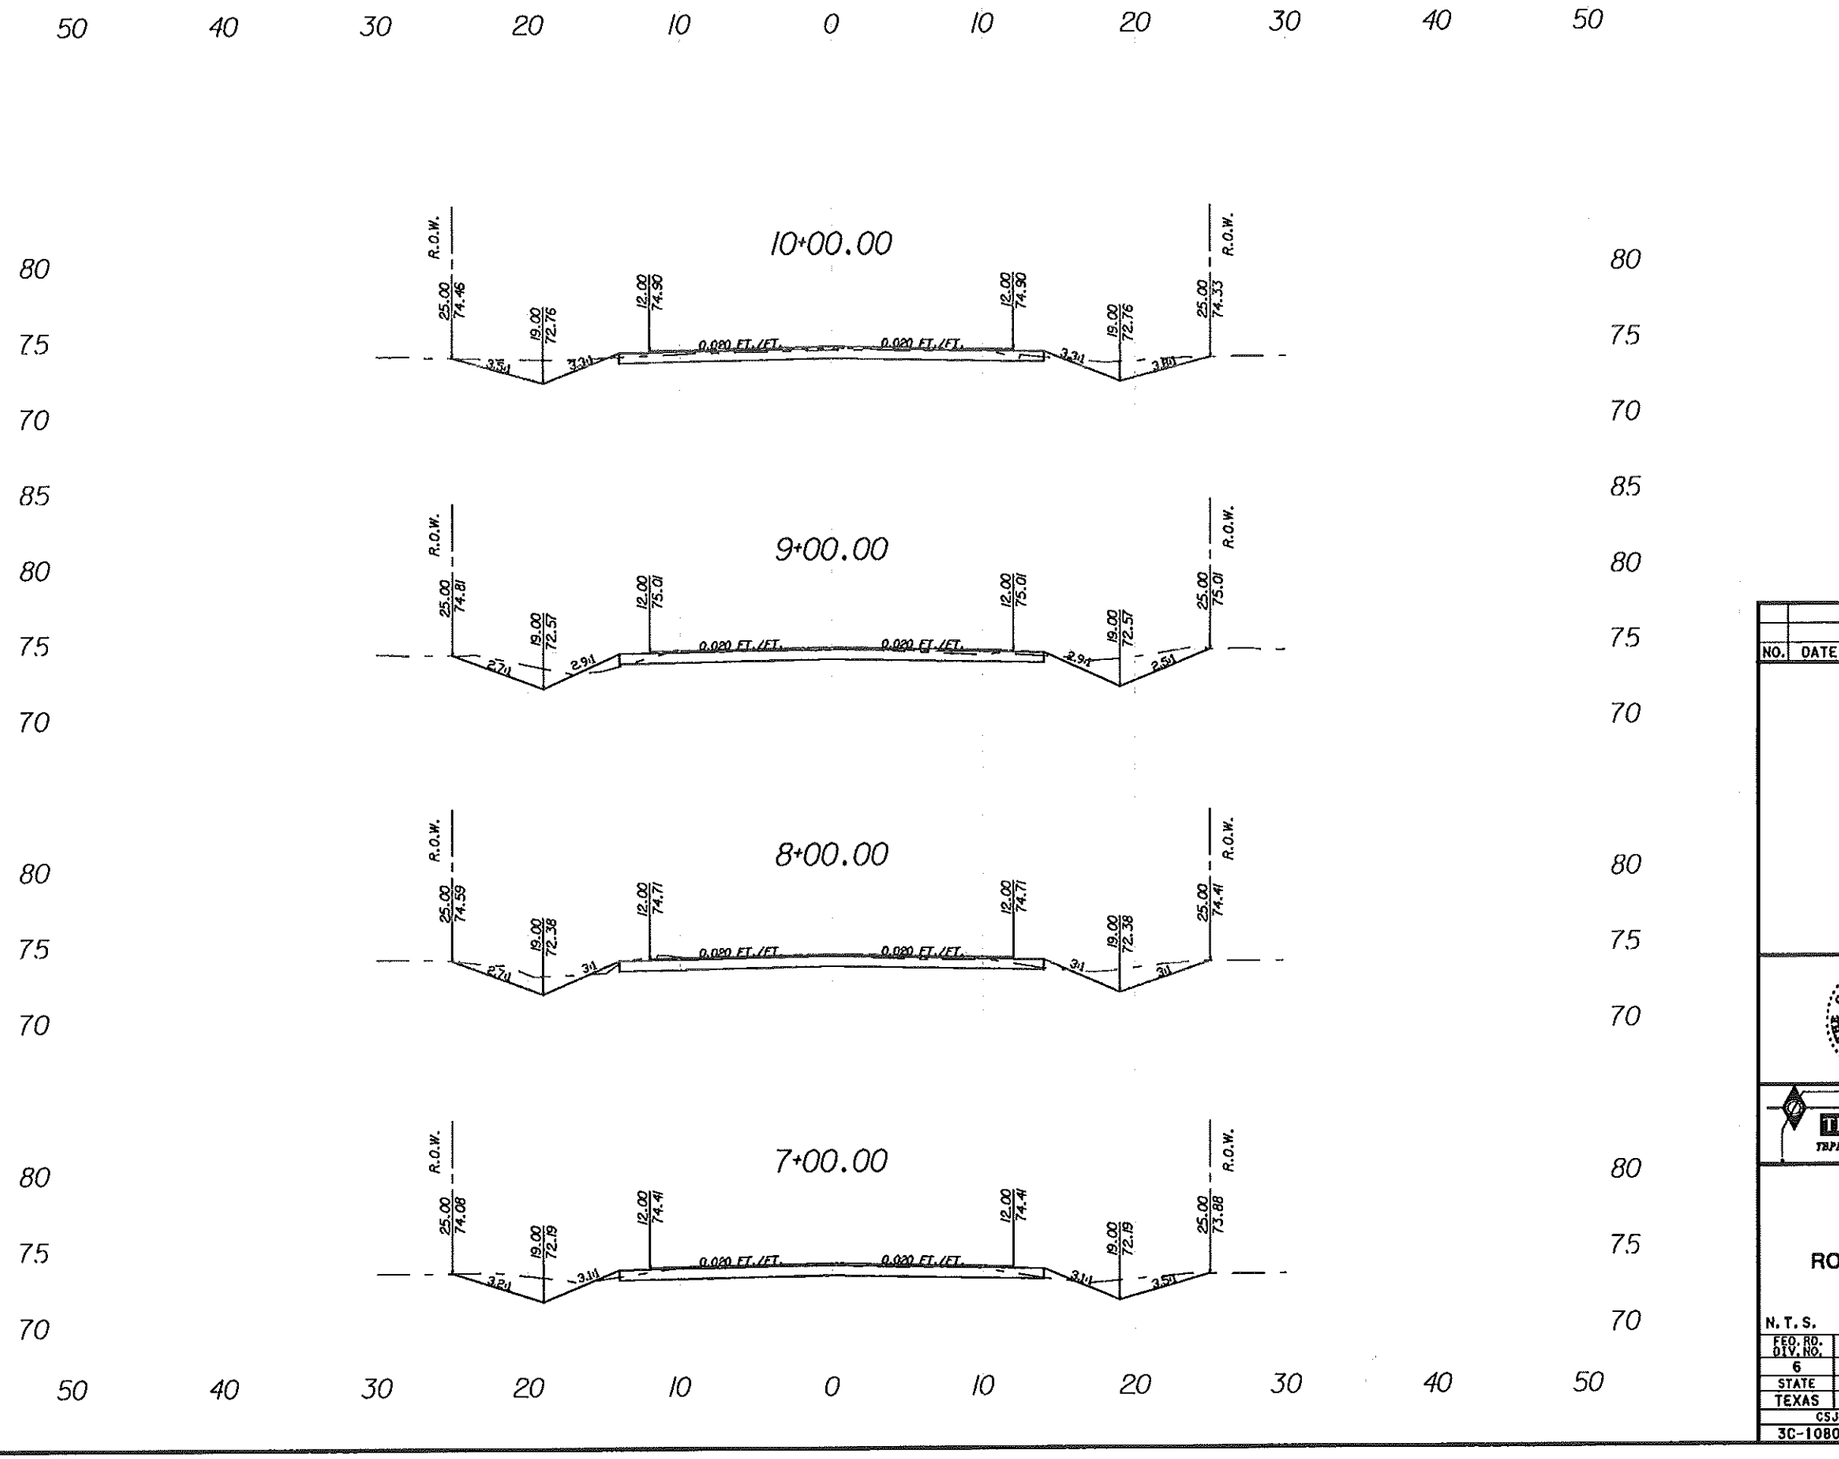

NO.	DATE	REVISION	APP.

HIDALGO COUNTY

TEDSI INFRASTRUCTURE GROUP
Consulting Engineers
1201 E. Expressway 83
Mission, Texas 78572
(956) 424-7498
TBPE F-1640

DELTA WEST

PORTILLO ST
ROADWAY CROSS-SECTIONS

N. T. S. SHEET 3 OF 3

FED. RD. DIV. NO.	PROJECT NO.	SHEET NO.
6		34

STATE	DIST.	COUNTY
TEXAS	PHR	HIDALGO

CSJ	PCT	HIGHWAY NO.
3C-1080-220	1	VAR

12/26/2010
6:48:27 PM
p:\2009\2009-1027-01 hidalgo county colonias iii\design\15 delta west\cs\xsec\PORT\delta-pxs-sht.dgn

FOR CONTRACTOR'S INFORMATION ONLY

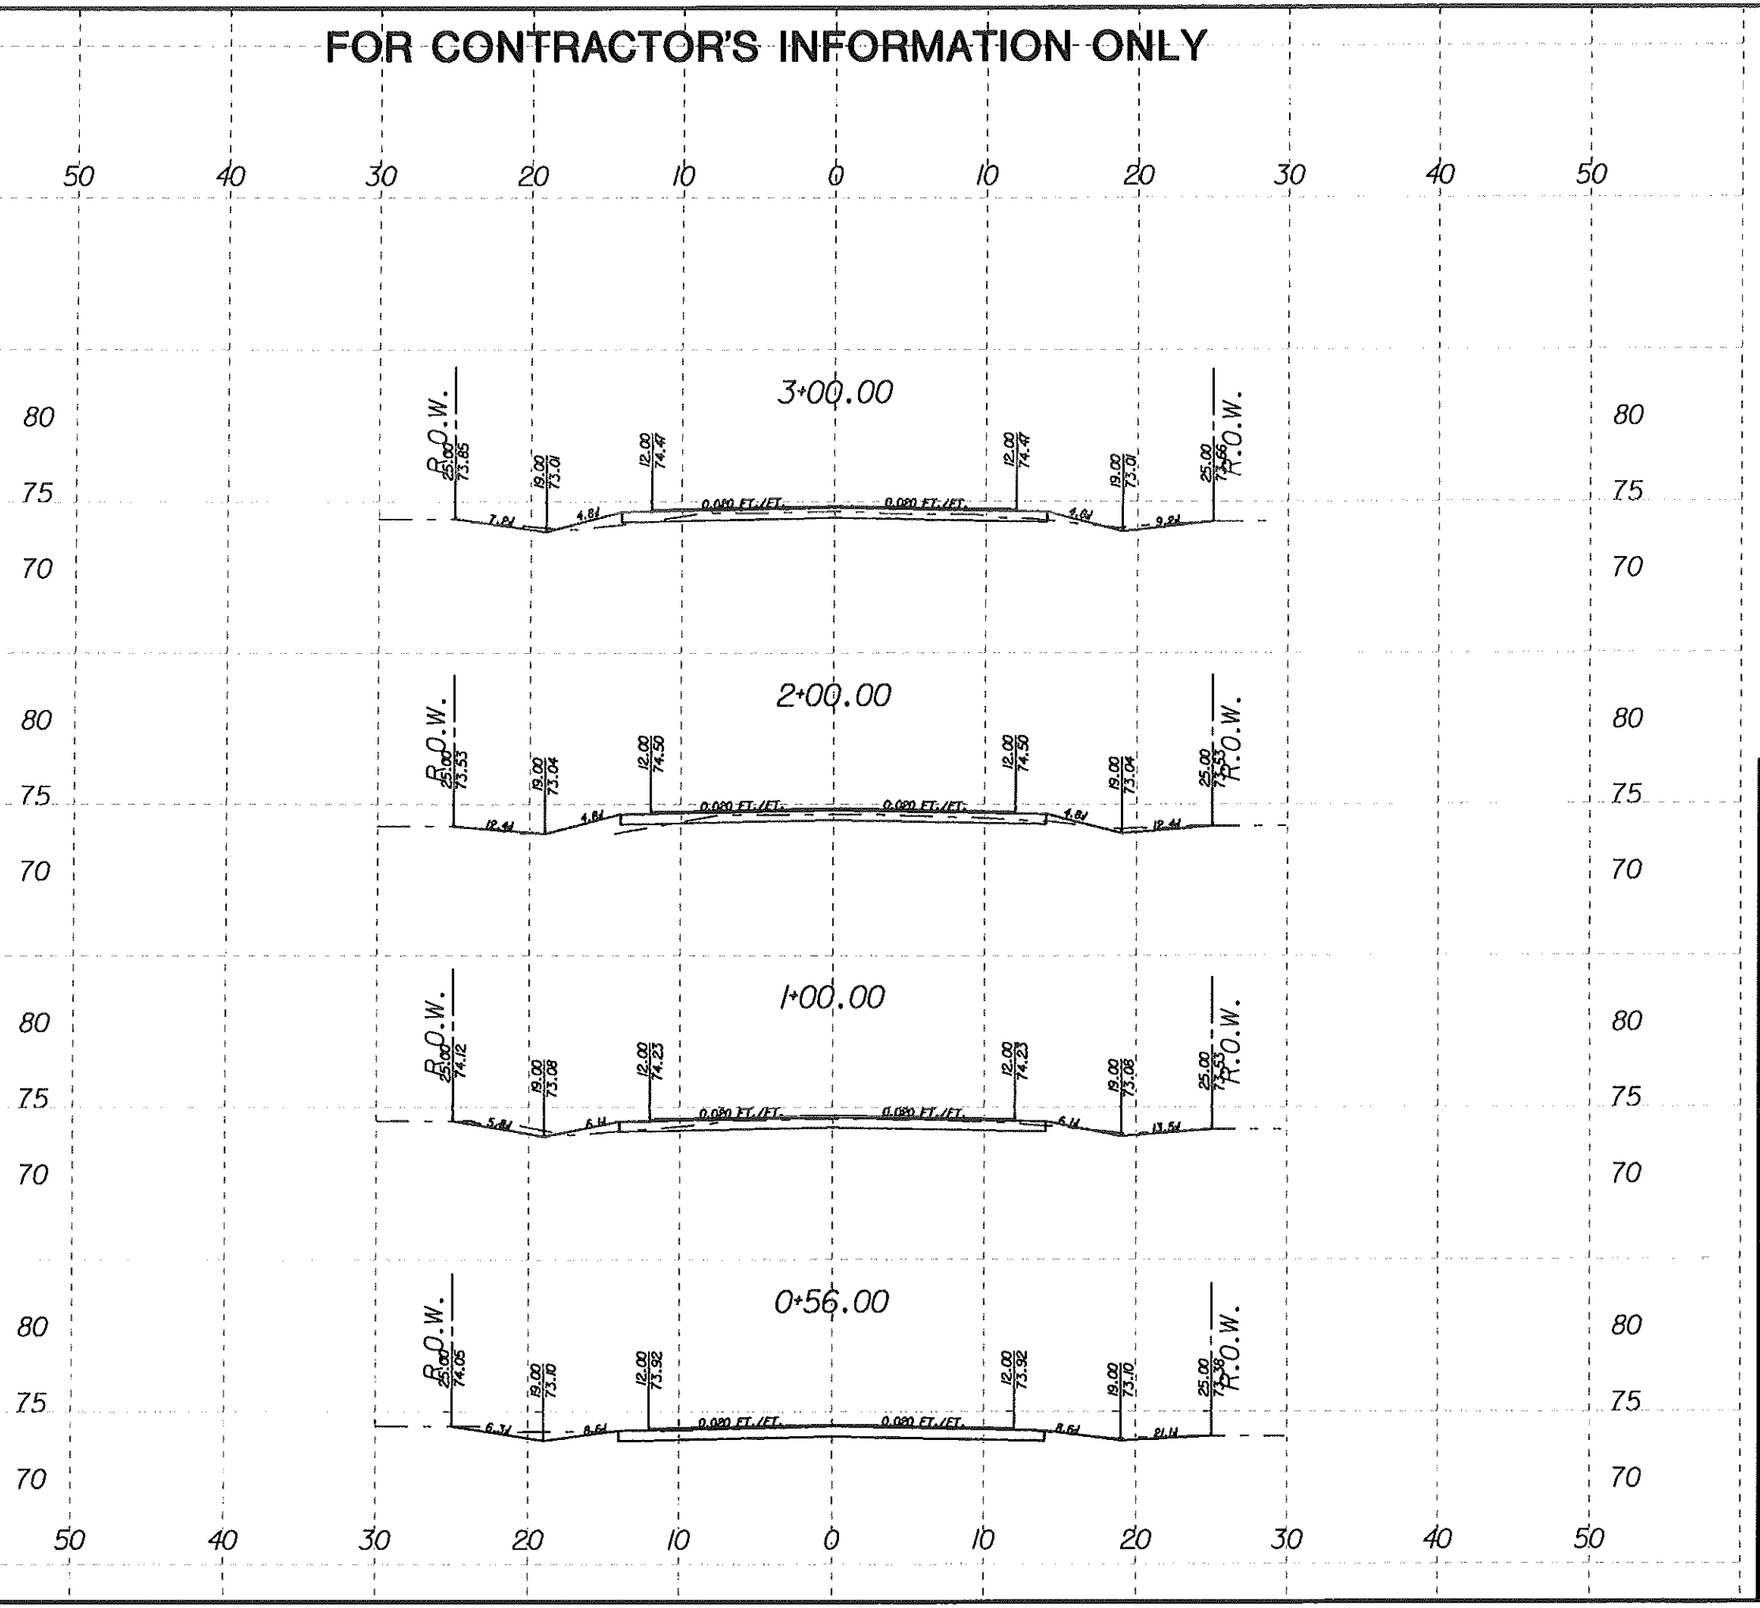

NO.	DATE	REVISION	APP.

HIDALGO COUNTY

TEDSI INFRASTRUCTURE GROUP
Consulting Engineers
1201 E. Expressway 83
Mission, Texas 78572
(956) 424-7894
TBPE F-1640

DELTA WEST

CENIZO ST
ROADWAY CROSS-SECTIONS

N. T. S. SHEET 1 OF 4

FED.RD. DIV.NO.	PROJECT NO.	SHEET NO.
6		35

STATE	DIST.	COUNTY
TEXAS	PHR	HIDALGO

CSJ	PCT	HIGHWAY NO.
3C-1080-220	1	VAR

12/27/2010
9:29:58 AM
p:\2009\2009-1027-01 hidalgo county colonias 111\design\15 delta west\ros]\xsec\CEN\delta-pxs-sht.dgn

FOR CONTRACTOR'S INFORMATION ONLY

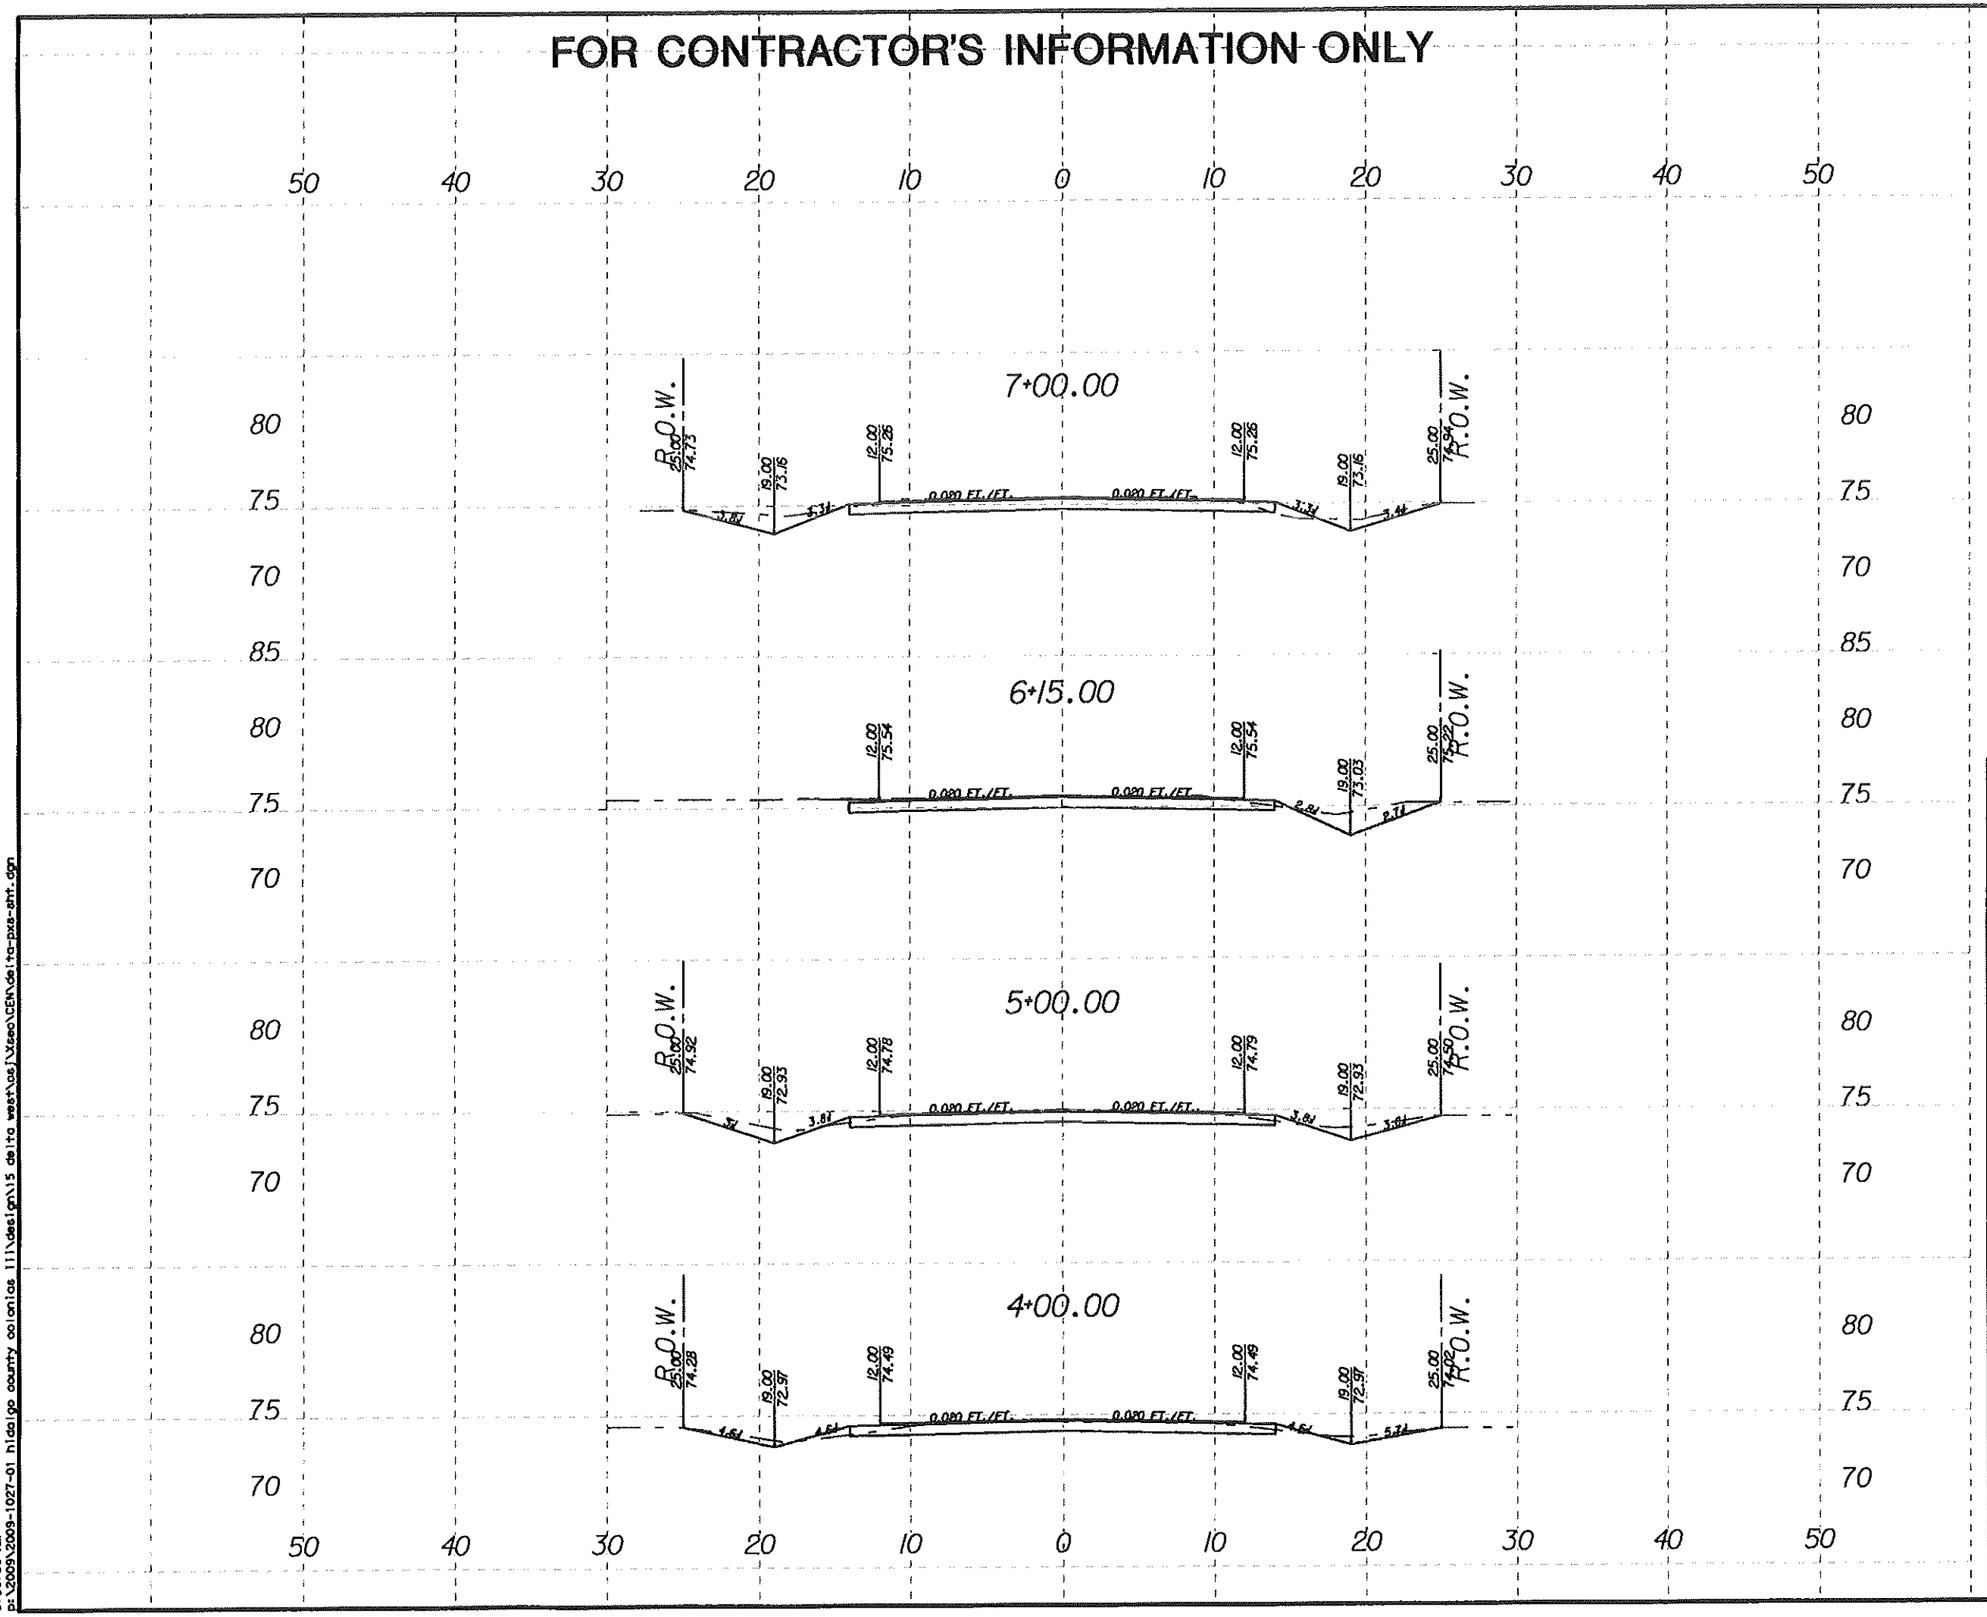

NO.	DATE	REVISION	APP.

HIDALGO COUNTY

TEDSI INFRASTRUCTURE GROUP
Consulting Engineers
1201 E. Expressway 83
Mission, Texas 78572
(956) 424-7898
TEDSI
TBPE F-1640

DELTA WEST

CENIZO ST
ROADWAY CROSS-SECTIONS

N. T. S.

SHEET 2 OF 4

FED. RD. DIV. NO.	PROJECT NO.	SHEET NO.
6		36

STATE	DIST.	COUNTY
TEXAS	PHR	HIDALGO

CSJ	PCT	HIGHWAY NO.
3C-1080-220	1	VAR

12/27/2010 9:30:00 AM
p:\2009\2009-1027-01 hidalgo county colonias 111\design\15 delta west\cad\xsec\CEN\delta-pxs-sht.dgn

FOR CONTRACTOR'S INFORMATION ONLY

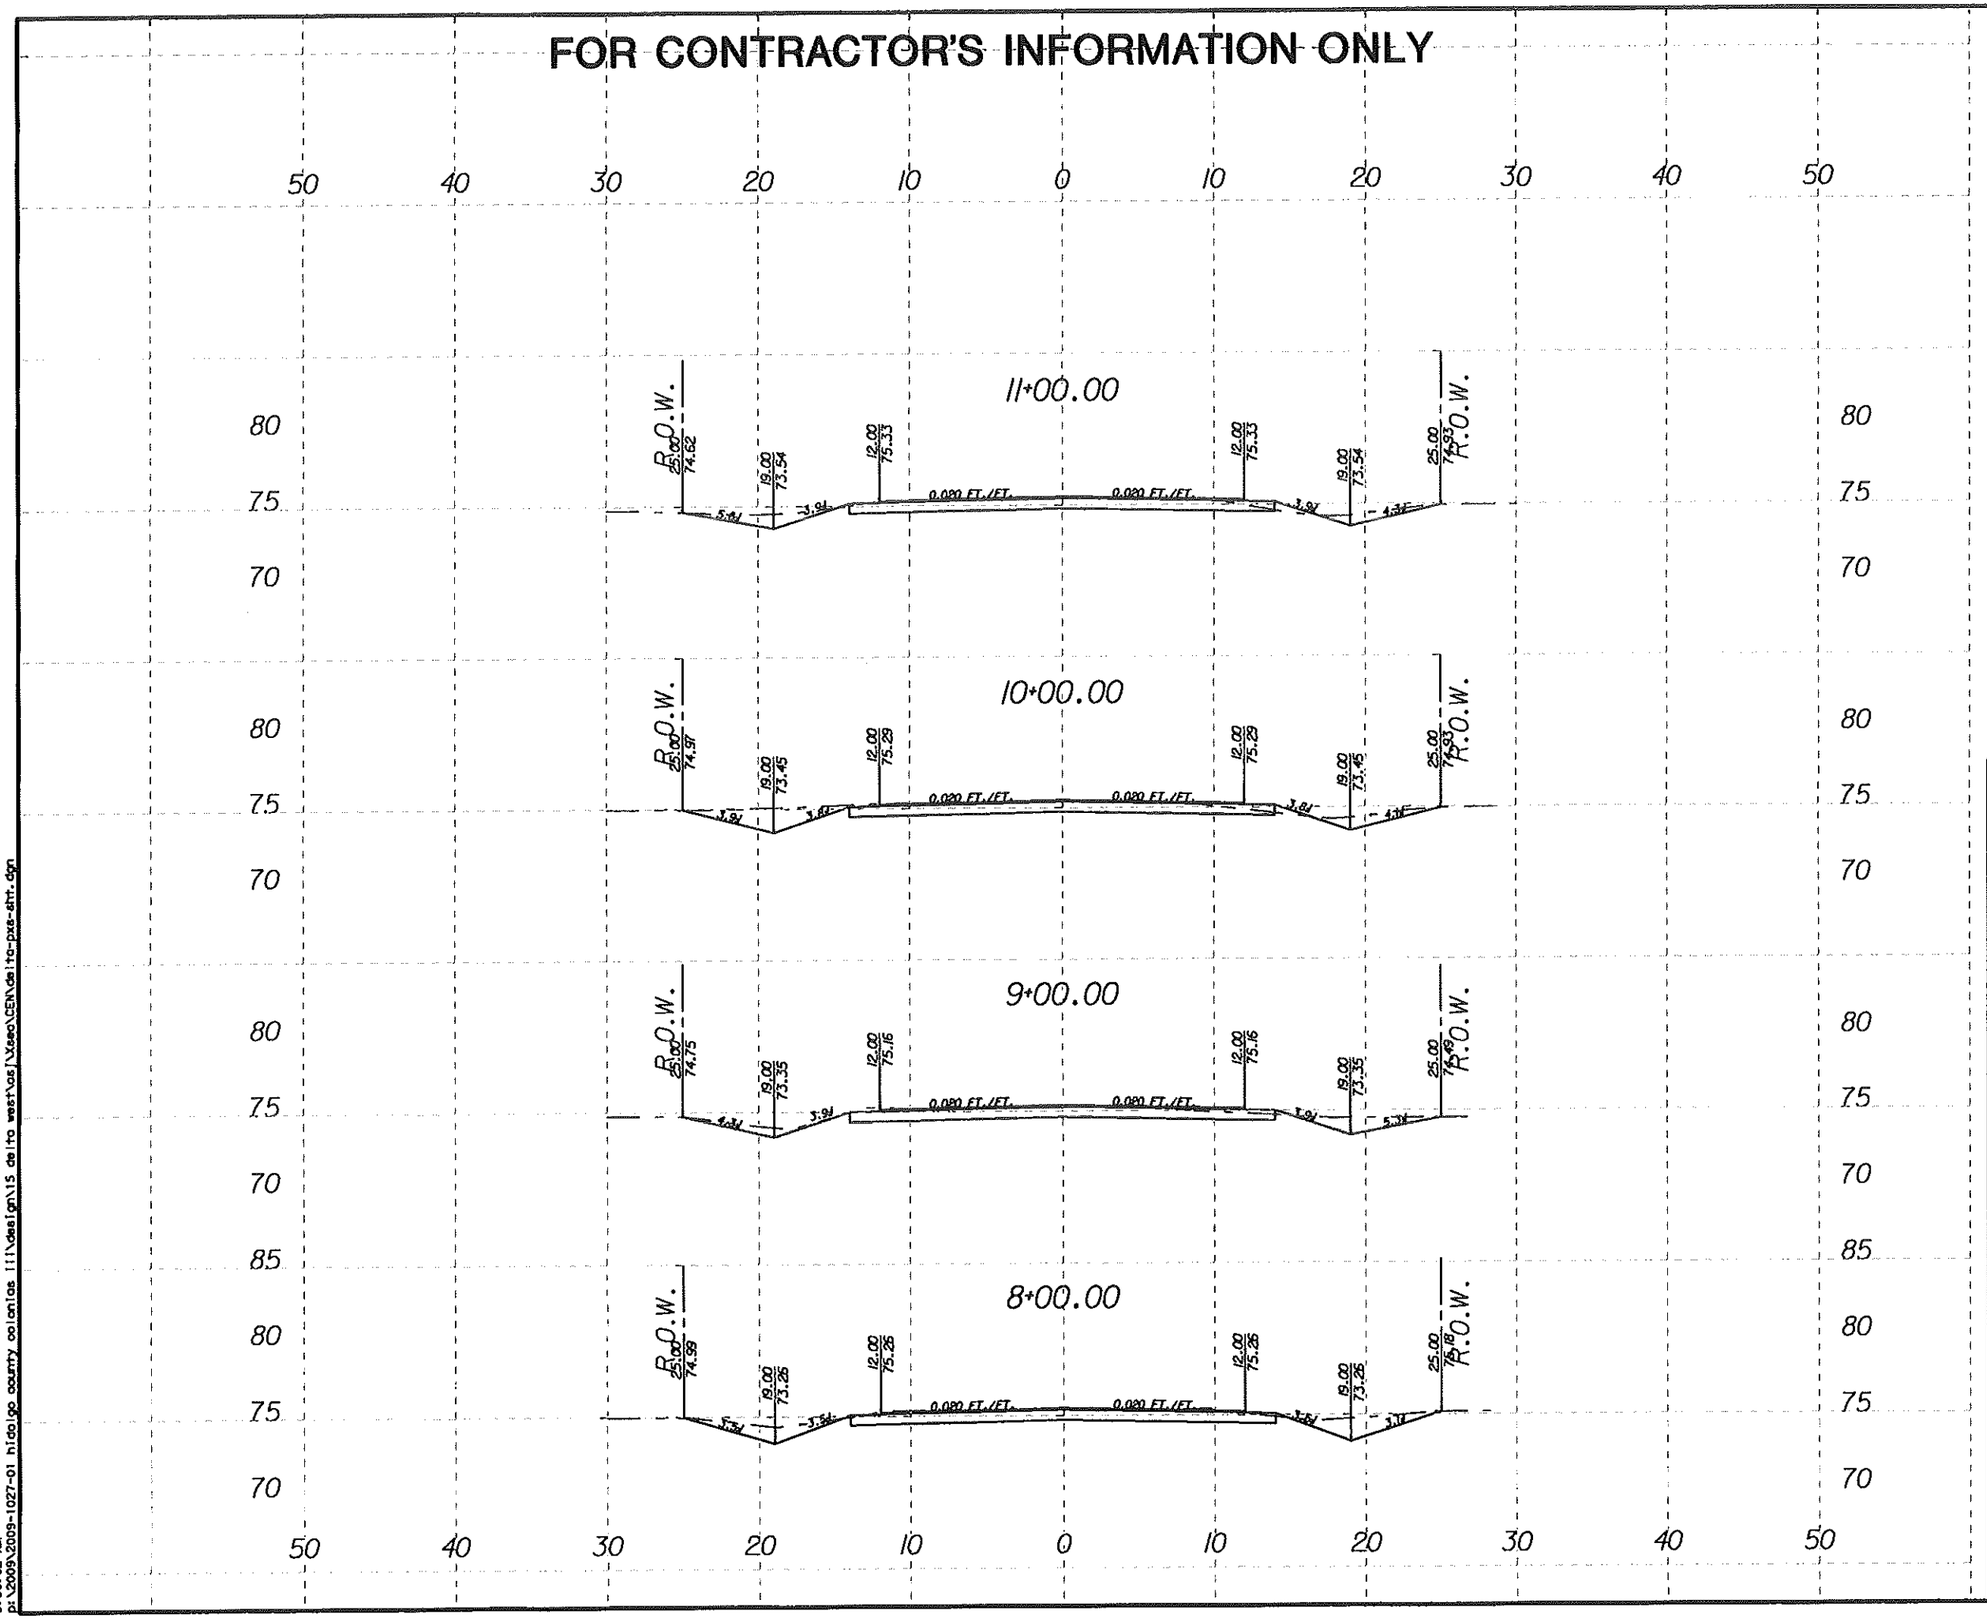

NO.	DATE	REVISION	APP.

HIDALGO COUNTY

TEDSI INFRASTRUCTURE GROUP
Consulting Engineers
1201 E. Expressway 83
Mission, Texas 78572
(956) 424-7898
TBPE F-1640

DELTA WEST

CENIZO ST
ROADWAY CROSS-SECTIONS

N.T.S. SHEET 3 OF 4

FED.RD. DIV.NO.	PROJECT NO.	SHEET NO.
6		37

STATE	DIST.	COUNTY
TEXAS	PHR	HIDALGO

CSJ	PCT	HIGHWAY NO.
3C-1080-220	1	VAR

12/27/2010
9:30:02 AM
p:\2009\2009-1027-01 hidalgo county colonias 111\design\15 delta west\cad\CEN\delta-pxs-dnt.dgn

FOR CONTRACTOR'S INFORMATION ONLY

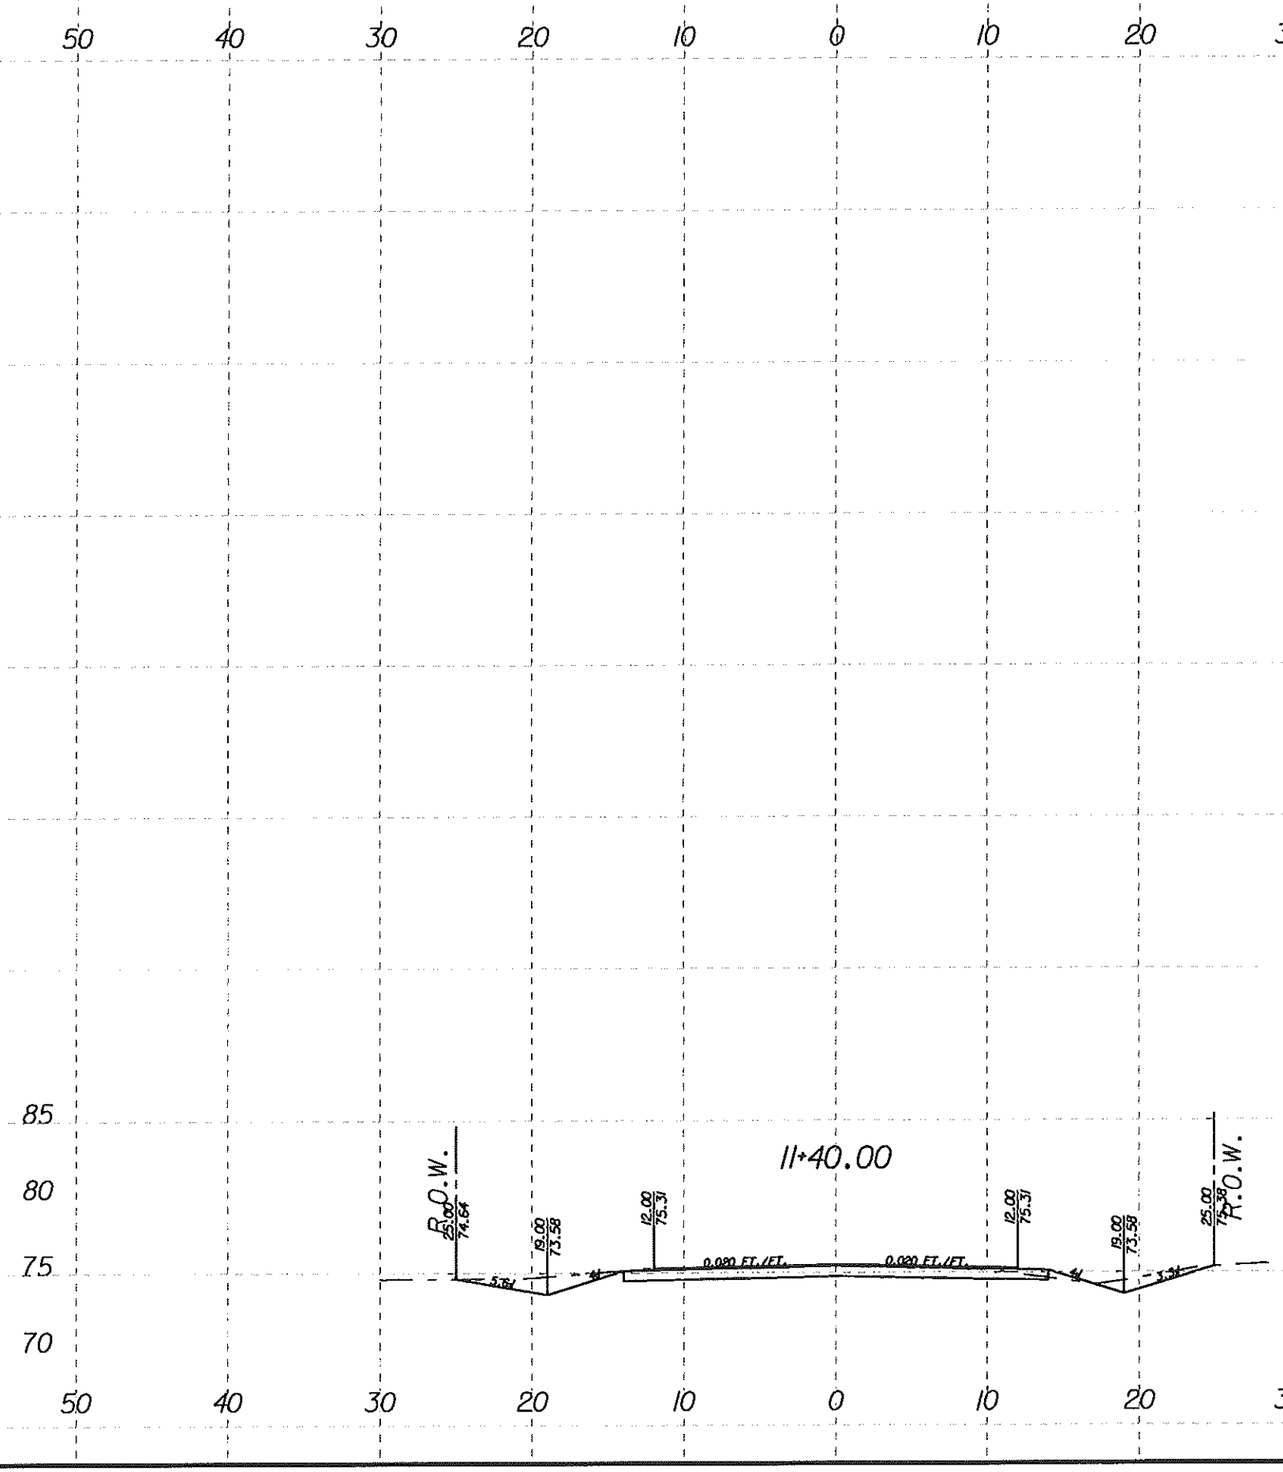

NO.	DATE	REVISION	APP.

HIDALGO COUNTY

TEDSI INFRASTRUCTURE GROUP
Consulting Engineers
1201 E. Expressway 83
Mission, Texas 78572
(956) 424-7893
TBPE F-1440

DELTA WEST

CENIZO ST
ROADWAY CROSS-SECTIONS

N. T. S.

SHEET 4 OF 4

FED. RD. DIV. NO.	PROJECT NO.	SHEET NO.
6		38

STATE	DIST.	COUNTY
TEXAS	PHR	HIDALGO

CSJ	PCT	HIGHWAY NO.
3C-1080-220	1	VAR

12/27/2010
9:30:03 AM
p:\2009\2009-1027-01 hidalgo county colonias 1\1\design\15 delta west\cad\xsec\CEN\delta-pxs-ent.dgn

SITE DESCRIPTION

PROJECT LIMITS:
Delta West Subdivision: Cenizo St-1109', Esperanza St-1017', Jeanine St-1019', Portillo St-1018' Centro 1700'

PROJECT SITE MAPS:

- *Project Location Map: Title Sheet (Sheet 1)*
- *Approx. Slopes Anticipated After Major Gradings and Areas of Soil Disturbance: Typ Sects (Sheet 6-7)*
- *Major Controls and Locations of Stabilization Practices: SW3P Site Map Sheets (Sheets 11-18)*
- *Project Specific Locations: To be specified by Project Field Office and located in the Project SW3P File*

PROJECT DESCRIPTION:
Construction will consist of hot mix asphalt, flexible base, and roadside ditches.

MAJOR SOIL DISTURBING ACTIVITIES:
Roadway reconstruction

TOTAL PROJECT AREA: *5.27 Acres*

TOTAL AREA TO BE DISTURBED: *5.27 Acres (100%)*

WEIGHTED RUNOFF COEFFICIENT:
Before Construction: 0.33
After Construction: 0.67

EXISTING CONDITION OF SOIL & VEGETATIVE
Existing asphalt roadway (43%), Short grass between edge of pavement and ROW (57%)

NAME OF RECEIVING WATERS:
Drainage from site drains into the IBWC Levee System which eventually empties into the lower Laguna Madre.

ENDANGERED SPECIES, DESIGNATED CRITICAL HABITAT AND HISTORICAL PROPERTY:

A. No Endangered Species, Designated Critical Habitat or Historic Property has not been found on this project site.

EROSION AND SEDIMENT CONTROLS

SOIL STABILIZATION PRACTICES: (Select T = Temporary or P = Permanent, as applicable)

- ___ TEMPORARY SEEDING
- ___ MULCHING (Hay or Straw)
- ___ BUFFER ZONES
- ___ PLANTING
- P SEEDING
- ___ SODDING
- ___ PRESERVATION OF NATURAL RESOURCES
- ___ FLEXIBLE CHANNEL LINER
- ___ RIGID CHANNEL LINER
- ___ SOIL RETENTION BLANKET
- ___ COMPOST MANUFACTURED COMPOST
- ___ OTHER: (Specify Practice)

STRUCTURAL PRACTICES: (Select T = Temporary or P = Permanent, as applicable)

- T SILT FENCES
- ___ HAY BALES
- ___ ROCK FILTER DAMS
- ___ DIVERSION, INTERCEPTOR, OR PERIMETER DIKES
- ___ DIVERSION, INTERCEPTOR, OR PERIMETER SWALES
- ___ DIVERSION DIKE AND SWALE COMBINATIONS
- ___ PIPE SLOPE DRAINS
- ___ PAVED FLUMES
- ___ ROCK BEDDING AT CONSTRUCTION EXIT
- ___ TIMBER MATTING AT CONSTRUCTION EXIT
- ___ CHANNEL LINERS
- ___ SEDIMENT TRAPS
- ___ SEDIMENT BASINS
- ___ STORM INLET SEDIMENT TRAP
- ___ STONE OUTLET STRUCTURES
- ___ CURBS AND GUTTERS
- ___ STORM SEWERS
- ___ VELOCITY CONTROL DEVICES
- ___ OTHER: (Specify Practice)

STORM WATER MANAGEMENT:
Storm water drainage is provided by existing open ditches and culverts. System will carry drainage within the ROW to designated outfalls

STORM WATER MANAGEMENT ACTIVITIES:
The order of activities will be as follows:
1.- Install perimeter controls, clear R.O.W. on side where construction will take place, and make required utility adjustments
2. Install proposed culverts, Install sediment control fence as specified in plans.
3. Construct proposed roadway.
4. Once all construction activity is complete, permanent seeding on proposed areas shall be done according to plans or as instructed by the engineer.

NON-STORM WATER MANAGEMENT DISCHARGES:
Non-storm water discharges should be filtered, or held in retention basins, before being allowed to mix with storm water. These discharges consist of non-polluted ground water, spring water, foundation and/or footing drain water; and water used for dust control, pavement washing and vehicle wastewater containing no detergents.

OTHER REQUIREMENTS & PRACTICES

OTHER EROSION AND SEDIMENT CONTROLS:

MAINTENANCE: *All erosion and sediment controls will be maintained in good working order. If a repair is necessary, it will be done at the earliest date possible, but no later than 7 calendar days after the surrounding exposed ground has dried sufficiently to prevent further damage from heavy equipment. The areas adjacent to creeks and drainage ways shall have priority followed by devices protecting storm sewer inlets.*

INSPECTION: *For areas of the construction site that have not been finally stabilized, area used for storage of materials, structural control measures, and locations where vehicles enter or exit the site, personnel provided by the permittee and familiar with the SW3P must inspect disturbed areas at least once every fourteen (14) calendar days and within twenty-four (24) hours of the end of a storm event 0.5 inches or greater.*

WASTE MATERIALS: *All waste materials will be collected and stored in a securely lidded dumpster. All trash and construction debris from the site will be deposited as necessary at a local dump. No construction waste material will be buried on site.*

HAZARDOUS WASTE (INCLUDING SPILL REPORTING): *At a minimum, any products in the following categories to be hazardous: Paints, Acids for cleaning masonry surfaces, Cleaning Solvents, Asphalt products, Chemical additives for soil stabilization, or Concrete curing compounds and additives. In the event of a spill which may be hazardous, the spill Coordinator should be contacted immediately. Emptying of excess concrete should not be allowed on site. Likewise, washout of concrete trucks should not be performed on site. These discharges are considered non-allowable non-storm water discharges. Concrete trucks should never be allowed to dump into storm drains or sanitary sewers.*

SANITARY WASTE: *All sanitary waste will be collected from the portable units as necessary or as required by local regulation by a licensed sanitary waste management contractor.*

OFFSITE VEHICLE TRACKING: *The Contractor shall be required, on a regular basis or as may be directed by the Engineer, to dampen haul roads for dust control, stabilize construction entrances and to remove excess dirt from the roadway.*

MANAGEMENT PRACTICES: *(Example Below - May be used as applicable, revised or expanded)*
1. Disposal areas, stockpiles, and haul roads shall be constructed in a manner that will minimize and control the amount of sediment that may enter receiving waters. Disposal areas shall not be located in any wet land, water body or stream bed.
2. Construction staging areas and vehicle maintenance areas shall be constructed by the Contractor in a manner to minimize the runoff of pollutants.
3. All waterways shall be cleared as soon as practicable of temporary embankment, temporary bridges, matting, falsework, piling, or debris or other obstructions placed during construction operations that are not a part of the finished work.

OTHER:
1. Construction materials stored on site to be provided by Project Field Office.
2. The project SW3P File located at the project field office shall contain the N.O.I and any additional permits required by T.E.C.Q.

STATE OF TEXAS
JOSE A. SANCHEZ
87890
LICENSED PROFESSIONAL ENGINEER

AUTHORIZED 04-08-2015

© 2004

Texas Department of Transportation

TxDOT STORM WATER POLLUTION PREVENTION PLAN (SW3P)

REV. 4/04 SW3P.DGN

FED. RD. DIV. NO.	PROJECT NO.		SHEET NO.
6			39
STATE	DIST.	COUNTY	
TEXAS	PHARR	HIDALGO	
CONT.	SECT.	JOB	HIGHWAY NO.
3C	1080	220	VAR

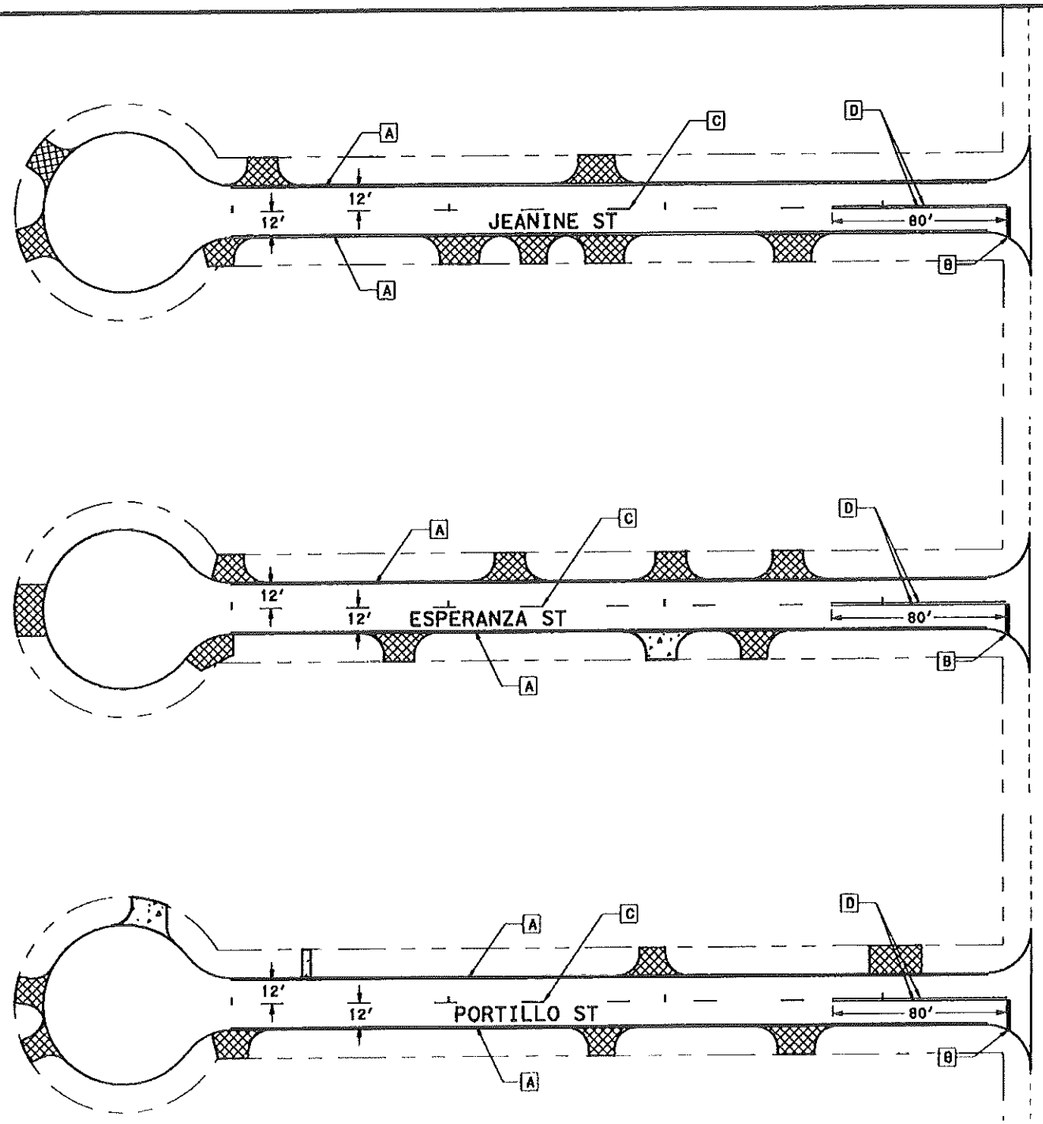

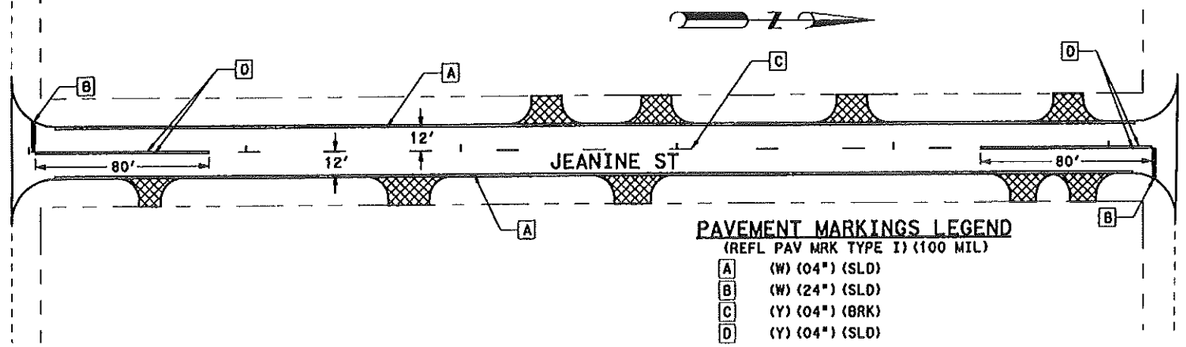

PAVEMENT MARKINGS LEGEND
(REFL PAV MRK TYPE I) (100 MIL)

A	(W) (04") (SLD)
B	(W) (24") (SLD)
C	(Y) (04") (BRK)
D	(Y) (04") (SLD)

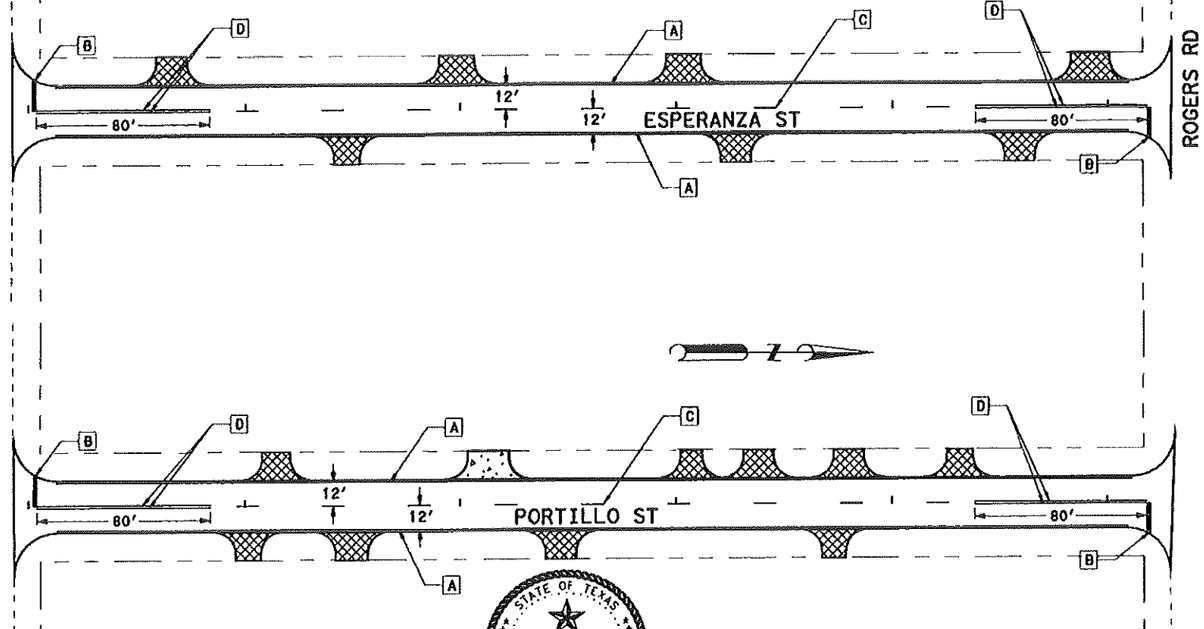

EL CENTRO RD

ROGERS RD

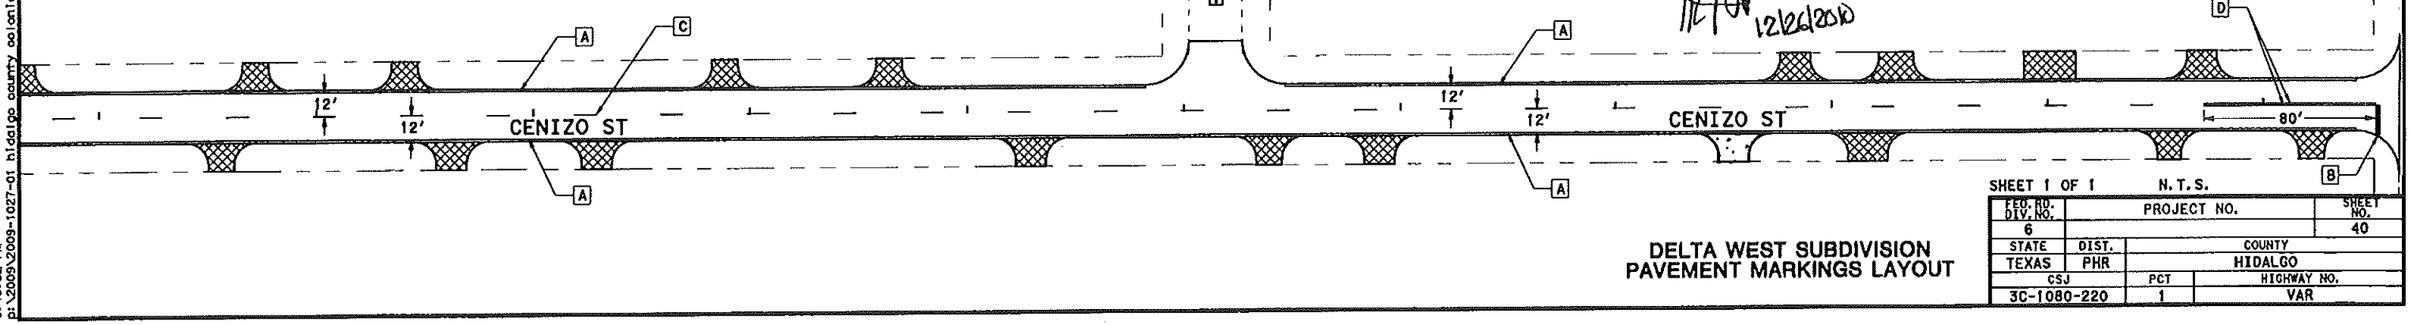

EL CENTRO RD

STATE OF TEXAS
JOSE A. SANCHEZ
87890
LICENSED PROFESSIONAL ENGINEER

12/26/2010

SHEET 1 OF 1 N.T.S.

FED.RD. DIV.NO.	PROJECT NO.	SHEET NO.
6		40
STATE	DIST.	COUNTY
TEXAS	PHR	HIDALGO
CSJ	PCT	HIGHWAY NO.
3C-1080-220	1	VAR

DELTA WEST SUBDIVISION
PAVEMENT MARKINGS LAYOUT

12/26/2010
6:48:32 PM
p:\2009\2009-1027-01 hidalgo county colonias III\design\15 delta west\cad\roadway\delta-spm.dgn

DISCLAIMER:
The use of this standard is governed by the "Texas Engineering Practice Act". No warranty of any kind is made by TxDOT for any purpose whatsoever. TxDOT assumes no responsibility for the conversion of this standard to other formats or for incorrect results or damages resulting from its use.

DATE: 4/8/2015 3:35:38 PM
FILE: P:\2009\2009-1027-01 Hidalgo County Colonias III\Design\15 Delta West\CSJ\Standards\Traffic Control\BC-14.dgn

BARRICADE AND CONSTRUCTION (BC) STANDARD SHEETS GENERAL NOTES:

1. The Barricade and Construction Standard Sheets (BC sheets) are intended to show typical examples for placement of temporary traffic control devices, construction pavement markings, and typical work zone signs. The information contained in these sheets meet or exceed the requirements shown in the "Texas Manual on Uniform Traffic Control Devices" (TMUTCD).

2. The development and design of the Traffic Control Plan (TCP)is the responsibility of the Engineer.

3. The Contractor may propose changes to the TCP that are signed and sealed by a licensed professional engineer for approval. The Engineer may develop, sign and seal Contractor proposed changes.

4. The Contractor is responsible for installing and maintaining the traffic control devices as shown in the plans. The Contractor may not move or change the approximate location of any device without the approval of the Engineer.

5. Geometric design of lane shifts and detours should, when possible, meet the applicable design criteria contained in manuals such as the American Association of State Highway and Transportation Officials (AASHTO), "A Policy on Geometric Design of Highways and Streets," the TxDOT "Roadway Design Manual" or engineering judgment.

6. When projects abut, the Engineer(s) may omit the END ROAD WORK, TRAFFIC FINES DOUBLE, and other advance warning signs if the signing would be redundant and the work areas appear continuous to the motorists. If the adjacent project is completed first, the Contractor shall erect the necessary warning signs as shown on these sheets, the TCP sheets or as directed by the Engineer. The BEGIN ROAD WORK NEXT X MILES sign shall be revised to show appropriate work zone distance.

7. The Engineer may require duplicate warning signs on the median side of divided highways where median width will permit and traffic volumes justify the signing.

8. All signs shall be constructed in accordance with the details found in the "Standard Highway Sign Designs for Texas," latest edition. Sign details not shown in this manual shall be shown in the plans or the Engineer shall provide a detail to the Contractor before the sign is manufactured.

9. The temporary traffic control devices shown in the illustrations of the BC sheets are examples. As necessary, the Engineer will determine the most appropriate traffic control devices to be used.

10. As shown on BC(2), the OBEY WARNING SIGNS STATE LAW sign, STAY ALERT TALK OR TEXT LATER (see Sign Detail G20-10T) and the WORK ZONE TRAFFIC FINES DOUBLE sign with plaque shall be erected in advance of the CSJ limits. However, the TRAFFIC FINES DOUBLE sign will not be required on projects consisting solely of mobile operation work, such as striping or milling edgeline rumble strips. The BEGIN ROAD WORK NEXT X MILES, CONTRACTOR and END ROAD WORK signs shall be erected at or near the CSJ limits.

11. Except for devices required by Note 10, traffic control devices should be in place only while work is actually in progress or a definite need exists.

12. The Engineer has the final decision on the location of all traffic control devices.

13. Inactive equipment and work vehicles, including workers' private vehicles must be parked away from travel lanes. They should be as close to the right-of-way line as possible, or located behind a barrier or guardrail, or as approved by the Engineer.

WORKER SAFETY APPAREL NOTES:

1. Workers on foot who are exposed to traffic or to construction equipment within the right-of-way shall wear high-visibility safety apparel meeting the requirements of ISEA "American National Standard for High-Visibility Apparel," or equivalent revisions, and labeled as ANSI 107-2004 standard performance for Class 2 or 3 risk exposure. Class 3 garments should be considered for high traffic volume work areas or night time work.

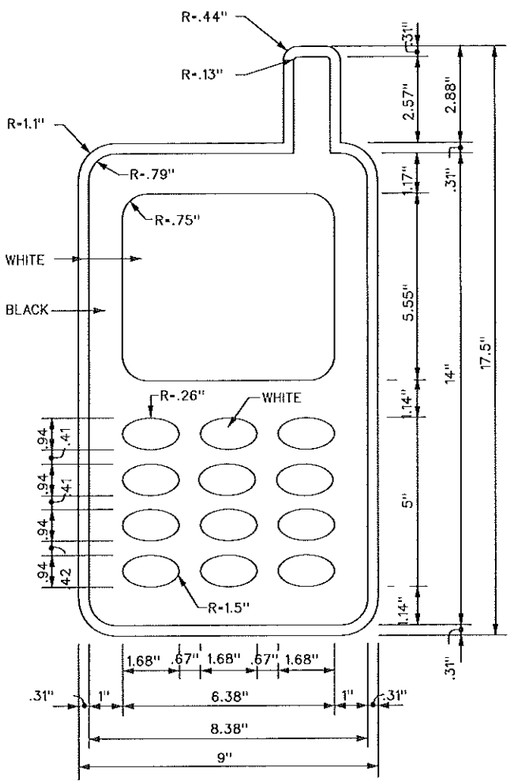

3.0" Radius, 1.25" Border, 0.75" Indent, Black on Yellow;
[STAY ALERT] Font: D
3.0" Radius, 1.25" Border, 0.75" Indent, Black on Orange;
[TALK OR TEXT LATER] Font: C specified length;

SIGN DETAIL (G20-10T)

Only pre-qualified products shall be used. The "Compliant Work Zone Traffic Control Devices List" (CWZTCD) describes pre-qualified products and their sources and may be found on-line at the web address given below or by contacting:

Texas Department of Transportation
Traffic Operations Division - TE
Phone (512) 416-3118

THE DOCUMENTS BELOW CAN BE FOUND ON-LINE AT http://www.txdot.gov
COMPLIANT WORK ZONE TRAFFIC CONTROL DEVICES LIST (CWZTCD)
DEPARTMENTAL MATERIAL SPECIFICATIONS (DMS)
MATERIAL PRODUCER LIST (MPL)
ROADWAY DESIGN MANUAL - SEE "MANUALS (ONLINE MANUALS)"
STANDARD HIGHWAY SIGN DESIGNS FOR TEXAS (SHSD)
TEXAS MANUAL ON UNIFORM TRAFFIC CONTROL DEVICES (TMUTCD)
TRAFFIC ENGINEERING STANDARD SHEETS

Texas Department of Transportation | Traffic Operations Division Standard

BARRICADE AND CONSTRUCTION GENERAL NOTES AND REQUIREMENTS

BC(1)-14

FILE: bc-14.dgn	DN: TxDOT	CK: TxDOT	DW: TxDOT	CK: TxDOT
©TxDOT November 2002	CONT	SECT	JOB	HIGHWAY
REVISIONS	3C	1080	220	VAR
4-03 5-10 8-14	DIST	COUNTY		SHEET NO.
9-07 7-13	PHR	HIDALGO		41

DISCLAIMER:
The use of this standard is governed by the "Texas Engineering Practice Act". No warranty of any kind is made by TxDOT for any purpose whatsoever. TxDOT assumes no responsibility for the conversion of this standard to other formats or for incorrect results or damages resulting from its use.

DATE: 4/8/2015 3:35:38 PM
FILE: P:\2009\2009-1027-01 Hidalgo County Colonias III\Design\15 Delta West\CSJ\Standards\Traffic Control\BC-14.dgn

TYPICAL LOCATION OF CROSSROAD SIGNS

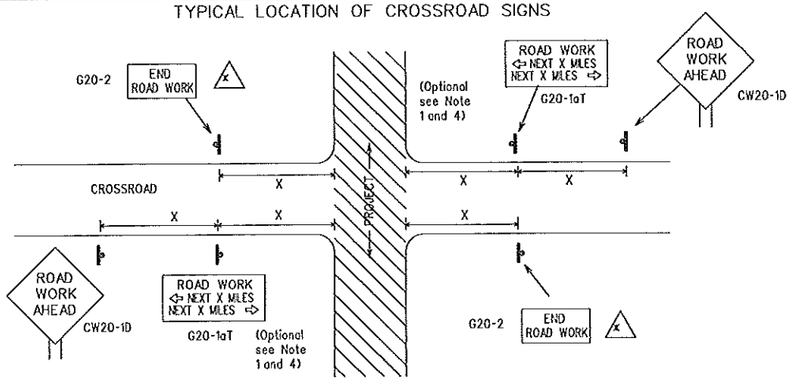

(X) May be mounted on back of "ROAD WORK AHEAD"(CW20-1D) sign with approval of Engineer. (See note 2 below)

1. The typical minimum signing on a crossroad approach should be a "ROAD WORK AHEAD" (CW20-1D)sign and a (G20-2) "END ROAD WORK" sign, unless noted otherwise in plans.
2. The Engineer may use the reduced size 36" x 36" ROAD WORK AHEAD (CW20-1D) sign mounted back to back with the reduced size 36" x 18" "END ROAD WORK"(G20-2) sign on low volume crossroads (see Note 4 under "Typical Construction Warning Sign Size and Spacing"). See the "Standard Highway Sign Designs for Texas" manual for sign details. The Engineer may omit the advance warning signs on low volume crossroads. The Engineer will determine whether a road is low volume. This information shall be shown in the plans.
3. Based on existing field conditions, the Engineer/Inspector may require additional signs such as FLAGGER AHEAD, LOOSE GRAVEL, or other appropriate signs. When additional signs are required, these signs will be considered part of the minimum requirements. The Engineer/Inspector will determine the proper location and spacing of any sign not shown on the BC sheets, Traffic Control Plan sheets or the Work Zone Standard Sheets.
4. The "ROAD WORK NEXT X MILES"(G20-1aT)sign shall be required at high volume crossroads to advise motorists of the length of construction in either direction from the intersection. The Engineer will determine whether a roadway is considered high volume.
5. Additional traffic control devices may be shown elsewhere in the plans for higher volume crossroads.
6. When work occurs in the intersection area, appropriate traffic control devices, as shown elsewhere in the plans or as determined by the Engineer/Inspector, shall be in place.

T-INTERSECTION

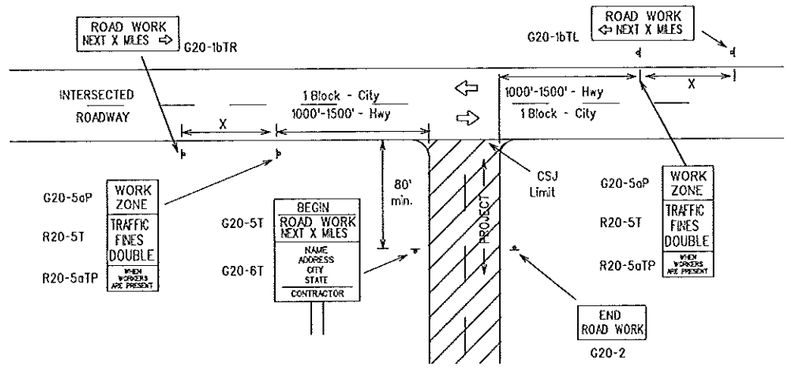

CSJ LIMITS AT T-INTERSECTION

1. The Engineer will determine the types and location of any additional traffic control devices, such as a flagger and accompanying signs, or other signs, that should be used when work is being performed at or near an intersection.
2. If construction closes the road at a T-intersection the Contractor shall place the "CONTRACTOR NAME"(G20-6T) sign behind the Type 3 Barricades for the road closure (see BC(10) also). The "ROAD WORK NEXT X MILES" left arrow(G20-1bTL) and "ROAD WORK NEXT X MILES" right arrow (G20-1bTR)" signs shall be replaced by the detour signing called for in the plans.

TYPICAL CONSTRUCTION WARNING SIGN SIZE AND SPACING [1,5,6]

SIZE

Sign Number or Series	Conventional Road	Expressway/ Freeway
CW20[4] CW21 CW22 CW23 CW25	48" x 48"	48" x 48"
CW1, CW2, CW7, CW8, CW9, CW11, CW14	36" x 36"	48" x 48"
CW3, CW4, CW5, CW6, CW8-3, CW10, CW12	48" x 48"	48" x 48"

SPACING

Posted Speed	Sign Spacing "X" Δ
MPH	Feet (Apprx.)
30	120
35	160
40	240
45	320
50	400
55	500 [2]
60	600 [2]
65	700 [2]
70	800 [2]
75	900 [2]
80	1000 [2]
*	* [3]

* For typical sign spacings on divided highways, expressways and freeways, see Part 6 of the "Texas Manual on Uniform Traffic Control Devices" (TMUTCD) typical application diagrams or TCP Standard Sheets.

Δ Minimum distance from work area to first Advance Warning sign nearest the work area and/or distance between each additional sign.

GENERAL NOTES

1. Special or larger size signs may be used as necessary.
2. Distance between signs should be increased as required to have 1500 feet advance warning.
3. Distance between signs should be increased as required to have 1/2 mile or more advance warning.
4. 36" x 36" "ROAD WORK AHEAD" (CW20-1D)signs may be used on low volume crossroads at the discretion of the Engineer. See Note 2 under "Typical Location of Crossroad Signs".
5. Only diamond shaped warning sign sizes are indicated.
6. See sign size listing in "TMUTCD", Sign Appendix or the "Standard Highway Sign Designs for Texas" manual for complete list of available sign design sizes.

WORK AREAS IN MULTIPLE LOCATIONS WITHIN CSJ LIMITS

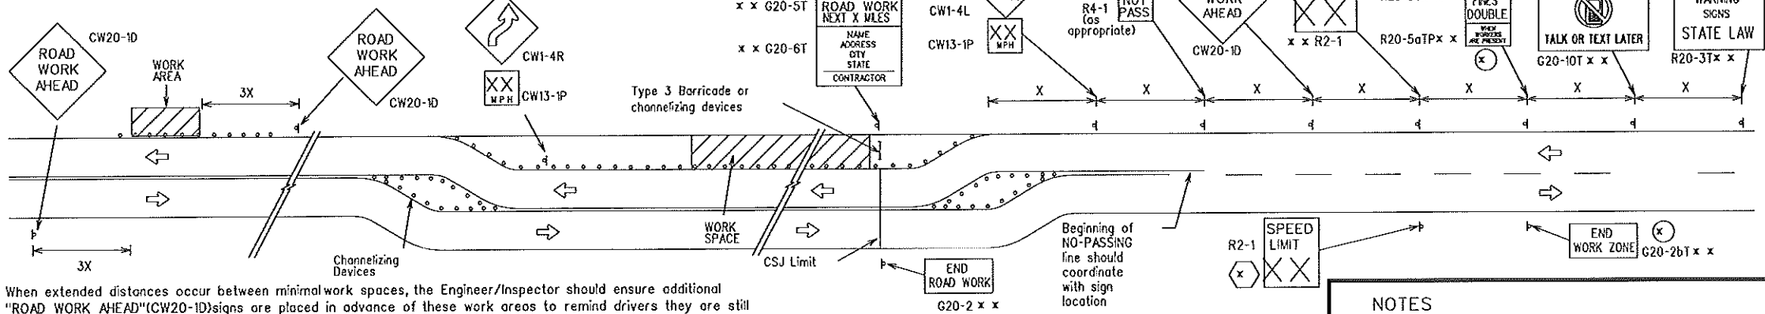

When extended distances occur between minimal work spaces, the Engineer/Inspector should ensure additional "ROAD WORK AHEAD"(CW20-1D)signs are placed in advance of these work areas to remind drivers they are still within the project limits. See the applicable TCP sheets for exact location and spacing of signs and channelizing devices.

SAMPLE LAYOUT OF SIGNING FOR WORK BEGINNING AT THE CSJ LIMITS

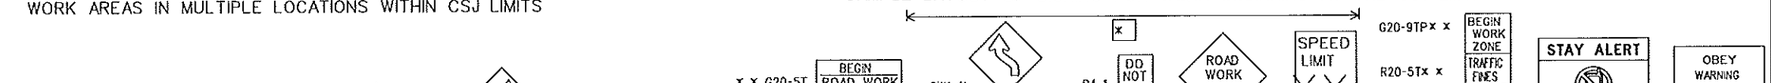

SAMPLE LAYOUT OF SIGNING FOR WORK BEGINNING DOWNSTREAM OF THE CSJ LIMITS

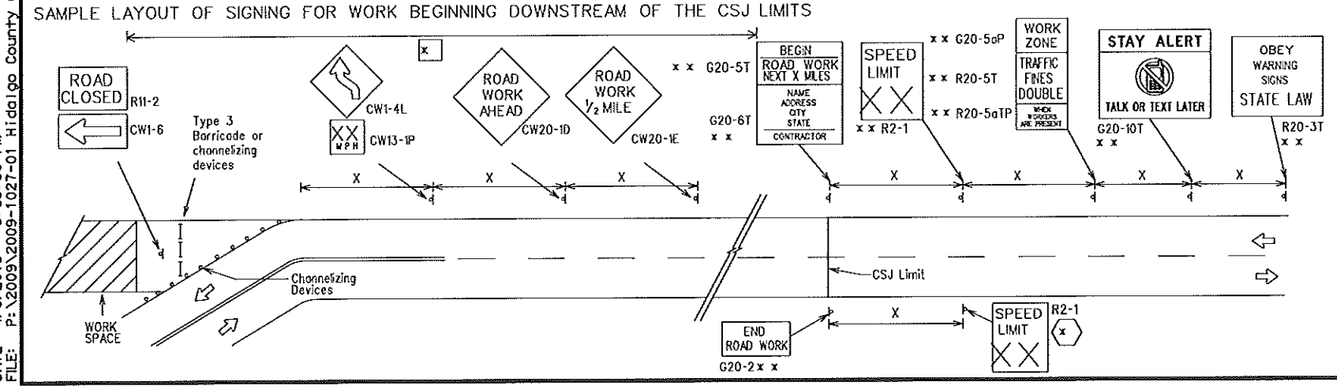

NOTES

The Contractor shall determine the appropriate distance to be placed on the G20-1 series signs and "BEGIN ROAD WORK NEXT X MILES"(G20-5T)sign for each specific project. This distance shall replace the "X" and shall be rounded to the nearest whole mile with the approval of the Engineer. No decimals shall be used.

(X) The "BEGIN WORK ZONE"(G20-9TP) and "END WORK ZONE" (G20-2bT) shall be used as shown on the sample layout when advance signs are required outside the CSJ Limits. They inform the motorist of entering or leaving a part of the work zone lying outside the CSJ Limits where traffic fines may double if workers are present.

x x Required CSJ Limit signing. See Note 10 on BC(1). TRAFFIC FINES DOUBLE signs will not be required on projects consisting solely of mobile operations work.

[X] Area for placement of "ROAD WORK AHEAD" (CW20-1D)sign and other signs or devices as called for on the Traffic Control Plan.

(X) Contractor will install a regulatory speed limit sign at the end of the work zone.

LEGEND	
⟼	Type 3 Barricade
○ ○ ○	Channelizing Devices
▬	Sign
X	See Typical Construction Warning Sign Size and Spacing chart or the TMUTCD for sign spacing requirements.

Texas Department of Transportation

Traffic Operations Division Standard

BARRICADE AND CONSTRUCTION PROJECT LIMIT

BC(2)-14

FILE: bc-14.dgn	DN: TxDOT	CK: TxDOT	DW: TxDOT	CK: TxDOT
©TxDOT November 2002	CONT	SECT	JOB	HIGHWAY
REVISIONS	3C	1080	220	VAR
9-07 8-14	DIST	COUNTY		SHEET NO.
7-13	PHR	HIDALGO		42

98

DISCLAIMER:
The use of this standard is governed by the "Texas Engineering Practice Act". No warranty of any kind is made by TxDOT for any purpose whatsoever. TxDOT assumes no responsibility for the conversion of this standard to other formats or for incorrect results or damages resulting from its use.

DATE: 4/8/2015 3:35:38 PM
FILE: P:\2009\2009-1027-01 Hidalgo County Colonias III\Design\15 Delta West\CSJ's\Standards\bc14_dgn

TYPICAL APPLICATION OF WORK ZONE SPEED LIMIT SIGNS

Work zone speed limits shall be regulatory, established in accordance with the "Procedures for Establishing Speed Zones," and approved by the Texas Transportation Commission, or by City Ordinance when within Incorporated City Limits.

Reduced speeds should only be posted in the vicinity of work activity and not throughout the entire project.
Regulatory work zone speed signs (R2-1) shall be removed or covered during periods when they are not needed.

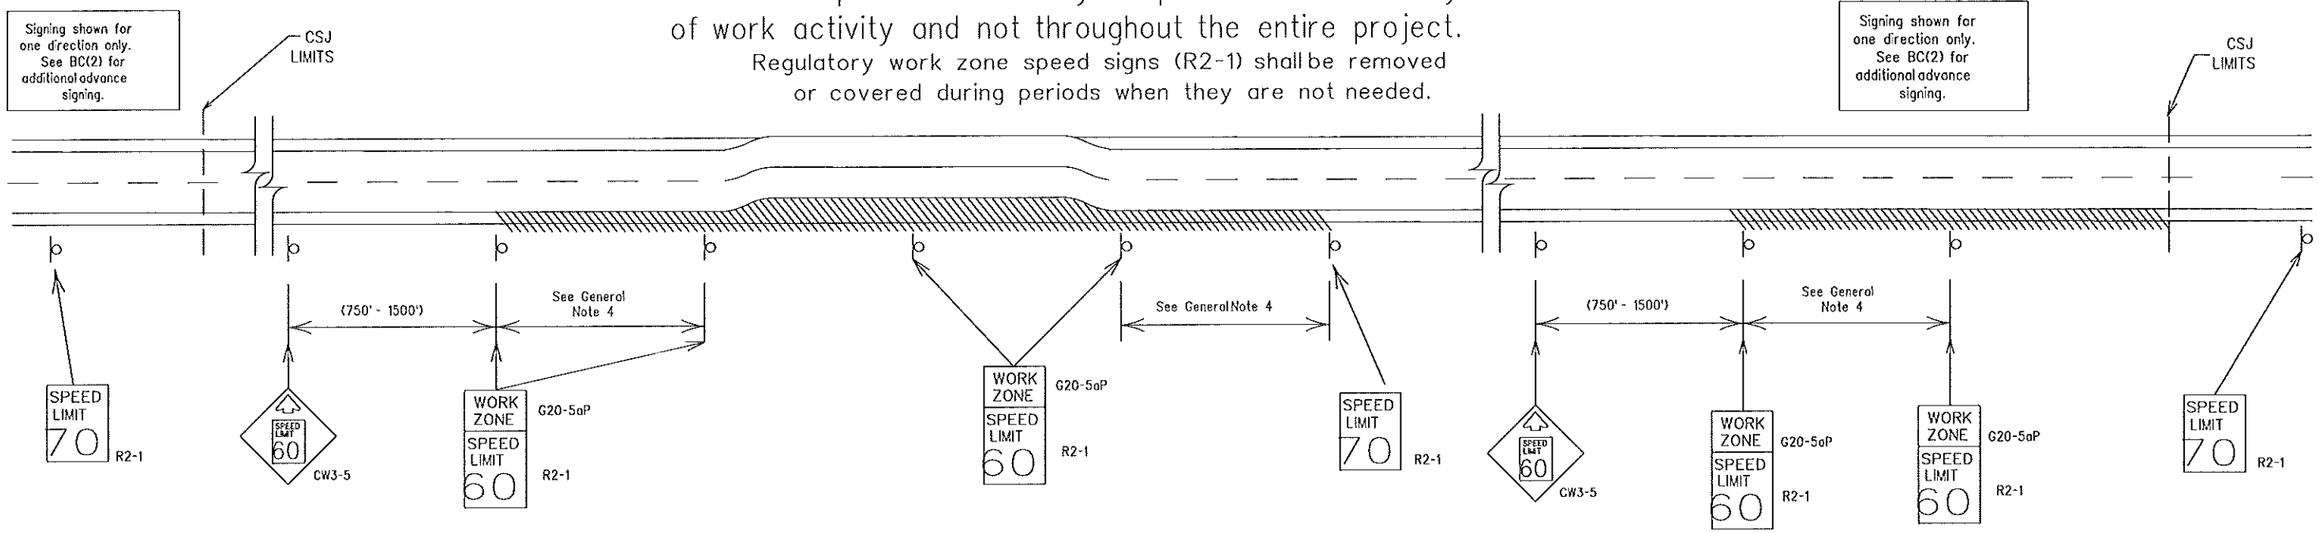

GUIDANCE FOR USE:

LONG/INTERMEDIATE TERM WORK ZONE SPEED LIMITS

This type of work zone speed limit should be included on the design of the traffic control plans when restricted geometrics with a lower design speed are present in the work zone and modification of the geometrics to a higher design speed is not feasible.

Long/Intermediate Term Work Zone Speed Limit signs, when approved as described above, should be posted and visible to the motorist when work activity is present. Work activity may also be defined as a change in the roadway that requires a reduced speed for motorists to safely negotiate the work area, including:

a) rough road or damaged pavement surface
b) substantial alteration of roadway geometrics (diversions)
c) construction detours
d) grade
e) width
f) other conditions readily apparent to the driver

As long as any of these conditions exist, the work zone speed limit signs should remain in place.

SHORT TERM WORK ZONE SPEED LIMITS

This type of work zone speed limit may be included on the design of the traffic control plans when workers or equipment are not behind concrete barrier, when work activity is within 10 feet of the traveled way or actually in the travelled way.

Short Term Work Zone Speed Limit signs should be posted and visible to the motorists only when work activity is present. When work activity is not present, signs shall be removed or covered.
(See Removing or Covering on BC(4)).

GENERAL NOTES

1. Regulatory work zone speed limits should be used only for sections of construction projects where speed control is of major importance.
2. Regulatory work zone speed limit signs shall be placed on supports at a 7 foot minimum mounting height.
3. Speed zone signs are illustrated for one direction of travel and are normally posted for each direction of travel.
4. Frequency of work zone speed limit signs should be:
   40 mph and greater 0.2 to 2 miles
   35 mph and less 0.2 to 1 mile
5. Regulatory speed limit signs shall have black legend and border on a white reflective background (See "Reflective Sheeting" on BC(4)).
6. Fabrication, erection and maintenance of the "ADVANCE SPEED LIMIT" (CW3-5) sign, "WORK ZONE" (G20-5aP) plaque and the "SPEED LIMIT" (R2-1) signs shall not be paid for directly, but shall be considered subsidiary to Item 502.
7. Turning signs from view, laying signs over or down will not be allowed, unless as otherwise noted under "REMOVING OR COVERING" on BC(4).
8. Techniques that may help reduce traffic speeds include but are not limited to:
   A. Law enforcement.
   B. Flagger stationed next to sign.
   C. Portable changeable message sign (PCMS).
   D. Low-power (drone) radar transmitter.
   E. Speed monitor trailers or signs.
9. Speeds shown on details above are for illustration only. Work Zone Speed Limits should only be posted as approved for each project.
10. For more specific guidance concerning the type of work, work zone conditions and factors impacting allowable regulatory construction speed zone reduction see TxDOT form #1204 in the TxDOT e-form system.

Texas Department of Transportation | Traffic Operations Division Standard

BARRICADE AND CONSTRUCTION WORK ZONE SPEED LIMIT

BC(3)-14

FILE: bc-14.dgn	DN: TxDOT	CK: TxDOT	DW: TxDOT	CK: TxDOT
©TxDOT November 2002	CONT	SECT	JOB	HIGHWAY
REVISIONS	3C	080	220	VAR
9-07 8-14	DIST	COUNTY		SHEET NO.
7-13	PHR	HIDALGO		43

DISCLAIMER:
The use of this standard is governed by the "Texas Engineering Practice Act". No warranty of any kind is made by TxDOT for any purpose whatsoever. TxDOT assumes no responsibility for the conversion of this standard to other formats or for incorrect results or damages resulting from its use.

DATE: 4/8/2015 3:35:38 PM
FILE: P:\2009\2009-1027-01 Hidalgo County Colonias III\Design\15 Delta West\CSJ\Standards\Traffic Control\BC-14.dgn

TYPICAL MINIMUM CLEARANCES FOR LONG TERM AND INTERMEDIATE TERM SIGNS

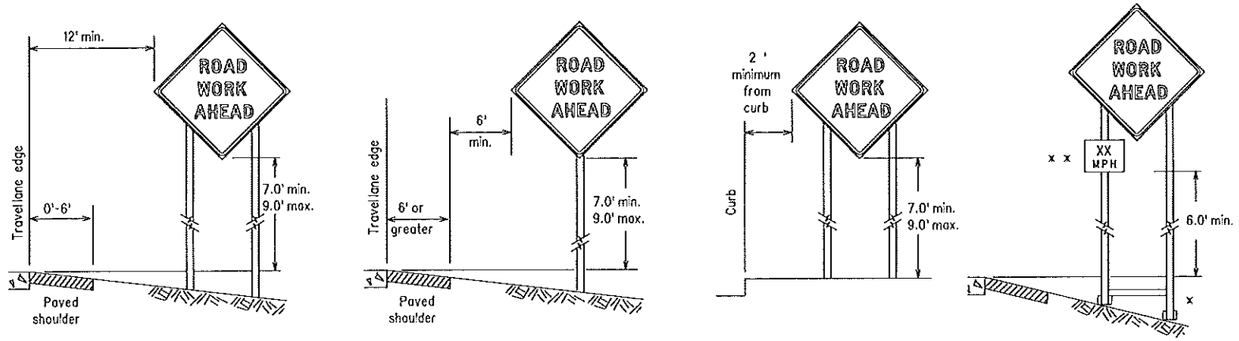

x When placing skid supports on unlevel ground, the leg post lengths must be adjusted so the sign appears straight and plumb. Objects shall NOT be placed under skids as a means of leveling.

x x When plaques are placed on dual-leg supports, they should be attached to the upright nearest the travel lane. Supplemental plaques (advisory or distance) should not cover the surface of the parent sign.

ATTACHMENT FOR SIGN SUPPORTS

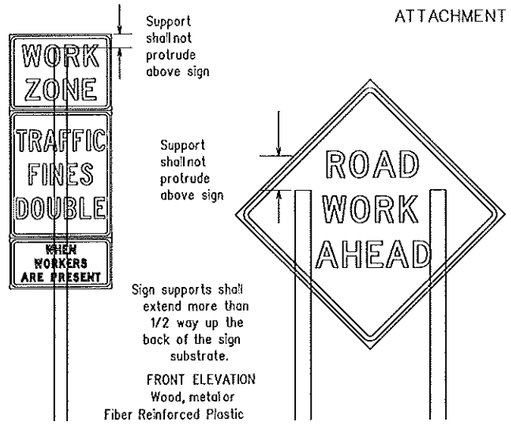

Splicing embedded perforated square metal tubing in order to extend post height will only be allowed when the splice is made using four bolts, two above and two below the splice point. Splice must be located entirely behind the sign substrate, not near the base of the support. Splice insert lengths should be at least 5 times nominal post size, centered on the splice and of at least the same gauge material.

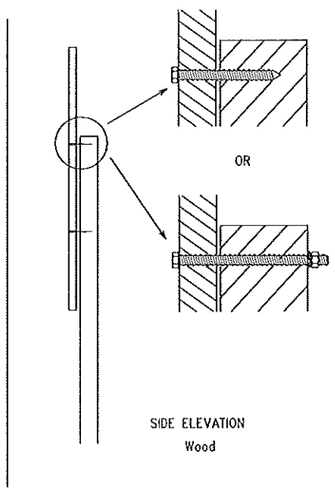

Attachment to wooden supports will be by bolts and nuts or screws. Use TxDOT's or manufacturer's recommended procedures for attaching sign substrates to other types of sign supports

Nails shall NOT be allowed. Each sign shall be attached directly to the sign support. Multiple signs shall not be joined or spliced by any means. Wood supports shall not be extended or repaired by splicing or other means.

STOP/SLOW PADDLES

1. STOP/SLOW paddles are the primary method to control traffic by flaggers. The STOP/SLOW paddle size should be 24" x 24" as detailed below.
2. When used at night, the STOP/SLOW paddle shall be retroreflectorized.
3. STOP/SLOW paddles may be attached to a staff with a minimum length of 6' to the bottom of the sign.
4. Any lights incorporated into the STOP or SLOW paddle faces shall only be as specifically described in Section 6E.03 Hand Signaling Devices in the TMUTCD.

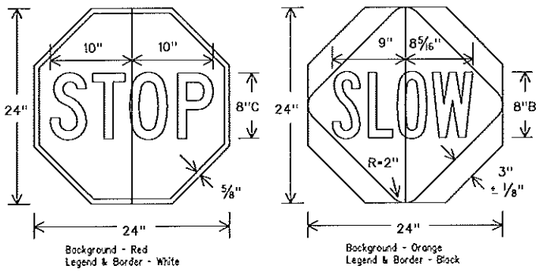

CONTRACTOR REQUIREMENTS FOR MAINTAINING PERMANENT SIGNS WITHIN THE PROJECT LIMITS

1. Permanent signs are used to give notice of traffic laws or regulations, call attention to conditions that are potentially hazardous to traffic operations, show route designations, destinations, directions, distances, services, points of interest, and other geographical, recreational, or cultural information. Drivers proceeding through a work zone need the same, if not better route guidance as normally installed on a roadway without construction.
2. When permanent regulatory or warning signs conflict with work zone conditions, remove or cover the permanent signs until the permanent sign message matches the roadway condition.
3. When existing permanent signs are moved and relocated due to construction purposes, they shall be visible to motorists at all times.
4. If existing signs are to be relocated on their original supports, they shall be installed on crashworthy bases as shown on the SMD Standard sheets. The signs shall meet the required mounting heights shown on the BC Sheets or the SMD Standards. This work should be paid for under the appropriate pay item for relocating existing signs.
5. If permanent signs are to be removed and relocated using temporary supports, the Contractor shall use crashworthy supports as shown on the BC sheets or the CWZTCD. The signs shall meet the required mounting heights shown on the BC Sheets or the SMD Standards during construction. This work should be paid for under the appropriate pay item for relocating existing signs.
6. Any sign or traffic control device that is struck or damaged by the Contractor or his/her construction equipment shall be replaced as soon as possible by the Contractor to ensure proper guidance for the motorists. This will be subsidiary to Item 502.

GENERAL NOTES FOR WORK ZONE SIGNS

1. Contractor shall install and maintain signs in a straight and plumb condition and/or as directed by the Engineer.
2. Wooden sign posts shall be painted white.
3. Barricades shall NOT be used as sign supports.
4. All signs shall be installed in accordance with the plans or as directed by the Engineer. Signs shall be used to regulate, warn, and guide the traveling public safely through the work zone.
5. The Contractor may furnish either the sign design shown in the plans or in the "Standard Highway Sign Designs for Texas" (SHSD). The Engineer/Inspector may require the Contractor to furnish other work zone signs that are shown in the TMUTCD but may have been omitted from the plans. Any variation in the plans shall be documented by written agreement between the Engineer and the Contractor's Responsible Person. All changes must be documented in writing before being implemented. This can include documenting the changes in the Inspector's TxDOT diary and having both the Inspector and Contractor initial and date the agreed upon changes.
6. The Contractor shall furnish sign supports listed in the "Compliant Work Zone Traffic Control Device List" (CWZTCD). The Contractor shall install the sign support in accordance with the manufacturer's recommendations. If there is a question regarding installation procedures, the Contractor shall furnish the Engineer a copy of the manufacturer's installation recommendations so the Engineer can verify the correct procedures are being followed.
7. The Contractor is responsible for installing signs on approved supports and replacing signs with damaged or cracked substrates and/or damaged or marred reflective sheeting as directed by the Engineer/Inspector.
8. Identification markings may be shown only on the back of the sign substrate. The maximum height of letters and/or company logos used for identification shall be 1 inch.
9. The Contractor shall replace damaged wood posts. New or damaged wood sign posts shall not be spliced.

DURATION OF WORK (as defined by the "Texas Manual on Uniform Traffic Control Devices" Part 6)

1. The types of sign supports, sign mounting height, the size of signs, and the type of sign substrates can vary based on the type of work being performed. The Engineer is responsible for selecting the appropriate size sign for the type of work being performed. The Contractor is responsible for ensuring the sign support, sign mounting height and substrate meets manufacturer's recommendations in regard to crashworthiness and duration of work requirements.
   a. Long-term stationary - work that occupies a location more than 3 days.
   b. Intermediate-term stationary - work that occupies a location more than one daylight period up to 3 days, or nighttime work lasting more than one hour.
   c. Short-term stationary - daytime work that occupies a location for more than 1 hour in a single daylight period.
   d. Short, duration - work that occupies a location up to 1 hour.
   e. Mobile - work that moves continuously or intermittently (stopping for up to approximately 15 minutes.)

SIGN MOUNTING HEIGHT

1. The bottom of Long-term/Intermediate-term signs shall be at least 7 feet, but not more than 9 feet, above the paved surface, except as shown for supplemental plaques mounted below other signs.
2. The bottom of Short-term/Short Duration signs shall be a minimum of 1 foot above the pavement surface but no more than 2 feet above the ground.
3. Long-term/Intermediate-term Signs may be used in lieu of Short-term/Short Duration signing.
4. Short-term/Short Duration signs shall be used only during daylight and shall be removed at the end of the workday or raised to appropriate Long-term/Intermediate sign height.
5. Regulatory signs shall be mounted at least 7 feet, but not more than 9 feet, above the paved surface regardless of work duration.

SIZE OF SIGNS

1. The Contractor shall furnish the sign sizes shown on BC (2) unless otherwise shown in the plans or as directed by the Engineer.

SIGN SUBSTRATES

1. The Contractor shall ensure the sign substrate is installed in accordance with the manufacturer's recommendations for the type of sign support that is being used. The CWZTCD lists each substrate that can be used on the different types and models of sign supports.
2. "Mesh" type materials are NOT an approved sign substrate, regardless of the tightness of the weave.
3. All wooden individual sign panels fabricated from 2 or more pieces shall have one or more plywood cleat, 1/2" thick by 6" wide, fastened to the back of the sign and extending fully across the sign. The cleat shall be attached to the back of the sign using wood screws that do not penetrate the face of the sign panel. The screws shall be placed on both sides of the splice and spaced at 6" centers. The Engineer may approve other methods of splicing the sign face.

REFLECTIVE SHEETING

1. All signs shall be retroreflective and constructed of sheeting meeting the color and retro-reflectivity requirements of DMS-8300 for rigid signs or DMS-8310 for roll-up signs. The web address for DMS specifications is shown on BC(1).
2. White sheeting, meeting the requirements of DMS-8300 Type A, shall be used for signs with a white background.
3. Orange sheeting, meeting the requirements of DMS-8300 Type B or Type $\mathcal{C}_L$, shall be used for rigid signs with orange backgrounds.

SIGN LETTERS

1. All sign letters and numbers shall be clear, and open rounded type uppercase alphabet letters as approved by the Federal Highway Administration (FHWA) and as published in the "Standard Highway Sign Design for Texas" manual. Signs, letters and numbers shall be of first class workmanship in accordance with Department Standards and Specifications.

REMOVING OR COVERING

1. When sign messages may be confusing or do not apply, the signs shall be removed or completely covered.
2. Long-term stationary or intermediate stationary signs installed on square metal tubing may be turned away from traffic 90 degrees when the sign message is not applicable. This technique may not be used for signs installed in the median of divided highways or near any intersections where the sign may be seen from approaching traffic.
3. Signs installed on wooden skids shall not be turned at 90 degree angles to the roadway. These signs should be removed or completely covered when not required.
4. When signs are covered, the material used shall be opaque, such as heavy mil black plastic, or other materials which will cover the entire sign face and maintain their opaque properties under automobile headlights at night, without damaging the sign sheeting.
5. Burlap shall NOT be used to cover signs.
6. Duct tape or other adhesive material shall NOT be affixed to a sign face.
7. Signs and anchor stubs shall be removed and holes backfilled upon completion of work.

SIGN SUPPORT WEIGHTS

1. Where sign supports require the use of weights to keep from turning over, the use of sandbags with dry, cohesionless sand should be used.
2. The sandbags will be tied shut to keep the sand from spilling and to maintain a constant weight.
3. Rock, concrete, iron, steel or other solid objects shall not be permitted for use as sign support weights.
4. Sandbags should weigh a minimum of 35 lbs and a maximum of 50 lbs.
5. Sandbags shall be made of a durable material that tears upon vehicular impact. Rubber (such as tire inner tubes) shall NOT be used.
6. Rubber ballasts designed for channelizing devices should not be used for ballast on portable sign supports. Sign supports designed and manufactured with rubber bases may be used when shown on the CWZTCD list.
7. Sandbags shall only be placed along or laid over the base supports of the traffic control device and shall not be suspended above ground level or hung with rope, wire, chains or other fasteners. Sandbags shall be placed along the length of the skids to weigh down the sign support.
8. Sandbags shall NOT be placed under the skid and shall not be used to level sign supports placed on slopes.

FLAGS ON SIGNS

1. Flags may be used to draw attention to warning signs. When used the flag shall be 16 inches square or larger and shall be orange or fluorescent red-orange in color. Flags shall not be allowed to cover any portion of the sign face.

Texas Department of Transportation

Traffic Operations Division Standard

BARRICADE AND CONSTRUCTION TEMPORARY SIGN NOTES

BC(4)-14

FILE: bc-14.dgn	DN: TxDOT	CK: TxDOT	DW: TxDOT	CK: TxDOT
©TxDOT November 2002	CONT	SECT	JOB	HIGHWAY
REVISIONS	3C	1080	220	VAR
9-07 8-14	DIST	COUNTY		SHEET NO.
7-13	PHR	HIDALGO		44

98

DISCLAIMER:
The use of this standard is governed by the "Texas Engineering Practice Act". No warranty of any kind is made by TxDOT for any purpose whatsoever. TxDOT assumes no responsibility for the conversion of this standard to other formats or for incorrect results or damages resulting from its use.

DATE: 4/8/2015 3:35:39 PM
FILE: P:\2009\2009-1027-01 Hidalgo County Colonias III\Design\15 Delta West\CSJ\Standards\TRAFFIC CONTROL\BC-14.dgn

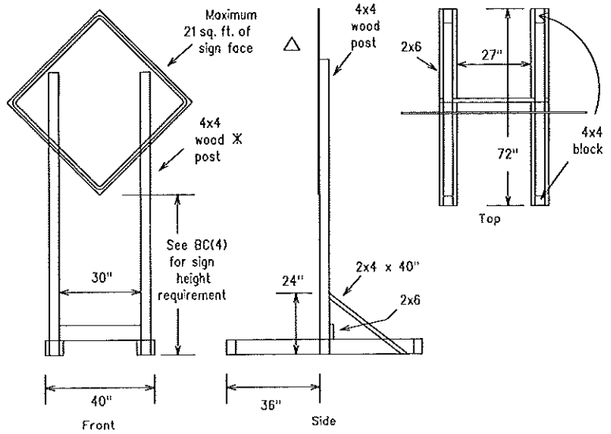

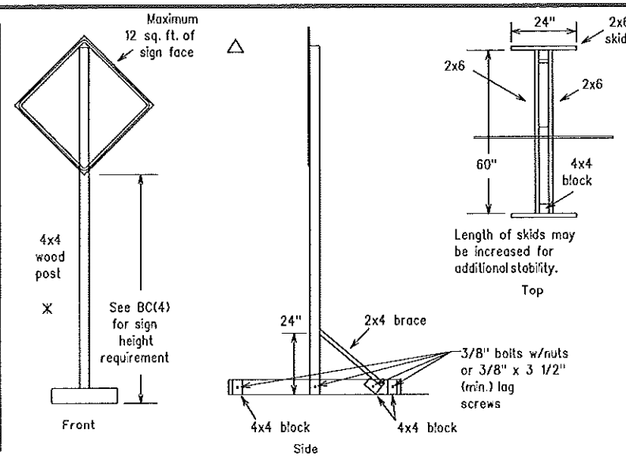

SKID MOUNTED WOOD SIGN SUPPORTS

LONG/INTERMEDIATE TERM STATIONARY - PORTABLE SKID MOUNTED SIGN SUPPORTS □

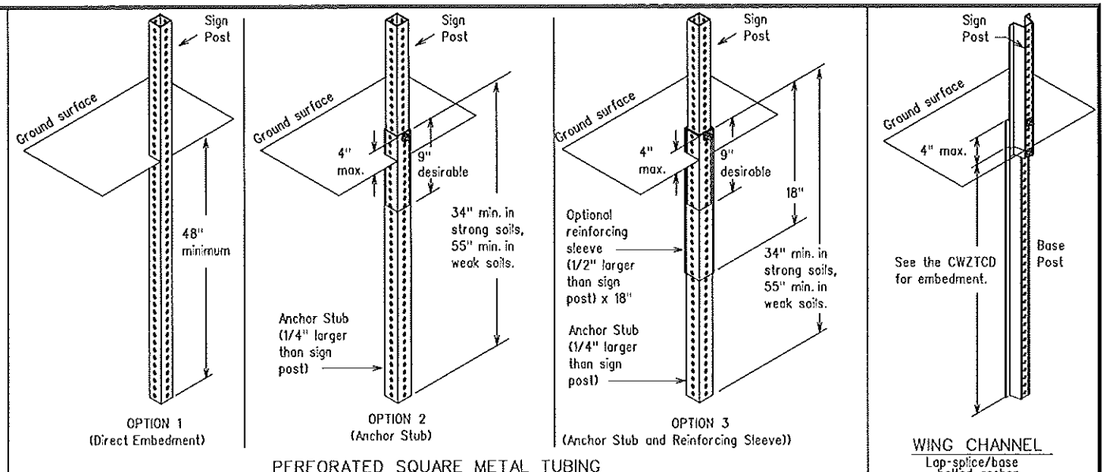

PERFORATED SQUARE METAL TUBING

GROUND MOUNTED SIGN SUPPORTS

Refer to the CWZTCD and the manufacturer's installation procedure for each type sign support.
The maximum sign square footage shall adhere to the manufacturer's recommendation.
Two post installations can be used for larger signs.

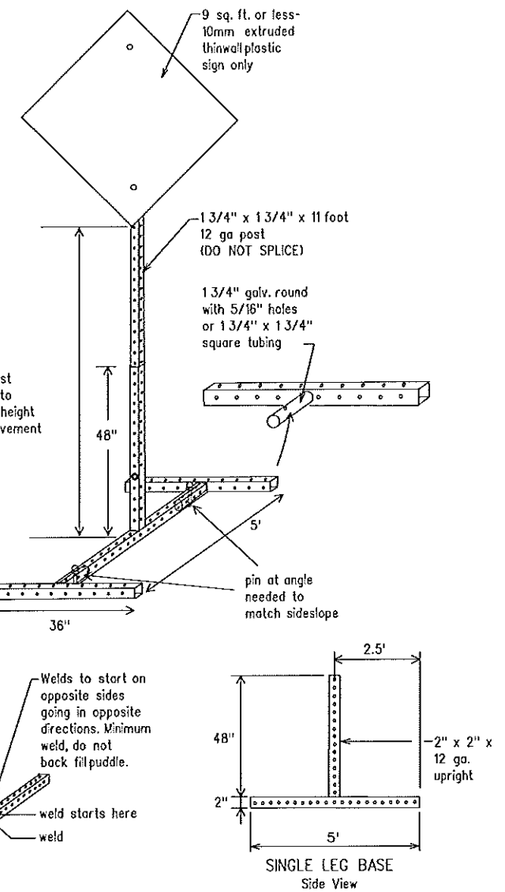

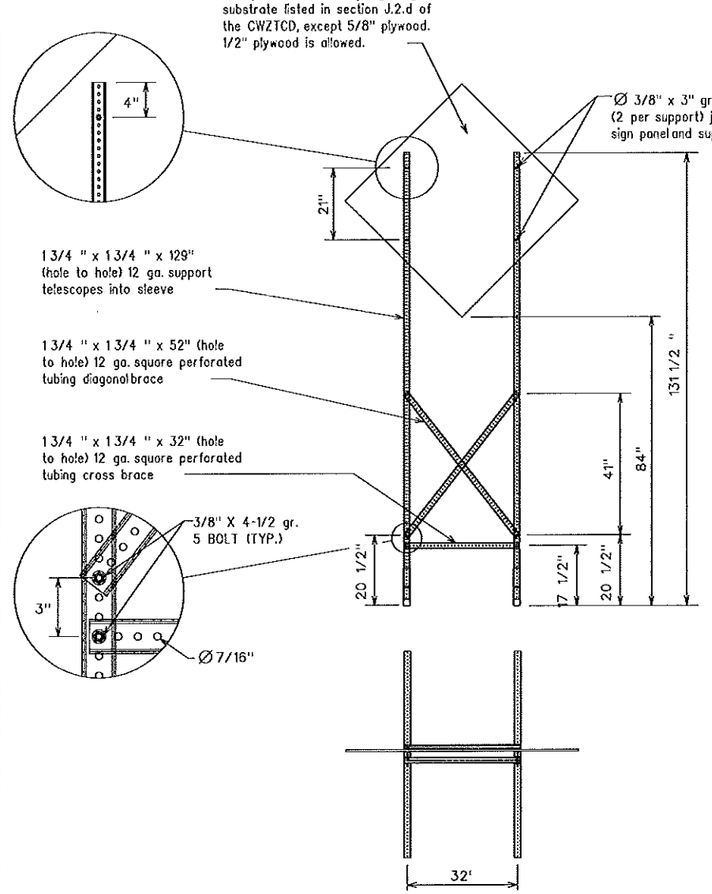

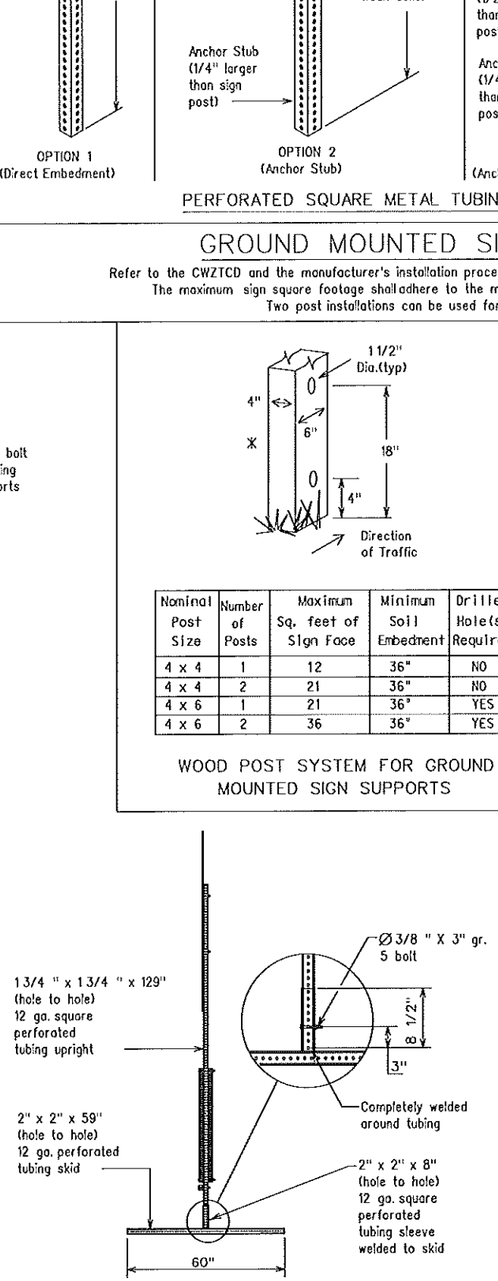

SKID MOUNTED PERFORATED SQUARE STEEL TUBING SIGN SUPPORTS

Nominal Post Size	Number of Posts	Maximum Sq. feet of Sign Face	Minimum Soil Embedment	Drilled Hole(s) Required
4 x 4	1	12	36"	NO
4 x 4	2	21	36"	NO
4 x 6	1	21	36"	YES
4 x 6	2	36	36"	YES

WOOD POST SYSTEM FOR GROUND MOUNTED SIGN SUPPORTS

WEDGE ANCHORS

Both steel and plastic Wedge Anchor Systems as shown on the SMD Standard Sheets may be used as temporary sign supports for signs up to 10 square feet of sign face. They may be set in concrete or in sturdy soils if approved by the Engineer. (See web address for "Traffic Engineering Standard Sheets" on BC(1)).

OTHER DESIGNS

MORE DETAILS OF APPROVED LONG/INTERMEDIATE AND SHORT TERM SUPPORTS CAN BE FOUND ON THE CWZTCD LIST. SEE BC(1) FOR WEBSITE LOCATION.

GENERAL NOTES

1. Nails may be used in the assembly of wooden sign supports, but 3/8" bolts with nuts or 3/8" x 3 1/2" lag screws must be used on every joint for final connection.
2. No more than 2 sign posts shall be placed within a 7 ft. circle, except for specific materials noted on the CWZTCD List.
3. When project is completed, all sign supports and foundations shall be removed from the project site. This will be considered subsidiary to Item 502.

□ See BC(4) for definition of "Work Duration."

X Wood sign posts MUST be one piece. Splicing will NOT be allowed. Posts shall be painted white.

△ See the CWZTCD for the type of sign substrate that can be used for each approved sign support.

Texas Department of Transportation | Traffic Operations Division Standard

BARRICADE AND CONSTRUCTION TYPICAL SIGN SUPPORT

BC(5)-14

FILE: bc-14.dgn	DN: TxDOT	CK: TxDOT	DW: TxDOT	CK: TxDOT
©TxDOT November 2002	CONT	SECT	JOB	HIGHWAY
REVISIONS	3C	1080	220	VAR
9-07 8-14	DIST	COUNTY		SHEET NO.
7-13	PHR	HIDALGO		45

99

WHEN NOT IN USE, REMOVE THE PCMS FROM THE RIGHT-OF-WAY OR PLACE THE PCMS BEHIND BARRIER OR GUARDRAIL WITH SIGN PANEL TURNED PARALLEL TO TRAFFIC

PORTABLE CHANGEABLE MESSAGE SIGNS

1. The Engineer/Inspector shall approve all messages used on portable changeable message signs (PCMS).
2. Messages on PCMS should contain no more than 8 words (about four to eight characters per word), not including simple words such as "TO," "FOR," "AT," etc.
3. Messages should consist of a single phase, or two phases that alternate. Three-phase messages are not allowed. Each phase of the message should convey a single thought, and must be understood by itself.
4. Use the word "EXIT" to refer to an exit ramp on a freeway; i.e., "EXIT CLOSED." Do not use the term "RAMP."
5. Always use the route or interstate designation (IH, US, SH, FM) along with the number when referring to a roadway.
6. When in use the bottom of a stationary PCMS message panel should be a minimum 7 feet above the roadway, where possible.
7. The message term "WEEKEND" should be used only if the work is to start on Saturday morning and end by Sunday evening at midnight. Actual days and hours of work should be displayed on the PCMS if work is to begin on Friday evening and/or continue into Monday morning.
8. The Engineer/Inspector may select one of two options which are available for displaying a two-phase message on a PCMS. Each phase may be displayed for either four seconds each or for three seconds each.
9. Do not "flash" messages or words included in a message. The message should be steady burn or continuous while displayed.
10. Do not present redundant information on a two-phase message; i.e., keeping two lines of the message the same and changing the third line.
11. Do not use the word "Danger" in message.
12. Do not display the message "LANES SHIFT LEFT" or "LANES SHIFT RIGHT" on a PCMS. Drivers do not understand the message.
13. Do not display messages that scroll horizontally or vertically across the face of the sign.
14. The following table lists abbreviated words and two-word phrases that are acceptable for use on a PCMS. Both words in a phrase must be displayed together. Words or phrases not on this list should not be abbreviated, unless shown in the TMUTCD.
15. PCMS character height should be at least 18 inches for trailer mounted units. They should be visible from at least 1/2 (.5) mile and the text should be legible from at least 600 feet at night and 800 feet in daylight. Truck mounted units must have a character height of 10 inches and must be legible from at least 400 feet.
16. Each line of text should be centered on the message board rather than left or right justified.
17. If disabled, the PCMS should default to an illegible display that will not alarm motorists and will only be used to alert workers that the PCMS has malfunctioned. A pattern such as a series of horizontal solid bars is appropriate.

WORD OR PHRASE	ABBREVIATION
Access Road	ACCS RD
Alternate	ALT
Avenue	AVE
Best Route	BEST RTE
Boulevard	BLVD
Bridge	BRDG
Cannot	CANT
Center	CTR
Construction Ahead	CONST AHD
CROSSING	XING
Detour Route	DETOUR RTE
Do Not	DONT
East	E
Eastbound	(route) E
Emergency	EMER
Emergency Vehicle	EMER VEH
Entrance, Enter	ENT
Express Lane	EXP LN
Expressway	EXPWY
XXXX Feet	XXXX FT
Fog Ahead	FOG AHD
Freeway	FRWY, FWY
Freeway Blocked	FWY BLKD
Friday	FRI
Hazardous Driving	HAZ DRIVING
Hazardous Material	HAZMAT
High-Occupancy	HOV
Vehicle Highway	HWY
Hour(s)	HR, HRS
Information	INFO
It Is	ITS
Junction	JCT
Left	LFT
Left Lane	LFT LN
Lane Closed	LN CLOSED
Lower Level	LWR LEVEL
Maintenance	MAINT

WORD OR PHRASE	ABBREVIATION
Major	MAJ
Miles	MI
Miles Per Hour	MPH
Minor	MNR
Monday	MON
Normal	NORM
North	N
Northbound	(route) N
Parking	PKING
Road	RD
Right Lane	RT LN
Saturday	SAT
Service Road	SERV RD
Shoulder	SHLDR
Slippery	SLIP
South	S
Southbound	(route) S
Speed	SPD
Street	ST
Sunday	SUN
Telephone	PHONE
Temporary	TEMP
Thursday	THURS
To Downtown	TO DWNTN
Traffic	TRAF
Travelers	TRVLRS
Tuesday	TUES
Time Minutes	TIME MIN
Upper Level	UPR LEVEL
Vehicles (s)	VEH, VEHS
Warning	WARN
Wednesday	WED
Weight Limit	WT LIMIT
West	W
Westbound	(route) W
Wet Pavement	WET PVMT
Will Not	WONT

Roadway designation • IH-number, US-number, SH-number, FM-number

RECOMMENDED PHASES AND FORMATS FOR PCMS MESSAGES DURING ROADWORK ACTIVITIES

(The Engineer may approve other messages not specifically covered here.)

Phase 1: Condition Lists

Road/Lane/Ramp Closure List

FREEWAY CLOSED X MILE	FRONTAGE ROAD CLOSED
ROAD CLOSED AT SH XXX	SHOULDER CLOSED XXX FT
ROAD CLSD AT FM XXXX	RIGHT LN CLOSED XXX FT
RIGHT X LANES CLOSED	RIGHT X LANES OPEN
CENTER LANE CLOSED	DAYTIME LANE CLOSURES
NIGHT LANE CLOSURES	I-XX SOUTH EXIT CLOSED
VARIOUS LANES CLOSED	EXIT XXX CLOSED X MILE
EXIT CLOSED	RIGHT LN TO BE CLOSED
MALL DRIVEWAY CLOSED	X LANES CLOSED TUE - FRI
XXXXXXXX BLVD CLOSED	

Other Condition List

ROADWORK XXX FT	ROAD REPAIRS XXXX FT
FLAGGER XXXX FT	LANE NARROWS XXXX FT
RIGHT LN NARROWS XXXX FT	TWO-WAY TRAFFIC XX MILE
MERGING TRAFFIC XXXX FT	CONST TRAFFIC XXX FT
LOOSE GRAVEL XXXX FT	UNEVEN LANES XXXX FT
DETOUR X MILE	ROUGH ROAD XXXX FT
ROADWORK PAST SH XXXX	ROADWORK NEXT FRI-SUN
BUMP XXXX FT	US XXX EXIT X MILES
TRAFFIC SIGNAL XXXX FT	LANES SHIFT x

x LANES SHIFT in Phase 1 must be used with STAY IN LANE in Phase 2.

Phase 2: Possible Component Lists

Action to Take/Effect on Travel List

MERGE RIGHT	FORM X LINES RIGHT
DETOUR NEXT X EXITS	USE XXXXX RD EXIT
USE EXIT XXX	USE EXIT I-XX NORTH
STAY ON US XXX SOUTH	USE I-XX E TO I-XX N
TRUCKS USE US XXX N	WATCH FOR TRUCKS
WATCH FOR TRUCKS	EXPECT DELAYS
EXPECT DELAYS	PREPARE TO STOP
REDUCE SPEED XXX FT	END SHOULDER USE
USE OTHER ROUTES	WATCH FOR WORKERS
STAY IN LANE x	

Location List

AT FM XXXX
BEFORE RAILROAD CROSSING
NEXT X MILES
PAST US XXX EXIT
XXXXXXX TO XXXXXXX
US XXX TO FM XXXX

Warning List

SPEED LIMIT XX MPH
MAXIMUM SPEED XX MPH
MINIMUM SPEED XX MPH
ADVISORY SPEED XX MPH
RIGHT LANE EXIT
USE CAUTION
DRIVE SAFELY
DRIVE WITH CARE

** Advance Notice List

TUE-FRI XX AM- X PM
APR XX-XX X PM-X AM
BEGINS MONDAY
BEGINS MAY XX
MAY X-X XX PM - XX AM
NEXT FRI-SUN
XX AM TO XX PM
NEXT TUE AUG XX
TONIGHT XX PM- XX AM

** See Application Guidelines Note 6.

APPLICATION GUIDELINES

1. Only 1 or 2 phases are to be used on a PCMS.
2. The 1st phase (or both) should be selected from the "Road/Lane/Ramp Closure List" and the "Other Condition List".
3. A 2nd phase can be selected from the "Action to Take/Effect on Travel, Location, General Warning, or Advance Notice Phase Lists".
4. A Location Phase is necessary only if a distance or location is not included in the first phase selected.
5. If two PCMS are used in sequence, they must be separated by a minimum of 1000 ft. Each PCMS shall be limited to two phases, and should be understandable by themselves.
6. For advance notice, when the current date is within seven days of the actual work date, calendar days should be replaced with days of the week. Advance notification should typically be for no more than one week prior to the work.

WORDING ALTERNATIVES

1. The words RIGHT, LEFT and ALL can be interchanged as appropriate.
2. Roadway designations IH, US, SH, FM and LP can be interchanged as appropriate.
3. EAST, WEST, NORTH and SOUTH (or abbreviations E, W, N and S) can be interchanged as appropriate.
4. Highway names and numbers replaced as appropriate.
5. ROAD, HIGHWAY and FREEWAY can be interchanged as needed.
6. AHEAD may be used instead of distances if necessary.
7. FT and MI, MILE and MILES interchanged as appropriate.
8. AT, BEFORE and PAST interchanged as needed.
9. Distances or AHEAD can be eliminated from the message if a location phase is used.

PCMS SIGNS WITHIN THE R.O.W. SHALL BE BEHIND GUARDRAIL OR CONCRETE BARRIER OR SHALL HAVE A MINIMUM OF FOUR (4) PLASTIC DRUMS PLACED PERPENDICULAR TO TRAFFIC ON THE UPSTREAM SIDE OF THE PCMS, WHEN EXPOSED TO ONE DIRECTION OF TRAFFIC. WHEN EXPOSED TO TWO WAY TRAFFIC, THE FOUR DRUMS SHOULD BE PLACED WITH ONE DRUM AT EACH OF THE FOUR CORNERS OF THE UNIT.

FULL MATRIX PCMS SIGNS

1. When Full Matrix PCMS signs are used, the character height and legibility/visibility requirements shall be maintained as listed in Note 15 under "PORTABLE CHANGEABLE MESSAGE SIGNS" above.
2. When symbol signs, such as the "Flagger Symbol" (CW20-7) are represented graphically on the Full Matrix PCMS sign and, with the approval of the Engineer, it shall maintain the legibility/visibility requirement listed above.
3. When symbol signs are represented graphically on the Full Matrix PCMS, they shall only supplement the use of the static sign represented, and shall not substitute for, or replace that sign.
4. A full matrix PCMS may be used to simulate a flashing arrow board provided it meets the visibility, flash rate and dimming requirements on BC(7), for the same size arrow.

Texas Department of Transportation — Traffic Operations Division Standard

BARRICADE AND CONSTRUCTION PORTABLE CHANGEABLE MESSAGE SIGN (PCMS)

BC(6)-14

FILE: bc-14.dgn	DN: TxDOT	CK: TxDOT	DW: TxDOT	CK: TxDOT
©TxDOT November 2002	CONT	SECT	JOB	HIGHWAY
REVISIONS	3C	080	220	VAR
9-07 8-14	DIST	COUNTY		SHEET NO.
7-13	PHR	HIDALGO		46

100

DISCLAIMER:
The use of this standard is governed by the "Texas Engineering Practice Act". No warranty of any kind is made by TxDOT for any purpose whatsoever. TxDOT assumes no responsibility for the conversion of this standard to other formats or for incorrect results or damages resulting from its use.

DATE: 4/8/2015 3:35:39 PM
FILE: P:\2009\2009-1027-01 Hidalgo County Colonias III\Design\15 Delta West\CSJ\Standards\Traffic Control\BC-14.dgn

DISCLAIMER:
The use of this standard is governed by the "Texas Engineering Practice Act". No warranty of any kind is made by TxDOT for any purpose whatsoever. TxDOT assumes no responsibility for the conversion of this standard to other formats or for incorrect results or damages resulting from its use.

DATE: 4/8/2015 3:35:39 PM
FILE: P:\2009\2009-1027-01 Hidalgo County Colonias III\Design\15 Delta West\CSJ\Standards\Traffic Control\BC-14.dgn

1. Barrier Reflectors shall be pre-qualified, and conform to the color and reflectivity requirements of DMS-8600. A list of prequalified Barrier Reflectors can be found at the Material Producer List web address shown on BC(1).
2. Color of Barrier Reflectors shall be as specified in the TMUTCD. The cost of the reflectors shall be considered subsidiary to Item 512.

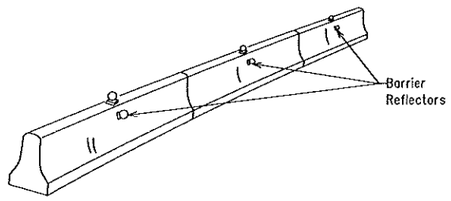

CONCRETE TRAFFIC BARRIER (CTB)

3. Where traffic is on one side of the CTB, two (2) Barrier Reflectors shall be mounted in approximately the midsection of each section of CTB. An alternate mounting location is uniformly spaced at one end of each CTB. This will allow for attachment of a barrier grapple without damaging the reflector. The Barrier Reflector mounted on the side of the CTB shall be located directly below the reflector mounted on top of the barrier, as shown in the detail above.
4. Where CTB separates two-way traffic, three barrier reflectors shall be mounted on each section of CTB. The reflector unit on top shall have two yellow reflective faces (Bi-Directional) while the reflectors on each side of the barrier shall have one yellow reflective face, as shown in the detail above.
5. When CTB separates traffic traveling in the same direction, no barrier reflectors will be required on top of the CTB.
6. Barrier Reflector units shall be yellow or white in color to match the edgeline being supplemented.
7. Maximum spacing of Barrier Reflectors is forty (40) feet.
8. Pavement markers or temporary flexible-reflective roadway marker tabs shall NOT be used as CTB delineation.
9. Attachment of Barrier Reflectors to CTB shall be per manufacturer's recommendations.
10. Missing or damaged Barrier Reflectors shall be replaced as directed by the Engineer.
11. Single slope barriers shall be delineated as shown on the above detail.

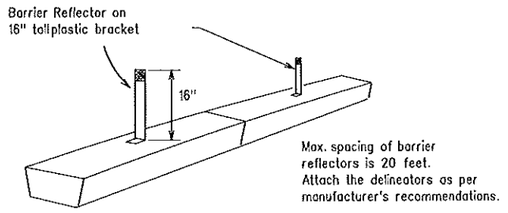

LOW PROFILE CONCRETE BARRIER (LPCB)

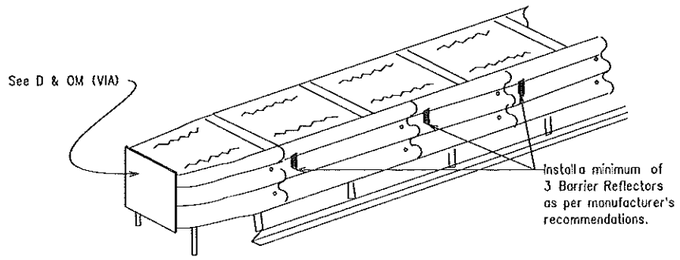

DELINEATION OF END TREATMENTS

END TREATMENTS FOR CTB'S USED IN WORK ZONES

End treatments used on CTB's in work zones shall meet crashworthy standards as defined in the National Cooperative Highway Research Report 350. Refer to the CWZTCD List for approved end treatments and manufacturers.

BARRIER REFLECTORS FOR CONCRETE TRAFFIC BARRIER AND ATTENUATORS

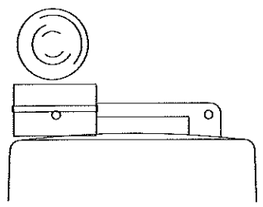

Type C Warning Light or approved substitute mounted on a drum adjacent to the travelway.

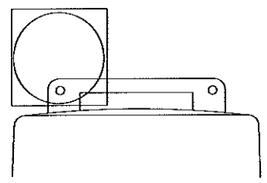

Warning reflector may be round or square. Must have a yellow reflective surface area of at least 30 square inches

WARNING LIGHTS

1. Warning lights shall meet the requirements of the TMUTCD.
2. Warning lights shall NOT be installed on barricades.
3. Type A-Low Intensity Flashing Warning Lights are commonly used with drums. They are intended to warn of or mark a potentially hazardous area. Their use shall be as indicated on this sheet and/or other sheets of the plans by the designation "FL". The Type A Warning Lights shall not be used with signs manufactured with Type B or C $Sheeting_{FL}$ meeting the requirements of Department of Material Specification DMS-8300.
4. Type-C and Type D 360 degree Steady Burn Lights are intended to be used in a series for delineation to supplement other traffic control devices. Their use shall be as indicated on this sheet and/or other sheets of the plans by the designation "SB".
5. The Engineer/Inspector or the plans shall specify the location and type of warning lights to be installed on the traffic control devices.
6. When required by the Engineer, the Contractor shall furnish a copy of the warning lights certification. The warning light manufacturer will certify the warning lights meet the requirements of the latest ITE Purchase Specifications for Flashing and Steady-Burn Warning Lights.
7. When used to delineate curves, Type-C and Type D Steady Burn Lights should only be placed on the outside of the curve, not the inside.
8. The location of warning lights and warning reflectors on drums shall be as shown elsewhere in the plans.

WARNING LIGHTS MOUNTED ON PLASTIC DRUMS

1. Type A flashing warning lights are intended to warn drivers that they are approaching or are in a potentially hazardous area.
2. Type A random flashing warning lights are not intended for delineation and shall not be used in a series.
3. A series of sequential flashing warning lights placed on channelizing devices to form a merging taper may be used for delineation. If used, the successive flashing of the sequential warning lights should occur from the beginning of the taper to the end of the merging taper in order to identify the desired vehicle path. The rate of flashing for each light shall be 65 flashes per minute, plus or minus 10 flashes.
4. Type C and D steady-burn warning lights are intended to be used in a series to delineate the edge of the travel lane on detours, on lane changes, on lane closures, and on other similar conditions.
5. Type A, Type C and Type D warning lights shall be installed at locations as detailed on other sheets in the plans.
6. Warning lights shall not be installed on a drum that has a sign, chevron or vertical panel.
7. The maximum spacing for warning lights on drums should be identical to the channelizing device spacing.

WARNING REFLECTORS MOUNTED ON PLASTIC DRUMS AS A SUBSTITUTE FOR TYPE C (STEADY BURN) WARNING LIGHTS

1. A warning reflector or approved substitute may be mounted on a plastic drum as a substitute for a Type C, steady burn warning light at the discretion of the Contractor unless otherwise noted in the plans.
2. The warning reflector shall be yellow in color and shall be manufactured using a sign substrate approved for use with plastic drums listed on the CWZTCD.
3. The warning reflector shall have a minimum retroreflective surface area (one-side) of 30 square inches.
4. Round reflectors shall be fully reflectorized, including the area where attached to the drum.
5. Square substrates must have a minimum of 30 square inches of reflectorized sheeting. They do not have to be reflectorized where it attaches to the drum.
6. The side of the warning reflector facing approaching traffic shall have sheeting meeting the color and retroreflectivity requirements for DMS 8300-Type B or Type C.
7. When used near two-way traffic, both sides of the warning reflector shall be reflectorized.
8. The warning reflector should be mounted on the side of the handle nearest approaching traffic.
9. The maximum spacing for warning reflectors should be identical to the channelizing device spacing requirements.

Arrow Boards may be located behind channelizing devices in place for a shoulder taper or merging taper, otherwise they shall be delineated with four (4) channelizing devices placed perpendicular to traffic on the upstream side of traffic.

1. The Flashing Arrow Board should be used for all lane closures on multi-lane roadways, or slow moving maintenance or construction activities on the travel lanes.
2. Flashing Arrow Boards should not be used on two-lane, two-way roadways, detours, diversions or work on shoulders unless the "CAUTION" display (see detail below) is used.
3. The Engineer/Inspector shall choose all appropriate signs, barricades and/or other traffic control devices that should be used in conjunction with the Flashing Arrow Board.
4. The Flashing Arrow Board should be able to display the following symbols:

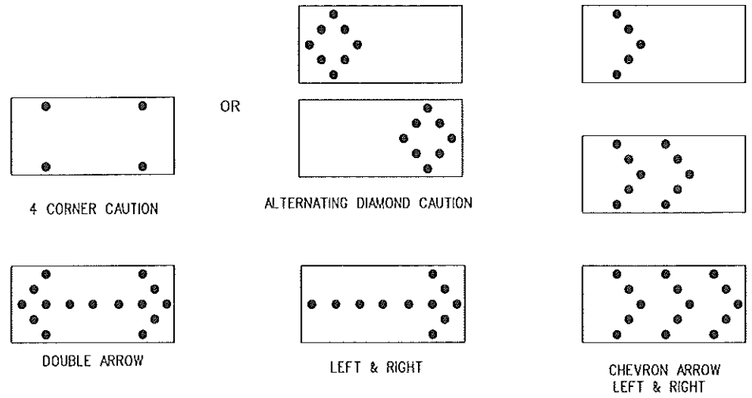

5. The "CAUTION" display consists of four corner lamps flashing simultaneously, or the Alternating Diamond Caution mode as shown.
6. The straight line caution display is NOT ALLOWED.
7. The Flashing Arrow Board shall be capable of minimum 50 percent dimming from rated lamp voltage. The flashing rate of the lamps shall not be less than 25 nor more than 40 flashes per minute.
8. Minimum lamp "on time" shall be approximately 50 percent for the flashing arrow and equal intervals of 25 percent for each sequential phase of the flashing chevron.
9. The sequential arrow display is NOT ALLOWED.
10. The flashing arrow display is the TxDOT standard; however, the sequential Chevron display may be used during daylight operations.
11. The Flashing Arrow Board shall be mounted on a vehicle, trailer or other suitable support.
12. A Flashing Arrow Board SHALL NOT BE USED to laterally shift traffic.
13. A full matrix PCMS may be used to simulate a Flashing Arrow Board provided it meets visibility, flash rate and dimming requirements on this sheet for the same size arrow.
14. Minimum mounting height of trailer mounted Arrow Boards should be 7 feet from roadway to bottom of panel.

REQUIREMENTS			
TYPE	MINIMUM SIZE	MINIMUM NUMBER OF PANEL LAMPS	MINIMUM VISIBILITY DISTANCE
B	30 x 60	13	3/4 mile
C	48 x 96	15	1 mile

ATTENTION
Flashing Arrow Boards shall be equipped with automatic dimming devices.

WHEN NOT IN USE, REMOVE THE ARROW BOARD FROM THE RIGHT-OF-WAY OR PLACE THE ARROW BOARD BEHIND CONCRETE TRAFFIC BARRIER OR GUARDRAIL.

FLASHING ARROW BOARDS

TRUCK-MOUNTED ATTENUATORS

1. Truck-mounted attenuators (TMA) used on TxDOT facilities must meet the requirements outlined in the National Cooperative Highway Research Report No. 350 (NCHRP 350) or the Manual for Assessing Safety Hardware (MASH).
2. Refer to the CWZTCD for the requirements of Level 2 or Level 3 TMAs.
3. Refer to the CWZTCD for a list of approved TMAs.
4. TMAs are required on freeways unless otherwise noted in the plans.
5. A TMA should be used anytime that it can be positioned 30 to 100 feet in advance of the area of crew exposure without adversely affecting the work performance.
6. The only reason a TMA should not be required is when a work area is spread down the roadway and the work crew is on extended distance from the TMA.

Texas Department of Transportation | Traffic Operations Division Standard

BARRICADE AND CONSTRUCTION ARROW PANEL, REFLECTORS, WARNING LIGHTS & ATTENUATOR

BC(7)-14

FILE: bc-14.dgn	DN: TxDOT	CK: TxDOT	DW: TxDOT	CK: TxDOT
©TxDOT November 2002	CONT	SECT	JOB	HIGHWAY
REVISIONS	3C	080	220	VAR
9-07 8-14	DIST	COUNTY		SHEET NO.
7-13	PHR	HIDALGO		47

101

DISCLAIMER:
The use of this standard is governed by the "Texas Engineering Practice Act". No warranty of any kind is made by TxDOT for any purpose whatsoever. TxDOT assumes no responsibility for the conversion of this standard to other formats or for incorrect results or damages resulting from its use.

DATE: 4/8/2015 3:35:40 PM
FILE: P:\2009\2009-1027-01 Hidalgo County Colonias III\Design\15 Delta West\CSJ\Standards\Traffic Control\BC-14.dgn

GENERAL NOTES

1. For long term stationary work zones on freeways, drums shall be used as the primary channelizing device.
2. For intermediate term stationary work zones on freeways, drums should be used as the primary channelizing device but may be replaced in tangent sections by vertical panels, or 42" two-piece cones. In tangent sections one-piece cones may be used with the approval of the Engineer but only if personnel are present on the project at all times to maintain the cones in proper position and location.
3. For short term stationary work zones on freeways, drums are the preferred channelizing device but may be replaced in tapers, transitions and tangent sections by vertical panels, two-piece cones or one-piece cones as approved by the Engineer.
4. Drums and all related items shall comply with the requirements of the current version of the "Texas Manual on Uniform Traffic Control Devices" (TMUTCD) and the "Compliant Work Zone Traffic Control Devices List" (CWZTCD).
5. Drums, bases, and related materials shall exhibit good workmanship and shall be free from objectionable marks or defects that would adversely affect their appearance or serviceability.
6. The Contractor shall have a maximum of 24 hours to replace any plastic drums identified for replacement by the Engineer/Inspector. The replacement device must be an approved device.

GENERAL DESIGN REQUIREMENTS

Pre-qualified plastic drums shall meet the following requirements:

1. Plastic drums shall be a two-piece design; the "body" of the drum shall be the top portion and the "base" shall be the bottom.
2. The body and base shall lock together in such a manner that the body separates from the base when impacted by a vehicle traveling at a speed of 20 MPH or greater but prevents accidental separation due to normal handling and/or air turbulence created by passing vehicles.
3. Plastic drums shall be constructed of lightweight flexible, and deformable materials. The Contractor shall NOT use metal drums or single piece plastic drums as channelization devices or sign supports.
4. Drums shall present a profile that is a minimum of 18 inches in width at the 36 inch height when viewed from any direction. The height of drum unit (body installed on base) shall be a minimum of 36 inches and a maximum of 42 inches.
5. The top of the drum shall have a built-in handle for easy pickup and shall be designed to drain water and not collect debris. The handle shall have a minimum of two widely spaced 9/16 inch diameter holes to allow attachment of a warning light, warning reflector unit or approved compliant sign.
6. The exterior of the drum body shall have a minimum of four alternating orange and white retroreflective circumferential stripes not less than 4 inches nor greater than 8 inches in width. Any non-reflectorized space between any two adjacent stripes shall not exceed 2 inches in width.
7. Bases shall have a maximum width of 36 inches, a maximum height of 4 inches, and a minimum of two footholds of sufficient size to allow base to be held down while separating the drum body from the base.
8. Plastic drums shall be constructed of ultra-violet stabilized, orange, high-density polyethylene (HDPE) or other approved material.
9. Drum body shall have a maximum unballasted weight of 11 lbs.
10. Drum and base shall be marked with manufacturer's name and model number.

RETROREFLECTIVE SHEETING

1. The stripes used on drums shall be constructed of sheeting meeting the color and retroreflectivity requirements of Departmental Materials Specification DMS-8300, "Sign Face Materials." Type A reflective sheeting shall be supplied unless otherwise specified in the plans.
2. The sheeting shall be suitable for use on and shall adhere to the drum surface such that, upon vehicular impact, the sheeting shall remain adhered in-place and exhibit no delaminating, cracking, or loss of retroreflectivity other than that loss due to abrasion of the sheeting surface.

BALLAST

1. Unballasted bases shall be large enough to hold up to 50 lbs. of sand. This base, when filled with the ballast material, should weigh between 35 lbs (minimum) and 50 lbs (maximum). The ballast may be sand in one to three sandbags separate from the base, sand in a sand-filled plastic base, or other ballasting devices as approved by the Engineer. Stacking of sandbags will be allowed, however height of sandbags above pavement surface may not exceed 12 inches.
2. Bases with built-in ballast shall weigh between 40 lbs. and 50 lbs. Built-in ballast can be constructed of an integral crumb rubber base or a solid rubber base.
3. Recycled truck tire sidewalls may be used for ballast on drums approved for this type of ballast on the CWZTCD list.
4. The ballast shall not be heavy objects, water, or any material that would become hazardous to motorists, pedestrians, or workers when the drum is struck by a vehicle.
5. When used in regions susceptible to freezing, drums shall have drainage holes in the bottoms so that water will not collect and freeze becoming a hazard when struck by a vehicle.
6. Ballast shall not be placed on top of drums.
7. Adhesives may be used to secure base of drums to pavement.

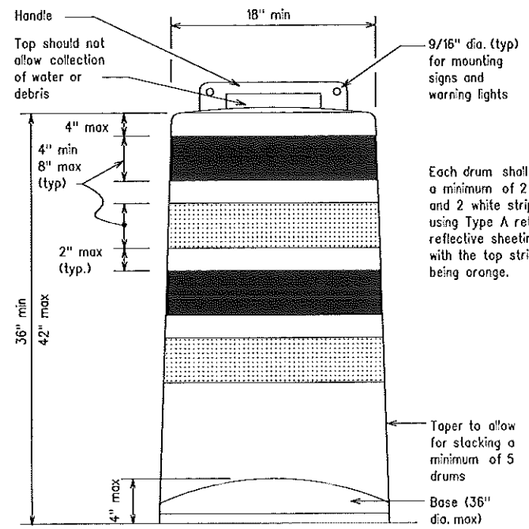

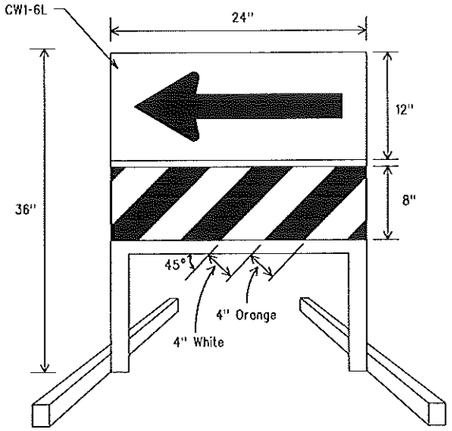

DIRECTION INDICATOR BARRICADE

1. The Direction Indicator Barricade may be used in tapers, transitions, and other areas where specific directional guidance to drivers is necessary.
2. If used, the Direction Indicator Barricade should be used in series to direct the driver through the transition and into the intended travel lane.
3. The Direction Indicator Barricade shall consist of One-Direction Large Arrow (CW1-6) sign in the size shown with a black arrow on a background of Type B or Type C Orange retroreflective sheeting above a rail with Type A retroreflective sheeting in alternating 4" white and orange stripes sloping downward at an angle of 45 degrees in the direction road users are to pass. Sheeting types shall be as per DMS 8300.
4. Double arrows on the Direction Indicator Barricade will not be allowed.
5. Approved manufacturers are shown on the CWZTCD List. Ballast shall be as approved by the manufacturers instructions.

This detail is not intended for fabrication. See note 3 and the CWZTCD list for providers of approved Detectable Pedestrian Barricades

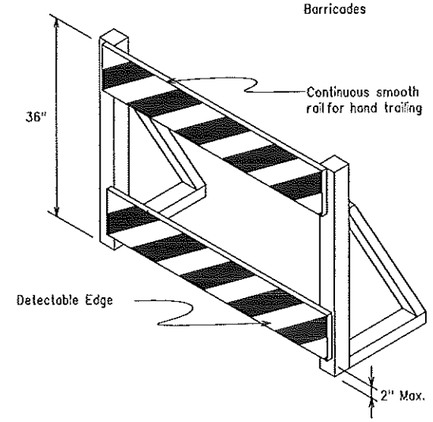

DETECTABLE PEDESTRIAN BARRICADES

1. When existing pedestrian facilities are disrupted, closed, or relocated in a TTC zone, the temporary facilities shall be detectable and include accessibility features consistent with the features present in the existing pedestrian facility.
2. Where pedestrians with visual disabilities normally use the closed sidewalk, a device that is detectable by a person with a visual disability traveling with the aid of a long cane shall be placed across the full width of the closed sidewalk.
3. Detectable pedestrian barricades similar to the one pictured above, longitudinal channelizing devices, some concrete barriers, and wood or chain link fencing with a continuous detectable edging can satisfactorily delineate a pedestrian path.
4. Tape, rope, or plastic chain strung between devices are not detectable, do not comply with the design standards in the "Americans with Disabilities Act Accessibility Guidelines for Buildings and Facilities (ADAAG)" and should not be used as a control for pedestrian movements.
5. Warning lights shall not be attached to detectable pedestrian barricades.
6. Detectable pedestrian barricades may use 8" nominal barricade rails as shown on BC(10) provided that the top rail provides a smooth continuous rail suitable for hand trailing with no splinters, burrs, or sharp edges.

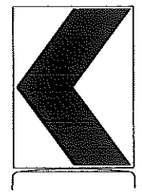

18" x 24" Sign
(Maximum Sign Dimension)
Chevron CW1-8, Opposing Traffic Lane Divider, Driveway sign D70a, Keep Right R4 series or other signs as approved by Engineer

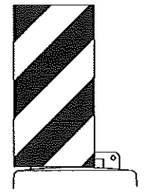

12" x 24"
Vertical Panel
mount with diagonals sloping down towards travel way

Plywood, Aluminum or Metal sign substrates shall NOT be used on plastic drums

SIGNS, CHEVRONS, AND VERTICAL PANELS MOUNTED ON PLASTIC DRUMS

1. Signs used on plastic drums shall be manufactured using substrates listed on the CWZTCD.
2. Chevrons and other work zone signs with an orange background shall be manufactured with Type B or Type C Orange sheeting meeting the color and retroreflectivity requirements of DMS-8300, "Sign Face Material," unless otherwise specified in the plans.
3. Vertical Panels shall be manufactured with orange and white sheeting meeting the requirements of DMS-8300 Type A Diagonal stripes on Vertical Panels shall slope down toward the intended traveled lane.
4. Other sign messages (text or symbolic) may be used as approved by the Engineer. Sign dimensions shall not exceed 18 inches in width or 24 inches in height, except for the R9 series signs discussed in note 8 below.
5. Signs shall be installed using a 1/2 inch bolt (nominal) and nut, two washers, and one locking washer for each connection.
6. Mounting bolts and nuts shall be fully engaged and adequately torqued. Bolts should not extend more than 1/2 inch beyond nuts.
7. Chevrons may be placed on drums on the outside of curves, on merging tapers or on shifting tapers. When used in these locations they may be placed on every drum or spaced not more than on every third drum. A minimum of three (3) should be used at each location called for in the plans.
8. R9-9, R9-10, R9-11 and R9-11a Sidewalk Closed signs which are 24 inches wide may be mounted on plastic drums, with approval of the Engineer.

Texas Department of Transportation

Traffic Operations Division Standard

BARRICADE AND CONSTRUCTION CHANNELIZING DEVICES

BC(8)-14

FILE: bc-14.dgn	DN: TxDOT	CK: TxDOT	DW: TxDOT	CK: TxDOT
©TxDOT November 2002	CONT	SECT	JOB	HIGHWAY
REVISIONS	3C	1080	220	VAR
4-03 7-13	DIST	COUNTY		SHEET NO.
9-07 8-14	PHR	HIDALGO		48

DISCLAIMER:
The use of this standard is governed by the "Texas Engineering Practice Act". No warranty of any kind is made by TxDOT for any purpose whatsoever. TxDOT assumes no responsibility for the conversion of this standard to other formats or for incorrect results or damages resulting from its use.

DATE: 4/8/2015 3:35:40 PM
FILE: P:\2009\2009-1027-01 Hidalgo County Colonias III\Design\15 Delta West\CSJ\Standards\Traffic Control\BC-14.dgn

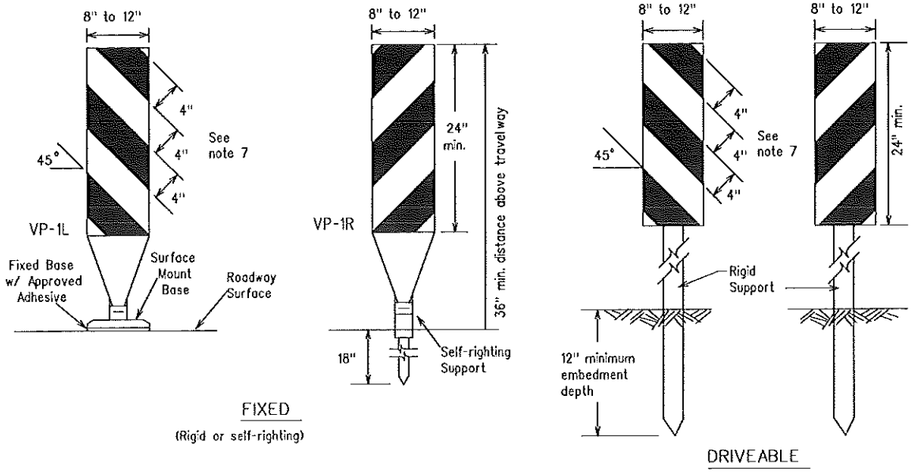

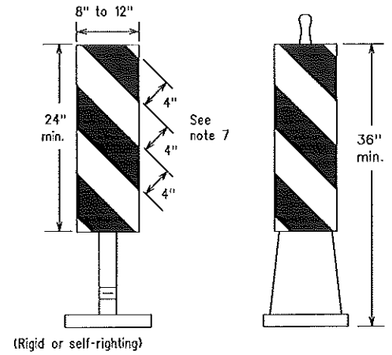

1. Vertical Panels (VP's) are normally used to channelize traffic or divide opposing lanes of traffic.
2. VP's may be used in daytime or nighttime situations. They may be used at the edge of shoulder drop-offs and other areas such as lane transitions where positive daytime and nighttime defineation is required. The Engineer/Inspector shall refer to the Roadway Design Manual Appendix B "Treatment of Pavement Drop-offs in Work Zones" for additional guidelines on the use of VP's for drop-offs.
3. VP's should be mounted back to back if used at the edge of cuts adjacent to two-way two lane roadways. Stripes are to be reflective orange and reflective white and should always slope downword toword the travel lane.
4. VP's used on expressways and freeways or other high speed roadways, may have more than 270 square inches of retroreflective area facing traffic.
5. Self-righting supports are available with portable base. See "Compliant Work Zone Traffic Control Devices List" (CWZTCD).
6. Sheeting for the VP's shall be retroreflective Type A conforming to Departmental Material Specification DMS-8300, unless noted otherwise.
7. Where the height of reflective material on the vertical panel is 36 inches or greater, a panel stripe of 6 inches shall be used.

VERTICAL PANELS (VPs)

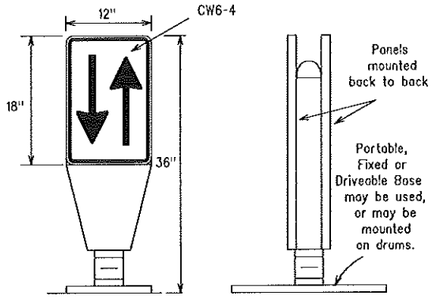

1. Opposing Traffic Lane Dividers (OTLD) are delineation devices designed to convert a normal one-way roadway section to two-way operation. OTLD's are used on temporary centerlines. The upward and downward arrows on the sign's face indicate the direction of traffic on either side of the divider. The base is secured to the pavement with an adhesive or rubber weight to minimize movement caused by a vehicle impact or wind gust.
2. The OTLD may be used in combination with 42" cones or VPs.
3. Spacing between the OTLD shall not exceed 500 feet. 42" cones or VPs placed between the OTLD's should not exceed 100 foot spacing.
4. The OTLD shall be orange with a black non-reflective legend. Sheeting for the OTLD shall be retroreflective Type B or Type C conforming to Departmental Material Specification DMS-8300, unless noted otherwise. The legend shall meet the requirements of DMS-8300.

OPPOSING TRAFFIC LANE DIVIDERS (OTLD)

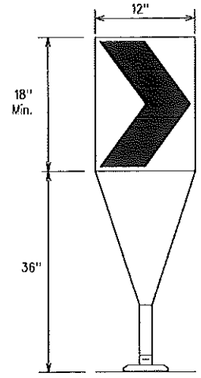

1. The chevron shall be a vertical rectangle with a minimum size of 12 by 18 inches.
2. Chevrons are intended to give notice of a sharp change of alignment with the direction of travel and provide additional emphasis and guidance for vehicle operators with regard to changes in horizontal alignment of the roadway.
3. Chevrons, when used, shall be erected on the outside of a sharp curve or turn, or on the far side of an intersection. They shall be in line with and at right angles to approaching traffic. Spacing should be such that the motorist always has three in view, until the change in alignment eliminates its need.
4. To be effective, the chevron should be visible for at least 500 feet.
5. Chevrons shall be orange with a black nonreflective legend. Sheeting for the chevron shall be retroreflective Type B or Type C conforming to Departmental Material Specification DMS-8300, unless noted otherwise. The legend shall meet the requirements of DMS-8300.
6. For Long Term Stationary use on tapers or transitions on freeways and divided highways self-righting chevrons may be used to supplement plastic drums but not to replace plastic drums.

CHEVRONS

GENERAL NOTES

1. Work Zone channelizing devices illustrated on this sheet may be installed in close proximity to traffic and are suitable for use on high or low speed roadways. The Engineer/Inspector shall ensure that spacing and placement is uniform and in accordance with the "Texas Manual on Uniform Traffic Control Devices" (TMUTCD).
2. Channelizing devices shown on this sheet may have a driveable, fixed or portable base. The requirement for self-righting channelizing devices must be specified in the General Notes or other plan sheets.
3. Channelizing devices on self-righting supports should be used in work zone areas where channelizing devices are frequently impacted by errant vehicles or vehicle related wind gusts making alignment of the channelizing devices difficult to maintain. Locations of these devices shall be detailed elsewhere in the plans. These devices shall conform to the TMUTCD and the "Compliant Work Zone Traffic Control Devices List" (CWZTCD).
4. The Contractor shall maintain devices in a clean condition and replace damaged, nonreflective, faded, or broken devices and bases as required by the Engineer/Inspector. The Contractor shall be required to maintain proper device spacing and alignment.
5. Portable bases shall be fabricated from virgin and/or recycled rubber. The portable bases shall weigh a minimum of 30 lbs.
6. Pavement surfaces shall be prepared in a manner that ensures proper bonding between the adhesives, the fixed mount bases and the pavement surface. Adhesives shall be prepared and applied according to the manufacturer's recommendations.
7. The installation and removal of channelizing devices shall not cause detrimental effects to the final pavement surfaces, including pavement surface discoloration or surface integrity. Driveable bases shall not be permitted on final pavement surfaces. The Engineer/Inspector shall approve all application and removal procedures of fixed bases.

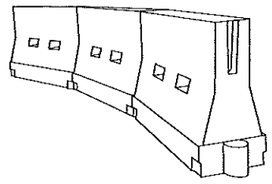

LONGITUDINAL CHANNELIZING DEVICES (LCD)

1. LCDs are crashworthy, lightweight, deformable devices that are highly visible, have good target value and can be connected together. They are not designed to contain or redirect a vehicle on impact.
2. LCDs may be used instead of a line of cones or drums.
3. LCDs shall be placed in accordance to application and installation requirements specific to the device, and used only when shown on the CWZTCD list.
4. LCDs should not be used to provide positive protection for obstacles, pedestrians or workers.
5. LCDs shall be supplemented with retroreflective defineation as required for temporary barriers on BC(7) when placed roughly parallel to the travel lanes.
6. LCDs used as barricades placed perpendicular to traffic should have at least one row of reflective sheeting meeting the requirements for barricade rails as shown on BC(10) placed near the top of the LCD along the full length of the device.

WATER BALLASTED SYSTEMS USED AS BARRIERS

1. Water ballasted systems used as barriers shall not be used solely to channelize road users, but also to protect the work space per the appropriate NCHRP 350 crashworthiness requirements based on roadway speed and barrier application.
2. Water ballasted systems used to channelize vehicular traffic shall be supplemented with retroreflective defineation or channelizing devices to improve daytime/nighttime visibility. They may also be supplemented with pavement markings.
3. Water ballasted systems used as barriers shall be placed in accordance to application and installation requirements specific to the device, and used only when shown on the CWZTCD list.
4. Water ballasted systems used as barriers should not be used for a merging taper except in low speed (less than 45 MPH) urban areas. When used on a taper in a low speed urban area, the taper shall be defineated and the taper length should be designed to optimize road user operations considering the available geometric conditions.
5. When water ballasted systems used as barriers have blunt ends exposed to traffic, they should be attenuated as per manufacturer recommendations or flared to a point outside the clear zone.

If used to channelize pedestrians, longitudinal channelizing devices or water ballasted systems must have a continuous detectable bottom for users of long canes and the top of the unit shall not be less than 32 inches in height.

HOLLOW OR WATER BALLASTED SYSTEMS USED AS LONGITUDINAL CHANNELIZING DEVICES OR BARRIERS

Posted Speed x	Formula	Minimum Desirable Taper Lengths x x			Suggested Maximum Spacing of Channelizing Devices	
		10' Offset	11' Offset	12' Offset	On a Taper	On a Tangent
30	$L = \frac{WS^2}{60}$	150'	165'	180'	30'	60'
35		205'	225'	245'	35'	70'
40		265'	295'	320'	40'	80'
45	L = WS	450'	495'	540'	45'	90'
50		500'	550'	600'	50'	100'
55		550'	605'	660'	55'	110'
60		600'	660'	720'	60'	120'
65		650'	715'	780'	65'	130'
70		700'	770'	840'	70'	140'
75		750'	825'	900'	75'	150'
80		800'	880'	960'	80'	160'

x x Taper lengths have been rounded off.
L-Length of Taper (FT.) W-Width of Offset (FT.)
S-Posted Speed (MPH)

SUGGESTED MAXIMUM SPACING OF CHANNELIZING DEVICES AND MINIMUM DESIRABLE TAPER LENGTHS

SHEET 9 OF 12

Texas Department of Transportation

Traffic Operations Division Standard

BARRICADE AND CONSTRUCTION CHANNELIZING DEVICES

BC(9)-14

FILE: bc-14.dgn	DN: TxDOT	CK: TxDOT	DW: TxDOT	CK: TxDOT
©TxDOT November 2002	CONT	SECT	JOB	HIGHWAY
REVISIONS	3C	1080	220	VAR
9-07 8-14	DIST	COUNTY		SHEET NO.
7-13	PHR	HIDALGO		49

103

DISCLAIMER:
The use of this standard is governed by the "Texas Engineering Practice Act". No warranty of any kind is made by TxDOT for any purpose whatsoever. TxDOT assumes no responsibility for the conversion of this standard to other formats or for incorrect results or damages resulting from its use.

DATE: 4/8/2015 3:35:40 PM
FILE: P:\2009\2009-1027-01 Hidalgo County Colonias III\Design\15 Delta West\CSJ\Standards\Traffic Control\BC-14.dgn

TYPE 3 BARRICADES

1. Refer to the Compliant Work Zone Traffic Control Devices List (CWZTCD) for details of the Type 3 Barricades and a list of all materials used in the construction of Type 3 Barricades.
2. Type 3 Barricades shall be used at each end of construction projects closed to all traffic.
3. Barricades extending across a roadway should have stripes that slope downward in the direction toward which traffic must turn in detouring. When both right and left turns are provided, the chevron striping may slope downward in both directions from the center of the barricade. Where no turns are provided at a closed road striping should slope downward in both directions toward the center of roadway.
4. Striping of rails, for the right side of the roadway, should slope downward to the left. For the left side of the roadway, striping should slope downward to the right.
5. Identification markings may be shown only on the back of the barricade rails. The maximum height of letters and/or company logos used for identification shall be 1".
6. Barricades shall not be placed parallel to traffic unless an adequate clear zone is provided.
7. Warning lights shall NOT be installed on barricades.
8. Where barricades require the use of weights to keep from turning over, the use of sandbags with dry, cohesionless sand is recommended. The sandbags will be tied shut to keep the sand from spilling and to maintain a constant weight. Sand bags shall not be stacked in a manner that covers any portion of a barricade rails reflective sheeting. Rock, concrete, iron, steel or other solid objects will NOT be permitted. Sandbags should weigh a minimum of 35 lbs and a maximum of 50 lbs. Sandbags shall be made of a durable material that tears upon vehicular impact. Rubber (such as tire inner tubes) shall not be used for sandbags. Sandbags shall only be placed along or upon the base supports of the device and shall not be suspended above ground level or hung with rope, wire, chains or other fasteners.
9. Sheeting for barricades shall be retroreflective Type A conforming to Departmental Material Specification DMS-8300 unless otherwise noted.

Barricades shall NOT be used as a sign support.

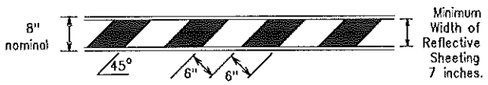

TYPICAL STRIPING DETAIL FOR BARRICADE RAIL

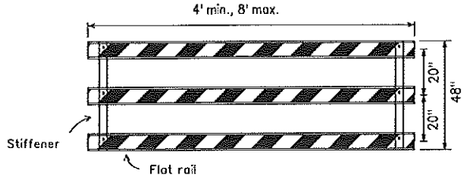

Stiffener may be inside or outside of support, but no more than 2 stiffeners shall be allowed on one barricade.

TYPICAL PANEL DETAIL
FOR SKID OR POST TYPE BARRICADES

Each roadway of a divided highway shall be barricaded in the same manner.

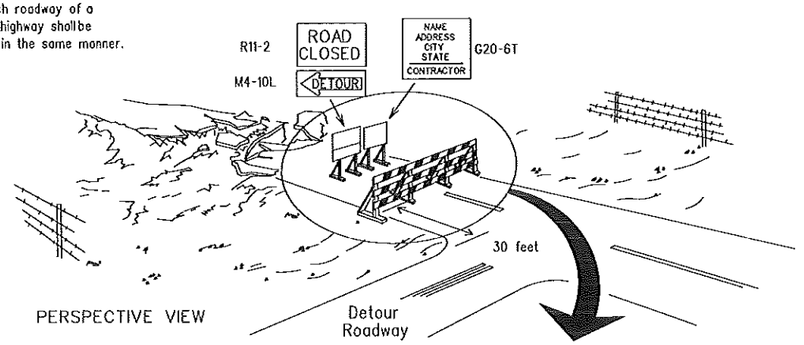

PERSPECTIVE VIEW

The three rails on Type 3 barricades shall be reflectorized orange and reflective white stripes on one side facing one-way traffic and both sides for two-way traffic.
Barricade striping should slant downward in the direction of detour.

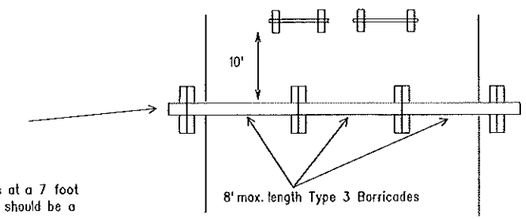

PLAN VIEW

1. Signs should be mounted on independent supports at a 7 foot mounting height in center of roadway. The signs should be a minimum of 10 feet behind Type 3 Barricades.
2. Advance signing shall be as specified elsewhere in the plans.

TYPE 3 BARRICADE (POST AND SKID) TYPICAL APPLICATION

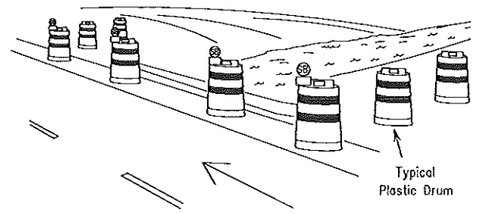

PERSPECTIVE VIEW

1. Where positive redirectional capability is provided, drums may be omitted.
2. Plastic construction fencing may be used with drums for safety as required in the plans.
3. Vertical Panels on flexible support may be substituted for drums when the shoulder width is less than 4 feet.
4. When the shoulder width is greater than 12 feet, steady-burn lights may be omitted if drums are used.
5. Drums must extend the length of the culvert widening.

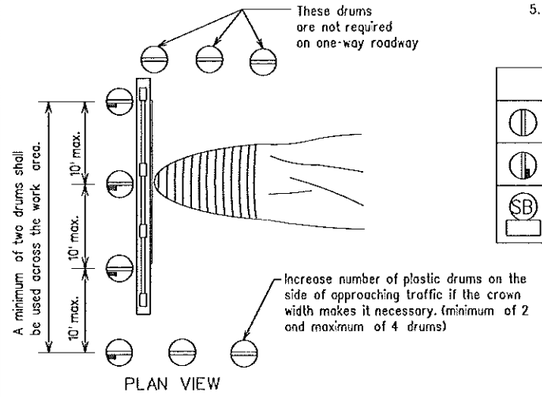

PLAN VIEW

LEGEND	
	Plastic drum
	Plastic drum with steady burn light or yellow warning reflector
SB	Steady burn warning light or yellow warning reflector

CULVERT WIDENING OR OTHER ISOLATED WORK WITHIN THE PROJECT LIMITS

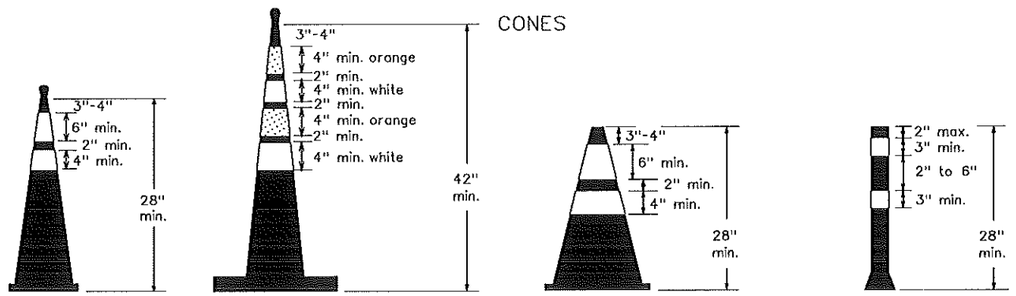

Two-Piece cones | One-Piece cones | Tubular Marker

28" Cones shall have a minimum weight of 9 1/2 lbs.

42" 2-piece cones shall have a minimum weight of 30 lbs. including base.

1. Traffic cones and tubular markers shall be predominantly orange, and meet the height and weight requirements shown above.
2. One-piece cones have the body and base of the cone molded in one consolidated unit. Two-piece cones have a cone shaped body and a separate rubber base, or ballast, that is added to keep the device upright and in place.
3. Two-piece cones may have a handle or loop extending up to 8" above the minimum height shown, in order to aid in retrieving the device.
4. Cones or tubular markers used at night shall have white or white and orange reflective bands as shown above. The reflective bands shall have a smooth, sealed outer surface and meet the requirements of Departmental Material Specification DMS-8300 Type A.
5. 28" cones and tubular markers are generally suitable for short duration and short-term stationary work as defined on BC(4). These should not be used for intermediate-term or long-term stationary work unless personnel is on-site to maintain them in their proper upright position.
6. 42" two-piece cones, vertical panels or drums are suitable for all work zone durations.
7. Cones or tubular markers used on each project should be of the same size and shape.

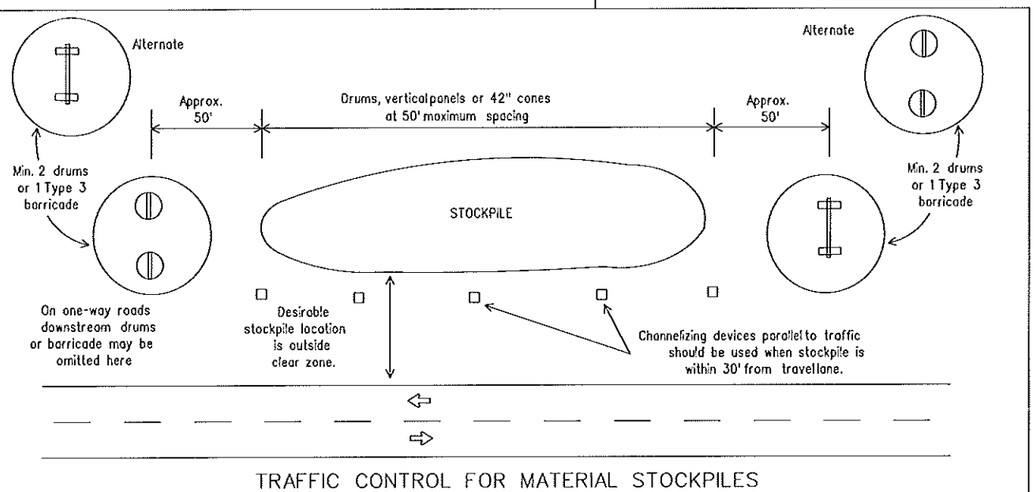

TRAFFIC CONTROL FOR MATERIAL STOCKPILES

THIS DEVICE SHALL NOT BE USED ON PROJECTS LET AFTER MARCH 2014.

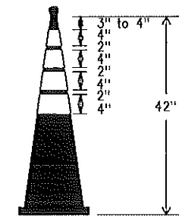

EDGELINE CHANNELIZER

1. This device is intended only for use in place of a vertical panel to channelize traffic by indicating the edge of the travellane. It is not intended to be used in transitions or tapers.
2. This device shall not be used to separate lanes of traffic (opposing or otherwise) or warn of objects.
3. This device is based on a 42 inch, two-piece cone with an alternate striping pattern: four 4 inch retroreflective bands, with an approximate 2 inch gap between bands. The color of the band should correspond to the color of the edgeline (yellow for left edgeline, white for right edgeline) for which the device is substituted or for which it supplements. The reflectorized bands shall be retroreflective Type A conforming to Departmental Material Specification DMS-8300, unless otherwise noted.
4. The base must weigh a minimum of 30 lbs.

Texas Department of Transportation | Traffic Operations Division Standard

BARRICADE AND CONSTRUCTION CHANNELIZING DEVICES

BC(10)-14

FILE: bc-14.dgn	DN: TxDOT	CK: TxDOT	DW: TxDOT	CK: TxDOT
©TxDOT November 2002	CONT	SECT	JOB	HIGHWAY
REVISIONS	30	080	220	VAR
9-07 8-14	DIST	COUNTY		SHEET NO.
7-13	PHR	HIDALGO		50

DISCLAIMER:
The use of this standard is governed by the "Texas Engineering Practice Act". No warranty of any kind is made by TxDOT for any purpose whatsoever. TxDOT assumes no responsibility for the conversion of this standard to other formats or for incorrect results or damages resulting from its use.

DATE: 4/8/2015 3:35:41 PM
FILE: P:\2009\2009-1027-01 Hidalgo County Colonias III\Design\15 Delta West\CS\Standards\Traffic Control\BC-14.dgn

WORK ZONE PAVEMENT MARKINGS

GENERAL

1. The Contractor shall be responsible for maintaining work zone and existing pavement markings, in accordance with the standard specifications and special provisions, on all roadways open to traffic within the CSJ limits unless otherwise stated in the plans.
2. Color, patterns and dimensions shall be in conformance with the "Texas Manual on Uniform Traffic Control Devices" (TMUTCD).
3. Additional supplemental pavement marking details may be found in the plans or specifications.
4. Pavement markings shall be installed in accordance with the TMUTCD and as shown on the plans.
5. When short term markings are required on the plans, short term markings shall conform with the TMUTCD, the plans and details as shown on the Standard Plan Sheet WZ(STPM).
6. When standard pavement markings are not in place and the roadway is opened to traffic, DO NOT PASS signs shall be erected to mark the beginning of the sections where passing is prohibited and PASS WITH CARE signs at the beginning of sections where passing is permitted.
7. All work zone pavement markings shall be installed in accordance with Item 662, "Work Zone Pavement Markings."

RAISED PAVEMENT MARKERS

1. Raised pavement markers are to be placed according to the patterns on BC(12).
2. All raised pavement markers used for work zone markings shall meet the requirements of Item 672, "RAISED PAVEMENT MARKERS" and Departmental Material Specification DMS-4200 or DMS-4300.

PREFABRICATED PAVEMENT MARKINGS

1. Removable prefabricated pavement markings shall meet the requirements of DMS-8241.
2. Non-removable prefabricated pavement markings (foil back) shall meet the requirements of DMS-8240.

MAINTAINING WORK ZONE PAVEMENT MARKINGS

1. The Contractor will be responsible for maintaining work zone pavement markings within the work limits.
2. Work zone pavement markings shall be inspected in accordance with the frequency and reporting requirements of work zone traffic control device inspections as required by Form 599.
3. The markings should provide a visible reference for a minimum distance of 300 feet during normal daylight hours and 160 feet when illuminated by automobile low-beam headlights at night, unless sight distance is restricted by roadway geometrics.
4. Markings failing to meet this criteria within the first 30 days after placement shall be replaced at the expense of the Contractor as per Specification Item 662.

REMOVAL OF PAVEMENT MARKINGS

1. Pavement markings that are no longer applicable, could create confusion or direct a motorist toward or into the closed portion of the roadway shall be removed or obliterated before the roadway is opened to traffic.
2. The above shall not apply to detours in place for less than three days, where flaggers and/or sufficient channelizing devices are used in lieu of markings to outline the detour route.
3. Pavement markings shall be removed to the fullest extent possible, so as not to leave a discernable marking. This shall be by any method approved by TxDOT Specification Item 677 for "Eliminating Existing Pavement Markings and Markers".
4. The removal of pavement markings may require resurfacing or seal coating portions of the roadway as described in Item 677.
5. Subject to the approval of the Engineer, any method that proves to be successful on a particular type pavement may be used.
6. Blast cleaning may be used but will not be required unless specifically shown in the plans.
7. Over-painting of the markings SHALL NOT BE permitted.
8. Removal of raised pavement markers shall be as directed by the Engineer.
9. Removal of existing pavement markings and markers will be paid for directly in accordance with Item 677, "ELIMINATING EXISTING PAVEMENT MARKINGS AND MARKERS," unless otherwise stated in the plans.
10. Black-out marking tape may be used to cover conflicting existing markings for periods less than two weeks when approved by the Engineer.

Temporary Flexible-Reflective Roadway Marker Tabs

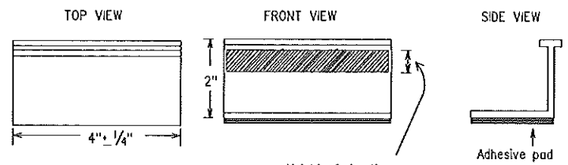

STAPLES OR NAILS SHALL NOT BE USED TO SECURE TEMPORARY FLEXIBLE-REFLECTIVE ROADWAY MARKER TABS TO THE PAVEMENT SURFACE

1. Temporary flexible-reflective roadway marker tabs used as guidemarks shall meet the requirements of DMS-8242.
2. Tabs detailed on this sheet are to be inspected and accepted by the Engineer or designated representative. Sampling and testing is not normally required, however at the option of the Engineer, either "A" or "B" below may be imposed to assure quality before placement on the roadway.
   A. Select five (5) or more tabs at random from each lot or shipment and submit to the Construction Division, Materials and Pavement Section to determine specification compliance.
   B. Select five (5) tabs and perform the following test. Affix five (5) tabs at 24 inch intervals on an asphaltic pavement in a straight line. Using a medium size passenger vehicle or pickup, run over the markers with the front and rear tires at a speed of 35 to 40 miles per hour, four (4) times in each direction. No more than one (1) out of the five (5) reflective surfaces shall be lost or displaced as a result of this test.
3. Small design variances may be noted between tab manufacturers.
4. See Standard Sheet WZ(STPM) for tab placement on new pavements. See Standard Sheet TCP(7-1) for tab placement on seal coat work.

RAISED PAVEMENT MARKERS USED AS GUIDEMARKS

1. Raised pavement markers used as guidemarks shall be from the approved product list, and meet the requirements of DMS-4200.
2. All temporary construction raised pavement markers provided on a project shall be of the same manufacturer.
3. Adhesive for guidemarks shall be bituminous material hot applied or butyl rubber pad for all surfaces, or thermoplastic for concrete surfaces.

Guidemarks shall be designated as:
YELLOW - (two amber reflective surfaces with yellow body).
WHITE - (one silver reflective surface with white body).

DEPARTMENTAL MATERIAL SPECIFICATIONS	
PAVEMENT MARKERS (REFLECTORIZED)	DMS-4200
TRAFFIC BUTTONS	DMS-4300
EPOXY AND ADHESIVES	DMS-6100
BITUMINOUS ADHESIVE FOR PAVEMENT MARKERS	DMS-6130
PERMANENT PREFABRICATED PAVEMENT MARKINGS	DMS-8240
TEMPORARY REMOVABLE, PREFABRICATED PAVEMENT MARKINGS	DMS-8241
TEMPORARY FLEXIBLE, REFLECTIVE ROADWAY MARKER TABS	DMS-8242

A list of prequalified reflective raised pavement markers, non-reflective traffic buttons, roadway marker tabs and other pavement markings can be found at the Material Producer List web address shown on BC(1).

Texas Department of Transportation | Traffic Operations Division Standard

BARRICADE AND CONSTRUCTION PAVEMENT MARKINGS

BC(11)-14

FILE: bc-14.dgn	DN: TxDOT	CK: TxDOT	DW: TxDOT	CK: TxDOT
©TxDOT February 1998	CONT	SECT	JOB	HIGHWAY
REVISIONS	3C	1080	220	VAR
2-98 9-07	DIST	COUNTY		SHEET NO.
1-02 7-13	PHR	HIDALGO		51
11-02 8-14				

105

DISCLAIMER:
The use of this standard is governed by the "Texas Engineering Practice Act". No warranty of any kind is made by TxDOT for any purpose whatsoever. TxDOT assumes no responsibility for the conversion of this standard to other formats or for incorrect results or damages resulting from its use.

DATE: 4/8/2015 3:35:41 PM
FILE: P:\2009\2009-1027-01 Hidalgo County Colonias III\Design\15 Delta West\CSJ\Standards\Traffic Control\BC-14.dgn

PAVEMENT MARKING PATTERNS

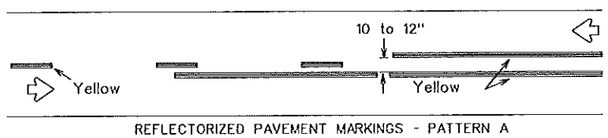

REFLECTORIZED PAVEMENT MARKINGS - PATTERN A

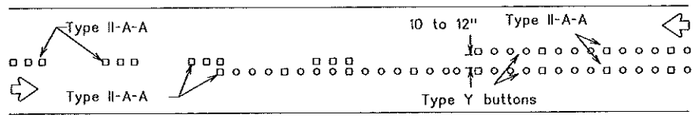

RAISED PAVEMENT MARKERS - PATTERN A

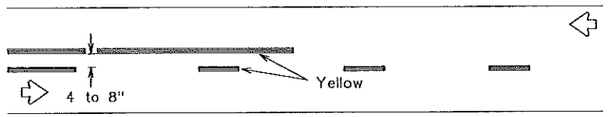

REFLECTORIZED PAVEMENT MARKINGS - PATTERN B

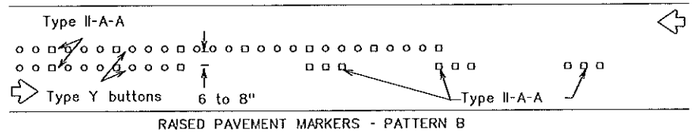

RAISED PAVEMENT MARKERS - PATTERN B

Pattern A is the TXDOT Standard, however Pattern B may be used if approved by the Engineer. Prefabricated markings may be substituted for reflectorized pavement markings.

CENTER LINE & NO-PASSING ZONE BARRIER LINES FOR TWO-LANE, TWO-WAY HIGHWAYS

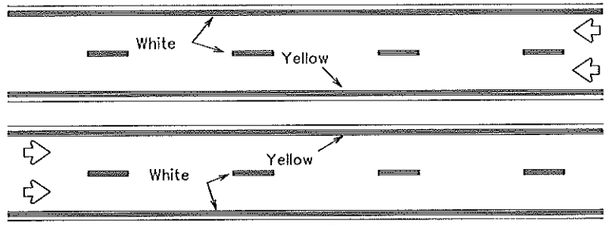

REFLECTORIZED PAVEMENT MARKINGS

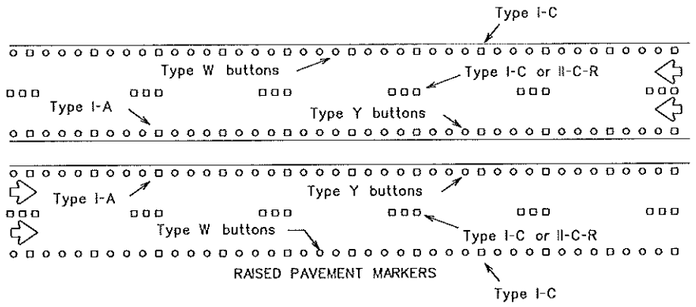

RAISED PAVEMENT MARKERS

Prefabricated markings may be substituted for reflectorized pavement markings.

EDGE & LANE LINES FOR DIVIDED HIGHWAY

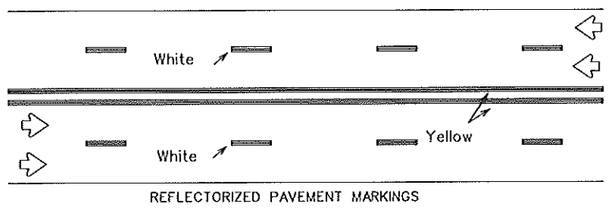

REFLECTORIZED PAVEMENT MARKINGS

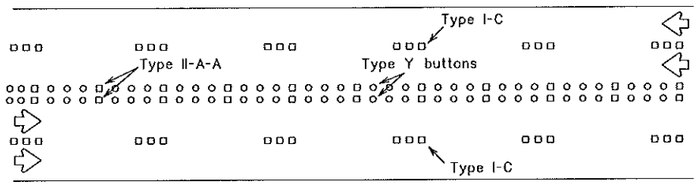

RAISED PAVEMENT MARKERS

Prefabricated markings may be substituted for reflectorized pavement markings.

LANE & CENTER LINES FOR MULTILANE UNDIVIDED HIGHWAYS

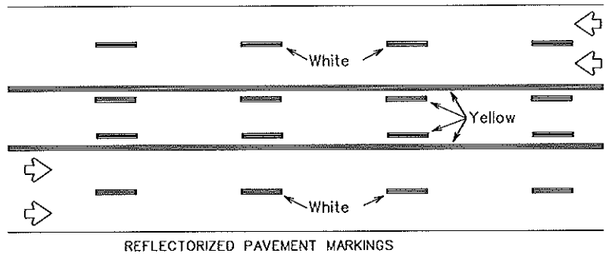

REFLECTORIZED PAVEMENT MARKINGS

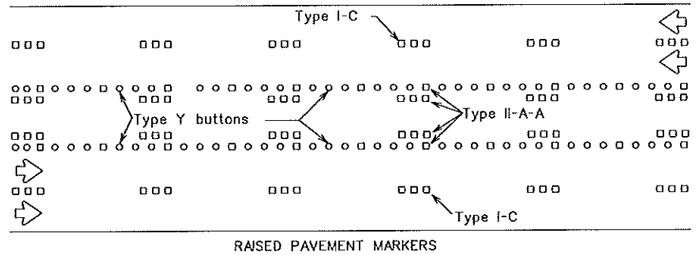

RAISED PAVEMENT MARKERS

Prefabricated markings may be substituted for reflectorized pavement markings.

TWO-WAY LEFT TURN LANE

STANDARD WORK ZONE PAVEMENT MARKINGS DETAILS

SOLID LINES

DOUBLE NO-PASSING LINE

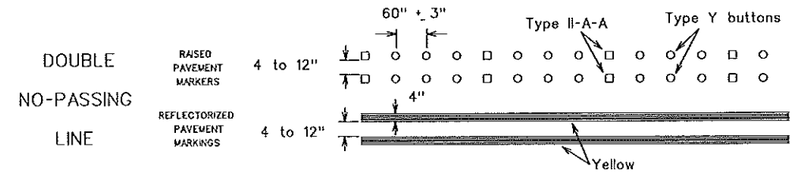

EDGE LINE OR SINGLE NO-PASSING LINE

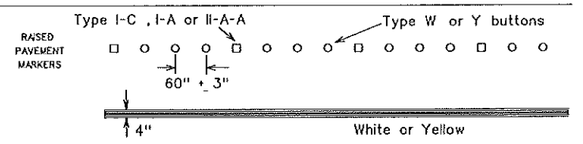

WIDE LINE

(FOR LEFT TURN CHANNELIZING LINE OR CHANNELIZING LINE USED TO DISCOURAGE LANE CHANGING.)

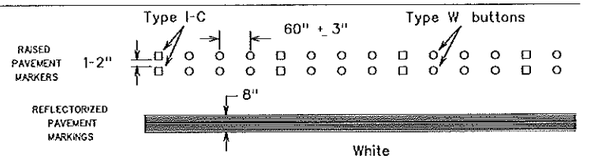

BROKEN LINES

CENTER LINE OR LANE LINE

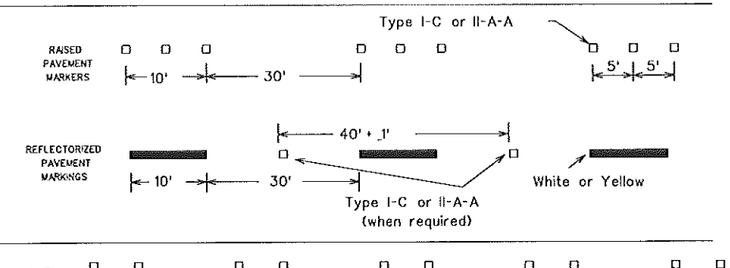

AUXILIARY OR LANEDROP LINE

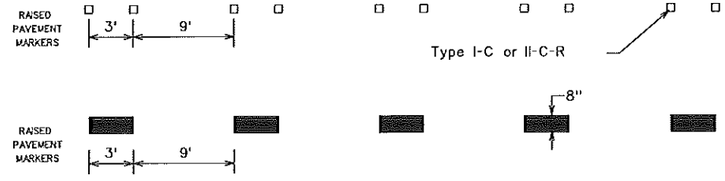

REMOVABLE MARKINGS WITH RAISED PAVEMENT MARKERS

If raised pavement markers are used to supplement REMOVABLE markings, the markers shallbe applied to the top of the tape at the approximate mid length of tape used for broken lines or at 20 foot spacing for solid lines. This allows an easier removalof raised pavement markers and tape.

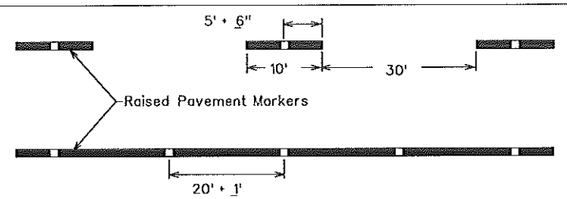

Centerline only - not to be used on edge lines

Raised pavement markers used as standard pavement markings shallbe from the approved products list and meet the requirements of Item 672 "RAISED PAVEMENT MARKERS."

Texas Department of Transportation

Traffic Operations Division Standard

BARRICADE AND CONSTRUCTION PAVEMENT MARKING PATTERNS

BC(12)-14

FILE: bc-14.dgn	DN: TxDOT	CK: TxDOT	DW: TxDOT	CK: TxDOT
©TxDOT February 1998	CONT	SECT	JOB	HIGHWAY
REVISIONS	3C	1080	220	VAR
1-97 9-07	DIST	COUNTY		SHEET NO.
2-98 7-13	PHR	HIDALGO		52
11-02 8-14				

106

DISCLAIMER:
The use of this standard is governed by the "Texas Engineering Practice Act". No warranty of any kind is made by TxDOT for any purpose whatsoever. TxDOT assumes no responsibility for the conversion of this standard to other formats or for incorrect results or damages resulting from its use.

DATE: 10/2/2014 7:02:01 PM
FILE: p:\2009\2009-1027-01 hidalgo county colonias 111\design\15 delta was\estd\standards\wztd13.dgn

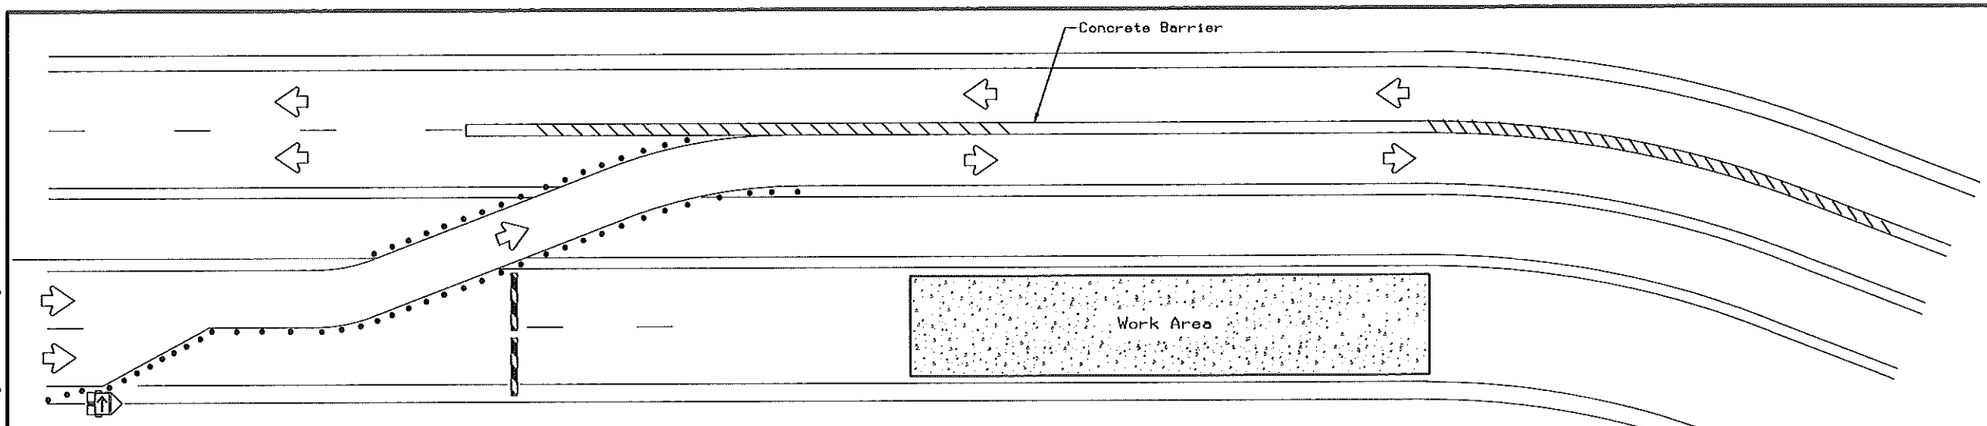

LEGEND	
	Type 3 Barricade
	Channelizing Devices
	Trailer Mounted Flashing Arrow Board
	Sign
	Safety glare fence

NOTES:

1. Length of Safety Glare Fence will be specified elsewhere in the plans.
2. The cumulative nominal length of the modular units shall equal the length of the individual sections of temporary concrete traffic barrier on which they are installed so the joint between barrier sections will not be spanned by any one unit.
3. Panel/blades will be designed such that reflective sheeting conforming with Departmental Material Specification DMS-8300, Sign Face Materials, Type B or C Yellow, minimum size of 2 inches by 12 inches can be attached to the edge of the panel/blade. The sheeting shall be attached to one panel/blade per section of concrete barrier not to exceed a spacing of 30 feet. Barrier reflectors are not necessary when panel/blades are installed with reflective sheeting as described.
4. Payment for these devices will be under statewide Special Specification "Modular Glare Screens for Headlight Barrier."
5. This detail is only intended to show types of locations where Glare Screens would be appropriate. Required signing and other devices shall be as shown elsewhere in the plans.

BARRIER DELINEATION WITH MODULAR GLARE SCREENS

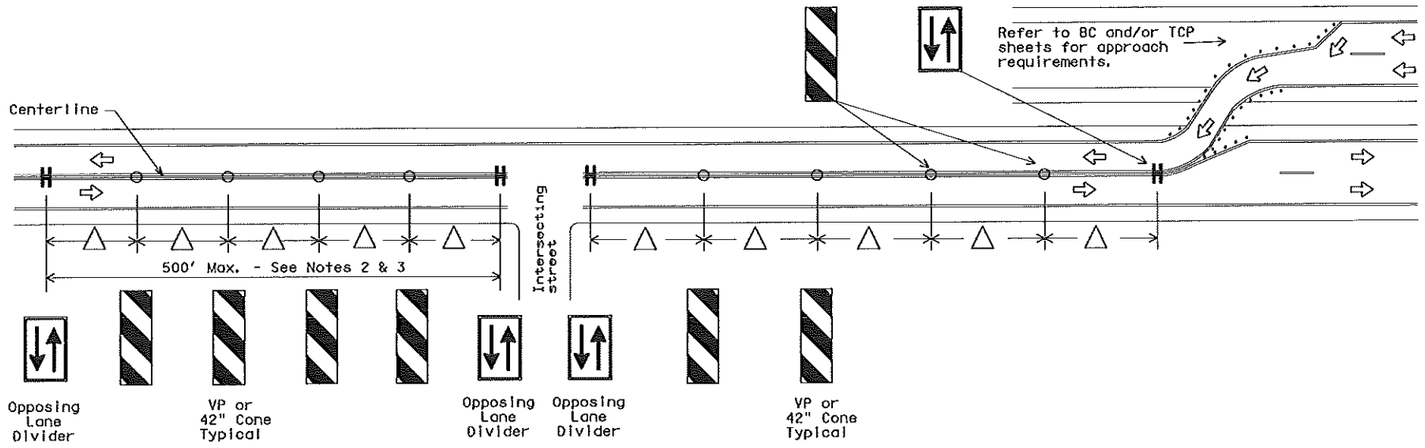

VERTICAL PANELS & OPPOSING TRAFFIC LANE DIVIDERS (OTLD) SEPARATING TWO-WAY TRAFFIC ON NORMALLY DIVIDED HIGHWAYS

NOTES:

1. When two-lane, two way traffic control must be maintained on one roadway of a normally divided highway, opposing traffic shall be separated with either temporary traffic barriers, channelizing devices, or a temporary raised island throughout the length of the two way operation. The above Typical Application is intended to show the appropriate application of channelizing devices when they are used for this purpose. This is not a traffic control plan. If this detail is to be used for other types of roads or applications, those locations should be stated elswhere in the plans.
2. △ Space devices according to the Tangent Spacing shown on the Device Spacing table on BC(9) but not exceeding 100'.
3. Every fifth device should be an OTLD except when spaced closer to accommodate an intersection. An OTLD should be the first device on each side of interseoting streets or roads.
4. Locations where surface mount bases with adhesives or self-righting devices will be required in order to maintain them in their proper position should be noted elsewhere in the plans.

DEPARTMENTAL MATERIAL SPECIFICATIONS	
SIGN FACE MATERIALS	DMS-8300
DELINEATORS AND OBJECT MARKERS	DMS-8600
MODULER GLARE SCREENS FOR HEADLIGHT BARRIER	DMS-8610

Only pre-qualified products shall be used. A copy of the "Compliant Work Zone Traffic Control Devices List" (CWZTCD) describes pre-qualified products and their sources and may be found at the following web address:
http://www.txdot.gov/txdot_library/publications/construction.htm

Texas Department of Transportation

Traffic Operations Division Standard

TRAFFIC CONTROL PLAN TYPICAL DETAILS

WZ(TD)-13

FILE:	wztd-13.dgn	DN: TxDOT	CK: TxDOT	DW: TxDOT	CK: TxDOT
© TxDOT	February 1998	CONT	SECT	JOB	HIGHWAY
REVISIONS		3C	080	220	VAR
4-98		DIST	COUNTY		SHEET NO.
3-03		PHR	HIDALGO		53
7-13					

110

DISCLAIMER:
The use of this standard is governed by the "Texas Engineering Practice Act". No warranty of any kind is made by TxDOT for any purpose whatsoever. TxDOT assumes no responsibility for the conversion of this standard to other formats or for incorrect results or damages resulting from its use.

DATE: 10/2/2014 7:02:02 PM
FILE: p:\2009\2009-1027-01 hidalgo county colonias iii\design\15 delta west\traffic\standards\wzul-13.dgn

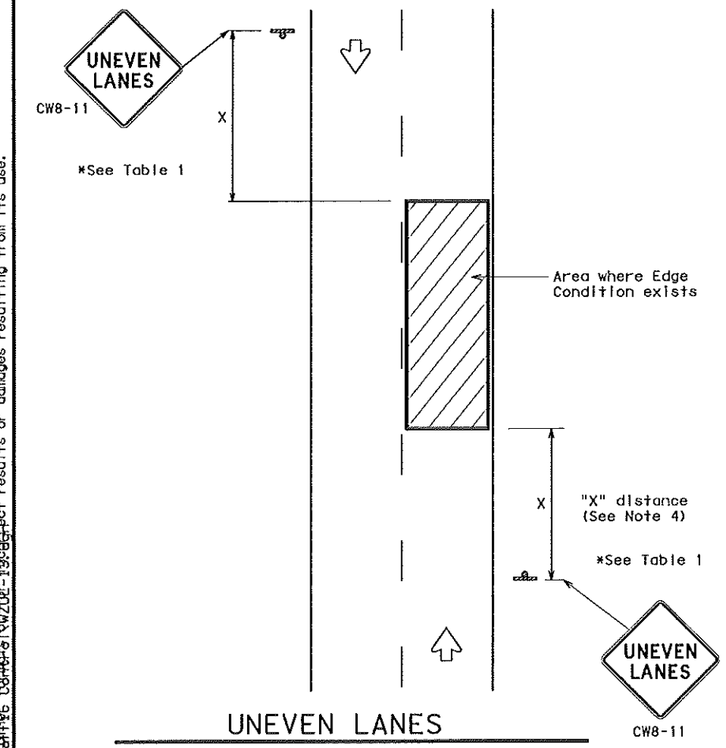

UNEVEN LANES
TWO LANE CONVENTIONAL ROAD

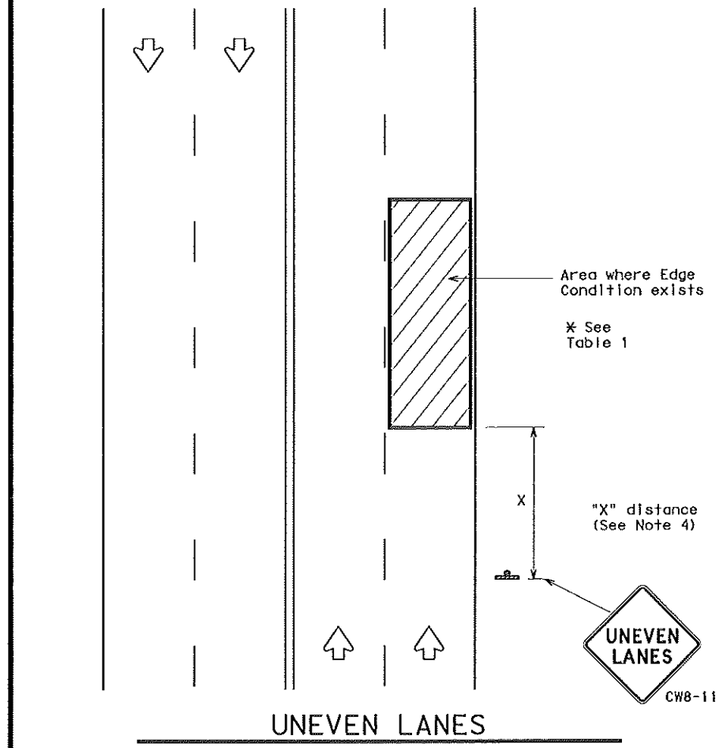

UNEVEN LANES
FOUR LANE CONVENTIONAL ROAD

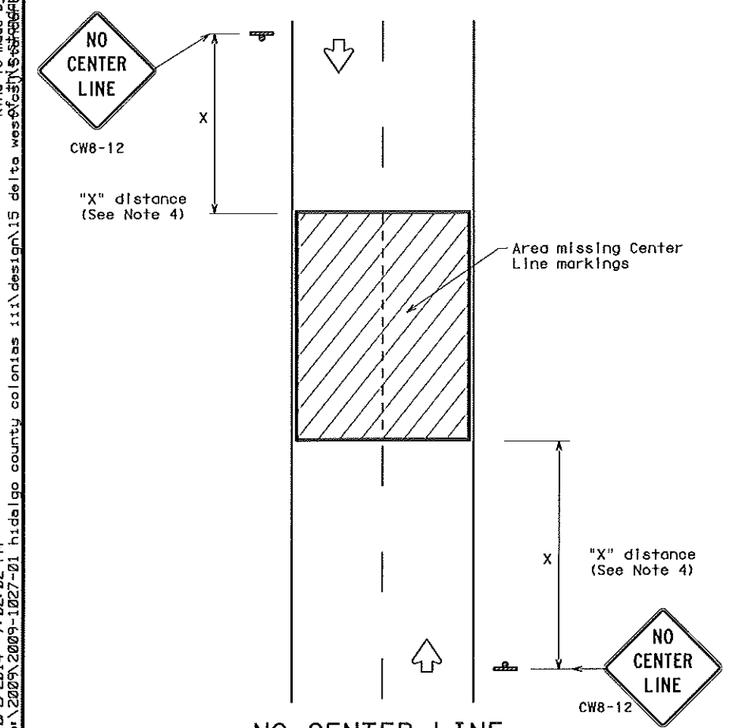

NO CENTER LINE
TWO LANE CONVENTIONAL ROAD

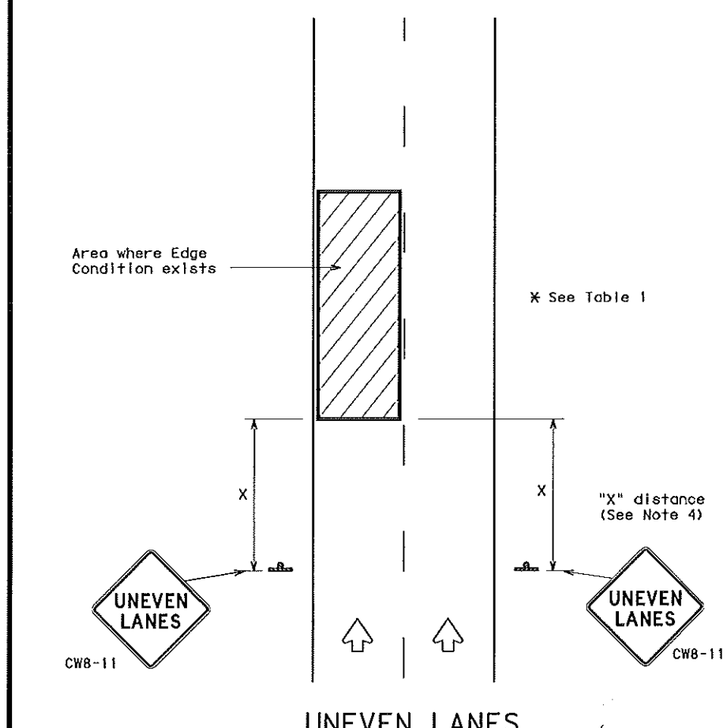

UNEVEN LANES
DIVIDED ROADWAY

DEPARTMENTAL MATERIAL SPECIFICATIONS	
PERMANENT PREFABRICATED PAVEMENT MARKINGS	DMS-8240
TEMPORARY (REMOVABLE) PREFABRICATED PAVEMENT MARKINGS	DMS-8241
SIGN FACE MATERIALS	DMS-8300

COLOR	USAGE	SHEETING MATERIAL
ORANGE	BACKGROUND	TYPE B_{FL} OR TYPE C_{FL} SHEETING
BLACK	LEGEND & BORDERS	ACRYLIC NON-REFLECTIVE SHEETING

GENERAL NOTES

1. If spalling or holes occur, ROUGH ROAD (CW8-8) signs should be placed in advance of the condition and be repeated every two miles where the condition persists.
2. UNEVEN LANES (CW8-11) signs shall be installed in advance of the condition and repeated every mile. Signs installed along the uneven lane condition may be supplemented with the NEXT XX MILES (CW7-3aP) plaque or Advisory Speed (CW13-1P) plaque.
3. NO CENTER LINE (CW8-12) signs and temporary pavement markings as per the WZ(STPM) standard shall be installed if yellow centerlines separating two way traffic are obscured or obliterated. Repeat NO CENTER LINE signs every two miles where the center line markings are not in place. The signs and markings shall remain in place until permanent pavement markings are installed.
4. Signs shall be spaced at the distances recommended as per BC standards.
5. Additional signs may be required as directed by the Engineer. Signs shall remain in place until final surface is applied. Signs shall be considered subsidiary to Item 502 "BARRICADES, SIGNS AND TRAFFIC HANDLING."
6. Signs shall be fabricated and mounted on supports as shown on the BC standards and/or listed on the "Compliant Work Zone Traffic Control Devices" list.
7. Short term markings shall not be used to simulate edge lines.
8. All signs shall be constructed in accordance with the details found in the "Standard Highway Sign Designs for Texas," latest edition.

TABLE 1

Edge Condition	Edge Height (D)	* Warning Devices
① 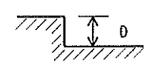	Less than or equal to: 1¼" (maximum-planing) 1½" (typical-overlay)	Sign: CW8-11
	Distance "D" may be a maximum of 1 1/4 " for planing operations and 2" for overlay operations if uneven lanes with edge condition 1 are open to traffic after work operations cease.	
② 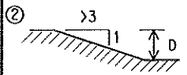	Less than or equal to 3"	Sign: CW8-11
③ 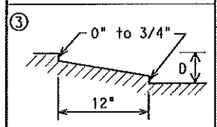 Notched Wedge Joint	Distance "D" may be a maximum of 3" if uneven lanes with edge condition 2 or 3 are open to traffic after work operations cease. Uneven lanes should not be open to traffic when "D" is greater than 3".	

TRAFFIC CONTROL DURING PLANING, OVERLAY AND LEVELING OPERATIONS ARE SHOWN ELSEWHERE IN THE PLANS.

MINIMUM WARNING SIGN SIZE	
Conventional roads	36" x 36"
Freeways/expressways, divided roadways	48" x 48"

Texas Department of Transportation

Traffic Operations Division Standard

SIGNING FOR UNEVEN LANES

WZ(UL)-13

FILE: wzul-13.dgn	DN: TxDOT	CK: TxDOT	DW: TxDOT	CK: TxDOT
©TxDOT April 1992	CONT	SECT	JOB	HIGHWAY
REVISIONS	3C	080	220	VAR
8-95 2-98 7-13	DIST	COUNTY		SHEET NO.
1-97 3-03	PHR	HIDALGO		54

112

DISCLAIMER:
The use of this standard is governed by the "Texas Engineering Practice Act". No warranty of any kind is made by TxDOT for any purpose whatsoever. TxDOT assumes no responsibility for the conversion of these standards to other formats or for incorrect results or damages resulting from its use.

DATE: 10/2/2014 7:02:03 PM
FILE: p:\2009\2009-1027-01 hidalgo county colonias iii\design\15 delta west\cad\wzrcd-13.dgn

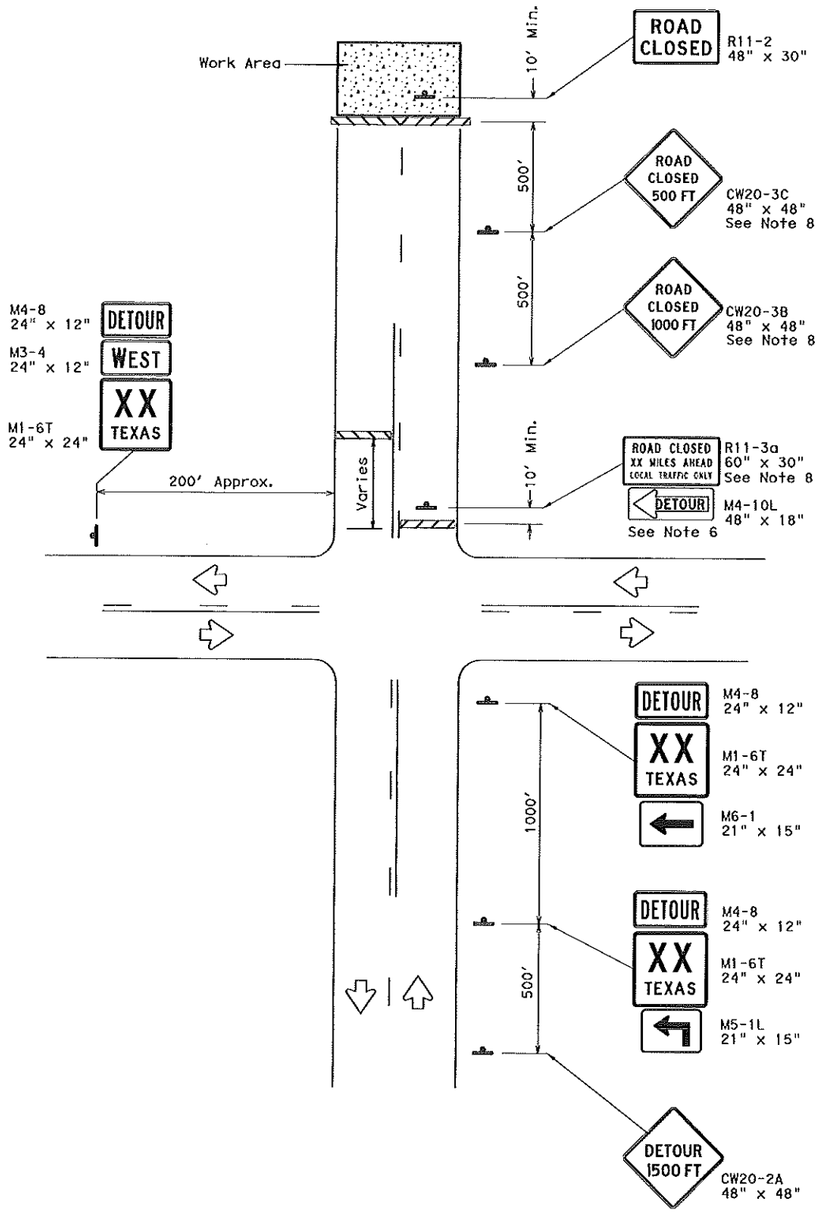

ROAD CLOSURE BEYOND THE INTERSECTION

Signing for a Numbered Route with an Off-Site Detour

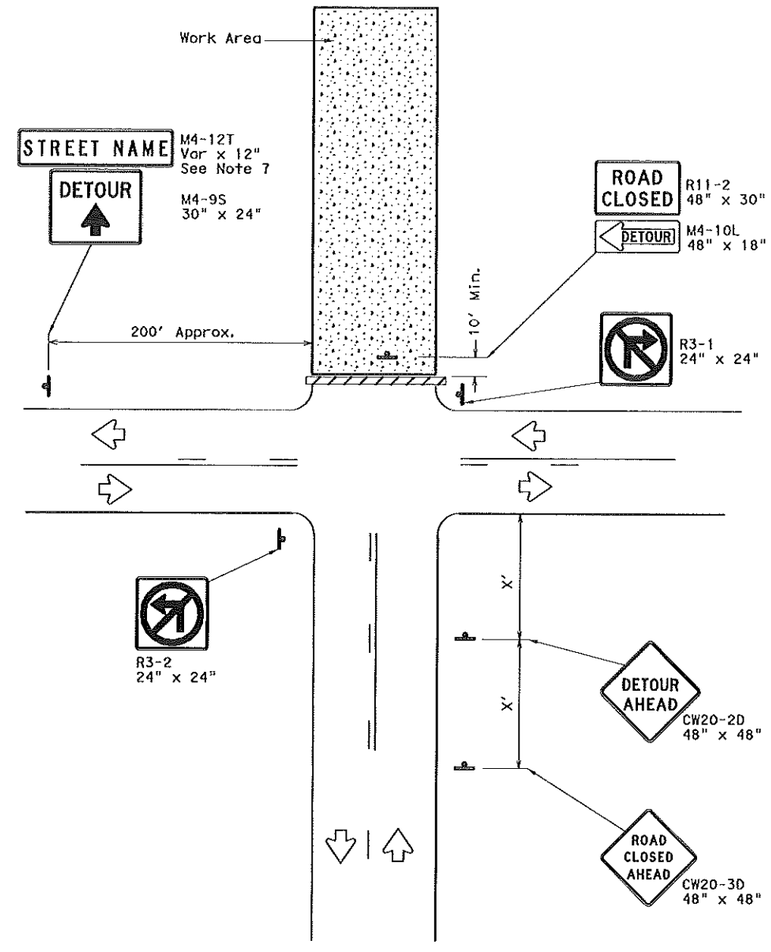

ROAD CLOSURE AT THE INTERSECTION

Signing for an Un-numbered Route with an Off-Site Detour

LEGEND	
	Type 3 Barricade
	Sign

Posted Speed *	Minimum Sign Spacing "X" Distance
30	120'
35	160'
40	240'
45	320'
50	400'
55	500'
60	600'
65	700'
70	800'
75	900'

* Conventional Roads Only

GENERAL NOTES

1. This sheet is intended to provide details for temporary work zone road closures. For permanent road closure details see the D&OM standards.
2. Barricades used shall meet the requirements shown on Barricade and Construction Standard BC(10) and listed on the Compliant Work Zone Traffic Control Devices list (CWZTCD).
3. Stockpiled materials shall not be placed on the traffic side of barricades.
4. Barricades at the road closure should extend from pavement edge to pavement edge.
5. Detour signing shown is intended to illustrate the type of signing that is appropriate for numbered routes or un-numbered routes as labeled. It does not indicate the full extent of detour signing required. Detour routes should be signed as shown elsewhere in the plans.
6. If the road is open for a significant distance beyond the intersection or there are significant origin/destination points beyond the intersection, the signs and barricades at this location should be located at the edge of the traveled way.
7. The Street Name (M4-12T) sign is to be placed above the DETOUR (M4-9S) sign.
8. For urban areas where there is a shorter distance between the intersection and the actual closure location, the ROAD CLOSED XX MILES AHEAD (R11-3a) sign may be replaced with a ROAD CLOSED TO THRU TRAFFIC (R11-4) sign. If adequate space does not exist between the intersection and the closure a single ROAD CLOSED AHEAD (CW20-3D) sign spaced as per the table above may replace the ROAD CLOSED 1000 FT (CW20-3B) and ROAD CLOSED 500 FT (CW20-3C) signs.
9. Signs and barricades shown shall be subsidiary to Item 502. Locations where these details will be required shall be as shown elsewhere in the plans.

Texas Department of Transportation

Traffic Operations Division Standard

WORK ZONE ROAD CLOSURE DETAILS

WZ(RCD)-13

FILE: wzrcd-13.dgn	DN: TxDOT	CK: TxDOT	DW: TxDOT	CK: TxDOT
©TxDOT August 1995	CONT	SECT	JOB	HIGHWAY
REVISIONS	3C	080	220	VAR
1-97 4-98 7-13	DIST	COUNTY		SHEET NO.
2-98 3-03	PHR	HIDALGO		55

113

DISCLAIMER: The use of this standard is governed by the "Texas Engineering Practice Act". No warranty of any kind is made by TxDOT for any purpose whatsoever. TxDOT assumes no responsibility for the conversion of this standard to other formats or for incorrect results or damages resulting from its use.

DATE: 10/2/2014 7:02:05 PM
FILE: p:\2009\2009-1027-01 hidalgo county colonias iii\design\15 delta west\osj\Standards\Traffic Control\TCP1-2.dgn

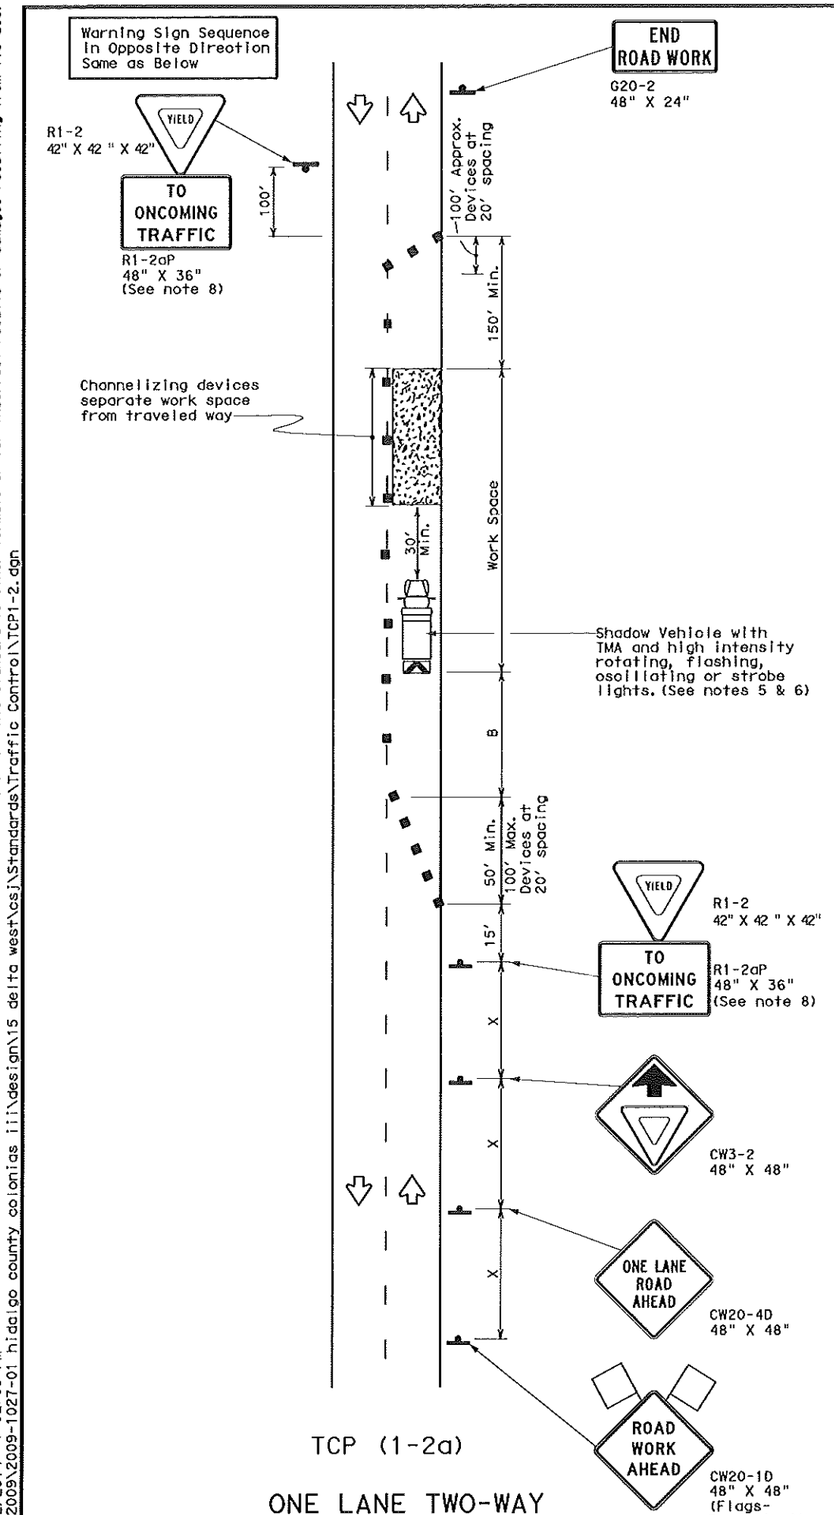

TCP (1-2a)

ONE LANE TWO-WAY CONTROL WITH YIELD SIGNS

(Less than 2000 ADT - See note 7)

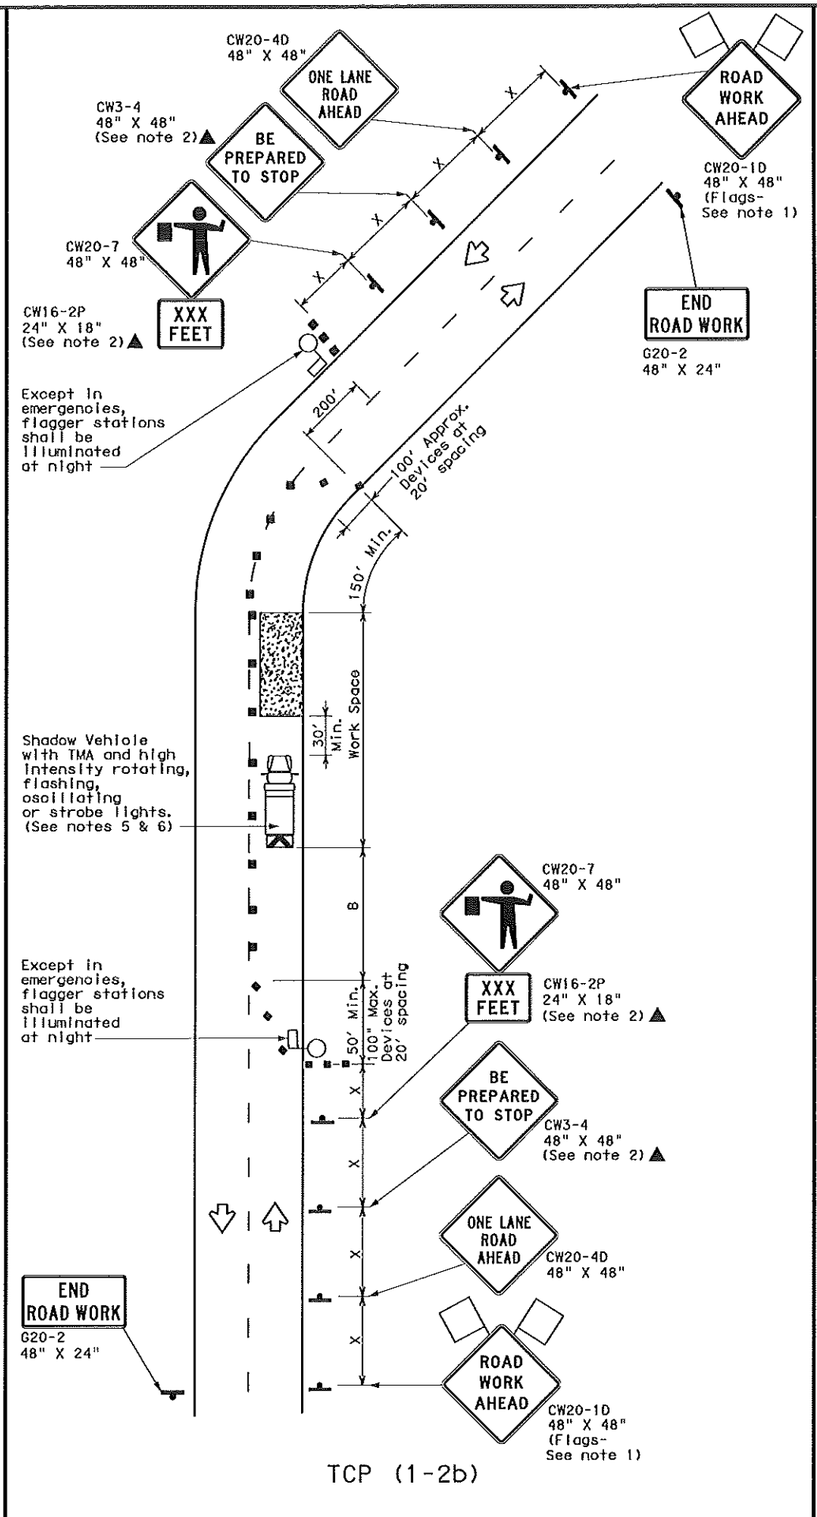

TCP (1-2b)

ONE LANE TWO-WAY CONTROL WITH FLAGGERS

LEGEND			
	Type 3 Barricade		Channelizing Devices
	Heavy Work Vehicle		Truck Mounted Attenuator (TMA)
	Trailer Mounted Flashing Arrow Board	M	Portable Changeable Message Sign (PCMS)
	Sign		Traffic Flow
	Flag		Flagger

Posted Speed *	Formula	Minimum Desirable Taper Lengths ** 10' Offset	11' Offset	12' Offset	Suggested Maximum Spacing of Channelizing Devices On a Taper	On a Tangent	Minimum Sign Spacing "X" Distance	Suggested Longitudinal Buffer Space "B"	Stopping Sight Distance
30	$L=\frac{WS^2}{60}$	150'	165'	180'	30'	60'	120'	90'	200'
35		205'	225'	245'	35'	70'	160'	120'	250'
40		265'	295'	320'	40'	80'	240'	155'	305'
45	L=WS	450'	495'	540'	45'	90'	320'	195'	360'
50		500'	550'	600'	50'	100'	400'	240'	425'
55		550'	605'	660'	55'	110'	500'	295'	495'
60		600'	660'	720'	60'	120'	600'	350'	570'
65		650'	715'	780'	65'	130'	700'	410'	645'
70		700'	770'	840'	70'	140'	800'	475'	730'
75		750'	825'	900'	75'	150'	900'	540'	820'

* Conventional Roads Only
** Taper lengths have been rounded off.
L=Length of Taper(FT) W=Width of Offset(FT) S=Posted Speed(MPH)

TYPICAL USAGE				
MOBILE	SHORT DURATION	SHORT TERM STATIONARY	INTERMEDIATE TERM STATIONARY	LONG TERM STATIONARY
	✓	✓		

GENERAL NOTES

1. Flags attached to signs where shown are REQUIRED.
2. All traffic control devices illustrated are REQUIRED, except those denoted with the triangle symbol may be omitted when stated elsewhere in the plans, or for routine maintenance work, when approved by the Engineer.
3. The CW3-4 "BE PREPARED TO STOP" sign may be installed after the CW20-4D "ONE LANE ROAD AHEAD" sign, but proper sign spacing shall be maintained.
4. Sign spacing may be increased or an additional CW20-1D "ROAD WORK AHEAD" sign may be used if advance warning ahead of the flagger or R1-2 "YIELD" sign is less than 1500 feet.
5. A Shadow Vehicle with a TMA should be used anytime it can be positioned 30 to 100 feet in advance of the area of crew exposure without adversely affecting the performance or quality of the work. If workers are no longer present but road or work conditions require the traffic control to remain in place, Type 3 Barricades or other channelizing devices may be substituted for the Shadow Vehicle and TMA.
6. Additional Shadow Vehicles with TMAs may be positioned off the paved surface, next to those shown in order to protect wider work spaces.

TCP (1-2a)

7. R1-2 "YIELD" sign traffic control may be used on projects with approaches that have adequate sight distance. For projects in urban areas, work spaces should be no longer than one half city block. In rural areas on roadways with less than 2000 ADT, work spaces should be no longer than 400 feet.
8. R1-2 "YIELD" sign with R1-2aP "TO ONCOMING TRAFFIC" plaque shall be placed on a support at a 7 foot minimum mounting height.

TCP (1-2b)

9. Flaggers should use two-way radios or other methods of communication to control traffic.
10. Length of work space should be based on the ability of flaggers to communicate.
11. If the work space is located near a horizontal or vertical curve, the buffer distances should be increased in order to maintain adequate stopping sight distance to the flagger and a queue of stopped vehicles (see table above).
12. Channelizing devices on the center-line may be omitted when a pilot car is leading traffic and approved by the Engineer.
13. Flaggers should use 24" STOP/SLOW paddles to control traffic. Flags should be limited to emergency situations.

For construction or maintenance contract work, specific project requirements for shadow vehicles can be found in the project GENERAL NOTES for Item 502, Barricades, Signs and Traffic Handling.

Texas Department of Transportation
Traffic Operations Division

TRAFFIC CONTROL PLAN ONE-LANE TWO-WAY TRAFFIC CONTROL

TCP(1-2)-12

©TxDOT December 1985

REVISIONS					DN: TXDOT	CK: TXDOT	DW: TXDOT	CK: TXDOT
4-90	2-12				CONT	SECT	JOB	HIGHWAY
2-94					3C	080	220	VAR
1-97					DIST	COUNTY		SHEET NO.
4-98					PHR	HIDALGO		56

DISCLAIMER: The use of this standard is governed by the "Texas Engineering Practice Act". No warranty of any kind is made by TxDOT for any purpose whatsoever. TxDOT assumes no responsibility for the conversion of this standard to other formats or for incorrect results or damages resulting from its use.

DATE: 10/2/2014 7:02:06 PM
FILE: p:\2009\2009-1027-01 hidalgo county colonias iii\design\15 delta west\csj\Standards\Traffic Control\TCP2-2.dgn

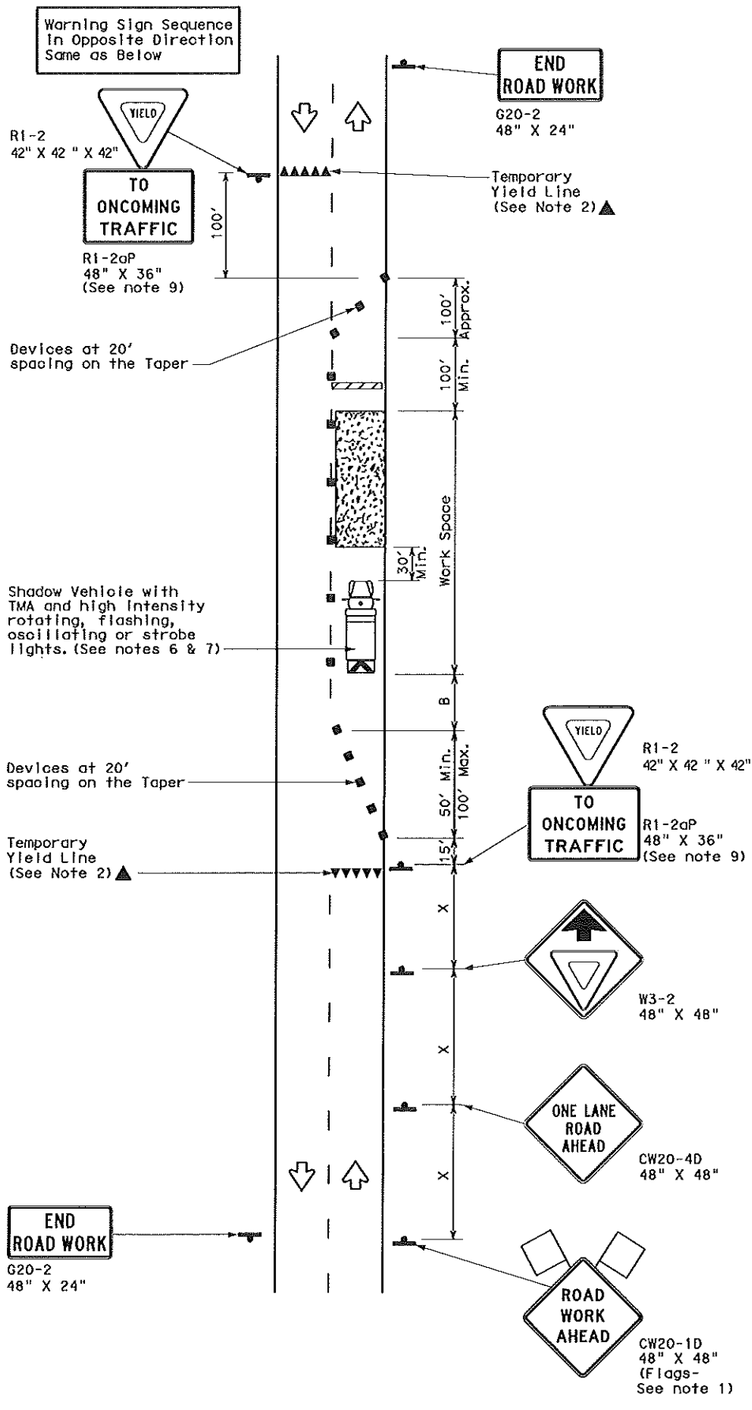

TCP (2-2a)
2-LANE ROADWAY WITHOUT PAVED SHOULDERS
ONE LANE TWO-WAY
CONTROL WITH YIELD SIGNS
(Less than 2000 ADT - See Note 9)

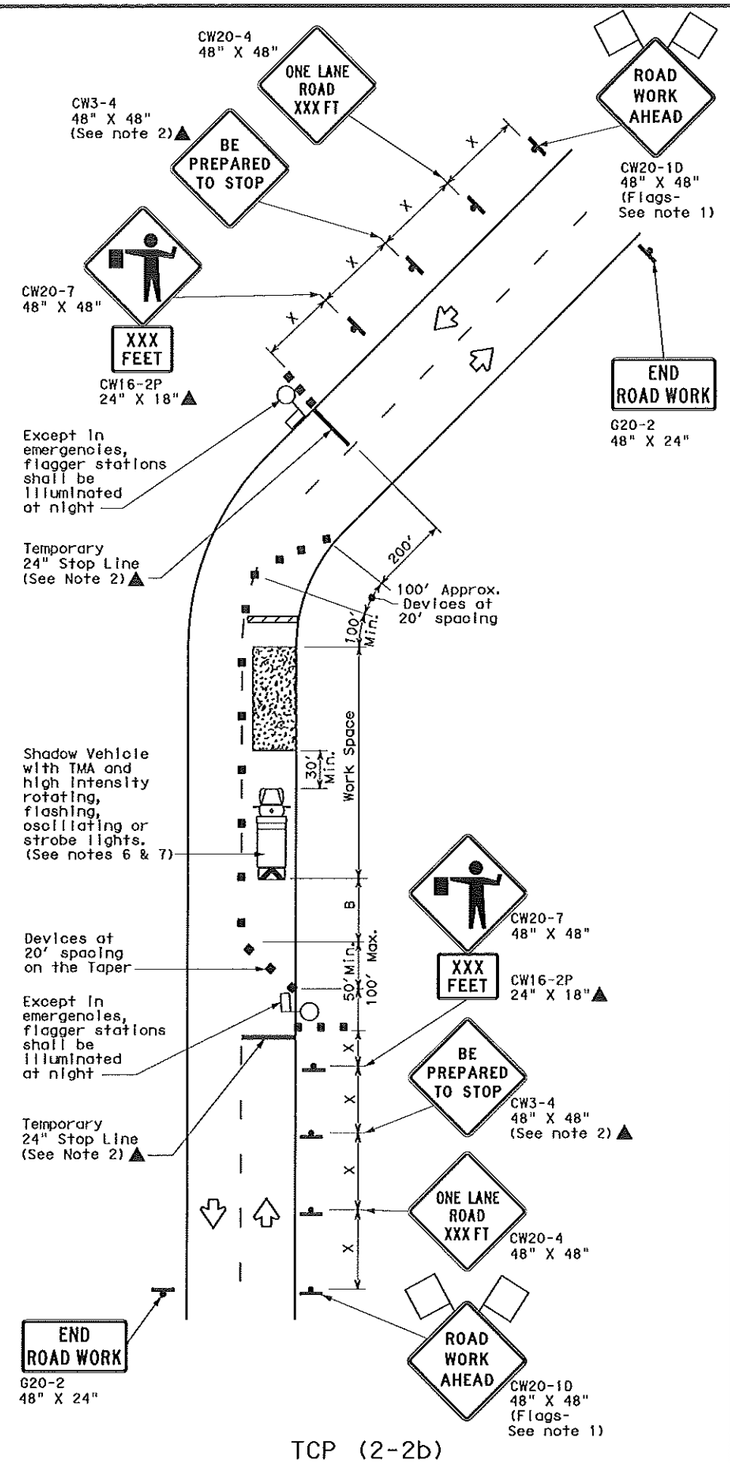

TCP (2-2b)
2-LANE ROADWAY WITHOUT PAVED SHOULDERS
ONE LANE TWO-WAY
CONTROL WITH FLAGGERS

LEGEND			
	Type 3 Barricade		Channelizing Devices
	Heavy Work Vehicle		Truck Mounted Attenuator (TMA)
	Trailer Mounted Flashing Arrow Board	M	Portable Changeable Message Sign (PCMS)
	Sign		Traffic Flow
	Flag		Flagger

Posted Speed *	Formula	Minimum Desirable Taper Lengths ** 10' Offset	11' Offset	12' Offset	Suggested Maximum Spacing of Channelizing Devices On a Taper	On a Tangent	Minimum Sign Spacing "X" Distance	Suggested Longitudinal Buffer Space "B"	Stopping Sight Distance
30	$L=\frac{WS^2}{60}$	150'	165'	180'	30'	60'	120'	90'	200'
35		205'	225'	245'	35'	70'	160'	120'	250'
40		265'	295'	320'	40'	80'	240'	155'	305'
45	L=WS	450'	495'	540'	45'	90'	320'	195'	360'
50		500'	550'	600'	50'	100'	400'	240'	425'
55		550'	605'	660'	55'	110'	500'	295'	495'
60		600'	660'	720'	60'	120'	600'	350'	570'
65		650'	715'	780'	65'	130'	700'	410'	645'
70		700'	770'	840'	70'	140'	800'	475'	730'
75		750'	825'	900'	75'	150'	900'	540'	820'

* Conventional Roads Only
** Taper lengths have been rounded off.
L=Length of Taper(FT) W=Width of Offset(FT) S=Posted Speed(MPH)

TYPICAL USAGE				
MOBILE	SHORT DURATION	SHORT TERM STATIONARY	INTERMEDIATE TERM STATIONARY	LONG TERM STATIONARY
	✓	✓	✓	

GENERAL NOTES

1. Flags attached to signs where shown, are REQUIRED.
2. All traffic control devices illustrated are REQUIRED, except those denoted with the triangle symbol may be omitted when stated elsewhere in the plans, or for routine maintenance work, when approved by the Engineer.
3. The CW3-4 "BE PREPARED TO STOP" sign may be installed after the CW20-4 "ONE LANE ROAD XXX FT" sign, but proper sign spacing shall be maintained.
4. Flaggers should use two-way radios or other methods of communication to control traffic.
5. Length of work space should be based on the ability of flaggers to communicate.
6. A Shadow Vehicle with a TMA should be used anytime it can be positioned 30 to 100 feet in advance of the area of crew exposure without adversely affecting the performance or quality of the work. If workers are no longer present but road or work conditions require the traffic control to remain in place, Type 3 Barricades or other channelizing devices may be substituted for the Shadow Vehicle and TMA. If workers are no longer present but road or work conditions require the traffic control to remain in place, Type 3 Barricades or other channelizing devices may be substituted for the Shadow Vehicle and TMA.
7. Additional Shadow Vehicles with TMAs may be positioned off the paved surface, next to those shown in order to protect a wider work space.

TCP (2-2a)

8. The R1-2 "YIELD" sign traffic control may be used on projects with approaches that have adequate sight distance. For projects in urban areas, work space should be no longer than one half city block. In rural areas, roadways with less than 2000 ADT, work space should be no longer than 400 feet.
9. The R1-2aP "YIELD TO ONCOMING TRAFFIC" sign shall be placed on a support at a 7 foot minimum mounting height.

TCP (2-2b)

10. Channelizing devices on the center line may be omitted when a pilot car is leading traffic and approved by the Engineer.
11. If the work space is located near a horizontal or vertical curve, the buffer distances should be increased in order to maintain stopping sight distance to the flagger and a queue of stopped vehicles. (See table above).
12. Flaggers should use 24" STOP/SLOW paddles to control traffic. Flags should be limited to emergency situations.

For construction or maintenance contract work, specific project requirements for shadow vehicles can be found in the project GENERAL NOTES for Item 502, Barricades, Signs and Traffic Handling.

Texas Department of Transportation
Traffic Operations Division

TRAFFIC CONTROL PLAN ONE-LANE TWO-WAY TRAFFIC CONTROL

TCP(2-2)-12

©TxDOT December 1985

DN: TXDOT	CK: TXDOT	DW: TXDOT	CK: TXDOT

REVISIONS	CONT	SECT	JOB	HIGHWAY
8-95 2-12	3C	080	220	VAR
1-97	DIST	COUNTY		SHEET NO.
4-98	PHR	HIDALGO		57
3-03				

DISCLAIMER:
The use of this standard is governed by the "Texas Engineering Practice Act". No warranty of any kind is made by TxDOT for any purpose whatsoever. TxDOT assumes no responsibility for the conversion of this standard to other formats or for incorrect results or damages resulting from its use.

DATE: 10/2/2014 7:02:08 PM
FILE: p:\2009\2009-1027-01 hidalgo county colonias iii\design\15 delta was\traffic\standards\tcp3-3.dgn

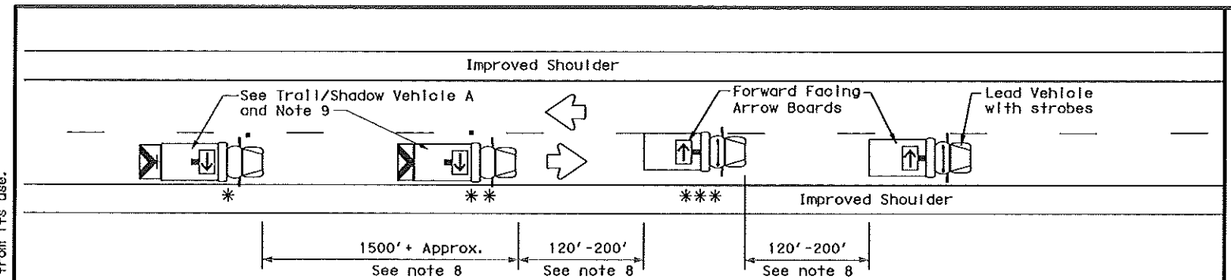

TCP (3-3a)

TWO LANE HIGHWAY WITH PAVED SHOULDERS (WORK ON TRAVEL LANE)

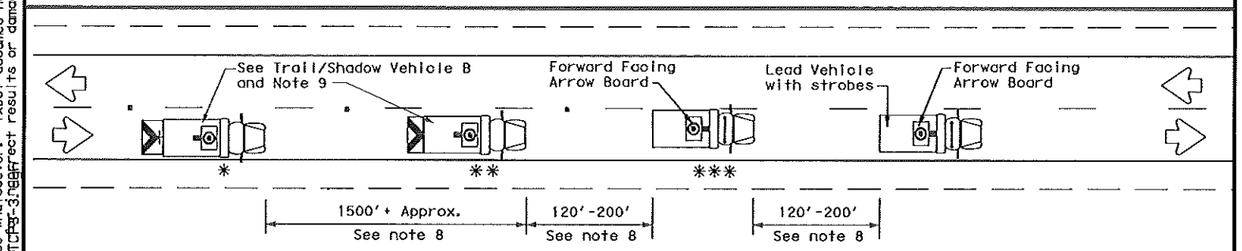

TCP (3-3b)

TWO LANE HIGHWAY WITHOUT PAVED SHOULDERS (WORK ON TRAVEL LANE)

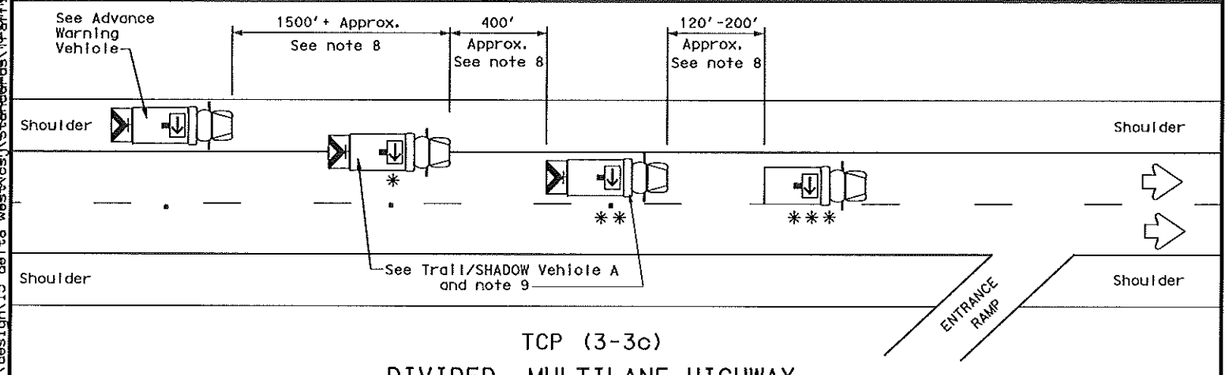

TCP (3-3c)

DIVIDED MULTILANE HIGHWAY

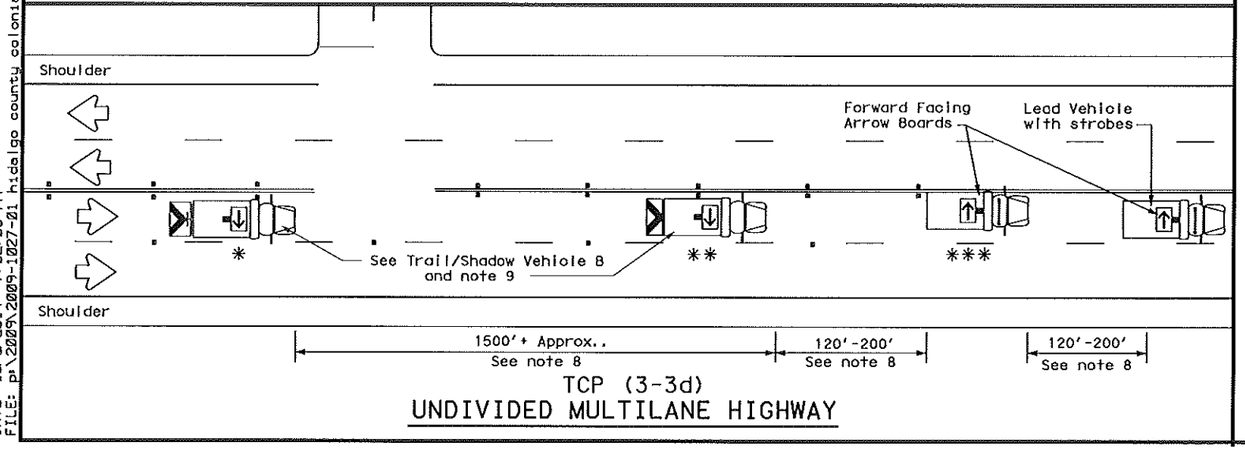

TCP (3-3d)

UNDIVIDED MULTILANE HIGHWAY

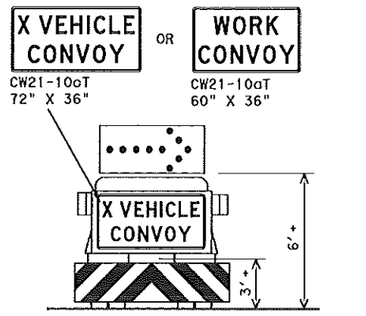

TRAIL/SHADOW VEHICLE A

with RIGHT Directional display
Flashing Arrow Board

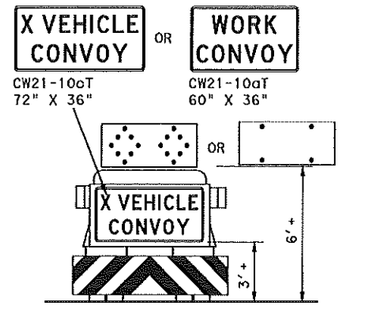

TRAIL/SHADOW VEHICLE B

with Flashing Arrow Board
in Caution Mode

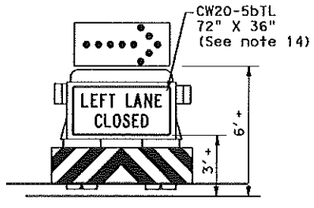

ADVANCE WARNING VEHICLE

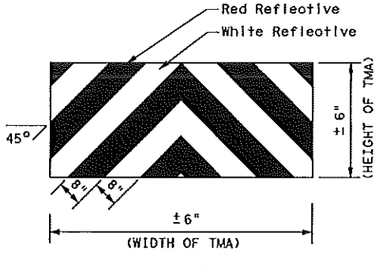

STRIPING FOR TMA

LEGEND			
*	Trail Vehicle	ARROW BOARD DISPLAY	
**	Shadow Vehicle		
***	Work Vehicle		RIGHT Directional
	Heavy Work Vehicle		LEFT Directional
	Truck Mounted Attenuator (TMA)		Double Arrow
	Traffic Flow		CAUTION (Alternating Diamond or 4 Corner Flash)

TYPICAL USAGE				
MOBILE	SHORT DURATION	SHORT TERM STATIONARY	INTERMEDIATE TERM STATIONARY	LONG TERM STATIONARY
✓				

GENERAL NOTES

1. TRAIL, SHADOW, and LEAD vehicles shall be equipped with arrow boards as illustrated. When a LEAD vehicle is not used on two way roads the WORK vehicle must have an arrow board. For divided roadways, the arrow board on the WORK vehicle is optional based on the type of work being performed. The Engineer will determine if the LEAD vehicle and/or TRAIL vehicle are required based on prevailing roadway conditions, traffic volume, and sight distance restrictions.
2. The use of amber high intensity rotating, flashing, oscillating, or strobe lights on vehicles are required. Blue high intensity rotating, flashing, oscillating, or strobe lights when mounted on the driver's side of the vehicle may be operated simultaneously with the amber beacons or strobe lights.
3. The use of truck mounted attenuators (TMA) on the SHADOW VEHICLE, ADVANCE WARNING and TRAIL VEHICLE are required.
4. Reflective sheeting on the rear of the TMA shall meet or exceed the reflectivity and color requirements of DEPARTMENTAL MATERIAL SPECIFICATION DMS 8300, Type A.
5. Flashing arrow boards shall be Type B or Type C as per the Barricade and Construction (BC) standards. The board shall be controlled from inside the vehicle.
6. Each vehicle shall have two-way radio communication capability.
7. When work convoys must change lanes, the TRAIL VEHICLE should change lanes first to shadow the other convoy vehicles.
8. Vehicle spacing between the TRAIL VEHICLE and the SHADOW VEHICLE will vary depending on sight distance restrictions. Motorists approaching the convoy should be able to see the TRAIL VEHICLE in time to slow down and/or change lanes as they approach the TRAIL VEHICLE. Vehicle spacing between the WORK VEHICLE and SHADOW VEHICLE and vehicle spacing between WORK VEHICLE and LEAD VEHICLE may vary according to terrain, work activity and other factors.
9. X VEHICLE CONVOY (CW21-10oT) or WORK CONVOY (CW21-10aT) signs shall be used on TRAIL VEHICLES and SHADOW VEHICLES as shown. As an option 48" x 48" diamond shaped WORK CONVOY (CW21-10T) or X VEHICLE CONVOY (CW21-10bT) signs may be used where adequate mounting space exists. When used, the X VEHICLE CONVOY sign shall have the number of the convoy vehicles displayed on the sign in the number designation "X" location. The X VEHICLE CONVOY sign shall not be used on the SHADOW VEHICLE if a TRAIL VEHICLE is used.
10. For divided highways with two or three lanes in one direction, the appropriate LEFT LANE CLOSED (CW20-5bTL), RIGHT LANE CLOSED (CW20-5bTR), or CENTER LANE CLOSED (CW20-5dT) sign should be used on the Advance Warning Vehicle. As an option, a portable changeable message sign (PCMS) or truck mounted changeable message sign (TMCMS) with a minimum character height of 12", and displaying the same legend may be substituted for these signs. An appropriate directional arrow display, simulating the size and legibility of the flashing arrow board may be used in the second phase of the PCMS/TMCMS message. When this is done, the arrow board will not be required on the Advance Warning Vehicle.
11. A double arrow shall not be displayed on the arrow board on the Advance Warning Vehicle.
12. For divided highways with three or four lanes in each direction, use TCP(3-2).
13. Standard diamond shape versions of the CW20-5 series signs may be used as an option if the rectangular signs shown are not available.
14. The Advance Warning Vehicle may straddle the edgeline when Shoulder width makes it necessary.
15. On two-lane two-way roadways, the work and protection vehicles should pull over periodically to allow motor vehicle traffic to pass. If motorists are not allowed to pass the work convoy, a DO NOT PASS (R4-1) sign should be placed on the back of the rearmost protection vehicle.

Texas Department of Transportation

Traffic Operations Division Standard

TRAFFIC CONTROL PLAN MOBILE OPERATIONS RAISED PAVEMENT MARKER INSTALLATION/ REMOVAL TCP(3-3)-14

FILE: tcp3-3.dgn	DN: TxDOT	CK: TxDOT	DW: TxDOT	CK: TxDOT
©TxDOT September 1987	CONT	SECT	JOB	HIGHWAY
REVISIONS	3C	080	220	VAR
2-94 4-98	DIST	COUNTY		SHEET NO.
8-95 7-13	PHR	HIDALGO		58
1-97 7-14				

DISCLAIMER:
The use of this standard is governed by the "Texas Engineering Practice Act". No warranty of any kind is made by TxDOT for any purpose whatsoever. TxDOT assumes no responsibility for the conversion of this standard to other formats or for incorrect results or damages resulting from its use.

DATE: 10/2/2014 7:02:10 PM
FILE: p:\2009\2009-1027-01 hidalgo county colonias 111\design\15 delta west\cad\tcp7-1(13)-13.dgn

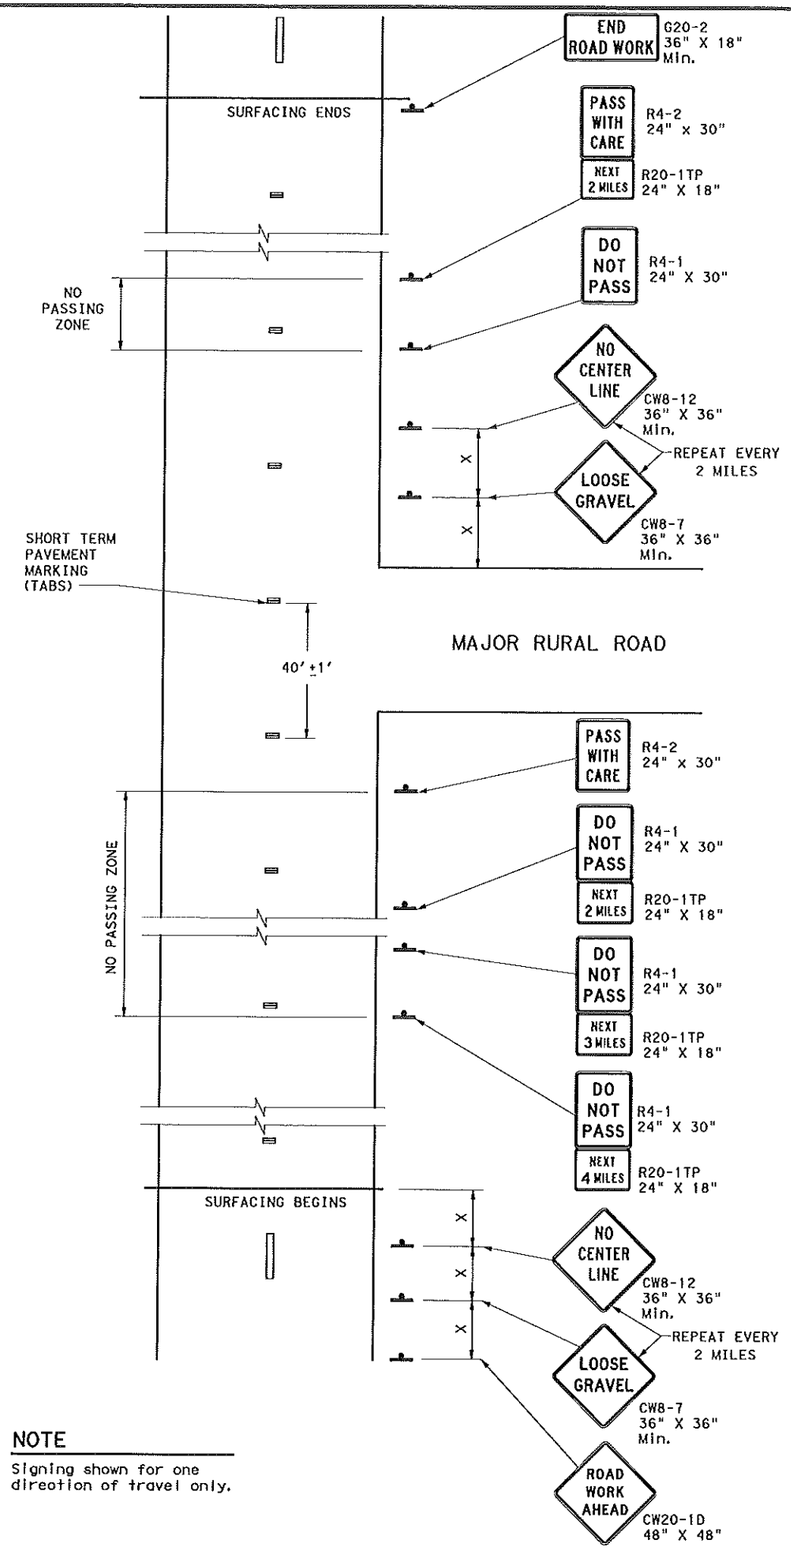

NOTE

Signing shown for one direction of travel only.

NO PASSING ZONES ON TWO-LANE TWO-WAY ROADS

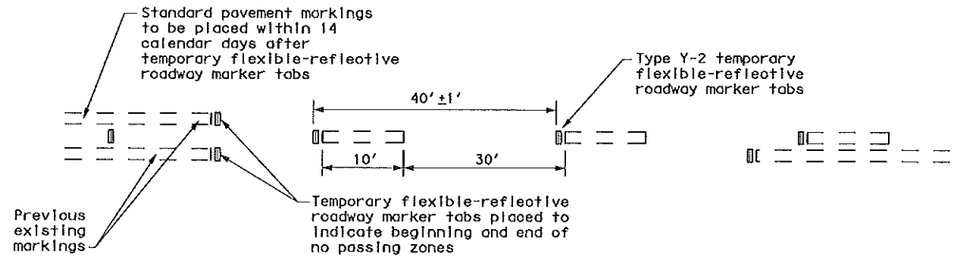

TABS ON CENTERLINES OF TWO-LANE TWO-WAY ROADS

For seal coat, micro-surface or similar operations

"DO NOT PASS" SIGN (R4-1) and NO-PASSING ZONES

A. Prior to the beginning of construction, all currently striped no-passing zones shall be signed with the DO NOT PASS (R4-1) signs and PASS WITH CARE (R4-2) signs placed at the beginning and end of each zone for each direction of travel except as otherwise provided herein. Signs marking these individual no-passing zones need not be covered prior to construction if the signs supplement the existing pavement markings.

B. At the discretion of the Engineer, in areas of numerous no-passing zones, several zones may be combined as a single zone. If passing is to be prohibited over one or more lengthy sections, a DO NOT PASS sign and a NEXT XX MILES (R20-1TP) plaque may be used at the beginning of such zones. The DO NOT PASS sign and the NEXT XX MILES plaque should be repeated every mile to the end of the no-passing zone. In areas where there is considerable distance between no-passing zones, the end of the no-passing zone may be signed with a PASS WITH CARE sign and a NEXT XX MILES plaque.

C. Depending on traffic volumes and length of sections, it may be desirable to prohibit passing throughout the project to prevent damage to windshield and lights. The DO NOT PASS sign and NEXT XX MILES plaque should be used and repeated as often as necessary for this purpose. Where several existing zones are to be combined into one individual no-passing zone, the sign at the beginning of the zone should be covered until the surfacing operation has passed this location so as not to have the DO NOT PASS sign conflict with the existing pavement markings. Also, unless one days operation completes the entire length of such combined zones, appropriate DO NOT PASS and PASS WITH CARE signs should be placed at the beginning and end of the no-passing zones where the surfacing operation has stopped for the day.

D. R4-1 and R4-2 are to remain in place until standard pavement markings are installed.

"NO CENTER LINE" SIGN (CW8-12)

A. Center line markings are yellow pavement markings that delineate the separation of travel lanes that have opposite directions of travel on a roadway. Divided highways do not typically have center line markings.

B. At the time construction activity obliterates the existing center line markings(low volume roads may not have an existing centerline), a NO CENTER LINE (CW8-12) sign should be erected at the beginning of the work area, at approximately 2 mile intervals within the work area, beyond major intersections and other locations deemed necessary by the Engineer.

C. The NO CENTER LINE signs are to remain in place until standard pavement markings are installed.

"LOOSE GRAVEL" SIGN (CW8-7)

A. When construction begins, a LOOSE GRAVEL (CW8-7) sign should be erected at each end of the work area and repeated at intervals of approximately 2 miles in rural areas and closer in urban areas.

B. The LOOSE GRAVEL signs are to remain in place until the condition no longer exists.

PAVEMENT MARKINGS

A. Temporary markings for surfacing projects shall be Temporary Flexible-reflective Roadway Marker Tabs unless otherwise approved by the Engineer. Tabs are to be installed to provide true alignment for striping crews or as directed by the Engineer. Tabs will be placed at the spacing indicated. Tabs should be applied to the pavement no more than two (2) days before the surfacing is applied. After the surfacing is rolled and swept, the cover over the reflective strip shall be removed.

B. Tabs shall not be used to simulate edge lines.

C. Tab placement for overlay/inlay operations shall be as shown on the WZ(STPM) standard sheet.

COORDINATION OF SIGN LOCATIONS

A. The location of warning signs at the beginning and end of a work area are to be coordinated with other signing typically shown on the Barricade and Construction Standards for project limits to ensure adequate sign spacing.

B. Where possible the ROAD WORK AHEAD (CW20-1D), LOOSE GRAVEL (CW8-7), and NO CENTER LINE (CW8-12) signs should be placed in the sequence shown following the OBEY WARNING SIGNS STATE LAW (R20-3T) and the TRAFFIC FINES DOUBLE (R20-5T) sign, and one "X" sign spacing prior to the CONTRACTOR (G20-6T)sign typically located at or near the limits of surfacing. LOOSE GRAVEL and NO CENTER LINE signs will then be repeated as described above.

Posted Speed *	Minimum Sign Spacing "X" Distance
30	120'
35	160'
40	240'
45	320'
50	400'
55	500'
60	600'
65	700'
70	800'
75	900'

* Conventional Roads Only

TYPICAL USAGE				
MOBILE	SHORT DURATION	SHORT TERM STATIONARY	INTERMEDIATE TERM STATIONARY	LONG TERM STATIONARY
			✓	✓

GENERAL NOTES

1. The traffic control devices detailed on this sheet will be furnished and erected as directed by the Engineer on sections of roadway where tabs must be placed prior to the surfacing operation which will cover or obliterate the existing pavement markings.
2. The devices shown on this sheet are to be used to supplement those required by the BC Standards or others required elsewhere in the plans.
3. Signs shall be erected as detailed on the BC Standards or the Compliant Work Zone Traffic Control Devices List (CWZTCD) on supports approved for Long-Term / Intermediate-Term Work Zone Sign Supports.
4. When surfacing operations take place on divided highways, freeways or expressways, the size of diamond shaped construction warning signs shall be 48" x 48".
5. Signs on divided highways, freeways and expressways will be placed on both right and left sides of the roadway based on roadway conditions as directed by the Engineer.

Texas Department of Transportation

Traffic Operations Division Standard

TRAFFIC CONTROL DETAILS FOR SURFACING OPERATIONS

TCP(7-1)-13

FILE:	tcp7-1.dgn	DN: TxDOT	CK: TxDOT	DW: TxDOT	CK: TxDOT
© TxDOT	March 1991	CONT	SECT	JOB	HIGHWAY
REVISIONS		3C	080	220	VAR
4-92 4-98		DIST	COUNTY		SHEET NO.
1-97 7-13		PHR	HIDALGO		59

216

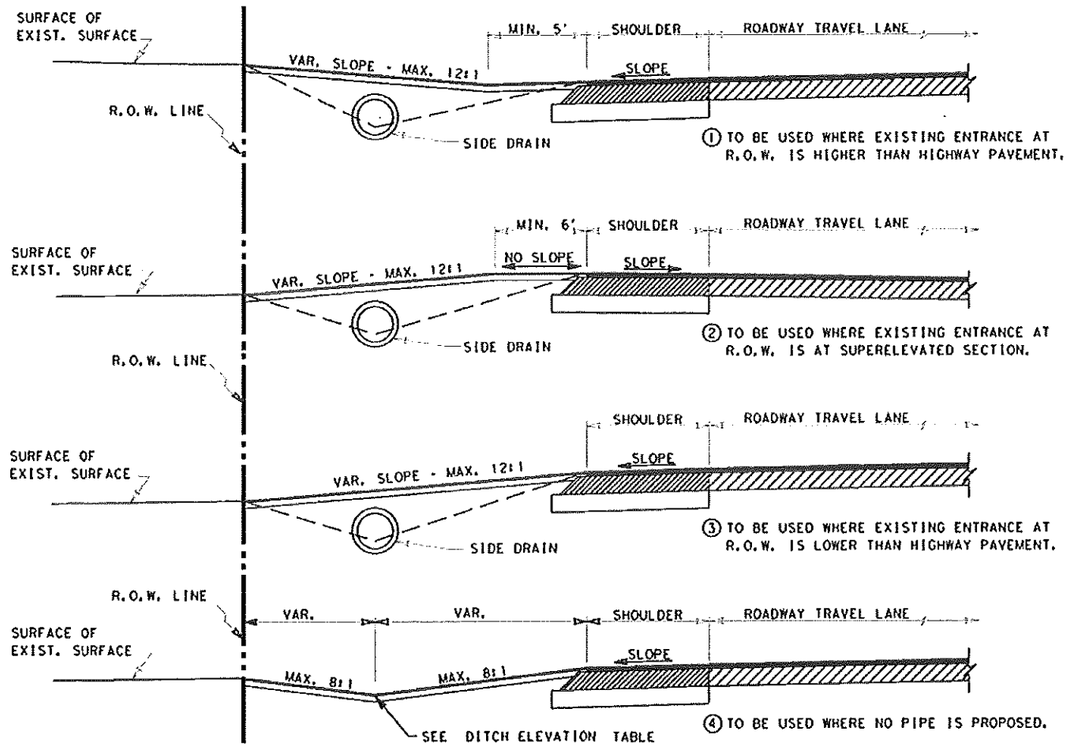

NOTES:

ALL ENTRANCES CONSTRUCTED ON THIS PROJECT ARE SUBJECT TO CONCURRENCE WITH EXISTING GOVERNING REGULATIONS AS SET OUT BY THE STATE HIGHWAY COMMISSION.

ENTRANCE'S BASE AND SURFACING MAY BE EXTENDED BEYOND R.O.W. LINE AS REQUIRED TO MEET EXISTING GRADE IN A SATISFACTORY MANNER OF WHICH NO STEEPER THAN 12:1 SLOPE WILL BE CONSTRUCTED.

ALL FLEXIBLE BASE USED FOR PRIVATE DRIVES & COMMERCIAL DRIVES WILL NOT REQUIRE LIME TREATMENT.

EXACT LOCATIONS, DIMENSIONS, AND TYPE TO BE ESTABLISHED DURING CONSTRUCTION BY THE ENGINEER.

PROP. WIDTH OF DRIVEWAYS TO MATCH EXISTING WIDTH AT R.O.W. LINE.

114 #/SY ACP (COMPACTED) IS EQUAL TO 1 IN. DEPTH
171 #/SY ACP (COMPACTED) IS EQUAL TO 1½ IN. DEPTH.

SIDE DRAINS TO BE INSTALLED WHERE ROADWAY DITCH DRAINAGE IS NECESSARY, AS INDICATED ON PLANS AND/OR AS DIRECTED BY THE ENGINEER.

SIDE DRAINS TO BE INSTALLED WITH A MINIMUM OF 12" COVER BY PROPOSED RESIDENTIAL & COMMERCIAL MATERIAL OR 15" COVER OF PROPOSED COUNTY RD. & CITY STREET ROADWAY MATERIAL.

AVERAGE DIMENSIONS SHOWN ON TABLE OF DRIVEWAYS ARE FOR ESTIMATING PURPOSES ONLY.

THE RATE OF PRIME SHALL BE 0.10 GAL/SY FOR PRIVATE AND/OR COMMERCIAL DRIVEWAYS AND 0.20 GAL/SY FOR PUBLIC DRIVEWAYS.

TYPICAL ENTRANCE PROFILE FOR DRIVEWAYS W/OUT C&G

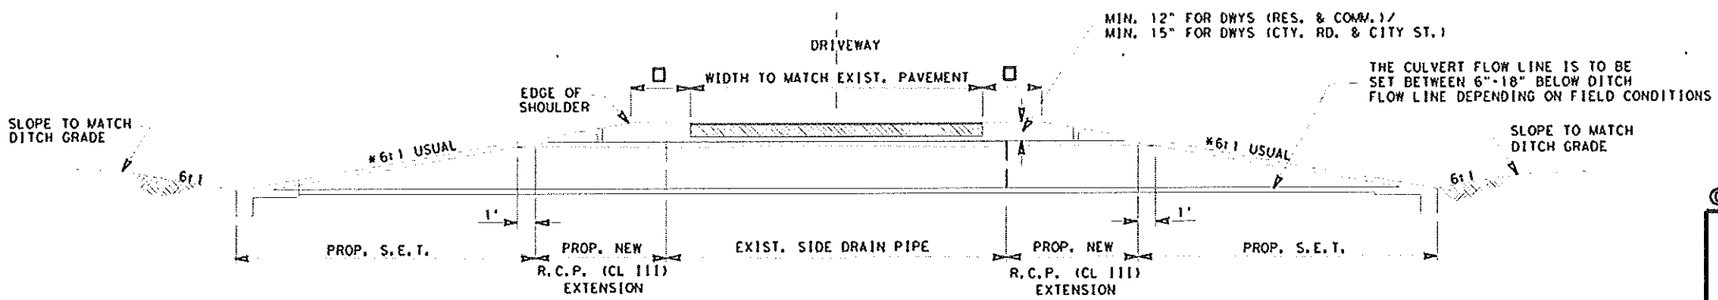

□ - 1' MIN. ON DRIVEWAYS (RES. & COMM.)
2' MIN. ON DRIVEWAYS (COUNTY RD. & CITY ST.)

* - 6:1 SLOPE USUAL
UNLESS OTHERWISE NOTED ON PLANS

© TxDOT 2005

PHARR DISTRICT STANDARD

TEXAS DEPARTMENT OF TRANSPORTATION

DRIVEWAY PROFILE DETAILS

REV. 01/14

DRIVEWAY1.DGN

DISTRICT	STATE FED. PROJECT NO.	FILE NO.	SHEET NO.
6			60 $DPDET

STATE	DIST. COUNTY	CONTROL	SECT.	JOB	HIGHWAY NO.
TEXAS	21 CTY	C	S	J	HWY

DESIGNS FOR TWO-WAY COMMERCIAL DRIVEWAYS

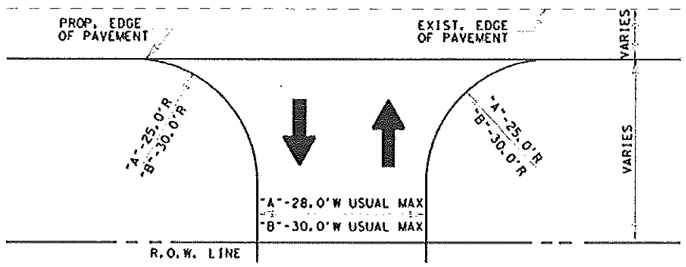

"A"- ONE ENTRY LANE AND ONE EXIT LANE, FEWER THAN 4 LARGE VEHICLES PER HOUR

"B"- ONE ENTRY LANE AND ONE EXIT LANE, 4 OR MORE SINGLE UNIT VEHICLES① PER HOUR

① - *DRIVEWAY DESIGNS FOR LARGER VEHICLES WILL BE CONSIDERED ON A CASE BY CASE BASIS*

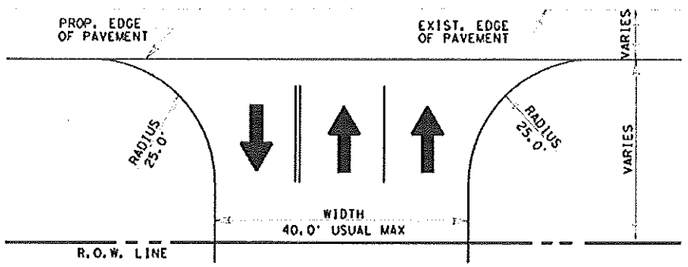

ONE ENTRY LANE AND TWO EXIT LANES (WITHOUT DIVIDERS)

DESIGNS FOR TWO-WAY COMMERCIAL DRIVEWAYS

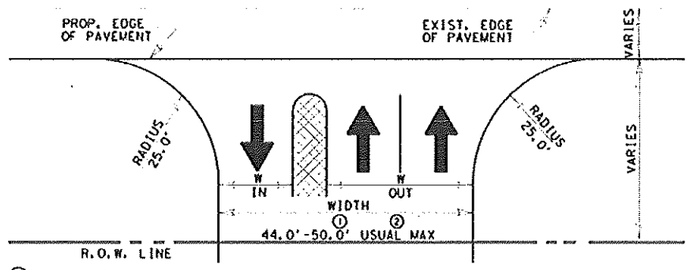

① - *4.0' WIDE DIVIDER, FACE-TO-FACE CURBS*
② - *10.0' WIDE DIVIDER, FACE-TO-FACE CURBS*

ONE ENTRY LANE AND TWO EXIT LANES (WITH A DIVIDER)

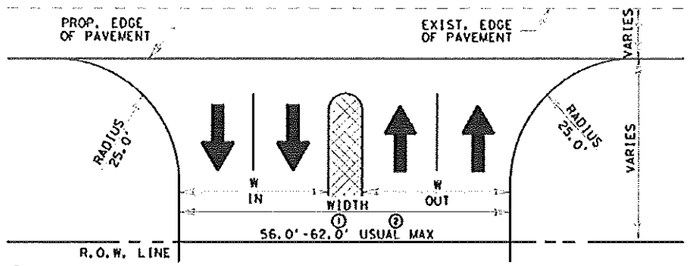

① - *4.0' WIDE DIVIDER, FACE-TO-FACE CURBS*
② - *10.0' WIDE DIVIDER, FACE-TO-FACE-CURBS*

TWO ENTRY LANES AND TWO EXIT LANES (WITH A DIVIDER)

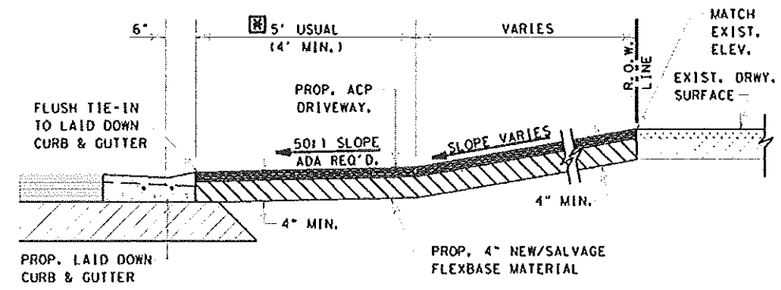

TYPICAL ASPH. CONC. PVM'T. DRIVEWAY SECTION

N.T.S.

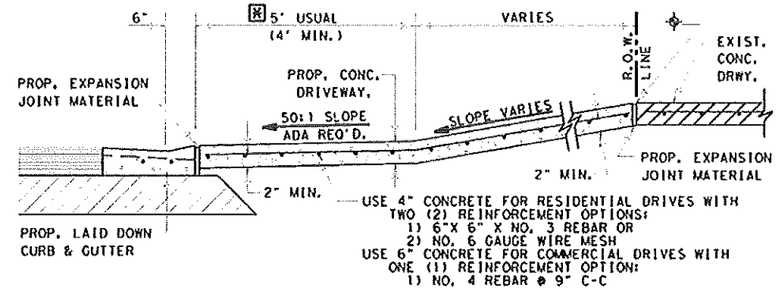

USE 4" CONCRETE FOR RESIDENTIAL DRIVES WITH TWO (2) REINFORCEMENT OPTIONS:
1) 6"X 6" X NO. 3 REBAR OR
2) NO. 6 GAUGE WIRE MESH
USE 6" CONCRETE FOR COMMERCIAL DRIVES WITH ONE (1) REINFORCEMENT OPTION:
1) NO. 4 REBAR @ 9" C-C

TYPICAL CONCRETE DRIVEWAY SECTION

N.T.S.

⊕ CONC. SHALL BE SAW CUT TO THE LIMITS OF REMOVAL WHERE APPLICABLE.

[X] PROP./FUTURE SIDEWALK CROSSING LOCATION UNLESS SHOWN ELSEWHERE ON P&P SHEETS. SEE P&P SHEETS FOR PROP. SIDEWALK LOCATION IF SIDEWALKS ARE INCLUDED AS PART OF PROJECT. REFER TO STATE STANDARDS - PEDESTRIAN FACILITIES - FOR ADDITIONAL REQUIREMENTS.

PRIVATE AND COMMERCIAL DRIVES WITHOUT CURB & GUTTER

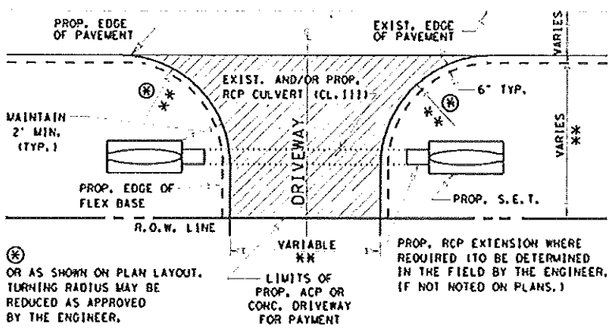

[X] OR AS SHOWN ON PLAN LAYOUT. TURNING RADIUS MAY BE REDUCED AS APPROVED BY THE ENGINEER.

PLAN OF PRIVATE AND COMMERCIAL DRIVES

** FOR PRIVATE RESIDENTIAL DRIVES, TRY TO MATCH EXISTING WITH A MINIMUM WIDTH OF 12 FT. AND A MAXIMUM WIDTH OF 24 FT. WITH 15 FT. USUAL RADIUS. FOR COMMERCIAL DRIVES, USE ABOVE COMMERCIAL DRIVEWAY DETAILS.

PRIVATE AND COMMERCIAL DRIVES WITH CURB & GUTTER

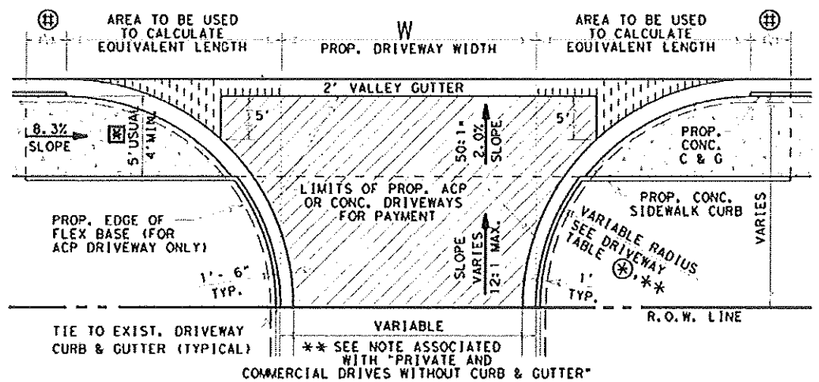

PLAN OF PRIVATE AND COMMERCIAL DRIVES

SEE P&P SHEETS FOR LOCATIONS OF DRIVES
N.T.S.

[X] PROP./FUTURE CONC. SIDEWALK LOCATION UNLESS SHOWN ELSEWHERE ON P&P SHEETS. REFER TO STATE STANDARDS - PEDESTRIAN FACILITIES - FOR ADDITIONAL REQUIREMENTS.

⊕ LIMITS OF SLOPE FOR PROP. CONC. CURB BASED ON 8.3% SLOPE FOR SIDEWALK

LF EQUIVALENT TABLE FOR PAYMENT LIMITS OF 2' VALLEY GUTTER

LF OF VALLEY GUTTER= W + X1 + X2

WHERE X1 AND X2 MAY VARY DEPENDING ON RADIUS

Prop. Driveway Radius	X1 or X2 (Sq Ft Area / 2') Equivalent LF Length
5'	1
8'	2
10'	4
12'	6
15'	9
18'	12
20'	15
22'	18
25'	24
28'	30
30'	34

SEE DRIVEWAY TABLE FOR LIMITS OF LAID DOWN CURB TO BE PAID FOR AS CURB AND GUTTER

DRIVEWAY TYPES

TY PB-1
EXIST. PRIVATE OR COMMERCIAL DRIVEWAYS TO BE CONSTRUCTED AS SHOWN WITH 4" NEW AND/OR SALVAGE FLEX. BASE, PRIMED AND SURFACED WITH \ 114#/SY ACP.

CONCRETE (RESIDENTIAL)
EXIST. PRIVATE DRIVEWAYS TO BE CONSTRUCTED AS SHOWN WITH 4" CONCRETE. TO BE PAID FOR BY THE SQ.YD.

CONCRETE (COMMERCIAL)
EXIST. BUSINESS DRIVEWAYS TO BE CONSTRUCTED AS SHOWN WITH 6" CONCRETE. TO BE PAID FOR BY THE SQ.YD.

© TxDOT 2014

PHARR DISTRICT STANDARD

TEXAS DEPARTMENT OF TRANSPORTATION

DRIVEWAY DETAILS PRIVATE (RESIDENTIAL-COMMERCIAL)

REV. 01/15

DRIVEWAY2.DGN

CONT.	SECT.	JOB	HIGHWAY NO.
6			61 $DDETP$
STATE	DISTRICT	COUNTY	
TEXAS	21	CTY	C S J HWY

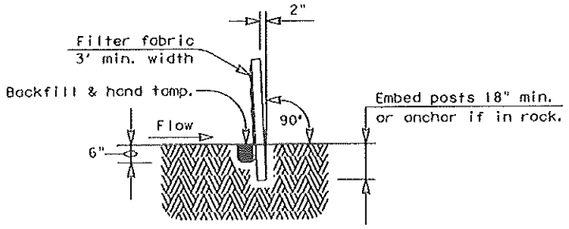

SECTION A-A

GENERAL NOTES

1. The guidelines shown hereon are suggestions only and may be modified by the Engineer.

PLAN SHEET LEGEND

Sediment Control Fence —— SCF ——

SEDIMENT CONTROL FENCE USAGE GUIDELINES

A sediment control fence may be constructed near the downstream perimeter of a disturbed area along a contour to intercept sediment from overland runoff. A 2 year storm frequency may be used to calculate the flow rate to be filtered.

Sediment control fence should be sized to filter a max. flow through rate of 100 GPM/FT^2. Sediment control fence is not recommended to control erosion from a drainage area larger than 2 acres.

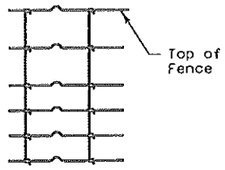

Galv. Hinge joint knot woven mesh (12.5 Ga. Min.) requires a minimum of five horizontal wires spaced at a max. 12 inches apart and all vertical wires spaced at a max. 12 inches apart.

Hinge Joint Knot Woven Mesh (Option)

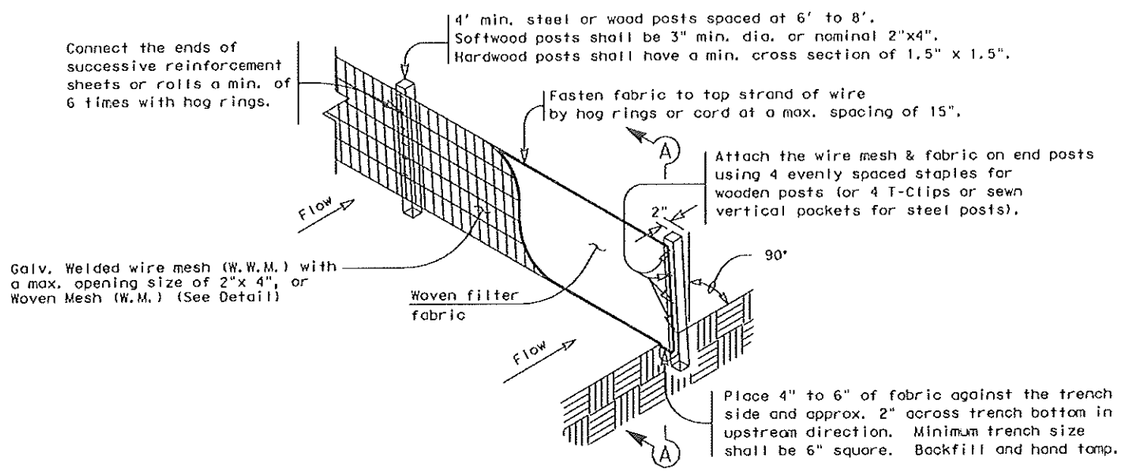

TEMPORARY SEDIMENT CONTROL FENCE

SCF

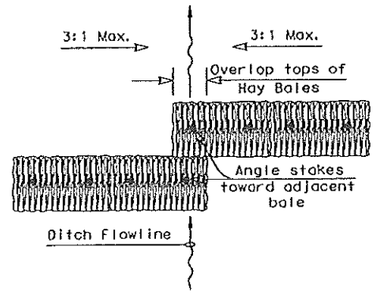

PLAN VIEW

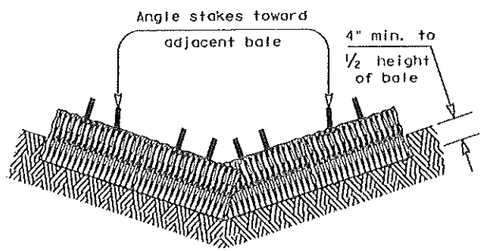

PROFILE VIEW

PLANS SHEET LEGEND

Baled Hay —— BH ——

BALED HAY USAGE GUIDELINES

A Baled Hay installation may be constructed near the downstream perimeter of a disturbed area along a contour to intercept sediment from overland runoff. A two year storm frequency may be used to calculate the flow rate to be filtered. The installation should be sized to filter a maximum flow thru rate of 5 GPM/FT^2 of cross sectional area. Baled hay may be used at the following locations:

1. Where the runoff approaching the baled hay flows over disturbed soil for less than 100'. If the slope of the disturbed soil exceeds 10%, the length of slope upstream the baled hay should be less than 50'.
2. Where the installation will be required for less than 3 months.
3. Where the contributing drainage area is less than ½ acre.

For Baled Hay installations in small ditches, the additional following considerations apply:

1. The ditch sideslopes should be graded as flat as possible to maximize the drainage flowrate thru the hay.
2. The ditch should be graded large enough to contain the overtopping drainage when sediment has filled to the top of the baled hay.

Bales should be replaced usually every 2 months or more often during wet weather when loss of structural integrity is accelerated.

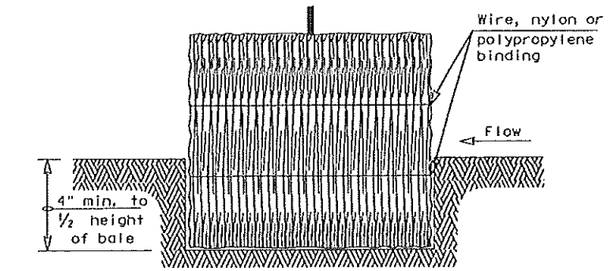

SECTION B-B

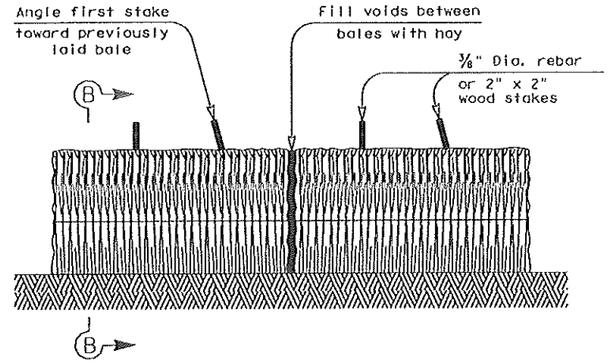

BALED HAY FOR EROSION CONTROL

BH

GENERAL NOTES

1. Hay bales shall be a minimum of 30" in length and weigh a minimum of 50 Lbs.
2. Hay bales shall be bound by either wire or nylon or polypropylene string. The bales shall be composed entirely of vegetative matter.
3. Hay bales shall be embedded in the soil a minimum of 4" and where possible ½ the height of the bale.
4. Hay bales shall be placed in a row with ends tightly abutting the adjacent bales. The bales shall be placed with bindings parallel to the ground.
5. Hay bales shall be securely anchored in place with ⅜" Dia. rebar or 2" x 2" wood stakes, driven through the bales. The first stake shall be angled towards the previously laid bale to force the bales together.
6. The guidelines shown hereon are suggestions only and may be modified by the Engineer.

Texas Department of Transportation
Design Division (Roadway)

TEMPORARY EROSION, SEDIMENT AND WATER POLLUTION CONTROL MEASURES

FENCE & BALED HAY

EC(1)-09

FILE: ec109.dgn	DN: HEJ	CK: HEJ	DW: BGD / TV	CK:
©TxDOT JUNE 1993	DISTRICT	FEDERAL AID PROJECT		SHEET
REVISIONS	PHR			62
Language added to the end of the standard sheet note for silt fence to allow for the use of the new bedding.	COUNTY	CONTROL	SECT	JOB	HIGHWAY
	HIDALGO	3C	1080	220	VAR

DISCLAIMER:
The use of this standard is governed by the "Texas Engineering Practice Act". No warranty of any kind is made by TxDOT for any purpose whatsoever. TxDOT assumes no responsibility for the conversion of this standard to other formats or for incorrect results or damages resulting from its use.

LEVELS DISPLAYED

DISCLAIMER:
The use of this standard is governed by the "Texas Engineering Practice Act". No warranty of any kind is made by TxDOT for any purpose whatsoever. TxDOT assumes no responsibility for the conversion of this standard to other formats or for incorrect results or damages resulting from its use.

DATE: 10/2/2014 7:02:15 PM
FILE: p:\2009\2009-1027-01 hidalgo county colonias iii\design\15 delta west\gsi\Standards\Pavement Markers\PM1-12.dgn

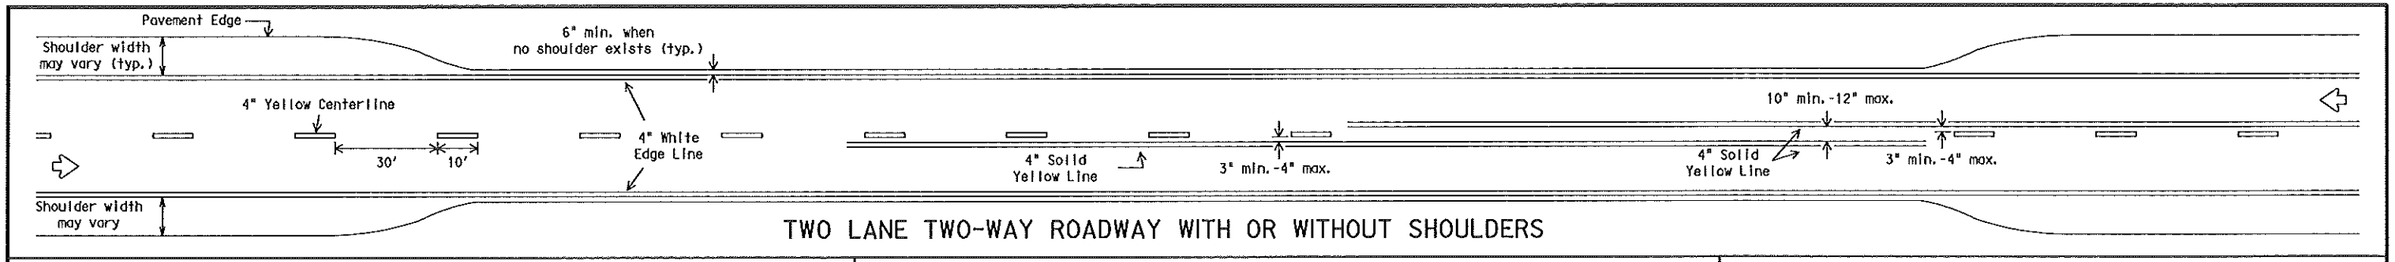

TWO LANE TWO-WAY ROADWAY WITH OR WITHOUT SHOULDERS

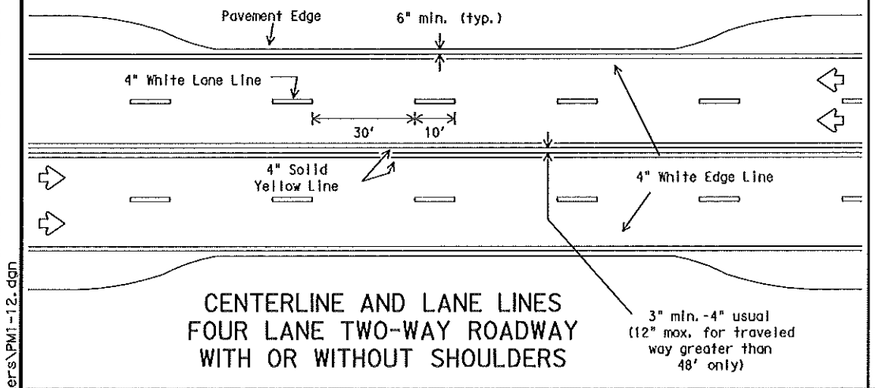

CENTERLINE AND LANE LINES FOUR LANE TWO-WAY ROADWAY WITH OR WITHOUT SHOULDERS

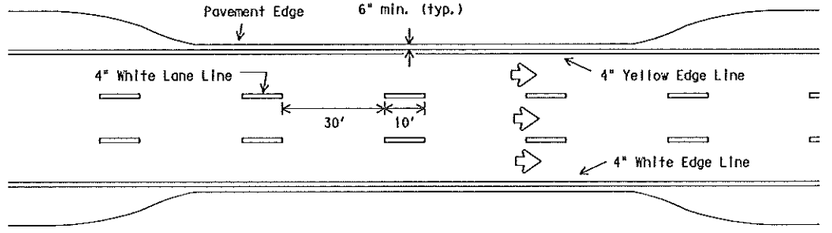

EDGE LINE AND LANE LINES ONE-WAY ROADWAY WITH OR WITHOUT SHOULDERS

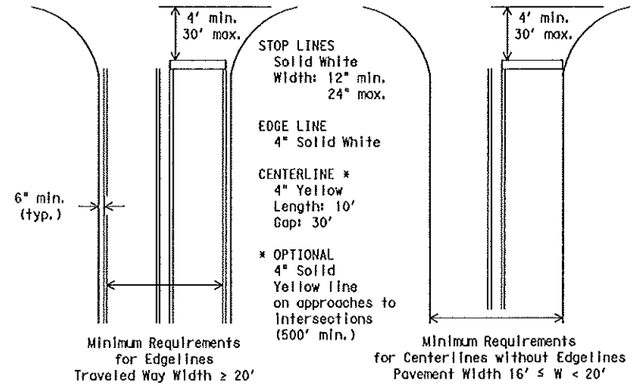

GUIDE FOR PLACEMENT OF STOP LINES, EDGE LINE & CENTERLINE

Based on Traveled Way and Pavement Widths for Undivided Highways

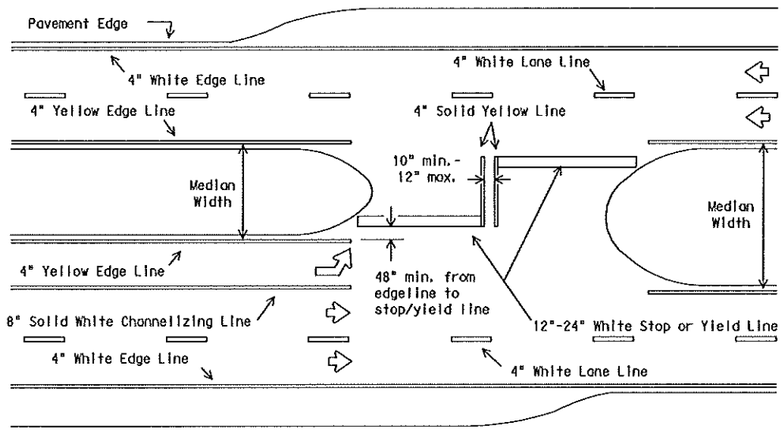

All medians shall be field measured to determine the location of necessary striping. Stop/Yield bars and centerlines shall be placed when the median width is greater than 30 ft. The median width is defined as the area between two roadways of a divided highway measured from edge of traveled way to edge of traveled way. The median excludes turn lanes. The median width might be different between interseotions, interchanges and of opposite approaches of the same interseotion. The narrow median width will be the controlling width to determine if markings are required.

FOUR LANE DIVIDED ROADWAY INTERSECTIONS

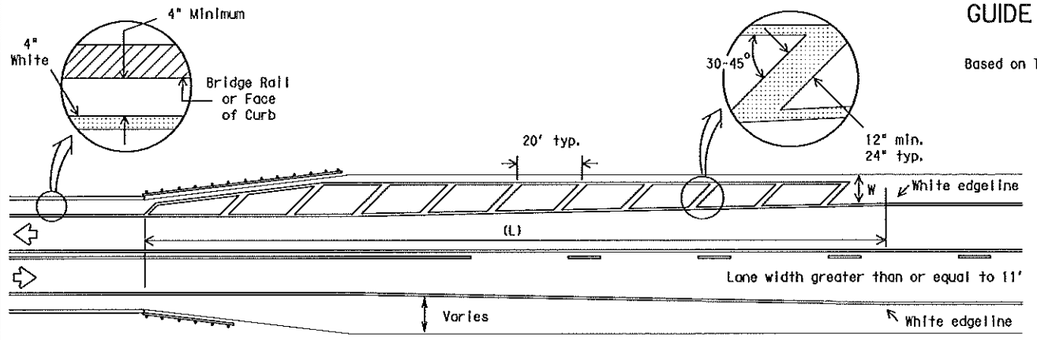

NOTES:

1. No-passing zone on bridge approach is optional but if used, it shall be a minimum 500 feet long.
2. For crosshatching length (L) see Table 1.
3. The width of the offset (W) and the required crosshatching width is the full shoulder width in advance of the bridge.
4. The crosshatching is not required if delineators or barrier reflectors are used along the structure.
5. For guard fence details, refer elsewhere in the plans.

ROADWAYS WITH REDUCED SHOULDER WIDTHS ACROSS BRIDGE OR CULVERT

TABLE 1 - TYPICAL LENGTH (L)

Posted Speed *	Formula
≤ 40	$L = \frac{WS^2}{60}$
≥ 45	L=WS

* 85th Percentile Speed may be used on roads where traffic speeds normally exceed the posted speed limit. Crosshatching length should be rounded up to nearest 5 foot increment.

L-Length of Crosshatching (FT.) W-Width of Offset (FT.)
S-Posted Speed (MPH)

EXAMPLES:

An 8 foot shoulder in advance of a bridge reduces to 4 feet on a 70 MPH roadway. The length of the crosshatching should be:

$L = 8 \times 70 = 560$ ft.

A 4 foot shoulder in advance of a bridge reduces to 2 feet on a 40 MPH roadway. The length of the crosshatching should be:

$L = 4(40)^2 / 60 = 106.67$ ft. rounded to 110 ft.

GENERAL NOTES

1. Edgeline striping shall be as shown in the plans or as directed by the Engineer. The edgeline should typically be placed a minimum of 6 inches from the edge of pavement. This distance may vary due to pavement raveling or other conditions. Edgelines are not required in curb and gutter sections of roadways.
2. The traveled way includes only that portion of the roadway used for vehicular travel and not the parking lanes, sidewalks, berms and shoulders. The traveled ways shall be measured from the inside of edgeline to inside of edgeline of a two lane roadway.

MATERIAL SPECIFICATIONS	
PAVEMENT MARKERS (REFLECTORIZED)	DMS-4200
EPOXY AND ADHESIVES	DMS-6100
BITUMINOUS ADHESIVE FOR PAVEMENT MARKERS	DMS-6130
TRAFFIC PAINT	DMS-8200
HOT APPLIED THERMOPLASTIC	DMS-8220
PERMANENT PREFABRICATED PAVEMENT MARKINGS	DMS-8240

All pavement marking materials shall meet the required Departmental Material Specifications as specified by the plans.

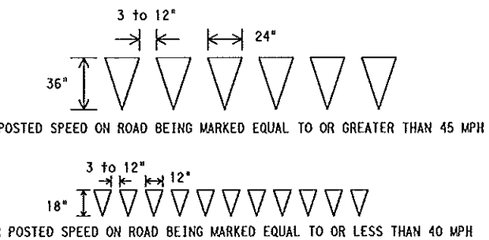

YIELD LINES

Texas Department of Transportation
Traffic Operations Division

TYPICAL STANDARD PAVEMENT MARKINGS

PM(1)-12

© TxDOT November 1978

REVISIONS	DN: TxDOT	CK: TxDOT	DW: TxDOT	CK: TxDOT
8-95 2-12	CONT	SECT	JOB	HIGHWAY
5-00	3C	080	220	VAR
8-00	DIST	COUNTY		SHEET NO.
3-03	PHR	HIDALGO		63

22A

HIDALGO COUNTY

BID PROPOSAL
FOR

CAP-XX-XXX-XX-XX-XXX
"ROAD & DRAINAGE CONSTRUCTION FOR DELTA WEST SUBDIVISION"

IN ACCORDANCE WITH BORDER COLONIA ACCESS PROGRAM ROUND III

IN

HIDALGO COUNTY PRECINCT NO. 1

STATE OF TEXAS
JOSE A. SANCHEZ
87890
LICENSED
PROFESSIONAL ENGINEER

Prepared by:

TEDSI INFRASTRUCTURE GROUP
Consulting Engineers
TEDSI
TBPE Firm No. 1640
1201 East Expressway 83 ♦ Mission, Texas 78572
Tel: (956) 424-7898
Fax: (956) 424-7022

TABLE OF CONTENTS
CAP-XX-XXX-XX-XX-XXX
ROAD & DRAINAGE CONSTRUCTION FOR DELTA WEST SUBDIVISION

1) Advertisement and Invitation for Bids
2) Hidalgo County Legal Notice
3) Bidder Acknowledgement
4) Information for Bidders
5) Bid Form
6) Bid Bond
7) Draft Contract
8) Non Collusion
9) Payment Bond
10) Performance Bond

11) **Exhibit C**
    - **a.** Insurance

12) General Conditions of the Agreement
13) Title 29 Labor
14) Standard General Condition of Construction Contract
15) Supplemental General Condition

16) **Exhibit A** General Notes & Standard Specifications
    - **a.** Technical Specifications
    - **b.** Hidalgo County Specifications as per 340
    - **c.** Government Specifications & Special Provisions

17) **Exhibit B**
    - **a.** Debarment
    - **b.** W-9
    - **c.** Bidder/Vendor Application
    - **d.** Conflict of Interest Memo
    - **e.** Conflict of Interest Form
    - **f.** Sales Tax and Local Sales Tax Certificate

18) **Exhibit D Border Wage Rates**
    - **a.** Government code Ch 2258
    - **b.** Prevailing Wage Rate
    - **c.** Davis Bacon

19) **Exhibit E**
    - **a.** Checklist
    - **b.** Change Order
    - **c.** Payment of Application
    - **d.** Estimate Quantity Update
    - **e.** Schedule of Values
    - **f.** Contract Time Statement
    - **g.** Colonia Testing Requirement

h. List of Suppliers
i. Partial Release of Lien
j. Contractor's Affidavit of Payment of Debts and Claims
k. Prevailing Wage Rates Certificate Statement
l. Certificate of Construction Completion
m. Contractor's Affidavit of Release of Liens

20) Construction Identification Sign

REQUEST FOR BIDS

(Colonia Access Program Project)

TO SUPPLY HIDALGO COUNTY PRECINCT NO. 1 with sealed bids on:

CAP-XX-XXX-XX-XX-XXX "ROAD & DRAINAGE CONSTRUCTION FOR DELTA WEST SUBDIVISION"

A BIDDER'S BOND from a reliable surety company licensed to operate in the State of Texas or certified Cashier's Check, payable without recourse to the County of Hidalgo, for the amount of not less than **5%** of the total bid shall accompany the bid as guaranty that, if awarded the contract, the bidder will enter into a contract with the County of Hidalgo. Payment and Performance Bonds shall be executed except in the event into a single payment contract with the County of Hidalgo in lieu of a Performance Bond. In the event the total amount bid is $25,000 or less, the successful contract has the option to enter into a single payment contract with the County of Hidalgo in lieu of a Payment and Performance Bond.

Bid Packets may be obtained from the office of **TEDSI INFRASTRUCTURE GROUP, INC. 1201 E. EXPRESSWAY 83, Mission, Texas 78572,** Phone No **(956) 424-7898** for the amount of **$100.00 each.** General and/or Prime Contractors submitting bids and/or proposals to the County of Hidalgo shall be **non-refundable**.

PRE-BID CONFERENCE is scheduled for **DAY, MONTH DATE, 2015** at **TIME** at **HIDALGO COUNTY NEW ADMINISTRATION BUILDING - PURCHASING DEPARTMENT 2812 S Business Hwy 281, EDINBURG, TEXAS 78539**

UPON SUBMITTING SEALED BID, bidders are required to properly identify (handwritten, typed or printed) sealed envelope and/or packet as follows: Bidder's name and address on the upper left hand corner of the sealed envelope and/or package and Bid No.:

CAP-XX-XXX-XX-XX-XXX "ROAD & DRAINAGE CONSTRUCTION FOR DELTA WEST SUBDIVISION"

on the lower left hand corner of sealed envelope/and or packet. **OVERNIGHT MAIL MUST ALSO BE PROPERLY LABELED ON THE OUTSIDE OF EXPRESS ENVELOPE OR PACKAGE.**

The sealed bid must contain one (1) original and three (3) copies of bid and must be clearly identified and addressed for delivery to:

Martha L. Salazar, CPPB, Hidalgo County Purchasing Agent
Hidalgo County Purchasing Department

US Postal Mail/Courier Address
Hidalgo County New Administration Building
2812 S. Business Hwy 281
Edinburg, Texas 78539

Physical Location:
Hidalgo County New Administration Building
2802 S. Business Hwy. 281
(Southeast of Canton Rd & Business 281)
Edinburg, Texas 78539

Sealed bids will be accepted until **TIME on DAY, MONTH DATE, 2015** at which time they will be opened in the Hidalgo County Purchasing Department Conference Room at **Physical Location: 2802 S. Business Hwy 281, Hidalgo County New Administration Building, Edinburg, Texas 78539**. NO FACSIMILES OR LATE ARRIVALS WILL BE ACCEPTED. ANY BID RECEIVED AFTER THAT TIME WILL NOT BE OPENED AND WILL BE RETURNED

The project is to be funded with Border Colonia Access Program funds through Proposition II Funding from the Texas Department of Transportation (TX D.O.T.) and Urban County Program CDBG funds.

Attention is called to the fact that not less than, the federally determined prevailing (**Davis-Bacon and Related Acts**) wage rate, as issued and contained in the contract documents, must be paid on this project. In addition, the successful bidder must ensure that employees and applicants for employment are not discriminated against because of race, color, religion, sex, age, disability or national origin.

BIDS MAY BE HELD by the County of Hidalgo for a period not to exceed ninety (90) days from the date of the opening of bids for the purpose of reviewing the bids and investigating the qualifications of bidders, prior to awarding of the contract.

THE COUNTY reserves the right to refuse and reject any/all bids and to waive any/all formalities or technicalities, or to accept the bids considered the best and most advantageous to the County.

BY ORDER OF THE COMMISSIONERS COURT OF HIDALGO COUNTY, TEXAS on this the **1ST day** of **SEPTEMBER, 2009.**

MARTHA L. SALAZAR, CPPB
HIDALGO COUNTY PURCHASING AGENT

REPORT ROAD HAZARDS @ 1-866-HCR-SAFE OR 1-866-427-7233

LEGAL NOTICE **BID NO: CAP-XX-XXX-XX-XX-XXX**

1. Sealed bids will be received for **"HIDALGO COUNTY - ROAD & DRAINAGE CONSTRUCTION FOR DELTA WEST SUBDIVISION"** in accordance with the specifications attached as Exhibit "A" hereto. Bids should address all specifications set forth. Bidders may suggest substitutions of features which they feel would be in the best interest of Hidalgo County ("County"). Strong rationale must be presented for any deviation from the specifications. Hidalgo County reserves the right to reject the deviation and its effect on the overall bid.

2. One (1) original and Three (3) copies of all bids are required with the bidders name and return address clearly typed/printed on upper left hand corner and the proper notation clearly typed/printed on the lower left hand corner of the envelope and/or package: **BID NO: CAP-XX-XXX-XX-XX-XXX "ROAD & DRAINAGE CONSTRUCTION FOR DELTA WEST SUBDIVISION"** and in County's Purchasing Department, 2802 S. Business Hwy. 281, Hidalgo County New Administration Building, Edinburg, Texas, 78539 **on or before TIME., DAY, MONTH DATE, 2015.** NO FACSIMILES OR LATE ARRIVALS WILL BE ACCEPTED. ANY RFB RECEIVED AFTER THAT TIME WILL NOT BE OPENED AND WILL BE RETURNED. OVERNIGHT MAIL MUST ALSO BE PROPERLY LABELED ON THE OUTSIDE OF EXPRESS ENVELOPE OR PACKAGE WITH REFERENCE TO: **BID NO: CAP-XX-XXX-XX-XX-XXX "ROAD & DRAINAGE CONSTRUCTION FOR DELTA WEST SUBDIVISION".** Hidalgo County reserves the right to refuse and reject any/all RFB and to waive any/all formalities or technicalities, or to accept the RFB considered the best and most advantageous to Hidalgo County Hidalgo County reserves the right to refuse and reject any/all bids and to waive any/all formalities or technicalities, or to accept the bid considered the best and most advantageous to Hidalgo County

3. Hidalgo County reserves the right to: A. separate and accept, or eliminate any item(s) listed under this bid that it deems necessary to accommodate budgetary and/or operational requirements; B. reject any or all bids submitted and further reserves the right to design the evaluation criteria to be used in selecting the lowest and best bid for approval; and C. award the bid to one bidder or to multiple bidders if the County determines it is in its best interest to do so."

4. The Bidder shall not substitute items named in the bid without the express written consent of Hidalgo County. Failure of the delivered item(s) to perform as specified, or failure to meet the stated delivery schedule shall release Hidalgo County from all obligations to the contracting party with regard to the item(s) in question. In such event, County may elect to award the contract to the next-lowest responsible bidder, or to reject all bids and re-advertise.

5. For work to be performed at a County owned or operated location, each bidder shall, in its sole discretion, visit the job site before preparing the bid and thoroughly familiarize himself/herself with existing conditions. Bidder should take field dimensions and note all circumstances which affect the dollar amount of the bid.

6. Descriptive specifications are referenced in this document to indicate the general kind and quality of equipment desired by Hidalgo County. Due to various styles and models

of equipment, bidders are required to include illustrations, specifications, explanation of warranties, and service data with their bid including catalogue numbers and any necessary references.

7. No bid may be withdrawn within thirty (30) days from the scheduled time to open bids.

8. Proposed prices are to remain firm for a minimum of ninety (90) days after bid opening.

9. Any interpretations, amendments, corrections or changes to this bid document must be in a written addendum and signed by the County Judge or his designee. Addenda will be mailed to all who are known to have received a copy of the Request for Bids. Bidders shall acknowledge receipt of all addenda as a part of their bid.

10. County reserves the right to accept or reject any or all bids.

11. Costs are to be net F.O.B., County Prepaid.

12. County is exempt from Federal Excise Tax, State Tax and Local Tax. Do Not include tax in cost figure. If it is determined that tax was included in the cost figures it will not be included in the tabulation of any awards. Tax exemption certificates will be furnished upon request.

13. Funds for this procurement have been provided through the County budget for this fiscal year only. County, on an annual basis, has the right to reconsider a contract during the budget process for ensuing years if financial resources of County are insufficient to meet the liabilities of said contract. The award of a bid or contract hereunder will not be construed to create a debt of the County which is payable out of funds beyond the current fiscal year.

14. Upon award and prior to execution of a contract, Sole Proprietorships are required to submit a copy of their social security cards to the Hidalgo County Auditor's Office in order to establish an account with the County. All awarded vendors must submit a completed W-9 and a copy o their Federal ID Number Certificate.

15. DELIVERY INSTRUCTIONS:

- No deliveries accepted after 3:00 P.M., Monday-Friday.

- At least seventy two (72) hours prior notice of delivery must be given to Martha L. Salazar, Purchasing Agent before delivery will be accepted.

- If you need additional information call the office listed below:

Hidalgo County Purchasing Department
Martha L. Salazar, Purchasing Agent
(956) 318-2626

16. BILLING AND PAYMENT INSTRUCTIONS:

. Invoices must include:

a) Name and address of successful bidder
b) Name and address of receiving department or official
c) Purchase Order Number (if any)
d) Notation - **"HIDALGO COUNTY - ROAD & DRAINAGE CONSTRUCTION FOR DELTA WEST SUBDIVISION"** Descriptive information as to the items or services delivered, including product code, item number, quantity, etc.

. Discount payments will be considered when offered.

. Contact person for Billing and Payment questions:

Hidalgo County Border Colonia Access Program
301 E. State St
Pharr TX 78577
Attn: Marcie Jackson

17. Schedule of Events

Bid Opening, TIME	MONTH DATE, 2015
Award of Contract	_____, 2015
Commence Work or Deliver Products	_____, 2015

18. Bid or Performance Bond and Debarment Certification; Payment Under Contract:

. If the contract proposed is for the construction of public works or is for a contract for goods & services exceeding $100,000, all bidders shall furnish a good and sufficient bid bond in the amount of five percent of the total contract price. A bid bond must be executed with a surety company authorized to do business in Texas. All bidders are also required to furnish a certification or acknowledgment stating that the contractor or vendor is free from suspension or debarment pursuant to federal regulation 45CFR Part 76.

. Together with the signing of a contract or issuance of a purchase order following the acceptance of a bid, and prior to commencement of the actual work, the bidder shall furnish a performance bond to the County for the full amount of the contract, if that contract exceeds $50,000.

. If the contract is for $50,000 or less, no money will be paid to the contractor until completion and acceptance of the work or the fulfillment of the purchase obligation to the County, and, if applicable, the receipt by County of satisfactory evidence that all subcontractors and material men have been paid.

. If a contract is for the construction, alteration or repair of public buildings or public works, the contractor *shall* provide a payment bond for a contract in excess of Twenty Five Thousand Dollars ($25,000.00), as required by Tex. Govt. Code Ch. 2253.

. For requirements contracts, bond requirements are determined by applying the proposed unit price to the estimated quantities included in the specifications.

19. Ethical Standards:

. It shall be a breach of ethics to offer, give or agree to give any elected official, department head or employee, or former elected official, department head or employee, of the County, or for any elected official, department head or employee or former elected official, department head or employee of the County, to solicit, demand, accept or agree to accept from another person, entity or organization, a gratuity or an offer of employment in connection with any decision, approval, disapproval, recommendation, preparation or any part of a program requirement or purchase request, influencing the content of any specification or procurement standard, rendering of advice, investigation, auditing, or in any other advisory capacity in any proceeding or application, request for ruling, determination, claim or controversy, or other particular matter pertaining to any program requirement or a contract or subcontract, or to any solicitation or proposal therefore pending before any department or agency of the County.

. It shall be a breach of ethics for any payment, gratuity or offer of employment to be made by or on behalf of a subcontractor under a contract to the prime contractor or higher tier subcontractor for any contract for the County, or any person associated therewith, as an inducement for the award of a subcontract or order.

. No public official shall have an interest in a contract awarded hereunder except in accordance with Tex. Loc. Govt. Code Chapter 171.

20. Disclosure of Conflict of Interest

. Effective January 1, 2006, Chapter 176 of the Texas Local Government Code requires that any vendor, person, consultant or contractor considering doing business with Hidalgo County ("the County") to disclose in the Conflict of Interest Questionnaire (the "CIQ") attached as Exhibit D, the vendor, person, consultant or contractor's affiliation or business relationship that might cause a conflict of interest with the County. By law, the CIQ must be filed with the Hidalgo County Clerk's Office no later than the seventh business day after the date the person becomes aware of facts that require that statement to be filed. The disclosure requirement applies to a person or business who contracts or seeks to contract with Hidalgo County for the sale or purchase of property, goods or service. Any purchase order or contract resulting from this process shall be considered null and void if the successful bidder fails to comply with Texas Local Government Code Chapter 176. Vendors, consultants, contractors and others who desire to conduct business with Hidalgo County are encouraged to refer to Texas Local Government Code Chapter 176 for the details of this law. An offense under Texas Local Government Code Chapter 176 is a Class C Misdemeanor.

Please Submit completed CIQ forms to the Hidalgo County Clerk's Office located at 100 N. Closner, Edinburg, Texas 78539-Hidalgo County Courthouse **COMPLETION AND SUBMISSION OF FORM CIQ IS THE SOLE RESPONSIBILITY OF THE PROSPECTIVE BIDDER.**

21. If, during the life of any contract or bid awarded, the successful bidder's net prices generally available to other customers for items awarded herein are reduced below the contracted price, it is understood and agreed that the benefits of such reduction shall be extended to County.

22. Bids, and all goods and services provided thereunder, shall comply with all federal, state and local laws concerning this type(s) of goods and/or services.

23. Minimum Standards For Responsible Prospective Bidders: A prospective bidder must affirmatively demonstrate bidder's responsibility. A prospective bidder, by submitting a bid, represents to County that it meets the following requirements:

- Possess or is able to obtain adequate financial resources as required to perform under the bid;
- Be able to comply with the required or proposed delivery schedule;
- Have a satisfactory record of performance;
- Have a satisfactory record of integrity and ethics;
- Be otherwise qualified and eligible to receive an award.

24. Successful bidder will pay or cause to be paid, without cost or expenses to County, all FICA, FUTA/SUTA and Federal Income Withholding Taxes of all employees, and all wages and benefits as required by Federal or State law. Successful bidder's officers, agents and/or employees will not be entitled to any benefits of an employee or elected official of County, including, but not limited to, benefits associated with County's civil service system.

25. Any contract award to a successful bidder will be in effect until (a) the contract expires, (b) delivery and acceptance of products, and/or performance of services ordered, or (c) terminated by County with thirty day's written notice prior to cancellation.

26. County reserves the right to enforce performance of any contract awarded hereunder in any manner prescribed by law or deemed to be in the best interest of the County in the event of breach or default by successful bidder; County reserves the right to terminate any contract immediately in the event a successful bidder fails to:

A. Meet schedules;
B. Pay any required fees or taxes; or
C. Otherwise perform in accordance with the specifications.

27. Successful bidder shall defend, indemnify and save harmless County and all its elected officials, officers, agents and employees from all suits, actions, or other claims of any character, name and description brought for or on account of any injuries or damages received or sustained by any person, persons, or property on account of any negligent act or fault of the successful bidder, or of any agent, employee, subcontractor or supplier of successful bidder in the execution of, or performance under, any contract which may result from bid award or which arises from any event or casualty happening on or within County premises themselves or happening upon or in any halls, elevators, entrances, stairways or approaches of or to such County facilities. Successful bidder shall pay any

judgement with costs which may be obtained against County growing out of such injury or damages, and shall, upon request, provide a defense to County by counsel reasonably acceptable to County. Successful bidder's indemnity hereunder shall include, but is not limited to, claims relating to patent, copyright or trademark infringement, and the like, arising out of the goods and services provided by successful bidder.

28. Successful bidder shall warrant that all items/services shall conform with the specifications and/or all warranties provided under the Uniform Commercial Code and be free from all defects in material, workmanship and the like. Items supplied under a contract pursuant to this Request for Bids shall be subject to County's approval. Items found to be defective or not meeting specifications shall be replaced by successful bidder within two business days at no expense to County. Items not picked up within one (1) week after notification shall be deemed a donation to County and may be used or disposed of at County's discretion and without waiver of any other rights of County as to the item's nonconformity.

29. This document and any disputes arising hereunder shall be governed and construed according to the laws of the State of Texas, and will be performable exclusively in Hidalgo County, Texas.

30. The successful bidder shall not assign, sell, transfer or convey its rights under any awarded contract, in whole or in part, without the prior written consent of County.

BIDDERS ACKNOWLEDGEMENT
Bid for
HIDALGO COUNTY
"ROAD & DRAINAGE CONSTRUCTION FOR DELTA WEST SUBDIVISION"
BID NO.: CAP-XX-XXX-XX-XX-XXX

To: Martha L. Salazar, CPPB, Purchasing Agent
Hidalgo County Purchasing Department
Hidalgo County New Administration Building
2802 S Business Hwy 281
Edinburg, Texas 78539

US Postal Mail/Courier Address
Hidalgo County New Administration Building
2812 S Business Hwy 281
Edinburg, Texas 78539

Physical Location:
Hidalgo County New Administration Building
2802 S Business Hwy 281
Edinburg, Texas 78539
(Southeast corner of Canton Rd & Business 281)

In accordance with the Specifications, and subject to all laws and regulations of the United States and state and local laws, the undersigned bidder proposes and commits to furnish all labor, equipment, material, software and services as set forth in the documents hereinbefore mentioned. The undersigned bidder further agrees, upon acceptance of its bid, to execute a contract and/or Purchase Order issued by Hidalgo County for performing and completing the work described in the Specifications within the time stated and for the prices proposed in the documents attached hereto and made a part hereof.

Bidder acknowledges receipt of all of the pages of the documents referenced in the Invitation to Bid Checklist presented in connection with this procurement. Bidder understands that Hidalgo County reserves the right to reject any or all bids and further reserves the right to design the evaluation criteria to be used in selecting the lowest and best bid.

Bidder agrees that this bid shall be good and may not be withdrawn for a period of ninety (90) calendar days after the scheduled closing time for receiving bids, as contained in the Specifications.

Respectfully submitted,

Bidder: _____

Address: _____

By: _____

Printed Name: _____

Title: _____

INFORMATION FOR BIDDERS

1. Receipt and Opening of Bids

The Hidalgo County (herein called the "Owner"), invites bids on the form attached hereto, all blanks of which must be appropriately filled in. Bids will be received by the Owner a the Hidalgo County Purchasing department until DAY **MONTH DAY, 2015** at TIME and then at said office publicly open and read aloud. The envelopes containing the bids must be sealed, addressed to Martha L. Salazar, Hidalgo County Purchasing Agent at 2812 S Business 281, Edinburg, Texas 78539 and designated as **BID NO: CAP-XX-XXX-XX-XX-XXX "ROAD & DRAINAGE CONSTRUCTION FOR DELTA WEST SUBDIVISION".**

The owner may consider informal any bid not prepared and submitted in accordance with provisions hereof and may waive any informalities or reject any and all bids. Any bid may be withdrawn prior to the above scheduled time for the opening of bids or authorized postponement thereof. Any bid received after the time and date specified shall not be considered. No bidder may withdraw a bid within 60 days after the actual date of the opening thereof.

2. Preparation of Bid

Each bid must be submitted on the prescribed from and accompanied by Certification by Bidder Regarding Equal Employment Opportunity, Form, and Certification by Bidder (contractor), concerning Labor Standards and Prevailing Wage Requirements. All blank spaces for bid prices must be filled in, in ink or typewritten, in both words and figures, and the foregoing Certificates must be fully completed and executed when submitted.

Each bid must be submitted in a sealed envelopes bearing on the outside the name of the bidder, his address, and the name of the project for which the bid is submitted. If forwarded by mail, the sealed envelope containing the bid must be enclosed in another enveloped addressed as specified in the bid form.

3. Subcontracts

The bidder is specifically advised that any person, firm, or other party to whom is proposed to ward a subcontract under this contract –

a Must be acceptable to the Owner after verification of the current eligibility status, and,

b Approval of the proposed subcontract award cannot be given by the Owner unless and until the proposed subcontractor has submitted the Certification and/or other evidence showing that it has fully complied with any reporting requirements to which it is or was subject. Although the bidder is not required to attach such Certification by proposed subcontractors to his bid, the bidder is here advised of this requirement so that appropriate action can be taken to prevent subsequent delay in subcontract awards.

4. Telegraphic Modification

Any bidder may modify his bid by telegraphic communication at any time prior to the scheduled closing time for receipt of bids, provided such telegraphic communication is received by the Owner prior to the closing time, and provided further, the Owner is satisfied that a written confirmation of the telegraphic modification over the signature of the bidder was mailed prior to the closing time. The telegraphic communication should not reveal the bid price but should provide the additional or subtraction or other modification so that the final prices or terms will not be known by the Owner until the sealed bid is opened. If written confirmation is not received within two days from the closing time, no consideration will be given to the telegraphic modification.

5. Method of Bidding

The Owner invites the following bid(s): Border Access Colonia Project Round **3**
Grant No. _____
Subdivision Name: **Delta West**

6. Qualifications of Bidder

The Owner may make such investigations as he deems necessary to determine the ability of the bidder to perform the work, and the bidder shall furnish to the Owner all such information and data for this purpose as the Owner may request, the Owner reserves the right to reject any bid if the evidence submitted by, or investigation of, such bidder fails to satisfy the Owner that such bidder is properly qualified to carry out the obligations of the contract to complete the work contemplated therein. Conditional bids will not be accepted.

7. Bid Security

Each bid must be accompanied by certified check of the bidder, or a bid bond prepared on the form of bid bond attached hereto, duly executed by the bidder as principal and having as surety thereon a surety company approved by the Owner, in the amount of 5% of the bid. Such checks or bid bonds will be returned to all except the three lowest bidders within three days after the opening of bids, and the remaining checks, or bid bonds will be returned promptly after the Owner and the accepted bidder have executed the contract, or if no award has be made within 60 days after the date of the opening of bids, upon demand of the bidder at any time thereafter, so long as he has not been notified of the acceptance of his bid.

8. Liquidated Damages for Failure to enter into Contract

The successful bidder, upon his failure or refusal to execute and deliver the contract and bonds required within 10 days after he has received notice of the acceptance of his bid, shall forfeit to the Owner, as liquidated damages for such failure or refusal, the security deposited with his bid.

9. Time of Completion and Liquidated Damages

Bidder must agree to commence on or before a date to be specified in a Written "Notice to Proceed" of the Owner and to fully complete the project within **120** consecutive calendar days thereafter. Bidder must agree also to pay as liquidated damages, the sum of **$ 200.00** for each consecutive calendar day thereafter as hereinafter provided in the General Conditions.

10. Condition of Work

Each bidder must inform himself fully of the conditions relating to the construction of the project and the employment of labor thereon. Failure to do so will not relieve a successful bidder of his obligation to furnish all material and labor necessary to carry out the provisions of his contract. Insofar as possible the contractor, in carrying out his work, must employ such methods or means as will not cause any interruption of or interference with work of any other contractor.

11. Addenda and Interpretations

No interpretation of the meaning of the plans, specifications or other pre-bid documents will be made to any bidder orally.

Every request for such interpretation should be in writing addressed to **TEDSI Infrastructure Group 1201 E. Expressway 83, Mission TX 78572. Attn Jose A. Sanchez, P.E.** and to be given consideration must be received at least five days prior to the date fixed for the opening of bids. Any all such interpretations and any supplemental instructions will be in the form of written addenda to the specifications which, if issued, will mailed by certified mail with return receipt requested to all prospective bidders (at the respective addresses furnished for such purposes), not later than three days prior to the date fixed for the opening of bids. Failure of any bidder to receive any such addendum or interpretation shall not relieve such bidder from any obligation under his bid as submitted. All addenda so issued shall become part of the contract documents.

12. Security for Faithful Performance

Simultaneously with his delivery of the executed contract; the contractor shall furnish a surety bond or bonds as security for faithful performance of this contract and for the payment of all persons performing labor on the project under this contract and furnishing materials in connection with this contract, as specified in the General Conditions included herein. The surety on such bond or bonds shall be a duly authorized surety company satisfactory to the Owner.

13. Power of Attorney

Attorney-in-fact who sign bonds or contract bonds must file with each bond a certified and effectively dated copy of their power of attorney.

14. Notice of Special Conditions

Attention is particularly called to those parts of the contract documents and specification which deal with the following;

a Inspection and testing of materials
b Insurance requirements
c Wage rates
d States allowances

15. Laws and Regulations

The bidder's attention is directed to the fact that all applicable State laws, municipal ordinances, and the rules and regulations of all authorities having jurisdiction of the project shall apply to the contract throughout, and they will be deemed to be included in the contract the same as though herein written out in full.

16. Method of Award – Lowest Qualified Bidder

If at the time this contract is to be awarded, the lowest base bid submitted by a responsible bidder does not exceed the amount of funds then estimated by the Owner as available to finance the contract the contract will be awarded on the base bid only. If such bid exceeds such amount, the Owner may reject all bids or may award the contract on the base bid combined with such deductible alternates applied in numerical order in which they are listed in the form of Bid, as produces a net amount which is within the available funds.

17. Obligation of Bidder

At the time of the opening of bids each bidder will be presumed to have inspected the site and to have read and to be thoroughly familiar with the plans and contract documents (including all addenda). The failure or omission of any bidder to examine any form, instrument or document shall in no way relieve any bidder from any obligation in respect of his bid.

Supplement to Form HUD-4238-B®
INFORMATION FOR BIDDERS

18. SAFETY STANDARDS AND ACCIDENTS PREVENTION

With respect to all work performed under this contract, the contractor shall:

1 Comply with the safety standards provision of applicable laws, building and construction codes and the "Manual of Accident Prevention in Construction" published by the Associates General Contractors or America, the requirements of the Occupational Safety and Health Act of 1970 (Public Laws 91-596), and the requirements of Title 29 of the Code of Federal Regulations, Section 1518 as published in the "Federal Register", Volume 36, No 75, Saturday, April 17, 1971.

2 Exercise every precaution at all times for the prevention of accidents and the protection of persons (including employees) and property.

3 Maintain at his office or other well known place at the job site, all articles necessary for giving first aid to the injured, and shall make standing arrangements for the immediate removal to a hospital or a doctor's care of persons (including employee), whom may be injured on the job site. In no case shall employee be permitted to work at a job site before the employer has made a standing arrangement for removal of injured person to a hospital or a doctor's care.

SPECIAL PROVISIONS

1. The County of Hidalgo reserves the right to partially award the contract in order to meet the budget.

2. It shall be the Contractor's responsibility to locate underground utilities, whether shown or not shown on the drawings, sufficiently in advance of operations to preclude damage to same.

3. Water, sewer, or other utility serves shall not be interrupted. Any damages to existing utilities will be Contractor's responsibility.

4. In the event of damage to underground facilities, whether shown or not shown in the drawings, the Contractor shall make the necessary repairs to place the facilities back in service at no increase in the Contractors price and all such repairs shall conform to the requirements of the company or agency servicing the facility

5. The Contractor shall exercise extra care to prevent damage to all other structures in the area including, fence, roads, pipelines, utilities, etc., whether publicly or privately owned.

6. Until acceptance by the Engineer of any part or all of the construction, as provided for in the plans and these specifications, it shall be under the charge and care of the contractor, and he shall take every necessary precaution against injury or damage to any part of the work. The Contractor shall rebuild, repair, restore and make good, at his own expense, all injuries or damage to any portion of the work before its completion and acceptance.

7. In case the Contractor deems extra compensation is due him for proposed work not covered in the contract, the Contractor shall notify the Engineer in writing of his claim for such extra compensation before he begins the work. Failure on the part of the Contractor to give such notification shall constitute a waiver of claim for such extra compensation. The Contractor shall not proceed until a written Change Order is approved by the Owner, Engineer, and Contractor.

8. Prospective bidders should make a careful examination of the projects sites.

9. Contractor shall review his overall method and schedule of construction with the County Prior to construction for proper coordination of inspection.

10. No open trenches or excavation shall be left open overnight.

BID FORM

HIDALGO COUNTY PRECINCT NO 1

BORDER COLONIA ACCESS PROJECT

CAP-XX-XXX-XX-XX-XXX "ROAD AND DRAINAGE CONSTRUCTION FOR DELTA WEST SUBDIVISION"

ROADWAY IMPROVEMENTS

ITEM	TOTAL	UNIT	DESCRIPTION	UNIT PRICE (In Words)		UNIT PRICE (In Figures)	TOTAL (In Figures)
0100-6002	42.2	STA	PREPARING ROW		Dollars Cents	$	$
0110-6001	1844	CY	EXCAVATION (ROADWAY)		Dollars Cents	$	$
0132-6006	537	CY	EMBANKMENT (FINAL)(DENS CONT)(TY C)		Dollars Cents	$	$
0164-6027	13457	SY	CELL FBR MLCH SEED(PERM)(URBAN)(CLAY)		Dollars Cents	$	$
0168-6001	403.9	MG	VEGETATIVE WATERING		Dollars Cents	$	$
0247-6060	1376	CY	FL BS (CMP IN PLC)(TY E GR 4)(FNAL POS)		Dollars Cents	$	$
0251-6036	14059	SY	REWORK BS MTL (TY C) (8") (DENS CONT)		Dollars Cents	$	$
0310-6009	2813	GAL	PRIME COAT (MC-30)		Dollars Cents	$	$
0496-6007	1400	LF	REMOV STR (PIPE)		Dollars Cents	$	$
0500-6001	1	LS	MOBILIZATION		Dollars Cents	$	$
0502-6001	5	MO	BARRICADES, SIGNS AND TRAFFIC HANDLING		Dollars Cents	$	$
0666-6012	7214	LF	REFL PAV MRK TY I (W)4"(SLD)(100MIL)		Dollars Cents	$	$
0666-6048	140	LF	REFL PAV MRK TY I (W)24"(SLD)(100MIL)		Dollars Cents	$	$
0666-6120	730	LF	REFL PAV MRK TY I (Y)4"(BRK)(100MIL)		Dollars Cents	$	$
0666-6126	1600	LF	REFL PAV MRK TY I (Y)4"(SLD)(100MIL)		Dollars Cents	$	$
0341-6039	1070.1	TON	D-GR HMA TY-D SAC-B PG64-22		Dollars Cents	$	$
	108	GAL	EN-1 ROADBOND (0.0075 GAL/SY)		Dollars Cents	$	$
	14059	SY	EN-1 TRT (MIX EXST MATL & NEW BASE)(8")		Dollars Cents	$	$
				ROADWAY TOTAL		$	

DRAINAGE IMPROVEMENTS

ITEM	TOTAL	UNIT	DESCRIPTION	UNIT PRICE (In Words)		UNIT PRICE (In Figures)	TOTAL (In Figures)
0464-6003	36	LF	RC PIPE (CL III)(18 IN)		Dollars Cents	$	$
0530-6004	116	SY	DRIVEWAYS (CONC)		Dollars Cents	$	$
0530-6005	1664	SY	DRIVEWAYS (ACP)		Dollars Cents	$	$
0760-6001	1000	LF	DITCH CLEANING AND RESHAPING (FOOT)		Dollars Cents	$	$
0506-6038	208	LF	TEMP SEDMT CONT FENCE (INSTALL)		Dollars Cents	$	$
0506-6039	208	LF	TEMP SEDMT CONT FENCE (REMOVE)		Dollars Cents	$	$
0000	160	LF	THERMOPLASTIC PIPE (12")(HDPE)		Dollars Cents	$	$
0000	1195	LE	THERMOPLASTIC PIPE (15")(HDPE)		Dollars Cents	$	$
				DRAINAGE TOTAL		$	

Bid Total	$

BIDDER/COMPANY NAME: _____

AUTHORIZED SIGNATURE: _____

PRINTED NAME: _____

TITLE: _____

CONTINUATION OF BID PAGE

The undersigned **Bidder** agrees to commence work after written notice to commence work and to substantially complete the work on which he has bid 150 calendar days as provided in Article 18 of the General Conditions of the Agreement.

Enclosed with this Proposal is a Cashier's check or Certified Check for _____ _____ Dollars (_____) or a Bid Bond in the Sum of _____ _____ Dollars (_____), which is agreed shall be collected and retained by the **Owner** under the conditions hereof within ten (10) days after the date this proposals is accepted; then otherwise the said bond or check shall be returned to the undersigned upon demand.

Receipts of the following Addenda on these dates shown is acknowledged:

	DATE	ACKNOWLEDGE		DATE	ACKNOWLEDGE
#1	_____	_____	#2	_____	_____
#3	_____	_____	#4	_____	_____

Respectfully submitted,

_____
Name of Firm

By: _____
Signature Date

_____
Title

THIS PROPOSAL MUST BE SIGNED BY AN OFFICER OF REPRESENTATIVE DULY AUTHORIZED BY THE BIDDER.

_____
Address

_____

_____
Telephone Number

(Seal, if Bid is by a Corporation)

Attest: _____

HIDALGO COUNTY PRECINCT #1 BORDER ACCESS COLONIA PROJECT

BID BOND

KNOW ALL MEN BY THESE PRESENTS, That we, the undersigned _____

_____ as Principal, and _____

_____ as Surety, are hereby held and firmly bound

unto _____ as OWNER in the penal sum of _____

_____

for the payment of which, well and truly to be made, we hereby jointly and severally bind ourselves, successors and assigns.

Signed, this _____ day of _____, 20_____.

The condition of the above obligation is such that whereas the Principal has submitted to _____

_____ a certain BID, attached hereto and hereby made a part hereof to enter into a contract in writing for the

_____

_____

_____

_____

NOW, THEREFORE,

(a) If said Bid shall be rejected, or

(b) If said Bid shall be accepted and the Principal shall execute and deliver a contract in the Form of Contract attached hereto (properly completed in accordance with said BID) and Shall furnish a BOND for his faithful performance of said contract, and for the payment of all persons performing labor or furnishing materials in connection therewith, and shall in all other respects perform the agreement created by the acceptance of said BID, then, this obligation shall be void, otherwise the same shall remain in force and effect; it being expressly understood and agreed that the liability of the Surety for any and all claims hereunder shall, in no event, exceed the penal amount of this obligation is herein stated.

The Surety, for value received, hereby stipulates and agrees that the obligations of said Surety and its BOND shall be in no way impaired or affected by any extension of the time within which the OWNER may accept such Bid; and said Surety does hereby waive notice of any such extension.

IN WITNESS WHEREOF, the Principal and the Surety have hereunto set their hands and seals, and such of them as are corporations have caused their corporate seals to be hereto affixed and these presents to be signed by their proper officers, the day and year first set forth above.

_____(L.S.)
Principal

_____
Surety

By:_____

IMPORTANT – Surety companies executing BONDS must appear on the Treasury Department's most current list (circular 570 as amended) and be authorized to transact business in the state where the project is located.

THE STATE OF TEXAS §
§
COUNTY OF HIDALGO §

CONSTRUCTION CONTRACT
C-CAP-XX-XXX-XX-XX

This Agreement, entered into this _____ day of _____, 20XX by and between Hidalgo County (hereinafter called the "OWNER," and, _____ (a Texas corporation), of County of Hidalgo, and State of Texas, hereinafter called "CONTRACTOR".

WITNESSETH

That for and in consideration of the payments and agreement hereinafter mentioned, to be made and performed by the OWNER, the CONTRACTOR hereby agrees with the OWNER to commence and complete the construction described as follows:

ROAD & DRAINAGE CONSTRUCTION FOR BALLI ESTATES SUBDIVISION

Hereinafter called the project, for the sum of _____ Dollars and all extra work in connection therewith, under the terms and stated in the General and Special Conditions of the Contract; and at his (its or their) own proper cost and expense to furnish all the materials, supplies, machinery, equipment, tools, superintendence, labor, insurance, and other accessories and services necessary to complete the said project in accordance with the conditions and prices stated in the Proposal, the General Conditions and Special Conditions printed or written explanatory matter thereof, the specifications and contract documents therefore as prepared by **TEDSI Infrastructure Group**, entitled the Architect/Engineer, and as enumerated in Paragraph 1.01.A.12 of the General Conditions, all of which are made a part hereof and collectively evidence and constitute the contract.

The CONTRACTOR hereby agrees to commence work under this contract on or after a date to be specified in written "Notice to Proceed" of the OWNER and to fully complete the project within **150** consecutive calendar days thereafter. The CONTRACTOR further agrees to pay, as liquidated damages, the sum of **$200.00** for each consecutive calendar day thereafter.

The OWNER agrees to pay the CONTRACTOR in current funds for the performance of the contract, subject to additions and deductions, as provided in the General Conditions of the contract, and to make payments on account thereof as provided in Paragraphs 14.02.C and 14.07.C of the General Conditions.

DRAFT

IN WITNESS WHREOF, the parties to these present have executed this contract in four (6) counterparts, each of which shall be deemed an original, in year and day first above mentioned.

APPROVED BY COMMISIONERS COURT ON **_____,20 .**

CONTRACTOR:_____
Print Name & Title: _____
Name of Firm: _____
_____
Address: _____
_____
Fed I.D. #/SS #: _____

STATE OF TEXAS

COUNTY OF HIDALGO

This instrument was acknowledged before me on this the _____day of _____,

20__, by _____Of and on behalf of _____
(Title) (A corporation)

_____
Notary Public-Signature

APPROVED AS TO FORM:
Atlas, Hall & Rodriguez, LLP
818 Pecan Blvd.
McAllen, Texas 78501

BY: _____

ATTEST:

_____
Arturo Guajardo, Jr., County Clerk

COUNTY OF HIDALGO:

_____
Ramon Garcia, County Judge

DRAFT

NON-COLLUSION AFFIDAVIT OF PRIME BIDDER

State of .....)

County of.……)

_____, being first duly sworn, deposes and says that:

(1) He is _____, of

_____, the Bidder that has submitted the attached Bid;

(2) He is fully informed respecting the preparation and contents of this attached bid and of all pertinent circumstances respecting such bid;

(3) Such bid is genuine and is not a collusive or sham Bid;

(4) Neither the said Bidder nor any of its officers, partners, owners, agents, representative:, employees or parties in interest, including this affiant, has in any way colluded, conspired a collusive or sham Bid in connection with the Contract for which the attaché Bid has been submitted or to refrain from bidding in connection with such Contract, or has in any manner, directly or indirectly, sought by agreement or collusion or communication of conference with any other Bidder, firm or person to fix the price or prices in the attached Bid or of any other Bidder, or to fix any overhead, profit or cost element of the Bid price or the Bid price of any other Bidder, or to secure through any collusion, conspiracy, connivance or unlawful agreement any advantage against the Owner or any person interested in the proposed Contract; and

(5) The price or prices quoted in the attached Bid are fair and proper and are not tainted by any collusion, conspiracy, connivance, connivance or unlawful agreement on the part of the Bidder or any of its agents, representatives, owners, employees, or parties in interest, including this affiant.

(Signed) _____

_____

(Title)

Subscribed and sworn to before me on this _____

Day of _____

_____

_____

Title

PAYMENT BOND

(To be used in Texas under V.A.T.S. 5160)

THE STATE OF _____

COUNTY OF _____

KNOW ALL MEN BY THESE PRESENTS: That we (1) _____, a (2) _____, hereinafter called Principal and (3)_____ of _____, hereinafter called the Surety, are held and firmly bound unto (4) _____ of _____, hereinafter called Owner, and unto all persons, firms, and corporations who may furnish materials for, or perform labor upon the building or improvements hereinafter referred to the penal sum of _____ ($_____) Dollars in lawful money of the United States to be paid in (5) _____, for the payment of which sum well and truly to be made, we bind ourselves, our heirs, executors, administrators, and successors, jointly and severally, firmly be these presents.

THE CONDITION OF THIS OBLIGATION is such that Whereas, the Principal entered into a certain contract with (6)_____ _____, the Owner, dated the _____ day of _____, A.D. 200__, a copy of which is hereto attached and made a part hereof for the construction of:

HIDALGO COUNTY PRECINCT #3 BORDER ACCESS COLONIA PROJECT

_____ SUBDIVISION

These footnotes refer to numbers in body of contract above:

Date of Bond must not be prior to date of contract

(1) Correct name of Contractor
(2) A Corporation, a Partnership or an Individual, as case may be
(3) Correct name of Surety
(4) Correct name of Owner
(5) County and State
(6) Owner

NOW, THEREFORE, the condition of this obligation is such that, if the -1- Principal shall promptly make payment to all claimants as defined in Article 5160 Revised Civil Statutes of Texas, 1925, as amended by House Bill 344, Act 56th Legislature, Regular Session, 1925 effective April 27, 1959, supplying labor and materials in the prosecution of the work provided for in said Contract, then this obligation shall be null and void, otherwise it shall remain in full force and effect.

This bond is made and entered into solely for the prosecution of all claimants supplying labor and material in the prosecution of the work provided for in said Contract, and all such claimants shall have a direct right of action under the bond as provided in Article 5160, Revised Civil Statutes 1925, as amended by House Bill 344, Acts 56th Legislature, Regular Session, 1959

PROVIDED FURTHER, that if any legal action be filed upon this bond, venue shall lie in Hidalgo County, State of Texas, and that the said surety, for value received hereby stipulates and agrees that no change, extension of time, alteration or addition to the terms of the contract or to the work to be performed thereunder or the specification accompanying the same shall in any way affect its obligation on this bond, and it does hereby waive notice of any such change, extension of time, alteration or addition to the terms of the contract or to the work or to the specifications.

PROVIDED FURTHER, that no final settlement between the Owner and the Contractor shall abridge the right of any beneficiary hereunder, whose claim may be unsatisfied.

IN WITNESS WHEREOF, this instrument is executed in six counterparts, each one of which shall be deemed an original, this the _____ day of ____ _____. A.D., 200_____.

ATTEST:

Principal_____

By_____

_____
(Principal) Secretary

(Seal)

(Address)_____

_____
Witness as to Principal

Telephone Number:_____

_____
(Address)

_____
Surety

ATTEST:

By_____

_____
(Surety) Secretary

(Seal)

(Address)_____

_____
Witness as to Surety

_____

NOTE:If Contractor is partnership all Partners should execute bond

Telephone Number:_____

_____
(Address)

PAYMENT BOND FORM

_____ _____
(Individual Principal)

_____ _____
(Address) (Business Address)
Telephone Number:_____ Telephone Number:_____

_____
(Corporate Principal)

_____
(Business Address) (Affix Corporate SEAL)
Telephone Number:_____
BY_____

_____ _____
ATTEST: _____

_____
(Business Address)(Affix Corporate SEAL)

BY_____
Telephone Number:_____

CERTIFICATES AS TO CORPORATE PRINCIPAL

I, _____, certify that I am the _____ Secretary of the corporation named as Principal in the within bond; that _____,who signed the said bond on behalf of the Principal was then _____ of said corporation; and I know his signature, and his signature thereto is genuine; and that said bond was duly signed, sealed, and attested for and in behalf of said corporation by authority of its governing body.

_____
(TITLE)
DATE_____ _____
(AFFIX CORPORATE SEAL)

Telephone Number:_____

The rate of premium on this bond is _____ per thousand. Total amount of premium charge $_____.
(The above must be filled in by corporate surety.) (Power-of-Attorney of person signing for surety company must be attached.)

PERFORMANCE BOND
(To be used in Texas under V.A.T.S. 5160)

THE STATE OF _____

COUNTY OF _____

KNOW ALL MEN BY THESE PRESENTS: That we (1) _____, a (2) _____ OF _____, hereinafter called Principal and (3)_____ of _____, State of _____, hereinafter called the Surety, are held and firmly bound unto (4) _____ _____ of_____, hereinafter called Owner, in the penal sum of _____ ($_____) Dollars in lawful money of the United States to be paid in (5) _____, for the payment of which sum well and truly to be made, we bind ourselves, our heirs, executors, administrators, and successors, jointly and severally, firmly be these presents.

THE CONDITION OF THIS OBLIGATION is such that Whereas, the Principal entered into a certain contract with (6)_____, the Owner, dated the _____ day of _____, A.D. 200__, a copy of which is hereto attached and made a part hereof for the construction of:

HIDALGO COUNTY PRECINCT #3 BORDER ACCESS COLONIA PROJECT
_____ SUBDIVISION

hereinafter called the "Work").

These footnotes refer to the numbers in body of contract above:

Date of Bond must not be prior to date of contract
(1) Correct name of Contractor
(2) A Corporation, a Partnership or an Individual, as case may be
(3) Correct name of Surety
(4) Correct name of Owner
(5) County and State
(6) Owner
(Texas Performance Bond) – Page 2.

NOW, THEREFORE, if the Principal shall well, truly and faithfully perform the work in accordance with the plans, specifications, and contract documents during the original term thereof, and any extensions thereof which may be granted by the Owner, with or without notice to the Surety, and if he shall satisfy all claims and demands incurred under such contract, and shall fully indemnify and save harmless the Owner from all costs and damages which it may suffer by reason of failure to do so, and shall reimburse and repay the Owner all outlay and expense which the Owner may incur in making good any default, then this obligation shall be void; otherwise to remain in full force and effect.

PROVIDED FURTHER, that if any legal action be filed upon this bond, venue shall lie in Hidalgo County, State of Texas, and that the said surety, for value received hereby stipulates and agrees that no change, extension of time, alteration or addition to the terms of the contract or to the

work to be performed thereunder or the specifications accompanying the same shall in any way affect its obligation on this bond, and it does hereby waive notice of any such change, extension of time, alternation or addition to the terms of the contract or to the work or to the specifications.

IN WITNESS WHEREOF, this instrument is executed in six counterparts, each one of which shall be deemed an original, this the _____ day of _____ _____. A.D.

ATTEST:

Principal_____

_____ By_____

(Principal) Secretary

(Seal) (Address)_____

_____ Telephone Number:_____

Witness as to Principal

_____

(Address)

ATTEST:

_____ By_____

(Surety) Secretary

(Seal) (Address)_____

_____ Telephone Number:_____

Witness as to Surety

_____

(Address)

NOTE: If Contractor is a partnership, all partners should execute bond.

PERFORMANCE-PAYMENT BOND FORM

(Individual Principal)

(Address)
Telephone Number:

(Business Address)
Telephone Number:

(Corporate Principal)

(Business Address) (Affix Corporate SEAL)
Telephone Number:
BY

ATTEST:

(Business Address)(Affix Corporate SEAL)

BY
Telephone Number:

CERTIFICATES AS TO CORPORATE PRINCIPAL

I, _____, certify that I am the _____ Secretary of the corporation named as Principal in the within bond; that _____,who signed the said bond on behalf of the Principal was then _____ of said corporation; and I know his signature, and his signature thereto is genuine; and that said bond was duly signed, sealed, and attested for and in behalf of said corporation by authority of its governing body.

(TITLE)
DATE

(AFFIX CORPORATE SEAL)

Telephone Number:

The rate of premium on this bond is _____ per thousand. Total amount of premium charge $_____.
(The above must be filled in by corporate surety.) (Power-of-Attorney of person signing for surety company must be attached.)

EXHIBIT "C"
Insurance Requirements

The Bidder awarded the contract shall furnish proof of insurance, which will also include any subcontractor that is subcontracted by the bidder in at least the following limits, to be in place prior to providing any services under this Contract and to continue at all times in force in effect during the term of this Contract:

1. A Five Hundred Thousand Dollar ($500,000.00) Comprehensive General Liability insurance policy providing additional coverage to all underlying liabilities of County.

2. Automobile liability insurance policy with limits of at least Three Hundred Thousand Dollars ($300,000.00) per person and Five Hundred Thousand Dollars ($500,000.00) per occurrence. Coverage should include injury to or death of persons and property damage claims with limits up to Five Hundred Thousand ($500,000.00) arising out of the services provided to County hereunder.

3. Uninsured/Underinsured motorist coverage in an amount equal to the bodily injury limits set forth immediately above;

4. Workers compensation insurance in amounts established by Texas law, unless the Bidder is specifically exempted from the Texas Workers Compensation Act, Texas Labor Code Chapter 401, et. seq.

Certificates of insurance naming County as an additional insured shall be submitted to County for approval prior to any services being performed by Contractor. Each policy of insurance required hereunder shall extend for a period equivalent to, or longer than the term of the Contract, and any insurer hereunder shall be required to give at least thirty (30) days written notice to the County prior to the cancellation of any such coverage on the termination date, or otherwise. This Contract shall be automatically suspended upon the cancellation, or other termination, of any required policy of insurance hereunder, and such suspension shall continue until evidence adequate replacement coverage is provided to County. If replacement coverage is not provided within thirty (30) days following suspension of the Contract, this Contract shall automatically terminate.

Insurance Requirement Acknowledgment

I, _____, authorized representative for _____,
Company/Vendor

hereby acknowledge receipt of the County's required insurance limits. Said requirements:

❒ will be acquired within 10 working days after notification from Purchasing Department of bid awarded by the Hidalgo County Commissioners' Court;

❒ will acquire additional amounts required to meet the County's requirements within 10 working days after notification from Purchasing Department of bid award by the Hidalgo County Commissioners' Court; currently carry the following:

Automobile Liability: $_____ General Liability: $

❒ have already been met, see attached copy of insurance certificate.

_____ _____.
Authorized Representative Date

Notice to Bidder:
A certificate of insurance for the required insurance limits shall be provided to the Purchasing Department's Contract Managers in order to qualify for award of bid and to execute a contract between your Company and the County

Failure to provide Certificates of Insurance to the Purchasing Department's Contract Managers will cause the bid award to be rescinded and re-awarded to next lowest bidder. Certificates of Insurance will be monitored and verified on a **quarterly basis** to ensure coverage policy is in place. It is the Company's obligation to maintain the appropriate insurance coverage throughout the term of the contract.

THIS FORM MUST ACCOMPANY BID PACKET

PROJECT REQUIREMENTS ACKNOWLEDGMENT

This is to certify that I, _____, possess all of the APPLICABLE:

1. Licenses: _____.
2. Bonds: _____.
3. Certificates: _____.
4. Permits: _____.
5. Other: _____.

necessary to carry out the required project. Furthermore, I am providing copies of the required documentation so that, if my company is awarded this bid, I may be eligible to enter into a contract with Hidalgo County and proceed to complete the project in a timely manner.

* Any licenses, bonds, certificates, permits, etc. which are required must be presented as part of the bid packet in order to expedite the bid evaluation process. Failure to provide said documentation will result in the disqualification of your bid.

_____ _____.
Authorized Signature Date

_____.
Company

_____.
Address

_____.
City, State, Zip

ACORD

CERTIFICATE OF INSURANCE

DATE (MM/DD/YY)

PRODUCER	THIS CERTIFICATE IS ISSUED AS A MATTER OF INFORMATION ONLY AND CONFERS NO RIGHTS UPON THE CERTIFICATE HOLDER. THIS CERTIFICATE DOES NOT AMEND, EXTEND OR ALTER THE COVERAGE AFFORDED BY THE POLICIES BELOW.
	INSURERS AFFORDING COVERAGE
INSURED	INSURER A:
	INSURER B:
	INSURER C:
	INSURER D:
	INSURER E:

COVERAGES

THE POLICIES OF INSURANCE LISTED BELOW HAVE BEEN ISSUED TO THE INSURED NAMED ABOVE FOR THE POLICY PERIOD INDICATED. NOTWITHSTANDING ANY REQUIREMENT, TERM OR CONDITION OF ANY CONTRACT OR OTHER DOCUMENT WITH RESPECT TO WHICH THIS CERTIFICATE MAY BE ISSUED OR MAY PERTAIN, THE INSURANCE AFFORDED BY THE POLICIES DESCRIBED HEREIN IS SUBJECT TO ALL THER TERMS, EXCLUSIONS AND CONDITIONS OF SUCH POLICIES. AGGREGATE LIMITS SHOWN MAY HAVE BEEN REDUCED BY PAID CLAIMS.

INSR LTR	TYPE OF INSURANCE	POLICY NUMBER	POLICY EFFECTIVE DATE (MM/DD/YY)	POLICY EXPIRATION DATE (MM/DD/YY)	LIMITS	
A	**GENERAL LIABILITY** COMMERCIAL GENERAL LIABILITY CLAIMS MADE OCCUR OWNER'S & CONT. PROT OWNER'S PROTECTIVE LIABILITY GEN'L AGGREGATE LIMIT APPLIES PER: POLICY PROJECT LOC				EACH OCCURRENCE	$
					FIRE DAMAGE (Any one fire)	$
					MED EXP (Any one person)	$
					PERSONAL & ADV INJURY	$
					GENERAL AGGREGATE	$
					PRODUCTS – COMP/OP AGG	$
B	**AUTOMOBILE LIABILITY** ANY AUTO ALL OWNED AUTOS SCHEDULED AUTOS HIRED AUTOS NON-OWNED AUTOS _____				COMBINED SINGLE LIMIT (Ea accident)	$
					BODILY INJURY (Per person)	$
					BODILY INJURY (Per accident)	$
					PROPERTY DAMAGE (Per accident)	$
	GARAGE LIABILITY ANY AUTO				AUTO ONLY-EA ACCIDENT	$
					OTHER THAN AUTO ONLY EA ACC	$
					AGG	$
C	**EXCESS LIABILITY** OCCUR CLAIMS MADE DEDUCTIBLE RETENTION $				EACH OCCURENCE	$
					AGGREGATE	$
						$
						$
						$
D	**WORKERS COMPENSATION AND EMPLOYER'S LIABILITY**				WC STATU-TORY LIMITS OTHER	
					E.L. EACH ACCIDENT	$
					E.L. DISEASE-EA EMPLOYEE	$
					E.L. DISEASE-POLICY LIMIT	$
	OTHER					

DESCRIPTION OF OPERATIONS / LOCATION / VEHICLES / EXCLUSIONS ADDED BY ENDORSEMENT / SPECIAL PROVISIONS

County of Hidalgo shall be named as additional insured on all Commercial General Liability policies.

CERTIFICATE HOLDER	ADDITIONAL INSURED; INSURER LETTER: _____ CANCELLATION
Hidalgo County **Attn: Purchasing Department** **2812 S Highway Bus. 281** **Edinburg, Texas 78539**	SHOULD ANY OF THE ABOVE DESCRIBED POLICIES BY CANCELLED BEFORE THE EXPIRATION DATE THEREOF, THE ISSUING INSURER WILL ENDEAVOR TO MAIL ***30*** DAYS WRITTEN NOTICE TO THE CERTIFICATE HOLDER NAMED TO THE LEFT, BUT FAILURE TO DO SO SHALL IMPOSE NO OBLIGATION OR LIABILITY OF ANY KIND UPON THE INSURER, ITS AGENTS OR REPRESENTATIVES. AUTHORIZED REPRESENTATIVE

GENERAL CONDITIONS OF THE AGREEMENT

1. GENERAL

It is the intent of these instructions, plans and specifications to provide guidance for the construction of this project.

2. REGULATIONS AND DISCREPANCIES

All applicable laws, ordinances, policy, rules, regulations and other directives of all authorities having jurisdiction over the projects shall apply to the contract throughout and will be deemed to be included in the contract the same as those written out in full. Discrepancies between regulations or conflicting parts of the Specifications shall be brought to the attention of an clarified by the Engineer before proceeding with any work. Proceeding with affected work without instructions from the Engineer can result in the Contractor being responsible for taking the necessary steps to insure the work conforms to the governing regulation.

3. ENGINEER

Whenever the work "ENGINEER" is used in this contract with reference to the preparation of plans, specifications, and contract documents, it shall be understood as referring to the firm **TEDSI Infrastructure Group**.

4. INTERPRETATION OF PHRASES

Whenever the words "Directed", "Required", "Permitted", "Designated", "Considered Necessary", "Prescribed", or words of like importance are used, it shall be understood that the direction, requirements, permission, order, designation or prescription, of the ENGINEER is intended and similarly, the words "Approval", "Acceptable", "Satisfactory", or words of like importance shall mean approved by or acceptable of satisfactory to the ENGINEER. The preceeding to the contrary notwithstanding, Engineer's approval or acceptance of the work shall by advisory to OWNER, and shall not bind the OWNER to accept or approve the same.

Whenever, in the specifications or drawings accompanying this agreement, the terms or description of various qualities relative to finish, workmanship, or other qualities of similar kind which cannot,, from their nature, be specifically and clearly described and specified, but are necessarily described in general terms, then, in all such cases, any question of the fulfillment of said specifications shall be decided by the ENGINEER, and said work shall be done in accordance with his interpretations of the meaning of the words, terms, or clauses defining the character of the work.

Title 29 - LABOR

Subtitle A - Office of the Secretary of Labor

PART 3 - CONTRACTORS AND SUBCONTRACTORS ON PUBLIC BUILDING OR PUBLIC WORK FINANCED IN WHOLE OR IN PART BY LOANS OR GRANTS FROM THE UNITED STATES

Sec.

3.1 Purpose and scope
3.2 Definitions
3.3 Weekly statement with respect to payment of wages
3.4 Submission of weekly statements and the preservation and inspection of weekly payroll records.
3.5 Payroll deductions permissible without application to or approval of the Secretary of Labor.
3.6 Payroll deductions permissible with the approval of the Secretary of Labor.
3.7 Applications for the approval of the Secretary of Labor
3.8 Action by the Secretary of Labor upon applications.
3.9 Prohibited payroll deductions.
3.10 Methods of payment of wages.
3.11 Regulations part of contract.

AUTHORITY: The provisions of this Part 3 issued under R.S. 16 1, sec. 2, 48 Stat. §48; Reorg. Plan No. 14 of 1950, 64 Stat. 1267, 5 U.S.C. Appendix; 5 U.S.C. 301; 40 U.S.C. 276c.

SOURCE: The provisions of this Part 3 appear at 29 F.R. 97, Jan. 4, 1964, unless otherwise noted.

Section 3.1 Purpose and Scope.

This part prescribes "anti-kickback" regulations under section 2 of the Act of June 13, 1934, as amended (40 U.S.C. 276c), popularly known as the Copeland Act. This part applies to any contract which is subject to Federal wage standards and which is for the construction, prosecution, completion, or repair of public buildings, public works or buildings or works financed in whole or in part by loans or grants from the United States. The part is intended to aid in the enforcement of the minimum wage provisions of the Davis-Bacon Act and the various statutes dealing with Federally assisted construction that contain similar minimum wage provisions, including those provisions which are not subject to Reorganization Plan No. 14 (e.g., the College Housing Act of 1950, the Federal Water Pollution Control Act, and the Housing Act of 1959), and in the enforcement of the overtime provisions of the Contract Work Hours Standards Act whenever they are applicable to construction work. The part details the obligation of contractors and subcontractors relative to the weekly submission of statements regarding the wages paid on work covered thereby; sets forth the circumstances and procedures governing the making of payroll deductions from the wages of those employed on such work; and delineates the methods of payment permissible on such work.

Section 3.2 Definitions.

As used in the regulations in this part:

(a) The terms "building" or "work" generally include construction activity as distinguished from manufacturing, furnishing of materials, or servicing and maintenance work. The terms include, without limitation, buildings, structures, and improvements of all @s, such as bridges, dams, plants, highways, parkways, streets, subways, tunnels, sewers, mains, powerlines, pumping stations, railways, airports, terminals, docks, piers, wharves, ways, lighthouses, buoys, jetties, breakwaters, levees, and canals; dredging, shoring, scaffolding, drilling, blasting, excavating, clearing, and landscaping. Unless conducted in connection with and at the site of such a building or work as is described in the foregoing sentence, the manufacture or furnishing of materials, articles, supplies, or equipment (whether or not a Federal or State agency acquires title to such materials,

articles, supplies, or equipment during the course of the manufacture or furnishing, or owns the materials from which they are manufactured or furnished) is not a "building" or "work" within the meaning of the regulations in this part.

(b) The terms construction," 4; prosecution," @'completion," or repair" mean all types of work done on a particular building or work at the site thereof, including, without limitation, altering, remodeling, painting and decorating, the transporting of materials and supplies to or from the building or work by the employees of the construction contractor or construction subcontractor, and the manufacturing or furnishing of materials, articles, supplies, or equipment on the site of the building or work, by persons employed at the site by the contractor or subcontractor.

(c) The terms "public building" or "public work" include building or work for whose construction, prosecution, completion, or repair, as defined above, a Federal agency is a contracting party, regardless of whether title thereof is in a Federal agency.

(d) The term "building or work financed in whole or in part by loans or grants from the Unites States" includes building or work for whose construction, prosecution, completion, or repair, as defined above, payment or part payment is made directive or indirectly from funds provided by loans or grants by a Federal agency. The term includes building or work for which the Federal assistance granted is in the form of loan guarantees or insurance.

(e) Every person paid by a contractor or subcontractor in any manner for his labor in the construction, prosecution, completion, or repair of a public building or public work or building or work financed in whole or in part by loans or grants from the United States is "employed" and receiving 44 wages," regardless of any contractual relationship alleged to exist between him and the real employer.

(f) The term "any affiliated person" includes a spouse, child, parent, or other close relative of the contractor or subcontractor; a partner or officer of the contractor or subcontractor; a corporation closely connected with the contractor or subcontractor as parent, subsidiary or otherwise, and an officer or agent of such corporation.

(g) The term "Federal agency" means the United States, the District of Columbia, and all executive departments, independent establishments, administrative agencies, and instrumentality's of the United States and of the District of Columbia, including corporations. all or substantially all of the stock of which is beneficially owned by the United States, by the District of Columbia, or any of the foregoing departments, establishments, agencies, and instrumentality's.

(29 **FR** 97, **Jan. 4, 1964, as amended at** 33 **FR** 32575, **Nov.** 27, 1973)

Section 3.3 Weekly statement with respect to payment of wages.

(a) As used in this section, the term "employee" shall not apply to persons in classifications higher than that of laborer or mechanic and those who are the immediate supervisors of such employees.

(b) Each contractor or subcontractor engaged in the construction, prosecution, completion, or repair of any public building or public work, or building or work financed in whole or in part by loans or grants from the United States, shall furnish each week a statement with respect to the wages paid each of its employees engaged on work covered by 29 CFR Parts 3 and 5 during the preceding weekly payroll period. This statement shall be executed by the contractor or subcontractor or by an authorized officer of employee of the contractor or subcontractor who supervises the payment of wages, and shall be on form @ 348, "Statement of Compliance," or on an identical form on the back of @ 347, "Payroll (For Contractors Optional Use)" or on any form with identical wording. Sample copies of @ 347 and @ 348 may be obtained from the Government contracting or sponsoring agency, and copies of these forms may be purchased at the Government Printing Office.

(c) The requirements of this section shall not apply to any contract of $2,000 or less.

(d) Upon a written finding by the head of a Federal agency, the Secretary of Labor may provide reasonable limitations, variations, tolerances, and exemptions from the requirements of this section subject to such conditions as the Secretary of Labor may specify.

(29 F.R. 95, Jan. 4, 19(A, as ==tied at 33 F.R. 10186, July 17,1968)

Copeland Act Regulations

Section 3.4 Submission of weekly statements and the preservation and inspection of weekly payroll records.

(a) Each weekly statement required under §3.3 shall be delivered by the contractor or subcontractor, within seven days after the regular payment date of the payroll period, to a representative of a Federal or State agency in charge at the site of the building or work, or if there is no representative of a Federal or State agency at the site of the building or work, the statement shall be mailed by the contractor or

subcontractor, within such time, to a Federal or State agency contracting for or financing the building or work. After such examination and check as may be made, such statement, or a copy thereof, shall be kept available, or shall be transmitted together with a report of any violation, in accordance with applicable procedures prescribed by the United States Department of Labor.

(b) Each contractor or subcontractor shall preserve his weekly payroll records for a period of three years from date of completion of the contract. The payroll records shall set out accurately and completely the name and address of each taborer and mechanic, his correct classification, rate of pay, daily and weekly number of hours worked, deductions made, and actual wages paid. Such payroll records shall be made available at all times for inspection by the contracting officer or his authorized representative, and by authorized representatives of the Department of Labor.

Section 3.5 Payroll deductions permissible without application to or approval of the Secretary of Labor.

Deductions made under the circumstances or in the situations described in the paragraphs of this section may be made without application to and approval of the Secretary of Labor:

(a) Any deduction made in compliance with the requirements of Federal, State, or local law, such as Federal or State withholding income taxes and Federal social security taxes.

(b) Any deduction of sums previously paid to the employee as a bona fide prepayment of wages when such prepayment is made without discount or interest. A "bona fide prepayment of wages" is considered to have been made only when cash or its equivalent has been advanced to the person employed in such manner as to give him complete freedom of disposition of the advanced funds.

(c) Any deduction of amounts required by court process to be paid to another, unless, the deduction is in favor of the contractor, subcontractor or any affiliated person, or when collusion or collaboration exists.

(d) Any deduction constituting a contribution on behalf of the person employed to funds established by the employer or representatives of employees, or both, for the purpose of providing either from principal or income, or both, medical or hospital care, pensions, or annuities on retirement, death benefits, compensation for injuries, illness, accidents, sickness,

(k) Any deduction for the cost of safety equipment of nominal value purchased by the employee as his own prope@ for his personal protection in his work, such as safety shoes, safety

or disability, or for insurance to provide any of the foregoing, or unemployment benefits, vacation pay, savings accounts, or similar payments for the benefit of employees, their families and dependents: Provided, however, That the following standards are met: (1) The deduction is not otherwise prohibited by law; (2) it is either: (i) Voluntarily consented to by the employee in writing and in advance of the period in which the work is to be done and such consent is not a condition either for the obtaining of or for the continuation of employment, or (ii) provided for in a bona fide collective bargaining agreement between the contractor or subcontractor and representatives of its employees; (3) no profit or other benefit is otherwise obtained, directly or indirectly, by the contractor or subcontractor or any affiliated person in the form of commission, dividend, or otherwise; and (4) the deductions shall serve the convenience and interest of the employee. (e) Any deduction contributing toward the purchase of United States Defense Stamps and Bonds when voluntarily authorized by the employee.

(f) Any deduction requested by the employee to enable him to repay loans to or to purchase shares in credit unions organized and operated in accordance with Federal and State credit union statutes.

(g) Any deduction voluntarily authorized by the employee for the making of contributions to

governmental or quasi-governmental agencies, such as the American Red Cross.

(h) Any deduction voluntarily authorized by the employee for the making of contributions to Community Chests, United Givers Funds, and similar charitable organizations.

(i) Any deductions to pay regular union initiation fees and membership dues, not including fines or special assessments: Provided, however, That a collective bargaining agreement between the contractor or subcontractor and representatives of its employees provides for such deductions and the deductions are not otherwise prohibited by law.

0) Any deduction not more than for the "reasonable cost" of board, lodging, or other facilities meeting the requirements of section 3(m) of the Fair Labor Standards Act of 1938, as amended, and Part 531 of this title. When such a deduction is made the additional records required under §516.27(a) of this title shall be kept.

glasses, safety gloves, and hard hats, if such equipment is not required by law to be furnish by the employer, if such deduction is not violative of the Fair Labor Standards Act or prohibited by other law, if the cost on which the deduction is based does not exceed the actual cost to the employer where the equipment is purchased from him and does not include any direct or indirect monetary return to the employer where the equipment is purchased from a third person, and if the deduction is either (1) voluntarily consented to be the employee in writing and in advance of the period in which the work is to be done and such consent is not a condition either for the obtaining of employment or its continuance; or (2) provided for in a bona fide collective bargaining agreement between the contractor or subcontractor and representatives of its employees.
(36 F.R. 9770, May 28,1971.)

Section 3.6 Payroll deductions permissible with the approval of the Secretary of Labor.

Any contractor or subcontractor may apply to the Secretary of Labor for permission to make any

deduction not permitted under §3.5. The Secretary may grant permission whenever he finds that:

(a) The contractor, subcontractor, or any affiliated person does not make a profit or benefit

directly or indirectly from the deduction either in the form of **a** commission, dividend, or otherwise;

(b) The deduction is not otherwise prohibited by law;

(c) The deduction is either (1) voluntarily consented to by the employee **in** writing and in advance of the period in which the work is to be done and such consent is not a condition either for the obtaining of employment or its continuance, or (2) provided for in **a** bona **fide** collective bargaining agreement between the contractor or subcontractor and representatives of its employees; and

(d) The deduction serves the convenience and interest of the employee.

Section 3.7 Applications for the approval of the Secretary of Labor.

Any application for the making of payroll deductions under §3.6 shall comply with the requirements prescribed in the following paragraphs of this section:

(a) The application shall be in writing and shall be addressed to the Secretary of Labor.

(b) The application need not identify the contract or contracts under which the work in question is to be performed. Permission will be given for deductions on all current and future contracts of the applicant for a period of I year. A renewal of permission to make such payroll deduction will be granted upon the submission of an application which makes reference to the original application, recites the date of the Secretary of Labor's approval of such deductions, states affirmatively that there is continued compliance with the standards set forth in the provisions of §3.6, and specifies any conditions which have changed in regard to the payroll deductions.
(36 F.IL 9770, May 29, 1971.)

(c) The application shall state affirmatively that there is compliance with the standards set forth in the provisions of §3.6. The affirmation shall be accompanied by a full statement of the facts indicating such compliance.

(d) The application shall include a description of the proposed deduction, the purpose to be served there by, and the classes of laborers or mechanics from whose wages the proposed deduction would be made.

(e) The application shall state the name and business of any third person to whom any funds obtained from the proposed deductions are to be transmitted and the affiliation of such person, if any, with the applicant. -

Section 3.8 Action by the Secretary of Labor upon applications.

The Secretary of Labor shall decide whether or not the requested deduction is permissible under provisions of §3.6; and shall notify the applicant in writing of his decision.

Section 3.9 Prohibited payroll deductions.

Deductions not elsewhere provided for by this part and which **are** not found to be permissible under §3.6 are prohibited.

Section 3.10 Methods of payment of wages.

The payment of wages shall be by cash, negotiable instruments pkvable on demand, or the additional forms of compensation for which deductions are permissible under this part. No other methods of payment shall be recognized on work subject to the Copeland Act.

Section 3.11 Regulations part of contact.

All contracts made with respect to the construction, prosecution, completion, or repair of any public building or public work or building or work financed in whole or in part by loans or grants from the United States covered by the regulations in this part shall expressly bind the contractor or subcontractor to comply with such of the regulations in this part as may be applicable. In this regard, see §5.5(a) of this subtitle.

STANDARD GENERAL CONDITIONS OF THE CONSTRUCTION CONTRACT

Prepared by

ENGINEERS JOINT CONTRACT DOCUMENTS COMMITTEE

and

Issued and Published Jointly By

PROFESSIONAL ENGINEERS IN PRIVATE PRACTICE
a practice division of the
NATIONAL SOCIETY OF PROFESSIONAL ENGINEERS

AMERICAN CONSULTING ENGINEERS COUNCIL

AMERICAN SOCIETY OF CIVIL ENGINEERS

This document has been approved and endorsed by

The Associated General Contractors of America

Construction Specifications Institute

EJCDC No. 1910-8 (1996 Edition)

Copyright ©1996

National Society of Professional Engineers
1420 King Street, Alexandria, VA 22314

American Consulting Engineers Council
1015 15th Street N.W., Washington, DC 20005

American Society of Civil Engineers
345 East 47th Street, New York, NY 10017

TABLE OF CONTENTS

Page

ARTICLE 1 - DEFINITIONS AND TERMINOLOGY 6
1.01 *Defined Terms* 6
1.02 *Terminology* 8

ARTICLE 2 - PRELIMINARY MATTERS 9
2.01 *Delivery of Bonds* 9
2.02 *Copies of Documents* 9
2.03 *Commencement of Contract Times; Notice to Proceed* 9
2.04 *Starting the Work* 9
2.05 *Before Starting Construction* 9
2.06 *Preconstruction Conference* 10
2.07 *Initial Acceptance of Schedules* 10

ARTICLE 3 - CONTRACT DOCUMENTS: INTENT, AMENDING, REUSE 10
3.01 *Intent* 10
3.02 *Reference Standards* 10
3.03 *Reporting and Resolving Discrepancies* 10
3.04 *Amending and Supplementing Contract Documents* 11
3.05 *Reuse of Documents* 11

ARTICLE 4 - AVAILABILITY OF LANDS; SUBSURFACE AND PHYSICAL CONDITIONS; REFERENCE POINTS 11
4.01 *Availability of Lands* 11
4.02 *Subsurface and Physical Conditions* 12
4.03 *Differing Subsurface or Physical Conditions* 12
4.04 *Underground Facilities* 13
4.05 *Reference Points* 13
4.06 *Hazardous Environmental Condition at Site* 14

ARTICLE 5 - BONDS AND INSURANCE 15
5.01 *Performance, Payment, and Other Bonds* 15
5.02 *Licensed Sureties and Insurers* 15
5.03 *Certificates of Insurance* 15
5.04 *CONTRACTOR's Liability Insurance* 15
5.05 *OWNER's Liability Insurance* 16
5.06 *Property Insurance* 16
5.07 *Waiver of Rights* 17
5.08 *Receipt and Application of Insurance Proceeds* 18
5.09 *Acceptance of Bonds and Insurance; Option to Replace* 18
5.10 *Partial Utilization, Acknowledgment of Property Insurer* 18

ARTICLE 6 - CONTRACTOR'S RESPONSIBILITIES 18
6.01 *Supervision and Superintendence* 18
6.02 *Labor; Working Hours* 19
6.03 *Services, Materials, and Equipment* 19
6.04 *Progress Schedule* 19
6.05 *Substitutes and "Or-Equals"* 19
6.06 Concerning Subcontractors, Suppliers, and Others *21*

6.07 *Patent Fees and Royalties* 21
6.08 *Permits* 22
6.09 *Laws and Regulations* 22
6.10 *Taxes* 22
6.11 *Use of Site and Other Areas* 22
6.12 *Record Documents* 22
6.13 *Safety and Protection* 23
6.14 *Safety Representative* 23
6.15 *Hazard Communication Programs* 23
6.16 *Emergencies* 23
6.17 *Shop Drawings and Samples* 24
6.18 *Continuing the Work* 25
6.19 *CONTRACTOR's General Warranty and Guarantee* 25
6.20 *Indemnification* 25

ARTICLE 7 - OTHER WORK 26
7.01 *Related Work at Site* 26
7.02 *Coordination* 26

ARTICLE 8 - OWNER'S RESPONSIBILITIES 27
8.01 *Communications to Contractor* 27
8.02 *Replacement of ENGINEER* 27
8.03 *Furnish Data* 27
8.04 *Pay Promptly When Due* 27
8.05 *Lands and Easements; Reports and Tests* 27
8.06 *Insurance* 27
8.07 *Change Orders* 27
8.08 *Inspections, Tests, and Approvals* 27
8.09 *Limitations on OWNER's Responsibilities* 27
8.10 *Undisclosed Hazardous Environmental Condition* 27
8.11 *Evidence of Financial Arrangements* 27

ARTICLE 9 - ENGINEER'S STATUS DURING CONSTRUCTION 27
9.01 *OWNER'S Representative* 27
9.02 *Visits to Site* 28
9.03 *Project Representative* 28
9.04 *Clarifications and Interpretations* 28
9.05 *Authorized Variations in Work* 28
9.06 *Rejecting Defective Work* 29
9.07 *Shop Drawings, Change Orders and Payments* 29
9.08 Determinations for Unit Price Work 28
9.09 *Decisions on Requirements of Contract Documents and Acceptability of Work* 28
9.10 *Limitations on ENGINEER's Authority and Responsibilities* 28

ARTICLE 10 - CHANGES IN THE WORK; CLAIMS 29
10.01 *Authorized Changes in the Work* 29
10.02 *Unauthorized Changes in the Work* 29
10.03 *Execution of Change Orders* 30
10.04 *Notification to Surety* 30
10.05 *Claims and Disputes* 30

ARTICLE 11 - COST OF THE WORK; CASH ALLOWANCES; UNIT PRICE WORK 30
11.01 *Cost of the Work* 30

11.02 *Cash Allowances* 32
11.03 *Unit Price Work* 33

ARTICLE 12 - CHANGE OF CONTRACT PRICE; CHANGE OF CONTRACT TIMES 33
12.01 *Change of Contract Price* 33
12.02 *Change of Contract Times* 34
12.03 *Delays Beyond CONTRACTOR's Control* 34
12.04 *Delays Within CONTRACTOR's Control* 34
1205 Delays Beyond OWNER's and CONTRACTOR'S Control *34*
12.06 *Delay Damages* 34

ARTICLE 13 - TESTS AND INSPECTIONS; CORRECTION, REMOVAL OR ACCEPTANCE OF DEFECTIVE WORK 34
13.01 *Notice of Defects* 34
13.02 *Access to Work* 34
13.03 *Tests and Inspections* 35
13.04 *Uncovering Work* 35
13.05 *OWNER May Stop the Work* 35
13.06 *Correction or Removal of Defective Work* 36
13.07 *Correction Period* 36
13.08 *Acceptance of Defective Work* 36
13.09 *OWNER May Correct Defective Work* 36

ARTICLE 14 - PAYMENTS TO CONTRACTOR AND COMPLETION 37
14.01 *Schedule of Values* 37
14.02 *Progress Payments* 37
14.03 *CONTRACTOR's Warranty of Title* 38
14.04 *Substantial Completion* 39
14.05 *Partial Utilization* 39
14.06 *Final Inspection* 39
14.07 *Final Payment* 40
14.08 *Final Completion Delayed* 40
14.09 *Waiver of Claims* 41

ARTICLE 15 - SUSPENSION OF WORK AND TERMINATION 41
15.01 OWNER May Suspend Work 41
15.02 *OWNER May Terminate for Cause* 41
15.03 *OWNER May Terminate For Convenience* 41
15.04 *CONTRACTOR May Stop Work or Terminate* 42

ARTICLE 16 - DISPUTE RESOLUTION 42
16.01 *Methods and Procedures* 42

ARTICLE 17 - MISCELLANEOUS 43
17.01 *Giving Notice* 43
17.02 *Computation of Times* 43
17.03 *Cumulative Remedies* 43
17.04 *Survival of Obligations* 43
17.05 *Controlling Law* 43

GENERAL CONDITIONS

ARTICLE 1 - DEFINITIONS AND TERMINOLOGY

1.01 *Defined Terms*

A. Wherever used in the Contract Documents and printed with initial or all capital letters, the terms listed below will have the meanings indicated which are applicable to both the singular and plural thereof.

1. *Addenda*--Written or graphic instruments issued prior to the opening of Bids which clarify, correct, or change the Bidding Requirements or the Contract Documents.

2. *Agreement*--The written instrument which is evidence of the agreement between OWNER and CONTRACTOR covering the Work.

3. *Application for Payment*--The form acceptable to ENGINEER which is to be used by CONTRACTOR during the course of the Work in requesting progress or final payments and which is to be accompanied by such supporting documentation as is required by the Contract Documents.

4. *Asbestos*--Any material that contains more than one percent asbestos and is friable or is releasing asbestos fibers into the air above current action levels established by the United States Occupational Safety and Health Administration.

5. *Bid*--The offer or proposal of a bidder submitted on the prescribed form setting forth the prices for the Work to be performed.

6. *Bidding Documents*--The Bidding Requirements and the proposed Contract Documents (including all Addenda issued prior to receipt of Bids).

7. *Bidding Requirements*--The Advertisement or Invitation to Bid, Instructions to Bidders, Bid security form, if any, and the Bid form with any supplements.

8. *Bonds*--Performance and payment bonds and other instruments of security.

9. *Change Order*--A document recommended by ENGINEER which is signed by CONTRACTOR and OWNER and authorizes an addition, deletion, or revision in the Work or an adjustment in the Contract Price or the Contract Times, issued on or after the Effective Date of the Agreement.

10. *Claim*--A demand or assertion by OWNER or CONTRACTOR seeking an adjustment of Contract Price or Contract Times, or both, or other relief with respect to the terms of the Contract. A demand for money or services by a third party is not a Claim.

11. *Contract*--The entire and integrated written agreement between the OWNER and CONTRACTOR concerning the Work. The Contract supersedes prior negotiations, representations, or agreements, whether written or oral.

12. *Contract Documents*--The Contract Documents establish the rights and obligations of the parties and include the Agreement, Addenda (which pertain to the Contract Documents), CONTRACTOR's Bid (including documentation accompanying the Bid and any post Bid documentation submitted prior to the Notice of Award) when attached as an exhibit to the Agreement, the Notice to Proceed, the Bonds, these General Conditions, the Supplementary Conditions, the Specifications and the Drawings as the same are more specifically identified in the Agreement, together with all Written Amendments, Change Orders, Work Change Directives, Field Orders, and ENGINEER's written interpretations and clarifications issued on or after the Effective Date of the Agreement. Approved Shop Drawings and the reports and drawings of subsurface and physical conditions are not Contract Documents. Only printed or hard copies of the items listed in this paragraph are Contract Documents. Files in electronic media format of text, data, graphics, and the like that may be furnished by OWNER to CONTRACTOR are not Contract Documents.

13. *Contract Price*--The moneys payable by OWNER to CONTRACTOR for completion of the Work in accordance with the Contract Documents as stated in the Agreement (subject to the provisions of paragraph 11.03 in the case of Unit Price Work).

14. *Contract Times*--The number of days or the dates stated in the Agreement to: (i) achieve Substantial Completion; and (ii) complete the Work so that it is ready for final payment as evidenced by ENGINEER's written recommendation of final payment.

15. *CONTRACTOR*--The individual or entity with whom OWNER has entered into the Agreement.

16. *Cost of the Work*--See paragraph 11.01.A for definition.

17. *Drawings*--That part of the Contract Documents prepared or approved by ENGINEER which graphically shows the scope, extent, and character of the Work to be performed by CONTRACTOR. Shop Drawings and other CONTRACTOR submittals are not Drawings as so defined.

18. *Effective Date of the Agreement*--The date indicated in the Agreement on which it becomes effective, but if no such date is indicated, it means the date on which the Agreement is signed and delivered by the last of the two parties to sign and deliver.

19. *ENGINEER*--The individual or entity named as such in the Agreement.

20. *ENGINEER's Consultant*--An individual or entity having a contract with ENGINEER to furnish services as ENGINEER's independent professional associate or consultant with respect to the Project and who is identified as such in the Supplementary Conditions.

21. *Field Order*--A written order issued by ENGINEER which requires minor changes in the Work but which does not involve a change in the Contract Price or the Contract Times.

22. *General Requirements*--Sections of Division 1 of the Specifications. The General Requirements pertain to all sections of the Specifications.

23. *Hazardous Environmental Condition*--The presence at the Site of Asbestos, PCBs, Petroleum, Hazardous Waste, or Radioactive Material in such quantities or circumstances that may present a substantial danger to persons or property exposed thereto in connection with the Work.

24. *Hazardous Waste*--The term Hazardous Waste shall have the meaning provided in Section 1004 of the Solid Waste Disposal Act (42 USC Section 6903) as amended from time to time.

25. *Laws and Regulations; Laws or Regulations*--Any and all applicable laws, rules, regulations, ordinances, codes, and orders of any and all governmental bodies, agencies, authorities, and courts having jurisdiction.

26. *Liens*--Charges, security interests, or encumbrances upon Project funds, real property, or personal property.

27. *Milestone*--A principal event specified in the Contract Documents relating to an intermediate completion date or time prior to Substantial Completion of all the Work.

28. *Notice of Award*--The written notice by OWNER to the apparent successful bidder stating that upon timely compliance by the apparent successful bidder with the conditions precedent listed therein, OWNER will sign and deliver the Agreement.

29. *Notice to Proceed*--A written notice given by OWNER to CONTRACTOR fixing the date on which the Contract Times will commence to run and on which CONTRACTOR shall start to perform the Work under the Contract Documents.

30. *OWNER*--The individual, entity, public body, or authority with whom CONTRACTOR has entered into the Agreement and for whom the Work is to be performed.

31. *Partial Utilization*--Use by OWNER of a substantially completed part of the Work for the purpose for which it is intended (or a related purpose) prior to Substantial Completion of all the Work.

32. *PCBs*--Polychlorinated biphenyls.

33. *Petroleum*--Petroleum, including crude oil or any fraction thereof which is liquid at standard conditions of temperature and pressure (60 degrees Fahrenheit and 14.7 pounds per square inch absolute), such as oil, petroleum, fuel oil, oil sludge, oil refuse, gasoline, kerosene, and oil mixed with other non-Hazardous Waste and crude oils.

34. *Project*--The total construction of which the Work to be performed under the Contract Documents may be the whole, or a part as may be indicated elsewhere in the Contract Documents.

35. *Project Manual*--The bound documentary information prepared for bidding and constructing the Work. A listing of the contents of the Project Manual, which may be bound in one or more volumes, is contained in the table(s) of contents.

36. *Radioactive Material*--Source, special nuclear, or byproduct material as defined by the Atomic Energy Act of 1954 (42 USC Section 2011 et seq.) as amended from time to time.

37. *Resident Project Representative*--The authorized representative of ENGINEER who may be assigned to the Site or any part thereof.

38. *Samples*--Physical examples of materials, equipment, or workmanship that are representative of some portion of the Work and which establish the standards by which such portion of the Work will be judged.

39. *Shop Drawings*--All drawings, diagrams, illustrations, schedules, and other data or information which are specifically prepared or assembled by or for CONTRACTOR and submitted by CONTRACTOR to illustrate some portion of the Work.

40. *Site*--Lands or areas indicated in the Contract Documents as being furnished by OWNER upon which the Work is to be performed, including rights-of-way and easements for access thereto, and such other lands furnished by OWNER which are designated for the use of CONTRACTOR.

41. *Specifications*--That part of the Contract Documents consisting of written technical descriptions of materials, equipment, systems, standards, and workmanship as applied to the Work and certain administrative details applicable thereto.

42. *Subcontractor*--An individual or entity having a direct contract with CONTRACTOR or with any other Subcontractor for the performance of a part of the Work at the Site.

43. *Substantial Completion*--The time at which the Work (or a specified part thereof) has progressed to the point where, in the opinion of ENGINEER, the Work (or a specified part thereof) is sufficiently complete, in accordance with the Contract Documents, so that the Work (or a specified part thereof) can be utilized for the purposes for which it is intended. The terms "substantially complete" and "substantially completed" as applied to all or part of the Work refer to Substantial Completion thereof.

44. *Supplementary Conditions*--That part of the Contract Documents which amends or supplements these General Conditions.

45. *Supplier*--A manufacturer, fabricator, supplier, distributor, materialman, or vendor having a direct contract with CONTRACTOR or with any Subcontractor to furnish materials or equipment to be incorporated in the Work by CONTRACTOR or any Subcontractor.

46. *Underground Facilities*--All underground pipelines, conduits, ducts, cables, wires, manholes, vaults, tanks, tunnels, or other such facilities or attachments, and any encasements containing such facilities, including those that convey electricity, gases, steam, liquid petroleum products, telephone or other communications, cable television, water, wastewater, storm water, other liquids or chemicals, or traffic or other control systems.

47. *Unit Price Work*--Work to be paid for on the basis of unit prices.

48. *Work*--The entire completed construction or the various separately identifiable parts thereof required to be provided under the Contract Documents. Work includes and is the result of performing or providing all labor, services, and documentation necessary to produce such construction, and furnishing, installing, and incorporating all materials and equipment into such construction, all as required by the Contract Documents.

49. *Work Change Directive*--A written statement to CONTRACTOR issued on or after the Effective Date of the Agreement and signed by OWNER and recommended by ENGINEER ordering an addition, deletion, or revision in the Work, or responding to differing or unforeseen subsurface or physical conditions under which the Work is to be performed or to emergencies. A Work Change Directive will not change the Contract Price or the Contract Times but is evidence that the parties expect that the change ordered or documented by a Work Change Directive will be incorporated in a subsequently issued Change Order following negotiations by the parties as to its effect, if any, on the Contract Price or Contract Times.

50. *Written Amendment*--A written statement modifying the Contract Documents, signed by OWNER and CONTRACTOR on or after the Effective Date of the Agreement and normally dealing with the nonengineering or nontechnical rather than strictly construction-related aspects of the Contract Documents.

1.02 *Terminology*

A. *Intent of Certain Terms or Adjectives*

1. Whenever in the Contract Documents the terms "as allowed," "as approved," or terms of like effect or import are used, or the adjectives "reasonable," "suitable," "acceptable," "proper," "satisfactory," or adjectives of like effect or import are used to describe an action or determination of ENGINEER as to the Work, it is intended that such action or determination will be solely to evaluate, in general, the completed Work for compliance with the requirements of and information in the Contract Documents and conformance with the design concept of the completed Project as a functioning whole as shown or indicated in the Contract Documents (unless there is a specific statement indicating otherwise). The use of any such term or adjective shall not be effective to assign to ENGINEER any duty or authority to supervise or direct the performance of the Work or any duty or authority to undertake responsibility contrary to the provisions of paragraph 9.10 or any other provision of the Contract Documents.

B. *Day*

1. The word "day" shall constitute a calendar day of 24 hours measured from midnight to the next midnight.

C. *Defective*

1. The word "defective," when modifying the word "Work," refers to Work that is unsatisfactory, faulty, or deficient in that it does not conform to the Contract Documents or does not meet the requirements of any inspection, reference standard, test, or approval referred to in the Contract Documents, or has been damaged prior to ENGINEER's recommendation of final payment (unless responsibility for the protection thereof has been assumed by OWNER at Substantial Completion in accordance with paragraph 14.04 or 14.05).

D. *Furnish, Install, Perform, Provide*

1. The word "furnish," when used in connection with services, materials, or equipment, shall mean to supply and deliver said services, materials, or equipment to the Site (or some other specified location) ready for use or installation and in usable or operable condition.

2. The word "install," when used in connection with services, materials, or equipment, shall mean to put into use or place in final position said services, materials, or equipment complete and ready for intended use.

3. The words "perform" or "provide," when used in connection with services, materials, or equipment, shall mean to furnish and install said services, materials, or equipment complete and ready for intended use.

4. When "furnish," "install," "perform," or "provide" is not used in connection with services, materials, or equipment in a context clearly requiring an obligation of CONTRACTOR, "provide" is implied.

E. Unless stated otherwise in the Contract Documents, words or phrases which have a well-known technical or construction industry or trade meaning are used in the Contract Documents in accordance with such recognized meaning.

ARTICLE 2 - PRELIMINARY MATTERS

2.01 *Delivery of Bonds*

A. When CONTRACTOR delivers the executed Agreements to OWNER, CONTRACTOR shall also deliver to OWNER such Bonds as CONTRACTOR may be required to furnish.

2.02* *Copies of Documents*

A. OWNER shall furnish to CONTRACTOR up to ten copies of the Contract Documents. Additional copies will be furnished upon request at the cost of reproduction.

2.03 *Commencement of Contract Times; Notice to Proceed*

A. The Contract Times will commence to run on the thirtieth day after the Effective Date of the Agreement or, if a Notice to Proceed is given, on the day indicated in the Notice to Proceed. A Notice to Proceed may be given at any time within 30 days after the Effective Date of the Agreement. In no event will the Contract Times com-

mence to run later than the sixtieth day after the day of Bid opening or the thirtieth day after the Effective Date of the Agreement, whichever date is earlier.

2.04 *Starting the Work*

A. CONTRACTOR shall start to perform the Work on the date when the Contract Times commence to run. No Work shall be done at the Site prior to the date on which the Contract Times commence to run.

*See Supplementary Conditions

2.05* *Before Starting Construction*

A. *CONTRACTOR's Review of Contract Documents:* Before undertaking each part of the Work, CONTRACTOR shall carefully study and compare the Contract Documents and check and verify pertinent figures therein and all applicable field measurements. CONTRACTOR shall promptly report in writing to ENGINEER any conflict, error, ambiguity, or discrepancy which CONTRACTOR may discover and shall obtain a written interpretation or clarification from ENGINEER before proceeding with any Work affected thereby; however, CONTRACTOR shall not be liable to OWNER or ENGINEER for failure to report any conflict, error, ambiguity, or discrepancy in the Contract Documents unless CONTRACTOR knew or reasonably should have known thereof.

B. *Preliminary Schedules:* Within ten days after the Effective Date of the Agreement (unless otherwise specified in the General Requirements), CONTRACTOR shall submit to ENGINEER for its timely review:

1. a preliminary progress schedule indicating the times (numbers of days or dates) for starting and completing the various stages of the Work, including any Milestones specified in the Contract Documents;

2. a preliminary schedule of Shop Drawing and Sample submittals which will list each required submittal and the times for submitting, reviewing, and processing such submittal; and

3. a preliminary schedule of values for all of the Work which includes quantities and prices of items which when added together equal the Contract Price and subdivides the Work into component parts in sufficient detail to serve as the basis for progress payments during performance of the Work. Such prices will include an appropriate amount of overhead and profit applicable to each item of Work.

* C. *Evidence of Insurance:* Before any Work at the Site is started, CONTRACTOR and OWNER shall each deliver to the other, with copies to each additional insured identified in the Supplementary Conditions, certificates of insurance (and other evidence of insurance which either of them or any additional insured may reasonably request) which CONTRACTOR and OWNER respectively are required to purchase and maintain in accordance with Article 5.

2.06 *Preconstruction Conference*

A. Within 20 days after the Contract Times start to run, but before any Work at the Site is started, a conference attended by CONTRACTOR, ENGINEER, and others as appropriate will be held to establish a working understanding among the parties as to the Work and to discuss the schedules referred to in paragraph 2.05.B, procedures for handling Shop Drawings and other submittals, processing Applications for Payment, and maintaining required records.

2.07 *Initial Acceptance of Schedules*

A. Unless otherwise provided in the Contract Documents, at least ten days before submission of the first Application for Payment a conference attended by CONTRACTOR, ENGINEER, and others as appropriate will be held to review for acceptability to ENGINEER as provided below the schedules submitted in accordance with paragraph 2.05.B. CONTRACTOR shall have an additional ten days to make corrections and adjustments and to complete and resubmit the schedules. No progress payment shall be made to CONTRACTOR until acceptable schedules are submitted to ENGINEER.

1. The progress schedule will be acceptable to ENGINEER if it provides an orderly progression of the Work to completion within any specified Milestones and the Contract Times. Such acceptance will not impose on ENGINEER responsibility for the progress schedule, for sequencing, scheduling, or progress of the Work nor interfere with or relieve CONTRACTOR from CONTRACTOR's full responsibility therefor.

2. CONTRACTOR's schedule of Shop Drawing and Sample submittals will be acceptable to ENGINEER if it provides a workable arrangement for reviewing and processing the required submittals.

3. CONTRACTOR's schedule of values will be acceptable to ENGINEER as to form and substance if it provides a reasonable allocation of the Contract Price to component parts of the Work.

*See Supplementary Conditions

ARTICLE 3 - CONTRACT DOCUMENTS: INTENT, AMENDING, REUSE

3.01* *Intent*

A. The Contract Documents are complementary; what is called for by one is as binding as if called for by all.

B. It is the intent of the Contract Documents to describe a functionally complete Project (or part thereof) to be constructed in accordance with the Contract Documents. Any labor, documentation, services, materials, or equipment that may reasonably be inferred from the Contract Documents or from prevailing custom or trade usage as being required to produce the intended result will be provided whether or not specifically called for at no additional cost to OWNER.

C. Clarifications and interpretations of the Contract Documents shall be issued by ENGINEER as provided in Article 9.

3.02 *Reference Standards*

A. *Standards, Specifications, Codes, Laws, and Regulations*

1. Reference to standards, specifications, manuals, or codes of any technical society, organization, or association, or to Laws or Regulations, whether such reference be specific or by implication, shall mean the standard, specification, manual, code, or Laws or Regulations in effect at the time of opening of Bids (or on the Effective Date of the Agreement if there were no Bids), except as may be otherwise specifically stated in the Contract Documents.

2. No provision of any such standard, specification, manual or code, or any instruction of a Supplier shall be effective to change the duties or responsibilities of OWNER, CONTRACTOR, or ENGINEER, or any of their subcontractors, consultants, agents, or employees from those set forth in the Contract Documents, nor shall any such provision or instruction be effective to assign to OWNER, ENGINEER, or any of ENGINEER's Consultants, agents, or employees any duty or authority to supervise or direct the performance of the Work or any duty or authority to undertake responsibility inconsistent with the provisions of the Contract Documents.

3.03 *Reporting and Resolving Discrepancies*

A. *Reporting Discrepancies*

1. If, during the performance of the Work, CONTRACTOR discovers any conflict, error, ambiguity, or discrepancy within the Contract Documents or between the Contract Documents and any provision of any Law or Regulation applicable to the performance of the Work or of any standard, specification, manual or code, or of any instruction of any Supplier, CONTRACTOR shall report it to ENGINEER in writing at once. CONTRACTOR shall not proceed with the Work affected thereby (except in an emergency as required by paragraph 6.16.A) until an amendment or supplement to the Contract Documents has been issued by one of the methods indicated in paragraph 3.04; provided, however, that CONTRACTOR shall not be liable to OWNER or ENGINEER for failure to report any such conflict, error, ambiguity, or discrepancy unless CONTRACTOR knew or reasonably should have known thereof.

B. *Resolving Discrepancies*

1. Except as may be otherwise specifically stated in the Contract Documents, the provisions of the Contract Documents shall take precedence in resolving any conflict, error, ambiguity, or discrepancy between the provisions of the Contract Documents and:

a. the provisions of any standard, specification, manual, code, or instruction (whether or not specifically incorporated by reference in the Contract Documents); or

b. the provisions of any Laws or Regulations applicable to the performance of the Work (unless such an interpretation of the provisions of the Contract Documents would result in violation of such Law or Regulation).

3.04 *Amending and Supplementing Contract Documents*

A. The Contract Documents may be amended to provide for additions, deletions, and revisions in the Work or to modify the terms and conditions thereof in one or

*See Supplementary Conditions

B. The requirements of the Contract Documents may be supplemented, and minor variations and deviations in the Work may be authorized, by one or more of the following ways: (i) a Field Order; (ii) ENGINEER's approval of a Shop Drawing or Sample; or (iii) ENGINEER's written interpretation or clarification.

3.05 *Reuse of Documents*

A. CONTRACTOR and any Subcontractor or Supplier or other individual or entity performing or furnishing any of the Work under a direct or indirect contract with OWNER: (i) shall not have or acquire any title to or ownership rights in any of the Drawings, Specifications, or other documents (or copies of any thereof) prepared by or bearing the seal of ENGINEER or ENGINEER's Consultant, including electronic media editions; and (ii) shall not reuse any of such Drawings, Specifications, other documents, or copies thereof on extensions of the Project or any other project without written consent of OWNER and ENGINEER and specific written verification or adaption by ENGINEER. This prohibition will survive final payment, completion, and acceptance of the Work, or termination or completion of the Contract. Nothing herein shall preclude CONTRACTOR from retaining copies of the Contract Documents for record purposes.

ARTICLE 4 - AVAILABILITY OF LANDS; SUBSURFACE AND PHYSICAL CONDITIONS; REFERENCE POINTS

4.01 *Availability of Lands*

A. OWNER shall furnish the Site. OWNER shall notify CONTRACTOR of any encumbrances or restrictions not of general application but specifically related to use of the Site with which CONTRACTOR must comply in performing the Work. OWNER will obtain in a timely manner and pay for easements for permanent structures or permanent changes in existing facilities. If CONTRACTOR and OWNER are unable to agree on entitlement to or on the amount or extent, if any, of any adjustment in the Contract Price or Contract Times, or both, as a result of any delay in OWNER's furnishing the Site, CONTRACTOR may make a Claim therefor as provided in paragraph 10.05.

B. Upon reasonable written request, OWNER shall furnish CONTRACTOR with a current statement of record legal title and legal description of the lands upon which the Work is to be performed and OWNER's interest therein as necessary for giving notice of or filing a mechanic's or construction lien against such lands in accordance with applicable Laws and Regulations.

C. CONTRACTOR shall provide for all additional lands and access thereto that may be required for temporary construction facilities or storage of materials and equipment.

4.02* *Subsurface and Physical Conditions*

A.* *Reports and Drawings:* The Supplementary Conditions identify:

1. those reports of explorations and tests of subsurface conditions at or contiguous to the Site that ENGINEER has used in preparing the Contract Documents; and

2. those drawings of physical conditions in or relating to existing surface or subsurface structures at or contiguous to the Site (except Underground Facilities) that ENGINEER has used in preparing the Contract Documents.

B. *Limited Reliance by CONTRACTOR on Technical Data Authorized:* CONTRACTOR may rely upon the general accuracy of the "technical data" contained in such reports and drawings, but such reports and drawings are not Contract Documents. Such "technical data" is identified in the Supplementary Conditions. Except for such reliance on such "technical data," CONTRACTOR may not rely upon or make any Claim against OWNER, ENGINEER, or any of ENGINEER's Consultants with respect to:

1. the completeness of such reports and drawings for CONTRACTOR's purposes, includ-

ing, but not limited to, any aspects of the means, methods, techniques, sequences, and procedures of construction to be employed by CONTRACTOR, and safety precautions and programs incident thereto; or

2. other data, interpretations, opinions, and information contained in such reports or shown or indicated in such drawings; or

3. any CONTRACTOR interpretation of or conclusion drawn from any "technical data" or any such other data, interpretations, opinions, or information.

*See Supplementary Conditions

4.03 *Differing Subsurface or Physical Conditions*

A. *Notice:* If CONTRACTOR believes that any subsurface or physical condition at or contiguous to the Site that is uncovered or revealed either:

1. is of such a nature as to establish that any "technical data" on which CONTRACTOR is entitled to rely as provided in paragraph 4.02 is materially inaccurate; or

2. is of such a nature as to require a change in the Contract Documents; or

3. differs materially from that shown or indicated in the Contract Documents; or

4. is of an unusual nature, and differs materially from conditions ordinarily encountered and generally recognized as inherent in work of the character provided for in the Contract Documents; then CONTRACTOR shall, promptly after becoming aware thereof and before further disturbing the subsurface or physical conditions or performing any Work in connection therewith (except in an emergency as required by paragraph 6.16.A), notify OWNER and ENGINEER in writing about such condition. CONTRACTOR shall not further disturb such condition or perform any Work in connection therewith (except as aforesaid) until receipt of written order to do so.

B. *ENGINEER's Review:* After receipt of written notice as required by paragraph 4.03.A, ENGINEER will promptly review the pertinent condition, determine the necessity of OWNER's obtaining additional exploration or tests with respect thereto, and advise OWNER in writing (with a copy to CONTRACTOR) of ENGINEER's findings and conclusions.

C. *Possible Price and Times Adjustments*

1. The Contract Price or the Contract Times, or both, will be equitably adjusted to the extent that the existence of such differing subsurface or physical condition causes an increase or decrease in CONTRACTOR's cost of, or time required for, performance of the Work; subject, however, to the following:

a. such condition must meet any one or more of the categories described in paragraph 4.03.A; and

b. with respect to Work that is paid for on a Unit Price Basis, any adjustment in Contract Price will be subject to the provisions of paragraphs 9.08 and 11.03.

2. CONTRACTOR shall not be entitled to any adjustment in the Contract Price or Contract Times if:

a. CONTRACTOR knew of the existence of such conditions at the time CONTRACTOR made a final commitment to OWNER in respect of Contract Price and Contract Times by the submission of a Bid or becoming bound under a negotiated contract; or

b. the existence of such condition could reasonably have been discovered or revealed as a result of any examination, investigation, exploration, test, or study of the Site and contiguous areas required by the Bidding Requirements or Contract Documents to be conducted by or for CONTRACTOR prior to CONTRACTOR's making such final commitment; or

c. CONTRACTOR failed to give the written notice within the time and as required by paragraph 4.03.A.

3. If OWNER and CONTRACTOR are unable to agree on entitlement to or on the amount or extent, if any, of any adjustment in the Contract Price or Contract Times, or both, a Claim may be

made therefor as provided in paragraph 10.05. However, OWNER, ENGINEER, and ENGINEER's Consultants shall not be liable to CONTRACTOR for any claims, costs, losses, or damages (including but not limited to all fees and charges of engineers, architects, attorneys, and other professionals and all court or arbitration or other dispute resolution costs) sustained by CONTRACTOR on or in connection with any other project or anticipated project.

4.04 *Underground Facilities*

A. *Shown or Indicated:* The information and data shown or indicated in the Contract Documents with respect to existing Underground Facilities at or contiguous to the Site is based on information and data furnished to OWNER or ENGINEER by the owners of such Underground Facilities, including OWNER, or by others. Unless it is otherwise expressly provided in the Supplementary Conditions:

1. OWNER and ENGINEER shall not be responsible for the accuracy or completeness of any such information or data; and

2. the cost of all of the following will be included in the Contract Price, and CONTRACTOR shall have full responsibility for:

a. reviewing and checking all such information and data,

b. locating all Underground Facilities shown or indicated in the Contract Documents,

c. coordination of the Work with the owners of such Underground Facilities, including OWNER, during construction, and

d. the safety and protection of all such Underground Facilities and repairing any damage thereto resulting from the Work.

B. *Not Shown or Indicated*

1. If an Underground Facility is uncovered or revealed at or contiguous to the Site which was not shown or indicated, or not shown or indicated with reasonable accuracy in the Contract Documents, CONTRACTOR shall, promptly after becoming aware thereof and before further disturbing conditions affected thereby or performing any Work in connection therewith (except in an emergency as required by paragraph 6.16.A), identify the owner of such Underground Facility and give written notice to that owner and to OWNER and ENGINEER. ENGINEER will promptly review the Underground Facility and determine the extent, if any, to which a change is required in the Contract Documents to reflect and document the consequences of the existence or location of the Underground Facility. During such time, CONTRACTOR shall be responsible for the safety and protection of such Underground Facility.

2. If ENGINEER concludes that a change in the Contract Documents is required, a Work Change Directive or a Change Order will be issued to reflect and document such consequences. An equitable adjustment shall be made in the Contract Price of Contract Times, or both, to the extent that they are attributable to the existence or location of any Underground Facility that was not shown or indicated or not shown or indicated with reasonable accuracy in the Contract Documents and that CONTRACTOR did not know of and could not reasonably have been expected to be aware of or to have anticipated. If OWNER and CONTRACTOR are unable to agree on entitlement to or on the amount or extent, if any, of any such adjustment in Contract Price or Contract Times, OWNER or CONTRACTOR may make a Claim therefor as provided in paragraph 10.05.

4.05* *Reference Points*

A. OWNER shall provide engineering surveys to establish reference points for construction which in ENGINEER's judgment are necessary to enable CONTRACTOR to proceed with the Work. CONTRACTOR shall be responsible for laying out the Work, shall protect and preserve the established reference points and property monuments, and shall make no changes or relocations without the prior written approval of OWNER. CONTRACTOR shall report to ENGINEER whenever any reference point or property monument is lost or destroyed or requires relocation because of necessary changes in grades or locations, and shall be responsible for the accurate replacement or relocation of such reference points or property monuments by professionally qualified personnel.

4.06 *Hazardous Environmental Condition at Site*

A. *Reports and Drawings:* Reference is made to the Supplementary Conditions for the identification of those reports and drawings relating to a Hazardous Environmental Condition identified at the Site, if any, that have been utilized by the ENGINEER in the preparation of the Contract Documents.

B. *Limited Reliance by CONTRACTOR on Technical Data Authorized:* CONTRACTOR may rely upon the general accuracy of the "technical data" contained in such reports and drawings, but such reports and drawings are not Contract Documents. Such "technical data" is identified in the Supplementary Conditions. Except for such reliance on such "technical data," CONTRACTOR may not rely upon or make any Claim against OWNER, ENGINEER or any of ENGINEER's Consultants with respect to:

1. the completeness of such reports and drawings for CONTRACTOR's purposes, including, but not limited to, any aspects of the means, methods, techniques, sequences and procedures of construction to be employed by CONTRACTOR and safety precautions and programs incident thereto; or

*See Supplementary Conditions

2. other data, interpretations, opinions and information contained in such reports or shown or indicated in such drawings; or

3. any CONTRACTOR interpretation of or conclusion drawn from any "technical data" or any such other data, interpretations, opinions or information.

C. CONTRACTOR shall not be responsible for any Hazardous Environmental Condition uncovered or revealed at the Site which was not shown or indicated in Drawings or Specifications or identified in the Contract Documents to be within the scope of the Work. CONTRACTOR shall be responsible for a Hazardous Environmental Condition created with any materials brought to the Site by CONTRACTOR, Subcontractors, Suppliers, or anyone else for whom CONTRACTOR is responsible.

D. If CONTRACTOR encounters a Hazardous Environmental Condition or if CONTRACTOR or anyone for whom CONTRACTOR is responsible creates a Hazardous Environmental Condition, CONTRACTOR shall immediately: (i) secure or otherwise isolate such condition; (ii) stop all Work in connection with such condition and in any area affected thereby (except in an emergency as required by paragraph 6.16); and (iii) notify OWNER and ENGINEER (and promptly thereafter confirm such notice in writing). OWNER shall promptly consult with ENGINEER concerning the necessity for OWNER to retain a qualified expert to evaluate such condition or take corrective action, if any.

E. CONTRACTOR shall not be required to resume Work in connection with such condition or in any affected area until after OWNER has obtained any required permits related thereto and delivered to CONTRACTOR written notice: (i) specifying that such condition and any affected area is or has been rendered safe for the resumption of Work; or (ii) specifying any special conditions under which such Work may be resumed safely. If OWNER and CONTRACTOR cannot agree as to entitlement to or on the amount or extent, if any, of any adjustment in Contract Price or Contract Times, or both, as a result of such Work stoppage or such special conditions under which Work is agreed to be resumed by CONTRACTOR, either party may make a Claim therefor as provided in paragraph 10.05.

F. If after receipt of such written notice CONTRACTOR does not agree to resume such Work based on a reasonable belief it is unsafe, or does not agree to resume such Work under such special conditions, then OWNER may order the portion of the Work that is in the area affected by such condition to be deleted from the Work. If OWNER and CONTRACTOR cannot agree as to entitlement to or on the amount or extent, if any, of an adjustment in Contract Price or Contract Times as a result of deleting such portion of the Work, then either party may make a Claim therefor as provided in paragraph 10.05. OWNER may have such deleted portion of the Work performed by OWNER's own forces or others in accordance with Article 7.

G. To the fullest extent permitted by Laws and Regulations, OWNER shall indemnify and hold harmless CONTRACTOR, Subcontractors, ENGINEER, ENGINEER's Consultants and the officers, directors, partners, employees, agents, other consultants, and subcontractors of each and any of them from and against all claims, costs, losses, and damages (including but not limited to all fees and charges of engineers, architects, attorneys, and other professionals and all court or arbitration or other dispute resolution costs) arising out of or relating to a Hazardous Environmental Condition, provided that such Hazardous Environmental Condition: (i) was not shown or indicated in the Drawings or

Specifications or identified in the Contract Documents to be included within the scope of the Work, and (ii) was not created by CONTRACTOR or by anyone for whom CONTRACTOR is responsible. Nothing in this paragraph 4.06.E shall obligate OWNER to indemnify any individual or entity from and against the consequences of that individual's or entity's own negligence.

H. To the fullest extent permitted by Laws and Regulations, CONTRACTOR shall indemnify and hold harmless OWNER, ENGINEER, ENGINEER's Consultants, and the officers, directors, partners, employees, agents, other consultants, and subcontractors of each and any of them from and against all claims, costs, losses, and damages (including but not limited to all fees and charges of engineers, architects, attorneys, and other professionals and all court or arbitration or other dispute resolution costs) arising out of or relating to a Hazardous Environmental Condition created by CONTRACTOR or by anyone for whom CONTRACTOR is responsible. Nothing in this paragraph 4.06.F shall obligate CONTRACTOR to indemnify any individual or entity from and against the consequences of that individual's or entity's own negligence.

I. The provisions of paragraphs 4.02, 4.03, and 4.04 are not intended to apply to a Hazardous Environmental Condition uncovered or revealed at the Site.

*See Supplementary Conditions

ARTICLE 5 - BONDS AND INSURANCE

5.01* *Performance, Payment, and Other Bonds*

A. CONTRACTOR shall furnish performance and payment Bonds, each in an amount at least equal to the Contract Price as security for the faithful performance and payment of all CONTRACTOR's obligations under the Contract Documents. These Bonds shall remain in effect at least until one year after the date when final payment becomes due, except as provided otherwise by Laws or Regulations or by the Contract Documents. CONTRACTOR shall also furnish such other Bonds as are required by the Contract Documents.

B.* All Bonds shall be in the form prescribed by the Contract Documents except as provided otherwise by Laws or Regulations, and shall be executed by such sureties as are named in the current list of "Companies Holding Certificates of Authority as Acceptable Sureties on Federal Bonds and as Acceptable Reinsuring Companies" as published in Circular 570 (amended) by the Financial Management Service, Surety Bond Branch, U.S. Department of the Treasury. All Bonds signed by an agent must be accompanied by a certified copy of such agent's authority to act.

C. If the surety on any Bond furnished by CONTRACTOR is declared bankrupt or becomes insolvent or its right to do business is terminated in any state where any part of the Project is located or it ceases to meet the requirements of paragraph 5.01.B, CONTRACTOR shall within 20 days thereafter substitute another Bond and surety, both of which shall comply with the requirements of paragraphs 5.01.B and 5.02.

5.02 *Licensed Sureties and Insurers*

A. All Bonds and insurance required by the Contract Documents to be purchased and maintained by OWNER or CONTRACTOR shall be obtained from surety or insurance companies that are duly licensed or authorized in the jurisdiction in which the Project is located to issue Bonds or insurance policies for the limits and coverages so required. Such surety and insurance companies shall also meet such additional requirements and qualifications as may be provided in the Supplementary Conditions.

5.03 *Certificates of Insurance*

A. CONTRACTOR shall deliver to OWNER, with copies to each additional insured identified in the Supplementary Conditions, certificates of insurance (and other evidence of insurance requested by OWNER or any other additional insured) which CONTRACTOR is required to purchase and maintain. OWNER shall deliver to CONTRACTOR, with copies to each additional insured identified in the Supplementary Conditions, certificates of insurance (and other evidence of insurance requested by CONTRACTOR or any other additional insured) which OWNER is required to purchase and maintain.

5.04* *CONTRACTOR's Liability Insurance*

A. CONTRACTOR shall purchase and maintain such liability and other insurance as is appropriate for the Work being performed and as will provide protection from claims set forth below which may arise out of or result from CONTRACTOR's performance of the Work and CONTRACTOR's other obligations under the Contract Documents, whether it is to be performed by CONTRACTOR, any Subcontractor or Supplier, or by anyone directly or indirectly employed by any of them to

perform any of the Work, or by anyone for whose acts any of them may be liable:

1. claims under workers' compensation, disability benefits, and other similar employee benefit acts;

2. claims for damages because of bodily injury, occupational sickness or disease, or death of CONTRACTOR's employees;

3. claims for damages because of bodily injury, sickness or disease, or death of any person other than CONTRACTOR's employees;

4. claims for damages insured by reasonably available personal injury liability coverage which are sustained: (i) by any person as a result of an offense directly or indirectly related to the employment of such person by CONTRACTOR, or (ii) by any other person for any other reason;

5. claims for damages, other than to the Work itself, because of injury to or destruction of tangible property wherever located, including loss of use resulting therefrom; and

6. claims for damages because of bodily injury or death of any person or property damage arising out of the ownership, maintenance or use of any motor vehicle.

B. The policies of insurance so required by this paragraph 5.04 to be purchased and maintained shall:

*See Supplementary Conditions

1. with respect to insurance required by paragraphs 5.04.A.3 through 5.04.A.6 inclusive, include as additional insureds (subject to any customary exclusion in respect of professional liability) OWNER, ENGINEER, ENGINEER's Consultants, and any other individuals or entities identified in the Supplementary Conditions, all of whom shall be listed as additional insureds, and include coverage for the respective officers, directors, partners, employees, agents, and other consultants and subcontractors of each and any of all such additional insureds, and the insurance afforded to these additional insureds shall provide primary coverage for all claims covered thereby;

2. include at least the specific coverages and be written for not less than the limits of liability provided in the Supplementary Conditions or required by Laws or Regulations, whichever is greater;

3. include completed operations insurance;

4. include contractual liability insurance covering CONTRACTOR's indemnity obligations under paragraphs 6.07, 6.11, and 6.20;

5. contain a provision or endorsement that the coverage afforded will not be canceled, materially changed or renewal refused until at least thirty days prior written notice has been given to OWNER and CONTRACTOR and to each other additional insured identified in the Supplementary Conditions to whom a certificate of insurance has been issued (and the certificates of insurance furnished by the CONTRACTOR pursuant to paragraph 5.03 will so provide);

6. remain in effect at least until final payment and at all times thereafter when CONTRACTOR may be correcting, removing, or replacing defective Work in accordance with paragraph 13.07; and

7. with respect to completed operations insurance, and any insurance coverage written on a claims-made basis, remain in effect for at least two years after final payment (and CONTRACTOR shall furnish OWNER and each other additional insured identified in the Supplementary Conditions, to whom a certificate of insurance has been issued, evidence satisfactory to OWNER and any such additional insured of continuation of such insurance at final payment and one year thereafter).

5.05 *OWNER's Liability Insurance*

A.* In addition to the insurance required to be provided by CONTRACTOR under paragraph 5.04, OWNER, at OWNER's option, may purchase and maintain at OWNER's expense OWNER's own liability insurance as will protect OWNER against claims which may arise from operations under the Contract Documents.

5.06* *Property Insurance*

A. Unless otherwise provided in the Supplementary Conditions, OWNER shall purchase and maintain property

insurance upon the Work at the Site in the amount of the full replacement cost thereof (subject to such deductible amounts as may be provided in the Supplementary Conditions or required by Laws and Regulations). This insurance shall:

1. include the interests of OWNER, CONTRACTOR, Subcontractors, ENGINEER, ENGINEER's Consultants, and any other individuals or entities identified in the Supplementary Conditions, and the officers, directors, partners, employees, agents, and other consultants and subcontractors of each and any of them, each of whom is deemed to have an insurable interest and shall be listed as an additional insured;

2. be written on a Builder's Risk "all-risk" or open peril or special causes of loss policy form that shall at least include insurance for physical loss or damage to the Work, temporary buildings, false work, and materials and equipment in transit, and shall insure against at least the following perils or causes of loss: fire, lightning, extended coverage, theft, vandalism and malicious mischief, earthquake, collapse, debris removal, demolition occasioned by enforcement of Laws and Regulations, water damage, and such other perils or causes of loss as may be specifically required by the Supplementary Conditions;

3. include expenses incurred in the repair or replacement of any insured property (including but not limited to fees and charges of engineers and architects);

*See Supplementary Conditions

4. cover materials and equipment stored at the Site or at another location that was agreed to in writing by OWNER prior to being incorporated in the Work, provided that such materials and equipment have been included in an Application for Payment recommended by ENGINEER;

5. allow for partial utilization of the Work by OWNER;

6. include testing and startup; and

7. be maintained in effect until final payment is made unless otherwise agreed to in writing by OWNER, CONTRACTOR, and ENGINEER with 30 days written notice to each other additional insured to whom a certificate of insurance has been issued.

B.* OWNER shall purchase and maintain such boiler and machinery insurance or additional property insurance as may be required by the Supplementary Conditions or Laws and Regulations which will include the interests of OWNER, CONTRACTOR, Subcontractors, ENGINEER, ENGINEER's Consultants, and any other individuals or entities identified in the Supplementary Conditions, each of whom is deemed to have an insurable interest and shall be listed as an insured or additional insured.

C.* All the policies of insurance (and the certificates or other evidence thereof) required to be purchased and maintained in accordance with paragraph 5.06 will contain a provision or endorsement that the coverage afforded will not be canceled or materially changed or renewal refused until at least 30 days prior written notice has been given to OWNER and CONTRACTOR and to each other additional insured to whom a certificate of insurance has been issued and will contain waiver provisions in accordance with paragraph 5.07.

D.* OWNER shall not be responsible for purchasing and maintaining any property insurance specified in this paragraph 5.06 to protect the interests of CONTRACTOR, Subcontractors, or others in the Work to the extent of any deductible amounts that are identified in the Supplementary Conditions. The risk of loss within such identified deductible amount will be borne by CONTRACTOR, Subcontractors, or others suffering any such loss, and if any of them wishes property insurance coverage within the limits of such amounts, each may purchase and maintain it at the purchaser's own expense.

E.* If CONTRACTOR requests in writing that other special insurance be included in the property insurance policies provided under paragraph 5.06, OWNER shall, if possible, include such insurance, and the cost thereof will be charged to CONTRACTOR by appropriate Change Order or Written Amendment. Prior to commencement of the Work at the Site, OWNER shall in writing advise CONTRACTOR whether or not such other insurance has been procured by OWNER.

5.07 *Waiver of Rights*

A.* OWNER and CONTRACTOR intend that all policies purchased in accordance with paragraph 5.06 will protect OWNER, CONTRACTOR, Subcontractors, ENGINEER, ENGINEER's Consultants, and all other

individuals or entities identified in the Supplementary Conditions to be listed as insureds or additional insureds (and the officers, directors, partners, employees, agents, and other consultants and subcontractors of each and any of them) in such policies and will provide primary coverage for all losses and damages caused by the perils or causes of loss covered thereby. All such policies shall contain provisions to the effect that in the event of payment of any loss or damage the insurers will have no rights of recovery against any of the insureds or additional insureds thereunder. OWNER and CONTRACTOR waive all rights against each other and their respective officers, directors, partners, employees, agents, and other consultants and subcontractors of each and any of them for all losses and damages caused by, arising out of or resulting from any of the perils or causes of loss covered by such policies and any other property insurance applicable to the Work; and, in addition, waive all such rights against Subcontractors, ENGINEER, ENGINEER's Consultants, and all other individuals or entities identified in the Supplementary Conditions to be listed as insureds or additional insureds (and the officers, directors, partners, employees, agents, and other consultants and subcontractors of each and any of them) under such policies for losses and damages so caused.

None of the above waivers shall extend to the rights that any party making such waiver may have to the proceeds of insurance held by OWNER as trustee or otherwise payable under any policy so issued.

B. OWNER waives all rights against CONTRACTOR, Subcontractors, ENGINEER, ENGINEER's Consultants, and the officers, directors, partners, employees, agents, and other consultants and subcontractors of each and any of them for:

*See Supplementary Conditions

1. loss due to business interruption, loss of use, or other consequential loss extending beyond direct physical loss or damage to OWNER's property or the Work caused by, arising out of, or resulting from fire or other peril whether or not insured by OWNER; and

2. loss or damage to the completed Project or part thereof caused by, arising out of, or resulting from fire or other insured peril or cause of loss covered by any property insurance maintained on the completed Project or part thereof by OWNER during partial utilization pursuant to paragraph 14.05, after Substantial Completion pursuant to paragraph 14.04, or after final payment pursuant to paragraph 14.07.

C. Any insurance policy maintained by OWNER covering any loss, damage or consequential loss referred to in paragraph 5.07.B shall contain provisions to the effect that in the event of payment of any such loss, damage, or consequential loss, the insurers will have no rights of recovery against CONTRACTOR, Subcontractors, ENGINEER, or ENGINEER's Consultants and the officers, directors, partners, employees, agents, and other consultants and subcontractors of each and any of them.

5.08* *Receipt and Application of Insurance Proceeds*

A.* Any insured loss under the policies of insurance required by paragraph 5.06 will be adjusted with OWNER and made payable to OWNER as fiduciary for the insureds, as their interests may appear, subject to the requirements of any applicable mortgage clause and of paragraph 5.08.B. OWNER shall deposit in a separate account any money so received and shall distribute it in accordance with such agreement as the parties in interest may reach. If no other special agreement is reached, the damaged Work shall be repaired or replaced, the moneys so received applied on account thereof, and the Work and the cost thereof covered by an appropriate Change Order or Written Amendment.

B.* OWNER as fiduciary shall have power to adjust and settle any loss with the insurers unless one of the parties in interest shall object in writing within 15 days after the occurrence of loss to OWNER's exercise of this power. If such objection be made, OWNER as fiduciary shall make settlement with the insurers in accordance with such agreement as the parties in interest may reach. If no such agreement among the parties in interest is reached, OWNER as fiduciary shall adjust and settle the loss with the insurers and, if required in writing by any party in interest, OWNER as fiduciary shall give bond for the proper performance of such duties.

5.09* *Acceptance of Bonds and Insurance; Option to Replace*

A.* If either OWNER or CONTRACTOR has any objection to the coverage afforded by or other provisions of the Bonds or insurance required to be purchased and maintained by the other party in accordance with Article 5 on the basis of non-conformance with the Contract Documents, the objecting party shall so notify the other party in writing within 10 days after receipt of the

certificates (or other evidence requested) required by paragraph 2.05.C. OWNER and CONTRACTOR shall each provide to the other such additional information in respect of insurance provided as the other may reasonably request. If either party does not purchase or maintain all of the Bonds and insurance required of such party by the Contract Documents, such party shall notify the other party in writing of such failure to purchase prior to the start of the Work, or of such failure to maintain prior to any change in the required coverage. Without prejudice to any other right or remedy, the other party may elect to obtain equivalent Bonds or insurance to protect such other party's interests at the expense of the party who was required to provide such coverage, and a Change Order shall be issued to adjust the Contract Price accordingly.

5.10 *Partial Utilization, Acknowledgment of Property Insurer*

A. If OWNER finds it necessary to occupy or use a portion or portions of the Work prior to Substantial Completion of all the Work as provided in paragraph 14.05, no such use or occupancy shall commence before the insurers providing the property insurance pursuant to paragraph 5.06 have acknowledged notice thereof and in writing effected any changes in coverage necessitated thereby. The insurers providing the property insurance shall consent by endorsement on the policy or policies, but the property insurance shall not be canceled or permitted to lapse on account of any such partial use or occupancy.

ARTICLE 6 - CONTRACTOR'S RESPONSIBILITIES

6.01 *Supervision and Superintendence*

A. CONTRACTOR shall supervise, inspect, and direct the Work competently and efficiently, devoting such attention thereto and applying such skills and expertise as may be necessary to perform the Work in accordance with

*See Supplementary Conditions

the Contract Documents. CONTRACTOR shall be solely responsible for the means, methods, techniques, sequences,
and procedures of construction, but CONTRACTOR shall not be responsible for the negligence of OWNER or ENGINEER in the design or specification of a specific means, method, technique, sequence, or procedure of construction which is shown or indicated in and expressly required by the Contract Documents. CONTRACTOR shall be responsible to see that the completed Work complies accurately with the Contract Documents.

B. At all times during the progress of the Work, CONTRACTOR shall assign a competent resident superintendent thereto who shall not be replaced without written notice to OWNER and ENGINEER except under extraordinary circumstances. The superintendent will be CONTRACTOR's representative at the Site and shall have authority to act on behalf of CONTRACTOR. All communications given to or received from the superintendent shall be binding on CONTRACTOR.

6.02 *Labor; Working Hours*

A. CONTRACTOR shall provide competent, suitably qualified personnel to survey, lay out, and construct the

Work as required by the Contract Documents. CONTRACTOR shall at all times maintain good discipline and order at the Site.

B. Except as otherwise required for the safety or protection of persons or the Work or property at the Site or adjacent thereto, and except as otherwise stated in the Contract Documents, all Work at the Site shall be performed during regular working hours, and CONTRACTOR will not permit overtime work or the performance of Work on Saturday, Sunday, or any legal holiday without OWNER's written consent (which will not be unreasonably withheld) given after prior written notice to ENGINEER.

6.03 *Services, Materials, and Equipment*

A. Unless otherwise specified in the General Requirements, CONTRACTOR shall provide and assume full responsibility for all services, materials, equipment, labor, transportation, construction equipment and machinery, tools, appliances, fuel, power, light, heat, telephone, water, sanitary facilities, temporary facilities, and all other facilities and incidentals necessary for the performance, testing, start-up, and completion of the Work.

B. All materials and equipment incorporated into the Work shall be as specified or, if not specified, shall be of good quality and new, except as otherwise provided in the Contract Documents. All warranties and guarantees specifically called for by the Specifications shall expressly

run to the benefit of OWNER. If required by ENGINEER, CONTRACTOR shall furnish satisfactory evidence (including reports of required tests) as to the source, kind, and quality of materials and equipment. All materials and equipment shall be stored, applied, installed, connected, erected, protected, used, cleaned, and conditioned in accordance with instructions of the applicable Supplier, except as otherwise may be provided in the Contract Documents.

6.04 *Progress Schedule*

A. CONTRACTOR shall adhere to the progress schedule established in accordance with paragraph 2.07 as it may be adjusted from time to time as provided below.

1. CONTRACTOR shall submit to ENGINEER for acceptance (to the extent indicated in paragraph 2.07) proposed adjustments in the progress schedule that will not result in changing the Contract Times (or Milestones). Such adjustments will conform generally to the progress schedule then in effect and additionally will comply with any provisions of the General Requirements applicable thereto.

2. Proposed adjustments in the progress schedule that will change the Contract Times (or Milestones) shall be submitted in accordance with the requirements of Article 12. Such adjustments may only be made by a Change Order or Written Amendment in accordance with Article 12.

6.05 *Substitutes and "Or-Equals"*

A. Whenever an item of material or equipment is specified or described in the Contract Documents by using the name of a proprietary item or the name of a particular Supplier, the specification or description is intended to establish the type, function, appearance, and quality required. Unless the specification or description contains or is followed by words reading that no like, equivalent, or "or-equal" item or no substitution is permitted, other items of material or equipment or material or equipment of other Suppliers may be submitted to ENGINEER for review under the circumstances described below.

1. *"Or-Equal" Items:* If in ENGINEER's sole discretion an item of material or equipment proposed by CONTRACTOR is functionally equal to that named and sufficiently similar so that no change in related Work will be required, it may be considered by ENGINEER as an "or-equal" item, in which case review and approval of the proposed item may, in ENGINEER's sole discretion, be accomplished without compliance with some or all of the requirements for approval of proposed substitute items. For the purposes of this paragraph 6.05.A.1, a proposed item of material or equipment will be considered functionally equal to an item so named if:

a. in the exercise of reasonable judgment ENGINEER determines that: (i) it is at least equal in quality, durability, appearance, strength, and design characteristics; (ii) it will reliably perform at least equally well the function imposed by the design concept of the completed Project as a functioning whole, and;

b. CONTRACTOR certifies that: (i) there is no increase in cost to the OWNER; and (ii) it will conform substantially, even with deviations, to the detailed requirements of the item named in the Contract Documents.

2. Substitute Items

a. If in ENGINEER's sole discretion an item of material or equipment proposed by CONTRACTOR does not qualify as an "or-equal" item under paragraph 6.05.A.1, it will be considered a proposed substitute item.

b. CONTRACTOR shall submit sufficient information as provided below to allow ENGINEER to determine that the item of material or equipment proposed is essentially equivalent to that named and an acceptable substitute therefor. Requests for review of proposed substitute items of material or equipment will not be accepted by ENGINEER from anyone other than CONTRACTOR.

c. The procedure for review by ENGINEER will be as set forth in paragraph 6.05.A.2.d, as supplemented in the General Requirements and as ENGINEER may decide is appropriate under the circumstances.

d. CONTRACTOR shall first make written application to ENGINEER for review of a proposed substitute item of material or equipment that CONTRACTOR seeks to furnish or use. The application shall certify

that the proposed substitute item will perform adequately the functions and achieve the results called for by the general design, be similar in substance to that specified, and be suited to the same use as that specified. The application will state the extent, if any, to which the use of the proposed substitute item will prejudice CONTRACTOR's achievement of Substantial Completion on time, whether or not use of the proposed substitute item in the Work will require a change in any of the Contract Documents (or in the provisions of any other direct contract with OWNER for work on the Project) to adapt the design to the proposed substitute item and whether or not incorporation or use of the proposed substitute item in connection with the Work is subject to payment of any license fee or royalty. All variations of the proposed substitute item from that specified will be identified in the application, and available engineering, sales, maintenance, repair, and replacement services will be indicated. The application will also contain an itemized estimate of all costs or credits that will result directly or indirectly from use of such substitute item, including costs of redesign and claims of other contractors affected by any resulting change, all of which will be considered by ENGINEER in evaluating the proposed substitute item. ENGINEER may require CONTRACTOR to furnish additional data about the proposed substitute item.

B. *Substitute Construction Methods or Procedures:* If a specific means, method, technique, sequence, or procedure of construction is shown or indicated in and expressly required by the Contract Documents, CONTRACTOR may furnish or utilize a substitute means, method, technique, sequence, or procedure of construction approved by ENGINEER. CONTRACTOR shall submit sufficient information to allow ENGINEER, in ENGINEER's sole discretion, to determine that the substitute proposed is equivalent to that expressly called for by the Contract Documents. The procedure for review by ENGINEER will be similar to that provided in subparagraph 6.05.A.2.

C. *Engineer's Evaluation:* ENGINEER will be allowed a reasonable time within which to evaluate each proposal or submittal made pursuant to paragraphs 6.05.A and 6.05.B. ENGINEER will be the sole judge of acceptability. No "or-equal" or substitute will be ordered, installed or utilized until ENGINEER's review is complete, which will be evidenced by either a Change Order for a substitute or an approved Shop Drawing for an "or equal." ENGINEER will advise CONTRACTOR in writing of any negative determination.

D. *Special Guarantee:* OWNER may require CONTRACTOR to furnish at CONTRACTOR's expense a special performance guarantee or other surety with respect to any substitute.

E. *ENGINEER's Cost Reimbursement:* ENGINEER will record time required by ENGINEER and ENGINEER's Consultants in evaluating substitute proposed or submitted by CONTRACTOR pursuant to paragraphs 6.05.A.2 and 6.05.B and in making changes in the Contract Documents (or in the provisions of any other direct contract with OWNER for work on the Project) occasioned thereby. Whether or not ENGINEER approves a substitute item so proposed or submitted by CONTRACTOR, CONTRACTOR shall reimburse OWNER for the charges of ENGINEER and ENGINEER's Consultants for evaluating each such proposed substitute.

F. *CONTRACTOR's Expense:* CONTRACTOR shall provide all data in support of any proposed substitute or "or-equal" at CONTRACTOR's expense.

6.06 *Concerning Subcontractors, Suppliers, and Others*

A. CONTRACTOR shall not employ any Subcontractor, Supplier, or other individual or entity (including those acceptable to OWNER as indicated in paragraph 6.06.B), whether initially or as a replacement, against whom OWNER may have reasonable objection. CONTRACTOR shall not be required to employ any Subcontractor, Supplier, or other individual or entity to furnish or perform any of the Work against whom CONTRACTOR has reasonable objection.

B. If the Supplementary Conditions require the identity of certain Subcontractors, Suppliers, or other individuals or entities to be submitted to OWNER in advance for acceptance by OWNER by a specified date prior to the Effective Date of the Agreement, and if CONTRACTOR has submitted a list thereof in accordance with the Supplementary Conditions, OWNER's acceptance (either in writing or by failing to make written objection thereto by the date indicated for acceptance or objection in the Bidding Documents or the Contract Documents) of any such Subcontractor, Supplier, or other individual or entity so identified may be revoked on the basis of reasonable objection after due investigation. CONTRACTOR shall submit an acceptable replacement

for the rejected Subcontractor, Supplier, or other individual or entity, and the Contract Price will be adjusted by the difference in the cost occasioned by such replacement, and an appropriate Change Order will be issued or Written Amendment signed. No acceptance by OWNER of any such Subcontractor, Supplier, or other individual or entity, whether initially or as a replacement, shall constitute a waiver of any right of OWNER or ENGINEER to reject defective Work.

C. CONTRACTOR shall be fully responsible to OWNER and ENGINEER for all acts and omissions of the Subcontractors, Suppliers, and other individuals or entities performing or furnishing any of the Work just as CONTRACTOR is responsible for CONTRACTOR's own acts and omissions. Nothing in the Contract Documents shall create for the benefit of any such Subcontractor, Supplier, or other individual or entity any contractual relationship between OWNER or ENGINEER and any such Subcontractor, Supplier or other individual or entity, nor shall it create any obligation on the part of OWNER or ENGINEER to pay or to see to the payment of any moneys due any such Subcontractor, Supplier, or other individual or entity except as may otherwise be required by Laws and Regulations.

D. CONTRACTOR shall be solely responsible for scheduling and coordinating the Work of Subcontractors, Suppliers, and other individuals or entities performing or furnishing any of the Work under a direct or indirect contract with CONTRACTOR.

E. CONTRACTOR shall require all Subcontractors, Suppliers, and such other individuals or entities performing or furnishing any of the Work to communicate with ENGINEER through CONTRACTOR.

F. The divisions and sections of the Specifications and the identifications of any Drawings shall not control CONTRACTOR in dividing the Work among Subcontractors or Suppliers or delineating the Work to be performed by any specific trade.

G. All Work performed for CONTRACTOR by a Subcontractor or Supplier will be pursuant to an appropriate agreement between CONTRACTOR and the Subcontractor or Supplier which specifically binds the Subcontractor or Supplier to the applicable terms and conditions of the Contract Documents for the benefit of OWNER and ENGINEER. Whenever any such agreement is with a Subcontractor or Supplier who is listed as an additional insured on the property insurance provided in paragraph 5.06, the agreement between the CONTRACTOR and the Subcontractor or Supplier will contain provisions whereby the Subcontractor or Supplier waives all rights against OWNER, CONTRACTOR, ENGINEER, ENGINEER's Consultants, and all other individuals or entities identified in the Supplementary Conditions to be listed as insureds or additional insureds (and the officers, directors, partners, employees, agents, and other consultants and subcontractors of each and any of them) for all losses and damages caused by, arising out of, relating to, or resulting from any of the perils or causes of loss covered by such policies and any other property insurance applicable to the Work. If the insurers on any such policies require separate waiver forms to be signed by any Subcontractor or Supplier, CONTRACTOR will obtain the same.

6.07 *Patent Fees and Royalties*

A. CONTRACTOR shall pay all license fees and royalties and assume all costs incident to the use in the performance of the Work or the incorporation in the Work of any invention, design, process, product, or device which is the subject of patent rights or copyrights held by others. If a particular invention, design, process, product, or device is specified in the Contract Documents for use in the performance of the Work and if to the actual knowledge of OWNER or ENGINEER its use is subject to patent rights or copyrights calling for the payment of any license fee or royalty to others, the existence of such rights shall be disclosed by OWNER in the Contract Documents. To the fullest extent permitted by Laws and Regulations, CONTRACTOR shall indemnify and hold harmless OWNER, ENGINEER, ENGINEER's Consultants, and the officers, directors, partners, employees or agents, and other consultants of each and any of them from and against all claims, costs, losses, and damages (including but not limited to all fees and charges of engineers, architects, attorneys, and other professionals and all court or arbitration or other dispute resolution costs) arising out of or relating to any infringement of patent rights or copyrights incident to the use in the performance of the Work or resulting from the incorporation in the Work of any invention, design, process, product, or device not specified in the Contract Documents.

6.08 *Permits*

A. Unless otherwise provided in the Supplementary Conditions, CONTRACTOR shall obtain and pay for all construction permits and licenses. OWNER shall assist CONTRACTOR, when necessary, in obtaining such permits and licenses. CONTRACTOR shall pay all governmental charges and inspection fees necessary for

the prosecution of the Work which are applicable at the time of opening of Bids, or, if there are no Bids, on the Effective Date of the Agreement. CONTRACTOR shall pay all charges of utility owners for connections to the Work, and OWNER shall pay all charges of such utility owners for capital costs related thereto, such as plant investment fees.

6.09 *Laws and Regulations*

A. CONTRACTOR shall give all notices and comply with all Laws and Regulations applicable to the performance of the Work. Except where otherwise expressly required by applicable Laws and Regulations, neither OWNER nor ENGINEER shall be responsible for monitoring CONTRACTOR's compliance with any Laws or Regulations.

B. If CONTRACTOR performs any Work knowing or having reason to know that it is contrary to Laws or Regulations, CONTRACTOR shall bear all claims, costs, losses, and damages (including but not limited to all fees and charges of engineers, architects, attorneys, and other professionals and all court or arbitration or other dispute resolution costs) arising out of or relating to such Work; however, it shall not be CONTRACTOR's primary responsibility to make certain that the Specifications and Drawings are in accordance with Laws and Regulations, but this shall not relieve CONTRACTOR of CONTRACTOR's obligations under paragraph 3.03.

C. Changes in Laws or Regulations not known at the time of opening of Bids (or, on the Effective Date of the Agreement if there were no Bids) having an effect on the cost or time of performance of the Work may be the subject of an adjustment in Contract Price or Contract Times. If OWNER and CONTRACTOR are unable to agree on entitlement to or on the amount or extent, if any, of any such adjustment, a Claim may be made therefor as provided in paragraph 10.05.

6.10* *Taxes*

A. CONTRACTOR shall pay all sales, consumer, use, and other similar taxes required to be paid by CONTRACTOR in accordance with the Laws and Regulations of the place of the Project which are applicable during the performance of the Work.

6.11* *Use of Site and Other Areas*

A.* *Limitation on Use of Site and Other Areas*

1. CONTRACTOR shall confine construction equipment, the storage of materials and equipment, and the operations of workers to the Site and other areas permitted by Laws and Regulations,

*See Supplementary Conditions

and shall not unreasonably encumber the Site and other areas with construction equipment or other materials or equipment. CONTRACTOR shall assume full responsibility for any damage to any such land or area, or to the owner or occupant thereof, or of any adjacent land or areas resulting from the performance of the Work.

2. Should any claim be made by any such owner or occupant because of the performance of the Work, CONTRACTOR shall promptly settle with such other party by negotiation or otherwise resolve the claim by arbitration or other dispute resolution proceeding or at law.

3. To the fullest extent permitted by Laws and Regulations, CONTRACTOR shall indemnify and hold harmless OWNER, ENGINEER, ENGINEER's Consultant, and the officers, directors, partners, employees, agents, and other consultants of each and any of them from and against all claims, costs, losses, and damages (including but not limited to all fees and charges of engineers, architects, attorneys, and other professionals and all court or arbitration or other dispute resolution costs) arising out of or relating to any claim or action, legal or equitable, brought by any such owner or occupant against OWNER, ENGINEER, or any other party indemnified hereunder to the extent caused by or based upon CONTRACTOR's performance of the Work.

B. *Removal of Debris During Performance of the Work:* During the progress of the Work CONTRACTOR shall keep the Site and other areas free from accumulations of waste materials, rubbish, and other debris. Removal and disposal of such waste materials, rubbish, and other debris shall conform to applicable Laws and Regulations.

C. *Cleaning:* Prior to Substantial Completion of the Work CONTRACTOR shall clean the Site and make it ready for utilization by OWNER. At the completion of the Work CONTRACTOR shall remove from the Site all tools, appliances, construction equipment and machinery, and surplus materials and shall restore to original condition all property not designated for alteration by the Contract Documents.

D. *Loading Structures:* CONTRACTOR shall not load nor permit any part of any structure to be loaded in any manner that will endanger the structure, nor shall CONTRACTOR subject any part of the Work or adjacent property to stresses or pressures that will endanger it.

6.12 *Record Documents*

A. CONTRACTOR shall maintain in a safe place at the Site one record copy of all Drawings, Specifications, Addenda, Written Amendments, Change Orders, Work Change Directives, Field Orders, and written interpretations and clarifications in good order and annotated to show changes made during construction. These record documents together with all approved Samples and a counterpart of all approved Shop Drawings will be available to ENGINEER for reference. Upon completion of the Work, these record documents, Samples, and Shop Drawings will be delivered to ENGINEER for OWNER.

6.13 *Safety and Protection*

A. CONTRACTOR shall be solely responsible for initiating, maintaining and supervising all safety precautions and programs in connection with the Work. CONTRACTOR shall take all necessary precautions for the safety of, and shall provide the necessary protection to prevent damage, injury or loss to:

1. all persons on the Site or who may be affected by the Work;

2. all the Work and materials and equipment to be incorporated therein, whether in storage on or off the Site; and

3. other property at the Site or adjacent thereto, including trees, shrubs, lawns, walks, pavements, roadways, structures, utilities, and Underground Facilities not designated for removal, relocation, or replacement in the course of construction.

B. CONTRACTOR shall comply with all applicable Laws and Regulations relating to the safety of persons or property, or to the protection of persons or property from damage, injury, or loss; and shall erect and maintain all necessary safeguards for such safety and protection. CONTRACTOR shall notify owners of adjacent property and of Underground Facilities and other utility owners when prosecution of the Work may affect them, and shall cooperate with them in the protection, removal, relocation, and replacement of their property. All damage, injury, or loss to any property referred to in paragraph 6.13.A.2 or 6.13.A.3 caused, directly or indirectly, in whole or in part, by CONTRACTOR, any Subcontractor, Supplier, or any other individual or entity directly or indirectly employed by any of them to perform any of the Work, or anyone for whose acts any of them may be liable, shall be remedied by CONTRACTOR (except damage or loss attributable to the fault of Drawings or Specifications or to the acts or omissions of OWNER or ENGINEER or ENGINEER's Consultant, or anyone employed by any of them, or anyone for whose acts any of them may be liable, and not attributable, directly or indirectly, in whole or in part, to the fault or negligence of CONTRACTOR or any Subcontractor, Supplier, or other individual or entity directly or indirectly employed by any of them). CONTRACTOR's duties and responsibilities for safety and for protection of the Work shall continue until such time as all the Work is completed and ENGINEER has issued a notice to OWNER and CONTRACTOR in accordance with paragraph 14.07.B that the Work is acceptable (except as otherwise expressly provided in connection with Substantial Completion).

6.14 *Safety Representative*

A. CONTRACTOR shall designate a qualified and experienced safety representative at the Site whose duties and responsibilities shall be the prevention of accidents and the maintaining and supervising of safety precautions and programs.

6.15 *Hazard Communication Programs*

A. CONTRACTOR shall be responsible for coordinating any exchange of material safety data sheets or other hazard communication information required to be made available to or exchanged between or among employers at the Site in accordance with Laws or Regulations.

6.16 *Emergencies*

A. In emergencies affecting the safety or protection of persons or the Work or property at the Site or adjacent thereto, CONTRACTOR is obligated to act to prevent threatened damage, injury, or loss. CONTRACTOR shall give ENGINEER prompt written notice if CONTRACTOR believes that any significant changes in the Work or variations from the Contract Documents have been caused thereby or are required as a result thereof. If ENGINEER determines that a change in the Contract Documents is required because of the action taken by CONTRACTOR in response to such an emergency, a Work Change Directive or Change Order will be issued.

6.17* *Shop Drawings and Samples*

A.* CONTRACTOR shall submit Shop Drawings to ENGINEER for review and approval in accordance with the acceptable schedule of Shop Drawings and Sample submittals. All submittals will be identified as ENGINEER may require and in the number of copies specified in the General Requirements. The data shown on the Shop Drawings will be complete with respect to quantities, dimensions, specified performance and design criteria, materials, and similar data to show ENGINEER the services, materials, and equipment CONTRACTOR proposes to provide and to enable ENGINEER to review the information for the limited purposes required by paragraph 6.17.E.

B.* CONTRACTOR shall also submit six (6) Samples to ENGINEER for review and approval in accordance with the acceptable schedule of Shop Drawings and Sample submittals. Each Sample will be identified clearly as to material, Supplier, pertinent data such as catalog numbers, and the use for which intended and otherwise as ENGINEER may require to enable ENGINEER to review the submittal for the limited purposes required by paragraph 6.17.E. The numbers of each Sample to be submitted will be as specified in the Specifications.

C. Where a Shop Drawing or Sample is required by the Contract Documents or the schedule of Shop Drawings and Sample submittals acceptable to ENGINEER as required by paragraph 2.07, any related Work performed prior to ENGINEER's review and approval of the pertinent submittal will be at the sole expense and responsibility of CONTRACTOR.

D. *Submittal Procedures*

1. Before submitting each Shop Drawing or Sample, CONTRACTOR shall have determined and verified:

a. all field measurements, quantities, dimensions, specified performance criteria, installation requirements, materials, catalog numbers, and similar information with respect thereto;

b. all materials with respect to intended use, fabrication, shipping, handling, storage, assembly, and installation pertaining to the performance of the Work;

c. all information relative to means, methods, techniques, sequences, and procedures of construction and safety precautions and programs incident thereto; and

d. CONTRACTOR shall also have reviewed and coordinated each Shop Drawing or

*See Supplementary Conditions

Sample with other Shop Drawings and Samples and with the requirements of the Work and the Contract Documents.

2. Each submittal shall bear a stamp or specific written indication that CONTRACTOR has satisfied CONTRACTOR's obligations under the Contract Documents with respect to CONTRACTOR's review and approval of that submittal.

3. At the time of each submittal, CONTRACTOR shall give ENGINEER specific written notice of such variations, if any, that the Shop Drawing or Sample submitted may have from the requirements of the Contract Documents, such notice to be in a written communication separate from the submittal; and, in addition, shall cause a specific notation to be made on each Shop Drawing and Sample submitted to ENGINEER for review and approval of each such variation.

E. *ENGINEER's Review*

1. ENGINEER will timely review and approve Shop Drawings and Samples in accordance with the schedule of Shop Drawings and Sample submittals acceptable to ENGINEER. ENGINEER's review and approval will be only to determine if the items covered by the submittals

will, after installation or incorporation in the Work, conform to the information given in the Contract Documents and be compatible with the design concept of the completed Project as a functioning whole as indicated by the Contract Documents.

2. ENGINEER's review and approval will not extend to means, methods, techniques, sequences, or procedures of construction (except where a particular means, method, technique, sequence, or procedure of construction is specifically and expressly called for by the Contract Documents) or to safety precautions or programs incident thereto. The review and approval of a separate item as such will not indicate approval of the assembly in which the item functions.

3. ENGINEER's review and approval of Shop Drawings or Samples shall not relieve CONTRACTOR from responsibility for any variation from the requirements of the Contract Documents unless CONTRACTOR has in writing called ENGINEER's attention to each such variation at the time of each submittal as required by paragraph 6.17.D.3 and ENGINEER has given written approval of each such variation by specific written notation thereof incorporated in or accompanying the Shop Drawing or Sample approval; nor will any approval by ENGINEER relieve CONTRACTOR from responsibility for complying with the requirements of paragraph 6.17.D.1.

F. *Resubmittal Procedures*

1. CONTRACTOR shall make corrections required by ENGINEER and shall return the required number of corrected copies of Shop Drawings and submit as required new Samples for review and approval. CONTRACTOR shall direct specific attention in writing to revisions other than the corrections called for by ENGINEER on previous submittals.

6.18 *Continuing the Work*

A. CONTRACTOR shall carry on the Work and adhere to the progress schedule during all disputes or disagreements with OWNER. No Work shall be delayed or postponed pending resolution of any disputes or disagreements, except as permitted by paragraph 15.04 or as OWNER and CONTRACTOR may otherwise agree in writing.

6.19 *CONTRACTOR's General Warranty and Guarantee*

A. CONTRACTOR warrants and guarantees to OWNER, ENGINEER, and ENGINEER's Consultants that all Work will be in accordance with the Contract Documents and will not be defective. CONTRACTOR's warranty and guarantee hereunder excludes defects or damage caused by:

1. abuse, modification, or improper maintenance or operation by persons other than CONTRACTOR, Subcontractors, Suppliers, or any other individual or entity for whom CONTRACTOR is responsible; or

2. normal wear and tear under normal usage.

B. CONTRACTOR's obligation to perform and complete the Work in accordance with the Contract Documents shall be absolute. None of the following will constitute an acceptance of Work that is not in accordance with the Contract Documents or a release of CONTRACTOR's obligation to perform the Work in accordance with the Contract Documents:

1. observations by ENGINEER;

2. recommendation by ENGINEER or payment by OWNER of any progress or final payment;

3. the issuance of a certificate of Substantial Completion by ENGINEER or any payment related thereto by OWNER;

4. use or occupancy of the Work or any part thereof by OWNER;

5. any acceptance by OWNER or any failure to do so;

6. any review and approval of a Shop Drawing or Sample submittal or the issuance of a notice of acceptability by ENGINEER;

7. any inspection, test, or approval by others; or

8. any correction of defective Work by OWNER.

6.20 *Indemnification*

A. To the fullest extent permitted by Laws and Regulations, CONTRACTOR shall indemnify and hold harmless OWNER, ENGINEER, ENGINEER's Consultants, and the officers, directors, partners, employees, agents, and other consultants and subcontractors of each and any of them from and against all claims, costs, losses, and damages (including but not limited to all fees and charges of engineers, architects, attorneys, and other professionals and all court or arbitration or other dispute resolution costs) arising out of or relating to the performance of the Work, provided that any such claim, cost, loss, or damage:

1. is attributable to bodily injury, sickness, disease, or death, or to injury to or destruction of tangible property (other than the Work itself), including the loss of use resulting therefrom; and

2. is caused in whole or in part by any negligent act or omission of CONTRACTOR, any Subcontractor, any Supplier, or any individual or entity directly or indirectly employed by any of them to perform any of the Work or anyone for whose acts any of them may be liable, regardless of whether or not caused in part by any negligence or omission of an individual or entity indemnified hereunder or whether liability is imposed upon such indemnified party by Laws and Regulations regardless of the negligence of any such individual or entity.

B. In any and all claims against OWNER or ENGINEER or any of their respective consultants, agents, officers, directors, partners, or employees by any employee (or the survivor or personal representative of such employee) of CONTRACTOR, any Subcontractor, any Supplier, or any individual or entity directly or indirectly employed by any of them to perform any of the Work, or anyone for whose acts any of them may be liable, the indemnification obligation under paragraph 6.20.A shall not be limited in any way by any limitation on the amount or type of damages, compensation, or benefits payable by or for CONTRACTOR or any such Subcontractor, Supplier, or other individual or entity under workers' compensation acts, disability benefit acts, or other employee benefit acts.

C. The indemnification obligations of CONTRACTOR under paragraph 6.20.A shall not extend to the liability of ENGINEER and ENGINEER's Consultants or to the officers, directors, partners, employees, agents, and other consultants and subcontractors of each and any of them arising out of:

1. the preparation or approval of, or the failure to prepare or approve, maps, Drawings, opinions, reports, surveys, Change Orders, designs, or Specifications; or

2. giving directions or instructions, or failing to give them, if that is the primary cause of the injury or damage.

ARTICLE 7 - OTHER WORK

7.01 *Related Work at Site*

A. OWNER may perform other work related to the Project at the Site by OWNER's employees, or let other direct contracts therefor, or have other work performed by utility owners. If such other work is not noted in the Contract Documents, then:

1. written notice thereof will be given to CONTRACTOR prior to starting any such other work; and

2. if OWNER and CONTRACTOR are unable to agree on entitlement to or on the amount or extent, if any, of any adjustment in the Contract Price or Contract Times that should be allowed as a result of such other work, a Claim may be made therefor as provided in paragraph 10.05.

B. CONTRACTOR shall afford each other contractor who is a party to such a direct contract and each utility owner (and OWNER, if OWNER is performing the other work with OWNER's employees) proper and safe access to the Site and a reasonable opportunity for the introduction and storage of materials and equipment and the execution of such other work and shall properly coordinate the Work with theirs. Unless otherwise provided in the Contract Documents, CONTRACTOR shall do all cutting, fitting, and patching of the Work that may be required to properly connect or otherwise make its several parts come together and properly integrate with such other work. CONTRACTOR shall not endanger any work of others by cutting, excavating, or otherwise altering their work and will only cut or alter their work with the written consent of ENGINEER and the others whose work will be affected. The duties and responsibilities of CONTRACTOR under this paragraph are for the benefit of

such utility owners and other contractors to the extent that there are comparable provisions for the benefit of CONTRACTOR in said direct contracts between OWNER and such utility owners and other contractors.

C. If the proper execution or results of any part of CONTRACTOR's Work depends upon work performed by others under this Article 7, CONTRACTOR shall inspect such other work and promptly report to ENGINEER in writing any delays, defects, or deficiencies in such other work that render it unavailable or unsuitable for the proper execution and results of CONTRACTOR's Work. CONTRACTOR's failure to so report will constitute an acceptance of such other work as fit and proper for integration with CONTRACTOR's Work except for latent defects and deficiencies in such other work.

7.02 *Coordination*

A. If OWNER intends to contract with others for the performance of other work on the Project at the Site, the following will be set forth in Supplementary Conditions:

1. the individual or entity who will have authority and responsibility for coordination of the activities among the various contractors will be identified;

2. the specific matters to be covered by such authority and responsibility will be itemized; and

3. the extent of such authority and responsibilities will be provided.

B. Unless otherwise provided in the Supplementary Conditions, OWNER shall have sole authority and responsibility for such coordination.

ARTICLE 8 - OWNER'S RESPONSIBILITIES

8.01 *Communications to Contractor*

A. Except as otherwise provided in these General Conditions, OWNER shall issue all communications to CONTRACTOR through ENGINEER.

8.02 *Replacement of ENGINEER*

A. In case of termination of the employment of ENGINEER, OWNER shall appoint an engineer to whom CONTRACTOR makes no reasonable objection, whose status under the Contract Documents shall be that of the former ENGINEER.

8.03 *Furnish Data*

A. OWNER shall promptly furnish the data required of OWNER under the Contract Documents.

8.04 *Pay Promptly When Due*

A. OWNER shall make payments to CONTRACTOR promptly when they are due as provided in paragraphs 14.02.C and 14.07.C.

8.05 *Lands and Easements; Reports and Tests*

A. OWNER's duties in respect of providing lands and easements and providing engineering surveys to establish reference points are set forth in paragraphs 4.01 and 4.05. Paragraph 4.02 refers to OWNER's identifying and making available to CONTRACTOR copies of reports of explorations and tests of subsurface conditions and drawings of physical conditions in or relating to existing surface or subsurface structures at or contiguous to the Site that have been utilized by ENGINEER in preparing the Contract Documents.

*See Supplementary Conditions

8.06* *Insurance*

A.* OWNER's responsibilities, if any, in respect to purchasing and maintaining liability and property insurance are set forth in Article 5.

8.07 *Change Orders*

A. OWNER is obligated to execute Change Orders as indicated in paragraph 10.03.

8.08 *Inspections, Tests, and Approvals*

A. OWNER's responsibility in respect to certain inspections, tests, and approvals is set forth in paragraph 13.03.B.

8.09 *Limitations on OWNER's Responsibilities*

A. The OWNER shall not supervise, direct, or have control or authority over, nor be responsible for, CONTRACTOR's means, methods, techniques, sequences, or procedures of construction, or the safety precautions and programs incident thereto, or for any failure of CONTRACTOR to comply with Laws and Regulations applicable to the performance of the Work. OWNER will not be responsible for CONTRACTOR's failure to perform the Work in accordance with the Contract Documents.

8.10 *Undisclosed Hazardous Environmental Condition*

A. OWNER's responsibility in respect to an undisclosed Hazardous Environmental Condition is set forth in paragraph 4.06.

8.11 *Evidence of Financial Arrangements*

A. If and to the extent OWNER has agreed to furnish CONTRACTOR reasonable evidence that financial arrangements have been made to satisfy OWNER's obligations under the Contract Documents, OWNER's responsibility in respect thereof will be as set forth in the Supplementary Conditions.

ARTICLE 9 - ENGINEER'S STATUS DURING CONSTRUCTION

9.01 *OWNER'S Representative*

A. ENGINEER will be OWNER's representative during the construction period. The duties and responsibilities and the limitations of authority of ENGINEER as OWNER's representative during construction are set forth in the Contract Documents and will not be changed without written consent of OWNER and ENGINEER.

9.02 *Visits to Site*

A. ENGINEER will make visits to the Site at intervals appropriate to the various stages of construction as ENGINEER deems necessary in order to observe as an experienced and qualified design professional the progress that has been made and the quality of the various aspects of CONTRACTOR's executed Work. Based on information obtained during such visits and observations, ENGINEER, for the benefit of OWNER, will determine, in general, if the Work is proceeding in accordance with the Contract Documents. ENGINEER will not be required to make exhaustive or continuous inspections on the Site to check the quality or quantity of the Work. ENGINEER's efforts will be directed toward providing for OWNER a greater degree of confidence that the completed Work will conform generally to the Contract Documents. On the basis of such visits and observations, ENGINEER will keep OWNER informed of the progress of the Work and will endeavor to guard OWNER against defective Work.

B. ENGINEER's visits and observations are subject to all the limitations on ENGINEER's authority and responsibility set forth in paragraph 9.10, and particularly, but without limitation, during or as a result of ENGINEER's visits or observations of CONTRACTOR's Work ENGINEER will not supervise, direct, control, or have authority over or be responsible for CONTRACTOR's means, methods, techniques, sequences, or procedures of construction, or the safety precautions and programs incident thereto, or for any failure of CONTRACTOR to comply with Laws and Regulations applicable to the performance of the Work.

9.03* *Project Representative*

A. If OWNER and ENGINEER agree, ENGINEER will furnish a Resident Project Representative to assist ENGINEER in providing more extensive observation of the Work. The responsibilities and authority and limitations thereon of any such Resident Project Representative and assistants will be as provided in paragraph 9.10 and in the Supplementary Conditions. If OWNER designates another representative or agent to represent OWNER at the Site who is not ENGINEER's Consultant, agent or employee,

*See Supplementary Conditions

the responsibilities and authority and limitations thereon of such other individual or entity will be as provided in the Supplementary Conditions.

9.04 *Clarifications and Interpretations*

A. ENGINEER will issue with reasonable promptness such written clarifications or interpretations of the requirements of the Contract Documents as ENGINEER may determine necessary, which shall be consistent with the intent of and reasonably inferable from the Contract Docu-

ments. Such written clarifications and interpretations will be binding on OWNER and CONTRACTOR. If OWNER and CONTRACTOR are unable to agree on entitlement to or on the amount or extent, if any, of any adjustment in the Contract Price or Contract Times, or both, that should be allowed as a result of a written clarification or interpretation, a Claim may be made therefor as provided in paragraph 10.05.

9.05 *Authorized Variations in Work*

A. ENGINEER may authorize minor variations in the Work from the requirements of the Contract Documents which do not involve an adjustment in the Contract Price or the Contract Times and are compatible with the design concept of the completed Project as a functioning whole as indicated by the Contract Documents. These may be accomplished by a Field Order and will be binding on OWNER and also on CONTRACTOR, who shall perform the Work involved promptly. If OWNER and CONTRACTOR are unable to agree on entitlement to or on the amount or extent, if any, of any adjustment in the Contract Price or Contract Times, or both, as a result of a Field Order, a Claim may be made therefor as provided in paragraph 10.05.

9.06 *Rejecting Defective Work*

A. ENGINEER will have authority to disapprove or reject Work which ENGINEER believes to be defective, or that ENGINEER believes will not produce a completed Project that conforms to the Contract Documents or that will prejudice the integrity of the design concept of the completed Project as a functioning whole as indicated by the Contract Documents. ENGINEER will also have authority to require special inspection or testing of the Work as provided in paragraph 13.04, whether or not the Work is fabricated, installed, or completed.

9.07 *Shop Drawings, Change Orders and Payments*

A. In connection with ENGINEER's authority as to Shop Drawings and Samples, see paragraph 6.17.

B. In connection with ENGINEER's authority as to Change Orders, see Articles 10, 11, and 12.

C. In connection with ENGINEER's authority as to Applications for Payment, see Article 14.

9.08 *Determinations for Unit Price Work*

A. ENGINEER will determine the actual quantities and classifications of Unit Price Work performed by CONTRACTOR. ENGINEER will review with CONTRACTOR the ENGINEER's preliminary determinations on such matters before rendering a written decision thereon (by recommendation of an Application for Payment or otherwise). ENGINEER's written decision thereon will be final and binding (except as modified by ENGINEER to reflect changed factual conditions or more accurate data) upon OWNER and CONTRACTOR, subject to the provisions of paragraph 10.05.

9.09 *Decisions on Requirements of Contract Documents and Acceptability of Work*

A. ENGINEER will be the initial interpreter of the requirements of the Contract Documents and judge of the acceptability of the Work thereunder. Claims, disputes and other matters relating to the acceptability of the Work, the quantities and classifications of Unit Price Work, the interpretation of the requirements of the Contract Documents pertaining to the performance of the Work, and Claims seeking changes in the Contract Price or Contract Times will be referred initially to ENGINEER in writing, in accordance with the provisions of paragraph 10.05, with a request for a formal decision.

B. When functioning as interpreter and judge under this paragraph 9.09, ENGINEER will not show partiality to OWNER or CONTRACTOR and will not be liable in connection with any interpretation or decision rendered in good faith in such capacity. The rendering of a decision by ENGINEER pursuant to this paragraph 9.09 with respect to any such Claim, dispute, or other matter (except any which have been waived by the making or acceptance of final payment as provided in paragraph 14.07) will be a condition precedent to any exercise by OWNER or CONTRACTOR of such rights or remedies as either may otherwise have under the Contract Documents or by Laws or Regulations in respect of any such Claim, dispute, or other matter.

*See Supplementary Conditions

9.10 *Limitations on ENGINEER's Authority and Responsibilities*

A. Neither ENGINEER's authority or responsibility under this Article 9 or under any other provision of the Contract Documents nor any decision made by ENGINEER in good faith either to exercise or not exercise such

authority or responsibility or the undertaking, exercise, or performance of any authority or responsibility by ENGINEER shall create, impose, or give rise to any duty in contract, tort, or otherwise owed by ENGINEER to CONTRACTOR, any Subcontractor, any Supplier, any other individual or entity, or to any surety for or employee or agent of any of them.

B. ENGINEER will not supervise, direct, control, or have authority over or be responsible for CONTRACTOR's means, methods, techniques, sequences, or procedures of construction, or the safety precautions and programs incident thereto, or for any failure of CONTRACTOR to comply with Laws and Regulations applicable to the performance of the Work. ENGINEER will not be responsible for CONTRACTOR's failure to perform the Work in accordance with the Contract Documents.

C. ENGINEER will not be responsible for the acts or omissions of CONTRACTOR or of any Subcontractor, any Supplier, or of any other individual or entity performing any of the Work.

D. ENGINEER's review of the final Application for Payment and accompanying documentation and all maintenance and operating instructions, schedules, guarantees, Bonds, certificates of inspection, tests and approvals, and other documentation required to be delivered by paragraph 14.07.A will only be to determine generally that their content complies with the requirements of, and in the case of certificates of inspections, tests, and approvals that the results certified indicate compliance with, the Contract Documents.

E. The limitations upon authority and responsibility set forth in this paragraph 9.10 shall also apply to ENGINEER's Consultants, Resident Project Representative, and assistants. See Article 18.

ARTICLE 10 - CHANGES IN THE WORK; CLAIMS

10.01 *Authorized Changes in the Work*

A. Without invalidating the Agreement and without notice to any surety, OWNER may, at any time or from time to time, order additions, deletions, or revisions in the Work by a Written Amendment, a Change Order, or a Work Change Directive. Upon receipt of any such document, CONTRACTOR shall promptly proceed with the Work involved which will be performed under the applicable conditions of the Contract Documents (except as otherwise specifically provided).

B. If OWNER and CONTRACTOR are unable to agree on entitlement to, or on the amount or extent, if any, of an adjustment in the Contract Price or Contract Times, or both, that should be allowed as a result of a Work Change Directive, a Claim may be made therefor as provided in paragraph 10.05.

10.02 *Unauthorized Changes in the Work*

A. CONTRACTOR shall not be entitled to an increase in the Contract Price or an extension of the Contract Times with respect to any work performed that is not required by the Contract Documents as amended, modified, or supplemented as provided in paragraph 3.04, except in the case of an emergency as provided in paragraph 6.16 or in the case of uncovering Work as provided in paragraph 13.04.B.

10.03 *Execution of Change Orders*

A. OWNER and CONTRACTOR shall execute appropriate Change Orders recommended by ENGINEER (or Written Amendments) covering:

1. changes in the Work which are: (i) ordered by OWNER pursuant to paragraph 10.01.A, (ii) required because of acceptance of defective Work under paragraph 13.08.A or OWNER's correction of defective Work under paragraph 13.09, or (iii) agreed to by the parties;

2. changes in the Contract Price or Contract Times which are agreed to by the parties, including any undisputed sum or amount of time for Work actually performed in accordance with a Work Change Directive; and

3. changes in the Contract Price or Contract Times which embody the substance of any written decision rendered by ENGINEER pursuant to paragraph 10.05; provided that, in lieu of executing any such Change Order, an appeal may be taken from any such decision in accordance with the provisions of the Contract Documents and applicable Laws and Regulations, but during any such appeal, CONTRACTOR shall carry on the Work and adhere to the progress schedule as provided in paragraph 6.18.A.

10.04 *Notification to Surety*

A. If notice of any change affecting the general scope of the Work or the provisions of the Contract Documents (including, but not limited to, Contract Price or Contract Times) is required by the provisions of any Bond to be given to a surety, the giving of any such notice will be CONTRACTOR's responsibility. The amount of each applicable Bond will be adjusted to reflect the effect of any such change.

10.05 *Claims and Disputes*

A. *Notice:* Written notice stating the general nature of each Claim, dispute, or other matter shall be delivered by the claimant to ENGINEER and the other party to the Contract promptly (but in no event later than 30 days) after the start of the event giving rise thereto. Notice of the amount or extent of the Claim, dispute, or other matter with supporting data shall be delivered to the ENGINEER and the other party to the Contract within 60 days after the start of such event (unless ENGINEER allows additional time for claimant to submit additional or more accurate data in support of such Claim, dispute, or other matter). A Claim for an adjustment in Contract Price shall be prepared in accordance with the provisions of paragraph 12.01.B. A Claim for an adjustment in Contract Time shall be prepared in accordance with the provisions of paragraph 12.02.B. Each Claim shall be accompanied by claimant's written statement that the adjustment claimed is the entire adjustment to which the claimant believes it is entitled as a result of said event. The opposing party shall submit any response to ENGINEER and the claimant within 30 days after receipt of the claimant's last submittal (unless ENGINEER allows additional time).

B. *ENGINEER's Decision:* ENGINEER will render a formal decision in writing within 30 days after receipt of the last submittal of the claimant or the last submittal of the opposing party, if any. ENGINEER's written decision on such Claim, dispute, or other matter will be final and binding upon OWNER and CONTRACTOR unless:

1. an appeal from ENGINEER's decision is taken within the time limits and in accordance with the dispute resolution procedures set forth in Article 16; or

2. if no such dispute resolution procedures have been set forth in Article 16, a written notice of intention to appeal from ENGINEER's written decision is delivered by OWNER or CONTRACTOR to the other and to ENGINEER within 30 days after the date of such decision, and a formal proceeding is instituted by the appealing party in a forum of competent jurisdiction within 60 days after the date of such decision or within 60 days after Substantial Completion, whichever is later (unless otherwise agreed in writing by OWNER and CONTRACTOR), to exercise such rights or remedies as the appealing party may have with respect to such Claim, dispute, or other matter in accordance with applicable Laws and Regulations.

C. If ENGINEER does not render a formal decision in writing within the time stated in paragraph 10.05.B, a decision denying the Claim in its entirety shall be deemed to have been issued 31 days after receipt of the last submittal of the claimant or the last submittal of the opposing party, if any.

D. No Claim for an adjustment in Contract Price or Contract Times (or Milestones) will be valid if not submitted in accordance with this paragraph 10.05.

ARTICLE 11 - COST OF THE WORK; CASH ALLOWANCES; UNIT PRICE WORK

11.01 *Cost of the Work*

A. *Costs Included:* The term Cost of the Work means the sum of all costs necessarily incurred and paid by CONTRACTOR in the proper performance of the Work. When the value of any Work covered by a Change Order or when a Claim for an adjustment in Contract Price is determined on the basis of Cost of the Work, the costs to be reimbursed to CONTRACTOR will be only those additional or incremental costs required because of the change in the Work or because of the event giving rise to the Claim. Except as otherwise may be agreed to in writing by OWNER, such costs shall be in amounts no higher than those prevailing in the locality of the Project, shall include only the following items, and shall not include any of the costs itemized in paragraph 11.01.B.

1. Payroll costs for employees in the direct employ of CONTRACTOR in the perfomance of the Work under schedules of job classifications agreed upon by OWNER and CONTRACTOR. Such employees shall include without limitation superintendents, foremen, and other personnel employed full time at the Site. Payroll costs for employees not employed full time on the Work

shall be apportioned on the basis of their time spent on the Work. Payroll costs shall include, but not be limited to, salaries and wages plus the cost of fringe benefits, which shall include social security contributions, unemployment, excise, and payroll taxes, workers' compensation, health and retirement benefits, bonuses, sick leave, vacation and holiday pay applicable thereto. The expenses of performing Work outside of regular working hours, on Saturday, Sunday, or legal holidays, shall be included in the above to the extent authorized by OWNER.

2. Cost of all materials and equipment furnished and incorporated in the Work, including costs of transportation and storage thereof, and Suppliers' field services required in connection therewith. All cash discounts shall accrue to CONTRACTOR unless OWNER deposits funds with CONTRACTOR with which to make payments, in which case the cash discounts shall accrue to OWNER. All trade discounts, rebates and refunds and returns from sale of surplus materials and equipment shall accrue to OWNER, and CONTRACTOR shall make provisions so that they may be obtained.

3. Payments made by CONTRACTOR to Subcontractors for Work performed by Subcontractors. If required by OWNER, CONTRACTOR shall obtain competitive bids from subcontractors acceptable to OWNER and CONTRACTOR and shall deliver such bids to OWNER, who will then determine, with the advice of ENGINEER, which bids, if any, will be acceptable. If any subcontract provides that the Subcontractor is to be paid on the basis of Cost of the Work plus a fee, the Subcontractor's Cost of the Work and fee shall be determined in the same manner as CONTRACTOR's Cost of the Work and fee as provided in this paragraph 11.01.

4. Costs of special consultants (including but not limited to engineers, architects, testing laboratories, surveyors, attorneys, and accountants) employed for services specifically related to the Work.

5. Supplemental costs including the following:

a. The proportion of necessary transportation, travel, and subsistence expenses of CONTRACTOR's employees incurred in discharge of duties connected with the Work.

b. Cost, including transportation and maintenance, of all materials, supplies, equipment, machinery, appliances, office, and temporary facilities at the Site, and hand tools not owned by the workers, which are consumed in the performance of the Work, and cost, less market value, of such items used but not consumed which remain the property of CONTRACTOR.

c. Rentals of all construction equipment and machinery, and the parts thereof whether rented from CONTRACTOR or others in accordance with rental agreements approved by OWNER with the advice of ENGINEER, and the costs of transportation, loading, unloading, assembly, dismantling, and removal thereof. All such costs shall be in accordance with the terms of said rental agreements. The rental of any such equipment, machinery, or parts shall cease when the use thereof is no longer necessary for the Work.

d. Sales, consumer, use, and other similar taxes related to the Work, and for which CONTRACTOR is liable, imposed by Laws and Regulations.

e. Deposits lost for causes other than negligence of CONTRACTOR, any Subcontractor, or anyone directly or indirectly employed by any of them or for whose acts any of them may be liable, and royalty payments and fees for permits and licenses.

f. Losses and damages (and related expenses) caused by damage to the Work, not compensated by insurance or otherwise, sustained by CONTRACTOR in connection with the performance of the Work (except losses and damages within the deductible amounts of property insurance established in accordance with paragraph 5.06.D), provided such losses and damages have resulted from causes other than the negligence of CONTRACTOR, any Subcontractor, or anyone directly or indirectly employed by any of them or for whose acts any of them may be liable. Such losses shall include settlements made with the written consent and approval of OWNER. No such losses, damages, and expenses shall be included in the Cost of the Work for the purpose of determining CONTRACTOR's fee.

g. The cost of utilities, fuel, and sanitary facilities at the Site.

h. Minor expenses such as telegrams, long distance telephone calls, telephone service at the Site, expressage, and similar petty cash items in connection with the Work.

i. When the Cost of the Work is used to determine the value of a Change Order or of a Claim, the cost of premiums for additional Bonds and insurance required because of the changes in the Work or caused by the event giving rise to the Claim.

j. When all the Work is performed on the basis of cost-plus, the costs of premiums for all Bonds and insurance CONTRACTOR is required by the Contract Documents to purchase and maintain.

B. *Costs Excluded:* The term Cost of the Work shall not include any of the following items:

1. Payroll costs and other compensation of CONTRACTOR's officers, executives, principals (of partnerships and sole proprietorships), general managers, engineers, architects, estimators, attorneys, auditors, accountants, purchasing and contracting agents, expediters, timekeepers, clerks, and other personnel employed by CONTRACTOR, whether at the Site or in CONTRACTOR's principal or branch office for general administration of the Work and not specifically included in the agreed upon schedule of job classifications referred to in paragraph 11.01.A.1 or specifically covered by paragraph 11.01.A.4, all of which are to be considered administrative costs covered by the CONTRACTOR's fee.

2. Expenses of CONTRACTOR's principal and branch offices other than CONTRACTOR's office at the Site.

3. Any part of CONTRACTOR's capital expenses, including interest on CONTRACTOR's capital employed for the Work and charges against CONTRACTOR for delinquent payments.

4. Costs due to the negligence of CONTRACTOR, any Subcontractor, or anyone directly or indirectly employed by any of them or for whose acts any of them may be liable, including but not limited to, the correction of defective Work, disposal of materials or equipment wrongly supplied, and making good any damage to property.

5. Other overhead or general expense costs of any kind and the costs of any item not specifically and expressly included in paragraphs 11.01.A and 11.01.B.

C. *CONTRACTOR's Fee:* When all the Work is performed on the basis of cost-plus, CONTRACTOR's fee shall be determined as set forth in the Agreement. When the value of any Work covered by a Change Order or when a Claim for an adjustment in Contract Price is determined on the basis of Cost of the Work, CONTRACTOR's fee shall be determined as set forth in paragraph 12.01.C.

D. *Documentation:* Whenever the Cost of the Work for any purpose is to be determined pursuant to paragraphs 11.01.A and 11.01.B, CONTRACTOR will establish and maintain records thereof in accordance with generally accepted accounting practices and submit in a form acceptable to ENGINEER an itemized cost breakdown together with supporting data.

11.02 *Cash Allowances*

A. It is understood that CONTRACTOR has included in the Contract Price all allowances so named in the Contract Documents and shall cause the Work so covered to be performed for such sums as may be acceptable to OWNER and ENGINEER. CONTRACTOR agrees that:

1. the allowances include the cost to CONTRACTOR (less any applicable trade discounts) of materials and equipment required by the allowances to be delivered at the Site, and all applicable taxes; and

2. CONTRACTOR's costs for unloading and handling on the Site, labor, installation costs, overhead, profit, and other expenses contemplated for the allowances have been included in the Contract Price and not in the allowances, and no demand for additional payment on account of any of the foregoing will be valid.

B. Prior to final payment, an appropriate Change Order will be issued as recommended by ENGINEER to reflect actual amounts due CONTRACTOR on account of

Work covered by allowances, and the Contract Price shall be correspondingly adjusted.

11.03 *Unit Price Work*

A. Where the Contract Documents provide that all or part of the Work is to be Unit Price Work, initially the Contract Price will be deemed to include for all Unit Price Work an amount equal to the sum of the unit price for each separately identified item of Unit Price Work times the estimated quantity of each item as indicated in the Agreement. The estimated quantities of items of Unit Price Work are not guaranteed and are solely for the purpose of comparison of Bids and determining an initial Contract Price. Determinations of the actual quantities and classifications of Unit Price Work performed by CONTRACTOR will be made by ENGINEER subject to the provisions of paragraph 9.08.

B. Each unit price will be deemed to include an amount considered by CONTRACTOR to be adequate to cover CONTRACTOR's overhead and profit for each separately identified item.

C. OWNER or CONTRACTOR may make a Claim for an adjustment in the Contract Price in accordance with paragraph 10.05 if:

1. the quantity of any item of Unit Price Work performed by CONTRACTOR differs materially and significantly from the estimated quantity of such item indicated in the Agreement; and

2. there is no corresponding adjustment with respect any other item of Work; and

3. if CONTRACTOR believes that CONTRACTOR is entitled to an increase in Contract Price as a result of having incurred additional expense or OWNER believes that OWNER is entitled to a decrease in Contract Price and the parties are unable to agree as to the amount of any such increase or decrease.

ARTICLE 12 - CHANGE OF CONTRACT PRICE; CHANGE OF CONTRACT TIMES

12.01* *Change of Contract Price*

A. The Contract Price may only be changed by a Change Order or by a Written Amendment. Any Claim for an adjustment in the Contract Price shall be based on written notice submitted by the party making the Claim to the ENGINEER and the other party to the Contract in accordance with the provisions of paragraph 10.05.

B.* The value of any Work covered by a Change Order or of any Claim for an adjustment in the Contract Price will be determined as follows:

1. where the Work involved is covered by unit prices contained in the Contract Documents, by application of such unit prices to the quantities of the items involved (subject to the provisions of paragraph 11.03); or

2. where the Work involved is not covered by unit prices contained in the Contract Documents, by a mutually agreed lump sum (which may include an allowance for overhead and profit not necessarily in accordance with paragraph 12.01.C.2); or

3. where the Work involved is not covered by unit prices contained in the Contract Documents and agreement to a lump sum is not reached under paragraph 12.01.B.2, on the basis of the Cost of the Work (determined as provided in paragraph 11.01) plus a CONTRACTOR's fee for overhead and profit (determined as provided in paragraph 12.01.C).

C. *CONTRACTOR's Fee:* The CONTRACTOR's fee for overhead and profit shall be determined as follows:

1. a mutually acceptable fixed fee; or

2. if a fixed fee is not agreed upon, then a fee based on the following percentages of the various portions of the Cost of the Work:

a. for costs incurred under paragraphs 11.01.A.1 and 11.01.A.2, the CONTRACTOR's fee shall be 15 percent;

b. for costs incurred under paragraph 11.01.A.3, the CONTRACTOR's fee shall be five percent;

c. where one or more tiers of subcontracts are on the basis of Cost of the Work plus a fee and no fixed fee is agreed upon, the intent of paragraph 12.01.C.2.a is that the Subcontractor who actually performs the Work, at whatever tier, will be paid a fee of 15 percent of the costs incurred by such Subcontractor under paragraphs 11.01.A.1 and 11.01.A.2 and that any higher tier Subcontractor and CONTRACTOR will each be paid a fee of five percent of the amount paid to the next lower tier Subcontractor;

*See Supplementary Conditions

d. no fee shall be payable on the basis of costs itemized under paragraphs 11.01.A.4, 11.01.A.5, and 11.01.B;

e. the amount of credit to be allowed by CONTRACTOR to OWNER for any change which results in a net decrease in cost will be the amount of the actual net decrease in cost plus a deduction in CONTRACTOR's fee by an amount equal to five percent of such net decrease; and

f. when both additions and credits are involved in any one change, the adjustment in CONTRACTOR's fee shall be computed on the basis of the net change in accordance with paragraphs 12.01.C.2.a through 12.01.C.2.e, inclusive.

12.02 *Change of Contract Times*

A. The Contract Times (or Milestones) may only be changed by a Change Order or by a Written Amendment. Any Claim for an adjustment in the Contract Times (or Milestones) shall be based on written notice submitted by the party making the claim to the ENGINEER and the other party to the Contract in accordance with the provisions of paragraph 10.05.

B. Any adjustment of the Contract Times (or Milestones) covered by a Change Order or of any Claim for an adjustment in the Contract Times (or Milestones) will be determined in accordance with the provisions of this Article 12.

12.03 *Delays Beyond CONTRACTOR's Control*

A. Where CONTRACTOR is prevented from completing any part of the Work within the Contract Times (or Milestones) due to delay beyond the control of CONTRACTOR, the Contract Times (or Milestones) will be extended in an amount equal to the time lost due to such delay if a Claim is made therefor as provided in paragraph 12.02.A. Delays beyond the control of CONTRACTOR shall include, but not be limited to, acts or neglect by OWNER, acts or neglect of utility owners or other contractors performing other work as contemplated by Article 7, fires, floods, epidemics, abnormal weather conditions, or acts of God.

12.04 *Delays Within CONTRACTOR's Control*

A. The Contract Times (or Milestones) will not be extended due to delays within the control of CONTRACTOR. Delays attributable to and within the control of a Subcontractor or Supplier shall be deemed to be delays within the control of CONTRACTOR.

12.05 *Delays Beyond OWNER's and CONTRACTOR's Control*

A. Where CONTRACTOR is prevented from completing any part of the Work within the Contract Times (or Milestones) due to delay beyond the control of both OWNER and CONTRACTOR, an extension of the Contract Times (or Milestones) in an amount equal to the time lost due to such delay shall be CONTRACTOR's sole and exclusive remedy for such delay.

12.06 *Delay Damages*

A. In no event shall OWNER or ENGINEER be liable to CONTRACTOR, any Subcontractor, any Supplier, or any other person or organization, or to any surety for or employee or agent of any of them, for damages arising out of or resulting from:

1. delays caused by or within the control of CONTRACTOR; or

2. delays beyond the control of both OWNER and CONTRACTOR including but not limited to fires, floods, epidemics, abnormal weather conditions, acts of God, or acts or neglect by utility

owners or other contractors performing other work as contemplated by Article 7.

B. Nothing in this paragraph 12.06 bars a change in Contract Price pursuant to this Article 12 to compensate CONTRACTOR due to delay, interference, or disruption directly attributable to actions or inactions of OWNER or anyone for whom OWNER is responsible.

ARTICLE 13 - TESTS AND INSPECTIONS; CORRECTION, REMOVAL OR ACCEPTANCE OF DEFECTIVE WORK

13.01 *Notice of Defects*

A. Prompt notice of all defective Work of which OWNER or ENGINEER has actual knowledge will be given to CONTRACTOR. All defective Work may be rejected, corrected, or accepted as provided in this Article 13.

13.02* *Access to Work*

A. OWNER, ENGINEER, ENGINEER's Consultants, other representatives and personnel of OWNER, independent testing laboratories, and governmental agencies with jurisdictional interests will have access to the Site and the Work at reasonable times for their observation, inspecting, and testing. CONTRACTOR shall provide them proper and safe conditions for such access and advise them of CONTRACTOR's Site safety procedures and programs so that they may comply therewith as applicable.

13.03* *Tests and Inspections*

A. CONTRACTOR shall give ENGINEER timely notice of readiness of the Work for all required inspections, tests, or approvals and shall cooperate with inspection and testing personnel to facilitate required inspections or tests.

B.* OWNER shall employ and pay for the services of an independent testing laboratory to perform all inspections, tests, or approvals required by the Contract Documents except:

1. for inspections, tests, or approvals covered by paragraphs 13.03.C and 13.03.D below;

2. that costs incurred in connection with tests or inspections conducted pursuant to paragraph 13.04.B shall be paid as provided in said paragraph 13.04.B; and

3. as otherwise specifically provided in the Contract Documents.

C. If Laws or Regulations of any public body having jurisdiction require any Work (or part thereof) specifically to be inspected, tested, or approved by an employee or other representative of such public body, CONTRACTOR shall assume full responsibility for arranging and obtaining such inspections, tests, or approvals, pay all costs in connection therewith, and furnish ENGINEER the required certificates of inspection or approval.

D. CONTRACTOR shall be responsible for arranging and obtaining and shall pay all costs in connection with any inspections, tests, or approvals required for OWNER's and ENGINEER's acceptance of materials or equipment to be incorporated in the Work; or acceptance of materials, mix designs, or equipment submitted for approval prior to CONTRACTOR's purchase thereof for incorporation in the Work. Such inspections, tests, or approvals shall be performed by organizations acceptable to OWNER and ENGINEER.

E. If any Work (or the work of others) that is to be inspected, tested, or approved is covered by CONTRACTOR without written concurrence of ENGINEER, it must, if requested by ENGINEER, be uncovered for observation.

F. Uncovering Work as provided in paragraph 13.03.E shall be at CONTRACTOR's expense unless CONTRACTOR has given ENGINEER timely notice of CONTRACTOR's intention to cover the same and ENGINEER has not acted with reasonable promptness in response to such notice.

13.04 *Uncovering Work*

A. If any Work is covered contrary to the written request of ENGINEER, it must, if requested by ENGINEER, be uncovered for ENGINEER's observation and replaced at CONTRACTOR's expense.

B. If ENGINEER considers it necessary or advisable that covered Work be observed by ENGINEER or inspected or tested by others, CONTRACTOR, at ENGINEER's request, shall uncover, expose, or otherwise make available for observation, inspection, or testing as ENGINEER may require, that portion of the Work in

question, furnishing all necessary labor, material, and equipment. If it is found that such Work is defective, CONTRACTOR shall pay all Claims, costs, losses, and damages (including but not limited to all fees and charges of engineers, architects, attorneys, and other professionals and all court or arbitration or other dispute resolution costs) arising out of or relating to such uncovering, exposure, observation, inspection, and testing, and of satisfactory replacement or reconstruction (including but not limited to all costs of repair or replacement of work of others); and OWNER shall be entitled to an appropriate decrease in the Contract Price. If the parties are unable to agree as to the amount thereof, OWNER may make a Claim therefor as provided in paragraph 10.05. If, however, such Work is not found to be defective, CONTRACTOR shall be allowed an increase in the Contract Price or an extension of the Contract Times (or Milestones), or both, directly attributable to such uncovering, exposure, observation, inspection, testing, replacement, and reconstruction. If the parties are unable to agree as to the amount or extent thereof, CONTRACTOR may make a Claim therefor as provided in paragraph 10.05.

*See Supplementary Conditions

13.05 *OWNER May Stop the Work*

A. If the Work is defective, or CONTRACTOR fails to supply sufficient skilled workers or suitable materials or equipment, or fails to perform the Work in such a way that the completed Work will conform to the Contract Documents, OWNER may order CONTRACTOR to stop the Work, or any portion thereof, until the cause for such order has been eliminated; however, this right of OWNER to stop the Work shall not give rise to any duty on the part of OWNER to exercise this right for the benefit of CONTRACTOR, any Subcontractor, any Supplier, any other individual or entity, or any surety for, or employee or agent of any of them.

13.06 *Correction or Removal of Defective Work*

A. CONTRACTOR shall correct all defective Work, whether or not fabricated, installed, or completed, or, if the Work has been rejected by ENGINEER, remove it from the Project and replace it with Work that is not defective. CONTRACTOR shall pay all Claims, costs, losses, and damages (including but not limited to all fees and charges of engineers, architects, attorneys, and other professionals and all court or arbitration or other dispute resolution costs) arising out of or relating to such correction or removal (including but not limited to all costs of repair or replacement of work of others).

13.07 *Correction Period*

A. If within one year after the date of Substantial Completion or such longer period of time as may be prescribed by Laws or Regulations or by the terms of any applicable special guarantee required by the Contract Documents or by any specific provision of the Contract Documents, any Work is found to be defective, or if the repair of any damages to the land or areas made available for CONTRACTOR's use by OWNER or permitted by Laws and Regulations as contemplated in paragraph 6.11.A is found to be defective, CONTRACTOR shall promptly, without cost to OWNER and in accordance with OWNER's written instructions: (i) repair such defective land or areas, or (ii) correct such defective Work or, if the defective Work has been rejected by OWNER, remove it from the Project and replace it with Work that is not defective, and (iii) satisfactorily correct or repair or remove and replace any damage to other Work, to the work of others or other land or areas resulting therefrom. If CONTRACTOR does not promptly comply with the terms of such instructions, or in an emergency where delay would cause serious risk of loss or damage, OWNER may have the defective Work corrected or repaired or may have the rejected Work removed and replaced, and all Claims, costs, losses, and damages (including but not limited to all fees and charges of engineers, architects, attorneys, and other professionals and all court or arbitration or other dispute resolution costs) arising out of or relating to such correction or repair or such removal and replacement (including but not limited to all costs of repair or replacement of work of others) will be paid by CONTRACTOR.

B. In special circumstances where a particular item of equipment is placed in continuous service before Substantial Completion of all the Work, the correction period for that item may start to run from an earlier date if so provided in the Specifications or by Written Amendment.

C. Where defective Work (and damage to other Work resulting therefrom) has been corrected or removed and replaced under this paragraph 13.07, the correction period hereunder with respect to such Work will be extended for an additional period of one year after such correction or removal and replacement has been satisfactorily completed.

D. CONTRACTOR's obligations under this paragraph 13.07 are in addition to any other obligation or warranty. The provisions of this paragraph 13.07 shall not be construed as a substitute for or a waiver of the provisions of any applicable statute of limitation or repose.

13.08 *Acceptance of Defective Work*

A. If, instead of requiring correction or removal and replacement of defective Work, OWNER (and, prior to ENGINEER's recommendation of final payment, ENGINEER) prefers to accept it, OWNER may do so. CONTRACTOR shall pay all Claims, costs, losses, and damages (including but not limited to all fees and charges of engineers, architects, attorneys, and other professionals and all court or arbitration or other dispute resolution costs) attributable to OWNER's evaluation of and determination to accept such defective Work (such costs to be approved by ENGINEER as to reasonableness) and the diminished value of the Work to the extent not otherwise paid by CONTRACTOR pursuant to this sentence. If any such acceptance occurs prior to ENGINEER's recommendation of final payment, a Change Order will be issued incorporating the necessary revisions in the Contract Documents with respect to the Work, and OWNER shall be entitled to an appropriate decrease in the Contract Price, reflecting the diminished value of Work so accepted. If the parties are unable to agree as to the amount thereof, OWNER may make a Claim therefor as provided in paragraph 10.05. If the acceptance occurs after such recommendation, an appropriate amount will be paid by CONTRACTOR to OWNER.

13.09 *OWNER May Correct Defective Work*

A. If CONTRACTOR fails within a reasonable time after written notice from ENGINEER to correct defective Work or to remove and replace rejected Work as required by ENGINEER in accordance with paragraph 13.06.A, or if CONTRACTOR fails to perform the Work in accordance with the Contract Documents, or if CONTRACTOR fails to comply with any other provision of the Contract Documents, OWNER may, after seven days written notice to CONTRACTOR, correct and remedy any such deficiency.

B. In exercising the rights and remedies under this paragraph, OWNER shall proceed expeditiously. In connection with such corrective and remedial action, OWNER may exclude CONTRACTOR from all or part of the Site, take possession of all or part of the Work and suspend CONTRACTOR's services related thereto, take possession of CONTRACTOR's tools, appliances, construction equipment and machinery at the Site, and incorporate in the Work all materials and equipment stored at the Site or for which OWNER has paid CONTRACTOR but which are stored elsewhere. CONTRACTOR shall allow OWNER, OWNER's representatives, agents and employees, OWNER's other contractors, and ENGINEER and ENGINEER's Consultants access to the Site to enable OWNER to exercise the rights and remedies under this paragraph.

C. All Claims, costs, losses, and damages (including but not limited to all fees and charges of engineers, architects, attorneys, and other professionals and all court or arbitration or other dispute resolution costs) incurred or sustained by OWNER in exercising the rights and remedies under this paragraph 13.09 will be charged against CONTRACTOR, and a Change Order will be issued incorporating the necessary revisions in the Contract Documents with respect to the Work; and OWNER shall be entitled to an appropriate decrease in the Contract Price. If the parties are unable to agree as to the amount of the adjustment, OWNER may make a Claim therefor as provided in paragraph 10.05. Such claims, costs, losses and damages will include but not be limited to all costs of repair, or replacement of work of others destroyed or damaged by correction, removal, or replacement of CONTRACTOR's defective Work.

D. CONTRACTOR shall not be allowed an extension of the Contract Times (or Milestones) because of any delay in the performance of the Work attributable to the exercise by OWNER of OWNER's rights and remedies under this paragraph 13.09.

ARTICLE 14 - PAYMENTS TO CONTRACTOR AND COMPLETION

14.01 *Schedule of Values*

A. The schedule of values established as provided in paragraph 2.07.A will serve as the basis for progress payments and will be incorporated into a form of Application for Payment acceptable to ENGINEER. Progress payments on account of Unit Price Work will be based on the number of units completed.

14.02 *Progress Payments*

A.* *Applications for Payments*

1. At least 20 days before the date established for each progress payment (but not more often than once a month), CONTRACTOR shall submit to ENGINEER for review an Application for Payment filled out and signed by CONTRACTOR covering the Work completed as of the date of the Application and accompanied by such supporting documentation as is required by the Contract Documents. If payment is requested on the basis of materials and equipment not incorporated in the Work but delivered and suitably stored at the Site or at another location agreed to in writing, the Application for Payment shall also be accompanied by a bill of sale, invoice, or other documentation warranting that OWNER has received the materials and equipment free and clear of all Liens and evidence that the materials and equipment are covered by appropriate property insurance or other arrangements to protect OWNER's interest therein, all of which must be satisfactory to OWNER.

2. Beginning with the second Application for Payment, each Application shall include an affidavit of CONTRACTOR stating that all previous progress payments received on account of the Work have been applied on account to discharge CONTRACTOR's legitimate obligations associated with prior Applications for Payment.

3. The amount of retainage with respect to pro-gress payments will be as stipulated in the Agreement.

*See Supplementary Conditions

B. *Review of Applications*

1. ENGINEER will, within 10 days after receipt of each Application for Payment, either indicate in writing a recommendation of payment and present the Application to OWNER or return the Application to CONTRACTOR indicating in writing ENGINEER's reasons for refusing to recommend payment. In the latter case, CONTRACTOR may make the necessary corrections and resubmit the Application.

2. ENGINEER's recommendation of any payment requested in an Application for Payment will constitute a representation by ENGINEER to OWNER, based on ENGINEER's observations on the Site of the executed Work as an experienced and qualified design professional and on ENGINEER's review of the Application for Payment and the accompanying data and schedules, that to the best of ENGINEER's knowledge, information and belief:

a. the Work has progressed to the point indicated;

b. the quality of the Work is generally in accordance with the Contract Documents (subject to an evaluation of the Work as a functioning whole prior to or upon Substantial Comple tion, to the results of any subsequent tests called for in the Contract Documents, to a final determination of quantities and classifications for Unit Price Work under paragraph 9.08, and to any other qualifications stated in the recommendation); and

c. the conditions precedent to CONTRACTOR's being entitled to such payment appear to have been fulfilled in so far as it is ENGINEER's responsibility to observe the Work.

3. By recommending any such payment ENGINEER will not thereby be deemed to have represented that: (i) inspections made to check the quality or the quantity of the Work as it has been performed have been exhaustive, extended to every aspect of the Work in progress, or involved detailed inspections of the Work beyond the responsibilities specifically assigned to ENGINEER in the Contract Documents; or (ii) that there may not be other matters or issues between the parties

that might entitle CONTRACTOR to be paid additionally by OWNER or entitle OWNER to withhold payment to CONTRACTOR.

4. Neither ENGINEER's review of CONTRACTOR's Work for the purposes of recommending payments nor ENGINEER's recommendation of any payment, including final payment, will impose responsibility on ENGINEER to supervise, direct, or control the Work or for the means, methods, techniques, sequences, or procedures of construction, or the safety precautions and programs incident thereto, or for CONTRACTOR's failure to comply with Laws and Regulations applicable to CONTRACTOR's performance of the Work. Additionally, said review or recommendation will not impose responsibility on ENGINEER to make any examination to ascertain how or for what purposes CONTRACTOR has used the moneys paid on account of the Contract Price, or to determine that title to any of the Work, materials, or equipment has passed to OWNER free and clear of any Liens.

5. ENGINEER may refuse to recommend the whole or any part of any payment if, in ENGINEER's opinion, it would be incorrect to make the representations to OWNER referred to in paragraph 14.02.B.2. ENGINEER may also refuse to recommend any such payment or, because of subsequently discovered evidence or the results of subsequent inspections or tests, revise or revoke any such payment recommendation previously made, to such extent as may be necessary in ENGINEER's opinion to protect OWNER from loss because:

a. the Work is defective, or completed Work has been damaged, requiring correction or replacement;

b. the Contract Price has been reduced by Written Amendment or Change Orders;

c. OWNER has been required to correct defective Work or complete Work in accordance with paragraph 13.09; or

d. ENGINEER has actual knowledge of the occurrence of any of the events enumerated in paragraph 15.02.A.

C. *Payment Becomes Due*

1. Ten days after presentation of the Application for Payment to OWNER with ENGINEER's recommendation, the amount recommended will (subject to the provisions of paragraph 14.02.D) become due, and when due will be paid by OWNER to CONTRACTOR.

D. *Reduction in Payment*

1. OWNER may refuse to make payment of the full amount recommended by ENGINEER because:

a. claims have been made against OWNER on account of CONTRACTOR's performance or furnishing of the Work;

b. Liens have been filed in connection with the Work, except where CONTRACTOR has delivered a specific Bond satisfactory to OWNER to secure the satisfaction and discharge of such Liens;

c. there are other items entitling OWNER to a set-off against the amount recommended; or

d. OWNER has actual knowledge of the occurrence of any of the events enumerated in paragraphs 14.02.B.5.a through 14.02.B.5.c or paragraph 15.02.A.

2. If OWNER refuses to make payment of the full amount recommended by ENGINEER, OWNER must give CONTRACTOR immediate written notice (with a copy to ENGINEER) stating the reasons for such action and promptly pay CONTRACTOR any amount remaining after deduction of the amount so withheld. OWNER shall promptly pay CONTRACTOR the amount so withheld, or any adjustment thereto agreed to by OWNER and CONTRACTOR, when CONTRACTOR corrects to OWNER's satisfaction the reasons for such action.

3. If it is subsequently determined that OWNER's refusal of payment was not justified, the amount wrongfully withheld shall be treated as an amount due as determined by paragraph 14.02.C.1.

14.03 *CONTRACTOR's Warranty of Title*

A. CONTRACTOR warrants and guarantees that title to all Work, materials, and equipment covered by any Application for Payment, whether incorporated in the Project or not, will pass to OWNER no later than the time of payment free and clear of all Liens.

14.04 *Substantial Completion*

A. When CONTRACTOR considers the entire Work ready for its intended use CONTRACTOR shall notify OWNER and ENGINEER in writing that the entire Work is substantially complete (except for items specifically listed by CONTRACTOR as incomplete) and request that ENGINEER issue a certificate of Substantial Completion. Promptly thereafter, OWNER, CONTRACTOR, and ENGINEER shall make an inspection of the Work to determine the status of completion. If ENGINEER does not consider the Work substantially complete, ENGINEER will notify CONTRACTOR in writing giving the reasons therefor. If ENGINEER considers the Work substantially complete, ENGINEER will prepare and deliver to OWNER a tentative certificate of Substantial Completion which shall fix the date of Substantial Completion. There shall be attached to the certificate a tentative list of items to be completed or corrected before final payment. OWNER shall have seven days after receipt of the tentative certificate during which to make written objection to ENGINEER as to any provisions of the certificate or attached list. If, after considering such objections, ENGINEER concludes that the Work is not substantially complete, ENGINEER will within 14 days after submission of the tentative certificate to OWNER notify CONTRACTOR in writing, stating the reasons therefor. If, after consideration of OWNER's objections, ENGINEER considers the Work substantially complete, ENGINEER will within said 14 days execute and deliver to OWNER and CONTRACTOR a definitive certificate of Substantial Completion (with a revised tentative list of items to be completed or corrected) reflecting such changes from the tentative certificate as ENGINEER believes justified after consideration of any objections from OWNER. At the time of delivery of the tentative certificate of Substantial Completion ENGINEER will deliver to OWNER and CONTRACTOR a written recommendation as to division of responsibilities pending final payment between OWNER and CONTRACTOR with respect to security, operation, safety, and protection of the Work, maintenance, heat, utilities, insurance, and warranties and guarantees. Unless OWNER and CONTRACTOR agree otherwise in writing and so inform ENGINEER in writing prior to ENGINEER's issuing the definitive certificate of Substantial Completion, ENGINEER's aforesaid recommendation will be binding on OWNER and CONTRACTOR until final payment.

B. OWNER shall have the right to exclude CONTRACTOR from the Site after the date of Substantial Completion, but OWNER shall allow CONTRACTOR reasonable access to complete or correct items on the tentative list.

14.05 *Partial Utilization*

A. Use by OWNER at OWNER's option of any substantially completed part of the Work which has specifically been identified in the Contract Documents, or which OWNER, ENGINEER, and CONTRACTOR agree constitutes a separately functioning and usable part of the Work that can be used by OWNER for its intended purpose without significant interference with CONTRACTOR's performance of the remainder of the Work, may be accomplished prior to Substantial Completion of all the Work subject to the following conditions.

1. OWNER at any time may request CONTRACTOR in writing to permit OWNER to use any such part of the Work which OWNER believes to be ready for its intended use and substantially complete. If CONTRACTOR agrees that such part of the Work is substantially complete, CONTRACTOR will certify to OWNER and ENGINEER that such part of the Work is substantially complete and request ENGINEER to issue a certificate of Substantial Completion for that part of the Work. CONTRACTOR at any time may notify OWNER and ENGINEER in writing that CONTRACTOR considers any such part of the Work ready for its intended use and substantially complete and request ENGINEER to issue a certificate of Substantial Completion for that part of the Work. Within a reasonable time after either such request, OWNER, CONTRACTOR, and ENGINEER shall make an inspection of that part of the Work to determine its status of completion. If ENGINEER does not consider that part of the Work to be substantially complete, ENGINEER will notify OWNER and CONTRACTOR in writing giving the reasons therefor. If ENGINEER considers that part of the Work to be substantially complete, the provisions of paragraph 14.04 will apply with respect to certification of Substantial Completion of that part of the Work and the division of responsibility in respect thereof and access thereto.

2. No occupancy or separate operation of part of the Work may occur prior to compliance with the requirements of paragraph 5.10 regarding property insurance.

14.06 *Final Inspection*

A. Upon written notice from CONTRACTOR that the entire Work or an agreed portion thereof is complete, ENGINEER will promptly make a final inspection with OWNER and CONTRACTOR and will notify CONTRACTOR in writing of all particulars in which this inspection reveals that the Work is incomplete or defective. CONTRACTOR shall immediately take such measures as are necessary to complete such Work or remedy such deficiencies.

14.07 *Final Payment*

A. *Application for Payment*

1. After CONTRACTOR has, in the opinion of ENGINEER, satisfactorily completed all corrections identified during the final inspection and has delivered, in accordance with the Contract Documents, all maintenance and operating instructions, schedules, guarantees, Bonds, certificates or other evidence of insurance certificates of inspection, marked-up record documents (as provided in paragraph 6.12), and other documents, CONTRACTOR may make application for final payment following the procedure for progress payments.

2. The final Application for Payment shall be accompanied (except as previously delivered) by: (i) all documentation called for in the Contract Documents, including but not limited to the evidence of insurance required by subparagraph 5.04.B.7; (ii) consent of the surety, if any, to final payment; and (iii) complete and legally effective releases or waivers (satisfactory to OWNER) of all Lien rights arising out of or Liens filed in connection with the Work.

3. In lieu of the releases or waivers of Liens specified in paragraph 14.07.A.2 and as approved by OWNER, CONTRACTOR may furnish receipts or releases in full and an affidavit of CONTRACTOR that: (i) the releases and receipts include all labor, services, material, and equipment for which a Lien could be filed; and (ii) all payrolls, material and equipment bills, and other indebtedness connected with the Work for which OWNER or OWNER's property might in any way be responsible have been paid or otherwise satisfied. If any Subcontractor or Supplier fails to furnish such a release or receipt in full, CONTRACTOR may furnish a Bond or other collateral satisfactory to OWNER to indemnify OWNER against any Lien.

B. *Review of Application and Acceptance*

1. If, on the basis of ENGINEER's observation of the Work during construction and final inspection, and ENGINEER's review of the final Application for Payment and accompanying documentation as required by the Contract Documents, ENGINEER is satisfied that the Work has been completed and CONTRACTOR's other obligations under the Contract Documents have been fulfilled, ENGINEER will, within ten days after receipt of the final Application for Payment, indicate in writing ENGINEER's recommendation of payment and present the Application for Payment to OWNER for payment. At the same time ENGINEER will also give written notice to OWNER and CONTRACTOR that the Work is acceptable subject to the provisions of paragraph 14.09. Otherwise, ENGINEER will return the Application for Payment to CONTRACTOR, indicating in writing the reasons for refusing to recommend final payment, in which case CONTRACTOR shall make the necessary corrections and resubmit the Application for Payment.

C. *Payment Becomes Due*

1. Thirty days after the presentation to OWNER of the Application for Payment and accompanying documentation, the amount recommended by ENGINEER will become due and, when due, will be paid by OWNER to CONTRACTOR.

14.08 *Final Completion Delayed*

A. If, through no fault of CONTRACTOR, final completion of the Work is significantly delayed, and if ENGINEER so confirms, OWNER shall, upon receipt of CONTRACTOR's final Application for Payment and recommendation of ENGINEER, and without terminating the Agreement, make payment of the balance due for that portion of the Work fully completed and accepted. If the remaining balance to be held by OWNER for Work not

fully completed or corrected is less than the retainage stipulated in the Agreement, and if Bonds have been furnished as required in paragraph 5.01, the written consent of the surety to the payment of the balance due for that portion of the Work fully completed and accepted shall be submitted by CONTRACTOR to ENGINEER with the Application for such payment. Such payment shall be made under the terms and conditions governing final payment, except that it shall not constitute a waiver of Claims.

14.09 *Waiver of Claims*

A. The making and acceptance of final payment will constitute:

1. a waiver of all Claims by OWNER against CONTRACTOR, except Claims arising from unsettled Liens, from defective Work appearing after final inspection pursuant to paragraph 14.06, from failure to comply with the Contract Documents or the terms of any special guarantees specified therein, or from CONTRACTOR's continuing obligations under the Contract Documents; and

2. a waiver of all Claims by CONTRACTOR against OWNER other than those previously made in writing which are still unsettled.

ARTICLE 15 - SUSPENSION OF WORK AND TERMINATION

15.01 OWNER May Suspend Work

A. At any time and without cause, OWNER may suspend the Work or any portion thereof for a period of not more than 90 consecutive days by notice in writing to CONTRACTOR and ENGINEER which will fix the date on which Work will be resumed. CONTRACTOR shall resume the Work on the date so fixed. CONTRACTOR shall be allowed an adjustment in the Contract Price or an extension of the Contract Times, or both, directly attributable to any such suspension if CONTRACTOR makes a Claim therefor as provided in paragraph 10.05.

15.02 *OWNER May Terminate for Cause*

A. The occurrence of any one or more of the following events will justify termination for cause:

1. CONTRACTOR's persistent failure to perform the Work in accordance with the Contract Documents (including, but not limited to, failure to supply sufficient skilled workers or suitable materials or equipment or failure to adhere to the progress schedule established under paragraph 2.07 as adjusted from time to time pursuant to paragraph 6.04);

2. CONTRACTOR's disregard of Laws or Regulations of any public body having jurisdiction;

3. CONTRACTOR's disregard of the authority of ENGINEER; or

4. CONTRACTOR's violation in any substantial way of any provisions of the Contract Documents.

B. If one or more of the events identified in paragraph 15.02.A occur, OWNER may, after giving CONTRACTOR (and the surety, if any) seven days written notice, terminate the services of CONTRACTOR, exclude CONTRACTOR from the Site, and take possession of the Work and of all CONTRACTOR's tools, appliances, construction equipment, and machinery at the Site, and use the same to the full extent they could be used by CONTRACTOR (without liability to CONTRACTOR for trespass or conversion), incorporate in the Work all materials and equipment stored at the Site or for which OWNER has paid CONTRACTOR but which are stored elsewhere, and finish the Work as OWNER may deem expedient. In such case, CONTRACTOR shall not be entitled to receive any further payment until the Work is finished. If the unpaid balance of the Contract Price exceeds all claims, costs, losses, and damages (including but not limited to all fees and charges of engineers, architects, attorneys, and other professionals and all court or arbitration or other dispute resolution costs) sustained by OWNER arising out of or relating to completing the Work, such excess will be paid to CONTRACTOR. If such claims, costs, losses, and damages exceed such unpaid balance, CONTRACTOR shall pay the difference to OWNER. Such claims, costs, losses, and damages incurred by OWNER will be reviewed by ENGINEER as to their reasonableness and, when so approved by ENGINEER, incorporated in a Change Order. When exercising any rights or remedies under this paragraph OWNER shall not be required to obtain the lowest price for the Work performed.

C. Where CONTRACTOR's services have been so terminated by OWNER, the termination will not affect any rights or remedies of OWNER against CONTRACTOR then existing or which may thereafter accrue. Any retention or payment of moneys due CONTRACTOR by OWNER will not release CONTRACTOR from liability.

15.03 *OWNER May Terminate For Convenience*

A. Upon seven days written notice to CONTRACTOR and ENGINEER, OWNER may, without cause and without prejudice to any other right or remedy of OWNER, elect to terminate the Contract. In such case, CONTRACTOR shall be paid (without duplication of any items):

1. for completed and acceptable Work executed in accordance with the Contract Documents prior to the effective date of termination, including fair and reasonable sums for overhead and profit on such Work;

2. for expenses sustained prior to the effective date of termination in performing services and furnishing labor, materials, or equipment as required by the Contract Documents in connection with uncompleted Work, plus fair and reasonable sums for overhead and profit on such expenses;

3. for all claims, costs, losses, and damages (including but not limited to all fees and charges of engineers, architects, attorneys, and other professionals and all court or arbitration or other dispute resolution costs) incurred in settlement of terminated contracts with Subcontractors, Suppliers, and others; and

4. for reasonable expenses directly attributable to termination.

B. CONTRACTOR shall not be paid on account of loss of anticipated profits or revenue or other economic loss arising out of or resulting from such termination.

15.04 *CONTRACTOR May Stop Work or Terminate*

A. If, through no act or fault of CONTRACTOR, the Work is suspended for more than 90 consecutive days by OWNER or under an order of court or other public authority, or ENGINEER fails to act on any Application for Payment within 30 days after it is submitted, or OWNER fails for 30 days to pay CONTRACTOR any sum finally determined to be due, then CONTRACTOR may, upon seven days written notice to OWNER and ENGINEER, and provided OWNER or ENGINEER do not remedy such suspension or failure within that time, terminate the Contract and recover from OWNER payment on the same terms as provided in paragraph 15.03. In lieu of terminating the Contract and without prejudice to any other right or remedy, if ENGINEER has failed to act on an Application for Payment within 30 days after it is submitted, or OWNER has failed for 30 days to pay CONTRACTOR any sum finally determined to be due, CONTRACTOR may, seven days after written notice to OWNER and ENGINEER, stop the Work until payment is made of all such amounts due CONTRACTOR, including interest thereon. The provisions of this paragraph 15.04 are not intended to preclude CONTRACTOR from making a Claim under paragraph 10.05 for an adjustment in Contract Price or Contract Times or otherwise for expenses or damage directly attributable to CONTRACTOR's stopping the Work as permitted by this paragraph.

ARTICLE 16 - DISPUTE RESOLUTION*

16.01 *Methods and Procedures*

A. Dispute resolution methods and procedures, if any, shall be as set forth in the Supplementary Conditions. If no method and procedure has been set forth, and subject to the provisions of paragraphs 9.09 and 10.05, OWNER and CONTRACTOR may exercise such rights or remedies as either may otherwise have under the Contract Documents or by Laws or Regulations in respect of any dispute.

ARTICLE 17 - MISCELLANEOUS*

17.01 *Giving Notice*

A. Whenever any provision of the Contract Documents requires the giving of written notice, it will be deemed to have been validly given if delivered in person to the individual or to a member of the firm or to an officer of the corporation for whom it is intended, or if delivered at or sent by registered or certified mail, postage prepaid, to the last business address known to the giver of the notice.

17.02 *Computation of Times*

A. When any period of time is referred to in the Contract Documents by days, it will be computed to

exclude the first and include the last day of such period. If the last day of any such period falls on a Saturday or Sunday or on a day made a legal holiday by the law of the applicable jurisdiction, such day will be omitted from the computation.

17.03 *Cumulative Remedies*

A. The duties and obligations imposed by these General Conditions and the rights and remedies available hereunder to the parties hereto are in addition to, and are not to be construed in any way as a limitation of, any rights and remedies available to any or all of them which are otherwise imposed or available by Laws or Regulations, by special warranty or guarantee, or by other provisions of the Contract Documents, and the provisions of this paragraph will be as effective as if repeated specifically in the Contract Documents in connection with each particular duty, obligation, right, and remedy to which they apply.

17.04 *Survival of Obligations*

A. All representations, indemnifications, warranties, and guarantees made in, required by, or given in accordance with the Contract Documents, as well as all continuing obligations indicated in the Contract Documents, will survive final payment, completion, and acceptance of the Work or termination or completion of the Agreement.

17.05 *Controlling Law*

A. This Contract is to be governed by the law of the state in which the Project is located.

SUPPLEMENTAL GENERAL CONDITIONS

These Supplementary Conditions amend or supplement the Standard General Conditions of the Construction Contract (No. 1910-8, 1996 Edition) and other provisions of the Contract Documents as indicated below. All provisions, which are not so amended or supplemental, remain in full force and effect.

The terms used in these Supplementary Conditions will have the meanings indicated in the General Conditions. Additional terms used in these Supplementary Conditions have the meanings indicated below, which are applicable to both the singular and plural thereof.

SC-6.10 Delete paragraph 6.10 in its entirely and insert the following in its place:

The owner qualifies for the state and local tax exemption in the purchase of certain materials and equipment the Contractor shall utilize the form provided herewith in exhibit "D".

SC-11.01 Delete paragraph 11.01 in its entirety.

SC-11.02 Delete paragraph 11.02 in its entirety.

SC-12.01B.25 & B.3. Delete paragraph 12.01B.2 & B.3 in its entirety.

SC-12.01.C.2 Delete paragraph 12.01.C.2 in its entirety.

SC Article 16 Add the following language at the end of the paragraph of Article 16:

There are no dispute resolution methods and procedures set forth in the Supplemental Conditions:

GENERAL PREVAILING WAGE LEGAL REQUIREMENTS

The Contractor's attention is called to Texas Government Code Chapter 2258, which must be complied with attached herewith as Exhibit "C"

GENERAL NOTES AND STANDARD SPECIFICATIONS

For all pits or quarries, comply with the "Texas Aggregate Quarry and Pit Safety Act."

Provide on a weekly basis a list of equipment, including idle equipment, utilized on the project that week.

The 1-800 call services for utility locations do not include TxDOT facilities.

ITEM 3. Scope of Work

This Contract includes non-site specific work. Multiple work orders will be used to procure work of the type identified in the contract at locations that have not yet been determined.

ITEM 5. Control of the Work

Prior to contract letting, bidders may obtain a free computer diskette or a computerized transfer of files (from the Engineer's office) that contains the earthwork information. If copies of the actual cross-sections in additional to, or instead of, the diskette are requested, they will be available at the Engineers office for borrowing by copying companies for the purpose of making copies for the bidder at the bidders expense.

ITEM 8. Prosecution and Progress

Where road closures or detours around structures are necessary to accomplish proposed work, the removal of existing structures and/or cutting of existing pavement will not be permitted until all pre-cast members for the proposed structure have been cast, tested and approved for use.

Working days will be computed and charged in accordance with Article 8.3.A.6 defined as follows:

Upon issuance of written authorization to begin work, all of Item 100, "Preparing Right of Way" will commence. Item 100 work shall be completed before work begins on other items, unless otherwise authorized by the project engineer.

Work and time charges will continue until completion of Item 100. Upon completion of Item 100, work and time charges will stop for a maximum period of 120 days for utility work to be completed. Time charges in accordance with Article 8.3.A.1 will resume at the end of the 120 day utility work period or earlier if mutually agreed in writing by the engineer and contractor.

ITEM 100. Preparing Right of Way

Clearing & grubbing shall be executed in accordance with the District Clearing and Grubbing detail sheets.

ITEMS 134. Backfilling Pavement Edges

Areas to be backfilled shall extend approximately 3-ft out from the edges of the proposed overlay. Final slopes shall be uniform and smooth. The 100-foot station payment includes Backfilling of both sides.

Backfill Ty A shall not contain particles more than two inches in size and shall have a minimum PI of 10 and a maximum PI of 20.

Any additional backfill material necessary due to pre-existing edge conditions or to replace existing fill removed during blading operations will not be paid for directly. It will be considered subsidiary to this bid item.

ITEM 164. Seeding for Erosion Control

During drill seeding operations, application methods shall be in accordance with the method shown in the Standard Specification Book.

Cool Season or Warm Season Grasses shall be included as part of Item 164 (See Table 3 and/or Table 4 in the Standard Specification Manual for dates and seed type).

Seed mixture

Seed mixture shall be as specified under Item 164.

ITEM 166. Fertilizer

Fertilizer rate is based on a rate of 100 Lbs. of Nitrogen per acre. The Nitrogen-Phosphorous-Potassium (NPK) ratio shall include a minimum of 5 percent phosphorous and 5 percent Potassium. Fertilizer shall be homogenized.

ITEM 216. Proof Rolling

Work shall be done in accordance to Item 216, except for measurement and payment. This work will not be paid for directly, but shall be considered subsidiary to the various bid items.

ITEM 247. Flexible Base

Flexible Base Type E will be composed of caliche (argillaceous Limestone, calcareous or calcareous clay particles) and may contain stone, conglomerate, gravel, sand or granular materials when these materials are in situ with the caliche.

Blended material for Flexible Base TY E GR 4

The Contractor may blend base material with another caliche source or with crushed concrete, meeting the requirements for TY "D" materials, provided a minimum of 50% caliche is used. The crushed concrete may contain sand or granular materials. Stabilizing additives will not be allowed in the raw crushed concrete base. Acceptance will be under the following conditions:

Condition One (1): When both components of the blend in their individual stockpiles meet all the physical requirements of this Item, then field blending will be allowed.

Condition Two (2): When only one component of the blend passes the physical requirements of this Item, the materials shall be blended through a plant for stockpile testing and approval.

Flexible Base (TY E GR 4) shall conform to the following requirements:

BEFORE LIME IS ADDED

Retained on Sq. Sieve	Percent Retained
2"	0
½"	20-60
No. 4	40-75
No. 40	70-90
Max. PI:	15
Max. Wet Ball PI:	15
Wet Ball Mill Max Amount:	50
Min. Comp. Strength PSI:	150 at 15 PSI lateral pressure
Triaxial Test	Tex-117-E

The Wet Ball Test (Tex-116-E) shall be run and the Plasticity Index of the material passing the No. 40 sieve shall be determined (Wet Ball PI).

After 1% lime (laboratory) is added to unlimed material

Max PI	12
Min. Comp. Strength PSI:	180 at 15 PSI Lateral Pressure
Triaxial Test (Lime Treated)	Tex-121-E

Two (2) percent lime (by weight) will be incorporated into the Flexible Base in the field at the Owner's expense in accordance with the provisions of Items 260.

The percent of density as determined by Compaction Ratio (Tex-113-E) for the new Flexible Base shall be a minimum of 98%.

The Contractor's attention is called to the fact that certain existing and/or proposed structures may be within the limits of the Flexible Base. It shall be the Contractor's responsibility to perform construction operations without damage to these structures.

For water added under Item 247, the sulfate content will not exceed 3000-ppm and the chloride content will not exceed 3000-ppm.

Perform base ride quality testing for all base with only one lift of ACP or a seal coat as the final surface in accordance with the Pharr District Special Provision for flexbase ride testing. Perform base ride quality testing before placing the ACP or seal coat.

ITEM 251. Reworking Base Material

Quantities of Flexible Base to be salvaged, shown on the typical sections, are for estimating purposes only. All acceptable base material encountered in existing base is to be salvaged as directed by the Engineer regardless of the quantities involved.

Salvaged base shall be used in the bottom course on any of the proposed roadway and/or turnout sections.

Salvaged base may be used on any of the proposed driveway sections.

ITEM 260. Lime Treatment (Road Mixed)

The Contractor's attention is called to the fact that certain existing and/or proposed structures are within the limits of the lime-treated Subgrade. Unless otherwise directed by the Engineer, these structures shall be installed before the final rolling of this Subgrade. It shall be the Contractor's responsibility to perform the proper lime treating operation without damage to these structures.

The slurry method of applying lime will be required, except when the lime is to be added to naturally wet materials as directed by the Engineer.

For this project, the Engineer will direct a random number of lime trucks to be check weighed.

The percent of density as determined by Tex-121-E for the new and salvage Flexible Base shall be a minimum of 98% for all courses.

ITEM 300. Asphalt's, Oils and Emulsions

Temporary ramps/detours and driveways may use performance grade binder 64-22.

ITEM 301. Asphalt Antistripping Agents

Lime TY A or B shall be added as an Antistripping additive between the rates of 1 % minimum 2.0% maximum by weight for item 341. If the Hamburg wheel test cannot be met within these limits, Liquid Antistripping agents as approved by the Engineer may be used in conjunction with lime for item 341.

ITEM 310. Prime Coat (Cutback Asphaltic Material)

The Contractor shall exercise diligence in the application of asphalt by the use of flagging and rolling procedures to keep from spraying or splattering the traveling public with asphaltic material.

All existing Flexible Base, which may become exposed by the milling operation, shall be primed at the rate of 0.2 Gal/SY.

Do not apply subsequent courses over the initial prime coat any earlier than the day after the prime coat was applied, unless otherwise authorized or directed by the Engineer.

ITEM 314. Emulsified Asphalt Treatment

The Contractor shall exercise diligence in the application of emulsified asphalt by the use of flagging to keep from spraying or splattering the traveling public with asphaltic material.

ITEM 400. Excavation and Backfill for Structures

If the Contractor elects to cut pavement (existing/detour) for structural work beyond that required by the construction phasing shown in the plans and approved by the Engineer, it shall be restored at his expense and backfilled to its original condition or better in accordance with Item 400.

Unless shown otherwise in the plans, use a 1-ft depth for Item 400 Structural Excavation (Special) for gravel bedding needed below drainage structures with unstable material.

ITEM 420. Concrete Structures

Use membrane curing, Type 2, for concrete curb, gutter and combined curb and gutter, concrete medians, directional islands and sidewalks.

Pay bent concrete as plan quantity.

ITEM 421. Portland cement Concrete

Provide Sulfate Resistant Concrete for all concrete piling and drilled shafts.

Provide equipment at the batch plant for determining the free moisture and/or absorption of aggregates in accordance with applicable TXDOT Test.

Provide the following items for concrete batch inspection in accordance with specifications outlined in DMS-10101, "Computer Equipment":

(1) One Desktop Microcomputer or One Laptop Microcomputer
(2) One Integrated Printer/Scanner/Copier/Fax Unit
(3) Contractor-Furnished Software
(4) Hardware

Air entrain all concrete used in Drilled Shafts.

ITEM 432. Riprap

Provide Class "A" concrete minimum for riprap aprons placed around all box culvert and pipe safety end treatments.

ITEM 462. Concrete Box Culverts and Strom Drains

Provide joints in pre-cast concrete box culverts using any of the methods specified in Item 464, except mortar joints.

Provide pre-cast concrete boxes to expedite traffic handling unless otherwise shown on the plans.

Provide the Area Engineer with the casting schedule of all pre-cast concrete boxes prior to beginning any fabrication.

ITEM 464. Reinforced Concrete Pipe

Use tongue and groove pipe where the RCP extends into the lime treated subgrade. The 4-foot depth restriction for heavy equipment passage over pipe structures is voided. The Contractor will be responsible for any construction damage to these facilities.

Do not use mortar joints.

All reinforced concrete pipe shall include rubber gaskets unless shown otherwise on the plans or directed by the engineer.

ITEM 466. Headwalls and Wingwalls

Do not use pre-cast headwalls/wingwalls.

ITEM 467. Safety End Treatment

All Type II SET's shall have riprap, Class "A" minimum, aprons as shown on the plans. The contractor may submit an alternate precast SET design for approval by the Engineer.

ITEM 471. Frames, Grates, Rings and Covers

All grates will be tack welded to the frames in a manner satisfactory to the Engineer.

ITEM 496. Removing Old Structures

Store the following items to be salvaged at a location designated by the Engineer:

ITEM 502. Barricades, Signs and Traffic Handling

Shadow vehicles equipped with Truck-Mounted Attenuators are required.

A pilot car and radio equipped flaggers shall be required for all undivided roadway locations as directed by the Engineer. The pilot car with necessary flaggers and/or radio equipped flaggers and all signs, equipment, labor and incidentals required for this method of traffic control will not be paid for directly, but shall be considered subsidiary to Item 502.

Replace/relocate all regulatory signs removed due to construction operations with a same sign on fixed support(s) immediately upon its removal. First obtain project Engineer approval before removing any regulatory roadway sign. Required flaggers are to be available to direct traffic during sign intermediate down time.

Relocate any Directional Sign Assemblies removed during construction operations immediately upon their removal.

These signs shall be relocated to a location in accordance with the Latest Version of the "Texas Manual on Uniform Traffic Control Devices". In no case will a sign be removed without a replacement sign and support(s) being readily available and a location established. Removal and relocation of these signs required for traffic control will not be paid for directly, but shall be considered subsidiary to Item 502.

ITEM 504. Field Office and Laboratory

For this project a field office will not be required at the project site.

ITEM 506. Temporary Erosion, Sedimentation, and Environmental Controls

Due to the nature of this project, it is unlikely a significant amount of soil will be disturbed. However, if for unforeseen reasons a sediment control fence is needed; it shall be placed as directed by the Engineer.

ITEM 508. Constructing Detours

Flexible Base, prime coat, and Asphaltic Concrete Pavement used for detours shall meet the requirements of Items 247, 310, and 341 respectively, except for measurement and payment.

ITEM 529. Concrete Curb, Gutter and Combined Curb and Gutter

Before final acceptance of the project, remove discoloration caused by tire marks, mud, asphalt, paint or other similar material by any method satisfactory to the Engineer to achieve a uniform color and texture of the finished surface exposed to view.

ITEM 530. Public & Private Driveways

Prime coat shall meet the requirements of Item 310.

Daily testing requirements for Hot Mix Asphaltic Concrete Pavements for drives, commercial entrances and/or turnouts may be waived by the Engineer.

ITEM 531. Sidewalks

Construct ¼-inch thick score joints at a maximum 6-foot spacing and expansion joints at a maximum 30-foot spacing. Construct a joint in the center of the sidewalk if it is over 15-feet

wide. For steel reinforcement, use 6x6-inch spacing with #3 bars or 6x6 – D6 welded wire fabric.

ITEM 538. Right of Way Markers

Right of Way markers will be set under the supervision of a registered public land surveyor.

Existing Right of Way monuments to be reset with proposed Right of Way markers will be referenced to a minimum of three reference points set under the supervision of a registered public land surveyor.

he Contractor will inform the Engineer when all reference points have been installed and allow the TXDOT survey crew to survey the reference points before installing the proposed Right of Way markers.

ITEM 540. Metal Beam Guard Fence

The optional terminal anchor post with the terminal connector will be required as shown on the Metal Beam Guard Fence Standard.

ITEM 542. Removing Metal Beam Guard Fence

Dispose all metal beam guard fence materials unless shown otherwise in the plans.

ITEM 544. Guardrail End Treatments

Label “end treatment type” on backside of unit at time of installation.

ITEM 552. Wire Fence

Contractor is to repair any wire fence that is damaged by the contractor to insure the retention of livestock, if any, in their respective pastures along the project.

ITEM 585. Ride Quality for Pavement Surfaces

Use Surface Test Type "B" for service roads and ramps.

Quality control results shall be submitted to TxDOT the next working day after each day’s paving.

Pavement areas with public turnout intersections that carry major traffic volumes will not be subjected to inertial profiler testing. These areas shall be evaluated using the 10-ft. Straightedge.

Diamond grinding shall be used to remove localized roughness.

ITEMS 662 AND 666, Work Zone Pavement Markings and Reflectorized Pavement Markings

All permanent pavement markings and work zone pavement markings for this project under these Items shall be 0.100 inches (100 mil) thick thermoplastic.

Any permanent pavement markings or non-removal work zone pavement markings lacking reflectivity in accordance with test method Tex 828-B, will not be paid for, as per district policy. The roadway will be re-striped at no additional compensation.

Pavement surface preparation for markings and markers will not be paid for directly, but shall be considered subsidiary to Item 666.

Prior to any striping operations, an on-site coordination meeting between all the parties involved will be required to review striping details and requirements to ensure quality work.

The beads used on this project shall meet the requirements of Departmental Materials Specification DMS-8290, Glass Traffic Beads Texas Type II & III. Use a 50% Type II/ 50% Type III mix utilizing a double drop system with Type II beads dropped first.

ITEM 677, Eliminating Existing Pavement Markings and Markers

Asphalt and aggregate types and grades shall be as approved in writing when a surface treatment is used to eliminate existing pavement markings.

GOVERNING SPECIFICATIONS AND SPECIAL PROVISIONS

All specifications and special provisions applicable to this project are identified as follows:

STANDARD SPECIFICATIONS: Adopted by the Texas Department of Transportation, June 1, 2004. Standard Specifications are incorporated into the contract by reference.

- ITEM 100 PREPARING RIGHT OF WAY
- ITEM 104 REMOVING CONCRETE
- ITEM 132 EMBANKMENT
- ITEM 164 SEEDING FOR EROSION CONTROL
- ITEM 166 FERTILIZER
- ITEM 168 VEGETATIVE WATER
- ITEM 216 PROOF ROLLING
- ITEM 247 FLEXIBLE BASE
- ITEM 251 REWORKING BASE COURSES
- ITEM 260 LIME TREATMENT (ROAD MIXED)
- ITEM 300 ASPHALTS, OILS AND EMULSIONS
- ITEM 310 PRIME COAT
- ITEM 340 DENSE GRADED HOT MIX APSHALT (METHOD)
- ITEM 354 PLANING AND TEXTURING PAVEMENT
- ITEM 464 REINFORCED CONCRETE PIPE
- ITEM 465 MANHOLES AND INLETS
- ITEM 496 REMOVING STRUCTURES
- ITEM 500 MOBILIZATION'
- ITEM 502 BARRICADES, SIGNS AND TRAFFIC HANDLING
- ITEM 506 TEMPORARY EROSION, SEDIMENTATIONS AND ENVIRONMENTAL CONTROLS
- ITEM 529 CONCRETE CURB, GUTTER AND COMBINED CURB-GUTTER
- ITEM 530 INTERSECTIONS, DRIVEWAYS AND TURNOUTS
- ITEM 556 PIPE UNDERDRAINS
- ITEM 585 RIDE QUALITY FOR PAVEMENT STRUCTURES
- ITEM 666 REFLECTORIZED PAVEMENT MARKINGS
- ITEM 760 CLEANING AND RESHAPING DITCHES
- ITEM 2500 EN-1 ROADBOND

SPECIAL SPECIFICATIONS: Adopted by the Texas Department of Transportation, June 1, 2004 are incorporated into the contract by reference.

SS 3035 BLADE LEVEL-UP

SPECIAL PROVISIONS: Special Provisions will govern and take precedence over the Specifications enumerated hereon wherever in conflict therewith. (Enclosed herewith)

- PREPARING RIGHT OF WAY: SP 100-002
- SEEDING FOR EROSION CONTROL: SP 164-002 & 004
- FERTILIZER: SP 166-001
- FLEXIBLE BASE: SP 247-033,036,038,039,040 & 041
- LIME TREATMENT (ROAD MIXED): SP 260-001
- ASPHALTS, OILS AND EMULSIONS: SP 300-008, 016, 020 & 025

- DENSE GRADED HOT MIX APSHALT (METHOD): SP 340-001 & 003
- REINFORCED CONCRETE PIPE: SP 464-003
- MANHOLES AND INLETS: SP 465-001
- MOBILIZATION: SP 500
- BARRICADES, SIGNS AND TRAFFIC HANDLING: SP 502-006 & 033
- TEMPORARY EROSION, SEDIMENTATIONS AND ENVIRONMENTAL CONTROLS: SP 506-010,011,012&013
- REFLECTORIZED PAVEMENT MARKINGS: SP 666-001, 008 & 014

General: The above listed specifications items are those under which payment is to be made. These, together with such other pertinent items, if any, as may be referred to in the above-listed specification items, and including the special provisions listed above, constitute the complete specifications for this project.

All item numbers noted in these plans are the same as those referenced in the Texas Department of Transportation 2004 Standard Specifications for Construction and Maintenance of Highways, Streets, and Bridges book (June 1, 2004) and Texas Department of Transportation Website.

Certification
Regarding Debarment, Suspension and Ineligibility

As is required by the Federal Regulations Implementing Executive Order 12549, Debarment and Suspension, 45 CFR Part 76, Government-wide Debarment and Suspension, the applicant certifies, to the best of his or her knowledge and belief, that both it and its principals:

a. Are not presently debarred, suspended, proposed for debarment, declared ineligible, or voluntarily excluded from participation in this transaction by any federal department or agency;

b. Have not within a three-year period preceding this bid proposal and/or application been convicted of or had a civil judgment rendered against them for commission of fraud or a criminal offense in connection with obtaining, attempting to obtain, or performing a public (federal, state, or local) transaction or contract under a public transaction, violation of federal or state antitrust statutes or commission of embezzlement, theft, forgery, bribery, falsification or destruction of records, making false statements, or receiving stolen property;

c. Are not presently indicted for or otherwise criminally or civilly charged by a government entity with commission of any of the offenses enumerated herein; and

d. Have not within a three-year period preceding this bid proposal and/or application had one or more public transactions terminated for cause or default.

Signature:_____
Print Name:_____
Title:_____
Telephone Number:_____
Date:_____

If the bidder is unable to certify to all of the statements in this Certification, such bidder should attach an explanation to this proposal.

Form **W-9**
(Rev. November 2005)
Department of the Treasury
Internal Revenue Service

Request for Taxpayer Identification Number and Certification

Give form to the requester. Do not send to the IRS.

Print or type
See Specific Instructions on page 2.

Name (as shown on your income tax return)

Business name, if different from above

Check appropriate box: ☐ Individual/ Sole proprietor ☐ Corporation ☐ Partnership ☐ Other ▶ ..... ☐ Exempt from backup withholding

Address (number, street, and apt. or suite no.)

Requester's name and address (optional)

City, state, and ZIP code

List account number(s) here (optional)

Part I Taxpayer Identification Number (TIN)

Enter your TIN in the appropriate box. The TIN provided must match the name given on Line 1 to avoid backup withholding. For individuals, this is your social security number (SSN). However, for a resident alien, sole proprietor, or disregarded entity, see the Part I instructions on page 3. For other entities, it is your employer identification number (EIN). If you do not have a number, see *How to get a TIN* on page 3.

Note. If the account is in more than one name, see the chart on page 4 for guidelines on whose number to enter.

Social security number
___ ___ ___ – ___ ___ – ___ ___ ___ ___

or

Employer identification number
___ ___ – ___ ___ ___ ___ ___ ___ ___

Part II Certification

Under penalties of perjury, I certify that:

1. The number shown on this form is my correct taxpayer identification number (or I am waiting for a number to be issued to me), and
2. I am not subject to backup withholding because: (a) I am exempt from backup withholding, or (b) I have not been notified by the Internal Revenue Service (IRS) that I am subject to backup withholding as a result of a failure to report all interest or dividends, or (c) the IRS has notified me that I am no longer subject to backup withholding, and
3. I am a U.S. person (including a U.S. resident alien).

Certification instructions. You must cross out item 2 above if you have been notified by the IRS that you are currently subject to backup withholding because you have failed to report all interest and dividends on your tax return. For real estate transactions, item 2 does not apply. For mortgage interest paid, acquisition or abandonment of secured property, cancellation of debt, contributions to an individual retirement arrangement (IRA), and generally, payments other than interest and dividends, you are not required to sign the Certification, but you must provide your correct TIN. (See the instructions on page 4.)

Sign Here Signature of U.S. person ▶ Date ▶

Purpose of Form

A person who is required to file an information return with the IRS, must obtain your correct taxpayer identification number (TIN) to report, for example, income paid to you, real estate transactions, mortgage interest you paid, acquisition or abandonment of secured property, cancellation of debt, or contributions you made to an IRA.

U.S. person. Use Form W-9 only if you are a U.S. person (including a resident alien), to provide your correct TIN to the person requesting it (the requester) and, when applicable, to:

1. Certify that the TIN you are giving is correct (or you are waiting for a number to be issued),
2. Certify that you are not subject to backup withholding, or
3. Claim exemption from backup withholding if you are a U.S. exempt payee.

In 3 above, if applicable, you are also certifying that as a U.S. person, your allocable share of any partnership income from a U.S. trade or business is not subject to the withholding tax on foreign partners' share of effectively connected income.

Note. If a requester gives you a form other than Form W-9 to request your TIN, you must use the requester's form if it is substantially similar to this Form W-9.

For federal tax purposes, you are considered a person if you are:

- An individual who is a citizen or resident of the United States,
- A partnership, corporation, company, or association created or organized in the United States or under the laws of the United States, or
- Any estate (other than a foreign estate) or trust. See Regulations sections 301.7701-6(a) and 7(a) for additional information.

Special rules for partnerships. Partnerships that conduct a trade or business in the United States are generally required to pay a withholding tax on any foreign partners' share of income from such business. Further, in certain cases where a Form W-9 has not been received, a partnership is required to presume that a partner is a foreign person, and pay the withholding tax. Therefore, if you are a U.S. person that is a partner in a partnership conducting a trade or business in the United States, provide Form W-9 to the partnership to establish your U.S. status and avoid withholding on your share of partnership income.

The person who gives Form W-9 to the partnership for purposes of establishing its U.S. status and avoiding withholding on its allocable share of net income from the partnership conducting a trade or business in the United States is in the following cases:

- The U.S. owner of a disregarded entity and not the entity,

- The U.S. grantor or other owner of a grantor trust and not the trust, and
- The U.S. trust (other than a grantor trust) and not the beneficiaries of the trust.

Foreign person. If you are a foreign person, do not use Form W-9. Instead, use the appropriate Form W-8 (see Publication 515, Withholding of Tax on Nonresident Aliens and Foreign Entities).

Nonresident alien who becomes a resident alien. Generally, only a nonresident alien individual may use the terms of a tax treaty to reduce or eliminate U.S. tax on certain types of income. However, most tax treaties contain a provision known as a "saving clause." Exceptions specified in the saving clause may permit an exemption from tax to continue for certain types of income even after the recipient has otherwise become a U.S. resident alien for tax purposes.

If you are a U.S. resident alien who is relying on an exception contained in the saving clause of a tax treaty to claim an exemption from U.S. tax on certain types of income, you must attach a statement to Form W-9 that specifies the following five items:

1. The treaty country. Generally, this must be the same treaty under which you claimed exemption from tax as a nonresident alien.

2. The treaty article addressing the income.

3. The article number (or location) in the tax treaty that contains the saving clause and its exceptions.

4. The type and amount of income that qualifies for the exemption from tax.

5. Sufficient facts to justify the exemption from tax under the terms of the treaty article.

Example. Article 20 of the U.S.-China income tax treaty allows an exemption from tax for scholarship income received by a Chinese student temporarily present in the United States. Under U.S. law, this student will become a resident alien for tax purposes if his or her stay in the United States exceeds 5 calendar years. However, paragraph 2 of the first Protocol to the U.S.-China treaty (dated April 30, 1984) allows the provisions of Article 20 to continue to apply even after the Chinese student becomes a resident alien of the United States. A Chinese student who qualifies for this exception (under paragraph 2 of the first protocol) and is relying on this exception to claim an exemption from tax on his or her scholarship or fellowship income would attach to Form W-9 a statement that includes the information described above to support that exemption.

If you are a nonresident alien or a foreign entity not subject to backup withholding, give the requester the appropriate completed Form W-8.

What is backup withholding? Persons making certain payments to you must under certain conditions withhold and pay to the IRS 28% of such payments (after December 31, 2002). This is called "backup withholding." Payments that may be subject to backup withholding include interest, dividends, broker and barter exchange transactions, rents, royalties, nonemployee pay, and certain payments from fishing boat operators. Real estate transactions are not subject to backup withholding.

You will not be subject to backup withholding on payments you receive if you give the requester your correct TIN, make the proper certifications, and report all your taxable interest and dividends on your tax return.

Payments you receive will be subject to backup withholding if:

1. You do not furnish your TIN to the requester,

2. You do not certify your TIN when required (see the Part II instructions on page 4 for details),

3. The IRS tells the requester that you furnished an incorrect TIN,

4. The IRS tells you that you are subject to backup withholding because you did not report all your interest and dividends on your tax return (for reportable interest and dividends only), or

5. You do not certify to the requester that you are not subject to backup withholding under 4 above (for reportable interest and dividend accounts opened after 1983 only).

Certain payees and payments are exempt from backup withholding. See the instructions below and the separate Instructions for the Requester of Form W-9.

Also see *Special rules regarding partnerships* on page 1.

Penalties

Failure to furnish TIN. If you fail to furnish your correct TIN to a requester, you are subject to a penalty of $50 for each such failure unless your failure is due to reasonable cause and not to willful neglect.

Civil penalty for false information with respect to withholding. If you make a false statement with no reasonable basis that results in no backup withholding, you are subject to a $500 penalty.

Criminal penalty for falsifying information. Willfully falsifying certifications or affirmations may subject you to criminal penalties including fines and/or imprisonment.

Misuse of TINs. If the requester discloses or uses TINs in violation of federal law, the requester may be subject to civil and criminal penalties.

Specific Instructions

Name

If you are an individual, you must generally enter the name shown on your income tax return. However, if you have changed your last name, for instance, due to marriage without informing the Social Security Administration of the name change, enter your first name, the last name shown on your social security card, and your new last name.

If the account is in joint names, list first, and then circle, the name of the person or entity whose number you entered in Part I of the form.

Sole proprietor. Enter your individual name as shown on your income tax return on the "Name" line. You may enter your business, trade, or "doing business as (DBA)" name on the "Business name" line.

Limited liability company (LLC). If you are a single-member LLC (including a foreign LLC with a domestic owner) that is disregarded as an entity separate from its owner under Treasury regulations section 301.7701-3, enter the owner's name on the "Name" line. Enter the LLC's name on the "Business name" line. Check the appropriate box for your filing status (sole proprietor, corporation, etc.), then check the box for "Other" and enter "LLC" in the space provided.

Other entities. Enter your business name as shown on required federal tax documents on the "Name" line. This name should match the name shown on the charter or other legal document creating the entity. You may enter any business, trade, or DBA name on the "Business name" line.

Note. You are requested to check the appropriate box for your status (individual/sole proprietor, corporation, etc.).

Exempt From Backup Withholding

If you are exempt, enter your name as described above and check the appropriate box for your status, then check the "Exempt from backup withholding" box in the line following the business name, sign and date the form.

Generally, individuals (including sole proprietors) are not exempt from backup withholding. Corporations are exempt from backup withholding for certain payments, such as interest and dividends.

Note. If you are exempt from backup withholding, you should still complete this form to avoid possible erroneous backup withholding.

Exempt payees. Backup withholding is not required on any payments made to the following payees:

1. An organization exempt from tax under section 501(a), any IRA, or a custodial account under section 403(b)(7) if the account satisfies the requirements of section 401(f)(2),

2. The United States or any of its agencies or instrumentalities,

3. A state, the District of Columbia, a possession of the United States, or any of their political subdivisions or instrumentalities,

4. A foreign government or any of its political subdivisions, agencies, or instrumentalities, or

5. An international organization or any of its agencies or instrumentalities.

Other payees that may be exempt from backup withholding include:

6. A corporation,

7. A foreign central bank of issue,

8. A dealer in securities or commodities required to register in the United States, the District of Columbia, or a possession of the United States,

9. A futures commission merchant registered with the Commodity Futures Trading Commission,

10. A real estate investment trust,

11. An entity registered at all times during the tax year under the Investment Company Act of 1940,

12. A common trust fund operated by a bank under section 584(a),

13. A financial institution,

14. A middleman known in the investment community as a nominee or custodian, or

15. A trust exempt from tax under section 664 or described in section 4947.

The chart below shows types of payments that may be exempt from backup withholding. The chart applies to the exempt recipients listed above, 1 through 15.

IF the payment is for . . .	THEN the payment is exempt for . . .
Interest and dividend payments	All exempt recipients except for 9
Broker transactions	Exempt recipients 1 through 13. Also, a person registered under the Investment Advisers Act of 1940 who regularly acts as a broker
Barter exchange transactions and patronage dividends	Exempt recipients 1 through 5
Payments over $600 required to be reported and direct sales over $5,000 [1]	Generally, exempt recipients 1 through 7 [2]

[1] See Form 1099-MISC, Miscellaneous Income, and its instructions.

[2] However, the following payments made to a corporation (including gross proceeds paid to an attorney under section 6045(f), even if the attorney is a corporation) and reportable on Form 1099-MISC are not exempt from backup withholding: medical and health care payments, attorneys' fees; and payments for services paid by a federal executive agency.

Part I. Taxpayer Identification Number (TIN)

Enter your TIN in the appropriate box. If you are a resident alien and you do not have and are not eligible to get an SSN, your TIN is your IRS individual taxpayer identification number (ITIN). Enter it in the social security number box. If you do not have an ITIN, see *How to get a TIN* below.

If you are a sole proprietor and you have an EIN, you may enter either your SSN or EIN. However, the IRS prefers that you use your SSN.

If you are a single-owner LLC that is disregarded as an entity separate from its owner (see *Limited liability company (LLC)* on page 2), enter your SSN (or EIN, if you have one). If the LLC is a corporation, partnership, etc., enter the entity's EIN.

Note. See the chart on page 4 for further clarification of name and TIN combinations.

How to get a TIN. If you do not have a TIN, apply for one immediately. To apply for an SSN, get Form SS-5, Application for a Social Security Card, from your local Social Security Administration office or get this form online at *www.socialsecurity.gov*. You may also get this form by calling 1-800-772-1213. Use Form W-7, Application for IRS Individual Taxpayer Identification Number, to apply for an ITIN, or Form SS-4, Application for Employer Identification Number, to apply for an EIN. You can apply for an EIN online by accessing the IRS website at *www.irs.gov/businesses* and clicking on Employer ID Numbers under Related Topics. You can get Forms W-7 and SS-4 from the IRS by visiting *www.irs.gov* or by calling 1-800-TAX-FORM (1-800-829-3676).

If you are asked to complete Form W-9 but do not have a TIN, write "Applied For" in the space for the TIN, sign and date the form, and give it to the requester. For interest and dividend payments, and certain payments made with respect to readily tradable instruments, generally you will have 60 days to get a TIN and give it to the requester before you are subject to backup withholding on payments. The 60-day rule does not apply to other types of payments. You will be subject to backup withholding on all such payments until you provide your TIN to the requester.

Note. Writing "Applied For" means that you have already applied for a TIN or that you intend to apply for one soon.

Caution: *A disregarded domestic entity that has a foreign owner must use the appropriate Form W-8.*

Part II. Certification

To establish to the withholding agent that you are a U.S. person, or resident alien, sign Form W-9. You may be requested to sign by the withholding agent even if items 1, 4, and 5 below indicate otherwise.

For a joint account, only the person whose TIN is shown in Part I should sign (when required). Exempt recipients, see *Exempt From Backup Withholding* on page 2.

Signature requirements. Complete the certification as indicated in 1 through 5 below.

1. Interest, dividend, and barter exchange accounts opened before 1984 and broker accounts considered active during 1983. You must give your correct TIN, but you do not have to sign the certification.

2. Interest, dividend, broker, and barter exchange accounts opened after 1983 and broker accounts considered inactive during 1983. You must sign the certification or backup withholding will apply. If you are subject to backup withholding and you are merely providing your correct TIN to the requester, you must cross out item 2 in the certification before signing the form.

3. Real estate transactions. You must sign the certification. You may cross out item 2 of the certification.

4. Other payments. You must give your correct TIN, but you do not have to sign the certification unless you have been notified that you have previously given an incorrect TIN. "Other payments" include payments made in the course of the requester's trade or business for rents, royalties, goods (other than bills for merchandise), medical and health care services (including payments to corporations), payments to a nonemployee for services, payments to certain fishing boat crew members and fishermen, and gross proceeds paid to attorneys (including payments to corporations).

5. Mortgage interest paid by you, acquisition or abandonment of secured property, cancellation of debt, qualified tuition program payments (under section 529), IRA, Coverdell ESA, Archer MSA or HSA contributions or distributions, and pension distributions. You must give your correct TIN, but you do not have to sign the certification.

What Name and Number To Give the Requester

For this type of account:	Give name and SSN of:
1. Individual	The individual
2. Two or more individuals (joint account)	The actual owner of the account or, if combined funds, the first individual on the account [1]
3. Custodian account of a minor (Uniform Gift to Minors Act)	The minor [2]
4. a. The usual revocable savings trust (grantor is also trustee)	The grantor-trustee [1]
b. So-called trust account that is not a legal or valid trust under state law	The actual owner [1]
5. Sole proprietorship or single-owner LLC	The owner [3]
For this type of account:	**Give name and EIN of:**
6. Sole proprietorship or single-owner LLC	The owner [3]
7. A valid trust, estate, or pension trust	Legal entity [4]
8. Corporate or LLC electing corporate status on Form 8832	The corporation
9. Association, club, religious, charitable, educational, or other tax-exempt organization	The organization
10. Partnership or multi-member LLC	The partnership
11. A broker or registered nominee	The broker or nominee
12. Account with the Department of Agriculture in the name of a public entity (such as a state or local government, school district, or prison) that receives agricultural program payments	The public entity

[1] List first and circle the name of the person whose number you furnish. If only one person on a joint account has an SSN, that person's number must be furnished.

[2] Circle the minor's name and furnish the minor's SSN.

[3] You must show your individual name and you may also enter your business or "DBA" name on the second name line. You may use either your SSN or EIN (if you have one). If you are a sole proprietor, IRS encourages you to use your SSN.

[4] List first and circle the name of the legal trust, estate, or pension trust. (Do not furnish the TIN of the personal representative or trustee unless the legal entity itself is not designated in the account title.) Also see *Special rules regarding partnerships* on page 1.

Note. If no name is circled when more than one name is listed, the number will be considered to be that of the first name listed.

Privacy Act Notice

Section 6109 of the Internal Revenue Code requires you to provide your correct TIN to persons who must file information returns with the IRS to report interest, dividends, and certain other income paid to you, mortgage interest you paid, the acquisition or abandonment of secured property, cancellation of debt, or contributions you made to an IRA, or Archer MSA or HSA. The IRS uses the numbers for identification purposes and to help verify the accuracy of your tax return. The IRS may also provide this information to the Department of Justice for civil and criminal litigation, and to cities, states, the District of Columbia, and U.S. possessions to carry out their tax laws. We may also disclose this information to other countries under a tax treaty, to federal and state agencies to enforce federal nontax criminal laws, or to federal law enforcement and intelligence agencies to combat terrorism.

You must provide your TIN whether or not you are required to file a tax return. Payers must generally withhold 28% of taxable interest, dividend, and certain other payments to a payee who does not give a TIN to a payer. Certain penalties may also apply.

HIDALGO COUNTY
PURCHASING DEPARTMENT
Bidder/Vendor Application

Complete in print or type. Please return this application to the Hidalgo County Purchasing Department
thru Facsimile: (956) 318-2629 or (956) 292-7612
in person or regular mail to: 2812 S. Business Hwy. 281 , Edinburg, Texas 78539
or e-mail: purchasing@co.hidalgo.tx.us

Company Name: **Telephone No. ( )**

dba Name:

Legal Name:

Mailing Address : **Fax No. ( )**

Physical Address:

City, State, Zip **Tax I.D. No.**

Remit to Address : **City, State, Zip**

E-Mail Address:

Representative(s) Name(s) & Title(s)

Type of Organization (check one): _____ Individual _____ Partnership ____ Corporation _____Non-Profit
_____ LLC _____ Sole Proprietor _____ Other, Specify
State Identification No._____ (Please attached completed W-9 form with this application)
Federal Identification No. or (if individual) SS No.

State of Incorporation: _____ Date:_____ Other:

Type of Business (check one): _____ Manufacturer _____ Wholesaler _____ Retailer _____ Broker
_____ Distributor _____ Service Organization _____ Other, Specify

Name & Title of Person(s) Authorized to Sign Bids, Proposals, and/or Contracts:

Small and/or Disadvantaged Business Information (check application criteria)

Small Business:	**Disadvantaged Business (At Least 51% Ownership)**	
❒ Less than 125,000 annual gross receipt	❒ Black American	❒ Native American
❒ Less than 250,000 annual gross receipt	❒ Hispanic American	❒ Women
❒ Less than 499,000 annual gross receipt	❒ Asian Pacific American	❒ Other
❒ More than 500,000 annual gross receipt		

Have you been certified as a HUB or an MBE/WBE source?: ❒ Yes ❒ No

Indicate Certification No.(s):_____ or are Certificate(s) attached?: ❒ Yes ❒ No

What type of product(s) is/are solicited by your company?:

Would you like to be provided with specifications for procurements of such products?: ❒ Yes ❒ No

To Be Completed by the County: Rec'd by (Purchasing):_____ Date Rec'd by (Purchasing):

Date Forwarded Information to Auditor's Office:_____Entry Date: _____ Vendor No.:

HISTORICALLY UNDERUTILIZED BUSINESS (HUB) DECLARATION

The primary objective of the Hidalgo County HUB Program is to ensure Historically Underutilized Businesses receive a fair and equal opportunity for participation in the County's procurement process. This fact holds true for Services (Professional & Non-Professional), Commodities, and Construction contracts and any subcontracts thereto. The program strongly encourages Prime Contractors to provide subcontracting opportunities to Certified Hub Contractors/Vendors. Our goal for HUB contractor/vendor participation, as well as HUB subcontractor participation is 30%. To be considered as a "Certified HUB Contractor/Vendor" the contractor/vendor must have been certified by, and hold a current and valid certification with any of the three agencies listed below.

Have you been Certified as a HUB or an MBE/WBE source?: ❒Yes ❒ No

If yes, by whom?: ❒ Texas Building & Procurement Commission ❒ Other_____

Indicate Certification No(s).:_____ or Are Certificate(s) Attached?: ❒ Yes ❒ No

LIST OF CERTIFIED HUB SUBCONTRACTORS

(Attach additional pages if necessary)

What percentage of the Bid, RFP,or RFQ is to be subcontracted with Certified HUB sources?: _____%
(List HUB Subcontractor information below).

HUB Subcontractor Name: _____ HUB Status:
Certifying Agency (Check all applicable): ❒Texas Building & Procurement Commission ☐ Other
Address: _____ City: _____ State: _____ Zip:
Contact Person: _____ Title: _____ Phone No.: ( )
Subcontract Amount: $_____ Description of Work to be Performed:

HUB Subcontractor Name: _____ HUB Status:
Certifying Agency (Check all applicable): ❒Texas Building & Procurement Commission ☐ Other
Address: _____ City: _____ State: _____ Zip:
Contact Person: _____ Title: _____ Phone No.: ( )
Subcontract Amount: $_____ Description of Work to be Performed:

HUB Subcontractor Name: _____ HUB Status:
Certifying Agency (Check all applicable): ❒Texas Building & Procurement Commission ☐ Other
Address: _____ City: _____ State: _____ Zip:
Contact Person: _____ Title: _____ Phone No.: ( )
Subcontract Amount: $_____ Description of Work to be Performed:

DISCLOSURE OF CONFLICT OF INTEREST

Effective January 1, 2006, Chapter 176 of the Texas Local Government Code requires that any vendor, person, consultant or contractor considering doing business with Hidalgo County ("the County") to disclose in the Conflict of Interest Questionnaire (the "CIQ") attached as Exhibit D, the vendor, person, consultant or contractor's affiliation or business relationship that might cause a conflict of interest with the County. By law, the CIQ must be filed with the Hidalgo County Clerk's Office no later than the seventh business day after the date the person becomes aware of facts that require that statement to be filed. The disclosure requirement applies to a person or business who contracts or seeks to contract with Hidalgo County for the sale or purchase of property, goods or service. Any purchase order or contract resulting from this process shall be considered null and void if the successful bidder fails to comply with Texas Local Government Code Chapter 176. Vendors, consultants, contractors and others who desire to conduct business with Hidalgo County are encouraged to refer to Texas Local Government Code Chapter 176 for the details of this law. An offense under Texas Local Government Code Chapter 176 is a Class C Misdemeanor.

Please Submit completed forms to the Hidalgo County Clerk's Office located at 100 N. Closner, Edinburg, Texas 78539-Hidalgo County Courthouse

COMPLETION AND SUBMISSION OF FORM CIQ IS THE SOLE RESPONSIBILITY OF THE PROSPECTIVE BIDDER.

CONFLICT OF INTEREST QUESTIONNAIRE

FORM CIQ

For vendor or other person doing business with local governmental entity

This questionnaire reflects changes made to the law by H.B. 1491, 80th Leg., Regular Session.

This questionnaire is being filed in accordance with Chapter 176, Local Government Code by a person who has a business relationship as defined by Section 176.001(1-a) with a local governmental entity and the person meets requirements under Section 176.006(a).

By law this questionnaire must be filed with the records administrator of the local governmental entity not later than the 7th business day after the date the person becomes aware of facts that require the statement to be filed. *See* Section 176.006, Local Government Code.

A person commits an offense if the person knowingly violates Section 176.006, Local Government Code. An offense under this section is a Class C misdemeanor.

OFFICE USE ONLY

Date Received

1 **Name of person who has a business relationship with local governmental entity.**

2 ☐ **Check this box if you are filing an update to a previously filed questionnaire.**

(The law requires that you file an updated completed questionnaire with the appropriate filing authority not later than the 7th business day after the date the originally filed questionnaire becomes incomplete or inaccurate.)

3 **Name of local government officer with whom filer has employment or business relationship.**

_____

Name of Officer

This section (item 3 including subparts A, B, C & D) must be completed for each officer with whom the filer has an employment or other business relationship as defined by Section 176.001(1-a), Local Government Code. Attach additional pages to this Form CIQ as necessary.

A. Is the local government officer named in this section receiving or likely to receive taxable income, other than investment income, from the filer of the questionnaire?

☐ Yes ☐ No

B. Is the filer of the questionnaire receiving or likely to receive taxable income, other than investment income, from or at the direction of the local government officer named in this section AND the taxable income is not received from the local governmental entity?

☐ Yes ☐ No

C. Is the filer of this questionnaire employed by a corporation or other business entity with respect to which the local government officer serves as an officer or director, or holds an ownership of 10 percent or more?

☐ Yes ☐ No

D. Describe each employment or business relationship with the local government officer named in this section.

4

_____ _____

Signature of person doing business with the governmental entity Date

Adopted 06/29/2007

SALES TAX AND LOCAL SALES TAX
EXEMPTION CERTIFICATE FOR CONTRACTORS

This Contract is to be performed for an exempt organization as defined by Article 20.04 (H) (4) of the Texas Limited Sales, Excise, and Use Tax Act and the undersigned hereby claims an exemption from payment of taxes under Chapter 20, title 122A, revised hereby claims an exemption from payment of taxes under Chapter 20, title 122A, revised civil statues of Texas, and Article 1066 ©, entitle Local Sales and Use Tax, revised civil statues of Texas.

The Contractor performing this Contract may purchase, rent, or lease all materials, supplies, equipment used for consumed in the performance of this Contract by issuing to his retailer an exemption certificate in lieu of the tax, said exemption certificate complying with State Comptroller's Ruling No 95-9.07. Any such exemption certificate issue by the Contractor in lieu of the tax shall be subject to the provisions of the State Comptroller's Ruling No. 95.0.09 as amended to be effective October 2, 1968.

EXECUTED this the _____ day of _____, 20_____.

_____

Contractor

GOVERNMENT CODE

CHAPTER 2258. PREVAILING WAGE RATES

SUBCHAPTER A. GENERAL PROVISIONS

§Sec. 2258.001. DEFINITIONS. In this chapter:

(1) "Locality in which the work is performed" means:

(A) for a contract for a public work awarded by the state, the political subdivision of the state in which the public work is located:

(i) which may include a county, municipality, county and municipality, or district, except as provided by Subparagraph (ii); and

(ii) which, in a municipality with a population of 500,000 or more, may only include the geographic limits of the municipality; or

(B) for a contract for a public work awarded by a political subdivision of the state, the geographical limits of the political subdivision.

(2) "Public body" means a public body awarding a contract for a public work on behalf of the state or a political subdivision of the state.

(3) "Worker" includes a laborer or mechanic.

Added by Acts 1995, 74th Leg., ch. 76, Sec. 5.49(a), eff. Sept. 1, 1995. Amended by Acts 2001, 77th Leg., ch. 1422, Sec. 14.04, eff. Sept. 1, 2001.

§Sec. 2258.002. APPLICABILITY OF CHAPTER TO PUBLIC WORKS. (a) This chapter applies only to the construction of a public work, including a building, highway, road, excavation, and repair work or other project development or improvement, paid for in whole or in part from public funds, without regard to whether the work is done under public supervision or direction.

(b) This chapter does not apply to work done directly by a public utility company under an order of a public authority.

Added by Acts 1995, 74th Leg., ch. 76, Sec. 5.49(a), eff. Sept. 1, 1995.

§Sec. 2258.003. LIABILITY. An officer, agent, or employee of a public body is not liable in a civil action for any act or omission implementing or enforcing this chapter unless the action was made in bad faith.

Added by Acts 1995, 74th Leg., ch. 76, Sec. 5.49(a), eff. Sept. 1, 1995.

SUBCHAPTER B. PAYMENT OF PREVAILING WAGE RATES

§Sec. 2258.021. RIGHT TO BE PAID PREVAILING WAGE RATES. (a) A worker employed on a public work by or on behalf of the state or a political subdivision of the state shall be paid:

(1) not less than the general prevailing rate of per diem wages for work of a similar

character in the locality in which the work is performed; and

(2) not less than the general prevailing rate of per diem wages for legal holiday and overtime work.

(b) Subsection (a) does not apply to maintenance work.

(c) A worker is employed on a public work for the purposes of this section if the worker is employed by a contractor or subcontractor in the execution of a contract for the public work with the state, a political subdivision of the state, or any officer or public body of the state or a political subdivision of the state.

Added by Acts 1995, 74th Leg., ch. 76, Sec. 5.49(a), eff. Sept. 1, 1995. Amended by Acts 1997, 75th Leg., ch. 165, Sec. 18.01, eff. Sept. 1, 1997.

§Sec. 2258.022. DETERMINATION OF PREVAILING WAGE RATES.

(a) For a contract for a public work awarded by a political subdivision of the state, the public body shall determine the general prevailing rate of per diem wages in the locality in which the public work is to be performed for each craft or type of worker needed to execute the contract and the prevailing rate for legal holiday and overtime work by:

(1) conducting a survey of the wages received by classes of workers employed on projects of a character similar to the contract work in the political subdivision of the state in which the public work is to be performed; or

(2) using the prevailing wage rate as determined by the United States Department of Labor in accordance with the Davis-Bacon Act (40 U.S.C. Section 276a et seq.), and its subsequent amendments.

(b) This subsection applies only to a public work located in a county bordering the United Mexican States or in a county adjacent to a county bordering the United Mexican States. For a contract for a public work awarded by the state, the public body shall determine the general prevailing rate of per diem wages in the locality in which the public work is to be performed for each craft or type of worker needed to execute the contract and the prevailing rate for legal holiday and overtime work as follows. The public body shall conduct a survey of the wages received by classes of workers employed on projects of a character similar to the contract work both statewide and in the political subdivision of the state in which the public work is to be performed. The public body shall also consider the prevailing wage rate as determined by the United States Department of Labor in accordance with the Davis-Bacon Act (40 U.S.C. Section 276a et seq.), and its subsequent amendments, but only if the survey used to determine that rate was conducted within a three-year period preceding the date the public body calls for bids for the public work. The public body shall determine the general prevailing rate of per diem wages in the locality based on the higher of:

(1) the rate determined from the survey conducted in the political subdivision;

(2) the arithmetic mean between the rate determined from the survey conducted in the political subdivision and the rate determined from the statewide survey; and

(3) if applicable, the arithmetic mean between the rate determined from the survey conducted in the political subdivision and the rate determined by the United States Department of Labor.

(c) The public body shall determine the general prevailing rate of per diem wages as a sum certain, expressed in dollars and cents.

(d) A public body shall specify in the call for bids for the contract and in the contract itself the wage rates determined under this section.

(e) The public body's determination of the general prevailing rate of per diem wages is final.

Added by Acts 1995, 74th Leg., ch. 76, Sec. 5.49(a), eff. Sept. 1, 1995. Amended by Acts 1997, 75th Leg., ch. 165, Sec. 18.02, eff. Sept. 1, 1997; Acts 2001, 77th Leg., ch. 1422, Sec. 14.05, eff. Sept. 1, 2001.
Amended by: Acts 2007, 80th Leg., R.S., Ch. 728, Sec. 1, eff. September 1, 2007.

§Sec. 2258.023. PREVAILING WAGE RATES TO BE PAID BY CONTRACTOR AND SUBCONTRACTOR; PENALTY.

(a) The contractor who is awarded a contract by a public body or a subcontractor of the contractor shall pay not less than the rates determined under Section 2258.022 to a worker employed by it in the execution of the contract.

(b) A contractor or subcontractor who violates this section shall pay to the state or a political subdivision of the state on whose behalf the contract is made, $60 for each worker employed for each calendar day or part of the day that the worker is paid less than the wage rates stipulated in the contract. A public body awarding a contract shall specify this penalty in the contract.

(c) A contractor or subcontractor does not violate this section if a public body awarding a contract does not determine the prevailing wage rates and specify the rates in the contract as provided by Section 2258.022.

(d) The public body shall use any money collected under this section to offset the costs incurred in the administration of this chapter.

(e) A municipality is entitled to collect a penalty under this section only if the municipality has a population of more than 10,000.

Added by Acts 1995, 74th Leg., ch. 76, Sec. 5.49(a), eff. Sept. 1, 1995.

§Sec. 2258.024. RECORDS.

(a) A contractor and subcontractor shall keep a record showing:

(1) the name and occupation of each worker employed by the contractor or subcontractor in the construction of the public work; and

(2) the actual per diem wages paid to each worker.

(b) The record shall be open at all reasonable hours to inspection by the officers and agents of the public body.

Added by Acts 1995, 74th Leg., ch. 76, Sec. 5.49(a), eff. Sept. 1, 1995.

§Sec. 2258.025. PAYMENT GREATER THAN PREVAILING RATE NOT PROHIBITED. This chapter does not prohibit the payment to a worker employed on a public work an amount greater than the general prevailing rate of per diem wages.

Added by Acts 1995, 74th Leg., ch. 76, Sec. 5.49(a), eff. Sept. 1, 1995.

§Sec. 2258.026. RELIANCE ON CERTIFICATE OF SUBCONTRACTOR. A contractor is entitled to rely on a certificate by a subcontractor regarding the payment of all sums due those working for the subcontractor until the contrary has been determined.

Added by Acts 1995, 74th Leg., ch. 76, Sec. 5.49(a), eff. Sept. 1, 1995.

SUBCHAPTER C. ENFORCEMENT; CIVIL AND CRIMINAL PENALTIES

§Sec. 2258.051. DUTY OF PUBLIC BODY TO HEAR COMPLAINTS AND WITHHOLD PAYMENT. A public body awarding a contract, and an agent or officer of the public body, shall:

(1) take cognizance of complaints of all violations of this chapter committed in the execution of the contract; and

(2) withhold money forfeited or required to be withheld under this chapter from the payments to the contractor under the contract, except that the public body may not withhold money from other than the final payment without a determination by the public body that there is good cause to believe that the contractor has violated this chapter.

Added by Acts 1995, 74th Leg., ch. 76, Sec. 5.49(a), eff. Sept. 1, 1995.

§Sec. 2258.052. COMPLAINT; INITIAL DETERMINATION.

(a) On receipt of information, including a complaint by a worker, concerning an alleged violation of Section 2258.023 by a contractor or subcontractor, a public body shall make an initial determination as to whether good cause exists to believe that the violation occurred.

(b) A public body must make its determination under Subsection (a) before the 31st day after the date the public body receives the information.

(c) A public body shall notify in writing the contractor or subcontractor and any affected worker of its initial determination.

(d) A public body shall retain any amount due under the contract pending a final determination of the violation.

Added by Acts 1995, 74th Leg., ch. 76, Sec. 5.49(a), eff. Sept. 1, 1995.

§Sec. 2258.053. ARBITRATION REQUIRED FOR UNRESOLVED ISSUE.

(a) An issue relating to an alleged violation of Section 2258.023, including a penalty owed to a public body or an affected worker, shall be submitted to binding arbitration in accordance with the Texas General Arbitration Act (Article 224 et seq., Revised Statutes) if the contractor or subcontractor and any affected worker do not resolve the issue by agreement before the 15th day after the date the public body makes its initial determination under Section 2258.052.

(b) If the persons required to arbitrate under this section do not agree on an arbitrator before the 11th day after the date that arbitration is required under Subsection (a), a district court shall appoint an arbitrator on the petition of any of the persons.

(c) A public body is not a party in the arbitration.

Added by Acts 1995, 74th Leg., ch. 76, Sec. 5.49(a), eff. Sept. 1, 1995.

§Sec. 2258.054. ARBITRATION AWARD; COSTS. (a) If an arbitrator determines that Section 2258.023 has been violated, the arbitrator shall assess and award against the contractor or subcontractor:

(1) penalties as provided by Section 2258.023 and this section; and

(2) all amounts owed to the affected worker.

(b) An arbitrator shall assess and award all reasonable costs, including the arbitrator's fee, against the party who does not prevail. Costs may be assessed against the worker only if the arbitrator finds that the claim is frivolous. If the arbitrator does not find that the claim is frivolous and does not make an award to the worker, costs are shared equally by the parties.

Added by Acts 1995, 74th Leg., ch. 76, Sec. 5.49(a), eff. Sept. 1, 1995.

§Sec. 2258.055. ARBITRATION DECISION AND AWARD FINAL. The decision and award of the arbitrator is final and binding on all parties and may be enforced in any court of competent jurisdiction.

Added by Acts 1995, 74th Leg., ch. 76, Sec. 5.49(a), eff. Sept. 1, 1995.

§Sec. 2258.056. PAYMENT BY PUBLIC BODY TO WORKER; ACTION TO RECOVER PAYMENT.

(a) A public body shall use any amounts retained under this chapter to pay the worker the difference between the amount the worker received in wages for labor on the public work at the rate paid by the contractor or subcontractor and the amount the worker would have received at the general prevailing wage rate as provided in the arbitrator's award.

(b) The public body may adopt rules, orders, or ordinances relating to the manner in which a reimbursement is made.

(c) If the amounts retained by a public body under this chapter are not sufficient for the public body to pay the worker the full amount owed, the worker has a right of action against the contractor or subcontractor and the surety of the contractor or subcontractor to recover the amount owed, reasonable attorney's fees, and court costs.

Added by Acts 1995, 74th Leg., ch. 76, Sec. 5.49(a), eff. Sept. 1, 1995.

§Sec. 2258.057. WITHHOLDING BY CONTRACTOR.

(a) A contractor may withhold from a subcontractor sufficient money to cover an amount withheld from the contractor by a public body because the subcontractor violated this chapter.

(b) If the contractor has made a payment to the subcontractor, the contractor may withhold money from any future payments owed to the subcontractor or sue the subcontractor or the subcontractor's surety for the amount withheld from the contractor by a public body because of the subcontractor's violation.

Added by Acts 1995, 74th Leg., ch. 76, Sec. 5.49(a), eff. Sept. 1, 1995.

§Sec. 2258.058. CRIMINAL OFFENSE.

(a) An officer, agent, or representative of the state or of a political subdivision of the state commits an offense if the person wilfully violates or does not comply with a provision of this chapter.

(b) A contractor or subcontractor of a public work under this chapter, or an agent or representative of the contractor or subcontractor, commits an offense if the person violates Section 2258.024.

(c) An offense under this section is punishable by:

(1) a fine not to exceed $500;

(2) confinement in jail for a term not to exceed six months; or

(3) both a fine and confinement.

Added by Acts 1995, 74th Leg., ch. 76, Sec. 5.49(a), eff. Sept. 1, 1995.

Prevailing Wage Rates
Certification Statement

Date _____

Project Name _____ **CSJ#** _____

Contractor _____ **Application#** _____

I, _____ **do hereby state:**
(Name of Project Director)

1. That a payroll (form WH-347 or similar form) was submitted for contract work Performed for the period covered by the attached application.
2. That a statement of compliance(form WH-347 or similar form) was submitted with the payroll.
3. The certified payroll complies with the classifications and minimum wage rates Stipulated in the contract.
4. That a minimum of one interview was conducted with laborers using Form HUD-11 or similar.

_____
Signature

U.S. Department of Labor
Employment Standards Administration
Wage and Hour Division

PAYROLL

(For Contractor's Optional Use; See Instructions, Form WH-347 Inst.)

Persons are not required to respond to the collection of information unless it displays a currently valid OMB control number

NAME OF CONTRACTOR ☐ OR SUBCONTRACTOR ☐ ADDRESS

OMB No.: 1215-0149
Expires: 03/31/2006

PAYROLL NO. FOR WEEK ENDING PROJECT AND LOCATION PROJECT OR CONTRACT NO.

(1) NAME, ADDRESS, AND SOCIAL SECURITY NUMBER OF EMPLOYEE	(2) NO. OF WITHHOLDING EXEMPTIONS	(3) WORK CLASSIFICATION	OT OR ST	(4) DAY AND DATE HOURS WORKED EACH DAY	(5) TOTAL HOURS	(6) RATE OF PAY	(7) GROSS AMOUNT EARNED	(8) DEDUCTIONS FICA	WITH-HOLDING TAX			OTHER	TOTAL DEDUCTIONS	(9) NET WAGES PAID FOR WEEK
			O											
			S											
			O											
			S											
We estimate that it will take an average of 56 minutes to complete this collection of information, including time for reviewing instructions searching existing data sources, gathering and maintaining the data needed, and completing and reviewing the collection of information. If you have any comments regarding these estimates or any other aspect of this collection of information, including suggestions for reducing this burden, send them to the Administrator, Wage and Hour Division, ESA, U. S. Department of Labor, Room S3502, 200 Constitution Avenue, N. W., Washington, D. C. 20210.

FORM WH-347, Revised Nov. 1998 - FORMERLY SOL 184 - *PURCHASE THIS FORM DIRECTLY FROM THE SUPT. OF DOCUMENTS*

Exhibit E-L

Date _____

I _____ _____
(Name of Signatory Party) (Title)

do hereby state

(1) That I pay or supervise the payment of the persons employed by

_____ on the
(Contractor or Subcontractor)

_____ that during the payroll period commencing on the
(Building or Work)

_____ day of _____, _____, and ending the _____ day of _____, _____,

all persons employed on said project have been paid the full weekly wages earned, that no rebates have been or will be made either directly or indirectly to or on behalf of said

_____ from the full
(Contractor or Subcontractor)

weekly wages earned by any person and that no deductions have been made either directly or indirectly from the full wages earned by any person, other than permissible deductions as defined in Regulations, Part 3 (29 CFR Subtitle A), issued by the Secretary of Labor under the Copeland Act, as amended (48 Stat. 948, 63 Stat. 108, 72 Stat. 967, 76 Stat. 357, 40 U.S.C. 276c), and described below

_____

_____

_____

_____

(2) That any payrolls otherwise under this contract required to be submitted for the above period are correct and complete; that the wage rates for laborers or mechanics contained therein are not less than the applicable wage rates contained in any wage determination incorporated into the contract; that the classifications set forth therein for each laborer or mechanic conform with the work he performed

(3) That any apprentices employed in the above period are duly registered in a bona fide apprenticeship program registered with a State apprenticeship agency recognized by the Bureau of Apprenticeship and Training, United States Department of Labor, or if no such recognized agency exists in a State, are registered with the Bureau of Apprenticeship and Training, United States Department of Labor.

(4) That

(a) WHERE FRINGE BENEFITS ARE PAID TO APPROVED PLANS, FUNDS, OR PROGRAMS

☐ – In addition to the basic hourly wage rates paid to each laborer or mechanic listed in the above referenced payroll, payments of fringe benefits as listed in the contract have been or will be made to appropriate programs for the benefit of such employees, except as noted in Section 4(c) below

(b) WHERE FRINGE BENEFITS ARE PAID IN CASH

☐ – Each laborer or mechanic listed in the above referenced payroll has been paid, as indicated on the payroll, an amount not less than the sum of the applicable basic hourly wage rate plus the amount of the required fringe benefits as listed in the contract, except as noted in Section 4(c) below

(c) EXCEPTIONS

EXCEPTION (CRAFT)	EXPLANATION

REMARKS

NAME AND TITLE	SIGNATURE

THE WILLFUL FALSIFICATION OF ANY OF THE ABOVE STATEMENTS MAY SUBJECT THE CONTRACTOR OR SUBCONTRACTOR TO CIVIL OR CRIMINAL PROSECUTION. SEE SECTION 1001 OF TITLE 18 AND SECTION 231 OF TITLE 31 OF THE UNITED STATES CODE

Exhibit E-L

Form 252 (Rev. 12/82)
Page 1 of 1
(GSD-EPC Word 97)

Contract Time Statement

ESTIMATE NO. 0 CONTRACTOR _____

PROJECT NO. _____ COUNTY _____ DATE WORK BEGAN _____

TIME COMPUTED FROM _____ DATE WORK COMPLETED _____

MONTH	DATE OR DAYS	WORKING DAYS CHARGED	DAYS CREDITED AND REASONS THEREFORE	

GENERAL DECISION: **TX20070029** 02/09/2007 TX29

Date: February 9, 2007
General Decision Number: **TX20070029** 02/09/2007

Superseded General Decision Number: TX20030029

State: Texas

Construction Types: Heavy and Highway

Counties: Cameron, Hidalgo and Webb Counties in Texas.

Heavy (excluding tunnels and dams) and Highway Construction Projects (does not include building structures in rest area projects). *NOT TO BE USED FOR HEAVY PROJECTS in Nueces and San Patricio Counties.

Modification Number	Publication Date
0	02/09/2007

* SUTX2005-004 01/05/2005

	Rates	Fringes
Asphalt Distributor Operator	$ 9.57	0.00
Asphalt paving machine operator	$ 9.73	0.00
Asphalt Raker	$ 7.50	0.00
Asphalt Shoveler	$ 9.35	0.00
Broom or Sweeper Operator	$ 7.55	0.00
Bulldozer operator	$ 9.28	0.00
Carpenter	$ 10.20	0.00
Concrete Finisher, Paving	$ 10.73	0.00
Concrete Finisher, Structures	$ 9.59	0.00
Concrete Rubber	$ 9.87	0.00
Crane, Clamshell, Backhoe, Derrick, Dragline, Shovel Operator	$ 10.83	0.00
Flagger	$ 7.40	0.00
Form Builder/Form Setter, Structures	$ 9.16	0.00
Form Setter, Paving & Curb	$ 10.50	0.00
Foundation Drill Operator, Truck Mounted	$ 12.50	0.00
Front End Loader Operator	$ 8.61	0.00
Laborer, common	$ 7.69	0.00
Laborer, Utility	$ 9.05	0.00
Mechanic	$ 10.81	0.00
Motor Grader Operator, Fine Grade	$ 11.91	0.00
Motor Grader Operator, Rough	$ 11.27	0.00
Pipelayer	$ 8.44	0.00
Reinforcing Steel Setter	$ 10.44	0.00
Roller Operator, Pneumatic, Self-Propelled	$ 7.16	0.00
Roller Operator, Steel Wheel, Flat Wheel/Tamping	$ 7.17	0.00
Roller Operator, Steel Wheel, Plant Mix Pavement	$ 8.00	0.00
Scraper Operator	$ 8.61	0.00
Servicer	$ 8.81	0.00
Tractor operator, Pneumatic	$ 8.50	0.00
Traveling Mixer Operator	$ 8.30	0.00
Truck driver, lowboy-Float	$ 10.82	0.00
Truck driver, Single Axle, Heavy	$ 9.43	0.00
Truck driver, Single Axle, Light	$ 9.19	0.00
Truck Driver, Tandem Axle, Semi-Trailer	$ 8.01	0.00
Welder	$ 10.31	0.00
Work Zone Barricade Servicer	$ 8.40	0.00

WELDERS - Receive rate prescribed for craft performing operation to which welding is incidental.

==========

Unlisted classifications needed for work not included within

the scope of the classifications listed may be added after award only as provided in the labor standards contract clauses (29CFR 5.5 (a) (1) (ii)).

In the listing above, the "SU" designation means that rates listed under the identifier do not reflect collectively bargained wage and fringe benefit rates. Other designations indicate unions whose rates have been determined to be prevailing.

WAGE DETERMINATION APPEALS PROCESS

1.) Has there been an initial decision in the matter? This can be:

* an existing published wage determination
* a survey underlying a wage determination
* a Wage and Hour Division letter setting forth a position on a wage determination matter
* a conformance (additional classification and rate) ruling

On survey related matters, initial contact, including requests for summaries of surveys, should be with the Wage and Hour Regional Office for the area in which the survey was conducted because those Regional Offices have responsibility for the Davis-Bacon survey program. If the response from this initial contact is not satisfactory, then the process described in 2.) and 3.) should be followed.

With regard to any other matter not yet ripe for the formal process described here, initial contact should be with the Branch of Construction Wage Determinations. Write to:

Branch of Construction Wage Determinations
Wage and Hour Division
U.S. Department of Labor
200 Constitution Avenue, N.W.
Washington, DC 20210

2.) If the answer to the question in 1.) is yes, then an interested party (those affected by the action) can request review and reconsideration from the Wage and Hour Administrator (See 29 CFR Part 1.8 and 29 CFR Part 7). Write to:

Wage and Hour Administrator
U.S. Department of Labor
200 Constitution Avenue, N.W.
Washington, DC 20210

The request should be accompanied by a full statement of the interested party's position and by any information (wage payment data, project description, area practice material, etc.) that the requestor considers relevant to the issue.

3.) If the decision of the Administrator is not favorable, an interested party may appeal directly to the Administrative Review Board (formerly the Wage Appeals Board). Write to:

Administrative Review Board
U.S. Department of Labor
200 Constitution Avenue, N.W.
Washington, DC 20210

4.) All decisions by the Administrative Review Board are final.

==========

END OF GENERAL DECISION

Border Colonia Access Program
Checklist for Documentation Required for Road Construction

Contractor: _____

Contract Amount: _____

Project/Precinct: _____

Owner's Contract No.: _____

Item	Required Documents	Submitted & Reviewed	Approved	Comments:
	INITIATION OF PROJECT:			
1	Approval to Bid (Purchasing)			
2	Contract - Signed and Excuted			
3	Gen. Liability Insurance - (Expiration Date)			
4	Automobile Liab. Insurance - (Expiration Date)			
5	Worker's Comp. & Empl. Liab. (Expiration Date)			
6	Notice to Proceed			
7	Material Sample & Testing Table Sent to Auditor's Office			
	PAYMENT REQUESTS, INCLUDING FINAL:			
8	Application and Cerification of Payment (A)			
9	Schedule of Values a/k/a 1257/1258			
10	Estimate Quantity Update Worksheet			
11	List of Suppliers and Sub-contractors			
12	Partial Waiver of Liens (Sub-contractors/suppliers)			
13	TxDot Form 252 Contract Time Statement			
14	Payroll Report w/signed Wage Form			
15	Change Order (Requires TxDot Concurrence			
	RETAINAGE PAYMENT: - Final request and request for retainage must be billed separately and approved by C.C.			
16	Punch List			
17	Certificate of Construction Completion			
18	Approval by Commissoner's Court			
19	Contractor's Affidavit of Release (Waiver) of Liens (with power of attorney)(B)			
20	Affidavit of Payment of Debts & Claims-lien bond & indemnity bonds(w/power of attorney)(B)			
21	Consent of Surety to Final Payment(with power of attorney)(B)			
22	Final Blue Prints			

CHANGE ORDER NUMBER ONE(1)

Project: _____

DATE OF ISSUANCE: _____ EFFECTIVE DATE: _____

OWNER: _____
OWNER'S CONTRACT NO: _____

CONTRACTOR: _____ ENGINEER: _____

_____ _____

_____ _____

You ar directed to make the following changes in the Contract Documents.

Description: 1.
2.
3.
4.
5.
6.

Reason for Change Order: 1.
2.
3.
4.
5.
6.

Attachments:

CHANGE IN CONTRACT PRICE:		CHANGE IN CONTRACT TIME:
Original Contract Price $ 0.00		Original Contract Time for Substantial Completion: 0 calendar days or dates
Net Changes from previous Change Order $ 0.00		Net Change from previous Change Orders 0 calendar days
Contract Price prior to this Change Order $ 0.00		Contract Time prior to this Change Order Substantial Completion: 0 calendar days or dates
Net Increase(decrease) of this Change Order $ 0.00		Net Increase(decrease) of this Change Order 0 calendar days
Contract Price with all approved Change Orders $ 0.00	Net % increase(decrease)from original contract price. #DIV/O! %	Contract Time with all approved Change Orders Substantial Completion: 0 calendar days or dates

RECOMMENDED:

By: _____
Enigineer (Authorized Signature)

Date: _____

APPROVED:

By: _____
Owner (Authorized Signature)

Date: _____

ACCEPTED:

By: _____
Contractor (Authorized Signature)

Date: _____

Exhibit E-B

APPLICATION FOR PAYMENT NO.

To: _____ (OWNER)
From: _____ (CONTRACTOR)
Contract: _____
Project: _____
Owner's Contract No. _____ Engineer's Project No. _____
For Work accomplished through the date of: _____

1. Original Contract Price:	_____
2. Net change by Change Order and Written Agreements(+or-):	_____
3. Current Contract Price (1 plus 2):	_____
4. Total completed and stored to date:	_____
5. Retainage (per Agreement):	
____10%____ of completed Work: _____	
_____ of stored material	
Total Retainage:	_____
6. Total completed and stored to date less retainage (4 minus 5)	_____
7. Less previous Application for Payments:	_____
8. AMOUNT DUE THIS APPLICATION (6 MINUS 7)	_____

Accompanying Documentation:

CONTRACTOR'S Certification:

The undersigned CONTRACTOR certifies that (1) all previous progress payments received from OWNER on account of Work done under the Contract referred to above have been applied on account to discharge CONTRACTOR'S legitimate obligations incurred in connection with Work covered by prior Applications for Payment numbered 1 through __2__ inclusive: (2) title of all Work, materials and equipment incorporated in said Work or otherwise listed in or covered by this Application for Payment will pass to OWNER at time of payment free and clear of all Liens, security interests and encumbrances (except such as are covered by a Bond acceptable to OWNER indemnifying OWNER against any such Lien, security interest or encumbrance); and (3) all Work covered by this Application for Payments is in accordance with the Contract Documents and not defective.

Date _____

_____
CONTRACTOR

By: _____

State of _____
County of _____
Subscribed and sworn to before me this _____
day of _____

_____
Notary Public
My Commission expires: _____

Payment of the above AMOUNT DUE THIS APPLICATION is recommended.

Date _____

_____
ENGINEER

By: _____

Estimate Quantity Update Worksheet

Date:

Colonia:
Roadway:
Control:
Project No:
County:
Est. No: 1

Work Type: Paving & Drainage
Limits:
From:
To:

Contractor:
Contract Price:
Work Done this Mo.:
% Complete: #DIV/0!

Date Began: ?
Contract Time: 120
Time Charged: 90
% Time Used: 75.00%

						FIRST MONTH			SECOND MONTH			THIRD MONTH		
ITEM NO.	DESCRIPTION	UNIT	PROJECT QTY	Unit Price	Project Amount	MONTHLY QUANTITY	QTY to Date	Item Cost (Monthly)	MONTHLY QUANTITY	QTY to Date	Item Cost (Monthly)	MONTHLY QUANTITY	QTY to Date	Item Cost (Monthly)
	(901)ADMINISTRATIVE													
	(902) PRELIMINARY ENGINEERING													
	(903) CONSTRUCTION ENGINEERING													
	(904) RIGHT-OF-WAY													
	(905) ROADWAY CONSTRUCTION													
100	PREP ROW	Sta.	1.100	$1,800.00	$1,980.00	1.000	1.000	$0.00		0	$0.00		0	0.00
110	BACKFILL (TY A)	Sta.	1.000	$600.00	$600.00	0.000	0	$0.00		0	$0.00		0	0.00
247	FLEX BASE (RDWY DEL)(TY D GR 6 CL 4)	CY	76.000	$28.00	$2,128.00	0.000	0	$0.00		0	$0.00		0	0.00
260	LIME (TY A SLURRY) OR (TY B)	TON	1036.000	$2.00	$2,072.00	0.000	0	$0.00		0	$0.00		0	0.00
260	LIME TREAT SUBGR (DC)(12")	SY	0.000	$6,000.00	$0.00	0.000	0	$0.00		0	$0.00		0	0.00
262	LIME (TY A SLURRY) OR (TY B)	TON	7.800	$3,000.00	$23,400.00	0.000	0	$0.00		0	$0.00		0	0.00
262	LME TRT FOR BS CRS (NEW/EXT BS)(DC)(6")	SY	1277.800	$6.00	$7,666.80	0.000	0	$0.00		0	$0.00		0	0.00
310	ASPH MATRL (MC-30)	GAL	246.7	$6.00	$1,480.20	0.000	0	$0.00		0	$0.00		0	0.00
500	MOBILIZATION	LS	1.000	$3,000.00	$3,000.00	0.000	0	$0.00		0	$0.00		0	0.00
502	BARRICADES, SIGNS, AND TRAF HANDLE	MO	1.000	$1,000.00	$1,000.00	0.000	0	$0.00		0	$0.00		0	0.00
529	CONC CURB AND GUTTER (TY A)(BARRIER)	LF	600.000	$7.50	$4,500.00	0.000	0	$0.00		0	$0.00		0	0.00
644	SMALL RDSD SGN ASSM (TY A)	EA	2.000	$300.00	$600.00	0.000	0	$0.00		0	$0.00		0	0.00
644	SMALL RDSD SGN ASSM (TY F)	EA	2.000	$500.00	$1,000.00	0.000	0	$0.00		0	$0.00		0	0.00
658	DEL ASM TY A (D-SY)	EA	4.000	$100.00	$400.00	0.000	0	$0.00		0	$0.00		0	0.00
666	REFL PAV MRK TY I (Y)(SLD)(4")	LF	400.000	$0.25	$100.00	0.000	0	$0.00		0	$0.00		0	0.00
666	REFL PAV MRK TY I (Y)(BRK)(4")	LF	140.000	$0.25	$35.00	0.000	0	$0.00		0	$0.00		0	0.00
672	RAIS PAV MRKR CL B (REFL)(TY II-A-A)	EA	24.000	$3.50	$84.00	0.000	0	$0.00		0	$0.00		0	0.00
3146	HOT MIX (TY D)	TON	105.5	$34.00	$3,587.00	0.000	0	$0.00		0	$0.00		0	0.00
5249	TEMP SEDMT CONT FENCE	LF	70.000	$3.00	$210.00	0.000	0	$0.00		0	$0.00		0	0.00
							0			0	$0.00		0	0.00
	(906) DRAINAGE													
464	RC PIPE (CL III)(18")	LF	404.000	$25.00	$10,100.00	0.000	0	$0.00		0	$0.00		0	0.00
464	RC PIPE (CL III)(24")	LF	120.000	$30.00	$3,600.00	0.000	0	$0.00		0	$0.00		0	0.00
465	INLET (COMPL)(TY A)	EA	2.000	$2,000.00	$4,000.00	0.000	0	$0.00		0	$0.00		0	0.00
465	INLET (COMPL)(TY C)	EA	2.000	$1,500.00	$3,000.00	0.000	0	$0.00		0	$0.00		0	0.00
465	MANH (COMPL)(TYM)	EA	1.000	$2,000.00	$2,000.00	0.000	0	$0.00		0	$0.00		0	0.00
465	INLET EXT.	EA	2.000	$700.00	$1,400.00	0.000	0	$0.00		0	$0.00		0	0.00
467	SET (TY II)(18")(RCP)(1:6)	EA	4.000	$550.00	$2,200.00	0.000	0	$0.00		0	$0.00		0	0.00
467	SET (TY II)(24")(RCP)(1:6)	EA	1.000	$650.00	$650.00	0.000	0	$0.00		0	$0.00		0	0.00

Monthly Totals:	$0.00	$0.00	0.00
ADMINISTRATIVE (901)			
PRELIMINARY ENGINEERING (902)			
CONSTRUCTION ENGINEERING (903)			
RIGHT-OF-WAY (904)			
Roadway (905):	$0.00	$0.00	0.00
Drainage (906):	$0.00	$0.00	0.00

Total to Date

Roadway (905):	$0.00
Drainage (906):	$0.00
Total	$0.00

Prepared and Checked By:

Signature: _____ Date: _____

Printed Name:

_____ Contractor Name
_____ Starting Date
_____ Project Ending Date
_____ Retainage Percent

Application No.: _____
Application Date: _____
Period To: _____
Engineer Firm: _____

Summary

CSJ#	PROJECT NAME	Original Schedule Value	Revised Schedule Value	Payment Application No 1	Payment Application No 2	Payment Application No 3	Total To Date	Balance To Finish	Retainage	Net	Payment To Date	Payment Due
		$ -	$ -	$ -	$ -	$ -	$ -	$ -	$ -	$ -	$ -	$ -
		$ -	$ -	$ -	$ -	$ -	$ -	$ -	$ -	$ -	$ -	$ -
Exhibit E-E

Texas Department of Transportation

Form 252 (Rev. 12/82)
Page 1 of 1
(GSD-EPC Word 97)

Contract Time Statement

ESTIMATE NO. 0 CONTRACTOR _____

PROJECT NO. _____ COUNTY _____ DATE WORK BEGAN _____

TIME COMPUTED FROM _____ DATE WORK COMPLETED _____

MONTH	DATE OR DAYS	WORKING DAYS CHARGED		DAYS CREDITED AND REASONS THEREFORE

Test Report Table

					Contractor Name				
					CSJ#	CSJ#	CSJ#	CSJ#	CSJ#
Material	**Test**	**Description**	**Required**	**Remarks**					
Subgrade	Tex-101-E Part III	Pulverization							
	Tex-113	Moist. Density Curve							
	Tex-115-E	In-place Density							
		Thickness							
		Proof Roll							
Flex Base	Tex-101-E	Preparing Soils and Flex Bases							
	Tex-104-E	Determining Liquid Limit of Soils							
	Tex-105-E	Determining Plastic Limit of Soils							
	Tex-106-E	Calculating the Plasticity Index							
	Tex-107-E	Linear Shrinkage							
	Tex-110-E	Particle Size Analysis							
	Tex-113-E	Moisture Density Relationship of Base Materials(includes Limed)							
	Tex-116-E	Wet Ball Mill Method Tex							
	Tex-117-E	Triaxial Compression for Base Material (includes Limed)							
	Tex-115-E	In-place Density							
		Thickness							
En-1	IAW ASTM 4609								
	Tex-103-E								
	Tex-114-E								
	TexDOT 121 E								
	ASTM D 4546								
	ASTM D 1587								
	Tex115-E								
Hot Mix	Tex-207-F	Determining Density of Compacted Bituminous Mixtures							
	Tex-208-F	Test for Stabilometer Value of Bituminous Mixtures							
	Tex-210-F	Determining Asphalt Content of Bituminous Mixtures by Extraction							
	Tex-228-F	Determining Asphalt Content of Bituminous Mixtures by the Nuclear Method							
	Tex-229-F	Combined HMAC Cold Belt Sampling and Testing Procedure							
	Tex-236-F	Determining Asphalt Content from Asphalt Paving Mixtures By the Ignition Method							
	Tex-207-E	Determining Density of Compacted Bituminous Mixtures							
	Tex-212-E	Determining Moisture Content of Bituminous Mixtures							
	Tex-213-E	Determining Hydrocarbon-Volatile Content of Bituminous Mixtures							
In-Place Density	Texas SDHPT Bullentin C-14								
	ASTM D-2950.76								
	AASHTO T-166								
Lime	Tex-600-J	Lime Testing Procedure		Waive testing if less than 50 Tons from a Pre-Approved Source					
Rcp		Three Edge Bearing Test		1 pipe for each 100 pipe					

ASAGO CONSTRUCTION
"QUALITY AND SERVICE"

RAUL IGLESIAS
Manager

ASAGO, LLC
2113 Pecos
Mission, TX 78572
(956)607-0741 office
(956)585-7040 fax
iglesias@hiline.net

October 1, 2008

Mr. Javier Hinojosa, P.E.
Javier Hinojosa Engineering
4126 E. Dove Ave.
Mcallen, TX 78504

RE: Hidalgo County Colonia Access Program
Drainage and Paving Construction at El Sol Subdivision Unit # 1 & 2
Contract No.: C-CAP-08-021-7-01

Mr. Hinojosa:

The following is the list of suppliers used in the above mentioned projects as per the County's request:

Rio Valley Pipe	7301 W. Exp. 83 Mission, TX 78572	(956)-584-5770

If you have any questions, please call me at (956) 607-0741

Best regards,
Raul Iglesias
Raul Iglesias, Manager

DRAFT

Exhibit E-H

PARTIAL/FINAL WAIVER OF LEIN

THE STATE OF TEXAS

COUNTY OF_____

The undersigned contracted with _____
_____to furnish_____
in connection with certain improvements to real property located in_____
County, Texas, and owned by_____
Which improvements are described as follows:

_____
_____
_____

In consideration of Pay Estimate No _____in the amount of_____
_____DOLLAR($_____)and other good and valuable consideration, the receipt and sufficiency of which is hereby acknowledged and confessed, the undersigned does hereby waive and release any mechanic's lien or materialmen's lien or claims of lien that the undersigned has or hereafter has on the above mentioned real property on account of any labor performed or materials furnished or to be furnished or labor performed and materials furnished by the undersigned pursuant to the above-mentioned contract or any constitutional lien that the undersigned may have.

Undersigned hereby guarantees that all bids for labor performed and/or materials furnished in the erection and construction of such improvements on the Property have been fully paid and satisfied and Undersigned does further guarantee that if for any reason a lien or liens are filed for material or labor against said Property arising out of any bills for material or labor in connection with the erection or construction of said improvements thereon, Undersigned will obtain a settlement of such lien or liens and a proper release thereof shall be obtained.

_____
CONTRACTOR

BY:_____
TITLE

SWORN TO AND SUBSCRIBED BEFORE ME, on this the_____day of_____,20__to certify which witness my hand and seal of office.

_____
NOTARY PUBLIC in and for the State of Texas

My Commission Expires: _____

CONTRACTOR'S AFFIDAVIT OF PAYMENTS OF DEBTS AND CLAIMS

PROJECT: **PROJECT NO.**
OWNER:
CONTRACTOR:
ENGINEER:

The Contactor in accordance with the Contract Documents, hereby certifies that, except as listed below, all obligations for all materials and equipment furnished, for all work labor, and services performed, and for all known indebtedness and claims against the Contractor for damages arising in any manner in connection with the performance of the Contract referenced above for which the Owner or his property might in any way be held responsible have been paid in full or have otherwisse been satisfied in full.

EXCEPTIONS: (If none, write "NONE". The Contractor shall furnish a bond acceptable to the Owner for each exception.)

CONTRACTOR

By

Title

Subscribed and sworn to before me this day of

Notary Public:

My Commission Expires:

Prevailing Wage Rates
Certification Statement

Date _____

Project Name _____ **CSJ# _____**

Contractor _____ **Application# _____**

I, _____ do hereby state:
(Name of Project Director)

1. That a payroll (form WH-347 or similar form) was submitted for contract work Performed for the period covered by the attached application.
2. That a statement of compliance(form WH-347 or similar form) was submitted with the payroll.
3. The certified payroll complies with the classifications and minimum wage rates Stipulated in the contract.
4. That a minimum of one interview was conducted with laborers using Form HUD-11 or similar.

_____
Signature

CERTIFICATE OF CONSTRUCTION COMPLETION

THIS IS TO CERTIFY THAT ON _____ DAY OF _____A FINAL INSPECTION was made of the project herein described.

CONTRACT

CONTRACT DATE: _____
OWNER: _____
CONSTRUCTION CONTRACTOR: _____
OF THE CITY OF _____ STATE OF _____

PROJECT DESCRIPTION

CONSTRUCTION OF _____

CONTRACT NO: _____
Located in or near the City/Precinct Of _____

THIS IS TO CERTIFY"

1. That the work has been completed in accordance with the plans and specifications and all addenda, change orders, supplemental agreements thereto, and with the following exceptions:
   _____

2. That the sum of _____, deducted from the final payment of the Contractor is a fair and equitable settlement for the foregoing except work.

3. That the contractor has presented a "Certificate of Release" starting under oath, that all claims arising out of the performance of work have been fulfilled, and the Owner is released from all claims arising under or by virtue of said contract.

4. That the CONTRACTOR has presented in behalf of itself and its sureties, satisfactory evidence that it is bound to repair, replace, and make good any faulty workmanship and/or materials discovered in the work within a period of one year from this date, as provided in said contract.

5. Amount of Original Contract _____
   Present Amount of Contract _____
   Total Amount of earned to Date _____
   Less: previous payments _____
   Balance _____
   Authorized deductions _____
   AMOUNTY OF FINAL PAYMENT _____

6. That the final payment in the amount of _____ _____ is now due and payable.

_____
Engineer's Signature

CONCURRED BY:

_____
Contractor's Name

By:_____

Title: _____

CONCURRED BY:

_____
Hidalgo County Judge

CONTRACTOR'S AFFIDAVIT OF RELEASE OF LIENS

PROJECT: **PROJECT NO.**
OWNER:
CONTRACTOR:
ENGINEER:

The Contractor, in accordance with the Contract Documents, and in consideration for the full and final payment to the Contractor for all services in connection with the project, does hereby waive and release any and all liens, or any and all claims to liens which the Contractor may have on or affecting the project as a result of its contract(s) for the Project or for performing labor and/or furnishing materials in any way connected with the construction of any aspect of the project. The Contractor further certifies and warrants that all subcontractors of labor and/or materials for the Project, except as listed below, have been paid in full for all labor and/or materials supplied to, for through or at the direct or indirect request of the Contractor prior to, through and including the date of this affidavit.

EXCEPTIONS: (If none, write "NONE". The Contractor shall furnish a bond acceptable to the Owner for each exception.)

CONTRACTOR

By

Title

Subscribed and sworn to before me this day of

Notary Public:

My Commission Expires:

Form L

CONSTRUCTION IDENTIFICATION SIGN:

Size, 4’ – 0” X 8’ – 0”
Letters to be brown with beige background

Construction Identification Signs To Be Erected Prior To Beginning of Actual Construction

Wood for Signs Shall Be ¾” Waterproofing Resin Bonded Exterior Grade Plywood (Douglas Fir Plywood Association of Equal)

Payment for Furnishing, Erecting, Maintenance and Removing Construction Identification Signs Will Not Be made Directly. Such Costs Shall be Included in the Overall Bid Submitted.

To Be Erected as Indicated on title Sheet.

Your Tax Dollars at Work
Hidalgo County Pct 1

A.C. Cuellar, Jr., Commissioner
Border Colonia Access Program

In Partnership with Texas Department of Transportation

Delta West Project

Hidalgo County Commissioner's Court

Ramon Garcia	-	County Judge
A.C. Cuellar, Jr.	-	Commissioner Pct #1
Eduardo "Eddie" Cantu	-	Commissioner Pct #2
Joe M. Flores	-	Commissioner Pct #3
Joseph Palacios	-	Commissioner Pct #4

Contractor: _____ Engineer: TEDSI Infrastructure Group