CITY OF HUBER HEIGHTS
STATE OF OHIO

City Council Work Session

August 22, 2023
6:00 P.M.
City Hall - Council Chambers - 6131 Taylorsville Road - Huber Heights, Ohio

1. **Call Meeting To Order/Roll Call**

2. **Approval Of Minutes**

   A. August 8, 2023

   B. August 14, 2023

3. **Work Session Topics Of Discussion**

   A. City Manager Report

   B. Citizens Water And Sewer Advisory Board Update

   C. Police Division Crime Data Presentation

   D. Collective Bargaining Agreements - FOP

      * Sergeants - Police Division

      * Lieutenants - Police Division

E. County Assessments Authorization - Sidewalk/Lighting/Delinquent Utility

F. Issuance Of Notes (Renewal) - $1,662,000

G. Water Infrastructure Update

H. Economic Development Plan - The Meadows At Heritage Commons

I. Case TA 23-14A - City Of Huber Heights - Text Amendments - Chapter 1181.20 - Building Materials

J. Board And Commission Appointments

* Arts And Beautification Commission - Appointment

K. City Manager Search Process Update

4. **Adjournment**

AI-9438 **Topics of Discussion** **B.**

Council Work Session

Meeting Date: 08/22/2023

Citizens Water and Sewer Advisory Board Update

Submitted By: Anthony Rodgers

Department: City Council

Council Committee Review?: Council Work Session **Date(s) of Committee Review:** 08/22/2023

Audio-Visual Needs: None **Emergency Legislation?:** No

Motion/Ordinance/ Resolution No.: N/A

Agenda Item Description or Legislation Title

Citizens Water And Sewer Advisory Board Update

Purpose and Background

Representatives of the Citizens Water and Sewer Advisory Board will give an update presentation on the activities and work of the Citizens Water and Sewer Advisory Board.

Fiscal Impact

Source of Funds:	N/A
Cost:	N/A
Recurring Cost? (Yes/No):	N/A
Funds Available in Current Budget? (Yes/No):	N/A
Financial Implications:	

Attachments

No file(s) attached.

AI-9444 **Topics of Discussion** C.

Council Work Session

Meeting Date: 08/22/2023

Police Division Crime Data Presentation

Submitted By: Bryan Chodkowski

Department: Police

Council Committee Review?: Council Work Session **Date(s) of Committee Review:** 08/22/2023

Audio-Visual Needs: SmartBoard **Emergency Legislation?:** No

Motion/Ordinance/ Resolution No.:

Agenda Item Description or Legislation Title

Police Division Crime Data Presentation

Purpose and Background

Councilmember Shaw, supported by Councilmembers Lyons & Otto, requested a briefing from Staff on the following matters:

- Current Police Department Staffing
- A complete City crime breakdown from 2018 to current date
- Violent crime vs. Non-Violent
- Traffic stop counts
- Numbers of calls for service

Mr. Shaw has requested the presentation as means for Council to quickly set effective policy to keep our residents and property safe.

City Staff will make a PowerPoint presentation on this matter during the August 22, 2023, Council Work Session.

Fiscal Impact

Source of Funds:	N/A
Cost:	N/A
Recurring Cost? (Yes/No):	N/A
Funds Available in Current Budget? (Yes/No):	N/A
Financial Implications:	

Attachments

No file(s) attached.

AI-9443 **Topics of Discussion** D.

Council Work Session

Meeting Date: 08/22/2023

Collective Bargaining Agreements - FOP, OLC, Inc. - Sergeants - Police Division

Submitted By: Katie Knisley

Department: Human Resources

Council Committee Review?: Council Work Session **Date(s) of Committee Review:** 08/22/2023

Audio-Visual Needs: None **Emergency Legislation?:** No

Motion/Ordinance/ Resolution No.:

Agenda Item Description or Legislation Title

Collective Bargaining Agreements - FOP

* Sergeants - Police Division

Purpose and Background

The City and the Fraternal Order of Police, Ohio Labor Council, Inc. have been in negotiations and have agreed upon a new three-year contract. This legislation will approve the contract as negotiated and authorize the City Manager to sign the Collective Bargaining Agreement with the FOP, OLC, Inc. representing the Sergeants in the Police Division.

Fiscal Impact

Source of Funds: N/A

Cost: N/A

Recurring Cost? (Yes/No): N/A

Funds Available in Current Budget? (Yes/No): N/A

Financial Implications:

Attachments

Resolution

Exhibit A

CITY OF HUBER HEIGHTS
STATE OF OHIO

RESOLUTION NO. 2023-R-

APPROVING THE COLLECTIVE BARGAINING AGREEMENT WITH THE FRATERNAL ORDER OF POLICE, OHIO LABOR COUNCIL, INC. FOR THE TIME PERIOD JANUARY 1, 2023 THROUGH DECEMBER 31, 2025.

WHEREAS, representatives of the City of Huber Heights and the Fraternal Order of Police, Ohio Labor Council, Inc. representing Sergeants in the Police Division, have been involved in active collective bargaining; and

WHEREAS, those negotiations have resulted in a new Collective Bargaining Agreement with this bargaining unit, which agreement commences on January 1, 2023 and expires on December 31, 2025.

NOW, THEREFORE, BE IT RESOLVED by the City Council of Huber Heights, Ohio that:

Section 1. The City Manager is hereby authorized to execute on behalf of the City of Huber Heights the collective bargaining agreement between the City of Huber Heights and the Fraternal Order of Police, Ohio Labor Council, Inc, referred to above and is appended hereto as Exhibit A and made a part hereof.

Section 2. The wages as set forth in the respective Collective Bargaining Agreement shall be effective retroactively in accordance with Article 20 of the attached agreement.

Section 3. It is hereby found and determined that all formal actions of this Council concerning and relating to the passage of this Resolution were adopted in an open meeting of this Council and that all deliberations of this Council and of any of its Committees that resulted in such formal action were in meetings open to the public and in compliance with all legal requirements including Section 121.22 of the Ohio Revised Code.

Section 4. This Resolution shall go into effect upon its passage as provided by law and the Charter of the City of Huber Heights.

Passed by Council on the _____ day of _____ , 2023;
_____ Yeas; _____ Nays.

Effective Date:

AUTHENTICATION:

_____ _____
Clerk of Council Mayor

_____ _____
Date Date

Exhibit A

AGREEMENT

BETWEEN

HUBER HEIGHTS

AND

OHIO LABOR COUNCIL

THE FRATERNAL ORDER OF POLICE, OHIO LABOR COUNCIL, INC.

SERGEANTS

January 1, 2023 through December 31, 2025

TABLE OF CONTENTS

ARTICLE 1	AGREEMENT ……	3
ARTICLE 2	RECOGNITION ……	4
ARTICLE 3	LODGE/LABOR COUNCIL SECURITY ……	4
ARTICLE 4	MANAGEMENT RIGHTS ……	7
ARTICLE 5	NON-DISCRIMINATION …….	8
ARTICLE 6	LODGE/LABOR COUNCIL BUSINESS ……...	8
ARTICLE 7	NO STRIKE/NO LOCKOUT ……	9
ARTICLE 8	LABOR-MANAGEMENT COMMITTEE ……	10
ARTICLE 9	GRIEVANCE PROCEDURE ……..	10
ARTICLE 10	INVESTIGATIONS, INTERVIEWS AND DISCIPLINE ……	13
ARTICLE 11	PERSONNEL RECORDS ……..	15
ARTICLE 12	SENIORITY ……..	16
ARTICLE 13	PROBATIONARY PERIOD ……	17
ARTICLE 14	SUBSTANCE TESTING …….	17
ARTICLE 15	LAYOFF AND RECALL ……..	22
ARTICLE 16	RULES AND REGULATIONS ……	23
ARTICLE 17	PROMOTIONS …….	24
ARTICLE 18	HOURS OF WORK AND OVERTIME ……..	24
ARTICLE 19	TIME OFF RULES……	26
ARTICLE 20	COMPENSATION ……	26
ARTICLE 21	HOLIDAYS AND PERSONAL LEAVE DAYS …….	28
ARTICLE 22	VACATION ……	29
ARTICLE 23	MEDICAL INSURANCE COVERAGE ……	30
ARTICLE 24	UNIFORMS ……..	33
ARTICLE 25	SICK LEAVE ……	34
ARTICLE 26	WAGE CONTINUATION ……	39
ARTICLE 27	OTHER LEAVES OF ABSENCE ……..	40
ARTICLE 28	TUITION REIMBURSEMENT…….. ……	43
ARTICLE 29	FITNESS FOR DUTY …….	44
ARTICLE 30	MISCELLANEOUS …….	45
ARTICLE 31	DURATION OF AGREEMENT …….	45
SIGNATURE PAGE …….		46
APPENDIX A …….		47
APPENDIX B …….		48

ARTICLE 1
AGREEMENT

Section 1.1. Agreement. This Agreement, is by and between the City of Huber Heights, Ohio, hereinafter referred to as the "City" or "Employer" and the Fraternal Order of Police, Gary Sherman Lodge 161, The Fraternal Order of Police, Ohio Labor Council, Inc., hereinafter referred to as the "Lodge" or "Labor Council".

This Agreement shall replace any existing Collective Bargaining Agreement between the parties.

Section 1.2. Purpose. The purpose of this Agreement is:

A. To comply with the requirements of Chapter 4117 of the Ohio Revised Code and to set forth the full and complete understandings and agreements between the parties.

B. To prevent interruptions of work and delivery of service to the citizens of Huber Heights.

C. To establish a procedure for the resolution of grievances.

Section 1.3. Modification of Agreement. The express provisions of this Agreement may be changed only by mutual agreement between the parties, reduced to writing, dated, and signed by the parties to this Agreement.

Section 1.4. Savings Clause. This Agreement supersedes and replaces all pertinent statutes, ordinances, resolutions, rules and regulations over which it has authority to supersede and replace. Where this Agreement is silent, the provisions of applicable law shall prevail. Should any portion of this Agreement contained herein be declared invalid by operation of law or by a court of competent jurisdiction, such invalidation of said part or provision shall not invalidate the remaining portions hereof and they shall remain in full force and effect. In addition, within thirty (30) calendar days following the effective date of such declaration of invalidity, the parties shall meet in good faith negotiations to attempt to modify such provision to comply with applicable law.

Section 1.5. Waiver in Case of Emergency. In cases of emergency declared by the President of the United States, the Governor of the state of Ohio, the Montgomery County Sheriff, the City Manager of Huber Heights, or any other authorized governmental official, for acts of God or civil disorder, the following conditions of this Agreement may be temporarily suspended by the Employer

A. Time limits for the processing of grievances; and

B. Selected work rules and/or agreements and practices relating to the assignment of employees.

Section 1.6. Waiver of Bargaining. The parties acknowledge that during the negotiations which resulted in this agreement, each had the unlimited right and opportunity to make demands

and proposals with respect to any subject or matter not removed by law from the area of collective bargaining, and that the understanding and agreement arrived at by the parties after the exercise of that right and opportunity are set forth in this Agreement. Therefore, the parties agree that for the life of this Agreement, each voluntarily and unqualifiedly waives the right, and agrees that the other shall not be obliged, to bargain collectively with respect to any subject or matter referred to or covered in this Agreement. With respect to any subject or matter not referred to or covered in this Agreement, the provisions of applicable law shall apply.

ARTICLE 2
RECOGNITION

Section 2.1. Recognition. The City recognizes the Labor Council, as identified in Section 1.1 of this agreement, as the sole and exclusive bargaining representative with respect to wages, hours, and other terms and conditions of employment for all full-time employees that were certified by the State Employment Relations Board in Case Number 84-RC-07-1635, as amended on October 9, 1985 in case numbers 85-AC-06-3881 and 85-AC-06-3882 and on May 1, 2014 in Case No. 2014-REP-04-0050 , in the following unit:

Included: All Full-time Sergeants employed by the Police Division, City of Huber Heights, Ohio.

Excluded: Chief of Police, Lieutenants, Patrol Officers, Detectives, Corporals, Dispatchers, Clerks/Secretaries, Chiefs Secretary, and all other employees.

Section 2.2. Other Positions. Any new, full-time sworn position**s** within the division shall be subject to challenge by the Labor Council to the State Employment Relations Board, for inclusion or exclusion as bargaining unit members, pursuant to Chapter 4117 of the Ohio Revised Code and the SERB Rules and Regulations.

ARTICLE 3
LODGE/LABOR COUNCIL SECURITY

Section 3.1. Dues Deductions. The Lodge and Labor Council will notify the City in writing of the dues it charges and its current membership, and will update this information as needed to be accurate. The Labor Council shall provide at least thirty (30) days written notice to the Director of Finance of the amount of Labor Council dues and /or representation fee to be deducted from the wage of employees in accordance with this section. Any change in the amount determined will be provided to the Director of Finance at least thirty (30) days prior to its implementation. Said change is to be made only by proper written notice from the Labor Council and shall not be made more than twice a calendar year. Exceptions may be made upon written requests from the Labor Council and the written approval by the City Manager.

The Lodge/Labor Council shall obtain from the employee a completed check-off authorization form which shall conform to the respective state and federal laws concerning that subject, or any interpretation made thereof. The City's Director of Finance may return an incomplete or incorrectly completed form to the Labor Council and no check-off shall be made until such deficiency is corrected.

The Director of Finance will withhold the Labor Council membership dues of any Labor Council member from the available wages earned by such Labor Council member bi-monthly, and transmit the same to the Labor Council via ACH or USPS to 222 East Town Street, Columbus, Ohio, 43215-4611, within thirty (30) days after the last deduction for the month, upon presentation of written authorization from the Labor Council member (Appendix "A" is a current example).

The Director of Finance will withhold the Lodge membership dues of any Lodge member from the available wages earned by such Lodge member bi-monthly, and transmit the same to the designated lodge official within thirty (30) days after the last deduction for the month, upon presentation of written authorization from the lodge member.

The City shall check off only obligations which become due at the time of check-off and will make check-off deductions only if the employee has enough pay due to cover such obligation, and will not be responsible to the employee if the employee has duplicated a check-off deduction by direct payment to the Labor Council.

The City's remittance will be deemed correct if the Lodge/Labor Council does not give notice, in writing, to the Director of Finance within four (4) weeks after a remittance is sent, with reasons stated therefore, that the remittance is incorrect.

No other employee organization's dues shall be deducted from the pay of any bargaining unit member during the life of this Agreement.

Section 3.2. Indemnification. The Lodge and Labor Council shall indemnify and save the City harmless against any and all claims that shall arise out of or by reason of action taken by the City in reliance upon the Authorization for Dues Deduction. The Lodge/Labor Council assumes full responsibility for the disposition of the deductions so made, once they have been sent to the Lodge/Labor Council.

Section 3.3. Lodge/Labor Council Membership. It shall not be a condition of employment for any employee to either acquire or maintain membership in the Lodge or the Labor Council. Any employee who is a member of the Lodge or Labor Council may withdraw authorization for dues deduction by the City by directing a request thirty (30) days in advance, in writing to the City Finance Director with a copy to the Lodge or Labor Council.

During the first pay period in January and July of each year, the employer shall provide the FOP/OLC a roster of all bargaining unit members. Should the Employer receive notice from a bargaining unit member of the revocation of the dues deduction authorization and withdrawal from FOP/OLC membership, the Employer shall notify the FOP/OLC, in writing, within seven (7) days of the notice of revocation. Additionally, the Employer shall notify the FOP/OLC of any new hires within the bargaining unit. Such notification shall be in writing to the FOP/OLC within 30 days of their hire date.

Dues deductions shall cease upon the happening of any of the following events:

A. Resignation or discharge of the employee;

B. Transfer of the employee from the bargaining unit; or

C. Revocation of the dues deduction authorization.

Section 3.4 . Bulletin Boards.

A. Bulletin boards as presently provided, and as may be installed in the future by the City, may be used by the Lodge and Labor Council for posting notices of the following types:

1. Recreational and social events.
2. Elections and election results.
3. General membership meetings and other related business meetings.
4. General Lodge and Labor Council business of interest to members.

B. The Lodge and Labor Council agree that no notices will be placed on the bulletin boards which contain:

1. Personal attacks upon any City employee.
2. Scandalous, scurrilous or derogatory attacks upon management;
3. Attacks on any other employee organizations;
4. Any obscene or ethnic material;
5. Any political material containing partisan or non-partisan issues.

C. Notices may be reviewed by the Chief of Police and any bulletins or notices considered inflammatory, political or devoted to Labor Council organizing and pending grievances will not be permitted on any City bulletin boards, nor will they be permitted to be displayed in City offices, facilities, equipment, etc. If such inflammatory, political or organizing notices appear on said bulletin boards, they shall be removed by management.

Section 3.5 Use of Divisional Mail System. The Lodge and Labor Council will be permitted to utilize, at no cost or loss of time to the City (including no use of City materials and equipment), the Divisional Mail System for the purpose of providing information pertaining to Lodge and Labor Council business to bargaining unit employees. The Lodge and Labor Council agree that the use of the mail system will be reasonable and limited to providing information that is necessary for the normal conduct of Lodge and Labor Council business or bargaining unit representation.

Section 3.6 Place for Meetings. Meetings of the Committees of the Lodge and Labor Council will be permitted on City property when and where work is not interrupted by such meetings, and when such meetings are not held during the regularly scheduled duty hours of the participants on the day in question. The Lodge and Labor Council will work with the City to identify space in the police division for such meetings.

ARTICLE 4
MANAGEMENT RIGHTS

Section 4.1. Management Rights. The Lodge and Labor Council recognize that except as specifically limited or abrogated by the terms and provisions of this Agreement, all rights to manage, direct or supervise the operations of the Huber Heights Police Division and its employees are vested solely and exclusively in the Employer.

Nothing contained herein shall be considered to deny or restrict the City of its rights, responsibilities, and authority under the laws of the State of Ohio or any other national, state county, district, or local laws or regulations as they pertain to conducting the affairs of the City. Those rights include, but are not limited to the following:

A. To determine matters of inherent managerial policy which include but are not limited to areas of discretion or policy such as functions and programs of the Employer, standards of services, its overall budget, utilization of technology, and organizational structure;

B. To direct, supervise, evaluate, or hire employees;

C. To maintain and improve the efficiency and effectiveness of operations and programs;

D. To determine the overall methods, process, means or personnel by which operations are to be conducted;

E. To suspend, discipline, demote or discharge for just cause, or layoff, transfer, assign, schedule, promote or retain employees;

F. To determine the adequacy of the work force;

G. To determine the mission of the Division as a unit of City government;

H. To effectively manage the work force;

I. To take action to carry out the mission of the Employer as a governmental unit.

Except as expressly provided otherwise by the terms of this Agreement, the determination and administration of City policy, the operation of the City and the direction of the employees are vested ultimately in the City Manager and delegated exclusively to the Chief of Police.

ARTICLE 5
NON-DISCRIMINATION

Section 5.1. Equal Application. The provisions of this Agreement shall be applied equally to employees without discrimination, which would violate applicable laws because of age, sex, race, color, national origin, religion, or disability. The Labor Council and the City shall share the responsibility for implementing this section of the Agreement.

Section 5.2. Union Membership Non-Discrimination. There shall be no discrimination by the City, the Lodge or the Labor Council against any employee on the basis of such employee's membership or non-membership in, the Lodge or the Labor Council.

Section 5.3. Gender. All references to employees in this Agreement designate both sexes, and wherever either gender is used, it shall be construed to include male and female employees.

ARTICLE 6
LODGE/LABOR COUNCIL BUSINESS

Section 6.1. Lodge/Labor Council Business. The Lodge/Labor Council agree that except as specifically provided by the terms and provisions of this Agreement, employees shall not be permitted to engage in union activity during working hours. The City, the Lodge and the Labor Council agree to work toward the goal of scheduling meetings at a date and time which minimize the loss of manpower to Division.

Section 6.2. Representation. The Labor Council may select one (1) Representative and one (1) alternate Representative to act in the absence of the Representative, for this bargaining unit. The Labor Council shall notify the City in writing of the names of the Representatives and will promptly update such names as necessary to be accurate. Only those Representatives listed by the Labor Council in writing will be permitted to conduct business on behalf of the Labor Council.

Section 6.3. Grievance Investigations. A Labor Council Representative may investigate grievances as defined herein and formal disciplinary action, once it has been issued by the City. To the extent practicable, such investigation will be conducted so as not to interfere with normal duty hours of the Labor Council Representative or any other Bargaining Unit Member. With the prior permission of the Chief of Police or designee, the Labor Council Representative may be allowed reasonable time without loss of pay for such investigation**.** Permission will not be unreasonably denied.

Section 6.4. Labor Council Release Time. The City will make provisions for a total of twenty-four (24) hours authorized leave annually for Labor Council Officials (or designees) and twenty-four (24) hours authorized leave annually for Lodge officials (or designees) to attend conventions or other major business meetings. An employee may use such leave in half-hour (1/2) increments or more. Partial increments will be "rounded up" to the next complete half hour. (For example, forty-five minutes will be "rounded" to one hour and twenty minutes will be "rounded" to one-half hour.) The above time off for such officials (or designees) shall be time off with full pay at no expense to the employee's accrued leave time.

Officials of the Lodge/Labor Council shall, at least thirty (30) days prior to the date of the function submit notice to the Chief of Police identifying the function, certify the member attending, and indicate the starting and ending date and applicable scheduled hours for each employee. The Chief will approve the request within three working days after receipt, provided Division Operations will not be unreasonably affected on the scheduled days in question.

Section 6.5. Negotiations. The Labor Council will identify the members of its negotiating team at the time it provides the City with written notice of a desire to renegotiate terms of this Agreement. No more than three (3) Officers shall be included on the Labor Council negotiating team. The City will transfer any member working shifts other than day shifts to day shifts on the days negotiations take place and allow members of the Labor Council negotiating team time without loss of pay to participate in negotiation meetings with the City. If an agreement is not reached through negotiations, including mediation, the City will allow time without loss of pay for meetings called by the Fact Finder or Conciliator for only the Labor Council's Chief Negotiator (or designee) and the other members of the Labor Council's negotiating team.

Section 6.6. Labor Council Staff Representative. The Business Staff Representative may consult with employees before the start of or at the completion of the day's work. Such representative shall be permitted in the assembly area at all reasonable times only for the purpose of adjusting grievances, assisting in the settlement of disputes, and for the purpose of carrying into effect the provisions and aims of this Agreement. However, the Representative must notify management when such representative will be present in the assembly area. The staff representative shall not disrupt the normal operation of the Police Division.

ARTICLE 7
NO STRIKE/NO LOCKOUT

Section 7.1. No Strike. During the life of this Agreement, the Labor Council shall not cause, authorize, sanction or condone, nor shall any member of the Labor Council take part in any strike, sit-down, stay-in, slow-down, work stoppage, curtailment of work, concerted use of paid leave time, restriction of work, or interference with the operations of the Police Division or City of any kind for any reason, including a labor dispute between the City and any other labor organization.

The Labor Council agrees that it (and its officers) will take prompt affirmative action to prevent or stop unauthorized strikes, sit-downs, slow-downs, work stoppages, curtailment of work, concerted use of paid leave time, restrictions of work or interference with the operation of the Police Division or City by notifying the Employees and the public in writing that it disavows these acts. The Labor Council further agrees that the Chief of Police and the City have the right to discipline (including discharge) any or all employees who violate this Article, except that the Grievance Procedure shall be available to such employees only to contend that they had not participated or engaged in such prohibited conduct.

Section 7.2. No Lockout. During the life of this Agreement, the Employer shall not cause, permit, or engage in any lockout of the bargaining unit employees.

ARTICLE 8
LABOR-MANAGEMENT COMMITTEE

Section 8.1.Committee. In the interest of sound Labor/Management relations, the City and the Labor Council shall establish a Labor-Management Committee, which shall normally consist of up to three (3) members from the bargaining unit and up to three (3) members appointed by the City. Each member shall serve at the pleasure of the appointing party, and may be replaced from time to time. The Committee shall establish its own rules of procedure and shall meet from time to time to discuss and investigate issues of mutual concern. Additionally, one (1) non-employee representative of the Labor Council and/or the City shall be permitted to attend such meetings with prior notification to the other party.

Section 8.2.Agenda. The party requesting the meeting shall furnish an agenda with the request for the meeting. The Labor Council will furnish the names of the employees who will be attending.

Section 8.3.Meetings /Attendance. The time, date and location of meetings shall be mutually agreed upon by the City and the Labor Council. Employee representatives attending Labor/Management meetings shall not suffer a loss in pay for hours spent in such meetings, if held during the employee's regular scheduled hours of work. Meetings may be rescheduled to avoid shift coverage on an overtime basis.

ARTICLE 9
GRIEVANCE PROCEDURE

Section 9.1. Grievance Defined.

A. A grievance is defined as being any dispute or controversy between an employee or the Labor Council and the City involving:

1. The interpretation, application, or claimed violation of any of the provisions of this Agreement.

2. The discipline of any Bargaining Unit Member; or

3. The reasonableness of application of any work rule established and enforced by the City.

B. A group grievance is a grievance as defined in Paragraph A above, which uniformly affects a group of employees. The group will be comprised of only those bargaining unit members who sign the grievance when it is first presented in writing.

C. Grievances involving the equivalent of verbal and written reprimands may be grieved up to the City Manager, but are not subject to the arbitration procedure.

D. Grievances involving lost time, lost pay or demotion shall be submitted directly to Step Three.

Section 9.2. Jurisdiction. Nothing in this section is intended to deny a Bargaining Unit Member or the

Labor Council any rights available at law to achieve redress of their legal rights. However, suspensions, reductions in rank, and discharges are subject to this Grievance and Arbitration Procedure and may not be the subject of a civil service appeal. Once the bargaining unit member or the Labor Council elects a remedy through some other official body (and that body takes jurisdiction), they are thereafter denied the remedy of the Grievance Procedure provided herein. However, to the extent a grievable grievance matter is or can be made the subject of a related SERB unfair labor practice charge, the parties agree that deferral to arbitration will in all cases be the preferred remedy in that the resolution of the matter through arbitration will serve as the sole exclusive remedy.

Section 9.3. Procedure. All employees will make an earnest and honest effort to settle differences and disputes with their immediate supervisor without filing a grievance. In the event that an agreement cannot be reached, then the following steps shall be taken with respect to any grievance. Grievances will be settled at the earliest possible step of the procedure. Any grievance not initiated or taken to the next step within the time limits specified herein will be considered to be resolved. Any answer to a grievance that has not been timely filed shall permit the Labor Council to appeal the grievance to the next higher step in the grievance process. Time limits for invoking the next higher step in the grievance procedure shall commence on the date the grievance answer is due. The Bargaining Unit Member must proceed through all steps of the grievance procedure in a proper order and within the prescribed time limits, except as otherwise provided in this procedure. A grievant may have a Labor Council representative, or may waive the right to have one present at any step of the procedure.

Step One: An employee having an individual grievance will first attempt to resolve it informally with the supervisor whose actions gave rise to the incident. Such attempt at informal resolution shall be made by the employee with or without Labor Council representation, within seven (7) business days following the events or circumstances giving rise to the grievance having occurred, or within seven (7) business days of when the events or circumstances should have become known to the employee. At this step, there is no requirement that the grievance be submitted in writing. If a supervisor grants a grievance at verbal levels, written acknowledgment of granting such grievance must be furnished. If the employee is not satisfied with the oral response from the supervisor, which shall be given within seven (7) business days of the submission of the grievance at this step.

The grievance may be referred to Step Two of the grievance procedure within seven (7) business days after receipt of the decision rendered in Step One.

Step Two: The grievance shall be referred in writing to the Chief of Police, or the Chief's designee who will hold a grievance hearing and reply in writing within seven (7) business days after the hearing. If the Bargaining Unit Member is not satisfied with the written answer of the Chief of Police, the grievance may be referred to Step Three of the grievance procedure within seven (7) business days after receipt of the decision rendered in Step Two.

Step Three: If the grievance is not resolved in Step Two, it may then be appealed by the employee to the City Manager. Within seven (7) business days, a mutually agreeable date shall be scheduled for said hearing. Each party may have a representative and any necessary witness present for the hearing. The City Manager (or designated representative) will answer the grievance within seven (7) business days after the

hearing has concluded. If the City fails to reply within the above time limit, the grievance may be referred to the next step by the Labor Council within seven (7) business days.

Step Four: If the grievance is not satisfactorily resolved at Step Three, the grievance may be appealed by the Labor Council to arbitration pursuant to the terms of this Step Four.

A. Notice of the appeal to arbitration must be served on the City Manager in writing within twenty-one (21) calendar days after the written answer was given at Step Three. Either party, within ten (10) business days thereafter, may request a panel of nine (9) arbitrators from the Federal Mediation and Conciliation Service (FMCS). The parties shall alternately strike the names of arbitrators until only one (1) name remains. Each party has the right to reject one submitted panel and request another. The parties may, by mutual agreement, select an arbitrator without requesting a panel from the FMCS or other similar service. A date for arbitration shall be set in accordance with the wishes of the parties and the availability of the arbitrator.

B. The Arbitrator shall have no authority to add to, subtract from, modify or amend any of the terms of this Agreement or addendum to this Agreement. The Arbitrator shall have no authority to rule on anything that happened before the effective date of this Agreement, or after the expiration of this Agreement. The Arbitrator shall promptly hear the matter and shall issue a decision within sixty (60) calendar days from the close of the hearing or the submission of post-hearing briefs; whichever is later, unless the parties grant additional time.

C. The decision of the Arbitrator shall be final and binding on the City, the Labor Council, and all persons, subject to appeal as provided by law.

D. The City and the Labor Council shall each bear its own expenses in any arbitration. The expenses of the arbitrator shall be shared equally by the parties.

Section 9.4. Extensions of Time. Upon the mutual agreement of the parties expressed in writing, the time limits set forth in this Article may be extended or the steps herein waived. All time periods cited in this article shall be interpreted to exclude Saturdays, Sundays, and legal holidays. Except as otherwise expressly provided "days" as listed in this procedure shall be working days for the moving person at each step.

Section 9.5. Content of Grievances. All written grievances must contain the following information on a Labor Council Grievance Form to be considered.

A. Aggrieved employee's name and signature.

B. Date grievance was first discussed and name of the supervisor with whom the grievance was discussed.

C. Date grievance was filed in writing.

D. Date and time grievance occurred.

E. Location where the grievance occurred.

F. A brief description of the incident, giving rise to the grievance.

G. The specific sections of this Agreement which are alleged to have been violated, misinterpreted or misapplied.

H. Desired remedy to resolve the grievance.

ARTICLE 10
INVESTIGATIONS, INTERVIEWS AND DISCIPLINE

Section 10.1. Purpose. The purpose of this procedure is to outline the process to be followed in the handling of an investigation dealing with complaints or misconduct by employees of the Police Division.

Section 10.2. Police Investigations Procedures. The City will use the existing chain of command structure to clarify complaints or allegations regarding members of the Police Division. In general, unless a special Grand Jury has been convened, the Police Division will be used to investigate complaints or allegations against employees unless the Chief defers to other qualified law enforcement agencies. Any criminal investigation will first be prefaced by a review of the complaint or allegation by the Chief of Police.

Section 10.3.Internal Investigations.

A. Employees shall be notified in writing at the beginning of a formal internal investigation unless such notification would jeopardize such investigation.

B. Employees will be paid for the time during which they are being interviewed. The interviews will be held at the Police Division, or at a location designated by the Chief of Police. An employee will be permitted to have a Labor Council representative and/or legal counsel present during an interview, should the employee feel such interview could lead to discipline**.**

C. The employee shall be informed of the nature of the investigation prior to questioning and shall be informed to the extent known at that time, whether the investigation is focused on the member for potential disciplinary charges.

D. The Chief of Police shall be updated in writing every forty-five (45) days an investigation is still open. The Chief shall report the status of such investigations to the Labor Council within three (3) days.

E. When the City orders an employee to provide information in an investigation, such information may not be used in any criminal proceedings against the employee. Such information may be used by the City in taking action and in defending such action with respect to discharge or discipline of the employee. Before an employee may be charged for refusal to answer questions or participate in an investigation, the employee shall be advised

that refusal to answer such questions or participate in such investigation may be the basis of such a charge, in itself.

F. An employee may be required, at City expense, to undergo alcohol and/or substance abuse testing in accordance with Article 14 of this Agreement, and/or a fitness for duty evaluation, which may include both physical and mental fitness.

G. The accused employee being interviewed shall not be subject to offensive language or threatened with transfer, dismissal or disciplinary action. No promise or reward shall be made as an inducement to answer any questions.

H. An employee may be given a polygraph examination or a voice stress examination if the Chief has reason to believe the employee is a witness to an incident or occurrence being investigated; at the employee's written request directly to the Chief; or if the employee is a focus of an investigation specifically related to the performance of the employee's official duties. An employee shall not be disciplined based solely on the results of such examination.

I. An employee, who has been under investigation, will be informed of the outcome of the case within seven days following the conclusion of the investigation, culminating with the concurrence of the Chief of Police.

J. Any employee who may be subject to disciplinary action the primary basis of which was generated by a citizen complaint, shall be entitled to a copy of such complaint prior to the implementation of disciplinary action. The City also shall provide a copy to the Union. Unsigned and/or anonymous complaints shall not form the sole basis of disciplinary action.

K. All complaints filed in conformance with Section J will be investigated in a fair and impartial manner.

L. All complaints that are determined to be unfounded shall not be included in the personnel file of the affected employee and may not be used in any subsequent disciplinary procedure, although the City will maintain any documents related to such complaints in accordance with the Ohio Public Records Law. Anonymous materials shall not be placed in an employee's personnel file unless an investigation determines the complaint is sustained.

Section 10.4.Discipline.

A. No employee shall be disciplined, reduced in pay or position, suspended, or discharged, without just cause. The City agrees to begin the disciplinary process within ten (10) calendar days of receipt of knowledge of any act requiring discipline or within ten (10) calendar days of the conclusion of an investigation that results in discipline. The time limits for commencing discipline shall be extended in cases of pre-approved vacation and leave days. Documented warnings and reprimands that do not involve a reduction in pay or position, suspension, or discharge are not appealable to binding arbitration.

B. The principles of progressive disciplinary action normally shall be followed with respect to minor offenses. It shall be corrective in nature, and applied in a uniform manner. Normal

progressive discipline shall consist of, but not be limited to, a documented verbal warning, written warning, written reprimand, short-term unpaid suspension [one (1) to ten (10) days], a long-term unpaid suspension, (more than ten (10) days), reduction in rank and discharge. A letter of counseling will be considered pre-disciplinary in nature, and will not be subject to the grievance procedure.

C. The City may take disciplinary action deemed necessary by the circumstances on a case-by-case basis.

D. The City agrees not to suspend without pay, demote or discharge an employee without first conducting a hearing. The hearing will be held among the City, the employee, and a Labor Council representative if the employee so desires. A copy of the charges will be sent to the employee not less than three (3) working days prior to the date of the hearing.

E. In cases where a suspension of ten (10) days or less has been imposed on a bargaining unit member, the City may offer the member the option to forfeit accrued compensatory time or vacation leave. If such an offer is made and accepted, the forfeiture shall be one (1) hour of accrued compensatory time or vacation leave, for each hour of proposed suspension. The forfeiture of leave shall constitute disciplinary action of record the same as though the suspension had been served and shall be placed in the employee's personnel file. The forfeiture of leave shall constitute the final resolution of the divisional charges, and once accepted by the bargaining unit member, forfeiture of accrued leave is not subject to further appeal through the grievance procedure or otherwise.

F. No public disclosure shall be initiated by the City of any disciplinary action taken or proposed against a Bargaining Unit Employee unless and until criminal charges have also been filed. Nothing in this section shall preempt and/or violate State or Federal law.

G. The Labor Council recognizes that the Employer may take disciplinary action for actions occurring while the employee is working off-duty details, while wearing the uniform of the Employer, or while off duty representing themselves as an employee of the Employer.

Section 10.5. Effect of Disciplinary Action.

1) Oral Reprimands. Records of oral reprimands shall cease to have force and effect or be considered in future discipline matters nine (9) months after their effective date, providing there are no intervening disciplinary actions taken during that time period.

2) Written Reprimand. Records of written reprimands shall cease to have force and effect or be considered in future disciplinary matters fifteen (15) months after their effective date, providing there are no intervening disciplinary actions taken during that time period.

3) Suspensions/ Other Discipline. Records of suspension or any other discipline shall cease to have force and effect or be considered in future discipline matters thirty-six (36) months after their effective date, providing there are no intervening disciplinary actions taken during that time period.

ARTICLE 11
PERSONNEL RECORDS

Section 11.1. Access to Personnel Records. Upon written request to the Chief of Police, an employee shall have access to the employee's records during normal office hours of the records custodian. Such access to personnel records shall be within a reasonable time of said request. Such request shall not interfere with the employee's regularly scheduled working hours. Review of the records shall be made in the presence of the Chief or the Chief's designated representative.

Section 11.2.Copies of Personnel Records. An employee may copy documents in that employee's personnel records. The City may, at its discretion, charge reasonable copying cost to the employee for requested copies furnished to the employee.

Section 11.3.Clarification/ Explanation of Material in Personnel Records. An employee shall be permitted to insert written clarifications or explanatory memorandums of material found in the employee's personnel file, within five (5) days of the employee's knowledge of such material in the file.

Section 11.4.Requests for Release of Personnel Records. To the extent allowed by State or Federal Law and by State or Federal Court Decisions, personnel records shall be considered as public records. Whenever a request for disclosure of a personnel record is made by a member of the public, notice of such request and the identity of the requestor, will be given to the affected employee(s). The employee may request a meeting with the keeper of the records to discuss any appropriate reason some records should not be released. In the event that the employee believes that some of the records should not be released, it shall be the responsibility of the employee to notify the Chief of Police or the City Manager of the concern. No personal family information shall be released to anyone except as may be required by law or ordered by a court.

ARTICLE 12
SENIORITY

Section 12.1.Definition.

A. **City Seniority.** City seniority shall mean an employee's length of continuous service with the City, based on the employee's most recent date of hire with the City. City seniority shall be the basis for such benefits as accumulation of sick leave, vacation accrual, and/or other cumulative monetary fringe benefits based on length of service.

B. **Bargaining Unit Seniority.** Bargaining Unit seniority shall mean an employee's length of continuous service in the Bargaining Unit classification based on the original date of appointment in the division or transfer into the division.

C. **Rank Seniority.** Rank seniority shall mean the length of continuous service in a rank commencing form the date of the employee's service in each rank and shall include the period of time occupying an equal or higher rank. Watch Commanders shall have rank seniority in the classification of Sergeant.

Seniority shall not be broken by approved leaves of absence or suspensions. Employees who are employed on the same date shall be placed on a seniority roster in alphabetical order of surnames.

Section 12.2.Seniority List. The Employer will maintain an up-to-date seniority list. A copy of the seniority list will be posted on the appropriate bulletin board each year or when updated whichever is less. The names of all employees shall be listed on the seniority list in order of their last hiring date, and the date of entry into the division, starting with the senior employee at the top of the list. The City shall furnish a copy of the seniority list to the Labor Council when it is published.

Section 12.3.Termination of Seniority. The following situations constitute breaks in continuous service for which seniority is lost:

A. Discharge;

B. Resignation;

C. Retirement;

D. Layoff for more than twenty-four (24) months or the length of the employee's seniority, whichever is less;

E. Failure to return to work at the expiration of a leave of absence;

F. Failure to return to work when recalled from layoff.

G. Absent without leave for three (3) consecutive working days unless later excused by the Chief of Police.

H. New full-time employment elsewhere without written permission.

ARTICLE 13
PROBATIONARY PERIOD

Section 13.1.Probationary Period Newly promoted bargaining unit employees are required to successfully complete a probationary period as follows:

A. The employee shall be on job probation in the promoted rank for a period of six (6) months. The purpose of the job probation is to give the City an opportunity to observe the employee at work in such classification and to form an opinion as to whether the employee has the ability, knowledge and skills required to satisfactorily perform the job duties. During the job probation, the employee may be demoted at any time the employee demonstrates the inability to satisfactorily perform the requirements of the job, or at the employee's request. If so demoted, the employee shall be returned to the last previous rank the employee permanently occupied. Such demotion is specifically excluded from the grievance procedure.

B. If an employee is not in active pay status during any period of time during the probationary period, then the time of such leave or inactive status is not counted as part of the probationary period. For the purpose of extending the probationary period, any leave of less than six (6) workdays will not be considered.

ARTICLE 14
SUBSTANCE TESTING

Section 14.1. Purpose of Policy. The purpose of this policy is to assure employees are fit for duty and to protect our employees and the public from the risks posed by the use of drugs and alcohol.

The presence of drugs and alcohol on the job, and the influence of these substances on employees during working hours, are inconsistent with the objective to maintain a drug and alcohol-free workplace. To further our commitment of maintaining a drug and alcohol-free workplace in order to provide a safe work environment for employees and safe service delivery to the public, it is our policy to:

A. Ensure that employees are not impaired in their ability to perform their work in a safe, productive manner,

B. Conduct pre-employment, reasonable suspicion, and post-accident drug and alcohol testing, and

C. Encourage employees to seek professional assistance any time alcohol or drug use adversely affect their ability to perform their work assignments.

Section 14.2. Employees Covered. This policy applies to all employees covered by this agreement.

Section 14.3. Prohibited Conduct.

A. "Alcohol" means the intoxicating agent in beverage alcohol, ethyl alcohol, or other low molecular weight alcohols including methyl and isopropyl (rubbing) alcohol. Employees must not consume alcohol:

1. On the job, during hours of work, during city meal periods (paid or unpaid), or during city rest periods, or

2. Up to four (4) hours following an accident or until the employee undergoes a post-accident test, whichever occurs first.

B. Alcoholic beverages may be served at City-organized and hosted functions only with the express written consent of the City Manager or designee. Employees working at the function are not to consume alcoholic beverages while on duty. Employees in approved social attendance at functions where alcohol is served may consume alcoholic beverages so long as this is done in proper moderation and with decorum.

C. "Controlled substance" means those substances identified as such in Schedules I through V of Section 202 of the Controlled Substance Act (21 U.S.C. 812) and as further defined by 21 CFR 1300.11 through 1300.15. Employees must not consume any controlled substance without a prescription from a licensed doctor of medicine or osteopathy. This includes: marijuana, amphetamines, opiates, phencyclidine (PCP), and cocaine.

D. Employees must not refuse to take a required drug or alcohol test. Refusal to take a test will be considered a positive test for purposes of this policy.

E. Employees must not be under the influence of or in possession of alcohol or drugs while on duty (except authorized, duty-related possession) and must not carry/store drugs or alcohol in any vehicle in which they are a passenger while on duty.

F. The unlawful manufacture, distribution, dispensing, possession or use of a controlled substance is prohibited in the City of Huber Heights workplace. An employee convicted of violating a criminal drug statute in the workplace must notify the Human Resources Director no later than five (5) working days after such conviction. The Human Resources Director will notify the U.S. Department of Commerce of the criminal violation within ten (10) working days.

Section 14.4. Legal Drugs. The appropriate use of legally prescribed medications and non-prescription medications is not prohibited. Employees are required to notify their supervisor prior to the use of any medication which may adversely affect their ability to perform their job. In such case, the employee may be assigned to perform work that can be safely performed while using such medication or placed on paid sick or other paid or unpaid leave. If reasonable suspicion exists that an employee is under the influence of an illegal substance or alcohol, a reasonable suspicion test will be conducted. This information should be handled in a confidential manner, the same as any other medical information.

Section 14.5. Drug/Alcohol Testing. Drug/alcohol testing shall be conducted solely for administrative purposes and the results obtained shall not be used in criminal proceedings. Under no circumstances may the results of drug/alcohol screening or testing be released to a third party for use in a criminal prosecution against the affected employee. The City conducts the following types of drug/alcohol testing to determine if employees are in compliance with this policy and associated rules of conduct: pre-employment, reasonable suspicion, and post-accident. In addition, employees are tested prior to returning to duty after a positive drug or alcohol test and subject to follow-up testing conducted during the course of a rehabilitation program recommended by a substance abuse professional. A Medical Review Officer (MRO) reviews test results and determines which tests are positive and which are negative.

The City shall test for the following drugs: marijuana, amphetamines, opiates, phencyclidine (PCP), cocaine, barbiturates, benzodiazepines, methadone, methaqualone, and propoxyphene. An initial drug screen is conducted on each specimen. For those specimens that are not negative, a confirmatory gas chromatography/mass spectrometry (GC/MS) test is performed. The test is considered positive if the amounts present are above the minimum thresholds established in 49 CFR Part 40.

An alcohol concentration of .04 percent or greater is considered a positive alcohol test, and in violation of this policy.

If a drug or alcohol test produces a positive result, the City may take such actions as authorized in Section 14.6 herein. Sick leave and/or other paid leave may be used while participating in a rehabilitation program. Otherwise, the employee will be placed on leave without pay until return to work following a negative alcohol/ drug test and authorization by the SAP.

A. **Pre-Employment Testing.** The City of Huber Heights performs drug and alcohol testing on potential employees after a conditional offer of employment.

B. **Reasonable Suspicion Testing.** Reasonable suspicion that an employee used or is using a controlled substance or alcohol in an unlawful or abusive manner may be based upon, but not limited to:

1. Observable phenomena, such as direct observation of drug or alcohol use or possession and/or the physical symptoms of being under the influence of a drug or alcohol;

2. A pattern of abnormal conduct or erratic behavior;

3. Conviction for a drug or alcohol-related offense, or the identification of an employee as the focus of a criminal investigation into illegal drug or alcohol possession, use, or trafficking. The employee is responsible for notifying the City, within five (5) working days, of any drug-related conviction;

4. Information provided by reliable and/or credible sources or independently corroborated regarding an employee's substance abuse;

5. Evidence that an employee had tampered with a previous drug test, and

6. Facts or circumstances developed in the course of an authorized investigation of an accident or unsafe working practice.

The City representative must make a written record of the observations leading to a drug or alcohol test within twenty-four (24) hours of the observed behavior or before the test results are reported, whichever is earlier.

Any employee who demonstrates job performance impairments consistent with reasonable suspicion characteristics shall be relieved of duty with pay pending an investigation and testing of condition. In such case the employee shall be transported by City personnel to the sample collection location and to his/her home. Employees with a negative drug test and/or alcohol test below 0.04 will be returned to duty if not otherwise in violation of this policy.
Testing under this section may be for drugs or alcohol or both.

C. **Post-Accident Testing.** Post-accident testing will be conducted on employees whenever an accident occurs, regardless of whether there is an injury. An "accident" is an

unplanned, unexpected or unintended event that occurs on City property, during the conduct of City business, during work hours, or which involves a City motor vehicle or motor vehicles used in conducting City business, or is within the scope of employment, and which results in any of the following:

1. A fatality of anyone involved in the accident; or

2. Bodily injury to the employee and/or another person that requires off-site medical attention away from the City's place of employment; or

3. Vehicular damage in apparent excess of $2,000, or

4. Non-vehicular damage in apparent excess of $2,000.

When such an accident results in one of the situations above, any employee who may have contributed to the accident will be tested for drugs or alcohol use or both.

D. **Drug/Alcohol Testing After an Accident.** Urine specimen collection (for drugs) or breath/saliva collection (for alcohol) is to occur as quickly as possible after a need to test has been determined. At no time will a urine specimen be collected after sixteen (16) hours from the time of an employment-related accident. Breath or saliva alcohol testing will be performed as quickly as possible, but no later than four (4) hours after the accident, or it will be documented but not performed. If the employee responsible for an employment-related accident is injured, it is a condition of employment that the employee grant the City the right to request that attending medical personnel obtain appropriate specimens (breath or urine) for the purpose of conducting alcohol and/or drug testing. Further, all employees grant the City access to any and all other medical information that may be relevant in conducting a complete and thorough investigation of the employment- related accident including a full medical report from the examining physician(s) or other health care providers. A signed consent to testing form is considered a condition of employment. Any employee involved in an accident must refrain from alcohol use for four (4) hours following the accident, or until he/she undergoes a post accident alcohol test. Any employee who leaves the scene of an accident without justifiable explanation prior to submission to drug and alcohol testing is considered to have refused the test. The City reserves the right to determine who may have caused or contributed to an employment-related accident and may choose not to test after minor accidents if there is no violation of a safety or work rule, minor damage and/or injuries and no reasonable suspicion.

E. **Return-To-Duty Testing.** Any employee who has tested positive on a drug and/or alcohol test, and who was afforded the opportunity to return to work, must test negative for drugs and/or alcohol and be evaluated and released to duty by the Substance Abuse Professional before returning to work.

F. **Follow-Up Testing.** Any employee who has tested negative on a return-to-duty drug and/or alcohol test and been returned to duty shall be required to undergo frequent unannounced drug and alcohol testing during the period of time recommended by the Substance Abuse Professional. A maximum of four (4) follow-up tests shall be conducted

within the twelve (12) months following the violation, which period may be extended up to one (1) additional year. Employees subject to follow-up testing will continue to perform their duties if not otherwise in violation of this policy.

G. **Who Pays for Testing.** The City shall pay for all reasonable suspicion**,** post-accident**,** return-to-duty, and follow-up drug and alcohol tests for employees. Employees shall reimburse the City through payroll deduction for all employee-requested confirmatory tests.

H. **Refusal to Submit to Testing.** A refusal to comply with a request for testing, submission of false information in connection with a test, or any attempt to falsify test results through tampering, contamination, adulteration, or substitution, shall be considered a refusal to submit to testing and will be treated the same as a positive test result. Refusal shall include an inability to provide a specimen or breath sample without a valid medical explanation, as well as a verbal declaration, obstructive behavior, or physical absence resulting in the inability to conduct the test.

Section 14.6. Drug/Alcohol Treatment. Employees who have completed probation and who test positive for the presence of illegal drugs or alcohol will be referred to a Substance Abuse Professional (SAP) for evaluation. An SAP is a licensed or certified physician, psychologist, social worker, employee assistance professional, or addiction counselor with knowledge of, and clinical experience in, the diagnosis and treatment of drug and alcohol-related disorders. The SAP will evaluate the employee to determine what assistance, if any, the employee needs to resolve problems associated with prohibited substance abuse or misuse of alcohol.

Under certain circumstances, including a positive drug and/or alcohol test, an employee may be required to undergo treatment for substance abuse**.** After the employee's return to duty after such evaluation and/or treatment, he/she must follow the rehabilitation program prescribed by the SAP, pass a return-to-duty drug and alcohol test(s), and be subject to unannounced follow-up tests for a period of at least one (1) year as determined by the SAP or as required by applicable law. Any employee who refuses treatment when required, or fails to comply with the regimen prescribed by the SAP for treatment, aftercare, or return-to-duty, shall be subject to disciplinary action, up to and including termination of employment.

Section 14.7. Employee-Requested Confirmation Testing. An employee who questions the results of a required drug test may request that an additional test be conducted at a different USDHHS-certified laboratory. The test must be conducted on the split sample that was provided at the same time as the original sample. The cost of the second test will be borne by the employee, unless the second test invalidates the first.

The method of collecting, storing, and testing the split sample will follow Department of Transportation guidelines. The employee's request for a split sample test must be made to the Medical Review Officer (MRO) within seventy-two (72) hours of notice of the initial test result. Requests after seventy-two (72) hours will be accepted only if the delay was due to document able facts that were beyond the control of the employee.

Section 14.8. Confidentiality. Positive and confirmed laboratory reports or test results shall not appear in an employee's general personnel folder. Information of this nature will be secured

in a separate confidential medical folder in the Department of Human Resources. The reports or test results may be disclosed to the City Manager and Chief of Police and shall be disclosed to the tested employee.
The City may disclose information required to be maintained pertaining to an employee to the employee or to the decision maker in a lawsuit, grievance, or other proceeding initiated by or on behalf of the individual and arising from the results of an alcohol and/ or controlled substance test administered under this part, or from the employer's determination that the employee engaged in prohibited conduct (including, but not limited to, a worker's compensation, unemployment compensation, or other proceeding relating to a benefit sought by the employee).

ARTICLE 15
LAYOFF AND RECALL

Section 15.1.Layoff Notification. When the City determines that a long term layoff or job abolishment is necessary, they shall notify the affected employees thirty (30) calendar days in advance of the effective date of the layoff or job abolishment. Employees will be notified of the Employer's decision to implement any short-term layoff, lasting seventy-two (72) hours or less, as soon as possible.

Section 15.2.Layoff. The City shall determine in which classifications layoffs will occur and layoffs of bargaining unit members will be by classification. Within the police division, provisional employees shall be laid off first followed by part-time employees and then probationary employees. Bargaining unit members shall be laid off within each classification in order of divisional seniority, beginning with the least senior and progressing to the most senior up to the number of bargaining unit members that are to be laid off. When an employee is removed from a classification within the Division as a result of a layoff, the employee may be allowed to bump the least senior employee in the next lowest-payment classification as provided by rank seniority, providing the employee can perform the available work.

Section 15.3. Recall. The City shall create a recall list for each classification with layoffs for a period of twenty-four (24) months or for the bargaining unit member's length of seniority, whichever is less. The City shall recall bargaining unit members according to seniority, beginning with the most senior employee in the classification and progressing to the least senior employee up to the number of employees to be recalled.

Section 15.4. Recall Notification. Notice of recall shall be sent to the bargaining unit member by certified mail. The City shall be deemed to have fulfilled its obligation by mailing the recall notice by certified mail, return receipt requested, to the last address provided by the bargaining unit member.

Section 15.5.Time Limits. The recalled bargaining unit member shall have fourteen (14) calendar days following the date of mailing of the recall notice to notify the City of the member's intention to return to work, and shall have twenty-one (21) calendar days following the mailing date of the recall notice in which to report for duty, unless a later date for returning to work is otherwise specified in the notice.

Section 15.6. Recall Probationary Period. Recalled bargaining unit members shall not serve a probationary period upon reinstatement, except that employees serving a probationary period at layoff shall be required to finish such probationary period.

ARTICLE 16
RULES AND REGULATIONS

Section 16.1. Rules, Regulations, Policies and Procedures. The City agrees that Rules, Regulations, Policies and Procedures of the Police Division shall be furnished to all members of the bargaining unit in written form.

The Chief of Police agrees under normal circumstances to notify the Labor Council of any new or amended rules and regulations or general orders prior to their general issuance and upon request to discuss the matter with the Labor Council prior to general issuance thereof.

The Rules, Regulations, Policies and Procedures shall be applied and interpreted consistently by the City, taking into consideration the facts and circumstances of each situation in which they are applied and interpreted.

The City shall retain the sole right to establish, change, amend, and enforce rules for employees to follow; and the right to warn, reprimand, discharge, demote, suspend, or transfer any and all employees who violate these rules. The Labor Council retains the right to grieve the reasonableness of the City's action. The City also may issue or establish reasonable regulations or general orders not in conflict with this Agreement.

ARTICLE 17
PROMOTIONS

Section 17.1. Intent. This Article is intended to apply to any promotional process for the position of Lieutenant within the Huber Heights Police Division.

Section 17.2. Eligibility. To be eligible for a promotional examination for the position of Lieutenant the applicant must have had at least one (1) year of full-time law enforcement service as a Sergeant with the Huber Heights Division of Police at the time of position posting, and had no lost time discipline within the previous twelve (12) months. The applicant must have a rating acceptable or above on all evaluations in the prior twelve (12) months.

Section 17.3. Examinations. The examination announcement shall provide a complete list of study materials and be posted at least forty-five (45) days prior to the examination. The City will administer a multi-part promotional examination, including written and oral components with command input. The weights of the various components will be determined by the City and disclosed to the Labor Council in advance of the examination. A portion of the written component may be purchased from a recognized testing agency. An employee shall be entitled to receive a report on that employee's individual performance. At no time will any member of the bargaining unit receive any test questions or content of answers in advance of the promotional test.

Section 17.4 Promotional Lists. Promotion to position of Lieutenant shall be filled from eligibility lists established by promotional examinations given to members of the Huber Heights Division of Police. Lost time discipline imposed after the testing phase shall remove a candidate from the promotional list. Promotional eligibility lists shall be in effect for one (1) year and may be extended by the City Manager to two (2) years from the certification date of the list.

ARTICLE 18
HOURS OF WORK AND OVERTIME

Section 18.1. Intent. This Article is intended to define the hours of a workday, hours of a workweek, and to define the basis for the calculation of overtime.

Section 18.2. **Work Day, Work Week, Work Year and Overtime**. Bargaining unit members working an eight (8) hour per day or eight and one-half (8 1/2) per day schedule shall be paid for all time worked in excess of the scheduled work day in any twenty-four (24) hour period computed on the basis of time and one-half (1-1/2) their regular hourly rate of pay. The term "hours worked" for overtime purposes shall include all hours during which the Bargaining Unit Member is in paid status. When an employee works more than twelve (12) consecutive hours, all hours over twelve (12) hours shall be paid at double the employee's regular hourly rate of pay.

For purposes of compliance with the Fair Labor Standards Act, the City shall pay overtime for all hours actually worked over one hundred seventy-six (176) in any twenty-eight (28) day period in accordance with the Act. For purposes of compliance with the Article, the City shall comply with this Article**.**

The work year for non-investigative personnel covered by this agreement is hereby defined as being two hundred and fifty-three (253) workdays.

Section 18.3. Compensatory Time. In lieu of receiving overtime premium pay, an employee may elect to receive compensatory time off in lieu of the overtime payment. An employee shall elect to be paid the overtime premium or receive compensatory time off at the time the overtime hours are actually worked. Compensatory time off will be scheduled with the approval of the Chief or designee. Compensatory time off shall be granted on the basis of the overtime rate applicable for each overtime hour actually worked. Compensatory time off will be granted in half hour (1/2) hour increments or more. Partial increments will be "rounded up" to the next complete half hour. (For example, forty-five minutes will be "rounded" to one hour and twenty minutes will be "rounded" to one half-hour). Compensatory time off may be accumulated to a maximum of eighty (80) hours.

Upon separation from service for any reason, members shall be paid at their current rate of pay for accumulated hours of compensatory time. When a member dies while in paid status in the City service, any unused compensatory time to the member's credit shall be paid in a lump sum to the surviving spouse or the estate of the deceased.

Employees in the bargaining unit may cash-out or receive pay in lieu of time off for accumulated compensatory time. Employees must cash-out time in increments of 8 hours, and may only cash

out compensatory time one time each calendar year during the first pay period in November of each year. Employees in the unit may cash out up to six (6) days (48 hours).

Section 18.4. Schedules. A work schedule shall be posted at least two (2) weeks in advance of its effective date covering a minimum of thirty (30) calendar days indicating the normal workdays of every member of the bargaining unit.

Changes may be made in the posted shift schedule by the Chief of Police as may be required to meet the needs of the Police Division. The City agrees to schedule the changing of shifts in such a manner so that an officer will not be required to work two (2) consecutive eight (8) hour shifts.

Section 18.5. Temporary Transfers. The City shall have the right to temporarily transfer employees within the Bargaining Unit, irrespective of their seniority status, from one job classification to another to cover the employees who are absent from work due to illness, accident, vacations, or leaves of absence for the period of such absences. The City shall also have the right to temporarily transfer employees from one classification to another within the Bargaining Unit, irrespective of their seniority status, to fill job or temporary vacancies and to take care of unusual conditions or situations, which may arise for a period not to exceed ninety (90) days in any calendar year. It is understood and agreed that any employee within the unit temporarily transferred in accordance with the provisions of this section shall not acquire any permanent title or right to the job to which the employee is temporarily transferred, but shall retain seniority in the permanent classification from which the employee was transferred. A temporarily transferred employee shall receive the higher classification rate of pay for each full day the employee performs the function of the higher classification.

Section 18.6. Shift Bidding.

A. Shift bidding is limited to Patrol Sergeants assigned as Watch Commanders, except that in the event Lieutenants are returned to watch duty assignments, they shall be permitted to bid.

B. Officers permitted to bid shall submit their first and second choices of shift assignment by August 1 of each year. By August 30, the Employer will post the shift assignment for the following 12-month period running from October 1 through September 30. Shift assignment shall be awarded based upon the rank seniority of the employees.

C. Temporary shift reassignments may be made by the Employer due to operational needs (e.g., seasonal requirements, special events, injury leaves, training, training period for newly promoted employees, etc.). Such reassignments will not necessarily be made on the basis of seniority. Once the need is over, the reassigned employee will be returned to his regular shift. It is specifically understood that these reassignments are not grievable.

D. Patrol Sergeants will be given the opportunity to re-bid their work shifts if any permanent change is made to their work week or shift rotation.

Section 18.7. Supervisor Overtime When the City decides to offer supervisory overtime it will first be offered to all sergeants (with the right of first refusal for all sergeants), then to the lieutenants. If the overtime is declined and the overtime is still being offered, an OIC from the Patrol Section will assume the supervision and the resulting overtime opportunity will be offered to the Patrol Officer(s).

ARTICLE 19
TIME OFF RULES

Section 19.1. Flex Time. Flex time is the practice of changing an employee's scheduled days off to accommodate other division and/or employee needs. Flex time scheduled by the City, with less than two weeks' notice, must be agreed to by the employee. Flex time scheduled by the City with more than two weeks' notice, does not require mutual agreement with the employee.

Section 19.2. Flex Time Staffing. For the purpose of granting time off and determining the number of employees off on a given day/shift, if more than one employee is on a scheduled flex day on the same day/shift, only one of the flexed employees will count toward minimum staffing.

Section 19.3. Training Time Staffing. For the purpose of granting time off and determining the number of employees off on a given day/shift, employees scheduled to attend training sessions lasting more than one week shall not count toward minimum staffing.

ARTICLE 20
COMPENSATION

Section 20.1.Wages. Bargaining Unit Members shall be paid per hour according to the following**:**

a. **Police Sergeant.** The pay of members in the classification of Police Sergeant shall be 16% higher than the top pay step for the classification of Police Officer.

Wage Scale

A. Effective at the beginning of the first pay period after January 1, 2023:

	Hourly	Bi- weekly	Annually
Sergeant	$46.60	$3,728.00	$96,928.00

B. Effective at the beginning of the first pay period after July 1, 2023:

	Hourly	Bi- weekly	Annually
Sergeant	$47.76	$3,820.80	$$99,340.80

C. Effective at the beginning of the first pay period after January 1, 2024:

	Hourly	Bi- weekly	Annually
Sergeant	$49.07	$3,925.60	$102,065.60

D. Effective at the beginning of the first pay period after January 1, 2025:

	Hourly	Bi- weekly	Annually
Sergeant	$50.42	$4,033.60	$104,873.60

a. Annual salaries shown above are for informational purposes only. All bargaining unit employees are hourly employees.

Section 20.2. Call-In Pay. The City agrees to pay employees for a minimum of four (4) hours at one and one-half (1-1/2) times the employee's rate of pay if the officer is called-out for duty, as determined by a supervisor, at a time other than that for which the employee has been scheduled, thus necessitating additional travel to and from work. If the employee is notified that the call-in is cancelled before arriving at the location, the employee shall be paid for a minimum of two (2) hours at one and one-half (1-1/2) times the employee's rate of pay.

Section 20.3. Court Time/Overtime. In instances where an officer is required to work scheduled overtime, including court time, the City agrees to pay employees for a minimum of three and one-half (3 ½) hours at one and one-half (1-1/2) times the employee's hourly rate of pay. Court time on an employee's scheduled day off shall be a minimum of four (4) hours at one and one half (1-1/2) times the employee's hourly rate of pay. If the scheduled overtime, as outlined above, overlaps the officer's regularly scheduled duty time, the employee will only be eligible for overtime compensation for that time not on duty. If the scheduled overtime, as outlined above, begins one-half (1/2) hour or less after the officer's regular shift, the officer shall only be paid for the actual time worked. A Divisional vehicle will be provided for employee's attending out of town training sessions. If no vehicle is available, employees will be reimbursed in accordance with the City's travel policy.

Section 20.4. Supervisor –In- Charge. A bargaining unit member who has been temporarily assigned to perform the duties and assume the responsibilities of a higher classification by the Chief of Police (or designee) shall receive the rate of pay of that classification for all such hours.

Section 20.5. Pension Pick-up. Effective throughout the life of this Agreement, the City shall pay one percentage (1%) point of the employee's state-mandated contribution to the Police and Fireman's Pension Fund. The remaining portion of the employee's contribution shall be paid by the employee. However, the City shall "shelter" members pension contribution for personal income tax purposes.

Section 20.6. Pyramiding. There shall be no pyramiding of premium pay for the same hours worked.

Section 20.7. Sick Leave Incentive

A. Employees who have not used more than two (2) instances of sick leave, excluding leave which has been approved for FMLA, during the periods of January 1 through June 30 and July 1 through December 31 of each calendar year shall receive at their option either 12 hours of time off or twelve hours of pay for each period of compliance.

B. The time off or bonus pay shall be credited or paid to the employee the month after the period ends. Employees electing to take the time off credit must use the time within six (6) months of earning it or it shall be forfeited.

ARTICLE 21
HOLIDAYS AND PERSONAL LEAVE DAYS

Section 21.1. Holidays. The employees shall receive holiday pay as defined below for the following holidays, which shall be observed on the days indicated:

New Year's Day	January 1st
Martin Luther King Day	Third Monday in January
President's Day	Third Monday in February
Memorial Day	Last Monday in May
Juneteenth	June 19th
Independence Day	July 4th
Labor Day	First Monday in September
Veteran's Day	November 11th
Thanksgiving Day	Fourth Thursday in November
Friday after Thanksgiving Day	Fourth Friday in November
Christmas Eve	December 24
Christmas Day	December 25th

Any Special holiday, as designated by the City, when the City offices are closed for the entire day, will also be observed as a holiday under this Article.

Section 21.2. Holiday Payment.

A. For each holiday listed above, employees shall receive their regular daily rate as holiday pay, regardless of whether they work the holiday or not, provided they were employed during the holiday. Employees are paid at their normal hourly rate for holidays, and time and a half their hourly rate for working overtime. In addition, employees who work on a holiday will receive holiday premium pay in an amount equal to one half their regular hourly rate for all hours worked on the holiday. For clarification, a continuous shift beginning or ending on a holiday shall qualify for holiday pay as defined in this section

B. Ninety-six (96) hours of holiday pay, at the then-current rate of pay, shall be paid once per year by separate check payable with the last paycheck issued in October for the Veteran's Day through Labor Day prior to payment for which the employee was employed on the workday before and after the holiday.

C. In In regard to shifts that straddle midnight, only one working day will be counted as a holiday for which this benefit is intended.

Section 21.3. Personal Leave. All bargaining unit employees shall receive twenty-eight (28) hours of personal leave annually. An employee may elect to use the personal days as leave days from work in half hour (1/2) increments or more. Partial increments will be "rounded up" to the next complete half hour. (For example, forty-five minutes will be "rounded" to one hour and

twenty minutes will be “rounded” to one-half hour.)

ARTICLE 22
VACATION

Section 22.1. Vacation Accrual. Bargaining unit employees shall earn vacation leave, on a pay period by pay period basis, according to their number of years of continuous service with the City as a member of the Police Division. Accrual rates will be based on the table below:

YEARS OF SERVICE	UAL PER PAY PERIOD	APPROXIMATE NUMBER OF VACATION DAYS ANNUALLY
Less than 5 years of service	3.0769 hours	10-vacation days
5 years of service but less than 10	4.9231 hours	16-vacation days
10 years of service but less than 15	6.1538 hours	20-vacation days
15 years of service but less than 20	7.3846 hours	24-vacation days
20 years of service but less than 25	8.6154 hours	28-vacation days
25 or more years of service	9.8461 hours	32-vacation days

Vacation time shall be accrued on the basis of complete pay periods of employment, and shall begin on the date of hire for each employee. No employee will be permitted to use vacation time that has not been accrued. It is the employee's responsibility to complete a standard leave request and submit the request to the Chief of Police.

Section 22.2. Vacation Carry Over. Year-to-year carry-over allowed is equal to the total hours accrued in a calendar year. Vacation amounts in excess of the above to an employee’s credit as of December 31 shall be automatically carried over to the following calendar year, but such excess vacation is to be used by March 31 of the following year. Any excess not used by March 31 shall be forfeited, unless the employee is eligible to convert vacation to pay as described in Section 21.5. In such cases, all excess vacation as of March 31 shall be converted to cash up to the conversion limits described in Section 21.5. Any amounts as of March 31 that are over the conversion limits shall be forfeited.

Section 22.3. Vacation Scheduling. Vacations leave shall be granted by the Chief or designee at such times as they least interfere with the efficient operation of the Police Division. Vacation requests must be made two (2) weeks prior to the beginning of the Patrol Officer’s vacation request scheduling period. Sergeants who make the request within the Sergeants’ vacation request scheduling period shall be granted vacation preference in accordance with rank seniority. Sergeants in the Detective Section, Public Affairs Section, and any other specialized assignment, shall select vacation time off on a schedule that is separate from all other Sergeants in the Division. Should two (2) or more Sergeants request the same vacation time off for the same day, vacation shall be granted by seniority. After the seniority vacation picks listed above are over, all other casual vacation requests, on a first come first serve basis, shall only require a 48-hour notice.

Vacation leave shall be used in minimum increments of one-half (1/2) hour or more. Partial increments will be “rounded up” to the next complete half hour. (For example, forty-five minutes will be “rounded” to one hour and twenty minutes will be “rounded” to one-half hour.)

Section 22.4. Prior Public Service Credit. Employees shall be credited with prior service credit for time worked fulltime with other Ohio political subdivisions for the purpose of determining vacation entitlement.

Section 22.5. Annual Vacation Cash-Out. Employees in the bargaining unit may receive pay in lieu of time off for accumulated vacation leave. Employees with five (5) or more years of service may cash-out up to six (6) vacation days in a calendar year. Employees with ten (10) or more years of service may cash-out up to twelve (12**)** vacation days in a calendar year.

Section 22.6. Substitution of Other Discretionary Paid Leave. An employee whose use of vacation leave, compensatory time, or personal leave has been approved, but who has an insufficient balance of such leave available for leave taken, shall be paid for the time used from accrued vacation, compensatory time, or personal leave, in that order, up to the accrued leave available.

Section 22.7. Terminal (Separation) Pay. Accrued but unused vacation hours shall be paid as terminal (separation) pay if an employee leaves employment in good status and has completed six (6) months of continuous service with the City; provided the employee gives not less than fourteen (14) calendar days' advance notice of such action to the Chief. An employee who is laid off shall be paid for accrued vacation. The employee shall be remunerated for all accrued vacation at their last rate of pay with the City at the time the employee leaves employment. In the event of the death of an employee, such compensation shall be paid to the surviving spouse or the employee's estate.

ARTICLE 23
MEDICAL INSURANCE COVERAGE

Section 23.1. The Employer shall provide to all bargaining unit employees who elect coverage, health care through a qualified High Deductible Health Plan ("HDHP") in conjunction with a Health Savings Account ("HSA") or a Health Reimbursement Account ("HRA"). Dental and vision insurance coverage shall be the same coverage provided to other groups of Huber Heights City Employees.

Section 23.2. Through December 31, 2022, the Employer will pay 100% of the premium cost and will contribute 80% of the deductible for the HDHP for those bargaining unit employees who elect coverage and are enrolled in a HRA. The participating employees shall be responsible for the remaining 0% of the premium cost and 20% of the deductible. Through December 31, 2022, the Employer will contribute 60% of the deductible for the HDHP for those bargaining unit employees who elect coverage and are enrolled in a HSA. The participating Union member shall be responsible for the remaining 40% of the deductible.

Effective January 1, 2020, the Employer will pay 100% of the premium cost and will contribute 80% of the deductible for in-network providers within the HDHP for those bargaining unit employees who elect coverage and are enrolled in a HRA. The participating employees shall be responsible for the remaining 0% of the premium cost and 20% of the deductible for in-network providers. Effective January 1, 2020, the Employer will contribute 60% of the deductible for in-

network providers within the HDHP for those bargaining unit employees who elect coverage and are enrolled in a HSA. The participating Union member shall be responsible for the remaining 40% of the deductible for in-network providers.

Effective January 1, 2020, participating employees shall be responsible for 100% of the deductible for costs incurred for services provided by out-of-network providers and the Employer shall not be required to contribute toward such deductibles.

Effective January 1, 2020, participating employees shall be responsible for all "Co-Pays" under the HDHP for in-network and out-of-network services.

(*For information purposes, during 2020 the Co-Pays shall apply after the $2,500 Single or $5,000 Family Deductible is met for In-Network Services. Employees shall be obligated to pay the following Co-Pays up to a maximum of $1,000 Single or $1,850 Family for In-Network Services:*

- *Office Visit - $30.00*
- *Specialist - $60.00*
- *Urgent Care - $100.00*
- *Emergency Room - $250.00*
- *Prescription Drugs - $10 - $35 - $60 depending upon Tier.*

Employees shall be obligated to pay Co-Pays of 30% up to a maximum of $5,000 Single or $10,000 Family for Out-Of-Network Services.

Effective January 1, 2020 the City shall continue to pay 100% of the premium.

Section 23.3. The Employer shall tender payments of its share of the deductibles to the Health Savings Accounts ("HSA") and the Health Reimbursement Accounts ("HRA") of Union members who chose to participate in the HDHP, then in effect, on or before the first banking day following January 1, April 1, July 1 and October 1 for each year of the Agreement.

Section 23.4. In the event that a Union member or a member of his or her family who is enrolled in and covered by the HDHP suffers an illness or injury for which the cost of medical attention exceeds the Employee contribution and the annual Employer contribution paid to date, the Employer shall accelerate payments of the remaining deductible contributions for that calendar year to assist the Union member in paying health care related expenses.

The Union member must submit to the Employer an Advance Request Form for acceleration and provide deductible documentation showing the costs of the illness or injury. Acceleration of the Employer's payment of its portion of the deductible shall not be available for elective procedures, including surgery and/or outpatient treatments.

Section 23.5. The HSA accounts shall be set up with a bank selected by the Employee with Employer's approval. The Union members are solely responsible for any and all charges or fees assessed by the bank for the administration of and/or transactions involving each Union

member's HSA. The Employer shall be responsible for any fess or costs associated with its decision to change insurance carriers.

Section 23.6. The Employer agrees to deduct from each participating Union member's biweekly paycheck the amount designated by that individual Union member through an authorization form to be provided by the Employer. These amounts shall be paid into the participating Union member's HSA.

Section 23.7. The Union member is solely responsible for the management of the members own HSA. The Employer makes no representations or promises regarding the operation of the HSA, the tax implications of the HSA or the maximum a Union member may contribute to the HSA.

Section 23.8. Except for paragraphs 22.5 and 22.7, all matters relating to the rights and obligations of the Employer and Union member as set forth herein shall be subject to the grievance procedures set forth in Article 9 of this Agreement. Matters regarding occurrences which follows the Employer's deposit of its portion of the deductible and deposit of the Union member's authorized pay deductions, if any, are beyond the control of the Employer, and therefore are not amenable to the grievance procedure.

Section 23.9. The Employer and representatives of its bargaining unit employees, including the Union, shall form a committee to meet and confer regarding health care coverage during the term of this Agreement. The committee will evaluate and agree upon recommended changes to the health care coverage of the bargaining unit. In the event that the committee is unable to reach an agreement on a recommendation for health care coverage, either the employer or the Union may immediately file a request for arbitration pursuant to the American Arbitration Association's Expedited Labor Arbitrations rules to determine if coverage under the HDHP selected by the City is substantially equivalent to the plan then in effect.

Section 23.10. Union members shall be responsible for five (5%) percent of the premiums for the plans providing vision and dental coverage.

Section 23.11. The insurance carriers and/or method of providing the benefits referred to in this Article shall be solely at the discretion of the Employer.

Section 23.12. The Employer shall continue to offer an Employee Assistance Program designed to assist employees with personal problems that often interfere with their work.

Section 23.13. In the event that a Union member declines coverage under the HDHP then in effect, the Employer agrees that it will pay the non-participating employee two-thousand five hundred dollars ($2500.00), in lieu of providing health care coverage. Payments of six hundred twenty five dollars ($625.00) shall be made to the employee quarterly, on the dates set forth in Section 22.3. Union members will not receive compensation should they choose not to participate in the City's vision or dental plan.

In order to qualify for this benefit, the employee must present proof satisfactory to the Employer that he or she is covered under a health care plan other than the HDHP provided by the

Employer.

Section 23.14. Life Insurance. The Employer shall provide for each bargaining unit employee term life insurance and double indemnity coverage in the amount of fifty thousand dollars ($50,000.00). The costs of said term life insurance shall be at the expense of the City. The choice of insurance carriers shall be solely within the discretion of the City. A copy of the insurance policy shall be provided to the Labor Council by the City.

The City agrees to provide its employees the opportunity to purchase (at the employee's cost) voluntary group term life insurance for themselves and/or their dependents. The plan will attempt to provide flexibility that allows for various coverage options and choices for the employee. The provider selection process will allow the City to "shop" for affordable group rates, minimum/maximum levels of life insurance, as well as guaranteed issue provisions.

Section 23.15. Liability Insurance The City shall maintain professional liability insurance for employees of the bargaining unit for the duration of this Agreement provided such insurance is reasonably available to the City. The costs of said liability insurance shall be at the expense of the City. The choice of insurance carriers shall be solely within the discretion of the City. A copy of the insurance policy shall be provided to the Labor Council by the City.

Section 23.16. Health Reimbursement Accounts Employees who are participants of the HRA may use their HRA funds to purchase all qualified medical expenses, as permitted in section 213 (d) of the Internal Revenue Code and the HRA Plan Document. The maximum HRA benefit will be the maximum HRA benefit prorated on a quarterly basis based on the employee HRA eligibility date.

Reimbursements under the HRA can be made for the expenses of employee, spouse and dependent of the employee. HRA participants may access their entire HRA benefit anytime during the year. The unused HRA accounts at the end of the coverage year will not be carried forward to the next calendar period. Upon separation of employment during the plan year, participation in the plan will cease and any unused amounts are forfeited. These amounts may never be used for anything but reimbursements for qualified medical expenses.

ARTICLE 24
UNIFORMS

Section 24.1.Uniforms. Employees will receive uniforms and equipment paid for by the City, and updated within the City's discretion, as described in Appendix B attached hereto. The lists of items in Appendix B are initial issue items and amounts. All items damaged in the line of duty or worn out from normal wear shall be replaced as needed. These lists shall be reviewed as needed (at least annually) for the purpose of adding, deleting, or changing items and amounts. Should the City during the life of this Agreement, change its uniforms or accessories the City will supply each covered employee with the changed items. No employee is authorized to wear or use divisional clothing and equipment except in the official performance of their duty, except as otherwise approved by the Chief of Police.

Section 24.2.Investigative Section. One employee from the Unit assigned to the investigative section at the discretion of the Chief shall receive an annual clothing allowance of two thousand dollars ($2,000) to paid semi-annually based on a prorated basis of service in the investigative section for the preceding six (6) months. From this allowance, investigative section employees shall purchase all necessary clothing as per division policy, and maintain at least one (1) complete set of uniform garments as described in Appendix B herein at a minimum.

Upon initial assignment to the investigative section in other than a temporary capacity, an employee shall be provided with one-half (1/2) of the annual entitlement.

Section 24.3.Personal Items If, in the course of performing work related activities for the Employer, an employee loses or damages personal items, (eg. Watches, cell phones, sunglasses, contact lenses, eyeglasses, hearing aids, and dentures) the items will be replaced by the Employer. The total replacement cost in one (1) calendar year per employee shall not exceed five hundred dollars ($500.00). Damages to eyeglasses, contact lenses, hearing aide, and dentures is subject to reimbursement by Workers' Compensation. In the event Workers Compensation does not cover full replacement cost, the employee is eligible for replacement cost reimbursement as outlined above. Pagers, and other such personal equipment owned and used by the employee are not subject to replacement or reimbursement.

Section 24.4. Footwear and Miscellaneous Equipment Maintenance Allowance. The City will, after initial issuance, provide an allowance of six hundred seventy-five dollars ($675.00) annually, with the second check in January, for the officer's footwear, duty bag, flashlight, and flashlight batteries, which the City will no longer purchase as part of the provided uniform.

Section 24.5 Footwear and Miscellaneous Equipment Maintenance Allowance Pay During Absence. No Bargaining Unit Member shall receive Footwear and Miscellaneous Equipment Maintenance Allowance Pay under this Article during periods of time when the member is on leave status for twelve (12) consecutive months. Such members shall have their educational payment suspended until they return to work, at which time they will receive the education pay on a pro-rata basis. If a member does not return to work for any reason, the member shall not receive any education pay accrued during the member's absence from work.

Section 24.6. Purchase of Weapon. Upon retirement from the Police Division (with ten (10) years or more of service), each Bargaining Unit Member shall have the right to purchase their service weapon and related magazines. The price of the weapon will be based on a depreciation schedule of twenty percent (20%) per service year, with a minimum value of one dollar ($1.00). The Chief shall maintain a record of make, model and serial number of said weapon in the name of the retired officer.

ARTICLE 25
SICK LEAVE

Section 25.1. **Rate of Accrual.** All full-time employees shall be credited with five (5) hours of paid sick leave per pay period.

Section 25.2.Permissible Uses. Sick leave may be granted to an employee, upon approval by the Employer, for the following reasons:

A. Illness, injury or pregnancy related condition of the employee.

B. Exposure of an employee to a contagious disease which could be communicated to and jeopardize the health of other employees or the public.

C. Examination of the employee, including medical, psychological, dental or optical examination, by an approved practitioner, which cannot be scheduled during non-work time.

D. Illness, injury or pregnancy related condition of a member of the employee's immediate family where the employee's presence is reasonably necessary for the health and welfare of the employee or affected family member.

E. Examination, including medical, psychological, dental or optical examination, of a member of the employee's immediate family by an appropriate practitioner where the employee's presence is reasonably necessary.

For the purpose of this Article, the definition of immediate family shall be: spouse, child, step- child, parents, step-parents, parent-in-law, siblings, significant other (as determined by the City Manager) or dependents residing full-time in the employee's household.

Section 25.3.Notification. For sick leave use, each bargaining unit member shall notify the Chief or the Chief's designee as early as possible, but no later than two (2) hours prior to the employee's shift starting except day shift, which shall be one (1) hour before the beginning of the shift on the day of absence from work. Failure to promptly notify the City may result in denial of sick leave pay. All sick leave to be so classified shall be subject to approval by the Chief of Police. Employees shall follow proper procedures in filing sick leave forms upon return to work.

Section 25.4.Doctor's Certificate. The Chief or designee may require a physician's certificate to be provided to the City's Human Resources Director to confirm the reasons for an absence due to illness or injury or for verification of the fact that the employee is able to return to work. Failure to present any required or requested physician's certificate, employee's written statement, or other required or requested medical verification, to the Employer (or designee) may result in loss of pay for the time absent, and/or disciplinary action.

Section 25.5.Medical Appointments. To the extent possible, employees should schedule dental, optical or medical appointments during off duty hours. However, when this is not possible and in the judgment of the Chief an employee can be spared from work, the employee shall be given the time off and, at the employee's discretion, either from accumulated

compensatory time off or sick leave credits charged therefore.

Section 25.6.Other Considerations. During the first day and any second consecutive day of absence, an employee utilizing sick leave shall be available for contact during the employee's regular shift hours unless otherwise authorized by the Chief in writing. After a second consecutive day of sick leave, during continued absence utilizing sick leave, the employee must be at home so that the employee may be contacted during the hours of 8:00 a.m. to 4:00 p.m. Monday through Friday unless hospitalized, receiving out-patient medical treatment outside the employee's residence, purchasing required medication, or as authorized in writing by the Chief.

Section 25.7.Accrual Limits At the commencement of this Agreement, the City will calculate and "bank" any sick leave hours accrued by an employee in excess of one thousand two hundred eighty five (1285) hours. Those hours will become payable to the employee when that employee retires. That employee will then be paid a sum equal to one (1) hour worked, at the employee's regular straight time rate in the pay period prior to the pay period containing the date of August 15, 2003, for every three (3) hours banked by the City at the commencement of the Agreement.

The City shall provide a document detailing the amount of hours banked, the rate of pay they will be reimbursed at, and the total they will be reimbursed, immediately after the hours have been deducted from the employee's sick leave bank. A copy of this documentation is to be provided to each affected employee, and a duplicate copy is to be placed in each affected employee's personnel file**.**

Section 25.8.Sick Leave Compensation If, at the end of the last pay period of any calendar year, an employee has a balance of more than one thousand two hundred and eighty five (1285) hours of accrued but unused sick leave, the hours in excess of one thousand two hundred eighty five (1285) will be converted into a cash payment. Each employee who has accumulated more than one thousand two hundred eighty five (1285) hours and has no more than four occurrences of sick leave, will be paid a sum equal to one hour worked, at the employee's regular straight time rate, for every two (2) hours accumulated in excess of one thousand two hundred eighty-five (1285) hours. Each employee who has accumulated more than one thousand two hundred eighty-five (1285) hours, and has more than four occurrences of sick leave, will be paid a sum equal to one hour worked, at the employee's regular straight time rate, for every three (3) hours accumulated in excess of one thousand two hundred eighty-five (1285) hours.

Upon retirement, an employee's sick leave balance will be converted into cash payment. Each employee will be paid according to the following schedule:

A. For accumulated sick leave hours one (1) through three hundred fifty seven (357), the employee will be paid a sum equal to one (1) hour worked, at the employee's regular straight time rate, for every four (4) hours of accumulated sick leave.

B. For accumulated sick leave hours three hundred fifty eight (358) through seven hundred fourteen (714), the employee will be paid a sum equal to one (1) hour worked, at the employee's regular straight time rate, for every three (3) hours of accumulated sick leave.

C. For accumulated sick leave hours seven hundred fifteen (715) through one thousand

seventy one (1071), the employee will be paid a sum equal to one (1) hour worked, at the employee's regular straight time rate, for every two (2) hours of accumulated sick leave.

D. For accumulated sick leave hours in excess of one thousand seventy one (1071), the employee will be paid a sum equal to one (1) hour worked, at the employee's regular straight time rate, for every one (1) hour of accumulated sick leave.

Upon an employee being granted a permanent and total disability from OP&F, that employee is eligible to receive a cash payment for unused sick leave hours according to the following schedule:

A. For accumulated sick leave hours one (1) through three hundred fifty seven (357), the employee will be paid a sum equal to one (1) hour worked, at the employee's regular straight time rate, for every one (1) hour of accumulated sick leave.

B. For accumulated sick leave hours three hundred fifty eight (358) through seven hundred fourteen (714), the employee will be paid a sum equal to one (1) hour worked, at the employee's regular straight time rate, for every three (3) hours of accumulated sick leave.

C. For accumulated sick leave hours seven hundred fifteen (715) through one thousand seventy one (1071), the employee will be paid a sum equal to one (1) hour worked, at the employee's regular straight time rate, for every two (2) hours of accumulated sick leave.

D. For accumulated sick leave hours in excess of one thousand seventy one (1071), the employee will be paid a sum equal to one (1) hour worked, at the employee's regular straight time rate, for every one (1) hour of accumulated sick leave.

Section 25.9.Active Duty Death Upon death of an employee, the spouse (if there is no spouse, then the deceased employee's estate) will be paid in one lump sum for all accumulated but unused sick leave**.** Such payment will be at the rate of one hundred percent (100%) at the employee's regular straight time hourly rate at the time of death. Any "bank" established under Section 24.7. shall also be paid out under this Section; per the formula contained in Section 24.7 above.

Section 25.10.Sick Leave Abuse. The City reserves the right to investigate all usage of sick leave, and may hold full payment of sick leave until said investigation is completed. Should the City determine that an employee has not used sick leave in accordance with the above rules and regulations, payment may be denied and discipline may be meted out in accordance with the severity of any abused sick leave benefits. After four (4) instances of sick leave during a calendar year, the use of sick leave requires approval of the Chief of Police on a case-by-case basis. Employees granted approval for sick leave in excess of this limit are not eligible for voluntary overtime assignments during the pay period during which the sick leave was granted.

Section 25.11. Donated Sick Leave

A. **Eligibility** - Any eligible employee may apply to the City Manager to receive donated sick leave, if the employee requesting such donated sick leave:

1. Has a non-work-related serious illness or injury, as documented in writing by a medical

doctor, which renders them unable to perform the essential functions of their position for a minimum of four (4) consecutive weeks; and

2. Does not have a sufficient amount of accrued and unused paid leave to cover the estimated period of absence;

3. Has not been offered non-work-related Transitional Duty; and

4. Has no disciplinary actions regarding sick leave abuse on record for progressive discipline purposes.

B. <u>Procedure:</u>

1. An employee qualifying for sick leave donation hereunder shall make a written request for such leave by completing the necessary form and submitting same to the City Manager. Written documentation from a medical doctor of the employee's serious illness or injury must be attached to the request. The City Manager shall have the discretion to approve or deny such request. Copies shall be provided to the employee, Human Resources and the Chief of Police.

2. Upon approval of a request for sick leave donation, the City Manager shall complete the necessary form and forward copies of same to each city division.

3. An employee wishing to donate sick leave to a fellow employee eligible for donation shall complete the necessary form and forward same to their division head, who shall provide a copy to Human Resources.

B. **<u>Approval</u>** - Upon approval of an employee's request for donated sick leave, the City Manager shall:

1. Notify all city employees of the employee's need for donated sick leave, while respecting the employee's right of privacy;

2. Approve payment of any such donated sick leave to the requesting employee on a pay period by pay period basis up to the amount of donated leave, or the hours necessary to provide the employee with their regular, straight-time pay for such pay period, whichever is greater.

C. **<u>Donating Sick Leave</u>** - An employee may donate accrued and unused sick leave to their credit to any other employee who has been approved to receive donated sick leave if the donating employee:

1. Retains a sick leave balance of at least four hundred – eighty (480) hours after deduction of the hours offered for donation; and

2. Voluntarily elects to donate sick leave to the employee approved for donation, understanding that any such leave donated and used shall not be returned.

D. **Terms and Conditions –** The following additional terms and conditions shall apply to the sick leave donation program:

1. All donation of sick leave shall be in eight (8) hour increments, with eight (8) hours being the minimum donation;

2. An employee receiving donated sick leave shall be paid at their regular, straight- time rate of pay, regardless of the rate of pay of the employee donating such leave;

3. Sick leave shall be deducted from donating employees proportionately from all donated hours and credited to the receiving employee's account on pay day up to the amount necessary for the employee to be paid their regular two (2) weeks' pay. No sick leave shall accumulate in the account of a receiving employee or be converted to cash or compensatory time. Any sick leave donated by an employee that is not used shall remain in the account of the donating employee.

4. An employee using donated sick leave shall be in active pay status and shall accrue sick and vacation leave, and be entitled to any benefits they would normally receive. All paid leave provided to or accrued by an employee while using donated sick leave shall be used in the following pay period before donated sick leave is used.

5. Employees receiving donated sick leave shall be eligible to receive such leave only until the employee's estimated date of return to duty, or until the first pay period during which the receiving employee fails to receive enough donated leave to receive their full two (2) weeks pay. Persons who have continued to receive full donations and whose physicians extend their estimated date of return will be eligible for notification for the need for further donation.

6. No employee receiving donated sick leave will be permitted to be off work on such leave more than twelve (12) consecutive calendar months. An employee may not apply for donated leave more than once in any twelve (12) month period.

7. Donated sick leave shall not count for purposes of the donating employee's sick leave attendance bonus.

8. The City Manager shall ensure that no employee is forced or coerced into donating sick leave for a fellow employee. Donation shall be strictly voluntary. No city employee shall directly solicit donations of sick leave from another employee other than by the posting of an approved form.

ARTICLE 26
WAGE CONTINUATION

Section 26.1.Reporting. Any bargaining unit member injured in the line of duty will file a written accident or injury report with the Chief of Police or the Chief's designee within twenty-four (24) hours of the incident or as soon as the bargaining unit member is physically able to do so. Failure, without good cause, of a bargaining unit member to comply with this section may be grounds for the City to deny wage continuation leave or supplemental benefits. Any employee

claiming a service-connected illness or injury under this Article shall file an application with the Ohio Bureau of Worker's Compensation (BWC). In the event the claim is denied by Worker's Compensation, the employee shall be charged with sick leave and/or vacation for all time paid by the City for the wage continuation claim. The parties agree that the employee's pay status will be controlled by the BWC's original decision until all appeals are final.

Section 26.2.Wage Continuation. Any employee who becomes unable to perform duties as assigned by the Employer due to a physical injury suffered in the discharge or performance of official duties as an employee of the City shall be eligible for wage continuation. Wage continuation shall be available for up to seven hundred twenty (720) work hours. These seven hundred twenty (720) work hours are fully paid by the Employer, and are in lieu of workers' compensation benefits. An employee who applies for wage continuation will apply to BWC for medical benefits only and not lost income benefits. The employee may apply for lost income benefits toward the end of the wage continuation if it is known that the absence will continue beyond the paid wage continuation. Recurring injuries do not qualify employees to receive wage continuation pay beyond the allowable seven hundred twenty (720) work hours provided at the time of the initial work connected injury date. During the first twelve (12) weeks following the conclusion of the paid leave, the employee may utilize sick or vacation time to supplement the workers' compensation benefits.

Section 26.3. Medical Evidence.

A. Any employee making claim for such compensation as provided for in this Article shall, at the request of the City, submit to a physical exam by a licensed physician of the City's choice. This examination will be restricted to areas limited to or affected by the injury. In the event that the physician finds that such employee is able to return to duty, the employee shall do so on the next scheduled work day or at any other time as scheduled by the City. Physical examinations required pursuant to this Article shall be at the City's expense.

B. For the best interest of both the employee and the Employer, an employee utilizing injury leave shall remain at the employee's residence Monday through Friday, 8:00 a.m. to 4:00 p.m. unless hospitalized, receiving out-patient medical treatment outside the employee's residence, purchasing required medication, or as authorized in writing by the Chief.

C. A partially disabled employee who is eligible for wage continuation under this Article may be required by the City to perform limited duty work, subject to the limitations set and approved by the employee's physician.

D. Should an employee covered by this Agreement become permanently disabled as a result of an on-the-job injury to the extent that the employee cannot perform the regular job duties, the City will attempt to place the employee in a position within the Division, in the judgment of the City and/or the Chief of Police, the employee is physically and mentally able to perform, provided that such a position is available. This Section shall not require the City to create a position for any employee.

Section 26.4.Protection Insurance. The City may provide this benefit to the employee through income protection insurance or by any other means available to the City. In the event this benefit is provided through the purchase of income protection insurance, the employee shall meet all the

requirements of such insurance policy to receive injury leave pay. The cost of such insurance shall be at the City's expense.

ARTICLE 27
OTHER LEAVES OF ABSENCE

Section 27.1.Jury Duty. The City shall grant the required leave with full pay where a bargaining unit member is summoned for any jury duty. All compensation received from the summoning court for such duty shall be paid to the City unless such duty is performed totally outside of the member's regularly scheduled duty hours. Bargaining unit members released from jury duty prior to the end of their scheduled work period shall report to work for the remaining hours of such work shift.

Section 27.2.Military Leave.

A. All bargaining unit members who are members of the Ohio National Guard, the Ohio Organized Militia or members of other reserve components of the Armed Forces of the United States are entitled to leave of absence from their respective duties-without loss of pay for such time as they are in the military service on field training or active duty for periods of time not to exceed twenty-two (22) eight (8) hour work days or one hundred seventy-six (176) hours in any one (1) calendar year from January 1 through December 31. The member is required to submit to the City an order or statement from the appropriate military commander as evidence of such duty. There is no requirement that the service be in one (1) continuous period of time. Bargaining unit members who are members of those components listed above will be granted emergency leave from mob control, riot control, flood, civil defense or similar duties when so ordered by the governor to assist civil authorities. Such leave will be paid provided it does not exceed the maximum hours of military leave provided above. The leave will cover the official period of the emergency.

B. Employees who are called or ordered to the uniformed services for longer than a month, for each calendar year in which the employee performed service in the uniformed services, because of an executive order issued by the President of the United States or an act of congress is entitled, during the period designated in the order or act, to a leave of absence and to be paid, during each monthly pay period of that leave of absence, the lesser of the following:

1. The difference between the permanent public employee's gross monthly wage or salary as an officer or permanent public employee and the sum of the permanent public employee's gross uniformed pay and allowances received that month;

2. Five hundred dollars.

No permanent public employee shall receive payments under division (B) of this section if the sum of the permanent public employee's gross uniformed pay and allowances received in a pay

period exceeds the employee's gross wage or salary as a permanent public employee for that period or if the permanent public employee is receiving pay under (A) of this section.

C. Employees who are drafted or called for active duty with the Armed Forces of the United States or one of its reserve components shall in accordance with existing laws be entitled to re-employment after separation or discharge under honorable conditions from such service. The employee must be physically and mentally able to do the work required and must report for work within ninety (90) days of discharge. The Employee shall be re-employed in the same position or a similar position to the one held at the time of entry into the Armed Forces. The employee will enjoy seniority and benefits of that seniority that would be due as though he had been actively on the payroll. However, while on extended leave the employee shall not be entitled to benefits of employment, such as, sick, vacation, personal leave days or group health and life insurance and other such coverages.

D. An employee shall be granted permission to be absent from work in order to receive a physical examinations for compulsory military service in the Armed Forces in the United States. The employee shall be entitled to use paid sick leave for that purpose during such absence for a period not to exceed three (3) days.

Employees wishing to enlist shall be permitted to take one (1) enlistment physical and shall receive no more than one (1) day paid sick leave for that physical.

Section 27.3.Funeral Leave. At the time of a death in an employee's immediate family, an employee shall be granted time off for a period which is appropriate for the circumstances presented, and the employee shall be paid for up to three (3) days of missed work days in that period. Immediate family shall be defined as current spouse; natural, adopted, foster, in-law and step child, natural, adoptive, foster, in-law, and step parent, sibling, step-sibling, sibling-in-law, grandparent, grandparent-in-law, grandchild, aunt, aunt-in-law, uncle, uncle-in-law, person in loco parentis or legal guardian, other family member residing in the employees household and claimed as a tax exemption by the employee in the most recent tax year, and one (1) significant other residing in the employee's household as approved by the City Manager.

If additional time is necessary for an employee to attend the funeral of a member of the employee's family as defined above, an employee shall be entitled to use up to three (3) days of sick leave in conjunction with funeral leave.

Section 27.4.Family and Medical Leave. Family and Medical Leave will be granted to an employee who has been employed for at least twelve (12) months by the Employer and who has provided at least twelve hundred and fifty (1250) hours of work during the previous twelve (12) months. The leave will be granted for a period of up to twelve (12) weeks for the following reasons:

A. To care for the employee's own serious health condition;

B. To care for the employee's spouse, child or parent who has a serious health condition; or

C. Because of the birth, adoption, or foster placement of a child.

D. Care for spouse, son, daughter, parent or next of kin who has suffered serious illness or injury

while on active military duty; or

E. A qualified exigency for a spouse, son, daughter, or parent of a member of the Armed Forces called to active duty.

The employee's paid leave must be used up and is included in the twelve (12) week total, as follows:

1. Available sick leave (if the absent qualifies for sick leave)

2. Accrued vacation

3. Accrued personal leave

The employee may use compensatory time during the twelve (12) weeks.

The employee must provide the Employer with thirty (30) days advance notice of the leave or such notice as is practicable if thirty (30) days notice is not possible. The employee shall provide the Employer with certification of the condition from a health care provider or from the adoption or placement agency, whichever is applicable.

If the City employs a married couple and one or both request leave for a birth, adoption, foster care placement of a child, or to care for a new child, the total annual FML leave available to them as a couple for those purposes is twelve (12) weeks.

It is intended that the application of this Section comply with the FMLA of 1993 (as amended) and that the parties shall take such actions as to ensure compliance.

An employee who exhausts Family Medical Leave and/or injury leave shall be eligible for continued sick leave or disability leave.

Section 27.5.Personal Leave. An employee may be granted up to ninety (90) days of a personal leave of absence without pay upon approval of the City Manager. A request for a personal leave of absence shall be in writing; state the reasons for the requested leave, and be signed by the employee. Approval from the City Manager shall be in writing and shall specify the extent, if any, which seniority will accumulate during the period of the leave of absence and the date upon which the leave of absence terminates.

ARTICLE 28
TUITION REIMBURSEMENT AND EDUCATIONAL INCENTIVE

Section 28.1 Reimbursement Program. Each full-time non-probationary employee who is subject to the provisions of this Agreement shall be eligible for a reimbursement of tuition only in courses of instruction voluntarily undertaken and subject to the following conditions:

A. Provided financial resources are available, each employee of the unit may be provided not more than $2,000 per fiscal year for tuition reimbursement. Said funds shall only be provided under the following conditions:

- An employee must submit a letter of intent for utilization of this benefit no later than September 1 of the year preceding the year in which the benefit will be used. This letter must be submitted to the employee's division head, or their designee.
- For the fiscal year in which the benefit is to be utilized, the adopted city's budget must demonstrate a General Fund that is both legally and structurally balanced.

B. Only courses that directly related to the employee's current employment position are eligible for reimbursement hereunder. To claim reimbursement the employee must complete an application on a form provide by the City and receive approval from the City Manager for the course of study in advance. Each class taken must also be approved in advance. All courses must be taken during non- work hours. The Employer shall not reimburse fees for any course for which the employee received a scholarship, grant or subsidy to the extent of such aid.

C. All courses must be taken at an accredited college or university pursuant to and part of an established program leading to a degree.

D. Upon completion of an eligible course the employee shall promptly submit to the Employer a copy of the course grade report and a receipt issued by the college or university setting forth the cost of tuition.

E. Reimbursement shall be at the following rates:

a. One hundred percent (100%) for an "A" or equivalent;
b. Ninety percent (90%) for a "B" or equivalent; and
c. Eighty percent (80%) for a "C" or equivalent.

F. No reimbursement will be granted for books, papers, supplies, transportation, meals or any other expense connected with any course except the cost of tuition.

G. Utilization of the Tuition Reimbursement Program shall not preclude any unit member from receiving that Educational or Military Experience Incentive Pay for which they qualify.

H. Employees shall repay the Employer any tuition reimbursement received in the prior year if they voluntarily leave employment.

I. In the event of a permanent lay-off, disability retirement or death the employee will not be quired to reimburse the Employer for tuition assistance.

Section 28.2 Educational & Military Experience Incentive. Employees with military experience prior to their employment with the city, or who possess an Associate's degree, a Bachelor's degree, and/or a Master's Degree shall be paid the following amounts during the first pay period of each December:

Military Experience	$ 400.00
Associate's Degree	$ 400.00
Bachelor's Degree	$ 700.00
Master's Degree	$1000.00

To qualify for the Military Experience Incentive, the unit member must provide documentation of an Honorable Discharge or a General Discharge Under Honorable Conditions.

These incentives are not subject to pyramiding and unit members shall only be paid to the highest rate of incentive for which they are qualified.

Section 28.3 Educational Pay During Absence. No Bargaining Unit Member shall receive Educational Pay under this Article during periods of time when the member is on leave status for twelve (12) consecutive months. Such members shall have their educational payment suspended until they return to work, at which time they will receive the education pay on a pro-rata basis. If a member does not return to work for any reason, the member shall not receive any education pay accrued during the member's absence from work.

ARTICLE 29
FITNESS FOR DUTY

Section 29.1. Fitness for Duty. The City may, at its discretion, require employees to submit to a physical or psychiatric/psychological examination in order to determine whether or not an employee remains capable of performing the essential functions of the position. All such examinations shall be conducted by licensed practitioners appointed and paid for by the City.

Section 29.2. Medical Evidence. The City may, at its discretion, require employees to provide specific medical data from the employee's doctor, the City's doctor, and/or a personal affidavit stating the cause of the absence, for any illness or injury which resulted in lost work time.

ARTICLE 30
MISCELLANEOUS

Section 30.1. Training. All officers are required to meet all mandatory certification requirements of the State of Ohio. Officers failing to maintain their certification of failing to pass any mandatory standard that compromises the certification shall not be allowed to work. The initial cost for any such mandatory requirements shall rest with the City. Non-probationary officers who fail to qualify and/or meet any mandatory certification standards shall be allowed an opportunity to retrain at their expense. Said retraining must be completed within a period of six (6) months.

Section 30.2. Outside Activity. No employee may directly or indirectly maintain or engage in any outside business, financial interest or employment activity which in the opinion of the Chief of Police conflicts with the interest of Division or which interferes with the employees' ability to discharge their duties fully. Such conflict of interest shall be grounds for discipline, up to and including discharge.

Section 30.3. Copies of Agreement. The Labor Council will provide each covered employee, at no cost to the employee, a copy of this Agreement within thirty (30) days from the date this Agreement is ratified by both parties.

ARTICLE 31
DURATION OF AGREEMENT

Section 31.1. Duration. The provisions of this Agreement shall be effective as of January 1, 2023 and shall continue and remain in full force and effect to and including December 31, 2025, and thereafter for successive periods of one (1) year, unless either party shall at least sixty (60) days prior to December 31, 2025, (or sixty (60) days prior to any one (1) year extension) serve written notice on the other party of a desire to terminate, modify, alter, renegotiate, change, or amend this Agreement. Such notice shall be sent by a method approved by the State Employment Relations Board.

In Witness Whereof the parties have hereunto signed by their authorized representatives this _____ day of _____, 2023.

FOR THE CITY OF HUBER HEIGHTS:

_____
Bryan Chodkowski,
Interim City Manager

_____
Mark Lightner,
Chief of Police

_____
Kathryn Knisley,
HR Director

FOR THE FOP/OLC:

_____
Richard Paquette,
FOP/OLC Staff Representative

_____
John Kissee,
Bargaining Committee Member

_____
Cory Siegrist,
Bargaining Committee Member

_____
Dorian Ringer,
Bargaining Committee Member

Approved to as Form:

_____

David H. Montgomery, Law Director
Pickerel, Schaeffer & Ebeling

Approved and ratified by the Council of the City of Huber Heights, Ohio on this _____ day of _____, 2023.

Resolution No. _____-R- _____

APPENDIX A

AUTHORIZATION FOR DUES DEDUCTION

FRATERNAL ORDER OF POLICE, OHIO LABOR COUNCIL, INC.

222 E. Town St., Columbus, Ohio 43215

1-800-FOP-OLCI

I, the undersigned, hereby authorize my Employer to check off and deduct from my payroll an amount equal to dues, remitting directly to the F.O.P. Ohio Labor Council, Inc.

(PLEASE PRINT)

Place of Employment_____

Name of *Employee:*_____

Home Address_____

City_____ Zip Code_____

Phone_____

Classification_____

Department_____

Signature_____ Date_____

Mail white copy to FOP-OLC at above address

Present card to your Auditor

APPENDIX B
UNIFORMS

The following items of uniform clothing, accessories and equipment will be furnished by the Department:

Qty.	Description/ Item	Qty.	Description/ Item
1	Hat, dress	1	Rain Coat
1	Jacket, light weight	5	Shirts, long sleeve
1	Jacket, winter	5	Shirts, short sleeve
2	Neckwear	5	Trousers
1	Shoes		

Qty.	Description/ Item	Qty.	Description/ Item
1	Badge, shooting	1	Holster
1	Badge, breast	1	Pouch, ammunition
1	Badge, jacket	1	Key strap, clip (optional)
2	Bar, name	1	Badge, cap
1	Bar, tie	1	Belt, gun
1	Case, handcuff	1	

Qty.	Description/ Item	Qty.	Description/ Item
1	Locker, personal	1	Hand gun
	Keys, department	1	Asp and Holder
1	Handcuffs		Patches (shirts & jackets)
1	Keys, handcuffs	1	Ballistic Vest

AI-9445 **Topics of Discussion**

Council Work Session

Meeting Date: 08/22/2023

Collective Bargaining Agreement - FOP, OLC, Inc. - Lieutenants - Police Division

Submitted By: Katie Knisley

Department: Human Resources

Council Committee Review?: Council Work Session **Date(s) of Committee Review:** 8/22/2023

Audio-Visual Needs: None **Emergency Legislation?:** No

Motion/Ordinance/ Resolution No.:

Agenda Item Description or Legislation Title

* Lieutenants - Police Division

Purpose and Background

The City and the Fraternal Order of Police, Ohio Labor Council, Inc. have been in negotiations and have agreed upon a new three-year contract. This legislation will approve the contract as negotiated and authorize the City Manager to sign the Collective Bargaining Agreement with the FOP, OLC, Inc. representing the Lieutenants in the Police Division.

Fiscal Impact

Source of Funds: N/A

Cost: N/A

Recurring Cost? (Yes/No): N/A

Funds Available in Current Budget? (Yes/No): N/A

Financial Implications:

Attachments

Resolution

Exhibit A

CITY OF HUBER HEIGHTS
STATE OF OHIO

RESOLUTION NO. 2023-R-

APPROVING THE COLLECTIVE BARGAINING AGREEMENT WITH THE FRATERNAL ORDER OF POLICE, OHIO LABOR COUNCIL, INC. FOR THE TIME PERIOD JANUARY 1, 2023, THROUGH DECEMBER 31, 2025.

WHEREAS, representatives of the City of Huber Heights and the Fraternal Order of Police, Ohio Labor Council, Inc, representing Lieutenants in the Police Division, have been involved in active collective bargaining; and

WHEREAS, those negotiations have resulted in a new Collective Bargaining Agreement with this bargaining unit, which agreement commences on January 1, 2023, and expires on December 31, 2025.

NOW, THEREFORE, BE IT RESOLVED by the City Council of Huber Heights, Ohio that:

Section 1. The City Manager is hereby authorized to execute on behalf of the City of Huber Heights the Collective Bargaining Agreement between the City of Huber Heights and the Fraternal Order of Police, Ohio Labor Council, Inc, referred to above and is appended hereto as Exhibit A and made a part hereof.

Section 2. The wages as set forth in the respective Collective Bargaining Agreement shall be effective retroactively in accordance with Article 19 of the attached agreement.

Section 3. It is hereby found and determined that all formal actions of this Council concerning and relating to the passage of this Resolution were adopted in an open meeting of this Council and that all deliberations of this Council and of any of its Committees that resulted in such formal action were in meetings open to the public and in compliance with all legal requirements including Section 121.22 of the Ohio Revised Code.

Section 4. This Resolution shall go into effect upon its passage as provided by law and the Charter of the City of Huber Heights.

Passed by Council on the _____ day of _____ , 2023;
_____ Yeas; _____ Nays.

Effective Date:

AUTHENTICATION:

_____ _____
Clerk of Council Mayor

_____ _____
Date Date

Exhibit A

AGREEMENT

BETWEEN

HUBER HEIGHTS

AND

THE FRATERNAL ORDER OF POLICE, OHIO LABOR COUNCIL, INC.

LIEUTENANTS

January 1, 2023 through December 31, 2025

TABLE OF CONTENTS

ARTICLE 1	AGREEMENT ……	3
ARTICLE 2	RECOGNITION ……	4
ARTICLE 3	LODGE/LABOR COUNCIL SECURITY ……	4
ARTICLE 4	MANAGEMENT RIGHTS ……	6
ARTICLE 5	NON-DISCRIMINATION …….	7
ARTICLE 6	LODGE/LABOR COUNCIL BUSINESS ……...	8
ARTICLE 7	NO STRIKE/NO LOCKOUT ……	9
ARTICLE 8	LABOR-MANAGEMENT COMMITTEE ……	9
ARTICLE 9	GRIEVANCE PROCEDURE ……..	10
ARTICLE 10	INVESTIGATIONS, INTERVIEWS AND DISCIPLINE ……	12
ARTICLE 11	PERSONNEL RECORDS ……..	15
ARTICLE 12	SENIORITY ……..	15
ARTICLE 13	PROBATIONARY PERIOD ……	16
ARTICLE 14	SUBSTANCE TESTING …….	17
ARTICLE 15	LAYOFF AND RECALL ……..	22
ARTICLE 16	RULES AND REGULATIONS ……	23
ARTICLE 17	PROMOTIONS …….	23
ARTICLE 18	HOURS OF WORK AND OVERTIME ……..	23
ARTICLE 19	COMPENSATION ……	24
ARTICLE 20	HOLIDAYS AND PERSONAL LEAVE DAYS …….	26
ARTICLE 21	VACATION ……	27
ARTICLE 22	MEDICAL INSURANCE COVERAGE ……	28
ARTICLE 23	UNIFORMS ……..	31
ARTICLE 24	SICK LEAVE ……	31
ARTICLE 25	WAGE CONTINUATION ……	36
ARTICLE 26	OTHER LEAVES OF ABSENCE ……..	37
ARTICLE 27	TUITION REIMBURSEMENT…….. ……	40
ARTICLE 28	FITNESS FOR DUTY …….	41
ARTICLE 29	MISCELLANEOUS …….	42
ARTICLE 30	DURATION OF AGREEMENT …….	42
SIGNATURE PAGE …….		43
APPENDIX A …….		44
APPENDIX B …….		45

ARTICLE 1
AGREEMENT

Section 1.1. Agreement. This Agreement, is by and between the City of Huber Heights, Ohio, hereinafter referred to as the "City" or "Employer" and the Fraternal Order of Police, Gary Sherman Lodge 161, The Fraternal Order of Police, Ohio Labor Council, Inc., hereinafter referred to as the "Lodge" or "Labor Council".

This Agreement shall replace any existing Collective Bargaining Agreement between the parties.

Section 1.2. Purpose. The purpose of this Agreement is:

A. To comply with the requirements of Chapter 4117 of the Ohio Revised Code and to set forth the full and complete understandings and agreements between the parties.

B. To prevent interruptions of work and delivery of service to the citizens of Huber Heights.

C. To establish a procedure for the resolution of grievances.

Section 1.3. Modification of Agreement. The express provisions of this Agreement may be changed only by mutual agreement between the parties, reduced to writing, dated, and signed by the parties to this Agreement.

Section 1.4. Savings Clause. This Agreement supersedes and replaces all pertinent statutes, ordinances, resolutions, rules and regulations over which it has authority to supersede and replace. Where this Agreement is silent, the provisions of applicable law shall prevail. Should any portion of this Agreement contained herein be declared invalid by operation of law or by a court of competent jurisdiction, such invalidation of said part or provision shall not invalidate the remaining portions hereof and they shall remain in full force and effect. In addition, within thirty (30) calendar days following the effective date of such declaration of invalidity, the parties shall meet in good faith negotiations to attempt to modify such provision to comply with applicable law.

Section 1.5. Waiver in Case of Emergency. In cases of emergency declared by the President of the United States, the Governor of the state of Ohio, the Montgomery County Sheriff, the City Manager of Huber Heights, or any other authorized governmental official, for acts of God or civil disorder, the following conditions of this Agreement may be temporarily suspended by the Employer

A. Time limits for the processing of grievances; and

B. Selected work rules and/or agreements and practices relating to the assignment of employees.

Section 1.6. Waiver of Bargaining. The parties acknowledge that during the negotiations which resulted in this agreement, each had the unlimited right and opportunity to make demands and proposals with respect to any subject or matter not removed by law from the area of collective bargaining, and that the understanding and agreement arrived at by the parties after the exercise of that right and opportunity are set forth in this Agreement. Therefore, the parties agree that for the life of this Agreement, each voluntarily and unqualifiedly waives the right, and

agrees that the other shall not be obliged, to bargain collectively with respect to any subject or matter referred to or covered in this Agreement. With respect to any subject or matter not referred to or covered in this Agreement, the provisions of applicable law shall apply.

ARTICLE 2
RECOGNITION

Section 2.1. Recognition. The City recognizes the Labor Council, as identified in Section 1.1 of this agreement, as the sole and exclusive bargaining representative with respect to wages, hours, and other terms and conditions of employment for all full-time employees that were certified by the State Employment Relations Board in Case Number 84-RC-07-1635, as amended on October 9, 1985 in case numbers 85-AC-06-3881 and 85-AC-06-3882 and on May 1, 2014 in Case No.2014-REP-04-0050 , in the following unit:

Included: All Full-time Lieutenants employed by the Police Division, City of Huber Heights, Ohio.

Excluded: Chief of Police, Sergeants, Patrol Officers, Detectives, Corporals, Dispatchers, Clerks/Secretaries, Chiefs Secretary, and all other employees.

Section 2.2. Other Positions. Any new, full-time sworn position**s** within the Division shall be subject to challenge by the Labor Council to the State Employment Relations Board, for inclusion or exclusion as bargaining unit members, pursuant to Chapter 4117 of the Ohio Revised Code and the SERB Rules and Regulations.

ARTICLE 3
LODGE/LABOR COUNCIL SECURITY

Section 3.1. Dues Deductions. The Lodge and Labor Council will notify the City in writing of the dues it charges and its current membership, and will update this information as needed to be accurate. The Labor Council shall provide at least thirty (30) days written notice to the Director of Finance of the amount of Labor Council dues and /or representation fee to be deducted from the wage of employees in accordance with this section. Any change in the amount determined will be provided to the Director of Finance at least thirty (30) days prior to its implementation. Said change is to be made only by proper written notice from the Labor Council and shall not be made more than twice a calendar year. Exceptions may be made upon written requests from the Labor Council and the written approval by the City Manager.

The Lodge/Labor Council shall obtain from the employee a completed check-off authorization form which shall conform to the respective state and federal laws concerning that subject, or any interpretation made thereof. The City's Director of Finance may return an incomplete or incorrectly completed form to the Labor Council and no check-off shall be made until such deficiency is corrected.

The Director of Finance will withhold the Labor Council membership dues of any Labor Council member from the available wages earned by such Labor Council member bi-monthly, and transmit the same to the Labor Council, via ACH or USPS to,222 East Town Street, Columbus, Ohio, 43215-4611, within thirty (30) days after the last deduction for the month, upon

presentation of written authorization from the Labor Council member (Appendix "A" is a current example).

The Director of Finance will withhold the Lodge membership dues of any Lodge member from the available wages earned by such Lodge member bi-monthly, and transmit the same to the designated lodge official within thirty (30) days after the last deduction for the month, upon presentation of written authorization from the lodge member.

The City shall check off only obligations which become due at the time of check-off and will make check-off deductions only if the employee has enough pay due to cover such obligation, and will not be responsible to the employee if the employee has duplicated a check-off deduction by direct payment to the Labor Council.

The City's remittance will be deemed correct if the Lodge/Labor Council does not give notice, in writing, to the Director of Finance within four (4) weeks after a remittance is sent, with reasons stated therefore, that the remittance is incorrect.

No other employee organization's dues shall be deducted from the pay of any bargaining unit member during the life of this Agreement.

Section 3.2. Indemnification. The Lodge and Labor Council shall indemnify and save the City harmless against any and all claims that shall arise out of or by reason of action taken by the City in reliance upon the Authorization for Dues Deduction. The Lodge/Labor Council assumes full responsibility for the disposition of the deductions so made, once they have been sent to the Lodge/Labor Council.

Section 3.3. Lodge/Labor Council Membership. It shall not be a condition of employment for any employee to either acquire or maintain membership in the Lodge or the Labor Council. Any employee who is a member of the Lodge or Labor Council may withdraw authorization for dues deduction by the City by directing a request thirty (30) days in advance, in writing to the City Finance Director with a copy to the Lodge or Labor Council.

During the first pay period in January and July of each year, the employer shall provide the FOP/OLC a roster of all bargaining unit members. Should the Employer receive notice from a bargaining unit member of the revocation of the dues deduction authorization and withdrawal from FOP/OLC membership, the Employer shall notify the FOP/OLC, in writing, within seven (7) days of the notice of revocation. Additionally, the Employer shall notify the FOP/OLC of any new hires within the bargaining unit. Such notification shall be in writing to the FOP/OLC within 30 days of their hire date.

Dues deductions shall cease upon the happening of any of the following events:

A. Resignation or discharge of the employee;

B. Transfer of the employee from the bargaining unit; or

C. Revocation of the dues deduction authorization.

Section 3.4. Bulletin Boards.

A. Bulletin boards as presently provided, and as may be installed in the future by the City, may be used by the Lodge and Labor Council for posting notices of the following types:

1. Recreational and social events.
2. Elections and election results.
3. General membership meetings and other related business meetings.
4. General Lodge and Labor Council business of interest to members.

B. The Lodge and Labor Council agree that no notices will be placed on the bulletin boards which contain:

1. Personal attacks upon any City employee.
2. Scandalous, scurrilous or derogatory attacks upon management;
3. Attacks on any other employee organizations;
4. Any obscene or ethnic material;
5. Any political material containing partisan or non-partisan issues.

C. Notices may be reviewed by the Chief of Police and any bulletins or notices considered inflammatory, political or devoted to Labor Council organizing and pending grievances will not be permitted on any City bulletin boards, nor will they be permitted to be displayed in City offices, facilities, equipment, etc. If such inflammatory, political or organizing notices appear on said bulletin boards, they shall be removed by management.

Section 3.5. Use of Divisional Mail System. The Lodge and Labor Council will be permitted to utilize, at no cost or loss of time to the City (including no use of City materials and equipment), the Divisional Mail System for the purpose of providing information pertaining to Lodge and Labor Council business to bargaining unit employees. The Lodge and Labor Council agree that the use of the mail system will be reasonable and limited to providing information that is necessary for the normal conduct of Lodge and Labor Council business or bargaining unit representation.

Section 3.6. Place for Meetings. Meetings of the Committees of the Lodge and Labor Council will be permitted on City property when and where work is not interrupted by such meetings, and when such meetings are not held during the regularly scheduled duty hours of the participants on the day in question. The Lodge and Labor Council will work with the City to identify space in the Police Division for such meetings.

ARTICLE 4
MANAGEMENT RIGHTS

Section 4.1. Management Rights. The Lodge and Labor Council recognize that except as specifically limited or abrogated by the terms and provisions of this Agreement, all rights to manage, direct or supervise the operations of the Huber Heights Police Division and its employees are vested solely and exclusively in the Employer.

Nothing contained herein shall be considered to deny or restrict the City of its rights, responsibilities, and authority under the laws of the State of Ohio or any other national, state county, district, or local laws or regulations as they pertain to conducting the affairs of the City. Those rights include, but are not limited to the following:

A. To determine matters of inherent managerial policy which include but are not limited to areas of discretion or policy such as functions and programs of the Employer, standards of services, its overall budget, utilization of technology, and organizational structure;

B. To direct, supervise, evaluate, or hire employees;

C. To maintain and improve the efficiency and effectiveness of operations and programs;

D. To determine the overall methods, process, means or personnel by which operations are to be conducted;

E. To discipline, suspend, demote or discharge for just cause, or layoff, transfer, assign, schedule, promote or retain employees;

F. To determine the adequacy of the work force;

G. To determine the mission of the Division as a unit of City government;

H. To effectively manage the work force;

I. To take action to carry out the mission of the Employer as a governmental unit.

Except as expressly provided otherwise by the terms of this Agreement, the determination and administration of City policy, the operation of the City and the direction of the employees are vested ultimately in the City Manager and delegated exclusively to the Chief of Police.

ARTICLE 5
NON-DISCRIMINATION

Section 5.1. Equal Application. The provisions of this Agreement shall be applied equally to employees without discrimination, which would violate applicable laws because of age, sex, race, color, national origin, religion, or disability. The Labor Council and the City shall share the responsibility for implementing this section of the Agreement.

Section 5.2. Union Membership Non-Discrimination. There shall be no discrimination by the City, the Lodge or the Labor Council against any employee on the basis of such employee's membership or non-membership in, the Lodge or the Labor Council.

Section 5.3. Gender. All references to employees in this Agreement designate both sexes, and wherever either gender is used, it shall be construed to include male and female employees.

ARTICLE 6
LODGE/LABOR COUNCIL BUSINESS

Section 6.1. Lodge/Labor Council Business. The Lodge/Labor Council agree that except as specifically provided by the terms and provisions of this Agreement, employees shall not be permitted to engage in union activity during working hours. The City, the Lodge and the Labor Council agree to work toward the goal of scheduling meetings at a date and time which minimize the loss of manpower to the Division.

Section 6.2. Representation. The Labor Council may select one (1) Representative and one (1) alternate Representative to act in the absence of the Representative, for this bargaining unit. The Labor Council shall notify the City in writing of the names of the Representatives and will promptly update such names as necessary to be accurate. Only those Representatives listed by the Labor Council in writing will be permitted to conduct business on behalf of the Labor Council.

Section 6.3. Grievance Investigations. A Labor Council Representative may investigate grievances as defined herein and formal disciplinary action, once it has been issued by the City. To the extent practicable, such investigation will be conducted so as not to interfere with normal duty hours of the Labor Council Representative or any other Bargaining Unit Member. With the prior permission of the Chief of Police or designee, the Labor Council Representative may be allowed reasonable time without loss of pay for such investigation**.** Permission will not be unreasonably denied.

Section 6.4. Labor Council Release Time. The City will make provisions for a total of twenty-four (24) hours authorized leave annually for Labor Council Officials (or designees) and twenty-four (24) hours authorized leave annually for Lodge officials (or designees) to attend conventions or other major business meetings. An employee may use such leave in half-hour (1/2) increments or more. Partial increments will be "rounded up" to the next complete half hour. (For example, forty-five (45) minutes will be "rounded" to one (1) hour and twenty minutes (20) will be "rounded" to one-half (1/2) hour.) The above time off for such officials (or designees) shall be time off with full pay at no expense to the employee's accrued leave time.

Officials of the Lodge/Labor Council shall, at least thirty (30) days prior to the date of the function submit notice to the Chief of Police identifying the function, certify the member attending, and indicate the starting and ending date and applicable scheduled hours for each employee. The Chief will approve the request within three (3) working days after receipt, provided Division Operations will not be unreasonably affected on the scheduled days in question.

Section 6.5. Negotiations. The Labor Council will identify the members of its negotiating team at the time it provides the City with written notice of a desire to renegotiate terms of this Agreement. No more than three (3) Officers shall be included on the Labor Council negotiating team. The City will transfer any member working shifts other than day shifts to day shifts on the days negotiations take place and allow members of the Labor Council negotiating team time without loss of pay to participate in negotiation meetings with the City. If an agreement is not reached through negotiations, including mediation, the City will allow time without loss of pay for meetings called by the Fact Finder or Conciliator for only the Labor Council's Chief Negotiator (or designee) and the other members of the Labor Council's negotiating team.

Section 6.6. Labor Council Staff Representative. The Business Staff Representative may consult with employees before the start of or at the completion of the day's work. Such representative shall be permitted in the assembly area at all reasonable times only for the purpose of adjusting grievances, assisting in the settlement of disputes, and for the purpose of carrying into effect the provisions and aims of this Agreement. However, the Representative must notify management when such representative will be present in the assembly area. The staff representative shall not disrupt the normal operation of the Police Division.

ARTICLE 7
NO STRIKE/NO LOCKOUT

Section 7.1. No Strike. During the life of this Agreement, the Labor Council shall not cause, authorize, sanction or condone, nor shall any member of the Labor Council take part in any strike, sit-down, stay-in, slow-down, work stoppage, curtailment of work, concerted use of paid leave time, restriction of work, or interference with the operations of the Police Division or City of any kind for any reason, including a labor dispute between the City and any other labor organization.

The Labor Council agrees that it (and its officers) will take prompt affirmative action to prevent or stop unauthorized strikes, sit-downs, slow-downs, work stoppages, curtailment of work, concerted use of paid leave time, restrictions of work or interference with the operation of the Police Division or City by notifying the Employees and the public in writing that it disavows these acts. The Labor Council further agrees that the Chief of Police and the City have the right to discipline (including discharge) any or all employees who violate this Article, except that the Grievance Procedure shall be available to such employees only to contend that they had not participated or engaged in such prohibited conduct.

Section 7.2. No Lockout. During the life of this Agreement, the Employer shall not cause, permit, or engage in any lockout of the bargaining unit employees.

ARTICLE 8
LABOR-MANAGEMENT COMMITTEE

Section 8.1. Committee. In the interest of sound Labor/Management relations, the City and the Labor Council shall establish a Labor-Management Committee, which shall normally consist of up to three (3) members from the bargaining unit and up to three (3) members appointed by the City. Each member shall serve at the pleasure of the appointing party, and may be replaced from time to time. The Committee shall establish its own rules of procedure and shall meet from time to time to discuss and investigate issues of mutual concern. Additionally, one (1) non-employee representative of the Labor Council and/or the City shall be permitted to attend such meetings with prior notification to the other party.

Section 8.2. Agenda. The party requesting the meeting shall furnish an agenda with the request for the meeting. The Labor Council will furnish the names of the employees who will be attending.

Section 8.3. Meetings /Attendance. The time, date and location of meetings shall be mutually agreed upon by the City and the Labor Council. Employee representatives attending Labor/Management meetings shall not suffer a loss in pay for hours spent in such meetings, if

held during the employee's regular scheduled hours of work. Meetings may be rescheduled to avoid shift coverage on an overtime basis.

ARTICLE 9
GRIEVANCE PROCEDURE

Section 9.1. Grievance Defined.

A. A grievance is defined as being any dispute or controversy between an employee or the Labor Council and the City involving:

1. The interpretation, application, or claimed violation of any of the provisions of this Agreement.

2. The discipline of any Bargaining Unit Member; or

3. The reasonableness of application of any work rule established and enforced by the City.

B. A group grievance is a grievance as defined in Paragraph A above, which uniformly affects a group of employees. The group will be comprised of only those bargaining unit members who sign the grievance when it is first presented in writing.

C. Grievances involving the equivalent of verbal and written reprimands may be grieved up to the City Manager, but are not subject to the arbitration procedure.

D. Grievances involving lost time, lost pay or demotion shall be submitted directly to Step Three.

Section 9.2. Jurisdiction. Nothing in this section is intended to deny a Bargaining Unit Member or the Labor Council any rights available at law to achieve redress of their legal rights. However, suspensions, reductions in rank, and discharges are subject to this Grievance and Arbitration Procedure and may not be the subject of a civil service appeal. Once the bargaining unit member or the Labor Council elects a remedy through some other official body (and that body takes jurisdiction), they are thereafter denied the remedy of the Grievance Procedure provided herein. However, to the extent a grievable grievance matter is or can be made the subject of a related SERB unfair labor practice charge, the parties agree that deferral to arbitration will in all cases be the preferred remedy in that the resolution of the matter through arbitration will serve as the sole exclusive remedy.

Section 9.3. Procedure. All employees will make an earnest and honest effort to settle differences and disputes with their immediate supervisor without filing a grievance. In the event that an agreement cannot be reached, then the following steps shall be taken with respect to any grievance. Grievances will be settled at the earliest possible step of the procedure. Any grievance not initiated or taken to the next step within the time limits specified herein will be considered to be resolved. Any answer to a grievance that has not been timely filed shall permit the Labor Council to appeal the grievance to the next higher step in the grievance process. Time limits for invoking the next higher step in the grievance procedure shall commence on the date the grievance answer is due. The Bargaining Unit Member must proceed through all steps of the grievance procedure in a proper order and within the prescribed time limits, except as otherwise

provided in this procedure. A grievant may have a Labor Council representative, or may waive the right to have one present at any step of the procedure.

Step One: An employee having an individual grievance will first attempt to resolve it informally with the supervisor whose actions gave rise to the incident. Such attempt at informal resolution shall be made by the employee with or without Labor Council representation, within seven (7) days following the events or circumstances giving rise to the grievance having occurred, or within seven (7) days of when the events or circumstances should have become known to the employee. At this step, there is no requirement that the grievance be submitted in writing. If a supervisor grants a grievance at verbal levels, written acknowledgment of granting such grievance must be furnished. If the employee is not satisfied with the oral response from the supervisor, which shall be given within three (3) days of the submission of the grievance at this step. The grievance may be referred to Step Two of the grievance procedure within five (5) days after receipt of the decision rendered in Step One.

Step Two: The grievance shall be referred in writing to the Chief of Police, or the Chief's designee who will hold a grievance hearing and reply in writing within seven (7) days after the hearing. If the Bargaining Unit Member is not satisfied with the written answer of the Chief of Police, the grievance may be referred to Step Three of the grievance procedure within five (5) days after receipt of the decision rendered in Step Two.

Step Three: If the grievance is not resolved in Step Two, it may then be appealed by the employee to the City Manager. Within seven (7) days, a mutually agreeable date shall be scheduled for said hearing. Each party may have a representative and any necessary witness present for the hearing. The City Manager (or designated representative) will answer the grievance within seven (7) days after the hearing has concluded. If the City fails to reply within the above time limit, the grievance may be referred to the next step by the Labor Council within seven (7) days.

Step Four: If the grievance is not satisfactorily resolved at Step Three, the grievance may be appealed by the Labor Council to arbitration pursuant to the terms of this Step Four.

A. Notice of the appeal to arbitration must be served on the City Manager in writing within twenty-one (21) calendar days after the written answer was given at Step Three. Either party, within ten (10) calendar days thereafter, may request a panel of nine (9) arbitrators from the Federal Mediation and Conciliation Service (FMCS), or other similar service. The parties shall alternately strike the names of arbitrators until only one (1) name remains. Each party has the right to reject one submitted panel and request another. The parties may, by mutual agreement, select an arbitrator without requesting a panel from the FMCS or other similar service. A date for arbitration shall be set in accordance with the wishes of the parties and the availability of the arbitrator.

B. The Arbitrator shall have no authority to add to, subtract from, modify or amend any of the terms of this Agreement or addendum to this Agreement. The Arbitrator shall have no authority to rule on anything that

happened before the effective date of this Agreement, or after the expiration of this Agreement. The Arbitrator shall promptly hear the matter and shall issue a decision within sixty (60) calendar days from the close of the hearing or the submission of post-hearing briefs; whichever is later, unless the parties grant additional time.

C. The decision of the Arbitrator shall be final and binding on the City, the Labor Council, and all persons, subject to appeal as provided by law.

D. The City and the Labor Council shall each bear its own expenses in any arbitration. The expenses of the arbitrator shall be shared equally by the parties.

Section 9.4. Extensions of Time. Upon the mutual agreement of the parties expressed in writing, the time limits set forth in this Article may be extended or the steps herein waived. All time periods cited in this article shall be interpreted to exclude Saturdays, Sundays, and legal holidays. Except as otherwise expressly provided "days" as listed in this procedure shall be working days for the moving person at each step.

Section 9.5. Content of Grievances. All written grievances must contain the following information on a Labor Council Grievance Form to be considered.

A. Aggrieved employee's name and signature.

B. Date grievance was first discussed and name of the supervisor with whom the grievance was discussed.

C. Date grievance was filed in writing.

D. Date and time grievance occurred.

E. Location where the grievance occurred.

F. A brief description of the incident, giving rise to the grievance.

G. The specific sections of this Agreement which are alleged to have been violated, misinterpreted or misapplied.

H. Desired remedy to resolve the grievance.

ARTICLE 10
INVESTIGATIONS, INTERVIEWS AND DISCIPLINE

Section 10.1. Purpose. The purpose of this procedure is to outline the process to be followed in the handling of an investigation dealing with complaints or misconduct by employees of the Police Division.

Section 10.2. Police Investigations Procedures. The City will use the existing chain of command structure to clarify complaints or allegations regarding members of the Police Division. In general, unless a special Grand Jury has been convened, the Police Division will be

used to investigate complaints or allegations against employees unless the Chief of Police defers to other qualified law enforcement agencies. Any criminal investigation will first be prefaced by a review of the complaint or allegation by the Chief of Police.

Section 10.3. Internal Investigations.

A. Employees shall be notified in writing at the beginning of a formal internal investigation unless such notification would jeopardize such investigation.

B. Employees will be paid for the time during which they are being interviewed. The interviews will be held at the Police Division, or at a location designated by the Chief of Police. An employee will be permitted to have a Labor Council representative and/or legal counsel present during an interview, should the employee feel such interview could lead to discipline**.**

C. The employee shall be informed of the nature of the investigation prior to questioning and shall be informed to the extent known at that time, whether the investigation is focused on the member for potential disciplinary charges.

D. The Chief of Police shall be updated in writing every forty-five (45) days an investigation is still open. The Chief of Police shall report the status of such investigations to the Labor Council within three (3) days.

E. When the City orders an employee to provide information in an investigation, such information may not be used in any criminal proceedings against the employee. Such information may be used by the City in taking action and in defending such action with respect to discharge or discipline of the employee. Before an employee may be charged for refusal to answer questions or participate in an investigation, the employee shall be advised that refusal to answer such questions or participate in such investigation may be the basis of such a charge, in itself.

F. An employee may be required, at City expense, to undergo alcohol and/or substance abuse testing in accordance with Article 14 of this Agreement, and/or a fitness for duty evaluation, which may include both physical and mental fitness.

G. The accused employee being interviewed shall not be subject to offensive language or threatened with transfer, dismissal or disciplinary action. No promise or reward shall be made as an inducement to answer any questions.

H. An employee may be given a polygraph examination or a voice stress examination if the Chief of Police has reason to believe the employee is a witness to an incident or occurrence being investigated; at the employee's written request directly to the Chief of Police; or if the employee is a focus of an investigation specifically related to the performance of the employee's official duties. An employee shall not be disciplined based solely on the results of such examination.

I. An employee, who has been under investigation, will be informed of the outcome of the case within seven (7) days following the conclusion of the investigation, culminating with the concurrence of the Chief of Police.

Section 10.4. Discipline.

A. No employee shall be disciplined, reduced in pay or position, suspended, or discharged, without just cause. The City agrees to begin the disciplinary process within ten (10) calendar days of receipt of knowledge of any act requiring discipline or within ten (10) calendar days of the conclusion of an investigation that results in discipline. The time limits for commencing discipline shall be extended in cases of pre-approved vacation and leave days. Documented warnings and reprimands that do not involve a reduction in pay or position, suspension, or discharge are not appealable to binding arbitration.

B. The principles of progressive disciplinary action normally shall be followed with respect to minor offenses. It shall be corrective in nature, and applied in a uniform manner. Normal progressive discipline shall consist of, but not be limited to, a documented verbal warning, written warning, written reprimand, short-term unpaid suspension [one (1) to ten (10) days], a long-term unpaid suspension, (more than ten (10) days), reduction in rank and discharge. A letter of counseling will be considered pre-disciplinary in nature, and will not be subject to the grievance procedure.

C. The City may take disciplinary action deemed necessary by the circumstances on a case-by-case basis.

D. The City agrees not to suspend without pay, demote or discharge an employee without first conducting a hearing. The hearing will be held among the City, the employee, and a Labor Council representative if the employee so desires. A copy of the charges will be sent to the employee not less than three (3) working days prior to the date of the hearing.

E. In cases where a suspension of ten (10) days or less has been imposed on a bargaining unit member, the City may offer the member the option to forfeit accrued compensatory time or vacation leave. If such an offer is made and accepted, the forfeiture shall be one (1) hour of accrued compensatory time or vacation leave, for each hour of proposed suspension. The forfeiture of leave shall constitute disciplinary action of record the same as though the suspension had been served and shall be placed in the employee's personnel file. The forfeiture of leave shall constitute the final resolution of the divisional charges, and once accepted by the bargaining unit member, forfeiture of accrued leave is not subject to further appeal through the grievance procedure or otherwise.

F. No public disclosure shall be initiated by the City of any disciplinary action taken or proposed against a Bargaining Unit Employee unless and until criminal charges have also been filed. Nothing in this section shall preempt and/or violate State or Federal law.

G. The Labor Council recognizes that the Employer may take disciplinary action for actions occurring while the employee is working off-duty details, while wearing the uniform of the Employer, or while off duty representing themselves as an employee of the Employer.

Section 10.5. Effect of Disciplinary Action.

1) Oral Reprimands. Records of oral reprimands shall cease to have force and effect or be considered in future discipline matters nine (9) months after their effective date, providing there are no intervening disciplinary actions taken during that time period.

2) Written Reprimand. Records of written reprimands shall cease to have force and effect or be considered in future disciplinary matters fifteen (15) months after their effective date, providing there are no intervening disciplinary actions taken during that time period.

3) Suspensions/ Other Discipline. Records of suspension or any other discipline shall cease to have force and effect or be considered in future discipline matters thirty-six (36) months after their effective date, providing there are no intervening disciplinary actions taken during that time period.

ARTICLE 11
PERSONNEL RECORDS

Section 11.1. Access to Personnel Records. Upon written request to the Chief of Police, an employee shall have access to the employee's records during normal office hours of the records custodian. Such access to personnel records shall be within a reasonable time of said request. Such request shall not interfere with the employee's regularly scheduled working hours. Review of the records shall be made in the presence of the Chief of Police or the designated representative.

Section 11.2. Copies of Personnel Records. An employee may copy documents in that employee's personnel records. The City may, at its discretion, charge reasonable copying cost to the employee for requested copies furnished to the employee.

Section 11.3. Clarification/ Explanation of Material in Personnel Records. An employee shall be permitted to insert written clarifications or explanatory memorandums of material found in the employee's personnel file, within five (5) days of the employee's knowledge of such material in the file.

Section 11.4. Requests for Release of Personnel Records. To the extent allowed by State or Federal Law and by State or Federal Court Decisions, personnel records shall be considered as public records. Whenever a request for disclosure of a personnel record is made by a member of the public, notice of such request and the identity of the requestor, will be given to the affected employee(s). The employee may request a meeting with the keeper of the records to discuss any appropriate reason some records should not be released. In the event that the employee believes that some of the records should not be released, it shall be the responsibility of the employee to notify the Chief of Police or the City Manager of the concern. No personal family information shall be released to anyone except as may be required by law or ordered by a court.

ARTICLE 12
SENIORITY

Section 12.1. Definition.

A. **City Seniority.** City seniority shall mean an employee's length of continuous service with the City, based on the employee's most recent date of hire with the City. City seniority shall be the basis for such benefits as accumulation of sick leave, vacation accrual, and/or other cumulative monetary fringe benefits based on length of service.

B. **Bargaining Unit Seniority.** Bargaining Unit seniority shall mean an employee's length of continuous service in the Bargaining Unit classification based on the original date of appointment in the division or transfer into the division.

C. **Rank Seniority.** Rank seniority shall mean the length of continuous service in a rank commencing form the date of the employee's service in each rank and shall include the period of time occupying an equal or higher rank.

Seniority shall not be broken by approved leaves of absence or suspensions. Employees who are employed on the same date shall be placed on a seniority roster in alphabetical order of surnames.

Section 12.2. Seniority List. The Employer will maintain an up-to-date seniority list. A copy of the seniority list will be posted on the appropriate bulletin board each year or when updated whichever is less. The names of all employees shall be listed on the seniority list in order of their last hiring date, and the date of entry into the division, starting with the senior employee at the top of the list. The City shall furnish a copy of the seniority list to the Labor Council when it is published.

Section 12.3. Termination of Seniority. The following situations constitute breaks in continuous service for which seniority is lost:

A. Discharge;

B. Resignation;

C. Retirement;

D. Layoff for more than twenty-four (24) months or the length of the employee's seniority, whichever is less;

E. Failure to return to work at the expiration of a leave of absence;

F. Failure to return to work when recalled from layoff.

G. Absent without leave for three (3) consecutive working days unless later excused by the Chief of Police.

H. New full-time employment elsewhere without written permission.

ARTICLE 13
PROBATIONARY PERIOD

Section 13.1. Probationary Period Newly promoted bargaining unit employees are required to successfully complete a probationary period as follows:

A. The employee shall be on job probation in the promoted rank for a period of six (6) months. The purpose of the job probation is to give the City an opportunity to observe the employee at work in such classification and to form an opinion as to whether the employee has the ability, knowledge and skills required to satisfactorily perform the job duties. During the job probation, the employee may be demoted at any time the

employee demonstrates the inability to satisfactorily perform the requirements of the job, or at the employee's request. If so demoted, the employee shall be returned to the last previous rank the employee permanently occupied. Such demotion is specifically excluded from the grievance procedure.

B. If an employee is not in active pay status during any period of time during the probationary period, then the time of such leave or inactive status is not counted as part of the probationary period. For the purpose of extending the probationary period, any leave of less than six (6) workdays will not be considered.

ARTICLE 14
SUBSTANCE TESTING

Section 14.1. Purpose of Policy. The purpose of this policy is to assure employees are fit for duty and to protect our employees and the public from the risks posed by the use of drugs and alcohol.

The presence of drugs and alcohol on the job, and the influence of these substances on employees during working hours, are inconsistent with the objective to maintain a drug and alcohol-free workplace. To further our commitment of maintaining a drug and alcohol-free workplace in order to provide a safe work environment for employees and safe service delivery to the public, it is our policy to:

A. Ensure that employees are not impaired in their ability to perform their work in a safe, productive manner,

B. Conduct pre-employment, reasonable suspicion, and post-accident drug and alcohol testing, and

C. Encourage employees to seek professional assistance any time alcohol or drug use adversely affect their ability to perform their work assignments.

Section 14.2. Employees Covered. This policy applies to all employees covered by this agreement.

Section 14.3. Prohibited Conduct.

A. "Alcohol" means the intoxicating agent in beverage alcohol, ethyl alcohol, or other low molecular weight alcohols including methyl and isopropyl (rubbing) alcohol. Employees must not consume alcohol:

1. On the job, during hours of work, during city meal periods (paid or unpaid), or during city rest periods, or

2. Up to four (4) hours following an accident or until the employee undergoes a post-accident test, whichever occurs first.

B. Alcoholic beverages may be served at City-organized and hosted functions only with the express written consent of the City Manager (or designee). Employees working at the function are not to consume alcoholic beverages while on duty. Employees in approved

social attendance at functions where alcohol is served may consume alcoholic beverages so long as this is done in proper moderation and with decorum.

C. "Controlled substance" means those substances identified as such in Schedules I through V of Section 202 of the Controlled Substance Act (21 U.S.C. 812) and as further defined by 21 CFR 1300.11 through 1300.15. Employees must not consume any controlled substance without a prescription from a licensed doctor of medicine or osteopathy. This includes: marijuana, amphetamines, opiates, phencyclidine (PCP), and cocaine.

D. Employees must not refuse to take a required drug or alcohol test. Refusal to take a test will be considered a positive test for purposes of this policy.

E. Employees must not be under the influence of or in possession of alcohol or drugs while on duty (except authorized, duty-related possession) and must not carry/store drugs or alcohol in any vehicle in which they are a passenger while on duty.

F. The unlawful manufacture, distribution, dispensing, possession or use of a controlled substance is prohibited in the City of Huber Heights workplace. An employee convicted of violating a criminal drug statute in the workplace must notify the Human Resources Director no later than five (5) days after such conviction. The Human Resources Director will notify the U.S. Division of Commerce of the criminal violation within ten (10) days.

Section 14.4. Legal Drugs. The appropriate use of legally prescribed medications and non-prescription medications is not prohibited. Employees are required to notify their supervisor prior to the use of any medication which may adversely affect their ability to perform their job. In such case, the employee may be assigned to perform work that can be safely performed while using such medication or placed on paid sick or other paid or unpaid leave. If reasonable suspicion exists that an employee is under the influence of an illegal substance or alcohol, a reasonable suspicion test will be conducted. This information should be handled in a confidential manner, the same as any other medical information.

Section 14.5. Drug/Alcohol Testing. Drug/alcohol testing shall be conducted solely for administrative purposes and the results obtained shall not be used in criminal proceedings. Under no circumstances may the results of drug/alcohol screening or testing be released to a third party for use in a criminal prosecution against the affected employee. The City conducts the following types of drug/alcohol testing to determine if employees are in compliance with this policy and associated rules of conduct: pre-employment, reasonable suspicion, and post-accident. In addition, employees are tested prior to returning to duty after a positive drug or alcohol test and subject to follow-up testing conducted during the course of a rehabilitation program recommended by a substance abuse professional. A Medical Review Officer (MRO) reviews test results and determines which tests are positive and which are negative.

The City shall test for the following drugs: marijuana, amphetamines, opiates, phencyclidine (PCP), cocaine, barbiturates, benzodiazepines, methadone, methaqualone, and propoxyphene. An initial drug screen is conducted on each specimen. For those specimens that are not negative, a confirmatory gas chromatography/mass spectrometry (GC/MS) test is performed. The test is considered positive if the amounts present are above the minimum thresholds established in 49 CFR Part 40.

An alcohol concentration of .03 percent or greater is considered a positive alcohol test, and in violation of this policy.

If a drug or alcohol test produces a positive result, the City may take such actions as authorized in Section 14.6 herein. Sick leave and/or other paid leave may be used while participating in a rehabilitation program. Otherwise, the employee will be placed on leave without pay until return to work following a negative alcohol/ drug test and authorization by the SAP.

A. **Pre-Employment Testing.** The City of Huber Heights performs drug and alcohol testing on potential employees after a conditional offer of employment.

B. **Reasonable Suspicion Testing.** Reasonable suspicion that an employee used or is using a controlled substance or alcohol in an unlawful or abusive manner may be based upon, but not limited to:

1. Observable phenomena, such as direct observation of drug or alcohol use or possession and/or the physical symptoms of being under the influence of a drug or alcohol;

2. A pattern of abnormal conduct or erratic behavior;

3. Conviction for a drug or alcohol-related offense, or the identification of an employee as the focus of a criminal investigation into illegal drug or alcohol possession, use, or trafficking. The employee is responsible for notifying the City, within five (5) days, of any drug-related conviction;

4. Information provided by reliable and/or credible sources or independently corroborated regarding an employee's substance abuse;

5. Evidence that an employee had tampered with a previous drug test, and

6. Facts or circumstances developed in the course of an authorized investigation of an accident or unsafe working practice.

The City representative must make a written record of the observations leading to a drug or alcohol test within twenty-four (24) hours of the observed behavior or before the test results are reported, whichever is earlier.

Any employee who demonstrates job performance impairments consistent with reasonable suspicion characteristics shall be relieved of duty with pay pending an investigation and testing of condition. In such case the employee shall be transported by City personnel to the sample collection location and to the employees' home. Employees with a negative drug test and/or alcohol test below .03 will be returned to duty if not otherwise in violation of this policy. Testing under this section may be for drugs or alcohol or both.

C. **Post-Accident Testing.** Post-accident testing will be conducted on employees whenever an accident occurs, regardless of whether there is an injury. An "accident" is an unplanned, unexpected or unintended event that occurs on City property, during the conduct of City business, during work hours, or which involves a City motor vehicle or

motor vehicles used in conducting City business, or is within the scope of employment, and which results in any of the following:

1. A fatality of anyone involved in the accident; or

2. Bodily injury to the employee and/or another person that requires off-site medical attention away from the City's place of employment; or

3. Vehicular damage in apparent excess of $2,000, or

4. Non-vehicular damage in apparent excess of $2,000.

When such an accident results in one of the situations above, any employee who may have contributed to the accident will be tested for drugs or alcohol use or both.

D. **Drug/Alcohol Testing After an Accident.** Urine specimen collection (for drugs) or breath/saliva collection (for alcohol) is to occur as quickly as possible after a need to test has been determined. At no time will a urine specimen be collected after sixteen (16) hours from the time of an employment-related accident. Breath or saliva alcohol testing will be performed as quickly as possible, but no later than four (4) hours after the accident, or it will be documented but not performed. If the employee responsible for an employment-related accident is injured, it is a condition of employment that the employee grant the City the right to request that attending medical personnel obtain appropriate specimens (breath or urine) for the purpose of conducting alcohol and/or drug testing. Further, all employees grant the City access to any and all other medical information that may be relevant in conducting a complete and thorough investigation of the employment-related accident including a full medical report from the examining physician(s) or other health care providers. A signed consent to testing form is considered a condition of employment. Any employee involved in an accident must refrain from alcohol use for four (4) hours following the accident, or until the employee undergoes a post accident alcohol test. Any employee who leaves the scene of an accident without justifiable explanation prior to submission to drug and alcohol testing is considered to have refused the test. The City reserves the right to determine who may have caused or contributed to an employment-related accident and may choose not to test after minor accidents if there is no violation of a safety or work rule, minor damage and/or injuries and no reasonable suspicion.

E. **Return-To-Duty Testing.** Any employee who has tested positive on a drug and/or alcohol test, and who was afforded the opportunity to return to work, must test negative for drugs and/or alcohol and be evaluated and released to duty by the Substance Abuse Professional before returning to work.

F. **Follow-Up Testing.** Any employee who has tested negative on a return-to-duty drug and/or alcohol test and been returned to duty shall be required to undergo frequent unannounced drug and alcohol testing during the period of time recommended by the Substance Abuse Professional. A maximum of four (4) follow-up tests shall be conducted within the twelve (12) months following the violation, which period may be extended up to one (1) additional year. Employees subject to follow-up testing will continue to perform their duties if not otherwise in violation of this policy.

G. **Who Pays for Testing.** The City shall pay for all reasonable suspicion**,** post-accident**,** return-to-duty, and follow-up drug and alcohol tests for employees. Employees shall reimburse the City through payroll deduction for all employee-requested confirmatory tests.

H. **Refusal to Submit to Testing.** A refusal to comply with a request for testing, submission of false information in connection with a test, or any attempt to falsify test results through tampering, contamination, adulteration, or substitution, shall be considered a refusal to submit to testing and will be treated the same as a positive test result. Refusal shall include an inability to provide a specimen or breath sample without a valid medical explanation, as well as a verbal declaration, obstructive behavior, or physical absence resulting in the inability to conduct the test.

Section 14.6. Drug/Alcohol Treatment. Employees who have completed probation and who test positive for the presence of illegal drugs or alcohol will be referred to a Substance Abuse Professional (SAP) for evaluation. An SAP is a licensed or certified physician, psychologist, social worker, employee assistance professional, or addiction counselor with knowledge of, and clinical experience in, the diagnosis and treatment of drug and alcohol-related disorders. The SAP will evaluate the employee to determine what assistance, if any, the employee needs to resolve problems associated with prohibited substance abuse or misuse of alcohol.

Under certain circumstances, including a positive drug and/or alcohol test, an employee may be required to undergo treatment for substance abuse**.** After the employee's return to duty after such evaluation and/or treatment, the employee must follow the rehabilitation program prescribed by the SAP, pass a return-to-duty drug and alcohol test(s), and be subject to unannounced follow-up tests for a period of at least one (1) year as determined by the SAP or as required by applicable law. Any employee who refuses treatment when required, or fails to comply with the regimen prescribed by the SAP for treatment, aftercare, or return-to-duty, shall be subject to disciplinary action, up to and including termination of employment.

Section 14.7. Employee-Requested Confirmation Testing. An employee who questions the results of a required drug test may request that an additional test be conducted at a different USDHHS-certified laboratory. The test must be conducted on the split sample that was provided at the same time as the original sample. The cost of the second test will be borne by the employee, unless the second test invalidates the first.

The method of collecting, storing, and testing the split sample will follow Division of Transportation guidelines. The employee's request for a split sample test must be made to the Medical Review Officer (MRO) within seventy-two (72) hours of notice of the initial test result. Requests after seventy-two (72) hours will be accepted only if the delay was due to document able facts that were beyond the control of the employee.

Section 14.8. Confidentiality. Positive and confirmed laboratory reports or test results shall not appear in an employee's general personnel folder. Information of this nature will be secured in a separate confidential medical folder in the Division of Human Resources. The reports or test results may be disclosed to the City Manager and Chief of Police and shall be disclosed to the tested employee. The City may disclose information required to be maintained pertaining to an employee to the employee or to the decision maker in a lawsuit, grievance, or other proceeding initiated by or on behalf of the individual and arising from the results of an alcohol and/ or controlled substance test administered under this part, or from the employer's determination that

the employee engaged in prohibited conduct (including, but not limited to, a worker's compensation, unemployment compensation, or other proceeding relating to a benefit sought by the employee).

ARTICLE 15
LAYOFF AND RECALL

Section 15.1. Layoff Notification. When the City determines that a long term layoff or job abolishment is necessary, they shall notify the affected employees thirty (30) calendar days in advance of the effective date of the layoff or job abolishment. Employees will be notified of the Employer's decision to implement any short-term layoff, lasting seventy-two (72) hours or less, as soon as possible.

Section 15.2. Layoff. The City shall determine in which classifications layoffs will occur and layoffs of bargaining unit members will be by classification. Within the police division, provisional employees shall be laid off first followed by part-time employees and then probationary employees. Bargaining unit members shall be laid off within each classification in order of divisional , beginning with the least senior and progressing to the most senior up to the number of bargaining unit members that are to be laid off. When an employee is removed from a classification within the Division as a result of a layoff, the employee may be allowed to bump the least senior employee in the next lowest-payment classification as provided by rank seniority, providing the employee can perform the available work.

Section 15.3. Recall. The City shall create a recall list for each classification with layoffs for a period of twenty-four (24) months or for the bargaining unit member's length of seniority, whichever is less. The City shall recall bargaining unit members according to seniority, beginning with the most senior employee in the classification and progressing to the least senior employee up to the number of employees to be recalled.

Section 15.4. Recall Notification. Notice of recall shall be sent to the bargaining unit member by certified mail. The City shall be deemed to have fulfilled its obligation by mailing the recall notice by certified mail, return receipt requested, to the last address provided by the bargaining unit member.

Section 15.5. Time Limits. The recalled bargaining unit member shall have fourteen (14) calendar days following the date of mailing of the recall notice to notify the City of the member's intention to return to work, and shall have twenty-one (21) calendar days following the mailing date of the recall notice in which to report for duty, unless a later date for returning to work is otherwise specified in the notice.

Section 15.6. Recall Probationary Period. Recalled bargaining unit members shall not serve a probationary period upon reinstatement, except that employees serving a probationary period at layoff shall be required to finish such probationary period.

ARTICLE 16
RULES AND REGULATIONS

Section 16.1. Rules, Regulations, Policies and Procedures. The City agrees that Rules, Regulations, Policies and Procedures of the Police Division shall be furnished to all members of the bargaining unit in written form.

The Chief of Police agrees under normal circumstances to notify the Labor Council of any new or amended rules and regulations or general orders prior to their general issuance and upon request to discuss the matter with the Labor Council prior to general issuance thereof.

The Rules, Regulations, Policies and Procedures shall be applied and interpreted consistently by the City, taking into consideration the facts and circumstances of each situation in which they are applied and interpreted.

The City shall retain the sole right to establish, change, amend, and enforce rules for employees to follow; and the right to warn, reprimand, transfer, suspend, demote or discharge, any and all employees who violate these rules. The Labor Council retains the right to grieve the reasonableness of the City's action. The City also may issue or establish reasonable regulations or general orders not in conflict with this Agreement.

ARTICLE 17
PROMOTIONS

Section 17.1. Eligibility When a vacancy occurs in the Deputy Chief classification, the vacancy shall be posted and employees in the classification of Lieutenant who are interested in filling the vacancy will be offered an interview for the position along with any other candidates who apply.

ARTICLE 18
HOURS OF WORK AND OVERTIME

Section 18.1. Intent. This Article is intended to define the hours of a workday, hours of a workweek, and to define the basis for the calculation of overtime.

Section 18.2. **Work Day, Work Week and Overtime**. Bargaining unit members working an eight (8) hour per day schedule shall be paid for all time worked in excess of the scheduled work day in any twenty-four (24) hour period computed on the basis of one and one-half (1-1/2) times their regular hourly rate of pay. The term "hours worked" for overtime purposes shall include all hours during which the Bargaining Unit Member is in paid status.

For purposes of compliance with the Fair Labor Standards Act, the City shall pay overtime for all hours actually worked over one hundred seventy-six (176) in any twenty-eight (28) day period in accordance with the Act. For purposes of compliance with the Article, the City shall comply with this Article**.** The calculation of overtime shall not be "compounded", therefore, to the extent that overtime is paid based on a daily basis, such payment shall be credited against any overtime due based upon a twenty eight (28) day period.

Section 18.3. Compensatory Time. In lieu of receiving overtime premium pay, an employee may elect to receive compensatory time off in lieu of the overtime payment. An employee shall

elect to be paid the overtime premium or receive compensatory time off at the time the overtime hours are actually worked. Compensatory time off will be scheduled with the approval of the Chief of Police **(**or designee). Compensatory time off shall be granted on the basis of the overtime rate applicable for each overtime hour actually worked. Compensatory time off will be granted in half hour (1/2) hour increments or more. Partial increments will be "rounded up" to the next complete half (1/2) hour. (For example, forty-five (45) minutes will be "rounded" to one (1) hour and twenty (20) minutes will be "rounded" to one half (1/2)-hour). Compensatory time off may be accumulated to a maximum of eighty (80) hours.

Upon separation from service for any reason, members shall be paid at their current rate of pay for accumulated hours of compensatory time. When a member dies while in paid status in the City service, any unused compensatory time to the member's credit shall be paid in a lump sum to the surviving spouse or the estate of the deceased.

Employees in the bargaining unit may cash-out or receive pay in lieu of time off for accumulated compensatory time. Employees must cash-out time in increments of eight (8) hours, and may only cash out compensatory time one time each calendar year during the first pay period in November of each year. Employees in the unit may cash out up to six (6) days – forty eight (48) hours.

Section 18.4. Schedules. A work schedule shall be posted at least two (2) weeks in advance of its effective date covering a minimum of thirty (30) calendar days indicating the normal workdays of every member of the bargaining unit.

Changes may be made in the posted shift schedule by the Chief of Police as may be required to meet the needs of the Police Division. The City agrees to schedule the changing of shifts in such a manner so that an officer will not be required to work two (2) consecutive eight (8) hour shifts.

Section 18.5. Temporary Transfers. The City shall have the right to temporarily transfer employees within the Bargaining Unit, irrespective of their seniority status, from one job classification to another to cover the employees who are absent from work due to illness, accident, vacations, or leaves of absence for the period of such absences. It is understood and agreed that any employee within the unit temporarily transferred in accordance with the provisions of this section shall not acquire any permanent title or right to the job to which the employee is temporarily transferred, but shall retain seniority in the permanent classification from which the employee was transferred. A temporarily transferred employee shall receive the higher classification rate of pay for each full day the employee performs the function of the higher classification.

ARTICLE 19
COMPENSATION

Section 19.1. Wages. Bargaining Unit Members shall be paid per hour according to the following**:**

a. **Police Lieutenant.** The pay of members in the classification of Police Lieutenant shall be fourteen percent (14%) higher than the top pay step for the classification of Police Sergeant.

Wage Scale

a. Effective at the beginning of the first pay period after January 1, 2023 the wage for Lieutenant is listed below:

	Hourly	Bi- weekly	Annually
Lieutenant	$53.12	$4,249.60	$110,489.60

b. Effective at the beginning of the first pay period after July 1, 2023:

	Hourly	Bi- weekly	Annually
Lieutenant	$54.44	$4,355.20	$113,235.20

c. Effective at the beginning of the first pay period after January 1, 2024 the wage for Lieutenant is listed below:

	Hourly	Bi- weekly	Annually
Lieutenant	$55.93	$4,474.40	$116,334.40

d. Effective at the beginning of the first pay period after January 1, 2025 the wage for Lieutenant is listed below:

	Hourly	Bi- weekly	Annually
Lieutenant	$57.47	$4,597.60	$119,537.60

d. Bi-weekly and annual salaries shown above are for informational purposes only. All bargaining unit employees are hourly employees.

Section 19.2. **Call-In Pay**. The City agrees to pay employees for a minimum of four (4) hours at one and one-half (1-1/2) times the employee's rate of pay if the employee is called-out for duty, as determined by a supervisor, at a time other than that for which the employee has been scheduled, thus necessitating additional travel to and from work. If the employee is notified that the call-in is cancelled before arriving at the location, the employee shall be paid for a minimum of two (2) hours at one and one-half (1-1/2) times the employee's rate of pay.

Section 19.3. Court Time/Overtime. In instances where an employee is required to work scheduled overtime, including court time, the City agrees to pay employees for a minimum of three and one-half (3 ½) hours at one and one-half (1-1/2) times the employee's hourly rate of pay. Court time on an employee's scheduled day off shall be a minimum of four (4) hours at one and one half (1-1/2) times the employee's hourly rate of pay. If the scheduled overtime, as outlined above, overlaps the officer's regularly scheduled duty time, the employee will only be eligible for overtime compensation for that time not on duty. If the scheduled overtime, as outlined above, begins one-half (1/2) hour or less after the officer's regular shift, the officer shall only be paid for the actual time worked. A Divisional vehicle will be provided for employee's attending out of town training sessions. If no vehicle is available, employees will be reimbursed in accordance with the City's travel policy.

Section 19.4. Supervisor –In- Charge. A bargaining unit member who has been temporarily assigned to perform the duties and assume the responsibilities of a higher classification by the Chief of Police (or designee) shall receive the rate of pay of that classification for all such hours.

Section 19.5. Pension Pick-up. Effective throughout the life of this Agreement, the City shall pay one percentage (1%) point of the employee's state-mandated contribution to the Police and Fireman's Pension Fund. The remaining portion of the employee's contribution shall be paid by the employee. However, the City shall "shelter" members pension contribution for personal income tax purposes.

Section 19.6. Pyramiding. There shall be no pyramiding of premium pay for the same hours worked.

ARTICLE 20
HOLIDAYS AND PERSONAL LEAVE DAYS

Section 20.1. Holidays. The employees shall receive holiday pay as defined below for the following holidays, which shall be observed on the days indicated:

New Year's Day	January 1st
Martin Luther King Day	Third Monday in January
President's Day	Third Monday in February
Memorial Day	Last Monday in May
Juneteenth	June 19
Independence Day	July 4th
Labor Day	First Monday in September
Veteran's Day	November 11th
Thanksgiving Day	Fourth Thursday in November
Friday after Thanksgiving Day	Fourth Friday in November
Christmas Eve	December 24th
Christmas Day	December 25th

Any Special holiday, as designated by the City, when the City offices are closed for the entire day, will also be observed as a holiday under this Article.

Section 20.2. Holiday Payment.

A. For each holiday listed above, employees shall receive their regular daily rate of pay as holiday pay, regardless of whether they work the holiday or not, provided they were employed during the holiday. Employees who work on a holiday as a scheduled work day shall be paid their regular daily rate of pay for working such holiday. In addition, employees who work on a holiday shall be paid four (4) additional hours of holiday pay at their regular hourly rate. This results in sixteen (16) hours of pay for the employee not scheduled to work, and twenty (20) hours of pay for the employee scheduled to work. For clarification, a continuous shift beginning or ending on a holiday shall qualify for holiday pay as defined in this section.

B. In regards to shifts that straddle midnight, only one working day will be counted as a holiday for which this benefit is intended.

Section 20.3. Personal Leave. All bargaining unit employees shall receive twenty-eight (28) hours of personal leave annually. An employee may elect to use the personal days as leave days from work in half hour (1/2) increments or more. Partial increments will be "rounded up" to the next complete half hour. (For example, forty-five minutes will be "rounded" to one hour and twenty minutes will be "rounded" to one-half hour.)

ARTICLE 21
VACATION

Section 21.1. Vacation Accrual. Bargaining unit employees shall earn vacation leave, on a pay period by pay period basis, according to their number of years of continuous service with the City as a member of the Police Division. Accrual rates will be based on the table below:

YEARS OF SERVICE	ACCRUAL PER PAY PERIOD	APPROXIMATE NUMBER OF VACATION DAYS ANNUALLY
Less than 5 years of service	3.0769 hours	10-vacation days
5 years of service but less than 10	4.9231 hours	16-vacation days
10 years of service but less than 15	6.1538 hours	20-vacation days
15 years of service but less than 20	7.3846 hours	24-vacation days
20 years of service but less than 25	8.6154 hours	28-vacation days
25 or more years of service	9.8461 hours	32-vacation days

Vacation time shall be accrued on the basis of complete pay periods of employment, and shall begin on the date of hire for each employee. No employee will be permitted to use vacation time that has not been accrued. It is the employee's responsibility to complete a standard leave request and submit the request to the Chief of Police.

Section 21.2. Vacation Carry Over. Year-to year carry-over allowed is equal to the total hours accrued in a calendar year. Vacation amounts in excess of the above to an employee's credit as of December 31 shall be automatically carried over to the following calendar year, but such excess vacation is to be used by March 31 of the following year. Any excess not used by March 31 shall be forfeited, unless the employee is eligible to convert vacation to pay as described in Section 21.5. In such cases, all excess vacation as of March 31 shall be converted to cash up to the conversion limits described in Section 21.5. Any amounts as of March 31 that are over the conversion limits shall be forfeited.

Section 21.3. Vacation Scheduling. Vacations leave shall be granted by the Chief of Police (or designee) at such times as they least interfere with the efficient operation of the Police Division. Vacation requests must be made by December 15, preceding the period requested. Officers who make the request by December 15 shall be granted vacation preference in accordance with rank seniority. Vacation leave shall be used in minimum increments of one-half (1/2) hour or more. Partial increments will be "rounded up" to the next complete half (1/2) hour. (For example, forty-five (45) minutes will be "rounded" to one (1) hour and twenty (20) minutes will be "rounded" to one-half (1/2) hour.)

Section 21.4. Prior Public Service Credit. Employees shall be credited with prior service credit for time worked fulltime with other Ohio political subdivisions for the purpose of determining vacation entitlement.

Section 21.5. Annual Vacation Cash-Out. Employees in the bargaining unit may receive pay in lieu of time off for accumulated vacation leave. Employees with five (5) or more years of service may cash-out up to six (6) vacation days in a calendar year. Employees with ten (10) or more years of service may cash-out up to twelve (12**)** vacation days in a calendar year.

Section 21.6. Substitution of Other Discretionary Paid Leave. An employee whose use of vacation leave, compensatory time, or personal leave has been approved, but who has an insufficient balance of such leave available for leave taken, shall be paid for the time used from accrued vacation, compensatory time, or personal leave, in that order, up to the accrued leave available.

Section 21.7. Terminal (Separation) Pay. Accrued but unused vacation hours shall be paid as terminal (separation) pay if an employee leaves employment in good status and has completed six (6) months of continuous service with the City; provided the employee gives not less than fourteen (14) calendar days' advance notice of such action to the Chief of Police. An employee who is laid off shall be paid for accrued vacation. The employee shall be remunerated for all accrued vacation at their last rate of pay with the City at the time the employee leaves employment. In the event of the death of an employee, such compensation shall be paid to the surviving spouse or the employee's estate.

ARTICLE 22- MEDICAL INSURANCE COVERAGE

Section 22.1. The Employer shall provide to all ~~bargaining unit~~ employees who elect coverage, health care through a qualified High Deductible Health Plan ("HDHP") in conjunction with a Health Savings Account ("HSA") or a Health Reimbursement Account ("HRA"). Dental and vision insurance coverage shall be the same coverage provided to other groups of Huber Heights City Employees.

Section 22.2. Through December 31, 2022, the Employer will pay 100% of the premium cost and will contribute 80% of the deductible for the HDHP for those employees who elect coverage and are enrolled in a HRA. The participating employees shall be responsible for the remaining 0% of the premium cost and 20% of the deductible. Through December 31, 2022, the Employer will contribute 60% of the deductible for the HDHP for those bargaining unit employees who elect coverage and are enrolled in a HSA. The participating Union member shall be responsible for the remaining 40% of the deductible.

Effective January 1, 2020, the Employer will pay 100% of the premium cost and will contribute 80% of the deductible for in-network providers within the HDHP for those employees who elect coverage and are enrolled in a HRA. The participating employees shall be responsible for the remaining 0% of the premium cost and 20% of the deductible for in-network providers. Effective January 1, 2020, the Employer will contribute 60% of the deductible for in-network providers within the HDHP for those bargaining unit employees who elect coverage and are enrolled in a HSA. The participating Union member shall be responsible for the remaining 40% of the deductible for in-network providers.

Effective January 1, 2020, participating employees shall be responsible for 100% of the deductible for costs incurred for services provided by out-of-network providers and the Employer shall not be required to contribute toward such deductibles.

Effective January 1, 2020, participating employees shall be responsible for all "Co-Pays" under the HDHP for in-network and out-of-network services.

(*For information purposes, the Co-Pays shall apply after the $2,500 Single or $5,000 Family Deductible is met for In-Network Services. Employees shall be obligated to pay the following Co-Pays up to a maximum of $1,000 Single or $1,850 Family for In-Network Services:*

- *Office Visit - $30.00*
- *Specialist - $60.00*
- *Urgent Care - $100.00*
- *Emergency Room - $250.00*
- *Prescription Drugs - $10 - $35 - $60 depending upon Tier.*

Employees shall be obligated to pay Co-Pays of 30% up to a maximum of $5,000 Single or $10,000 Family for Out-Of-Network Services.

Section 22.3. The Employer shall tender payments of its share of the deductibles to the Health Savings Accounts ("HSA") and the Health Reimbursement Accounts ("HRA") of employees who chose to participate in the HDHP, then in effect, on or before the first banking day following January 1, April 1, July 1 and October 1 for each year of the Agreement.

Section 22.4. In the event that an employee or a member of the employees' family who is enrolled in and covered by the HDHP suffers an illness or injury for which the cost of medical attention exceeds the Employee contribution and the annual Employer contribution paid to date, the Employer shall accelerate payments of the remaining deductible contributions for that calendar year to assist the Union member in paying health care related expenses.

The employee must submit to the Employer an Advance Request Form for acceleration and provide deductible documentation showing the costs of the illness or injury. Acceleration of the Employer's payment of its portion of the deductible shall not be available for elective procedures, including surgery and/or outpatient treatments.

Section 22.5. The HSA accounts shall be set up with a bank selected by the Employee with Employer's approval. The employees are solely responsible for any and all charges or fees assessed by the bank for the administration of and/or transactions involving each employee's HSA. The Employer shall be responsible for any fees or costs associated with its decision to change insurance carriers.

Section 22.6. The Employer agrees to deduct from each participating employee's biweekly paycheck the amount designated by that individual employee through an authorization form to be provided by the Employer. These amounts shall be paid into the participating employee's HSA.

Section 22.7. The employee is solely responsible for the management of the employee's own HSA. The Employer makes no representations or promises regarding the operation of the HSA, the tax implications of the HSA or the maximum an employee may contribute to the HSA.

Section 22.8. Except for paragraphs 22.5 and 22.7, all matters relating to the rights and obligations of the Employer and employee as set forth herein shall be subject to the grievance procedures set forth in Article 9 of this Agreement. Matters regarding occurrences which follows the Employer's deposit of its portion of the deductible and deposit of the employee's authorized pay deductions, if any, are beyond the control of the Employer, and therefore are not amenable to the grievance procedure.

Section 22.9. The Employer and representatives of its employees, including the Labor Council, shall form a committee to meet and confer regarding health care coverage during the term of this Agreement. The committee will evaluate and agree upon recommended changes to the health care coverage of the employees. In the event that the committee is unable to reach an agreement on a recommendation for health care coverage, either the employer or the Labor Council may immediately file a request for arbitration pursuant to the American Arbitration Association's Expedited Labor Arbitrations rules to determine if the coverage under the HDHP selected by the City is substantially equivalent to the plan then in effect.

Section 22.10. Employees shall be responsible for five (5%) percent of the premiums for the plans providing vision and dental coverage.

Section 22.11. The insurance carriers and/or method of providing the benefits referred to in this Article shall be solely at the discretion of the Employer.

Section 22.12. The Employer shall continue to offer an Employee Assistance Program designed to assist employees with personal problems that often interfere with their work.

Section 22.13. In the event that an employee declines coverage under the HDHP then in effect, the Employer agrees that it will pay the non-participating employee two-thousand five hundred dollars ($2500.00), in lieu of providing health care coverage. Payments of six hundred twenty five dollars ($625.00) shall be made to the employee quarterly, on the dates set forth in Section 22.3. Employees will not receive compensation should they choose not to participate in the City's vision or dental plan.

In order to qualify for this benefit, the employee must present proof satisfactory to the Employer that the employee is covered under a health care plan other than the HDHP provided by the Employer.

Section 22.14. Life Insurance. The Employer shall provide for each employee term life insurance and double indemnity coverage in the amount of fifty thousand dollars ($50,000.00). The costs of said term life insurance shall be at the expense of the City. The choice of insurance carriers shall be solely within the discretion of the City. A copy of the insurance policy shall be provided to the Labor Council by the City.

The City agrees to provide its employees the opportunity to purchase (at the employee's cost) voluntary group term life insurance for themselves and/or their dependents. The plan will attempt to provide flexibility that allows for various coverage options and choices for the

employee. The provider selection process will allow the City to "shop" for affordable group rates, minimum/maximum levels of life insurance, as well as guaranteed issue provisions.

Section 22.15. Liability Insurance The City shall maintain professional liability insurance for employees of the bargaining unit for the duration of this Agreement provided such insurance is reasonably available to the City. The costs of said liability insurance shall be at the expense of the City. The choice of insurance carriers shall be solely within the discretion of the City. A copy of the insurance policy shall be provided to the Labor Council by the City.

Section 22.16 Health Reimbursement Accounts. Employees who are participants of the HRA may use their HRA funds to purchase all qualified medical expenses, as permitted in section 213 (d) of the Internal Revenue Code and the HRA Plan Document. The maximum HRA benefit will be the maximum HRA benefit prorated on a quarterly basis based on the employee HRA eligibility date.

Reimbursements under the HRA can be made for the expenses of employee, spouse and dependent of the employee. HRA participants may access their entire HRA benefit anytime during the year. The unused HRA amounts at the end of the year will not be carried forward to the next calendar period. Upon separation of employment during the plan year, participation in the plan will cease and any unused amounts are forfeited. These amounts may never be used for anything but reimbursements for qualified medical expenses.

ARTICLE 23
UNIFORMS

Section 23.1. Uniforms. Employees will receive uniforms and equipment paid for by the City, and updated within the City's discretion, as described in Appendix B attached hereto. The lists of items in Appendix B are initial issue items and amounts. All items damaged in the line of duty or worn out from normal wear shall be replaced as needed. These lists shall be reviewed as needed (at least annually) for the purpose of adding, deleting, or changing items and amounts. Should the City during the life of this Agreement, change its uniforms or accessories the City will supply each covered employee with the changed items. No employee is authorized to wear or use divisional clothing and equipment except in the official performance of their duty, except as otherwise approved by the Chief of Police.

Section 23.2. **Personal Items** If, in the course of performing work related activities for the Employer, an employee loses or damages personal items, (eg. Watches, cell phones, sunglasses, contact lenses, eyeglasses, hearing aids, and dentures) the items will be replaced by the Employer. The total replacement cost in one (1) calendar year per employee shall not exceed five hundred ($500.00) . Damages to eyeglasses, contact lenses, hearing aide, and dentures is subject to reimbursement by Workers' Compensation. In the event Workers Compensation does not cover full replacement cost, the employee is eligible for replacement cost reimbursement as outlined above. Pagers, and other such personal equipment owned and used by the employee are not subject to replacement or reimbursement.

Section 23.3. **Footwear and Miscellaneous Equipment Maintenance Allowance.** The City will, after initial issuance, provide an allowance of six hundred twenty five dollars ($625.00) annually, with the second check in January, for the officer's footwear, duty bag, flashlight, and flashlight batteries.

23.4. Footwear and Miscellaneous Equipment Maintenance Allowance Pay During Absence. No Bargaining Unit Member shall receive Educational Pay under this Article during periods of time when the member is on leave status for twelve (12) consecutive months. Such members shall have their educational payment suspended until they return to work, at which time they will receive the education pay on a pro-rata basis. If a member does not return to work for any reason, the member shall not receive any education pay accrued during the ember's absence from work.

Section 23.5. Purchase of Weapon. Upon retirement from the Police Division (with ten (10) years or more of service), each Bargaining Unit Member shall have the right to purchase their service weapon and related magazines. The price of the weapon will be based on a depreciation schedule of twenty percent (20%) per service year, with a minimum value of one dollar ($1.00). The Chief shall maintain a record of make, model and serial number of said weapon in the name of the retired officer.

ARTICLE 24
SICK LEAVE

Section 24.1. Rate of Accrual. All full-time employees shall be credited with five (5) hours of paid sick leave per pay period.

Section 24.2. Permissible Uses. Sick leave may be granted to an employee, upon approval by the Employer, for the following reasons:

A. Illness, injury or pregnancy related condition of the employee.

B. Exposure of an employee to a contagious disease which could be communicated to and jeopardize the health of other employees or the public.

C. Examination of the employee, including medical, psychological, dental or optical examination, by an approved practitioner, which cannot be scheduled during non-work time.

D. Illness, injury or pregnancy related condition of a member of the employee's immediate family where the employee's presence is reasonably necessary for the health and welfare of the employee or affected family member.

E. Examination, including medical, psychological, dental or optical examination, of a member of the employee's immediate family by an appropriate practitioner where the employee's presence is reasonably necessary.

For the purpose of this Article, the definition of immediate family shall be: spouse, child, step-child, parents, step-parents, parent-in-law, siblings, significant other (as determined by the City Manager) or dependents residing full-time in the employee's household.

Section 24.3. Notification. For sick leave use, each bargaining unit member shall notify the Chief of Police **(**or designee**)** as early as possible, but no later than two (2) hours prior to the

employee's shift starting except day shift, which shall be one (1) hour before the beginning of the shift on the day of absence from work. Failure to promptly notify the City may result in denial of sick leave pay. All sick leave to be so classified shall be subject to approval by the Chief of Police. Employees shall follow proper procedures in filing sick leave forms upon return to work.

Section 24.4. Doctor's Certificate. The Chief of Police **(**or designee**)** may require a physician's certificate to be provided to the City's Human Resources Director to confirm the reasons for an absence due to illness or injury or for verification of the fact that the employee is able to return to work. Failure to present any required or requested physician's certificate, employee's written statement, or other required or requested medical verification, to the Employer (or designee) may result in loss of pay for the time absent, and/or disciplinary action.

Section 24.5. Medical Appointments. To the extent possible, employees should schedule dental, optical or medical appointments during off duty hours. However, when this is not possible and in the judgment of the Chief of Police an employee can be spared from work, the employee shall be given the time off and, at the employee's discretion, either from accumulated compensatory time off or sick leave credits charged therefore.

Section 24.6. Other Considerations. During the first day and any second consecutive day of absence, an employee utilizing sick leave shall be available for contact during the employee's regular shift hours unless otherwise authorized by the Chief of Police in writing. After a second consecutive day of sick leave, during continued absence utilizing sick leave, the employee must be at home so that the employee may be contacted during the hours of 8:00 a.m. to 4:00 p.m. Monday through Friday unless hospitalized, receiving out-patient medical treatment outside the employee's residence, purchasing required medication, or as authorized in writing by the Chief of Police.

Section 24.7. Accrual Limits Effective June 28, 2011, the City will calculate and "bank" any sick leave hours accrued by an employee in excess of one thousand two hundred eighty five (1285) hours. Those hours will become payable to the employee when that employee retires. That employee will then be paid a sum equal to one (1) hour worked, at the employee's regular straight time rate in the pay period prior to the pay period containing the date of August 15, 2003, for every three (3) hours banked by the City at the commencement of the Agreement.

The City shall provide a document detailing the amount of hours banked, the rate of pay they will be reimbursed at, and the total they will be reimbursed, immediately after the hours have been deducted from the employee's sick leave bank. A copy of this documentation is to be provided to each affected employee, and a duplicate copy is to be placed in each affected employee's personnel file**.**

Section 24.8. Sick Leave Compensation If, at the end of any given year, an employee has a balance of more than one thousand two hundred and eighty five (1285) hours of accrued but unused sick leave, the hours in excess of one thousand two hundred eighty five (1285) will be converted into a cash payment. Each employee who has accumulated more than one thousand two hundred eighty five (1285) hours and has no more than four (4) occurrences of sick leave, will be paid a sum equal to one hour worked, at the employee's regular straight time rate, for every two (2) hours accumulated in excess of one thousand two hundred eighty five (1285) hours. Each employee who has accumulated more than one thousand two hundred eighty five (1285) hours, and has more than four (4) occurrences of sick leave, will be paid a sum equal to

one hour worked, at the employee's regular straight time rate, for every three (3) hours accumulated in excess of one thousand two hundred eighty five (1285) hours.
Upon retirement, under the State of Ohio Police and Firefighter Pension Fund system, an employee's sick leave balance will be converted into cash payment. Each employee will be paid according to the following schedule:

A. For accumulated sick leave hours one (1) through three hundred fifty seven (357), the employee will be paid a sum equal to one (1) hour worked, at the employee's regular straight time rate, for every four (4) hours of accumulated sick leave.

B. For accumulated sick leave hours three hundred fifty eight (358) through seven hundred fourteen (714), the employee will be paid a sum equal to one (1) hour worked, at the employee's regular straight time rate, for every three (3) hours of accumulated sick leave.

C. For accumulated sick leave hours seven hundred fifteen (715) through one thousand seventy one (1071), the employee will be paid a sum equal to one (1) hour worked, at the employee's regular straight time rate, for every two (2) hours of accumulated sick leave.

D. For accumulated sick leave hours in excess of one thousand seventy one (1071), the employee will be paid a sum equal to one (1) hour worked, at the employee's regular straight time rate, for every one (1) hour of accumulated sick leave.

Upon an employee being granted a permanent and total disability from OP&F, that employee is eligible to receive a cash payment for unused sick leave hours according to the following schedule:

A. For accumulated sick leave hours one (1) through three hundred fifty seven (357), the employee will be paid a sum equal to one (1) hour worked, at the employee's regular straight time rate, for every one (1) hour of accumulated sick leave.

B. For accumulated sick leave hours three hundred fifty eight (358) through seven hundred fourteen (714), the employee will be paid a sum equal to one (1) hour worked, at the employee's regular straight time rate, for every three (3) hours of accumulated sick leave.

C. For accumulated sick leave hours seven hundred fifteen (715) through one thousand seventy one (1071), the employee will be paid a sum equal to one (1) hour worked, at the employee's regular straight time rate, for every two (2) hours of accumulated sick leave.

D. For accumulated sick leave hours in excess of one thousand seventy one (1071), the employee will be paid a sum equal to one (1) hour worked, at the employee's regular straight time rate, for every one (1) hour of accumulated sick leave

Section 24.9. Active Duty Death Upon death of an employee, the spouse (if there is no spouse, then the deceased employee's estate) will be paid in one lump sum for all accumulated but unused sick leave**.** Such payment will be at the rate of one hundred percent (100%) at the employee's regular straight time hourly rate at the time of death. Any "bank" established under Section 24.7. shall also be paid out under this Section; per the formula contained in Section 24.7 above.

Section 24.10. Sick Leave Abuse. The City reserves the right to investigate all usage of sick leave, and may hold full payment of sick leave until said investigation is completed. Should the City determine that an employee has not used sick leave in accordance with the above rules and regulations, payment may be denied and discipline may be meted out in accordance with the severity of any abused sick leave benefits. After four (4) instances of sick leave during a calendar year, the use of sick leave requires approval of the Chief of Police on a case-by-case basis. Employees granted approval for sick leave in excess of this limit are not eligible for voluntary overtime assignments during the pay period during which the sick leave was granted.

Section 24.11. Donated Sick Leave

A. **Eligibility** - Any eligible employee may apply to the City Manager to receive donated sick leave, if the employee requesting such donated sick leave:

1. Has a non-work related serious illness or injury, as documented in writing by a medical doctor, which renders them unable to perform the essential functions of their position for a minimum of four (4) consecutive weeks; and

2. Does not have a sufficient amount of accrued and unused paid leave to cover the estimated period of absence;

3. Has not been offered non-work related Transitional Duty; and

4. Has no disciplinary actions regarding sick leave abuse on record for progressive discipline purposes.

B. Procedure:

1. An employee qualifying for sick leave donation hereunder shall make a written request for such leave by completing the necessary form and submitting same to the City Manager. Written documentation from a medical doctor of the employee's serious illness or injury must be attached to the request. The City Manager shall have the discretion to approve or deny such request. Copies shall be provided to the employee, Human Resources and the Chief of Police.

2. Upon approval of a request for sick leave donation, the City Manager shall complete the necessary form and forward copies of same to each city division.

3. An employee wishing to donate sick leave to a fellow employee eligible for donation shall complete the necessary form and forward same to their division head, who shall provide a copy to Human Resources.

C. **Approval** - Upon approval of an employee's request for donated sick leave, the City Manager shall:

1. Notify all city employees of the employee's need for donated sick leave, while respecting the employee's right of privacy;

2. Approve payment of any such donated sick leave to the requesting employee on a pay period by pay period basis up to the amount of donated leave, or the hours necessary

to provide the employee with their regular, straight-time pay for such pay period, whichever is greater.

D. **Donating Sick Leave** - An employee may donate accrued and unused sick leave to their credit to any other employee who has been approved to receive donated sick leave if the donating employee:

1. Retains a sick leave balance of at least four hundred – eighty (480) hours after deduction of the hours offered for donation; and

2. Voluntarily elects to donate sick leave to the employee approved for donation, understanding that any such leave donated and used shall not be returned.

E. **Terms and Conditions –** The following additional terms and conditions shall apply to the sick leave donation program:

1. All donation of sick leave shall be in eight (8) hour increments, with eight (8) hours being the minimum donation;

2. An employee receiving donated sick leave shall be paid at their regular, straight-time rate of pay, regardless of the rate of pay of the employee donating such leave;

3. Sick leave shall be deducted from donating employees proportionately from all donated hours and credited to the receiving employee's account on pay day up to the amount necessary for the employee to be paid their regular two (2) weeks' pay. No sick leave shall accumulate in the account of a receiving employee or be converted to cash or compensatory time. Any sick leave donated by an employee that is not used shall remain in the account of the donating employee.

4. An employee using donated sick leave shall be in active pay status and shall accrue sick and vacation leave, and be entitled to any benefits they would normally receive. All paid leave provided to or accrued by an employee while using donated sick leave shall be used in the following pay period before donated sick leave is used.

5. Employees receiving donated sick leave shall be eligible to receive such leave only until the employee's estimated date of return to duty, or until the first pay period during which the receiving employee fails to receive enough donated leave to receive their full two (2) weeks pay. Persons who have continued to receive full donations and whose physicians extend their estimated date of return will be eligible for notification for the need for further donation.

6. No employee receiving donated sick leave will be permitted to be off work on such leave more than twelve (12) consecutive calendar months. An employee may not apply for donated leave more than once in any twelve (12) month period.

7. Donated sick leave shall not count for purposes of the donating employee's sick leave attendance bonus.

8. The City Manager shall ensure that no employee is forced or coerced into donating sick leave for a fellow employee. Donation shall be strictly voluntary. No city employee shall directly solicit donations of sick leave from another employee other than by the posting of an approved form.

ARTICLE 25
WAGE CONTINUATION

Section 25.1. Reporting. Any bargaining unit member injured in the line of duty will file a written accident or injury report with the Chief of Police or the Chief's designee within twenty-four (24) hours of the incident or as soon as the bargaining unit member is physically able to do so. Failure, without good cause, of a bargaining unit member to comply with this section may be grounds for the City to deny wage continuation leave or supplemental benefits. Any employee claiming a service-connected illness or injury under this Article shall file an application with the Ohio Bureau of Worker's Compensation (BWC). In the event the claim is denied by Worker's Compensation, the employee shall be charged with sick leave and/or vacation for all time paid by the City for the wage continuation claim. The parties agree that the employee's pay status will be controlled by the BWC's original decision until all appeals are final.

Section 25.2. Wage Continuation. Any employee who becomes unable to perform duties as assigned by the Employer due to a physical injury suffered in the discharge or performance of official duties as an employee of the City shall be eligible for wage continuation. Wage continuation shall be available for up to seven hundred twenty (720) work hours. These seven hundred twenty (720) work hours are fully paid by the Employer, and are in lieu of workers' compensation benefits. An employee who applies for wage continuation will apply to BWC for medical benefits only and not lost income benefits. The employee may apply for lost income benefits toward the end of the wage continuation if it is known that the absence will continue beyond the paid wage continuation. Recurring injuries do not qualify employees to receive wage continuation pay beyond the allowable seven hundred twenty (720) work hours provided at the time of the initial work connected injury date. During the first twelve (12) weeks following the conclusion of the paid leave, the employee may utilize sick or vacation time to supplement the workers' compensation benefits.

Section 25.3. Medical Evidence.

A. Any employee making claim for such compensation as provided for in this Article shall, at the request of the City, submit to a physical exam by a licensed physician of the City's choice. This examination will be restricted to areas limited to or affected by the injury. In the event that the physician finds that such employee is able to return to duty, the employee shall do so on the next scheduled work day or at any other time as scheduled by the City. Physical examinations required pursuant to this Article shall be at the City's expense.

B. For the best interest of both the employee and the Employer, an employee utilizing injury leave shall remain at the employee's residence Monday through Friday, 8:00 a.m. to 4:00 p.m. unless hospitalized, receiving out-patient medical treatment outside the employee's residence, purchasing required medication, or as authorized in writing by the Chief of Police.

C. A partially disabled employee who is eligible for wage continuation under this Article may be required by the City to perform limited duty work, subject to the limitations set and approved by the employee's physician.

D. Should an employee covered by this Agreement become permanently disabled as a result of an on-the-job injury to the extent that the employee cannot perform the regular job duties, the City will attempt to place the employee in a position within the Division, in the judgment of the City and/or the Chief of Police, the employee is physically and mentally able to perform, provided that such a position is available. This Section shall not require the City to create a position for any employee.

Section 25.4. Protection Insurance. The City may provide this benefit to the employee through income protection insurance or by any other means available to the City. In the event this benefit is provided through the purchase of income protection insurance, the employee shall meet all the requirements of such insurance policy to receive injury leave pay. The cost of such insurance shall be at the City's expense.

ARTICLE 26
OTHER LEAVES OF ABSENCE

Section 26.1. Jury Duty. The City shall grant the required leave with full pay where a member is summoned for any jury duty. All compensation received from the summoning court for such duty shall be paid to the City unless such duty is performed totally outside of the member's regularly scheduled duty hours. Employees released from jury duty prior to the end of their scheduled work period shall report to work for the remaining hours of such work shift.

Section 26.2. Military Leave.

A. All members who are members of the Ohio National Guard, the Ohio Organized Militia or members of other reserve components of the Armed Forces of the United States are entitled to leave of absence from their respective duties-without loss of pay for such time as they are in the military service on field training or active duty for periods of time not to exceed twenty-two (22) eight (8) hour work days or one hundred seventy-six (176) hours in any one (1) calendar year from January 1 through December 31. The member is required to submit to the City an order or statement from the appropriate military commander as evidence of such duty. There is no requirement that the service be in one (1) continuous period of time. Employees who are members of those components listed above will be granted emergency leave from mob control, riot control, flood, civil defense or similar duties when so ordered by the governor to assist civil authorities. Such leave will be paid provided it does not exceed the maximum hours of military leave provided above. The leave will cover the official period of the emergency.

B. Employees who are called or ordered to the uniformed services for longer than a month, for each calendar year in which the employee performed service in the uniformed services, because of an executive order issued by the President of the United States or an act of congress is entitled, during the period designated in the order or act, to a leave of absence and to be paid, during each monthly pay period of that leave of absence, the lesser of the following:

1. The difference between the permanent public employee's gross monthly wage or salary as an officer or permanent public employee and the sum of the permanent public employee's gross uniformed pay and allowances received that month;

2. Five hundred dollars.

No permanent public employee shall receive payments under division (B) of this section if the sum of the permanent public employee's gross uniformed pay and allowances received in a pay period exceeds the employee's gross wage or salary as a permanent public employee for that period or if the permanent public employee is receiving pay under (A) of this section.

C. Employees who are drafted or called for active duty with the Armed Forces of the United States or one of its reserve components shall in accordance with existing laws be entitled to re-employment after separation or discharge under honorable conditions from such service. The employee must be physically and mentally able to do the work required and must report for work within ninety (90) days of discharge. The Employee shall be re-employed in the same position or a similar position to the one held at the time of entry into the Armed Forces. The employee will enjoy seniority and benefits of that seniority that would be due as though he had been actively on the payroll. However, while on extended leave the employee shall not be entitled to benefits of employment, such as, sick, vacation, personal leave days or group health and life insurance and other such coverages.

D. An employee shall be granted permission to be absent from work in order to receive a physical examinations for compulsory military service in the Armed Forces in the United States. The employee shall be entitled to use paid sick leave for that purpose during such absence for a period not to exceed three (3) days.

Employees wishing to enlist shall be permitted to take one (1) enlistment physical and shall receive no more than one (1) day paid sick leave for that physical.

Section 26.3. Funeral Leave. At the time of a death in an employee's immediate family, an employee shall be granted time off for a period which is appropriate for the circumstances presented, and the employee shall be paid for up to three (3) days of missed work days in that period. Immediate family shall be defined as current spouse; natural, adopted, foster, in-law and step child, natural, adoptive, foster, in-law, and step parent, sibling, step-sibling, sibling-in-law, grandparent, grandparent-in-law, grandchild, aunt, aunt-in-law, uncle, uncle-in-law, person in loco parentis or legal guardian, other family member residing in the employees household and claimed as a tax exemption by the employee in the most recent tax year, and one (1) significant other residing in the employee's household as approved by the City Manager.

If additional time is necessary for an employee to attend the funeral of a member of the employee's family as defined above, an employee shall be entitled to use up to three (3) days of sick leave in conjunction with funeral leave.

Section 26.4. Family and Medical Leave. Family and Medical Leave will be granted to an employee who has been employed for at least twelve (12) months by the Employer and who has provided at least twelve hundred and fifty (1250) hours of work during the previous twelve (12)

months. The leave will be granted for a period of up to twelve (12) weeks for the following reasons:

A. To care for the employee's own serious health condition;

B. To care for the employee's spouse, child or parent who has a serious health condition; or

C. Because of the birth, adoption, or foster placement of a child.

D. Care for spouse, son, daughter, parent or next of kin who has suffered serious illness or injury while on active military duty; or

E. A qualified exigency for a spouse, son, daughter, or parent of a member of the Armed Forces called to active duty.

The employee's paid leave must be used up and is included in the twelve (12) week total, as follows:

1. Available sick leave (if the absent qualifies for sick leave)

2. Accrued vacation

3. Accrued personal leave

The employee may use compensatory time during the twelve (12) weeks.

The employee must provide the Employer with thirty (30) days advance notice of the leave or such notice as is practicable if thirty (30) days notice is not possible. The employee shall provide the Employer with certification of the condition from a health care provider or from the adoption or placement agency, whichever is applicable.

If the City employs a married couple and one or both request leave for a birth, adoption, foster care placement of a child, or to care for a new child, the total annual FMLA leave available to them as a couple for those purposes is twelve (12) weeks.

It is intended that the application of this Section comply with the FMLA of 1993 (as amended) and that the parties shall take such actions as to ensure compliance.

An employee who exhausts Family Medical Leave and/or injury leave shall be eligible for continued sick leave or disability leave.

Section 26.5. Personal Leave. An employee may be granted up to ninety (90) days of a personal leave of absence without pay upon approval of the City Manager. A request for a personal leave of absence shall be in writing; state the reasons for the requested leave, and be signed by the employee. Approval from the City Manager shall be in writing and shall specify the extent, if any, which seniority will accumulate during the period of the leave of absence and the date upon which the leave of absence terminates.

ARTICLE 27
TUITION REIMBURSEMENT AND EDUCATIONAL INCENTIVE

Section 28.1 Reimbursement Program. Each full-time non-probationary employee who is subject to the provisions of this Agreement shall be eligible for a reimbursement of tuition only in courses of instruction voluntarily undertaken and subject to the following conditions:

A. Provided financial resources are available, each employee of the unit may be provided not more than $2,000 per fiscal year for tuition reimbursement. Said funds shall only be provided under the following conditions:

- An employee must submit a letter of intent for utilization of this benefit no later than September 1 of the year preceding the year in which the benefit will be used. This letter must be submitted to the employee's division head, or their designee.
- For the fiscal year in which the benefit is to be utilized, the adopted city's budget must demonstrate a General Fund that is both legally and structurally balanced.

B. Only courses that directly related to the employee's current employment position are eligible for reimbursement hereunder. To claim reimbursement the employee must complete an application on a form provide by the City and receive approval from the City Manager for the course of study in advance. Each class taken must also be approved in advance. All courses must be taken during non- work hours. The Employer shall not reimburse fees for any course for which the employee received a scholarship, grant or subsidy to the extent of such aid.

C. All courses must be taken at an accredited college or university pursuant to and part of an established program leading to a degree.

D. Upon completion of an eligible course the employee shall promptly submit to the Employer a copy of the course grade report and a receipt issued by the college or university setting forth the cost of tuition.

E. Reimbursement shall be at the following rates:

a. One hundred percent (100%) for an "A" or equivalent;
b. Ninety percent (90%) for a "B" or equivalent; and
c. Eighty percent (80%) for a "C" or equivalent.

F. No reimbursement will be granted for books, papers, supplies, transportation, meals or any other expense connected with any course except the cost of tuition.

G. Utilization of the Tuition Reimbursement Program shall not preclude any unit member from receiving that Educational or Military Experience Incentive Pay for which they qualify.

H. Employees shall repay the Employer any tuition reimbursement received in the prior year if they voluntarily leave employment.

I. In the event of a permanent lay-off, disability retirement or death the employee will not be quired to rei burse the Employer for tuition assistance.

Section 28.2 Educational & Military Experience Incentive. Employees with military experience prior to their employment with the city, or who possess an Associate's degree,

a Bachelor's degree, and/or a Master's Degree shall be paid the following amounts during the first pay period of each December:

Military Experience	$ 400.00
Associate's Degree	$ 400.00
Bachelor's Degree	$ 700.00
Master's Degree	$1000.00

To qualify for the Military Experience Incentive, the unit member must provide documentation of an Honorable Discharge or a General Discharge Under Honorable Conditions.

These incentives are not subject to pyramiding and unit members shall only be paid to the highest rate of incentive for which they are qualified.

Section 28.3 Educational Pay During Absence. No Bargaining Unit Member shall receive Educational Pay under this Article during periods of time when the member is on leave status for twelve (12) consecutive months. Such members shall have their educational payment suspended until they return to work, at which time they will receive the education pay on a pro-rata basis. If a member does not return to work for any reason, the member shall not receive any education pay accrued during the member's absence from work.

ARTICLE 28
FITNESS FOR DUTY

Section 28.1. Fitness for Duty. The City may, at its discretion, require employees to submit to a physical or psychiatric/psychological examination in order to determine whether or not an employee remains capable of performing the essential functions of the position. All such examinations shall be conducted by licensed practitioners appointed and paid for by the City.

Section 28.2. Medical Evidence. The City may, at its discretion, require employees to provide specific medical data from the employee's doctor, the City's doctor, and/or a personal affidavit stating the cause of the absence, for any illness or injury which resulted in lost work time.

ARTICLE 29
MISCELLANEOUS

Section 29.1. Training. All officers are required to meet all mandatory certification requirements of the State of Ohio. Officers failing to maintain their certification or failing to pass any mandatory standard that compromises the certification shall not be allowed to work. The initial cost for any such mandatory requirements shall rest with the City. Non-probationary

officers who fail to qualify and/or meet any mandatory certification standards shall be allowed an opportunity to retrain at their expense. Said retraining must be completed within a period of six (6) months.

Section 29.2. Outside Activity. No employee may directly or indirectly maintain or engage in any outside business, financial interest or employment activity which in the opinion of the Chief of Police conflicts with the interest of the Division or which interferes with the employees' ability to discharge their duties fully. Such conflict of interest shall be grounds for discipline, up to and including discharge.

Section 29.3. Copies of Agreement. The Labor Council will provide each covered employee, at no cost to the employee, a copy of this Agreement within thirty (30) days from the date this Agreement is ratified by both parties.

ARTICLE 30
DURATION OF AGREEMENT

Section 30.1. Duration. The provisions of this Agreement shall be effective as of January 1, **2023**, and shall continue and remain in full force and effect to and including December 31, 2025 and thereafter for successive periods of one (1) year, unless either party shall at least sixty (60) days prior to December 31, 2025, (or sixty (60) days prior to any one (1) year extension) serve written notice on the other party of a desire to terminate, modify, alter, renegotiate, change, or amend this Agreement. Such notice shall be sent by a method approved by the State Employment Relations Board.

In Witness Whereof the parties have hereunto signed by their authorized representative this _____ day of _____, 2023.

FOR THE CITY OF HUBER HEIGHTS

_____
Bryan Chodkowski, Interim City Manager

_____
Mark Lightner, Police Chief

_____
Kathryn Knisley, Human Resources Director

FOR THE FOP/OLC

_____
Rick Paquette, Staff Representative

_____
Brian Carr, Bargaining Committee

_____
Tony Ashley, Bargaining Committee

_____
Brad Reaman, Bargaining Committee

Approved to as Form:

_____
David Montgomery, Law Director
Pickerel, Schaeffer, & Ebeling

Approved and ratified by the Council of the City of Huber Heights, Ohio on this _____ day of _____, 2023.

Resolution No. _____-R-_____

APPENDIX A

AUTHORIZATION FOR DUES DEDUCTION

FRATERNAL ORDER OF POLICE, OHIO LABOR COUNCIL, INC.

222 E. Town St., Columbus, Ohio 43215

1-800-FOP-OLCI

I, the undersigned, hereby authorize my Employer to check off and deduct from my payroll an amount equal to dues, remitting directly to the F.O.P. Ohio Labor Council, Inc.

(PLEASE PRINT)

Place of Employment_____

Name of *Employee:*_____

Home Address_____

APPENDIX B
UNIFORMS

The following items of uniform clothing, accessories and equipment will be furnished by the Department:

Qty.	Description/ Item	Qty.	Description/ Item
1	Hat, dress	1	Rain Coat
1	Jacket, light weight	5	Shirts, long sleeve
1	Jacket, winter	5	Shirts, short sleeve
2	Neckwear	5	Trousers
1	Shoes		

Qty.	Description/ Item	Qty.	Description/ Item
1	Badge, shooting	1	Holster
1	Badge, breast	1	Pouch, ammunition
1	Badge, jacket	1	Key strap, clip (optional)
2	Bar, name	1	Badge, cap
1	Bar, tie	1	Belt, gun
1	Case, handcuff	1	

Qty.	Description/ Item	Qty.	Description/ Item
1	Locker, personal	1	Hand gun
	Keys, department	1	Asp and Holder
1	Handcuffs		Patches (shirts & jackets)
1	Keys, handcuffs	1	Ballistic Vest

AI-9442 **Topics of Discussion** **E.**

Council Work Session

Meeting Date: 08/22/2023

County Assessments Authorization - Sidewalk/Lighting/Delinquent Utility

Submitted By: Jim Bell

Department: Finance **Division:** Accounting

Council Committee Review?: Council Work Session **Date(s) of Committee Review:** 08/22/2023

Audio-Visual Needs: None **Emergency Legislation?:** Yes

Motion/Ordinance/ Resolution No.:

Agenda Item Description or Legislation Title

County Assessments Authorization - Sidewalk/Lighting/Delinquent Utility

Purpose and Background

Montgomery County requires all communities to pass separate legislation for assessments that are to be added to the tax duplicate. Therefore, before the City can assess property for such things as annual sidewalk assessments, grass/weed charges, property maintenance abatement, unpaid water and sewer, etc., the City must pass legislation specifically identifying the property and the amount of the assessment. Assessments are based on collection for City services previously provided; therefore, City Staff are asking that this item be passed as an emergency.

Exhibit A, which provides all details of the assessments, is attached. Sidewalk assessment payoffs have been made by residents over the past month and the amounts listed on Exhibit A are for those properties for which no payoffs were received for the work performed. Additionally, City Staff request waiving of the second reading and approval of this legislation at the City Council Meeting on August 28, 2023, because that is the last opportunity to present assessments for the 2023 property tax bills that residents will receive in 2024.

Fiscal Impact

Source of Funds: N/A

Cost: N/A

Recurring Cost? (Yes/No): N/A

Funds Available in Current Budget? (Yes/No): N/A

Financial Implications:

Attachments

Ordinance

Exhibit A

CITY OF HUBER HEIGHTS
STATE OF OHIO

ORDINANCE NO. 2023-O-

APPROVING INDIVIDUAL ASSESSMENTS AMOUNTS AND DIRECTING THE DIRECTOR OF FINANCE OR HIS/HER DESIGNEE TO CERTIFY THE AMOUNTS TO THE APPLICABLE COUNTY AUDITOR FOR COLLECTION, AND DECLARING AN EMERGENCY.

WHEREAS, pursuant to Section 6, Article XVIII of the Ohio Constitution the General Assembly has enacted general laws stating purposes for which municipalities may assess specially benefited property; and

WHEREAS, these laws include Ohio Revised Code Sections 727.01, 727.011, 727.012, 727.013, 729.06, 729.11, 1710.01(h) and others, which authorize the City to levy and collect special assessments upon the abutting, adjacent, and contiguous, or other specially benefited, lots or lands in the municipal corporation, for among other things, any part of the cost connected with the improvement of any street, public road, place, boulevard, parkway, or park entrance or an easement of the municipal corporation; sidewalk construction; sewers; sewage disposal works and treatment plants, sewage pumping stations, water treatment plants, water pumping stations, reservoirs, and water storage tanks or standpipes, together with the facilities and appurtenances necessary and proper therefore; drains, storm-water retention basins, watercourses, water mains, or laying of water pipe; lighting; any part of the cost and expense of planting, maintaining, and removing shade trees thereupon; any part of the cost and expense of constructing, maintaining, repairing, cleaning, and enclosing ditches; and

WHEREAS, for such approved assessments, the County Auditor is to act at the direction, or on behalf, of a municipality with respect to collection of such assessments R.C. 727.30; (R.C. 727.33); and

WHEREAS, the General Assembly has also enacted laws that require a County Auditor to act at the direction, or on behalf, of a municipality with respect to collection of certain costs assessed to properties including but not limited to R.C 743.04, 715.261 and 731.51-54; and

WHEREAS, as a result of the foregoing, the City of Huber Heights has passed, and will in the future pass, laws to assess real property for all or part of the cost of a public improvement and/or certain permitted costs of abatement or collection, including but not limited to Ordinance No. 97-O-997 codified as Huber Heights Code Section 175.04 Assessments for Capital Improvement Projects (for sanitary sewer, water, sidewalks and drive aprons, roadways and storm sewers); Ordinance No. 90-O-419 codified as Huber Heights Code Section 919.01 (street lighting); Ordinance No. 2009-O-1771 codified as Huber Heights Code Section 929.16 (unpaid water service); Ordinance No. 1996-O-856 codified as Huber Heights Code Section 923.08 (unpaid sanitary sewer); Ordinance No. 2002-O-1325 codified as Huber Heights Code Section 922.32 (stormwater); Ordinance No. 2014-0-2096 codified as Huber Heights Code Section 521.11 (nuisance in the right of way); Huber Heights Code Section 911.02 (sidewalk repair); Ordinance No. 2002-O-1324 and No. 2011-O-1897 (weed cutting assessment); Huber Heights Code Sections 925.05 (lower Rip Rap Road sewer district assessment), 952.04 (nuisance abatement for false alarms), 521.081, (littering and deposit of garbage) and such other ordinances or resolutions that may be passed from time to time pursuant to these codified laws; and

WHEREAS, in order to better track and account for authorized legal assessments and the amounts due to the City, City Council has determined it is in the best interest of the citizens to pass this Ordinance setting forward the applicable properties and assessment amounts to be certified to the County for collection; and

WHEREAS, the assessments set forth in Exhibit A have been authorized by the City Council of the City of Huber Heights and are required by law to be assessed and collected by the County on behalf of the City.

NOW, THEREFORE, BE IT ORDAINED by the City Council of Huber Heights, Ohio that:

Section 1. The properties set forth on the attached Exhibit A, which is incorporated herein by this reference, are to be assessed in the amount also set forth on the applicable section of Exhibit A unless payment is made within the time frame set forth in the applicable section of Exhibit A.

Section 2. In the event a payment for the amount or any portion of the amount set forth in Exhibit A is received by the City prior to final assessment date set forth in Exhibit A, which is the same date set forth in the notice sent to such property owner, the Director of Finance or his/her designee is authorized to remove or revise such assessment from Exhibit A prior to certification to the County Auditor.

Section 3. The Director of Finance or his/her designee is instructed to certify this Ordinance, including the final assessed properties in Exhibit A, to the applicable County Auditor for collection.

Section 4. It is hereby found and determined that all formal actions of this Council concerning and relating to the passage of this Ordinance were adopted in an open meeting of this Council and that all deliberations of this Council and of any of its Committees that resulted in such formal action were in meetings open to the public and in compliance with all legal requirements including Section 121.22 of the Ohio Revised Code.

Section 5. This Ordinance is hereby declared to be an emergency measure necessary for the immediate preservation of the public peace, health, safety and welfare and for the further reason that finalizing and certifying assessment at the earliest time is necessary to timely establish a lien and protect the City's interest in payment of amounts owed to the City; therefore, this Ordinance shall take full force and effect immediately upon its adoption by Council.

Passed by Council on the _____ day of _____ , 2023;
_____ Yeas; _____ Nays.

Effective Date:

AUTHENTICATION:

_____	_____
Clerk of Council	Mayor
_____	_____
Date	Date

EXHIBIT 'A'

Project No	Project Desc	Parcel ID		Address	Total to be Assessed	Tax Year	Begin Collection
31500	Grass/Weeds	P70 00202 0526		4156 Navajo Ave	$334.80	2023	February 2024
31500	Grass/Weeds	P70 00202 0526		4156 Navajo Ave	$376.00	2023	February 2024
31500	Grass/Weeds	P70 00202 0581		Rip Rap Rd (SW corner of Navajo	$314.20	2023	February 2024
31500	Grass/Weeds	P70 00202 0604		6333 Blackfoot St.	$334.80	2023	February 2024
31500	Grass/Weeds	P70 00202 0604		6333 Blackfoot St.	$355.40	2023	February 2024
31500	Grass/Weeds	P70 00306 0018		7210 Kirkview Dr	$314.20	2023	February 2024
31500	Grass/Weeds	P70 00306 0018		7210 Kirkview Dr	$314.20	2023	February 2024
31500	Grass/Weeds	P70 00306 0018		7210 Kirkview Dr	$334.80	2023	February 2024
31500	Grass/Weeds	P70 00410 0016		4885 Lodgeview Drive	$355.40	2023	February 2024
31500	Grass/Weeds	P70 00411 0026		7690 Rustic Woods Drive	$334.80	2023	February 2024
31500	Grass/Weeds	P70 00512 0037		5919 Timbergate Trl	$334.80	2023	February 2024
31500	Grass/Weeds	P70 00512 0037		5919 Timbergate Trl	$334.80	2023	February 2024
31500	Grass/Weeds	P70 00512 0037		5919 Timbergate Trl	$355.40	2023	February 2024
31500	Grass/Weeds	P70 00907 0002		4435 Leston Ave	$345.10	2023	February 2024
31500	Grass/Weeds	P70 00908 0008		5230 Monitor Drive	$314.20	2023	February 2024
31500	Grass/Weeds	P70 00908 0008		5230 Monitor Drive	$324.50	2023	February 2024
31500	Grass/Weeds	P70 00913 0004		4427 Kitridge Rd	$314.20	2023	February 2024
31500	Grass/Weeds	P70 00913 0004		4427 Kitridge Rd	$314.20	2023	February 2024
31500	Grass/Weeds	P70 00913 0004		4427 Kitridge Rd	$324.50	2023	February 2024
31500	Grass/Weeds	P70 00915 0018		4572 Korner Dr.	$314.20	2023	February 2024
31500	Grass/Weeds	P70 00915 0018		4572 Korner Dr.	$314.20	2023	February 2024
31500	Grass/Weeds	P70 00915 0018		4572 Korner Dr.	$355.40	2023	February 2024
31500	Grass/Weeds	P70 01009 0008		5046 Sabra Avenue	$334.80	2023	February 2024
31500	Grass/Weeds	P70 01114 0031		7051 Troy Manor Rd	$334.80	2023	February 2024
31500	Grass/Weeds	P70 01401 0037		4707 Neptune Ln	$376.00	2023	February 2024
31500	Grass/Weeds	P70 01402 0027		5307 Packard Drive	$314.20	2023	February 2024
31500	Grass/Weeds	P70 01404 0041		5479 Naughton Dr.	$314.20	2023	February 2024
31500	Grass/Weeds	P70 01404 0054		4874 Neptune Ln	$334.80	2023	February 2024
31500	Grass/Weeds	P70 01408 0005		5669 Botkins Rd	$314.20	2023	February 2024
31500	Grass/Weeds	P70 01411 0037		5773 Botkins Rd	$314.20	2023	February 2024
31500	Grass/Weeds	P70 01411 0037		5773 Botkins Rd	$334.80	2023	February 2024
31500	Grass/Weeds	P70 01515 0013		4877 Fishburg Rd	$334.80	2023	February 2024
31500	Grass/Weeds	P70 01611 0034		7066 Claybeck Drive	$314.20	2023	February 2024
31500	Grass/Weeds	P70 01616 0028		5956 Corsica Drive	$334.80	2023	February 2024
31500	Grass/Weeds	P70 01616 0028		5956 Corsica Drive	$334.80	2023	February 2024
31500	Grass/Weeds	P70 01702 0019		6905 Morley Ln	$345.10	2023	February 2024
31500	Grass/Weeds	P70 01702 0019		6905 Morley Ln	$334.80	2023	February 2024
31500	Grass/Weeds	P70 01714 0019		7044 Hubbard Drive	$334.80	2023	February 2024
31500	Grass/Weeds	P70 01714 0019		7044 Hubbard Drive	$355.40	2023	February 2024
31500	Grass/Weeds	P70 01718 0007		5656 Bellefontaine Rd	$314.20	2023	February 2024
31500	Grass/Weeds	P70 01801 0034		5901 Lancer Ct.	$314.20	2023	February 2024
31500	Grass/Weeds	P70 01817 0018		6552 Milhoff Drive	$334.80	2023	February 2024
31500	Grass/Weeds	P70 01817 0018		6552 Milhoff Drive	$345.10	2023	February 2024
31500	Grass/Weeds	P70 01903 0025		7018 Longford Rd	$334.80	2023	February 2024
31500	Grass/Weeds	P70 01903 0025		7018 Longford Rd	$334.80	2023	February 2024
31500	Grass/Weeds	P70 01915 0025		7257 Cosner Dr.	$334.80	2023	February 2024
31500	Grass/Weeds	P70 01920 0037		8124 Mount Charles	$314.20	2023	February 2024
31500	Grass/Weeds	P70 02021 0009		5985 Fox Trace Ct.	$314.20	2023	February 2024
31500	Grass/Weeds	P70 02021 0009		5985 Fox Trace Ct.	$314.20	2023	February 2024
31500	Grass/Weeds	P70 02021 0009		5985 Fox Trace Ct.	$324.50	2023	February 2024
31500	Grass/Weeds	P70 02027 0020		5675 Cottonwood Ct.	$314.20	2023	February 2024
31500	Grass/Weeds	P70 02027 0020		5675 Cottonwood Ct.	$324.50	2023	February 2024
31500	Grass/Weeds	P70 02211 0112		3020 Burr Oak Drive	$355.40	2023	February 2024
31500	Grass/Weeds	P70 03908 0125		6260 Bellefontaine Rd	$334.80	2023	February 2024
31500	Grass/Weeds	P70 03912 0055		6480 Brandt Pike	$396.60	2023	February 2024
31500	Grass/Weeds	P70 04002 0026		6340 Shull Rd	$314.20	2023	February 2024
31500	Grass/Weeds	P70 04003 0131		5553 Old Troy Pike	$334.80	2023	February 2024
31500	Grass/Weeds	P70 04009 0053		7745 Bridgewater Road	$314.20	2023	February 2024
31500	Grass/Weeds	Right of Way		Silver Oak Entry/Fishburg R.O.W.	$396.60	2023	February 2024
					$19,639.91		

Project No	Project Desc	Parcel ID		Address	Total to be Assessed	Tax Year	Begin Collection
31850	Trash/Litter	P70 00105 0022		5700 Mallard Drive	$394.78	2023	February 2024
31850	Trash/Litter	P70 00115 0015		5413 Lofino Court	$356.18	2023	February 2024
31850	Trash/Litter	P70 01009 0008		5046 Sabra Ave	$428.28	2023	February 2024
31850	Trash/Litter	P70 01408 0042		5701 Belmar Drive	$999.89	2023	February 2024
31850	Trash/Litter	P70 01408 0042		5701 Belmar Drive	$475.08	2023	February 2024
31850	Trash/Litter	P70 01411 0037		5773 Botkins Rd	$358.22	2023	February 2024
31850	Trash/Litter	P70 01507 0009		5584 Storck Drive	$659.00	2023	February 2024
31850	Trash/Litter	P70 01508 0013		5637 Copley Circle	$543.64	2023	February 2024
31850	Trash/Litter	P70 01818 0018		6538 Glen Ivy Drive	$629.14	2023	February 2024
31850	Trash/Litter	P70 01905 0007		5442 Misty Ln	$504.59	2023	February 2024
31850	Trash/Litter	P70 01914 0035		7220 Belle Plain Drive	$360.30	2023	February 2024
					$5,709.10		

Project No	Project Desc	Parcel ID		Address	Total to be Assessed	Tax Year	Begin Collection
31950	Property Maintenance	P70 00202 0604		6333 Blackfoot Street	$3,711.92	2023	February 2024
31950	Property Maintenance	P70 00914 0001		5264 Mariner Drive	$1,726.01	2023	February 2024
31950	Property Maintenance	P70 01006 0026		4691 Powell Road	$555.33	2023	February 2024
31950	Property Maintenance	P70 01405 0018		4901 Nebraska Ave	$574.41	2023	February 2024
31950	Property Maintenance	P70 01408 0005		5669 Botkins Road	$1,092.83	2023	February 2024
31950	Property Maintenance	P70 01502 0008		4560 Pennyston Ave	$430.21	2023	February 2024
31950	Property Maintenance	P70 01515 0013		4877 Fishburg Road	$533.36	2023	February 2024
31950	Property Maintenance	P70 01702 0019		6905 Morley Ln	$1,151.21	2023	February 2024
					$9,777.28		

Project No	Project Desc	Parcel ID		Address	Total to be Assessed	Tax Year	Begin Collection
32066	Sidewalk Program	P70 01706 0004		7142 Mandrake Dr	$345.51	2024	February 2024
32066	Sidewalk Program	P70 01706 0004		7142 Mandrake Dr	$345.51	2025	February 2024
32066	Sidewalk Program	P70 01706 0004		7142 Mandrake Dr	$345.51	2026	February 2026
32066	Sidewalk Program	P70 01706 0004		7142 Mandrake Dr	$345.51	2027	February 2027
32066	Sidewalk Program	P70 01706 0004		7142 Mandrake Dr	$345.51	2028	February 2026
32066	Sidewalk Program	P70 01706 0005		7153 Mandrake Dr	$270.05	2024	February 2024
32066	Sidewalk Program	P70 01706 0005		7153 Mandrake Dr	$270.05	2025	February 2025
32066	Sidewalk Program	P70 01706 0005		7153 Mandrake Dr	$270.05	2026	February 2026
32066	Sidewalk Program	P70 01706 0005		7153 Mandrake Dr	$270.05	2027	February 2027
32066	Sidewalk Program	P70 01706 0005		7153 Mandrake Dr	$270.05	2028	February 2028
32066	Sidewalk Program	P70 01706 0011		7129 Mandrake Dr	$53.78	2024	February 2024
32066	Sidewalk Program	P70 01706 0011		7129 Mandrake Dr	$53.78	2025	February 2025
32066	Sidewalk Program	P70 01706 0011		7129 Mandrake Dr	$53.78	2026	February 2026
32066	Sidewalk Program	P70 01706 0011		7129 Mandrake Dr	$53.78	2027	February 2027
32066	Sidewalk Program	P70 01706 0011		7129 Mandrake Dr	$53.78	2028	February 2028
32066	Sidewalk Program	P70 01706 0012		7125 Mandrake Dr	$60.05	2024	February 2024
32066	Sidewalk Program	P70 01706 0012		7125 Mandrake Dr	$60.05	2025	February 2025
32066	Sidewalk Program	P70 01706 0012		7125 Mandrake Dr	$60.05	2026	February 2026
32066	Sidewalk Program	P70 01706 0012		7125 Mandrake Dr	$60.05	2027	February 2027
32066	Sidewalk Program	P70 01706 0012		7125 Mandrake Dr	$60.05	2028	February 2028
32066	Sidewalk Program	P70 01706 0013		7121 Mandrake Dr	$163.48	2024	February 2024
32066	Sidewalk Program	P70 01706 0013		7121 Mandrake Dr	$163.48	2025	February 2025
32066	Sidewalk Program	P70 01706 0013		7121 Mandrake Dr	$163.48	2026	February 2026
32066	Sidewalk Program	P70 01706 0013		7121 Mandrake Dr	$163.48	2027	February 2027
32066	Sidewalk Program	P70 01706 0013		7121 Mandrake Dr	$163.48	2028	February 2028
32066	Sidewalk Program	P70 01707 0003		7154 Mandrake Dr	$56.17	2024	February 2024
32066	Sidewalk Program	P70 01707 0003		7154 Mandrake Dr	$56.17	2025	February 2025
32066	Sidewalk Program	P70 01707 0003		7154 Mandrake Dr	$56.17	2026	February 2026
32066	Sidewalk Program	P70 01707 0003		7154 Mandrake Dr	$56.17	2027	February 2027
32066	Sidewalk Program	P70 01707 0003		7154 Mandrake Dr	$56.17	2028	February 2028
32066	Sidewalk Program	P70 01707 0004		7158 Mandrake Dr	$195.19	2024	February 2024
32066	Sidewalk Program	P70 01707 0004		7158 Mandrake Dr	$195.19	2025	February 2025
32066	Sidewalk Program	P70 01707 0004		7158 Mandrake Dr	$195.19	2026	February 2026
32066	Sidewalk Program	P70 01707 0004		7158 Mandrake Dr	$195.19	2027	February 2027
32066	Sidewalk Program	P70 01707 0004		7158 Mandrake Dr	$195.19	2028	February 2028
32066	Sidewalk Program	P70 01707 0005		7162 Mandrake Dr	$46.31	2024	February 2024
32066	Sidewalk Program	P70 01707 0005		7162 Mandrake Dr	$46.31	2025	February 2025
32066	Sidewalk Program	P70 01707 0005		7162 Mandrake Dr	$46.31	2026	February 2026
32066	Sidewalk Program	P70 01707 0005		7162 Mandrake Dr	$46.31	2027	February 2027
32066	Sidewalk Program	P70 01707 0005		7162 Mandrake Dr	$46.31	2028	February 2028
32066	Sidewalk Program	P70 01707 0007		7172 Mandrake Dr	$123.28	2024	February 2024
32066	Sidewalk Program	P70 01707 0007		7172 Mandrake Dr	$123.28	2025	February 2025
32066	Sidewalk Program	P70 01707 0007		7172 Mandrake Dr	$123.28	2026	February 2026
32066	Sidewalk Program	P70 01707 0007		7172 Mandrake Dr	$123.28	2027	February 2027
32066	Sidewalk Program	P70 01707 0007		7172 Mandrake Dr	$123.28	2028	February 2028
32066	Sidewalk Program	P70 01707 0009		7180 Mandrake Dr	$114.58	2024	February 2024
32066	Sidewalk Program	P70 01707 0009		7180 Mandrake Dr	$114.58	2025	February 2025
32066	Sidewalk Program	P70 01707 0009		7180 Mandrake Dr	$114.58	2026	February 2026
32066	Sidewalk Program	P70 01707 0009		7180 Mandrake Dr	$114.58	2027	February 2027
32066	Sidewalk Program	P70 01707 0009		7180 Mandrake Dr	$114.58	2028	February 2028

32066	Sidewalk Program	P70 01707 0011		6525 Millhoff Dr	$81.02	2024	February 2024
32066	Sidewalk Program	P70 01707 0013		7193 Mandrake Dr	$219.89	2024	February 2024
32066	Sidewalk Program	P70 01707 0013		7193 Mandrake Dr	$219.89	2025	February 2025
32066	Sidewalk Program	P70 01707 0013		7193 Mandrake Dr	$219.89	2026	February 2026
32066	Sidewalk Program	P70 01707 0013		7193 Mandrake Dr	$219.89	2027	February 2027
32066	Sidewalk Program	P70 01707 0013		7193 Mandrake Dr	$219.89	2028	February 2028
32066	Sidewalk Program	P70 01707 0014		7189 Mandrake Dr	$201.97	2024	February 2024
32066	Sidewalk Program	P70 01707 0014		7189 Mandrake Dr	$201.97	2025	February 2025
32066	Sidewalk Program	P70 01707 0014		7189 Mandrake Dr	$201.97	2026	February 2026
32066	Sidewalk Program	P70 01707 0014		7189 Mandrake Dr	$201.97	2027	February 2027
32066	Sidewalk Program	P70 01707 0014		7189 Mandrake Dr	$201.97	2028	February 2028
32066	Sidewalk Program	P70 01707 0017		7177 Mandrake Dr	$394.25	2024	February 2024
32066	Sidewalk Program	P70 01707 0017		7177 Mandrake Dr	$394.25	2025	February 2025
32066	Sidewalk Program	P70 01707 0017		7177 Mandrake Dr	$394.25	2026	February 2026
32066	Sidewalk Program	P70 01707 0017		7177 Mandrake Dr	$394.25	2027	February 2027
32066	Sidewalk Program	P70 01707 0017		7177 Mandrake Dr	$394.25	2028	February 2028
32066	Sidewalk Program	P70 01707 0019		7169 Mandrake Dr	$456.68	2024	February 2024
32066	Sidewalk Program	P70 01707 0019		7169 Mandrake Dr	$456.68	2025	February 2025
32066	Sidewalk Program	P70 01707 0019		7169 Mandrake Dr	$456.68	2026	February 2026
32066	Sidewalk Program	P70 01707 0019		7169 Mandrake Dr	$456.68	2027	February 2027
32066	Sidewalk Program	P70 01707 0019		7169 Mandrake Dr	$456.68	2028	February 2028
32066	Sidewalk Program	P70 01707 0031		6440 Grovehill Dr	$273.29	2024	February 2024
32066	Sidewalk Program	P70 01707 0031		6440 Grovehill Dr	$273.29	2025	February 2025
32066	Sidewalk Program	P70 01707 0031		6440 Grovehill Dr	$273.29	2026	February 2026
32066	Sidewalk Program	P70 01707 0031		6440 Grovehill Dr	$273.29	2027	February 2027
32066	Sidewalk Program	P70 01707 0031		6440 Grovehill Dr	$273.29	2028	February 2028
32066	Sidewalk Program	P70 01707 0033		6455 Grovehill Dr	$53.78	2024	February 2024
32066	Sidewalk Program	P70 01707 0033		6455 Grovehill Dr	$53.78	2025	February 2025
32066	Sidewalk Program	P70 01707 0033		6455 Grovehill Dr	$53.78	2026	February 2026
32066	Sidewalk Program	P70 01707 0033		6455 Grovehill Dr	$53.78	2027	February 2027
32066	Sidewalk Program	P70 01707 0033		6455 Grovehill Dr	$53.78	2028	February 2028
32066	Sidewalk Program	P70 01708 0003		6410 Leawood Dr	$97.61	2024	February 2024
32066	Sidewalk Program	P70 01708 0003		6410 Leawood Dr	$97.61	2025	February 2025
32066	Sidewalk Program	P70 01708 0003		6410 Leawood Dr	$97.61	2026	February 2026
32066	Sidewalk Program	P70 01708 0003		6410 Leawood Dr	$97.61	2027	February 2027
32066	Sidewalk Program	P70 01708 0003		6410 Leawood Dr	$97.61	2028	February 2028

32066	Sidewalk Program	P70 01710 0002		7368 Damascus Dr	$81.02	2024	February 2024
32066	Sidewalk Program	P70 01710 0003		7374 Damascus Dr	$120.87	2024	February 2024
32066	Sidewalk Program	P70 01710 0003		7374 Damascus Dr	$120.87	2025	February 2025
32066	Sidewalk Program	P70 01710 0003		7374 Damascus Dr	$120.87	2026	February 2026
32066	Sidewalk Program	P70 01710 0003		7374 Damascus Dr	$120.87	2027	February 2027
32066	Sidewalk Program	P70 01710 0003		7374 Damascus Dr	$120.87	2028	February 2028
32066	Sidewalk Program	P70 01710 0006		6510 Highbury Rd	$235.53	2024	February 2024
32066	Sidewalk Program	P70 01710 0006		6510 Highbury Rd	$235.53	2025	February 2025
32066	Sidewalk Program	P70 01710 0006		6510 Highbury Rd	$235.53	2026	February 2026
32066	Sidewalk Program	P70 01710 0006		6510 Highbury Rd	$235.53	2027	February 2027
32066	Sidewalk Program	P70 01710 0006		6510 Highbury Rd	$235.53	2028	February 2028
32066	Sidewalk Program	P70 01710 0008		6524 Highbury Rd	$61.25	2024	February 2024
32066	Sidewalk Program	P70 01710 0008		6524 Highbury Rd	$61.25	2025	February 2025
32066	Sidewalk Program	P70 01710 0008		6524 Highbury Rd	$61.25	2026	February 2026
32066	Sidewalk Program	P70 01710 0008		6524 Highbury Rd	$61.25	2027	February 2027
32066	Sidewalk Program	P70 01710 0008		6524 Highbury Rd	$61.25	2028	February 2028
32066	Sidewalk Program	P70 01710 0026		6483 Highbury Rd	$54.97	2024	February 2024
32066	Sidewalk Program	P70 01710 0026		6483 Highbury Rd	$54.97	2025	February 2025
32066	Sidewalk Program	P70 01710 0026		6483 Highbury Rd	$54.97	2026	February 2026
32066	Sidewalk Program	P70 01710 0026		6483 Highbury Rd	$54.97	2027	February 2027
32066	Sidewalk Program	P70 01710 0026		6483 Highbury Rd	$54.97	2028	February 2028
32066	Sidewalk Program	P70 01710 0028		6471 Highbury Rd	$59.75	2024	February 2024
32066	Sidewalk Program	P70 01710 0028		6471 Highbury Rd	$59.75	2025	February 2025
32066	Sidewalk Program	P70 01710 0028		6471 Highbury Rd	$59.75	2026	February 2026
32066	Sidewalk Program	P70 01710 0028		6471 Highbury Rd	$59.75	2027	February 2027
32066	Sidewalk Program	P70 01710 0028		6471 Highbury Rd	$59.75	2028	February 2028
32066	Sidewalk Program	P70 01710 0031		6453 Highbury Rd	$742.91	2024	February 2024
32066	Sidewalk Program	P70 01710 0031		6453 Highbury Rd	$742.91	2025	February 2025
32066	Sidewalk Program	P70 01710 0031		6453 Highbury Rd	$742.91	2026	February 2026
32066	Sidewalk Program	P70 01710 0031		6453 Highbury Rd	$742.91	2027	February 2027
32066	Sidewalk Program	P70 01710 0031		6453 Highbury Rd	$742.91	2028	February 2028
32066	Sidewalk Program	P70 01710 0038		6411 Highbury Rd	$58.56	2024	February 2024
32066	Sidewalk Program	P70 01710 0038		6411 Highbury Rd	$58.56	2025	February 2025
32066	Sidewalk Program	P70 01710 0038		6411 Highbury Rd	$58.56	2026	February 2026
32066	Sidewalk Program	P70 01710 0038		6411 Highbury Rd	$58.56	2027	February 2027
32066	Sidewalk Program	P70 01710 0038		6411 Highbury Rd	$58.56	2028	February 2028

32066	Sidewalk Program	P70 01710 0042		6416 Highbury Rd	$64.53	2024	February 2024
32066	Sidewalk Program	P70 01710 0042		6416 Highbury Rd	$64.53	2025	February 2025
32066	Sidewalk Program	P70 01710 0042		6416 Highbury Rd	$64.53	2026	February 2026
32066	Sidewalk Program	P70 01710 0042		6416 Highbury Rd	$64.53	2027	February 2027
32066	Sidewalk Program	P70 01710 0042		6416 Highbury Rd	$64.53	2028	February 2028
32066	Sidewalk Program	P70 01710 0048		6466 Highbury Rd	$210.51	2024	February 2024
32066	Sidewalk Program	P70 01710 0048		6466 Highbury Rd	$210.51	2025	February 2025
32066	Sidewalk Program	P70 01710 0048		6466 Highbury Rd	$210.51	2026	February 2026
32066	Sidewalk Program	P70 01710 0048		6466 Highbury Rd	$210.51	2027	February 2027
32066	Sidewalk Program	P70 01710 0048		6466 Highbury Rd	$210.51	2028	February 2028
32066	Sidewalk Program	P70 01710 0049		6472 Highbury Rd	$188.82	2024	February 2024
32066	Sidewalk Program	P70 01710 0049		6472 Highbury Rd	$188.82	2025	February 2025
32066	Sidewalk Program	P70 01710 0049		6472 Highbury Rd	$188.82	2026	February 2026
32066	Sidewalk Program	P70 01710 0049		6472 Highbury Rd	$188.82	2027	February 2027
32066	Sidewalk Program	P70 01710 0049		6472 Highbury Rd	$188.82	2028	February 2028
32066	Sidewalk Program	P70 01710 0051		7389 Damascus Dr	$100.39	2024	February 2024
32066	Sidewalk Program	P70 01710 0051		7389 Damascus Dr	$100.39	2025	February 2025
32066	Sidewalk Program	P70 01710 0051		7389 Damascus Dr	$100.39	2026	February 2026
32066	Sidewalk Program	P70 01710 0051		7389 Damascus Dr	$100.39	2027	February 2027
32066	Sidewalk Program	P70 01710 0051		7389 Damascus Dr	$100.39	2028	February 2028
32066	Sidewalk Program	P70 01710 0052		7383 Damascus Dr	$150.42	2024	February 2024
32066	Sidewalk Program	P70 01710 0052		7383 Damascus Dr	$150.42	2025	February 2025
32066	Sidewalk Program	P70 01710 0052		7383 Damascus Dr	$150.42	2026	February 2026
32066	Sidewalk Program	P70 01710 0052		7383 Damascus Dr	$150.42	2027	February 2027
32066	Sidewalk Program	P70 01710 0052		7383 Damascus Dr	$150.42	2028	February 2028
32066	Sidewalk Program	P70 01710 0054		7371 Damascus Dr	$111.14	2024	February 2024
32066	Sidewalk Program	P70 01710 0054		7371 Damascus Dr	$111.14	2025	February 2025
32066	Sidewalk Program	P70 01710 0054		7371 Damascus Dr	$111.14	2026	February 2026
32066	Sidewalk Program	P70 01710 0054		7371 Damascus Dr	$111.14	2027	February 2027
32066	Sidewalk Program	P70 01710 0054		7371 Damascus Dr	$111.14	2028	February 2028
32066	Sidewalk Program	P70 01811 0030		6520 Grovehill Dr	$211.58	2024	February 2024
32066	Sidewalk Program	P70 01811 0030		6520 Grovehill Dr	$211.58	2025	February 2025
32066	Sidewalk Program	P70 01811 0030		6520 Grovehill Dr	$211.58	2026	February 2026
32066	Sidewalk Program	P70 01811 0030		6520 Grovehill Dr	$211.58	2027	February 2027
32066	Sidewalk Program	P70 01811 0030		6520 Grovehill Dr	$211.58	2028	February 2028
32066	Sidewalk Program	P70 01811 0031		6516 Grovehill Dr	$121.90	2024	February 2024

32066	Sidewalk Program	P70 01811 0031		6516 Grovehill Dr	$121.90	2025	February 2025
32066	Sidewalk Program	P70 01811 0031		6516 Grovehill Dr	$121.90	2026	February 2026
32066	Sidewalk Program	P70 01811 0031		6516 Grovehill Dr	$121.90	2027	February 2027
32066	Sidewalk Program	P70 01811 0031		6516 Grovehill Dr	$121.90	2028	February 2028
32066	Sidewalk Program	P70 01812 0010		6627 Grovehill Dr	$111.14	2024	February 2024
32066	Sidewalk Program	P70 01812 0010		6627 Grovehill Dr	$111.14	2025	February 2025
32066	Sidewalk Program	P70 01812 0010		6627 Grovehill Dr	$111.14	2026	February 2026
32066	Sidewalk Program	P70 01812 0010		6627 Grovehill Dr	$111.14	2027	February 2027
32066	Sidewalk Program	P70 01812 0010		6627 Grovehill Dr	$111.14	2028	February 2028
32066	Sidewalk Program	P70 01813 0032		6428 Leawood Dr	$58.56	2024	February 2024
32066	Sidewalk Program	P70 01813 0032		6428 Leawood Dr	$58.56	2025	February 2025
32066	Sidewalk Program	P70 01813 0032		6428 Leawood Dr	$58.56	2026	February 2026
32066	Sidewalk Program	P70 01813 0032		6428 Leawood Dr	$58.56	2027	February 2027
32066	Sidewalk Program	P70 01813 0032		6428 Leawood Dr	$58.56	2028	February 2028
32066	Sidewalk Program	P70 01813 0033		6424 Leawood Dr	$286.56	2024	February 2024
32066	Sidewalk Program	P70 01813 0033		6424 Leawood Dr	$286.56	2025	February 2025
32066	Sidewalk Program	P70 01813 0033		6424 Leawood Dr	$286.56	2026	February 2026
32066	Sidewalk Program	P70 01813 0033		6424 Leawood Dr	$286.56	2027	February 2027
32066	Sidewalk Program	P70 01813 0033		6424 Leawood Dr	$286.56	2028	February 2028
32066	Sidewalk Program	P70 01813 0034		6420 Leawood Dr	$136.43	2024	February 2024
32066	Sidewalk Program	P70 01813 0034		6420 Leawood Dr	$136.43	2025	February 2025
32066	Sidewalk Program	P70 01813 0034		6420 Leawood Dr	$136.43	2026	February 2026
32066	Sidewalk Program	P70 01813 0034		6420 Leawood Dr	$136.43	2027	February 2027
32066	Sidewalk Program	P70 01813 0034		6420 Leawood Dr	$136.43	2028	February 2028
32066	Sidewalk Program	P70 01813 0035		6416 Leawood Dr	$71.11	2024	February 2024
32066	Sidewalk Program	P70 01813 0035		6416 Leawood Dr	$71.11	2025	February 2025
32066	Sidewalk Program	P70 01813 0035		6416 Leawood Dr	$71.11	2026	February 2026
32066	Sidewalk Program	P70 01813 0035		6416 Leawood Dr	$71.11	2027	February 2027
32066	Sidewalk Program	P70 01813 0035		6416 Leawood Dr	$71.11	2028	February 2028
32066	Sidewalk Program	P70 01813 0038		6423 Leawood Dr	$139.65	2024	February 2024
32066	Sidewalk Program	P70 01813 0038		6423 Leawood Dr	$139.65	2025	February 2025
32066	Sidewalk Program	P70 01813 0038		6423 Leawood Dr	$139.65	2026	February 2026
32066	Sidewalk Program	P70 01813 0038		6423 Leawood Dr	$139.65	2027	February 2027
32066	Sidewalk Program	P70 01813 0038		6423 Leawood Dr	$139.65	2028	February 2028
32066	Sidewalk Program	P70 01813 0039		6429 Leawood Dr	$178.03	2024	February 2024
32066	Sidewalk Program	P70 01813 0039		6429 Leawood Dr	$178.03	2025	February 2025

32066	Sidewalk Program	P70 01813 0039		6429 Leawood Dr	$178.03	2026	February 2026
32066	Sidewalk Program	P70 01813 0039		6429 Leawood Dr	$178.03	2027	February 2027
32066	Sidewalk Program	P70 01813 0039		6429 Leawood Dr	$178.03	2028	February 2028
32066	Sidewalk Program	P70 01813 0041		6443 Leawood Dr	$618.94	2024	February 2024
32066	Sidewalk Program	P70 01813 0041		6443 Leawood Dr	$618.94	2025	February 2025
32066	Sidewalk Program	P70 01813 0041		6443 Leawood Dr	$618.94	2026	February 2026
32066	Sidewalk Program	P70 01813 0041		6443 Leawood Dr	$618.94	2027	February 2027
32066	Sidewalk Program	P70 01813 0041		6443 Leawood Dr	$618.94	2028	February 2028
32066	Sidewalk Program	P70 01814 0005		6584 Highbury Rd	$737.32	2024	February 2024
32066	Sidewalk Program	P70 01814 0005		6584 Highbury Rd	$737.32	2025	February 2025
32066	Sidewalk Program	P70 01814 0005		6584 Highbury Rd	$737.32	2026	February 2026
32066	Sidewalk Program	P70 01814 0005		6584 Highbury Rd	$737.32	2027	February 2027
32066	Sidewalk Program	P70 01814 0005		6584 Highbury Rd	$737.32	2028	February 2028
32066	Sidewalk Program	P70 01814 0007		6576 Highbury Rd	$51.39	2024	February 2024
32066	Sidewalk Program	P70 01814 0007		6576 Highbury Rd	$51.39	2025	February 2025
32066	Sidewalk Program	P70 01814 0007		6576 Highbury Rd	$51.39	2026	February 2026
32066	Sidewalk Program	P70 01814 0007		6576 Highbury Rd	$51.39	2027	February 2027
32066	Sidewalk Program	P70 01814 0007		6576 Highbury Rd	$51.39	2028	February 2028
32066	Sidewalk Program	P70 01814 0009		6570 Highbury Rd	$88.22	2024	February 2024
32066	Sidewalk Program	P70 01814 0017		6538 Highbury Rd	$259.16	2024	February 2024
32066	Sidewalk Program	P70 01814 0017		6538 Highbury Rd	$259.16	2025	February 2025
32066	Sidewalk Program	P70 01814 0017		6538 Highbury Rd	$259.16	2026	February 2026
32066	Sidewalk Program	P70 01814 0017		6538 Highbury Rd	$259.16	2027	February 2027
32066	Sidewalk Program	P70 01814 0017		6538 Highbury Rd	$259.16	2028	February 2028
32066	Sidewalk Program	P70 01814 0019		6533 Highbury Rd	$46.61	2024	February 2024
32066	Sidewalk Program	P70 01814 0019		6533 Highbury Rd	$46.61	2025	February 2025
32066	Sidewalk Program	P70 01814 0019		6533 Highbury Rd	$46.61	2026	February 2026
32066	Sidewalk Program	P70 01814 0019		6533 Highbury Rd	$46.61	2027	February 2027
32066	Sidewalk Program	P70 01814 0019		6533 Highbury Rd	$46.61	2028	February 2028
32066	Sidewalk Program	P70 01814 0022		6547 Highbury Rd	$199.68	2024	February 2024
32066	Sidewalk Program	P70 01814 0022		6547 Highbury Rd	$199.68	2025	February 2025
32066	Sidewalk Program	P70 01814 0022		6547 Highbury Rd	$199.68	2026	February 2026
32066	Sidewalk Program	P70 01814 0022		6547 Highbury Rd	$199.68	2027	February 2027
32066	Sidewalk Program	P70 01814 0022		6547 Highbury Rd	$199.68	2028	February 2028
32066	Sidewalk Program	P70 01814 0025		6559 Highbury Rd	$234.23	2024	February 2024
32066	Sidewalk Program	P70 01814 0025		6559 Highbury Rd	$234.23	2025	February 2025

32066	Sidewalk Program	P70 01814 0025		6559 Highbury Rd	$234.23	2026	February 2026
32066	Sidewalk Program	P70 01814 0025		6559 Highbury Rd	$234.23	2027	February 2027
32066	Sidewalk Program	P70 01814 0025		6559 Highbury Rd	$234.23	2028	February 2028
32066	Sidewalk Program	P70 01814 0030		7405 Treon Pl	$68.12	2024	February 2024
32066	Sidewalk Program	P70 01814 0030		7405 Treon Pl	$68.12	2025	February 2025
32066	Sidewalk Program	P70 01814 0030		7405 Treon Pl	$68.12	2026	February 2026
32066	Sidewalk Program	P70 01814 0030		7405 Treon Pl	$68.12	2027	February 2027
32066	Sidewalk Program	P70 01814 0030		7405 Treon Pl	$68.12	2028	February 2028
32066	Sidewalk Program	P70 01815 0003		7425 Treon Pl	$164.92	2024	February 2024
32066	Sidewalk Program	P70 01815 0003		7425 Treon Pl	$164.92	2025	February 2025
32066	Sidewalk Program	P70 01815 0003		7425 Treon Pl	$164.92	2026	February 2026
32066	Sidewalk Program	P70 01815 0003		7425 Treon Pl	$164.92	2027	February 2027
32066	Sidewalk Program	P70 01815 0003		7425 Treon Pl	$164.92	2028	February 2028
32066	Sidewalk Program	P70 01815 0006		7426 Treon Pl	$58.56	2024	February 2024
32066	Sidewalk Program	P70 01815 0006		7426 Treon Pl	$58.56	2025	February 2025
32066	Sidewalk Program	P70 01815 0006		7426 Treon Pl	$58.56	2026	February 2026
32066	Sidewalk Program	P70 01815 0006		7426 Treon Pl	$58.56	2027	February 2027
32066	Sidewalk Program	P70 01815 0006		7426 Treon Pl	$58.56	2028	February 2028
32066	Sidewalk Program	P70 01815 0008		7418 Treon Pl	$146.68	2024	February 2024
32066	Sidewalk Program	P70 01815 0008		7418 Treon Pl	$146.68	2025	February 2025
32066	Sidewalk Program	P70 01815 0008		7418 Treon Pl	$146.68	2026	February 2026
32066	Sidewalk Program	P70 01815 0008		7418 Treon Pl	$146.68	2027	February 2027
32066	Sidewalk Program	P70 01815 0008		7418 Treon Pl	$146.68	2028	February 2028
32066	Sidewalk Program	P70 01817 0028		6533 Milhoff Drive	$141.70	2024	February 2024
32066	Sidewalk Program	P70 01817 0028		6533 Milhoff Drive	$141.70	2025	February 2025
32066	Sidewalk Program	P70 01817 0028		6533 Milhoff Drive	$141.70	2026	February 2026
32066	Sidewalk Program	P70 01817 0028		6533 Milhoff Drive	$141.70	2027	February 2027
32066	Sidewalk Program	P70 01817 0028		6533 Milhoff Drive	$141.70	2028	February 2028
32066	Sidewalk Program	P70 01817 0030		6543 Milhoff Dr	$124.91	2024	February 2024
32066	Sidewalk Program	P70 01817 0030		6543 Milhoff Dr	$124.91	2025	February 2025
32066	Sidewalk Program	P70 01817 0030		6543 Milhoff Dr	$124.91	2026	February 2026
32066	Sidewalk Program	P70 01817 0030		6543 Milhoff Dr	$124.91	2027	February 2027
32066	Sidewalk Program	P70 01817 0030		6543 Milhoff Dr	$124.91	2028	February 2028
32066	Sidewalk Program	P70 01817 0033		6559 Milhoff Dr	$205.11	2024	February 2024
32066	Sidewalk Program	P70 01817 0033		6559 Milhoff Dr	$205.11	2025	February 2025
32066	Sidewalk Program	P70 01817 0033		6559 Milhoff Dr	$205.11	2026	February 2026

32066	Sidewalk Program	P70 01817 0033		6559 Milhoff Dr	$205.11	2027	February 2027
32066	Sidewalk Program	P70 01817 0033		6559 Milhoff Dr	$205.11	2028	February 2028
32066	Sidewalk Program	P70 01817 0038		7103 Moberly Pl	$78.27	2024	February 2024
32066	Sidewalk Program	P70 01817 0038		7103 Moberly Pl	$78.27	2025	February 2025
32066	Sidewalk Program	P70 01817 0038		7103 Moberly Pl	$78.27	2026	February 2026
32066	Sidewalk Program	P70 01817 0038		7103 Moberly Pl	$78.27	2027	February 2027
32066	Sidewalk Program	P70 01817 0038		7103 Moberly Pl	$78.27	2028	February 2028
32066	Sidewalk Program	P70 01817 0039		7107 Moberly Pl	$444.01	2024	February 2024
32066	Sidewalk Program	P70 01817 0039		7107 Moberly Pl	$444.01	2025	February 2025
32066	Sidewalk Program	P70 01817 0039		7107 Moberly Pl	$444.01	2026	February 2026
32066	Sidewalk Program	P70 01817 0039		7107 Moberly Pl	$444.01	2027	February 2027
32066	Sidewalk Program	P70 01817 0039		7107 Moberly Pl	$444.01	2028	February 2028
32066	Sidewalk Program	P70 01818 0002		6610 Grovehill Dr	$295.79	2024	February 2024
32066	Sidewalk Program	P70 01818 0002		6610 Grovehill Dr	$295.79	2025	February 2025
32066	Sidewalk Program	P70 01818 0002		6610 Grovehill Dr	$295.79	2026	February 2026
32066	Sidewalk Program	P70 01818 0002		6610 Grovehill Dr	$295.79	2027	February 2027
32066	Sidewalk Program	P70 01818 0002		6610 Grovehill Dr	$295.79	2028	February 2028
32066	Sidewalk Program	P70 01818 0004		6600 Grovehill Dr	$56.17	2024	February 2024
32066	Sidewalk Program	P70 01818 0004		6600 Grovehill Dr	$56.17	2025	February 2025
32066	Sidewalk Program	P70 01818 0004		6600 Grovehill Dr	$56.17	2026	February 2026
32066	Sidewalk Program	P70 01818 0004		6600 Grovehill Dr	$56.17	2027	February 2027
32066	Sidewalk Program	P70 01818 0004		6600 Grovehill Dr	$56.17	2028	February 2028
32066	Sidewalk Program	P70 01818 0006		6517 Grovehill Dr	$221.03	2024	February 2024
32066	Sidewalk Program	P70 01818 0006		6517 Grovehill Dr	$221.03	2025	February 2025
32066	Sidewalk Program	P70 01818 0006		6517 Grovehill Dr	$221.03	2026	February 2026
32066	Sidewalk Program	P70 01818 0006		6517 Grovehill Dr	$221.03	2027	February 2027
32066	Sidewalk Program	P70 01818 0006		6517 Grovehill Dr	$221.03	2028	February 2028
32066	Sidewalk Program	P70 01818 0013		6617 Grovehill Dr	$81.02	2024	February 2024
32066	Sidewalk Program	P70 01818 0016		6546 Glen Ivy Dr	$236.58	2024	February 2024
32066	Sidewalk Program	P70 01818 0016		6546 Glen Ivy Dr	$236.58	2025	February 2025
32066	Sidewalk Program	P70 01818 0016		6546 Glen Ivy Dr	$236.58	2026	February 2026
32066	Sidewalk Program	P70 01818 0016		6546 Glen Ivy Dr	$236.58	2027	February 2027
32066	Sidewalk Program	P70 01818 0016		6546 Glen Ivy Dr	$236.58	2028	February 2028
32066	Sidewalk Program	P70 01818 0026		6511 Glen Ivy Dr	$46.29	2024	February 2024
32066	Sidewalk Program	P70 01818 0026		6511 Glen Ivy Dr	$46.29	2025	February 2025
32066	Sidewalk Program	P70 01818 0026		6511 Glen Ivy Dr	$46.29	2026	February 2026

32066	Sidewalk Program	P70 01818 0026		6511 Glen Ivy Dr	$46.29	2027	February 2027
32066	Sidewalk Program	P70 01818 0026		6511 Glen Ivy Dr	$46.29	2028	February 2028
32066	Sidewalk Program	P70 01819 0005		6571 Millhoff Dr	$47.80	2024	February 2024
32066	Sidewalk Program	P70 01819 0005		6571 Millhoff Dr	$47.80	2025	February 2025
32066	Sidewalk Program	P70 01819 0005		6571 Millhoff Dr	$47.80	2026	February 2026
32066	Sidewalk Program	P70 01819 0005		6571 Millhoff Dr	$47.80	2027	February 2027
32066	Sidewalk Program	P70 01819 0005		6571 Millhoff Dr	$47.80	2028	February 2028
32066	Sidewalk Program	P70 01819 0010		6591 Millhoff Dr	$146.36	2024	February 2024
32066	Sidewalk Program	P70 01819 0010		6591 Millhoff Dr	$146.36	2025	February 2025
32066	Sidewalk Program	P70 01819 0010		6591 Millhoff Dr	$146.36	2026	February 2026
32066	Sidewalk Program	P70 01819 0010		6591 Millhoff Dr	$146.36	2027	February 2027
32066	Sidewalk Program	P70 01819 0010		6591 Millhoff Dr	$146.36	2028	February 2028
32066	Sidewalk Program	P70 01819 0013		6628 Grovehill Dr	$168.51	2024	February 2024
32066	Sidewalk Program	P70 01819 0013		6628 Grovehill Dr	$168.51	2025	February 2025
32066	Sidewalk Program	P70 01819 0013		6628 Grovehill Dr	$168.51	2026	February 2026
32066	Sidewalk Program	P70 01819 0013		6628 Grovehill Dr	$168.51	2027	February 2027
32066	Sidewalk Program	P70 01819 0013		6628 Grovehill Dr	$168.51	2028	February 2028
32066	Sidewalk Program	P70 01819 0014		6622 Grovehill Dr	$114.47	2024	February 2024
32066	Sidewalk Program	P70 01819 0014		6622 Grovehill Dr	$114.47	2025	February 2025
32066	Sidewalk Program	P70 01819 0014		6622 Grovehill Dr	$114.47	2026	February 2026
32066	Sidewalk Program	P70 01819 0014		6622 Grovehill Dr	$114.47	2027	February 2027
32066	Sidewalk Program	P70 01819 0014		6622 Grovehill Dr	$114.47	2028	February 2028
					$57,896.73		

Project No	Project Desc	Parcel ID	House #	Address	Total to be Assessed	Tax Year	Begin Collection
31200	Lighting	P70 00101 0001	4800	PENNSWOOD	$ 20.37	2023	February 2024
31200	Lighting	P70 00101 0002	4806	PENNSWOOD	$ 20.37	2023	February 2024
31200	Lighting	P70 00101 0003	4812	PENNSWOOD	$ 20.37	2023	February 2024
31200	Lighting	P70 00101 0004	4818	PENNSWOOD	$ 20.37	2023	February 2024
31200	Lighting	P70 00101 0005	4836	PENNSWOOD	$ 20.37	2023	February 2024
31200	Lighting	P70 00101 0006	4846	PENNSWOOD	$ 20.37	2023	February 2024
31200	Lighting	P70 00101 0007	4854	PENNSWOOD	$ 20.37	2023	February 2024
31200	Lighting	P70 00101 0008	4900	PENNSWOOD	$ 20.37	2023	February 2024
31200	Lighting	P70 00101 0009	4906	PENNSWOOD	$ 20.37	2023	February 2024
31200	Lighting	P70 00101 0010	5775	PENNYWELL	$ 20.37	2023	February 2024

31200	Lighting	P70 00101 0011	5784	PENNYWELL	$	20.37	2023	February 2024
31200	Lighting	P70 00101 0012	4814	PACIFIC	$	20.37	2023	February 2024
31200	Lighting	P70 00101 0013	4819	PACIFIC	$	20.37	2023	February 2024
31200	Lighting	P70 00101 0014	4813	PACIFIC	$	20.37	2023	February 2024
31200	Lighting	P70 00101 0015	4807	PACIFIC	$	20.37	2023	February 2024
31200	Lighting	P70 00101 0016	5806	PENNYWELL	$	20.37	2023	February 2024
31200	Lighting	P70 00101 0017	4792	PENNSWOOD	$	20.37	2023	February 2024
31200	Lighting	P70 00101 0018	4798	PENNSWOOD	$	20.37	2023	February 2024
31200	Lighting	P70 00101 0019	5801	PENNYWELL	$	20.37	2023	February 2024
31200	Lighting	P70 00101 0020	5789	PENNYWELL	$	20.37	2023	February 2024
31200	Lighting	P70 00101 0021	5783	PENNYWELL	$	20.37	2023	February 2024
31200	Lighting	P70 00101 0022	5777	PENNYWELL	$	20.37	2023	February 2024
31200	Lighting	P70 00101 0023	4907	PENNSWOOD	$	20.37	2023	February 2024
31200	Lighting	P70 00101 0024	4901	PENNSWOOD	$	20.37	2023	February 2024
31200	Lighting	P70 00101 0025	4849	PENNSWOOD	$	20.37	2023	February 2024
31200	Lighting	P70 00101 0026	4843	PENNSWOOD	$	20.37	2023	February 2024
31200	Lighting	P70 00101 0027	4837	PENNSWOOD	$	20.37	2023	February 2024
31200	Lighting	P70 00101 0028	4831	PENNSWOOD	$	20.37	2023	February 2024
31200	Lighting	P70 00101 0029	4825	PENNSWOOD	$	20.37	2023	February 2024
31200	Lighting	P70 00101 0030	4819	PENNSWOOD	$	20.37	2023	February 2024
31200	Lighting	P70 00101 0031	4813	PENNSWOOD	$	20.37	2023	February 2024
31200	Lighting	P70 00101 0032	4807	PENNSWOOD	$	20.37	2023	February 2024
31200	Lighting	P70 00101 0033	5900	PENNYWELL	$	20.37	2023	February 2024
31200	Lighting	P70 00101 0034	5901	PENNYWELL	$	20.37	2023	February 2024
31200	Lighting	P70 00101 0035	4793	PENNSWOOD	$	20.37	2023	February 2024
31200	Lighting	P70 00102 0001	4912	PENNSWOOD	$	20.37	2023	February 2024
31200	Lighting	P70 00102 0002	4918	PENNSWOOD	$	20.37	2023	February 2024
31200	Lighting	P70 00102 0003	4924	PENNSWOOD	$	20.37	2023	February 2024
31200	Lighting	P70 00102 0004	4930	PENNSWOOD	$	20.37	2023	February 2024
31200	Lighting	P70 00102 0005	4936	PENNSWOOD	$	20.37	2023	February 2024
31200	Lighting	P70 00102 0006	4942	PENNSWOOD	$	20.37	2023	February 2024
31200	Lighting	P70 00102 0007	4956	PENNSWOOD	$	20.37	2023	February 2024
31200	Lighting	P70 00102 0008	4974	PENNSWOOD	$	20.37	2023	February 2024
31200	Lighting	P70 00102 0009	5700	PENNYWELL	$	20.37	2023	February 2024
31200	Lighting	P70 00102 0010	5706	PENNYWELL	$	20.37	2023	February 2024
31200	Lighting	P70 00102 0011	5724	PENNYWELL	$	20.37	2023	February 2024

31200	Lighting	P70 00102 0012	5740	PENNYWELL	$	20.37	2023	February 2024
31200	Lighting	P70 00102 0013	5746	PENNYWELL	$	20.37	2023	February 2024
31200	Lighting	P70 00102 0014	5752	PENNYWELL	$	20.37	2023	February 2024
31200	Lighting	P70 00102 0015	5758	PENNYWELL	$	20.37	2023	February 2024
31200	Lighting	P70 00102 0016	5764	PENNYWELL	$	20.37	2023	February 2024
31200	Lighting	P70 00102 0017	5770	PENNYWELL	$	20.37	2023	February 2024
31200	Lighting	P70 00102 0018	4826	PACIFIC	$	20.37	2023	February 2024
31200	Lighting	P70 00102 0019	4832	PACIFIC	$	20.37	2023	February 2024
31200	Lighting	P70 00102 0020	4838	PACIFIC	$	20.37	2023	February 2024
31200	Lighting	P70 00102 0021	4844	PACIFIC	$	20.37	2023	February 2024
31200	Lighting	P70 00102 0022	4850	PACIFIC	$	20.37	2023	February 2024
31200	Lighting	P70 00102 0023	4855	PACIFIC	$	20.37	2023	February 2024
31200	Lighting	P70 00102 0024	4849	PACIFIC	$	20.37	2023	February 2024
31200	Lighting	P70 00102 0025	4843	PACIFIC	$	20.37	2023	February 2024
31200	Lighting	P70 00102 0026	4837	PACIFIC	$	20.37	2023	February 2024
31200	Lighting	P70 00102 0027	4831	PACIFIC	$	20.37	2023	February 2024
31200	Lighting	P70 00102 0028	4825	PACIFIC	$	20.37	2023	February 2024
31200	Lighting	P70 00102 0029	5771	PENNYWELL	$	20.37	2023	February 2024
31200	Lighting	P70 00102 0030	5765	PENNYWELL	$	20.37	2023	February 2024
31200	Lighting	P70 00102 0031	5759	PENNYWELL	$	20.37	2023	February 2024
31200	Lighting	P70 00102 0032	5753	PENNYWELL	$	20.37	2023	February 2024
31200	Lighting	P70 00102 0033	5747	PENNYWELL	$	20.37	2023	February 2024
31200	Lighting	P70 00102 0034	5741	PENNYWELL	$	20.37	2023	February 2024
31200	Lighting	P70 00102 0035	5735	PENNYWELL	$	20.37	2023	February 2024
31200	Lighting	P70 00102 0036	5729	PENNYWELL	$	20.37	2023	February 2024
31200	Lighting	P70 00102 0037	5723	PENNYWELL	$	20.37	2023	February 2024
31200	Lighting	P70 00102 0038	5717	PENNYWELL	$	20.37	2023	February 2024
31200	Lighting	P70 00102 0039	5711	PENNYWELL	$	20.37	2023	February 2024
31200	Lighting	P70 00102 0040	5705	PENNYWELL	$	20.37	2023	February 2024
31200	Lighting	P70 00102 0041	4973	PENNSWOOD	$	20.37	2023	February 2024
31200	Lighting	P70 00102 0042	4967	PENNSWOOD	$	20.37	2023	February 2024
31200	Lighting	P70 00102 0043	4961	PENNSWOOD	$	20.37	2023	February 2024
31200	Lighting	P70 00102 0044	4955	PENNSWOOD	$	20.37	2023	February 2024
31200	Lighting	P70 00102 0045	4949	PENNSWOOD	$	20.37	2023	February 2024
31200	Lighting	P70 00102 0046	4943	PENNSWOOD	$	20.37	2023	February 2024
31200	Lighting	P70 00102 0047	4937	PENNSWOOD	$	20.37	2023	February 2024

31200	Lighting	P70 00102 0048	4931	PENNSWOOD	$	20.37	2023	February 2024
31200	Lighting	P70 00102 0049	4925	PENNSWOOD	$	20.37	2023	February 2024
31200	Lighting	P70 00102 0050	4919	PENNSWOOD	$	20.37	2023	February 2024
31200	Lighting	P70 00102 0051	4913	PENNSWOOD	$	20.37	2023	February 2024
31200	Lighting	P70 00103 0001	4643	PASSAIC	$	20.37	2023	February 2024
31200	Lighting	P70 00103 0002	4637	PASSAIC	$	20.37	2023	February 2024
31200	Lighting	P70 00103 0003	4631	PASSAIC	$	20.37	2023	February 2024
31200	Lighting	P70 00103 0004	4625	PASSAIC	$	20.37	2023	February 2024
31200	Lighting	P70 00103 0005	4619	PASSAIC	$	20.37	2023	February 2024
31200	Lighting	P70 00103 0006	4613	PASSAIC	$	20.37	2023	February 2024
31200	Lighting	P70 00103 0007	4607	PASSAIC	$	20.37	2023	February 2024
31200	Lighting	P70 00103 0008	4601	PASSAIC	$	20.37	2023	February 2024
31200	Lighting	P70 00103 0009	4600	PRAIRIE	$	20.37	2023	February 2024
31200	Lighting	P70 00103 0010	4606	PRAIRIE	$	20.37	2023	February 2024
31200	Lighting	P70 00103 0011	4612	PRAIRIE	$	20.37	2023	February 2024
31200	Lighting	P70 00103 0012	4618	PRAIRIE	$	20.37	2023	February 2024
31200	Lighting	P70 00103 0013	4624	PRAIRIE	$	20.37	2023	February 2024
31200	Lighting	P70 00103 0014	4630	PRAIRIE	$	20.37	2023	February 2024
31200	Lighting	P70 00103 0015	4636	PRAIRIE	$	20.37	2023	February 2024
31200	Lighting	P70 00103 0016	4642	PRAIRIE	$	20.37	2023	February 2024
31200	Lighting	P70 00103 0018	5517	PITCAIRN	$	20.37	2023	February 2024
31200	Lighting	P70 00103 0019	4635	PRAIRIE	$	20.37	2023	February 2024
31200	Lighting	P70 00103 0020	4629	PRAIRIE	$	20.37	2023	February 2024
31200	Lighting	P70 00103 0021	4623	PRAIRIE	$	20.37	2023	February 2024
31200	Lighting	P70 00103 0022	4611	PRAIRIE	$	20.37	2023	February 2024
31200	Lighting	P70 00103 0023	4612	PASSAIC	$	20.37	2023	February 2024
31200	Lighting	P70 00103 0024	4624	PASSAIC	$	20.37	2023	February 2024
31200	Lighting	P70 00103 0025	4630	PASSAIC	$	20.37	2023	February 2024
31200	Lighting	P70 00103 0026	4636	PASSAIC	$	20.37	2023	February 2024
31200	Lighting	P70 00103 0027	5529	PITCAIRN	$	20.37	2023	February 2024
31200	Lighting	P70 00103 0028	5523	PITCAIRN	$	20.37	2023	February 2024
31200	Lighting	P70 00103 0029	4700	PRAIRIE	$	20.37	2023	February 2024
31200	Lighting	P70 00103 0030	4706	PRAIRIE	$	20.37	2023	February 2024
31200	Lighting	P70 00103 0031	4712	PRAIRIE	$	20.37	2023	February 2024
31200	Lighting	P70 00103 0032	4718	PRAIRIE	$	20.37	2023	February 2024
31200	Lighting	P70 00103 0033	4713	PRAIRIE	$	20.37	2023	February 2024

31200	Lighting	P70 00103 0034	4707	PRAIRIE	$	20.37	2023	February 2024
31200	Lighting	P70 00103 0035	5516	PITCAIRN	$	20.37	2023	February 2024
31200	Lighting	P70 00103 0036	5522	PITCAIRN	$	20.37	2023	February 2024
31200	Lighting	P70 00103 0037	5528	PITCAIRN	$	20.37	2023	February 2024
31200	Lighting	P70 00103 0038	4708	PASSAIC	$	20.37	2023	February 2024
31200	Lighting	P70 00103 0039	4714	PASSAIC	$	20.37	2023	February 2024
31200	Lighting	P70 00103 0040	4719	PASSAIC	$	20.37	2023	February 2024
31200	Lighting	P70 00103 0041	4713	PASSAIC	$	20.37	2023	February 2024
31200	Lighting	P70 00103 0042	4707	PASSAIC	$	20.37	2023	February 2024
31200	Lighting	P70 00103 0043	4701	PASSAIC	$	20.37	2023	February 2024
31200	Lighting	P70 00104 0001	5676	BELLEFONTAINE	$	23.13	2023	February 2024
31200	Lighting	P70 00104 0002	5712	BELLEFONTAINE	$	23.13	2023	February 2024
31200	Lighting	P70 00104 0003	5708	BELLEFONTAINE	$	23.13	2023	February 2024
31200	Lighting	P70 00104 0004	5704	BELLEFONTAINE	$	23.13	2023	February 2024
31200	Lighting	P70 00104 0005	5760	MALLARD DRIVE	$	23.13	2023	February 2024
31200	Lighting	P70 00104 0006	5735	MALLARD	$	28.09	2023	February 2024
31200	Lighting	P70 00104 0007	5741	MALLARD	$	28.09	2023	February 2024
31200	Lighting	P70 00104 0008	5749	MALLARD	$	28.09	2023	February 2024
31200	Lighting	P70 00104 0009	5754	MALLARD	$	28.09	2023	February 2024
31200	Lighting	P70 00104 0010	5748	MALLARD	$	28.09	2023	February 2024
31200	Lighting	P70 00104 0011	5742	MALLARD	$	28.09	2023	February 2024
31200	Lighting	P70 00104 0012	5736	MALLARD	$	28.09	2023	February 2024
31200	Lighting	P70 00105 0001	5524	POWELL	$	28.09	2023	February 2024
31200	Lighting	P70 00105 0002	5530	POWELL	$	28.09	2023	February 2024
31200	Lighting	P70 00105 0003	5600	POWELL	$	28.09	2023	February 2024
31200	Lighting	P70 00105 0004	5523	POWELL	$	28.09	2023	February 2024
31200	Lighting	P70 00105 0005	5611	MALLARD	$	28.09	2023	February 2024
31200	Lighting	P70 00105 0006	5518	TONI COURT	$	28.09	2023	February 2024
31200	Lighting	P70 00105 0007	5512	TONI COURT	$	28.09	2023	February 2024
31200	Lighting	P70 00105 0008	5506	TONI COURT	$	28.09	2023	February 2024
31200	Lighting	P70 00105 0009	5500	TONI COURT	$	28.09	2023	February 2024
31200	Lighting	P70 00105 0010	5501	TONI COURT	$	28.09	2023	February 2024
31200	Lighting	P70 00105 0011	5507	TONI COURT	$	28.09	2023	February 2024
31200	Lighting	P70 00105 0012	5519	TONI COURT	$	28.09	2023	February 2024
31200	Lighting	P70 00105 0013	5701	MALLARD	$	28.09	2023	February 2024
31200	Lighting	P70 00105 0014	5709	MALLARD	$	28.09	2023	February 2024

31200	Lighting	P70 00105 0015	5715	MALLARD	$	28.09	2023	February 2024
31200	Lighting	P70 00105 0016	5723	MALLARD	$	28.09	2023	February 2024
31200	Lighting	P70 00105 0017	5729	MALLARD	$	28.09	2023	February 2024
31200	Lighting	P70 00105 0018	5724	MALLARD	$	28.09	2023	February 2024
31200	Lighting	P70 00105 0019	5718	MALLARD	$	28.09	2023	February 2024
31200	Lighting	P70 00105 0020	5717	MALLARD	$	28.09	2023	February 2024
31200	Lighting	P70 00105 0021	5706	MALLARD	$	28.09	2023	February 2024
31200	Lighting	P70 00105 0022	5700	MALLARD	$	28.09	2023	February 2024
31200	Lighting	P70 00105 0023	5612	MALLARD	$	28.09	2023	February 2024
31200	Lighting	P70 00105 0024	5606	MALLARD	$	28.09	2023	February 2024
31200	Lighting	P70 00105 0025	5600	MALLARD	$	28.09	2023	February 2024
31200	Lighting	P70 00109 0001	6257	TAYLORSVILLE	$	29.15	2023	February 2024
31200	Lighting	P70 00109 0002	7501	DAMASCUS	$	29.15	2023	February 2024
31200	Lighting	P70 00109 0003	7507	DAMASCUS	$	29.15	2023	February 2024
31200	Lighting	P70 00109 0004	7601	DAMASCUS	$	29.15	2023	February 2024
31200	Lighting	P70 00109 0005	7607	DAMASCUS	$	29.15	2023	February 2024
31200	Lighting	P70 00109 0006	7613	DAMASCUS	$	29.15	2023	February 2024
31200	Lighting	P70 00109 0007	7619	DAMASCUS	$	29.15	2023	February 2024
31200	Lighting	P70 00109 0008	7625	DAMASCUS	$	29.15	2023	February 2024
31200	Lighting	P70 00109 0009	7631	DAMASCUS	$	29.15	2023	February 2024
31200	Lighting	P70 00109 0010	7637	DAMASCUS	$	29.15	2023	February 2024
31200	Lighting	P70 00109 0011	7643	DAMASCUS	$	29.15	2023	February 2024
31200	Lighting	P70 00109 0012	7649	DAMASCUS	$	29.15	2023	February 2024
31200	Lighting	P70 00109 0013	7650	DAMASCUS	$	29.15	2023	February 2024
31200	Lighting	P70 00109 0014	7601	BASSETT	$	29.15	2023	February 2024
31200	Lighting	P70 00109 0015	7600	BASSETT	$	29.15	2023	February 2024
31200	Lighting	P70 00109 0016	7632	DAMASCUS	$	29.15	2023	February 2024
31200	Lighting	P70 00109 0017	7626	DAMASCUS	$	29.15	2023	February 2024
31200	Lighting	P70 00109 0018	7601	REMMICK	$	29.15	2023	February 2024
31200	Lighting	P70 00109 0019	7608	DAMASCUS	$	29.15	2023	February 2024
31200	Lighting	P70 00109 0020	7600	DAMASCUS	$	29.15	2023	February 2024
31200	Lighting	P70 00109 0021	7506	DAMASCUS	$	29.15	2023	February 2024
31200	Lighting	P70 00109 0022	6301	TAYLORSVILLE	$	29.15	2023	February 2024
31200	Lighting	P70 00109 0023	6313	TAYLORSVILLE	$	29.15	2023	February 2024
31200	Lighting	P70 00109 0024	6319	TAYLORSVILLE	$	29.15	2023	February 2024
31200	Lighting	P70 00109 0025	6325	TAYLORSVILLE	$	29.15	2023	February 2024

31200	Lighting	P70 00109 0026	6331	TAYLORSVILLE	$	29.15	2023	February 2024
31200	Lighting	P70 00110 0001	7607	BASSETT	$	29.15	2023	February 2024
31200	Lighting	P70 00110 0002	7613	BASSETT	$	29.15	2023	February 2024
31200	Lighting	P70 00110 0003	7619	BASSETT	$	29.15	2023	February 2024
31200	Lighting	P70 00110 0004	7701	BASSETT	$	29.15	2023	February 2024
31200	Lighting	P70 00110 0005	7707	BASSETT	$	29.15	2023	February 2024
31200	Lighting	P70 00110 0006	7713	BASSETT	$	29.15	2023	February 2024
31200	Lighting	P70 00110 0007	7719	BASSETT	$	29.15	2023	February 2024
31200	Lighting	P70 00110 0008	7725	BASSETT	$	29.15	2023	February 2024
31200	Lighting	P70 00110 0009	7731	BASSETT	$	29.15	2023	February 2024
31200	Lighting	P70 00110 0010	7737	BASSETT	$	29.15	2023	February 2024
31200	Lighting	P70 00110 0011	7743	BASSETT	$	29.15	2023	February 2024
31200	Lighting	P70 00110 0012	7749	BASSETT	$	29.15	2023	February 2024
31200	Lighting	P70 00110 0013	7755	BASSETT	$	29.15	2023	February 2024
31200	Lighting	P70 00110 0014	7761	BASSETT	$	29.15	2023	February 2024
31200	Lighting	P70 00110 0015	7767	BASSETT	$	29.15	2023	February 2024
31200	Lighting	P70 00110 0016	7764	BASSETT	$	29.15	2023	February 2024
31200	Lighting	P70 00110 0017	7758	BASSETT	$	29.15	2023	February 2024
31200	Lighting	P70 00110 0018	7752	BASSETT	$	29.15	2023	February 2024
31200	Lighting	P70 00110 0019	7746	BASSETT	$	29.15	2023	February 2024
31200	Lighting	P70 00110 0020	7740	BASSETT	$	29.15	2023	February 2024
31200	Lighting	P70 00110 0021	7734	BASSETT	$	29.15	2023	February 2024
31200	Lighting	P70 00110 0022	7728	BASSETT	$	29.15	2023	February 2024
31200	Lighting	P70 00110 0023	7722	BASSETT	$	29.15	2023	February 2024
31200	Lighting	P70 00110 0024	7716	BASSETT	$	29.15	2023	February 2024
31200	Lighting	P70 00110 0025	7708	BASSETT	$	29.15	2023	February 2024
31200	Lighting	P70 00110 0026	7700	BASSETT	$	29.15	2023	February 2024
31200	Lighting	P70 00110 0027	7700	REDBANK	$	29.15	2023	February 2024
31200	Lighting	P70 00111 0001	7773	BASSETT	$	29.15	2023	February 2024
31200	Lighting	P70 00111 0002	7801	BASSETT	$	29.15	2023	February 2024
31200	Lighting	P70 00111 0003	7789	BASSETT	$	29.15	2023	February 2024
31200	Lighting	P70 00111 0004	6307	STONEHURST	$	29.15	2023	February 2024
31200	Lighting	P70 00111 0005	6313	STONEHURST	$	29.15	2023	February 2024
31200	Lighting	P70 00111 0006	6319	STONEHURST	$	29.15	2023	February 2024
31200	Lighting	P70 00111 0007	6401	STONEHURST	$	29.15	2023	February 2024
31200	Lighting	P70 00111 0008	7794	BASSETT	$	29.15	2023	February 2024

31200	Lighting	P70 00111 0009	7786	BASSETT	$	29.15	2023	February 2024
31200	Lighting	P70 00111 0010	7770	BASSETT	$	29.15	2023	February 2024
31200	Lighting	P70 00111 0011	7778	BASSETT	$	29.15	2023	February 2024
31200	Lighting	P70 00112 0001	7765	REDBANK	$	28.09	2023	February 2024
31200	Lighting	P70 00112 0002	7757	REDBANK	$	28.09	2023	February 2024
31200	Lighting	P70 00112 0003	7751	REDBANK	$	28.09	2023	February 2024
31200	Lighting	P70 00112 0004	7745	REDBANK	$	28.09	2023	February 2024
31200	Lighting	P70 00112 0005	7741	REDBANK	$	28.09	2023	February 2024
31200	Lighting	P70 00112 0006	7735	REDBANK	$	28.09	2023	February 2024
31200	Lighting	P70 00112 0007	7715	REDBANK	$	28.09	2023	February 2024
31200	Lighting	P70 00112 0008	7706	REDBANK	$	28.09	2023	February 2024
31200	Lighting	P70 00112 0009	7712	REDBANK	$	28.09	2023	February 2024
31200	Lighting	P70 00112 0010	7718	REDBANK	$	28.09	2023	February 2024
31200	Lighting	P70 00112 0011	7724	REDBANK	$	28.09	2023	February 2024
31200	Lighting	P70 00112 0012	7730	REDBANK	$	28.09	2023	February 2024
31200	Lighting	P70 00112 0013	7736	REDBANK	$	28.09	2023	February 2024
31200	Lighting	P70 00112 0014	7742	REDBANK	$	28.09	2023	February 2024
31200	Lighting	P70 00112 0015	7748	REDBANK	$	28.09	2023	February 2024
31200	Lighting	P70 00112 0016	7754	REDBANK	$	28.09	2023	February 2024
31200	Lighting	P70 00112 0017	7760	REDBANK	$	28.09	2023	February 2024
31200	Lighting	P70 00112 0018	7766	REDBANK	$	28.09	2023	February 2024
31200	Lighting	P70 00112 0019	7679	REMMICK	$	28.09	2023	February 2024
31200	Lighting	P70 00112 0020	7671	REMMICK	$	28.09	2023	February 2024
31200	Lighting	P70 00112 0021	7665	REMMICK	$	28.09	2023	February 2024
31200	Lighting	P70 00112 0022	7657	REMMICK	$	28.09	2023	February 2024
31200	Lighting	P70 00112 0023	7649	REMMICK	$	28.09	2023	February 2024
31200	Lighting	P70 00112 0024	7641	REMMICK	$	28.09	2023	February 2024
31200	Lighting	P70 00112 0025	7631	REMMICK	$	28.09	2023	February 2024
31200	Lighting	P70 00112 0026	7621	REMMICK	$	28.09	2023	February 2024
31200	Lighting	P70 00112 0027	7615	REMMICK	$	28.09	2023	February 2024
31200	Lighting	P70 00112 0028	7611	REMMICK	$	28.09	2023	February 2024
31200	Lighting	P70 00112 0029	7605	REMMICK	$	28.09	2023	February 2024
31200	Lighting	P70 00112 0030	7644	REMMICK	$	28.09	2023	February 2024
31200	Lighting	P70 00112 0031	7650	REMMICK	$	28.09	2023	February 2024
31200	Lighting	P70 00112 0032	7658	REMMICK	$	28.09	2023	February 2024
31200	Lighting	P70 00112 0033	7666	REMMICK	$	28.09	2023	February 2024

31200	Lighting	P70 00112 0034	7672	REMMICK	$	28.09	2023	February 2024
31200	Lighting	P70 00112 0035	7680	REMMICK	$	28.09	2023	February 2024
31200	Lighting	P70 00113 0001	7606	REMMICK	$	28.09	2023	February 2024
31200	Lighting	P70 00113 0002	7612	REMMICK	$	28.09	2023	February 2024
31200	Lighting	P70 00113 0003	7618	REMMICK	$	28.09	2023	February 2024
31200	Lighting	P70 00113 0004	7624	REMMICK	$	28.09	2023	February 2024
31200	Lighting	P70 00113 0005	7630	REMMICK	$	28.09	2023	February 2024
31200	Lighting	P70 00113 0006	7636	REMMICK	$	28.09	2023	February 2024
31200	Lighting	P70 00113 0007	7643	ROTHFIELD	$	28.09	2023	February 2024
31200	Lighting	P70 00113 0008	7637	ROTHFIELD	$	28.09	2023	February 2024
31200	Lighting	P70 00113 0009	7631	ROTHFIELD	$	28.09	2023	February 2024
31200	Lighting	P70 00113 0010	7625	ROTHFIELD	$	28.09	2023	February 2024
31200	Lighting	P70 00113 0011	7619	ROTHFIELD	$	28.09	2023	February 2024
31200	Lighting	P70 00113 0012	7613	ROTHFIELD	$	28.09	2023	February 2024
31200	Lighting	P70 00113 0013	7607	ROTHFIELD	$	28.09	2023	February 2024
31200	Lighting	P70 00113 0014	7606	ROTHFIELD	$	28.09	2023	February 2024
31200	Lighting	P70 00113 0015	7612	ROTHFIELD	$	28.09	2023	February 2024
31200	Lighting	P70 00113 0016	7618	ROTHFIELD	$	28.09	2023	February 2024
31200	Lighting	P70 00113 0017	7624	ROTHFIELD	$	28.09	2023	February 2024
31200	Lighting	P70 00113 0018	7630	ROTHFIELD	$	28.09	2023	February 2024
31200	Lighting	P70 00113 0019	7636	ROTHFIELD	$	28.09	2023	February 2024
31200	Lighting	P70 00113 0020	7642	ROTHFIELD	$	28.09	2023	February 2024
31200	Lighting	P70 00113 0021	7648	ROTHFIELD	$	28.09	2023	February 2024
31200	Lighting	P70 00113 0022	7654	ROTHFIELD	$	28.09	2023	February 2024
31200	Lighting	P70 00113 0023	7660	ROTHFIELD	$	28.09	2023	February 2024
31200	Lighting	P70 00113 0024	7601	STANCREST	$	26.02	2023	February 2024
31200	Lighting	P70 00113 0025	7587	STANCREST	$	26.02	2023	February 2024
31200	Lighting	P70 00113 0026	7577	STANCREST	$	26.02	2023	February 2024
31200	Lighting	P70 00113 0027	7561	STANCREST	$	26.02	2023	February 2024
31200	Lighting	P70 00113 0028	7543	STANCREST	$	26.02	2023	February 2024
31200	Lighting	P70 00113 0029	7531	STANCREST	$	26.02	2023	February 2024
31200	Lighting	P70 00113 0030	7517	STANCREST	$	26.02	2023	February 2024
31200	Lighting	P70 00113 0031	7501	STANCREST	$	26.02	2023	February 2024
31200	Lighting	P70 00113 0032	7600	STANCREST	$	26.02	2023	February 2024
31200	Lighting	P70 00113 0033	6508	SUMMERDALE	$	26.02	2023	February 2024
31200	Lighting	P70 00113 0034	6500	SUMMERDALE	$	26.02	2023	February 2024

31200	Lighting	P70 00113 0035	7550	STANCREST	$ 26.02	2023	February 2024
31200	Lighting	P70 00113 0036	6401	TAYLORSVILLE RD	$ 26.02	2023	February 2024
31200	Lighting	P70 00113 0037	6411	TAYLORSVILLE RD	$ 26.02	2023	February 2024
31200	Lighting	P70 00113 0038	6421	TAYLORSVILLE RD	$ 26.02	2023	February 2024
31200	Lighting	P70 00113 0039	6431	TAYLORSVILLE RD	$ 26.02	2023	February 2024
31200	Lighting	P70 00114 0001	7701	ROTHFIELD	$ 28.09	2023	February 2024
31200	Lighting	P70 00114 0002	7691	ROTHFIELD	$ 28.09	2023	February 2024
31200	Lighting	P70 00114 0003	7681	ROTHFIELD	$ 28.09	2023	February 2024
31200	Lighting	P70 00114 0004	7673	ROTHFIELD	$ 28.09	2023	February 2024
31200	Lighting	P70 00114 0005	7667	ROTHFIELD	$ 28.09	2023	February 2024
31200	Lighting	P70 00114 0006	7661	ROTHFIELD	$ 28.09	2023	February 2024
31200	Lighting	P70 00114 0007	7653	ROTHFIELD	$ 28.09	2023	February 2024
31200	Lighting	P70 00114 0008	7649	ROTHFIELD	$ 28.09	2023	February 2024
31200	Lighting	P70 00114 0009	7668	ROTHFIELD	$ 28.09	2023	February 2024
31200	Lighting	P70 00114 0010	7672	ROTHFIELD	$ 28.09	2023	February 2024
31200	Lighting	P70 00114 0011	7678	ROTHFIELD	$ 28.09	2023	February 2024
31200	Lighting	P70 00114 0012	7686	ROTHFIELD	$ 28.09	2023	February 2024
31200	Lighting	P70 00114 0013	7694	ROTHFIELD	$ 28.09	2023	February 2024
31200	Lighting	P70 00114 0014	7675	STANCREST	$ 26.02	2023	February 2024
31200	Lighting	P70 00114 0015	7647	STANCREST	$ 26.02	2023	February 2024
31200	Lighting	P70 00114 0016	7645	STANCREST	$ 26.02	2023	February 2024
31200	Lighting	P70 00114 0017	7631	STANCREST	$ 26.02	2023	February 2024
31200	Lighting	P70 00114 0018	7613	STANCREST	$ 26.02	2023	February 2024
31200	Lighting	P70 00114 0019	7700	ROTHFIELD	$ 28.09	2023	February 2024
31200	Lighting	P70 00114 0020	7680	STANCREST	$ 26.02	2023	February 2024
31200	Lighting	P70 00114 0021	7670	STANCREST	$ 26.02	2023	February 2024
31200	Lighting	P70 00114 0022	7660	STANCREST	$ 26.02	2023	February 2024
31200	Lighting	P70 00114 0023	7650	STANCREST	$ 26.02	2023	February 2024
31200	Lighting	P70 00114 0024	7640	STANCREST	$ 26.02	2023	February 2024
31200	Lighting	P70 00114 0025	7630	STANCREST	$ 26.02	2023	February 2024
31200	Lighting	P70 00114 0026	7620	STANCREST	$ 26.02	2023	February 2024
31200	Lighting	P70 00114 0027	7610	STANCREST	$ 26.02	2023	February 2024
31200	Lighting	P70 00115 0001	5410	BELLEFONTAINE	$ 42.09	2023	February 2024
31200	Lighting	P70 00115 0002	5300	HILGEFORD	$ 42.09	2023	February 2024
31200	Lighting	P70 00115 0003	5312	HILGEFORD	$ 42.09	2023	February 2024
31200	Lighting	P70 00115 0004	5320	HILGEFORD	$ 42.09	2023	February 2024

31200	Lighting	P70 00115 0006	5342	HILGEFORD	$ 42.09	2023	February 2024
31200	Lighting	P70 00115 0007	5352	HILGEFORD	$ 42.09	2023	February 2024
31200	Lighting	P70 00115 0008	5400	LOFINO COURT	$ 42.09	2023	February 2024
31200	Lighting	P70 00115 0009	5414	LOFINO COURT	$ 42.09	2023	February 2024
31200	Lighting	P70 00115 0010	5428	LOFINO COURT	$ 42.09	2023	February 2024
31200	Lighting	P70 00115 0011	5442	LOFINO COURT	$ 42.09	2023	February 2024
31200	Lighting	P70 00115 0012	5455	LOFINO COURT	$ 42.09	2023	February 2024
31200	Lighting	P70 00115 0013	5441	LOFINO COURT	$ 42.09	2023	February 2024
31200	Lighting	P70 00115 0014	5427	LOFINO COURT	$ 42.09	2023	February 2024
31200	Lighting	P70 00115 0015	5413	LOFINO COURT	$ 42.09	2023	February 2024
31200	Lighting	P70 00115 0016	5401	LOFINO COURT	$ 42.09	2023	February 2024
31200	Lighting	P70 00115 0017	5331	HILGEFORD	$ 42.09	2023	February 2024
31200	Lighting	P70 00115 0018	5323	HILGEFORD	$ 42.09	2023	February 2024
31200	Lighting	P70 00115 0019	5309	HILGEFORD	$ 42.09	2023	February 2024
31200	Lighting	P70 00115 0020	5440	BELLEFONTAINE	$ 42.09	2023	February 2024
31200	Lighting	P70 00115 0021	5452	BELLEFONTAINE	$ 42.09	2023	February 2024
31200	Lighting	P70 00115 0022	5460	BELLEFONTAINE	$ 42.09	2023	February 2024
31200	Lighting	P70 00115 0023	5468	BELLEFONTAINE	$ 42.09	2023	February 2024
31200	Lighting	P70 00115 0024	5476	BELLEFONTAINE	$ 42.09	2023	February 2024
31200	Lighting	P70 00115 0025	5490	BELLEFONTAINE	$ 42.09	2023	February 2024
31200	Lighting	P70 00115 0026	5481	BELLEFONTAINE	$ 58.79	2023	February 2024
31200	Lighting	P70 00115 0027	5471	BELLEFONTAINE	$ 58.79	2023	February 2024
31200	Lighting	P70 00115 0028	5461	BELLEFONTAINE	$ 58.79	2023	February 2024
31200	Lighting	P70 00115 0029	5451	BELLEFONTAINE	$ 58.79	2023	February 2024
31200	Lighting	P70 00116 0001	6421	STONEHURST	$ 27.93	2023	February 2024
31200	Lighting	P70 00116 0002	6431	STONEHURST	$ 27.93	2023	February 2024
31200	Lighting	P70 00116 0003	6445	STONEHURST	$ 27.93	2023	February 2024
31200	Lighting	P70 00116 0004	6455	STONEHURST	$ 27.93	2023	February 2024
31200	Lighting	P70 00116 0005	6467	STONEHURST	$ 27.93	2023	February 2024
31200	Lighting	P70 00116 0006	6501	STONEHURST	$ 27.93	2023	February 2024
31200	Lighting	P70 00116 0008	6531	STONEHURST	$ 27.93	2023	February 2024
31200	Lighting	P70 00116 0009	6541	STONEHURST	$ 27.93	2023	February 2024
31200	Lighting	P70 00116 0010	6410	STONEHURST	$ 27.93	2023	February 2024
31200	Lighting	P70 00116 0011	6420	STONEHURST	$ 27.93	2023	February 2024
31200	Lighting	P70 00116 0012	6430	STONEHURST	$ 27.93	2023	February 2024
31200	Lighting	P70 00116 0013	6440	STONEHURST	$ 27.93	2023	February 2024

31200	Lighting	P70 00116 0014	6450	STONEHURST	$ 27.93	2023	February 2024
31200	Lighting	P70 00116 0015	6460	STONEHURST	$ 27.93	2023	February 2024
31200	Lighting	P70 00116 0016	7770	REMMICK	$ 28.09	2023	February 2024
31200	Lighting	P70 00116 0017	7780	REMMICK	$ 27.93	2023	February 2024
31200	Lighting	P70 00116 0018	6510	STONEHURST	$ 27.93	2023	February 2024
31200	Lighting	P70 00116 0019	6520	STONEHURST	$ 27.93	2023	February 2024
31200	Lighting	P70 00116 0020	6530	STONEHURST	$ 27.93	2023	February 2024
31200	Lighting	P70 00116 0021	7770	STONESBORO	$ 28.06	2023	February 2024
31200	Lighting	P70 00116 0022	6600	STONEHURST	$ 27.93	2023	February 2024
31200	Lighting	P70 00117 0001	7821	REDBANK	$ 28.09	2023	February 2024
31200	Lighting	P70 00117 0002	7815	REDBANK	$ 28.09	2023	February 2024
31200	Lighting	P70 00117 0003	7809	REDBANK	$ 28.09	2023	February 2024
31200	Lighting	P70 00117 0004	7803	REDBANK	$ 28.09	2023	February 2024
31200	Lighting	P70 00117 0005	7797	REDBANK	$ 28.09	2023	February 2024
31200	Lighting	P70 00117 0006	7791	REDBANK	$ 28.09	2023	February 2024
31200	Lighting	P70 00117 0007	7785	REDBANK	$ 28.09	2023	February 2024
31200	Lighting	P70 00117 0008	7779	REDBANK	$ 28.09	2023	February 2024
31200	Lighting	P70 00117 0009	7771	REDBANK	$ 28.09	2023	February 2024
31200	Lighting	P70 00117 0010	7772	REDBANK	$ 28.09	2023	February 2024
31200	Lighting	P70 00117 0011	7780	REDBANK	$ 28.09	2023	February 2024
31200	Lighting	P70 00117 0012	7786	REDBANK	$ 28.09	2023	February 2024
31200	Lighting	P70 00117 0013	7800	REDBANK	$ 28.09	2023	February 2024
31200	Lighting	P70 00117 0014	7820	REDBANK	$ 28.09	2023	February 2024
31200	Lighting	P70 00117 0015	7731	REMMICK	$ 28.09	2023	February 2024
31200	Lighting	P70 00117 0016	7721	REMMICK	$ 28.09	2023	February 2024
31200	Lighting	P70 00117 0017	7711	REMMICK	$ 28.09	2023	February 2024
31200	Lighting	P70 00117 0018	7701	REMMICK	$ 28.09	2023	February 2024
31200	Lighting	P70 00117 0019	7700	REMMICK	$ 28.09	2023	February 2024
31200	Lighting	P70 00117 0020	7710	REMMICK	$ 28.09	2023	February 2024
31200	Lighting	P70 00117 0021	7720	REMMICK	$ 28.09	2023	February 2024
31200	Lighting	P70 00117 0022	7730	REMMICK	$ 28.09	2023	February 2024
31200	Lighting	P70 00117 0023	7740	REMMICK	$ 28.09	2023	February 2024
31200	Lighting	P70 00117 0024	7750	REMMICK	$ 28.09	2023	February 2024
31200	Lighting	P70 00117 0025	7760	REMMICK	$ 28.09	2023	February 2024
31200	Lighting	P70 00117 0026	7771	ROTHFIELD	$ 28.06	2023	February 2024
31200	Lighting	P70 00117 0027	7761	ROTHFIELD	$ 28.09	2023	February 2024

31200	Lighting	P70 00117 0028	7751	ROTHFIELD	$ 28.09	2023	February 2024
31200	Lighting	P70 00117 0029	7741	ROTHFIELD	$ 28.09	2023	February 2024
31200	Lighting	P70 00117 0030	7731	ROTHFIELD	$ 28.09	2023	February 2024
31200	Lighting	P70 00117 0031	7721	ROTHFIELD	$ 28.09	2023	February 2024
31200	Lighting	P70 00117 0032	7711	ROTHFIELD	$ 28.09	2023	February 2024
31200	Lighting	P70 00117 0033	7710	ROTHFIELD	$ 28.09	2023	February 2024
31200	Lighting	P70 00117 0034	7720	ROTHFIELD	$ 28.09	2023	February 2024
31200	Lighting	P70 00117 0035	7730	ROTHFIELD	$ 28.09	2023	February 2024
31200	Lighting	P70 00117 0036	7750	ROTHFIELD	$ 28.09	2023	February 2024
31200	Lighting	P70 00117 0037	7770	ROTHFIELD	$ 28.06	2023	February 2024
31200	Lighting	P70 00117 0038	7740	STONESBORO	$ 28.06	2023	February 2024
31200	Lighting	P70 00117 0039	7750	STONESBORO	$ 28.06	2023	February 2024
31200	Lighting	P70 00117 0040	7760	STONESBORO	$ 28.06	2023	February 2024
31200	Lighting	P70 00201 0006	5130	OLD TROY PIKE	$ 31.23	2023	February 2024
31200	Lighting	P70 00201 0010	5140	OLD TROY PIKE	$ 31.23	2023	February 2024
31200	Lighting	P70 00201 0016	4230	LESTON	$ 31.23	2023	February 2024
31200	Lighting	P70 00201 0053	4260	MURDOCK	$ 31.23	2023	February 2024
31200	Lighting	P70 00201 0062	4270	MURDOCK	$ 31.23	2023	February 2024
31200	Lighting	P70 00201 0067	4280	MURDOCK	$ 31.23	2023	February 2024
31200	Lighting	P70 00201 0073	4236	LESTON	$ 31.23	2023	February 2024
31200	Lighting	P70 00201 0074	4244	LESTON	$ 31.23	2023	February 2024
31200	Lighting	P70 00201 0075	4256	LESTON	$ 31.23	2023	February 2024
31200	Lighting	P70 00201 0076	4268	LESTON	$ 31.23	2023	February 2024
31200	Lighting	P70 00201 0077	4280	LESTON	$ 31.23	2023	February 2024
31200	Lighting	P70 00201 0078	4261	MURDOCK	$ 31.23	2023	February 2024
31200	Lighting	P70 00201 0079	4267	MURDOCK	$ 31.23	2023	February 2024
31200	Lighting	P70 00201 0080	4273	MURDOCK	$ 31.23	2023	February 2024
31200	Lighting	P70 00201 0081	4279	MURDOCK	$ 31.23	2023	February 2024
31200	Lighting	P70 00201 0082	4285	MURDOCK	$ 31.23	2023	February 2024
31200	Lighting	P70 00203 0001	8960	OLD TROY PIKE	$ 34.39	2023	February 2024
31200	Lighting	P70 00203 0002	8970	OLD TROY PIKE	$ 34.39	2023	February 2024
31200	Lighting	P70 00203 0003	8920	OLD TROY PIKE	$ 34.39	2023	February 2024
31200	Lighting	P70 00204 0001	4619	FISHBURG	$ 33.18	2023	February 2024
31200	Lighting	P70 00204 0002	6046	AARON LANE	$ 33.18	2023	February 2024
31200	Lighting	P70 00204 0003	6066	AARON LANE	$ 33.18	2023	February 2024
31200	Lighting	P70 00204 0004	6086	AARON LANE	$ 33.18	2023	February 2024

31200	Lighting	P70 00204 0005	6110	AARON LANE	$ 33.18	2023	February 2024
31200	Lighting	P70 00204 0006	6134	AARON LANE	$ 33.18	2023	February 2024
31200	Lighting	P70 00204 0007	6136	AARON LANE	$ 33.18	2023	February 2024
31200	Lighting	P70 00204 0008	6166	AARON LANE	$ 33.18	2023	February 2024
31200	Lighting	P70 00204 0009	6210	AARON LANE	$ 33.18	2023	February 2024
31200	Lighting	P70 00204 0010	6220	AARON LANE	$ 33.18	2023	February 2024
31200	Lighting	P70 00204 0011	6211	AARON LANE	$ 33.18	2023	February 2024
31200	Lighting	P70 00204 0012	6181	AARON LANE	$ 33.18	2023	February 2024
31200	Lighting	P70 00204 0013	6165	AARON LANE	$ 33.18	2023	February 2024
31200	Lighting	P70 00204 0014	6151	AARON LANE	$ 33.18	2023	February 2024
31200	Lighting	P70 00204 0015	6133	AARON LANE	$ 33.18	2023	February 2024
31200	Lighting	P70 00204 0016	6109	AARON LANE	$ 33.18	2023	February 2024
31200	Lighting	P70 00204 0017	6087	AARON LANE	$ 33.18	2023	February 2024
31200	Lighting	P70 00204 0018		AARON LANE	$ 33.18	2023	February 2024
31200	Lighting	P70 00204 0019	6037	AARON LANE	$ 33.18	2023	February 2024
31200	Lighting	P70 00204 0020		AARON LANE	$ 33.18	2023	February 2024
31200	Lighting	P70 00205 0012	5805	FISHBURG	$ 22.94	2023	February 2024
31200	Lighting	P70 00205 0013	5861	FISHBURG	$ 22.94	2023	February 2024
31200	Lighting	P70 00205 0014	5875	FISHBURG	$ 22.94	2023	February 2024
31200	Lighting	P70 00209 0003	6028	SHADY OAK	$ 22.94	2023	February 2024
31200	Lighting	P70 00209 0004	6029	SHADY OAK	$ 22.94	2023	February 2024
31200	Lighting	P70 00301 0001	6972	LOCUSTVIEW	$ 34.77	2023	February 2024
31200	Lighting	P70 00301 0002	6964	LOCUSTVIEW	$ 34.77	2023	February 2024
31200	Lighting	P70 00301 0003	6950	LOCUSTVIEW	$ 34.77	2023	February 2024
31200	Lighting	P70 00301 0004	7001	KITTY COURT	$ 34.77	2023	February 2024
31200	Lighting	P70 00301 0005	7011	KITTY COURT	$ 34.77	2023	February 2024
31200	Lighting	P70 00301 0006	7021	KITTY COURT	$ 34.77	2023	February 2024
31200	Lighting	P70 00301 0007	7030	KITTY COURT	$ 34.77	2023	February 2024
31200	Lighting	P70 00301 0008	7020	KITTY COURT	$ 34.77	2023	February 2024
31200	Lighting	P70 00301 0009	7010	KITTY COURT	$ 34.77	2023	February 2024
31200	Lighting	P70 00301 0010	7000	KITTY COURT	$ 34.77	2023	February 2024
31200	Lighting	P70 00301 0011	6916	LOCUSTVIEW	$ 34.77	2023	February 2024
31200	Lighting	P70 00301 0012	6912	LOCUSTVIEW	$ 34.77	2023	February 2024
31200	Lighting	P70 00301 0013	6908	LOCUSTVIEW	$ 34.77	2023	February 2024
31200	Lighting	P70 00301 0014	6902	LOCUSTVIEW	$ 34.77	2023	February 2024
31200	Lighting	P70 00301 0015	5231	ANGELITA	$ 34.77	2023	February 2024

31200	Lighting	P70 00301 0016	5241	ANGELITA	$ 34.77	2023	February 2024
31200	Lighting	P70 00301 0017	5251	ANGELITA	$ 34.77	2023	February 2024
31200	Lighting	P70 00301 0018	5261	ANGELITA	$ 34.77	2023	February 2024
31200	Lighting	P70 00301 0019	5271	ANGELITA	$ 34.77	2023	February 2024
31200	Lighting	P70 00301 0020	6901	LOCUSTVIEW	$ 34.77	2023	February 2024
31200	Lighting	P70 00301 0021	6909	LOCUSTVIEW	$ 34.77	2023	February 2024
31200	Lighting	P70 00301 0022	6917	LOCUSTVIEW	$ 34.77	2023	February 2024
31200	Lighting	P70 00301 0023	6925	LOCUSTVIEW	$ 34.77	2023	February 2024
31200	Lighting	P70 00301 0024	6933	LOCUSTVIEW	$ 34.77	2023	February 2024
31200	Lighting	P70 00301 0025	6941	LOCUSTVIEW	$ 34.77	2023	February 2024
31200	Lighting	P70 00301 0026	6949	LOCUSTVIEW	$ 34.77	2023	February 2024
31200	Lighting	P70 00301 0027	6957	LOCUSTVIEW	$ 34.77	2023	February 2024
31200	Lighting	P70 00301 0028	6965	LOCUSTVIEW	$ 34.77	2023	February 2024
31200	Lighting	P70 00301 0029	6971	LOCUSTVIEW	$ 34.77	2023	February 2024
31200	Lighting	P70 00301 0030	6979	LOCUSTVIEW	$ 34.77	2023	February 2024
31200	Lighting	P70 00302 0001	6882	LOCUSTVIEW	$ 34.77	2023	February 2024
31200	Lighting	P70 00302 0002	6874	LOCUSTVIEW	$ 34.77	2023	February 2024
31200	Lighting	P70 00302 0003	6866	LOCUSTVIEW	$ 34.77	2023	February 2024
31200	Lighting	P70 00302 0004	6858	LOCUSTVIEW	$ 34.77	2023	February 2024
31200	Lighting	P70 00302 0005	6850	LOCUSTVIEW	$ 34.77	2023	February 2024
31200	Lighting	P70 00302 0006	6842	LOCUSTVIEW	$ 34.77	2023	February 2024
31200	Lighting	P70 00302 0007	6836	LOCUSTVIEW	$ 34.77	2023	February 2024
31200	Lighting	P70 00302 0008	6828	LOCUSTVIEW	$ 34.77	2023	February 2024
31200	Lighting	P70 00302 0009	6820	LOCUSTVIEW	$ 34.77	2023	February 2024
31200	Lighting	P70 00302 0010	6819	LOCUSTVIEW	$ 34.77	2023	February 2024
31200	Lighting	P70 00302 0011	6827	LOCUSTVIEW	$ 34.77	2023	February 2024
31200	Lighting	P70 00302 0012	6835	LOCUSTVIEW	$ 34.77	2023	February 2024
31200	Lighting	P70 00302 0013	6851	LOCUSTVIEW	$ 34.77	2023	February 2024
31200	Lighting	P70 00302 0014	5298	BEECHVIEW	$ 34.77	2023	February 2024
31200	Lighting	P70 00302 0015	5294	BEECHVIEW	$ 34.77	2023	February 2024
31200	Lighting	P70 00302 0016	5290	BEECHVIEW	$ 34.77	2023	February 2024
31200	Lighting	P70 00302 0017	5284	BEECHVIEW	$ 34.77	2023	February 2024
31200	Lighting	P70 00302 0018	5278	BEECHVIEW	$ 34.77	2023	February 2024
31200	Lighting	P70 00302 0019	5273	BEECHVIEW	$ 34.77	2023	February 2024
31200	Lighting	P70 00302 0020	5279	BEECHVIEW	$ 34.77	2023	February 2024
31200	Lighting	P70 00302 0021	5285	BEECHVIEW	$ 34.77	2023	February 2024

31200	Lighting	P70 00302 0022	5291	BEECHVIEW	$ 34.77	2023	February 2024
31200	Lighting	P70 00302 0023	6883	LOCUSTVIEW	$ 34.77	2023	February 2024
31200	Lighting	P70 00302 0024		ANGELITA	$ 34.77	2023	February 2024
31200	Lighting	P70 00302 0025	5270	ANGELITA	$ 34.77	2023	February 2024
31200	Lighting	P70 00302 0026	5250	ANGELITA	$ 34.77	2023	February 2024
31200	Lighting	P70 00302 0027	5240	ANGELITA	$ 34.77	2023	February 2024
31200	Lighting	P70 00302 0028	5230	ANGELITA	$ 34.77	2023	February 2024
31200	Lighting	P70 00303 0001	7531	DIAL DRIVE	$ 34.07	2023	February 2024
31200	Lighting	P70 00303 0002	7521	DIAL DRIVE	$ 34.07	2023	February 2024
31200	Lighting	P70 00303 0003	7511	DIAL DRIVE	$ 34.07	2023	February 2024
31200	Lighting	P70 00303 0004	7501	DIAL DRIVE	$ 34.07	2023	February 2024
31200	Lighting	P70 00303 0005	7451	DIAL DRIVE	$ 34.07	2023	February 2024
31200	Lighting	P70 00303 0006	7441	DIAL DRIVE	$ 34.07	2023	February 2024
31200	Lighting	P70 00303 0007	7431	DIAL DRIVE	$ 34.07	2023	February 2024
31200	Lighting	P70 00303 0008	7421	DIAL DRIVE	$ 34.07	2023	February 2024
31200	Lighting	P70 00303 0009	7412	DIAL DRIVE	$ 34.07	2023	February 2024
31200	Lighting	P70 00303 0010	7422	DIAL DRIVE	$ 34.07	2023	February 2024
31200	Lighting	P70 00303 0011	7430	DIAL DRIVE	$ 34.07	2023	February 2024
31200	Lighting	P70 00303 0012	5000	ASHVIEW	$ 34.07	2023	February 2024
31200	Lighting	P70 00303 0013	5010	ASHVIEW	$ 34.07	2023	February 2024
31200	Lighting	P70 00303 0014	5030	ASHVIEW	$ 34.07	2023	February 2024
31200	Lighting	P70 00303 0015	5052	ASHVIEW	$ 34.07	2023	February 2024
31200	Lighting	P70 00303 0016	5062	ASHVIEW	$ 34.07	2023	February 2024
31200	Lighting	P70 00303 0017	5072	ASHVIEW	$ 34.07	2023	February 2024
31200	Lighting	P70 00303 0018	5082	ASHVIEW	$ 34.07	2023	February 2024
31200	Lighting	P70 00303 0019	5081	ASHVIEW	$ 34.07	2023	February 2024
31200	Lighting	P70 00303 0020	5071	ASHVIEW	$ 34.07	2023	February 2024
31200	Lighting	P70 00303 0021	5061	ASHVIEW	$ 34.07	2023	February 2024
31200	Lighting	P70 00303 0022	5051	ASHVIEW	$ 34.07	2023	February 2024
31200	Lighting	P70 00303 0023	5041	ASHVIEW	$ 34.07	2023	February 2024
31200	Lighting	P70 00303 0024	5031	ASHVIEW	$ 34.07	2023	February 2024
31200	Lighting	P70 00303 0025	5021	ASHVIEW	$ 34.07	2023	February 2024
31200	Lighting	P70 00303 0026	5011	ASHVIEW	$ 34.07	2023	February 2024
31200	Lighting	P70 00303 0027	7500	DIAL DRIVE	$ 34.07	2023	February 2024
31200	Lighting	P70 00303 0028	7512	DIAL DRIVE	$ 34.07	2023	February 2024
31200	Lighting	P70 00303 0029	5200	TAYLORSVILLE RD	$ 34.07	2023	February 2024

31200	Lighting	P70 00303 0030	5206	TAYLORSVILLE RD	$ 34.07	2023	February 2024
31200	Lighting	P70 00303 0031	5212	TAYLORSVILLE RD	$ 34.07	2023	February 2024
31200	Lighting	P70 00303 0032	5218	TAYLORSVILLE RD	$ 34.07	2023	February 2024
31200	Lighting	P70 00303 0033	5224	TAYLORSVILLE RD	$ 34.07	2023	February 2024
31200	Lighting	P70 00303 0034	5230	TAYLORSVILLE RD	$ 34.07	2023	February 2024
31200	Lighting	P70 00303 0035	5236	TAYLORSVILLE RD	$ 34.07	2023	February 2024
31200	Lighting	P70 00304 0001	7411	DIAL DRIVE	$ 34.07	2023	February 2024
31200	Lighting	P70 00304 0002	7401	DIAL DRIVE	$ 34.07	2023	February 2024
31200	Lighting	P70 00304 0003	7321	DIAL DRIVE	$ 34.07	2023	February 2024
31200	Lighting	P70 00304 0004	7311	DIAL DRIVE	$ 34.07	2023	February 2024
31200	Lighting	P70 00304 0005	7301	DIAL DRIVE	$ 34.07	2023	February 2024
31200	Lighting	P70 00304 0006	7220	DIAL DRIVE	$ 34.07	2023	February 2024
31200	Lighting	P70 00304 0007	5010	BELLVIEW	$ 34.07	2023	February 2024
31200	Lighting	P70 00304 0008	5020	BELLVIEW	$ 34.07	2023	February 2024
31200	Lighting	P70 00304 0009	5030	BELLVIEW	$ 34.07	2023	February 2024
31200	Lighting	P70 00304 0010	5031	BELLVIEW	$ 34.07	2023	February 2024
31200	Lighting	P70 00304 0011	5021	BELLVIEW	$ 34.07	2023	February 2024
31200	Lighting	P70 00304 0012	5011	BELLVIEW	$ 34.07	2023	February 2024
31200	Lighting	P70 00304 0013	5001	BELLVIEW	$ 34.07	2023	February 2024
31200	Lighting	P70 00304 0014	5000	BLUFFVIEW	$ 34.07	2023	February 2024
31200	Lighting	P70 00304 0015	5010	BLUFFVIEW	$ 34.07	2023	February 2024
31200	Lighting	P70 00304 0016	5020	BLUFFVIEW	$ 34.07	2023	February 2024
31200	Lighting	P70 00304 0017	5030	BLUFFVIEW	$ 34.07	2023	February 2024
31200	Lighting	P70 00304 0018	5040	BLUFFVIEW	$ 34.07	2023	February 2024
31200	Lighting	P70 00304 0019	5041	BLUFFVIEW	$ 34.07	2023	February 2024
31200	Lighting	P70 00304 0020	5031	BLUFFVIEW	$ 34.07	2023	February 2024
31200	Lighting	P70 00304 0021	5021	BLUFFVIEW	$ 34.07	2023	February 2024
31200	Lighting	P70 00304 0022	5011	BLUFFVIEW	$ 34.07	2023	February 2024
31200	Lighting	P70 00304 0023	7402	DIAL DRIVE	$ 34.07	2023	February 2024
31200	Lighting	P70 00305 0001	5260	TAYLORSVILLE RD	$ 34.07	2023	February 2024
31200	Lighting	P70 00305 0002	5265	TAYLORSVILLE RD	$ 34.07	2023	February 2024
31200	Lighting	P70 00305 0003	7340	KIRKVIEW	$ 34.07	2023	February 2024
31200	Lighting	P70 00305 0004	7350	KIRKVIEW	$ 34.07	2023	February 2024
31200	Lighting	P70 00305 0005	7356	KIRKVIEW	$ 34.07	2023	February 2024
31200	Lighting	P70 00305 0006	7360	KIRKVIEW	$ 34.07	2023	February 2024
31200	Lighting	P70 00305 0007	7370	KIRKVIEW	$ 34.07	2023	February 2024

31200	Lighting	P70 00305 0008	7380	KIRKVIEW	$	34.07	2023	February 2024
31200	Lighting	P70 00305 0009	7390	KIRKVIEW	$	34.07	2023	February 2024
31200	Lighting	P70 00305 0010	5272	TAYLORSVILLE RD	$	34.07	2023	February 2024
31200	Lighting	P70 00305 0011	7379	KIRKVIEW	$	34.07	2023	February 2024
31200	Lighting	P70 00305 0012	7369	KIRKVIEW	$	34.07	2023	February 2024
31200	Lighting	P70 00305 0013	7359	KIRKVIEW	$	34.07	2023	February 2024
31200	Lighting	P70 00305 0014	7355	KIRKVIEW	$	34.07	2023	February 2024
31200	Lighting	P70 00305 0015	7349	KIRKVIEW	$	34.07	2023	February 2024
31200	Lighting	P70 00305 0016	7339	KIRKVIEW	$	34.07	2023	February 2024
31200	Lighting	P70 00305 0017	7329	KIRKVIEW	$	34.07	2023	February 2024
31200	Lighting	P70 00305 0018	7320	HUNTSVIEW COURT	$	34.07	2023	February 2024
31200	Lighting	P70 00305 0019	7330	HUNTSVIEW COURT	$	34.07	2023	February 2024
31200	Lighting	P70 00305 0020	7340	HUNTSVIEW COURT	$	34.07	2023	February 2024
31200	Lighting	P70 00305 0021	7350	HUNTSVIEW COURT	$	34.07	2023	February 2024
31200	Lighting	P70 00305 0022	7360	HUNTSVIEW COURT	$	34.07	2023	February 2024
31200	Lighting	P70 00305 0023	7370	HUNTSVIEW COURT	$	34.07	2023	February 2024
31200	Lighting	P70 00305 0024	7380	HUNTSVIEW COURT	$	34.07	2023	February 2024
31200	Lighting	P70 00305 0025	7371	HUNTSVIEW COURT	$	34.07	2023	February 2024
31200	Lighting	P70 00305 0026	7361	HUNTSVIEW COURT	$	34.07	2023	February 2024
31200	Lighting	P70 00305 0027	7351	HUNTSVIEW COURT	$	34.07	2023	February 2024
31200	Lighting	P70 00305 0028	7341	HUNTSVIEW COURT	$	34.07	2023	February 2024
31200	Lighting	P70 00305 0029	7331	HUNTSVIEW COURT	$	34.07	2023	February 2024
31200	Lighting	P70 00305 0030	7321	HUNTSVIEW COURT	$	34.07	2023	February 2024
31200	Lighting	P70 00305 0031	5242	TAYLORSVILLE RD	$	34.07	2023	February 2024
31200	Lighting	P70 00305 0032	5248	TAYLORSVILLE RD	$	34.07	2023	February 2024
31200	Lighting	P70 00305 0033	5254	TAYLORSVILLE RD	$	34.07	2023	February 2024
31200	Lighting	P70 00306 0001	5040	BELLVIEW	$	34.07	2023	February 2024
31200	Lighting	P70 00306 0002	5050	BELLVIEW	$	34.07	2023	February 2024
31200	Lighting	P70 00306 0003	5060	BELLVIEW	$	34.07	2023	February 2024
31200	Lighting	P70 00306 0004	5070	BELLVIEW	$	34.07	2023	February 2024
31200	Lighting	P70 00306 0005	5071	BELLVIEW	$	34.07	2023	February 2024
31200	Lighting	P70 00306 0006	5061	BELLVIEW	$	34.07	2023	February 2024
31200	Lighting	P70 00306 0007	5051	BELLVIEW	$	34.07	2023	February 2024
31200	Lighting	P70 00306 0008	5041	BELLVIEW	$	34.07	2023	February 2024
31200	Lighting	P70 00306 0009	5050	BLUFFVIEW	$	34.07	2023	February 2024
31200	Lighting	P70 00306 0010	5100	BLUFFVIEW	$	34.07	2023	February 2024

31200	Lighting	P70 00306 0011	5110	BLUFFVIEW	$	34.07	2023	February 2024
31200	Lighting	P70 00306 0012	5120	BLUFFVIEW	$	34.07	2023	February 2024
31200	Lighting	P70 00306 0013	5130	BLUFFVIEW	$	34.07	2023	February 2024
31200	Lighting	P70 00306 0014	7241	KIRKVIEW	$	34.07	2023	February 2024
31200	Lighting	P70 00306 0015	7231	KIRKVIEW	$	34.07	2023	February 2024
31200	Lighting	P70 00306 0016	7221	KIRKVIEW	$	34.07	2023	February 2024
31200	Lighting	P70 00306 0017	7211	KIRKVIEW	$	34.07	2023	February 2024
31200	Lighting	P70 00306 0018	7210	KIRKVIEW	$	34.07	2023	February 2024
31200	Lighting	P70 00306 0019	7220	KIRKVIEW	$	34.07	2023	February 2024
31200	Lighting	P70 00306 0020	7230	KIRKVIEW	$	34.07	2023	February 2024
31200	Lighting	P70 00306 0021	7240	KIRKVIEW	$	34.07	2023	February 2024
31200	Lighting	P70 00306 0022	7250	KIRKVIEW	$	34.07	2023	February 2024
31200	Lighting	P70 00306 0023	7260	KIRKVIEW	$	34.07	2023	February 2024
31200	Lighting	P70 00306 0024	7300	KIRKVIEW	$	34.07	2023	February 2024
31200	Lighting	P70 00306 0025	7310	KIRKVIEW	$	34.07	2023	February 2024
31200	Lighting	P70 00306 0026	7320	KIRKVIEW	$	34.07	2023	February 2024
31200	Lighting	P70 00306 0027	7330	KIRKVIEW	$	34.07	2023	February 2024
31200	Lighting	P70 00306 0028	7319	KIRKVIEW	$	34.07	2023	February 2024
31200	Lighting	P70 00306 0029	7309	KIRKVIEW	$	34.07	2023	February 2024
31200	Lighting	P70 00306 0030	7300	HUNTSVIEW COURT	$	34.07	2023	February 2024
31200	Lighting	P70 00306 0031	7310	HUNTSVIEW COURT	$	34.07	2023	February 2024
31200	Lighting	P70 00306 0032	7311	HUNTSVIEW COURT	$	34.07	2023	February 2024
31200	Lighting	P70 00306 0033	5051	BLUFFVIEW	$	34.07	2023	February 2024
31200	Lighting	P70 00309 0001	7381	RUSTIC WOODS	$	34.07	2023	February 2024
31200	Lighting	P70 00309 0002	7391	RUSTIC WOODS	$	34.07	2023	February 2024
31200	Lighting	P70 00309 0003	7401	RUSTIC WOODS	$	34.07	2023	February 2024
31200	Lighting	P70 00309 0004	7411	RUSTIC WOODS	$	34.07	2023	February 2024
31200	Lighting	P70 00309 0005	7421	RUSTIC WOODS	$	34.07	2023	February 2024
31200	Lighting	P70 00309 0006	7431	RUSTIC WOODS	$	34.07	2023	February 2024
31200	Lighting	P70 00309 0007	7501	RUSTIC WOODS	$	34.07	2023	February 2024
31200	Lighting	P70 00309 0008	7500	RUSTIC WOODS	$	34.07	2023	February 2024
31200	Lighting	P70 00309 0009	7101	TANLEY COURT	$	34.07	2023	February 2024
31200	Lighting	P70 00309 0010	7111	TANLEY COURT	$	34.07	2023	February 2024
31200	Lighting	P70 00309 0011	7121	TANLEY COURT	$	34.07	2023	February 2024
31200	Lighting	P70 00309 0012	7131	TANLEY COURT	$	34.07	2023	February 2024
31200	Lighting	P70 00309 0013	7132	TANLEY COURT	$	34.07	2023	February 2024

31200	Lighting	P70 00309 0014	7122	TANLEY COURT	$	34.07	2023	February 2024
31200	Lighting	P70 00309 0015	7112	TANLEY COURT	$	34.07	2023	February 2024
31200	Lighting	P70 00309 0016	4917	ARROWVIEW	$	34.07	2023	February 2024
31200	Lighting	P70 00309 0017	4921	ARROWVIEW	$	34.07	2023	February 2024
31200	Lighting	P70 00309 0018	4925	ARROWVIEW	$	34.07	2023	February 2024
31200	Lighting	P70 00309 0019	4929	ARROWVIEW	$	34.07	2023	February 2024
31200	Lighting	P70 00309 0020	4933	ARROWVIEW	$	34.07	2023	February 2024
31200	Lighting	P70 00309 0021	4937	ARROWVIEW	$	34.07	2023	February 2024
31200	Lighting	P70 00309 0022	4941	ARROWVIEW	$	34.07	2023	February 2024
31200	Lighting	P70 00309 0023	4940	ARROWVIEW	$	34.07	2023	February 2024
31200	Lighting	P70 00309 0024	4936	ARROWVIEW	$	34.07	2023	February 2024
31200	Lighting	P70 00309 0025	4932	ARROWVIEW	$	34.07	2023	February 2024
31200	Lighting	P70 00309 0026	4928	ARROWVIEW	$	34.07	2023	February 2024
31200	Lighting	P70 00309 0027	4924	ARROWVIEW	$	34.07	2023	February 2024
31200	Lighting	P70 00309 0028	4920	ARROWVIEW	$	34.07	2023	February 2024
31200	Lighting	P70 00309 0029	4916	ARROWVIEW	$	34.07	2023	February 2024
31200	Lighting	P70 00309 0030	4912	ARROWVIEW	$	34.07	2023	February 2024
31200	Lighting	P70 00309 0031	4908	ARROWVIEW	$	34.07	2023	February 2024
31200	Lighting	P70 00309 0032	4904	ARROWVIEW	$	34.07	2023	February 2024
31200	Lighting	P70 00309 0033	4900	ARROWVIEW	$	34.07	2023	February 2024
31200	Lighting	P70 00309 0034	4901	LONGFORD ROAD	$	34.07	2023	February 2024
31200	Lighting	P70 00309 0035	4907	LONGFORD ROAD	$	34.07	2023	February 2024
31200	Lighting	P70 00309 0036	4913	LONGFORD ROAD	$	34.07	2023	February 2024
31200	Lighting	P70 00309 0037	4919	LONGFORD ROAD	$	34.07	2023	February 2024
31200	Lighting	P70 00309 0038	4925	LONGFORD ROAD	$	34.07	2023	February 2024
31200	Lighting	P70 00309 0039	4931	LONGFORD ROAD	$	34.07	2023	February 2024
31200	Lighting	P70 00309 0040	4937	LONGFORD ROAD	$	34.07	2023	February 2024
31200	Lighting	P70 00309 0041	4943	LONGFORD ROAD	$	34.07	2023	February 2024
31200	Lighting	P70 00309 0042	4949	LONGFORD ROAD	$	34.07	2023	February 2024
31200	Lighting	P70 00309 0043	4955	LONGFORD ROAD	$	34.07	2023	February 2024
31200	Lighting	P70 00309 0044	4961	LONGFORD ROAD	$	34.07	2023	February 2024
31200	Lighting	P70 00309 0045	4960	LONGFORD ROAD	$	34.07	2023	February 2024
31200	Lighting	P70 00309 0046	4954	LONGFORD ROAD	$	34.07	2023	February 2024
31200	Lighting	P70 00309 0047	4948	LONGFORD ROAD	$	34.07	2023	February 2024
31200	Lighting	P70 00309 0048	4942	LONGFORD ROAD	$	34.07	2023	February 2024
31200	Lighting	P70 00309 0049	4936	LONGFORD ROAD	$	34.07	2023	February 2024

31200	Lighting	P70 00309 0050	4930	LONGFORD ROAD	$	34.07	2023	February 2024
31200	Lighting	P70 00309 0051	4924	LONGFORD ROAD	$	34.07	2023	February 2024
31200	Lighting	P70 00309 0052	7091	SANDALVIEW	$	34.07	2023	February 2024
31200	Lighting	P70 00309 0053	7380	RUSTIC WOODS	$	34.07	2023	February 2024
31200	Lighting	P70 00309 0054	4930	LONGFORD ROAD	$	34.07	2023	February 2024
31200	Lighting	P70 00310 0001	4945	ARROWVIEW	$	34.07	2023	February 2024
31200	Lighting	P70 00310 0002	4949	ARROWVIEW	$	34.07	2023	February 2024
31200	Lighting	P70 00310 0003	4953	ARROWVIEW	$	34.07	2023	February 2024
31200	Lighting	P70 00310 0004	4957	ARROWVIEW	$	34.07	2023	February 2024
31200	Lighting	P70 00310 0005	4961	ARROWVIEW	$	34.07	2023	February 2024
31200	Lighting	P70 00310 0006	4901	BIRCHVIEW	$	34.07	2023	February 2024
31200	Lighting	P70 00310 0007	4911	BIRCHVIEW	$	34.07	2023	February 2024
31200	Lighting	P70 00310 0008	4921	BIRCHVIEW	$	34.07	2023	February 2024
31200	Lighting	P70 00310 0009	4931	BIRCHVIEW	$	34.07	2023	February 2024
31200	Lighting	P70 00310 0010	4941	BIRCHVIEW	$	34.07	2023	February 2024
31200	Lighting	P70 00310 0012	4942	BIRCHVIEW	$	34.07	2023	February 2024
31200	Lighting	P70 00310 0013	4922	BIRCHVIEW	$	34.07	2023	February 2024
31200	Lighting	P70 00310 0014	4902	BIRCHVIEW	$	34.07	2023	February 2024
31200	Lighting	P70 00310 0015	4973	ARROWVIEW	$	34.07	2023	February 2024
31200	Lighting	P70 00310 0016	4977	ARROWVIEW	$	34.07	2023	February 2024
31200	Lighting	P70 00310 0017	4981	ARROWVIEW	$	34.07	2023	February 2024
31200	Lighting	P70 00310 0018	4985	ARROWVIEW	$	34.07	2023	February 2024
31200	Lighting	P70 00310 0019	5011	LONGFORD ROAD	$	34.07	2023	February 2024
31200	Lighting	P70 00310 0020	4976	ARROWVIEW	$	34.07	2023	February 2024
31200	Lighting	P70 00310 0021	4964	ARROWVIEW	$	34.07	2023	February 2024
31200	Lighting	P70 00310 0022	4956	ARROWVIEW	$	34.07	2023	February 2024
31200	Lighting	P70 00310 0023	4952	ARROWVIEW	$	34.07	2023	February 2024
31200	Lighting	P70 00310 0024	4948	ARROWVIEW	$	34.07	2023	February 2024
31200	Lighting	P70 00310 0025	4944	ARROWVIEW	$	34.07	2023	February 2024
31200	Lighting	P70 00310 0026	4967	LONGFORD ROAD	$	34.07	2023	February 2024
31200	Lighting	P70 00310 0027	4973	LONGFORD ROAD	$	34.07	2023	February 2024
31200	Lighting	P70 00310 0028	4979	LONGFORD ROAD	$	34.07	2023	February 2024
31200	Lighting	P70 00310 0029	4984	ARROWVIEW	$	34.07	2023	February 2024
31200	Lighting	P70 00310 0030	5000	LONGFORD ROAD	$	34.07	2023	February 2024
31200	Lighting	P70 00310 0031	4984	LONGFORD ROAD	$	34.07	2023	February 2024
31200	Lighting	P70 00310 0032	4978	LONGFORD ROAD	$	34.07	2023	February 2024

31200	Lighting	P70 00310 0033	4966	LONGFORD ROAD	$	34.07	2023	February 2024
31200	Lighting	P70 00312 0001	6581	DIAL DRIVE	$	31.85	2023	February 2024
31200	Lighting	P70 00312 0002	6591	DIAL DRIVE	$	31.85	2023	February 2024
31200	Lighting	P70 00312 0003	6601	DIAL DRIVE	$	31.85	2023	February 2024
31200	Lighting	P70 00312 0004	6615	DIAL DRIVE	$	31.85	2023	February 2024
31200	Lighting	P70 00312 0005	5120	LINCREST	$	31.85	2023	February 2024
31200	Lighting	P70 00312 0006	5110	LINCREST	$	31.85	2023	February 2024
31200	Lighting	P70 00312 0007	5100	LINCREST	$	31.85	2023	February 2024
31200	Lighting	P70 00312 0008	6510	QUAIL HILL	$	31.85	2023	February 2024
31200	Lighting	P70 00312 0009	6500	QUAIL HILL	$	31.85	2023	February 2024
31200	Lighting	P70 00312 0010	6501	QUAIL HILL	$	31.85	2023	February 2024
31200	Lighting	P70 00312 0011	6511	QUAIL HILL	$	31.85	2023	February 2024
31200	Lighting	P70 00312 0012	6521	QUAIL HILL	$	31.85	2023	February 2024
31200	Lighting	P70 00312 0013	5064	LINCREST	$	31.85	2023	February 2024
31200	Lighting	P70 00312 0014	5060	LINCREST	$	31.85	2023	February 2024
31200	Lighting	P70 00312 0015	5056	LINCREST	$	31.85	2023	February 2024
31200	Lighting	P70 00312 0016	5052	LINCREST	$	31.85	2023	February 2024
31200	Lighting	P70 00312 0017	5048	LINCREST	$	31.85	2023	February 2024
31200	Lighting	P70 00312 0018	5042	LINCREST	$	31.85	2023	February 2024
31200	Lighting	P70 00312 0019	5038	LINCREST	$	31.85	2023	February 2024
31200	Lighting	P70 00312 0020	5030	LINCREST	$	31.85	2023	February 2024
31200	Lighting	P70 00312 0021	5020	LINCREST	$	31.85	2023	February 2024
31200	Lighting	P70 00312 0022	5010	LINCREST	$	31.85	2023	February 2024
31200	Lighting	P70 00312 0023	5001	LINCREST	$	31.85	2023	February 2024
31200	Lighting	P70 00312 0024	5011	LINCREST	$	31.85	2023	February 2024
31200	Lighting	P70 00312 0025	5021	LINCREST	$	31.85	2023	February 2024
31200	Lighting	P70 00312 0026	5031	LINCREST	$	31.85	2023	February 2024
31200	Lighting	P70 00312 0027	5041	LINCREST	$	31.85	2023	February 2024
31200	Lighting	P70 00312 0028	5051	LINCREST	$	31.85	2023	February 2024
31200	Lighting	P70 00312 0029	5061	LINCREST	$	31.85	2023	February 2024
31200	Lighting	P70 00312 0030	5071	LINCREST	$	31.85	2023	February 2024
31200	Lighting	P70 00312 0031	6611	TEAKWOOD	$	31.85	2023	February 2024
31200	Lighting	P70 00312 0032	6621	TEAKWOOD	$	31.85	2023	February 2024
31200	Lighting	P70 00312 0033	6631	TEAKWOOD	$	31.85	2023	February 2024
31200	Lighting	P70 00312 0034	6630	TEAKWOOD	$	31.85	2023	February 2024
31200	Lighting	P70 00312 0035	6620	TEAKWOOD	$	31.85	2023	February 2024

31200	Lighting	P70 00312 0036	6610	TEAKWOOD	$	31.85	2023	February 2024
31200	Lighting	P70 00312 0037	5101	LINCREST	$	31.85	2023	February 2024
31200	Lighting	P70 00312 0038	5111	LINCREST	$	31.85	2023	February 2024
31200	Lighting	P70 00312 0039	5121	LINCREST	$	31.85	2023	February 2024
31200	Lighting	P70 00312 0040	6675	DIAL DRIVE	$	31.85	2023	February 2024
31200	Lighting	P70 00312 0041	6685	DIAL DRIVE	$	31.85	2023	February 2024
31200	Lighting	P70 00312 0042	6684	DIAL DRIVE	$	31.85	2023	February 2024
31200	Lighting	P70 00312 0043	6670	DIAL DRIVE	$	31.85	2023	February 2024
31200	Lighting	P70 00312 0044	6656	DIAL DRIVE	$	31.85	2023	February 2024
31200	Lighting	P70 00312 0045	6642	DIAL DRIVE	$	31.85	2023	February 2024
31200	Lighting	P70 00312 0046	6628	DIAL DRIVE	$	31.85	2023	February 2024
31200	Lighting	P70 00313 0001	5442	JOHANNSEN AVENUE	$	31.85	2023	February 2024
31200	Lighting	P70 00313 0002	5438	JOHANNSEN AVENUE	$	31.85	2023	February 2024
31200	Lighting	P70 00313 0003	5434	JOHANNSEN AVENUE	$	31.85	2023	February 2024
31200	Lighting	P70 00313 0004	5430	JOHANNSEN AVENUE	$	31.85	2023	February 2024
31200	Lighting	P70 00313 0005	5426	JOHANNSEN AVENUE	$	31.85	2023	February 2024
31200	Lighting	P70 00313 0006	5422	JOHANNSEN AVENUE	$	31.85	2023	February 2024
31200	Lighting	P70 00313 0007	5418	JOHANNSEN AVENUE	$	31.85	2023	February 2024
31200	Lighting	P70 00313 0008	5414	JOHANNSEN AVENUE	$	31.85	2023	February 2024
31200	Lighting	P70 00313 0009	5410	JOHANNSEN AVENUE	$	31.85	2023	February 2024
31200	Lighting	P70 00313 0010	5404	JOHANNSEN AVENUE	$	31.85	2023	February 2024
31200	Lighting	P70 00313 0011	5400	JOHANNSEN AVENUE	$	31.85	2023	February 2024
31200	Lighting	P70 00313 0012	6614	DIAL DRIVE	$	31.85	2023	February 2024
31200	Lighting	P70 00313 0013	5401	JOHANNSEN AVENUE	$	31.85	2023	February 2024
31200	Lighting	P70 00313 0014	5405	JOHANNSEN AVENUE	$	31.85	2023	February 2024
31200	Lighting	P70 00313 0015	5409	JOHANNSEN AVENUE	$	31.85	2023	February 2024
31200	Lighting	P70 00313 0016	5400	WOODGATE DRIVE	$	31.85	2023	February 2024
31200	Lighting	P70 00313 0017	5419	JOHANNSEN AVENUE	$	31.85	2023	February 2024
31200	Lighting	P70 00313 0018	5425	JOHANNSEN AVENUE	$	31.85	2023	February 2024
31200	Lighting	P70 00313 0019	5429	JOHANNSEN AVENUE	$	31.85	2023	February 2024
31200	Lighting	P70 00313 0020	5433	JOHANNSEN AVENUE	$	31.85	2023	February 2024
31200	Lighting	P70 00313 0021	5437	JOHANNSEN AVENUE	$	31.85	2023	February 2024
31200	Lighting	P70 00313 0022	5441	JOHANNSEN AVENUE	$	31.85	2023	February 2024
31200	Lighting	P70 00313 0023	5445	JOHANNSEN AVENUE	$	31.85	2023	February 2024
31200	Lighting	P70 00313 0024	5438	WOODGATE DRIVE	$	31.85	2023	February 2024
31200	Lighting	P70 00313 0025	5434	WOODGATE DRIVE	$	31.85	2023	February 2024

31200	Lighting	P70 00313 0026	5430	WOODGATE DRIVE	$	31.85	2023	February 2024
31200	Lighting	P70 00313 0027	5426	WOODGATE DRIVE	$	31.85	2023	February 2024
31200	Lighting	P70 00313 0028	5422	WOODGATE DRIVE	$	31.85	2023	February 2024
31200	Lighting	P70 00313 0029	5418	WOODGATE DRIVE	$	31.85	2023	February 2024
31200	Lighting	P70 00313 0030	5410	WOODGATE DRIVE	$	31.85	2023	February 2024
31200	Lighting	P70 00313 0031	5406	WOODGATE DRIVE	$	31.85	2023	February 2024
31200	Lighting	P70 00313 0032	6601	GREENLEE	$	31.85	2023	February 2024
31200	Lighting	P70 00313 0033	6611	GREENLEE	$	31.85	2023	February 2024
31200	Lighting	P70 00313 0034	6621	GREENLEE	$	31.85	2023	February 2024
31200	Lighting	P70 00313 0035	6631	GREENLEE	$	31.85	2023	February 2024
31200	Lighting	P70 00313 0036	6630	GREENLEE	$	31.85	2023	February 2024
31200	Lighting	P70 00313 0037	6620	GREENLEE	$	31.85	2023	February 2024
31200	Lighting	P70 00313 0038	6610	GREENLEE	$	31.85	2023	February 2024
31200	Lighting	P70 00313 0039	6600	GREENLEE	$	31.85	2023	February 2024
31200	Lighting	P70 00313 0040	5413	WOODGATE DRIVE	$	31.85	2023	February 2024
31200	Lighting	P70 00313 0041	5417	WOODGATE DRIVE	$	31.85	2023	February 2024
31200	Lighting	P70 00313 0042	5421	WOODGATE DRIVE	$	31.85	2023	February 2024
31200	Lighting	P70 00313 0043	5425	WOODGATE DRIVE	$	31.85	2023	February 2024
31200	Lighting	P70 00313 0044	5429	WOODGATE DRIVE	$	31.85	2023	February 2024
31200	Lighting	P70 00313 0045	5433	WOODGATE DRIVE	$	31.85	2023	February 2024
31200	Lighting	P70 00313 0046	5437	WOODGATE DRIVE	$	31.85	2023	February 2024
31200	Lighting	P70 00314 0001	5466	JOHANNSEN AVENUE	$	31.85	2023	February 2024
31200	Lighting	P70 00314 0002	5462	JOHANNSEN AVENUE	$	31.85	2023	February 2024
31200	Lighting	P70 00314 0003	5458	JOHANNSEN AVENUE	$	31.85	2023	February 2024
31200	Lighting	P70 00314 0004	5454	JOHANNSEN AVENUE	$	31.85	2023	February 2024
31200	Lighting	P70 00314 0005	5450	JOHANNSEN AVENUE	$	31.85	2023	February 2024
31200	Lighting	P70 00314 0006	5446	JOHANNSEN AVENUE	$	31.85	2023	February 2024
31200	Lighting	P70 00314 0007	5449	JOHANNSEN AVENUE	$	31.85	2023	February 2024
31200	Lighting	P70 00314 0008	5453	JOHANNSEN AVENUE	$	31.85	2023	February 2024
31200	Lighting	P70 00314 0009	5457	JOHANNSEN AVENUE	$	31.85	2023	February 2024
31200	Lighting	P70 00314 0010	5461	JOHANNSEN AVENUE	$	31.85	2023	February 2024
31200	Lighting	P70 00314 0011	5470	WOODGATE DRIVE	$	31.85	2023	February 2024
31200	Lighting	P70 00314 0012	5462	WOODGATE DRIVE	$	31.85	2023	February 2024
31200	Lighting	P70 00314 0013	5454	WOODGATE DRIVE	$	31.85	2023	February 2024
31200	Lighting	P70 00314 0014	5450	WOODGATE DRIVE	$	31.85	2023	February 2024
31200	Lighting	P70 00314 0015	5446	WOODGATE DRIVE	$	31.85	2023	February 2024

31200	Lighting	P70 00314 0016	5442	WOODGATE DRIVE	$	31.85	2023	February 2024
31200	Lighting	P70 00314 0017	5441	WOODGATE DRIVE	$	31.85	2023	February 2024
31200	Lighting	P70 00314 0018	5445	WOODGATE DRIVE	$	31.85	2023	February 2024
31200	Lighting	P70 00314 0019	5449	WOODGATE DRIVE	$	31.85	2023	February 2024
31200	Lighting	P70 00314 0020	5453	WOODGATE DRIVE	$	31.85	2023	February 2024
31200	Lighting	P70 00314 0021	5457	WOODGATE DRIVE	$	31.85	2023	February 2024
31200	Lighting	P70 00314 0022	5461	WOODGATE DRIVE	$	31.85	2023	February 2024
31200	Lighting	P70 00314 0023	5465	WOODGATE DRIVE	$	31.85	2023	February 2024
31200	Lighting	P70 00314 0024	5469	WOODGATE DRIVE	$	31.85	2023	February 2024
31200	Lighting	P70 00314 0025	5469	JOHANNSEN AVENUE	$	31.85	2023	February 2024
31200	Lighting	P70 00314 0026	5473	JOHANNSEN AVENUE	$	31.85	2023	February 2024
31200	Lighting	P70 00314 0027	6751	OLD TROY PIKE	$	31.85	2023	February 2024
31200	Lighting	P70 00314 0028	6761	OLD TROY PIKE	$	31.85	2023	February 2024
31200	Lighting	P70 00314 0029	6771	OLD TROY PIKE	$	31.85	2023	February 2024
31200	Lighting	P70 00314 0030	6781	OLD TROY PIKE	$	31.85	2023	February 2024
31200	Lighting	P70 00314 0031	6791	OLD TROY PIKE	$	31.85	2023	February 2024
31200	Lighting	P70 00314 0032	5466	JOHANNSEN AVENUE	$	31.85	2023	February 2024
31200	Lighting	P70 00315 0001	7360	RUSTIC WOODS	$	29.40	2023	February 2024
31200	Lighting	P70 00315 0002	7350	RUSTIC WOODS	$	29.40	2023	February 2024
31200	Lighting	P70 00315 0003	7340	RUSTIC WOODS	$	29.40	2023	February 2024
31200	Lighting	P70 00315 0004	7330	RUSTIC WOODS	$	29.40	2023	February 2024
31200	Lighting	P70 00315 0005	4901	WAKEVIEW COURT	$	29.40	2023	February 2024
31200	Lighting	P70 00315 0006	4911	WAKEVIEW COURT	$	29.40	2023	February 2024
31200	Lighting	P70 00315 0007	4921	WAKEVIEW COURT	$	29.40	2023	February 2024
31200	Lighting	P70 00315 0008	4950	WAKEVIEW COURT	$	29.40	2023	February 2024
31200	Lighting	P70 00315 0009	4940	WAKEVIEW COURT	$	29.40	2023	February 2024
31200	Lighting	P70 00315 0010	4930	WAKEVIEW COURT	$	29.40	2023	February 2024
31200	Lighting	P70 00315 0011	7300	RUSTIC WOODS	$	29.40	2023	February 2024
31200	Lighting	P70 00315 0012	7250	RUSTIC WOODS	$	29.40	2023	February 2024
31200	Lighting	P70 00315 0013	7240	RUSTIC WOODS	$	29.40	2023	February 2024
31200	Lighting	P70 00315 0014	7230	RUSTIC WOODS	$	29.40	2023	February 2024
31200	Lighting	P70 00315 0015	4901	TIMBERVIEW	$	29.40	2023	February 2024
31200	Lighting	P70 00315 0016	4909	TIMBERVIEW	$	29.40	2023	February 2024
31200	Lighting	P70 00315 0017	4917	TIMBERVIEW	$	29.40	2023	February 2024
31200	Lighting	P70 00315 0018	4925	TIMBERVIEW	$	29.40	2023	February 2024
31200	Lighting	P70 00315 0019	4933	TIMBERVIEW	$	29.40	2023	February 2024

31200	Lighting	P70 00315 0020	7073	SANDALVIEW	$	29.40	2023	February 2024
31200	Lighting	P70 00315 0021	7077	SANDALVIEW	$	29.40	2023	February 2024
31200	Lighting	P70 00315 0022	7081	SANDALVIEW	$	29.40	2023	February 2024
31200	Lighting	P70 00315 0023	7085	SANDALVIEW	$	29.40	2023	February 2024
31200	Lighting	P70 00315 0024	7089	SANDALVIEW	$	29.40	2023	February 2024
31200	Lighting	P70 00315 0025	4932	TIMBERVIEW	$	29.40	2023	February 2024
31200	Lighting	P70 00315 0026	4924	TIMBERVIEW	$	29.40	2023	February 2024
31200	Lighting	P70 00315 0027	4916	TIMBERVIEW	$	29.40	2023	February 2024
31200	Lighting	P70 00315 0028	4908	TIMBERVIEW	$	29.40	2023	February 2024
31200	Lighting	P70 00315 0029	4900	TIMBERVIEW	$	29.40	2023	February 2024
31200	Lighting	P70 00315 0030	7201	RUSTIC WOODS	$	29.40	2023	February 2024
31200	Lighting	P70 00315 0031	7211	RUSTIC WOODS	$	29.40	2023	February 2024
31200	Lighting	P70 00315 0032	7221	RUSTIC WOODS	$	29.40	2023	February 2024
31200	Lighting	P70 00315 0033	7231	RUSTIC WOODS	$	29.40	2023	February 2024
31200	Lighting	P70 00315 0034	7301	RUSTIC WOODS	$	29.40	2023	February 2024
31200	Lighting	P70 00315 0035	7311	RUSTIC WOODS	$	29.40	2023	February 2024
31200	Lighting	P70 00315 0036	7321	RUSTIC WOODS	$	29.40	2023	February 2024
31200	Lighting	P70 00315 0037	7331	RUSTIC WOODS	$	29.40	2023	February 2024
31200	Lighting	P70 00315 0038	7341	RUSTIC WOODS	$	29.40	2023	February 2024
31200	Lighting	P70 00315 0039	7351	RUSTIC WOODS	$	29.40	2023	February 2024
31200	Lighting	P70 00315 0040	7361	RUSTIC WOODS	$	29.40	2023	February 2024
31200	Lighting	P70 00316 0001	4931	WAKEVIEW COURT	$	29.40	2023	February 2024
31200	Lighting	P70 00316 0002	4941	WAKEVIEW COURT	$	29.40	2023	February 2024
31200	Lighting	P70 00316 0003	4951	WAKEVIEW COURT	$	29.40	2023	February 2024
31200	Lighting	P70 00316 0004	4961	WAKEVIEW COURT	$	29.40	2023	February 2024
31200	Lighting	P70 00316 0005	4960	WAKEVIEW COURT	$	29.40	2023	February 2024
31200	Lighting	P70 00316 0006	4941	TIMBERVIEW	$	29.40	2023	February 2024
31200	Lighting	P70 00316 0007	4949	TIMBERVIEW	$	29.40	2023	February 2024
31200	Lighting	P70 00316 0008	4957	TIMBERVIEW	$	29.40	2023	February 2024
31200	Lighting	P70 00316 0009	4965	TIMBERVIEW	$	29.40	2023	February 2024
31200	Lighting	P70 00316 0010	4973	TIMBERVIEW	$	29.40	2023	February 2024
31200	Lighting	P70 00316 0011	4981	TIMBERVIEW	$	29.40	2023	February 2024
31200	Lighting	P70 00316 0012	7019	SANDALVIEW	$	29.40	2023	February 2024
31200	Lighting	P70 00316 0013	7031	SANDALVIEW	$	29.40	2023	February 2024
31200	Lighting	P70 00316 0014	7037	SANDALVIEW	$	29.40	2023	February 2024
31200	Lighting	P70 00316 0015	7049	SANDALVIEW	$	29.40	2023	February 2024

31200	Lighting	P70 00316 0016	7055	SANDALVIEW	$	29.40	2023	February 2024
31200	Lighting	P70 00316 0017	7061	SANDALVIEW	$	29.40	2023	February 2024
31200	Lighting	P70 00316 0018	7067	SANDALVIEW	$	29.40	2023	February 2024
31200	Lighting	P70 00316 0019	7066	SANDALVIEW	$	29.40	2023	February 2024
31200	Lighting	P70 00316 0020	7078	SANDALVIEW	$	29.40	2023	February 2024
31200	Lighting	P70 00316 0021	4911	STONEYVIEW	$	29.40	2023	February 2024
31200	Lighting	P70 00316 0022	4921	STONEYVIEW	$	29.40	2023	February 2024
31200	Lighting	P70 00316 0023	4931	STONEYVIEW	$	29.40	2023	February 2024
31200	Lighting	P70 00316 0024	4941	STONEYVIEW	$	29.40	2023	February 2024
31200	Lighting	P70 00316 0025	4951	STONEYVIEW	$	29.40	2023	February 2024
31200	Lighting	P70 00316 0026	4961	STONEYVIEW	$	29.40	2023	February 2024
31200	Lighting	P70 00316 0027	4962	STONEYVIEW	$	29.40	2023	February 2024
31200	Lighting	P70 00316 0028	4952	STONEYVIEW	$	29.40	2023	February 2024
31200	Lighting	P70 00316 0029	4942	STONEYVIEW	$	29.40	2023	February 2024
31200	Lighting	P70 00316 0030	4932	STONEYVIEW	$	29.40	2023	February 2024
31200	Lighting	P70 00316 0031	4922	STONEYVIEW	$	29.40	2023	February 2024
31200	Lighting	P70 00316 0032	7066	SANDALVIEW	$	29.40	2023	February 2024
31200	Lighting	P70 00316 0033	7060	SANDALVIEW	$	29.40	2023	February 2024
31200	Lighting	P70 00316 0034	7054	SANDALVIEW	$	29.40	2023	February 2024
31200	Lighting	P70 00316 0035	7048	SANDALVIEW	$	29.40	2023	February 2024
31200	Lighting	P70 00316 0036	7042	SANDALVIEW	$	29.40	2023	February 2024
31200	Lighting	P70 00316 0037	7036	SANDALVIEW	$	29.40	2023	February 2024
31200	Lighting	P70 00316 0038	7030	SANDALVIEW	$	29.40	2023	February 2024
31200	Lighting	P70 00316 0039	7024	SANDALVIEW	$	29.40	2023	February 2024
31200	Lighting	P70 00316 0040	7018	SANDALVIEW	$	29.40	2023	February 2024
31200	Lighting	P70 00316 0041	7012	SANDALVIEW	$	29.40	2023	February 2024
31200	Lighting	P70 00316 0042	7006	SANDALVIEW	$	29.40	2023	February 2024
31200	Lighting	P70 00316 0043	7000	SANDALVIEW	$	29.40	2023	February 2024
31200	Lighting	P70 00316 0044	4980	TIMBERVIEW	$	29.40	2023	February 2024
31200	Lighting	P70 00316 0045	4972	TIMBERVIEW	$	29.40	2023	February 2024
31200	Lighting	P70 00316 0046	4964	TIMBERVIEW	$	29.40	2023	February 2024
31200	Lighting	P70 00316 0047	4956	TIMBERVIEW	$	29.40	2023	February 2024
31200	Lighting	P70 00316 0048	4948	TIMBERVIEW	$	29.40	2023	February 2024
31200	Lighting	P70 00316 0049	4940	TIMBERVIEW	$	29.40	2023	February 2024
31200	Lighting	P70 00317 0001	4723	TAYLORSVILLE RD	$	27.07	2023	February 2024
31200	Lighting	P70 00317 0002	4721	TAYLORSVILLE RD	$	27.07	2023	February 2024

31200	Lighting	P70 00317 0003	4717	TAYLORSVILLE RD	$	27.07	2023	February 2024
31200	Lighting	P70 00317 0004	4713	TAYLORSVILLE RD	$	27.07	2023	February 2024
31200	Lighting	P70 00317 0005	4709	TAYLORSVILLE RD	$	27.07	2023	February 2024
31200	Lighting	P70 00317 0006	4705	TAYLORSVILLE RD	$	27.07	2023	February 2024
31200	Lighting	P70 00317 0007	4701	TAYLORSVILLE RD	$	27.07	2023	February 2024
31200	Lighting	P70 00317 0008	7710	TIMBER HILL	$	27.07	2023	February 2024
31200	Lighting	P70 00317 0009	7716	TIMBER HILL	$	27.07	2023	February 2024
31200	Lighting	P70 00317 0010	4708	KENILWOOD	$	27.07	2023	February 2024
31200	Lighting	P70 00317 0011	4716	KENILWOOD	$	27.07	2023	February 2024
31200	Lighting	P70 00317 0012	4724	KENILWOOD	$	27.07	2023	February 2024
31200	Lighting	P70 00317 0013	4732	KENILWOOD	$	27.07	2023	February 2024
31200	Lighting	P70 00317 0014	4740	KENILWOOD	$	27.07	2023	February 2024
31200	Lighting	P70 00317 0015	7750	MIDFOREST	$	27.07	2023	February 2024
31200	Lighting	P70 00317 0016	7760	MIDFOREST	$	27.07	2023	February 2024
31200	Lighting	P70 00317 0017	7770	MIDFOREST	$	27.07	2023	February 2024
31200	Lighting	P70 00317 0018	7780	MIDFOREST	$	27.07	2023	February 2024
31200	Lighting	P70 00317 0019	7790	MIDFOREST	$	27.07	2023	February 2024
31200	Lighting	P70 00317 0020	7791	MIDFOREST	$	27.07	2023	February 2024
31200	Lighting	P70 00317 0021	7781	MIDFOREST	$	27.07	2023	February 2024
31200	Lighting	P70 00317 0022	7771	MIDFOREST	$	27.07	2023	February 2024
31200	Lighting	P70 00317 0023	7761	MIDFOREST	$	27.07	2023	February 2024
31200	Lighting	P70 00317 0024	4723	KENILWOOD	$	27.07	2023	February 2024
31200	Lighting	P70 00317 0025	4715	KENILWOOD	$	27.07	2023	February 2024
31200	Lighting	P70 00317 0026	4707	KENILWOOD	$	27.07	2023	February 2024
31200	Lighting	P70 00317 0027	4703	KENILWOOD	$	27.07	2023	February 2024
31200	Lighting	P70 00317 0028	4701	KENILWOOD	$	27.07	2023	February 2024
31200	Lighting	P70 00317 0029	7733	TIMBER HILL	$	27.07	2023	February 2024
31200	Lighting	P70 00317 0030	7725	TIMBER HILL	$	27.07	2023	February 2024
31200	Lighting	P70 00317 0031	7719	TIMBER HILL	$	27.07	2023	February 2024
31200	Lighting	P70 00317 0032	7709	TIMBER HILL	$	27.07	2023	February 2024
31200	Lighting	P70 00317 0033	7701	TIMBER HILL	$	27.07	2023	February 2024
31200	Lighting	P70 00317 0034	7740	TIMBER HILL	$	27.07	2023	February 2024
31200	Lighting	P70 00317 0035	7750	TIMBER HILL	$	27.07	2023	February 2024
31200	Lighting	P70 00317 0036	4810	SQUIRE HILL	$	27.07	2023	February 2024
31200	Lighting	P70 00317 0037	4820	SQUIRE HILL	$	27.07	2023	February 2024
31200	Lighting	P70 00317 0038	4817	SQUIRE HILL	$	27.07	2023	February 2024

31200	Lighting	P70 00317 0039	4809	SQUIRE HILL	$	27.07	2023	February 2024
31200	Lighting	P70 00317 0040	7770	TIMBER HILL	$	27.07	2023	February 2024
31200	Lighting	P70 00317 0041	7773	TIMBER HILL	$	27.07	2023	February 2024
31200	Lighting	P70 00317 0042	7765	TIMBER HILL	$	27.07	2023	February 2024
31200	Lighting	P70 00317 0043	7757	TIMBER HILL	$	27.07	2023	February 2024
31200	Lighting	P70 00317 0044	7749	TIMBER HILL	$	27.07	2023	February 2024
31200	Lighting	P70 00317 0045	7741	TIMBER HILL	$	27.07	2023	February 2024
31200	Lighting	P70 00318 0001	7800	MIDFOREST	$	27.07	2023	February 2024
31200	Lighting	P70 00318 0002	7810	MIDFOREST	$	27.07	2023	February 2024
31200	Lighting	P70 00318 0003	7820	MIDFOREST	$	27.07	2023	February 2024
31200	Lighting	P70 00318 0004	7821	MIDFOREST	$	27.07	2023	February 2024
31200	Lighting	P70 00318 0005	7811	MIDFOREST	$	27.07	2023	February 2024
31200	Lighting	P70 00318 0006	7801	MIDFOREST	$	27.07	2023	February 2024
31200	Lighting	P70 00318 0007	7780	TIMBER HILL	$	27.07	2023	February 2024
31200	Lighting	P70 00318 0008	7790	TIMBER HILL	$	27.07	2023	February 2024
31200	Lighting	P70 00318 0009	7800	TIMBER HILL	$	27.07	2023	February 2024
31200	Lighting	P70 00318 0010	7820	TIMBER HILL	$	27.07	2023	February 2024
31200	Lighting	P70 00318 0011	7830	TIMBER HILL	$	27.07	2023	February 2024
31200	Lighting	P70 00318 0012	7840	TIMBER HILL	$	27.07	2023	February 2024
31200	Lighting	P70 00318 0013	7850	TIMBER HILL	$	27.07	2023	February 2024
31200	Lighting	P70 00318 0014	7860	TIMBER HILL	$	27.07	2023	February 2024
31200	Lighting	P70 00318 0015	7866	TIMBER HILL	$	27.07	2023	February 2024
31200	Lighting	P70 00318 0016	7870	TIMBER HILL	$	27.07	2023	February 2024
31200	Lighting	P70 00318 0017	7880	TIMBER HILL	$	27.07	2023	February 2024
31200	Lighting	P70 00318 0018	7890	TIMBER HILL	$	27.07	2023	February 2024
31200	Lighting	P70 00318 0019	7893	TIMBER HILL	$	27.07	2023	February 2024
31200	Lighting	P70 00318 0020	7885	TIMBER HILL	$	27.07	2023	February 2024
31200	Lighting	P70 00318 0021	7877	TIMBER HILL	$	27.07	2023	February 2024
31200	Lighting	P70 00318 0022	7869	TIMBER HILL	$	27.07	2023	February 2024
31200	Lighting	P70 00318 0023	7861	TIMBER HILL	$	27.07	2023	February 2024
31200	Lighting	P70 00318 0024	7853	TIMBER HILL	$	27.07	2023	February 2024
31200	Lighting	P70 00318 0025	7845	TIMBER HILL	$	27.07	2023	February 2024
31200	Lighting	P70 00318 0026	7837	TIMBER HILL	$	27.07	2023	February 2024
31200	Lighting	P70 00318 0027	7829	TIMBER HILL	$	27.07	2023	February 2024
31200	Lighting	P70 00318 0028	7821	TIMBER HILL	$	27.07	2023	February 2024
31200	Lighting	P70 00318 0029	7813	TIMBER HILL	$	27.07	2023	February 2024

31200	Lighting	P70 00318 0030	7805	TIMBER HILL	$	27.07	2023	February 2024
31200	Lighting	P70 00318 0031	7797	TIMBER HILL	$	27.07	2023	February 2024
31200	Lighting	P70 00318 0032	7789	TIMBER HILL	$	27.07	2023	February 2024
31200	Lighting	P70 00318 0033	7781	TIMBER HILL	$	27.07	2023	February 2024
31200	Lighting	P70 00401 0001	5100	TALLVIEW	$	36.48	2023	February 2024
31200	Lighting	P70 00401 0002	5110	TALLVIEW	$	36.48	2023	February 2024
31200	Lighting	P70 00401 0003	5120	TALLVIEW	$	36.48	2023	February 2024
31200	Lighting	P70 00401 0004	5130	TALLVIEW	$	36.48	2023	February 2024
31200	Lighting	P70 00401 0005	5140	TALLVIEW	$	36.48	2023	February 2024
31200	Lighting	P70 00401 0006	5141	TALLVIEW	$	36.48	2023	February 2024
31200	Lighting	P70 00401 0007	5131	TALLVIEW	$	36.48	2023	February 2024
31200	Lighting	P70 00401 0008	5121	TALLVIEW	$	36.48	2023	February 2024
31200	Lighting	P70 00401 0011	5101	TALLVIEW	$	36.48	2023	February 2024
31200	Lighting	P70 00401 0012	5110	LARCHVIEW	$	36.48	2023	February 2024
31200	Lighting	P70 00401 0013	5120	LARCHVIEW	$	36.48	2023	February 2024
31200	Lighting	P70 00401 0014	5130	LARCHVIEW	$	36.48	2023	February 2024
31200	Lighting	P70 00401 0015	5140	LARCHVIEW	$	36.48	2023	February 2024
31200	Lighting	P70 00401 0016	5150	LARCHVIEW	$	36.48	2023	February 2024
31200	Lighting	P70 00401 0017	5160	LARCHVIEW	$	36.48	2023	February 2024
31200	Lighting	P70 00401 0018	5180	TAYLORSVILLE RD	$	36.48	2023	February 2024
31200	Lighting	P70 00401 0019	5140	TAYLORSVILLE RD	$	36.48	2023	February 2024
31200	Lighting	P70 00401 0020	5170	LARCHVIEW	$	36.48	2023	February 2024
31200	Lighting	P70 00402 0001	4950	LARCHVIEW	$	36.48	2023	February 2024
31200	Lighting	P70 00402 0002	5000	LARCHVIEW	$	36.48	2023	February 2024
31200	Lighting	P70 00402 0003	5010	LARCHVIEW	$	36.48	2023	February 2024
31200	Lighting	P70 00402 0004	5020	LARCHVIEW	$	36.48	2023	February 2024
31200	Lighting	P70 00402 0005	5030	LARCHVIEW	$	36.48	2023	February 2024
31200	Lighting	P70 00402 0006	5040	LARCHVIEW	$	36.48	2023	February 2024
31200	Lighting	P70 00402 0007	5050	LARCHVIEW	$	36.48	2023	February 2024
31200	Lighting	P70 00402 0008	5060	LARCHVIEW	$	36.48	2023	February 2024
31200	Lighting	P70 00402 0009	5171	LARCHVIEW	$	36.48	2023	February 2024
31200	Lighting	P70 00402 0010	5161	LARCHVIEW	$	36.48	2023	February 2024
31200	Lighting	P70 00402 0011	5151	LARCHVIEW	$	36.48	2023	February 2024
31200	Lighting	P70 00402 0012	5141	LARCHVIEW	$	36.48	2023	February 2024
31200	Lighting	P70 00402 0013	5131	LARCHVIEW	$	36.48	2023	February 2024
31200	Lighting	P70 00402 0014	5121	LARCHVIEW	$	36.48	2023	February 2024

31200	Lighting	P70 00402 0015	5111	LARCHVIEW	$	36.48	2023	February 2024
31200	Lighting	P70 00402 0016	5101	LARCHVIEW	$	36.48	2023	February 2024
31200	Lighting	P70 00402 0017	5065	LARCHVIEW	$	36.48	2023	February 2024
31200	Lighting	P70 00402 0018	5045	LARCHVIEW	$	36.48	2023	February 2024
31200	Lighting	P70 00402 0019	5035	LARCHVIEW	$	36.48	2023	February 2024
31200	Lighting	P70 00402 0020	5025	LARCHVIEW	$	36.48	2023	February 2024
31200	Lighting	P70 00402 0021	7600	RAINVIEW	$	36.48	2023	February 2024
31200	Lighting	P70 00402 0022	7610	RAINVIEW	$	36.48	2023	February 2024
31200	Lighting	P70 00402 0023	7620	RAINVIEW	$	36.48	2023	February 2024
31200	Lighting	P70 00402 0024	7630	RAINVIEW	$	36.48	2023	February 2024
31200	Lighting	P70 00402 0025	7640	RAINVIEW	$	36.48	2023	February 2024
31200	Lighting	P70 00402 0026	7650	RAINVIEW	$	36.48	2023	February 2024
31200	Lighting	P70 00402 0027	7660	RAINVIEW	$	36.48	2023	February 2024
31200	Lighting	P70 00402 0028	7655	RAINVIEW	$	36.48	2023	February 2024
31200	Lighting	P70 00402 0029	7645	RAINVIEW	$	36.48	2023	February 2024
31200	Lighting	P70 00402 0030	7635	RAINVIEW	$	36.48	2023	February 2024
31200	Lighting	P70 00402 0031	7625	RAINVIEW	$	36.48	2023	February 2024
31200	Lighting	P70 00402 0032	7615	RAINVIEW	$	36.48	2023	February 2024
31200	Lighting	P70 00402 0033	7601	RAINVIEW	$	36.48	2023	February 2024
31200	Lighting	P70 00402 0034	4864	TAYLORSVILLE RD	$	23.21	2023	February 2024
31200	Lighting	P70 00402 0035	4872	TAYLORSVILLE RD	$	23.21	2023	February 2024
31200	Lighting	P70 00402 0036	4880	TAYLORSVILLE RD	$	23.21	2023	February 2024
31200	Lighting	P70 00402 0037	4888	TAYLORSVILLE RD	$	23.21	2023	February 2024
31200	Lighting	P70 00403 0001	7659	RUSTIC WOODS	$	23.21	2023	February 2024
31200	Lighting	P70 00403 0002	7649	RUSTIC WOODS	$	36.48	2023	February 2024
31200	Lighting	P70 00403 0003	7639	RUSTIC WOODS	$	36.48	2023	February 2024
31200	Lighting	P70 00403 0004	7629	RUSTIC WOODS	$	36.48	2023	February 2024
31200	Lighting	P70 00403 0005	7619	RUSTIC WOODS	$	36.48	2023	February 2024
31200	Lighting	P70 00403 0006	7609	RUSTIC WOODS	$	36.48	2023	February 2024
31200	Lighting	P70 00403 0007	7601	RUSTIC WOODS	$	36.48	2023	February 2024
31200	Lighting	P70 00403 0008	7559	RUSTIC WOODS	$	36.48	2023	February 2024
31200	Lighting	P70 00403 0009	7549	RUSTIC WOODS	$	36.48	2023	February 2024
31200	Lighting	P70 00403 0010	7539	RUSTIC WOODS	$	36.48	2023	February 2024
31200	Lighting	P70 00403 0011	7529	RUSTIC WOODS	$	36.48	2023	February 2024
31200	Lighting	P70 00403 0012	7519	RUSTIC WOODS	$	36.48	2023	February 2024
31200	Lighting	P70 00403 0013	7509	RUSTIC WOODS	$	36.48	2023	February 2024

31200	Lighting	P70 00403 0014	7510	RUSTIC WOODS	$	36.48	2023	February 2024
31200	Lighting	P70 00403 0015	7520	RUSTIC WOODS	$	36.48	2023	February 2024
31200	Lighting	P70 00403 0016	7530	RUSTIC WOODS	$	36.48	2023	February 2024
31200	Lighting	P70 00403 0017	7540	RUSTIC WOODS	$	36.48	2023	February 2024
31200	Lighting	P70 00403 0018	7550	RUSTIC WOODS	$	36.48	2023	February 2024
31200	Lighting	P70 00403 0019	4810	LARCHVIEW	$	36.48	2023	February 2024
31200	Lighting	P70 00403 0020	4820	LARCHVIEW	$	36.48	2023	February 2024
31200	Lighting	P70 00403 0021	4900	LARCHVIEW	$	36.48	2023	February 2024
31200	Lighting	P70 00403 0022	4910	LARCHVIEW	$	36.48	2023	February 2024
31200	Lighting	P70 00403 0023	4920	LARCHVIEW	$	36.48	2023	February 2024
31200	Lighting	P70 00403 0024	4930	LARCHVIEW	$	36.48	2023	February 2024
31200	Lighting	P70 00403 0025	4940	LARCHVIEW	$	36.48	2023	February 2024
31200	Lighting	P70 00403 0026	4929	LARCHVIEW	$	36.48	2023	February 2024
31200	Lighting	P70 00403 0027	4921	LARCHVIEW	$	36.48	2023	February 2024
31200	Lighting	P70 00403 0028	4911	LARCHVIEW	$	36.48	2023	February 2024
31200	Lighting	P70 00403 0029	4901	LARCHVIEW	$	36.48	2023	February 2024
31200	Lighting	P70 00403 0030	7630	BLOSSOMVIEW	$	36.48	2023	February 2024
31200	Lighting	P70 00403 0031	7652	BLOSSOMVIEW	$	36.48	2023	February 2024
31200	Lighting	P70 00403 0032	7672	BLOSSOMVIEW	$	36.48	2023	February 2024
31200	Lighting	P70 00403 0033	7671	BLOSSOMVIEW	$	36.48	2023	February 2024
31200	Lighting	P70 00403 0034	7661	BLOSSOMVIEW	$	36.48	2023	February 2024
31200	Lighting	P70 00403 0035	7651	BLOSSOMVIEW	$	36.48	2023	February 2024
31200	Lighting	P70 00403 0036	7641	BLOSSOMVIEW	$	36.48	2023	February 2024
31200	Lighting	P70 00403 0037	7631	BLOSSOMVIEW	$	36.48	2023	February 2024
31200	Lighting	P70 00403 0038	7621	BLOSSOMVIEW	$	36.48	2023	February 2024
31200	Lighting	P70 00403 0039	7611	BLOSSOMVIEW	$	36.48	2023	February 2024
31200	Lighting	P70 00403 0040	7601	BLOSSOMVIEW	$	36.48	2023	February 2024
31200	Lighting	P70 00403 0041	7600	RUSTIC WOODS	$	36.48	2023	February 2024
31200	Lighting	P70 00403 0042	7610	RUSTIC WOODS	$	36.48	2023	February 2024
31200	Lighting	P70 00403 0043	7620	RUSTIC WOODS	$	36.48	2023	February 2024
31200	Lighting	P70 00403 0044	7630	RUSTIC WOODS	$	36.48	2023	February 2024
31200	Lighting	P70 00403 0045	7640	RUSTIC WOODS	$	36.48	2023	February 2024
31200	Lighting	P70 00403 0046	7650	RUSTIC WOODS	$	36.48	2023	February 2024
31200	Lighting	P70 00403 0047	7660	RUSTIC WOODS	$	23.21	2023	February 2024
31200	Lighting	P70 00403 0048	4808	TAYLORSVILLE RD	$	23.21	2023	February 2024
31200	Lighting	P70 00403 0049	4816	TAYLORSVILLE RD	$	23.21	2023	February 2024

31200	Lighting	P70 00403 0050	4824	TAYLORSVILLE RD	$	23.21	2023	February 2024
31200	Lighting	P70 00403 0051	4832	TAYLORSVILLE RD	$	23.21	2023	February 2024
31200	Lighting	P70 00403 0052	4840	TAYLORSVILLE RD	$	23.21	2023	February 2024
31200	Lighting	P70 00403 0053	4848	TAYLORSVILLE RD	$	23.21	2023	February 2024
31200	Lighting	P70 00403 0054	4856	TAYLORSVILLE RD	$	23.21	2023	February 2024
31200	Lighting	P70 00404 0001		MOUNT HOOD (9)	$	93.53	2023	February 2024
31200	Lighting	P70 00406 0001	5500	HARTLEY	$	10.02	2023	February 2024
31200	Lighting	P70 00406 0002	5502	HARTLEY	$	10.02	2023	February 2024
31200	Lighting	P70 00406 0003	5504	HARTLEY	$	10.02	2023	February 2024
31200	Lighting	P70 00406 0004	5506	HARTLEY	$	10.02	2023	February 2024
31200	Lighting	P70 00406 0005	5508	HARTLEY	$	10.02	2023	February 2024
31200	Lighting	P70 00406 0006	5512	HARTLEY	$	10.02	2023	February 2024
31200	Lighting	P70 00406 0007	5514	HARTLEY	$	10.02	2023	February 2024
31200	Lighting	P70 00406 0008	5516	HARTLEY	$	10.02	2023	February 2024
31200	Lighting	P70 00406 0009	5518	HARTLEY	$	10.02	2023	February 2024
31200	Lighting	P70 00406 0010	5522	HARTLEY	$	10.02	2023	February 2024
31200	Lighting	P70 00406 0011	5524	HARTLEY	$	10.02	2023	February 2024
31200	Lighting	P70 00406 0012	5526	HARTLEY	$	10.02	2023	February 2024
31200	Lighting	P70 00406 0013	5528	HARTLEY	$	10.02	2023	February 2024
31200	Lighting	P70 00407 0001	4757	TAYLORSVILLE RD	$	23.21	2023	February 2024
31200	Lighting	P70 00407 0002	4763	TAYLORSVILLE RD	$	23.21	2023	February 2024
31200	Lighting	P70 00407 0003	4767	TAYLORSVILLE RD	$	23.21	2023	February 2024
31200	Lighting	P70 00407 0004	4773	TAYLORSVILLE RD	$	23.21	2023	February 2024
31200	Lighting	P70 00407 0005	4777	TAYLORSVILLE RD	$	23.21	2023	February 2024
31200	Lighting	P70 00407 0006	4783	TAYLORSVILLE RD	$	23.21	2023	February 2024
31200	Lighting	P70 00407 0007	4789	TAYLORSVILLE RD	$	23.21	2023	February 2024
31200	Lighting	P70 00407 0008	4793	TAYLORSVILLE RD	$	23.21	2023	February 2024
31200	Lighting	P70 00407 0009	4790	PINECROFT	$	23.21	2023	February 2024
31200	Lighting	P70 00407 0010	4780	PINECROFT	$	23.21	2023	February 2024
31200	Lighting	P70 00407 0011	4770	PINECROFT	$	23.21	2023	February 2024
31200	Lighting	P70 00407 0012	4760	PINECROFT	$	23.21	2023	February 2024
31200	Lighting	P70 00407 0013	4750	PINECROFT	$	23.21	2023	February 2024
31200	Lighting	P70 00407 0014	4720	TURFWOOD COURT	$	23.21	2023	February 2024
31200	Lighting	P70 00407 0015	4700	TURFWOOD COURT	$	23.21	2023	February 2024
31200	Lighting	P70 00407 0016	4721	TURFWOOD COURT	$	23.21	2023	February 2024
31200	Lighting	P70 00407 0017	4740	PINECROFT	$	23.21	2023	February 2024

31200	Lighting	P70 00407 0018	4730	PINECROFT	$ 23.21	2023	February 2024
31200	Lighting	P70 00407 0019	4720	PINECROFT	$ 23.21	2023	February 2024
31200	Lighting	P70 00407 0020	4710	PINECROFT	$ 23.21	2023	February 2024
31200	Lighting	P70 00407 0021	4700	PINECROFT	$ 23.21	2023	February 2024
31200	Lighting	P70 00407 0022	4701	PINECROFT	$ 23.21	2023	February 2024
31200	Lighting	P70 00407 0023	4711	PINECROFT	$ 23.21	2023	February 2024
31200	Lighting	P70 00407 0024	4721	PINECROFT	$ 23.21	2023	February 2024
31200	Lighting	P70 00407 0025	4731	PINECROFT	$ 23.21	2023	February 2024
31200	Lighting	P70 00407 0026	4745	PINECROFT	$ 23.21	2023	February 2024
31200	Lighting	P70 00407 0027	4755	PINECROFT	$ 23.21	2023	February 2024
31200	Lighting	P70 00407 0028	7801	RUSTIC WOODS	$ 23.21	2023	February 2024
31200	Lighting	P70 00407 0029	7811	RUSTIC WOODS	$ 23.21	2023	February 2024
31200	Lighting	P70 00407 0030	7821	RUSTIC WOODS	$ 23.21	2023	February 2024
31200	Lighting	P70 00407 0031	7831	RUSTIC WOODS	$ 23.21	2023	February 2024
31200	Lighting	P70 00407 0032	7841	RUSTIC WOODS	$ 23.21	2023	February 2024
31200	Lighting	P70 00407 0033	7851	RUSTIC WOODS	$ 23.21	2023	February 2024
31200	Lighting	P70 00407 0034	7861	RUSTIC WOODS	$ 23.21	2023	February 2024
31200	Lighting	P70 00408 0001	7869	RUSTIC WOODS	$ 23.21	2023	February 2024
31200	Lighting	P70 00408 0002	7877	RUSTIC WOODS	$ 23.21	2023	February 2024
31200	Lighting	P70 00408 0003	7885	RUSTIC WOODS	$ 23.21	2023	February 2024
31200	Lighting	P70 00408 0004	7893	RUSTIC WOODS	$ 23.21	2023	February 2024
31200	Lighting	P70 00408 0005	7899	RUSTIC WOODS	$ 23.21	2023	February 2024
31200	Lighting	P70 00408 0006	7854	FERNBANK COURT	$ 23.21	2023	February 2024
31200	Lighting	P70 00408 0007	7840	FERNBANK COURT	$ 23.21	2023	February 2024
31200	Lighting	P70 00408 0008	7830	FERNBANK COURT	$ 23.21	2023	February 2024
31200	Lighting	P70 00408 0009	7820	FERNBANK COURT	$ 23.21	2023	February 2024
31200	Lighting	P70 00408 0010	7810	FERNBANK COURT	$ 23.21	2023	February 2024
31200	Lighting	P70 00408 0011	7800	FERNBANK COURT	$ 23.21	2023	February 2024
31200	Lighting	P70 00408 0012	7801	FERNBANK COURT	$ 23.21	2023	February 2024
31200	Lighting	P70 00408 0013	7811	FERNBANK COURT	$ 23.21	2023	February 2024
31200	Lighting	P70 00408 0014	7821	FERNBANK COURT	$ 23.21	2023	February 2024
31200	Lighting	P70 00408 0015	7831	FERNBANK COURT	$ 23.21	2023	February 2024
31200	Lighting	P70 00408 0016	7841	FERNBANK COURT	$ 23.21	2023	February 2024
31200	Lighting	P70 00408 0017	7851	FERNBANK COURT	$ 23.21	2023	February 2024
31200	Lighting	P70 00408 0018	7861	FERNBANK COURT	$ 23.21	2023	February 2024
31200	Lighting	P70 00408 0019	4750	DEERWOOD	$ 23.21	2023	February 2024

31200	Lighting	P70 00408 0020	4740	DEERWOOD	$ 23.21	2023	February 2024
31200	Lighting	P70 00408 0021	4730	DEERWOOD	$ 23.21	2023	February 2024
31200	Lighting	P70 00408 0022	4720	DEERWOOD	$ 23.21	2023	February 2024
31200	Lighting	P70 00408 0023	4710	DEERWOOD	$ 23.21	2023	February 2024
31200	Lighting	P70 00408 0024	4700	DEERWOOD	$ 23.21	2023	February 2024
31200	Lighting	P70 00408 0025	4701	DEERWOOD	$ 23.21	2023	February 2024
31200	Lighting	P70 00408 0026	4709	DEERWOOD	$ 23.21	2023	February 2024
31200	Lighting	P70 00408 0027	4715	DEERWOOD	$ 23.21	2023	February 2024
31200	Lighting	P70 00408 0028	4721	DEERWOOD	$ 23.21	2023	February 2024
31200	Lighting	P70 00408 0029	4731	DEERWOOD	$ 23.21	2023	February 2024
31200	Lighting	P70 00408 0030	4745	DEERWOOD	$ 23.21	2023	February 2024
31200	Lighting	P70 00408 0031	4765	DEERWOOD	$ 23.21	2023	February 2024
31200	Lighting	P70 00408 0032	4781	DEERWOOD	$ 23.21	2023	February 2024
31200	Lighting	P70 00409 0001	4800	TRAILSIDE	$ 23.21	2023	February 2024
31200	Lighting	P70 00409 0002	4808	TRAILSIDE	$ 23.21	2023	February 2024
31200	Lighting	P70 00409 0003	4816	TRAILSIDE	$ 23.21	2023	February 2024
31200	Lighting	P70 00409 0004	4824	TRAILSIDE	$ 23.21	2023	February 2024
31200	Lighting	P70 00409 0005	4832	TRAILSIDE	$ 23.21	2023	February 2024
31200	Lighting	P70 00409 0006	4840	TRAILSIDE	$ 23.21	2023	February 2024
31200	Lighting	P70 00409 0007	4848	TRAILSIDE	$ 23.21	2023	February 2024
31200	Lighting	P70 00409 0008	4856	TRAILSIDE	$ 23.21	2023	February 2024
31200	Lighting	P70 00409 0009	4864	TRAILSIDE	$ 23.21	2023	February 2024
31200	Lighting	P70 00409 0010	4872	TRAILSIDE	$ 23.21	2023	February 2024
31200	Lighting	P70 00409 0011	4880	TRAILSIDE	$ 23.21	2023	February 2024
31200	Lighting	P70 00409 0012	4879	TRAILSIDE	$ 23.21	2023	February 2024
31200	Lighting	P70 00409 0013	4871	TRAILSIDE	$ 23.21	2023	February 2024
31200	Lighting	P70 00409 0014	4863	TRAILSIDE	$ 23.21	2023	February 2024
31200	Lighting	P70 00409 0015	4855	TRAILSIDE	$ 23.21	2023	February 2024
31200	Lighting	P70 00409 0016	4847	TRAILSIDE	$ 23.21	2023	February 2024
31200	Lighting	P70 00409 0017	4839	TRAILSIDE	$ 23.21	2023	February 2024
31200	Lighting	P70 00409 0018	4831	TRAILSIDE	$ 23.21	2023	February 2024
31200	Lighting	P70 00409 0019	4823	TRAILSIDE	$ 23.21	2023	February 2024
31200	Lighting	P70 00409 0020	4815	TRAILSIDE	$ 23.21	2023	February 2024
31200	Lighting	P70 00409 0021	7894	RUSTIC WOODS	$ 23.21	2023	February 2024
31200	Lighting	P70 00409 0022	7898	RUSTIC WOODS	$ 23.21	2023	February 2024
31200	Lighting	P70 00409 0023	4800	FLAGSTONE	$ 23.21	2023	February 2024

31200	Lighting	P70 00409 0024	4810	FLAGSTONE	$ 23.21	2023	February 2024
31200	Lighting	P70 00409 0025	4820	FLAGSTONE	$ 23.21	2023	February 2024
31200	Lighting	P70 00409 0026	4830	FLAGSTONE	$ 23.21	2023	February 2024
31200	Lighting	P70 00409 0027	4840	FLAGSTONE	$ 23.21	2023	February 2024
31200	Lighting	P70 00409 0028	4850	FLAGSTONE	$ 23.21	2023	February 2024
31200	Lighting	P70 00409 0029	4860	FLAGSTONE	$ 23.21	2023	February 2024
31200	Lighting	P70 00409 0030	4870	FLAGSTONE	$ 23.21	2023	February 2024
31200	Lighting	P70 00409 0031	4880	FLAGSTONE	$ 23.21	2023	February 2024
31200	Lighting	P70 00409 0032	4885	FLAGSTONE	$ 23.21	2023	February 2024
31200	Lighting	P70 00409 0033	4875	FLAGSTONE	$ 23.21	2023	February 2024
31200	Lighting	P70 00409 0034	4865	FLAGSTONE	$ 23.21	2023	February 2024
31200	Lighting	P70 00409 0035	4855	FLAGSTONE	$ 23.21	2023	February 2024
31200	Lighting	P70 00409 0036	4845	FLAGSTONE	$ 23.21	2023	February 2024
31200	Lighting	P70 00409 0037	4835	FLAGSTONE	$ 23.21	2023	February 2024
31200	Lighting	P70 00409 0038	4825	FLAGSTONE	$ 23.21	2023	February 2024
31200	Lighting	P70 00409 0039	4815	FLAGSTONE	$ 23.21	2023	February 2024
31200	Lighting	P70 00409 0040	4801	FLAGSTONE	$ 23.21	2023	February 2024
31200	Lighting	P70 00409 0041	7907	RUSTIC WOODS	$ 23.21	2023	February 2024
31200	Lighting	P70 00409 0042	7913	RUSTIC WOODS	$ 23.21	2023	February 2024
31200	Lighting	P70 00409 0043	7919	RUSTIC WOODS	$ 23.21	2023	February 2024
31200	Lighting	P70 00410 0001	7740	RUSTIC WOODS	$ 23.21	2023	February 2024
31200	Lighting	P70 00410 0002	7730	RUSTIC WOODS	$ 23.21	2023	February 2024
31200	Lighting	P70 00410 0003	4803	LODGEVIEW	$ 23.21	2023	February 2024
31200	Lighting	P70 00410 0004	4809	LODGEVIEW	$ 23.21	2023	February 2024
31200	Lighting	P70 00410 0005	4817	LODGEVIEW	$ 23.21	2023	February 2024
31200	Lighting	P70 00410 0006	4825	LODGEVIEW	$ 23.21	2023	February 2024
31200	Lighting	P70 00410 0007	4833	LODGEVIEW	$ 23.21	2023	February 2024
31200	Lighting	P70 00410 0008	4841	LODGEVIEW	$ 23.21	2023	February 2024
31200	Lighting	P70 00410 0009	4849	LODGEVIEW	$ 23.21	2023	February 2024
31200	Lighting	P70 00410 0010	4855	LODGEVIEW	$ 23.21	2023	February 2024
31200	Lighting	P70 00410 0011	4859	LODGEVIEW	$ 23.21	2023	February 2024
31200	Lighting	P70 00410 0012	4867	LODGEVIEW	$ 23.21	2023	February 2024
31200	Lighting	P70 00410 0013	4873	LODGEVIEW	$ 23.21	2023	February 2024
31200	Lighting	P70 00410 0014	4877	LODGEVIEW	$ 23.21	2023	February 2024
31200	Lighting	P70 00410 0015	4881	LODGEVIEW	$ 23.21	2023	February 2024
31200	Lighting	P70 00410 0016	4885	LODGEVIEW	$ 23.21	2023	February 2024

31200	Lighting	P70 00410 0017	4889	LODGEVIEW	$ 23.21	2023	February 2024
31200	Lighting	P70 00410 0018	4874	LODGEVIEW	$ 23.21	2023	February 2024
31200	Lighting	P70 00410 0019	4866	LODGEVIEW	$ 23.21	2023	February 2024
31200	Lighting	P70 00410 0020	4858	LODGEVIEW	$ 23.21	2023	February 2024
31200	Lighting	P70 00410 0021	4850	LODGEVIEW	$ 23.21	2023	February 2024
31200	Lighting	P70 00410 0022	4842	LODGEVIEW	$ 23.21	2023	February 2024
31200	Lighting	P70 00410 0023	4834	LODGEVIEW	$ 23.21	2023	February 2024
31200	Lighting	P70 00410 0024	4826	LODGEVIEW	$ 23.21	2023	February 2024
31200	Lighting	P70 00410 0025	4818	LODGEVIEW	$ 23.21	2023	February 2024
31200	Lighting	P70 00410 0026	4810	LODGEVIEW	$ 23.21	2023	February 2024
31200	Lighting	P70 00410 0027	4802	LODGEVIEW	$ 23.21	2023	February 2024
31200	Lighting	P70 00410 0028	7720	RUSTIC WOODS	$ 23.21	2023	February 2024
31200	Lighting	P70 00411 0001	7710	RUSTIC WOODS	$ 23.21	2023	February 2024
31200	Lighting	P70 00411 0002	4801	MEADOWVISTA	$ 23.21	2023	February 2024
31200	Lighting	P70 00411 0003	4803	MEADOWVISTA	$ 23.21	2023	February 2024
31200	Lighting	P70 00411 0004	4813	MEADOWVISTA	$ 23.21	2023	February 2024
31200	Lighting	P70 00411 0005	4821	MEADOWVISTA	$ 23.21	2023	February 2024
31200	Lighting	P70 00411 0006	4829	MEADOWVISTA	$ 23.21	2023	February 2024
31200	Lighting	P70 00411 0007	4837	MEADOWVISTA	$ 23.21	2023	February 2024
31200	Lighting	P70 00411 0008	4845	MEADOWVISTA	$ 23.21	2023	February 2024
31200	Lighting	P70 00411 0009	4853	MEADOWVISTA	$ 23.21	2023	February 2024
31200	Lighting	P70 00411 0010	4861	MEADOWVISTA	$ 23.21	2023	February 2024
31200	Lighting	P70 00411 0011	4869	MEADOWVISTA	$ 23.21	2023	February 2024
31200	Lighting	P70 00411 0012	4875	MEADOWVISTA	$ 23.21	2023	February 2024
31200	Lighting	P70 00411 0013	4904	MEADOWVISTA	$ 23.21	2023	February 2024
31200	Lighting	P70 00411 0014	4896	MEADOWVISTA	$ 23.21	2023	February 2024
31200	Lighting	P70 00411 0015	4888	MEADOWVISTA	$ 23.21	2023	February 2024
31200	Lighting	P70 00411 0016	4880	MEADOWVISTA	$ 23.21	2023	February 2024
31200	Lighting	P70 00411 0017	4872	MEADOWVISTA	$ 23.21	2023	February 2024
31200	Lighting	P70 00411 0018	4864	MEADOWVISTA	$ 23.21	2023	February 2024
31200	Lighting	P70 00411 0019	4856	MEADOWVISTA	$ 23.21	2023	February 2024
31200	Lighting	P70 00411 0020	4848	MEADOWVISTA	$ 23.21	2023	February 2024
31200	Lighting	P70 00411 0021	4840	MEADOWVISTA	$ 23.21	2023	February 2024
31200	Lighting	P70 00411 0022	4832	MEADOWVISTA	$ 23.21	2023	February 2024
31200	Lighting	P70 00411 0023	4824	MEADOWVISTA	$ 23.21	2023	February 2024
31200	Lighting	P70 00411 0024	4816	MEADOWVISTA	$ 23.21	2023	February 2024

31200	Lighting	P70 00411 0025	4808	MEADOWVISTA	$	23.21	2023	February 2024
31200	Lighting	P70 00411 0026	7690	RUSTIC WOODS	$	23.21	2023	February 2024
31200	Lighting	P70 00411 0027	7680	RUSTIC WOODS	$	23.21	2023	February 2024
31200	Lighting	P70 00411 0028	7670	RUSTIC WOODS	$	23.21	2023	February 2024
31200	Lighting	P70 00411 0029	4807	TAYLORSVILLE RD	$	23.21	2023	February 2024
31200	Lighting	P70 00411 0030	4815	TAYLORSVILLE RD	$	23.21	2023	February 2024
31200	Lighting	P70 00411 0031	4823	TAYLORSVILLE RD	$	23.21	2023	February 2024
31200	Lighting	P70 00411 0032	4831	TAYLORSVILLE RD	$	23.21	2023	February 2024
31200	Lighting	P70 00411 0033	4839	TAYLORSVILLE RD	$	23.21	2023	February 2024
31200	Lighting	P70 00411 0034	4849	TAYLORSVILLE RD	$	23.21	2023	February 2024
31200	Lighting	P70 00411 0035	4855	TAYLORSVILLE RD	$	23.21	2023	February 2024
31200	Lighting	P70 00411 0036	4863	TAYLORSVILLE RD	$	23.21	2023	February 2024
31200	Lighting	P70 00411 0037	4871	TAYLORSVILLE RD	$	23.21	2023	February 2024
31200	Lighting	P70 00411 0038	4879	TAYLORSVILLE RD	$	23.21	2023	February 2024
31200	Lighting	P70 00411 0039	4887	TAYLORSVILLE RD	$	23.21	2023	February 2024
31200	Lighting	P70 00412 0001	7922	RUSTIC WOODS	$	24.60	2023	February 2024
31200	Lighting	P70 00412 0002	7928	RUSTIC WOODS	$	24.60	2023	February 2024
31200	Lighting	P70 00412 0003	7934	RUSTIC WOODS	$	24.60	2023	February 2024
31200	Lighting	P70 00412 0004	7946	RUSTIC WOODS	$	24.60	2023	February 2024
31200	Lighting	P70 00412 0005	7952	RUSTIC WOODS	$	24.60	2023	February 2024
31200	Lighting	P70 00412 0006	7710	SPRUCEHILL	$	24.60	2023	February 2024
31200	Lighting	P70 00412 0007	7720	SPRUCEHILL	$	24.60	2023	February 2024
31200	Lighting	P70 00412 0008	7730	SPRUCEHILL	$	24.60	2023	February 2024
31200	Lighting	P70 00412 0009	7729	SPRUCEHILL	$	24.60	2023	February 2024
31200	Lighting	P70 00412 0010	7719	SPRUCEHILL	$	24.60	2023	February 2024
31200	Lighting	P70 00412 0011	7709	SPRUCEHILL	$	24.60	2023	February 2024
31200	Lighting	P70 00412 0012	7964	RUSTIC WOODS	$	24.60	2023	February 2024
31200	Lighting	P70 00412 0013	7972	RUSTIC WOODS	$	24.60	2023	February 2024
31200	Lighting	P70 00412 0014	7976	RUSTIC WOODS	$	24.60	2023	February 2024
31200	Lighting	P70 00412 0015	7980	RUSTIC WOODS	$	24.60	2023	February 2024
31200	Lighting	P70 00412 0016	7982	RUSTIC WOODS	$	24.60	2023	February 2024
31200	Lighting	P70 00412 0017	7986	RUSTIC WOODS	$	24.60	2023	February 2024
31200	Lighting	P70 00412 0018	7988	RUSTIC WOODS	$	24.60	2023	February 2024
31200	Lighting	P70 00412 0019	7990	RUSTIC WOODS	$	24.60	2023	February 2024
31200	Lighting	P70 00412 0020	7994	RUSTIC WOODS	$	24.60	2023	February 2024
31200	Lighting	P70 00412 0021	7997	RUSTIC WOODS	$	24.60	2023	February 2024

31200	Lighting	P70 00412 0022	7991	RUSTIC WOODS	$	24.60	2023	February 2024
31200	Lighting	P70 00412 0023	7810	CRESTLINE	$	24.60	2023	February 2024
31200	Lighting	P70 00412 0024	4829	CREEKNOLL	$	24.60	2023	February 2024
31200	Lighting	P70 00412 0025	4828	CREEKNOLL	$	24.60	2023	February 2024
31200	Lighting	P70 00412 0026	7967	RUSTIC WOODS	$	24.60	2023	February 2024
31200	Lighting	P70 00412 0027	7961	RUSTIC WOODS	$	24.60	2023	February 2024
31200	Lighting	P70 00412 0028	7955	RUSTIC WOODS	$	24.60	2023	February 2024
31200	Lighting	P70 00412 0029	7949	RUSTIC WOODS	$	24.60	2023	February 2024
31200	Lighting	P70 00412 0030	7943	RUSTIC WOODS	$	24.60	2023	February 2024
31200	Lighting	P70 00412 0031	7937	RUSTIC WOODS	$	24.60	2023	February 2024
31200	Lighting	P70 00412 0032	7931	RUSTIC WOODS	$	24.60	2023	February 2024
31200	Lighting	P70 00412 0033	7925	RUSTIC WOODS	$	24.60	2023	February 2024
31200	Lighting	P70 00413 0001	4826	CREEKNOLL	$	24.60	2023	February 2024
31200	Lighting	P70 00413 0002	4818	CREEKNOLL	$	24.60	2023	February 2024
31200	Lighting	P70 00413 0003	4814	CREEKNOLL	$	24.60	2023	February 2024
31200	Lighting	P70 00413 0004	4812	CREEKNOLL	$	24.60	2023	February 2024
31200	Lighting	P70 00413 0005	4813	CREEKNOLL	$	24.60	2023	February 2024
31200	Lighting	P70 00413 0006	4815	CREEKNOLL	$	24.60	2023	February 2024
31200	Lighting	P70 00413 0007	4817	CREEKNOLL	$	24.60	2023	February 2024
31200	Lighting	P70 00413 0008	4819	CREEKNOLL	$	24.60	2023	February 2024
31200	Lighting	P70 00413 0009	4821	CREEKNOLL	$	24.60	2023	February 2024
31200	Lighting	P70 00413 0010	4823	CREEKNOLL	$	24.60	2023	February 2024
31200	Lighting	P70 00413 0011	4825	CREEKNOLL	$	24.60	2023	February 2024
31200	Lighting	P70 00413 0012	4827	CREEKNOLL	$	24.60	2023	February 2024
31200	Lighting	P70 00413 0013	7820	CRESTLINE	$	24.60	2023	February 2024
31200	Lighting	P70 00413 0014	7830	CRESTLINE	$	24.60	2023	February 2024
31200	Lighting	P70 00413 0015	7840	CRESTLINE	$	24.60	2023	February 2024
31200	Lighting	P70 00413 0016	7849	CRESTLINE	$	24.60	2023	February 2024
31200	Lighting	P70 00413 0017	7839	CRESTLINE	$	24.60	2023	February 2024
31200	Lighting	P70 00413 0018	7829	CRESTLINE	$	24.60	2023	February 2024
31200	Lighting	P70 00413 0019	7819	CRESTLINE	$	24.60	2023	February 2024
31200	Lighting	P70 00414 0001	4810	CREEKNOLL	$	24.60	2023	February 2024
31200	Lighting	P70 00414 0002	4808	CREEKNOLL	$	24.60	2023	February 2024
31200	Lighting	P70 00414 0003	4806	CREEKNOLL	$	24.60	2023	February 2024
31200	Lighting	P70 00414 0004	4804	CREEKNOLL	$	24.60	2023	February 2024
31200	Lighting	P70 00414 0005	4802	CREEKNOLL	$	24.60	2023	February 2024

31200	Lighting	P70 00414 0006	4800	CREEKNOLL	$	24.60	2023	February 2024
31200	Lighting	P70 00414 0007	4801	CREEKNOLL	$	24.60	2023	February 2024
31200	Lighting	P70 00414 0008	4803	CREEKNOLL	$	24.60	2023	February 2024
31200	Lighting	P70 00414 0009	4805	CREEKNOLL	$	24.60	2023	February 2024
31200	Lighting	P70 00414 0010	4807	CREEKNOLL	$	24.60	2023	February 2024
31200	Lighting	P70 00414 0011	4809	CREEKNOLL	$	24.60	2023	February 2024
31200	Lighting	P70 00414 0012	4811	CREEKNOLL	$	24.60	2023	February 2024
31200	Lighting	P70 00415 0001	4743	TAYLORSVILLE RD	$	27.07	2023	February 2024
31200	Lighting	P70 00415 0002	4739	TAYLORSVILLE RD	$	27.07	2023	February 2024
31200	Lighting	P70 00415 0003	4735	TAYLORSVILLE RD	$	27.07	2023	February 2024
31200	Lighting	P70 00415 0004	7708	TIMBERCREST	$	27.07	2023	February 2024
31200	Lighting	P70 00415 0005	7716	TIMBERCREST	$	27.07	2023	February 2024
31200	Lighting	P70 00415 0006	7724	TIMBERCREST	$	27.07	2023	February 2024
31200	Lighting	P70 00415 0007	7732	TIMBERCREST	$	27.07	2023	February 2024
31200	Lighting	P70 00415 0008	7740	TIMBERCREST	$	27.07	2023	February 2024
31200	Lighting	P70 00415 0009	7748	TIMBERCREST	$	27.07	2023	February 2024
31200	Lighting	P70 00415 0010	7756	TIMBERCREST	$	27.07	2023	February 2024
31200	Lighting	P70 00415 0011	7764	TIMBERCREST	$	27.07	2023	February 2024
31200	Lighting	P70 00415 0012	7772	TIMBERCREST	$	27.07	2023	February 2024
31200	Lighting	P70 00415 0013	7780	TIMBERCREST	$	27.07	2023	February 2024
31200	Lighting	P70 00415 0014	7788	TIMBERCREST	$	27.07	2023	February 2024
31200	Lighting	P70 00415 0015	7796	TIMBERCREST	$	27.07	2023	February 2024
31200	Lighting	P70 00415 0016	7789	TIMBERCREST	$	27.07	2023	February 2024
31200	Lighting	P70 00415 0017	7781	TIMBERCREST	$	27.07	2023	February 2024
31200	Lighting	P70 00415 0018	7773	TIMBERCREST	$	27.07	2023	February 2024
31200	Lighting	P70 00415 0019	7765	TIMBERCREST	$	27.07	2023	February 2024
31200	Lighting	P70 00415 0020	7757	TIMBERCREST	$	27.07	2023	February 2024
31200	Lighting	P70 00415 0021	7749	TIMBERCREST	$	27.07	2023	February 2024
31200	Lighting	P70 00415 0022	7741	TIMBERCREST	$	27.07	2023	February 2024
31200	Lighting	P70 00415 0023	7727	TIMBERCREST	$	27.07	2023	February 2024
31200	Lighting	P70 00415 0024	7740	REDMAPLE	$	27.07	2023	February 2024
31200	Lighting	P70 00415 0025	7750	REDMAPLE	$	27.07	2023	February 2024
31200	Lighting	P70 00415 0026	7760	REDMAPLE	$	27.07	2023	February 2024
31200	Lighting	P70 00415 0027	7770	REDMAPLE	$	27.07	2023	February 2024
31200	Lighting	P70 00415 0028	7780	REDMAPLE	$	27.07	2023	February 2024
31200	Lighting	P70 00415 0029	7790	REDMAPLE	$	27.07	2023	February 2024

31200	Lighting	P70 00415 0030	7781	REDMAPLE	$	27.07	2023	February 2024
31200	Lighting	P70 00415 0031	7771	REDMAPLE	$	27.07	2023	February 2024
31200	Lighting	P70 00415 0032	7761	REDMAPLE	$	27.07	2023	February 2024
31200	Lighting	P70 00415 0033	7751	REDMAPLE	$	27.07	2023	February 2024
31200	Lighting	P70 00415 0034	7741	REDMAPLE	$	27.07	2023	February 2024
31200	Lighting	P70 00415 0035	4748	KENILWOOD	$	27.07	2023	February 2024
31200	Lighting	P70 00415 0036	4756	KENILWOOD	$	27.07	2023	February 2024
31200	Lighting	P70 00415 0037	4764	KENILWOOD	$	27.07	2023	February 2024
31200	Lighting	P70 00415 0038	4772	KENILWOOD	$	27.07	2023	February 2024
31200	Lighting	P70 00415 0039	4780	KENILWOOD	$	27.07	2023	February 2024
31200	Lighting	P70 00415 0040	7709	TIMBERCREST	$	27.07	2023	February 2024
31200	Lighting	P70 00415 0041	7701	TIMBERCREST	$	27.07	2023	February 2024
31200	Lighting	P70 00416 0001	7900	THISTLEWOOD	$	27.07	2023	February 2024
31200	Lighting	P70 00416 0002	7904	THISTLEWOOD	$	27.07	2023	February 2024
31200	Lighting	P70 00416 0003	7908	THISTLEWOOD	$	27.07	2023	February 2024
31200	Lighting	P70 00416 0004	7916	THISTLEWOOD	$	27.07	2023	February 2024
31200	Lighting	P70 00416 0005	7924	THISTLEWOOD	$	27.07	2023	February 2024
31200	Lighting	P70 00416 0006	7932	THISTLEWOOD	$	27.07	2023	February 2024
31200	Lighting	P70 00416 0007	7940	THISTLEWOOD	$	27.07	2023	February 2024
31200	Lighting	P70 00416 0008	7923	THISTLEWOOD	$	27.07	2023	February 2024
31200	Lighting	P70 00416 0009	7915	THISTLEWOOD	$	27.07	2023	February 2024
31200	Lighting	P70 00416 0010	7909	THISTLEWOOD	$	27.07	2023	February 2024
31200	Lighting	P70 00416 0011	7905	THISTLEWOOD	$	27.07	2023	February 2024
31200	Lighting	P70 00416 0012	7901	THISTLEWOOD	$	27.07	2023	February 2024
31200	Lighting	P70 00416 0013	7900	HUNTSMAN	$	27.07	2023	February 2024
31200	Lighting	P70 00416 0014	7908	HUNTSMAN	$	27.07	2023	February 2024
31200	Lighting	P70 00416 0015	7916	HUNTSMAN	$	27.07	2023	February 2024
31200	Lighting	P70 00416 0016	7909	HUNTSMAN	$	27.07	2023	February 2024
31200	Lighting	P70 00416 0017	7901	HUNTSMAN	$	27.07	2023	February 2024
31200	Lighting	P70 00416 0018	7900	TIMBER HILL	$	27.07	2023	February 2024
31200	Lighting	P70 00416 0019	7910	TIMBER HILL	$	27.07	2023	February 2024
31200	Lighting	P70 00416 0020	7920	TIMBER HILL	$	27.07	2023	February 2024
31200	Lighting	P70 00416 0021	7811	SHAMROCK	$	27.07	2023	February 2024
31200	Lighting	P70 00416 0022	7801	SHAMROCK	$	27.07	2023	February 2024
31200	Lighting	P70 00416 0023	7800	SHAMROCK	$	27.07	2023	February 2024
31200	Lighting	P70 00416 0024	7810	SHAMROCK	$	27.07	2023	February 2024

31200	Lighting	P70 00416 0025	7820	SHAMROCK	$	27.07	2023	February 2024
31200	Lighting	P70 00416 0026	7797	TIMBERCREST	$	27.07	2023	February 2024
31200	Lighting	P70 00417 0001	7948	THISTLEWOOD	$	27.07	2023	February 2024
31200	Lighting	P70 00417 0002	7956	THISTLEWOOD	$	27.07	2023	February 2024
31200	Lighting	P70 00417 0003	7964	THISTLEWOOD	$	27.07	2023	February 2024
31200	Lighting	P70 00417 0003	7964	THISTLEWOOD CT	$	29.53	2023	February 2024
31200	Lighting	P70 00417 0004	7972	THISTLEWOOD	$	27.07	2023	February 2024
31200	Lighting	P70 00417 0004	7972	THISTLEWOOD CT	$	29.53	2023	February 2024
31200	Lighting	P70 00417 0005	7980	THISTLEWOOD	$	27.07	2023	February 2024
31200	Lighting	P70 00417 0005	7980	THISTLEWOOD CT	$	29.53	2023	February 2024
31200	Lighting	P70 00417 0006	7979	THISTLEWOOD	$	27.07	2023	February 2024
31200	Lighting	P70 00417 0006	7979	THISTLEWOOD CT	$	29.53	2023	February 2024
31200	Lighting	P70 00417 0007	7971	THISTLEWOOD	$	27.07	2023	February 2024
31200	Lighting	P70 00417 0007	7971	THISTLEWOOD CT	$	29.53	2023	February 2024
31200	Lighting	P70 00417 0008	7963	THISTLEWOOD	$	27.07	2023	February 2024
31200	Lighting	P70 00417 0008	7963	THISTLEWOOD CT	$	29.53	2023	February 2024
31200	Lighting	P70 00417 0009	7955	THISTLEWOOD	$	27.07	2023	February 2024
31200	Lighting	P70 00417 0010	7949	THISTLEWOOD	$	27.07	2023	February 2024
31200	Lighting	P70 00417 0011	7931	THISTLEWOOD	$	27.07	2023	February 2024
31200	Lighting	P70 00417 0012	7924	HUNTSMAN	$	27.07	2023	February 2024
31200	Lighting	P70 00417 0013	7921	HUNTSMAN	$	27.07	2023	February 2024
31200	Lighting	P70 00417 0014	7917	HUNTSMAN	$	27.07	2023	February 2024
31200	Lighting	P70 00501 0001	5680	CHARLESGATE	$	36.26	2023	February 2024
31200	Lighting	P70 00501 0002	5690	CHARLESGATE	$	36.26	2023	February 2024
31200	Lighting	P70 00501 0003	5700	CHARLESGATE	$	36.26	2023	February 2024
31200	Lighting	P70 00501 0004	5710	CHARLESGATE	$	36.26	2023	February 2024
31200	Lighting	P70 00501 0005	8821	FOXGATE	$	36.26	2023	February 2024
31200	Lighting	P70 00501 0006	8811	FOXGATE	$	36.26	2023	February 2024
31200	Lighting	P70 00501 0007	8800	FOXGATE	$	36.26	2023	February 2024
31200	Lighting	P70 00501 0008	8810	FOXGATE	$	36.26	2023	February 2024
31200	Lighting	P70 00501 0009	8820	FOXGATE	$	36.26	2023	February 2024
31200	Lighting	P70 00501 0010	8830	CHERRYGATE	$	36.26	2023	February 2024
31200	Lighting	P70 00501 0011	5737	CHARLESGATE	$	36.26	2023	February 2024
31200	Lighting	P70 00501 0012	5727	CHARLESGATE	$	36.26	2023	February 2024
31200	Lighting	P70 00501 0013	5717	CHARLESGATE	$	36.26	2023	February 2024
31200	Lighting	P70 00501 0014	5713	CHARLESGATE	$	36.26	2023	February 2024

31200	Lighting	P70 00501 0015	5707	CHARLESGATE	$	36.26	2023	February 2024
31200	Lighting	P70 00501 0016	5697	CHARLESGATE	$	36.26	2023	February 2024
31200	Lighting	P70 00501 0017	5687	CHARLESGATE	$	36.26	2023	February 2024
31200	Lighting	P70 00501 0018	5677	CHARLESGATE	$	36.26	2023	February 2024
31200	Lighting	P70 00502 0001	5750	CHARLESGATE	$	36.26	2023	February 2024
31200	Lighting	P70 00502 0002	5760	CHARLESGATE	$	36.26	2023	February 2024
31200	Lighting	P70 00502 0003	5770	CHARLESGATE	$	36.26	2023	February 2024
31200	Lighting	P70 00502 0004	5780	CHARLESGATE	$	36.26	2023	February 2024
31200	Lighting	P70 00502 0005	5790	CHARLESGATE	$	36.26	2023	February 2024
31200	Lighting	P70 00502 0006	5800	CHARLESGATE	$	36.26	2023	February 2024
31200	Lighting	P70 00502 0007	5810	CHARLESGATE	$	36.26	2023	February 2024
31200	Lighting	P70 00502 0008	5820	CHARLESGATE	$	36.26	2023	February 2024
31200	Lighting	P70 00502 0009	5830	CHARLESGATE	$	36.26	2023	February 2024
31200	Lighting	P70 00502 0010	5840	CHARLESGATE	$	36.26	2023	February 2024
31200	Lighting	P70 00502 0011	5850	CHARLESGATE	$	36.26	2023	February 2024
31200	Lighting	P70 00502 0012	5860	CHARLESGATE	$	36.26	2023	February 2024
31200	Lighting	P70 00502 0013	5870	CHARLESGATE	$	36.26	2023	February 2024
31200	Lighting	P70 00502 0014	5877	CHARLESGATE	$	36.26	2023	February 2024
31200	Lighting	P70 00502 0015	5867	CHARLESGATE	$	36.26	2023	February 2024
31200	Lighting	P70 00502 0016	5857	CHARLESGATE	$	36.26	2023	February 2024
31200	Lighting	P70 00502 0017	5847	CHARLESGATE	$	36.26	2023	February 2024
31200	Lighting	P70 00502 0018	5837	CHARLESGATE	$	36.26	2023	February 2024
31200	Lighting	P70 00502 0019	5827	CHARLESGATE	$	36.26	2023	February 2024
31200	Lighting	P70 00502 0020	5817	CHARLESGATE	$	36.26	2023	February 2024
31200	Lighting	P70 00502 0021	5807	CHARLESGATE	$	36.26	2023	February 2024
31200	Lighting	P70 00502 0022	8840	SWINGING GATE DR	$	36.26	2023	February 2024
31200	Lighting	P70 00502 0023	8850	SWINGING GATE DR	$	36.26	2023	February 2024
31200	Lighting	P70 00502 0024	8860	SWINGING GATE DR	$	36.26	2023	February 2024
31200	Lighting	P70 00502 0025	5812	STONEGATE	$	36.26	2023	February 2024
31200	Lighting	P70 00502 0026	5822	STONEGATE	$	36.26	2023	February 2024
31200	Lighting	P70 00502 0027	5832	STONEGATE	$	36.26	2023	February 2024
31200	Lighting	P70 00502 0028	5842	STONEGATE	$	36.26	2023	February 2024
31200	Lighting	P70 00502 0029	5852	STONEGATE	$	36.26	2023	February 2024
31200	Lighting	P70 00502 0030	5862	STONEGATE	$	36.26	2023	February 2024
31200	Lighting	P70 00502 0031	5863	STONEGATE	$	36.26	2023	February 2024
31200	Lighting	P70 00502 0032	5853	STONEGATE	$	36.26	2023	February 2024

31200	Lighting	P70 00502 0033	5843	STONEGATE	$	36.26	2023	February 2024
31200	Lighting	P70 00502 0034	5833	STONEGATE	$	36.26	2023	February 2024
31200	Lighting	P70 00502 0035	5823	STONEGATE	$	36.26	2023	February 2024
31200	Lighting	P70 00502 0036	5813	STONEGATE	$	36.26	2023	February 2024
31200	Lighting	P70 00502 0037	8880	SWINGING GATE DR	$	36.26	2023	February 2024
31200	Lighting	P70 00502 0038	8881	SWINGING GATE DR	$	36.26	2023	February 2024
31200	Lighting	P70 00502 0039	8871	SWINGING GATE DR	$	36.26	2023	February 2024
31200	Lighting	P70 00502 0040	8861	SWINGING GATE DR	$	36.26	2023	February 2024
31200	Lighting	P70 00502 0041	8851	SWINGING GATE DR	$	36.26	2023	February 2024
31200	Lighting	P70 00502 0042	8841	SWINGING GATE DR	$	36.26	2023	February 2024
31200	Lighting	P70 00503 0001	5880	CHARLESGATE	$	36.26	2023	February 2024
31200	Lighting	P70 00503 0002	5890	CHARLESGATE	$	36.26	2023	February 2024
31200	Lighting	P70 00503 0003	5900	CHARLESGATE	$	36.26	2023	February 2024
31200	Lighting	P70 00503 0004	5910	CHARLESGATE	$	36.26	2023	February 2024
31200	Lighting	P70 00503 0005	5920	CHARLESGATE	$	36.26	2023	February 2024
31200	Lighting	P70 00503 0006	5930	CHARLESGATE	$	36.26	2023	February 2024
31200	Lighting	P70 00503 0007	6010	HONEYGATE DRIVE	$	36.26	2023	February 2024
31200	Lighting	P70 00503 0008	6020	HONEYGATE DRIVE	$	36.26	2023	February 2024
31200	Lighting	P70 00503 0009	6030	HONEYGATE DRIVE	$	36.26	2023	February 2024
31200	Lighting	P70 00503 0010	6040	HONEYGATE DRIVE	$	36.26	2023	February 2024
31200	Lighting	P70 00503 0011	6050	HONEYGATE DRIVE	$	36.26	2023	February 2024
31200	Lighting	P70 00503 0012	6060	HONEYGATE DRIVE	$	36.26	2023	February 2024
31200	Lighting	P70 00503 0013	6070	HONEYGATE DRIVE	$	36.26	2023	February 2024
31200	Lighting	P70 00503 0014	6065	HONEYGATE DRIVE	$	36.26	2023	February 2024
31200	Lighting	P70 00503 0015	6055	HONEYGATE DRIVE	$	36.26	2023	February 2024
31200	Lighting	P70 00503 0016	6045	HONEYGATE DRIVE	$	36.26	2023	February 2024
31200	Lighting	P70 00503 0017	6035	HONEYGATE DRIVE	$	36.26	2023	February 2024
31200	Lighting	P70 00503 0018	6015	HONEYGATE DRIVE	$	36.26	2023	February 2024
31200	Lighting	P70 00503 0019	6005	HONEYGATE DRIVE	$	36.26	2023	February 2024
31200	Lighting	P70 00503 0020	5960	CHARLESGATE	$	36.26	2023	February 2024
31200	Lighting	P70 00503 0021	5970	CHARLESGATE	$	36.26	2023	February 2024
31200	Lighting	P70 00503 0022	5980	CHARLESGATE	$	36.26	2023	February 2024
31200	Lighting	P70 00503 0023	5990	CHARLESGATE	$	36.26	2023	February 2024
31200	Lighting	P70 00503 0024	5997	CHARLESGATE	$	36.26	2023	February 2024
31200	Lighting	P70 00503 0025	5987	CHARLESGATE	$	36.26	2023	February 2024
31200	Lighting	P70 00503 0026	5977	CHARLESGATE	$	36.26	2023	February 2024

31200	Lighting	P70 00503 0031	5943	CHARLESGATE	$	36.26	2023	February 2024
31200	Lighting	P70 00503 0032	5937	CHARLESGATE	$	36.26	2023	February 2024
31200	Lighting	P70 00503 0033	5927	CHARLESGATE	$	36.26	2023	February 2024
31200	Lighting	P70 00503 0034	5917	CHARLESGATE	$	36.26	2023	February 2024
31200	Lighting	P70 00503 0035	8351	PINEGATE WAY	$	36.26	2023	February 2024
31200	Lighting	P70 00503 0036	5967	CHARLESGATE	$	36.26	2023	February 2024
31200	Lighting	P70 00503 0037	5957	CHARLESGATE	$	36.26	2023	February 2024
31200	Lighting	P70 00503 0038	5953	CHARLESGATE	$	36.26	2023	February 2024
31200	Lighting	P70 00503 0039	5947	CHARLESGATE	$	36.26	2023	February 2024
31200	Lighting	P70 00504 0001	6080	HONEYGATE DRIVE	$	36.26	2023	February 2024
31200	Lighting	P70 00504 0005	6075	HONEYGATE DRIVE	$	36.26	2023	February 2024
31200	Lighting	P70 00504 0006	6000	CHARLESGATE	$	36.26	2023	February 2024
31200	Lighting	P70 00504 0007	6010	CHARLESGATE	$	36.26	2023	February 2024
31200	Lighting	P70 00504 0009	6017	CHARLESGATE	$	36.26	2023	February 2024
31200	Lighting	P70 00504 0010	6007	CHARLESGATE	$	36.26	2023	February 2024
31200	Lighting	P70 00504 0011	6027	CHARLESGATE	$	37.28	2023	February 2024
31200	Lighting	P70 00504 0012	6037	CHARLESGATE	$	37.28	2023	February 2024
31200	Lighting	P70 00504 0013	6047	CHARLESGATE	$	37.28	2023	February 2024
31200	Lighting	P70 00504 0014	6057	CHARLESGATE	$	37.28	2023	February 2024
31200	Lighting	P70 00504 0015	6067	CHARLESGATE	$	37.28	2023	February 2024
31200	Lighting	P70 00504 0016	6077	CHARLESGATE	$	37.28	2023	February 2024
31200	Lighting	P70 00504 0017	6087	CHARLESGATE	$	37.28	2023	February 2024
31200	Lighting	P70 00504 0018	6097	CHARLESGATE	$	37.28	2023	February 2024
31200	Lighting	P70 00504 0019	6107	CHARLESGATE	$	37.28	2023	February 2024
31200	Lighting	P70 00504 0020	6117	CHARLESGATE	$	37.28	2023	February 2024
31200	Lighting	P70 00504 0021	6127	CHARLESGATE	$	37.28	2023	February 2024
31200	Lighting	P70 00504 0022	8566	SCHOOLGATE	$	37.28	2023	February 2024
31200	Lighting	P70 00504 0023	6160	HONEYGATE DRIVE	$	37.28	2023	February 2024
31200	Lighting	P70 00504 0024	6150	HONEYGATE DRIVE	$	37.28	2023	February 2024
31200	Lighting	P70 00504 0025	6140	HONEYGATE DRIVE	$	37.28	2023	February 2024
31200	Lighting	P70 00504 0026	6130	HONEYGATE DRIVE	$	37.28	2023	February 2024
31200	Lighting	P70 00504 0027	6120	HONEYGATE DRIVE	$	37.28	2023	February 2024
31200	Lighting	P70 00504 0028	6110	HONEYGATE DRIVE	$	37.28	2023	February 2024
31200	Lighting	P70 00504 0029	6100	HONEYGATE DRIVE	$	37.28	2023	February 2024
31200	Lighting	P70 00504 0030	6105	HONEYGATE DRIVE	$	37.28	2023	February 2024
31200	Lighting	P70 00504 0031	6115	HONEYGATE DRIVE	$	37.28	2023	February 2024

31200	Lighting	P70 00504 0032	6125	HONEYGATE DRIVE	$	37.28	2023	February 2024
31200	Lighting	P70 00504 0033	6135	HONEYGATE DRIVE	$	37.28	2023	February 2024
31200	Lighting	P70 00504 0034	6145	HONEYGATE DRIVE	$	37.28	2023	February 2024
31200	Lighting	P70 00504 0035	6155	HONEYGATE DRIVE	$	37.28	2023	February 2024
31200	Lighting	P70 00504 0036	6165	HONEYGATE DRIVE	$	37.28	2023	February 2024
31200	Lighting	P70 00504 0037	6110	CHARLESGATE	$	37.28	2023	February 2024
31200	Lighting	P70 00504 0038	6100	CHARLESGATE	$	37.28	2023	February 2024
31200	Lighting	P70 00504 0039	6090	CHARLESGATE	$	37.28	2023	February 2024
31200	Lighting	P70 00504 0040	6080	CHARLESGATE	$	37.28	2023	February 2024
31200	Lighting	P70 00504 0041	6070	CHARLESGATE	$	37.28	2023	February 2024
31200	Lighting	P70 00504 0042	6060	CHARLESGATE	$	37.28	2023	February 2024
31200	Lighting	P70 00504 0043	6050	CHARLESGATE	$	37.28	2023	February 2024
31200	Lighting	P70 00504 0044	6040	CHARLESGATE	$	37.28	2023	February 2024
31200	Lighting	P70 00504 0045	6030	CHARLESGATE	$	37.28	2023	February 2024
31200	Lighting	P70 00504 0046	6095	HONEYGATE DRIVE	$	36.26	2023	February 2024
31200	Lighting	P70 00504 0047	6085	HONEYGATE DRIVE	$	36.26	2023	February 2024
31200	Lighting	P70 00504 0048	6020	CHARLESGATE	$	36.26	2023	February 2024
31200	Lighting	P70 00504 0049	6090	HONEYGATE DRIVE	$	36.26	2023	February 2024
31200	Lighting	P70 00505 0001	8564	SCHOOLGATE	$	37.28	2023	February 2024
31200	Lighting	P70 00505 0002	8560	SCHOOLGATE	$	37.28	2023	February 2024
31200	Lighting	P70 00505 0003	8554	SCHOOLGATE	$	37.28	2023	February 2024
31200	Lighting	P70 00505 0004	8548	SCHOOLGATE	$	37.28	2023	February 2024
31200	Lighting	P70 00505 0005	8542	SCHOOLGATE	$	37.28	2023	February 2024
31200	Lighting	P70 00505 0006	8536	SCHOOLGATE	$	37.28	2023	February 2024
31200	Lighting	P70 00505 0007	8505	GATEVIEW	$	37.28	2023	February 2024
31200	Lighting	P70 00505 0008	8502	GATEVIEW	$	37.28	2023	February 2024
31200	Lighting	P70 00505 0009	6163	SHULL ROAD	$	37.28	2023	February 2024
31200	Lighting	P70 00505 0010	8501	SCHOOLGATE	$	37.28	2023	February 2024
31200	Lighting	P70 00505 0011	8507	SCHOOLGATE	$	37.28	2023	February 2024
31200	Lighting	P70 00505 0012	8513	SCHOOLGATE	$	37.28	2023	February 2024
31200	Lighting	P70 00505 0013	8519	SCHOOLGATE	$	37.28	2023	February 2024
31200	Lighting	P70 00505 0014	8525	SCHOOLGATE	$	37.28	2023	February 2024
31200	Lighting	P70 00505 0015	8531	SCHOOLGATE	$	37.28	2023	February 2024
31200	Lighting	P70 00505 0016	8537	SCHOOLGATE	$	37.28	2023	February 2024
31200	Lighting	P70 00505 0017	8547	SCHOOLGATE	$	37.28	2023	February 2024
31200	Lighting	P70 00505 0018	6180	HONEYGATE DRIVE	$	37.28	2023	February 2024

31200	Lighting	P70 00505 0019	6170	HONEYGATE DRIVE	$	37.28	2023	February 2024
31200	Lighting	P70 00505 0020	6185	HONEYGATE DRIVE	$	37.28	2023	February 2024
31200	Lighting	P70 00505 0021	6175	HONEYGATE DRIVE	$	37.28	2023	February 2024
31200	Lighting	P70 00508 0001	5688	WAYNEGATE ROAD	$	34.39	2023	February 2024
31200	Lighting	P70 00508 0002	5698	WAYNEGATE ROAD	$	34.39	2023	February 2024
31200	Lighting	P70 00508 0003	5708	WAYNEGATE ROAD	$	34.39	2023	February 2024
31200	Lighting	P70 00508 0004	5718	WAYNEGATE ROAD	$	34.39	2023	February 2024
31200	Lighting	P70 00508 0005	5728	WAYNEGATE ROAD	$	34.39	2023	February 2024
31200	Lighting	P70 00508 0006	5738	WAYNEGATE ROAD	$	34.39	2023	February 2024
31200	Lighting	P70 00508 0007	5748	WAYNEGATE ROAD	$	34.39	2023	February 2024
31200	Lighting	P70 00508 0008	5758	WAYNEGATE ROAD	$	34.39	2023	February 2024
31200	Lighting	P70 00508 0009	5768	WAYNEGATE ROAD	$	34.39	2023	February 2024
31200	Lighting	P70 00508 0010	8971	SWINGING GATE DR	$	34.39	2023	February 2024
31200	Lighting	P70 00508 0011	8961	SWINGING GATE DR	$	34.39	2023	February 2024
31200	Lighting	P70 00508 0012	8960	SWINGING GATE DR	$	34.39	2023	February 2024
31200	Lighting	P70 00508 0013	8970	SWINGING GATE DR	$	34.39	2023	February 2024
31200	Lighting	P70 00508 0014	8980	SWINGING GATE DR	$	34.39	2023	February 2024
31200	Lighting	P70 00508 0015	5778	WAYNEGATE ROAD	$	34.39	2023	February 2024
31200	Lighting	P70 00508 0016	5788	WAYNEGATE ROAD	$	34.39	2023	February 2024
31200	Lighting	P70 00508 0017	5798	WAYNEGATE ROAD	$	34.39	2023	February 2024
31200	Lighting	P70 00508 0018	5818	WAYNEGATE ROAD	$	34.39	2023	February 2024
31200	Lighting	P70 00508 0019	5809	WAYNEGATE ROAD	$	34.39	2023	February 2024
31200	Lighting	P70 00508 0020	5819	WAYNEGATE ROAD	$	34.39	2023	February 2024
31200	Lighting	P70 00508 0021	5809	WAYNEGATE ROAD	$	34.39	2023	February 2024
31200	Lighting	P70 00508 0022	5799	WAYNEGATE ROAD	$	34.39	2023	February 2024
31200	Lighting	P70 00508 0023	5789	WAYNEGATE ROAD	$	34.39	2023	February 2024
31200	Lighting	P70 00508 0024	5779	WAYNEGATE ROAD	$	34.39	2023	February 2024
31200	Lighting	P70 00508 0025	5769	WAYNEGATE ROAD	$	34.39	2023	February 2024
31200	Lighting	P70 00508 0026	5759	WAYNEGATE ROAD	$	34.39	2023	February 2024
31200	Lighting	P70 00508 0027	5739	WAYNEGATE ROAD	$	34.39	2023	February 2024
31200	Lighting	P70 00508 0028	5729	WAYNEGATE ROAD	$	34.39	2023	February 2024
31200	Lighting	P70 00508 0029	5719	WAYNEGATE ROAD	$	34.39	2023	February 2024
31200	Lighting	P70 00508 0030	5709	WAYNEGATE ROAD	$	34.39	2023	February 2024
31200	Lighting	P70 00508 0031	5699	WAYNEGATE ROAD	$	34.39	2023	February 2024
31200	Lighting	P70 00508 0032	5689	WAYNEGATE ROAD	$	34.39	2023	February 2024
31200	Lighting	P70 00509 0001	8951	SWINGING GATE DR	$	34.39	2023	February 2024

31200	Lighting	P70 00509 0002	8941	SWINGING GATE DR	$	34.39	2023	February 2024
31200	Lighting	P70 00509 0003	8931	SWINGING GATE DR	$	34.39	2023	February 2024
31200	Lighting	P70 00509 0004	8921	SWINGING GATE DR	$	34.39	2023	February 2024
31200	Lighting	P70 00509 0005	8911	SWINGING GATE DR	$	34.39	2023	February 2024
31200	Lighting	P70 00509 0006	8901	SWINGING GATE DR	$	34.39	2023	February 2024
31200	Lighting	P70 00509 0007	8891	SWINGING GATE DR	$	34.39	2023	February 2024
31200	Lighting	P70 00509 0008	8890	SWINGING GATE DR	$	34.39	2023	February 2024
31200	Lighting	P70 00509 0009	8900	SWINGING GATE DR	$	34.39	2023	February 2024
31200	Lighting	P70 00509 0010	8920	SWINGING GATE DR	$	34.39	2023	February 2024
31200	Lighting	P70 00509 0011	8930	SWINGING GATE DR	$	34.39	2023	February 2024
31200	Lighting	P70 00509 0012	5812	OLDEGATE COURT	$	34.39	2023	February 2024
31200	Lighting	P70 00509 0013	5822	OLDEGATE COURT	$	34.39	2023	February 2024
31200	Lighting	P70 00509 0014	5813	OLDEGATE COURT	$	34.39	2023	February 2024
31200	Lighting	P70 00509 0015	8940	SWINGING GATE DR	$	34.39	2023	February 2024
31200	Lighting	P70 00509 0016	8950	SWINGING GATE DR	$	34.39	2023	February 2024
31200	Lighting	P70 00509 0017	8948	AUTUMNGATE LANE	$	34.39	2023	February 2024
31200	Lighting	P70 00509 0018	8938	AUTUMNGATE LANE	$	34.39	2023	February 2024
31200	Lighting	P70 00509 0019	8929	AUTUMNGATE LANE	$	34.39	2023	February 2024
31200	Lighting	P70 00509 0020	8918	AUTUMNGATE LANE	$	34.39	2023	February 2024
31200	Lighting	P70 00509 0021	8916	AUTUMNGATE LANE	$	34.39	2023	February 2024
31200	Lighting	P70 00509 0022	8914	AUTUMNGATE LANE	$	34.39	2023	February 2024
31200	Lighting	P70 00509 0023	8912	AUTUMNGATE LANE	$	34.39	2023	February 2024
31200	Lighting	P70 00509 0024	8910	AUTUMNGATE LANE	$	34.39	2023	February 2024
31200	Lighting	P70 00509 0025	8908	AUTUMNGATE LANE	$	34.39	2023	February 2024
31200	Lighting	P70 00509 0026	8909	AUTUMNGATE LANE	$	34.39	2023	February 2024
31200	Lighting	P70 00509 0027	8911	AUTUMNGATE LANE	$	34.39	2023	February 2024
31200	Lighting	P70 00509 0028	8919	AUTUMNGATE LANE	$	34.39	2023	February 2024
31200	Lighting	P70 00509 0029	8929	AUTUMNGATE LANE	$	34.39	2023	February 2024
31200	Lighting	P70 00509 0030	8939	AUTUMNGATE LANE	$	34.39	2023	February 2024
31200	Lighting	P70 00509 0031	8949	AUTUMNGATE LANE	$	34.39	2023	February 2024
31200	Lighting	P70 00510 0001	5838	WAYNEGATE ROAD	$	34.39	2023	February 2024
31200	Lighting	P70 00510 0002	8889	MEADOWGATE COURT	$	34.39	2023	February 2024
31200	Lighting	P70 00510 0003	8879	MEADOWGATE COURT	$	34.39	2023	February 2024
31200	Lighting	P70 00510 0004	8869	MEADOWGATE COURT	$	34.39	2023	February 2024
31200	Lighting	P70 00510 0005	8859	MEADOWGATE COURT	$	34.39	2023	February 2024
31200	Lighting	P70 00510 0006	8868	MEADOWGATE COURT	$	34.39	2023	February 2024

31200	Lighting	P70 00510 0007	8878	MEADOWGATE COURT	$	34.39	2023	February 2024
31200	Lighting	P70 00510 0008	8888	MEADOWGATE COURT	$	34.39	2023	February 2024
31200	Lighting	P70 00510 0009	5858	WAYNEGATE ROAD	$	34.39	2023	February 2024
31200	Lighting	P70 00510 0010	5868	WAYNEGATE ROAD	$	34.39	2023	February 2024
31200	Lighting	P70 00510 0011	5869	WAYNEGATE ROAD	$	34.39	2023	February 2024
31200	Lighting	P70 00510 0012	5859	WAYNEGATE ROAD	$	34.39	2023	February 2024
31200	Lighting	P70 00510 0013	5849	WAYNEGATE ROAD	$	34.39	2023	February 2024
31200	Lighting	P70 00510 0014	5839	WAYNEGATE ROAD	$	34.39	2023	February 2024
31200	Lighting	P70 00510 0015	5879	WAYNEGATE ROAD	$	34.39	2023	February 2024
31200	Lighting	P70 00510 0016	5889	WAYNEGATE ROAD	$	34.39	2023	February 2024
31200	Lighting	P70 00510 0017	5899	WAYNEGATE ROAD	$	34.39	2023	February 2024
31200	Lighting	P70 00510 0018	5909	WAYNEGATE ROAD	$	34.39	2023	February 2024
31200	Lighting	P70 00510 0019	5919	WAYNEGATE ROAD	$	34.39	2023	February 2024
31200	Lighting	P70 00510 0020	5929	WAYNEGATE ROAD	$	34.39	2023	February 2024
31200	Lighting	P70 00510 0021	8507	PINEGATE WAY	$	34.39	2023	February 2024
31200	Lighting	P70 00510 0022	8471	PINEGATE WAY	$	34.39	2023	February 2024
31200	Lighting	P70 00510 0023	8481	PINEGATE WAY	$	34.39	2023	February 2024
31200	Lighting	P70 00510 0024	8491	PINEGATE WAY	$	34.39	2023	February 2024
31200	Lighting	P70 00510 0025	5928	WAYNEGATE ROAD	$	34.39	2023	February 2024
31200	Lighting	P70 00510 0026	5910	WAYNEGATE ROAD	$	34.39	2023	February 2024
31200	Lighting	P70 00510 0027	8998	AUTUMNGATE LANE	$	34.39	2023	February 2024
31200	Lighting	P70 00510 0028	8988	AUTUMNGATE LANE	$	34.39	2023	February 2024
31200	Lighting	P70 00510 0029	8978	AUTUMNGATE LANE	$	34.39	2023	February 2024
31200	Lighting	P70 00510 0030	8968	AUTUMNGATE LANE	$	34.39	2023	February 2024
31200	Lighting	P70 00510 0031	8958	AUTUMNGATE LANE	$	34.39	2023	February 2024
31200	Lighting	P70 00510 0032	8959	AUTUMNGATE LANE	$	34.39	2023	February 2024
31200	Lighting	P70 00510 0033	8969	AUTUMNGATE LANE	$	34.39	2023	February 2024
31200	Lighting	P70 00510 0034	8979	AUTUMNGATE LANE	$	34.39	2023	February 2024
31200	Lighting	P70 00510 0035	8989	AUTUMNGATE LANE	$	34.39	2023	February 2024
31200	Lighting	P70 00510 0036	8999	AUTUMNGATE LANE	$	34.39	2023	February 2024
31200	Lighting	P70 00511 0001	8511	PINEGATE WAY	$	34.39	2023	February 2024
31200	Lighting	P70 00511 0002	8521	PINEGATE WAY	$	34.39	2023	February 2024
31200	Lighting	P70 00511 0003	8531	PINEGATE WAY	$	34.39	2023	February 2024
31200	Lighting	P70 00511 0004	8541	PINEGATE WAY	$	34.39	2023	February 2024
31200	Lighting	P70 00511 0005	8998	HICKORYGATE LANE	$	34.39	2023	February 2024
31200	Lighting	P70 00511 0006	8994	HICKORYGATE LANE	$	34.39	2023	February 2024

31200	Lighting	P70 00511 0007	8990	HICKORYGATE LANE	$	34.39	2023	February 2024
31200	Lighting	P70 00511 0008	8980	HICKORYGATE LANE	$	34.39	2023	February 2024
31200	Lighting	P70 00511 0009	8970	HICKORYGATE LANE	$	34.39	2023	February 2024
31200	Lighting	P70 00511 0049	8480	PINEGATE WAY	$	34.39	2023	February 2024
31200	Lighting	P70 00511 0050	8490	PINEGATE WAY	$	34.39	2023	February 2024
31200	Lighting	P70 00511 0051	8496	PINEGATE WAY	$	34.39	2023	February 2024
31200	Lighting	P70 00511 0052	8500	PINEGATE WAY	$	34.39	2023	February 2024
31200	Lighting	P70 00511 0053	8997	HICKORYGATE LANE	$	34.39	2023	February 2024
31200	Lighting	P70 00511 0054	8993	HICKORYGATE LANE	$	34.39	2023	February 2024
31200	Lighting	P70 00511 0055	8987	HICKORYGATE LANE	$	34.39	2023	February 2024
31200	Lighting	P70 00511 0056	8979	HICKORYGATE LANE	$	34.39	2023	February 2024
31200	Lighting	P70 00511 0057	8971	HICKORYGATE LANE	$	34.39	2023	February 2024
31200	Lighting	P70 00519 0001	6901	ANGORA	$	10.02	2023	February 2024
31200	Lighting	P70 00519 0002	6909	ANGORA	$	10.02	2023	February 2024
31200	Lighting	P70 00519 0003	6917	ANGORA	$	10.02	2023	February 2024
31200	Lighting	P70 00519 0004	6925	ANGORA	$	10.02	2023	February 2024
31200	Lighting	P70 00519 0005	6933	ANGORA	$	10.02	2023	February 2024
31200	Lighting	P70 00519 0006	6939	ANGORA	$	10.02	2023	February 2024
31200	Lighting	P70 00519 0007	6945	ANGORA	$	10.02	2023	February 2024
31200	Lighting	P70 00519 0008	6951	ANGORA	$	10.02	2023	February 2024
31200	Lighting	P70 00519 0009	6959	ANGORA	$	10.02	2023	February 2024
31200	Lighting	P70 00519 0010	6967	ANGORA	$	10.02	2023	February 2024
31200	Lighting	P70 00519 0011	6975	ANGORA	$	10.02	2023	February 2024
31200	Lighting	P70 00519 0012	6983	ANGORA	$	10.02	2023	February 2024
31200	Lighting	P70 00519 0013	6860	TABBY	$	10.02	2023	February 2024
31200	Lighting	P70 00519 0014	6852	TABBY	$	10.02	2023	February 2024
31200	Lighting	P70 00519 0015	6846	TABBY	$	10.02	2023	February 2024
31200	Lighting	P70 00519 0016	6836	TABBY	$	10.02	2023	February 2024
31200	Lighting	P70 00519 0017	6828	TABBY	$	10.02	2023	February 2024
31200	Lighting	P70 00519 0018	6783	TIGER	$	10.02	2023	February 2024
31200	Lighting	P70 00519 0019	6791	TIGER	$	10.02	2023	February 2024
31200	Lighting	P70 00519 0020	6799	TIGER	$	10.02	2023	February 2024
31200	Lighting	P70 00519 0021	6809	TIGER	$	10.02	2023	February 2024
31200	Lighting	P70 00519 0022	6817	TIGER	$	10.02	2023	February 2024
31200	Lighting	P70 00519 0023	6825	TIGER	$	10.02	2023	February 2024
31200	Lighting	P70 00519 0024	6833	TIGER	$	10.02	2023	February 2024

31200	Lighting	P70 00519 0025	6839	TIGER	$	10.02	2023	February 2024
31200	Lighting	P70 00519 0026	6849	TIGER	$	10.02	2023	February 2024
31200	Lighting	P70 00519 0027	6861	TIGER	$	10.02	2023	February 2024
31200	Lighting	P70 00519 0028	6900	ANGORA	$	10.02	2023	February 2024
31200	Lighting	P70 00519 0029	6916	ANGORA	$	10.02	2023	February 2024
31200	Lighting	P70 00519 0030	6940	ANGORA	$	10.02	2023	February 2024
31200	Lighting	P70 00519 0031	6960	ANGORA	$	10.02	2023	February 2024
31200	Lighting	P70 00519 0032	6870	TABBY	$	10.02	2023	February 2024
31200	Lighting	P70 00519 0033	6871	TABBY	$	10.02	2023	February 2024
31200	Lighting	P70 00519 0034	6863	TABBY	$	10.02	2023	February 2024
31200	Lighting	P70 00519 0035	6855	TABBY	$	10.02	2023	February 2024
31200	Lighting	P70 00519 0036	6847	TABBY	$	10.02	2023	February 2024
31200	Lighting	P70 00519 0037	6835	TABBY	$	10.02	2023	February 2024
31200	Lighting	P70 00519 0038	6827	TABBY	$	10.02	2023	February 2024
31200	Lighting	P70 00519 0039	6819	TABBY	$	10.02	2023	February 2024
31200	Lighting	P70 00519 0040	6658	SIAMESE	$	10.02	2023	February 2024
31200	Lighting	P70 00519 0041	6666	SIAMESE	$	10.02	2023	February 2024
31200	Lighting	P70 00519 0042	6674	SIAMESE	$	10.02	2023	February 2024
31200	Lighting	P70 00519 0043	6682	SIAMESE	$	10.02	2023	February 2024
31200	Lighting	P70 00519 0044	6690	SIAMESE	$	10.02	2023	February 2024
31200	Lighting	P70 00519 0045	6700	SIAMESE	$	10.02	2023	February 2024
31200	Lighting	P70 00519 0046	6687	SIAMESE	$	10.02	2023	February 2024
31200	Lighting	P70 00519 0047	5511	MANX	$	10.02	2023	February 2024
31200	Lighting	P70 00519 0048	5501	MANX	$	10.02	2023	February 2024
31200	Lighting	P70 00519 0049	5500	MANX	$	10.02	2023	February 2024
31200	Lighting	P70 00519 0050	5510	MANX	$	10.02	2023	February 2024
31200	Lighting	P70 00519 0051	6784	TIGER	$	10.02	2023	February 2024
31200	Lighting	P70 00519 0052	6796	TIGER	$	10.02	2023	February 2024
31200	Lighting	P70 00519 0053	6818	TIGER	$	10.02	2023	February 2024
31200	Lighting	P70 00519 0054	6834	TIGER	$	10.02	2023	February 2024
31200	Lighting	P70 00519 0055	6842	TIGER	$	10.02	2023	February 2024
31200	Lighting	P70 00520 0001	6820	TABBY	$	10.02	2023	February 2024
31200	Lighting	P70 00520 0002	6812	TABBY	$	10.02	2023	February 2024
31200	Lighting	P70 00520 0003	6804	TABBY	$	10.02	2023	February 2024
31200	Lighting	P70 00520 0004	6796	TABBY	$	10.02	2023	February 2024
31200	Lighting	P70 00520 0005	5611	PERSIAN	$	10.02	2023	February 2024

31200	Lighting	P70 00520 0006	5612	PERSIAN	$	10.02	2023	February 2024
31200	Lighting	P70 00520 0007	5608	PERSIAN	$	10.02	2023	February 2024
31200	Lighting	P70 00520 0008	6786	TABBY	$	10.02	2023	February 2024
31200	Lighting	P70 00520 0009	6774	TABBY	$	10.02	2023	February 2024
31200	Lighting	P70 00520 0010	6756	TABBY	$	10.02	2023	February 2024
31200	Lighting	P70 00520 0011	6746	TABBY	$	10.02	2023	February 2024
31200	Lighting	P70 00520 0012	5661	CALICO	$	10.02	2023	February 2024
31200	Lighting	P70 00520 0013	5660	CALICO	$	10.02	2023	February 2024
31200	Lighting	P70 00520 0014	6726	TABBY	$	10.02	2023	February 2024
31200	Lighting	P70 00520 0015	6690	TABBY	$	10.02	2023	February 2024
31200	Lighting	P70 00520 0016	6660	TABBY	$	10.02	2023	February 2024
31200	Lighting	P70 00520 0017	6640	TABBY	$	10.02	2023	February 2024
31200	Lighting	P70 00520 0018	6624	TABBY	$	10.02	2023	February 2024
31200	Lighting	P70 00520 0019	6600	TABBY	$	10.02	2023	February 2024
31200	Lighting	P70 00520 0020	6591	TABBY	$	10.02	2023	February 2024
31200	Lighting	P70 00520 0021	6603	TABBY	$	10.02	2023	February 2024
31200	Lighting	P70 00520 0022	6611	TABBY	$	10.02	2023	February 2024
31200	Lighting	P70 00520 0023	6619	TABBY	$	10.02	2023	February 2024
31200	Lighting	P70 00520 0024	6627	TABBY	$	10.02	2023	February 2024
31200	Lighting	P70 00520 0025	6639	TABBY	$	10.02	2023	February 2024
31200	Lighting	P70 00520 0026	6647	TABBY	$	10.02	2023	February 2024
31200	Lighting	P70 00520 0027	6655	TABBY	$	10.02	2023	February 2024
31200	Lighting	P70 00520 0028	6663	TABBY	$	10.02	2023	February 2024
31200	Lighting	P70 00520 0029	6671	TABBY	$	10.02	2023	February 2024
31200	Lighting	P70 00520 0030	6683	TABBY	$	10.02	2023	February 2024
31200	Lighting	P70 00520 0031	6691	TABBY	$	10.02	2023	February 2024
31200	Lighting	P70 00520 0032	6699	TABBY	$	10.02	2023	February 2024
31200	Lighting	P70 00520 0033	6707	TABBY	$	10.02	2023	February 2024
31200	Lighting	P70 00520 0034	6715	TABBY	$	10.02	2023	February 2024
31200	Lighting	P70 00520 0035	6723	TABBY	$	10.02	2023	February 2024
31200	Lighting	P70 00520 0036	6731	TABBY	$	10.02	2023	February 2024
31200	Lighting	P70 00520 0037	6739	TABBY	$	10.02	2023	February 2024
31200	Lighting	P70 00520 0038	6747	TABBY	$	10.02	2023	February 2024
31200	Lighting	P70 00520 0039	6755	TABBY	$	10.02	2023	February 2024
31200	Lighting	P70 00520 0040	6763	TABBY	$	10.02	2023	February 2024
31200	Lighting	P70 00520 0041	6771	TABBY	$	10.02	2023	February 2024

31200	Lighting	P70 00520 0042	6743	TIGER	$	10.02	2023	February 2024
31200	Lighting	P70 00520 0043	6751	TIGER	$	10.02	2023	February 2024
31200	Lighting	P70 00520 0044	6759	TIGER	$	10.02	2023	February 2024
31200	Lighting	P70 00520 0045	6767	TIGER	$	10.02	2023	February 2024
31200	Lighting	P70 00520 0046	6775	TIGER	$	10.02	2023	February 2024
31200	Lighting	P70 00520 0047	6640	SIAMESE	$	10.02	2023	February 2024
31200	Lighting	P70 00520 0048	6649	SIAMESE	$	10.02	2023	February 2024
31200	Lighting	P70 00520 0049	6641	SIAMESE	$	10.02	2023	February 2024
31200	Lighting	P70 00520 0050	6633	SIAMESE	$	10.02	2023	February 2024
31200	Lighting	P70 00520 0051	6744	TIGER	$	10.02	2023	February 2024
31200	Lighting	P70 00520 0052	6750	TIGER	$	10.02	2023	February 2024
31200	Lighting	P70 00520 0053	6766	TIGER	$	10.02	2023	February 2024
31200	Lighting	P70 00520 0054	6776	TIGER	$	10.02	2023	February 2024
31200	Lighting	P70 00606 0001	6594	SHULL ROAD	$	24.87	2023	February 2024
31200	Lighting	P70 00606 0002	8485	TROWBRIDGE WAY	$	24.87	2023	February 2024
31200	Lighting	P70 00606 0003	8477	TROWBRIDGE WAY	$	24.87	2023	February 2024
31200	Lighting	P70 00606 0004	8469	TROWBRIDGE WAY	$	24.87	2023	February 2024
31200	Lighting	P70 00606 0005	8461	TROWBRIDGE WAY	$	24.87	2023	February 2024
31200	Lighting	P70 00606 0006	8453	TROWBRIDGE WAY	$	24.87	2023	February 2024
31200	Lighting	P70 00606 0007	6500	LOBLOLLY DRIVE	$	24.87	2023	February 2024
31200	Lighting	P70 00606 0008	6508	LOBLOLLY DRIVE	$	24.87	2023	February 2024
31200	Lighting	P70 00606 0009	6516	LOBLOLLY DRIVE	$	24.87	2023	February 2024
31200	Lighting	P70 00606 0010	6524	LOBLOLLY DRIVE	$	24.87	2023	February 2024
31200	Lighting	P70 00606 0011	6532	LOBLOLLY DRIVE	$	24.87	2023	February 2024
31200	Lighting	P70 00606 0012	6540	LOBLOLLY DRIVE	$	24.87	2023	February 2024
31200	Lighting	P70 00606 0013	6548	LOBLOLLY DRIVE	$	24.87	2023	February 2024
31200	Lighting	P70 00606 0014	6556	LOBLOLLY DRIVE	$	24.87	2023	February 2024
31200	Lighting	P70 00606 0015	6564	LOBLOLLY DRIVE	$	24.87	2023	February 2024
31200	Lighting	P70 00606 0016	6573	LOBLOLLY DRIVE	$	24.87	2023	February 2024
31200	Lighting	P70 00606 0017	6565	LOBLOLLY DRIVE	$	24.87	2023	February 2024
31200	Lighting	P70 00606 0018	6616	FLAT CREEK COURT	$	24.87	2023	February 2024
31200	Lighting	P70 00606 0019	6632	FLAT CREEK COURT	$	24.87	2023	February 2024
31200	Lighting	P70 00606 0020	6633	FLAT CREEK COURT	$	24.87	2023	February 2024
31200	Lighting	P70 00606 0021	6625	FLAT CREEK COURT	$	24.87	2023	February 2024
31200	Lighting	P70 00606 0022	6617	FLAT CREEK COURT	$	24.87	2023	February 2024
31200	Lighting	P70 00606 0023	6609	FLAT CREEK COURT	$	24.87	2023	February 2024

31200	Lighting	P70 00606 0024	6549	LOBLOLLY DRIVE	$	24.87	2023	February 2024
31200	Lighting	P70 00606 0025	8470	DOE RUN PLACE	$	24.87	2023	February 2024
31200	Lighting	P70 00606 0026	8478	DOE RUN PLACE	$	24.87	2023	February 2024
31200	Lighting	P70 00606 0027	8486	DOE RUN PLACE	$	24.87	2023	February 2024
31200	Lighting	P70 00606 0028	8485	DOE RUN PLACE	$	24.87	2023	February 2024
31200	Lighting	P70 00606 0029	8477	DOE RUN PLACE	$	24.87	2023	February 2024
31200	Lighting	P70 00606 0030	8469	DOE RUN PLACE	$	24.87	2023	February 2024
31200	Lighting	P70 00606 0031	6515	LOBLOLLY DRIVE	$	24.87	2023	February 2024
31200	Lighting	P70 00606 0032	6509	LOBLOLLY DRIVE	$	24.87	2023	February 2024
31200	Lighting	P70 00606 0033	8478	TROWBRIDGE WAY	$	24.87	2023	February 2024
31200	Lighting	P70 00606 0034	8486	TROWBRIDGE WAY	$	24.87	2023	February 2024
31200	Lighting	P70 00606 0035	6680	SHULL ROAD	$	24.87	2023	February 2024
31200	Lighting	P70 00606 0036	6692	SHULL ROAD	$	24.87	2023	February 2024
31200	Lighting	P70 00606 0037	6702	SHULL ROAD	$	24.87	2023	February 2024
31200	Lighting	P70 00606 0038	6714	SHULL ROAD	$	24.87	2023	February 2024
31200	Lighting	P70 00606 0039	6726	SHULL ROAD	$	24.87	2023	February 2024
31200	Lighting	P70 00606 0040	6738	SHULL ROAD	$	24.87	2023	February 2024
31200	Lighting	P70 00606 0041	6750	SHULL ROAD	$	24.87	2023	February 2024
31200	Lighting	P70 00606 0042	6762	SHULL ROAD	$	24.87	2023	February 2024
31200	Lighting	P70 00606 0043	6774	SHULL ROAD	$	24.87	2023	February 2024
31200	Lighting	P70 00606 0044	6786	SHULL ROAD	$	24.87	2023	February 2024
31200	Lighting	P70 00606 0045	6798	SHULL ROAD	$	24.87	2023	February 2024
31200	Lighting	P70 00606 0046	6810	SHULL ROAD	$	24.87	2023	February 2024
31200	Lighting	P70 00606 0047	6822	SHULL ROAD	$	24.87	2023	February 2024
31200	Lighting	P70 00607 0001	6640	FLAT CREEK COURT	$	24.87	2023	February 2024
31200	Lighting	P70 00607 0002	6648	FLAT CREEK COURT	$	24.87	2023	February 2024
31200	Lighting	P70 00607 0003	6656	FLAT CREEK COURT	$	24.87	2023	February 2024
31200	Lighting	P70 00607 0004	6657	FLAT CREEK COURT	$	24.87	2023	February 2024
31200	Lighting	P70 00607 0005	6649	FLAT CREEK COURT	$	24.87	2023	February 2024
31200	Lighting	P70 00607 0006	6641	FLAT CREEK COURT	$	24.87	2023	February 2024
31200	Lighting	P70 00607 0007	6834	SHULL ROAD	$	24.87	2023	February 2024
31200	Lighting	P70 00607 0008	6848	SHULL ROAD	$	24.87	2023	February 2024
31200	Lighting	P70 00607 0009	8487	CREEKBED COURT	$	24.87	2023	February 2024
31200	Lighting	P70 00607 0010	8479	CREEKBED COURT	$	24.87	2023	February 2024
31200	Lighting	P70 00607 0011	8471	CREEKBED COURT	$	24.87	2023	February 2024
31200	Lighting	P70 00607 0012	8463	CREEKBED COURT	$	24.87	2023	February 2024

31200	Lighting	P70 00607 0013	8455	CREEKBED COURT	$	24.87	2023	February 2024
31200	Lighting	P70 00607 0014	8447	CREEKBED COURT	$	24.87	2023	February 2024
31200	Lighting	P70 00607 0015	8439	CREEKBED COURT	$	24.87	2023	February 2024
31200	Lighting	P70 00607 0016	8431	CREEKBED COURT	$	24.87	2023	February 2024
31200	Lighting	P70 00607 0017	8432	CREEKBED COURT	$	24.87	2023	February 2024
31200	Lighting	P70 00607 0018	8440	CREEKBED COURT	$	24.87	2023	February 2024
31200	Lighting	P70 00607 0019	8448	CREEKBED COURT	$	24.87	2023	February 2024
31200	Lighting	P70 00607 0020	8456	CREEKBED COURT	$	24.87	2023	February 2024
31200	Lighting	P70 00607 0021	8464	CREEKBED COURT	$	24.87	2023	February 2024
31200	Lighting	P70 00607 0022	8480	CREEKBED COURT	$	24.87	2023	February 2024
31200	Lighting	P70 00607 0023	8318	CHINABERRY PLACE	$	19.78	2023	February 2024
31200	Lighting	P70 00607 0024	8346	CHINABERRY PLACE	$	19.78	2023	February 2024
31200	Lighting	P70 00607 0025	8354	CHINABERRY PLACE	$	19.78	2023	February 2024
31200	Lighting	P70 00607 0026	8364	CHINABERRY PLACE	$	19.78	2023	February 2024
31200	Lighting	P70 00607 0027	8372	CHINABERRY PLACE	$	19.78	2023	February 2024
31200	Lighting	P70 00607 0028	8373	CHINABERRY PLACE	$	19.78	2023	February 2024
31200	Lighting	P70 00607 0029	8365	CHINABERRY PLACE	$	19.78	2023	February 2024
31200	Lighting	P70 00607 0030	8357	CHINABERRY PLACE	$	19.78	2023	February 2024
31200	Lighting	P70 00607 0031	8349	CHINABERRY PLACE	$	19.78	2023	February 2024
31200	Lighting	P70 00607 0032	8341	CHINABERRY PLACE	$	19.78	2023	February 2024
31200	Lighting	P70 00607 0033	8333	CHINABERRY PLACE	$	19.78	2023	February 2024
31200	Lighting	P70 00607 0034	8325	CHINABERRY PLACE	$	19.78	2023	February 2024
31200	Lighting	P70 00607 0035	8317	CHINABERRY PLACE	$	19.78	2023	February 2024
31200	Lighting	P70 00607 0036	8488	CREEKBED COURT	$	24.87	2023	February 2024
31200	Lighting	P70 00607 0037	6910	SHULL ROAD	$	24.87	2023	February 2024
31200	Lighting	P70 00607 0038	6920	SHULL ROAD	$	24.87	2023	February 2024
31200	Lighting	P70 00607 0039	6930	SHULL ROAD	$	24.87	2023	February 2024
31200	Lighting	P70 00607 0040	6940	SHULL ROAD	$	24.87	2023	February 2024
31200	Lighting	P70 00607 0041	6950	SHULL ROAD	$	24.87	2023	February 2024
31200	Lighting	P70 00608 0001	6596	LOBLOLLY DRIVE	$	19.78	2023	February 2024
31200	Lighting	P70 00608 0002	6604	LOBLOLLY DRIVE	$	19.78	2023	February 2024
31200	Lighting	P70 00608 0003	6612	LOBLOLLY DRIVE	$	19.78	2023	February 2024
31200	Lighting	P70 00608 0004	6620	LOBLOLLY DRIVE	$	19.78	2023	February 2024
31200	Lighting	P70 00608 0005	6630	LOBLOLLY DRIVE	$	19.78	2023	February 2024
31200	Lighting	P70 00608 0006	8291	HUNTERS HALT CT	$	19.78	2023	February 2024
31200	Lighting	P70 00608 0007	8283	HUNTERS HALT CT	$	19.78	2023	February 2024

31200	Lighting	P70 00608 0008	8275	HUNTERS HALT CT	$	19.78	2023	February 2024
31200	Lighting	P70 00608 0009	8276	HUNTERS HALT CT	$	19.78	2023	February 2024
31200	Lighting	P70 00608 0010	8284	HUNTERS HALT CT	$	19.78	2023	February 2024
31200	Lighting	P70 00608 0011	8292	HUNTERS HALT CT	$	19.78	2023	February 2024
31200	Lighting	P70 00608 0012	6636	LOBLOLLY DRIVE	$	19.78	2023	February 2024
31200	Lighting	P70 00608 0013	6644	LOBLOLLY DRIVE	$	19.78	2023	February 2024
31200	Lighting	P70 00608 0014	6652	LOBLOLLY DRIVE	$	19.78	2023	February 2024
31200	Lighting	P70 00608 0015	6660	LOBLOLLY DRIVE	$	19.78	2023	February 2024
31200	Lighting	P70 00608 0016	6668	LOBLOLLY DRIVE	$	19.78	2023	February 2024
31200	Lighting	P70 00608 0017	8283	SCATLER ROOT PLACE	$	19.78	2023	February 2024
31200	Lighting	P70 00608 0018	8275	SCATLER ROOT PLACE	$	19.78	2023	February 2024
31200	Lighting	P70 00608 0019	8267	SCATLER ROOT PLACE	$	19.78	2023	February 2024
31200	Lighting	P70 00608 0020	8266	SCATLER ROOT PLACE	$	19.78	2023	February 2024
31200	Lighting	P70 00608 0021	8274	SCATLER ROOT PLACE	$	19.78	2023	February 2024
31200	Lighting	P70 00608 0022	8282	SCATLER ROOT PLACE	$	19.78	2023	February 2024
31200	Lighting	P70 00608 0023	8290	SCATLER ROOT PLACE	$	19.78	2023	February 2024
31200	Lighting	P70 00608 0024	8298	SCATLER ROOT PLACE	$	19.78	2023	February 2024
31200	Lighting	P70 00608 0025	6691	LOBLOLLY DRIVE	$	19.78	2023	February 2024
31200	Lighting	P70 00608 0026	6683	LOBLOLLY DRIVE	$	19.78	2023	February 2024
31200	Lighting	P70 00608 0027	6675	LOBLOLLY DRIVE	$	19.78	2023	February 2024
31200	Lighting	P70 00608 0028	6667	LOBLOLLY DRIVE	$	19.78	2023	February 2024
31200	Lighting	P70 00608 0029	8300	CHINABERRY PLACE	$	19.78	2023	February 2024
31200	Lighting	P70 00608 0030	8308	CHINABERRY PLACE	$	19.78	2023	February 2024
31200	Lighting	P70 00608 0031	8309	CHINABERRY PLACE	$	19.78	2023	February 2024
31200	Lighting	P70 00608 0032	8301	CHINABERRY PLACE	$	19.78	2023	February 2024
31200	Lighting	P70 00608 0033	6629	LOBLOLLY DRIVE	$	19.78	2023	February 2024
31200	Lighting	P70 00608 0034	6621	LOBLOLLY DRIVE	$	19.78	2023	February 2024
31200	Lighting	P70 00608 0035	6613	LOBLOLLY DRIVE	$	19.78	2023	February 2024
31200	Lighting	P70 00608 0036	6608	SILVER SPUR COURT	$	19.78	2023	February 2024
31200	Lighting	P70 00608 0037	6616	SILVER SPUR COURT	$	19.78	2023	February 2024
31200	Lighting	P70 00608 0038	6615	SILVER SPUR COURT	$	19.78	2023	February 2024
31200	Lighting	P70 00608 0039	6607	SILVER SPUR COURT	$	19.78	2023	February 2024
31200	Lighting	P70 00608 0040	6581	LOBLOLLY DRIVE	$	19.78	2023	February 2024
31200	Lighting	P70 00608 0041	6669	ROLLING GLEN	$	11.91	2023	February 2024
31200	Lighting	P70 00608 0042	6653	ROLLING GLEN	$	11.91	2023	February 2024
31200	Lighting	P70 00608 0043	6652	ROLLING GLEN	$	11.91	2023	February 2024

31200	Lighting	P70 00608 0044	6660	ROLLING GLEN	$	11.91	2023	February 2024
31200	Lighting	P70 00608 0045	6668	ROLLING GLEN	$	11.91	2023	February 2024
31200	Lighting	P70 00608 0046	6676	ROLLING GLEN	$	11.91	2023	February 2024
31200	Lighting	P70 00609 0001	6572	LOBLOLLY DRIVE	$	24.87	2023	February 2024
31200	Lighting	P70 00609 0002	6580	LOBLOLLY DRIVE	$	19.78	2023	February 2024
31200	Lighting	P70 00609 0003	6588	LOBLOLLY DRIVE	$	19.78	2023	February 2024
31200	Lighting	P70 00609 0004	8300	TIMBER WALK COURT	$	11.91	2023	February 2024
31200	Lighting	P70 00609 0005	8308	TIMBER WALK COURT	$	11.91	2023	February 2024
31200	Lighting	P70 00609 0006	8316	TIMBER WALK COURT	$	11.91	2023	February 2024
31200	Lighting	P70 00609 0007	8324	TIMBER WALK COURT	$	11.91	2023	February 2024
31200	Lighting	P70 00609 0008	8332	TIMBER WALK COURT	$	11.91	2023	February 2024
31200	Lighting	P70 00609 0009	8340	TIMBER WALK COURT	$	11.91	2023	February 2024
31200	Lighting	P70 00609 0010	8348	TIMBER WALK COURT	$	11.91	2023	February 2024
31200	Lighting	P70 00609 0011	8356	TIMBER WALK COURT	$	11.91	2023	February 2024
31200	Lighting	P70 00609 0012	8364	TIMBER WALK COURT	$	11.91	2023	February 2024
31200	Lighting	P70 00609 0013	8372	TIMBER WALK COURT	$	11.91	2023	February 2024
31200	Lighting	P70 00609 0014	8380	TIMBER WALK COURT	$	11.91	2023	February 2024
31200	Lighting	P70 00609 0015	8373	TIMBER WALK COURT	$	11.91	2023	February 2024
31200	Lighting	P70 00609 0016	8365	TIMBER WALK COURT	$	11.91	2023	February 2024
31200	Lighting	P70 00609 0017	8357	TIMBER WALK COURT	$	11.91	2023	February 2024
31200	Lighting	P70 00609 0018	8349	TIMBER WALK COURT	$	11.91	2023	February 2024
31200	Lighting	P70 00609 0019	8341	TIMBER WALK COURT	$	11.91	2023	February 2024
31200	Lighting	P70 00609 0020	8333	TIMBER WALK COURT	$	11.91	2023	February 2024
31200	Lighting	P70 00609 0021	8317	TIMBER WALK COURT	$	11.91	2023	February 2024
31200	Lighting	P70 00609 0022	8309	TIMBER WALK COURT	$	11.91	2023	February 2024
31200	Lighting	P70 00609 0023	6613	ROLLING GLEN	$	11.91	2023	February 2024
31200	Lighting	P70 00609 0024	6605	ROLLING GLEN	$	11.91	2023	February 2024
31200	Lighting	P70 00609 0025	6597	ROLLING GLEN	$	11.91	2023	February 2024
31200	Lighting	P70 00609 0026	6589	ROLLING GLEN	$	11.91	2023	February 2024
31200	Lighting	P70 00609 0027	6581	ROLLING GLEN	$	11.91	2023	February 2024
31200	Lighting	P70 00609 0028	6573	ROLLING GLEN	$	11.91	2023	February 2024
31200	Lighting	P70 00609 0029	6565	ROLLING GLEN	$	11.91	2023	February 2024
31200	Lighting	P70 00609 0030	6557	ROLLING GLEN	$	11.91	2023	February 2024
31200	Lighting	P70 00609 0031	6564	ROLLING GLEN	$	11.91	2023	February 2024
31200	Lighting	P70 00609 0032	6572	ROLLING GLEN	$	11.91	2023	February 2024
31200	Lighting	P70 00609 0033	6580	ROLLING GLEN	$	11.91	2023	February 2024

31200	Lighting	P70 00609 0034	6588	ROLLING GLEN	$	11.91	2023	February 2024
31200	Lighting	P70 00609 0035	6596	ROLLING GLEN	$	11.91	2023	February 2024
31200	Lighting	P70 00609 0036	6604	ROLLING GLEN	$	11.91	2023	February 2024
31200	Lighting	P70 00609 0037	6612	ROLLING GLEN	$	11.91	2023	February 2024
31200	Lighting	P70 00609 0038	6620	ROLLING GLEN	$	11.91	2023	February 2024
31200	Lighting	P70 00609 0039	6628	ROLLING GLEN	$	11.91	2023	February 2024
31200	Lighting	P70 00609 0040	6636	ROLLING GLEN	$	11.91	2023	February 2024
31200	Lighting	P70 00609 0041	6644	ROLLING GLEN	$	11.91	2023	February 2024
31200	Lighting	P70 00610 0001	6552	ROLLING GLEN	$	11.91	2023	February 2024
31200	Lighting	P70 00610 0002	6556	ROLLING GLEN	$	11.91	2023	February 2024
31200	Lighting	P70 00612 0008	6492	SHULL ROAD	$	26.73	2023	February 2024
31200	Lighting	P70 00612 0009	6480	SHULL ROAD	$	26.73	2023	February 2024
31200	Lighting	P70 00612 0010	6468	SHULL ROAD	$	26.73	2023	February 2024
31200	Lighting	P70 00612 0011	6460	SHULL ROAD	$	26.73	2023	February 2024
31200	Lighting	P70 00612 0012	8488	LONE TREE DRIVE	$	26.73	2023	February 2024
31200	Lighting	P70 00612 0013	8480	LONE TREE DRIVE	$	26.73	2023	February 2024
31200	Lighting	P70 00612 0014	8472	LONE TREE DRIVE	$	26.73	2023	February 2024
31200	Lighting	P70 00612 0015	6421	ROLLING GLEN	$	26.73	2023	February 2024
31200	Lighting	P70 00612 0016	6401	PRAIRIE CREEK CT	$	26.73	2023	February 2024
31200	Lighting	P70 00612 0017	6409	PRAIRIE CREEK CT	$	26.73	2023	February 2024
31200	Lighting	P70 00612 0018	6417	PRAIRIE CREEK CT	$	26.73	2023	February 2024
31200	Lighting	P70 00612 0019	6425	PRAIRIE CREEK CT	$	26.73	2023	February 2024
31200	Lighting	P70 00612 0020	6433	PRAIRIE CREEK CT	$	26.73	2023	February 2024
31200	Lighting	P70 00612 0021	6400	PRAIRIE CREEK CT	$	26.73	2023	February 2024
31200	Lighting	P70 00612 0022	6453	ROLLING GLEN	$	26.73	2023	February 2024
31200	Lighting	P70 00612 0023	6460	ROLLING GLEN	$	26.73	2023	February 2024
31200	Lighting	P70 00612 0024	6452	ROLLING GLEN	$	26.73	2023	February 2024
31200	Lighting	P70 00612 0025	6444	ROLLING GLEN	$	26.73	2023	February 2024
31200	Lighting	P70 00612 0026	6436	ROLLING GLEN	$	26.73	2023	February 2024
31200	Lighting	P70 00612 0027	6428	ROLLING GLEN	$	26.73	2023	February 2024
31200	Lighting	P70 00612 0028	6420	ROLLING GLEN	$	26.73	2023	February 2024
31200	Lighting	P70 00612 0029	6412	ROLLING GLEN	$	26.73	2023	February 2024
31200	Lighting	P70 00612 0030	6404	ROLLING GLEN	$	26.73	2023	February 2024
31200	Lighting	P70 00612 0031	6396	ROLLING GLEN	$	26.73	2023	February 2024
31200	Lighting	P70 00612 0032	6388	ROLLING GLEN	$	26.73	2023	February 2024
31200	Lighting	P70 00612 0033	6380	ROLLING GLEN	$	26.73	2023	February 2024

31200	Lighting	P70 00612 0034	6373	ROLLING GLEN	$	26.73	2023	February 2024
31200	Lighting	P70 00612 0035	6381	ROLLING GLEN	$	26.73	2023	February 2024
31200	Lighting	P70 00612 0036	6389	ROLLING GLEN	$	26.73	2023	February 2024
31200	Lighting	P70 00612 0037	6397	ROLLING GLEN	$	26.73	2023	February 2024
31200	Lighting	P70 00612 0038	8463	LONE TREE DRIVE	$	26.73	2023	February 2024
31200	Lighting	P70 00612 0039	8471	LONE TREE DRIVE	$	26.73	2023	February 2024
31200	Lighting	P70 00612 0040	8479	LONE TREE DRIVE	$	26.73	2023	February 2024
31200	Lighting	P70 00612 0041	8487	LONE TREE DRIVE	$	26.73	2023	February 2024
31200	Lighting	P70 00612 0042	8495	LONE TREE DRIVE	$	26.73	2023	February 2024
31200	Lighting	P70 00612 0043		SHULL ROAD- VACANT	$	26.73	2023	February 2024
31200	Lighting	P70 00613 0011	6584	SHULL ROAD	$	26.73	2023	February 2024
31200	Lighting	P70 00613 0012	6574	SHULL ROAD	$	26.73	2023	February 2024
31200	Lighting	P70 00613 0013	6564	SHULL ROAD	$	26.73	2023	February 2024
31200	Lighting	P70 00613 0014	6554	SHULL ROAD	$	26.73	2023	February 2024
31200	Lighting	P70 00613 0015	6544	SHULL ROAD	$	26.73	2023	February 2024
31200	Lighting	P70 00613 0016	6534	SHULL ROAD	$	26.73	2023	February 2024
31200	Lighting	P70 00613 0017	6526	SHULL ROAD	$	26.73	2023	February 2024
31200	Lighting	P70 00613 0018	6522	SHULL ROAD	$	26.73	2023	February 2024
31200	Lighting	P70 00613 0019	6516	SHULL ROAD	$	26.73	2023	February 2024
31200	Lighting	P70 00613 0020	6508	SHULL ROAD	$	26.73	2023	February 2024
31200	Lighting	P70 00613 0021	6500	SHULL ROAD	$	26.73	2023	February 2024
31200	Lighting	P70 00613 0022	6441	PRAIRIE CREEK CT	$	26.73	2023	February 2024
31200	Lighting	P70 00613 0023	6449	PRAIRIE CREEK CT	$	26.73	2023	February 2024
31200	Lighting	P70 00613 0024	6459	PRAIRIE CREEK CT	$	26.73	2023	February 2024
31200	Lighting	P70 00613 0025	6465	PRAIRIE CREEK CT	$	26.73	2023	February 2024
31200	Lighting	P70 00613 0026	6473	PRAIRIE CREEK CT	$	26.73	2023	February 2024
31200	Lighting	P70 00613 0027	6481	PRAIRIE CREEK CT	$	26.73	2023	February 2024
31200	Lighting	P70 00613 0028	6489	PRAIRIE CREEK CT	$	26.73	2023	February 2024
31200	Lighting	P70 00613 0029	6497	PRAIRIE CREEK CT	$	26.73	2023	February 2024
31200	Lighting	P70 00613 0030	6505	PRAIRIE CREEK CT	$	26.73	2023	February 2024
31200	Lighting	P70 00613 0031	6504	PRAIRIE CREEK CT	$	26.73	2023	February 2024
31200	Lighting	P70 00613 0032	6496	PRAIRIE CREEK CT	$	26.73	2023	February 2024
31200	Lighting	P70 00613 0033	6480	PRAIRIE CREEK CT	$	26.73	2023	February 2024
31200	Lighting	P70 00613 0034	6472	PRAIRIE CREEK CT	$	26.73	2023	February 2024
31200	Lighting	P70 00613 0035	8446	MOCCASIN WAY	$	26.73	2023	February 2024
31200	Lighting	P70 00613 0036	8438	MOCCASIN WAY	$	26.73	2023	February 2024

31200	Lighting	P70 00613 0037	8430	MOCCASIN WAY	$	26.73	2023	February 2024
31200	Lighting	P70 00613 0038	8429	MOCCASIN WAY	$	26.73	2023	February 2024
31200	Lighting	P70 00613 0039	8437	MOCCASIN WAY	$	26.73	2023	February 2024
31200	Lighting	P70 00613 0040	8445	MOCCASIN WAY	$	26.73	2023	February 2024
31200	Lighting	P70 00613 0041	8453	MOCCASIN WAY	$	26.73	2023	February 2024
31200	Lighting	P70 00613 0042	6456	PRAIRIE CREEK CT	$	26.73	2023	February 2024
31200	Lighting	P70 00613 0043	6440	PRAIRIE CREEK CT	$	26.73	2023	February 2024
31200	Lighting	P70 00613 0044	6424	PRAIRIE CREEK CT	$	26.73	2023	February 2024
31200	Lighting	P70 00613 0045	6416	PRAIRIE CREEK CT	$	26.73	2023	February 2024
31200	Lighting	P70 00614 0001	5836	SHULL ROAD	$	33.68	2023	February 2024
31200	Lighting	P70 00614 0002	5844	SHULL ROAD	$	33.68	2023	February 2024
31200	Lighting	P70 00614 0003	5852	SHULL ROAD	$	33.68	2023	February 2024
31200	Lighting	P70 00614 0004	5860	SHULL ROAD	$	33.68	2023	February 2024
31200	Lighting	P70 00614 0005	5870	SHULL ROAD	$	33.68	2023	February 2024
31200	Lighting	P70 00614 0006	5880	SHULL ROAD	$	33.68	2023	February 2024
31200	Lighting	P70 00614 0007	5890	SHULL ROAD	$	33.68	2023	February 2024
31200	Lighting	P70 00614 0008	5900	SHULL ROAD	$	33.68	2023	February 2024
31200	Lighting	P70 00614 0009	5910	SHULL ROAD	$	33.68	2023	February 2024
31200	Lighting	P70 00614 0010	5922	SHULL ROAD	$	33.68	2023	February 2024
31200	Lighting	P70 00614 0011	5934	SHULL ROAD	$	33.68	2023	February 2024
31200	Lighting	P70 00614 0012	5946	SHULL ROAD	$	33.68	2023	February 2024
31200	Lighting	P70 00614 0013	8445	INDIAN MOUND DR	$	33.68	2023	February 2024
31200	Lighting	P70 00614 0014	8437	INDIAN MOUND DR	$	33.68	2023	February 2024
31200	Lighting	P70 00614 0015	8429	INDIAN MOUND DR	$	33.68	2023	February 2024
31200	Lighting	P70 00614 0016	8421	INDIAN MOUND DR	$	33.68	2023	February 2024
31200	Lighting	P70 00614 0017	8413	INDIAN MOUND DR	$	33.68	2023	February 2024
31200	Lighting	P70 00614 0018	8405	INDIAN MOUND DR	$	33.68	2023	February 2024
31200	Lighting	P70 00614 0019	8397	INDIAN MOUND DR	$	33.68	2023	February 2024
31200	Lighting	P70 00614 0020	5981	DEER PARK PLACE	$	33.68	2023	February 2024
31200	Lighting	P70 00614 0021	5973	DEER PARK PLACE	$	33.68	2023	February 2024
31200	Lighting	P70 00614 0022	5965	DEER PARK PLACE	$	33.68	2023	February 2024
31200	Lighting	P70 00614 0023	5964	DEER PARK PLACE	$	33.68	2023	February 2024
31200	Lighting	P70 00614 0024	5972	DEER PARK PLACE	$	33.68	2023	February 2024
31200	Lighting	P70 00614 0025	5980	DEER PARK PLACE	$	33.68	2023	February 2024
31200	Lighting	P70 00614 0026	8373	INDIAN MOUND DR	$	33.68	2023	February 2024
31200	Lighting	P70 00614 0027	8365	INDIAN MOUND DR	$	33.68	2023	February 2024

31200	Lighting	P70 00614 0028	8357	INDIAN MOUND DR	$	33.68	2023	February 2024
31200	Lighting	P70 00614 0029	8356	INDIAN MOUND DR	$	33.68	2023	February 2024
31200	Lighting	P70 00614 0030	8372	INDIAN MOUND DR	$	33.68	2023	February 2024
31200	Lighting	P70 00614 0031	8380	INDIAN MOUND DR	$	33.68	2023	February 2024
31200	Lighting	P70 00614 0032	8388	INDIAN MOUND DR	$	33.68	2023	February 2024
31200	Lighting	P70 00614 0033	8396	INDIAN MOUND DR	$	33.68	2023	February 2024
31200	Lighting	P70 00614 0034	8404	INDIAN MOUND DR	$	33.68	2023	February 2024
31200	Lighting	P70 00614 0035	8412	INDIAN MOUND DR	$	33.68	2023	February 2024
31200	Lighting	P70 00614 0036	8420	INDIAN MOUND DR	$	33.68	2023	February 2024
31200	Lighting	P70 00614 0037	8428	INDIAN MOUND DR	$	33.68	2023	February 2024
31200	Lighting	P70 00614 0038	8436	INDIAN MOUND DR	$	33.68	2023	February 2024
31200	Lighting	P70 00614 0039	8444	INDIAN MOUND DR	$	33.68	2023	February 2024
31200	Lighting	P70 00614 0040	8458	EAGLE PASS DR	$	33.68	2023	February 2024
31200	Lighting	P70 00614 0041	8466	EAGLE PASS DR	$	33.68	2023	February 2024
31200	Lighting	P70 00614 0042	8474	EAGLE PASS DR	$	33.68	2023	February 2024
31200	Lighting	P70 00614 0043	8482	EAGLE PASS DR	$	33.68	2023	February 2024
31200	Lighting	P70 00614 0044	8490	EAGLE PASS DR	$	33.68	2023	February 2024
31200	Lighting	P70 00614 0045	8498	EAGLE PASS DR	$	33.68	2023	February 2024
31200	Lighting	P70 00616 0001	8409	EAGLE PASS DR	$	33.68	2023	February 2024
31200	Lighting	P70 00616 0002	8401	EAGLE PASS DR	$	33.68	2023	February 2024
31200	Lighting	P70 00616 0003	8393	EAGLE PASS DR	$	33.68	2023	February 2024
31200	Lighting	P70 00616 0004	8385	EAGLE PASS DR	$	33.68	2023	February 2024
31200	Lighting	P70 00616 0005	8377	EAGLE PASS DR	$	33.68	2023	February 2024
31200	Lighting	P70 00616 0006	8369	EAGLE PASS DR	$	33.68	2023	February 2024
31200	Lighting	P70 00616 0007	8361	EAGLE PASS DR	$	33.68	2023	February 2024
31200	Lighting	P70 00616 0008	8353	EAGLE PASS DR	$	33.68	2023	February 2024
31200	Lighting	P70 00616 0009	8345	EAGLE PASS DR	$	33.68	2023	February 2024
31200	Lighting	P70 00616 0010	8337	EAGLE PASS DR	$	33.75	2023	February 2024
31200	Lighting	P70 00616 0011	6038	INDIAN BLUFF CIRCLE	$	33.75	2023	February 2024
31200	Lighting	P70 00616 0012	6046	INDIAN BLUFF CIRCLE	$	33.75	2023	February 2024
31200	Lighting	P70 00616 0013	6054	INDIAN BLUFF CIRCLE	$	33.75	2023	February 2024
31200	Lighting	P70 00616 0014	6062	INDIAN BLUFF CIRCLE	$	33.75	2023	February 2024
31200	Lighting	P70 00616 0015	6070	INDIAN BLUFF CIRCLE	$	33.75	2023	February 2024
31200	Lighting	P70 00616 0016	6078	INDIAN BLUFF CIRCLE	$	33.75	2023	February 2024
31200	Lighting	P70 00616 0017	6086	INDIAN BLUFF CIRCLE	$	33.75	2023	February 2024
31200	Lighting	P70 00616 0018	6094	INDIAN BLUFF CIRCLE	$	33.75	2023	February 2024

31200	Lighting	P70 00616 0019	6102	INDIAN BLUFF CIRCLE	$	33.75	2023	February 2024
31200	Lighting	P70 00616 0020	6093	INDIAN BLUFF CIRCLE	$	33.75	2023	February 2024
31200	Lighting	P70 00616 0021	6085	INDIAN BLUFF CIRCLE	$	33.75	2023	February 2024
31200	Lighting	P70 00616 0022	6077	INDIAN BLUFF CIRCLE	$	33.75	2023	February 2024
31200	Lighting	P70 00616 0023	6069	INDIAN BLUFF CIRCLE	$	33.75	2023	February 2024
31200	Lighting	P70 00616 0024	6061	INDIAN BLUFF CIRCLE	$	33.75	2023	February 2024
31200	Lighting	P70 00616 0025	8340	INDIAN MOUND DR	$	33.75	2023	February 2024
31200	Lighting	P70 00616 0026	8348	INDIAN MOUND DR	$	33.75	2023	February 2024
31200	Lighting	P70 00616 0027	8349	INDIAN MOUND DR	$	33.75	2023	February 2024
31200	Lighting	P70 00616 0028	8341	INDIAN MOUND DR	$	33.75	2023	February 2024
31200	Lighting	P70 00616 0029	8333	INDIAN MOUND DR	$	33.75	2023	February 2024
31200	Lighting	P70 00616 0030	8325	INDIAN MOUND DR	$	33.75	2023	February 2024
31200	Lighting	P70 00616 0031	8317	INDIAN MOUND DR	$	33.75	2023	February 2024
31200	Lighting	P70 00616 0032	8309	INDIAN MOUND DR	$	33.75	2023	February 2024
31200	Lighting	P70 00616 0033	8301	INDIAN MOUND DR	$	33.75	2023	February 2024
31200	Lighting	P70 00616 0034	8306	EAGLE PASS DR	$	33.75	2023	February 2024
31200	Lighting	P70 00616 0035	8314	EAGLE PASS DR	$	33.75	2023	February 2024
31200	Lighting	P70 00616 0036	8322	EAGLE PASS DR	$	33.75	2023	February 2024
31200	Lighting	P70 00616 0037	8330	EAGLE PASS DR	$	33.75	2023	February 2024
31200	Lighting	P70 00616 0038	8338	EAGLE PASS DR	$	33.75	2023	February 2024
31200	Lighting	P70 00616 0039	8346	EAGLE PASS DR	$	33.75	2023	February 2024
31200	Lighting	P70 00616 0040	8354	EAGLE PASS DR	$	33.75	2023	February 2024
31200	Lighting	P70 00616 0041	6088	BROWN DEER PLACE	$	33.75	2023	February 2024
31200	Lighting	P70 00616 0042	6046	BROWN DEER PLACE	$	33.75	2023	February 2024
31200	Lighting	P70 00616 0043	6054	BROWN DEER PLACE	$	33.75	2023	February 2024
31200	Lighting	P70 00616 0044	6039	BROWN DEER PLACE	$	33.75	2023	February 2024
31200	Lighting	P70 00617 0001	6041	GREEN KNOLLS DRIVE	$	33.75	2023	February 2024
31200	Lighting	P70 00617 0002	8426	EAGLE PASS DR	$	33.75	2023	February 2024
31200	Lighting	P70 00617 0003	8434	EAGLE PASS DR	$	33.75	2023	February 2024
31200	Lighting	P70 00617 0004	8442	EAGLE PASS DR	$	33.75	2023	February 2024
31200	Lighting	P70 00617 0005	8450	EAGLE PASS DR	$	33.75	2023	February 2024
31200	Lighting	P70 00617 0006	8457	EAGLE PASS DR	$	33.75	2023	February 2024
31200	Lighting	P70 00617 0007	8449	EAGLE PASS DR	$	33.75	2023	February 2024
31200	Lighting	P70 00617 0008	8441	EAGLE PASS DR	$	33.75	2023	February 2024
31200	Lighting	P70 00617 0009	8425	EAGLE PASS DR	$	33.75	2023	February 2024
31200	Lighting	P70 00617 0010	8417	EAGLE PASS DR	$	33.75	2023	February 2024

31200	Lighting	P70 00617 0011	6062	BROWN DEER PLACE	$	33.75	2023	February 2024
31200	Lighting	P70 00617 0012	6070	BROWN DEER PLACE	$	33.75	2023	February 2024
31200	Lighting	P70 00617 0013	6078	BROWN DEER PLACE	$	33.75	2023	February 2024
31200	Lighting	P70 00617 0014	6086	BROWN DEER PLACE	$	33.75	2023	February 2024
31200	Lighting	P70 00617 0015	6087	BROWN DEER PLACE	$	33.75	2023	February 2024
31200	Lighting	P70 00617 0016	6077	BROWN DEER PLACE	$	33.75	2023	February 2024
31200	Lighting	P70 00617 0017	6067	BROWN DEER PLACE	$	33.75	2023	February 2024
31200	Lighting	P70 00617 0018	6055	BROWN DEER PLACE	$	33.75	2023	February 2024
31200	Lighting	P70 00617 0019	8394	EAGLE PASS DR	$	33.75	2023	February 2024
31200	Lighting	P70 00617 0020	8402	EAGLE PASS DR	$	33.75	2023	February 2024
31200	Lighting	P70 00617 0021	6049	GREEN KNOLLS DRIVE	$	33.75	2023	February 2024
31200	Lighting	P70 00617 0022	6125	LITTLE CREEK	$	36.52	2023	February 2024
31200	Lighting	P70 00617 0023	6117	LITTLE CREEK	$	36.52	2023	February 2024
31200	Lighting	P70 00617 0024	6109	LITTLE CREEK	$	36.52	2023	February 2024
31200	Lighting	P70 00617 0025	6105	LITTLE CREEK	$	36.52	2023	February 2024
31200	Lighting	P70 00617 0026	6101	LITTLE CREEK	$	36.52	2023	February 2024
31200	Lighting	P70 00617 0027	6100	LITTLE CREEK	$	36.52	2023	February 2024
31200	Lighting	P70 00617 0028	6108	LITTLE CREEK	$	36.52	2023	February 2024
31200	Lighting	P70 00617 0029	6116	LITTLE CREEK	$	36.52	2023	February 2024
31200	Lighting	P70 00617 0030	6124	LITTLE CREEK	$	36.52	2023	February 2024
31200	Lighting	P70 00617 0031	6132	LITTLE CREEK	$	36.52	2023	February 2024
31200	Lighting	P70 00617 0032	6097	GREEN KNOLLS DRIVE	$	36.52	2023	February 2024
31200	Lighting	P70 00617 0033	6089	GREEN KNOLLS DRIVE	$	36.52	2023	February 2024
31200	Lighting	P70 00617 0034	6081	GREEN KNOLLS DRIVE	$	36.52	2023	February 2024
31200	Lighting	P70 00617 0035	6073	GREEN KNOLLS DRIVE	$	36.52	2023	February 2024
31200	Lighting	P70 00617 0036	6065	GREEN KNOLLS DRIVE	$	36.52	2023	February 2024
31200	Lighting	P70 00617 0037	6057	GREEN KNOLLS DRIVE	$	36.52	2023	February 2024
31200	Lighting	P70 00617 0038	6049	GREEN KNOLLS DRIVE	$	36.52	2023	February 2024
31200	Lighting	P70 00617 0039	6048	GREEN KNOLLS DRIVE	$	36.52	2023	February 2024
31200	Lighting	P70 00617 0040	6056	GREEN KNOLLS DRIVE	$	36.52	2023	February 2024
31200	Lighting	P70 00617 0041	6064	GREEN KNOLLS DRIVE	$	36.52	2023	February 2024
31200	Lighting	P70 00617 0042	8299	SUNNYVALE	$	36.52	2023	February 2024
31200	Lighting	P70 00617 0043	8291	SUNNYVALE	$	36.52	2023	February 2024
31200	Lighting	P70 00617 0044	8283	SUNNYVALE	$	36.52	2023	February 2024
31200	Lighting	P70 00617 0045	8282	SUNNYVALE	$	36.52	2023	February 2024
31200	Lighting	P70 00617 0046	8290	SUNNYVALE	$	36.52	2023	February 2024

31200	Lighting	P70 00617 0047	8298	SUNNYVALE	$	36.52	2023	February 2024
31200	Lighting	P70 00618 0001	6153	GREEN KNOLLS DRIVE	$	36.52	2023	February 2024
31200	Lighting	P70 00618 0002	6171	LITTLE CREEK	$	36.52	2023	February 2024
31200	Lighting	P70 00618 0003	6165	LITTLE CREEK	$	36.52	2023	February 2024
31200	Lighting	P70 00618 0004	6157	LITTLE CREEK	$	36.52	2023	February 2024
31200	Lighting	P70 00618 0005	6151	LITTLE CREEK	$	36.52	2023	February 2024
31200	Lighting	P70 00618 0006	6149	LITTLE CREEK	$	36.52	2023	February 2024
31200	Lighting	P70 00618 0007	6143	LITTLE CREEK	$	36.52	2023	February 2024
31200	Lighting	P70 00618 0008	6137	LITTLE CREEK	$	36.52	2023	February 2024
31200	Lighting	P70 00618 0009	6133	LITTLE CREEK	$	36.52	2023	February 2024
31200	Lighting	P70 00618 0010	6140	LITTLE CREEK	$	36.52	2023	February 2024
31200	Lighting	P70 00618 0011	6148	LITTLE CREEK	$	36.52	2023	February 2024
31200	Lighting	P70 00618 0012	6156	LITTLE CREEK	$	36.52	2023	February 2024
31200	Lighting	P70 00618 0013	6164	LITTLE CREEK	$	36.52	2023	February 2024
31200	Lighting	P70 00618 0014	6172	LITTLE CREEK	$	36.52	2023	February 2024
31200	Lighting	P70 00618 0015	6121	GREEN KNOLLS DRIVE	$	36.52	2023	February 2024
31200	Lighting	P70 00618 0016	6113	GREEN KNOLLS DRIVE	$	36.52	2023	February 2024
31200	Lighting	P70 00618 0017	6105	GREEN KNOLLS DRIVE	$	36.52	2023	February 2024
31200	Lighting	P70 00618 0018	6160	GREENFIELD	$	36.52	2023	February 2024
31200	Lighting	P70 00618 0019	6168	GREENFIELD	$	36.52	2023	February 2024
31200	Lighting	P70 00618 0020	6176	GREENFIELD	$	36.52	2023	February 2024
31200	Lighting	P70 00618 0020	8271	BIG HORN	$	36.52	2023	February 2024
31200	Lighting	P70 00618 0022	8263	BIG HORN	$	36.52	2023	February 2024
31200	Lighting	P70 00618 0023	8255	BIG HORN	$	36.52	2023	February 2024
31200	Lighting	P70 00618 0024	8256	BIG HORN	$	36.52	2023	February 2024
31200	Lighting	P70 00618 0025	8264	BIG HORN	$	36.52	2023	February 2024
31200	Lighting	P70 00618 0026	8872	BIG HORN	$	36.52	2023	February 2024
31200	Lighting	P70 00618 0027	6193	GREENFIELD	$	36.52	2023	February 2024
31200	Lighting	P70 00618 0028	6185	GREENFIELD	$	36.52	2023	February 2024
31200	Lighting	P70 00618 0029	6177	GREENFIELD	$	36.52	2023	February 2024
31200	Lighting	P70 00618 0030	6169	GREENFIELD	$	36.52	2023	February 2024
31200	Lighting	P70 00618 0031	6161	GREENFIELD	$	36.52	2023	February 2024
31200	Lighting	P70 00618 0032	6120	GREEN KNOLLS DRIVE	$	36.52	2023	February 2024
31200	Lighting	P70 00618 0033	6128	GREEN KNOLLS DRIVE	$	36.52	2023	February 2024
31200	Lighting	P70 00618 0034	8289	MILL SPRING	$	36.52	2023	February 2024
31200	Lighting	P70 00618 0035	8281	MILL SPRING	$	36.52	2023	February 2024

31200	Lighting	P70 00618 0036	8280	MILL SPRING	$	36.52	2023	February 2024
31200	Lighting	P70 00618 0037	8288	MILL SPRING	$	36.52	2023	February 2024
31200	Lighting	P70 00618 0038	8294	MILL SPRING	$	36.52	2023	February 2024
31200	Lighting	P70 00618 0039	8298	MILL SPRING	$	36.52	2023	February 2024
31200	Lighting	P70 00618 0040	6146	GREEN KNOLLS DRIVE	$	36.52	2023	February 2024
31200	Lighting	P70 00618 0041	6154	GREEN KNOLLS DRIVE	$	36.52	2023	February 2024
31200	Lighting	P70 00701 0001	7119	SHULL ROAD	$	26.30	2023	February 2024
31200	Lighting	P70 00701 0002	6894	DEER RIDGE DRIVE	$	26.30	2023	February 2024
31200	Lighting	P70 00701 0003	6895	DEER RIDGE DRIVE	$	26.30	2023	February 2024
31200	Lighting	P70 00701 0004	8609	DEER HAVEN	$	26.30	2023	February 2024
31200	Lighting	P70 00701 0005	8610	DEER HAVEN	$	26.30	2023	February 2024
31200	Lighting	P70 00701 0006	8597	DEER BEND DRIVE	$	26.30	2023	February 2024
31200	Lighting	P70 00701 0007	8607	DEER BEND DRIVE	$	26.30	2023	February 2024
31200	Lighting	P70 00701 0008	8617	DEER BEND DRIVE	$	26.30	2023	February 2024
31200	Lighting	P70 00701 0009	8638	DEER BEND DRIVE	$	26.30	2023	February 2024
31200	Lighting	P70 00701 0010	8628	DEER BEND DRIVE	$	26.30	2023	February 2024
31200	Lighting	P70 00701 0011	8618	DEER BEND DRIVE	$	26.30	2023	February 2024
31200	Lighting	P70 00701 0012	8608	DEER BEND DRIVE	$	26.30	2023	February 2024
31200	Lighting	P70 00701 0013	8532	CAMEO LANE	$	26.30	2023	February 2024
31200	Lighting	P70 00701 0014	8524	CAMEO LANE	$	26.30	2023	February 2024
31200	Lighting	P70 00701 0015	8516	CAMEO LANE	$	26.30	2023	February 2024
31200	Lighting	P70 00701 0016	8517	CAMEO LANE	$	26.30	2023	February 2024
31200	Lighting	P70 00701 0017	8523	CAMEO LANE	$	26.30	2023	February 2024
31200	Lighting	P70 00701 0018	8531	CAMEO LANE	$	26.30	2023	February 2024
31200	Lighting	P70 00701 0019	8547	CAMEO LANE	$	26.30	2023	February 2024
31200	Lighting	P70 00701 0020	8602	DEER HAVEN	$	26.30	2023	February 2024
31200	Lighting	P70 00701 0021	8594	DEER HAVEN	$	26.30	2023	February 2024
31200	Lighting	P70 00701 0022	8586	DEER HAVEN	$	26.30	2023	February 2024
31200	Lighting	P70 00701 0023	8578	DEER HAVEN	$	26.30	2023	February 2024
31200	Lighting	P70 00701 0024	7129	SHULL ROAD	$	26.30	2023	February 2024
31200	Lighting	P70 00701 0025	7145	SHULL ROAD	$	26.30	2023	February 2024
31200	Lighting	P70 00701 0026	7165	SHULL ROAD	$	26.30	2023	February 2024
31200	Lighting	P70 00701 0027	7181	SHULL ROAD	$	26.30	2023	February 2024
31200	Lighting	P70 00701 0028	7191	SHULL ROAD	$	26.30	2023	February 2024
31200	Lighting	P70 00701 0029	7201	SHULL ROAD	$	26.30	2023	February 2024
31200	Lighting	P70 00701 0030	7079	SHULL ROAD	$	27.53	2023	February 2024

31200	Lighting	P70 00701 0031	7099	SHULL ROAD	$	27.53	2023	February 2024
31200	Lighting	P70 00701 0032	7109	SHULL ROAD	$	27.53	2023	February 2024
31200	Lighting	P70 00701 0033	6884	DEER RIDGE DRIVE	$	27.53	2023	February 2024
31200	Lighting	P70 00701 0034	6874	DEER RIDGE DRIVE	$	27.53	2023	February 2024
31200	Lighting	P70 00701 0035	6864	DEER RIDGE DRIVE	$	27.53	2023	February 2024
31200	Lighting	P70 00701 0036	6854	DEER RIDGE DRIVE	$	27.53	2023	February 2024
31200	Lighting	P70 00701 0037	6825	DEER RIDGE DRIVE	$	27.53	2023	February 2024
31200	Lighting	P70 00701 0038	6835	DEER RIDGE DRIVE	$	27.53	2023	February 2024
31200	Lighting	P70 00701 0039	6855	DEER RIDGE DRIVE	$	27.53	2023	February 2024
31200	Lighting	P70 00701 0040	6875	DEER RIDGE DRIVE	$	27.53	2023	February 2024
31200	Lighting	P70 00701 0041	8617	DEER HAVEN	$	26.08	2023	February 2024
31200	Lighting	P70 00701 0042	8613	DEER HAVEN	$	26.08	2023	February 2024
31200	Lighting	P70 00701 0043	8618	DEER HAVEN	$	26.08	2023	February 2024
31200	Lighting	P70 00702 0001	8637	DEER BEND DRIVE	$	26.30	2023	February 2024
31200	Lighting	P70 00702 0002	8647	DEER BEND DRIVE	$	26.30	2023	February 2024
31200	Lighting	P70 00702 0003	6966	CALDWELL CIRCLE	$	26.30	2023	February 2024
31200	Lighting	P70 00702 0004	6956	CALDWELL CIRCLE	$	26.30	2023	February 2024
31200	Lighting	P70 00702 0005	6946	CALDWELL CIRCLE	$	26.30	2023	February 2024
31200	Lighting	P70 00702 0006	6955	CALDWELL CIRCLE	$	26.30	2023	February 2024
31200	Lighting	P70 00702 0007	6965	CALDWELL CIRCLE	$	26.30	2023	February 2024
31200	Lighting	P70 00702 0008	8679	DEER BEND DRIVE	$	26.30	2023	February 2024
31200	Lighting	P70 00702 0009	8687	DEER BEND DRIVE	$	26.30	2023	February 2024
31200	Lighting	P70 00702 0010	6978	CHARLESGATE	$	26.30	2023	February 2024
31200	Lighting	P70 00702 0011	6968	CHARLESGATE	$	26.30	2023	February 2024
31200	Lighting	P70 00702 0012	6967	CHARLESGATE	$	26.30	2023	February 2024
31200	Lighting	P70 00702 0013	6977	CHARLESGATE	$	26.30	2023	February 2024
31200	Lighting	P70 00702 0014	6987	CHARLESGATE	$	26.30	2023	February 2024
31200	Lighting	P70 00702 0015	6997	CHARLESGATE	$	26.30	2023	February 2024
31200	Lighting	P70 00702 0016	8698	DEER BEND DRIVE	$	26.30	2023	February 2024
31200	Lighting	P70 00702 0017	8688	DEER BEND DRIVE	$	26.30	2023	February 2024
31200	Lighting	P70 00702 0018	8678	DEER BEND DRIVE	$	26.30	2023	February 2024
31200	Lighting	P70 00702 0019	8668	DEER BEND DRIVE	$	26.30	2023	February 2024
31200	Lighting	P70 00702 0020	8658	DEER BEND DRIVE	$	26.30	2023	February 2024
31200	Lighting	P70 00702 0021	8648	DEER BEND DRIVE	$	26.30	2023	February 2024
31200	Lighting	P70 00702 0022	6957	CHARLESGATE	$	26.08	2023	February 2024
31200	Lighting	P70 00702 0023	6947	CHARLESGATE	$	26.08	2023	February 2024

31200	Lighting	P70 00702 0024	6937	CHARLESGATE	$	26.08	2023	February 2024
31200	Lighting	P70 00702 0025	6927	CHARLESGATE	$	26.08	2023	February 2024
31200	Lighting	P70 00702 0026	6917	CHARLESGATE	$	26.08	2023	February 2024
31200	Lighting	P70 00702 0027	6907	CHARLESGATE	$	26.08	2023	February 2024
31200	Lighting	P70 00702 0028	6897	CHARLESGATE	$	26.08	2023	February 2024
31200	Lighting	P70 00702 0029	6887	CHARLESGATE	$	26.08	2023	February 2024
31200	Lighting	P70 00702 0030	6888	CHARLESGATE	$	26.08	2023	February 2024
31200	Lighting	P70 00702 0031	6898	CHARLESGATE	$	26.08	2023	February 2024
31200	Lighting	P70 00702 0032	8657	DEER HAVEN	$	26.08	2023	February 2024
31200	Lighting	P70 00702 0033	8647	DEER HAVEN	$	26.08	2023	February 2024
31200	Lighting	P70 00702 0034	8637	DEER HAVEN	$	26.08	2023	February 2024
31200	Lighting	P70 00702 0035	8627	DEER HAVEN	$	26.08	2023	February 2024
31200	Lighting	P70 00702 0036	8626	DEER HAVEN	$	26.08	2023	February 2024
31200	Lighting	P70 00702 0037	8634	DEER HAVEN	$	26.08	2023	February 2024
31200	Lighting	P70 00702 0038	8642	DEER HAVEN	$	26.08	2023	February 2024
31200	Lighting	P70 00702 0039	8650	DEER HAVEN	$	26.08	2023	February 2024
31200	Lighting	P70 00702 0040	8658	DEER HAVEN	$	26.08	2023	February 2024
31200	Lighting	P70 00702 0041	8668	DEER HAVEN	$	26.08	2023	February 2024
31200	Lighting	P70 00702 0042	6938	CHARLESGATE	$	26.08	2023	February 2024
31200	Lighting	P70 00702 0043	6948	CHARLESGATE	$	26.08	2023	February 2024
31200	Lighting	P70 00702 0044	6958	CHARLESGATE	$	26.08	2023	February 2024
31200	Lighting	P70 00703 0001	6873	SHULL ROAD	$	27.53	2023	February 2024
31200	Lighting	P70 00703 0005	6923	SHULL ROAD	$	27.53	2023	February 2024
31200	Lighting	P70 00703 0006	6935	SHULL ROAD	$	27.53	2023	February 2024
31200	Lighting	P70 00703 0007	6949	SHULL ROAD	$	27.53	2023	February 2024
31200	Lighting	P70 00703 0008	6963	SHULL ROAD	$	27.53	2023	February 2024
31200	Lighting	P70 00703 0009	6993	SHULL ROAD	$	27.53	2023	February 2024
31200	Lighting	P70 00703 0010	7005	SHULL ROAD	$	27.53	2023	February 2024
31200	Lighting	P70 00703 0011	7019	SHULL ROAD	$	27.53	2023	February 2024
31200	Lighting	P70 00703 0012	7039	SHULL ROAD	$	27.53	2023	February 2024
31200	Lighting	P70 00703 0013	7059	SHULL ROAD	$	27.53	2023	February 2024
31200	Lighting	P70 00703 0014	6844	DEER RIDGE DRIVE	$	27.53	2023	February 2024
31200	Lighting	P70 00703 0015	6834	DEER RIDGE DRIVE	$	27.53	2023	February 2024
31200	Lighting	P70 00703 0016	6824	DEER RIDGE DRIVE	$	27.53	2023	February 2024
31200	Lighting	P70 00703 0017	8580	CODY COURT	$	27.53	2023	February 2024
31200	Lighting	P70 00703 0018	8570	CODY COURT	$	27.53	2023	February 2024

31200	Lighting	P70 00703 0019	8560	CODY COURT	$	27.53	2023	February 2024
31200	Lighting	P70 00703 0020	6809	CASA GRANDE COURT	$	27.53	2023	February 2024
31200	Lighting	P70 00703 0021	6821	CASA GRANDE COURT	$	27.53	2023	February 2024
31200	Lighting	P70 00703 0022	6820	CASA GRANDE COURT	$	27.53	2023	February 2024
31200	Lighting	P70 00703 0023	6810	CASA GRANDE COURT	$	27.53	2023	February 2024
31200	Lighting	P70 00703 0024	6800	CASA GRANDE COURT	$	27.53	2023	February 2024
31200	Lighting	P70 00703 0025	8540	CODY COURT	$	27.53	2023	February 2024
31200	Lighting	P70 00703 0027	8525	CODY COURT	$	27.53	2023	February 2024
31200	Lighting	P70 00703 0028	8535	CODY COURT	$	27.53	2023	February 2024
31200	Lighting	P70 00703 0029	8545	CODY COURT	$	27.53	2023	February 2024
31200	Lighting	P70 00703 0030	8555	CODY COURT	$	27.53	2023	February 2024
31200	Lighting	P70 00703 0031	8575	CODY COURT	$	27.53	2023	February 2024
31200	Lighting	P70 00703 0032	8798	DEER CHASE DRIVE	$	14.80	2023	February 2024
31200	Lighting	P70 00703 0033	8788	DEER CHASE DRIVE	$	14.80	2023	February 2024
31200	Lighting	P70 00703 0034	8778	DEER CHASE DRIVE	$	14.80	2023	February 2024
31200	Lighting	P70 00703 0035	8768	DEER CHASE DRIVE	$	14.80	2023	February 2024
31200	Lighting	P70 00703 0036	8758	DEER CHASE DRIVE	$	14.80	2023	February 2024
31200	Lighting	P70 00703 0037	8748	DEER CHASE DRIVE	$	14.80	2023	February 2024
31200	Lighting	P70 00703 0038	8738	DEER CHASE DRIVE	$	14.80	2023	February 2024
31200	Lighting	P70 00703 0039	8728	DEER CHASE DRIVE	$	14.80	2023	February 2024
31200	Lighting	P70 00703 0040	8530	CODY COURT	$	27.53	2023	February 2024
31200	Lighting	P70 00703 0041	6909	SHULL ROAD	$	27.53	2023	February 2024
31200	Lighting	P70 00703 0042	6897	SHULL ROAD	$	27.53	2023	February 2024
31200	Lighting	P70 00703 0043	6885	SHULL ROAD	$	27.53	2023	February 2024
31200	Lighting	P70 00704 0001	6804	DEER RIDGE DRIVE	$	27.53	2023	February 2024
31200	Lighting	P70 00704 0002	6794	DEER RIDGE DRIVE	$	27.53	2023	February 2024
31200	Lighting	P70 00704 0003	6754	DEER RIDGE DRIVE	$	27.53	2023	February 2024
31200	Lighting	P70 00704 0004	6734	DEER RIDGE DRIVE	$	27.53	2023	February 2024
31200	Lighting	P70 00704 0005	6735	DEER RIDGE DRIVE	$	27.53	2023	February 2024
31200	Lighting	P70 00704 0006	6745	DEER RIDGE DRIVE	$	27.53	2023	February 2024
31200	Lighting	P70 00704 0007	6755	DEER RIDGE DRIVE	$	27.53	2023	February 2024
31200	Lighting	P70 00704 0008	6765	DEER RIDGE DRIVE	$	27.53	2023	February 2024
31200	Lighting	P70 00704 0009	6775	DEER RIDGE DRIVE	$	27.53	2023	February 2024
31200	Lighting	P70 00704 0010	6785	DEER RIDGE DRIVE	$	27.53	2023	February 2024
31200	Lighting	P70 00704 0011	6795	DEER RIDGE DRIVE	$	27.53	2023	February 2024
31200	Lighting	P70 00704 0012	6805	DEER RIDGE DRIVE	$	27.53	2023	February 2024

31200	Lighting	P70 00704 0013	6877	CHARLESGATE	$	26.08	2023	February 2024
31200	Lighting	P70 00704 0014	6867	CHARLESGATE	$	26.08	2023	February 2024
31200	Lighting	P70 00704 0015	6857	CHARLESGATE	$	26.08	2023	February 2024
31200	Lighting	P70 00704 0016	6847	CHARLESGATE	$	26.08	2023	February 2024
31200	Lighting	P70 00704 0017	6837	CHARLESGATE	$	26.08	2023	February 2024
31200	Lighting	P70 00704 0018	6827	CHARLESGATE	$	26.08	2023	February 2024
31200	Lighting	P70 00704 0019	6817	CHARLESGATE	$	26.08	2023	February 2024
31200	Lighting	P70 00704 0020	6807	CHARLESGATE	$	26.08	2023	February 2024
31200	Lighting	P70 00704 0021	6797	CHARLESGATE	$	26.08	2023	February 2024
31200	Lighting	P70 00704 0022	6787	CHARLESGATE	$	26.08	2023	February 2024
31200	Lighting	P70 00704 0023	6777	CHARLESGATE	$	26.08	2023	February 2024
31200	Lighting	P70 00704 0024	6767	CHARLESGATE	$	26.08	2023	February 2024
31200	Lighting	P70 00704 0025	6700	DEER RIDGE DRIVE	$	26.08	2023	February 2024
31200	Lighting	P70 00704 0026	6704	DEER RIDGE DRIVE	$	26.08	2023	February 2024
31200	Lighting	P70 00704 0027	8689	CHAUNCY PLACE	$	26.08	2023	February 2024
31200	Lighting	P70 00704 0028	8679	CHAUNCY PLACE	$	26.08	2023	February 2024
31200	Lighting	P70 00704 0029	8669	CHAUNCY PLACE	$	26.08	2023	February 2024
31200	Lighting	P70 00704 0030	8668	CHAUNCY PLACE	$	26.08	2023	February 2024
31200	Lighting	P70 00704 0031	8676	CHAUNCY PLACE	$	26.08	2023	February 2024
31200	Lighting	P70 00704 0032	8686	CHAUNCY PLACE	$	26.08	2023	February 2024
31200	Lighting	P70 00704 0033	6725	DEER RIDGE DRIVE	$	26.08	2023	February 2024
31200	Lighting	P70 00704 0034	6715	DEER RIDGE DRIVE	$	26.08	2023	February 2024
31200	Lighting	P70 00704 0035	6705	DEER RIDGE DRIVE	$	26.08	2023	February 2024
31200	Lighting	P70 00704 0036	6808	CHARLESGATE	$	26.08	2023	February 2024
31200	Lighting	P70 00704 0037	6818	CHARLESGATE	$	26.08	2023	February 2024
31200	Lighting	P70 00704 0038	6828	CHARLESGATE	$	26.08	2023	February 2024
31200	Lighting	P70 00704 0039	6838	CHARLESGATE	$	26.08	2023	February 2024
31200	Lighting	P70 00704 0040	6848	CHARLESGATE	$	26.08	2023	February 2024
31200	Lighting	P70 00704 0041	6858	CHARLESGATE	$	26.08	2023	February 2024
31200	Lighting	P70 00704 0042	6868	CHARLESGATE	$	26.08	2023	February 2024
31200	Lighting	P70 00704 0043	6878	CHARLESGATE	$	26.08	2023	February 2024
31200	Lighting	P70 00706 0001	6757	CHARLESGATE	$	26.85	2023	February 2024
31200	Lighting	P70 00706 0002	6747	CHARLESGATE	$	26.85	2023	February 2024
31200	Lighting	P70 00706 0003	6737	CHARLESGATE	$	26.85	2023	February 2024
31200	Lighting	P70 00706 0004	6680	DEER MEADOWS	$	26.85	2023	February 2024
31200	Lighting	P70 00706 0005	6690	DEER MEADOWS	$	26.85	2023	February 2024

31200	Lighting	P70 00706 0006	6700	DEER MEADOWS	$	26.85	2023	February 2024
31200	Lighting	P70 00706 0007	6710	DEER MEADOWS	$	26.85	2023	February 2024
31200	Lighting	P70 00706 0008	6720	DEER MEADOWS	$	26.85	2023	February 2024
31200	Lighting	P70 00706 0009	6730	DEER MEADOWS	$	26.85	2023	February 2024
31200	Lighting	P70 00706 0010	6740	DEER MEADOWS	$	26.85	2023	February 2024
31200	Lighting	P70 00706 0011	8811	CABIN CROFT DRIVE	$	26.85	2023	February 2024
31200	Lighting	P70 00706 0012	8801	CABIN CROFT DRIVE	$	26.85	2023	February 2024
31200	Lighting	P70 00706 0013	8810	CABIN CROFT DRIVE	$	26.85	2023	February 2024
31200	Lighting	P70 00706 0014	6760	DEER MEADOWS	$	26.85	2023	February 2024
31200	Lighting	P70 00706 0015	6770	DEER MEADOWS	$	26.85	2023	February 2024
31200	Lighting	P70 00706 0016	6771	DEER MEADOWS	$	26.85	2023	February 2024
31200	Lighting	P70 00706 0017	6761	DEER MEADOWS	$	26.85	2023	February 2024
31200	Lighting	P70 00706 0018	6751	DEER MEADOWS	$	26.85	2023	February 2024
31200	Lighting	P70 00706 0019	6741	DEER MEADOWS	$	26.85	2023	February 2024
31200	Lighting	P70 00706 0020	6731	DEER MEADOWS	$	26.85	2023	February 2024
31200	Lighting	P70 00706 0021	6721	DEER MEADOWS	$	26.85	2023	February 2024
31200	Lighting	P70 00706 0022	8838	CAJUN COURT	$	26.85	2023	February 2024
31200	Lighting	P70 00706 0023	8848	CAJUN COURT	$	26.85	2023	February 2024
31200	Lighting	P70 00706 0024	8857	CAJUN COURT	$	26.85	2023	February 2024
31200	Lighting	P70 00706 0025	8847	CAJUN COURT	$	26.85	2023	February 2024
31200	Lighting	P70 00706 0026	6671	DEER MEADOWS	$	26.85	2023	February 2024
31200	Lighting	P70 00706 0027	6661	DEER MEADOWS	$	26.85	2023	February 2024
31200	Lighting	P70 00706 0028	6651	DEER MEADOWS	$	26.85	2023	February 2024
31200	Lighting	P70 00706 0029	6641	DEER MEADOWS	$	26.85	2023	February 2024
31200	Lighting	P70 00706 0030	8888	TROWBRIDGE WAY	$	26.85	2023	February 2024
31200	Lighting	P70 00706 0031	8897	CHOICE COURT	$	26.85	2023	February 2024
31200	Lighting	P70 00706 0032	8887	CHOICE COURT	$	26.85	2023	February 2024
31200	Lighting	P70 00706 0033	8877	CHOICE COURT	$	26.85	2023	February 2024
31200	Lighting	P70 00706 0034	8867	CHOICE COURT	$	26.85	2023	February 2024
31200	Lighting	P70 00706 0035	8878	CHOICE COURT	$	26.85	2023	February 2024
31200	Lighting	P70 00706 0036	8888	CHOICE COURT	$	26.85	2023	February 2024
31200	Lighting	P70 00706 0037	8898	CHOICE COURT	$	26.85	2023	February 2024
31200	Lighting	P70 00706 0038	8918	TROWBRIDGE WAY	$	26.85	2023	February 2024
31200	Lighting	P70 00706 0039	8928	TROWBRIDGE WAY	$	26.85	2023	February 2024
31200	Lighting	P70 00706 0040	8929	TROWBRIDGE WAY	$	26.85	2023	February 2024
31200	Lighting	P70 00706 0041	8919	TROWBRIDGE WAY	$	26.85	2023	February 2024

31200	Lighting	P70 00706 0042	8909	TROWBRIDGE WAY	$	26.85	2023	February 2024
31200	Lighting	P70 00706 0043	8899	TROWBRIDGE WAY	$	26.85	2023	February 2024
31200	Lighting	P70 00707 0001	6727	CHARLESGATE	$	26.85	2023	February 2024
31200	Lighting	P70 00707 0002	6717	CHARLESGATE	$	26.85	2023	February 2024
31200	Lighting	P70 00707 0003	6707	CHARLESGATE	$	26.85	2023	February 2024
31200	Lighting	P70 00707 0004	6640	DEER MEADOWS	$	26.85	2023	February 2024
31200	Lighting	P70 00707 0005	6650	DEER MEADOWS	$	26.85	2023	February 2024
31200	Lighting	P70 00707 0006	6660	DEER MEADOWS	$	26.85	2023	February 2024
31200	Lighting	P70 00707 0007	6670	DEER MEADOWS	$	26.85	2023	February 2024
31200	Lighting	P70 00707 0008	8889	TROWBRIDGE WAY	$	26.85	2023	February 2024
31200	Lighting	P70 00707 0009	8879	TROWBRIDGE WAY	$	21.62	2023	February 2024
31200	Lighting	P70 00707 0010	8878	TROWBRIDGE WAY	$	21.62	2023	February 2024
31200	Lighting	P70 00707 0011	6611	DEER MEADOWS	$	21.62	2023	February 2024
31200	Lighting	P70 00707 0012	6621	DEER MEADOWS	$	21.62	2023	February 2024
31200	Lighting	P70 00707 0013	6631	DEER MEADOWS	$	21.62	2023	February 2024
31200	Lighting	P70 00707 0014	6630	DEER MEADOWS	$	21.62	2023	February 2024
31200	Lighting	P70 00707 0015	8846	CASSELBERRY	$	21.62	2023	February 2024
31200	Lighting	P70 00707 0016	8836	CASSELBERRY	$	21.62	2023	February 2024
31200	Lighting	P70 00707 0017	8825	CASSELBERRY	$	21.62	2023	February 2024
31200	Lighting	P70 00707 0018	8835	CASSELBERRY	$	21.62	2023	February 2024
31200	Lighting	P70 00707 0019	8845	CASSELBERRY	$	21.62	2023	February 2024
31200	Lighting	P70 00707 0020	6600	DEER MEADOWS	$	21.62	2023	February 2024
31200	Lighting	P70 00707 0021	8848	TROWBRIDGE WAY	$	21.62	2023	February 2024
31200	Lighting	P70 00707 0022	8838	TROWBRIDGE WAY	$	21.62	2023	February 2024
31200	Lighting	P70 00707 0023	8828	TROWBRIDGE WAY	$	21.62	2023	February 2024
31200	Lighting	P70 00707 0024	8818	TROWBRIDGE WAY	$	21.62	2023	February 2024
31200	Lighting	P70 00707 0025	6607	CHARLESGATE	$	21.62	2023	February 2024
31200	Lighting	P70 00707 0026	6617	CHARLESGATE	$	21.62	2023	February 2024
31200	Lighting	P70 00707 0027	6627	CHARLESGATE	$	21.62	2023	February 2024
31200	Lighting	P70 00707 0028	6637	CHARLESGATE	$	21.62	2023	February 2024
31200	Lighting	P70 00707 0029	6647	CHARLESGATE	$	21.62	2023	February 2024
31200	Lighting	P70 00707 0030	6657	CHARLESGATE	$	21.62	2023	February 2024
31200	Lighting	P70 00707 0031	6667	CHARLESGATE	$	21.62	2023	February 2024
31200	Lighting	P70 00707 0032	6677	CHARLESGATE	$	21.62	2023	February 2024
31200	Lighting	P70 00707 0033	6687	CHARLESGATE	$	21.62	2023	February 2024
31200	Lighting	P70 00707 0034	6697	CHARLESGATE	$	21.62	2023	February 2024

31200	Lighting	P70 00707 0035	6698	CHARLESGATE	$	21.62	2023	February 2024
31200	Lighting	P70 00707 0036	6688	CHARLESGATE	$	21.62	2023	February 2024
31200	Lighting	P70 00707 0037	6678	CHARLESGATE	$	21.62	2023	February 2024
31200	Lighting	P70 00707 0038	6668	CHARLESGATE	$	21.62	2023	February 2024
31200	Lighting	P70 00707 0039	6658	CHARLESGATE	$	21.62	2023	February 2024
31200	Lighting	P70 00707 0040	6648	CHARLESGATE	$	21.62	2023	February 2024
31200	Lighting	P70 00707 0041	6638	CHARLESGATE	$	21.62	2023	February 2024
31200	Lighting	P70 00707 0042	6628	CHARLESGATE	$	21.62	2023	February 2024
31200	Lighting	P70 00707 0043	8829	TROWBRIDGE WAY	$	21.62	2023	February 2024
31200	Lighting	P70 00707 0044	6681	DEER KNOLLS	$	21.62	2023	February 2024
31200	Lighting	P70 00707 0045	6689	DEER KNOLLS	$	21.62	2023	February 2024
31200	Lighting	P70 00707 0046	8849	TROWBRIDGE WAY	$	21.62	2023	February 2024
31200	Lighting	P70 00707 0047	8859	TROWBRIDGE WAY	$	21.62	2023	February 2024
31200	Lighting	P70 00707 0048	8869	TROWBRIDGE WAY	$	21.62	2023	February 2024
31200	Lighting	P70 00708 0001	8769	TROWBRIDGE WAY	$	21.62	2023	February 2024
31200	Lighting	P70 00708 0002	8779	TROWBRIDGE WAY	$	21.62	2023	February 2024
31200	Lighting	P70 00708 0003	8789	TROWBRIDGE WAY	$	21.62	2023	February 2024
31200	Lighting	P70 00708 0004	8799	TROWBRIDGE WAY	$	21.62	2023	February 2024
31200	Lighting	P70 00708 0005	6597	CHARLESGATE	$	21.62	2023	February 2024
31200	Lighting	P70 00708 0006	8819	TROWBRIDGE WAY	$	21.62	2023	February 2024
31200	Lighting	P70 00708 0007	6587	CHARLESGATE	$	27.94	2023	February 2024
31200	Lighting	P70 00708 0008	6577	CHARLESGATE	$	27.94	2023	February 2024
31200	Lighting	P70 00708 0009	6567	CHARLESGATE	$	27.94	2023	February 2024
31200	Lighting	P70 00708 0010	6557	CHARLESGATE	$	27.94	2023	February 2024
31200	Lighting	P70 00708 0011	6547	CHARLESGATE	$	27.94	2023	February 2024
31200	Lighting	P70 00708 0012	6537	CHARLESGATE	$	27.94	2023	February 2024
31200	Lighting	P70 00708 0013	6527	CHARLESGATE	$	27.94	2023	February 2024
31200	Lighting	P70 00708 0014	6517	CHARLESGATE	$	27.94	2023	February 2024
31200	Lighting	P70 00708 0015	6507	CHARLESGATE	$	27.94	2023	February 2024
31200	Lighting	P70 00708 0016	8806	DEER VALLEY	$	27.94	2023	February 2024
31200	Lighting	P70 00708 0017	8807	DEER VALLEY	$	27.94	2023	February 2024
31200	Lighting	P70 00708 0018	8797	DEER VALLEY	$	27.94	2023	February 2024
31200	Lighting	P70 00708 0019	8787	DEER VALLEY	$	27.94	2023	February 2024
31200	Lighting	P70 00708 0020	8777	DEER VALLEY	$	27.94	2023	February 2024
31200	Lighting	P70 00708 0021	8767	DEER VALLEY	$	27.94	2023	February 2024
31200	Lighting	P70 00708 0022	8741	CHATFIELD PLACE	$	27.94	2023	February 2024

31200	Lighting	P70 00708 0023	8731	CHATFIELD PLACE	$	27.94	2023	February 2024
31200	Lighting	P70 00708 0024	8722	CHATFIELD PLACE	$	27.94	2023	February 2024
31200	Lighting	P70 00708 0025	8732	CHATFIELD PLACE	$	27.94	2023	February 2024
31200	Lighting	P70 00708 0026	8742	CHATFIELD PLACE	$	27.94	2023	February 2024
31200	Lighting	P70 00708 0027	8737	DEER VALLEY	$	27.94	2023	February 2024
31200	Lighting	P70 00708 0028	8727	DEER VALLEY	$	27.94	2023	February 2024
31200	Lighting	P70 00708 0029	8717	DEER VALLEY	$	27.94	2023	February 2024
31200	Lighting	P70 00708 0030	8707	DEER VALLEY	$	27.94	2023	February 2024
31200	Lighting	P70 00708 0031	8697	DEER VALLEY	$	27.94	2023	February 2024
31200	Lighting	P70 00708 0032	8687	DEER VALLEY	$	27.94	2023	February 2024
31200	Lighting	P70 00708 0033	8677	DEER VALLEY	$	27.94	2023	February 2024
31200	Lighting	P70 00708 0034	8740	CANNONDALE LANE	$	27.94	2023	February 2024
31200	Lighting	P70 00708 0035	8750	CANNONDALE LANE	$	27.94	2023	February 2024
31200	Lighting	P70 00708 0036	8760	CANNONDALE LANE	$	27.94	2023	February 2024
31200	Lighting	P70 00708 0037	8751	CANNONDALE LANE	$	27.94	2023	February 2024
31200	Lighting	P70 00708 0038	8716	DEER VALLEY	$	27.94	2023	February 2024
31200	Lighting	P70 00708 0039	8726	DEER VALLEY	$	27.94	2023	February 2024
31200	Lighting	P70 00708 0040	8736	DEER VALLEY	$	27.94	2023	February 2024
31200	Lighting	P70 00708 0041	8746	DEER VALLEY	$	27.94	2023	February 2024
31200	Lighting	P70 00708 0042	8756	DEER VALLEY	$	27.94	2023	February 2024
31200	Lighting	P70 00708 0043	8766	DEER VALLEY	$	27.94	2023	February 2024
31200	Lighting	P70 00708 0044	8776	DEER VALLEY	$	27.94	2023	February 2024
31200	Lighting	P70 00708 0045	8786	DEER VALLEY	$	27.94	2023	February 2024
31200	Lighting	P70 00708 0046	6508	CHARLESGATE	$	27.94	2023	February 2024
31200	Lighting	P70 00708 0047	8783	CHEERS CIRCLE	$	27.94	2023	February 2024
31200	Lighting	P70 00708 0048	8773	CHEERS CIRCLE	$	27.94	2023	February 2024
31200	Lighting	P70 00708 0049	8763	CHEERS CIRCLE	$	27.94	2023	February 2024
31200	Lighting	P70 00708 0050	8764	CHEERS CIRCLE	$	27.94	2023	February 2024
31200	Lighting	P70 00708 0051	8774	CHEERS CIRCLE	$	27.94	2023	February 2024
31200	Lighting	P70 00708 0052	8784	CHEERS CIRCLE	$	27.94	2023	February 2024
31200	Lighting	P70 00708 0053	6568	CHARLESGATE	$	27.94	2023	February 2024
31200	Lighting	P70 00708 0054	6578	CHARLESGATE	$	27.94	2023	February 2024
31200	Lighting	P70 00708 0055	6588	CHARLESGATE	$	27.94	2023	February 2024
31200	Lighting	P70 00709 0001	8736	CHAMPION COURT	$	21.62	2023	February 2024
31200	Lighting	P70 00709 0002	8776	CHAMPION COURT	$	21.62	2023	February 2024
31200	Lighting	P70 00709 0004	8775	CHAMPION COURT	$	21.62	2023	February 2024

31200	Lighting	P70 00709 0005	8785	CHAMPION COURT	$	21.62	2023	February 2024
31200	Lighting	P70 00709 0006	6618	CHARLESGATE	$	21.62	2023	February 2024
31200	Lighting	P70 00709 0007	6608	CHARLESGATE	$	21.62	2023	February 2024
31200	Lighting	P70 00709 0008	8778	TROWBRIDGE WAY	$	21.62	2023	February 2024
31200	Lighting	P70 00709 0009	8768	TROWBRIDGE WAY	$	21.62	2023	February 2024
31200	Lighting	P70 00709 0010	8758	TROWBRIDGE WAY	$	21.62	2023	February 2024
31200	Lighting	P70 00709 0011	8759	TROWBRIDGE WAY	$	21.62	2023	February 2024
31200	Lighting	P70 00709 0012	8741	CRENSHAW LANE	$	19.56	2023	February 2024
31200	Lighting	P70 00709 0013	8739	CRENSHAW LANE	$	19.56	2023	February 2024
31200	Lighting	P70 00709 0014	8735	CRENSHAW LANE	$	19.56	2023	February 2024
31200	Lighting	P70 00709 0015	8731	CRENSHAW LANE	$	19.56	2023	February 2024
31200	Lighting	P70 00709 0016	8725	CRENSHAW LANE	$	19.56	2023	February 2024
31200	Lighting	P70 00709 0017	8717	CRENSHAW LANE	$	19.56	2023	February 2024
31200	Lighting	P70 00709 0018	8709	CRENSHAW LANE	$	19.56	2023	February 2024
31200	Lighting	P70 00709 0019	8701	CRENSHAW LANE	$	19.56	2023	February 2024
31200	Lighting	P70 00709 0020	8700	CRENSHAW LANE	$	19.56	2023	February 2024
31200	Lighting	P70 00709 0021	8710	CRENSHAW LANE	$	19.56	2023	February 2024
31200	Lighting	P70 00709 0022	8720	CRENSHAW LANE	$	19.56	2023	February 2024
31200	Lighting	P70 00709 0023	8730	CRENSHAW LANE	$	19.56	2023	February 2024
31200	Lighting	P70 00709 0024	8740	CRENSHAW LANE	$	19.56	2023	February 2024
31200	Lighting	P70 00709 0025	8707	TROWBRIDGE WAY	$	19.56	2023	February 2024
31200	Lighting	P70 00709 0026	8697	TROWBRIDGE WAY	$	19.56	2023	February 2024
31200	Lighting	P70 00709 0027	8687	TROWBRIDGE WAY	$	19.56	2023	February 2024
31200	Lighting	P70 00709 0028	8677	TROWBRIDGE WAY	$	19.56	2023	February 2024
31200	Lighting	P70 00709 0029	6593	SHULL ROAD	$	19.56	2023	February 2024
31200	Lighting	P70 00709 0030	6583	SHULL ROAD	$	19.56	2023	February 2024
31200	Lighting	P70 00709 0031	6565	SHULL ROAD	$	19.56	2023	February 2024
31200	Lighting	P70 00709 0032	6555	SHULL ROAD	$	19.56	2023	February 2024
31200	Lighting	P70 00709 0033	6545	SHULL ROAD	$	19.56	2023	February 2024
31200	Lighting	P70 00709 0034	6533	SHULL ROAD	$	19.56	2023	February 2024
31200	Lighting	P70 00709 0035	8748	TROWBRIDGE WAY	$	19.56	2023	February 2024
31200	Lighting	P70 00709 0036	8738	TROWBRIDGE WAY	$	19.56	2023	February 2024
31200	Lighting	P70 00709 0039	8708	TROWBRIDGE WAY	$	19.56	2023	February 2024
31200	Lighting	P70 00709 0040	8700	TROWBRIDGE WAY	$	19.56	2023	February 2024
31200	Lighting	P70 00709 0041	8696	TROWBRIDGE WAY	$	19.56	2023	February 2024
31200	Lighting	P70 00709 0044	6681	SHULL ROAD	$	19.56	2023	February 2024

31200	Lighting	P70 00709 0047	6705	SHULL ROAD	$	19.56	2023	February 2024
31200	Lighting	P70 00709 0048	6695	SHULL ROAD	$	19.56	2023	February 2024
31200	Lighting	P70 00709 0049	8678	TROWBRIDGE WAY	$	19.56	2023	February 2024
31200	Lighting	P70 00709 0050	8688	TROWBRIDGE WAY	$	19.56	2023	February 2024
31200	Lighting	P70 00709 0051	8718	TROWBRIDGE WAY	$	19.56	2023	February 2024
31200	Lighting	P70 00709 0052	8728	TROWBRIDGE WAY	$	19.56	2023	February 2024
31200	Lighting	P70 00709 0053	8769	CHAMPION COURT	$	21.62	2023	February 2024
31200	Lighting	P70 00710 0001	6721	SHULL ROAD	$	14.80	2023	February 2024
31200	Lighting	P70 00710 0002	6733	SHULL ROAD	$	14.80	2023	February 2024
31200	Lighting	P70 00710 0006	6821	SHULL ROAD	$	14.80	2023	February 2024
31200	Lighting	P70 00710 0007	6837	SHULL ROAD	$	14.80	2023	February 2024
31200	Lighting	P70 00710 0008	6847	SHULL ROAD	$	14.80	2023	February 2024
31200	Lighting	P70 00710 0009	6861	SHULL ROAD	$	14.80	2023	February 2024
31200	Lighting	P70 00710 0010	8718	DEER CHASE DRIVE	$	14.80	2023	February 2024
31200	Lighting	P70 00710 0011	8708	DEER CHASE DRIVE	$	14.80	2023	February 2024
31200	Lighting	P70 00710 0012	8698	DEER CHASE DRIVE	$	14.80	2023	February 2024
31200	Lighting	P70 00710 0013	8688	DEER CHASE DRIVE	$	14.80	2023	February 2024
31200	Lighting	P70 00710 0014	8678	DEER CHASE DRIVE	$	14.80	2023	February 2024
31200	Lighting	P70 00710 0015	6807	SHULL ROAD	$	14.80	2023	February 2024
31200	Lighting	P70 00710 0016	6802	SHULL ROAD	$	14.80	2023	February 2024
31200	Lighting	P70 00710 0017	6761	SHULL ROAD	$	14.80	2023	February 2024
31200	Lighting	P70 00710 0018	6747	SHULL ROAD	$	14.80	2023	February 2024
31200	Lighting	P70 00710 0019	8678	DEER HOLLOW DRIVE	$	14.80	2023	February 2024
31200	Lighting	P70 00710 0020	8688	DEER HOLLOW DRIVE	$	14.80	2023	February 2024
31200	Lighting	P70 00710 0021	8698	DEER HOLLOW DRIVE	$	14.80	2023	February 2024
31200	Lighting	P70 00710 0022	8708	DEER HOLLOW DRIVE	$	14.80	2023	February 2024
31200	Lighting	P70 00710 0023	8718	DEER HOLLOW DRIVE	$	14.80	2023	February 2024
31200	Lighting	P70 00710 0024	8728	DEER HOLLOW DRIVE	$	14.80	2023	February 2024
31200	Lighting	P70 00710 0025	8738	DEER HOLLOW DRIVE	$	14.80	2023	February 2024
31200	Lighting	P70 00710 0026	8748	DEER HOLLOW DRIVE	$	14.80	2023	February 2024
31200	Lighting	P70 00710 0027	8758	DEER HOLLOW DRIVE	$	14.80	2023	February 2024
31200	Lighting	P70 00710 0028	8768	DEER HOLLOW DRIVE	$	14.80	2023	February 2024
31200	Lighting	P70 00710 0029	8778	DEER HOLLOW DRIVE	$	14.80	2023	February 2024
31200	Lighting	P70 00710 0030	8788	DEER HOLLOW DRIVE	$	14.80	2023	February 2024
31200	Lighting	P70 00710 0031	8798	DEER HOLLOW DRIVE	$	14.80	2023	February 2024
31200	Lighting	P70 00710 0032	8808	DEER HOLLOW DRIVE	$	14.80	2023	February 2024

31200	Lighting	P70 00710 0033	8818	DEER HOLLOW DRIVE	$	14.80	2023	February 2024
31200	Lighting	P70 00710 0034	8687	DEER CHASE DRIVE	$	14.80	2023	February 2024
31200	Lighting	P70 00710 0035	8677	DEER CHASE DRIVE	$	14.80	2023	February 2024
31200	Lighting	P70 00710 0036	8657	DEER HOLLOW DRIVE	$	14.80	2023	February 2024
31200	Lighting	P70 00710 0037	8667	DEER HOLLOW DRIVE	$	14.80	2023	February 2024
31200	Lighting	P70 00710 0038	8677	DEER HOLLOW DRIVE	$	14.80	2023	February 2024
31200	Lighting	P70 00710 0039	8687	DEER HOLLOW DRIVE	$	14.80	2023	February 2024
31200	Lighting	P70 00710 0040	8697	DEER HOLLOW DRIVE	$	14.80	2023	February 2024
31200	Lighting	P70 00710 0041	8707	DEER HOLLOW DRIVE	$	14.80	2023	February 2024
31200	Lighting	P70 00710 0042	8717	DEER HOLLOW DRIVE	$	14.80	2023	February 2024
31200	Lighting	P70 00710 0043	8727	DEER HOLLOW DRIVE	$	14.80	2023	February 2024
31200	Lighting	P70 00710 0044	8737	DEER HOLLOW DRIVE	$	14.80	2023	February 2024
31200	Lighting	P70 00710 0045	8747	DEER HOLLOW DRIVE	$	14.80	2023	February 2024
31200	Lighting	P70 00711 0001	4774	TAYLORSVILLE RD	$	23.21	2023	February 2024
31200	Lighting	P70 00712 0001	6931	DEER BLUFF DRIVE	$	26.30	2023	February 2024
31200	Lighting	P70 00712 0002	6927	DEER BLUFF DRIVE	$	26.30	2023	February 2024
31200	Lighting	P70 00712 0003	6921	DEER BLUFF DRIVE	$	26.30	2023	February 2024
31200	Lighting	P70 00712 0004	6919	DEER BLUFF DRIVE	$	26.30	2023	February 2024
31200	Lighting	P70 00712 0005	6905	DEER BLUFF DRIVE	$	26.30	2023	February 2024
31200	Lighting	P70 00712 0006	6900	CITRUS CIRCLE	$	26.30	2023	February 2024
31200	Lighting	P70 00712 0007	6910	CITRUS CIRCLE	$	26.30	2023	February 2024
31200	Lighting	P70 00712 0008	6920	CITRUS CIRCLE	$	26.30	2023	February 2024
31200	Lighting	P70 00712 0009	6930	CITRUS CIRCLE	$	26.30	2023	February 2024
31200	Lighting	P70 00712 0010	6940	CITRUS CIRCLE	$	26.30	2023	February 2024
31200	Lighting	P70 00712 0011	6931	CITRUS CIRCLE	$	26.30	2023	February 2024
31200	Lighting	P70 00712 0012	6921	CITRUS CIRCLE	$	26.30	2023	February 2024
31200	Lighting	P70 00712 0013	6911	CITRUS CIRCLE	$	26.30	2023	February 2024
31200	Lighting	P70 00712 0014	6891	DEER BLUFF DRIVE	$	26.30	2023	February 2024
31200	Lighting	P70 00712 0015	6879	DEER BLUFF DRIVE	$	26.30	2023	February 2024
31200	Lighting	P70 00712 0016	6875	DEER BLUFF DRIVE	$	26.30	2023	February 2024
31200	Lighting	P70 00712 0017	6871	DEER BLUFF DRIVE	$	26.30	2023	February 2024
31200	Lighting	P70 00712 0018	6869	DEER BLUFF DRIVE	$	26.30	2023	February 2024
31200	Lighting	P70 00712 0019	6860	DEER BLUFF DRIVE	$	26.30	2023	February 2024
31200	Lighting	P70 00712 0020	6870	DEER BLUFF DRIVE	$	26.30	2023	February 2024
31200	Lighting	P70 00712 0021	6880	DEER BLUFF DRIVE	$	26.30	2023	February 2024
31200	Lighting	P70 00712 0022	6890	DEER BLUFF DRIVE	$	26.30	2023	February 2024

31200	Lighting	P70 00712 0023	6900	DEER BLUFF DRIVE	$	26.30	2023	February 2024
31200	Lighting	P70 00712 0024	6910	DEER BLUFF DRIVE	$	26.30	2023	February 2024
31200	Lighting	P70 00712 0025	6920	DEER BLUFF DRIVE	$	26.30	2023	February 2024
31200	Lighting	P70 00712 0026	6930	DEER BLUFF DRIVE	$	26.30	2023	February 2024
31200	Lighting	P70 00712 0027	8770	CANDLESTICK LANE	$	26.30	2023	February 2024
31200	Lighting	P70 00712 0028	8780	CANDLESTICK LANE	$	26.30	2023	February 2024
31200	Lighting	P70 00712 0029	8790	CANDLESTICK LANE	$	26.30	2023	February 2024
31200	Lighting	P70 00712 0030	8791	CANDLESTICK LANE	$	26.30	2023	February 2024
31200	Lighting	P70 00713 0001	6979	DEER BLUFF DRIVE	$	26.30	2023	February 2024
31200	Lighting	P70 00713 0002	6971	DEER BLUFF DRIVE	$	26.30	2023	February 2024
31200	Lighting	P70 00713 0003	6959	DEER BLUFF DRIVE	$	26.30	2023	February 2024
31200	Lighting	P70 00713 0004	6951	DEER BLUFF DRIVE	$	26.30	2023	February 2024
31200	Lighting	P70 00713 0005	6949	DEER BLUFF DRIVE	$	26.30	2023	February 2024
31200	Lighting	P70 00713 0006	6939	DEER BLUFF DRIVE	$	26.30	2023	February 2024
31200	Lighting	P70 00713 0007	6940	DEER BLUFF DRIVE	$	26.30	2023	February 2024
31200	Lighting	P70 00713 0008	8760	CANDLESTICK LANE	$	26.30	2023	February 2024
31200	Lighting	P70 00713 0009	8781	CANDLESTICK LANE	$	26.30	2023	February 2024
31200	Lighting	P70 00713 0010	8771	CANDLESTICK LANE	$	26.30	2023	February 2024
31200	Lighting	P70 00713 0011	8761	CANDLESTICK LANE	$	26.30	2023	February 2024
31200	Lighting	P70 00713 0012	6811	CARAWAY COURT	$	26.30	2023	February 2024
31200	Lighting	P70 00713 0013	6800	CARAWAY COURT	$	26.30	2023	February 2024
31200	Lighting	P70 00713 0014	6810	CARAWAY COURT	$	26.30	2023	February 2024
31200	Lighting	P70 00713 0015	8751	CANDLESTICK LANE	$	26.30	2023	February 2024
31200	Lighting	P70 00713 0016	6950	DEER BLUFF DRIVE	$	26.30	2023	February 2024
31200	Lighting	P70 00713 0017	6960	DEER BLUFF DRIVE	$	26.30	2023	February 2024
31200	Lighting	P70 00713 0018	6970	DEER BLUFF DRIVE	$	26.30	2023	February 2024
31200	Lighting	P70 00713 0019	6980	DEER BLUFF DRIVE	$	26.30	2023	February 2024
31200	Lighting	P70 00713 0020	8750	DEER PLAINS WAY	$	26.30	2023	February 2024
31200	Lighting	P70 00713 0021	8751	DEER PLAINS WAY	$	26.30	2023	February 2024
31200	Lighting	P70 00713 0022	8741	DEER PLAINS WAY	$	26.30	2023	February 2024
31200	Lighting	P70 00713 0023	8731	DEER PLAINS WAY	$	26.30	2023	February 2024
31200	Lighting	P70 00713 0024	8721	DEER PLAINS WAY	$	26.30	2023	February 2024
31200	Lighting	P70 00713 0025	6781	DEER MEADOWS	$	26.30	2023	February 2024
31200	Lighting	P70 00713 0026	6780	DEER MEADOWS	$	26.30	2023	February 2024
31200	Lighting	P70 00713 0027	8760	DEER PLAINS WAY	$	26.30	2023	February 2024
31200	Lighting	P70 00713 0028	8870	CLEARWATER COURT	$	26.30	2023	February 2024

31200	Lighting	P70 00713 0029	8881	CLEARWATER COURT	$	26.30	2023	February 2024
31200	Lighting	P70 00713 0030	8871	CLEARWATER COURT	$	26.30	2023	February 2024
31200	Lighting	P70 00713 0031	8861	CLEARWATER COURT	$	26.30	2023	February 2024
31200	Lighting	P70 00714 0001	6859	DEER BLUFF DRIVE	$	26.30	2023	February 2024
31200	Lighting	P70 00714 0002	6849	DEER BLUFF DRIVE	$	26.30	2023	February 2024
31200	Lighting	P70 00714 0003	8800	COTTER CIRCLE	$	26.30	2023	February 2024
31200	Lighting	P70 00714 0004	8810	COTTER CIRCLE	$	26.30	2023	February 2024
31200	Lighting	P70 00714 0005	8820	COTTER CIRCLE	$	26.30	2023	February 2024
31200	Lighting	P70 00714 0006	8821	COTTER CIRCLE	$	26.30	2023	February 2024
31200	Lighting	P70 00714 0007	8811	COTTER CIRCLE	$	26.30	2023	February 2024
31200	Lighting	P70 00714 0008	8801	COTTER CIRCLE	$	26.30	2023	February 2024
31200	Lighting	P70 00714 0009	6809	DEER BLUFF DRIVE	$	26.30	2023	February 2024
31200	Lighting	P70 00714 0010	6801	DEER BLUFF DRIVE	$	26.30	2023	February 2024
31200	Lighting	P70 00714 0011	6799	DEER BLUFF DRIVE	$	26.30	2023	February 2024
31200	Lighting	P70 00714 0012	6789	DEER BLUFF DRIVE	$	26.30	2023	February 2024
31200	Lighting	P70 00714 0013	6779	DEER BLUFF DRIVE	$	26.30	2023	February 2024
31200	Lighting	P70 00714 0014	6769	DEER BLUFF DRIVE	$	26.30	2023	February 2024
31200	Lighting	P70 00714 0015	6759	DEER BLUFF DRIVE	$	26.30	2023	February 2024
31200	Lighting	P70 00714 0016	6760	DEER BLUFF DRIVE	$	26.30	2023	February 2024
31200	Lighting	P70 00714 0017	6770	DEER BLUFF DRIVE	$	26.30	2023	February 2024
31200	Lighting	P70 00714 0018	6780	DEER BLUFF DRIVE	$	26.30	2023	February 2024
31200	Lighting	P70 00714 0019	6790	DEER BLUFF DRIVE	$	26.30	2023	February 2024
31200	Lighting	P70 00714 0020	6800	DEER BLUFF DRIVE	$	26.30	2023	February 2024
31200	Lighting	P70 00714 0021	6810	DEER BLUFF DRIVE	$	26.30	2023	February 2024
31200	Lighting	P70 00714 0022	6851	CORONADO CIRCLE	$	26.30	2023	February 2024
31200	Lighting	P70 00714 0023	6841	CORONADO CIRCLE	$	26.30	2023	February 2024
31200	Lighting	P70 00714 0024	6819	CORONADO CIRCLE	$	26.30	2023	February 2024
31200	Lighting	P70 00714 0025	6801	CORONADO CIRCLE	$	26.30	2023	February 2024
31200	Lighting	P70 00714 0026	6791	CORONADO CIRCLE	$	26.30	2023	February 2024
31200	Lighting	P70 00714 0027	6781	CORONADO CIRCLE	$	26.30	2023	February 2024
31200	Lighting	P70 00714 0028	6771	CORONADO CIRCLE	$	26.30	2023	February 2024
31200	Lighting	P70 00714 0029	6761	CORONADO CIRCLE	$	26.30	2023	February 2024
31200	Lighting	P70 00714 0030	6751	CORONADO CIRCLE	$	26.30	2023	February 2024
31200	Lighting	P70 00714 0031	6750	CORONADO CIRCLE	$	26.30	2023	February 2024
31200	Lighting	P70 00714 0032	6760	CORONADO CIRCLE	$	26.30	2023	February 2024
31200	Lighting	P70 00714 0033	6770	CORONADO CIRCLE	$	26.30	2023	February 2024

31200	Lighting	P70 00714 0034	6780	CORONADO CIRCLE	$	26.30	2023	February 2024
31200	Lighting	P70 00714 0035	6790	CORONADO CIRCLE	$	26.30	2023	February 2024
31200	Lighting	P70 00714 0036	6800	CORONADO CIRCLE	$	26.30	2023	February 2024
31200	Lighting	P70 00714 0037	6810	CORONADO CIRCLE	$	26.30	2023	February 2024
31200	Lighting	P70 00714 0038	6820	CORONADO CIRCLE	$	26.30	2023	February 2024
31200	Lighting	P70 00714 0039	6830	CORONADO CIRCLE	$	26.30	2023	February 2024
31200	Lighting	P70 00714 0040	6840	CORONADO CIRCLE	$	26.30	2023	February 2024
31200	Lighting	P70 00714 0041	6850	CORONADO CIRCLE	$	26.30	2023	February 2024
31200	Lighting	P70 00714 0042	6840	DEER BLUFF DRIVE	$	26.30	2023	February 2024
31200	Lighting	P70 00714 0043	6850	DEER BLUFF DRIVE	$	26.30	2023	February 2024
31200	Lighting	P70 00715 0001	6749	DEER BLUFF DRIVE	$	26.71	2023	February 2024
31200	Lighting	P70 00715 0002	6739	DEER BLUFF DRIVE	$	26.71	2023	February 2024
31200	Lighting	P70 00715 0003	6729	DEER BLUFF DRIVE	$	26.71	2023	February 2024
31200	Lighting	P70 00715 0004	6719	DEER BLUFF DRIVE	$	26.71	2023	February 2024
31200	Lighting	P70 00715 0005	6709	DEER BLUFF DRIVE	$	26.71	2023	February 2024
31200	Lighting	P70 00715 0006	6699	DEER BLUFF DRIVE	$	26.71	2023	February 2024
31200	Lighting	P70 00715 0007	6689	DEER BLUFF DRIVE	$	26.71	2023	February 2024
31200	Lighting	P70 00715 0008	6683	DEER BLUFF DRIVE	$	26.71	2023	February 2024
31200	Lighting	P70 00715 0009	6679	DEER BLUFF DRIVE	$	26.71	2023	February 2024
31200	Lighting	P70 00715 0010	6670	DEER BLUFF DRIVE	$	26.71	2023	February 2024
31200	Lighting	P70 00715 0011	8979	TROWBRIDGE WAY	$	26.71	2023	February 2024
31200	Lighting	P70 00715 0012	8969	TROWBRIDGE WAY	$	26.71	2023	February 2024
31200	Lighting	P70 00715 0013	8959	TROWBRIDGE WAY	$	26.71	2023	February 2024
31200	Lighting	P70 00715 0014	8949	TROWBRIDGE WAY	$	26.71	2023	February 2024
31200	Lighting	P70 00715 0015	8939	TROWBRIDGE WAY	$	26.71	2023	February 2024
31200	Lighting	P70 00715 0016	8938	TROWBRIDGE WAY	$	26.71	2023	February 2024
31200	Lighting	P70 00715 0017	8948	TROWBRIDGE WAY	$	26.71	2023	February 2024
31200	Lighting	P70 00715 0018	8821	DEER PLAINS WAY	$	26.71	2023	February 2024
31200	Lighting	P70 00715 0019	8811	DEER PLAINS WAY	$	26.71	2023	February 2024
31200	Lighting	P70 00715 0020	8951	CADIZ COURT	$	26.71	2023	February 2024
31200	Lighting	P70 00715 0021	8931	CADIZ COURT	$	26.71	2023	February 2024
31200	Lighting	P70 00715 0022	8921	CADIZ COURT	$	26.71	2023	February 2024
31200	Lighting	P70 00715 0023	8911	CADIZ COURT	$	26.71	2023	February 2024
31200	Lighting	P70 00715 0024	8901	CADIZ COURT (8903)	$	26.71	2023	February 2024
31200	Lighting	P70 00715 0025	8900	CADIZ COURT	$	26.71	2023	February 2024
31200	Lighting	P70 00715 0026	8910	CADIZ COURT	$	26.71	2023	February 2024

31200	Lighting	P70 00715 0027	8920	CADIZ COURT	$	26.71	2023	February 2024
31200	Lighting	P70 00715 0028	8930	CADIZ COURT	$	26.71	2023	February 2024
31200	Lighting	P70 00715 0029	8940	CADIZ COURT	$	26.71	2023	February 2024
31200	Lighting	P70 00715 0030	8950	CADIZ COURT	$	26.71	2023	February 2024
31200	Lighting	P70 00715 0031	8780	DEER PLAINS WAY	$	26.71	2023	February 2024
31200	Lighting	P70 00715 0032	8790	DEER PLAINS WAY	$	26.71	2023	February 2024
31200	Lighting	P70 00715 0033	8800	DEER PLAINS WAY	$	26.71	2023	February 2024
31200	Lighting	P70 00715 0034	8810	DEER PLAINS WAY	$	26.71	2023	February 2024
31200	Lighting	P70 00715 0035	8970	CURRY LANE	$	26.71	2023	February 2024
31200	Lighting	P70 00715 0036	8980	CURRY LANE	$	26.71	2023	February 2024
31200	Lighting	P70 00715 0037	8981	CURRY LANE	$	26.71	2023	February 2024
31200	Lighting	P70 00715 0038	8971	CURRY LANE	$	26.71	2023	February 2024
31200	Lighting	P70 00715 0039	8820	DEER PLAINS WAY	$	26.71	2023	February 2024
31200	Lighting	P70 00715 0040	8830	DEER PLAINS WAY	$	26.71	2023	February 2024
31200	Lighting	P70 00715 0041	8840	DEER PLAINS WAY	$	26.71	2023	February 2024
31200	Lighting	P70 00715 0042	8968	TROWBRIDGE WAY	$	26.71	2023	February 2024
31200	Lighting	P70 00715 0043	8978	TROWBRIDGE WAY	$	26.71	2023	February 2024
31200	Lighting	P70 00715 0044	8988	TROWBRIDGE WAY	$	26.71	2023	February 2024
31200	Lighting	P70 00715 0045	6690	DEER BLUFF DRIVE	$	26.71	2023	February 2024
31200	Lighting	P70 00715 0046	6700	DEER BLUFF DRIVE	$	26.71	2023	February 2024
31200	Lighting	P70 00715 0047	6710	DEER BLUFF DRIVE	$	26.71	2023	February 2024
31200	Lighting	P70 00715 0048	6720	DEER BLUFF DRIVE	$	26.71	2023	February 2024
31200	Lighting	P70 00715 0049	6730	DEER BLUFF DRIVE	$	26.71	2023	February 2024
31200	Lighting	P70 00715 0050	6740	DEER BLUFF DRIVE	$	26.71	2023	February 2024
31200	Lighting	P70 00715 0051	6750	DEER BLUFF DRIVE	$	26.71	2023	February 2024
31200	Lighting	P70 00716 0001	6569	DEER BLUFF DRIVE	$	24.61	2023	February 2024
31200	Lighting	P70 00716 0002	6559	DEER BLUFF DRIVE	$	24.61	2023	February 2024
31200	Lighting	P70 00716 0003	6549	DEER BLUFF DRIVE	$	24.61	2023	February 2024
31200	Lighting	P70 00716 0004	6539	DEER BLUFF DRIVE	$	24.61	2023	February 2024
31200	Lighting	P70 00716 0005	6529	DEER BLUFF DRIVE	$	24.61	2023	February 2024
31200	Lighting	P70 00716 0006	6519	DEER BLUFF DRIVE	$	24.61	2023	February 2024
31200	Lighting	P70 00716 0007	6509	DEER BLUFF DRIVE	$	24.61	2023	February 2024
31200	Lighting	P70 00716 0008	6505	DEER BLUFF DRIVE	$	24.61	2023	February 2024
31200	Lighting	P70 00716 0009	6541	DEER KNOLLS	$	24.61	2023	February 2024
31200	Lighting	P70 00716 0010	6531	DEER KNOLLS	$	24.61	2023	February 2024
31200	Lighting	P70 00716 0011	6521	DEER KNOLLS	$	24.61	2023	February 2024

31200	Lighting	P70 00716 0012	6511	DEER KNOLLS	$	24.61	2023	February 2024
31200	Lighting	P70 00716 0013	6501	DEER KNOLLS	$	24.61	2023	February 2024
31200	Lighting	P70 00716 0014	6491	DEER KNOLLS	$	24.61	2023	February 2024
31200	Lighting	P70 00716 0015	6490	DEER KNOLLS	$	24.61	2023	February 2024
31200	Lighting	P70 00716 0016	6500	DEER KNOLLS	$	24.61	2023	February 2024
31200	Lighting	P70 00716 0017	6510	DEER KNOLLS	$	24.61	2023	February 2024
31200	Lighting	P70 00716 0018	6520	DEER KNOLLS	$	24.61	2023	February 2024
31200	Lighting	P70 00716 0019	6530	DEER KNOLLS	$	24.61	2023	February 2024
31200	Lighting	P70 00716 0020	6550	DEER KNOLLS	$	24.61	2023	February 2024
31200	Lighting	P70 00716 0021	6560	DEER KNOLLS	$	24.61	2023	February 2024
31200	Lighting	P70 00716 0022	8905	DEER VALLEY	$	24.61	2023	February 2024
31200	Lighting	P70 00716 0023	8895	DEER VALLEY	$	24.61	2023	February 2024
31200	Lighting	P70 00716 0024	8896	DEER VALLEY	$	24.61	2023	February 2024
31200	Lighting	P70 00716 0025	8906	DEER VALLEY	$	24.61	2023	February 2024
31200	Lighting	P70 00716 0026	6601	DEER KNOLLS	$	24.61	2023	February 2024
31200	Lighting	P70 00716 0027	6591	DEER KNOLLS	$	24.61	2023	February 2024
31200	Lighting	P70 00716 0028	6581	DEER KNOLLS	$	24.61	2023	February 2024
31200	Lighting	P70 00716 0029	6571	DEER KNOLLS	$	24.61	2023	February 2024
31200	Lighting	P70 00716 0030	6561	DEER KNOLLS	$	24.61	2023	February 2024
31200	Lighting	P70 00716 0031	6510	DEER BLUFF DRIVE	$	24.61	2023	February 2024
31200	Lighting	P70 00716 0032	6520	DEER BLUFF DRIVE	$	24.61	2023	February 2024
31200	Lighting	P70 00716 0033	6530	DEER BLUFF DRIVE	$	24.61	2023	February 2024
31200	Lighting	P70 00716 0034	6540	DEER BLUFF DRIVE	$	24.61	2023	February 2024
31200	Lighting	P70 00716 0035	6520	DEER MEADOWS	$	24.61	2023	February 2024
31200	Lighting	P70 00716 0036	6519	CLOUD COURT	$	24.61	2023	February 2024
31200	Lighting	P70 00716 0037	6529	CLOUD COURT	$	24.61	2023	February 2024
31200	Lighting	P70 00716 0038	6519	CLOUD COURT	$	24.61	2023	February 2024
31200	Lighting	P70 00716 0039	6509	CLOUD COURT	$	24.61	2023	February 2024
31200	Lighting	P70 00716 0040	6500	CLOUD COURT	$	24.61	2023	February 2024
31200	Lighting	P70 00716 0041	6510	CLOUD COURT	$	24.61	2023	February 2024
31200	Lighting	P70 00716 0042	6520	CLOUD COURT	$	24.61	2023	February 2024
31200	Lighting	P70 00716 0043	6530	CLOUD COURT	$	24.61	2023	February 2024
31200	Lighting	P70 00716 0044	6540	CLOUD COURT	$	24.61	2023	February 2024
31200	Lighting	P70 00716 0045	8875	DEER VALLEY	$	24.61	2023	February 2024
31200	Lighting	P70 00716 0046	8911	CENTURY CIRCLE	$	24.61	2023	February 2024
31200	Lighting	P70 00716 0047	8921	CENTURY CIRCLE	$	24.61	2023	February 2024

31200	Lighting	P70 00715 0048	8930	CENTURY CIRCLE	$	24.61	2023	February 2024
31200	Lighting	P70 00715 0049	8920	CENTURY CIRCLE	$	24.61	2023	February 2024
31200	Lighting	P70 00715 0050	8910	CENTURY CIRCLE	$	24.61	2023	February 2024
31200	Lighting	P70 00716 0051	8885	DEER VALLEY	$	24.61	2023	February 2024
31200	Lighting	P70 00717 0001	6580	DEER MEADOWS	$	23.31	2023	February 2024
31200	Lighting	P70 00717 0005	8870	CANDY COURT	$	23.31	2023	February 2024
31200	Lighting	P70 00717 0006	6549	DEER MEADOWS	$	23.31	2023	February 2024
31200	Lighting	P70 00717 0007	6555	DEER MEADOWS	$	23.31	2023	February 2024
31200	Lighting	P70 00717 0008	6561	DEER MEADOWS	$	23.31	2023	February 2024
31200	Lighting	P70 00717 0009	6569	DEER MEADOWS	$	23.31	2023	February 2024
31200	Lighting	P70 00717 0010	6575	DEER MEADOWS	$	23.31	2023	February 2024
31200	Lighting	P70 00717 0011	6581	DEER MEADOWS	$	23.31	2023	February 2024
31200	Lighting	P70 00717 0012	6580	DEER BLUFF DRIVE	$	23.31	2023	February 2024
31200	Lighting	P70 00717 0013	6590	DEER BLUFF DRIVE	$	23.31	2023	February 2024
31200	Lighting	P70 00717 0014	8911	CANARY COURT	$	23.31	2023	February 2024
31200	Lighting	P70 00717 0015	8901	CANARY COURT	$	23.31	2023	February 2024
31200	Lighting	P70 00717 0016	8900	CANARY COURT	$	23.31	2023	February 2024
31200	Lighting	P70 00717 0017	8910	CANARY COURT	$	23.31	2023	February 2024
31200	Lighting	P70 00717 0018	6620	DEER BLUFF DRIVE	$	23.31	2023	February 2024
31200	Lighting	P70 00717 0019	6630	DEER BLUFF DRIVE	$	23.31	2023	February 2024
31200	Lighting	P70 00717 0020	6640	DEER BLUFF DRIVE	$	23.31	2023	February 2024
31200	Lighting	P70 00717 0021	8953	CADET CIRCLE	$	23.31	2023	February 2024
31200	Lighting	P70 00717 0022	8933	CADET CIRCLE	$	23.31	2023	February 2024
31200	Lighting	P70 00717 0023	8923	CADET CIRCLE	$	23.31	2023	February 2024
31200	Lighting	P70 00717 0024	8913	CADET CIRCLE	$	23.31	2023	February 2024
31200	Lighting	P70 00717 0025	8903	CADET CIRCLE	$	23.31	2023	February 2024
31200	Lighting	P70 00717 0026	8902	CADET CIRCLE	$	23.31	2023	February 2024
31200	Lighting	P70 00717 0027	8912	CADET CIRCLE	$	23.31	2023	February 2024
31200	Lighting	P70 00717 0028	8922	CADET CIRCLE	$	23.31	2023	February 2024
31200	Lighting	P70 00717 0029	8932	CADET CIRCLE	$	23.31	2023	February 2024
31200	Lighting	P70 00717 0030	8942	CADET CIRCLE	$	23.31	2023	February 2024
31200	Lighting	P70 00717 0031	8952	CADET CIRCLE	$	23.31	2023	February 2024
31200	Lighting	P70 00717 0032	6650	DEER BLUFF DRIVE	$	23.31	2023	February 2024
31200	Lighting	P70 00717 0033	6660	DEER BLUFF DRIVE	$	23.31	2023	February 2024
31200	Lighting	P70 00717 0034	6669	DEER BLUFF DRIVE	$	23.31	2023	February 2024
31200	Lighting	P70 00717 0035	6659	DEER BLUFF DRIVE	$	23.31	2023	February 2024

31200	Lighting	P70 00717 0036	6649	DEER BLUFF DRIVE	$	23.31	2023	February 2024
31200	Lighting	P70 00717 0037	6639	DEER BLUFF DRIVE	$	23.31	2023	February 2024
31200	Lighting	P70 00717 0038	6629	DEER BLUFF DRIVE	$	23.31	2023	February 2024
31200	Lighting	P70 00717 0039	8619	DEER BLUFF DRIVE	$	23.31	2023	February 2024
31200	Lighting	P70 00717 0040	6609	DEER BLUFF DRIVE	$	23.31	2023	February 2024
31200	Lighting	P70 00717 0041	6599	DEER BLUFF DRIVE	$	23.31	2023	February 2024
31200	Lighting	P70 00717 0042	6589	DEER BLUFF DRIVE	$	23.31	2023	February 2024
31200	Lighting	P70 00717 0043	6579	DEER BLUFF DRIVE	$	24.61	2023	February 2024
31200	Lighting	P70 00717 0044	6539	DEER MEADOWS	$	24.61	2023	February 2024
31200	Lighting	P70 00717 0045	6529	DEER MEADOWS	$	24.61	2023	February 2024
31200	Lighting	P70 00717 0046	6570	DEER BLUFF DRIVE	$	24.61	2023	February 2024
31200	Lighting	P70 00717 0047	6570	DEER MEADOWS	$	23.31	2023	February 2024
31200	Lighting	P70 00717 0048	6560	DEER MEADOWS	$	23.31	2023	February 2024
31200	Lighting	P70 00717 0049	8880	CANDY COURT	$	23.31	2023	February 2024
31200	Lighting	P70 00718 0001	8860	CANDY COURT	$	23.31	2023	February 2024
31200	Lighting	P70 00718 0002	8861	CANDY COURT	$	23.31	2023	February 2024
31200	Lighting	P70 00718 0003	8871	CANDY COURT	$	23.31	2023	February 2024
31200	Lighting	P70 00718 0004	8881	CANDY COURT	$	23.31	2023	February 2024
31200	Lighting	P70 00718 0005	6550	DEER MEADOWS	$	23.31	2023	February 2024
31200	Lighting	P70 00718 0006	6611	DEER KNOLLS	$	24.61	2023	February 2024
31200	Lighting	P70 00718 0007	6621	DEER KNOLLS	$	24.61	2023	February 2024
31200	Lighting	P70 00718 0008	6631	DEER KNOLLS	$	24.61	2023	February 2024
31200	Lighting	P70 00718 0009	6641	DEER KNOLLS	$	24.61	2023	February 2024
31200	Lighting	P70 00718 0010	6651	DEER KNOLLS	$	24.61	2023	February 2024
31200	Lighting	P70 00718 0011	6661	DEER KNOLLS	$	24.61	2023	February 2024
31200	Lighting	P70 00718 0012	6671	DEER KNOLLS	$	24.61	2023	February 2024
31200	Lighting	P70 00718 0013	8820	CLASSIC COURT	$	24.61	2023	February 2024
31200	Lighting	P70 00718 0014	8810	CLASSIC COURT	$	24.61	2023	February 2024
31200	Lighting	P70 00718 0015	8800	CLASSIC COURT	$	24.61	2023	February 2024
31200	Lighting	P70 00718 0016	8801	CLASSIC COURT	$	24.61	2023	February 2024
31200	Lighting	P70 00718 0017	8819	CLASSIC COURT	$	24.61	2023	February 2024
31200	Lighting	P70 00718 0018	8862	CHARITY CIRCLE	$	24.61	2023	February 2024
31200	Lighting	P70 00718 0019	8842	CHARITY CIRCLE	$	24.61	2023	February 2024
31200	Lighting	P70 00718 0020	8823	CHARITY CIRCLE	$	24.61	2023	February 2024
31200	Lighting	P70 00718 0021	8812	CHARITY CIRCLE	$	24.61	2023	February 2024
31200	Lighting	P70 00718 0022	8800	CHARITY CIRCLE	$	24.61	2023	February 2024

31200	Lighting	P70 00718 0023	8811	CHARITY CIRCLE	$	24.61	2023	February 2024
31200	Lighting	P70 00718 0024	8821	CHARITY CIRCLE	$	24.61	2023	February 2024
31200	Lighting	P70 00718 0025	8831	CHARITY CIRCLE	$	24.61	2023	February 2024
31200	Lighting	P70 00718 0026	8841	CHARITY CIRCLE	$	24.61	2023	February 2024
31200	Lighting	P70 00718 0027	8851	CHARITY CIRCLE	$	24.61	2023	February 2024
31200	Lighting	P70 00718 0028	8861	CHARITY CIRCLE	$	24.61	2023	February 2024
31200	Lighting	P70 00718 0029	8886	DEER VALLEY	$	24.61	2023	February 2024
31200	Lighting	P70 00718 0030	8876	DEER VALLEY	$	24.61	2023	February 2024
31200	Lighting	P70 00718 0031	8866	DEER VALLEY	$	24.61	2023	February 2024
31200	Lighting	P70 00718 0032	8856	DEER VALLEY	$	24.61	2023	February 2024
31200	Lighting	P70 00718 0033	8846	DEER VALLEY	$	24.61	2023	February 2024
31200	Lighting	P70 00718 0034	8836	DEER VALLEY	$	24.61	2023	February 2024
31200	Lighting	P70 00718 0035	8826	DEER VALLEY	$	24.61	2023	February 2024
31200	Lighting	P70 00718 0036	8816	DEER VALLEY	$	24.61	2023	February 2024
31200	Lighting	P70 00718 0037	8817	DEER VALLEY	$	24.61	2023	February 2024
31200	Lighting	P70 00718 0038	8827	DEER VALLEY	$	24.61	2023	February 2024
31200	Lighting	P70 00718 0039	8837	DEER VALLEY	$	24.61	2023	February 2024
31200	Lighting	P70 00718 0040	8847	DEER VALLEY	$	24.61	2023	February 2024
31200	Lighting	P70 00718 0041	8857	DEER VALLEY	$	24.61	2023	February 2024
31200	Lighting	P70 00718 0042	8861	DEER VALLEY	$	24.61	2023	February 2024
31200	Lighting	P70 00718 0043	8865	DEER VALLEY	$	24.61	2023	February 2024
31200	Lighting	P70 00718 0044	8869	DEER VALLEY	$	24.61	2023	February 2024
31200	Lighting	P70 00719 0001	8838	DEER CHASE DRIVE	$	14.80	2023	February 2024
31200	Lighting	P70 00719 0002	8828	DEER CHASE DRIVE	$	14.80	2023	February 2024
31200	Lighting	P70 00719 0003	8818	DEER CHASE DRIVE	$	14.80	2023	February 2024
31200	Lighting	P70 00719 0004	8808	DEER CHASE DRIVE	$	14.80	2023	February 2024
31200	Lighting	P70 00719 0005	8828	DEER HOLLOW DRIVE	$	14.80	2023	February 2024
31200	Lighting	P70 00719 0006	8838	DEER HOLLOW DRIVE	$	14.80	2023	February 2024
31200	Lighting	P70 00719 0007	8848	DEER HOLLOW DRIVE	$	14.80	2023	February 2024
31200	Lighting	P70 00719 0008	8858	DEER HOLLOW DRIVE	$	14.80	2023	February 2024
31200	Lighting	P70 00719 0009	8868	DEER HOLLOW DRIVE	$	14.80	2023	February 2024
31200	Lighting	P70 00719 0010	6748	CHARLESGATE	$	14.80	2023	February 2024
31200	Lighting	P70 00719 0011	6738	CHARLESGATE	$	14.80	2023	February 2024
31200	Lighting	P70 00719 0012	6728	CHARLESGATE	$	14.80	2023	February 2024
31200	Lighting	P70 00719 0013	6716	CHARLESGATE	$	14.80	2023	February 2024
31200	Lighting	P70 00719 0014	6706	CHARLESGATE	$	14.80	2023	February 2024

31200	Lighting	P70 00719 0015	8757	DEER CHASE DRIVE	$	14.80	2023	February 2024
31200	Lighting	P70 00719 0016	8749	DEER CHASE DRIVE	$	14.80	2023	February 2024
31200	Lighting	P70 00719 0017	8737	DEER CHASE DRIVE	$	14.80	2023	February 2024
31200	Lighting	P70 00719 0018	8727	DEER CHASE DRIVE	$	14.80	2023	February 2024
31200	Lighting	P70 00719 0019	8717	DEER CHASE DRIVE	$	14.80	2023	February 2024
31200	Lighting	P70 00719 0020	8707	DEER CHASE DRIVE	$	14.80	2023	February 2024
31200	Lighting	P70 00719 0021	8697	DEER CHASE DRIVE	$	14.80	2023	February 2024
31200	Lighting	P70 00719 0022	8757	DEER HOLLOW DRIVE	$	14.80	2023	February 2024
31200	Lighting	P70 00719 0023	8767	DEER HOLLOW DRIVE	$	14.80	2023	February 2024
31200	Lighting	P70 00719 0024	8777	DEER HOLLOW DRIVE	$	14.80	2023	February 2024
31200	Lighting	P70 00801 0001	7135	SUMMERDALE	$	33.08	2023	February 2024
31200	Lighting	P70 00801 0002	7611	SHEPHERDESS	$	33.08	2023	February 2024
31200	Lighting	P70 00801 0003	7621	SHEPHERDESS	$	33.08	2023	February 2024
31200	Lighting	P70 00801 0004	7631	SHEPHERDESS	$	33.08	2023	February 2024
31200	Lighting	P70 00801 0005	7641	SHEPHERDESS	$	33.08	2023	February 2024
31200	Lighting	P70 00801 0006	7651	SHEPHERDESS	$	33.08	2023	February 2024
31200	Lighting	P70 00801 0007	7201	SANCROFT	$	33.08	2023	February 2024
31200	Lighting	P70 00801 0008	7207	SANCROFT	$	33.08	2023	February 2024
31200	Lighting	P70 00801 0009	7211	SANCROFT	$	33.08	2023	February 2024
31200	Lighting	P70 00801 0010	7216	SANCROFT	$	33.08	2023	February 2024
31200	Lighting	P70 00801 0011	7212	SANCROFT	$	33.08	2023	February 2024
31200	Lighting	P70 00801 0012	7208	SANCROFT	$	33.08	2023	February 2024
31200	Lighting	P70 00801 0013	7204	SANCROFT	$	33.08	2023	February 2024
31200	Lighting	P70 00801 0014	7630	SHEPHERDESS	$	33.08	2023	February 2024
31200	Lighting	P70 00801 0015	7620	SHEPHERDESS	$	33.08	2023	February 2024
31200	Lighting	P70 00801 0016	7159	SUMMERDALE	$	33.08	2023	February 2024
31200	Lighting	P70 00801 0017	7201	SUMMERDALE	$	33.08	2023	February 2024
31200	Lighting	P70 00801 0018	7205	SUMMERDALE	$	33.08	2023	February 2024
31200	Lighting	P70 00801 0019	7209	SUMMERDALE	$	33.08	2023	February 2024
31200	Lighting	P70 00801 0020	7213	SUMMERDALE	$	33.08	2023	February 2024
31200	Lighting	P70 00801 0021	7210	SUMMERDALE	$	33.08	2023	February 2024
31200	Lighting	P70 00801 0022	7206	SUMMERDALE	$	33.08	2023	February 2024
31200	Lighting	P70 00801 0023	7011	SAFARI	$	33.08	2023	February 2024
31200	Lighting	P70 00801 0024	7019	SAFARI	$	33.08	2023	February 2024
31200	Lighting	P70 00801 0025	6980	SERENE	$	33.08	2023	February 2024
31200	Lighting	P70 00801 0026	6970	SERENE	$	33.08	2023	February 2024

31200	Lighting	P70 00801 0027	6960	SERENE	$ 33.08	2023	February 2024
31200	Lighting	P70 00801 0028	6950	SERENE	$ 33.08	2023	February 2024
31200	Lighting	P70 00801 0029	6940	SERENE	$ 33.08	2023	February 2024
31200	Lighting	P70 00801 0030	6930	SERENE	$ 33.08	2023	February 2024
31200	Lighting	P70 00801 0031	6920	SERENE	$ 33.08	2023	February 2024
31200	Lighting	P70 00801 0032	6910	SERENE	$ 33.08	2023	February 2024
31200	Lighting	P70 00801 0033	6900	SERENE	$ 33.08	2023	February 2024
31200	Lighting	P70 00801 0034	6911	SERENE	$ 33.08	2023	February 2024
31200	Lighting	P70 00801 0035	6919	SERENE	$ 33.08	2023	February 2024
31200	Lighting	P70 00801 0036	6939	SERENE	$ 33.08	2023	February 2024
31200	Lighting	P70 00801 0037	6949	SERENE	$ 33.08	2023	February 2024
31200	Lighting	P70 00801 0038	6959	SERENE	$ 33.08	2023	February 2024
31200	Lighting	P70 00801 0039	6969	SERENE	$ 33.08	2023	February 2024
31200	Lighting	P70 00801 0040	6979	SERENE	$ 33.08	2023	February 2024
31200	Lighting	P70 00801 0041	7016	SAFARI	$ 33.08	2023	February 2024
31200	Lighting	P70 00801 0042	7012	SAFARI	$ 33.08	2023	February 2024
31200	Lighting	P70 00801 0043	7008	SAFARI	$ 33.08	2023	February 2024
31200	Lighting	P70 00801 0044	7004	SAFARI	$ 33.08	2023	February 2024
31200	Lighting	P70 00801 0045	7000	SAFARI	$ 33.08	2023	February 2024
31200	Lighting	P70 00801 0046	7150	SUMMERDALE	$ 33.08	2023	February 2024
31200	Lighting	P70 00801 0047	7140	SUMMERDALE	$ 33.08	2023	February 2024
31200	Lighting	P70 00801 0048	7130	SUMMERDALE	$ 33.08	2023	February 2024
31200	Lighting	P70 00802 0001	7230	SUMMERDALE	$ 33.08	2023	February 2024
31200	Lighting	P70 00802 0002	7226	SUMMERDALE	$ 33.08	2023	February 2024
31200	Lighting	P70 00802 0003	7222	SUMMERDALE	$ 33.08	2023	February 2024
31200	Lighting	P70 00802 0004	7218	SUMMERDALE	$ 33.08	2023	February 2024
31200	Lighting	P70 00802 0005	7214	SUMMERDALE	$ 33.08	2023	February 2024
31200	Lighting	P70 00802 0006	7023	SAFARI	$ 33.08	2023	February 2024
31200	Lighting	P70 00802 0007	7027	SAFARI	$ 33.08	2023	February 2024
31200	Lighting	P70 00802 0008	7031	SAFARI	$ 33.08	2023	February 2024
31200	Lighting	P70 00802 0009	7035	SAFARI	$ 33.08	2023	February 2024
31200	Lighting	P70 00802 0010	7039	SAFARI	$ 33.08	2023	February 2024
31200	Lighting	P70 00802 0011	7043	SAFARI	$ 33.08	2023	February 2024
31200	Lighting	P70 00802 0012	7047	SAFARI	$ 33.08	2023	February 2024
31200	Lighting	P70 00802 0013	7611	SHEBA	$ 33.08	2023	February 2024
31200	Lighting	P70 00802 0014	7052	SAFARI	$ 33.08	2023	February 2024

31200	Lighting	P70 00802 0015	7048	SAFARI	$ 33.08	2023	February 2024
31200	Lighting	P70 00802 0016	7044	SAFARI	$ 33.08	2023	February 2024
31200	Lighting	P70 00802 0017	7040	SAFARI	$ 33.08	2023	February 2024
31200	Lighting	P70 00802 0018	7036	SAFARI	$ 33.08	2023	February 2024
31200	Lighting	P70 00802 0019	7032	SAFARI	$ 33.08	2023	February 2024
31200	Lighting	P70 00802 0020	7028	SAFARI	$ 33.08	2023	February 2024
31200	Lighting	P70 00802 0021	7001	SONNET	$ 33.08	2023	February 2024
31200	Lighting	P70 00802 0022	7011	SONNET	$ 33.08	2023	February 2024
31200	Lighting	P70 00802 0023	7021	SONNET	$ 33.08	2023	February 2024
31200	Lighting	P70 00802 0024	7031	SONNET	$ 33.08	2023	February 2024
31200	Lighting	P70 00802 0025	7040	SONNET	$ 33.08	2023	February 2024
31200	Lighting	P70 00802 0026	7030	SONNET	$ 33.08	2023	February 2024
31200	Lighting	P70 00802 0027	7020	SONNET	$ 33.08	2023	February 2024
31200	Lighting	P70 00802 0028	7010	SONNET	$ 33.08	2023	February 2024
31200	Lighting	P70 00802 0029	7000	SONNET	$ 33.08	2023	February 2024
31200	Lighting	P70 00802 0030	7501	SHANE	$ 33.08	2023	February 2024
31200	Lighting	P70 00802 0031	7511	SHANE	$ 33.08	2023	February 2024
31200	Lighting	P70 00802 0032	7521	SHANE	$ 33.08	2023	February 2024
31200	Lighting	P70 00802 0033	7531	SHANE	$ 33.08	2023	February 2024
31200	Lighting	P70 00802 0034	6989	SERENE	$ 33.08	2023	February 2024
31200	Lighting	P70 00802 0035	7561	SHANE	$ 33.08	2023	February 2024
31200	Lighting	P70 00803 0001	7215	SANCROFT	$ 33.08	2023	February 2024
31200	Lighting	P70 00803 0002	7219	SANCROFT	$ 33.08	2023	February 2024
31200	Lighting	P70 00803 0003	7223	SANCROFT	$ 33.08	2023	February 2024
31200	Lighting	P70 00803 0004	7227	SANCROFT	$ 33.08	2023	February 2024
31200	Lighting	P70 00803 0005	7231	SANCROFT	$ 33.08	2023	February 2024
31200	Lighting	P70 00803 0006	7235	SANCROFT	$ 33.08	2023	February 2024
31200	Lighting	P70 00803 0007	7239	SANCROFT	$ 33.08	2023	February 2024
31200	Lighting	P70 00803 0008	7243	SANCROFT	$ 33.08	2023	February 2024
31200	Lighting	P70 00803 0009	7247	SANCROFT	$ 33.08	2023	February 2024
31200	Lighting	P70 00803 0010	7251	SANCROFT	$ 33.08	2023	February 2024
31200	Lighting	P70 00803 0011	7255	SANCROFT	$ 33.08	2023	February 2024
31200	Lighting	P70 00803 0012	7263	SANCROFT	$ 33.08	2023	February 2024
31200	Lighting	P70 00803 0013	7264	SANCROFT	$ 33.08	2023	February 2024
31200	Lighting	P70 00803 0014	7260	SANCROFT	$ 33.08	2023	February 2024
31200	Lighting	P70 00803 0015	7256	SANCROFT	$ 33.08	2023	February 2024

31200	Lighting	P70 00803 0016	7252	SANCROFT	$ 33.08	2023	February 2024
31200	Lighting	P70 00803 0017	7248	SANCROFT	$ 33.08	2023	February 2024
31200	Lighting	P70 00803 0018	7244	SANCROFT	$ 33.08	2023	February 2024
31200	Lighting	P70 00803 0019	7240	SANCROFT	$ 33.08	2023	February 2024
31200	Lighting	P70 00803 0020	7236	SANCROFT	$ 33.08	2023	February 2024
31200	Lighting	P70 00803 0021	7232	SANCROFT	$ 33.08	2023	February 2024
31200	Lighting	P70 00803 0022	7228	SANCROFT	$ 33.08	2023	February 2024
31200	Lighting	P70 00803 0023	7224	SANCROFT	$ 33.08	2023	February 2024
31200	Lighting	P70 00803 0024	7220	SANCROFT	$ 33.08	2023	February 2024
31200	Lighting	P70 00803 0025	7217	SUMMERDALE	$ 33.08	2023	February 2024
31200	Lighting	P70 00803 0026	7221	SUMMERDALE	$ 33.08	2023	February 2024
31200	Lighting	P70 00803 0027	7225	SUMMERDALE	$ 33.08	2023	February 2024
31200	Lighting	P70 00803 0028	7229	SUMMERDALE	$ 33.08	2023	February 2024
31200	Lighting	P70 00803 0029	7233	SUMMERDALE	$ 33.08	2023	February 2024
31200	Lighting	P70 00803 0030	7237	SUMMERDALE	$ 33.08	2023	February 2024
31200	Lighting	P70 00803 0031	7241	SUMMERDALE	$ 33.08	2023	February 2024
31200	Lighting	P70 00803 0032	7245	SUMMERDALE	$ 33.08	2023	February 2024
31200	Lighting	P70 00803 0033	7249	SUMMERDALE	$ 33.08	2023	February 2024
31200	Lighting	P70 00803 0034	7253	SUMMERDALE	$ 33.08	2023	February 2024
31200	Lighting	P70 00803 0035	7257	SUMMERDALE	$ 33.08	2023	February 2024
31200	Lighting	P70 00803 0036	7261	SUMMERDALE	$ 33.08	2023	February 2024
31200	Lighting	P70 00803 0037	7258	SUMMERDALE	$ 33.08	2023	February 2024
31200	Lighting	P70 00803 0038	7254	SUMMERDALE	$ 33.08	2023	February 2024
31200	Lighting	P70 00803 0039	7250	SUMMERDALE	$ 33.08	2023	February 2024
31200	Lighting	P70 00803 0040	7246	SUMMERDALE	$ 33.08	2023	February 2024
31200	Lighting	P70 00803 0041	7242	SUMMERDALE	$ 33.08	2023	February 2024
31200	Lighting	P70 00803 0042	7238	SUMMERDALE	$ 33.08	2023	February 2024
31200	Lighting	P70 00803 0043	7234	SUMMERDALE	$ 33.08	2023	February 2024
31200	Lighting	P70 00803 0044	7051	SAFARI	$ 33.08	2023	February 2024
31200	Lighting	P70 00803 0045	7055	SAFARI	$ 33.08	2023	February 2024
31200	Lighting	P70 00803 0046	7059	SAFARI	$ 33.08	2023	February 2024
31200	Lighting	P70 00803 0047	7067	SAFARI	$ 33.08	2023	February 2024
31200	Lighting	P70 00804 0001	7265	SUMMERDALE	$ 33.08	2023	February 2024
31200	Lighting	P70 00804 0002	7269	SUMMERDALE	$ 33.08	2023	February 2024
31200	Lighting	P70 00804 0003	7601	BRANDT PIKE	$ 33.08	2023	February 2024
31200	Lighting	P70 00804 0004	7619	BRANDT PIKE	$ 33.08	2023	February 2024

31200	Lighting	P70 00804 0005	7617	BRANDT PIKE	$ 33.08	2023	February 2024
31200	Lighting	P70 00804 0006	7709	BRANDT PIKE	$ 33.08	2023	February 2024
31200	Lighting	P70 00804 0007	7715	BRANDT PIKE	$ 33.08	2023	February 2024
31200	Lighting	P70 00804 0008	7719	BRANDT PIKE	$ 33.08	2023	February 2024
31200	Lighting	P70 00804 0009	7270	SUMMERDALE	$ 33.08	2023	February 2024
31200	Lighting	P70 00804 0010	7080	SAFARI	$ 33.08	2023	February 2024
31200	Lighting	P70 00804 0011	7076	SAFARI	$ 33.08	2023	February 2024
31200	Lighting	P70 00804 0012	7072	SAFARI	$ 33.08	2023	February 2024
31200	Lighting	P70 00804 0013	7068	SAFARI	$ 33.08	2023	February 2024
31200	Lighting	P70 00804 0014	7064	SAFARI	$ 33.08	2023	February 2024
31200	Lighting	P70 00804 0015	7620	SHEBA	$ 33.08	2023	February 2024
31200	Lighting	P70 00804 0016	7610	SHEBA	$ 33.08	2023	February 2024
31200	Lighting	P70 00804 0017	7600	SHEBA	$ 33.08	2023	February 2024
31200	Lighting	P70 00805 0001	6800	LAURELVIEW	$ 31.44	2023	February 2024
31200	Lighting	P70 00805 0002	6801	LAURELVIEW	$ 31.44	2023	February 2024
31200	Lighting	P70 00805 0003	5101	ANGELITA AVE	$ 31.44	2023	February 2024
31200	Lighting	P70 00805 0004	5051	ANGELITA AVE	$ 31.44	2023	February 2024
31200	Lighting	P70 00805 0005	5041	ANGELITA AVE	$ 31.44	2023	February 2024
31200	Lighting	P70 00805 0006	5031	ANGELITA AVE	$ 31.44	2023	February 2024
31200	Lighting	P70 00805 0007	6740	LOCUSTVIEW	$ 31.44	2023	February 2024
31200	Lighting	P70 00805 0008	6750	LOCUSTVIEW	$ 31.44	2023	February 2024
31200	Lighting	P70 00805 0009	6760	LOCUSTVIEW	$ 31.44	2023	February 2024
31200	Lighting	P70 00805 0010	6770	LOCUSTVIEW	$ 31.44	2023	February 2024
31200	Lighting	P70 00805 0011	6780	LOCUSTVIEW	$ 31.44	2023	February 2024
31200	Lighting	P70 00805 0012	6790	LOCUSTVIEW	$ 31.44	2023	February 2024
31200	Lighting	P70 00805 0013	6800	LOCUSTVIEW	$ 31.44	2023	February 2024
31200	Lighting	P70 00805 0014	6804	LOCUSTVIEW	$ 31.44	2023	February 2024
31200	Lighting	P70 00805 0015	6810	LOCUSTVIEW	$ 31.44	2023	February 2024
31200	Lighting	P70 00805 0016	6814	LOCUSTVIEW	$ 31.44	2023	February 2024
31200	Lighting	P70 00805 0017	6811	LOCUSTVIEW	$ 31.44	2023	February 2024
31200	Lighting	P70 00805 0018	6807	LOCUSTVIEW	$ 31.44	2023	February 2024
31200	Lighting	P70 00805 0019	6803	LOCUSTVIEW	$ 31.44	2023	February 2024
31200	Lighting	P70 00805 0020	6791	LOCUSTVIEW	$ 31.44	2023	February 2024
31200	Lighting	P70 00805 0021	6781	LOCUSTVIEW	$ 31.44	2023	February 2024
31200	Lighting	P70 00805 0022	6771	LOCUSTVIEW	$ 31.44	2023	February 2024
31200	Lighting	P70 00805 0023	6761	LOCUSTVIEW	$ 31.44	2023	February 2024

31200	Lighting	P70 00805 0024	6751	LOCUSTVIEW	$	31.44	2023	February 2024
31200	Lighting	P70 00805 0025	6741	LOCUSTVIEW	$	31.44	2023	February 2024
31200	Lighting	P70 00805 0026	5218	BEECHVIEW	$	31.44	2023	February 2024
31200	Lighting	P70 00805 0027	5230	BEECHVIEW	$	31.44	2023	February 2024
31200	Lighting	P70 00805 0028	5236	BEECHVIEW	$	31.44	2023	February 2024
31200	Lighting	P70 00805 0029	5242	BEECHVIEW	$	31.44	2023	February 2024
31200	Lighting	P70 00805 0030	5248	BEECHVIEW	$	31.44	2023	February 2024
31200	Lighting	P70 00805 0031	5254	BEECHVIEW	$	31.44	2023	February 2024
31200	Lighting	P70 00805 0032	5260	BEECHVIEW	$	31.44	2023	February 2024
31200	Lighting	P70 00805 0033	5272	BEECHVIEW	$	31.44	2023	February 2024
31200	Lighting	P70 00805 0034	5267	BEECHVIEW	$	31.44	2023	February 2024
31200	Lighting	P70 00805 0035	5261	BEECHVIEW	$	31.44	2023	February 2024
31200	Lighting	P70 00805 0036	5255	BEECHVIEW	$	31.44	2023	February 2024
31200	Lighting	P70 00805 0037	5249	BEECHVIEW	$	31.44	2023	February 2024
31200	Lighting	P70 00805 0038	5243	BEECHVIEW	$	31.44	2023	February 2024
31200	Lighting	P70 00805 0039	5237	BEECHVIEW	$	31.44	2023	February 2024
31200	Lighting	P70 00805 0040	5231	BEECHVIEW	$	31.44	2023	February 2024
31200	Lighting	P70 00805 0041	5225	BEECHVIEW	$	31.44	2023	February 2024
31200	Lighting	P70 00805 0042	5220	ANGELITA AVE	$	31.44	2023	February 2024
31200	Lighting	P70 00805 0043	5200	ANGELITA AVE	$	31.44	2023	February 2024
31200	Lighting	P70 00805 0044	5140	ANGELITA AVE	$	31.44	2023	February 2024
31200	Lighting	P70 00805 0045	5130	ANGELITA AVE	$	31.44	2023	February 2024
31200	Lighting	P70 00805 0046	5120	ANGELITA AVE	$	31.44	2023	February 2024
31200	Lighting	P70 00805 0047	5100	ANGELITA AVE	$	31.44	2023	February 2024
31200	Lighting	P70 00805 0048	5052	ANGELITA AVE	$	31.44	2023	February 2024
31200	Lighting	P70 00805 0049	5042	ANGELITA AVE	$	31.44	2023	February 2024
31200	Lighting	P70 00805 0050	5032	ANGELITA AVE	$	31.44	2023	February 2024
31200	Lighting	P70 00806 0001	5021	ANGELITA AVE	$	31.44	2023	February 2024
31200	Lighting	P70 00806 0002	5011	ANGELITA AVE	$	31.44	2023	February 2024
31200	Lighting	P70 00806 0003	5001	ANGELITA AVE	$	31.44	2023	February 2024
31200	Lighting	P70 00806 0004	6801	DIAL DRIVE	$	31.44	2023	February 2024
31200	Lighting	P70 00806 0005	6759	DIAL DRIVE	$	31.44	2023	February 2024
31200	Lighting	P70 00806 0006	6749	DIAL DRIVE	$	31.44	2023	February 2024
31200	Lighting	P70 00806 0007	6739	DIAL DRIVE	$	31.44	2023	February 2024
31200	Lighting	P70 00806 0008	6551	WILDVIEW	$	31.44	2023	February 2024
31200	Lighting	P70 00806 0009	6541	WILDVIEW	$	31.44	2023	February 2024

31200	Lighting	P70 00806 0010	6531	WILDVIEW	$	31.44	2023	February 2024
31200	Lighting	P70 00806 0011	6521	WILDVIEW	$	31.44	2023	February 2024
31200	Lighting	P70 00806 0012	6511	WILDVIEW	$	31.44	2023	February 2024
31200	Lighting	P70 00806 0013	6501	WILDVIEW	$	31.44	2023	February 2024
31200	Lighting	P70 00806 0014	6504	WRENVIEW	$	31.44	2023	February 2024
31200	Lighting	P70 00806 0015	6510	WRENVIEW	$	31.44	2023	February 2024
31200	Lighting	P70 00806 0016	6514	WRENVIEW	$	31.44	2023	February 2024
31200	Lighting	P70 00806 0017	6518	WRENVIEW	$	31.44	2023	February 2024
31200	Lighting	P70 00806 0018	6522	WRENVIEW	$	31.44	2023	February 2024
31200	Lighting	P70 00806 0019	6532	WRENVIEW	$	31.44	2023	February 2024
31200	Lighting	P70 00806 0020	6542	WRENVIEW	$	31.44	2023	February 2024
31200	Lighting	P70 00806 0021	6541	WRENVIEW	$	31.44	2023	February 2024
31200	Lighting	P70 00806 0022	6531	WRENVIEW	$	31.44	2023	February 2024
31200	Lighting	P70 00806 0023	6521	WRENVIEW	$	31.44	2023	February 2024
31200	Lighting	P70 00806 0024	6511	WRENVIEW	$	31.44	2023	February 2024
31200	Lighting	P70 00806 0025	6502	WILDVIEW	$	31.44	2023	February 2024
31200	Lighting	P70 00806 0026	6512	WILDVIEW	$	31.44	2023	February 2024
31200	Lighting	P70 00806 0027	6522	WILDVIEW	$	31.44	2023	February 2024
31200	Lighting	P70 00806 0028	6530	WILDVIEW	$	31.44	2023	February 2024
31200	Lighting	P70 00806 0029	6540	WILDVIEW	$	31.44	2023	February 2024
31200	Lighting	P70 00806 0030	6550	WILDVIEW	$	31.44	2023	February 2024
31200	Lighting	P70 00806 0031	6719	DIAL DRIVE	$	31.44	2023	February 2024
31200	Lighting	P70 00806 0032	6709	DIAL DRIVE	$	31.44	2023	February 2024
31200	Lighting	P70 00806 0033	6701	DIAL DRIVE	$	31.44	2023	February 2024
31200	Lighting	P70 00806 0034	6695	DIAL DRIVE	$	31.44	2023	February 2024
31200	Lighting	P70 00806 0035	6691	DIAL DRIVE	$	31.44	2023	February 2024
31200	Lighting	P70 00806 0036	6700	LOCUSTVIEW	$	31.44	2023	February 2024
31200	Lighting	P70 00806 0037	6710	LOCUSTVIEW	$	31.44	2023	February 2024
31200	Lighting	P70 00806 0038	6720	LOCUSTVIEW	$	31.44	2023	February 2024
31200	Lighting	P70 00806 0039	6730	LOCUSTVIEW	$	31.44	2023	February 2024
31200	Lighting	P70 00806 0040	5219	BEECHVIEW	$	31.44	2023	February 2024
31200	Lighting	P70 00806 0041	5213	BEECHVIEW	$	31.44	2023	February 2024
31200	Lighting	P70 00806 0042	5205	BEECHVIEW	$	31.44	2023	February 2024
31200	Lighting	P70 00806 0043	5201	BEECHVIEW	$	31.44	2023	February 2024
31200	Lighting	P70 00806 0044	6700	DIAL DRIVE	$	31.44	2023	February 2024
31200	Lighting	P70 00806 0045	6710	DIAL DRIVE	$	31.44	2023	February 2024

31200	Lighting	P70 00806 0046	6720	DIAL DRIVE	$	31.44	2023	February 2024
31200	Lighting	P70 00806 0047	6730	DIAL DRIVE	$	31.44	2023	February 2024
31200	Lighting	P70 00806 0048	6740	DIAL DRIVE	$	31.44	2023	February 2024
31200	Lighting	P70 00806 0049	6750	DIAL DRIVE	$	31.44	2023	February 2024
31200	Lighting	P70 00806 0050	5016	ANGELITA AVE	$	31.44	2023	February 2024
31200	Lighting	P70 00806 0051	5022	ANGELITA AVE	$	31.44	2023	February 2024
31200	Lighting	P70 00807 0001	4540	BUFORT BLVD	$	53.95	2023	February 2024
31200	Lighting	P70 00807 0002	4530	BUFORT BLVD	$	53.95	2023	February 2024
31200	Lighting	P70 00807 0003	4520	BUFORT BLVD	$	53.95	2023	February 2024
31200	Lighting	P70 00807 0004	4510	BUFORT BLVD	$	53.95	2023	February 2024
31200	Lighting	P70 00807 0005	5620	FISHER	$	53.95	2023	February 2024
31200	Lighting	P70 00807 0006	4660	WAYNE MEADOWS	$	53.95	2023	February 2024
31200	Lighting	P70 00807 0007	4650	WAYNE MEADOWS	$	53.95	2023	February 2024
31200	Lighting	P70 00807 0008	4640	WAYNE MEADOWS	$	53.95	2023	February 2024
31200	Lighting	P70 00807 0009	4630	WAYNE MEADOWS	$	53.95	2023	February 2024
31200	Lighting	P70 00807 0010	4620	WAYNE MEADOWS	$	53.95	2023	February 2024
31200	Lighting	P70 00807 0011	4610	WAYNE MEADOWS	$	53.95	2023	February 2024
31200	Lighting	P70 00807 0012	4600	WAYNE MEADOWS	$	53.95	2023	February 2024
31200	Lighting	P70 00807 0013	4560	WAYNE MEADOWS	$	53.95	2023	February 2024
31200	Lighting	P70 00807 0014	4550	WAYNE MEADOWS	$	53.95	2023	February 2024
31200	Lighting	P70 00807 0015	4540	WAYNE MEADOWS	$	53.95	2023	February 2024
31200	Lighting	P70 00807 0016	4530	WAYNE MEADOWS	$	53.95	2023	February 2024
31200	Lighting	P70 00807 0017	4520	WAYNE MEADOWS	$	53.95	2023	February 2024
31200	Lighting	P70 00807 0018	4510	WAYNE MEADOWS	$	53.95	2023	February 2024
31200	Lighting	P70 00807 0019	4500	WAYNE MEADOWS	$	53.95	2023	February 2024
31200	Lighting	P70 00807 0020	4367	POWELL ROAD	$	53.95	2023	February 2024
31200	Lighting	P70 00807 0021	4359	POWELL ROAD	$	53.95	2023	February 2024
31200	Lighting	P70 00807 0022	4351	POWELL ROAD	$	53.95	2023	February 2024
31200	Lighting	P70 00807 0023	4343	POWELL ROAD	$	53.95	2023	February 2024
31200	Lighting	P70 00807 0024	4335	POWELL ROAD	$	53.95	2023	February 2024
31200	Lighting	P70 00807 0025	4327	POWELL ROAD	$	53.95	2023	February 2024
31200	Lighting	P70 00807 0026	5502	FISHER	$	53.95	2023	February 2024
31200	Lighting	P70 00807 0029	4527	WAYNE MEADOWS	$	53.95	2023	February 2024
31200	Lighting	P70 00807 0030	4541	WAYNE MEADOWS	$	53.95	2023	February 2024
31200	Lighting	P70 00807 0031	4601	WAYNE MEADOWS	$	53.95	2023	February 2024
31200	Lighting	P70 00807 0032	4621	WAYNE MEADOWS	$	53.95	2023	February 2024

31200	Lighting	P70 00807 0033	4641	WAYNE MEADOWS	$	53.95	2023	February 2024
31200	Lighting	P70 00807 0034	4651	WAYNE MEADOWS	$	53.95	2023	February 2024
31200	Lighting	P70 00807 0035	4661	WAYNE MEADOWS	$	53.95	2023	February 2024
31200	Lighting	P70 00807 0036	5522	FISHER	$	53.95	2023	February 2024
31200	Lighting	P70 00807 0037	5512	FISHER	$	53.95	2023	February 2024
31200	Lighting	P70 00807 0038	5621	FISHER	$	53.95	2023	February 2024
31200	Lighting	P70 00807 0039	5611	FISHER	$	53.95	2023	February 2024
31200	Lighting	P70 00807 0040	5601	FISHER	$	53.95	2023	February 2024
31200	Lighting	P70 00807 0041	5541	FISHER	$	53.95	2023	February 2024
31200	Lighting	P70 00807 0043	5521	FISHER	$	53.95	2023	February 2024
31200	Lighting	P70 00807 0044	5511	FISHER	$	53.95	2023	February 2024
31200	Lighting	P70 00807 0045	5501	FISHER	$	53.95	2023	February 2024
31200	Lighting	P70 00807 0046	5421	FISHER	$	53.95	2023	February 2024
31200	Lighting	P70 00807 0047	5411	FISHER	$	53.95	2023	February 2024
31200	Lighting	P70 00807 0048	4319	POWELL ROAD	$	53.95	2023	February 2024
31200	Lighting	P70 00808 0001	5217	LONGFORD ROAD	$	29.08	2023	February 2024
31200	Lighting	P70 00808 0002	5225	LONGFORD ROAD	$	29.08	2023	February 2024
31200	Lighting	P70 00808 0003	5233	LONGFORD ROAD	$	29.08	2023	February 2024
31200	Lighting	P70 00808 0004	5241	LONGFORD ROAD	$	29.08	2023	February 2024
31200	Lighting	P70 00808 0005	5249	LONGFORD ROAD	$	29.08	2023	February 2024
31200	Lighting	P70 00808 0006	5257	LONGFORD ROAD	$	29.08	2023	February 2024
31200	Lighting	P70 00808 0007	5265	LONGFORD ROAD	$	29.08	2023	February 2024
31200	Lighting	P70 00808 0008	5269	LONGFORD ROAD	$	29.08	2023	February 2024
31200	Lighting	P70 00808 0009	5276	LONGFORD ROAD	$	29.08	2023	February 2024
31200	Lighting	P70 00808 0010	5272	LONGFORD ROAD	$	29.08	2023	February 2024
31200	Lighting	P70 00808 0011	5264	LONGFORD ROAD	$	29.08	2023	February 2024
31200	Lighting	P70 00808 0012	5256	LONGFORD ROAD	$	29.08	2023	February 2024
31200	Lighting	P70 00808 0013	5248	LONGFORD ROAD	$	29.08	2023	February 2024
31200	Lighting	P70 00808 0014	5240	LONGFORD ROAD	$	29.08	2023	February 2024
31200	Lighting	P70 00808 0015	5232	LONGFORD ROAD	$	29.08	2023	February 2024
31200	Lighting	P70 00808 0016	5224	LONGFORD ROAD	$	29.08	2023	February 2024
31200	Lighting	P70 00808 0017	5216	LONGFORD ROAD	$	29.08	2023	February 2024
31200	Lighting	P70 00808 0018	5208	LONGFORD ROAD	$	29.08	2023	February 2024
31200	Lighting	P70 00808 0019	5200	LONGFORD ROAD	$	29.08	2023	February 2024
31200	Lighting	P70 00808 0020	5116	LONGFORD ROAD	$	29.08	2023	February 2024
31200	Lighting	P70 00808 0021	5108	LONGFORD ROAD	$	29.08	2023	February 2024

31200	Lighting	P70 00808 0022	6930	DIAL DRIVE	$ 29.08	2023	February 2024
31200	Lighting	P70 00808 0023	6910	DIAL DRIVE	$ 29.08	2023	February 2024
31200	Lighting	P70 00808 0024	6868	LAURELVIEW	$ 29.08	2023	February 2024
31200	Lighting	P70 00808 0025	6864	LAURELVIEW	$ 29.08	2023	February 2024
31200	Lighting	P70 00808 0026	6860	LAURELVIEW	$ 29.08	2023	February 2024
31200	Lighting	P70 00808 0027	6856	LAURELVIEW	$ 29.08	2023	February 2024
31200	Lighting	P70 00808 0028	6852	LAURELVIEW	$ 29.08	2023	February 2024
31200	Lighting	P70 00808 0029	6848	LAURELVIEW	$ 29.08	2023	February 2024
31200	Lighting	P70 00808 0030	6844	LAURELVIEW	$ 29.08	2023	February 2024
31200	Lighting	P70 00808 0031	6840	LAURELVIEW	$ 29.08	2023	February 2024
31200	Lighting	P70 00808 0032	6836	LAURELVIEW	$ 29.08	2023	February 2024
31200	Lighting	P70 00808 0033	6832	LAURELVIEW	$ 29.08	2023	February 2024
31200	Lighting	P70 00808 0034	6828	LAURELVIEW	$ 29.08	2023	February 2024
31200	Lighting	P70 00808 0035	6824	LAURELVIEW	$ 29.08	2023	February 2024
31200	Lighting	P70 00808 0036	6820	LAURELVIEW	$ 29.08	2023	February 2024
31200	Lighting	P70 00808 0037	6816	LAURELVIEW	$ 29.08	2023	February 2024
31200	Lighting	P70 00808 0038	6812	LAURELVIEW	$ 29.08	2023	February 2024
31200	Lighting	P70 00808 0039	6808	LAURELVIEW	$ 29.08	2023	February 2024
31200	Lighting	P70 00808 0040	6804	LAURELVIEW	$ 29.08	2023	February 2024
31200	Lighting	P70 00808 0041	6821	ROCKVIEW	$ 29.08	2023	February 2024
31200	Lighting	P70 00808 0042	6851	ROCKVIEW	$ 29.08	2023	February 2024
31200	Lighting	P70 00808 0043	6861	ROCKVIEW	$ 29.08	2023	February 2024
31200	Lighting	P70 00808 0044	6871	ROCKVIEW	$ 29.08	2023	February 2024
31200	Lighting	P70 00808 0045	6880	ROCKVIEW	$ 29.08	2023	February 2024
31200	Lighting	P70 00808 0046	6870	ROCKVIEW	$ 29.08	2023	February 2024
31200	Lighting	P70 00808 0047	6860	ROCKVIEW	$ 29.08	2023	February 2024
31200	Lighting	P70 00808 0048	6850	ROCKVIEW	$ 29.08	2023	February 2024
31200	Lighting	P70 00808 0049	6840	ROCKVIEW	$ 29.08	2023	February 2024
31200	Lighting	P70 00808 0050	6830	ROCKVIEW	$ 29.08	2023	February 2024
31200	Lighting	P70 00808 0051	6820	ROCKVIEW	$ 29.08	2023	February 2024
31200	Lighting	P70 00808 0052	6810	ROCKVIEW	$ 29.08	2023	February 2024
31200	Lighting	P70 00808 0053	6805	LAURELVIEW	$ 29.08	2023	February 2024
31200	Lighting	P70 00808 0054	6809	LAURELVIEW	$ 29.08	2023	February 2024
31200	Lighting	P70 00808 0055	6813	LAURELVIEW	$ 29.08	2023	February 2024
31200	Lighting	P70 00808 0056	6821	LAURELVIEW	$ 29.08	2023	February 2024
31200	Lighting	P70 00808 0057	6833	LAURELVIEW	$ 29.08	2023	February 2024

31200	Lighting	P70 00808 0058	6837	LAURELVIEW	$ 29.08	2023	February 2024
31200	Lighting	P70 00808 0059	6841	LAURELVIEW	$ 29.08	2023	February 2024
31200	Lighting	P70 00808 0060	6845	LAURELVIEW	$ 29.08	2023	February 2024
31200	Lighting	P70 00808 0061	6849	LAURELVIEW	$ 29.08	2023	February 2024
31200	Lighting	P70 00808 0062	6853	LAURELVIEW	$ 29.08	2023	February 2024
31200	Lighting	P70 00808 0063	6857	LAURELVIEW	$ 29.08	2023	February 2024
31200	Lighting	P70 00808 0064	6861	LAURELVIEW	$ 29.08	2023	February 2024
31200	Lighting	P70 00808 0065	6860	DIAL DRIVE	$ 29.08	2023	February 2024
31200	Lighting	P70 00808 0066	6850	DIAL DRIVE	$ 29.08	2023	February 2024
31200	Lighting	P70 00808 0067	6840	DIAL DRIVE	$ 29.08	2023	February 2024
31200	Lighting	P70 00808 0068	6830	DIAL DRIVE	$ 29.08	2023	February 2024
31200	Lighting	P70 00808 0069	6820	DIAL DRIVE	$ 29.08	2023	February 2024
31200	Lighting	P70 00808 0070	6810	DIAL DRIVE	$ 29.08	2023	February 2024
31200	Lighting	P70 00809 0001	6809	DIAL DRIVE	$ 29.08	2023	February 2024
31200	Lighting	P70 00809 0002	6819	DIAL DRIVE	$ 29.08	2023	February 2024
31200	Lighting	P70 00809 0003	6829	DIAL DRIVE	$ 29.08	2023	February 2024
31200	Lighting	P70 00809 0004	6839	DIAL DRIVE	$ 29.08	2023	February 2024
31200	Lighting	P70 00809 0005	6849	DIAL DRIVE	$ 29.08	2023	February 2024
31200	Lighting	P70 00809 0006	6859	DIAL DRIVE	$ 29.08	2023	February 2024
31200	Lighting	P70 00809 0007	6869	DIAL DRIVE	$ 29.08	2023	February 2024
31200	Lighting	P70 00809 0008	6901	DIAL DRIVE	$ 29.08	2023	February 2024
31200	Lighting	P70 00809 0009	6911	DIAL DRIVE	$ 29.08	2023	February 2024
31200	Lighting	P70 00809 0010	6921	DIAL DRIVE	$ 29.08	2023	February 2024
31200	Lighting	P70 00809 0011	6931	DIAL DRIVE	$ 29.08	2023	February 2024
31200	Lighting	P70 00809 0012	5091	LONGFORD ROAD	$ 29.08	2023	February 2024
31200	Lighting	P70 00809 0013	7000	DIAL DRIVE	$ 29.08	2023	February 2024
31200	Lighting	P70 00809 0014	7001	PINEVIEW	$ 29.08	2023	February 2024
31200	Lighting	P70 00809 0015	7000	PINEVIEW	$ 29.08	2023	February 2024
31200	Lighting	P70 00810 0001	7221	BRANDT VISTA	$ 36.01	2023	February 2024
31200	Lighting	P70 00810 0002	7231	BRANDT VISTA	$ 36.01	2023	February 2024
31200	Lighting	P70 00810 0003	7241	BRANDT VISTA	$ 36.01	2023	February 2024
31200	Lighting	P70 00810 0004	7000	CENTERLAWN	$ 36.01	2023	February 2024
31200	Lighting	P70 00810 0005	7317	BRANDT VISTA	$ 36.01	2023	February 2024
31200	Lighting	P70 00810 0006	7327	BRANDT VISTA	$ 36.01	2023	February 2024
31200	Lighting	P70 00810 0007	7222	BRANDT VISTA	$ 36.01	2023	February 2024
31200	Lighting	P70 00810 0008	7232	BRANDT VISTA	$ 36.01	2023	February 2024

31200	Lighting	P70 00810 0009	7242	BRANDT VISTA	$ 36.01	2023	February 2024
31200	Lighting	P70 00810 0010	7300	BRANDT VISTA	$ 36.01	2023	February 2024
31200	Lighting	P70 00810 0011	7310	BRANDT VISTA	$ 36.01	2023	February 2024
31200	Lighting	P70 00810 0012	7320	BRANDT VISTA	$ 36.01	2023	February 2024
31200	Lighting	P70 00810 0013	7330	BRANDT VISTA	$ 36.01	2023	February 2024
31200	Lighting	P70 00811 0001	7337	BRANDT VISTA	$ 36.01	2023	February 2024
31200	Lighting	P70 00811 0002	7347	BRANDT VISTA	$ 36.01	2023	February 2024
31200	Lighting	P70 00811 0003	7357	BRANDT VISTA	$ 36.01	2023	February 2024
31200	Lighting	P70 00811 0004	7367	BRANDT VISTA	$ 36.01	2023	February 2024
31200	Lighting	P70 00811 0005	7401	BRANDT VISTA	$ 36.01	2023	February 2024
31200	Lighting	P70 00811 0006	7411	BRANDT VISTA	$ 36.01	2023	February 2024
31200	Lighting	P70 00811 0007	7340	BRANDT VISTA	$ 36.01	2023	February 2024
31200	Lighting	P70 00811 0008	7350	BRANDT VISTA	$ 36.01	2023	February 2024
31200	Lighting	P70 00811 0009	6991	DRYWOOD	$ 36.01	2023	February 2024
31200	Lighting	P70 00811 0010	6990	DRYWOOD	$ 36.01	2023	February 2024
31200	Lighting	P70 00811 0011	7410	BRANDT VISTA	$ 36.01	2023	February 2024
31200	Lighting	P70 00813 0001	7012	PINEVIEW	$ 29.08	2023	February 2024
31200	Lighting	P70 00813 0002	7024	PINEVIEW	$ 29.08	2023	February 2024
31200	Lighting	P70 00813 0003	7032	PINEVIEW	$ 29.08	2023	February 2024
31200	Lighting	P70 00813 0004	7031	PINEVIEW	$ 29.08	2023	February 2024
31200	Lighting	P70 00813 0005	7025	PINEVIEW	$ 29.08	2023	February 2024
31200	Lighting	P70 00813 0006	7019	PINEVIEW	$ 29.08	2023	February 2024
31200	Lighting	P70 00813 0007	7013	PINEVIEW	$ 29.08	2023	February 2024
31200	Lighting	P70 00813 0008	7007	PINEVIEW	$ 29.08	2023	February 2024
31200	Lighting	P70 00813 0009	7005	PINEVIEW	$ 29.08	2023	February 2024
31200	Lighting	P70 00813 0010	7020	DIAL DRIVE	$ 29.08	2023	February 2024
31200	Lighting	P70 00813 0011	7040	DIAL DRIVE	$ 29.08	2023	February 2024
31200	Lighting	P70 00813 0012	7060	DIAL DRIVE	$ 29.08	2023	February 2024
31200	Lighting	P70 00813 0013	7100	DIAL DRIVE	$ 29.08	2023	February 2024
31200	Lighting	P70 00813 0014	7110	DIAL DRIVE	$ 29.08	2023	February 2024
31200	Lighting	P70 00813 0015	7120	DIAL DRIVE	$ 29.08	2023	February 2024
31200	Lighting	P70 00813 0016	7130	DIAL DRIVE	$ 29.08	2023	February 2024
31200	Lighting	P70 00813 0017	7140	DIAL DRIVE	$ 29.08	2023	February 2024
31200	Lighting	P70 00813 0018	7150	DIAL DRIVE	$ 29.08	2023	February 2024
31200	Lighting	P70 00813 0019	5200	ROBINVIEW	$ 29.08	2023	February 2024
31200	Lighting	P70 00813 0020	5206	ROBINVIEW	$ 29.08	2023	February 2024

31200	Lighting	P70 00813 0021	5212	ROBINVIEW	$ 29.08	2023	February 2024
31200	Lighting	P70 00813 0022	5218	ROBINVIEW	$ 29.08	2023	February 2024
31200	Lighting	P70 00813 0023	5224	ROBINVIEW	$ 29.08	2023	February 2024
31200	Lighting	P70 00813 0024	5230	ROBINVIEW	$ 29.08	2023	February 2024
31200	Lighting	P70 00813 0025	5219	ROBINVIEW	$ 29.08	2023	February 2024
31200	Lighting	P70 00813 0026	5102	PATHVIEW	$ 29.08	2023	February 2024
31200	Lighting	P70 00813 0027	5112	PATHVIEW	$ 29.08	2023	February 2024
31200	Lighting	P70 00813 0028	5111	PATHVIEW	$ 29.08	2023	February 2024
31200	Lighting	P70 00813 0029	5101	PATHVIEW	$ 29.08	2023	February 2024
31200	Lighting	P70 00813 0030	5041	PATHVIEW	$ 29.08	2023	February 2024
31200	Lighting	P70 00813 0031	5021	PATHVIEW	$ 29.08	2023	February 2024
31200	Lighting	P70 00813 0032	5001	PATHVIEW	$ 29.08	2023	February 2024
31200	Lighting	P70 00813 0033	7211	DIAL DRIVE	$ 29.08	2023	February 2024
31200	Lighting	P70 00813 0034	7201	DIAL DRIVE	$ 29.08	2023	February 2024
31200	Lighting	P70 00813 0035	7151	DIAL DRIVE	$ 29.08	2023	February 2024
31200	Lighting	P70 00813 0036	7141	DIAL DRIVE	$ 29.08	2023	February 2024
31200	Lighting	P70 00813 0037	7139	DIAL DRIVE	$ 29.08	2023	February 2024
31200	Lighting	P70 00813 0038	7119	DIAL DRIVE	$ 29.08	2023	February 2024
31200	Lighting	P70 00813 0039	7101	DIAL DRIVE	$ 29.08	2023	February 2024
31200	Lighting	P70 00813 0040	7041	DIAL DRIVE	$ 29.08	2023	February 2024
31200	Lighting	P70 00813 0041	7021	DIAL DRIVE	$ 29.08	2023	February 2024
31200	Lighting	P70 00814 0001	7038	PINEVIEW	$ 29.08	2023	February 2024
31200	Lighting	P70 00814 0002	7042	PINEVIEW	$ 29.08	2023	February 2024
31200	Lighting	P70 00814 0003	7048	PINEVIEW	$ 29.08	2023	February 2024
31200	Lighting	P70 00814 0004	7056	PINEVIEW	$ 29.08	2023	February 2024
31200	Lighting	P70 00814 0005	7060	PINEVIEW	$ 29.08	2023	February 2024
31200	Lighting	P70 00814 0006	7066	PINEVIEW	$ 29.08	2023	February 2024
31200	Lighting	P70 00814 0007	7061	PINEVIEW	$ 29.08	2023	February 2024
31200	Lighting	P70 00814 0008	7057	PINEVIEW	$ 29.08	2023	February 2024
31200	Lighting	P70 00814 0009	7049	PINEVIEW	$ 29.08	2023	February 2024
31200	Lighting	P70 00814 0010	7043	PINEVIEW	$ 29.08	2023	February 2024
31200	Lighting	P70 00814 0011	7039	PINEVIEW	$ 29.08	2023	February 2024
31200	Lighting	P70 00814 0012	5236	ROBINVIEW	$ 29.08	2023	February 2024
31200	Lighting	P70 00814 0013	5242	ROBINVIEW	$ 29.08	2023	February 2024
31200	Lighting	P70 00814 0014	5248	ROBINVIEW	$ 29.08	2023	February 2024
31200	Lighting	P70 00814 0015	5254	ROBINVIEW	$ 29.08	2023	February 2024

31200	Lighting	P70 00814 0016	5260	ROBINVIEW	$ 29.08	2023	February 2024
31200	Lighting	P70 00814 0017	5266	ROBINVIEW	$ 29.08	2023	February 2024
31200	Lighting	P70 00814 0018	5272	ROBINVIEW	$ 29.08	2023	February 2024
31200	Lighting	P70 00814 0019	5271	ROBINVIEW	$ 29.08	2023	February 2024
31200	Lighting	P70 00814 0020	5265	ROBINVIEW	$ 29.08	2023	February 2024
31200	Lighting	P70 00814 0021	5259	ROBINVIEW	$ 29.08	2023	February 2024
31200	Lighting	P70 00814 0022	5253	ROBINVIEW	$ 29.08	2023	February 2024
31200	Lighting	P70 00814 0023	5247	ROBINVIEW	$ 29.08	2023	February 2024
31200	Lighting	P70 00814 0024	5241	ROBINVIEW	$ 29.08	2023	February 2024
31200	Lighting	P70 00814 0025	5235	ROBINVIEW	$ 29.08	2023	February 2024
31200	Lighting	P70 00814 0026	5122	PATHVIEW	$ 29.08	2023	February 2024
31200	Lighting	P70 00814 0027	5132	PATHVIEW	$ 29.08	2023	February 2024
31200	Lighting	P70 00814 0028	5140	PATHVIEW	$ 29.08	2023	February 2024
31200	Lighting	P70 00814 0029	5150	PATHVIEW	$ 29.08	2023	February 2024
31200	Lighting	P70 00814 0030	5160	PATHVIEW	$ 29.08	2023	February 2024
31200	Lighting	P70 00814 0031	5170	PATHVIEW	$ 29.08	2023	February 2024
31200	Lighting	P70 00814 0032	5200	PATHVIEW	$ 29.08	2023	February 2024
31200	Lighting	P70 00814 0033	5201	PATHVIEW	$ 29.08	2023	February 2024
31200	Lighting	P70 00814 0034	5161	PATHVIEW	$ 29.08	2023	February 2024
31200	Lighting	P70 00814 0035	5151	PATHVIEW	$ 29.08	2023	February 2024
31200	Lighting	P70 00814 0036	5141	PATHVIEW	$ 29.08	2023	February 2024
31200	Lighting	P70 00814 0037	5131	PATHVIEW	$ 29.08	2023	February 2024
31200	Lighting	P70 00814 0038	5121	PATHVIEW	$ 29.08	2023	February 2024
31200	Lighting	P70 00815 0001	6983	OLD TROY PIKE	$ 49.76	2023	February 2024
31200	Lighting	P70 00815 0002	6977	OLD TROY PIKE	$ 49.76	2023	February 2024
31200	Lighting	P70 00815 0003	6971	OLD TROY PIKE	$ 49.76	2023	February 2024
31200	Lighting	P70 00815 0004	5339	ANGELITA	$ 49.76	2023	February 2024
31200	Lighting	P70 00815 0005	5321	ANGELITA	$ 49.76	2023	February 2024
31200	Lighting	P70 00815 0006	6900	LOCUSTVIEW	$ 49.76	2023	February 2024
31200	Lighting	P70 00815 0007	6892	LOCUSTVIEW	$ 49.76	2023	February 2024
31200	Lighting	P70 00815 0008	5310	ANGELITA	$ 49.76	2023	February 2024
31200	Lighting	P70 00815 0009	5320	ANGELITA	$ 49.76	2023	February 2024
31200	Lighting	P70 00815 0010	5330	ANGELITA	$ 49.76	2023	February 2024
31200	Lighting	P70 00815 0011	5340	ANGELITA	$ 49.76	2023	February 2024
31200	Lighting	P70 00816 0001	5061	CASTLEVIEW COURT	$ 34.07	2023	February 2024
31200	Lighting	P70 00816 0002	5031	CASTLEVIEW COURT	$ 34.07	2023	February 2024

31200	Lighting	P70 00816 0003	5000	CASTLEVIEW COURT	$ 34.07	2023	February 2024
31200	Lighting	P70 00816 0004	5030	CASTLEVIEW COURT	$ 34.07	2023	February 2024
31200	Lighting	P70 00816 0005	5060	CASTLEVIEW COURT	$ 34.07	2023	February 2024
31200	Lighting	P70 00816 0006	5071	LONGFORD ROAD	$ 34.07	2023	February 2024
31200	Lighting	P70 00816 0007	5061	LONGFORD ROAD	$ 34.07	2023	February 2024
31200	Lighting	P70 00816 0008	5051	LONGFORD ROAD	$ 34.07	2023	February 2024
31200	Lighting	P70 00816 0009	5041	LONGFORD ROAD	$ 34.07	2023	February 2024
31200	Lighting	P70 00816 0010	5031	LONGFORD ROAD	$ 34.07	2023	February 2024
31200	Lighting	P70 00816 0011	5021	LONGFORD ROAD	$ 34.07	2023	February 2024
31200	Lighting	P70 00818 0001	7769	OLD COUNTRY COURT	$ 79.92	2023	February 2024
31200	Lighting	P70 00818 0002		OLD COUNTRY COURT	$ 54.72	2023	February 2024
31200	Lighting	P70 00818 0003	7761	OLD COUNTRY COURT	$ 64.01	2023	February 2024
31200	Lighting	P70 00904 0001	5225	LEMOYNE	$ 26.19	2023	February 2024
31200	Lighting	P70 00904 0002	5216	LEMOYNE	$ 26.19	2023	February 2024
31200	Lighting	P70 00904 0003	4311	MOZART	$ 26.31	2023	February 2024
31200	Lighting	P70 00904 0004	4321	MOZART	$ 26.31	2023	February 2024
31200	Lighting	P70 00904 0005	4331	MOZART	$ 26.31	2023	February 2024
31200	Lighting	P70 00904 0006	4301	MAHLER	$ 26.31	2023	February 2024
31200	Lighting	P70 00904 0007	4311	MAHLER	$ 26.31	2023	February 2024
31200	Lighting	P70 00904 0008	4340	MAHLER	$ 26.31	2023	February 2024
31200	Lighting	P70 00904 0009	4330	MAHLER	$ 26.31	2023	February 2024
31200	Lighting	P70 00904 0010	4320	MAHLER	$ 26.31	2023	February 2024
31200	Lighting	P70 00904 0011	4310	MAHLER	$ 26.31	2023	February 2024
31200	Lighting	P70 00904 0012	4310	MOZART	$ 26.31	2023	February 2024
31200	Lighting	P70 00904 0013	4300	MOZART	$ 26.19	2023	February 2024
31200	Lighting	P70 00904 0014	5200	LEMOYNE	$ 26.19	2023	February 2024
31200	Lighting	P70 00904 0015	5180	LEMOYNE	$ 26.19	2023	February 2024
31200	Lighting	P70 00904 0016	5160	LEMOYNE	$ 26.19	2023	February 2024
31200	Lighting	P70 00904 0017	4301	LESTON AVE	$ 28.21	2023	February 2024
31200	Lighting	P70 00904 0018	4307	LESTON AVE	$ 28.21	2023	February 2024
31200	Lighting	P70 00904 0019	4315	LESTON AVE	$ 28.21	2023	February 2024
31200	Lighting	P70 00904 0020	4323	LESTON AVE	$ 28.21	2023	February 2024
31200	Lighting	P70 00904 0022	4300	LAMBETH	$ 28.21	2023	February 2024
31200	Lighting	P70 00904 0023	4316	LESTON AVE	$ 28.21	2023	February 2024
31200	Lighting	P70 00904 0024	4308	LESTON AVE	$ 28.21	2023	February 2024
31200	Lighting	P70 00904 0025	5170	LEMOYNE DR	$ 28.21	2023	February 2024

31200	Lighting	P70 00904 0026	5100	LEMOYNE	$ 31.23	2023	February 2024
31200	Lighting	P70 00904 0027	5215	LEMOYNE	$ 26.19	2023	February 2024
31200	Lighting	P70 00904 0028	5205	LEMOYNE	$ 26.19	2023	February 2024
31200	Lighting	P70 00904 0029	4296	MACON	$ 26.19	2023	February 2024
31200	Lighting	P70 00904 0030	5159	LEMOYNE	$ 26.19	2023	February 2024
31200	Lighting	P70 00904 0031	4297	LESTON AVE	$ 28.21	2023	February 2024
31200	Lighting	P70 00904 0032	4296	LESTON AVE	$ 28.21	2023	February 2024
31200	Lighting	P70 00904 0033	5119	LEMOYNE	$ 31.23	2023	February 2024
31200	Lighting	P70 00904 0034	4297	MURDOCK	$ 31.23	2023	February 2024
31200	Lighting	P70 00904 0035	4201	MACON	$ 26.19	2023	February 2024
31200	Lighting	P70 00904 0036	4225	MACON	$ 26.19	2023	February 2024
31200	Lighting	P70 00904 0037	4237	MACON	$ 26.19	2023	February 2024
31200	Lighting	P70 00904 0038	4249	MACON	$ 26.19	2023	February 2024
31200	Lighting	P70 00904 0039	4261	MACON	$ 26.19	2023	February 2024
31200	Lighting	P70 00904 0040	4273	MACON	$ 26.19	2023	February 2024
31200	Lighting	P70 00904 0041	4272	MACON	$ 26.19	2023	February 2024
31200	Lighting	P70 00904 0042	4260	MACON	$ 26.19	2023	February 2024
31200	Lighting	P70 00904 0043	4248	MACON	$ 26.19	2023	February 2024
31200	Lighting	P70 00904 0044	4236	MACON	$ 26.19	2023	February 2024
31200	Lighting	P70 00904 0045	4224	MACON	$ 26.19	2023	February 2024
31200	Lighting	P70 00904 0046	4200	MACON	$ 26.19	2023	February 2024
31200	Lighting	P70 00904 0048	4201	LESTON	$ 31.23	2023	February 2024
31200	Lighting	P70 00904 0049	4213	LESTON	$ 31.23	2023	February 2024
31200	Lighting	P70 00904 0050	4225	LESTON	$ 31.23	2023	February 2024
31200	Lighting	P70 00904 0051	4237	LESTON	$ 31.23	2023	February 2024
31200	Lighting	P70 00904 0052	4249	LESTON	$ 31.23	2023	February 2024
31200	Lighting	P70 00904 0053	4261	LESTON	$ 31.23	2023	February 2024
31200	Lighting	P70 00904 0054	4273	LESTON	$ 31.23	2023	February 2024
31200	Lighting	P70 00905 0001	4341	MOZART	$ 26.31	2023	February 2024
31200	Lighting	P70 00905 0002	4351	MOZART	$ 26.31	2023	February 2024
31200	Lighting	P70 00905 0003	4361	MOZART	$ 26.31	2023	February 2024
31200	Lighting	P70 00905 0004	4371	MOZART	$ 26.31	2023	February 2024
31200	Lighting	P70 00905 0005	4381	MOZART	$ 26.31	2023	February 2024
31200	Lighting	P70 00905 0006	4391	MOZART	$ 26.31	2023	February 2024
31200	Lighting	P70 00905 0007	4401	MOZART	$ 26.31	2023	February 2024
31200	Lighting	P70 00905 0008	4411	MOZART	$ 26.31	2023	February 2024

31200	Lighting	P70 00905 0009	4421	MOZART	$ 26.31	2023	February 2024
31200	Lighting	P70 00905 0010	4431	MOZART	$ 26.31	2023	February 2024
31200	Lighting	P70 00905 0011	4441	MOZART	$ 26.31	2023	February 2024
31200	Lighting	P70 00905 0012	4451	MOZART	$ 26.31	2023	February 2024
31200	Lighting	P70 00905 0013	4461	MOZART	$ 26.31	2023	February 2024
31200	Lighting	P70 00905 0014	4470	MOZART	$ 26.31	2023	February 2024
31200	Lighting	P70 00905 0015	4460	MOZART	$ 26.31	2023	February 2024
31200	Lighting	P70 00905 0016	4450	MOZART	$ 26.31	2023	February 2024
31200	Lighting	P70 00905 0017	4440	MOZART	$ 26.31	2023	February 2024
31200	Lighting	P70 00905 0018	4430	MOZART	$ 26.31	2023	February 2024
31200	Lighting	P70 00905 0019	4420	MOZART	$ 26.31	2023	February 2024
31200	Lighting	P70 00905 0020	4410	MOZART	$ 26.31	2023	February 2024
31200	Lighting	P70 00905 0021	4400	MOZART	$ 26.31	2023	February 2024
31200	Lighting	P70 00905 0022	4390	MOZART	$ 26.31	2023	February 2024
31200	Lighting	P70 00905 0023	4380	MOZART	$ 26.31	2023	February 2024
31200	Lighting	P70 00905 0024	4370	MOZART	$ 26.31	2023	February 2024
31200	Lighting	P70 00905 0025	4360	MOZART	$ 26.31	2023	February 2024
31200	Lighting	P70 00905 0026	4350	MOZART	$ 26.31	2023	February 2024
31200	Lighting	P70 00905 0027	4351	MAHLER	$ 26.31	2023	February 2024
31200	Lighting	P70 00905 0028	4361	MAHLER	$ 26.31	2023	February 2024
31200	Lighting	P70 00905 0029	4371	MAHLER	$ 26.31	2023	February 2024
31200	Lighting	P70 00905 0030	4381	MAHLER	$ 26.31	2023	February 2024
31200	Lighting	P70 00905 0031	4391	MAHLER	$ 26.31	2023	February 2024
31200	Lighting	P70 00905 0032	4401	MAHLER	$ 26.31	2023	February 2024
31200	Lighting	P70 00905 0033	4411	MAHLER	$ 26.31	2023	February 2024
31200	Lighting	P70 00905 0034	4421	MAHLER	$ 26.31	2023	February 2024
31200	Lighting	P70 00905 0035	4431	MAHLER	$ 26.31	2023	February 2024
31200	Lighting	P70 00905 0036	4441	MAHLER	$ 26.31	2023	February 2024
31200	Lighting	P70 00905 0037	4451	MAHLER	$ 26.31	2023	February 2024
31200	Lighting	P70 00905 0038	4461	MAHLER	$ 26.31	2023	February 2024
31200	Lighting	P70 00905 0039	4471	MAHLER	$ 26.31	2023	February 2024
31200	Lighting	P70 00905 0040	4490	MAHLER	$ 26.31	2023	February 2024
31200	Lighting	P70 00905 0041	4470	MAHLER	$ 26.31	2023	February 2024
31200	Lighting	P70 00905 0042	4460	MAHLER	$ 26.31	2023	February 2024
31200	Lighting	P70 00905 0043	4450	MAHLER	$ 26.31	2023	February 2024
31200	Lighting	P70 00905 0044	4440	MAHLER	$ 26.31	2023	February 2024

31200	Lighting	P70 00905 0045	4430	MAHLER	$	26.31	2023	February 2024
31200	Lighting	P70 00905 0046	4420	MAHLER	$	26.31	2023	February 2024
31200	Lighting	P70 00905 0047	4410	MAHLER	$	26.31	2023	February 2024
31200	Lighting	P70 00905 0048	4400	MAHLER	$	26.31	2023	February 2024
31200	Lighting	P70 00905 0049	4390	MAHLER	$	26.31	2023	February 2024
31200	Lighting	P70 00905 0050	4380	MAHLER	$	26.31	2023	February 2024
31200	Lighting	P70 00905 0051	4370	MAHLER	$	26.31	2023	February 2024
31200	Lighting	P70 00905 0052	4360	MAHLER	$	26.31	2023	February 2024
31200	Lighting	P70 00905 0053	4350	MAHLER	$	26.31	2023	February 2024
31200	Lighting	P70 00905 0054	4331	LESTON AVE	$	28.21	2023	February 2024
31200	Lighting	P70 00905 0055	4341	LESTON AVE	$	28.21	2023	February 2024
31200	Lighting	P70 00905 0056	4347	LESTON AVE	$	28.21	2023	February 2024
31200	Lighting	P70 00905 0057	4355	LESTON AVE	$	28.21	2023	February 2024
31200	Lighting	P70 00905 0058	4363	LESTON AVE	$	28.21	2023	February 2024
31200	Lighting	P70 00905 0059	4371	LESTON AVE	$	28.21	2023	February 2024
31200	Lighting	P70 00905 0060	4379	LESTON AVE	$	28.21	2023	February 2024
31200	Lighting	P70 00905 0061	4387	LESTON AVE	$	28.21	2023	February 2024
31200	Lighting	P70 00905 0062	4393	LESTON AVE	$	28.21	2023	February 2024
31200	Lighting	P70 00905 0063	4399	LESTON AVE	$	28.21	2023	February 2024
31200	Lighting	P70 00905 0064	4405	LESTON AVE	$	28.21	2023	February 2024
31200	Lighting	P70 00905 0065	4411	LESTON AVE	$	28.21	2023	February 2024
31200	Lighting	P70 00905 0066	4417	LESTON AVE	$	28.21	2023	February 2024
31200	Lighting	P70 00905 0067	4500	MAHLER	$	26.31	2023	February 2024
31200	Lighting	P70 00905 0068	4424	LESTON	$	26.31	2023	February 2024
31200	Lighting	P70 00905 0069	4418	LESTON AVE	$	28.21	2023	February 2024
31200	Lighting	P70 00905 0070	4412	LESTON AVE	$	28.21	2023	February 2024
31200	Lighting	P70 00905 0071	4406	LESTON AVE	$	28.21	2023	February 2024
31200	Lighting	P70 00905 0072	4400	LESTON AVE	$	28.21	2023	February 2024
31200	Lighting	P70 00905 0073	4394	LESTON AVE	$	28.21	2023	February 2024
31200	Lighting	P70 00905 0074	4388	LESTON AVE	$	28.21	2023	February 2024
31200	Lighting	P70 00905 0075	4380	LESTON AVE	$	28.21	2023	February 2024
31200	Lighting	P70 00905 0076	4372	LESTON AVE	$	28.21	2023	February 2024
31200	Lighting	P70 00905 0077	4364	LESTON AVE	$	28.21	2023	February 2024
31200	Lighting	P70 00905 0078	4356	LESTON AVE	$	28.21	2023	February 2024
31200	Lighting	P70 00905 0079	4348	LESTON AVE	$	28.21	2023	February 2024
31200	Lighting	P70 00905 0080	4340	LESTON AVE	$	28.21	2023	February 2024

31200	Lighting	P70 00905 0081	4301	LAMBETH	$	28.21	2023	February 2024
31200	Lighting	P70 00906 0001	4307	LAMBETH	$	21.96	2023	February 2024
31200	Lighting	P70 00906 0002	4331	LAMBETH	$	21.96	2023	February 2024
31200	Lighting	P70 00906 0003	4337	LAMBETH	$	21.96	2023	February 2024
31200	Lighting	P70 00906 0004	4343	LAMBETH	$	21.96	2023	February 2024
31200	Lighting	P70 00906 0005	4349	LAMBETH	$	21.96	2023	February 2024
31200	Lighting	P70 00906 0006	4355	LAMBETH	$	21.96	2023	February 2024
31200	Lighting	P70 00906 0007	4361	LAMBETH	$	21.96	2023	February 2024
31200	Lighting	P70 00906 0008	4367	LAMBETH	$	21.96	2023	February 2024
31200	Lighting	P70 00906 0009	4366	LAMBETH	$	21.96	2023	February 2024
31200	Lighting	P70 00906 0010	4360	LAMBETH	$	21.96	2023	February 2024
31200	Lighting	P70 00906 0011	4354	LAMBETH	$	21.96	2023	February 2024
31200	Lighting	P70 00906 0012	4348	LAMBETH	$	21.96	2023	February 2024
31200	Lighting	P70 00906 0013	4342	LAMBETH	$	21.96	2023	February 2024
31200	Lighting	P70 00906 0014	4336	LAMBETH	$	21.96	2023	February 2024
31200	Lighting	P70 00906 0015	4330	LAMBETH	$	21.96	2023	February 2024
31200	Lighting	P70 00906 0016	4324	LAMBETH	$	21.96	2023	February 2024
31200	Lighting	P70 00906 0017	4318	LAMBETH	$	21.96	2023	February 2024
31200	Lighting	P70 00906 0018	4312	LAMBETH	$	21.96	2023	February 2024
31200	Lighting	P70 00906 0019	4306	LAMBETH	$	21.96	2023	February 2024
31200	Lighting	P70 00906 0020	5090	LEMOYNE	$	31.23	2023	February 2024
31200	Lighting	P70 00906 0021	5080	LEMOYNE	$	31.23	2023	February 2024
31200	Lighting	P70 00906 0022	5070	LEMOYNE	$	31.23	2023	February 2024
31200	Lighting	P70 00906 0023	5060	LEMOYNE	$	31.23	2023	February 2024
31200	Lighting	P70 00906 0024	5050	LEMOYNE	$	31.23	2023	February 2024
31200	Lighting	P70 00906 0025	5040	LEMOYNE	$	31.23	2023	February 2024
31200	Lighting	P70 00906 0026	4321	LONGFELLOW	$	31.23	2023	February 2024
31200	Lighting	P70 00906 0027	4331	LONGFELLOW	$	31.23	2023	February 2024
31200	Lighting	P70 00906 0028	4341	LONGFELLOW	$	31.23	2023	February 2024
31200	Lighting	P70 00906 0029	4351	LONGFELLOW	$	31.23	2023	February 2024
31200	Lighting	P70 00906 0030	4361	LONGFELLOW	$	31.23	2023	February 2024
31200	Lighting	P70 00906 0031	4371	LONGFELLOW	$	31.23	2023	February 2024
31200	Lighting	P70 00906 0032	4381	LONGFELLOW	$	31.23	2023	February 2024
31200	Lighting	P70 00906 0033	4391	LONGFELLOW	$	31.23	2023	February 2024
31200	Lighting	P70 00906 0034	5085	LEMOYNE	$	31.23	2023	February 2024
31200	Lighting	P70 00906 0035	5075	LEMOYNE	$	31.23	2023	February 2024

31200	Lighting	P70 00906 0036	5055	LONGMORE CT.	$	31.23	2023	February 2024
31200	Lighting	P70 00906 0037	4296	MURDOCK	$	31.23	2023	February 2024
31200	Lighting	P70 00906 0038	5045	LONGMORE CT.	$	31.23	2023	February 2024
31200	Lighting	P70 00906 0039	5035	LONGMORE CT.	$	31.23	2023	February 2024
31200	Lighting	P70 00906 0040	5036	LONGMORE CT.	$	31.23	2023	February 2024
31200	Lighting	P70 00906 0041	5046	LONGMORE CT.	$	31.23	2023	February 2024
31200	Lighting	P70 00906 0042	5054	LONGMORE CT.	$	31.23	2023	February 2024
31200	Lighting	P70 00906 0043	5055	LEMOYNE	$	31.23	2023	February 2024
31200	Lighting	P70 00906 0044	5045	LEMOYNE	$	31.23	2023	February 2024
31200	Lighting	P70 00906 0045	5011	LEHAR PLACE	$	31.23	2023	February 2024
31200	Lighting	P70 00906 0046	5010	LEHAR PLACE	$	31.23	2023	February 2024
31200	Lighting	P70 00906 0047	4330	LONGFELLOW	$	31.23	2023	February 2024
31200	Lighting	P70 00906 0048	4340	LONGFELLOW	$	31.23	2023	February 2024
31200	Lighting	P70 00906 0049	4350	LONGFELLOW	$	31.23	2023	February 2024
31200	Lighting	P70 00906 0050	4360	LONGFELLOW	$	31.23	2023	February 2024
31200	Lighting	P70 00906 0051	4370	LONGFELLOW	$	31.23	2023	February 2024
31200	Lighting	P70 00906 0052	4380	LONGFELLOW	$	31.23	2023	February 2024
31200	Lighting	P70 00906 0053	4390	LONGFELLOW	$	31.23	2023	February 2024
31200	Lighting	P70 00906 0054	4400	LONGFELLOW	$	31.23	2023	February 2024
31200	Lighting	P70 00907 0001	4491	MAHLER	$	26.31	2023	February 2024
31200	Lighting	P70 00907 0002	4435	LESTON	$	26.31	2023	February 2024
31200	Lighting	P70 00907 0003	4442	LESTON	$	26.31	2023	February 2024
31200	Lighting	P70 00907 0004	4436	LESTON	$	26.31	2023	February 2024
31200	Lighting	P70 00907 0005	4430	LESTON	$	26.31	2023	February 2024
31200	Lighting	P70 00907 0006	4373	LAMBETH	$	21.96	2023	February 2024
31200	Lighting	P70 00907 0007	4381	LAMBETH	$	21.96	2023	February 2024
31200	Lighting	P70 00907 0008	4387	LAMBETH	$	21.96	2023	February 2024
31200	Lighting	P70 00907 0009	4393	LAMBETH	$	21.96	2023	February 2024
31200	Lighting	P70 00907 0010	4399	LAMBETH	$	21.96	2023	February 2024
31200	Lighting	P70 00907 0011	4405	LAMBETH	$	21.96	2023	February 2024
31200	Lighting	P70 00907 0012	4411	LAMBETH	$	21.96	2023	February 2024
31200	Lighting	P70 00907 0013	4417	LAMBETH	$	21.96	2023	February 2024
31200	Lighting	P70 00907 0014	4423	LAMBETH	$	21.96	2023	February 2024
31200	Lighting	P70 00907 0015	4438	LAMBETH	$	21.96	2023	February 2024
31200	Lighting	P70 00907 0016	4416	LAMBETH	$	21.96	2023	February 2024
31200	Lighting	P70 00907 0017	4410	LAMBETH	$	21.96	2023	February 2024

31200	Lighting	P70 00907 0018	4404	LAMBETH	$	21.96	2023	February 2024
31200	Lighting	P70 00907 0019	4398	LAMBETH	$	21.96	2023	February 2024
31200	Lighting	P70 00907 0020	4392	LAMBETH	$	21.96	2023	February 2024
31200	Lighting	P70 00907 0021	4386	LAMBETH	$	21.96	2023	February 2024
31200	Lighting	P70 00907 0022	4380	LAMBETH	$	21.96	2023	February 2024
31200	Lighting	P70 00907 0023	4372	LAMBETH	$	21.96	2023	February 2024
31200	Lighting	P70 00907 0024	4401	LONGFELLOW	$	31.23	2023	February 2024
31200	Lighting	P70 00907 0025	4411	LONGFELLOW	$	31.23	2023	February 2024
31200	Lighting	P70 00907 0026	4421	LONGFELLOW	$	31.23	2023	February 2024
31200	Lighting	P70 00907 0027	4431	LONGFELLOW	$	31.23	2023	February 2024
31200	Lighting	P70 00907 0028	4441	LONGFELLOW	$	31.23	2023	February 2024
31200	Lighting	P70 00907 0029	4451	LONGFELLOW	$	31.23	2023	February 2024
31200	Lighting	P70 00907 0030	4457	LONGFELLOW	$	31.23	2023	February 2024
31200	Lighting	P70 00907 0031	4463	LONGFELLOW	$	31.23	2023	February 2024
31200	Lighting	P70 00907 0032	4469	LONGFELLOW	$	31.23	2023	February 2024
31200	Lighting	P70 00907 0033	4450	LAMBETH	$	31.23	2023	February 2024
31200	Lighting	P70 00907 0034	4410	LONGFELLOW	$	31.23	2023	February 2024
31200	Lighting	P70 00907 0035	4420	LONGFELLOW	$	31.23	2023	February 2024
31200	Lighting	P70 00907 0036	4430	LONGFELLOW	$	31.23	2023	February 2024
31200	Lighting	P70 00907 0037	4440	LONGFELLOW	$	31.23	2023	February 2024
31200	Lighting	P70 00907 0038	4450	LONGFELLOW	$	31.23	2023	February 2024
31200	Lighting	P70 00907 0039	4456	LONGFELLOW	$	31.23	2023	February 2024
31200	Lighting	P70 00907 0040	4462	LONGFELLOW	$	31.23	2023	February 2024
31200	Lighting	P70 00907 0041	4468	LONGFELLOW	$	31.23	2023	February 2024
31200	Lighting	P70 00907 0042	4474	LONGFELLOW	$	31.23	2023	February 2024
31200	Lighting	P70 00907 0043	4480	LONGFELLOW	$	31.23	2023	February 2024
31200	Lighting	P70 00907 0044	4486	LONGFELLOW	$	31.23	2023	February 2024
31200	Lighting	P70 00907 0045	5101	MARINER	$	22.34	2023	February 2024
31200	Lighting	P70 00907 0046	4465	LESTON	$	22.34	2023	February 2024
31200	Lighting	P70 00907 0047	4455	LESTON	$	22.34	2023	February 2024
31200	Lighting	P70 00907 0048	4445	LESTON	$	26.31	2023	February 2024
31200	Lighting	P70 00907 0049	4492	LONGFELLOW	$	22.34	2023	February 2024
31200	Lighting	P70 00907 0050	4488	LONGFELLOW	$	31.23	2023	February 2024
31200	Lighting	P70 00907 0051	4439	LAMBETH	$	31.23	2023	February 2024
31200	Lighting	P70 00907 0052	4433	LAMBETH	$	21.96	2023	February 2024
31200	Lighting	P70 00907 0053	4427	LAMBETH	$	21.96	2023	February 2024

31200	Lighting	P70 00907 0054	4425	LAMBETH	$	21.96	2023	February 2024
31200	Lighting	P70 00907 0055	4452	LESTON	$	26.31	2023	February 2024
31200	Lighting	P70 00907 0056	4493	LONGFELLOW	$	22.34	2023	February 2024
31200	Lighting	P70 00908 0001	4471	MOZART	$	26.31	2023	February 2024
31200	Lighting	P70 00908 0002	4485	MOZART	$	22.34	2023	February 2024
31200	Lighting	P70 00908 0003	4491	MOZART	$	22.34	2023	February 2024
31200	Lighting	P70 00908 0004	5201	MONITOR	$	22.34	2023	February 2024
31200	Lighting	P70 00908 0005	5211	MONITOR	$	22.34	2023	February 2024
31200	Lighting	P70 00908 0006	5221	MONITOR	$	22.34	2023	February 2024
31200	Lighting	P70 00908 0007	5231	MONITOR	$	22.34	2023	February 2024
31200	Lighting	P70 00908 0008	5230	MONITOR	$	22.34	2023	February 2024
31200	Lighting	P70 00908 0009	5220	MONITOR	$	22.34	2023	February 2024
31200	Lighting	P70 00908 0010	5210	MONITOR	$	22.34	2023	February 2024
31200	Lighting	P70 00908 0011	5201	MYSTIC	$	22.34	2023	February 2024
31200	Lighting	P70 00908 0012	5181	MONITOR	$	22.34	2023	February 2024
31200	Lighting	P70 00908 0013	4490	MOZART	$	22.34	2023	February 2024
31200	Lighting	P70 00908 0014	4480	MOZART	$	26.31	2023	February 2024
31200	Lighting	P70 00908 0015	5213	MYSTIC	$	22.34	2023	February 2024
31200	Lighting	P70 00908 0016	5249	MYSTIC	$	22.34	2023	February 2024
31200	Lighting	P70 00908 0017	5261	MYSTIC	$	22.34	2023	February 2024
31200	Lighting	P70 00908 0018	5273	MYSTIC	$	22.34	2023	February 2024
31200	Lighting	P70 00908 0019	5272	MYSTIC	$	22.34	2023	February 2024
31200	Lighting	P70 00908 0020	5260	MYSTIC	$	22.34	2023	February 2024
31200	Lighting	P70 00908 0021	5248	MYSTIC	$	22.34	2023	February 2024
31200	Lighting	P70 00908 0022	5236	MYSTIC	$	22.34	2023	February 2024
31200	Lighting	P70 00908 0023	5224	MYSTIC	$	22.34	2023	February 2024
31200	Lighting	P70 00908 0024	5212	MYSTIC	$	22.34	2023	February 2024
31200	Lighting	P70 00908 0025	5200	MYSTIC	$	22.34	2023	February 2024
31200	Lighting	P70 00908 0026	5179	MONITOR	$	22.34	2023	February 2024
31200	Lighting	P70 00908 0027	5161	MONITOR	$	22.34	2023	February 2024
31200	Lighting	P70 00908 0028	5151	MONITOR	$	22.34	2023	February 2024
31200	Lighting	P70 00908 0029	5141	MONITOR	$	22.34	2023	February 2024
31200	Lighting	P70 00908 0030	5121	MONITOR	$	22.34	2023	February 2024
31200	Lighting	P70 00908 0031	5115	MARINER	$	22.34	2023	February 2024
31200	Lighting	P70 00908 0032	5160	MONITOR	$	22.34	2023	February 2024
31200	Lighting	P70 00908 0033	5140	MONITOR	$	22.34	2023	February 2024

31200	Lighting	P70 00908 0034	5120	MONITOR	$	22.34	2023	February 2024
31200	Lighting	P70 00908 0035	5145	MARINER	$	22.34	2023	February 2024
31200	Lighting	P70 00908 0036	5171	MARINER	$	22.34	2023	February 2024
31200	Lighting	P70 00908 0037	5185	MARINER	$	22.34	2023	February 2024
31200	Lighting	P70 00908 0038	5205	MARINER	$	22.34	2023	February 2024
31200	Lighting	P70 00908 0039	5225	MARINER	$	22.34	2023	February 2024
31200	Lighting	P70 00908 0040	5245	MARINER	$	22.34	2023	February 2024
31200	Lighting	P70 00908 0041	5265	MARINER	$	22.34	2023	February 2024
31200	Lighting	P70 00908 0042	4611	MOTT	$	22.34	2023	February 2024
31200	Lighting	P70 00908 0043	5284	MARINER	$	22.34	2023	February 2024
31200	Lighting	P70 00908 0044	4481	MAHLER	$	26.31	2023	February 2024
31200	Lighting	P70 00908 0045	4485	MAHLER	$	26.31	2023	February 2024
31200	Lighting	P70 00908 0046	4489	MAHLER	$	26.31	2023	February 2024
31200	Lighting	P70 00909 0001	5241	MONITOR	$	22.34	2023	February 2024
31200	Lighting	P70 00909 0002	5251	MONITOR	$	22.34	2023	February 2024
31200	Lighting	P70 00909 0003	5261	MONITOR	$	22.34	2023	February 2024
31200	Lighting	P70 00909 0004	5271	MONITOR	$	22.34	2023	February 2024
31200	Lighting	P70 00909 0005	4598	METLIC	$	22.34	2023	February 2024
31200	Lighting	P70 00909 0006	4594	METLIC	$	22.34	2023	February 2024
31200	Lighting	P70 00909 0007	4591	METLIC	$	22.34	2023	February 2024
31200	Lighting	P70 00909 0008	4595	METLIC	$	22.34	2023	February 2024
31200	Lighting	P70 00909 0009	4599	METLIC	$	22.34	2023	February 2024
31200	Lighting	P70 00909 0010	4211	KITRIDGE	$	22.34	2023	February 2024
31200	Lighting	P70 00909 0011	4217	KITRIDGE	$	22.34	2023	February 2024
31200	Lighting	P70 00909 0012	4219	KITRIDGE	$	22.34	2023	February 2024
31200	Lighting	P70 00909 0013	4223	KITRIDGE	$	22.34	2023	February 2024
31200	Lighting	P70 00909 0014	4229	KITRIDGE	$	22.34	2023	February 2024
31200	Lighting	P70 00909 0015	4235	KITRIDGE	$	22.34	2023	February 2024
31200	Lighting	P70 00909 0016	4237	KITRIDGE	$	22.34	2023	February 2024
31200	Lighting	P70 00909 0017	4243	KITRIDGE	$	22.34	2023	February 2024
31200	Lighting	P70 00909 0018	4249	KITRIDGE	$	22.34	2023	February 2024
31200	Lighting	P70 00909 0019	4255	KITRIDGE	$	22.34	2023	February 2024
31200	Lighting	P70 00909 0020	4254	KITRIDGE	$	22.34	2023	February 2024
31200	Lighting	P70 00909 0021	4248	KITRIDGE	$	22.34	2023	February 2024
31200	Lighting	P70 00909 0022	5392	MYSTIC	$	22.34	2023	February 2024
31200	Lighting	P70 00909 0023	5393	MYSTIC	$	22.34	2023	February 2024

31200	Lighting	P70 00909 0024	4230	KITRIDGE	$	22.34	2023	February 2024
31200	Lighting	P70 00909 0025	4224	KITRIDGE	$	22.34	2023	February 2024
31200	Lighting	P70 00909 0026	4218	KITRIDGE	$	22.34	2023	February 2024
31200	Lighting	P70 00909 0027	4212	KITRIDGE	$	22.34	2023	February 2024
31200	Lighting	P70 00909 0028	4200	KITRIDGE	$	22.34	2023	February 2024
31200	Lighting	P70 00909 0029	5280	MONITOR	$	22.34	2023	February 2024
31200	Lighting	P70 00909 0030	5270	MONITOR	$	22.34	2023	February 2024
31200	Lighting	P70 00909 0031	5260	MONITOR	$	22.34	2023	February 2024
31200	Lighting	P70 00909 0032	5250	MONITOR	$	22.34	2023	February 2024
31200	Lighting	P70 00909 0033	5240	MONITOR	$	22.34	2023	February 2024
31200	Lighting	P70 00909 0034	5285	MYSTIC	$	22.34	2023	February 2024
31200	Lighting	P70 00909 0035	5295	MYSTIC	$	22.34	2023	February 2024
31200	Lighting	P70 00909 0036	5299	MYSTIC	$	22.34	2023	February 2024
31200	Lighting	P70 00909 0037	5305	MYSTIC	$	22.34	2023	February 2024
31200	Lighting	P70 00909 0038	5307	MYSTIC	$	22.34	2023	February 2024
31200	Lighting	P70 00909 0039	5319	MYSTIC	$	22.34	2023	February 2024
31200	Lighting	P70 00909 0040	5331	MYSTIC	$	22.34	2023	February 2024
31200	Lighting	P70 00909 0041	5379	MYSTIC	$	22.34	2023	February 2024
31200	Lighting	P70 00909 0042	5380	MYSTIC	$	22.34	2023	February 2024
31200	Lighting	P70 00909 0043	5368	MYSTIC	$	22.34	2023	February 2024
31200	Lighting	P70 00909 0044	5356	MYSTIC	$	22.34	2023	February 2024
31200	Lighting	P70 00909 0045	5344	MYSTIC	$	22.34	2023	February 2024
31200	Lighting	P70 00909 0046	5332	MYSTIC	$	22.34	2023	February 2024
31200	Lighting	P70 00909 0047	5320	MYSTIC	$	22.34	2023	February 2024
31200	Lighting	P70 00909 0048	5296	MYSTIC	$	22.34	2023	February 2024
31200	Lighting	P70 00909 0049	5284	MYSTIC	$	22.34	2023	February 2024
31200	Lighting	P70 00909 0050	4612	MOTT	$	22.34	2023	February 2024
31200	Lighting	P70 00909 0051	4610	MOTT	$	22.34	2023	February 2024
31200	Lighting	P70 00909 0052	5303	MARINER	$	22.34	2023	February 2024
31200	Lighting	P70 00909 0053	5304	MARINER	$	22.34	2023	February 2024
31200	Lighting	P70 00910 0001	4261	KITRIDGE	$	25.68	2023	February 2024
31200	Lighting	P70 00910 0002	4265	KITRIDGE	$	25.68	2023	February 2024
31200	Lighting	P70 00910 0003	5351	MANGOLD	$	25.68	2023	February 2024
31200	Lighting	P70 00910 0004	4277	KITRIDGE	$	25.68	2023	February 2024
31200	Lighting	P70 00910 0005	4287	KITRIDGE	$	25.68	2023	February 2024
31200	Lighting	P70 00910 0006	4301	KITRIDGE	$	25.68	2023	February 2024

31200	Lighting	P70 00910 0007	4303	KITRIDGE	$	22.34	2023	February 2024
31200	Lighting	P70 00910 0008	4309	KITRIDGE	$	22.34	2023	February 2024
31200	Lighting	P70 00910 0009	4302	KITRIDGE	$	22.34	2023	February 2024
31200	Lighting	P70 00910 0010	4300	KITRIDGE	$	25.68	2023	February 2024
31200	Lighting	P70 00910 0011	5289	HARSHMANVILLE	$	25.68	2023	February 2024
31200	Lighting	P70 00910 0012	4284	KITRIDGE	$	25.68	2023	February 2024
31200	Lighting	P70 00910 0013	4278	KITRIDGE	$	25.68	2023	February 2024
31200	Lighting	P70 00910 0014	4272	KITRIDGE	$	25.68	2023	February 2024
31200	Lighting	P70 00910 0015	5384	MARINER	$	25.68	2023	February 2024
31200	Lighting	P70 00910 0016	4260	KITRIDGE	$	25.68	2023	February 2024
31200	Lighting	P70 00910 0017	5315	MARINER	$	22.34	2023	February 2024
31200	Lighting	P70 00910 0018	5325	MARINER	$	22.34	2023	February 2024
31200	Lighting	P70 00910 0019	5335	MARINER	$	22.34	2023	February 2024
31200	Lighting	P70 00910 0020	5345	MARINER	$	22.34	2023	February 2024
31200	Lighting	P70 00910 0021	5355	MARINER	$	22.34	2023	February 2024
31200	Lighting	P70 00910 0022	5365	MARINER	$	22.34	2023	February 2024
31200	Lighting	P70 00910 0023	5374	MARINER	$	22.34	2023	February 2024
31200	Lighting	P70 00910 0024	5364	MARINER	$	22.34	2023	February 2024
31200	Lighting	P70 00910 0025	5354	MARINER	$	22.34	2023	February 2024
31200	Lighting	P70 00910 0026	5344	MARINER	$	22.34	2023	February 2024
31200	Lighting	P70 00910 0027	5334	MARINER	$	22.34	2023	February 2024
31200	Lighting	P70 00910 0028	5324	MARINER	$	22.34	2023	February 2024
31200	Lighting	P70 00910 0029	5314	MARINER	$	22.34	2023	February 2024
31200	Lighting	P70 00910 0030	5219	HARSHMANVILLE	$	22.34	2023	February 2024
31200	Lighting	P70 00910 0031	5229	HARSHMANVILLE	$	22.34	2023	February 2024
31200	Lighting	P70 00910 0032	5239	HARSHMANVILLE	$	22.34	2023	February 2024
31200	Lighting	P70 00910 0033	5249	HARSHMANVILLE	$	22.34	2023	February 2024
31200	Lighting	P70 00910 0034	5259	HARSHMANVILLE	$	22.34	2023	February 2024
31200	Lighting	P70 00910 0035	5269	HARSHMANVILLE	$	22.34	2023	February 2024
31200	Lighting	P70 00910 0036	5279	HARSHMANVILLE	$	22.34	2023	February 2024
31200	Lighting	P70 00910 0037	5280	HARSHMANVILLE	$	22.34	2023	February 2024
31200	Lighting	P70 00910 0038	5270	HARSHMANVILLE	$	22.34	2023	February 2024
31200	Lighting	P70 00910 0039	5260	HARSHMANVILLE	$	22.34	2023	February 2024
31200	Lighting	P70 00910 0040	5250	HARSHMANVILLE	$	22.34	2023	February 2024
31200	Lighting	P70 00910 0041	5240	HARSHMANVILLE	$	22.34	2023	February 2024
31200	Lighting	P70 00910 0042	5230	HARSHMANVILLE	$	22.34	2023	February 2024

31200	Lighting	P70 00910 0043	5220	HARSHMANVILLE	$ 22.34	2023	February 2024
31200	Lighting	P70 00910 0044	4589	KAPP DRIVE	$ 22.34	2023	February 2024
31200	Lighting	P70 00910 0045	4593	KAPP DRIVE	$ 22.34	2023	February 2024
31200	Lighting	P70 00910 0046	4595	KAPP DRIVE	$ 22.34	2023	February 2024
31200	Lighting	P70 00910 0047	5253	KLOSS PLACE	$ 22.34	2023	February 2024
31200	Lighting	P70 00910 0048	5254	KLOSS PLACE	$ 22.34	2023	February 2024
31200	Lighting	P70 00910 0049	4592	KAPP DRIVE	$ 22.34	2023	February 2024
31200	Lighting	P70 00911 0001	4315	KITRIDGE	$ 22.34	2023	February 2024
31200	Lighting	P70 00911 0002	4321	KITRIDGE	$ 22.34	2023	February 2024
31200	Lighting	P70 00911 0003	4327	KITRIDGE	$ 22.34	2023	February 2024
31200	Lighting	P70 00911 0004	4333	KITRIDGE	$ 22.34	2023	February 2024
31200	Lighting	P70 00911 0005	4339	KITRIDGE	$ 22.34	2023	February 2024
31200	Lighting	P70 00911 0006	4345	KITRIDGE	$ 22.34	2023	February 2024
31200	Lighting	P70 00911 0007	4351	KITRIDGE	$ 22.34	2023	February 2024
31200	Lighting	P70 00911 0008	4355	KITRIDGE	$ 22.34	2023	February 2024
31200	Lighting	P70 00911 0009	4361	KITRIDGE	$ 22.34	2023	February 2024
31200	Lighting	P70 00911 0010	5201	PACKARD	$ 22.34	2023	February 2024
31200	Lighting	P70 00911 0011	5200	PACKARD	$ 22.34	2023	February 2024
31200	Lighting	P70 00911 0012	4381	KITRIDGE	$ 22.34	2023	February 2024
31200	Lighting	P70 00911 0013	4387	KITRIDGE	$ 22.34	2023	February 2024
31200	Lighting	P70 00911 0014	4397	KITRIDGE	$ 22.34	2023	February 2024
31200	Lighting	P70 00911 0015	4380	KITRIDGE	$ 22.34	2023	February 2024
31200	Lighting	P70 00911 0016	5188	PACKARD	$ 22.34	2023	February 2024
31200	Lighting	P70 00911 0017	5189	PACKARD	$ 22.34	2023	February 2024
31200	Lighting	P70 00911 0018	4362	KITRIDGE	$ 22.34	2023	February 2024
31200	Lighting	P70 00911 0019	4356	KITRIDGE	$ 22.34	2023	February 2024
31200	Lighting	P70 00911 0020	4350	KITRIDGE	$ 22.34	2023	February 2024
31200	Lighting	P70 00911 0021	4344	KITRIDGE	$ 22.34	2023	February 2024
31200	Lighting	P70 00911 0022	4338	KITRIDGE	$ 22.34	2023	February 2024
31200	Lighting	P70 00911 0023	4332	KITRIDGE	$ 22.34	2023	February 2024
31200	Lighting	P70 00911 0024	4326	KITRIDGE	$ 22.34	2023	February 2024
31200	Lighting	P70 00911 0025	4320	KITRIDGE	$ 22.34	2023	February 2024
31200	Lighting	P70 00911 0026	4314	KITRIDGE	$ 22.34	2023	February 2024
31200	Lighting	P70 00911 0027	4308	KITRIDGE	$ 22.34	2023	February 2024
31200	Lighting	P70 00911 0028	5252	KLOSS PLACE	$ 22.34	2023	February 2024
31200	Lighting	P70 00911 0029	4611	KAUTZ	$ 22.34	2023	February 2024

31200	Lighting	P70 00911 0030	4621	KAUTZ	$ 22.34	2023	February 2024
31200	Lighting	P70 00911 0031	4631	KAUTZ	$ 22.34	2023	February 2024
31200	Lighting	P70 00911 0032	4641	KAUTZ	$ 22.34	2023	February 2024
31200	Lighting	P70 00911 0033	4651	KAUTZ	$ 22.34	2023	February 2024
31200	Lighting	P70 00911 0034	4661	KAUTZ	$ 22.34	2023	February 2024
31200	Lighting	P70 00911 0035	4671	KAUTZ	$ 22.34	2023	February 2024
31200	Lighting	P70 00911 0036	4681	KAUTZ	$ 22.34	2023	February 2024
31200	Lighting	P70 00911 0037	5145	PACKARD	$ 22.34	2023	February 2024
31200	Lighting	P70 00911 0038	5099	KEY WEST	$ 22.34	2023	February 2024
31200	Lighting	P70 00911 0039	4642	KAUTZ	$ 22.34	2023	February 2024
31200	Lighting	P70 00911 0040	4632	KAUTZ	$ 22.34	2023	February 2024
31200	Lighting	P70 00911 0041	4622	KAUTZ	$ 22.34	2023	February 2024
31200	Lighting	P70 00911 0042	4600	KAUTZ	$ 22.34	2023	February 2024
31200	Lighting	P70 00911 0043	4596	KAPP DRIVE	$ 22.34	2023	February 2024
31200	Lighting	P70 00911 0044	4611	KORNER	$ 22.34	2023	February 2024
31200	Lighting	P70 00911 0045	4621	KORNER	$ 22.34	2023	February 2024
31200	Lighting	P70 00911 0046	4631	KORNER	$ 22.34	2023	February 2024
31200	Lighting	P70 00911 0047	5089	KEY WEST	$ 22.34	2023	February 2024
31200	Lighting	P70 00911 0048	4622	KORNER	$ 22.34	2023	February 2024
31200	Lighting	P70 00911 0049	4640	KORNER	$ 22.34	2023	February 2024
31200	Lighting	P70 00911 0050	4672	KAUTZ	$ 22.34	2023	February 2024
31200	Lighting	P70 00911 0051	5094	KEY WEST	$ 22.34	2023	February 2024
31200	Lighting	P70 00911 0052	4682	KAUTZ	$ 22.34	2023	February 2024
31200	Lighting	P70 00911 0053	5180	PACKARD	$ 22.34	2023	February 2024
31200	Lighting	P70 00912 0001	4401	KITRIDGE	$ 22.34	2023	February 2024
31200	Lighting	P70 00912 0002	4409	KITRIDGE	$ 22.34	2023	February 2024
31200	Lighting	P70 00912 0003	4402	KITRIDGE	$ 22.34	2023	February 2024
31200	Lighting	P70 00912 0004	4396	KITRIDGE	$ 22.34	2023	February 2024
31200	Lighting	P70 00912 0005	4386	KITRIDGE	$ 22.34	2023	February 2024
31200	Lighting	P70 00912 0006	5069	KEY WEST	$ 22.34	2023	February 2024
31200	Lighting	P70 00912 0007	5090	KEY WEST	$ 22.34	2023	February 2024
31200	Lighting	P70 00912 0008	5080	KEY WEST	$ 22.34	2023	February 2024
31200	Lighting	P70 00912 0009	5070	KEY WEST	$ 22.34	2023	February 2024
31200	Lighting	P70 00912 0010	5060	KEY WEST	$ 22.34	2023	February 2024
31200	Lighting	P70 00912 0011	5050	KEY WEST	$ 22.34	2023	February 2024
31200	Lighting	P70 00912 0012	5040	KEY WEST	$ 22.34	2023	February 2024

31200	Lighting	P70 00912 0013	5030	KEY WEST	$ 22.34	2023	February 2024
31200	Lighting	P70 00912 0014	5020	KEY WEST	$ 22.34	2023	February 2024
31200	Lighting	P70 00912 0015	5010	KEY WEST	$ 22.34	2023	February 2024
31200	Lighting	P70 00912 0016	4573	LONGFELLOW	$ 22.34	2023	February 2024
31200	Lighting	P70 00912 0017	4579	LONGFELLOW	$ 22.34	2023	February 2024
31200	Lighting	P70 00912 0018	5021	PACKARD	$ 22.34	2023	February 2024
31200	Lighting	P70 00912 0019	5041	PACKARD	$ 22.34	2023	February 2024
31200	Lighting	P70 00912 0020	5061	PACKARD	$ 22.34	2023	February 2024
31200	Lighting	P70 00912 0021	5081	PACKARD	$ 22.34	2023	February 2024
31200	Lighting	P70 00912 0022	5101	PACKARD	$ 22.34	2023	February 2024
31200	Lighting	P70 00912 0023	5129	PACKARD	$ 22.34	2023	February 2024
31200	Lighting	P70 00912 0024	5143	PACKARD	$ 22.34	2023	February 2024
31200	Lighting	P70 00912 0025	5157	PACKARD	$ 22.34	2023	February 2024
31200	Lighting	P70 00912 0026	5174	PACKARD	$ 22.34	2023	February 2024
31200	Lighting	P70 00912 0027	5162	PACKARD	$ 22.34	2023	February 2024
31200	Lighting	P70 00912 0028	5158	PACKARD	$ 22.34	2023	February 2024
31200	Lighting	P70 00912 0029	5144	PACKARD	$ 22.34	2023	February 2024
31200	Lighting	P70 00912 0030	5130	PACKARD	$ 22.34	2023	February 2024
31200	Lighting	P70 00912 0031	4601	KNOBHILL	$ 22.34	2023	February 2024
31200	Lighting	P70 00912 0032	4607	KNOBHILL	$ 22.34	2023	February 2024
31200	Lighting	P70 00912 0033	4617	KNOBHILL	$ 22.34	2023	February 2024
31200	Lighting	P70 00912 0034	4623	KNOBHILL	$ 22.34	2023	February 2024
31200	Lighting	P70 00912 0035	5111	KUDER PLACE	$ 22.34	2023	February 2024
31200	Lighting	P70 00912 0036	5131	KUDER PLACE	$ 22.34	2023	February 2024
31200	Lighting	P70 00912 0037	5141	KUDER PLACE	$ 22.34	2023	February 2024
31200	Lighting	P70 00912 0038	5161	KUDER PLACE	$ 22.34	2023	February 2024
31200	Lighting	P70 00912 0039	5160	KUDER PLACE	$ 22.34	2023	February 2024
31200	Lighting	P70 00912 0040	5140	KUDER PLACE	$ 22.34	2023	February 2024
31200	Lighting	P70 00912 0041	5120	KUDER PLACE	$ 22.34	2023	February 2024
31200	Lighting	P70 00912 0042	4641	KNOBHILL	$ 22.34	2023	February 2024
31200	Lighting	P70 00912 0043	4649	KNOBHILL	$ 22.34	2023	February 2024
31200	Lighting	P70 00912 0044	4655	KNOBHILL	$ 22.34	2023	February 2024
31200	Lighting	P70 00912 0045	4676	KNOBHILL	$ 22.34	2023	February 2024
31200	Lighting	P70 00912 0046	4648	KNOBHILL	$ 22.34	2023	February 2024
31200	Lighting	P70 00912 0047	4642	KNOBHILL	$ 22.34	2023	February 2024
31200	Lighting	P70 00912 0048	4636	KNOBHILL	$ 22.34	2023	February 2024

31200	Lighting	P70 00912 0049	4630	KNOBHILL	$ 22.34	2023	February 2024
31200	Lighting	P70 00912 0050	4624	KNOBHILL	$ 22.34	2023	February 2024
31200	Lighting	P70 00912 0051	4618	KNOBHILL	$ 22.34	2023	February 2024
31200	Lighting	P70 00912 0052	4612	KNOBHILL	$ 22.34	2023	February 2024
31200	Lighting	P70 00912 0053	4606	KNOBHILL	$ 22.34	2023	February 2024
31200	Lighting	P70 00912 0054	5060	PACKARD	$ 22.34	2023	February 2024
31200	Lighting	P70 00912 0055	5020	PACKARD	$ 22.34	2023	February 2024
31200	Lighting	P70 00912 0056	4601	LONGFELLOW	$ 22.34	2023	February 2024
31200	Lighting	P70 00912 0057	4607	LONGFELLOW	$ 22.34	2023	February 2024
31200	Lighting	P70 00912 0058	4613	LONGFELLOW	$ 22.34	2023	February 2024
31200	Lighting	P70 00912 0059	4619	LONGFELLOW	$ 22.34	2023	February 2024
31200	Lighting	P70 00912 0060	4625	LONGFELLOW	$ 22.34	2023	February 2024
31200	Lighting	P70 00912 0061	4631	LONGFELLOW	$ 22.34	2023	February 2024
31200	Lighting	P70 00912 0062	4635	LONGFELLOW	$ 22.34	2023	February 2024
31200	Lighting	P70 00912 0063	4643	LONGFELLOW	$ 22.34	2023	February 2024
31200	Lighting	P70 00912 0064	4690	KNOBHILL	$ 22.34	2023	February 2024
31200	Lighting	P70 00912 0065	4648	LONGFELLOW	$ 22.34	2023	February 2024
31200	Lighting	P70 00912 0066	4642	LONGFELLOW	$ 22.34	2023	February 2024
31200	Lighting	P70 00912 0067	4636	LONGFELLOW	$ 22.34	2023	February 2024
31200	Lighting	P70 00912 0068	4630	LONGFELLOW	$ 22.34	2023	February 2024
31200	Lighting	P70 00912 0069	4624	LONGFELLOW	$ 22.34	2023	February 2024
31200	Lighting	P70 00912 0070	4618	LONGFELLOW	$ 22.34	2023	February 2024
31200	Lighting	P70 00912 0071	4612	LONGFELLOW	$ 22.34	2023	February 2024
31200	Lighting	P70 00912 0072	4606	LONGFELLOW	$ 22.34	2023	February 2024
31200	Lighting	P70 00912 0073	4998	PACKARD	$ 22.34	2023	February 2024
31200	Lighting	P70 00912 0074	4999	PACKARD	$ 22.34	2023	February 2024
31200	Lighting	P70 00912 0075	4578	LONGFELLOW	$ 22.34	2023	February 2024
31200	Lighting	P70 00912 0076	4572	LONGFELLOW	$ 22.34	2023	February 2024
31200	Lighting	P70 00913 0001	4409	KITRIDGE	$ 22.34	2023	February 2024
31200	Lighting	P70 00913 0002	4415	KITRIDGE	$ 22.34	2023	February 2024
31200	Lighting	P70 00913 0003	4421	KITRIDGE	$ 22.34	2023	February 2024
31200	Lighting	P70 00913 0004	4427	KITRIDGE	$ 22.34	2023	February 2024
31200	Lighting	P70 00913 0005	4433	KITRIDGE	$ 22.34	2023	February 2024
31200	Lighting	P70 00913 0006	4439	KITRIDGE	$ 22.34	2023	February 2024
31200	Lighting	P70 00913 0007	4445	KITRIDGE	$ 22.34	2023	February 2024
31200	Lighting	P70 00913 0008	4451	KITRIDGE	$ 22.34	2023	February 2024

31200	Lighting	P70 00913 0009	4455	KITRIDGE	$	22.34	2023	February 2024
31200	Lighting	P70 00913 0010	4457	KITRIDGE	$	22.34	2023	February 2024
31200	Lighting	P70 00913 0011	4461	KITRIDGE	$	22.34	2023	February 2024
31200	Lighting	P70 00913 0012	4467	KITRIDGE	$	22.34	2023	February 2024
31200	Lighting	P70 00913 0013	5001	PEPPER	$	22.34	2023	February 2024
31200	Lighting	P70 00913 0014	5000	PEPPER	$	22.34	2023	February 2024
31200	Lighting	P70 00913 0017	4691	LONGFELLOW	$	22.34	2023	February 2024
31200	Lighting	P70 00913 0018	4450	KITRIDGE	$	22.34	2023	February 2024
31200	Lighting	P70 00913 0019	4444	KITRIDGE	$	22.34	2023	February 2024
31200	Lighting	P70 00913 0020	4438	KITRIDGE	$	22.34	2023	February 2024
31200	Lighting	P70 00913 0021	4432	KITRIDGE	$	22.34	2023	February 2024
31200	Lighting	P70 00913 0022	4426	KITRIDGE	$	22.34	2023	February 2024
31200	Lighting	P70 00913 0023	4420	KITRIDGE	$	22.34	2023	February 2024
31200	Lighting	P70 00913 0024	4414	KITRIDGE	$	22.34	2023	February 2024
31200	Lighting	P70 00913 0025	4665	KNOBHILL	$	22.34	2023	February 2024
31200	Lighting	P70 00913 0026	4675	KNOBHILL	$	22.34	2023	February 2024
31200	Lighting	P70 00913 0027	4685	KNOBHILL	$	22.34	2023	February 2024
31200	Lighting	P70 00913 0028	4661	LONGFELLOW	$	22.34	2023	February 2024
31200	Lighting	P70 00913 0029	4667	LONGFELLOW	$	22.34	2023	February 2024
31200	Lighting	P70 00913 0030	4673	LONGFELLOW	$	22.34	2023	February 2024
31200	Lighting	P70 00913 0031	4474	KITRIDGE	$	22.34	2023	February 2024
31200	Lighting	P70 00913 0032	4462	KITRIDGE	$	22.34	2023	February 2024
31200	Lighting	P70 00913 0033	4690	LONGFELLOW	$	22.34	2023	February 2024
31200	Lighting	P70 00913 0034	4684	LONGFELLOW	$	22.34	2023	February 2024
31200	Lighting	P70 00913 0035	4678	LONGFELLOW	$	22.34	2023	February 2024
31200	Lighting	P70 00913 0036	4672	LONGFELLOW	$	22.34	2023	February 2024
31200	Lighting	P70 00913 0037	4666	LONGFELLOW	$	22.34	2023	February 2024
31200	Lighting	P70 00913 0038	4660	LONGFELLOW	$	22.34	2023	February 2024
31200	Lighting	P70 00913 0039	4654	LONGFELLOW	$	22.34	2023	February 2024
31200	Lighting	P70 00913 0040	5101	PEPPER	$	21.91	2023	February 2024
31200	Lighting	P70 00913 0041	5059	PEPPER	$	21.91	2023	February 2024
31200	Lighting	P70 00913 0042	5053	PEPPER	$	21.91	2023	February 2024
31200	Lighting	P70 00913 0043	5047	PEPPER	$	21.91	2023	February 2024
31200	Lighting	P70 00913 0044	5041	PEPPER	$	21.91	2023	February 2024
31200	Lighting	P70 00913 0045	5035	PEPPER	$	21.91	2023	February 2024
31200	Lighting	P70 00913 0046	5029	PEPPER	$	21.91	2023	February 2024
31200	Lighting	P70 00913 0047	5023	PEPPER	$	21.91	2023	February 2024
31200	Lighting	P70 00913 0048	5011	PEPPER	$	21.91	2023	February 2024
31200	Lighting	P70 00913 0056	5006	PEPPER	$	21.91	2023	February 2024
31200	Lighting	P70 00913 0057	5012	PEPPER	$	21.91	2023	February 2024
31200	Lighting	P70 00913 0058	5018	PEPPER	$	21.91	2023	February 2024
31200	Lighting	P70 00913 0059	5024	PEPPER	$	21.91	2023	February 2024
31200	Lighting	P70 00913 0060	5050	NIELSON COURT	$	21.91	2023	February 2024
31200	Lighting	P70 00913 0061	5056	NIELSON COURT	$	21.91	2023	February 2024
31200	Lighting	P70 00913 0062	5062	NIELSON COURT	$	21.91	2023	February 2024
31200	Lighting	P70 00913 0063	5068	NIELSON COURT	$	21.91	2023	February 2024
31200	Lighting	P70 00913 0064	5061	NIELSON COURT	$	21.91	2023	February 2024
31200	Lighting	P70 00913 0065	5055	NIELSON COURT	$	21.91	2023	February 2024
31200	Lighting	P70 00913 0066	5042	PEPPER	$	21.91	2023	February 2024
31200	Lighting	P70 00913 0067	5048	PEPPER	$	21.91	2023	February 2024
31200	Lighting	P70 00913 0068	5100	POCONO	$	21.91	2023	February 2024
31200	Lighting	P70 00914 0001	5264	MARINER	$	22.34	2023	February 2024
31200	Lighting	P70 00914 0002	5244	MARINER	$	22.34	2023	February 2024
31200	Lighting	P70 00914 0003	5224	MARINER	$	22.34	2023	February 2024
31200	Lighting	P70 00914 0004	5204	MARINER	$	22.34	2023	February 2024
31200	Lighting	P70 00914 0005	5184	MARINER	$	22.34	2023	February 2024
31200	Lighting	P70 00914 0006	5170	MARINER	$	22.34	2023	February 2024
31200	Lighting	P70 00914 0007	5156	MARINER	$	22.34	2023	February 2024
31200	Lighting	P70 00914 0008	5142	MARINER	$	22.34	2023	February 2024
31200	Lighting	P70 00914 0009	5128	MARINER	$	22.34	2023	February 2024
31200	Lighting	P70 00914 0010	5114	MARINER	$	22.34	2023	February 2024
31200	Lighting	P70 00914 0011	4485	LESTON	$	22.34	2023	February 2024
31200	Lighting	P70 00914 0012	5131	HARSHMANVILLE	$	22.34	2023	February 2024
31200	Lighting	P70 00914 0013	5141	HARSHMANVILLE	$	22.34	2023	February 2024
31200	Lighting	P70 00914 0014	5151	HARSHMANVILLE	$	22.34	2023	February 2024
31200	Lighting	P70 00914 0015	5161	HARSHMANVILLE	$	22.34	2023	February 2024
31200	Lighting	P70 00914 0016	5171	HARSHMANVILLE	$	22.34	2023	February 2024
31200	Lighting	P70 00914 0017	5181	HARSHMANVILLE	$	22.34	2023	February 2024
31200	Lighting	P70 00914 0018	5189	HARSHMANVILLE	$	22.34	2023	February 2024
31200	Lighting	P70 00914 0019	5199	HARSHMANVILLE	$	22.34	2023	February 2024
31200	Lighting	P70 00914 0020	5209	HARSHMANVILLE	$	22.34	2023	February 2024
31200	Lighting	P70 00914 0021	5210	HARSHMANVILLE	$	22.34	2023	February 2024
31200	Lighting	P70 00914 0022	5200	HARSHMANVILLE	$	22.34	2023	February 2024
31200	Lighting	P70 00914 0023	5190	HARSHMANVILLE	$	22.34	2023	February 2024
31200	Lighting	P70 00914 0024	5180	HARSHMANVILLE	$	22.34	2023	February 2024
31200	Lighting	P70 00914 0025	5170	HARSHMANVILLE	$	22.34	2023	February 2024
31200	Lighting	P70 00914 0026	5160	HARSHMANVILLE	$	22.34	2023	February 2024
31200	Lighting	P70 00914 0027	5150	HARSHMANVILLE	$	22.34	2023	February 2024
31200	Lighting	P70 00914 0028	4501	KAPP DRIVE	$	22.34	2023	February 2024
31200	Lighting	P70 00914 0029	4533	KAPP DRIVE	$	22.34	2023	February 2024
31200	Lighting	P70 00914 0030	4541	KAPP DRIVE	$	22.34	2023	February 2024
31200	Lighting	P70 00914 0031	4549	KAPP DRIVE	$	22.34	2023	February 2024
31200	Lighting	P70 00914 0032	4557	KAPP DRIVE	$	22.34	2023	February 2024
31200	Lighting	P70 00914 0033	4563	KAPP DRIVE	$	22.34	2023	February 2024
31200	Lighting	P70 00914 0034	4571	KAPP DRIVE	$	22.34	2023	February 2024
31200	Lighting	P70 00914 0035	4579	KAPP DRIVE	$	22.34	2023	February 2024
31200	Lighting	P70 00914 0036	4587	KAPP DRIVE	$	22.34	2023	February 2024
31200	Lighting	P70 00914 0037	4588	KAPP DRIVE	$	22.34	2023	February 2024
31200	Lighting	P70 00914 0038	4580	KAPP DRIVE	$	22.34	2023	February 2024
31200	Lighting	P70 00914 0039	4572	KAPP DRIVE	$	22.34	2023	February 2024
31200	Lighting	P70 00914 0040	4564	KAPP DRIVE	$	22.34	2023	February 2024
31200	Lighting	P70 00914 0041	4556	KAPP DRIVE	$	22.34	2023	February 2024
31200	Lighting	P70 00914 0042	4548	KAPP DRIVE	$	22.34	2023	February 2024
31200	Lighting	P70 00914 0043	4540	KAPP DRIVE	$	22.34	2023	February 2024
31200	Lighting	P70 00914 0044	4573	KORNER	$	22.34	2023	February 2024
31200	Lighting	P70 00914 0045	4581	KORNER	$	22.34	2023	February 2024
31200	Lighting	P70 00914 0046	4589	KORNER	$	22.34	2023	February 2024
31200	Lighting	P70 00914 0047	4595	KORNER	$	22.34	2023	February 2024
31200	Lighting	P70 00914 0048	4597	KORNER	$	22.34	2023	February 2024
31200	Lighting	P70 00914 0049	4590	KORNER	$	22.34	2023	February 2024
31200	Lighting	P70 00914 0050	4580	KORNER	$	22.34	2023	February 2024
31200	Lighting	P70 00915 0001	4495	LESTON	$	22.34	2023	February 2024
31200	Lighting	P70 00915 0002	5111	HARSHMANVILLE	$	22.34	2023	February 2024
31200	Lighting	P70 00915 0003	5121	HARSHMANVILLE	$	22.34	2023	February 2024
31200	Lighting	P70 00915 0004	4532	KAPP DRIVE	$	22.34	2023	February 2024
31200	Lighting	P70 00915 0005	4524	KAPP DRIVE	$	22.34	2023	February 2024
31200	Lighting	P70 00915 0006	4516	KAPP DRIVE	$	22.34	2023	February 2024
31200	Lighting	P70 00915 0007	4508	KAPP DRIVE	$	22.34	2023	February 2024
31200	Lighting	P70 00915 0008	5120	HARSHMANVILLE	$	22.34	2023	February 2024
31200	Lighting	P70 00915 0009	5100	HARSHMANVILLE	$	22.34	2023	February 2024
31200	Lighting	P70 00915 0010	4509	KORNER	$	22.34	2023	February 2024
31200	Lighting	P70 00915 0011	4517	KORNER	$	22.34	2023	February 2024
31200	Lighting	P70 00915 0012	4525	KORNER	$	22.34	2023	February 2024
31200	Lighting	P70 00915 0013	4533	KORNER	$	22.34	2023	February 2024
31200	Lighting	P70 00915 0014	4541	KORNER	$	22.34	2023	February 2024
31200	Lighting	P70 00915 0015	4549	KORNER	$	22.34	2023	February 2024
31200	Lighting	P70 00915 0016	4557	KORNER	$	22.34	2023	February 2024
31200	Lighting	P70 00915 0017	4565	KORNER	$	22.34	2023	February 2024
31200	Lighting	P70 00915 0018	4572	KORNER	$	22.34	2023	February 2024
31200	Lighting	P70 00915 0019	4564	KORNER	$	22.34	2023	February 2024
31200	Lighting	P70 00915 0020	4556	KORNER	$	22.34	2023	February 2024
31200	Lighting	P70 00915 0021	4550	KORNER	$	22.34	2023	February 2024
31200	Lighting	P70 00915 0022	4548	KORNER	$	22.34	2023	February 2024
31200	Lighting	P70 00915 0023	4540	KORNER	$	22.34	2023	February 2024
31200	Lighting	P70 00915 0024	4534	KORNER	$	22.34	2023	February 2024
31200	Lighting	P70 00915 0025	4526	KORNER	$	22.34	2023	February 2024
31200	Lighting	P70 00915 0026	4524	KORNER	$	22.34	2023	February 2024
31200	Lighting	P70 00915 0027	4516	KORNER	$	22.34	2023	February 2024
31200	Lighting	P70 00915 0028	4510	KORNER	$	22.34	2023	February 2024
31200	Lighting	P70 00915 0029	4500	KORNER	$	22.34	2023	February 2024
31200	Lighting	P70 00915 0030	5020	HARSHMANVILLE	$	22.34	2023	February 2024
31200	Lighting	P70 00915 0031	5011	KEY WEST	$	22.34	2023	February 2024
31200	Lighting	P70 00915 0032	5019	KEY WEST	$	22.34	2023	February 2024
31200	Lighting	P70 00915 0033	5029	KEY WEST	$	22.34	2023	February 2024
31200	Lighting	P70 00915 0034	5039	KEY WEST	$	22.34	2023	February 2024
31200	Lighting	P70 00915 0035	5049	KEY WEST	$	22.34	2023	February 2024
31200	Lighting	P70 00915 0036	5059	KEY WEST	$	22.34	2023	February 2024
31200	Lighting	P70 00915 0037	4566	LONGFELLOW	$	22.34	2023	February 2024
31200	Lighting	P70 00915 0038	4560	LONGFELLOW	$	22.34	2023	February 2024
31200	Lighting	P70 00915 0039	4554	LONGFELLOW	$	22.34	2023	February 2024
31200	Lighting	P70 00915 0040	4548	LONGFELLOW	$	22.34	2023	February 2024
31200	Lighting	P70 00915 0041	4542	LONGFELLOW	$	22.34	2023	February 2024
31200	Lighting	P70 00915 0042	4536	LONGFELLOW	$	22.34	2023	February 2024
31200	Lighting	P70 00915 0043	4530	LONGFELLOW	$	22.34	2023	February 2024

31200	Lighting	P70 00915 0044	4524	LONGFELLOW	$ 22.34	2023	February 2024
31200	Lighting	P70 00915 0045	4518	LONGFELLOW	$ 22.34	2023	February 2024
31200	Lighting	P70 00915 0046	4512	LONGFELLOW	$ 22.34	2023	February 2024
31200	Lighting	P70 00915 0047	4506	LONGFELLOW	$ 22.34	2023	February 2024
31200	Lighting	P70 00915 0048	4998	HARSHMANVILLE	$ 22.34	2023	February 2024
31200	Lighting	P70 00915 0049	5001	HARSHMANVILLE	$ 22.34	2023	February 2024
31200	Lighting	P70 00915 0050	4498	LESTON	$ 22.34	2023	February 2024
31200	Lighting	P70 00915 0051	5021	HARSHMANVILLE	$ 22.34	2023	February 2024
31200	Lighting	P70 00915 0052	5011	HARSHMANVILLE	$ 22.34	2023	February 2024
31200	Lighting	P70 00915 0053	5009	HARSHMANVILLE	$ 22.34	2023	February 2024
31200	Lighting	P70 00915 0054	5000	HARSHMANVILLE	$ 22.34	2023	February 2024
31200	Lighting	P70 00915 0055	4507	LONGFELLOW	$ 22.34	2023	February 2024
31200	Lighting	P70 00915 0056	4513	LONGFELLOW	$ 22.34	2023	February 2024
31200	Lighting	P70 00915 0057	4519	LONGFELLOW	$ 22.34	2023	February 2024
31200	Lighting	P70 00915 0058	4525	LONGFELLOW	$ 22.34	2023	February 2024
31200	Lighting	P70 00915 0059	4531	LONGFELLOW	$ 22.34	2023	February 2024
31200	Lighting	P70 00915 0060	4537	LONGFELLOW	$ 22.34	2023	February 2024
31200	Lighting	P70 00915 0061	4543	LONGFELLOW	$ 22.34	2023	February 2024
31200	Lighting	P70 00915 0062	4549	LONGFELLOW	$ 22.34	2023	February 2024
31200	Lighting	P70 00915 0063	4555	LONGFELLOW	$ 22.34	2023	February 2024
31200	Lighting	P70 00915 0064	4561	LONGFELLOW	$ 22.34	2023	February 2024
31200	Lighting	P70 00918 0001	4840	BAYVIEW	$ 29.40	2023	February 2024
31200	Lighting	P70 00918 0002	4830	BAYVIEW	$ 29.40	2023	February 2024
31200	Lighting	P70 00918 0003	4820	BAYVIEW	$ 29.40	2023	February 2024
31200	Lighting	P70 00918 0004	4810	BAYVIEW	$ 29.40	2023	February 2024
31200	Lighting	P70 00918 0005	4811	BAYVIEW	$ 29.40	2023	February 2024
31200	Lighting	P70 00918 0006	4821	BAYVIEW	$ 29.40	2023	February 2024
31200	Lighting	P70 00918 0007	4831	BAYVIEW	$ 29.40	2023	February 2024
31200	Lighting	P70 00918 0008	4841	BAYVIEW	$ 29.40	2023	February 2024
31200	Lighting	P70 00918 0009	7191	RUSTIC WOODS	$ 29.40	2023	February 2024
31200	Lighting	P70 01004 0001	5360	HARSHMANVILLE	$ 25.68	2023	February 2024
31200	Lighting	P70 01004 0002	5408	HARSHMANVILLE	$ 25.68	2023	February 2024
31200	Lighting	P70 01004 0003	5420	HARSHMANVILLE	$ 25.68	2023	February 2024
31200	Lighting	P70 01004 0004	5430	HARSHMANVILLE	$ 25.68	2023	February 2024
31200	Lighting	P70 01004 0005	5440	HARSHMANVILLE	$ 25.68	2023	February 2024
31200	Lighting	P70 01004 0006	5450	HARSHMANVILLE	$ 25.68	2023	February 2024

31200	Lighting	P70 01004 0007	5460	HARSHMANVILLE	$ 25.68	2023	February 2024
31200	Lighting	P70 01004 0008	5461	HARSHMANVILLE	$ 25.68	2023	February 2024
31200	Lighting	P70 01004 0009	5453	HARSHMANVILLE	$ 25.68	2023	February 2024
31200	Lighting	P70 01004 0010	5443	HARSHMANVILLE	$ 25.68	2023	February 2024
31200	Lighting	P70 01004 0011	5433	HARSHMANVILLE	$ 25.68	2023	February 2024
31200	Lighting	P70 01004 0012	5425	HARSHMANVILLE	$ 25.68	2023	February 2024
31200	Lighting	P70 01004 0013	5415	HARSHMANVILLE	$ 25.68	2023	February 2024
31200	Lighting	P70 01004 0014	5405	HARSHMANVILLE	$ 25.68	2023	February 2024
31200	Lighting	P70 01004 0015	5355	HARSHMANVILLE	$ 25.68	2023	February 2024
31200	Lighting	P70 01004 0016	5370	MANGOLD	$ 25.68	2023	February 2024
31200	Lighting	P70 01004 0017	5400	MANGOLD	$ 25.68	2023	February 2024
31200	Lighting	P70 01004 0018	5410	MANGOLD	$ 25.68	2023	February 2024
31200	Lighting	P70 01004 0019	5420	MANGOLD	$ 25.68	2023	February 2024
31200	Lighting	P70 01004 0020	5432	MANGOLD	$ 25.68	2023	February 2024
31200	Lighting	P70 01004 0021	5444	MANGOLD	$ 25.68	2023	February 2024
31200	Lighting	P70 01004 0022	5454	MANGOLD	$ 25.68	2023	February 2024
31200	Lighting	P70 01004 0023	5445	MANGOLD	$ 25.68	2023	February 2024
31200	Lighting	P70 01004 0024	5435	MANGOLD	$ 25.68	2023	February 2024
31200	Lighting	P70 01004 0025	5427	MANGOLD	$ 25.68	2023	February 2024
31200	Lighting	P70 01004 0026	5415	MANGOLD	$ 25.68	2023	February 2024
31200	Lighting	P70 01004 0027	5405	MANGOLD	$ 25.68	2023	February 2024
31200	Lighting	P70 01004 0028	5416	MARINER	$ 25.68	2023	February 2024
31200	Lighting	P70 01004 0029	5424	MARINER	$ 25.68	2023	February 2024
31200	Lighting	P70 01004 0030	5436	MARINER	$ 25.68	2023	February 2024
31200	Lighting	P70 01004 0031	5444	MARINER	$ 25.68	2023	February 2024
31200	Lighting	P70 01004 0032	5454	MARINER	$ 25.68	2023	February 2024
31200	Lighting	P70 01004 0033	5453	MARINER	$ 25.68	2023	February 2024
31200	Lighting	P70 01004 0034	4693	NOWAK	$ 25.68	2023	February 2024
31200	Lighting	P70 01004 0035	4692	NOWAK	$ 25.68	2023	February 2024
31200	Lighting	P70 01004 0036	5415	MARINER	$ 25.68	2023	February 2024
31200	Lighting	P70 01005 0001	5470	HARSHMANVILLE	$ 25.68	2023	February 2024
31200	Lighting	P70 01005 0002	5480	HARSHMANVILLE	$ 25.68	2023	February 2024
31200	Lighting	P70 01005 0003	5492	HARSHMANVILLE	$ 25.68	2023	February 2024
31200	Lighting	P70 01005 0004	4807	HARSHMANVILLE	$ 25.68	2023	February 2024
31200	Lighting	P70 01005 0005	5560	HARSHMANVILLE	$ 25.68	2023	February 2024
31200	Lighting	P70 01005 0006	5559	HARSHMANVILLE	$ 25.68	2023	February 2024

31200	Lighting	P70 01005 0007	5501	HARSHMANVILLE	$ 25.68	2023	February 2024
31200	Lighting	P70 01005 0008	5491	HARSHMANVILLE	$ 25.68	2023	February 2024
31200	Lighting	P70 01005 0009	5481	HARSHMANVILLE	$ 25.68	2023	February 2024
31200	Lighting	P70 01005 0010	5471	HARSHMANVILLE	$ 25.68	2023	February 2024
31200	Lighting	P70 01005 0011	5466	MANGOLD	$ 25.68	2023	February 2024
31200	Lighting	P70 01005 0012	5478	MANGOLD	$ 25.68	2023	February 2024
31200	Lighting	P70 01005 0013	5486	MANGOLD	$ 25.68	2023	February 2024
31200	Lighting	P70 01005 0014	4788	POWELL	$ 25.68	2023	February 2024
31200	Lighting	P70 01005 0015	5494	MANGOLD	$ 25.68	2023	February 2024
31200	Lighting	P70 01005 0016	5491	MANGOLD	$ 25.68	2023	February 2024
31200	Lighting	P70 01005 0017	5479	MANGOLD	$ 25.68	2023	February 2024
31200	Lighting	P70 01005 0018	5467	MANGOLD	$ 25.68	2023	February 2024
31200	Lighting	P70 01005 0019	5457	MANGOLD	$ 25.68	2023	February 2024
31200	Lighting	P70 01005 0020	5464	MARINER	$ 25.68	2023	February 2024
31200	Lighting	P70 01005 0021	5474	MARINER	$ 25.68	2023	February 2024
31200	Lighting	P70 01005 0022	5484	MARINER	$ 25.68	2023	February 2024
31200	Lighting	P70 01005 0023	4760	POWELL	$ 25.68	2023	February 2024
31200	Lighting	P70 01005 0024	4763	POWELL	$ 25.68	2023	February 2024
31200	Lighting	P70 01005 0025	4771	POWELL	$ 25.68	2023	February 2024
31200	Lighting	P70 01005 0026	4779	POWELL	$ 25.68	2023	February 2024
31200	Lighting	P70 01005 0027	4787	POWELL	$ 25.68	2023	February 2024
31200	Lighting	P70 01005 0028	5613	HARSHMANVILLE	$ 25.68	2023	February 2024
31200	Lighting	P70 01005 0029	5612	HARSHMANVILLE	$ 25.68	2023	February 2024
31200	Lighting	P70 01005 0030	5638	HARSHMANVILLE	$ 25.68	2023	February 2024
31200	Lighting	P70 01005 0031	5637	HARSHMANVILLE	$ 25.68	2023	February 2024
31200	Lighting	P70 01005 0032	4786	RITTENHOUSE	$ 25.68	2023	February 2024
31200	Lighting	P70 01005 0033	4778	RITTENHOUSE	$ 25.68	2023	February 2024
31200	Lighting	P70 01005 0034	4772	RITTENHOUSE	$ 25.68	2023	February 2024
31200	Lighting	P70 01005 0035	4764	RITTENHOUSE	$ 25.68	2023	February 2024
31200	Lighting	P70 01005 0036	5680	TRAYMORE	$ 25.68	2023	February 2024
31200	Lighting	P70 01005 0037	5676	TRAYMORE	$ 25.68	2023	February 2024
31200	Lighting	P70 01005 0038	5670	TRAYMORE	$ 25.68	2023	February 2024
31200	Lighting	P70 01005 0039	4763	RITTENHOUSE	$ 25.68	2023	February 2024
31200	Lighting	P70 01005 0040	4773	RITTENHOUSE	$ 25.68	2023	February 2024
31200	Lighting	P70 01005 0041	4781	RITTENHOUSE	$ 25.68	2023	February 2024
31200	Lighting	P70 01005 0042	4791	RITTENHOUSE	$ 25.68	2023	February 2024

31200	Lighting	P70 01005 0043	5661	HARSHMANVILLE	$ 25.68	2023	February 2024
31200	Lighting	P70 01005 0044	5669	HARSHMANVILLE	$ 25.68	2023	February 2024
31200	Lighting	P70 01005 0045	5675	HARSHMANVILLE	$ 25.68	2023	February 2024
31200	Lighting	P70 01005 0046	5685	HARSHMANVILLE	$ 25.68	2023	February 2024
31200	Lighting	P70 01005 0047	4811	RITTENHOUSE	$ 25.68	2023	February 2024
31200	Lighting	P70 01005 0048	5662	HARSHMANVILLE	$ 25.68	2023	February 2024
31200	Lighting	P70 01005 0049	5670	HARSHMANVILLE	$ 25.68	2023	February 2024
31200	Lighting	P70 01005 0050	5676	HARSHMANVILLE	$ 25.68	2023	February 2024
31200	Lighting	P70 01006 0001	4744	POWELL	$ 25.68	2023	February 2024
31200	Lighting	P70 01006 0002	5483	MARINER	$ 25.68	2023	February 2024
31200	Lighting	P70 01006 0003	5473	MARINER	$ 25.68	2023	February 2024
31200	Lighting	P70 01006 0004	5463	MARINER	$ 25.68	2023	February 2024
31200	Lighting	P70 01006 0005	4736	POWELL	$ 25.68	2023	February 2024
31200	Lighting	P70 01006 0006	4730	POWELL	$ 25.68	2023	February 2024
31200	Lighting	P70 01006 0007	4722	POWELL	$ 25.68	2023	February 2024
31200	Lighting	P70 01006 0008	4714	POWELL	$ 25.68	2023	February 2024
31200	Lighting	P70 01006 0009	4706	POWELL	$ 25.68	2023	February 2024
31200	Lighting	P70 01006 0010	4696	POWELL	$ 25.68	2023	February 2024
31200	Lighting	P70 01006 0011	4686	POWELL	$ 25.68	2023	February 2024
31200	Lighting	P70 01006 0012	5616	TOMBERG	$ 25.68	2023	February 2024
31200	Lighting	P70 01006 0013	4715	POWELL	$ 25.68	2023	February 2024
31200	Lighting	P70 01006 0014	4723	POWELL	$ 25.68	2023	February 2024
31200	Lighting	P70 01006 0015	4731	POWELL	$ 25.68	2023	February 2024
31200	Lighting	P70 01006 0016	4739	POWELL	$ 25.68	2023	February 2024
31200	Lighting	P70 01006 0017	4747	POWELL	$ 25.68	2023	February 2024
31200	Lighting	P70 01006 0018	4755	POWELL	$ 25.68	2023	February 2024
31200	Lighting	P70 01006 0019	4756	RITTENHOUSE	$ 25.68	2023	February 2024
31200	Lighting	P70 01006 0020	4746	RITTENHOUSE	$ 25.68	2023	February 2024
31200	Lighting	P70 01006 0021	4738	RITTENHOUSE	$ 25.68	2023	February 2024
31200	Lighting	P70 01006 0022	4730	RITTENHOUSE	$ 25.68	2023	February 2024
31200	Lighting	P70 01006 0023	4722	RITTENHOUSE	$ 25.68	2023	February 2024
31200	Lighting	P70 01006 0024	4712	RITTENHOUSE	$ 25.68	2023	February 2024
31200	Lighting	P70 01006 0025	5636	TOMBERG	$ 25.68	2023	February 2024
31200	Lighting	P70 01006 0026	4691	POWELL	$ 25.68	2023	February 2024
31200	Lighting	P70 01006 0027	5623	TOMBERG	$ 25.68	2023	February 2024
31200	Lighting	P70 01006 0028	5645	TOMBERG	$ 25.68	2023	February 2024

31200	Lighting	P70 01006 0029	5655	TOMBERG	$	25.68	2023	February 2024
31200	Lighting	P70 01006 0030	5661	TOMBERG	$	25.68	2023	February 2024
31200	Lighting	P70 01006 0031	5667	TOMBERG	$	25.68	2023	February 2024
31200	Lighting	P70 01006 0032	5673	TOMBERG	$	25.68	2023	February 2024
31200	Lighting	P70 01006 0033	5679	TOMBERG	$	25.68	2023	February 2024
31200	Lighting	P70 01006 0034	5685	TOMBERG	$	25.68	2023	February 2024
31200	Lighting	P70 01006 0035	5684	TOMBERG	$	25.68	2023	February 2024
31200	Lighting	P70 01006 0036	5678	TOMBERG	$	25.68	2023	February 2024
31200	Lighting	P70 01006 0037	5672	TOMBERG	$	25.68	2023	February 2024
31200	Lighting	P70 01006 0038	5666	TOMBERG	$	25.68	2023	February 2024
31200	Lighting	P70 01006 0039	5660	TOMBERG	$	25.68	2023	February 2024
31200	Lighting	P70 01006 0040	4707	RITTENHOUSE	$	25.68	2023	February 2024
31200	Lighting	P70 01006 0041	4719	RITTENHOUSE	$	25.68	2023	February 2024
31200	Lighting	P70 01006 0042	5659	TIBET	$	25.68	2023	February 2024
31200	Lighting	P70 01006 0043	5665	TIBET	$	25.68	2023	February 2024
31200	Lighting	P70 01006 0044	5671	TIBET	$	25.68	2023	February 2024
31200	Lighting	P70 01006 0045	5679	TIBET	$	25.68	2023	February 2024
31200	Lighting	P70 01006 0046	5685	TIBET	$	25.68	2023	February 2024
31200	Lighting	P70 01006 0047	5682	TIBET	$	25.68	2023	February 2024
31200	Lighting	P70 01006 0048	5655	TRAYMORE	$	25.68	2023	February 2024
31200	Lighting	P70 01006 0049	5669	TRAYMORE	$	25.68	2023	February 2024
31200	Lighting	P70 01006 0050	5679	TRAYMORE	$	25.68	2023	February 2024
31200	Lighting	P70 01006 0051	5666	TRAYMORE	$	25.68	2023	February 2024
31200	Lighting	P70 01006 0052	5660	TRAYMORE	$	25.68	2023	February 2024
31200	Lighting	P70 01006 0053	5664	TIBET	$	25.68	2023	February 2024
31200	Lighting	P70 01006 0054	5656	RITTENHOUSE	$	25.68	2023	February 2024
31200	Lighting	P70 01006 0055	4745	RITTENHOUSE	$	25.68	2023	February 2024
31200	Lighting	P70 01006 0056	4753	RITTENHOUSE	$	25.68	2023	February 2024
31200	Lighting	P70 01007 0001	5689	TOMBERG	$	25.68	2023	February 2024
31200	Lighting	P70 01007 0002	5697	TOMBERG	$	25.68	2023	February 2024
31200	Lighting	P70 01007 0003	5703	TOMBERG	$	25.68	2023	February 2024
31200	Lighting	P70 01007 0004	5713	TOMBERG	$	25.68	2023	February 2024
31200	Lighting	P70 01007 0005	5723	TOMBERG	$	25.68	2023	February 2024
31200	Lighting	P70 01007 0006	5733	TOMBERG	$	25.68	2023	February 2024
31200	Lighting	P70 01007 0007	5743	TOMBERG	$	25.68	2023	February 2024
31200	Lighting	P70 01007 0008	5757	TOMBERG	$	25.68	2023	February 2024

31200	Lighting	P70 01007 0009	5763	TOMBERG	$	25.68	2023	February 2024
31200	Lighting	P70 01007 0010	5773	TOMBERG	$	25.68	2023	February 2024
31200	Lighting	P70 01007 0011	5774	TOMBERG	$	25.68	2023	February 2024
31200	Lighting	P70 01007 0012	5764	TOMBERG	$	25.68	2023	February 2024
31200	Lighting	P70 01007 0013	5754	TOMBERG	$	25.68	2023	February 2024
31200	Lighting	P70 01007 0014	5744	TOMBERG	$	25.68	2023	February 2024
31200	Lighting	P70 01007 0015	5734	TOMBERG	$	25.68	2023	February 2024
31200	Lighting	P70 01007 0016	5724	TOMBERG	$	25.68	2023	February 2024
31200	Lighting	P70 01007 0017	5714	TOMBERG	$	25.68	2023	February 2024
31200	Lighting	P70 01007 0018	5704	TOMBERG	$	25.68	2023	February 2024
31200	Lighting	P70 01007 0019	5696	TOMBERG	$	25.68	2023	February 2024
31200	Lighting	P70 01007 0020	5690	TOMBERG	$	25.68	2023	February 2024
31200	Lighting	P70 01007 0021	5691	TIBET	$	25.68	2023	February 2024
31200	Lighting	P70 01007 0022	5697	TIBET	$	25.68	2023	February 2024
31200	Lighting	P70 01007 0023	5705	TIBET	$	25.68	2023	February 2024
31200	Lighting	P70 01007 0024	5715	TIBET	$	25.68	2023	February 2024
31200	Lighting	P70 01007 0025	5725	TIBET	$	25.68	2023	February 2024
31200	Lighting	P70 01007 0026	5735	TIBET	$	25.68	2023	February 2024
31200	Lighting	P70 01007 0027	5745	TIBET	$	25.68	2023	February 2024
31200	Lighting	P70 01007 0028	5755	TIBET	$	25.68	2023	February 2024
31200	Lighting	P70 01007 0029	5765	TIBET	$	25.68	2023	February 2024
31200	Lighting	P70 01007 0030	5775	TIBET	$	25.68	2023	February 2024
31200	Lighting	P70 01007 0031	5778	TIBET	$	25.68	2023	February 2024
31200	Lighting	P70 01007 0032	5768	TIBET	$	25.68	2023	February 2024
31200	Lighting	P70 01007 0033	5758	TIBET	$	25.68	2023	February 2024
31200	Lighting	P70 01007 0034	5748	TIBET	$	25.68	2023	February 2024
31200	Lighting	P70 01007 0035	5738	TIBET	$	25.68	2023	February 2024
31200	Lighting	P70 01007 0036	5730	TIBET	$	25.68	2023	February 2024
31200	Lighting	P70 01007 0037	5720	TIBET	$	25.68	2023	February 2024
31200	Lighting	P70 01007 0038	5710	TIBET	$	25.68	2023	February 2024
31200	Lighting	P70 01007 0039	5702	TIBET	$	25.68	2023	February 2024
31200	Lighting	P70 01007 0040	5694	TIBET	$	25.68	2023	February 2024
31200	Lighting	P70 01007 0041	5688	TIBET	$	25.68	2023	February 2024
31200	Lighting	P70 01007 0042	5689	TRAYMORE	$	25.68	2023	February 2024
31200	Lighting	P70 01007 0043	5695	TRAYMORE	$	25.68	2023	February 2024
31200	Lighting	P70 01007 0044	5703	TRAYMORE	$	25.68	2023	February 2024

31200	Lighting	P70 01007 0045	5713	TRAYMORE	$	25.68	2023	February 2024
31200	Lighting	P70 01007 0046	5723	TRAYMORE	$	25.68	2023	February 2024
31200	Lighting	P70 01007 0047	5733	TRAYMORE	$	25.68	2023	February 2024
31200	Lighting	P70 01007 0048	5743	TRAYMORE	$	25.68	2023	February 2024
31200	Lighting	P70 01007 0049	5751	TRAYMORE	$	25.68	2023	February 2024
31200	Lighting	P70 01007 0050	5761	TRAYMORE	$	25.68	2023	February 2024
31200	Lighting	P70 01007 0051	5771	TRAYMORE	$	25.68	2023	February 2024
31200	Lighting	P70 01007 0052	5774	TRAYMORE	$	25.68	2023	February 2024
31200	Lighting	P70 01007 0053	5766	TRAYMORE	$	25.68	2023	February 2024
31200	Lighting	P70 01007 0054	5756	TRAYMORE	$	25.68	2023	February 2024
31200	Lighting	P70 01007 0055	5746	TRAYMORE	$	25.68	2023	February 2024
31200	Lighting	P70 01007 0056	5736	TRAYMORE	$	25.68	2023	February 2024
31200	Lighting	P70 01007 0057	5726	TRAYMORE	$	25.68	2023	February 2024
31200	Lighting	P70 01007 0058	5716	TRAYMORE	$	25.68	2023	February 2024
31200	Lighting	P70 01007 0059	5708	TRAYMORE	$	25.68	2023	February 2024
31200	Lighting	P70 01007 0060	5698	TRAYMORE	$	25.68	2023	February 2024
31200	Lighting	P70 01007 0061	5692	TRAYMORE	$	25.68	2023	February 2024
31200	Lighting	P70 01007 0062	5686	TRAYMORE	$	25.68	2023	February 2024
31200	Lighting	P70 01007 0063	5691	HARSHMANVILLE	$	25.68	2023	February 2024
31200	Lighting	P70 01007 0064	5699	HARSHMANVILLE	$	25.68	2023	February 2024
31200	Lighting	P70 01007 0065	5707	HARSHMANVILLE	$	25.68	2023	February 2024
31200	Lighting	P70 01007 0066	5715	HARSHMANVILLE	$	25.68	2023	February 2024
31200	Lighting	P70 01007 0067	5725	HARSHMANVILLE	$	25.68	2023	February 2024
31200	Lighting	P70 01007 0068	5737	HARSHMANVILLE	$	25.68	2023	February 2024
31200	Lighting	P70 01007 0069	5745	HARSHMANVILLE	$	25.68	2023	February 2024
31200	Lighting	P70 01007 0070	5755	HARSHMANVILLE	$	25.68	2023	February 2024
31200	Lighting	P70 01007 0071	5763	HARSHMANVILLE	$	25.68	2023	February 2024
31200	Lighting	P70 01007 0072	5773	HARSHMANVILLE	$	25.68	2023	February 2024
31200	Lighting	P70 01007 0073	5684	HARSHMANVILLE	$	25.68	2023	February 2024
31200	Lighting	P70 01007 0074	5692	HARSHMANVILLE	$	25.68	2023	February 2024
31200	Lighting	P70 01007 0075	5698	HARSHMANVILLE	$	25.68	2023	February 2024
31200	Lighting	P70 01008 0001	5785	TOMBERG	$	25.68	2023	February 2024
31200	Lighting	P70 01008 0002	4858	THOREAU	$	25.68	2023	February 2024
31200	Lighting	P70 01008 0003	4882	THOREAU	$	25.68	2023	February 2024
31200	Lighting	P70 01008 0004	5784	TOMBERG	$	25.68	2023	February 2024
31200	Lighting	P70 01008 0005	5785	TIBET	$	25.68	2023	February 2024

31200	Lighting	P70 01008 0006	4894	THOREAU	$	25.68	2023	February 2024
31200	Lighting	P70 01008 0007	4869	THOREAU	$	25.68	2023	February 2024
31200	Lighting	P70 01008 0008	5819	TOMBERG	$	25.68	2023	February 2024
31200	Lighting	P70 01008 0009	5831	TOMBERG	$	25.68	2023	February 2024
31200	Lighting	P70 01008 0010	5845	TOMBERG	$	25.68	2023	February 2024
31200	Lighting	P70 01008 0011	5857	TOMBERG	$	25.68	2023	February 2024
31200	Lighting	P70 01008 0012	5869	TOMBERG	$	25.68	2023	February 2024
31200	Lighting	P70 01008 0013	5881	TOMBERG	$	25.68	2023	February 2024
31200	Lighting	P70 01008 0014	5893	TOMBERG	$	25.68	2023	February 2024
31200	Lighting	P70 01008 0015	5915	TOMBERG	$	25.68	2023	February 2024
31200	Lighting	P70 01008 0016	5949	TOMBERG	$	25.68	2023	February 2024
31200	Lighting	P70 01008 0017	4894	FISHBURG	$	25.68	2023	February 2024
31200	Lighting	P70 01008 0018	5890	TOMBERG	$	25.68	2023	February 2024
31200	Lighting	P70 01008 0019	5874	TOMBERG	$	25.68	2023	February 2024
31200	Lighting	P70 01008 0020	5860	TOMBERG	$	25.68	2023	February 2024
31200	Lighting	P70 01008 0021	5848	TOMBERG	$	25.68	2023	February 2024
31200	Lighting	P70 01008 0022	5834	TOMBERG	$	25.68	2023	February 2024
31200	Lighting	P70 01008 0023	5822	TOMBERG	$	25.68	2023	February 2024
31200	Lighting	P70 01008 0024	4883	THOREAU	$	25.68	2023	February 2024
31200	Lighting	P70 01008 0025	4895	THOREAU	$	25.68	2023	February 2024
31200	Lighting	P70 01008 0026	5839	TIBET	$	25.68	2023	February 2024
31200	Lighting	P70 01008 0027	5871	TIBET	$	25.68	2023	February 2024
31200	Lighting	P70 01008 0028	4940	TILDEN	$	25.68	2023	February 2024
31200	Lighting	P70 01008 0029	4946	TILDEN	$	25.68	2023	February 2024
31200	Lighting	P70 01008 0030	4951	TILDEN	$	25.68	2023	February 2024
31200	Lighting	P70 01008 0031	4957	TILDEN	$	25.68	2023	February 2024
31200	Lighting	P70 01008 0032	5909	TIBET	$	25.68	2023	February 2024
31200	Lighting	P70 01008 0033	5925	TIBET	$	25.68	2023	February 2024
31200	Lighting	P70 01008 0034	5935	TIBET	$	25.68	2023	February 2024
31200	Lighting	P70 01008 0035	5945	TIBET	$	25.68	2023	February 2024
31200	Lighting	P70 01008 0036	5034	SABRA	$	25.68	2023	February 2024
31200	Lighting	P70 01008 0037	5018	SABRA	$	25.68	2023	February 2024
31200	Lighting	P70 01008 0038	5004	SABRA	$	25.68	2023	February 2024
31200	Lighting	P70 01008 0039	4988	SABRA	$	25.68	2023	February 2024
31200	Lighting	P70 01008 0040	4972	SABRA	$	25.68	2023	February 2024
31200	Lighting	P70 01008 0041	4956	SABRA	$	25.68	2023	February 2024

31200	Lighting	P70 01008 0042	4940	SABRA	$	25.68	2023	February 2024
31200	Lighting	P70 01008 0043	4924	SABRA	$	25.68	2023	February 2024
31200	Lighting	P70 01008 0044	5936	TOMBERG	$	25.68	2023	February 2024
31200	Lighting	P70 01008 0045	4925	SABRA	$	25.68	2023	February 2024
31200	Lighting	P70 01008 0046	4941	SABRA	$	25.68	2023	February 2024
31200	Lighting	P70 01008 0047	4957	SABRA	$	25.68	2023	February 2024
31200	Lighting	P70 01008 0048	4973	SABRA	$	25.68	2023	February 2024
31200	Lighting	P70 01008 0049	4989	SABRA	$	25.68	2023	February 2024
31200	Lighting	P70 01008 0050	5005	SABRA	$	25.68	2023	February 2024
31200	Lighting	P70 01008 0051	5019	SABRA	$	25.68	2023	February 2024
31200	Lighting	P70 01008 0052	5033	SABRA	$	25.68	2023	February 2024
31200	Lighting	P70 01008 0053	5034	FISHBURG	$	25.68	2023	February 2024
31200	Lighting	P70 01008 0054	5018	FISHBURG	$	25.68	2023	February 2024
31200	Lighting	P70 01008 0055	5004	FISHBURG	$	25.68	2023	February 2024
31200	Lighting	P70 01008 0056	4988	FISHBURG	$	25.68	2023	February 2024
31200	Lighting	P70 01008 0057	4972	FISHBURG	$	25.68	2023	February 2024
31200	Lighting	P70 01008 0058	4956	FISHBURG	$	25.68	2023	February 2024
31200	Lighting	P70 01008 0059	4940	FISHBURG	$	25.68	2023	February 2024
31200	Lighting	P70 01008 0060	4924	FISHBURG	$	25.68	2023	February 2024
31200	Lighting	P70 01008 0061	5972	TOMBERG	$	25.68	2023	February 2024
31200	Lighting	P70 01008 0062	5940	TIBET	$	25.68	2023	February 2024
31200	Lighting	P70 01008 0063	5926	TIBET	$	25.68	2023	February 2024
31200	Lighting	P70 01008 0064	5912	TIBET	$	25.68	2023	February 2024
31200	Lighting	P70 01008 0065	5890	TIBET	$	25.68	2023	February 2024
31200	Lighting	P70 01008 0066	5856	TIBET	$	25.68	2023	February 2024
31200	Lighting	P70 01008 0067	5824	TIBET	$	25.68	2023	February 2024
31200	Lighting	P70 01008 0068	5798	TIBET	$	25.68	2023	February 2024
31200	Lighting	P70 01008 0069	5788	TIBET	$	25.68	2023	February 2024
31200	Lighting	P70 01008 0070	5781	TRAYMORE	$	25.68	2023	February 2024
31200	Lighting	P70 01008 0071	5791	TRAYMORE	$	25.68	2023	February 2024
31200	Lighting	P70 01008 0072	5801	TRAYMORE	$	25.68	2023	February 2024
31200	Lighting	P70 01008 0073	5815	TRAYMORE	$	25.68	2023	February 2024
31200	Lighting	P70 01008 0074	5829	TRAYMORE	$	25.68	2023	February 2024
31200	Lighting	P70 01008 0075	5843	TRAYMORE	$	25.68	2023	February 2024
31200	Lighting	P70 01008 0076	5830	TRAYMORE	$	25.68	2023	February 2024
31200	Lighting	P70 01008 0077	5794	TRAYMORE	$	25.68	2023	February 2024

31200	Lighting	P70 01008 0078	5784	TRAYMORE	$	25.68	2023	February 2024
31200	Lighting	P70 01009 0001	5957	TIBET	$	25.68	2023	February 2024
31200	Lighting	P70 01009 0002	5971	TIBET	$	25.68	2023	February 2024
31200	Lighting	P70 01009 0003	5983	TIBET	$	25.68	2023	February 2024
31200	Lighting	P70 01009 0004	5919	HARSHMANVILLE	$	25.68	2023	February 2024
31200	Lighting	P70 01009 0005	5937	HARSHMANVILLE	$	25.68	2023	February 2024
31200	Lighting	P70 01009 0006	5076	SABRA	$	25.68	2023	February 2024
31200	Lighting	P70 01009 0007	5062	SABRA	$	25.68	2023	February 2024
31200	Lighting	P70 01009 0008	5046	SABRA	$	25.68	2023	February 2024
31200	Lighting	P70 01009 0009	5049	SABRA	$	25.68	2023	February 2024
31200	Lighting	P70 01009 0010	5063	SABRA	$	25.68	2023	February 2024
31200	Lighting	P70 01009 0011	5077	SABRA	$	25.68	2023	February 2024
31200	Lighting	P70 01009 0012	5965	HARSHMANVILLE	$	25.68	2023	February 2024
31200	Lighting	P70 01009 0013	5962	HARSHMANVILLE	$	25.68	2023	February 2024
31200	Lighting	P70 01009 0014	5982	HARSHMANVILLE	$	25.68	2023	February 2024
31200	Lighting	P70 01009 0015	5983	HARSHMANVILLE	$	25.68	2023	February 2024
31200	Lighting	P70 01009 0016	5078	FISHBURG	$	25.68	2023	February 2024
31200	Lighting	P70 01009 0017	5062	FISHBURG	$	25.68	2023	February 2024
31200	Lighting	P70 01009 0018	5048	FISHBURG	$	25.68	2023	February 2024
31200	Lighting	P70 01009 0019	5875	HARSHMANVILLE	$	25.68	2023	February 2024
31200	Lighting	P70 01009 0020	5976	TIBET	$	25.68	2023	February 2024
31200	Lighting	P70 01009 0021	5964	TIBET	$	25.68	2023	February 2024
31200	Lighting	P70 01009 0022	5952	TIBET	$	25.68	2023	February 2024
31200	Lighting	P70 01009 0023	5855	TRAYMORE	$	25.68	2023	February 2024
31200	Lighting	P70 01009 0024	5867	TRAYMORE	$	25.68	2023	February 2024
31200	Lighting	P70 01009 0025	5841	HARSHMANVILLE	$	25.68	2023	February 2024
31200	Lighting	P70 01009 0026	5881	TRAYMORE	$	25.68	2023	February 2024
31200	Lighting	P70 01009 0027	5783	HARSHMANVILLE	$	25.68	2023	February 2024
31200	Lighting	P70 01009 0028	5862	TRAYMORE	$	25.68	2023	February 2024
31200	Lighting	P70 01009 0029	5884	TRAYMORE	$	25.68	2023	February 2024
31200	Lighting	P70 01009 0030	5878	HARSHMANVILLE	$	25.68	2023	February 2024
31200	Lighting	P70 01009 0031	5896	HARSHMANVILLE	$	25.68	2023	February 2024
31200	Lighting	P70 01009 0032	5914	HARSHMANVILLE	$	25.68	2023	February 2024
31200	Lighting	P70 01009 0033	5948	HARSHMANVILLE	$	25.68	2023	February 2024
31200	Lighting	P70 01009 0034	5112	SABRA	$	25.68	2023	February 2024
31200	Lighting	P70 01009 0035	5148	FISHBURG	$	24.32	2023	February 2024

31200	Lighting	P70 01009 0036	5140	FISHBURG	$	24.32	2023	February 2024
31200	Lighting	P70 01009 0037	5130	FISHBURG	$	24.32	2023	February 2024
31200	Lighting	P70 01009 0038	5120	FISHBURG	$	24.32	2023	February 2024
31200	Lighting	P70 01010 0001	5795	ROSEBURY	$	24.32	2023	February 2024
31200	Lighting	P70 01010 0002	5236	SEAMAN	$	24.32	2023	February 2024
31200	Lighting	P70 01010 0003	5230	SEAMAN	$	24.32	2023	February 2024
31200	Lighting	P70 01010 0004	5224	SEAMAN	$	24.32	2023	February 2024
31200	Lighting	P70 01010 0005	5218	SEAMAN	$	24.32	2023	February 2024
31200	Lighting	P70 01010 0006	5212	SEAMAN	$	24.32	2023	February 2024
31200	Lighting	P70 01010 0007	5206	SEAMAN	$	24.32	2023	February 2024
31200	Lighting	P70 01010 0008	5207	SEAMAN	$	24.32	2023	February 2024
31200	Lighting	P70 01010 0009	5213	SEAMAN	$	24.32	2023	February 2024
31200	Lighting	P70 01010 0010	5219	SEAMAN	$	24.32	2023	February 2024
31200	Lighting	P70 01010 0011	5225	SEAMAN	$	24.32	2023	February 2024
31200	Lighting	P70 01010 0012	5231	SEAMAN	$	24.32	2023	February 2024
31200	Lighting	P70 01010 0013	5237	SEAMAN	$	24.32	2023	February 2024
31200	Lighting	P70 01010 0014	5801	ROSEBURY	$	24.32	2023	February 2024
31200	Lighting	P70 01010 0015	5807	ROSEBURY	$	24.32	2023	February 2024
31200	Lighting	P70 01010 0016	5236	SABRA	$	24.32	2023	February 2024
31200	Lighting	P70 01010 0017	5230	SABRA	$	24.32	2023	February 2024
31200	Lighting	P70 01010 0018	5224	SABRA	$	24.32	2023	February 2024
31200	Lighting	P70 01010 0019	5218	SABRA	$	24.32	2023	February 2024
31200	Lighting	P70 01010 0020	5212	SABRA	$	24.32	2023	February 2024
31200	Lighting	P70 01010 0021	5213	SABRA	$	24.32	2023	February 2024
31200	Lighting	P70 01010 0022	5219	SABRA	$	24.32	2023	February 2024
31200	Lighting	P70 01010 0023	5225	SABRA	$	24.32	2023	February 2024
31200	Lighting	P70 01010 0024	5231	SABRA	$	24.32	2023	February 2024
31200	Lighting	P70 01010 0025	5237	SABRA	$	24.32	2023	February 2024
31200	Lighting	P70 01010 0026	5901	ROSEBURY	$	24.32	2023	February 2024
31200	Lighting	P70 01010 0027	5907	ROSEBURY	$	24.32	2023	February 2024
31200	Lighting	P70 01010 0028	5238	FISHBURG	$	24.32	2023	February 2024
31200	Lighting	P70 01010 0029	5232	FISHBURG	$	24.32	2023	February 2024
31200	Lighting	P70 01010 0030	5226	FISHBURG	$	24.32	2023	February 2024
31200	Lighting	P70 01010 0031	5220	FISHBURG	$	24.32	2023	February 2024
31200	Lighting	P70 01010 0032	5214	FISHBURG	$	24.32	2023	February 2024
31200	Lighting	P70 01010 0033	5204	FISHBURG	$	24.32	2023	February 2024

31200	Lighting	P70 01010 0034	5196	FISHBURG	$	24.32	2023	February 2024
31200	Lighting	P70 01010 0035	5188	FISHBURG	$	24.32	2023	February 2024
31200	Lighting	P70 01010 0036	5180	FISHBURG	$	24.32	2023	February 2024
31200	Lighting	P70 01010 0037	5172	FISHBURG	$	24.32	2023	February 2024
31200	Lighting	P70 01010 0038	5164	FISHBURG	$	24.32	2023	February 2024
31200	Lighting	P70 01010 0039	5156	FISHBURG	$	24.32	2023	February 2024
31200	Lighting	P70 01011 0001	5819	ROUSSEAU	$	24.32	2023	February 2024
31200	Lighting	P70 01011 0002	5825	ROUSSEAU	$	24.32	2023	February 2024
31200	Lighting	P70 01011 0003	5841	ROUSSEAU	$	24.32	2023	February 2024
31200	Lighting	P70 01011 0004	5796	ROSEBURY	$	24.32	2023	February 2024
31200	Lighting	P70 01011 0005	5790	ROSEBURY	$	24.32	2023	February 2024
31200	Lighting	P70 01011 0006	5784	ROSEBURY	$	24.32	2023	February 2024
31200	Lighting	P70 01011 0007	5818	ROUSSEAU	$	24.32	2023	February 2024
31200	Lighting	P70 01011 0008	5824	ROUSSEAU	$	24.32	2023	February 2024
31200	Lighting	P70 01011 0009	5830	ROUSSEAU	$	24.32	2023	February 2024
31200	Lighting	P70 01011 0010	5836	ROUSSEAU	$	24.32	2023	February 2024
31200	Lighting	P70 01011 0011	5842	ROUSSEAU	$	24.32	2023	February 2024
31200	Lighting	P70 01011 0012	5313	SEAMAN	$	24.32	2023	February 2024
31200	Lighting	P70 01011 0013	5307	SEAMAN	$	24.32	2023	February 2024
31200	Lighting	P70 01011 0014	5800	ROSEBURY	$	24.32	2023	February 2024
31200	Lighting	P70 01011 0015	5806	ROSEBURY	$	24.32	2023	February 2024
31200	Lighting	P70 01011 0016	5306	SABRA	$	24.32	2023	February 2024
31200	Lighting	P70 01011 0017	5312	SABRA	$	24.32	2023	February 2024
31200	Lighting	P70 01011 0018	5318	SABRA	$	24.32	2023	February 2024
31200	Lighting	P70 01011 0019	5330	SABRA	$	24.32	2023	February 2024
31200	Lighting	P70 01011 0020	5855	RESIK	$	24.32	2023	February 2024
31200	Lighting	P70 01011 0021	5845	RESIK	$	24.32	2023	February 2024
31200	Lighting	P70 01011 0022	5837	RESIK	$	24.32	2023	February 2024
31200	Lighting	P70 01011 0023	5831	RESIK	$	24.32	2023	February 2024
31200	Lighting	P70 01011 0024	5825	RESIK	$	24.32	2023	February 2024
31200	Lighting	P70 01011 0025	5819	RESIK	$	24.32	2023	February 2024
31200	Lighting	P70 01011 0026	5301	RYE DRIVE	$	24.32	2023	February 2024
31200	Lighting	P70 01011 0027	5806	RESIK	$	24.32	2023	February 2024
31200	Lighting	P70 01011 0028	5812	RESIK	$	24.32	2023	February 2024
31200	Lighting	P70 01011 0029	5818	RESIK	$	24.32	2023	February 2024
31200	Lighting	P70 01011 0030	5824	RESIK	$	24.32	2023	February 2024

31200	Lighting	P70 01011 0031	5830	RESIK	$	24.32	2023	February 2024
31200	Lighting	P70 01011 0032	5836	RESIK	$	24.32	2023	February 2024
31200	Lighting	P70 01011 0033	5842	RESIK	$	24.32	2023	February 2024
31200	Lighting	P70 01011 0034	5848	RESIK	$	24.32	2023	February 2024
31200	Lighting	P70 01011 0035	5854	RESIK	$	24.32	2023	February 2024
31200	Lighting	P70 01011 0036	5860	RESIK	$	24.32	2023	February 2024
31200	Lighting	P70 01011 0037	5331	SABRA	$	24.32	2023	February 2024
31200	Lighting	P70 01011 0038	5325	SABRA	$	24.32	2023	February 2024
31200	Lighting	P70 01011 0039	5319	SABRA	$	24.32	2023	February 2024
31200	Lighting	P70 01011 0040	5313	SABRA	$	24.32	2023	February 2024
31200	Lighting	P70 01011 0041	5307	SABRA	$	24.32	2023	February 2024
31200	Lighting	P70 01011 0042	5900	ROSEBURY	$	24.32	2023	February 2024
31200	Lighting	P70 01011 0043	5906	ROSEBURY	$	24.32	2023	February 2024
31200	Lighting	P70 01011 0044	5306	FISHBURG	$	24.32	2023	February 2024
31200	Lighting	P70 01011 0045	5312	FISHBURG	$	24.32	2023	February 2024
31200	Lighting	P70 01011 0046	5318	FISHBURG	$	24.32	2023	February 2024
31200	Lighting	P70 01011 0047	5324	FISHBURG	$	24.32	2023	February 2024
31200	Lighting	P70 01012 0001	5754	RESIK	$	24.32	2023	February 2024
31200	Lighting	P70 01012 0002	5760	RESIK	$	24.32	2023	February 2024
31200	Lighting	P70 01012 0003	5300	RYE DRIVE	$	24.32	2023	February 2024
31200	Lighting	P70 01012 0004	5206	RYE DRIVE	$	24.32	2023	February 2024
31200	Lighting	P70 01012 0005	5759	RESIK	$	24.32	2023	February 2024
31200	Lighting	P70 01012 0006	5753	RESIK	$	24.32	2023	February 2024
31200	Lighting	P70 01012 0007	5730	ROUSSEAU	$	24.32	2023	February 2024
31200	Lighting	P70 01012 0008	5736	ROUSSEAU	$	24.32	2023	February 2024
31200	Lighting	P70 01012 0009	5200	RYE DRIVE	$	24.32	2023	February 2024
31200	Lighting	P70 01012 0010	5727	ROUSSEAU	$	24.32	2023	February 2024
31200	Lighting	P70 01012 0011	5733	ROUSSEAU	$	24.32	2023	February 2024
31200	Lighting	P70 01012 0012	5739	ROUSSEAU	$	24.32	2023	February 2024
31200	Lighting	P70 01012 0013	5013	RYE DRIVE	$	24.32	2023	February 2024
31200	Lighting	P70 01012 0014	5019	RYE DRIVE	$	24.32	2023	February 2024
31200	Lighting	P70 01012 0015	5025	RYE DRIVE	$	24.32	2023	February 2024
31200	Lighting	P70 01012 0016	5031	RYE DRIVE	$	24.32	2023	February 2024
31200	Lighting	P70 01012 0017	5037	RYE DRIVE	$	24.32	2023	February 2024
31200	Lighting	P70 01012 0018	5101	RYE DRIVE	$	24.32	2023	February 2024
31200	Lighting	P70 01012 0019	5107	RYE DRIVE	$	24.32	2023	February 2024

31200	Lighting	P70 01012 0020	5113	RYE DRIVE	$	24.32	2023	February 2024
31200	Lighting	P70 01012 0021	5119	RYE DRIVE	$	24.32	2023	February 2024
31200	Lighting	P70 01012 0022	5125	RYE DRIVE	$	24.32	2023	February 2024
31200	Lighting	P70 01012 0023	5801	ROUSSEAU	$	24.32	2023	February 2024
31200	Lighting	P70 01012 0024	5807	ROUSSEAU	$	24.32	2023	February 2024
31200	Lighting	P70 01012 0025	5813	ROUSSEAU	$	24.32	2023	February 2024
31200	Lighting	P70 01012 0026	5778	ROSEBURY	$	24.32	2023	February 2024
31200	Lighting	P70 01012 0027	5772	ROSEBURY	$	24.32	2023	February 2024
31200	Lighting	P70 01012 0028	5766	ROSEBURY	$	24.32	2023	February 2024
31200	Lighting	P70 01012 0029	5760	ROSEBURY	$	24.32	2023	February 2024
31200	Lighting	P70 01012 0030	5754	ROSEBURY	$	24.32	2023	February 2024
31200	Lighting	P70 01012 0031	5748	ROSEBURY	$	24.32	2023	February 2024
31200	Lighting	P70 01012 0032	5742	ROSEBURY	$	24.32	2023	February 2024
31200	Lighting	P70 01012 0033	5738	ROSEBURY	$	24.32	2023	February 2024
31200	Lighting	P70 01012 0034	5732	ROSEBURY	$	24.32	2023	February 2024
31200	Lighting	P70 01012 0035	5726	ROSEBURY	$	24.32	2023	February 2024
31200	Lighting	P70 01012 0036	5201	RYE DRIVE	$	24.32	2023	February 2024
31200	Lighting	P70 01012 0037	5806	ROUSSEAU	$	24.32	2023	February 2024
31200	Lighting	P70 01012 0038	5812	ROUSSEAU	$	24.32	2023	February 2024
31200	Lighting	P70 01012 0039	5813	RESIK	$	24.32	2023	February 2024
31200	Lighting	P70 01012 0040	5807	RESIK	$	24.32	2023	February 2024
31200	Lighting	P70 01012 0041	5207	RYE DRIVE	$	24.32	2023	February 2024
31200	Lighting	P70 01012 0042	5040	RYE DRIVE	$	24.32	2023	February 2024
31200	Lighting	P70 01013 0001	4900	RITTENHOUSE	$	24.32	2023	February 2024
31200	Lighting	P70 01013 0002	4906	RITTENHOUSE	$	24.32	2023	February 2024
31200	Lighting	P70 01013 0003	4912	RITTENHOUSE	$	24.32	2023	February 2024
31200	Lighting	P70 01013 0004	4918	RITTENHOUSE	$	24.32	2023	February 2024
31200	Lighting	P70 01013 0005	4924	RITTENHOUSE	$	24.32	2023	February 2024
31200	Lighting	P70 01013 0006	4930	RITTENHOUSE	$	24.32	2023	February 2024
31200	Lighting	P70 01013 0007	4936	RITTENHOUSE	$	24.32	2023	February 2024
31200	Lighting	P70 01013 0008	4942	RITTENHOUSE	$	24.32	2023	February 2024
31200	Lighting	P70 01013 0009	4948	RITTENHOUSE	$	24.32	2023	February 2024
31200	Lighting	P70 01013 0010	5613	RICE	$	24.32	2023	February 2024
31200	Lighting	P70 01013 0013	5606	RICE	$	24.32	2023	February 2024
31200	Lighting	P70 01013 0014	5612	RICE	$	24.32	2023	February 2024
31200	Lighting	P70 01013 0015	5706	RESIK	$	24.32	2023	February 2024

31200	Lighting	P70 01013 0016	5712	RESIK	$	24.32	2023	February 2024
31200	Lighting	P70 01013 0017	5718	RESIK	$	24.32	2023	February 2024
31200	Lighting	P70 01013 0018	5724	RESIK	$	24.32	2023	February 2024
31200	Lighting	P70 01013 0019	5730	RESIK	$	24.32	2023	February 2024
31200	Lighting	P70 01013 0020	5736	RESIK	$	24.32	2023	February 2024
31200	Lighting	P70 01013 0021	5742	RESIK	$	24.32	2023	February 2024
31200	Lighting	P70 01013 0022	5748	RESIK	$	24.32	2023	February 2024
31200	Lighting	P70 01013 0023	5747	RESIK	$	24.32	2023	February 2024
31200	Lighting	P70 01013 0024	5741	RESIK	$	24.32	2023	February 2024
31200	Lighting	P70 01013 0025	5735	RESIK	$	24.32	2023	February 2024
31200	Lighting	P70 01013 0026	5725	RESIK	$	24.32	2023	February 2024
31200	Lighting	P70 01013 0027	5717	RESIK	$	24.32	2023	February 2024
31200	Lighting	P70 01013 0028	5707	RESIK	$	24.32	2023	February 2024
31200	Lighting	P70 01013 0029	5701	RESIK	$	24.32	2023	February 2024
31200	Lighting	P70 01013 0030	4955	RITTENHOUSE	$	24.32	2023	February 2024
31200	Lighting	P70 01013 0031	4945	RITTENHOUSE	$	24.32	2023	February 2024
31200	Lighting	P70 01013 0032	4939	RITTENHOUSE	$	24.32	2023	February 2024
31200	Lighting	P70 01013 0033	4933	RITTENHOUSE	$	24.32	2023	February 2024
31200	Lighting	P70 01013 0034		RITTENHOUSE	$	24.32	2023	February 2024
31200	Lighting	P70 01013 0035	4921	RITTENHOUSE	$	24.32	2023	February 2024
31200	Lighting	P70 01013 0036	4915	RITTENHOUSE	$	24.32	2023	February 2024
31200	Lighting	P70 01013 0037	4909	RITTENHOUSE	$	24.32	2023	February 2024
31200	Lighting	P70 01013 0038	4903	RITTENHOUSE	$	24.32	2023	February 2024
31200	Lighting	P70 01013 0039	5012	RENARD	$	24.32	2023	February 2024
31200	Lighting	P70 01013 0040	5018	RENARD	$	24.32	2023	February 2024
31200	Lighting	P70 01013 0041	5024	RENARD	$	24.32	2023	February 2024
31200	Lighting	P70 01013 0042	5030	RENARD	$	24.32	2023	February 2024
31200	Lighting	P70 01013 0043	5036	RENARD	$	24.32	2023	February 2024
31200	Lighting	P70 01013 0044	5042	RENARD	$	24.32	2023	February 2024
31200	Lighting	P70 01013 0045	5048	RENARD	$	24.32	2023	February 2024
31200	Lighting	P70 01013 0046	5054	RENARD	$	24.32	2023	February 2024
31200	Lighting	P70 01013 0047	5060	RENARD	$	24.32	2023	February 2024
31200	Lighting	P70 01013 0048	5700	ROUSSEAU	$	24.32	2023	February 2024
31200	Lighting	P70 01013 0049	5706	ROUSSEAU	$	24.32	2023	February 2024
31200	Lighting	P70 01013 0050	5712	ROUSSEAU	$	24.32	2023	February 2024
31200	Lighting	P70 01013 0051	5718	ROUSSEAU	$	24.32	2023	February 2024

31200	Lighting	P70 01013 0052	5724	ROUSSEAU	$	24.32	2023	February 2024
31200	Lighting	P70 01013 0053	5007	RENARD	$	24.32	2023	February 2024
31200	Lighting	P70 01013 0054	5019	RENARD	$	24.32	2023	February 2024
31200	Lighting	P70 01013 0055	5025	RENARD	$	24.32	2023	February 2024
31200	Lighting	P70 01013 0056	5031	RENARD	$	24.32	2023	February 2024
31200	Lighting	P70 01013 0057		RENARD	$	24.32	2023	February 2024
31200	Lighting	P70 01013 0058	5043	RENARD	$	24.32	2023	February 2024
31200	Lighting	P70 01013 0059	5049	RENARD	$	24.32	2023	February 2024
31200	Lighting	P70 01013 0060	5701	ROUSSEAU	$	24.32	2023	February 2024
31200	Lighting	P70 01013 0061	5715	ROUSSEAU	$	24.32	2023	February 2024
31200	Lighting	P70 01013 0062	5721	ROUSSEAU	$	24.32	2023	February 2024
31200	Lighting	P70 01014 0001	4818	RITTENHOUSE	$	24.32	2023	February 2024
31200	Lighting	P70 01014 0002	4824	RITTENHOUSE	$	24.32	2023	February 2024
31200	Lighting	P70 01014 0003	4830	RITTENHOUSE	$	24.32	2023	February 2024
31200	Lighting	P70 01014 0004	4836	RITTENHOUSE	$	24.32	2023	February 2024
31200	Lighting	P70 01014 0005	4842	RITTENHOUSE	$	24.32	2023	February 2024
31200	Lighting	P70 01014 0006	4848	RITTENHOUSE	$	24.32	2023	February 2024
31200	Lighting	P70 01014 0007	4854	RITTENHOUSE	$	24.32	2023	February 2024
31200	Lighting	P70 01014 0008	4860	RITTENHOUSE	$	24.32	2023	February 2024
31200	Lighting	P70 01014 0009	4866	RITTENHOUSE	$	24.32	2023	February 2024
31200	Lighting	P70 01014 0010	4872	RITTENHOUSE	$	24.32	2023	February 2024
31200	Lighting	P70 01014 0011	4878	RITTENHOUSE	$	24.32	2023	February 2024
31200	Lighting	P70 01014 0012	4884	RITTENHOUSE	$	24.32	2023	February 2024
31200	Lighting	P70 01014 0013	4890	RITTENHOUSE	$	24.32	2023	February 2024
31200	Lighting	P70 01014 0014	4895	RITTENHOUSE	$	24.32	2023	February 2024
31200	Lighting	P70 01014 0015	4885	RITTENHOUSE	$	24.32	2023	February 2024
31200	Lighting	P70 01014 0016	4879	RITTENHOUSE	$	24.32	2023	February 2024
31200	Lighting	P70 01014 0017	4873	RITTENHOUSE	$	24.32	2023	February 2024
31200	Lighting	P70 01014 0018	4867	RITTENHOUSE	$	24.32	2023	February 2024
31200	Lighting	P70 01014 0019	4861	RITTENHOUSE	$	24.32	2023	February 2024
31200	Lighting	P70 01014 0020	4855	RITTENHOUSE	$	24.32	2023	February 2024
31200	Lighting	P70 01014 0021	5650	ROSEBURY	$	24.32	2023	February 2024
31200	Lighting	P70 01014 0022	5656	ROSEBURY	$	24.32	2023	February 2024
31200	Lighting	P70 01014 0023	5662	ROSEBURY	$	24.32	2023	February 2024
31200	Lighting	P70 01014 0024	5668	ROSEBURY	$	24.32	2023	February 2024
31200	Lighting	P70 01014 0025	4952	RYE DRIVE	$	24.32	2023	February 2024

31200	Lighting	P70 01014 0026	4958	RYE DRIVE	$	24.32	2023	February 2024
31200	Lighting	P70 01014 0027	4964	RYE DRIVE	$	24.32	2023	February 2024
31200	Lighting	P70 01014 0028	4970	RYE DRIVE	$	24.32	2023	February 2024
31200	Lighting	P70 01014 0029	4976	RYE DRIVE	$	24.32	2023	February 2024
31200	Lighting	P70 01014 0030	5000	RENARD	$	24.32	2023	February 2024
31200	Lighting	P70 01014 0031	5006	RENARD	$	24.32	2023	February 2024
31200	Lighting	P70 01014 0032	5002	RYE DRIVE	$	24.32	2023	February 2024
31200	Lighting	P70 01014 0033	4967	RYE DRIVE	$	24.32	2023	February 2024
31200	Lighting	P70 01014 0034	4977	RYE DRIVE	$	24.32	2023	February 2024
31200	Lighting	P70 01014 0035	4983	RYE DRIVE	$	24.32	2023	February 2024
31200	Lighting	P70 01014 0036	5001	RYE DRIVE	$	24.32	2023	February 2024
31200	Lighting	P70 01014 0037	5007	RYE DRIVE	$	24.32	2023	February 2024
31200	Lighting	P70 01014 0038	5720	ROSEBURY	$	24.32	2023	February 2024
31200	Lighting	P70 01014 0039	5714	ROSEBURY	$	24.32	2023	February 2024
31200	Lighting	P70 01014 0040	5708	ROSEBURY	$	24.32	2023	February 2024
31200	Lighting	P70 01014 0041	5704	ROSEBURY	$	24.32	2023	February 2024
31200	Lighting	P70 01014 0042	5700	ROSEBURY	$	24.32	2023	February 2024
31200	Lighting	P70 01015 0006	5758	HARSHMANVILLE	$	25.68	2023	February 2024
31200	Lighting	P70 01101 0001	6525	SUMMERDALE	$	26.02	2023	February 2024
31200	Lighting	P70 01101 0002	6587	SUMMERDALE	$	26.02	2023	February 2024
31200	Lighting	P70 01101 0003	6555	SUMMERDALE	$	26.02	2023	February 2024
31200	Lighting	P70 01101 0004	7613	STANHILL	$	26.02	2023	February 2024
31200	Lighting	P70 01101 0005	7625	STANHILL	$	26.02	2023	February 2024
31200	Lighting	P70 01101 0006	7636	STANHILL	$	26.02	2023	February 2024
31200	Lighting	P70 01101 0007	7624	STANHILL	$	26.02	2023	February 2024
31200	Lighting	P70 01101 0008	7612	STANHILL	$	26.02	2023	February 2024
31200	Lighting	P70 01101 0009	6601	SUMMERDALE	$	26.02	2023	February 2024
31200	Lighting	P70 01101 0010	6615	SUMMERDALE	$	26.02	2023	February 2024
31200	Lighting	P70 01101 0011	6629	SUMMERDALE	$	26.02	2023	February 2024
31200	Lighting	P70 01101 0012	6628	SUMMERDALE	$	26.02	2023	February 2024
31200	Lighting	P70 01101 0013	6614	SUMMERDALE	$	26.02	2023	February 2024
31200	Lighting	P70 01101 0014	6600	SUMMERDALE	$	26.02	2023	February 2024
31200	Lighting	P70 01101 0015	6568	SUMMERDALE	$	26.02	2023	February 2024
31200	Lighting	P70 01101 0016	6556	SUMMERDALE	$	26.02	2023	February 2024
31200	Lighting	P70 01101 0017	6544	SUMMERDALE	$	26.02	2023	February 2024
31200	Lighting	P70 01101 0018	6532	SUMMERDALE	$	26.02	2023	February 2024

31200	Lighting	P70 01101 0019	6520	SUMMERDALE	$	26.02	2023	February 2024
31200	Lighting	P70 01101 0020	6501	TAYLORSVILLE RD	$	26.02	2023	February 2024
31200	Lighting	P70 01101 0021	6513	TAYLORSVILLE RD	$	26.02	2023	February 2024
31200	Lighting	P70 01101 0022	6527	TAYLORSVILLE RD	$	26.02	2023	February 2024
31200	Lighting	P70 01101 0023	6541	TAYLORSVILLE RD	$	26.02	2023	February 2024
31200	Lighting	P70 01101 0024	6553	TAYLORSVILLE RD	$	26.02	2023	February 2024
31200	Lighting	P70 01101 0025	6559	TAYLORSVILLE RD	$	26.02	2023	February 2024
31200	Lighting	P70 01101 0026	6601	TAYLORSVILLE RD	$	26.02	2023	February 2024
31200	Lighting	P70 01101 0027	6613	TAYLORSVILLE RD	$	26.02	2023	February 2024
31200	Lighting	P70 01101 0028	6627	TAYLORSVILLE RD	$	26.02	2023	February 2024
31200	Lighting	P70 01101 0029	6637	TAYLORSVILLE RD	$	26.02	2023	February 2024
31200	Lighting	P70 01103 0001	7011	CLIFFWOOD	$	27.30	2023	February 2024
31200	Lighting	P70 01103 0002	7023	CLIFFWOOD	$	27.30	2023	February 2024
31200	Lighting	P70 01103 0003	7041	CLIFFWOOD	$	27.30	2023	February 2024
31200	Lighting	P70 01103 0004	7051	CLIFFWOOD	$	27.30	2023	February 2024
31200	Lighting	P70 01103 0005	7060	CLIFFWOOD	$	27.30	2023	February 2024
31200	Lighting	P70 01103 0006	7050	CLIFFWOOD	$	27.30	2023	February 2024
31200	Lighting	P70 01103 0007	7040	CLIFFWOOD	$	27.30	2023	February 2024
31200	Lighting	P70 01103 0008	7030	CLIFFWOOD	$	27.30	2023	February 2024
31200	Lighting	P70 01103 0009	7020	CLIFFWOOD	$	27.30	2023	February 2024
31200	Lighting	P70 01103 0010	7010	CLIFFWOOD	$	27.30	2023	February 2024
31200	Lighting	P70 01103 0011	7055	CLIFFSTONE	$	27.30	2023	February 2024
31200	Lighting	P70 01103 0012	7061	CLIFFSTONE	$	27.30	2023	February 2024
31200	Lighting	P70 01103 0013	7067	CLIFFSTONE	$	27.30	2023	February 2024
31200	Lighting	P70 01103 0014	7073	CLIFFSTONE	$	27.30	2023	February 2024
31200	Lighting	P70 01103 0015	7079	CLIFFSTONE	$	27.30	2023	February 2024
31200	Lighting	P70 01103 0016	7083	CLIFFSTONE	$	27.30	2023	February 2024
31200	Lighting	P70 01103 0017	7087	CLIFFSTONE	$	27.30	2023	February 2024
31200	Lighting	P70 01103 0018	7091	CLIFFSTONE	$	27.30	2023	February 2024
31200	Lighting	P70 01103 0019	7095	CLIFFSTONE	$	27.30	2023	February 2024
31200	Lighting	P70 01103 0020	7172	CLAYBECK	$	27.30	2023	February 2024
31200	Lighting	P70 01103 0021	7166	CLAYBECK	$	27.30	2023	February 2024
31200	Lighting	P70 01103 0022	7160	CLAYBECK	$	27.30	2023	February 2024
31200	Lighting	P70 01103 0023	7154	CLAYBECK	$	27.30	2023	February 2024
31200	Lighting	P70 01103 0024	7096	CLIFFSTONE	$	27.30	2023	February 2024
31200	Lighting	P70 01103 0025	7090	CLIFFSTONE	$	27.30	2023	February 2024

31200	Lighting	P70 01103 0026	7086	CLIFFSTONE	$	27.30	2023	February 2024
31200	Lighting	P70 01103 0027	7082	CLIFFSTONE	$	27.30	2023	February 2024
31200	Lighting	P70 01103 0028	7078	CLIFFSTONE	$	27.30	2023	February 2024
31200	Lighting	P70 01103 0029	7072	CLIFFSTONE	$	27.30	2023	February 2024
31200	Lighting	P70 01103 0030	7066	CLIFFSTONE	$	27.30	2023	February 2024
31200	Lighting	P70 01103 0031	7060	CLIFFSTONE	$	27.30	2023	February 2024
31200	Lighting	P70 01103 0032	7054	CLIFFSTONE	$	27.30	2023	February 2024
31200	Lighting	P70 01104 0001	5932	LONGFORD	$	27.30	2023	February 2024
31200	Lighting	P70 01104 0002	5924	LONGFORD	$	27.30	2023	February 2024
31200	Lighting	P70 01104 0003	5916	LONGFORD	$	27.30	2023	February 2024
31200	Lighting	P70 01104 0004	5908	LONGFORD	$	27.30	2023	February 2024
31200	Lighting	P70 01104 0005	5900	LONGFORD	$	27.30	2023	February 2024
31200	Lighting	P70 01104 0006	5856	LONGFORD	$	27.30	2023	February 2024
31200	Lighting	P70 01104 0007	6901	CLIFFWOOD	$	27.30	2023	February 2024
31200	Lighting	P70 01104 0008	6911	CLIFFWOOD	$	27.30	2023	February 2024
31200	Lighting	P70 01104 0009	6921	CLIFFWOOD	$	27.30	2023	February 2024
31200	Lighting	P70 01104 0010	7001	CLIFFWOOD	$	27.30	2023	February 2024
31200	Lighting	P70 01104 0011	7001	CLIFFSTONE	$	27.30	2023	February 2024
31200	Lighting	P70 01104 0012	7007	CLIFFSTONE	$	27.30	2023	February 2024
31200	Lighting	P70 01104 0013	7013	CLIFFSTONE	$	27.30	2023	February 2024
31200	Lighting	P70 01104 0014	7031	CLIFFSTONE	$	27.30	2023	February 2024
31200	Lighting	P70 01104 0015	7049	CLIFFSTONE	$	27.30	2023	February 2024
31200	Lighting	P70 01104 0016	7048	CLIFFSTONE	$	27.30	2023	February 2024
31200	Lighting	P70 01104 0017	7042	CLIFFSTONE	$	27.30	2023	February 2024
31200	Lighting	P70 01104 0018	7036	CLIFFSTONE	$	27.30	2023	February 2024
31200	Lighting	P70 01104 0019	7030	CLIFFSTONE	$	27.30	2023	February 2024
31200	Lighting	P70 01104 0020	7024	CLIFFSTONE	$	27.30	2023	February 2024
31200	Lighting	P70 01104 0021	7018	CLIFFSTONE	$	27.30	2023	February 2024
31200	Lighting	P70 01104 0022	7012	CLIFFSTONE	$	27.30	2023	February 2024
31200	Lighting	P70 01104 0023	7006	CLIFFSTONE	$	27.30	2023	February 2024
31200	Lighting	P70 01104 0024	7000	CLIFFSTONE	$	27.30	2023	February 2024
31200	Lighting	P70 01104 0025	5901	LONGFORD	$	27.30	2023	February 2024
31200	Lighting	P70 01104 0026	5909	LONGFORD	$	27.30	2023	February 2024
31200	Lighting	P70 01104 0027	5917	LONGFORD	$	27.30	2023	February 2024
31200	Lighting	P70 01104 0028	5925	LONGFORD	$	27.30	2023	February 2024
31200	Lighting	P70 01104 0029	5933	LONGFORD	$	27.30	2023	February 2024

31200	Lighting	P70 01104 0030	5941	LONGFORD	$	27.30	2023	February 2024
31200	Lighting	P70 01104 0031	5949	LONGFORD	$	27.30	2023	February 2024
31200	Lighting	P70 01104 0032	5957	LONGFORD	$	27.30	2023	February 2024
31200	Lighting	P70 01104 0033	5965	LONGFORD	$	27.30	2023	February 2024
31200	Lighting	P70 01104 0034	5973	LONGFORD	$	27.30	2023	February 2024
31200	Lighting	P70 01105 0001	7306	BRANDT PIKE	$	26.87	2023	February 2024
31200	Lighting	P70 01105 0002	7318	BRANDT PIKE	$	26.87	2023	February 2024
31200	Lighting	P70 01105 0003	7330	BRANDT PIKE	$	26.87	2023	February 2024
31200	Lighting	P70 01105 0004	7342	BRANDT PIKE	$	26.87	2023	February 2024
31200	Lighting	P70 01105 0005	7350	BRANDT PIKE	$	26.87	2023	February 2024
31200	Lighting	P70 01105 0006	7358	BRANDT PIKE	$	26.87	2023	February 2024
31200	Lighting	P70 01105 0007	7364	BRANDT PIKE	$	26.87	2023	February 2024
31200	Lighting	P70 01105 0008	7513	CHATLAKE	$	26.87	2023	February 2024
31200	Lighting	P70 01105 0009	7501	CHATLAKE	$	26.87	2023	February 2024
31200	Lighting	P70 01106 0010	7280	CEDAR KNOLLS	$	26.87	2023	February 2024
31200	Lighting	P70 01106 0011	7290	CEDAR KNOLLS	$	26.87	2023	February 2024
31200	Lighting	P70 01106 0012	7300	CEDAR KNOLLS	$	26.87	2023	February 2024
31200	Lighting	P70 01106 0013	7310	CEDAR KNOLLS	$	26.87	2023	February 2024
31200	Lighting	P70 01106 0014	7320	CEDAR KNOLLS	$	26.87	2023	February 2024
31200	Lighting	P70 01106 0015	7330	CEDAR KNOLLS	$	26.87	2023	February 2024
31200	Lighting	P70 01106 0016	7340	CEDAR KNOLLS	$	26.87	2023	February 2024
31200	Lighting	P70 01106 0017	7350	CEDAR KNOLLS	$	26.87	2023	February 2024
31200	Lighting	P70 01106 0018	7360	CEDAR KNOLLS	$	26.87	2023	February 2024
31200	Lighting	P70 01106 0019	7370	CEDAR KNOLLS	$	26.87	2023	February 2024
31200	Lighting	P70 01106 0020	7380	CEDAR KNOLLS	$	26.87	2023	February 2024
31200	Lighting	P70 01106 0021	7390	CEDAR KNOLLS	$	26.87	2023	February 2024
31200	Lighting	P70 01106 0022	7400	CEDAR KNOLLS	$	26.87	2023	February 2024
31200	Lighting	P70 01106 0023	7401	CEDAR KNOLLS	$	26.87	2023	February 2024
31200	Lighting	P70 01106 0024	7391	CEDAR KNOLLS	$	26.87	2023	February 2024
31200	Lighting	P70 01106 0025	7381	CEDAR KNOLLS	$	26.87	2023	February 2024
31200	Lighting	P70 01106 0026	7371	CEDAR KNOLLS	$	26.87	2023	February 2024
31200	Lighting	P70 01106 0027	7341	CEDAR KNOLLS	$	26.87	2023	February 2024
31200	Lighting	P70 01106 0028	7311	CEDAR KNOLLS	$	26.87	2023	February 2024
31200	Lighting	P70 01106 0029	7301	CEDAR KNOLLS	$	26.87	2023	February 2024
31200	Lighting	P70 01106 0030	7291	CEDAR KNOLLS	$	26.87	2023	February 2024
31200	Lighting	P70 01106 0031	7281	CEDAR KNOLLS	$	26.87	2023	February 2024

31200	Lighting	P70 01106 0032	7271	CEDAR KNOLLS	$	26.87	2023	February 2024
31200	Lighting	P70 01106 0033	7261	CEDAR KNOLLS	$	26.87	2023	February 2024
31200	Lighting	P70 01106 0034	7485	CHATLAKE	$	26.87	2023	February 2024
31200	Lighting	P70 01106 0035	7473	CHATLAKE	$	26.87	2023	February 2024
31200	Lighting	P70 01106 0036	7461	CHATLAKE	$	26.87	2023	February 2024
31200	Lighting	P70 01106 0037	7391	BISCAYNE	$	26.87	2023	February 2024
31200	Lighting	P70 01106 0038	7381	BISCAYNE	$	26.87	2023	February 2024
31200	Lighting	P70 01106 0039	7380	BISCAYNE	$	26.87	2023	February 2024
31200	Lighting	P70 01106 0040	7390	BISCAYNE	$	26.87	2023	February 2024
31200	Lighting	P70 01106 0041	7400	BISCAYNE	$	26.87	2023	February 2024
31200	Lighting	P70 01106 0042	7472	CHATLAKE	$	26.87	2023	February 2024
31200	Lighting	P70 01106 0043	7484	CHATLAKE	$	26.87	2023	February 2024
31200	Lighting	P70 01106 0044	7496	CHATLAKE	$	26.87	2023	February 2024
31200	Lighting	P70 01106 0045	7498	CHATLAKE	$	26.87	2023	February 2024
31200	Lighting	P70 01106 0046	7500	CHATLAKE	$	26.87	2023	February 2024
31200	Lighting	P70 01106 0047	7512	CHATLAKE	$	26.87	2023	February 2024
31200	Lighting	P70 01107 0001	7414	CEDAR KNOLLS	$	26.87	2023	February 2024
31200	Lighting	P70 01107 0002	7424	CEDAR KNOLLS	$	26.87	2023	February 2024
31200	Lighting	P70 01107 0003	7434	CEDAR KNOLLS	$	26.87	2023	February 2024
31200	Lighting	P70 01107 0004	7444	CEDAR KNOLLS	$	26.87	2023	February 2024
31200	Lighting	P70 01107 0005	7454	CEDAR KNOLLS	$	26.87	2023	February 2024
31200	Lighting	P70 01107 0006	7464	CEDAR KNOLLS	$	26.87	2023	February 2024
31200	Lighting	P70 01107 0007	7474	CEDAR KNOLLS	$	26.87	2023	February 2024
31200	Lighting	P70 01107 0008	7484	CEDAR KNOLLS	$	26.87	2023	February 2024
31200	Lighting	P70 01107 0009	7494	CEDAR KNOLLS	$	26.87	2023	February 2024
31200	Lighting	P70 01107 0010	7218	CHATLAKE	$	26.87	2023	February 2024
31200	Lighting	P70 01107 0011	7228	CHATLAKE	$	26.87	2023	February 2024
31200	Lighting	P70 01107 0012	7238	CHATLAKE	$	26.87	2023	February 2024
31200	Lighting	P70 01107 0013	7495	CEDAR KNOLLS	$	26.87	2023	February 2024
31200	Lighting	P70 01107 0014	7485	CEDAR KNOLLS	$	26.87	2023	February 2024
31200	Lighting	P70 01107 0015	7475	CEDAR KNOLLS	$	26.87	2023	February 2024
31200	Lighting	P70 01107 0016	7465	CEDAR KNOLLS	$	26.87	2023	February 2024
31200	Lighting	P70 01107 0017	7455	CEDAR KNOLLS	$	26.87	2023	February 2024
31200	Lighting	P70 01107 0018	7445	CEDAR KNOLLS	$	26.87	2023	February 2024
31200	Lighting	P70 01107 0019	7435	CEDAR KNOLLS	$	26.87	2023	February 2024
31200	Lighting	P70 01107 0020	7425	CEDAR KNOLLS	$	26.87	2023	February 2024

31200	Lighting	P70 01107 0021	7415	CEDAR KNOLLS	$	26.87	2023	February 2024
31200	Lighting	P70 01107 0022	7447	CHATLAKE	$	26.87	2023	February 2024
31200	Lighting	P70 01107 0023	7435	CHATLAKE	$	26.87	2023	February 2024
31200	Lighting	P70 01107 0024	7425	CHATLAKE	$	26.87	2023	February 2024
31200	Lighting	P70 01107 0025	7401	CHATLAKE	$	26.87	2023	February 2024
31200	Lighting	P70 01107 0026	7431	BISCAYNE	$	26.87	2023	February 2024
31200	Lighting	P70 01107 0027	7421	BISCAYNE	$	26.87	2023	February 2024
31200	Lighting	P70 01107 0028	7411	BISCAYNE	$	26.87	2023	February 2024
31200	Lighting	P70 01107 0029	7410	BISCAYNE	$	26.87	2023	February 2024
31200	Lighting	P70 01107 0030	7420	BISCAYNE	$	26.87	2023	February 2024
31200	Lighting	P70 01107 0031	7430	BISCAYNE	$	26.87	2023	February 2024
31200	Lighting	P70 01107 0032	7440	BISCAYNE	$	26.87	2023	February 2024
31200	Lighting	P70 01107 0033	7450	BISCAYNE	$	26.87	2023	February 2024
31200	Lighting	P70 01107 0034	7385	CHATLAKE	$	26.87	2023	February 2024
31200	Lighting	P70 01107 0035	7373	CHATLAKE	$	26.87	2023	February 2024
31200	Lighting	P70 01107 0036	7361	CHATLAKE	$	26.87	2023	February 2024
31200	Lighting	P70 01107 0037	7337	CHATLAKE	$	26.87	2023	February 2024
31200	Lighting	P70 01107 0038	7301	CHATLAKE	$	26.87	2023	February 2024
31200	Lighting	P70 01107 0039	7302	CHATLAKE	$	26.87	2023	February 2024
31200	Lighting	P70 01107 0040	7320	CHATLAKE	$	26.87	2023	February 2024
31200	Lighting	P70 01107 0041	7336	CHATLAKE	$	26.87	2023	February 2024
31200	Lighting	P70 01107 0042	7348	CHATLAKE	$	26.87	2023	February 2024
31200	Lighting	P70 01107 0043	7360	CHATLAKE	$	26.87	2023	February 2024
31200	Lighting	P70 01107 0044	7372	CHATLAKE	$	26.87	2023	February 2024
31200	Lighting	P70 01107 0045	7384	CHATLAKE	$	26.87	2023	February 2024
31200	Lighting	P70 01107 0046	7400	CHATLAKE	$	26.87	2023	February 2024
31200	Lighting	P70 01107 0047	7412	CHATLAKE	$	26.87	2023	February 2024
31200	Lighting	P70 01107 0048	7424	CHATLAKE	$	26.87	2023	February 2024
31200	Lighting	P70 01107 0049	7436	CHATLAKE	$	26.87	2023	February 2024
31200	Lighting	P70 01107 0050	7448	CHATLAKE	$	26.87	2023	February 2024
31200	Lighting	P70 01107 0051	7460	CHATLAKE	$	26.87	2023	February 2024
31200	Lighting	P70 01108 0001	7000	OLD TROY PIKE	$	34.19	2023	February 2024
31200	Lighting	P70 01108 0002	7014	OLD TROY PIKE	$	34.19	2023	February 2024
31200	Lighting	P70 01108 0003	7028	OLD TROY PIKE	$	34.19	2023	February 2024
31200	Lighting	P70 01108 0004	7042	OLD TROY PIKE	$	34.19	2023	February 2024
31200	Lighting	P70 01108 0005	5556	LONGFORD	$	34.19	2023	February 2024

31200	Lighting	P70 01108 0006	5576	LONGFORD	$	34.19	2023	February 2024
31200	Lighting	P70 01108 0007	5596	LONGFORD	$	34.19	2023	February 2024
31200	Lighting	P70 01108 0008	7013	COLOGNE	$	34.19	2023	February 2024
31200	Lighting	P70 01108 0009	5595	LONGFORD	$	34.19	2023	February 2024
31200	Lighting	P70 01108 0010	5575	LONGFORD	$	34.19	2023	February 2024
31200	Lighting	P70 01108 0011	7014	CHADBOURNE	$	34.19	2023	February 2024
31200	Lighting	P70 01108 0012	5570	CORFU	$	34.19	2023	February 2024
31200	Lighting	P70 01108 0013	5580	CORFU	$	34.19	2023	February 2024
31200	Lighting	P70 01108 0014	5590	CORFU	$	34.19	2023	February 2024
31200	Lighting	P70 01108 0015	5591	CORFU	$	34.19	2023	February 2024
31200	Lighting	P70 01108 0016	5581	CORFU	$	34.19	2023	February 2024
31200	Lighting	P70 01108 0017	7100	CHADBOURNE	$	34.19	2023	February 2024
31200	Lighting	P70 01108 0018	7113	CHADBOURNE	$	34.19	2023	February 2024
31200	Lighting	P70 01108 0019	7101	CHADBOURNE	$	34.19	2023	February 2024
31200	Lighting	P70 01108 0020	7043	CHADBOURNE	$	34.19	2023	February 2024
31200	Lighting	P70 01108 0021	7029	CHADBOURNE	$	34.19	2023	February 2024
31200	Lighting	P70 01108 0022	7015	CHADBOURNE	$	34.19	2023	February 2024
31200	Lighting	P70 01108 0023	5555	LONGFORD	$	34.19	2023	February 2024
31200	Lighting	P70 01108 0024	7100	OLD TROY PIKE	$	34.19	2023	February 2024
31200	Lighting	P70 01108 0025	7112	OLD TROY PIKE	$	34.19	2023	February 2024
31200	Lighting	P70 01108 0026	7124	OLD TROY PIKE	$	34.19	2023	February 2024
31200	Lighting	P70 01108 0027	7136	OLD TROY PIKE	$	34.19	2023	February 2024
31200	Lighting	P70 01108 0028	7148	OLD TROY PIKE	$	34.19	2023	February 2024
31200	Lighting	P70 01108 0029	7160	OLD TROY PIKE	$	34.19	2023	February 2024
31200	Lighting	P70 01109 0001	5600	LONGFORD	$	34.19	2023	February 2024
31200	Lighting	P70 01109 0002	5632	LONGFORD	$	34.19	2023	February 2024
31200	Lighting	P70 01109 0003	5642	LONGFORD	$	34.19	2023	February 2024
31200	Lighting	P70 01109 0004	5652	LONGFORD	$	34.19	2023	February 2024
31200	Lighting	P70 01109 0005	5662	LONGFORD	$	34.19	2023	February 2024
31200	Lighting	P70 01109 0006	5670	LONGFORD	$	34.19	2023	February 2024
31200	Lighting	P70 01109 0007	5678	LONGFORD	$	34.19	2023	February 2024
31200	Lighting	P70 01109 0008	5684	LONGFORD	$	34.19	2023	February 2024
31200	Lighting	P70 01109 0009	5700	LONGFORD	$	34.19	2023	February 2024
31200	Lighting	P70 01109 0010	5720	LONGFORD	$	34.19	2023	February 2024
31200	Lighting	P70 01109 0011	5742	LONGFORD	$	34.19	2023	February 2024
31200	Lighting	P70 01109 0012	7000	TROY MANOR	$	34.19	2023	February 2024

31200	Lighting	P70 01109 0013	5721	LONGFORD	$	34.19	2023	February 2024
31200	Lighting	P70 01109 0014	5701	LONGFORD	$	34.19	2023	February 2024
31200	Lighting	P70 01109 0015	5683	LONGFORD	$	34.19	2023	February 2024
31200	Lighting	P70 01109 0016	5671	LONGFORD	$	34.19	2023	February 2024
31200	Lighting	P70 01109 0017	5661	LONGFORD	$	34.19	2023	February 2024
31200	Lighting	P70 01109 0018	5651	LONGFORD	$	34.19	2023	February 2024
31200	Lighting	P70 01109 0019	5641	LONGFORD	$	34.19	2023	February 2024
31200	Lighting	P70 01109 0020	5631	LONGFORD	$	34.19	2023	February 2024
31200	Lighting	P70 01109 0021	7012	COLOGNE	$	34.19	2023	February 2024
31200	Lighting	P70 01109 0022	7026	COLOGNE	$	34.19	2023	February 2024
31200	Lighting	P70 01110 0001	5756	LONGFORD	$	34.19	2023	February 2024
31200	Lighting	P70 01110 0002	5786	LONGFORD	$	34.19	2023	February 2024
31200	Lighting	P70 01110 0003	5800	LONGFORD	$	34.19	2023	February 2024
31200	Lighting	P70 01110 0004	5814	LONGFORD	$	34.19	2023	February 2024
31200	Lighting	P70 01110 0005	5836	LONGFORD	$	34.19	2023	February 2024
31200	Lighting	P70 01110 0006	5842	LONGFORD	$	34.19	2023	February 2024
31200	Lighting	P70 01110 0007	5841	LONGFORD	$	34.19	2023	February 2024
31200	Lighting	P70 01110 0008	5835	LONGFORD	$	34.19	2023	February 2024
31200	Lighting	P70 01110 0009	5827	LONGFORD	$	34.19	2023	February 2024
31200	Lighting	P70 01110 0010	5815	LONGFORD	$	34.19	2023	February 2024
31200	Lighting	P70 01110 0011	5801	LONGFORD	$	34.19	2023	February 2024
31200	Lighting	P70 01110 0012	7026	CHARING COURT	$	34.19	2023	February 2024
31200	Lighting	P70 01110 0013	7060	CHARING COURT	$	34.19	2023	February 2024
31200	Lighting	P70 01110 0014	7070	CHARING COURT	$	34.19	2023	February 2024
31200	Lighting	P70 01110 0015	7080	CHARING COURT	$	34.19	2023	February 2024
31200	Lighting	P70 01110 0016	7090	CHARING COURT	$	34.19	2023	February 2024
31200	Lighting	P70 01110 0017	7098	CHARING COURT	$	34.19	2023	February 2024
31200	Lighting	P70 01110 0018	7109	CHARING COURT	$	34.19	2023	February 2024
31200	Lighting	P70 01110 0019	7099	CHARING COURT	$	34.19	2023	February 2024
31200	Lighting	P70 01110 0020	7089	CHARING COURT	$	34.19	2023	February 2024
31200	Lighting	P70 01110 0021	7079	CHARING COURT	$	34.19	2023	February 2024
31200	Lighting	P70 01110 0022	7069	CHARING COURT	$	34.19	2023	February 2024
31200	Lighting	P70 01110 0023	7059	CHARING COURT	$	34.19	2023	February 2024
31200	Lighting	P70 01110 0024	7049	CHARING COURT	$	34.19	2023	February 2024
31200	Lighting	P70 01110 0025	7037	CHARING COURT	$	34.19	2023	February 2024
31200	Lighting	P70 01110 0026	7025	CHARING COURT	$	34.19	2023	February 2024

31200	Lighting	P70 01110 0027	7013	CHARING COURT	$	34.19	2023	February 2024
31200	Lighting	P70 01110 0028	7001	CHARING COURT	$	34.19	2023	February 2024
31200	Lighting	P70 01111 0001	6632	SUMMERDALE	$	28.06	2023	February 2024
31200	Lighting	P70 01111 0002	6633	SUMMERDALE	$	28.06	2023	February 2024
31200	Lighting	P70 01111 0003	7629	STONESBORO	$	28.06	2023	February 2024
31200	Lighting	P70 01111 0004	7639	STONESBORO	$	28.06	2023	February 2024
31200	Lighting	P70 01111 0005	7649	STONESBORO	$	28.06	2023	February 2024
31200	Lighting	P70 01111 0006	7650	STONESBORO	$	28.06	2023	February 2024
31200	Lighting	P70 01111 0007	7640	STONESBORO	$	28.06	2023	February 2024
31200	Lighting	P70 01111 0008	7630	STONESBORO	$	28.06	2023	February 2024
31200	Lighting	P70 01111 0009	7600	STONESBORO	$	28.06	2023	February 2024
31200	Lighting	P70 01111 0010	7611	STOCKHOLM	$	27.93	2023	February 2024
31200	Lighting	P70 01111 0011	6739	SUMMERDALE	$	27.93	2023	February 2024
31200	Lighting	P70 01111 0012	7501	GREYDALE	$	26.02	2023	February 2024
31200	Lighting	P70 01111 0013	6738	SUMMERDALE	$	27.93	2023	February 2024
31200	Lighting	P70 01111 0014	6726	SUMMERDALE	$	27.93	2023	February 2024
31200	Lighting	P70 01111 0015	6712	SUMMERDALE	$	27.93	2023	February 2024
31200	Lighting	P70 01111 0016	6700	SUMMERDALE	$	28.06	2023	February 2024
31200	Lighting	P70 01111 0017	6660	SUMMERDALE	$	28.06	2023	February 2024
31200	Lighting	P70 01111 0018	6650	SUMMERDALE	$	28.06	2023	February 2024
31200	Lighting	P70 01111 0019	7502	GREYDALE	$	26.02	2023	February 2024
31200	Lighting	P70 01112 0001	6631	SPOKANE	$	27.93	2023	February 2024
31200	Lighting	P70 01112 0002	6641	SPOKANE	$	27.93	2023	February 2024
31200	Lighting	P70 01112 0003	6711	SPOKANE	$	27.93	2023	February 2024
31200	Lighting	P70 01112 0004	6721	SPOKANE	$	27.93	2023	February 2024
31200	Lighting	P70 01112 0005	6731	SPOKANE	$	27.93	2023	February 2024
31200	Lighting	P70 01112 0006	6741	SPOKANE	$	27.93	2023	February 2024
31200	Lighting	P70 01112 0007	6751	SPOKANE	$	27.93	2023	February 2024
31200	Lighting	P70 01112 0008	6761	SPOKANE	$	27.93	2023	February 2024
31200	Lighting	P70 01112 0009	6771	SPOKANE	$	27.93	2023	February 2024
31200	Lighting	P70 01112 0010	6781	SPOKANE	$	27.93	2023	February 2024
31200	Lighting	P70 01112 0011	7780	SOMERVILLE	$	27.93	2023	February 2024
31200	Lighting	P70 01112 0012	7770	SOMERVILLE	$	27.93	2023	February 2024
31200	Lighting	P70 01112 0013	7760	SOMERVILLE	$	27.93	2023	February 2024
31200	Lighting	P70 01112 0014	7750	SOMERVILLE	$	27.93	2023	February 2024
31200	Lighting	P70 01112 0015	7740	SOMERVILLE	$	27.93	2023	February 2024

31200	Lighting	P70 01112 0016	7730	SOMERVILLE	$	27.93	2023	February 2024
31200	Lighting	P70 01112 0017	7720	SOMERVILLE	$	27.93	2023	February 2024
31200	Lighting	P70 01112 0018	7700	SOMERVILLE	$	27.93	2023	February 2024
31200	Lighting	P70 01112 0019	7690	SOMERVILLE	$	27.93	2023	February 2024
31200	Lighting	P70 01112 0020	7680	SOMERVILLE	$	27.93	2023	February 2024
31200	Lighting	P70 01112 0021	7670	SOMERVILLE	$	27.93	2023	February 2024
31200	Lighting	P70 01112 0022	7660	SOMERVILLE	$	27.93	2023	February 2024
31200	Lighting	P70 01112 0023	7650	SOMERVILLE	$	27.93	2023	February 2024
31200	Lighting	P70 01112 0024	7640	SOMERVILLE	$	27.93	2023	February 2024
31200	Lighting	P70 01112 0025	7630	SOMERVILLE	$	27.93	2023	February 2024
31200	Lighting	P70 01112 0026	6700	SPRINGPORT	$	27.93	2023	February 2024
31200	Lighting	P70 01112 0027	6720	SPRINGPORT	$	27.93	2023	February 2024
31200	Lighting	P70 01112 0028	6740	SPRINGPORT	$	27.93	2023	February 2024
31200	Lighting	P70 01112 0029	6760	SPRINGPORT	$	27.93	2023	February 2024
31200	Lighting	P70 01112 0030	6761	SPRINGPORT	$	27.93	2023	February 2024
31200	Lighting	P70 01112 0031	6741	SPRINGPORT	$	27.93	2023	February 2024
31200	Lighting	P70 01112 0032	6721	SPRINGPORT	$	27.93	2023	February 2024
31200	Lighting	P70 01112 0033	6701	SPRINGPORT	$	27.93	2023	February 2024
31200	Lighting	P70 01112 0034	6660	SPOKANE	$	27.93	2023	February 2024
31200	Lighting	P70 01112 0035	6680	SPOKANE	$	27.93	2023	February 2024
31200	Lighting	P70 01112 0036	6700	SPOKANE	$	27.93	2023	February 2024
31200	Lighting	P70 01112 0037	6730	SPOKANE	$	27.93	2023	February 2024
31200	Lighting	P70 01112 0038	6740	SPOKANE	$	27.93	2023	February 2024
31200	Lighting	P70 01112 0039	6750	SPOKANE	$	27.93	2023	February 2024
31200	Lighting	P70 01112 0040	6760	SPOKANE	$	27.93	2023	February 2024
31200	Lighting	P70 01112 0041	6770	SPOKANE	$	27.93	2023	February 2024
31200	Lighting	P70 01112 0042	6780	SPOKANE	$	27.93	2023	February 2024
31200	Lighting	P70 01112 0043	7761	SOMERVILLE	$	27.93	2023	February 2024
31200	Lighting	P70 01112 0044	7751	SOMERVILLE	$	27.93	2023	February 2024
31200	Lighting	P70 01112 0045	7741	SOMERVILLE	$	27.93	2023	February 2024
31200	Lighting	P70 01112 0046	7731	SOMERVILLE	$	27.93	2023	February 2024
31200	Lighting	P70 01112 0047	7701	SOMERVILLE	$	27.93	2023	February 2024
31200	Lighting	P70 01112 0048	7671	SOMERVILLE	$	27.93	2023	February 2024
31200	Lighting	P70 01112 0049	7659	SOMERVILLE	$	27.93	2023	February 2024
31200	Lighting	P70 01112 0050	7624	STOCKHOLM	$	27.93	2023	February 2024
31200	Lighting	P70 01112 0051	7612	STOCKHOLM	$	27.93	2023	February 2024

31200	Lighting	P70 01113 0001	7659	STONESBORO	$	28.06	2023	February 2024
31200	Lighting	P70 01113 0002	7669	STONESBORO	$	28.06	2023	February 2024
31200	Lighting	P70 01113 0003	7675	STONESBORO	$	28.06	2023	February 2024
31200	Lighting	P70 01113 0004	7681	STONESBORO	$	28.06	2023	February 2024
31200	Lighting	P70 01113 0005	7691	STONESBORO	$	28.06	2023	February 2024
31200	Lighting	P70 01113 0006	7701	STONESBORO	$	28.06	2023	February 2024
31200	Lighting	P70 01113 0007	7711	STONESBORO	$	28.06	2023	February 2024
31200	Lighting	P70 01113 0008	7719	STONESBORO	$	28.06	2023	February 2024
31200	Lighting	P70 01113 0009	7729	STONESBORO	$	28.06	2023	February 2024
31200	Lighting	P70 01113 0010	7730	STONESBORO	$	28.06	2023	February 2024
31200	Lighting	P70 01113 0011	7720	STONESBORO	$	28.06	2023	February 2024
31200	Lighting	P70 01113 0012	7710	STONESBORO	$	28.06	2023	February 2024
31200	Lighting	P70 01113 0013	7700	STONESBORO	$	28.06	2023	February 2024
31200	Lighting	P70 01113 0014	7690	STONESBORO	$	28.06	2023	February 2024
31200	Lighting	P70 01113 0015	7680	STONESBORO	$	28.06	2023	February 2024
31200	Lighting	P70 01113 0016	7670	STONESBORO	$	28.06	2023	February 2024
31200	Lighting	P70 01113 0017	7660	STONESBORO	$	28.06	2023	February 2024
31200	Lighting	P70 01113 0018	7625	STOCKHOLM	$	27.93	2023	February 2024
31200	Lighting	P70 01113 0019	7637	STOCKHOLM	$	27.93	2023	February 2024
31200	Lighting	P70 01113 0020	7649	STOCKHOLM	$	27.93	2023	February 2024
31200	Lighting	P70 01113 0021	7659	STOCKHOLM	$	27.93	2023	February 2024
31200	Lighting	P70 01113 0022	7669	STOCKHOLM	$	27.93	2023	February 2024
31200	Lighting	P70 01113 0023	7685	STOCKHOLM	$	27.93	2023	February 2024
31200	Lighting	P70 01113 0024	7689	STOCKHOLM	$	27.93	2023	February 2024
31200	Lighting	P70 01113 0025	7697	STOCKHOLM	$	27.93	2023	February 2024
31200	Lighting	P70 01113 0026	7709	STOCKHOLM	$	27.93	2023	February 2024
31200	Lighting	P70 01113 0027	7719	STOCKHOLM	$	27.93	2023	February 2024
31200	Lighting	P70 01113 0028	7729	STOCKHOLM	$	27.93	2023	February 2024
31200	Lighting	P70 01113 0029	7739	STOCKHOLM	$	27.93	2023	February 2024
31200	Lighting	P70 01113 0030	7749	STOCKHOLM	$	27.93	2023	February 2024
31200	Lighting	P70 01113 0031	7765	STOCKHOLM	$	27.93	2023	February 2024
31200	Lighting	P70 01113 0032	7750	STOCKHOLM	$	27.93	2023	February 2024
31200	Lighting	P70 01113 0033	7740	STOCKHOLM	$	27.93	2023	February 2024
31200	Lighting	P70 01113 0034	7730	STOCKHOLM	$	27.93	2023	February 2024
31200	Lighting	P70 01113 0035	7720	STOCKHOLM	$	27.93	2023	February 2024
31200	Lighting	P70 01113 0036	7710	STOCKHOLM	$	27.93	2023	February 2024

31200	Lighting	P70 01113 0037	7690	STOCKHOLM	$	27.93	2023	February 2024
31200	Lighting	P70 01113 0038	7670	STOCKHOLM	$	27.93	2023	February 2024
31200	Lighting	P70 01113 0039	7660	STOCKHOLM	$	27.93	2023	February 2024
31200	Lighting	P70 01113 0040	7650	STOCKHOLM	$	27.93	2023	February 2024
31200	Lighting	P70 01113 0041	6651	SPOKANE	$	27.93	2023	February 2024
31200	Lighting	P70 01113 0042	6661	SPOKANE	$	27.93	2023	February 2024
31200	Lighting	P70 01113 0043	6671	SPOKANE	$	27.93	2023	February 2024
31200	Lighting	P70 01113 0044	6681	SPOKANE	$	27.93	2023	February 2024
31200	Lighting	P70 01113 0045	6691	SPOKANE	$	27.93	2023	February 2024
31200	Lighting	P70 01113 0046	6701	SPOKANE	$	27.93	2023	February 2024
31200	Lighting	P70 01114 0001	7150	TROY MANOR	$	26.54	2023	February 2024
31200	Lighting	P70 01114 0002	7140	TROY MANOR	$	26.54	2023	February 2024
31200	Lighting	P70 01114 0003	7130	TROY MANOR	$	26.54	2023	February 2024
31200	Lighting	P70 01114 0004	7120	TROY MANOR	$	26.54	2023	February 2024
31200	Lighting	P70 01114 0005	7100	TROY MANOR	$	26.54	2023	February 2024
31200	Lighting	P70 01114 0006	7101	CLAIRCREST	$	26.54	2023	February 2024
31200	Lighting	P70 01114 0007	7275	CLAYBECK	$	26.54	2023	February 2024
31200	Lighting	P70 01114 0008	7281	CLAYBECK	$	26.54	2023	February 2024
31200	Lighting	P70 01114 0009	7030	TROY MANOR	$	26.54	2023	February 2024
31200	Lighting	P70 01114 0010	7020	TROY MANOR	$	26.54	2023	February 2024
31200	Lighting	P70 01114 0011	7010	TROY MANOR	$	26.54	2023	February 2024
31200	Lighting	P70 01114 0012	7079	TROY CREST	$	26.54	2023	February 2024
31200	Lighting	P70 01114 0013	7089	TROY CREST	$	26.54	2023	February 2024
31200	Lighting	P70 01114 0014	7095	TROY CREST	$	26.54	2023	February 2024
31200	Lighting	P70 01114 0015	7101	TROY CREST	$	26.54	2023	February 2024
31200	Lighting	P70 01114 0016	7103	TROY CREST	$	26.54	2023	February 2024
31200	Lighting	P70 01114 0017	7109	TROY CREST	$	26.54	2023	February 2024
31200	Lighting	P70 01114 0018	7115	TROY CREST	$	26.54	2023	February 2024
31200	Lighting	P70 01114 0019	7121	TROY CREST	$	26.54	2023	February 2024
31200	Lighting	P70 01114 0020	7127	TROY CREST	$	26.54	2023	February 2024
31200	Lighting	P70 01114 0021	7133	TROY CREST	$	26.54	2023	February 2024
31200	Lighting	P70 01114 0022	7139	TROY CREST	$	26.54	2023	February 2024
31200	Lighting	P70 01114 0023	7140	TROY CREST	$	26.54	2023	February 2024
31200	Lighting	P70 01114 0024	7134	TROY CREST	$	26.54	2023	February 2024
31200	Lighting	P70 01114 0025	7128	TROY CREST	$	26.54	2023	February 2024
31200	Lighting	P70 01114 0026	7122	TROY CREST	$	26.54	2023	February 2024

31200	Lighting	P70 01114 0027	7116	TROY CREST	$	26.54	2023	February 2024
31200	Lighting	P70 01114 0028	7110	TROY CREST	$	26.54	2023	February 2024
31200	Lighting	P70 01114 0029	7100	TROY CREST	$	26.54	2023	February 2024
31200	Lighting	P70 01114 0030	7041	TROY MANOR	$	26.54	2023	February 2024
31200	Lighting	P70 01114 0031	7051	TROY MANOR	$	26.54	2023	February 2024
31200	Lighting	P70 01114 0032	7101	TROY MANOR	$	26.54	2023	February 2024
31200	Lighting	P70 01114 0033	7119	TROY MANOR	$	26.54	2023	February 2024
31200	Lighting	P70 01114 0034	7129	TROY MANOR	$	26.54	2023	February 2024
31200	Lighting	P70 01114 0035	7139	TROY MANOR	$	26.54	2023	February 2024
31200	Lighting	P70 01114 0036	7149	TROY MANOR	$	26.54	2023	February 2024
31200	Lighting	P70 01115 0001	7258	CLAYBECK	$	26.54	2023	February 2024
31200	Lighting	P70 01115 0002	7252	CLAYBECK	$	26.54	2023	February 2024
31200	Lighting	P70 01115 0003	7246	CLAYBECK	$	26.54	2023	February 2024
31200	Lighting	P70 01115 0004	7240	CLAYBECK	$	26.54	2023	February 2024
31200	Lighting	P70 01115 0005	7232	CLAYBECK	$	26.54	2023	February 2024
31200	Lighting	P70 01115 0006	7224	CLAYBECK	$	26.54	2023	February 2024
31200	Lighting	P70 01115 0007	7218	CLAYBECK	$	26.54	2023	February 2024
31200	Lighting	P70 01115 0008	7212	CLAYBECK	$	26.54	2023	February 2024
31200	Lighting	P70 01115 0009	7206	CLAYBECK	$	26.54	2023	February 2024
31200	Lighting	P70 01115 0010	7200	CLAYBECK	$	26.54	2023	February 2024
31200	Lighting	P70 01115 0011	7178	CLAYBECK	$	26.54	2023	February 2024
31200	Lighting	P70 01115 0012	7179	CLAYBECK	$	26.54	2023	February 2024
31200	Lighting	P70 01115 0013	7189	CLAYBECK	$	26.54	2023	February 2024
31200	Lighting	P70 01115 0014	7201	CLAYBECK	$	26.54	2023	February 2024
31200	Lighting	P70 01115 0015	7207	CLAYBECK	$	26.54	2023	February 2024
31200	Lighting	P70 01115 0016	7213	CLAYBECK	$	26.54	2023	February 2024
31200	Lighting	P70 01115 0017	7219	CLAYBECK	$	26.54	2023	February 2024
31200	Lighting	P70 01115 0018	7225	CLAYBECK	$	26.54	2023	February 2024
31200	Lighting	P70 01115 0019	7233	CLAYBECK	$	26.54	2023	February 2024
31200	Lighting	P70 01115 0020	7239	CLAYBECK	$	26.54	2023	February 2024
31200	Lighting	P70 01115 0021	7245	CLAYBECK	$	26.54	2023	February 2024
31200	Lighting	P70 01115 0022	7251	CLAYBECK	$	26.54	2023	February 2024
31200	Lighting	P70 01115 0023	7257	CLAYBECK	$	26.54	2023	February 2024
31200	Lighting	P70 01115 0024	7263	CLAYBECK	$	26.54	2023	February 2024
31200	Lighting	P70 01115 0025	7269	CLAYBECK	$	26.54	2023	February 2024
31200	Lighting	P70 01116 0001	7361	CLAIRCREST	$	28.20	2023	February 2024

31200	Lighting	P70 01116 0002	7351	CLAIRCREST	$	28.20	2023	February 2024
31200	Lighting	P70 01116 0003	7341	CLAIRCREST	$	28.20	2023	February 2024
31200	Lighting	P70 01116 0004	7331	CLAIRCREST	$	28.20	2023	February 2024
31200	Lighting	P70 01116 0005	7321	CLAIRCREST	$	28.20	2023	February 2024
31200	Lighting	P70 01116 0006	7301	CLAIRCREST	$	28.20	2023	February 2024
31200	Lighting	P70 01116 0007	7297	CLAIRCREST	$	28.20	2023	February 2024
31200	Lighting	P70 01116 0008	7287	CLAIRCREST	$	28.20	2023	February 2024
31200	Lighting	P70 01116 0009	7277	CLAIRCREST	$	28.20	2023	February 2024
31200	Lighting	P70 01116 0010	7267	CLAIRCREST	$	28.20	2023	February 2024
31200	Lighting	P70 01116 0011	7257	CLAIRCREST	$	28.20	2023	February 2024
31200	Lighting	P70 01116 0012	7256	CLAIRCREST	$	28.20	2023	February 2024
31200	Lighting	P70 01116 0013	7266	CLAIRCREST	$	28.20	2023	February 2024
31200	Lighting	P70 01116 0014	7276	CLAIRCREST	$	28.20	2023	February 2024
31200	Lighting	P70 01116 0015	7286	CLAIRCREST	$	28.20	2023	February 2024
31200	Lighting	P70 01116 0016	7296	CLAIRCREST	$	28.20	2023	February 2024
31200	Lighting	P70 01116 0017	7300	CLAIRCREST	$	28.20	2023	February 2024
31200	Lighting	P70 01116 0018	7330	CLAIRCREST	$	28.20	2023	February 2024
31200	Lighting	P70 01116 0019	7279	COHASSET	$	28.20	2023	February 2024
31200	Lighting	P70 01116 0020	7269	COHASSET	$	28.20	2023	February 2024
31200	Lighting	P70 01116 0021	7259	COHASSET	$	28.20	2023	February 2024
31200	Lighting	P70 01116 0022	7239	COHASSET	$	28.20	2023	February 2024
31200	Lighting	P70 01116 0023	7219	COHASSET	$	28.20	2023	February 2024
31200	Lighting	P70 01116 0024	7199	COHASSET	$	28.20	2023	February 2024
31200	Lighting	P70 01116 0025	7179	COHASSET	$	28.20	2023	February 2024
31200	Lighting	P70 01116 0026	7120	COHASSET	$	28.20	2023	February 2024
31200	Lighting	P70 01116 0027	7140	COHASSET	$	28.20	2023	February 2024
31200	Lighting	P70 01116 0028	7160	COHASSET	$	28.20	2023	February 2024
31200	Lighting	P70 01116 0029	7180	COHASSET	$	28.20	2023	February 2024
31200	Lighting	P70 01116 0030	7200	COHASSET	$	28.20	2023	February 2024
31200	Lighting	P70 01116 0031	7220	COHASSET	$	28.20	2023	February 2024
31200	Lighting	P70 01116 0032	7240	COHASSET	$	28.20	2023	February 2024
31200	Lighting	P70 01116 0033	7260	COHASSET	$	28.20	2023	February 2024
31200	Lighting	P70 01116 0034	7270	COHASSET	$	28.20	2023	February 2024
31200	Lighting	P70 01116 0035	7280	COHASSET	$	28.20	2023	February 2024
31200	Lighting	P70 01116 0036	7290	COHASSET	$	28.20	2023	February 2024
31200	Lighting	P70 01116 0037	7300	COHASSET	$	28.20	2023	February 2024

31200	Lighting	P70 01117 0001	7245	CLAIRCREST	$	28.20	2023	February 2024
31200	Lighting	P70 01117 0002	7231	CLAIRCREST	$	28.20	2023	February 2024
31200	Lighting	P70 01117 0003	7201	CLAIRCREST	$	28.20	2023	February 2024
31200	Lighting	P70 01117 0004	7189	CLAIRCREST	$	28.20	2023	February 2024
31200	Lighting	P70 01117 0005	7179	CLAIRCREST	$	28.20	2023	February 2024
31200	Lighting	P70 01117 0006	7169	CLAIRCREST	$	28.20	2023	February 2024
31200	Lighting	P70 01117 0007	7159	CLAIRCREST	$	28.20	2023	February 2024
31200	Lighting	P70 01117 0008	7141	CLAIRCREST	$	28.20	2023	February 2024
31200	Lighting	P70 01117 0009	7131	CLAIRCREST	$	28.20	2023	February 2024
31200	Lighting	P70 01117 0010	7121	CLAIRCREST	$	28.20	2023	February 2024
31200	Lighting	P70 01117 0011	7111	CLAIRCREST	$	28.20	2023	February 2024
31200	Lighting	P70 01117 0012	7120	CLAIRCREST	$	28.20	2023	February 2024
31200	Lighting	P70 01117 0013	7160	CLAIRCREST	$	28.20	2023	February 2024
31200	Lighting	P70 01117 0014	7170	CLAIRCREST	$	28.20	2023	February 2024
31200	Lighting	P70 01117 0015	7180	CLAIRCREST	$	28.20	2023	February 2024
31200	Lighting	P70 01117 0016	7190	CLAIRCREST	$	28.20	2023	February 2024
31200	Lighting	P70 01117 0017	7200	CLAIRCREST	$	28.20	2023	February 2024
31200	Lighting	P70 01117 0018	7210	CLAIRCREST	$	28.20	2023	February 2024
31200	Lighting	P70 01117 0019	7220	CLAIRCREST	$	28.20	2023	February 2024
31200	Lighting	P70 01117 0020	7230	CLAIRCREST	$	28.20	2023	February 2024
31200	Lighting	P70 01117 0021	7236	CLAIRCREST	$	28.20	2023	February 2024
31200	Lighting	P70 01117 0022	7246	CLAIRCREST	$	28.20	2023	February 2024
31200	Lighting	P70 01117 0023	7159	COHASSET	$	28.20	2023	February 2024
31200	Lighting	P70 01117 0024	7139	COHASSET	$	28.20	2023	February 2024
31200	Lighting	P70 01117 0025	7131	COHASSET	$	28.20	2023	February 2024
31200	Lighting	P70 01117 0026	7119	COHASSET	$	28.20	2023	February 2024
31200	Lighting	P70 01119 0001	8794	MARDI GRAS	$	25.11	2023	February 2024
31200	Lighting	P70 01119 0002	8790	MARDI GRAS	$	25.11	2023	February 2024
31200	Lighting	P70 01119 0003	8786	MARDI GRAS	$	25.11	2023	February 2024
31200	Lighting	P70 01119 0004	8764	MARDI GRAS	$	25.11	2023	February 2024
31200	Lighting	P70 01119 0005	8760	MARDI GRAS	$	25.11	2023	February 2024
31200	Lighting	P70 01119 0006	8728	PARISH	$	25.11	2023	February 2024
31200	Lighting	P70 01119 0007	8722	PARISH	$	25.11	2023	February 2024
31200	Lighting	P70 01119 0008	8721	PARISH	$	25.11	2023	February 2024
31200	Lighting	P70 01119 0009	8725	PARISH	$	25.11	2023	February 2024
31200	Lighting	P70 01119 0010	8729	PARISH	$	25.11	2023	February 2024

31200	Lighting	P70 01119 0011	8755	MARDI GRAS	$	25.11	2023	February 2024
31200	Lighting	P70 01119 0012	8759	MARDI GRAS	$	25.11	2023	February 2024
31200	Lighting	P70 01119 0013	8763	MARDI GRAS	$	25.11	2023	February 2024
31200	Lighting	P70 01119 0014	8767	MARDI GRAS	$	25.11	2023	February 2024
31200	Lighting	P70 01119 0015	8771	MARDI GRAS	$	25.11	2023	February 2024
31200	Lighting	P70 01119 0016	8775	MARDI GRAS	$	25.11	2023	February 2024
31200	Lighting	P70 01119 0017	8779	MARDI GRAS	$	25.11	2023	February 2024
31200	Lighting	P70 01119 0018	8783	MARDI GRAS	$	25.11	2023	February 2024
31200	Lighting	P70 01119 0019	8787	MARDI GRAS	$	36.26	2023	February 2024
31200	Lighting	P70 01119 0020	8791	MARDI GRAS	$	36.26	2023	February 2024
31200	Lighting	P70 01119 0023	8700	MARDI GRAS	$	25.11	2023	February 2024
31200	Lighting	P70 01119 0024	8706	MARDI GRAS	$	25.11	2023	February 2024
31200	Lighting	P70 01119 0025	8710	MARDI GRAS	$	25.11	2023	February 2024
31200	Lighting	P70 01119 0026	8720	MARDI GRAS	$	25.11	2023	February 2024
31200	Lighting	P70 01119 0027	8744	MARDI GRAS	$	25.11	2023	February 2024
31200	Lighting	P70 01119 0028	8748	MARDI GRAS	$	25.11	2023	February 2024
31200	Lighting	P70 01119 0029	8752	MARDI GRAS	$	25.11	2023	February 2024
31200	Lighting	P70 01119 0030	8751	MARDI GRAS	$	25.11	2023	February 2024
31200	Lighting	P70 01119 0031	8747	MARDI GRAS	$	25.11	2023	February 2024
31200	Lighting	P70 01119 0032	8743	MARDI GRAS	$	25.11	2023	February 2024
31200	Lighting	P70 01119 0033	8739	MARDI GRAS	$	25.11	2023	February 2024
31200	Lighting	P70 01119 0034	8735	MARDI GRAS	$	25.11	2023	February 2024
31200	Lighting	P70 01119 0035	8731	MARDI GRAS	$	25.11	2023	February 2024
31200	Lighting	P70 01119 0036	8727	MARDI GRAS	$	25.11	2023	February 2024
31200	Lighting	P70 01119 0037	8723	MARDI GRAS	$	25.11	2023	February 2024
31200	Lighting	P70 01119 0038	8719	MARDI GRAS	$	25.11	2023	February 2024
31200	Lighting	P70 01119 0039	8715	MARDI GRAS	$	25.11	2023	February 2024
31200	Lighting	P70 01119 0040	8711	MARDI GRAS	$	25.11	2023	February 2024
31200	Lighting	P70 01119 0041	8707	MARDI GRAS	$	25.11	2023	February 2024
31200	Lighting	P70 01119 0042	8703	MARDI GRAS	$	25.11	2023	February 2024
31200	Lighting	P70 01121 0001	8650	BELLE CHASE	$	25.11	2023	February 2024
31200	Lighting	P70 01121 0002	8654	BELLE CHASE	$	25.11	2023	February 2024
31200	Lighting	P70 01121 0003	8658	BELLE CHASE	$	25.11	2023	February 2024
31200	Lighting	P70 01121 0004	8662	BELLE CHASE	$	25.11	2023	February 2024
31200	Lighting	P70 01121 0005	8672	BELLE CHASE	$	25.11	2023	February 2024
31200	Lighting	P70 01121 0006	8676	BELLE CHASE	$	25.11	2023	February 2024

31200	Lighting	P70 01121 0007	8680	BELLE CHASE	$	25.11	2023	February 2024
31200	Lighting	P70 01121 0008	8684	BELLE CHASE	$	25.11	2023	February 2024
31200	Lighting	P70 01121 0009	8688	BELLE CHASE	$	25.11	2023	February 2024
31200	Lighting	P70 01121 0010	8692	BELLE CHASE	$	25.11	2023	February 2024
31200	Lighting	P70 01121 0011	8694	BELLE CHASE	$	25.11	2023	February 2024
31200	Lighting	P70 01121 0012	8709	BATON ROUGE	$	25.11	2023	February 2024
31200	Lighting	P70 01121 0013	8705	BATON ROUGE	$	25.11	2023	February 2024
31200	Lighting	P70 01121 0014	8701	BATON ROUGE	$	25.11	2023	February 2024
31200	Lighting	P70 01121 0015	8697	BATON ROUGE	$	25.11	2023	February 2024
31200	Lighting	P70 01121 0016	8693	BATON ROUGE	$	25.11	2023	February 2024
31200	Lighting	P70 01121 0017	8689	BATON ROUGE	$	25.11	2023	February 2024
31200	Lighting	P70 01121 0018	8685	BATON ROUGE	$	25.11	2023	February 2024
31200	Lighting	P70 01121 0019	8681	BATON ROUGE	$	25.11	2023	February 2024
31200	Lighting	P70 01121 0020	8677	BATON ROUGE	$	25.11	2023	February 2024
31200	Lighting	P70 01121 0021	8673	BATON ROUGE	$	25.11	2023	February 2024
31200	Lighting	P70 01121 0022	8669	BATON ROUGE	$	25.11	2023	February 2024
31200	Lighting	P70 01121 0023	8663	BATON ROUGE	$	25.11	2023	February 2024
31200	Lighting	P70 01121 0024	8659	BATON ROUGE	$	25.11	2023	February 2024
31200	Lighting	P70 01121 0025	8655	BATON ROUGE	$	25.11	2023	February 2024
31200	Lighting	P70 01121 0026	8651	BATON ROUGE	$	25.11	2023	February 2024
31200	Lighting	P70 01121 0027	8647	BATON ROUGE	$	25.11	2023	February 2024
31200	Lighting	P70 01121 0028	8643	BATON ROUGE	$	25.11	2023	February 2024
31200	Lighting	P70 01121 0029	8639	BATON ROUGE	$	25.11	2023	February 2024
31200	Lighting	P70 01121 0030	8635	BATON ROUGE	$	25.11	2023	February 2024
31200	Lighting	P70 01121 0031	8631	BATON ROUGE	$	25.11	2023	February 2024
31200	Lighting	P70 01121 0032	8627	BATON ROUGE	$	25.11	2023	February 2024
31200	Lighting	P70 01121 0033	8623	BATON ROUGE	$	25.11	2023	February 2024
31200	Lighting	P70 01121 0034	8619	BATON ROUGE	$	25.11	2023	February 2024
31200	Lighting	P70 01121 0035	8615	BATON ROUGE	$	25.11	2023	February 2024
31200	Lighting	P70 01121 0036	8611	BATON ROUGE	$	25.11	2023	February 2024
31200	Lighting	P70 01121 0037	8610	BATON ROUGE	$	25.11	2023	February 2024
31200	Lighting	P70 01121 0038	8614	BATON ROUGE	$	25.11	2023	February 2024
31200	Lighting	P70 01121 0039	8620	BATON ROUGE	$	25.11	2023	February 2024
31200	Lighting	P70 01121 0040	8658	BATON ROUGE	$	25.11	2023	February 2024
31200	Lighting	P70 01121 0041	8662	BATON ROUGE	$	25.11	2023	February 2024
31200	Lighting	P70 01121 0042	8666	BATON ROUGE	$	25.11	2023	February 2024

31200	Lighting	P70 01121 0043	8670	BATON ROUGE	$	25.11	2023	February 2024
31200	Lighting	P70 01121 0044	8674	BATON ROUGE	$	25.11	2023	February 2024
31200	Lighting	P70 01121 0045	8678	BATON ROUGE	$	25.11	2023	February 2024
31200	Lighting	P70 01121 0046	8682	BATON ROUGE	$	25.11	2023	February 2024
31200	Lighting	P70 01121 0047	8708	BATON ROUGE	$	25.11	2023	February 2024
31200	Lighting	P70 01121 0048	8712	BATON ROUGE	$	25.11	2023	February 2024
31200	Lighting	P70 01121 0049	8683	BELLE CHASE	$	25.11	2023	February 2024
31200	Lighting	P70 01121 0050	8679	BELLE CHASE	$	25.11	2023	February 2024
31200	Lighting	P70 01121 0051	8675	BELLE CHASE	$	25.11	2023	February 2024
31200	Lighting	P70 01121 0052	8671	BELLE CHASE	$	25.11	2023	February 2024
31200	Lighting	P70 01121 0053	8667	BELLE CHASE	$	25.11	2023	February 2024
31200	Lighting	P70 01201 0001	7160	TROY MANOR	$	28.37	2023	February 2024
31200	Lighting	P70 01201 0002	5740	TOULON COURT	$	28.37	2023	February 2024
31200	Lighting	P70 01201 0003	5746	TOULON COURT	$	28.37	2023	February 2024
31200	Lighting	P70 01201 0004	5750	TOULON COURT	$	28.37	2023	February 2024
31200	Lighting	P70 01201 0005	5760	TOULON COURT	$	28.37	2023	February 2024
31200	Lighting	P70 01201 0006	5770	TOULON COURT	$	28.37	2023	February 2024
31200	Lighting	P70 01201 0007	5780	TOULON COURT	$	28.37	2023	February 2024
31200	Lighting	P70 01201 0008	5790	TOULON COURT	$	28.37	2023	February 2024
31200	Lighting	P70 01201 0009	5799	TOULON COURT	$	28.37	2023	February 2024
31200	Lighting	P70 01201 0010	5789	TOULON COURT	$	28.37	2023	February 2024
31200	Lighting	P70 01201 0011	5779	TOULON COURT	$	28.37	2023	February 2024
31200	Lighting	P70 01201 0012	5769	TOULON COURT	$	28.37	2023	February 2024
31200	Lighting	P70 01201 0013	5759	TOULON COURT	$	28.37	2023	February 2024
31200	Lighting	P70 01201 0014	5741	TOULON COURT	$	28.37	2023	February 2024
31200	Lighting	P70 01201 0015	7220	TROY MANOR	$	28.37	2023	February 2024
31200	Lighting	P70 01201 0016	7232	TROY MANOR	$	28.37	2023	February 2024
31200	Lighting	P70 01201 0017	7244	TROY MANOR	$	28.37	2023	February 2024
31200	Lighting	P70 01202 0001	5608	CAMERFORD	$	28.37	2023	February 2024
31200	Lighting	P70 01202 0002	5618	CAMERFORD	$	28.37	2023	February 2024
31200	Lighting	P70 01202 0003	5626	CAMERFORD	$	28.37	2023	February 2024
31200	Lighting	P70 01202 0004	5630	CAMERFORD	$	28.37	2023	February 2024
31200	Lighting	P70 01202 0005	7269	CHARNWOOD	$	28.37	2023	February 2024
31200	Lighting	P70 01202 0006	7259	CHARNWOOD	$	28.37	2023	February 2024
31200	Lighting	P70 01202 0007	7249	CHARNWOOD	$	28.37	2023	February 2024
31200	Lighting	P70 01202 0008	7229	CHARNWOOD	$	28.37	2023	February 2024

31200	Lighting	P70 01202 0009	7243	TROY MANOR	$	28.37	2023	February 2024
31200	Lighting	P70 01202 0010	7240	CAMROSE	$	28.37	2023	February 2024
31200	Lighting	P70 01202 0011	7270	CHARNWOOD	$	28.37	2023	February 2024
31200	Lighting	P70 01202 0012	7290	CHARNWOOD	$	28.37	2023	February 2024
31200	Lighting	P70 01202 0013	7300	CHARNWOOD	$	28.37	2023	February 2024
31200	Lighting	P70 01202 0014	7301	CHARNWOOD	$	28.37	2023	February 2024
31200	Lighting	P70 01202 0015	5609	CAMERFORD	$	28.37	2023	February 2024
31200	Lighting	P70 01202 0016	5593	CAMERFORD	$	28.37	2023	February 2024
31200	Lighting	P70 01203 0001	7170	OLD TROY	$	28.37	2023	February 2024
31200	Lighting	P70 01203 0002	7180	OLD TROY	$	28.37	2023	February 2024
31200	Lighting	P70 01203 0003	7190	OLD TROY	$	28.37	2023	February 2024
31200	Lighting	P70 01203 0004	7200	OLD TROY	$	28.37	2023	February 2024
31200	Lighting	P70 01203 0005	7210	OLD TROY	$	28.37	2023	February 2024
31200	Lighting	P70 01203 0006	7218	OLD TROY	$	28.37	2023	February 2024
31200	Lighting	P70 01203 0007	7226	OLD TROY	$	28.37	2023	February 2024
31200	Lighting	P70 01203 0008	7234	OLD TROY	$	28.37	2023	February 2024
31200	Lighting	P70 01203 0009	7242	OLD TROY	$	28.37	2023	February 2024
31200	Lighting	P70 01203 0010	7252	OLD TROY	$	28.37	2023	February 2024
31200	Lighting	P70 01203 0011	7199	CHADBOURNE	$	28.37	2023	February 2024
31200	Lighting	P70 01203 0012	7189	CHADBOURNE	$	28.37	2023	February 2024
31200	Lighting	P70 01203 0013	7181	CHADBOURNE	$	28.37	2023	February 2024
31200	Lighting	P70 01203 0014	7173	CHADBOURNE	$	28.37	2023	February 2024
31200	Lighting	P70 01203 0015	7165	CHADBOURNE	$	28.37	2023	February 2024
31200	Lighting	P70 01203 0016	7155	CHADBOURNE	$	28.37	2023	February 2024
31200	Lighting	P70 01203 0017	7147	CHADBOURNE	$	28.37	2023	February 2024
31200	Lighting	P70 01203 0018	7137	CHADBOURNE	$	28.37	2023	February 2024
31200	Lighting	P70 01203 0019	7129	CHADBOURNE	$	28.37	2023	February 2024
31200	Lighting	P70 01203 0020	7121	CHADBOURNE	$	28.37	2023	February 2024
31200	Lighting	P70 01203 0021	7120	CHADBOURNE	$	28.37	2023	February 2024
31200	Lighting	P70 01203 0022	7128	CHADBOURNE	$	28.37	2023	February 2024
31200	Lighting	P70 01203 0023	7136	CHADBOURNE	$	28.37	2023	February 2024
31200	Lighting	P70 01203 0024	7146	CHADBOURNE	$	28.37	2023	February 2024
31200	Lighting	P70 01203 0025	7154	CHADBOURNE	$	28.37	2023	February 2024
31200	Lighting	P70 01203 0026	7164	CHADBOURNE	$	28.37	2023	February 2024
31200	Lighting	P70 01203 0027	7172	CHADBOURNE	$	28.37	2023	February 2024
31200	Lighting	P70 01203 0028	7180	CHADBOURNE	$	28.37	2023	February 2024

31200	Lighting	P70 01203 0029	7188	CHADBOURNE	$	28.37	2023	February 2024
31200	Lighting	P70 01203 0030	5560	CAMERFORD	$	28.37	2023	February 2024
31200	Lighting	P70 01203 0031	5572	CAMERFORD	$	28.37	2023	February 2024
31200	Lighting	P70 01203 0032	5582	CAMERFORD	$	28.37	2023	February 2024
31200	Lighting	P70 01203 0033	5592	CAMERFORD	$	28.37	2023	February 2024
31200	Lighting	P70 01203 0034	5583	CAMERFORD	$	28.37	2023	February 2024
31200	Lighting	P70 01203 0035	5573	CAMERFORD	$	28.37	2023	February 2024
31200	Lighting	P70 01203 0036	5561	CAMERFORD	$	28.37	2023	February 2024
31200	Lighting	P70 01203 0037	5551	CAMERFORD	$	28.37	2023	February 2024
31200	Lighting	P70 01203 0038	5541	CAMERFORD	$	28.37	2023	February 2024
31200	Lighting	P70 01203 0039	5531	CAMERFORD	$	28.37	2023	February 2024
31200	Lighting	P70 01203 0040	5519	CAMERFORD	$	28.37	2023	February 2024
31200	Lighting	P70 01204 0001	7191	TROY MANOR	$	28.37	2023	February 2024
31200	Lighting	P70 01205 0001	7894	SEBRING	$	27.93	2023	February 2024
31200	Lighting	P70 01205 0002	7898	SEBRING	$	27.93	2023	February 2024
31200	Lighting	P70 01205 0003	7766	STOCKHOLM	$	27.93	2023	February 2024
31200	Lighting	P70 01205 0004	7771	STOCKHOLM	$	27.93	2023	February 2024
31200	Lighting	P70 01205 0005	7781	STOCKHOLM	$	27.93	2023	February 2024
31200	Lighting	P70 01205 0006	7908	SEBRING	$	27.93	2023	February 2024
31200	Lighting	P70 01205 0007	6640	STONEHURST	$	27.93	2023	February 2024
31200	Lighting	P70 01205 0008	7899	SEBRING	$	27.93	2023	February 2024
31200	Lighting	P70 01205 0009	7895	SEBRING	$	27.93	2023	February 2024
31200	Lighting	P70 01205 0010	6714	PABLO DRIVE	$	27.93	2023	February 2024
31200	Lighting	P70 01205 0011	6650	STONEHURST	$	27.93	2023	February 2024
31200	Lighting	P70 01205 0012	6700	PABLO DRIVE	$	27.93	2023	February 2024
31200	Lighting	P70 01205 0013	6700	STONEHURST	$	27.93	2023	February 2024
31200	Lighting	P70 01205 0014	6611	STONEHURST	$	27.93	2023	February 2024
31200	Lighting	P70 01205 0015	6631	STONEHURST	$	27.93	2023	February 2024
31200	Lighting	P70 01205 0016	6639	STONEHURST	$	27.93	2023	February 2024
31200	Lighting	P70 01205 0017	6645	STONEHURST	$	27.93	2023	February 2024
31200	Lighting	P70 01205 0018	6651	STONEHURST	$	27.93	2023	February 2024
31200	Lighting	P70 01205 0019	6663	STONEHURST	$	27.93	2023	February 2024
31200	Lighting	P70 01205 0020	6690	PEGWOOD COURT	$	27.93	2023	February 2024
31200	Lighting	P70 01205 0021	6680	PEGWOOD COURT	$	27.93	2023	February 2024
31200	Lighting	P70 01205 0022	6670	PEGWOOD COURT	$	27.93	2023	February 2024
31200	Lighting	P70 01205 0023	6660	PEGWOOD COURT	$	27.93	2023	February 2024

31200	Lighting	P70 01205 0024	6650	PEGWOOD COURT	$	27.93	2023	February 2024
31200	Lighting	P70 01205 0025	6640	PEGWOOD COURT	$	27.93	2023	February 2024
31200	Lighting	P70 01205 0026	6631	PEGWOOD COURT	$	27.93	2023	February 2024
31200	Lighting	P70 01205 0027	6641	PEGWOOD COURT	$	27.93	2023	February 2024
31200	Lighting	P70 01205 0028	6651	PEGWOOD COURT	$	27.93	2023	February 2024
31200	Lighting	P70 01205 0029	6655	PEGWOOD COURT	$	27.93	2023	February 2024
31200	Lighting	P70 01205 0030	6661	PEGWOOD COURT	$	27.93	2023	February 2024
31200	Lighting	P70 01205 0031	6665	PEGWOOD COURT	$	27.93	2023	February 2024
31200	Lighting	P70 01205 0032	6671	PEGWOOD COURT	$	27.93	2023	February 2024
31200	Lighting	P70 01205 0033	6681	PEGWOOD COURT	$	27.93	2023	February 2024
31200	Lighting	P70 01205 0034	6685	PEGWOOD COURT	$	27.93	2023	February 2024
31200	Lighting	P70 01205 0035	6721	STONEHURST	$	27.93	2023	February 2024
31200	Lighting	P70 01206 0001	7834	SEBRING	$	27.93	2023	February 2024
31200	Lighting	P70 01206 0002	7842	SEBRING	$	27.93	2023	February 2024
31200	Lighting	P70 01206 0003	7850	SEBRING	$	27.93	2023	February 2024
31200	Lighting	P70 01206 0004	7858	SEBRING	$	27.93	2023	February 2024
31200	Lighting	P70 01206 0005	7866	SEBRING	$	27.93	2023	February 2024
31200	Lighting	P70 01206 0006	7874	SEBRING	$	27.93	2023	February 2024
31200	Lighting	P70 01206 0007	7882	SEBRING	$	27.93	2023	February 2024
31200	Lighting	P70 01206 0008	7890	SEBRING	$	27.93	2023	February 2024
31200	Lighting	P70 01206 0009	7891	SEBRING	$	27.93	2023	February 2024
31200	Lighting	P70 01206 0010	7883	SEBRING	$	27.93	2023	February 2024
31200	Lighting	P70 01206 0011	7875	SEBRING	$	27.93	2023	February 2024
31200	Lighting	P70 01206 0012	7867	SEBRING	$	27.93	2023	February 2024
31200	Lighting	P70 01206 0013	7859	SEBRING	$	27.93	2023	February 2024
31200	Lighting	P70 01206 0014	7851	SEBRING	$	27.93	2023	February 2024
31200	Lighting	P70 01206 0015	7843	SEBRING	$	27.93	2023	February 2024
31200	Lighting	P70 01206 0016	7835	SEBRING	$	27.93	2023	February 2024
31200	Lighting	P70 01206 0017	6828	PABLO DRIVE	$	27.93	2023	February 2024
31200	Lighting	P70 01206 0018	6814	PABLO DRIVE	$	27.93	2023	February 2024
31200	Lighting	P70 01206 0019	6800	PABLO DRIVE	$	27.93	2023	February 2024
31200	Lighting	P70 01206 0020	6786	PABLO DRIVE	$	27.93	2023	February 2024
31200	Lighting	P70 01206 0021	6770	PABLO DRIVE	$	27.93	2023	February 2024
31200	Lighting	P70 01206 0022	6756	PABLO DRIVE	$	27.93	2023	February 2024
31200	Lighting	P70 01206 0023	6742	PABLO DRIVE	$	27.93	2023	February 2024
31200	Lighting	P70 01206 0024	6728	PABLO DRIVE	$	27.93	2023	February 2024

31200	Lighting	P70 01205 0025	6741	PABLO DRIVE	$	27.93	2023	February 2024
31200	Lighting	P70 01205 0026	6757	PABLO DRIVE	$	27.93	2023	February 2024
31200	Lighting	P70 01205 0027	6771	PABLO DRIVE	$	27.93	2023	February 2024
31200	Lighting	P70 01205 0028	6785	PABLO DRIVE	$	27.93	2023	February 2024
31200	Lighting	P70 01205 0029	6801	PABLO DRIVE	$	27.93	2023	February 2024
31200	Lighting	P70 01205 0030	6815	PABLO DRIVE	$	27.93	2023	February 2024
31200	Lighting	P70 01205 0031	6829	PABLO DRIVE	$	27.93	2023	February 2024
31200	Lighting	P70 01205 0032	6840	STONEHURST	$	27.93	2023	February 2024
31200	Lighting	P70 01205 0033	6820	STONEHURST	$	27.93	2023	February 2024
31200	Lighting	P70 01205 0034	6800	STONEHURST	$	27.93	2023	February 2024
31200	Lighting	P70 01205 0035	6790	STONEHURST	$	27.93	2023	February 2024
31200	Lighting	P70 01205 0036	6780	STONEHURST	$	27.93	2023	February 2024
31200	Lighting	P70 01205 0037	6760	STONEHURST	$	27.93	2023	February 2024
31200	Lighting	P70 01205 0038	6740	STONEHURST	$	27.93	2023	February 2024
31200	Lighting	P70 01205 0039	6720	STONEHURST	$	27.93	2023	February 2024
31200	Lighting	P70 01205 0040	6741	STONEHURST	$	27.93	2023	February 2024
31200	Lighting	P70 01205 0041	6759	STONEHURST	$	27.93	2023	February 2024
31200	Lighting	P70 01205 0042	6765	STONEHURST	$	27.93	2023	February 2024
31200	Lighting	P70 01205 0043	6781	STONEHURST	$	27.93	2023	February 2024
31200	Lighting	P70 01205 0044	6791	STONEHURST	$	27.93	2023	February 2024
31200	Lighting	P70 01206 0045	6801	STONEHURST	$	27.93	2023	February 2024
31200	Lighting	P70 01206 0046	6821	STONEHURST	$	27.93	2023	February 2024
31200	Lighting	P70 01207 0001	7780	SEBRING	$	27.93	2023	February 2024
31200	Lighting	P70 01207 0002	7800	SEBRING	$	27.93	2023	February 2024
31200	Lighting	P70 01207 0003	7826	SEBRING	$	27.93	2023	February 2024
31200	Lighting	P70 01207 0004	7827	SEBRING	$	27.93	2023	February 2024
31200	Lighting	P70 01207 0005	7819	SEBRING	$	27.93	2023	February 2024
31200	Lighting	P70 01207 0006	7811	SEBRING	$	27.93	2023	February 2024
31200	Lighting	P70 01207 0007	7801	SEBRING	$	27.93	2023	February 2024
31200	Lighting	P70 01207 0008	7935	STOCKBRIDGE	$	27.93	2023	February 2024
31200	Lighting	P70 01207 0009	6886	PABLO DRIVE	$	27.93	2023	February 2024
31200	Lighting	P70 01207 0010	6870	PABLO DRIVE	$	27.93	2023	February 2024
31200	Lighting	P70 01207 0011	6856	PABLO DRIVE	$	27.93	2023	February 2024
31200	Lighting	P70 01207 0012	6842	PABLO DRIVE	$	27.93	2023	February 2024
31200	Lighting	P70 01207 0013	6843	PABLO DRIVE	$	27.93	2023	February 2024
31200	Lighting	P70 01207 0014	6857	PABLO DRIVE	$	27.93	2023	February 2024

31200	Lighting	P70 01207 0015	6871	PABLO DRIVE	$	27.93	2023	February 2024
31200	Lighting	P70 01207 0016	6887	PABLO DRIVE	$	27.93	2023	February 2024
31200	Lighting	P70 01207 0017	6880	STONEHURST	$	27.93	2023	February 2024
31200	Lighting	P70 01207 0018	6870	STONEHURST	$	27.93	2023	February 2024
31200	Lighting	P70 01207 0019	6860	STONEHURST	$	27.93	2023	February 2024
31200	Lighting	P70 01207 0020	6850	STONEHURST	$	27.93	2023	February 2024
31200	Lighting	P70 01207 0021	6841	STONEHURST	$	27.93	2023	February 2024
31200	Lighting	P70 01207 0022	6851	STONEHURST	$	27.93	2023	February 2024
31200	Lighting	P70 01207 0023	6865	STONEHURST	$	27.93	2023	February 2024
31200	Lighting	P70 01207 0024	6871	STONEHURST	$	27.93	2023	February 2024
31200	Lighting	P70 01207 0025	6881	STONEHURST	$	27.93	2023	February 2024
31200	Lighting	P70 01207 0026	6891	STONEHURST	$	27.93	2023	February 2024
31200	Lighting	P70 01207 0027	6901	STONEHURST	$	27.93	2023	February 2024
31200	Lighting	P70 01207 0028	7992	STOCKBRIDGE	$	27.93	2023	February 2024
31200	Lighting	P70 01207 0029	7982	STOCKBRIDGE	$	27.93	2023	February 2024
31200	Lighting	P70 01207 0030	7970	STOCKBRIDGE	$	27.93	2023	February 2024
31200	Lighting	P70 01207 0031	7960	STOCKBRIDGE	$	27.93	2023	February 2024
31200	Lighting	P70 01207 0032	7948	STOCKBRIDGE	$	27.93	2023	February 2024
31200	Lighting	P70 01207 0033	7936	STOCKBRIDGE	$	27.93	2023	February 2024
31200	Lighting	P70 01207 0034	7924	STOCKBRIDGE	$	27.93	2023	February 2024
31200	Lighting	P70 01207 0035	7912	STOCKBRIDGE	$	27.93	2023	February 2024
31200	Lighting	P70 01207 0036	7781	SEBRING	$	27.93	2023	February 2024
31200	Lighting	P70 01208 0001	5800	TYNDALE	$	28.37	2023	February 2024
31200	Lighting	P70 01208 0002	5814	TYNDALE	$	28.37	2023	February 2024
31200	Lighting	P70 01208 0003	5828	TYNDALE	$	28.37	2023	February 2024
31200	Lighting	P70 01208 0004	5825	TYNDALE	$	28.37	2023	February 2024
31200	Lighting	P70 01208 0005	5813	TYNDALE	$	28.37	2023	February 2024
31200	Lighting	P70 01208 0006	5801	TYNDALE	$	28.37	2023	February 2024
31200	Lighting	P70 01208 0007	7312	TROY MANOR	$	28.37	2023	February 2024
31200	Lighting	P70 01208 0008	5789	CRAIGMONT	$	28.37	2023	February 2024
31200	Lighting	P70 01208 0009	5779	CRAIGMONT	$	28.37	2023	February 2024
31200	Lighting	P70 01208 0010	5767	CRAIGMONT	$	28.37	2023	February 2024
31200	Lighting	P70 01208 0011	5755	CRAIGMONT	$	28.37	2023	February 2024
31200	Lighting	P70 01208 0012	5741	CRAIGMONT	$	28.37	2023	February 2024
31200	Lighting	P70 01208 0013	5731	CRAIGMONT	$	28.37	2023	February 2024
31200	Lighting	P70 01208 0014	5721	CRAIGMONT	$	28.37	2023	February 2024

31200	Lighting	P70 01208 0015	5711	CRAIGMONT	$	28.37	2023	February 2024
31200	Lighting	P70 01208 0016	5708	CRAIGMONT	$	28.37	2023	February 2024
31200	Lighting	P70 01208 0017	5722	CRAIGMONT	$	28.37	2023	February 2024
31200	Lighting	P70 01208 0018	5740	CRAIGMONT	$	28.37	2023	February 2024
31200	Lighting	P70 01208 0019	5756	CRAIGMONT	$	28.37	2023	February 2024
31200	Lighting	P70 01208 0020	5768	CRAIGMONT	$	28.37	2023	February 2024
31200	Lighting	P70 01208 0021	5780	CRAIGMONT	$	28.37	2023	February 2024
31200	Lighting	P70 01208 0022	5790	CRAIGMONT	$	28.37	2023	February 2024
31200	Lighting	P70 01208 0023	7313	TROY MANOR	$	28.37	2023	February 2024
31200	Lighting	P70 01208 0024	7301	TROY MANOR	$	28.37	2023	February 2024
31200	Lighting	P70 01208 0025	7271	TROY MANOR	$	28.37	2023	February 2024
31200	Lighting	P70 01208 0026	7621	TROY MANOR	$	28.37	2023	February 2024
31200	Lighting	P70 01208 0027	7249	TROY MANOR	$	28.37	2023	February 2024
31200	Lighting	P70 01208 0028	7246	CAMROSE	$	28.37	2023	February 2024
31200	Lighting	P70 01208 0029	7252	CAMROSE	$	28.37	2023	February 2024
31200	Lighting	P70 01208 0030	7260	CAMROSE	$	28.37	2023	February 2024
31200	Lighting	P70 01208 0031	7253	CAMROSE	$	28.37	2023	February 2024
31200	Lighting	P70 01208 0032	7247	CAMROSE	$	28.37	2023	February 2024
31200	Lighting	P70 01209 0001	7324	TROY MANOR	$	28.37	2023	February 2024
31200	Lighting	P70 01209 0002	7336	TROY MANOR	$	28.37	2023	February 2024
31200	Lighting	P70 01209 0003	7348	TROY MANOR	$	28.37	2023	February 2024
31200	Lighting	P70 01209 0004	7360	TROY MANOR	$	28.37	2023	February 2024
31200	Lighting	P70 01209 0005	7345	COHASSET	$	28.37	2023	February 2024
31200	Lighting	P70 01209 0006	7337	COHASSET	$	28.37	2023	February 2024
31200	Lighting	P70 01209 0007	7321	COHASSET	$	28.37	2023	February 2024
31200	Lighting	P70 01209 0008	7308	COHASSET	$	28.37	2023	February 2024
31200	Lighting	P70 01209 0009	7316	COHASSET	$	28.37	2023	February 2024
31200	Lighting	P70 01209 0010	7320	COHASSET	$	28.37	2023	February 2024
31200	Lighting	P70 01209 0011	7328	COHASSET	$	28.37	2023	February 2024
31200	Lighting	P70 01209 0012	7336	COHASSET	$	28.37	2023	February 2024
31200	Lighting	P70 01209 0013	7344	COHASSET	$	28.37	2023	February 2024
31200	Lighting	P70 01209 0014	7400	TROY MANOR	$	28.37	2023	February 2024
31200	Lighting	P70 01209 0015	5900	CLEARLAKE	$	28.37	2023	February 2024
31200	Lighting	P70 01209 0016	7446	TROY MANOR	$	28.37	2023	February 2024
31200	Lighting	P70 01209 0017	7460	TROY MANOR	$	28.37	2023	February 2024
31200	Lighting	P70 01209 0018	7478	TROY MANOR	$	28.37	2023	February 2024

31200	Lighting	P70 01209 0019	7486	TROY MANOR	$	28.37	2023	February 2024
31200	Lighting	P70 01209 0020	5888	TAYLORSVILLE RD	$	28.37	2023	February 2024
31200	Lighting	P70 01209 0021	7461	TROY MANOR	$	28.37	2023	February 2024
31200	Lighting	P70 01209 0022	7447	TROY MANOR	$	28.37	2023	February 2024
31200	Lighting	P70 01209 0023	7431	TROY MANOR	$	28.37	2023	February 2024
31200	Lighting	P70 01209 0024	7421	TROY MANOR	$	28.37	2023	February 2024
31200	Lighting	P70 01209 0025	7413	TROY MANOR	$	28.37	2023	February 2024
31200	Lighting	P70 01209 0026	7401	TROY MANOR	$	28.37	2023	February 2024
31200	Lighting	P70 01209 0027	7361	TROY MANOR	$	28.37	2023	February 2024
31200	Lighting	P70 01209 0028	5798	CRAIGMONT	$	28.37	2023	February 2024
31200	Lighting	P70 01210 0001	5910	CLEARLAKE	$	30.51	2023	February 2024
31200	Lighting	P70 01210 0002	5920	CLEARLAKE	$	30.51	2023	February 2024
31200	Lighting	P70 01210 0003	5930	CLEARLAKE	$	30.51	2023	February 2024
31200	Lighting	P70 01210 0004	5940	CLEARLAKE	$	30.51	2023	February 2024
31200	Lighting	P70 01210 0005	5950	CLEARLAKE	$	30.51	2023	February 2024
31200	Lighting	P70 01210 0006	5960	CLEARLAKE	$	30.51	2023	February 2024
31200	Lighting	P70 01210 0007	5970	CLEARLAKE	$	30.51	2023	February 2024
31200	Lighting	P70 01210 0008	7389	COLEGROVE	$	30.51	2023	February 2024
31200	Lighting	P70 01210 0009	7379	COLEGROVE	$	30.51	2023	February 2024
31200	Lighting	P70 01210 0010	7371	COLEGROVE	$	30.51	2023	February 2024
31200	Lighting	P70 01210 0011	7359	COLEGROVE	$	30.51	2023	February 2024
31200	Lighting	P70 01210 0012	7345	COLEGROVE	$	30.51	2023	February 2024
31200	Lighting	P70 01210 0013	7329	COLEGROVE	$	30.51	2023	February 2024
31200	Lighting	P70 01210 0014	7328	COLEGROVE	$	30.51	2023	February 2024
31200	Lighting	P70 01210 0015	7346	COLEGROVE	$	30.51	2023	February 2024
31200	Lighting	P70 01210 0016	7360	COLEGROVE	$	30.51	2023	February 2024
31200	Lighting	P70 01210 0017	7372	COLEGROVE	$	30.51	2023	February 2024
31200	Lighting	P70 01210 0018	7380	COLEGROVE	$	30.51	2023	February 2024
31200	Lighting	P70 01210 0019	7390	COLEGROVE	$	30.51	2023	February 2024
31200	Lighting	P70 01210 0020	7398	COLEGROVE	$	30.51	2023	February 2024
31200	Lighting	P70 01210 0021	6001	CLEARLAKE	$	30.51	2023	February 2024
31200	Lighting	P70 01210 0022	5981	CLEARLAKE	$	30.51	2023	February 2024
31200	Lighting	P70 01210 0023	5971	CLEARLAKE	$	30.51	2023	February 2024
31200	Lighting	P70 01210 0024	5959	CLEARLAKE	$	30.51	2023	February 2024
31200	Lighting	P70 01210 0025	5949	CLEARLAKE	$	30.51	2023	February 2024
31200	Lighting	P70 01210 0026	5931	CLEARLAKE	$	30.51	2023	February 2024

31200	Lighting	P70 01210 0027	5921	CLEARLAKE	$	30.51	2023	February 2024
31200	Lighting	P70 01210 0028	5911	CLEARLAKE	$	30.51	2023	February 2024
31200	Lighting	P70 01210 0029	5910	TAYLORSVILLE RD	$	30.51	2023	February 2024
31200	Lighting	P70 01210 0030	5920	TAYLORSVILLE RD	$	30.51	2023	February 2024
31200	Lighting	P70 01210 0031	5930	TAYLORSVILLE RD	$	30.51	2023	February 2024
31200	Lighting	P70 01211 0001	7315	COLEGROVE	$	30.51	2023	February 2024
31200	Lighting	P70 01211 0002	7301	COLEGROVE	$	30.51	2023	February 2024
31200	Lighting	P70 01211 0003	7295	COLEGROVE	$	30.51	2023	February 2024
31200	Lighting	P70 01211 0004	7285	COLEGROVE	$	30.51	2023	February 2024
31200	Lighting	P70 01211 0005	7261	COLEGROVE	$	30.51	2023	February 2024
31200	Lighting	P70 01211 0006	7247	COLEGROVE	$	30.51	2023	February 2024
31200	Lighting	P70 01211 0007	7229	COLEGROVE	$	30.51	2023	February 2024
31200	Lighting	P70 01211 0008	7213	COLEGROVE	$	30.51	2023	February 2024
31200	Lighting	P70 01211 0009	7201	COLEGROVE	$	30.51	2023	February 2024
31200	Lighting	P70 01211 0010	5914	CADMAN	$	30.51	2023	February 2024
31200	Lighting	P70 01211 0011	5930	CADMAN	$	30.51	2023	February 2024
31200	Lighting	P70 01211 0012	5944	CADMAN	$	30.51	2023	February 2024
31200	Lighting	P70 01211 0013	5960	CADMAN	$	30.51	2023	February 2024
31200	Lighting	P70 01211 0014	7200	COLEGROVE	$	30.51	2023	February 2024
31200	Lighting	P70 01211 0015	7214	COLEGROVE	$	30.51	2023	February 2024
31200	Lighting	P70 01211 0016	7228	COLEGROVE	$	30.51	2023	February 2024
31200	Lighting	P70 01211 0017	7246	COLEGROVE	$	30.51	2023	February 2024
31200	Lighting	P70 01211 0018	7260	COLEGROVE	$	30.51	2023	February 2024
31200	Lighting	P70 01211 0019	7284	COLEGROVE	$	30.51	2023	February 2024
31200	Lighting	P70 01211 0020	7294	COLEGROVE	$	30.51	2023	February 2024
31200	Lighting	P70 01211 0021	7300	COLEGROVE	$	30.51	2023	February 2024
31200	Lighting	P70 01211 0022	7314	COLEGROVE	$	30.51	2023	February 2024
31200	Lighting	P70 01212 0001	4991	LEEPER	$	43.22	2023	February 2024
31200	Lighting	P70 01212 0002	4977	LEEPER	$	43.22	2023	February 2024
31200	Lighting	P70 01212 0003	4963	LEEPER	$	43.22	2023	February 2024
31200	Lighting	P70 01212 0004	4949	LEEPER	$	43.22	2023	February 2024
31200	Lighting	P70 01212 0005	4921	LEEPER	$	43.22	2023	February 2024
31200	Lighting	P70 01212 0006	4920	LEEPER	$	43.22	2023	February 2024
31200	Lighting	P70 01212 0007	4934	LEEPER	$	43.22	2023	February 2024
31200	Lighting	P70 01212 0008	4948	LEEPER	$	43.22	2023	February 2024
31200	Lighting	P70 01212 0009	4962	LEEPER	$	43.22	2023	February 2024

31200	Lighting	P70 01212 0010	4976	LEEPER	$	43.22	2023	February 2024
31200	Lighting	P70 01214 0001	5602	TROY VILLA	$	10.02	2023	February 2024
31200	Lighting	P70 01214 0002	5602	TROY VILLA	$	10.02	2023	February 2024
31200	Lighting	P70 01214 0003	5722	TROY VILLA	$	10.02	2023	February 2024
31200	Lighting	P70 01215 0001	7617	SEBRING	$	27.93	2023	February 2024
31200	Lighting	P70 01215 0002	7601	SEBRING	$	27.93	2023	February 2024
31200	Lighting	P70 01215 0003	7591	SEBRING	$	27.93	2023	February 2024
31200	Lighting	P70 01215 0004	7571	SEBRING	$	27.93	2023	February 2024
31200	Lighting	P70 01215 0005	7551	SEBRING	$	27.93	2023	February 2024
31200	Lighting	P70 01215 0006	7531	SEBRING	$	27.93	2023	February 2024
31200	Lighting	P70 01215 0007	6821	TAYLORSVILLE RD	$	27.93	2023	February 2024
31200	Lighting	P70 01215 0008	7510	SEBRING	$	27.93	2023	February 2024
31200	Lighting	P70 01215 0009	7530	SEBRING	$	27.93	2023	February 2024
31200	Lighting	P70 01215 0010	7550	SEBRING	$	27.93	2023	February 2024
31200	Lighting	P70 01215 0011	7570	SEBRING	$	27.93	2023	February 2024
31200	Lighting	P70 01215 0012	6798	SUMMERDALE	$	27.93	2023	February 2024
31200	Lighting	P70 01215 0014	6782	SUMMERDALE	$	27.93	2023	February 2024
31200	Lighting	P70 01215 0015	6774	SUMMERDALE	$	27.93	2023	February 2024
31200	Lighting	P70 01215 0016	6766	SUMMERDALE	$	27.93	2023	February 2024
31200	Lighting	P70 01215 0017	6758	SUMMERDALE	$	27.93	2023	February 2024
31200	Lighting	P70 01215 0018	6750	SUMMERDALE	$	27.93	2023	February 2024
31200	Lighting	P70 01215 0019	6744	SUMMERDALE	$	27.93	2023	February 2024
31200	Lighting	P70 01215 0020	6745	SUMMERDALE	$	27.93	2023	February 2024
31200	Lighting	P70 01215 0021	6749	SUMMERDALE	$	27.93	2023	February 2024
31200	Lighting	P70 01215 0022	6757	SUMMERDALE	$	27.93	2023	February 2024
31200	Lighting	P70 01215 0023	6765	SUMMERDALE	$	27.93	2023	February 2024
31200	Lighting	P70 01215 0024	6773	SUMMERDALE	$	27.93	2023	February 2024
31200	Lighting	P70 01215 0025	6781	SUMMERDALE	$	27.93	2023	February 2024
31200	Lighting	P70 01215 0026	6789	SUMMERDALE	$	27.93	2023	February 2024
31200	Lighting	P70 01215 0027	7600	SEBRING	$	27.93	2023	February 2024
31200	Lighting	P70 01215 0028	7618	SEBRING	$	27.93	2023	February 2024
31200	Lighting	P70 01215 0029	6790	SUMMERDALE	$	27.93	2023	February 2024
31200	Lighting	P70 01216 0001	7777	SEBRING	$	27.93	2023	February 2024
31200	Lighting	P70 01216 0002	7769	SEBRING	$	27.93	2023	February 2024
31200	Lighting	P70 01216 0003	7755	SEBRING	$	27.93	2023	February 2024
31200	Lighting	P70 01216 0004	7737	SEBRING	$	27.93	2023	February 2024

31200	Lighting	P70 01216 0005	7719	SEBRING	$	27.93	2023	February 2024
31200	Lighting	P70 01216 0006	7701	SEBRING	$	27.93	2023	February 2024
31200	Lighting	P70 01216 0007	7691	SEBRING	$	27.93	2023	February 2024
31200	Lighting	P70 01216 0008	7673	SEBRING	$	27.93	2023	February 2024
31200	Lighting	P70 01216 0009	7655	SEBRING	$	27.93	2023	February 2024
31200	Lighting	P70 01216 0010	7637	SEBRING	$	27.93	2023	February 2024
31200	Lighting	P70 01216 0011	7770	SEBRING	$	27.93	2023	February 2024
31200	Lighting	P70 01216 0012	7754	SEBRING	$	27.93	2023	February 2024
31200	Lighting	P70 01216 0013	7736	SEBRING	$	27.93	2023	February 2024
31200	Lighting	P70 01216 0014	7718	SEBRING	$	27.93	2023	February 2024
31200	Lighting	P70 01216 0015	7700	SEBRING	$	27.93	2023	February 2024
31200	Lighting	P70 01216 0016	7690	SEBRING	$	27.93	2023	February 2024
31200	Lighting	P70 01216 0017	7672	SEBRING	$	27.93	2023	February 2024
31200	Lighting	P70 01216 0018	7654	SEBRING	$	27.93	2023	February 2024
31200	Lighting	P70 01216 0019	7636	SEBRING	$	27.93	2023	February 2024
31200	Lighting	P70 01301 0001	5878	TAYLORSVILLE	$	30.61	2023	February 2024
31200	Lighting	P70 01301 0002	5866	TAYLORSVILLE	$	30.61	2023	February 2024
31200	Lighting	P70 01301 0003	5856	TAYLORSVILLE	$	30.61	2023	February 2024
31200	Lighting	P70 01301 0004	5848	TAYLORSVILLE	$	30.61	2023	February 2024
31200	Lighting	P70 01301 0005	5840	TAYLORSVILLE	$	30.61	2023	February 2024
31200	Lighting	P70 01301 0006	5832	TAYLORSVILLE	$	30.61	2023	February 2024
31200	Lighting	P70 01301 0007	5824	TAYLORSVILLE	$	30.61	2023	February 2024
31200	Lighting	P70 01301 0008	5816	TAYLORSVILLE	$	30.61	2023	February 2024
31200	Lighting	P70 01301 0009	5808	TAYLORSVILLE	$	30.61	2023	February 2024
31200	Lighting	P70 01301 0010		TAYLORSVILLE	$	30.61	2023	February 2024
31200	Lighting	P70 01301 0011	5801	CORLETT	$	30.61	2023	February 2024
31200	Lighting	P70 01301 0012	5809	CORLETT	$	30.61	2023	February 2024
31200	Lighting	P70 01301 0013	5819	CORLETT	$	30.61	2023	February 2024
31200	Lighting	P70 01301 0014	5829	CORLETT	$	30.61	2023	February 2024
31200	Lighting	P70 01301 0015	5839	CORLETT	$	30.61	2023	February 2024
31200	Lighting	P70 01301 0016	5849	CORLETT	$	30.61	2023	February 2024
31200	Lighting	P70 01301 0017	5859	CORLETT	$	30.61	2023	February 2024
31200	Lighting	P70 01301 0018	5869	CORLETT	$	30.61	2023	February 2024
31200	Lighting	P70 01301 0019	5879	CORLETT	$	30.61	2023	February 2024
31200	Lighting	P70 01301 0020	5880	CORLETT	$	30.61	2023	February 2024
31200	Lighting	P70 01301 0021	5870	CORLETT	$	30.61	2023	February 2024

31200	Lighting	P70 01301 0022	5860	CORLETT	$	30.61	2023	February 2024
31200	Lighting	P70 01301 0023	5850	CORLETT	$	30.61	2023	February 2024
31200	Lighting	P70 01301 0024	5840	CORLETT	$	30.61	2023	February 2024
31200	Lighting	P70 01301 0025	5830	CORLETT	$	30.61	2023	February 2024
31200	Lighting	P70 01301 0026	5820	CORLETT	$	30.61	2023	February 2024
31200	Lighting	P70 01301 0027	5810	CORLETT	$	30.61	2023	February 2024
31200	Lighting	P70 01301 0028	7384	CHARNWOOD	$	30.61	2023	February 2024
31200	Lighting	P70 01301 0029	7372	CHARNWOOD	$	30.61	2023	February 2024
31200	Lighting	P70 01301 0030	7360	CHARNWOOD	$	30.61	2023	February 2024
31200	Lighting	P70 01301 0031	7348	CHARNWOOD	$	30.61	2023	February 2024
31200	Lighting	P70 01301 0032	7347	CHARNWOOD	$	30.61	2023	February 2024
31200	Lighting	P70 01301 0033	7361	CHARNWOOD	$	30.61	2023	February 2024
31200	Lighting	P70 01301 0034	7371	CHARNWOOD	$	30.61	2023	February 2024
31200	Lighting	P70 01301 0035	7383	CHARNWOOD	$	30.61	2023	February 2024
31200	Lighting	P70 01301 0036	7395	CHARNWOOD	$	30.61	2023	February 2024
31200	Lighting	P70 01301 0037	7401	CHARNWOOD	$	30.61	2023	February 2024
31200	Lighting	P70 01301 0038	7415	CHARNWOOD	$	30.61	2023	February 2024
31200	Lighting	P70 01301 0039		CHARNWOOD	$	30.61	2023	February 2024
31200	Lighting	P70 01302 0001	7324	CHARNWOOD	$	30.61	2023	February 2024
31200	Lighting	P70 01302 0002	7312	CHARNWOOD	$	30.61	2023	February 2024
31200	Lighting	P70 01302 0003	7311	CHARNWOOD	$	30.61	2023	February 2024
31200	Lighting	P70 01302 0004	7323	CHARNWOOD	$	30.61	2023	February 2024
31200	Lighting	P70 01302 0005	7335	CHARNWOOD	$	30.61	2023	February 2024
31200	Lighting	P70 01305 0001	7398	CALMCREST	$	33.78	2023	February 2024
31200	Lighting	P70 01305 0002	7390	CALMCREST	$	33.78	2023	February 2024
31200	Lighting	P70 01305 0003	7380	CALMCREST	$	33.78	2023	February 2024
31200	Lighting	P70 01305 0004	7370	CALMCREST	$	33.78	2023	February 2024
31200	Lighting	P70 01305 0005	7360	CALMCREST	$	33.78	2023	February 2024
31200	Lighting	P70 01305 0006	7350	CALMCREST	$	33.78	2023	February 2024
31200	Lighting	P70 01305 0007	7340	CALMCREST	$	33.78	2023	February 2024
31200	Lighting	P70 01305 0008	7330	CALMCREST	$	33.78	2023	February 2024
31200	Lighting	P70 01305 0009	7320	CALMCREST	$	33.78	2023	February 2024
31200	Lighting	P70 01305 0010	7310	CALMCREST	$	33.78	2023	February 2024
31200	Lighting	P70 01305 0011	7313	CALMCREST	$	33.78	2023	February 2024
31200	Lighting	P70 01305 0012	7319	CALMCREST	$	33.78	2023	February 2024
31200	Lighting	P70 01305 0013	7329	CALMCREST	$	33.78	2023	February 2024

31200	Lighting	P70 01305 0014	7339	CALMCREST	$	33.78	2023	February 2024
31200	Lighting	P70 01305 0015	7349	CALMCREST	$	33.78	2023	February 2024
31200	Lighting	P70 01305 0016	7359	CALMCREST	$	33.78	2023	February 2024
31200	Lighting	P70 01305 0017	7369	CALMCREST	$	33.78	2023	February 2024
31200	Lighting	P70 01305 0018	7379	CALMCREST	$	33.78	2023	February 2024
31200	Lighting	P70 01305 0019	5690	TAYLORSVILLE	$	33.78	2023	February 2024
31200	Lighting	P70 01305 0020	5680	TAYLORSVILLE	$	33.78	2023	February 2024
31200	Lighting	P70 01305 0021	5670	TAYLORSVILLE	$	33.78	2023	February 2024
31200	Lighting	P70 01305 0022	5500	CLAGSTON	$	33.78	2023	February 2024
31200	Lighting	P70 01305 0023	5510	CLAGSTON	$	33.78	2023	February 2024
31200	Lighting	P70 01305 0024	5520	CLAGSTON	$	33.78	2023	February 2024
31200	Lighting	P70 01305 0025	5530	CLAGSTON	$	33.78	2023	February 2024
31200	Lighting	P70 01305 0026	5540	CLAGSTON	$	33.78	2023	February 2024
31200	Lighting	P70 01305 0027	5550	CLAGSTON	$	33.78	2023	February 2024
31200	Lighting	P70 01305 0028	5560	CLAGSTON	$	33.78	2023	February 2024
31200	Lighting	P70 01305 0029	5570	CLAGSTON	$	33.78	2023	February 2024
31200	Lighting	P70 01305 0030	5580	CLAGSTON	$	33.78	2023	February 2024
31200	Lighting	P70 01305 0031	5590	CLAGSTON	$	33.78	2023	February 2024
31200	Lighting	P70 01305 0032	5585	CLAGSTON	$	33.78	2023	February 2024
31200	Lighting	P70 01305 0033	5575	CLAGSTON	$	33.78	2023	February 2024
31200	Lighting	P70 01305 0034	5565	CLAGSTON	$	33.78	2023	February 2024
31200	Lighting	P70 01305 0035	5545	CLAGSTON	$	33.78	2023	February 2024
31200	Lighting	P70 01305 0036	5515	CLAGSTON	$	33.78	2023	February 2024
31200	Lighting	P70 01305 0037	7400	OLD TROY PIKE	$	33.78	2023	February 2024
31200	Lighting	P70 01305 0038	7410	OLD TROY PIKE	$	33.78	2023	February 2024
31200	Lighting	P70 01305 0039	7420	OLD TROY PIKE	$	33.78	2023	February 2024
31200	Lighting	P70 01305 0040	7430	OLD TROY PIKE	$	33.78	2023	February 2024
31200	Lighting	P70 01305 0041	7440	OLD TROY PIKE	$	33.78	2023	February 2024
31200	Lighting	P70 01305 0042	7480	OLD TROY PIKE	$	33.78	2023	February 2024
31200	Lighting	P70 01309 0001	5361	PATHVIEW	$	34.56	2023	February 2024
31200	Lighting	P70 01309 0002	5351	PATHVIEW	$	34.56	2023	February 2024
31200	Lighting	P70 01309 0003	5341	PATHVIEW	$	34.56	2023	February 2024
31200	Lighting	P70 01309 0004	5331	PATHVIEW	$	34.56	2023	February 2024
31200	Lighting	P70 01309 0005	5321	PATHVIEW	$	34.56	2023	February 2024
31200	Lighting	P70 01309 0006	5311	PATHVIEW	$	34.56	2023	February 2024
31200	Lighting	P70 01309 0007	5301	PATHVIEW	$	34.56	2023	February 2024

31200	Lighting	P70 01309 0008	5241	PATHVIEW	$	34.56	2023	February 2024
31200	Lighting	P70 01309 0009	5221	PATHVIEW	$	34.56	2023	February 2024
31200	Lighting	P70 01309 0010	7167	PINEVIEW	$	34.56	2023	February 2024
31200	Lighting	P70 01309 0011	7159	PINEVIEW	$	34.56	2023	February 2024
31200	Lighting	P70 01309 0012	7149	PINEVIEW	$	34.56	2023	February 2024
31200	Lighting	P70 01309 0013	7143	PINEVIEW	$	34.56	2023	February 2024
31200	Lighting	P70 01309 0014	7144	PINEVIEW	$	34.56	2023	February 2024
31200	Lighting	P70 01309 0015	7152	PINEVIEW	$	34.56	2023	February 2024
31200	Lighting	P70 01309 0016	7160	PINEVIEW	$	34.56	2023	February 2024
31200	Lighting	P70 01309 0017	5300	PATHVIEW	$	34.56	2023	February 2024
31200	Lighting	P70 01309 0018	5310	PATHVIEW	$	34.56	2023	February 2024
31200	Lighting	P70 01309 0019	5320	PATHVIEW	$	34.56	2023	February 2024
31200	Lighting	P70 01309 0020	5330	PATHVIEW	$	34.56	2023	February 2024
31200	Lighting	P70 01309 0021	5340	PATHVIEW	$	34.56	2023	February 2024
31200	Lighting	P70 01309 0022	5350	PATHVIEW	$	34.56	2023	February 2024
31200	Lighting	P70 01309 0023	5360	PATHVIEW	$	34.56	2023	February 2024
31200	Lighting	P70 01309 0024	7191	OLD TROY PIKE	$	34.56	2023	February 2024
31200	Lighting	P70 01309 0025	7181	OLD TROY PIKE	$	34.56	2023	February 2024
31200	Lighting	P70 01309 0026	7171	OLD TROY PIKE	$	34.56	2023	February 2024
31200	Lighting	P70 01309 0027	7060	PEACHVIEW	$	34.56	2023	February 2024
31200	Lighting	P70 01309 0028	7070	PEACHVIEW	$	34.56	2023	February 2024
31200	Lighting	P70 01309 0029	7080	PEACHVIEW	$	34.56	2023	February 2024
31200	Lighting	P70 01309 0030	7071	PEACHVIEW	$	34.56	2023	February 2024
31200	Lighting	P70 01309 0031	7061	PEACHVIEW	$	34.56	2023	February 2024
31200	Lighting	P70 01310 0001	7133	PINEVIEW	$	34.56	2023	February 2024
31200	Lighting	P70 01310 0002	7113	PINEVIEW	$	34.56	2023	February 2024
31200	Lighting	P70 01310 0003	7093	PINEVIEW	$	34.56	2023	February 2024
31200	Lighting	P70 01310 0004	7083	PINEVIEW	$	34.56	2023	February 2024
31200	Lighting	P70 01310 0005	7088	PINEVIEW	$	34.56	2023	February 2024
31200	Lighting	P70 01310 0006	7096	PINEVIEW	$	34.56	2023	February 2024
31200	Lighting	P70 01310 0007	7104	PINEVIEW	$	34.56	2023	February 2024
31200	Lighting	P70 01310 0008	7112	PINEVIEW	$	34.56	2023	February 2024
31200	Lighting	P70 01310 0009	7120	PINEVIEW	$	34.56	2023	February 2024
31200	Lighting	P70 01310 0010	7128	PINEVIEW	$	34.56	2023	February 2024
31200	Lighting	P70 01310 0011	7136	PINEVIEW	$	34.56	2023	February 2024
31200	Lighting	P70 01310 0012	5461	LONGFORD ROAD	$	34.56	2023	February 2024

31200	Lighting	P70 01310 0013	5441	LONGFORD ROAD	$	34.56	2023	February 2024
31200	Lighting	P70 01310 0014	7000	PEACHVIEW	$	34.56	2023	February 2024
31200	Lighting	P70 01310 0015	7010	PEACHVIEW	$	34.56	2023	February 2024
31200	Lighting	P70 01310 0016	7020	PEACHVIEW	$	34.56	2023	February 2024
31200	Lighting	P70 01310 0017	7030	PEACHVIEW	$	34.56	2023	February 2024
31200	Lighting	P70 01310 0018	7040	PEACHVIEW	$	34.56	2023	February 2024
31200	Lighting	P70 01310 0019	7050	PEACHVIEW	$	34.56	2023	February 2024
31200	Lighting	P70 01310 0020	7051	PEACHVIEW	$	34.56	2023	February 2024
31200	Lighting	P70 01310 0021	7041	PEACHVIEW	$	34.56	2023	February 2024
31200	Lighting	P70 01310 0022	7031	PEACHVIEW	$	34.56	2023	February 2024
31200	Lighting	P70 01310 0023	7021	PEACHVIEW	$	34.56	2023	February 2024
31200	Lighting	P70 01310 0024	7011	PEACHVIEW	$	34.56	2023	February 2024
31200	Lighting	P70 01310 0025	5361	LONGFORD ROAD	$	34.56	2023	February 2024
31200	Lighting	P70 01310 0026	5341	LONGFORD ROAD	$	34.56	2023	February 2024
31200	Lighting	P70 01310 0027	5321	LONGFORD ROAD	$	34.56	2023	February 2024
31200	Lighting	P70 01310 0028	5301	LONGFORD ROAD	$	34.56	2023	February 2024
31200	Lighting	P70 01310 0029	5289	LONGFORD ROAD	$	34.56	2023	February 2024
31200	Lighting	P70 01310 0030	5281	LONGFORD ROAD	$	34.56	2023	February 2024
31200	Lighting	P70 01310 0031	5273	LONGFORD ROAD	$	34.56	2023	February 2024
31200	Lighting	P70 01310 0032	6981	LOCUSTVIEW	$	34.56	2023	February 2024
31200	Lighting	P70 01310 0033	5300	LONGFORD ROAD	$	34.56	2023	February 2024
31200	Lighting	P70 01310 0034	5320	LONGFORD ROAD	$	34.56	2023	February 2024
31200	Lighting	P70 01310 0035	5340	LONGFORD ROAD	$	34.56	2023	February 2024
31200	Lighting	P70 01310 0036	5360	LONGFORD ROAD	$	34.56	2023	February 2024
31200	Lighting	P70 01310 0037	5400	LONGFORD ROAD	$	34.56	2023	February 2024
31200	Lighting	P70 01310 0038	5420	LONGFORD ROAD	$	34.56	2023	February 2024
31200	Lighting	P70 01310 0039	5440	LONGFORD ROAD	$	34.56	2023	February 2024
31200	Lighting	P70 01310 0040	5460	LONGFORD ROAD	$	34.56	2023	February 2024
31200	Lighting	P70 01311 0001	7769	SHALAMAR	$	32.43	2023	February 2024
31200	Lighting	P70 01311 0002	6921	STONEHURST	$	32.43	2023	February 2024
31200	Lighting	P70 01311 0003	6941	STONEHURST	$	32.43	2023	February 2024
31200	Lighting	P70 01311 0004	7001	STONEHURST	$	32.43	2023	February 2024
31200	Lighting	P70 01311 0005	7011	STONEHURST	$	32.43	2023	February 2024
31200	Lighting	P70 01311 0006	7021	STONEHURST	$	32.43	2023	February 2024
31200	Lighting	P70 01311 0007	7031	STONEHURST	$	32.43	2023	February 2024
31200	Lighting	P70 01311 0008	7041	STONEHURST	$	32.43	2023	February 2024

31200	Lighting	P70 01311 0009	7051	STONEHURST	$	32.43	2023	February 2024
31200	Lighting	P70 01311 0010	7061	STONEHURST	$	32.43	2023	February 2024
31200	Lighting	P70 01311 0011	7101	STONEHURST	$	32.43	2023	February 2024
31200	Lighting	P70 01311 0012	7050	STONEHURST	$	32.43	2023	February 2024
31200	Lighting	P70 01311 0013	7040	STONEHURST	$	32.43	2023	February 2024
31200	Lighting	P70 01311 0014	7030	STONEHURST	$	32.43	2023	February 2024
31200	Lighting	P70 01311 0015	7020	STONEHURST	$	32.43	2023	February 2024
31200	Lighting	P70 01311 0016	7010	STONEHURST	$	32.43	2023	February 2024
31200	Lighting	P70 01311 0017	7000	STONEHURST	$	32.43	2023	February 2024
31200	Lighting	P70 01311 0018	7740	STONECREST	$	32.43	2023	February 2024
31200	Lighting	P70 01311 0019	7720	STONECREST	$	32.43	2023	February 2024
31200	Lighting	P70 01312 0001	7713	SHALAMAR	$	32.43	2023	February 2024
31200	Lighting	P70 01312 0002	7717	SHALAMAR	$	32.43	2023	February 2024
31200	Lighting	P70 01312 0003	7721	SHALAMAR	$	32.43	2023	February 2024
31200	Lighting	P70 01312 0004	7725	SHALAMAR	$	32.43	2023	February 2024
31200	Lighting	P70 01312 0005	7729	SHALAMAR	$	32.43	2023	February 2024
31200	Lighting	P70 01312 0006	7733	SHALAMAR	$	32.43	2023	February 2024
31200	Lighting	P70 01312 0007	7737	SHALAMAR	$	32.43	2023	February 2024
31200	Lighting	P70 01312 0008	7741	SHALAMAR	$	32.43	2023	February 2024
31200	Lighting	P70 01312 0009	7745	SHALAMAR	$	32.43	2023	February 2024
31200	Lighting	P70 01312 0010	7749	SHALAMAR	$	32.43	2023	February 2024
31200	Lighting	P70 01312 0011	7753	SHALAMAR	$	32.43	2023	February 2024
31200	Lighting	P70 01312 0012	7757	SHALAMAR	$	32.43	2023	February 2024
31200	Lighting	P70 01312 0013	7761	SHALAMAR	$	32.43	2023	February 2024
31200	Lighting	P70 01312 0014	7765	SHALAMAR	$	32.43	2023	February 2024
31200	Lighting	P70 01312 0015	7762	SHALAMAR	$	32.43	2023	February 2024
31200	Lighting	P70 01312 0016	7758	SHALAMAR	$	32.43	2023	February 2024
31200	Lighting	P70 01312 0017	7754	SHALAMAR	$	32.43	2023	February 2024
31200	Lighting	P70 01312 0018	7750	SHALAMAR	$	32.43	2023	February 2024
31200	Lighting	P70 01312 0019	7746	SHALAMAR	$	32.43	2023	February 2024
31200	Lighting	P70 01312 0020	7742	SHALAMAR	$	32.43	2023	February 2024
31200	Lighting	P70 01312 0021	7738	SHALAMAR	$	32.43	2023	February 2024
31200	Lighting	P70 01312 0022	7734	SHALAMAR	$	32.43	2023	February 2024
31200	Lighting	P70 01312 0023	7730	SHALAMAR	$	32.43	2023	February 2024
31200	Lighting	P70 01312 0024	7726	SHALAMAR	$	32.43	2023	February 2024
31200	Lighting	P70 01312 0025	7722	SHALAMAR	$	32.43	2023	February 2024

31200	Lighting	P70 01312 0026	7718	SHALAMAR	$	32.43	2023	February 2024
31200	Lighting	P70 01312 0027	7714	SHALAMAR	$	32.43	2023	February 2024
31200	Lighting	P70 01312 0028	7710	SHALAMAR	$	32.43	2023	February 2024
31200	Lighting	P70 01312 0029	6909	SHELLCROSS	$	32.43	2023	February 2024
31200	Lighting	P70 01312 0030	6913	SHELLCROSS	$	32.43	2023	February 2024
31200	Lighting	P70 01312 0031	6917	SHELLCROSS	$	32.43	2023	February 2024
31200	Lighting	P70 01312 0032	6921	SHELLCROSS	$	32.43	2023	February 2024
31200	Lighting	P70 01312 0033	6925	SHELLCROSS	$	32.43	2023	February 2024
31200	Lighting	P70 01312 0034	6929	SHELLCROSS	$	32.43	2023	February 2024
31200	Lighting	P70 01312 0035	6933	SHELLCROSS	$	32.43	2023	February 2024
31200	Lighting	P70 01312 0036	6937	SHELLCROSS	$	32.43	2023	February 2024
31200	Lighting	P70 01312 0037	6941	SHELLCROSS	$	32.43	2023	February 2024
31200	Lighting	P70 01312 0038	6945	SHELLCROSS	$	32.43	2023	February 2024
31200	Lighting	P70 01312 0039	6949	SHELLCROSS	$	32.43	2023	February 2024
31200	Lighting	P70 01312 0040	6953	SHELLCROSS	$	32.43	2023	February 2024
31200	Lighting	P70 01312 0041	6957	SHELLCROSS	$	32.43	2023	February 2024
31200	Lighting	P70 01312 0042	6961	SHELLCROSS	$	32.43	2023	February 2024
31200	Lighting	P70 01312 0043	6965	SHELLCROSS	$	32.43	2023	February 2024
31200	Lighting	P70 01312 0044	6969	SHELLCROSS	$	32.43	2023	February 2024
31200	Lighting	P70 01312 0045	6973	SHELLCROSS	$	32.43	2023	February 2024
31200	Lighting	P70 01312 0046	6964	SHELLCROSS	$	32.43	2023	February 2024
31200	Lighting	P70 01312 0047	6960	SHELLCROSS	$	32.43	2023	February 2024
31200	Lighting	P70 01312 0048	6956	SHELLCROSS	$	32.43	2023	February 2024
31200	Lighting	P70 01312 0049	6952	SHELLCROSS	$	32.43	2023	February 2024
31200	Lighting	P70 01312 0050	6948	SHELLCROSS	$	32.43	2023	February 2024
31200	Lighting	P70 01312 0051	6944	SHELLCROSS	$	32.43	2023	February 2024
31200	Lighting	P70 01312 0052	6940	SHELLCROSS	$	32.43	2023	February 2024
31200	Lighting	P70 01312 0053	6936	SHELLCROSS	$	32.43	2023	February 2024
31200	Lighting	P70 01312 0054	6932	SHELLCROSS	$	32.43	2023	February 2024
31200	Lighting	P70 01312 0055	6928	SHELLCROSS	$	32.43	2023	February 2024
31200	Lighting	P70 01312 0056	6924	SHELLCROSS	$	32.43	2023	February 2024
31200	Lighting	P70 01312 0057	6920	SHELLCROSS	$	32.43	2023	February 2024
31200	Lighting	P70 01312 0058	7619	STONECREST	$	32.43	2023	February 2024
31200	Lighting	P70 01312 0059	7625	STONECREST	$	32.43	2023	February 2024
31200	Lighting	P70 01312 0060	7631	STONECREST	$	32.43	2023	February 2024
31200	Lighting	P70 01312 0061	7637	STONECREST	$	32.43	2023	February 2024

31200	Lighting	P70 01312 0062	7643	STONECREST	$	32.43	2023	February 2024
31200	Lighting	P70 01312 0063	7649	STONECREST	$	32.43	2023	February 2024
31200	Lighting	P70 01312 0064	7655	STONECREST	$	32.43	2023	February 2024
31200	Lighting	P70 01312 0065	7661	STONECREST	$	32.43	2023	February 2024
31200	Lighting	P70 01312 0066	7667	STONECREST	$	32.43	2023	February 2024
31200	Lighting	P70 01312 0067	7673	STONECREST	$	32.43	2023	February 2024
31200	Lighting	P70 01312 0068	7679	STONECREST	$	32.43	2023	February 2024
31200	Lighting	P70 01312 0069	7685	STONECREST	$	32.43	2023	February 2024
31200	Lighting	P70 01312 0070	7700	STONECREST	$	32.43	2023	February 2024
31200	Lighting	P70 01312 0071	7690	STONECREST	$	32.43	2023	February 2024
31200	Lighting	P70 01312 0072	7684	STONECREST	$	32.43	2023	February 2024
31200	Lighting	P70 01312 0073	7678	STONECREST	$	32.43	2023	February 2024
31200	Lighting	P70 01312 0074	7672	STONECREST	$	32.43	2023	February 2024
31200	Lighting	P70 01312 0075	7666	STONECREST	$	32.43	2023	February 2024
31200	Lighting	P70 01312 0076	7660	STONECREST	$	32.43	2023	February 2024
31200	Lighting	P70 01312 0077	7654	STONECREST	$	32.43	2023	February 2024
31200	Lighting	P70 01312 0078	7648	STONECREST	$	32.43	2023	February 2024
31200	Lighting	P70 01312 0079	7642	STONECREST	$	32.43	2023	February 2024
31200	Lighting	P70 01312 0080	7636	STONECREST	$	32.43	2023	February 2024
31200	Lighting	P70 01312 0081	7630	STONECREST	$	32.43	2023	February 2024
31200	Lighting	P70 01312 0082	7624	STONECREST	$	32.43	2023	February 2024
31200	Lighting	P70 01312 0083	7618	STONECREST	$	32.43	2023	February 2024
31200	Lighting	P70 01313 0001	6901	TAYLORSVILLE RD	$	32.43	2023	February 2024
31200	Lighting	P70 01313 0002	6919	TAYLORSVILLE RD	$	32.43	2023	February 2024
31200	Lighting	P70 01313 0003	6921	TAYLORSVILLE RD	$	32.43	2023	February 2024
31200	Lighting	P70 01313 0004	6931	TAYLORSVILLE RD	$	32.43	2023	February 2024
31200	Lighting	P70 01313 0005	7511	SESAME STREET	$	32.43	2023	February 2024
31200	Lighting	P70 01313 0006	7521	SESAME STREET	$	32.43	2023	February 2024
31200	Lighting	P70 01313 0007	7531	SESAME STREET	$	32.43	2023	February 2024
31200	Lighting	P70 01313 0008	7541	SESAME STREET	$	32.43	2023	February 2024
31200	Lighting	P70 01313 0009	7551	SESAME STREET	$	32.43	2023	February 2024
31200	Lighting	P70 01313 0010	7561	SESAME STREET	$	32.43	2023	February 2024
31200	Lighting	P70 01313 0011	6900	SUMMERDALE	$	32.43	2023	February 2024
31200	Lighting	P70 01313 0012	7520	SHALAMAR	$	32.43	2023	February 2024
31200	Lighting	P70 01313 0013	7500	SHALAMAR	$	32.43	2023	February 2024
31200	Lighting	P70 01313 0014	7501	SHALAMAR	$	32.43	2023	February 2024

31200	Lighting	P70 01313 0015	7521	SHALAMAR	$	32.43	2023	February 2024
31200	Lighting	P70 01313 0016	7541	SHALAMAR	$	32.43	2023	February 2024
31200	Lighting	P70 01313 0017	7601	SHALAMAR	$	32.43	2023	February 2024
31200	Lighting	P70 01313 0018	7621	SHALAMAR	$	32.43	2023	February 2024
31200	Lighting	P70 01313 0019	7641	SHALAMAR	$	32.43	2023	February 2024
31200	Lighting	P70 01313 0020	7701	SHALAMAR	$	32.43	2023	February 2024
31200	Lighting	P70 01313 0021	7705	SHALAMAR	$	32.43	2023	February 2024
31200	Lighting	P70 01313 0022	7709	SHALAMAR	$	32.43	2023	February 2024
31200	Lighting	P70 01313 0023	7706	SHALAMAR	$	32.43	2023	February 2024
31200	Lighting	P70 01313 0024	6901	SHELLCROSS	$	32.43	2023	February 2024
31200	Lighting	P70 01313 0025	6905	SHELLCROSS	$	32.43	2023	February 2024
31200	Lighting	P70 01313 0026	6916	SHELLCROSS	$	32.43	2023	February 2024
31200	Lighting	P70 01313 0027	6912	SHELLCROSS	$	32.43	2023	February 2024
31200	Lighting	P70 01313 0028	6908	SHELLCROSS	$	32.43	2023	February 2024
31200	Lighting	P70 01313 0029	6904	SHELLCROSS	$	32.43	2023	February 2024
31200	Lighting	P70 01313 0030	6900	SHELLCROSS	$	32.43	2023	February 2024
31200	Lighting	P70 01313 0031	6901	SUMMERDALE	$	32.43	2023	February 2024
31200	Lighting	P70 01313 0032	6921	SUMMERDALE	$	32.43	2023	February 2024
31200	Lighting	P70 01313 0033	7001	SUMMERDALE	$	32.43	2023	February 2024
31200	Lighting	P70 01313 0034	7021	SUMMERDALE	$	32.43	2023	February 2024
31200	Lighting	P70 01313 0035	7041	SUMMERDALE	$	32.43	2023	February 2024
31200	Lighting	P70 01313 0036	7061	SUMMERDALE	$	32.43	2023	February 2024
31200	Lighting	P70 01313 0037	7607	STONECREST	$	32.43	2023	February 2024
31200	Lighting	P70 01313 0038	7613	STONECREST	$	32.43	2023	February 2024
31200	Lighting	P70 01313 0039	7612	STONECREST	$	32.43	2023	February 2024
31200	Lighting	P70 01313 0040	7606	STONECREST	$	32.43	2023	February 2024
31200	Lighting	P70 01313 0041	7600	STONECREST	$	32.43	2023	February 2024
31200	Lighting	P70 01313 0042	7120	SUMMERDALE	$	32.43	2023	February 2024
31200	Lighting	P70 01313 0043	7100	SUMMERDALE	$	32.43	2023	February 2024
31200	Lighting	P70 01313 0044	7050	SUMMERDALE	$	32.43	2023	February 2024
31200	Lighting	P70 01313 0045	7030	SUMMERDALE	$	32.43	2023	February 2024
31200	Lighting	P70 01313 0046	7000	SUMMERDALE	$	32.43	2023	February 2024
31200	Lighting	P70 01313 0047	7550	SESAME STREET	$	32.43	2023	February 2024
31200	Lighting	P70 01313 0048	7540	SESAME STREET	$	32.43	2023	February 2024
31200	Lighting	P70 01313 0049	7530	SESAME STREET	$	32.43	2023	February 2024
31200	Lighting	P70 01313 0050	7520	SESAME STREET	$	32.43	2023	February 2024

31200	Lighting	P70 01313 0051	7510	SESAME STREET	$	32.43	2023	February 2024
31200	Lighting	P70 01313 0052	6951	TAYLORSVILLE RD	$	32.43	2023	February 2024
31200	Lighting	P70 01315 0001	7119	STONEHURST	$	33.08	2023	February 2024
31200	Lighting	P70 01315 0002	7137	STONEHURST	$	33.08	2023	February 2024
31200	Lighting	P70 01315 0003	7155	STONEHURST	$	33.08	2023	February 2024
31200	Lighting	P70 01315 0004	7173	STONEHURST	$	33.08	2023	February 2024
31200	Lighting	P70 01315 0005	7201	SERPENTINE	$	33.08	2023	February 2024
31200	Lighting	P70 01315 0006	7205	SERPENTINE	$	33.08	2023	February 2024
31200	Lighting	P70 01315 0007	7209	SERPENTINE	$	33.08	2023	February 2024
31200	Lighting	P70 01315 0008	7213	SERPENTINE	$	33.08	2023	February 2024
31200	Lighting	P70 01315 0009	7217	SERPENTINE	$	33.08	2023	February 2024
31200	Lighting	P70 01315 0010	7221	SERPENTINE	$	33.08	2023	February 2024
31200	Lighting	P70 01315 0011	7225	SERPENTINE	$	33.08	2023	February 2024
31200	Lighting	P70 01315 0012	7229	SERPENTINE	$	33.08	2023	February 2024
31200	Lighting	P70 01315 0013	7233	SERPENTINE	$	33.08	2023	February 2024
31200	Lighting	P70 01315 0014	7232	SERPENTINE	$	33.08	2023	February 2024
31200	Lighting	P70 01315 0015	7228	SERPENTINE	$	33.08	2023	February 2024
31200	Lighting	P70 01315 0016	7224	SERPENTINE	$	33.08	2023	February 2024
31200	Lighting	P70 01315 0017	7220	SERPENTINE	$	33.08	2023	February 2024
31200	Lighting	P70 01315 0018	7212	SERPENTINE	$	33.08	2023	February 2024
31200	Lighting	P70 01315 0019	7200	SERPENTINE	$	33.08	2023	February 2024
31200	Lighting	P70 01315 0020	7211	STONEHURST	$	33.08	2023	February 2024
31200	Lighting	P70 01315 0021	7221	STONEHURST	$	33.08	2023	February 2024
31200	Lighting	P70 01315 0022	7231	STONEHURST	$	33.08	2023	February 2024
31200	Lighting	P70 01315 0023	7241	STONEHURST	$	33.08	2023	February 2024
31200	Lighting	P70 01315 0024	7771	SHEPHERDESS	$	33.08	2023	February 2024
31200	Lighting	P70 01315 0025	7781	SHEPHERDESS	$	33.08	2023	February 2024
31200	Lighting	P70 01315 0026	7791	SHEPHERDESS	$	33.08	2023	February 2024
31200	Lighting	P70 01315 0027	7788	SHEPHERDESS	$	33.08	2023	February 2024
31200	Lighting	P70 01315 0028	7772	SHEPHERDESS	$	33.08	2023	February 2024
31200	Lighting	P70 01315 0029	7190	STONEHURST	$	33.08	2023	February 2024
31200	Lighting	P70 01316 0001	7180	SAFFRON	$	33.08	2023	February 2024
31200	Lighting	P70 01316 0002	7172	SAFFRON	$	33.08	2023	February 2024
31200	Lighting	P70 01316 0003	7164	SAFFRON	$	33.08	2023	February 2024
31200	Lighting	P70 01316 0004	7156	SAFFRON	$	33.08	2023	February 2024
31200	Lighting	P70 01316 0005	7148	SAFFRON	$	33.08	2023	February 2024

31200	Lighting	P70 01316 0006	7140	SAFFRON	$	33.08	2023	February 2024
31200	Lighting	P70 01316 0007	7132	SAFFRON	$	33.08	2023	February 2024
31200	Lighting	P70 01316 0008	7124	SAFFRON	$	33.08	2023	February 2024
31200	Lighting	P70 01316 0009	7116	SAFFRON	$	33.08	2023	February 2024
31200	Lighting	P70 01316 0010	7108	SAFFRON	$	33.08	2023	February 2024
31200	Lighting	P70 01316 0011	7100	SAFFRON	$	33.08	2023	February 2024
31200	Lighting	P70 01316 0012	7661	SHEPHERDESS	$	33.08	2023	February 2024
31200	Lighting	P70 01316 0013	7671	SHEPHERDESS	$	33.08	2023	February 2024
31200	Lighting	P70 01316 0014	7701	SHEPHERDESS	$	33.08	2023	February 2024
31200	Lighting	P70 01316 0015	7711	SHEPHERDESS	$	33.08	2023	February 2024
31200	Lighting	P70 01316 0016	7721	SHEPHERDESS	$	33.08	2023	February 2024
31200	Lighting	P70 01316 0017	7731	SHEPHERDESS	$	33.08	2023	February 2024
31200	Lighting	P70 01316 0018	7741	SHEPHERDESS	$	33.08	2023	February 2024
31200	Lighting	P70 01316 0019	7751	SHEPHERDESS	$	33.08	2023	February 2024
31200	Lighting	P70 01316 0020	7761	SHEPHERDESS	$	33.08	2023	February 2024
31200	Lighting	P70 01316 0021	7762	SHEPHERDESS	$	33.08	2023	February 2024
31200	Lighting	P70 01316 0022	7752	SHEPHERDESS	$	33.08	2023	February 2024
31200	Lighting	P70 01316 0023	7742	SHEPHERDESS	$	33.08	2023	February 2024
31200	Lighting	P70 01316 0024	7732	SHEPHERDESS	$	33.08	2023	February 2024
31200	Lighting	P70 01316 0025	7722	SHEPHERDESS	$	33.08	2023	February 2024
31200	Lighting	P70 01316 0026	7712	SHEPHERDESS	$	33.08	2023	February 2024
31200	Lighting	P70 01316 0027	7111	SAFFRON	$	33.08	2023	February 2024
31200	Lighting	P70 01316 0028	7121	SAFFRON	$	33.08	2023	February 2024
31200	Lighting	P70 01316 0029	7131	SAFFRON	$	33.08	2023	February 2024
31200	Lighting	P70 01316 0030	7141	SAFFRON	$	33.08	2023	February 2024
31200	Lighting	P70 01316 0031	7151	SAFFRON	$	33.08	2023	February 2024
31200	Lighting	P70 01316 0032	7161	SAFFRON	$	33.08	2023	February 2024
31200	Lighting	P70 01316 0033	7171	SAFFRON	$	33.08	2023	February 2024
31200	Lighting	P70 01316 0034	7181	SAFFRON	$	33.08	2023	February 2024
31200	Lighting	P70 01316 0035	7240	STONEHURST	$	33.08	2023	February 2024
31200	Lighting	P70 01316 0036	7230	STONEHURST	$	33.08	2023	February 2024
31200	Lighting	P70 01316 0037	7780	SHARSTED	$	33.08	2023	February 2024
31200	Lighting	P70 01316 0038	7760	SHARSTED	$	33.08	2023	February 2024
31200	Lighting	P70 01316 0039	7740	SHARSTED	$	33.08	2023	February 2024
31200	Lighting	P70 01316 0040	7720	SHARSTED	$	33.08	2023	February 2024
31200	Lighting	P70 01316 0041	7700	SHARSTED	$	33.08	2023	February 2024

31200	Lighting	P70 01316 0042	7721	SHARSTED	$	33.08	2023	February 2024
31200	Lighting	P70 01316 0043	7741	SHARSTED	$	33.08	2023	February 2024
31200	Lighting	P70 01316 0044	7761	SHARSTED	$	33.08	2023	February 2024
31200	Lighting	P70 01316 0045	7781	SHARSTED	$	33.08	2023	February 2024
31200	Lighting	P70 01317 0001	7237	SERPENTINE	$	33.08	2023	February 2024
31200	Lighting	P70 01317 0002	7241	SERPENTINE	$	33.08	2023	February 2024
31200	Lighting	P70 01317 0003	7801	SEKFORD	$	33.08	2023	February 2024
31200	Lighting	P70 01317 0004	7821	SEKFORD	$	33.08	2023	February 2024
31200	Lighting	P70 01317 0005	7841	SEKFORD	$	33.08	2023	February 2024
31200	Lighting	P70 01317 0006	7860	SEKFORD	$	33.08	2023	February 2024
31200	Lighting	P70 01317 0007	7840	SEKFORD	$	33.08	2023	February 2024
31200	Lighting	P70 01317 0008	7820	SEKFORD	$	33.08	2023	February 2024
31200	Lighting	P70 01317 0009	7800	SEKFORD	$	33.08	2023	February 2024
31200	Lighting	P70 01317 0010	7801	SELWOOD	$	33.08	2023	February 2024
31200	Lighting	P70 01317 0011	7821	SELWOOD	$	33.08	2023	February 2024
31200	Lighting	P70 01317 0012	7841	SELWOOD	$	33.08	2023	February 2024
31200	Lighting	P70 01317 0013	7861	SELWOOD	$	33.08	2023	February 2024
31200	Lighting	P70 01317 0014	7881	SELWOOD	$	33.08	2023	February 2024
31200	Lighting	P70 01317 0015	7880	SELWOOD	$	33.08	2023	February 2024
31200	Lighting	P70 01317 0016	7860	SELWOOD	$	33.08	2023	February 2024
31200	Lighting	P70 01317 0017	7840	SELWOOD	$	33.08	2023	February 2024
31200	Lighting	P70 01317 0018	7820	SELWOOD	$	33.08	2023	February 2024
31200	Lighting	P70 01317 0019	7800	SELWOOD	$	33.08	2023	February 2024
31200	Lighting	P70 01317 0020	7272	SERPENTINE	$	33.08	2023	February 2024
31200	Lighting	P70 01317 0021	7268	SERPENTINE	$	33.08	2023	February 2024
31200	Lighting	P70 01317 0022	7264	SERPENTINE	$	33.08	2023	February 2024
31200	Lighting	P70 01317 0023	7260	SERPENTINE	$	33.08	2023	February 2024
31200	Lighting	P70 01317 0024	7256	SERPENTINE	$	33.08	2023	February 2024
31200	Lighting	P70 01317 0025	7250	SERPENTINE	$	33.08	2023	February 2024
31200	Lighting	P70 01317 0026	7248	SERPENTINE	$	33.08	2023	February 2024
31200	Lighting	P70 01317 0027	7244	SERPENTINE	$	33.08	2023	February 2024
31200	Lighting	P70 01317 0028	7240	SERPENTINE	$	33.08	2023	February 2024
31200	Lighting	P70 01317 0029	7236	SERPENTINE	$	33.08	2023	February 2024
31200	Lighting	P70 01317 0030	7251	STONEHURST	$	33.08	2023	February 2024
31200	Lighting	P70 01317 0031	7261	STONEHURST	$	33.08	2023	February 2024
31200	Lighting	P70 01317 0032	7271	STONEHURST	$	33.08	2023	February 2024

31200	Lighting	P70 01317 0033	7301	STONEHURST	$	33.08	2023	February 2024
31200	Lighting	P70 01317 0034	7311	STONEHURST	$	33.08	2023	February 2024
31200	Lighting	P70 01317 0035	7321	STONEHURST	$	33.08	2023	February 2024
31200	Lighting	P70 01317 0036	7331	STONEHURST	$	33.08	2023	February 2024
31200	Lighting	P70 01317 0037	7401	STONEHURST	$	33.08	2023	February 2024
31200	Lighting	P70 01317 0038	7411	STONEHURST	$	33.08	2023	February 2024
31200	Lighting	P70 01317 0039	7421	STONEHURST	$	33.08	2023	February 2024
31200	Lighting	P70 01317 0040	7420	STONEHURST	$	33.08	2023	February 2024
31200	Lighting	P70 01317 0041	7268	SANCROFT	$	33.08	2023	February 2024
31200	Lighting	P70 01317 0042	7267	SANCROFT	$	33.08	2023	February 2024
31200	Lighting	P70 01317 0043	7320	STONEHURST	$	33.08	2023	February 2024
31200	Lighting	P70 01317 0044	7196	SAFFRON	$	33.08	2023	February 2024
31200	Lighting	P70 01317 0045	7188	SAFFRON	$	33.08	2023	February 2024
31200	Lighting	P70 01317 0046	7260	STONEHURST	$	33.08	2023	February 2024
31200	Lighting	P70 01317 0047	7250	STONEHURST	$	33.08	2023	February 2024
31200	Lighting	P70 01318 0001	7269	SERPENTINE	$	33.08	2023	February 2024
31200	Lighting	P70 01318 0002	7273	SERPENTINE	$	33.08	2023	February 2024
31200	Lighting	P70 01318 0003	7277	SERPENTINE	$	33.08	2023	February 2024
31200	Lighting	P70 01318 0004	7281	SERPENTINE	$	33.08	2023	February 2024
31200	Lighting	P70 01318 0005	7501	STONEHURST	$	33.08	2023	February 2024
31200	Lighting	P70 01318 0006	7511	STONEHURST	$	33.08	2023	February 2024
31200	Lighting	P70 01318 0007	7521	STONEHURST	$	33.08	2023	February 2024
31200	Lighting	P70 01318 0008	7531	STONEHURST	$	33.08	2023	February 2024
31200	Lighting	P70 01318 0009	7723	STONEHURST	$	33.08	2023	February 2024
31200	Lighting	P70 01318 0010	7520	STONEHURST	$	33.08	2023	February 2024
31200	Lighting	P70 01318 0011	7510	STONEHURST	$	33.08	2023	February 2024
31200	Lighting	P70 01318 0012	7500	STONEHURST	$	33.08	2023	February 2024
31200	Lighting	P70 01318 0013	7276	SERPENTINE	$	33.08	2023	February 2024
31200	Lighting	P70 01318 0014	7481	STONEHURST	$	33.08	2023	February 2024
31200	Lighting	P70 01318 0015	7490	STONEHURST	$	33.08	2023	February 2024
31200	Lighting	P70 01401 0001	5283	PEPPER	$	21.91	2023	February 2024
31200	Lighting	P70 01401 0002	5275	PEPPER	$	21.91	2023	February 2024
31200	Lighting	P70 01401 0003	5267	PEPPER	$	21.91	2023	February 2024
31200	Lighting	P70 01401 0004	5259	PEPPER	$	21.91	2023	February 2024
31200	Lighting	P70 01401 0005	5251	PEPPER	$	21.91	2023	February 2024
31200	Lighting	P70 01401 0006	5243	PEPPER	$	21.91	2023	February 2024

31200	Lighting	P70 01401 0007	5235	PEPPER	$	21.91	2023	February 2024
31200	Lighting	P70 01401 0008	5229	PEPPER	$	21.91	2023	February 2024
31200	Lighting	P70 01401 0009	5223	PEPPER	$	21.91	2023	February 2024
31200	Lighting	P70 01401 0010	5217	PEPPER	$	21.91	2023	February 2024
31200	Lighting	P70 01401 0011	5211	PEPPER	$	21.91	2023	February 2024
31200	Lighting	P70 01401 0012	5224	PEPPER	$	21.91	2023	February 2024
31200	Lighting	P70 01401 0013	5230	PEPPER	$	21.91	2023	February 2024
31200	Lighting	P70 01401 0014	5236	PEPPER	$	21.91	2023	February 2024
31200	Lighting	P70 01401 0015	5244	PEPPER	$	21.91	2023	February 2024
31200	Lighting	P70 01401 0016	5252	PEPPER	$	21.91	2023	February 2024
31200	Lighting	P70 01401 0017	5260	PEPPER	$	21.91	2023	February 2024
31200	Lighting	P70 01401 0018	5258	PEPPER	$	21.91	2023	February 2024
31200	Lighting	P70 01401 0019	4700	NEPTUNE	$	21.91	2023	February 2024
31200	Lighting	P70 01401 0020	4706	NEPTUNE	$	21.91	2023	February 2024
31200	Lighting	P70 01401 0021	4706	NEBRASKA	$	21.91	2023	February 2024
31200	Lighting	P70 01401 0022	5348	POCONO	$	21.91	2023	February 2024
31200	Lighting	P70 01401 0023	5337	POCONO	$	21.91	2023	February 2024
31200	Lighting	P70 01401 0024	5331	POCONO	$	21.91	2023	February 2024
31200	Lighting	P70 01401 0025	5325	POCONO	$	21.91	2023	February 2024
31200	Lighting	P70 01401 0026	5319	POCONO	$	21.91	2023	February 2024
31200	Lighting	P70 01401 0027	5419	NAUGHTON	$	31.28	2023	February 2024
31200	Lighting	P70 01401 0028	5413	NAUGHTON	$	31.28	2023	February 2024
31200	Lighting	P70 01401 0029	5407	NAUGHTON	$	31.28	2023	February 2024
31200	Lighting	P70 01401 0030	4711	NEBRASKA	$	21.91	2023	February 2024
31200	Lighting	P70 01401 0031	4701	NEBRASKA	$	21.91	2023	February 2024
31200	Lighting	P70 01401 0032	4806	NEPTUNE	$	42.24	2023	February 2024
31200	Lighting	P70 01401 0033	4814	NEPTUNE	$	42.24	2023	February 2024
31200	Lighting	P70 01401 0034	4824	NEPTUNE	$	42.24	2023	February 2024
31200	Lighting	P70 01401 0035	4830	NEPTUNE	$	42.24	2023	February 2024
31200	Lighting	P70 01401 0036	4701	NEPTUNE	$	21.91	2023	February 2024
31200	Lighting	P70 01401 0037	4707	NEPTUNE	$	21.91	2023	February 2024
31200	Lighting	P70 01401 0038	4801	NEPTUNE	$	21.91	2023	February 2024
31200	Lighting	P70 01401 0039	4807	NEPTUNE	$	42.24	2023	February 2024
31200	Lighting	P70 01401 0040	4813	NEPTUNE	$	42.24	2023	February 2024
31200	Lighting	P70 01401 0041	4819	NEPTUNE	$	42.24	2023	February 2024
31200	Lighting	P70 01401 0042	4825	NEPTUNE	$	42.24	2023	February 2024

31200	Lighting	P70 01402 0001	5205	PEPPER	$	21.91	2023	February 2024
31200	Lighting	P70 01402 0002	5207	PACKARD	$	21.91	2023	February 2024
31200	Lighting	P70 01402 0003	5206	PACKARD	$	21.91	2023	February 2024
31200	Lighting	P70 01402 0004	5143	PEPPER	$	21.91	2023	February 2024
31200	Lighting	P70 01402 0005	5137	PEPPER	$	21.91	2023	February 2024
31200	Lighting	P70 01402 0006	5131	PEPPER	$	21.91	2023	February 2024
31200	Lighting	P70 01402 0007	5125	PEPPER	$	21.91	2023	February 2024
31200	Lighting	P70 01402 0008	5119	PEPPER	$	21.91	2023	February 2024
31200	Lighting	P70 01402 0009	5113	PEPPER	$	21.91	2023	February 2024
31200	Lighting	P70 01402 0010	5107	PEPPER	$	21.91	2023	February 2024
31200	Lighting	P70 01402 0011	5300	PACKARD	$	21.91	2023	February 2024
31200	Lighting	P70 01402 0012	5142	PEPPER	$	21.91	2023	February 2024
31200	Lighting	P70 01402 0013	5136	PEPPER	$	21.91	2023	February 2024
31200	Lighting	P70 01402 0014	5130	PEPPER	$	21.91	2023	February 2024
31200	Lighting	P70 01402 0015	5124	PEPPER	$	21.91	2023	February 2024
31200	Lighting	P70 01402 0016	5118	PEPPER	$	21.91	2023	February 2024
31200	Lighting	P70 01402 0017	5112	PEPPER	$	21.91	2023	February 2024
31200	Lighting	P70 01402 0018	5239	POCONO	$	21.91	2023	February 2024
31200	Lighting	P70 01402 0019	5247	POCONO	$	21.91	2023	February 2024
31200	Lighting	P70 01402 0020	5255	POCONO	$	21.91	2023	February 2024
31200	Lighting	P70 01402 0021	5330	PACKARD	$	21.91	2023	February 2024
31200	Lighting	P70 01402 0022	5310	PACKARD	$	21.91	2023	February 2024
31200	Lighting	P70 01402 0023	5301	POCONO	$	21.91	2023	February 2024
31200	Lighting	P70 01402 0024	5325	PACKARD	$	21.91	2023	February 2024
31200	Lighting	P70 01402 0025	5319	PACKARD	$	21.91	2023	February 2024
31200	Lighting	P70 01402 0026	5313	PACKARD	$	21.91	2023	February 2024
31200	Lighting	P70 01402 0027	5307	PACKARD	$	21.91	2023	February 2024
31200	Lighting	P70 01402 0028	5301	PACKARD	$	21.91	2023	February 2024
31200	Lighting	P70 01402 0029	5206	PEPPER	$	21.91	2023	February 2024
31200	Lighting	P70 01402 0030	5212	PEPPER	$	21.91	2023	February 2024
31200	Lighting	P70 01402 0031	5218	PEPPER	$	21.91	2023	February 2024
31200	Lighting	P70 01402 0032	5307	POCONO	$	21.91	2023	February 2024
31200	Lighting	P70 01402 0033	5313	POCONO	$	21.91	2023	February 2024
31200	Lighting	P70 01402 0034	5310	PACKARD	$	21.91	2023	February 2024
31200	Lighting	P70 01403 0001	5106	PEPPER	$	21.91	2023	February 2024
31200	Lighting	P70 01403 0002	5101	POCONO	$	21.91	2023	February 2024

31200	Lighting	P70 01403 0003	5107	POCONO	$	21.91	2023	February 2024
31200	Lighting	P70 01403 0004	5113	POCONO	$	21.91	2023	February 2024
31200	Lighting	P70 01403 0005	5119	POCONO	$	21.91	2023	February 2024
31200	Lighting	P70 01403 0006	5125	POCONO	$	21.91	2023	February 2024
31200	Lighting	P70 01403 0007	5131	POCONO	$	21.91	2023	February 2024
31200	Lighting	P70 01403 0008	5137	POCONO	$	21.91	2023	February 2024
31200	Lighting	P70 01403 0009	5201	POCONO	$	21.91	2023	February 2024
31200	Lighting	P70 01403 0010	5205	POCONO	$	21.91	2023	February 2024
31200	Lighting	P70 01403 0011	5213	POCONO	$	21.91	2023	February 2024
31200	Lighting	P70 01403 0012	5219	POCONO	$	21.91	2023	February 2024
31200	Lighting	P70 01403 0013	5227	POCONO	$	21.91	2023	February 2024
31200	Lighting	P70 01403 0014	5236	POCONO	$	21.91	2023	February 2024
31200	Lighting	P70 01403 0015	5230	POCONO	$	21.91	2023	February 2024
31200	Lighting	P70 01403 0016	5224	POCONO	$	21.91	2023	February 2024
31200	Lighting	P70 01403 0017	5218	POCONO	$	21.91	2023	February 2024
31200	Lighting	P70 01403 0018	5212	POCONO	$	21.91	2023	February 2024
31200	Lighting	P70 01403 0019	5206	POCONO	$	21.91	2023	February 2024
31200	Lighting	P70 01403 0020	5200	POCONO	$	21.91	2023	February 2024
31200	Lighting	P70 01403 0021	5321	NAPLES	$	21.91	2023	February 2024
31200	Lighting	P70 01403 0022	5329	NAPLES	$	21.91	2023	February 2024
31200	Lighting	P70 01403 0023	5335	NAPLES	$	21.91	2023	February 2024
31200	Lighting	P70 01403 0024	5341	NAPLES	$	21.91	2023	February 2024
31200	Lighting	P70 01403 0025	5347	NAPLES	$	21.91	2023	February 2024
31200	Lighting	P70 01403 0026	5073	NIELSON COURT	$	21.91	2023	February 2024
31200	Lighting	P70 01403 0027	5067	NIELSON COURT	$	21.91	2023	February 2024
31200	Lighting	P70 01403 0028	5106	POCONO	$	21.91	2023	February 2024
31200	Lighting	P70 01403 0029	5110	POCONO	$	21.91	2023	February 2024
31200	Lighting	P70 01403 0030	5114	POCONO	$	21.91	2023	February 2024
31200	Lighting	P70 01403 0031	5118	POCONO	$	21.91	2023	February 2024
31200	Lighting	P70 01403 0032	5124	POCONO	$	21.91	2023	February 2024
31200	Lighting	P70 01403 0033	5130	POCONO	$	21.91	2023	February 2024
31200	Lighting	P70 01403 0034	5300	NAPLES	$	21.91	2023	February 2024
31200	Lighting	P70 01403 0035	5306	NAPLES	$	21.91	2023	February 2024
31200	Lighting	P70 01403 0036	5312	NAPLES	$	21.91	2023	February 2024
31200	Lighting	P70 01403 0037	5318	NAPLES	$	21.91	2023	February 2024
31200	Lighting	P70 01403 0038	5324	NAPLES	$	21.91	2023	February 2024

31200	Lighting	P70 01403 0039	5330	NAPLES	$	21.91	2023	February 2024
31200	Lighting	P70 01403 0040	5336	NAPLES	$	21.91	2023	February 2024
31200	Lighting	P70 01403 0041	5342	NAPLES	$	21.91	2023	February 2024
31200	Lighting	P70 01403 0042	5348	NAPLES	$	21.91	2023	February 2024
31200	Lighting	P70 01403 0043	4900	NEBRASKA	$	21.91	2023	February 2024
31200	Lighting	P70 01404 0001	5330	POCONO	$	21.91	2023	February 2024
31200	Lighting	P70 01404 0002	5314	POCONO	$	21.91	2023	February 2024
31200	Lighting	P70 01404 0003	5308	POCONO	$	21.91	2023	February 2024
31200	Lighting	P70 01404 0004	5304	POCONO	$	21.91	2023	February 2024
31200	Lighting	P70 01404 0005	5300	POCONO	$	21.91	2023	February 2024
31200	Lighting	P70 01404 0006	5266	POCONO	$	21.91	2023	February 2024
31200	Lighting	P70 01404 0007	5260	POCONO	$	21.91	2023	February 2024
31200	Lighting	P70 01404 0008	5254	POCONO	$	21.91	2023	February 2024
31200	Lighting	P70 01404 0009	5248	POCONO	$	21.91	2023	February 2024
31200	Lighting	P70 01404 0010	4856	NEBRASKA	$	21.91	2023	February 2024
31200	Lighting	P70 01404 0011	4850	NEBRASKA	$	21.91	2023	February 2024
31200	Lighting	P70 01404 0012	4842	NEBRASKA	$	21.91	2023	February 2024
31200	Lighting	P70 01404 0013	4836	NEBRASKA	$	21.91	2023	February 2024
31200	Lighting	P70 01404 0014	4830	NEBRASKA	$	21.91	2023	February 2024
31200	Lighting	P70 01404 0015	4824	NEBRASKA	$	21.91	2023	February 2024
31200	Lighting	P70 01404 0016	4818	NEBRASKA	$	21.91	2023	February 2024
31200	Lighting	P70 01404 0017	4812	NEBRASKA	$	21.91	2023	February 2024
31200	Lighting	P70 01404 0018	4806	NEBRASKA	$	21.91	2023	February 2024
31200	Lighting	P70 01404 0019	5344	POCONO	$	21.91	2023	February 2024
31200	Lighting	P70 01404 0020	4928	NEPTUNE	$	42.24	2023	February 2024
31200	Lighting	P70 01404 0021	4917	NEPTUNE	$	42.24	2023	February 2024
31200	Lighting	P70 01404 0022	4911	NEPTUNE	$	42.24	2023	February 2024
31200	Lighting	P70 01404 0023	4849	NEBRASKA	$	21.91	2023	February 2024
31200	Lighting	P70 01404 0024	4843	NEBRASKA	$	21.91	2023	February 2024
31200	Lighting	P70 01404 0025	4837	NEBRASKA	$	21.91	2023	February 2024
31200	Lighting	P70 01404 0026	4831	NEBRASKA	$	21.91	2023	February 2024
31200	Lighting	P70 01404 0027	4825	NEBRASKA	$	21.91	2023	February 2024
31200	Lighting	P70 01404 0028	4819	NEBRASKA	$	21.91	2023	February 2024
31200	Lighting	P70 01404 0029	4813	NEBRASKA	$	21.91	2023	February 2024
31200	Lighting	P70 01404 0030	4807	NEBRASKA	$	21.91	2023	February 2024
31200	Lighting	P70 01404 0031	5400	NAUGHTON	$	21.91	2023	February 2024

31200	Lighting	P70 01404 0032	5420	NAUGHTON	$ 31.28	2023	February 2024
31200	Lighting	P70 01404 0033	5432	NAUGHTON	$ 31.28	2023	February 2024
31200	Lighting	P70 01404 0034	5438	NAUGHTON	$ 31.28	2023	February 2024
31200	Lighting	P70 01404 0035	5444	NAUGHTON	$ 31.28	2023	February 2024
31200	Lighting	P70 01404 0036	5450	NAUGHTON	$ 31.28	2023	February 2024
31200	Lighting	P70 01404 0037	5456	NAUGHTON	$ 31.28	2023	February 2024
31200	Lighting	P70 01404 0038	5462	NAUGHTON	$ 31.28	2023	February 2024
31200	Lighting	P70 01404 0039	5468	NAUGHTON	$ 31.28	2023	February 2024
31200	Lighting	P70 01404 0040	5474	NAUGHTON	$ 31.28	2023	February 2024
31200	Lighting	P70 01404 0041	5479	NAUGHTON	$ 31.28	2023	February 2024
31200	Lighting	P70 01404 0042	5473	NAUGHTON	$ 31.28	2023	February 2024
31200	Lighting	P70 01404 0043	5467	NAUGHTON	$ 31.28	2023	February 2024
31200	Lighting	P70 01404 0044	5461	NAUGHTON	$ 31.28	2023	February 2024
31200	Lighting	P70 01404 0045	5455	NAUGHTON	$ 31.28	2023	February 2024
31200	Lighting	P70 01404 0046	5449	NAUGHTON	$ 31.28	2023	February 2024
31200	Lighting	P70 01404 0047	5443	NAUGHTON	$ 31.28	2023	February 2024
31200	Lighting	P70 01404 0048	5437	NAUGHTON	$ 31.28	2023	February 2024
31200	Lighting	P70 01404 0049	5431	NAUGHTON	$ 31.28	2023	February 2024
31200	Lighting	P70 01404 0050	5425	NAUGHTON	$ 31.28	2023	February 2024
31200	Lighting	P70 01404 0051	4856	NEPTUNE	$ 42.24	2023	February 2024
31200	Lighting	P70 01404 0052	4862	NEPTUNE	$ 42.24	2023	February 2024
31200	Lighting	P70 01404 0053	4868	NEPTUNE	$ 42.24	2023	February 2024
31200	Lighting	P70 01404 0054	4874	NEPTUNE	$ 42.24	2023	February 2024
31200	Lighting	P70 01404 0055	4880	NEPTUNE	$ 42.24	2023	February 2024
31200	Lighting	P70 01404 0056	4900	NEPTUNE	$ 42.24	2023	February 2024
31200	Lighting	P70 01404 0057	4906	NEPTUNE	$ 42.24	2023	February 2024
31200	Lighting	P70 01404 0058	4912	NEPTUNE	$ 42.24	2023	February 2024
31200	Lighting	P70 01404 0059	4918	NEPTUNE	$ 42.24	2023	February 2024
31200	Lighting	P70 01404 0060	4924	NEPTUNE	$ 42.24	2023	February 2024
31200	Lighting	P70 01404 0061	4855	NEPTUNE	$ 42.24	2023	February 2024
31200	Lighting	P70 01404 0062	4861	NEPTUNE	$ 42.24	2023	February 2024
31200	Lighting	P70 01404 0063	4867	NEPTUNE	$ 42.24	2023	February 2024
31200	Lighting	P70 01404 0064	4873	NEPTUNE	$ 42.24	2023	February 2024
31200	Lighting	P70 01404 0065	5501	NEVILLE	$ 42.24	2023	February 2024
31200	Lighting	P70 01404 0066	5507	NEVILLE	$ 42.24	2023	February 2024
31200	Lighting	P70 01404 0067	4866	NELAPARK	$ 42.24	2023	February 2024

31200	Lighting	P70 01404 0068	4860	NELAPARK	$ 42.24	2023	February 2024
31200	Lighting	P70 01404 0069	4854	NELAPARK	$ 42.24	2023	February 2024
31200	Lighting	P70 01404 0070	4848	NELAPARK	$ 42.24	2023	February 2024
31200	Lighting	P70 01404 0071	4901	NEPTUNE	$ 42.24	2023	February 2024
31200	Lighting	P70 01404 0072	5506	NEVILLE	$ 42.24	2023	February 2024
31200	Lighting	P70 01404 0073	5512	NEVILLE	$ 42.24	2023	February 2024
31200	Lighting	P70 01404 0074	5518	NEVILLE	$ 42.24	2023	February 2024
31200	Lighting	P70 01405 0001	5242	POCONO	$ 21.91	2023	February 2024
31200	Lighting	P70 01405 0002	4886	NEBRASKA	$ 21.91	2023	February 2024
31200	Lighting	P70 01405 0003	4880	NEBRASKA	$ 21.91	2023	February 2024
31200	Lighting	P70 01405 0004	4874	NEBRASKA	$ 21.91	2023	February 2024
31200	Lighting	P70 01405 0005	4868	NEBRASKA	$ 21.91	2023	February 2024
31200	Lighting	P70 01405 0006	4862	NEBRASKA	$ 21.91	2023	February 2024
31200	Lighting	P70 01405 0018	4901	NEBRASKA	$ 21.91	2023	February 2024
31200	Lighting	P70 01405 0019	5406	NAPLES	$ 42.24	2023	February 2024
31200	Lighting	P70 01405 0020	5412	NAPLES	$ 42.24	2023	February 2024
31200	Lighting	P70 01405 0021	5418	NAPLES	$ 42.24	2023	February 2024
31200	Lighting	P70 01405 0022	5424	NAPLES	$ 42.24	2023	February 2024
31200	Lighting	P70 01405 0023	5430	NAPLES	$ 42.24	2023	February 2024
31200	Lighting	P70 01405 0024	5436	NAPLES	$ 42.24	2023	February 2024
31200	Lighting	P70 01405 0025	5442	NAPLES	$ 42.24	2023	February 2024
31200	Lighting	P70 01405 0026	5448	NAPLES	$ 42.24	2023	February 2024
31200	Lighting	P70 01405 0027	5454	NAPLES	$ 42.24	2023	February 2024
31200	Lighting	P70 01405 0028	5013	NEPTUNE	$ 42.24	2023	February 2024
31200	Lighting	P70 01405 0029	5007	NEPTUNE	$ 42.24	2023	February 2024
31200	Lighting	P70 01405 0030	5001	NEPTUNE	$ 31.28	2023	February 2024
31200	Lighting	P70 01405 0031	4941	NEPTUNE	$ 31.28	2023	February 2024
31200	Lighting	P70 01405 0032	4935	NEPTUNE	$ 42.24	2023	February 2024
31200	Lighting	P70 01405 0033	4929	NEPTUNE	$ 42.24	2023	February 2024
31200	Lighting	P70 01405 0034	5006	NEPTUNE	$ 42.24	2023	February 2024
31200	Lighting	P70 01405 0035	5437	NAPLES	$ 42.24	2023	February 2024
31200	Lighting	P70 01405 0036	5431	NAPLES	$ 42.24	2023	February 2024
31200	Lighting	P70 01405 0037	5425	NAPLES	$ 42.24	2023	February 2024
31200	Lighting	P70 01405 0038	5419	NAPLES	$ 42.24	2023	February 2024
31200	Lighting	P70 01405 0039	5413	NAPLES	$ 42.24	2023	February 2024
31200	Lighting	P70 01405 0040	5407	NAPLES	$ 42.24	2023	February 2024

31200	Lighting	P70 01405 0041	4885	NEBRASKA	$ 21.91	2023	February 2024
31200	Lighting	P70 01405 0042	4879	NEBRASKA	$ 21.91	2023	February 2024
31200	Lighting	P70 01405 0043	4873	NEBRASKA	$ 21.91	2023	February 2024
31200	Lighting	P70 01405 0044	4867	NEBRASKA	$ 21.91	2023	February 2024
31200	Lighting	P70 01405 0045	4861	NEBRASKA	$ 21.91	2023	February 2024
31200	Lighting	P70 01405 0046	4855	NEBRASKA	$ 21.91	2023	February 2024
31200	Lighting	P70 01405 0047	5480	NAUGHTON	$ 31.28	2023	February 2024
31200	Lighting	P70 01405 0048	5486	NAUGHTON	$ 31.28	2023	February 2024
31200	Lighting	P70 01405 0049	5006	NEYER COURT	$ 31.28	2023	February 2024
31200	Lighting	P70 01405 0050	5012	NEYER COURT	$ 31.28	2023	February 2024
31200	Lighting	P70 01405 0051	5013	NEYER COURT	$ 31.28	2023	February 2024
31200	Lighting	P70 01405 0052	5007	NEYER COURT	$ 31.28	2023	February 2024
31200	Lighting	P70 01405 0053	5492	NAUGHTON	$ 31.28	2023	February 2024
31200	Lighting	P70 01405 0054	5494	NAUGHTON	$ 31.28	2023	February 2024
31200	Lighting	P70 01405 0055	5000	NEPTUNE	$ 31.28	2023	February 2024
31200	Lighting	P70 01405 0056	5491	NAUGHTON	$ 31.28	2023	February 2024
31200	Lighting	P70 01405 0057	5485	NAUGHTON	$ 31.28	2023	February 2024
31200	Lighting	P70 01405 0058	4930	NEPTUNE	$ 42.24	2023	February 2024
31200	Lighting	P70 01405 0059	5497	NAUGHTON	$ 31.28	2023	February 2024
31200	Lighting	P70 01406 0001	5524	NEVILLE	$ 42.24	2023	February 2024
31200	Lighting	P70 01406 0002	5530	NEVILLE	$ 42.24	2023	February 2024
31200	Lighting	P70 01406 0003	4900	POWELL ROAD	$ 42.24	2023	February 2024
31200	Lighting	P70 01406 0004	4906	POWELL ROAD	$ 42.24	2023	February 2024
31200	Lighting	P70 01406 0005	4912	POWELL ROAD	$ 42.24	2023	February 2024
31200	Lighting	P70 01406 0006	4918	POWELL ROAD	$ 42.24	2023	February 2024
31200	Lighting	P70 01406 0007	4924	POWELL ROAD	$ 42.24	2023	February 2024
31200	Lighting	P70 01406 0008	4930	POWELL ROAD	$ 42.24	2023	February 2024
31200	Lighting	P70 01406 0009	4936	POWELL ROAD	$ 42.24	2023	February 2024
31200	Lighting	P70 01406 0010	4942	POWELL ROAD	$ 42.24	2023	February 2024
31200	Lighting	P70 01406 0011	4948	POWELL ROAD	$ 42.24	2023	February 2024
31200	Lighting	P70 01406 0012	4954	POWELL ROAD	$ 42.24	2023	February 2024
31200	Lighting	P70 01406 0013	5000	POWELL ROAD	$ 42.24	2023	February 2024
31200	Lighting	P70 01406 0014	5006	POWELL ROAD	$ 42.24	2023	February 2024
31200	Lighting	P70 01406 0017	5001	POWELL ROAD	$ 42.24	2023	February 2024
31200	Lighting	P70 01406 0018	5601	RICE PLACE	$ 42.24	2023	February 2024
31200	Lighting	P70 01406 0019	4947	POWELL ROAD	$ 42.24	2023	February 2024

31200	Lighting	P70 01406 0020	4941	POWELL ROAD	$ 42.24	2023	February 2024
31200	Lighting	P70 01406 0021	4935	POWELL ROAD	$ 42.24	2023	February 2024
31200	Lighting	P70 01406 0022	4929	POWELL ROAD	$ 42.24	2023	February 2024
31200	Lighting	P70 01406 0023	4923	POWELL ROAD	$ 42.24	2023	February 2024
31200	Lighting	P70 01406 0024	4917	POWELL ROAD	$ 42.24	2023	February 2024
31200	Lighting	P70 01406 0025	4911	POWELL ROAD	$ 42.24	2023	February 2024
31200	Lighting	P70 01406 0026	4905	POWELL ROAD	$ 42.24	2023	February 2024
31200	Lighting	P70 01406 0027	4901	POWELL ROAD	$ 42.24	2023	February 2024
31200	Lighting	P70 01406 0028	4881	POWELL ROAD	$ 42.24	2023	February 2024
31200	Lighting	P70 01407 0001	4840	NEPTUNE	$ 42.24	2023	February 2024
31200	Lighting	P70 01407 0002	4848	NEPTUNE	$ 42.24	2023	February 2024
31200	Lighting	P70 01407 0003	4831	NEPTUNE	$ 42.24	2023	February 2024
31200	Lighting	P70 01407 0004	4837	NEPTUNE	$ 42.24	2023	February 2024
31200	Lighting	P70 01407 0005	4843	NEPTUNE	$ 42.24	2023	February 2024
31200	Lighting	P70 01407 0006	4849	NEPTUNE	$ 42.24	2023	February 2024
31200	Lighting	P70 01407 0007	4842	NELAPARK	$ 42.24	2023	February 2024
31200	Lighting	P70 01407 0008	4836	NELAPARK	$ 42.24	2023	February 2024
31200	Lighting	P70 01407 0009	4830	NELAPARK	$ 42.24	2023	February 2024
31200	Lighting	P70 01407 0010	4824	NELAPARK	$ 42.24	2023	February 2024
31200	Lighting	P70 01407 0011	4818	NELAPARK	$ 42.24	2023	February 2024
31200	Lighting	P70 01407 0012	4812	NELAPARK	$ 42.24	2023	February 2024
31200	Lighting	P70 01407 0013	4817	NELAPARK	$ 42.24	2023	February 2024
31200	Lighting	P70 01407 0014	4825	NELAPARK	$ 42.24	2023	February 2024
31200	Lighting	P70 01407 0015	4831	NELAPARK	$ 42.24	2023	February 2024
31200	Lighting	P70 01407 0016	4837	NELAPARK	$ 42.24	2023	February 2024
31200	Lighting	P70 01407 0017	4843	NELAPARK	$ 42.24	2023	February 2024
31200	Lighting	P70 01407 0018	4849	NELAPARK	$ 42.24	2023	February 2024
31200	Lighting	P70 01407 0019	4853	NELAPARK	$ 42.24	2023	February 2024
31200	Lighting	P70 01407 0020	4859	NELAPARK	$ 42.24	2023	February 2024
31200	Lighting	P70 01407 0021	4865	NELAPARK	$ 42.24	2023	February 2024
31200	Lighting	P70 01407 0022	5525	NEVILLE	$ 42.24	2023	February 2024
31200	Lighting	P70 01407 0023	5531	NEVILLE	$ 42.24	2023	February 2024
31200	Lighting	P70 01407 0024	5537	NEVILLE	$ 42.24	2023	February 2024
31200	Lighting	P70 01407 0025	4864	POWELL ROAD	$ 42.24	2023	February 2024
31200	Lighting	P70 01407 0026	4858	POWELL ROAD	$ 42.24	2023	February 2024
31200	Lighting	P70 01407 0027	4852	POWELL ROAD	$ 42.24	2023	February 2024

31200	Lighting	P70 01407 0028	4846	POWELL ROAD	$	42.24	2023	February 2024
31200	Lighting	P70 01407 0029	4840	POWELL ROAD	$	42.24	2023	February 2024
31200	Lighting	P70 01407 0030	4834	POWELL ROAD	$	42.24	2023	February 2024
31200	Lighting	P70 01407 0031	4828	POWELL ROAD	$	42.24	2023	February 2024
31200	Lighting	P70 01407 0032	4822	POWELL ROAD	$	42.24	2023	February 2024
31200	Lighting	P70 01407 0033	4816	POWELL ROAD	$	42.24	2023	February 2024
31200	Lighting	P70 01407 0034	4810	POWELL ROAD	$	42.24	2023	February 2024
31200	Lighting	P70 01407 0035	4875	POWELL ROAD	$	42.24	2023	February 2024
31200	Lighting	P70 01407 0036	4869	POWELL ROAD	$	42.24	2023	February 2024
31200	Lighting	P70 01407 0037	4863	POWELL ROAD	$	42.24	2023	February 2024
31200	Lighting	P70 01407 0038	4857	POWELL ROAD	$	42.24	2023	February 2024
31200	Lighting	P70 01407 0039	4851	POWELL ROAD	$	42.24	2023	February 2024
31200	Lighting	P70 01407 0040	4845	POWELL ROAD	$	42.24	2023	February 2024
31200	Lighting	P70 01407 0041	4839	POWELL ROAD	$	42.24	2023	February 2024
31200	Lighting	P70 01407 0042	4833	POWELL ROAD	$	42.24	2023	February 2024
31200	Lighting	P70 01407 0043	4827	POWELL ROAD	$	42.24	2023	February 2024
31200	Lighting	P70 01407 0044	4821	POWELL ROAD	$	42.24	2023	February 2024
31200	Lighting	P70 01407 0045	4815	POWELL ROAD	$	42.24	2023	February 2024
31200	Lighting	P70 01407 0046	4809	POWELL ROAD	$	42.24	2023	February 2024
31200	Lighting	P70 01408 0001	5766	BETH	$	22.94	2023	February 2024
31200	Lighting	P70 01408 0002	5770	BETH	$	22.94	2023	February 2024
31200	Lighting	P70 01408 0003	5774	BETH	$	22.94	2023	February 2024
31200	Lighting	P70 01408 0004	5675	BOTKINS	$	22.94	2023	February 2024
31200	Lighting	P70 01408 0005	5669	BOTKINS	$	22.94	2023	February 2024
31200	Lighting	P70 01408 0006	5661	BOTKINS	$	22.94	2023	February 2024
31200	Lighting	P70 01408 0007	5653	BOTKINS	$	22.94	2023	February 2024
31200	Lighting	P70 01408 0008	5645	BOTKINS	$	22.94	2023	February 2024
31200	Lighting	P70 01408 0009	5637	BOTKINS	$	22.94	2023	February 2024
31200	Lighting	P70 01408 0010	5638	BOTKINS	$	22.94	2023	February 2024
31200	Lighting	P70 01408 0011	5646	BOTKINS	$	22.94	2023	February 2024
31200	Lighting	P70 01408 0012	5654	BOTKINS	$	22.94	2023	February 2024
31200	Lighting	P70 01408 0013	5662	BOTKINS	$	22.94	2023	February 2024
31200	Lighting	P70 01408 0014	5670	BOTKINS	$	22.94	2023	February 2024
31200	Lighting	P70 01408 0015	5678	BOTKINS	$	22.94	2023	February 2024
31200	Lighting	P70 01408 0016	5686	BOTKINS	$	22.94	2023	February 2024
31200	Lighting	P70 01408 0017	5708	BOTKINS	$	22.94	2023	February 2024

31200	Lighting	P70 01408 0018	5720	BOTKINS	$	22.94	2023	February 2024
31200	Lighting	P70 01408 0019	5728	BOTKINS	$	22.94	2023	February 2024
31200	Lighting	P70 01408 0020	5736	BOTKINS	$	22.94	2023	February 2024
31200	Lighting	P70 01408 0021	5744	BOTKINS	$	22.94	2023	February 2024
31200	Lighting	P70 01408 0022	5752	BOTKINS	$	22.94	2023	February 2024
31200	Lighting	P70 01408 0023	5897	BEECHAM	$	22.94	2023	February 2024
31200	Lighting	P70 01408 0024	5774	BOTKINS	$	22.94	2023	February 2024
31200	Lighting	P70 01408 0025	5896	BEECHAM	$	22.94	2023	February 2024
31200	Lighting	P70 01408 0026	5892	BEECHAM	$	22.94	2023	February 2024
31200	Lighting	P70 01408 0027	5891	BEECHAM	$	22.94	2023	February 2024
31200	Lighting	P70 01408 0028	5879	BEECHAM	$	22.94	2023	February 2024
31200	Lighting	P70 01408 0029	5875	BEECHAM	$	22.94	2023	February 2024
31200	Lighting	P70 01408 0030	5869	BEECHAM	$	22.94	2023	February 2024
31200	Lighting	P70 01408 0031	5863	BEECHAM	$	22.94	2023	February 2024
31200	Lighting	P70 01408 0032	5857	BEECHAM	$	22.94	2023	February 2024
31200	Lighting	P70 01408 0033	5851	BEECHAM	$	22.94	2023	February 2024
31200	Lighting	P70 01408 0034	5845	BEECHAM	$	22.94	2023	February 2024
31200	Lighting	P70 01408 0035	5839	BEECHAM	$	22.94	2023	February 2024
31200	Lighting	P70 01408 0036	5833	BEECHAM	$	22.94	2023	February 2024
31200	Lighting	P70 01408 0037	5827	BEECHAM	$	22.94	2023	February 2024
31200	Lighting	P70 01408 0038	5821	BEECHAM	$	22.94	2023	February 2024
31200	Lighting	P70 01408 0039	5815	BEECHAM	$	22.94	2023	February 2024
31200	Lighting	P70 01408 0040	5814	BEECHAM	$	22.94	2023	February 2024
31200	Lighting	P70 01408 0041	5700	BELMAR	$	22.94	2023	February 2024
31200	Lighting	P70 01408 0042	5701	BELMAR	$	22.94	2023	February 2024
31200	Lighting	P70 01408 0043	5844	BEECHAM	$	22.94	2023	February 2024
31200	Lighting	P70 01408 0044	5856	BEECHAM	$	22.94	2023	February 2024
31200	Lighting	P70 01408 0045	5864	BEECHAM	$	22.94	2023	February 2024
31200	Lighting	P70 01408 0046	5870	BEECHAM	$	22.94	2023	February 2024
31200	Lighting	P70 01408 0047	5876	BEECHAM	$	22.94	2023	February 2024
31200	Lighting	P70 01408 0048	5880	BEECHAM	$	22.94	2023	February 2024
31200	Lighting	P70 01408 0049	5884	BEECHAM	$	22.94	2023	February 2024
31200	Lighting	P70 01408 0050	5888	BEECHAM	$	22.94	2023	February 2024
31200	Lighting	P70 01408 0051	5749	BELMAR	$	22.94	2023	February 2024
31200	Lighting	P70 01408 0052	5745	BELMAR	$	22.94	2023	February 2024
31200	Lighting	P70 01408 0053	5741	BELMAR	$	22.94	2023	February 2024

31200	Lighting	P70 01408 0054	5735	BELMAR	$	22.94	2023	February 2024
31200	Lighting	P70 01408 0055	5729	BELMAR	$	22.94	2023	February 2024
31200	Lighting	P70 01408 0056	5723	BELMAR	$	22.94	2023	February 2024
31200	Lighting	P70 01408 0057	5717	BELMAR	$	22.94	2023	February 2024
31200	Lighting	P70 01408 0058	5709	BELMAR	$	22.94	2023	February 2024
31200	Lighting	P70 01408 0059	5706	BELMAR	$	22.94	2023	February 2024
31200	Lighting	P70 01408 0060	5712	BELMAR	$	22.94	2023	February 2024
31200	Lighting	P70 01408 0061	5718	BELMAR	$	22.94	2023	February 2024
31200	Lighting	P70 01408 0062	5724	BELMAR	$	22.94	2023	February 2024
31200	Lighting	P70 01408 0063	5730	BELMAR	$	22.94	2023	February 2024
31200	Lighting	P70 01408 0064	5736	BELMAR	$	22.94	2023	February 2024
31200	Lighting	P70 01408 0065	5742	BELMAR	$	22.94	2023	February 2024
31200	Lighting	P70 01408 0066	5748	BELMAR	$	22.94	2023	February 2024
31200	Lighting	P70 01409 0001	5917	ROSALIE	$	24.32	2023	February 2024
31200	Lighting	P70 01409 0002	5911	ROSALIE	$	24.32	2023	February 2024
31200	Lighting	P70 01409 0003	5907	ROSALIE	$	24.32	2023	February 2024
31200	Lighting	P70 01409 0004	5901	ROSALIE	$	24.32	2023	February 2024
31200	Lighting	P70 01409 0005	5310	RYE DRIVE	$	24.32	2023	February 2024
31200	Lighting	P70 01409 0006	5316	RYE DRIVE	$	24.32	2023	February 2024
31200	Lighting	P70 01409 0007	5322	RYE DRIVE	$	24.32	2023	February 2024
31200	Lighting	P70 01409 0008	5321	RYE DRIVE	$	24.32	2023	February 2024
31200	Lighting	P70 01409 0009	5315	RYE DRIVE	$	24.32	2023	February 2024
31200	Lighting	P70 01409 0010	5906	ROSALIE	$	24.32	2023	February 2024
31200	Lighting	P70 01409 0011	5506	RAYMOND	$	24.32	2023	February 2024
31200	Lighting	P70 01409 0012	5512	RAYMOND	$	24.32	2023	February 2024
31200	Lighting	P70 01409 0013	5513	RAYMOND	$	24.32	2023	February 2024
31200	Lighting	P70 01409 0014	5507	RAYMOND	$	24.32	2023	February 2024
31200	Lighting	P70 01409 0015	5916	ROSALIE	$	24.32	2023	February 2024
31200	Lighting	P70 01409 0016	5944	ROSALIE	$	24.32	2023	February 2024
31200	Lighting	P70 01409 0035	5761	BETH	$	22.94	2023	February 2024
31200	Lighting	P70 01409 0036	5757	BETH	$	22.94	2023	February 2024
31200	Lighting	P70 01409 0037	5753	BETH	$	22.94	2023	February 2024
31200	Lighting	P70 01409 0038	5749	BETH	$	22.94	2023	February 2024
31200	Lighting	P70 01409 0039	5745	BETH	$	22.94	2023	February 2024
31200	Lighting	P70 01409 0040	5741	BETH	$	22.94	2023	February 2024
31200	Lighting	P70 01409 0041	5737	BETH	$	22.94	2023	February 2024

31200	Lighting	P70 01409 0042	5733	BETH	$	22.94	2023	February 2024
31200	Lighting	P70 01409 0043	5734	BETH	$	22.94	2023	February 2024
31200	Lighting	P70 01409 0044	5738	BETH	$	22.94	2023	February 2024
31200	Lighting	P70 01409 0045	5742	BETH	$	22.94	2023	February 2024
31200	Lighting	P70 01409 0046	5746	BETH	$	22.94	2023	February 2024
31200	Lighting	P70 01409 0047	5750	BETH	$	22.94	2023	February 2024
31200	Lighting	P70 01409 0048	5754	BETH	$	22.94	2023	February 2024
31200	Lighting	P70 01409 0049	5758	BETH	$	22.94	2023	February 2024
31200	Lighting	P70 01409 0050	5762	BETH	$	22.94	2023	February 2024
31200	Lighting	P70 01410 0001	5360	FISHBURG	$	24.32	2023	February 2024
31200	Lighting	P70 01410 0002	5991	RENA	$	24.32	2023	February 2024
31200	Lighting	P70 01410 0003	5985	RENA	$	24.32	2023	February 2024
31200	Lighting	P70 01410 0004	5979	RENA	$	24.32	2023	February 2024
31200	Lighting	P70 01410 0005	5973	RENA	$	24.32	2023	February 2024
31200	Lighting	P70 01410 0006	5974	RENA	$	24.32	2023	February 2024
31200	Lighting	P70 01410 0007	5980	RENA	$	24.32	2023	February 2024
31200	Lighting	P70 01410 0008	5986	RENA	$	24.32	2023	February 2024
31200	Lighting	P70 01410 0009	5992	RENA	$	24.32	2023	February 2024
31200	Lighting	P70 01410 0010	5370	FISHBURG	$	24.32	2023	February 2024
31200	Lighting	P70 01410 0011	5380	FISHBURG	$	24.32	2023	February 2024
31200	Lighting	P70 01410 0012	5989	ROSALIE	$	24.32	2023	February 2024
31200	Lighting	P70 01410 0013	5981	ROSALIE	$	24.32	2023	February 2024
31200	Lighting	P70 01410 0014	5975	ROSALIE	$	24.32	2023	February 2024
31200	Lighting	P70 01410 0015	5969	ROSALIE	$	24.32	2023	February 2024
31200	Lighting	P70 01410 0016	5963	ROSALIE	$	24.32	2023	February 2024
31200	Lighting	P70 01410 0017	5957	ROSALIE	$	24.32	2023	February 2024
31200	Lighting	P70 01410 0018	5933	ROSALIE	$	24.32	2023	February 2024
31200	Lighting	P70 01410 0019	5929	ROSALIE	$	24.32	2023	February 2024
31200	Lighting	P70 01410 0020	5927	ROSALIE	$	24.32	2023	February 2024
31200	Lighting	P70 01410 0021	5925	ROSALIE	$	24.32	2023	February 2024
31200	Lighting	P70 01410 0022	5921	ROSALIE	$	24.32	2023	February 2024
31200	Lighting	P70 01410 0023	5926	ROSALIE	$	24.32	2023	February 2024
31200	Lighting	P70 01410 0024	5932	ROSALIE	$	24.32	2023	February 2024
31200	Lighting	P70 01410 0025	5938	ROSALIE	$	24.32	2023	February 2024
31200	Lighting	P70 01410 0026	5950	ROSALIE	$	24.32	2023	February 2024
31200	Lighting	P70 01410 0027	5956	ROSALIE	$	24.32	2023	February 2024

31200	Lighting	P70 01410 0028	5962	ROSALIE	$	24.32	2023	February 2024
31200	Lighting	P70 01410 0029	5968	ROSALIE	$	24.32	2023	February 2024
31200	Lighting	P70 01410 0030	5974	ROSALIE	$	24.32	2023	February 2024
31200	Lighting	P70 01410 0031	5980	ROSALIE	$	24.32	2023	February 2024
31200	Lighting	P70 01410 0032	5988	ROSALIE	$	24.32	2023	February 2024
31200	Lighting	P70 01410 0033	5430	FISHBURG	$	24.32	2023	February 2024
31200	Lighting	P70 01410 0049	5781	BETH	$	22.94	2023	February 2024
31200	Lighting	P70 01410 0050	5777	BETH	$	22.94	2023	February 2024
31200	Lighting	P70 01410 0051	5773	BETH	$	22.94	2023	February 2024
31200	Lighting	P70 01410 0052	5769	BETH	$	22.94	2023	February 2024
31200	Lighting	P70 01410 0053	5765	BETH	$	22.94	2023	February 2024
31200	Lighting	P70 01410 0054	5512	FISHBURG	$	22.94	2023	February 2024
31200	Lighting	P70 01411 0001	5959	BAVARIA	$	22.94	2023	February 2024
31200	Lighting	P70 01411 0002	5945	BAVARIA	$	22.94	2023	February 2024
31200	Lighting	P70 01411 0003	5937	BAVARIA	$	22.94	2023	February 2024
31200	Lighting	P70 01411 0004	5931	BAVARIA	$	22.94	2023	February 2024
31200	Lighting	P70 01411 0005	5780	BETH	$	22.94	2023	February 2024
31200	Lighting	P70 01411 0006	5911	BAVARIA	$	22.94	2023	February 2024
31200	Lighting	P70 01411 0007	5912	BAVARIA	$	22.94	2023	February 2024
31200	Lighting	P70 01411 0008	5934	BAVARIA	$	22.94	2023	February 2024
31200	Lighting	P70 01411 0009	5944	BAVARIA	$	22.94	2023	February 2024
31200	Lighting	P70 01411 0010	5950	BAVARIA	$	22.94	2023	February 2024
31200	Lighting	P70 01411 0011	5540	FISHBURG	$	22.94	2023	February 2024
31200	Lighting	P70 01411 0012	5550	FISHBURG	$	22.94	2023	February 2024
31200	Lighting	P70 01411 0013	5560	FISHBURG	$	22.94	2023	February 2024
31200	Lighting	P70 01411 0014	5570	FISHBURG	$	22.94	2023	February 2024
31200	Lighting	P70 01411 0015	5580	FISHBURG	$	22.94	2023	February 2024
31200	Lighting	P70 01411 0016	5867	BETH	$	22.94	2023	February 2024
31200	Lighting	P70 01411 0017	5861	BETH	$	22.94	2023	February 2024
31200	Lighting	P70 01411 0018	5855	BETH	$	22.94	2023	February 2024
31200	Lighting	P70 01411 0019	5849	BETH	$	22.94	2023	February 2024
31200	Lighting	P70 01411 0020	5843	BETH	$	22.94	2023	February 2024
31200	Lighting	P70 01411 0021	5837	BETH	$	22.94	2023	February 2024
31200	Lighting	P70 01411 0022	5831	BETH	$	22.94	2023	February 2024
31200	Lighting	P70 01411 0023	5825	BETH	$	22.94	2023	February 2024
31200	Lighting	P70 01411 0024	5819	BETH	$	22.94	2023	February 2024

31200	Lighting	P70 01411 0025	5813	BETH	$	22.94	2023	February 2024
31200	Lighting	P70 01411 0026	5807	BETH	$	22.94	2023	February 2024
31200	Lighting	P70 01411 0027	5806	BETH	$	22.94	2023	February 2024
31200	Lighting	P70 01411 0028	5814	BETH	$	22.94	2023	February 2024
31200	Lighting	P70 01411 0029	5820	BETH	$	22.94	2023	February 2024
31200	Lighting	P70 01411 0030	5828	BETH	$	22.94	2023	February 2024
31200	Lighting	P70 01411 0031	5834	BETH	$	22.94	2023	February 2024
31200	Lighting	P70 01411 0032	5840	BETH	$	22.94	2023	February 2024
31200	Lighting	P70 01411 0033	5846	BETH	$	22.94	2023	February 2024
31200	Lighting	P70 01411 0034	5852	BETH	$	22.94	2023	February 2024
31200	Lighting	P70 01411 0035	5858	BETH	$	22.94	2023	February 2024
31200	Lighting	P70 01411 0036	5864	BETH	$	22.94	2023	February 2024
31200	Lighting	P70 01411 0037	5773	BOTKINS	$	22.94	2023	February 2024
31200	Lighting	P70 01411 0038	5765	BOTKINS	$	22.94	2023	February 2024
31200	Lighting	P70 01411 0039	5757	BOTKINS	$	22.94	2023	February 2024
31200	Lighting	P70 01411 0040	5749	BOTKINS	$	22.94	2023	February 2024
31200	Lighting	P70 01411 0041	5741	BOTKINS	$	22.94	2023	February 2024
31200	Lighting	P70 01411 0042	5733	BOTKINS	$	22.94	2023	February 2024
31200	Lighting	P70 01411 0043	5725	BOTKINS	$	22.94	2023	February 2024
31200	Lighting	P70 01411 0044	5717	BOTKINS	$	22.94	2023	February 2024
31200	Lighting	P70 01411 0045	5709	BOTKINS	$	22.94	2023	February 2024
31200	Lighting	P70 01411 0046	5902	BAVARIA	$	22.94	2023	February 2024
31200	Lighting	P70 01411 0047	5901	BAVARIA	$	22.94	2023	February 2024
31200	Lighting	P70 01411 0048	5951	BAVARIA	$	22.94	2023	February 2024
31200	Lighting	P70 01412 0001	5731	BETH	$	22.94	2023	February 2024
31200	Lighting	P70 01412 0008	5701	BETH	$	23.13	2023	February 2024
31200	Lighting	P70 01412 0009	5705	BETH	$	23.13	2023	February 2024
31200	Lighting	P70 01412 0010	5709	BETH	$	22.94	2023	February 2024
31200	Lighting	P70 01412 0011	5713	BETH	$	22.94	2023	February 2024
31200	Lighting	P70 01412 0012	5717	BETH	$	22.94	2023	February 2024
31200	Lighting	P70 01412 0013	5721	BETH	$	22.94	2023	February 2024
31200	Lighting	P70 01412 0014	5725	BETH	$	22.94	2023	February 2024
31200	Lighting	P70 01412 0015	5732	BETH	$	22.94	2023	February 2024
31200	Lighting	P70 01412 0016	5730	BETH	$	22.94	2023	February 2024
31200	Lighting	P70 01412 0017	5728	BETH	$	22.94	2023	February 2024
31200	Lighting	P70 01412 0018	5724	BETH	$	22.94	2023	February 2024

31200	Lighting	P70 01412 0019	5720	BETH	$	22.94	2023	February 2024
31200	Lighting	P70 01412 0020	5716	BETH	$	22.94	2023	February 2024
31200	Lighting	P70 01412 0021	5712	BETH	$	22.94	2023	February 2024
31200	Lighting	P70 01412 0022	5708	BETH	$	22.94	2023	February 2024
31200	Lighting	P70 01412 0023	5704	BETH	$	23.13	2023	February 2024
31200	Lighting	P70 01412 0024	5509	SHADY OAK	$	23.13	2023	February 2024
31200	Lighting	P70 01412 0025	5401	BARNARD	$	23.13	2023	February 2024
31200	Lighting	P70 01412 0026	5407	BARNARD	$	23.13	2023	February 2024
31200	Lighting	P70 01412 0027	5413	BARNARD	$	23.13	2023	February 2024
31200	Lighting	P70 01412 0028	5423	BARNARD	$	23.13	2023	February 2024
31200	Lighting	P70 01412 0029	5431	BARNARD	$	23.13	2023	February 2024
31200	Lighting	P70 01412 0030	5439	BARNARD	$	23.13	2023	February 2024
31200	Lighting	P70 01412 0031	5447	BARNARD	$	23.13	2023	February 2024
31200	Lighting	P70 01412 0032	5601	BOTKINS	$	23.13	2023	February 2024
31200	Lighting	P70 01412 0033	5605	BOTKINS	$	22.94	2023	February 2024
31200	Lighting	P70 01412 0034	5611	BOTKINS	$	22.94	2023	February 2024
31200	Lighting	P70 01412 0035	5615	BOTKINS	$	22.94	2023	February 2024
31200	Lighting	P70 01412 0036	5623	BOTKINS	$	22.94	2023	February 2024
31200	Lighting	P70 01412 0037	5631	BOTKINS	$	22.94	2023	February 2024
31200	Lighting	P70 01412 0038	5630	BOTKINS	$	22.94	2023	February 2024
31200	Lighting	P70 01412 0039	5622	BOTKINS	$	22.94	2023	February 2024
31200	Lighting	P70 01412 0040	5614	BOTKINS	$	22.94	2023	February 2024
31200	Lighting	P70 01412 0041	5471	BARNARD	$	23.13	2023	February 2024
31200	Lighting	P70 01412 0042	5479	BARNARD	$	23.13	2023	February 2024
31200	Lighting	P70 01412 0043	5470	BARNARD	$	23.13	2023	February 2024
31200	Lighting	P70 01412 0044	5460	BARNARD	$	23.13	2023	February 2024
31200	Lighting	P70 01412 0045	5448	BARNARD	$	23.13	2023	February 2024
31200	Lighting	P70 01412 0046	5436	BARNARD	$	23.13	2023	February 2024
31200	Lighting	P70 01412 0047	5424	BARNARD	$	23.13	2023	February 2024
31200	Lighting	P70 01412 0048	5414	BARNARD	$	23.13	2023	February 2024
31200	Lighting	P70 01412 0049	5402	BARNARD	$	23.13	2023	February 2024
31200	Lighting	P70 01412 0050	5533	SHADY OAK	$	23.13	2023	February 2024
31200	Lighting	P70 01412 0051	5539	SHADY OAK	$	23.13	2023	February 2024
31200	Lighting	P70 01413 0006	5119	POWELL	$	23.13	2023	February 2024
31200	Lighting	P70 01413 0007	5689	BETH	$	23.13	2023	February 2024
31200	Lighting	P70 01413 0008	5693	BETH	$	23.13	2023	February 2024

31200	Lighting	P70 01413 0009	5697	BETH	$	23.13	2023	February 2024
31200	Lighting	P70 01413 0010	5548	SHADY OAK	$	23.13	2023	February 2024
31200	Lighting	P70 01413 0011	5542	SHADY OAK	$	23.13	2023	February 2024
31200	Lighting	P70 01413 0012	5536	SHADY OAK	$	23.13	2023	February 2024
31200	Lighting	P70 01413 0013	5530	SHADY OAK	$	23.13	2023	February 2024
31200	Lighting	P70 01413 0014	5524	SHADY OAK	$	23.13	2023	February 2024
31200	Lighting	P70 01413 0015	5518	SHADY OAK	$	23.13	2023	February 2024
31200	Lighting	P70 01413 0016	5512	SHADY OAK	$	23.13	2023	February 2024
31200	Lighting	P70 01413 0017	5506	SHADY OAK	$	23.13	2023	February 2024
31200	Lighting	P70 01413 0018	5696	BETH	$	23.13	2023	February 2024
31200	Lighting	P70 01413 0019	5690	BETH	$	23.13	2023	February 2024
31200	Lighting	P70 01413 0020	5201	POWELL	$	23.13	2023	February 2024
31200	Lighting	P70 01413 0021	5209	POWELL	$	23.13	2023	February 2024
31200	Lighting	P70 01413 0022	5215	POWELL	$	23.13	2023	February 2024
31200	Lighting	P70 01413 0023	5221	POWELL	$	23.13	2023	February 2024
31200	Lighting	P70 01413 0024	5227	POWELL	$	23.13	2023	February 2024
31200	Lighting	P70 01413 0025	5233	POWELL	$	23.13	2023	February 2024
31200	Lighting	P70 01413 0026	5239	POWELL	$	23.13	2023	February 2024
31200	Lighting	P70 01413 0027	5245	POWELL	$	23.13	2023	February 2024
31200	Lighting	P70 01413 0028	5251	POWELL	$	23.13	2023	February 2024
31200	Lighting	P70 01413 0029	5254	POWELL	$	23.13	2023	February 2024
31200	Lighting	P70 01413 0030	5248	POWELL	$	23.13	2023	February 2024
31200	Lighting	P70 01413 0031	5242	POWELL	$	23.13	2023	February 2024
31200	Lighting	P70 01413 0032	5236	POWELL	$	23.13	2023	February 2024
31200	Lighting	P70 01413 0033	5230	POWELL	$	23.13	2023	February 2024
31200	Lighting	P70 01413 0034	5224	POWELL	$	23.13	2023	February 2024
31200	Lighting	P70 01413 0035	5218	POWELL	$	23.13	2023	February 2024
31200	Lighting	P70 01413 0036	5212	POWELL	$	23.13	2023	February 2024
31200	Lighting	P70 01413 0037	5206	POWELL	$	23.13	2023	February 2024
31200	Lighting	P70 01413 0038	5201	BUCKNER	$	23.13	2023	February 2024
31200	Lighting	P70 01413 0039	5209	BUCKNER	$	23.13	2023	February 2024
31200	Lighting	P70 01413 0040	5221	BUCKNER	$	23.13	2023	February 2024
31200	Lighting	P70 01413 0041	5225	BUCKNER	$	23.13	2023	February 2024
31200	Lighting	P70 01413 0042	5229	BUCKNER	$	23.13	2023	February 2024
31200	Lighting	P70 01413 0043	5233	BUCKNER	$	23.13	2023	February 2024
31200	Lighting	P70 01413 0044	5237	BUCKNER	$	23.13	2023	February 2024

31200	Lighting	P70 01413 0045	5241	BUCKNER	$	23.13	2023	February 2024
31200	Lighting	P70 01413 0046	5245	BUCKNER	$	23.13	2023	February 2024
31200	Lighting	P70 01413 0047	5249	BUCKNER	$	23.13	2023	February 2024
31200	Lighting	P70 01413 0048	5253	BUCKNER	$	23.13	2023	February 2024
31200	Lighting	P70 01413 0049	5252	BUCKNER	$	23.13	2023	February 2024
31200	Lighting	P70 01413 0050	5248	BUCKNER	$	23.13	2023	February 2024
31200	Lighting	P70 01413 0051	5244	BUCKNER	$	23.13	2023	February 2024
31200	Lighting	P70 01413 0052	5240	BUCKNER	$	23.13	2023	February 2024
31200	Lighting	P70 01413 0053	5236	BUCKNER	$	23.13	2023	February 2024
31200	Lighting	P70 01413 0054	5232	BUCKNER	$	23.13	2023	February 2024
31200	Lighting	P70 01413 0055	5228	BUCKNER	$	23.13	2023	February 2024
31200	Lighting	P70 01413 0056	5224	BUCKNER	$	23.13	2023	February 2024
31200	Lighting	P70 01413 0057	5220	BUCKNER	$	23.13	2023	February 2024
31200	Lighting	P70 01413 0058	5216	BUCKNER	$	23.13	2023	February 2024
31200	Lighting	P70 01413 0059	5212	BUCKNER	$	23.13	2023	February 2024
31200	Lighting	P70 01413 0060	5208	BUCKNER	$	23.13	2023	February 2024
31200	Lighting	P70 01413 0061	5204	BUCKNER	$	23.13	2023	February 2024
31200	Lighting	P70 01413 0062	5200	BUCKNER	$	23.13	2023	February 2024
31200	Lighting	P70 01413 0063	5110	POWELL	$	23.13	2023	February 2024
31200	Lighting	P70 01414 0001	5803	BEECHAM	$	23.13	2023	February 2024
31200	Lighting	P70 01414 0002	5809	BEECHAM	$	22.94	2023	February 2024
31200	Lighting	P70 01414 0003	5804	BEECHAM	$	23.13	2023	February 2024
31200	Lighting	P70 01414 0004	5500	BARNARD	$	23.13	2023	February 2024
31200	Lighting	P70 01414 0005	5490	BARNARD	$	23.13	2023	February 2024
31200	Lighting	P70 01414 0006	5480	BARNARD	$	23.13	2023	February 2024
31200	Lighting	P70 01414 0007	5601	BERGAN	$	23.13	2023	February 2024
31200	Lighting	P70 01414 0008	5605	BERGAN	$	23.13	2023	February 2024
31200	Lighting	P70 01414 0009	5609	BERGAN	$	23.13	2023	February 2024
31200	Lighting	P70 01414 0010	5613	BERGAN	$	23.13	2023	February 2024
31200	Lighting	P70 01414 0011	5617	BERGAN	$	23.13	2023	February 2024
31200	Lighting	P70 01414 0012	5621	BERGAN	$	23.13	2023	February 2024
31200	Lighting	P70 01414 0013	5627	BERGAN	$	23.13	2023	February 2024
31200	Lighting	P70 01414 0014	5626	BERGAN	$	23.13	2023	February 2024
31200	Lighting	P70 01414 0015	5620	BERGAN	$	23.13	2023	February 2024
31200	Lighting	P70 01414 0016	5610	BERGAN	$	23.13	2023	February 2024
31200	Lighting	P70 01414 0017	5557	SHADY OAK	$	23.13	2023	February 2024

31200	Lighting	P70 01414 0018	5563	SHADY OAK	$	23.13	2023	February 2024
31200	Lighting	P70 01414 0019	5569	SHADY OAK	$	23.13	2023	February 2024
31200	Lighting	P70 01414 0020	5572	SHADY OAK	$	23.13	2023	February 2024
31200	Lighting	P70 01414 0021	5566	SHADY OAK	$	23.13	2023	February 2024
31200	Lighting	P70 01414 0022	5560	SHADY OAK	$	23.13	2023	February 2024
31200	Lighting	P70 01414 0023	5554	SHADY OAK	$	23.13	2023	February 2024
31200	Lighting	P70 01414 0024	5567	BARNARD	$	23.13	2023	February 2024
31200	Lighting	P70 01414 0025	5559	BARNARD	$	23.13	2023	February 2024
31200	Lighting	P70 01414 0026	5551	BARNARD	$	23.13	2023	February 2024
31200	Lighting	P70 01414 0027	5543	BARNARD	$	23.13	2023	February 2024
31200	Lighting	P70 01414 0028	5535	BARNARD	$	23.13	2023	February 2024
31200	Lighting	P70 01414 0029	5527	BARNARD	$	23.13	2023	February 2024
31200	Lighting	P70 01414 0030	5519	BARNARD	$	23.13	2023	February 2024
31200	Lighting	P70 01414 0031	5511	BARNARD	$	23.13	2023	February 2024
31200	Lighting	P70 01414 0032	5508	BARNARD	$	23.13	2023	February 2024
31200	Lighting	P70 01414 0033	5516	BARNARD	$	23.13	2023	February 2024
31200	Lighting	P70 01414 0034	5524	BARNARD	$	23.13	2023	February 2024
31200	Lighting	P70 01414 0035	5532	BARNARD	$	23.13	2023	February 2024
31200	Lighting	P70 01414 0036	5540	BARNARD	$	23.13	2023	February 2024
31200	Lighting	P70 01414 0037	5548	BARNARD	$	23.13	2023	February 2024
31200	Lighting	P70 01414 0038	5691	BERGAN	$	23.13	2023	February 2024
31200	Lighting	P70 01414 0039	5675	BERGAN	$	23.13	2023	February 2024
31200	Lighting	P70 01414 0040	5663	BERGAN	$	23.13	2023	February 2024
31200	Lighting	P70 01414 0041	5657	BERGAN	$	23.13	2023	February 2024
31200	Lighting	P70 01414 0042	5651	BERGAN	$	23.13	2023	February 2024
31200	Lighting	P70 01414 0043	5645	BERGAN	$	23.13	2023	February 2024
31200	Lighting	P70 01414 0044	5639	BERGAN	$	23.13	2023	February 2024
31200	Lighting	P70 01414 0045	5633	BERGAN	$	23.13	2023	February 2024
31200	Lighting	P70 01414 0046	5632	BERGAN	$	23.13	2023	February 2024
31200	Lighting	P70 01414 0047	5638	BERGAN	$	23.13	2023	February 2024
31200	Lighting	P70 01414 0048	5644	BERGAN	$	23.13	2023	February 2024
31200	Lighting	P70 01414 0049	5650	BERGAN	$	23.13	2023	February 2024
31200	Lighting	P70 01414 0050	5656	BERGAN	$	23.13	2023	February 2024
31200	Lighting	P70 01414 0051	5662	BERGAN	$	23.13	2023	February 2024
31200	Lighting	P70 01414 0052	5668	BERGAN	$	23.13	2023	February 2024
31200	Lighting	P70 01414 0053	5674	BERGAN	$	23.13	2023	February 2024

31200	Lighting	P70 01414 0054	5680	BERGAN	$	23.13	2023	February 2024
31200	Lighting	P70 01414 0055	5686	BERGAN	$	23.13	2023	February 2024
31200	Lighting	P70 01414 0056	5572	BARNARD	$	23.13	2023	February 2024
31200	Lighting	P70 01414 0057	5629	SHADY OAK	$	23.13	2023	February 2024
31200	Lighting	P70 01414 0058	5619	SHADY OAK	$	23.13	2023	February 2024
31200	Lighting	P70 01414 0059	5609	SHADY OAK	$	23.13	2023	February 2024
31200	Lighting	P70 01414 0060	5601	SHADY OAK	$	23.13	2023	February 2024
31200	Lighting	P70 01414 0061	5595	SHADY OAK	$	23.13	2023	February 2024
31200	Lighting	P70 01414 0062	5589	SHADY OAK	$	23.13	2023	February 2024
31200	Lighting	P70 01414 0063	5581	SHADY OAK	$	23.13	2023	February 2024
31200	Lighting	P70 01414 0064	5575	SHADY OAK	$	23.13	2023	February 2024
31200	Lighting	P70 01414 0065	5578	SHADY OAK	$	23.13	2023	February 2024
31200	Lighting	P70 01414 0066	5584	SHADY OAK	$	23.13	2023	February 2024
31200	Lighting	P70 01414 0067	5607	BROOMALL	$	23.13	2023	February 2024
31200	Lighting	P70 01414 0068	5606	BROOMALL	$	23.13	2023	February 2024
31200	Lighting	P70 01414 0069	5612	SHADY OAK	$	23.13	2023	February 2024
31200	Lighting	P70 01414 0070	5620	SHADY OAK	$	23.13	2023	February 2024
31200	Lighting	P70 01414 0071	5628	SHADY OAK	$	23.13	2023	February 2024
31200	Lighting	P70 01415 0001	5257	POWELL	$	23.13	2023	February 2024
31200	Lighting	P70 01415 0002	5263	POWELL	$	23.13	2023	February 2024
31200	Lighting	P70 01415 0003	5269	POWELL	$	23.13	2023	February 2024
31200	Lighting	P70 01415 0004	5275	POWELL	$	23.13	2023	February 2024
31200	Lighting	P70 01415 0005	5278	POWELL	$	23.13	2023	February 2024
31200	Lighting	P70 01415 0006	5272	POWELL	$	23.13	2023	February 2024
31200	Lighting	P70 01415 0007	5266	POWELL	$	23.13	2023	February 2024
31200	Lighting	P70 01415 0008	5260	POWELL	$	23.13	2023	February 2024
31200	Lighting	P70 01415 0009	5257	BUCKNER	$	23.13	2023	February 2024
31200	Lighting	P70 01415 0010	5261	BUCKNER	$	23.13	2023	February 2024
31200	Lighting	P70 01415 0011	5265	BUCKNER	$	23.13	2023	February 2024
31200	Lighting	P70 01415 0012	5269	BUCKNER	$	23.13	2023	February 2024
31200	Lighting	P70 01415 0013	5268	BUCKNER	$	23.13	2023	February 2024
31200	Lighting	P70 01415 0014	5264	BUCKNER	$	23.13	2023	February 2024
31200	Lighting	P70 01415 0015	5260	BUCKNER	$	23.13	2023	February 2024
31200	Lighting	P70 01415 0016	5256	BUCKNER	$	23.13	2023	February 2024
31200	Lighting	P70 01415 0017	5601	BROOMALL	$	23.13	2023	February 2024
31200	Lighting	P70 01415 0018	5287	POWELL	$	23.13	2023	February 2024

31200	Lighting	P70 01415 0019	5281	POWELL	$	23.13	2023	February 2024
31200	Lighting	P70 01415 0020	5282	POWELL	$	23.13	2023	February 2024
31200	Lighting	P70 01415 0021	5288	POWELL	$	23.13	2023	February 2024
31200	Lighting	P70 01415 0022	5511	BROOMALL	$	23.13	2023	February 2024
31200	Lighting	P70 01415 0023	5503	BROOMALL	$	23.13	2023	February 2024
31200	Lighting	P70 01415 0024	5277	BUCKNER	$	23.13	2023	February 2024
31200	Lighting	P70 01415 0025	5273	BUCKNER	$	23.13	2023	February 2024
31200	Lighting	P70 01415 0026	5272	BUCKNER	$	23.13	2023	February 2024
31200	Lighting	P70 01415 0027	5276	BUCKNER	$	23.13	2023	February 2024
31200	Lighting	P70 01415 0028	5491	BROOMALL	$	23.13	2023	February 2024
31200	Lighting	P70 01415 0029	5490	BROOMALL	$	23.13	2023	February 2024
31200	Lighting	P70 01415 0030	5496	BROOMALL	$	23.13	2023	February 2024
31200	Lighting	P70 01415 0031	5500	BROOMALL	$	23.13	2023	February 2024
31200	Lighting	P70 01415 0032	5506	BROOMALL	$	23.13	2023	February 2024
31200	Lighting	P70 01415 0033	5300	POWELL	$	23.13	2023	February 2024
31200	Lighting	P70 01415 0034	5308	POWELL	$	23.13	2023	February 2024
31200	Lighting	P70 01415 0035	5316	POWELL	$	23.13	2023	February 2024
31200	Lighting	P70 01415 0036	5324	POWELL	$	23.13	2023	February 2024
31200	Lighting	P70 01415 0037	5332	POWELL	$	23.13	2023	February 2024
31200	Lighting	P70 01415 0038	5340	POWELL	$	23.13	2023	February 2024
31200	Lighting	P70 01415 0039	5348	POWELL	$	23.13	2023	February 2024
31200	Lighting	P70 01415 0040	5349	POWELL	$	23.13	2023	February 2024
31200	Lighting	P70 01415 0041	5341	POWELL	$	23.13	2023	February 2024
31200	Lighting	P70 01415 0042	5333	POWELL	$	23.13	2023	February 2024
31200	Lighting	P70 01415 0043	5325	POWELL	$	23.13	2023	February 2024
31200	Lighting	P70 01415 0044	5317	POWELL	$	23.13	2023	February 2024
31200	Lighting	P70 01415 0045	5309	POWELL	$	23.13	2023	February 2024
31200	Lighting	P70 01415 0046	5600	BROOMALL	$	23.13	2023	February 2024
31200	Lighting	P70 01416 0001	5708	BENEDICT	$	22.94	2023	February 2024
31200	Lighting	P70 01416 0002	5700	BENEDICT	$	23.13	2023	February 2024
31200	Lighting	P70 01416 0003	5611	BARNARD	$	23.13	2023	February 2024
31200	Lighting	P70 01416 0004	5601	BARNARD	$	23.13	2023	February 2024
31200	Lighting	P70 01416 0005	5701	SHADY OAK	$	23.13	2023	February 2024
31200	Lighting	P70 01416 0006	5575	BARNARD	$	23.13	2023	February 2024
31200	Lighting	P70 01416 0007	5580	BARNARD	$	23.13	2023	February 2024
31200	Lighting	P70 01416 0008	5683	SHADY OAK	$	23.13	2023	February 2024

31200	Lighting	P70 01416 0009	5673	SHADY OAK	$ 23.13	2023	February 2024
31200	Lighting	P70 01416 0010	5663	SHADY OAK	$ 23.13	2023	February 2024
31200	Lighting	P70 01416 0011	5651	SHADY OAK	$ 23.13	2023	February 2024
31200	Lighting	P70 01416 0012	5641	SHADY OAK	$ 23.13	2023	February 2024
31200	Lighting	P70 01416 0013	5356	POWELL	$ 23.13	2023	February 2024
31200	Lighting	P70 01416 0014	5380	POWELL	$ 23.13	2023	February 2024
31200	Lighting	P70 01416 0015	5611	BELLEFONTAINE	$ 23.13	2023	February 2024
31200	Lighting	P70 01416 0016	5375	POWELL	$ 23.13	2023	February 2024
31200	Lighting	P70 01416 0017	5601	BENEDICT	$ 23.13	2023	February 2024
31200	Lighting	P70 01416 0018	5636	SHADY OAK	$ 23.13	2023	February 2024
31200	Lighting	P70 01416 0019	5644	SHADY OAK	$ 23.13	2023	February 2024
31200	Lighting	P70 01416 0020	5652	SHADY OAK	$ 23.13	2023	February 2024
31200	Lighting	P70 01416 0021	5660	SHADY OAK	$ 23.13	2023	February 2024
31200	Lighting	P70 01416 0022	5668	SHADY OAK	$ 23.13	2023	February 2024
31200	Lighting	P70 01416 0023	5676	SHADY OAK	$ 23.13	2023	February 2024
31200	Lighting	P70 01416 0024	5684	SHADY OAK	$ 23.13	2023	February 2024
31200	Lighting	P70 01416 0025	5600	BARNARD	$ 23.13	2023	February 2024
31200	Lighting	P70 01416 0026	5689	BENEDICT	$ 23.13	2023	February 2024
31200	Lighting	P70 01416 0027	5679	BENEDICT	$ 23.13	2023	February 2024
31200	Lighting	P70 01416 0028	5665	BENEDICT	$ 23.13	2023	February 2024
31200	Lighting	P70 01416 0029	5653	BENEDICT	$ 23.13	2023	February 2024
31200	Lighting	P70 01416 0030	5641	BENEDICT	$ 23.13	2023	February 2024
31200	Lighting	P70 01416 0031	5631	BENEDICT	$ 23.13	2023	February 2024
31200	Lighting	P70 01416 0032	5621	BENEDICT	$ 23.13	2023	February 2024
31200	Lighting	P70 01416 0033	5611	BENEDICT	$ 23.13	2023	February 2024
31200	Lighting	P70 01416 0034	5610	BENEDICT	$ 23.13	2023	February 2024
31200	Lighting	P70 01416 0035	5631	BELLEFONTAINE	$ 23.13	2023	February 2024
31200	Lighting	P70 01416 0036	5620	BENEDICT	$ 23.13	2023	February 2024
31200	Lighting	P70 01416 0037	5630	BENEDICT	$ 23.13	2023	February 2024
31200	Lighting	P70 01416 0038	5640	BENEDICT	$ 23.13	2023	February 2024
31200	Lighting	P70 01416 0039	5650	BENEDICT	$ 23.13	2023	February 2024
31200	Lighting	P70 01416 0040	5660	BENEDICT	$ 23.13	2023	February 2024
31200	Lighting	P70 01416 0041	5670	BENEDICT	$ 23.13	2023	February 2024
31200	Lighting	P70 01416 0042	5680	BENEDICT	$ 23.13	2023	February 2024
31200	Lighting	P70 01416 0043	5690	BENEDICT	$ 23.13	2023	February 2024
31200	Lighting	P70 01417 0001	5873	BETH	$ 22.94	2023	February 2024

31200	Lighting	P70 01417 0002	5879	BETH	$ 22.94	2023	February 2024
31200	Lighting	P70 01417 0003	5911	SHADY OAK	$ 22.94	2023	February 2024
31200	Lighting	P70 01417 0004	5910	SHADY OAK	$ 22.94	2023	February 2024
31200	Lighting	P70 01417 0005	5909	BETH	$ 22.94	2023	February 2024
31200	Lighting	P70 01417 0006	5917	BETH	$ 22.94	2023	February 2024
31200	Lighting	P70 01417 0007	5916	BETH	$ 22.94	2023	February 2024
31200	Lighting	P70 01417 0008	5908	BETH	$ 22.94	2023	February 2024
31200	Lighting	P70 01417 0009	5840	SHADY OAK	$ 22.94	2023	February 2024
31200	Lighting	P70 01417 0010	5884	BETH	$ 22.94	2023	February 2024
31200	Lighting	P70 01417 0011	5876	BETH	$ 22.94	2023	February 2024
31200	Lighting	P70 01417 0012	5870	BETH	$ 22.94	2023	February 2024
31200	Lighting	P70 01417 0013	5781	BOTKINS	$ 22.94	2023	February 2024
31200	Lighting	P70 01417 0014	5789	BOTKINS	$ 22.94	2023	February 2024
31200	Lighting	P70 01417 0015	5821	SHADY OAK	$ 22.94	2023	February 2024
31200	Lighting	P70 01417 0016	5830	SHADY OAK	$ 22.94	2023	February 2024
31200	Lighting	P70 01417 0017	5820	SHADY OAK	$ 22.94	2023	February 2024
31200	Lighting	P70 01417 0018	5788	BENEDICT	$ 22.94	2023	February 2024
31200	Lighting	P70 01417 0019	5780	BENEDICT	$ 22.94	2023	February 2024
31200	Lighting	P70 01417 0020	5772	BENEDICT	$ 22.94	2023	February 2024
31200	Lighting	P70 01417 0021	5764	BENEDICT	$ 22.94	2023	February 2024
31200	Lighting	P70 01417 0022	5756	BENEDICT	$ 22.94	2023	February 2024
31200	Lighting	P70 01417 0023	5748	BENEDICT	$ 22.94	2023	February 2024
31200	Lighting	P70 01417 0024	5740	BENEDICT	$ 22.94	2023	February 2024
31200	Lighting	P70 01417 0025	5732	BENEDICT	$ 22.94	2023	February 2024
31200	Lighting	P70 01417 0026	5724	BENEDICT	$ 22.94	2023	February 2024
31200	Lighting	P70 01417 0027	5716	BENEDICT	$ 22.94	2023	February 2024
31200	Lighting	P70 01417 0028	5709	BENEDICT	$ 22.94	2023	February 2024
31200	Lighting	P70 01417 0029	5717	BENEDICT	$ 22.94	2023	February 2024
31200	Lighting	P70 01417 0030	5725	BENEDICT	$ 22.94	2023	February 2024
31200	Lighting	P70 01417 0031	5733	BENEDICT	$ 22.94	2023	February 2024
31200	Lighting	P70 01417 0032	5745	BENEDICT	$ 22.94	2023	February 2024
31200	Lighting	P70 01417 0033	5755	BENEDICT	$ 22.94	2023	February 2024
31200	Lighting	P70 01417 0034	5763	BENEDICT	$ 22.94	2023	February 2024
31200	Lighting	P70 01417 0035	5785	BENEDICT	$ 22.94	2023	February 2024
31200	Lighting	P70 01417 0036	5795	BENEDICT	$ 22.94	2023	February 2024
31200	Lighting	P70 01417 0037	5770	SHADY OAK	$ 22.94	2023	February 2024

31200	Lighting	P70 01417 0038	5760	SHADY OAK	$ 22.94	2023	February 2024
31200	Lighting	P70 01417 0039	5750	SHADY OAK	$ 22.94	2023	February 2024
31200	Lighting	P70 01417 0040	5740	SHADY OAK	$ 22.94	2023	February 2024
31200	Lighting	P70 01417 0041	5730	SHADY OAK	$ 22.94	2023	February 2024
31200	Lighting	P70 01417 0042	5720	SHADY OAK	$ 22.94	2023	February 2024
31200	Lighting	P70 01417 0043	5710	SHADY OAK	$ 22.94	2023	February 2024
31200	Lighting	P70 01417 0044	5790	BOTKINS	$ 22.94	2023	February 2024
31200	Lighting	P70 01417 0045	5779	SHADY OAK	$ 22.94	2023	February 2024
31200	Lighting	P70 01417 0046	5771	SHADY OAK	$ 22.94	2023	February 2024
31200	Lighting	P70 01417 0047	5761	SHADY OAK	$ 22.94	2023	February 2024
31200	Lighting	P70 01417 0048	5751	SHADY OAK	$ 22.94	2023	February 2024
31200	Lighting	P70 01417 0049	5735	SHADY OAK	$ 22.94	2023	February 2024
31200	Lighting	P70 01417 0050	5712	SHADY OAK	$ 22.94	2023	February 2024
31200	Lighting	P70 01418 0001	5367	FISHBURG	$ 24.32	2023	February 2024
31200	Lighting	P70 01501 0001	5350	OLD TROY PIKE	$ 23.21	2023	February 2024
31200	Lighting	P70 01501 0002	4410	PENNYSTON	$ 23.21	2023	February 2024
31200	Lighting	P70 01501 0003	4420	PENNYSTON	$ 23.21	2023	February 2024
31200	Lighting	P70 01501 0004	4430	PENNYSTON	$ 23.21	2023	February 2024
31200	Lighting	P70 01501 0005	4440	PENNYSTON	$ 23.21	2023	February 2024
31200	Lighting	P70 01501 0006	4450	PENNYSTON	$ 23.21	2023	February 2024
31200	Lighting	P70 01501 0007	4460	PENNYSTON	$ 23.21	2023	February 2024
31200	Lighting	P70 01501 0008	4470	PENNYSTON	$ 23.21	2023	February 2024
31200	Lighting	P70 01501 0009	4500	PENNYSTON	$ 23.21	2023	February 2024
31200	Lighting	P70 01501 0010	4510	PENNYSTON	$ 23.21	2023	February 2024
31200	Lighting	P70 01501 0011	4520	PENNYSTON	$ 23.21	2023	February 2024
31200	Lighting	P70 01501 0014	4501	PENNYSTON	$ 23.21	2023	February 2024
31200	Lighting	P70 01501 0015	4511	PENNYSTON	$ 23.21	2023	February 2024
31200	Lighting	P70 01501 0016	4521	PENNYSTON	$ 23.21	2023	February 2024
31200	Lighting	P70 01501 0017	4510	PENHURST	$ 23.21	2023	February 2024
31200	Lighting	P70 01501 0018	4500	PENHURST	$ 23.21	2023	February 2024
31200	Lighting	P70 01501 0019	4503	PENHURST	$ 23.21	2023	February 2024
31200	Lighting	P70 01501 0020	4509	PENHURST	$ 23.21	2023	February 2024
31200	Lighting	P70 01502 0006	4580	PENNYSTON	$ 23.21	2023	February 2024
31200	Lighting	P70 01502 0007	4570	PENNYSTON	$ 23.21	2023	February 2024
31200	Lighting	P70 01502 0008	4560	PENNYSTON	$ 23.21	2023	February 2024
31200	Lighting	P70 01502 0009	4550	PENNYSTON	$ 23.21	2023	February 2024

31200	Lighting	P70 01502 0010	4540	PENNYSTON	$ 23.21	2023	February 2024
31200	Lighting	P70 01502 0011	4530	PENNYSTON	$ 23.21	2023	February 2024
31200	Lighting	P70 01502 0012	4531	PENNYSTON	$ 23.21	2023	February 2024
31200	Lighting	P70 01502 0013	4541	PENNYSTON	$ 23.21	2023	February 2024
31200	Lighting	P70 01502 0014	4551	PENNYSTON	$ 23.21	2023	February 2024
31200	Lighting	P70 01502 0015	4561	PENNYSTON	$ 23.21	2023	February 2024
31200	Lighting	P70 01502 0016	4571	PENNYSTON	$ 23.21	2023	February 2024
31200	Lighting	P70 01502 0017	4581	PENNYSTON	$ 23.21	2023	February 2024
31200	Lighting	P70 01502 0018	4580	PENHURST	$ 23.21	2023	February 2024
31200	Lighting	P70 01502 0019	4570	PENHURST	$ 23.21	2023	February 2024
31200	Lighting	P70 01502 0020	4560	PENHURST	$ 23.21	2023	February 2024
31200	Lighting	P70 01502 0021	4550	PENHURST	$ 23.21	2023	February 2024
31200	Lighting	P70 01502 0022	4540	PENHURST	$ 23.21	2023	February 2024
31200	Lighting	P70 01502 0023	4530	PENHURST	$ 23.21	2023	February 2024
31200	Lighting	P70 01502 0024	4520	PENHURST	$ 23.21	2023	February 2024
31200	Lighting	P70 01502 0034	5416	PITCAIRN	$ 23.21	2023	February 2024
31200	Lighting	P70 01502 0035	5410	PITCAIRN	$ 23.21	2023	February 2024
31200	Lighting	P70 01503 0001	4686	NOWAK	$ 23.21	2023	February 2024
31200	Lighting	P70 01503 0002	4680	NOWAK	$ 23.21	2023	February 2024
31200	Lighting	P70 01503 0003	4674	NOWAK	$ 23.21	2023	February 2024
31200	Lighting	P70 01503 0004	4668	NOWAK	$ 23.21	2023	February 2024
31200	Lighting	P70 01503 0005	4662	NOWAK	$ 23.21	2023	February 2024
31200	Lighting	P70 01503 0006	4656	NOWAK	$ 23.21	2023	February 2024
31200	Lighting	P70 01503 0007	4650	NOWAK	$ 23.21	2023	February 2024
31200	Lighting	P70 01503 0008	4644	NOWAK	$ 23.21	2023	February 2024
31200	Lighting	P70 01503 0009	4638	NOWAK	$ 23.21	2023	February 2024
31200	Lighting	P70 01503 0010	4632	NOWAK	$ 23.21	2023	February 2024
31200	Lighting	P70 01503 0011	4626	NOWAK	$ 23.21	2023	February 2024
31200	Lighting	P70 01503 0012	4620	NOWAK	$ 23.21	2023	February 2024
31200	Lighting	P70 01503 0013	4614	NOWAK	$ 23.21	2023	February 2024
31200	Lighting	P70 01503 0014	4608	NOWAK	$ 23.21	2023	February 2024
31200	Lighting	P70 01503 0016	5434	PITCAIRN	$ 23.21	2023	February 2024
31200	Lighting	P70 01503 0017	5428	PITCAIRN	$ 23.21	2023	February 2024
31200	Lighting	P70 01503 0018	5422	PITCAIRN	$ 23.21	2023	February 2024
31200	Lighting	P70 01503 0025	4637	NOWAK	$ 23.21	2023	February 2024
31200	Lighting	P70 01503 0026	4643	NOWAK	$ 23.21	2023	February 2024

31200	Lighting	P70 01503 0027	4649	NOWAK	$	23.21	2023	February 2024
31200	Lighting	P70 01503 0028	4655	NOWAK	$	23.21	2023	February 2024
31200	Lighting	P70 01503 0029	4661	NOWAK	$	23.21	2023	February 2024
31200	Lighting	P70 01503 0030	4667	NOWAK	$	23.21	2023	February 2024
31200	Lighting	P70 01503 0031	4673	NOWAK	$	23.21	2023	February 2024
31200	Lighting	P70 01503 0032	5417	PENTLAND	$	23.21	2023	February 2024
31200	Lighting	P70 01503 0033	5429	PENTLAND	$	23.21	2023	February 2024
31200	Lighting	P70 01503 0034	5433	PENTLAND	$	23.21	2023	February 2024
31200	Lighting	P70 01503 0035	5439	PENTLAND	$	23.21	2023	February 2024
31200	Lighting	P70 01503 0036	5445	PENTLAND	$	23.21	2023	February 2024
31200	Lighting	P70 01503 0037	5444	PENTLAND	$	23.21	2023	February 2024
31200	Lighting	P70 01503 0038	5438	PENTLAND	$	23.21	2023	February 2024
31200	Lighting	P70 01503 0039	5432	PENTLAND	$	23.21	2023	February 2024
31200	Lighting	P70 01503 0040	5426	PENTLAND	$	23.21	2023	February 2024
31200	Lighting	P70 01503 0041	5420	PENTLAND	$	23.21	2023	February 2024
31200	Lighting	P70 01503 0042	5414	PENTLAND	$	23.21	2023	February 2024
31200	Lighting	P70 01503 0043	5408	PENTLAND	$	23.21	2023	February 2024
31200	Lighting	P70 01503 0044	4685	NOWAK	$	23.21	2023	February 2024
31200	Lighting	P70 01504 0002	4436	NOWAK	$	23.21	2023	February 2024
31200	Lighting	P70 01504 0003	4430	NOWAK	$	23.21	2023	February 2024
31200	Lighting	P70 01504 0004	4424	NOWAK	$	23.21	2023	February 2024
31200	Lighting	P70 01504 0005	4418	NOWAK	$	23.21	2023	February 2024
31200	Lighting	P70 01504 0006	4412	NOWAK	$	23.21	2023	February 2024
31200	Lighting	P70 01505 0001	5405	FISHBURG	$	24.32	2023	February 2024
31200	Lighting	P70 01505 0002	6010	ANSBURY	$	20.11	2023	February 2024
31200	Lighting	P70 01505 0003	6018	ANSBURY	$	20.11	2023	February 2024
31200	Lighting	P70 01505 0004	6026	ANSBURY	$	20.11	2023	February 2024
31200	Lighting	P70 01505 0005	6034	ANSBURY	$	20.11	2023	February 2024
31200	Lighting	P70 01505 0006	6042	ANSBURY	$	20.11	2023	February 2024
31200	Lighting	P70 01505 0007	6050	ANSBURY	$	20.11	2023	February 2024
31200	Lighting	P70 01505 0008	6058	ANSBURY	$	20.11	2023	February 2024
31200	Lighting	P70 01505 0009	6066	ANSBURY	$	20.11	2023	February 2024
31200	Lighting	P70 01505 0010	6074	ANSBURY	$	20.11	2023	February 2024
31200	Lighting	P70 01505 0011	6151	ROSEBURY DRIVE	$	18.59	2023	February 2024
31200	Lighting	P70 01505 0012	6143	ROSEBURY	$	29.28	2023	February 2024
31200	Lighting	P70 01505 0013	6135	ROSEBURY	$	29.28	2023	February 2024

31200	Lighting	P70 01505 0014	6127	ROSEBURY	$	29.28	2023	February 2024
31200	Lighting	P70 01505 0015	6119	ROSEBURY	$	29.28	2023	February 2024
31200	Lighting	P70 01505 0016	6111	ROSEBURY	$	29.28	2023	February 2024
31200	Lighting	P70 01505 0017	5377	FLOTRON	$	29.28	2023	February 2024
31200	Lighting	P70 01505 0018	6100	ROSEBURY	$	29.28	2023	February 2024
31200	Lighting	P70 01505 0019	6108	ROSEBURY	$	29.28	2023	February 2024
31200	Lighting	P70 01505 0020	6116	ROSEBURY	$	29.28	2023	February 2024
31200	Lighting	P70 01505 0021	6124	ROSEBURY	$	29.28	2023	February 2024
31200	Lighting	P70 01505 0022	6132	ROSEBURY	$	29.28	2023	February 2024
31200	Lighting	P70 01505 0023	6140	ROSEBURY	$	29.28	2023	February 2024
31200	Lighting	P70 01505 0024	6148	ROSEBURY	$	29.28	2023	February 2024
31200	Lighting	P70 01505 0025	5473	FLOTRON	$	27.44	2023	February 2024
31200	Lighting	P70 01505 0026	5469	FLOTRON	$	27.44	2023	February 2024
31200	Lighting	P70 01505 0027	5461	FLOTRON	$	27.44	2023	February 2024
31200	Lighting	P70 01505 0028	5455	FLOTRON	$	27.44	2023	February 2024
31200	Lighting	P70 01505 0029	5445	FLOTRON	$	27.44	2023	February 2024
31200	Lighting	P70 01505 0030	5423	FLOTRON	$	27.44	2023	February 2024
31200	Lighting	P70 01505 0031	5400	FLOTRON	$	29.28	2023	February 2024
31200	Lighting	P70 01505 0032	5408	FLOTRON	$	27.44	2023	February 2024
31200	Lighting	P70 01505 0033	5416	FLOTRON	$	27.44	2023	February 2024
31200	Lighting	P70 01505 0034	5424	FLOTRON	$	27.44	2023	February 2024
31200	Lighting	P70 01505 0035	5432	FLOTRON	$	27.44	2023	February 2024
31200	Lighting	P70 01505 0036	5440	FLOTRON	$	27.44	2023	February 2024
31200	Lighting	P70 01505 0037	5448	FLOTRON	$	27.44	2023	February 2024
31200	Lighting	P70 01505 0038	5456	FLOTRON	$	27.44	2023	February 2024
31200	Lighting	P70 01505 0039	5464	FLOTRON	$	27.44	2023	February 2024
31200	Lighting	P70 01505 0040	5472	FLOTRON	$	27.44	2023	February 2024
31200	Lighting	P70 01505 0041	5480	FLOTRON	$	27.44	2023	February 2024
31200	Lighting	P70 01505 0042	6077	ANSBURY	$	20.11	2023	February 2024
31200	Lighting	P70 01505 0043	6069	ANSBURY	$	20.11	2023	February 2024
31200	Lighting	P70 01505 0044	6061	ANSBURY	$	20.11	2023	February 2024
31200	Lighting	P70 01505 0045	6053	ANSBURY	$	20.11	2023	February 2024
31200	Lighting	P70 01505 0046	6045	ANSBURY	$	20.11	2023	February 2024
31200	Lighting	P70 01505 0047	6037	ANSBURY	$	20.11	2023	February 2024
31200	Lighting	P70 01505 0048	6029	ANSBURY	$	20.11	2023	February 2024
31200	Lighting	P70 01505 0049	6021	ANSBURY	$	20.11	2023	February 2024

31200	Lighting	P70 01505 0050	6013	ANSBURY	$	20.11	2023	February 2024
31200	Lighting	P70 01505 0051	5331	FISHBURG	$	24.32	2023	February 2024
31200	Lighting	P70 01505 0052	5325	FISHBURG	$	24.32	2023	February 2024
31200	Lighting	P70 01505 0053	5319	FISHBURG	$	24.32	2023	February 2024
31200	Lighting	P70 01505 0054	5313	FISHBURG	$	24.32	2023	February 2024
31200	Lighting	P70 01505 0055	5307	FISHBURG	$	24.32	2023	February 2024
31200	Lighting	P70 01505 0056	5301	FISHBURG	$	24.32	2023	February 2024
31200	Lighting	P70 01505 0057	5241	FISHBURG	$	24.32	2023	February 2024
31200	Lighting	P70 01505 0058	5380	FLOTRON	$	29.28	2023	February 2024
31200	Lighting	P70 01506 0001	6082	ANSBURY	$	20.11	2023	February 2024
31200	Lighting	P70 01506 0002	6090	ANSBURY	$	20.11	2023	February 2024
31200	Lighting	P70 01506 0003	6100	ANSBURY	$	20.11	2023	February 2024
31200	Lighting	P70 01506 0004	6106	ANSBURY	$	20.11	2023	February 2024
31200	Lighting	P70 01506 0005	6112	ANSBURY	$	20.11	2023	February 2024
31200	Lighting	P70 01506 0006	6118	ANSBURY	$	20.11	2023	February 2024
31200	Lighting	P70 01506 0007	6124	ANSBURY	$	20.11	2023	February 2024
31200	Lighting	P70 01506 0008	6130	ANSBURY DRIVE	$	18.59	2023	February 2024
31200	Lighting	P70 01506 0009	5612	LEIBOLD DRIVE	$	18.59	2023	February 2024
31200	Lighting	P70 01506 0010	5620	LEIBOLD DRIVE	$	18.59	2023	February 2024
31200	Lighting	P70 01506 0011	5628	LEIBOLD DRIVE	$	18.59	2023	February 2024
31200	Lighting	P70 01506 0012	5625	LEIBOLD DRIVE	$	18.59	2023	February 2024
31200	Lighting	P70 01506 0013	5617	LEIBOLD DRIVE	$	18.59	2023	February 2024
31200	Lighting	P70 01506 0014	5609	LEIBOLD DRIVE	$	18.59	2023	February 2024
31200	Lighting	P70 01506 0015	5601	LEIBOLD DRIVE	$	18.59	2023	February 2024
31200	Lighting	P70 01506 0016	5587	LEIBOLD DRIVE	$	18.59	2023	February 2024
31200	Lighting	P70 01506 0017	5575	LEIBOLD DRIVE	$	18.59	2023	February 2024
31200	Lighting	P70 01506 0018	5563	LEIBOLD DRIVE	$	18.59	2023	February 2024
31200	Lighting	P70 01506 0019	5551	LEIBOLD DRIVE	$	18.59	2023	February 2024
31200	Lighting	P70 01506 0020	5539	LEIBOLD DRIVE	$	18.59	2023	February 2024
31200	Lighting	P70 01506 0021	5527	LEIBOLD DRIVE	$	18.59	2023	February 2024
31200	Lighting	P70 01506 0022	5515	LEIBOLD DRIVE	$	18.59	2023	February 2024
31200	Lighting	P70 01506 0023	5503	LEIBOLD DRIVE	$	18.59	2023	February 2024
31200	Lighting	P70 01506 0024	5504	STORCK	$	27.82	2023	February 2024
31200	Lighting	P70 01506 0025	5512	STORCK	$	27.82	2023	February 2024
31200	Lighting	P70 01506 0026	5520	STORCK	$	27.82	2023	February 2024
31200	Lighting	P70 01506 0027	5528	STORCK	$	27.82	2023	February 2024

31200	Lighting	P70 01506 0028	5536	STORCK	$	27.82	2023	February 2024
31200	Lighting	P70 01506 0029	5542	STORCK	$	27.82	2023	February 2024
31200	Lighting	P70 01506 0030	5548	STORCK	$	27.82	2023	February 2024
31200	Lighting	P70 01506 0031	5554	STORCK	$	27.82	2023	February 2024
31200	Lighting	P70 01506 0032	5560	STORCK	$	27.82	2023	February 2024
31200	Lighting	P70 01506 0033	5568	STORCK	$	27.82	2023	February 2024
31200	Lighting	P70 01506 0034	5565	STORCK	$	27.82	2023	February 2024
31200	Lighting	P70 01506 0035	5557	STORCK	$	27.82	2023	February 2024
31200	Lighting	P70 01506 0036	5549	STORCK	$	27.82	2023	February 2024
31200	Lighting	P70 01506 0037	5541	STORCK	$	27.82	2023	February 2024
31200	Lighting	P70 01506 0038	5533	STORCK	$	27.82	2023	February 2024
31200	Lighting	P70 01506 0039	5525	STORCK	$	27.82	2023	February 2024
31200	Lighting	P70 01506 0040	5517	STORCK	$	27.82	2023	February 2024
31200	Lighting	P70 01506 0041	5509	STORCK	$	27.82	2023	February 2024
31200	Lighting	P70 01506 0042	5501	STORCK	$	27.82	2023	February 2024
31200	Lighting	P70 01506 0043	5493	STORCK	$	27.82	2023	February 2024
31200	Lighting	P70 01506 0044	6183	ROSEBURY	$	27.82	2023	February 2024
31200	Lighting	P70 01506 0045	6175	ROSEBURY	$	27.82	2023	February 2024
31200	Lighting	P70 01506 0046	6167	ROSEBURY DRIVE	$	18.59	2023	February 2024
31200	Lighting	P70 01506 0047	6159	ROSEBURY DRIVE	$	18.59	2023	February 2024
31200	Lighting	P70 01506 0048	6156	ROSEBURY DRIVE	$	18.59	2023	February 2024
31200	Lighting	P70 01506 0049	5514	LEIBOLD DRIVE	$	18.59	2023	February 2024
31200	Lighting	P70 01506 0050	5526	LEIBOLD DRIVE	$	18.59	2023	February 2024
31200	Lighting	P70 01506 0051	5538	LEIBOLD DRIVE	$	18.59	2023	February 2024
31200	Lighting	P70 01506 0052	5550	LEIBOLD DRIVE	$	18.59	2023	February 2024
31200	Lighting	P70 01506 0053	5562	LEIBOLD DRIVE	$	18.59	2023	February 2024
31200	Lighting	P70 01506 0054	5574	LEIBOLD DRIVE	$	18.59	2023	February 2024
31200	Lighting	P70 01506 0055	6131	ANSBURY DRIVE	$	18.59	2023	February 2024
31200	Lighting	P70 01506 0056	6119	ANSBURY	$	20.11	2023	February 2024
31200	Lighting	P70 01506 0057	6109	ANSBURY	$	20.11	2023	February 2024
31200	Lighting	P70 01506 0058	6101	ANSBURY	$	20.11	2023	February 2024
31200	Lighting	P70 01506 0059	5493	FLOTRON	$	27.44	2023	February 2024
31200	Lighting	P70 01506 0060	5489	FLOTRON	$	27.44	2023	February 2024
31200	Lighting	P70 01506 0061	5483	FLOTRON	$	27.44	2023	February 2024
31200	Lighting	P70 01506 0062	5479	FLOTRON	$	27.44	2023	February 2024
31200	Lighting	P70 01506 0063	5488	FLOTRON	$	27.44	2023	February 2024

31200	Lighting	P70 01506 0064	5496	FLOTRON	$	20.11	2023	February 2024
31200	Lighting	P70 01507 0001	5636	LEIBOLD DRIVE	$	18.59	2023	February 2024
31200	Lighting	P70 01507 0002	5648	LEIBOLD DRIVE	$	18.59	2023	February 2024
31200	Lighting	P70 01507 0003	5665	LEIBOLD DRIVE	$	18.59	2023	February 2024
31200	Lighting	P70 01507 0004	5657	LEIBOLD DRIVE	$	18.59	2023	February 2024
31200	Lighting	P70 01507 0005	5649	LEIBOLD DRIVE	$	18.59	2023	February 2024
31200	Lighting	P70 01507 0006	5641	LEIBOLD DRIVE	$	18.59	2023	February 2024
31200	Lighting	P70 01507 0007	5633	LEIBOLD DRIVE	$	18.59	2023	February 2024
31200	Lighting	P70 01507 0008	5576	STORCK	$	27.82	2023	February 2024
31200	Lighting	P70 01507 0009	5584	STORCK	$	27.82	2023	February 2024
31200	Lighting	P70 01507 0010	5592	STORCK	$	27.82	2023	February 2024
31200	Lighting	P70 01507 0011	5600	STORCK	$	27.82	2023	February 2024
31200	Lighting	P70 01507 0012	5608	STORCK	$	27.82	2023	February 2024
31200	Lighting	P70 01507 0013	5616	STORCK	$	27.82	2023	February 2024
31200	Lighting	P70 01507 0014	5624	STORCK	$	27.82	2023	February 2024
31200	Lighting	P70 01507 0015	5702	STORCK	$	27.82	2023	February 2024
31200	Lighting	P70 01507 0016	5710	STORCK	$	27.82	2023	February 2024
31200	Lighting	P70 01507 0017	5709	STORCK	$	27.82	2023	February 2024
31200	Lighting	P70 01507 0018	6412	CELESTINE	$	27.82	2023	February 2024
31200	Lighting	P70 01507 0019	6420	CELESTINE	$	27.82	2023	February 2024
31200	Lighting	P70 01507 0020	6428	CELESTINE	$	27.82	2023	February 2024
31200	Lighting	P70 01507 0021	6436	CELESTINE	$	27.82	2023	February 2024
31200	Lighting	P70 01507 0022	6000	CHAMBERSBURG	$	24.34	2023	February 2024
31200	Lighting	P70 01507 0023	6415	CELESTINE	$	27.82	2023	February 2024
31200	Lighting	P70 01507 0024	5627	STORCK	$	27.82	2023	February 2024
31200	Lighting	P70 01507 0025	5619	STORCK	$	27.82	2023	February 2024
31200	Lighting	P70 01507 0026	5613	STORCK	$	27.82	2023	February 2024
31200	Lighting	P70 01507 0027	5605	STORCK	$	27.82	2023	February 2024
31200	Lighting	P70 01507 0028	5589	STORCK	$	27.82	2023	February 2024
31200	Lighting	P70 01507 0029	5581	STORCK	$	27.82	2023	February 2024
31200	Lighting	P70 01507 0030	5573	STORCK	$	27.82	2023	February 2024
31200	Lighting	P70 01507 0031	5968	CHAMBERSBURG	$	24.34	2023	February 2024
31200	Lighting	P70 01507 0032	5974	CHAMBERSBURG	$	24.34	2023	February 2024
31200	Lighting	P70 01507 0033	5997	CHATSWORTH	$	27.82	2023	February 2024
31200	Lighting	P70 01507 0034	5989	CHATSWORTH	$	27.82	2023	February 2024
31200	Lighting	P70 01508 0001	5600	MOOREFIELD	$	25.32	2023	February 2024

31200	Lighting	P70 01508 0002	5608	MOOREFIELD	$	27.82	2023	February 2024
31200	Lighting	P70 01508 0003	5620	MOOREFIELD	$	27.82	2023	February 2024
31200	Lighting	P70 01508 0004	5632	MOOREFIELD	$	27.82	2023	February 2024
31200	Lighting	P70 01508 0005	5644	MOOREFIELD	$	27.82	2023	February 2024
31200	Lighting	P70 01508 0006	5656	MOOREFIELD	$	27.82	2023	February 2024
31200	Lighting	P70 01508 0007	5668	MOOREFIELD	$	27.82	2023	February 2024
31200	Lighting	P70 01508 0008	5680	MOOREFIELD	$	27.82	2023	February 2024
31200	Lighting	P70 01508 0009	5692	MOOREFIELD	$	27.82	2023	February 2024
31200	Lighting	P70 01508 0010	5720	MOOREFIELD	$	27.82	2023	February 2024
31200	Lighting	P70 01508 0011	5749	MOOREFIELD	$	27.82	2023	February 2024
31200	Lighting	P70 01508 0012	5727	MOOREFIELD	$	27.82	2023	February 2024
31200	Lighting	P70 01508 0013	5637	COPLEY	$	27.82	2023	February 2024
31200	Lighting	P70 01508 0014	5625	COPLEY	$	27.82	2023	February 2024
31200	Lighting	P70 01508 0015	5617	COPLEY	$	27.82	2023	February 2024
31200	Lighting	P70 01508 0016	5605	COPLEY	$	27.82	2023	February 2024
31200	Lighting	P70 01508 0017	5602	COPLEY	$	27.82	2023	February 2024
31200	Lighting	P70 01508 0018	5612	COPLEY	$	27.82	2023	February 2024
31200	Lighting	P70 01508 0019	5624	COPLEY	$	27.82	2023	February 2024
31200	Lighting	P70 01508 0020	5685	MOOREFIELD	$	27.82	2023	February 2024
31200	Lighting	P70 01508 0021	5673	MOOREFIELD	$	27.82	2023	February 2024
31200	Lighting	P70 01508 0022	5655	MOOREFIELD	$	27.82	2023	February 2024
31200	Lighting	P70 01508 0023	5641	MOOREFIELD	$	27.82	2023	February 2024
31200	Lighting	P70 01508 0024	5625	MOOREFIELD	$	27.82	2023	February 2024
31200	Lighting	P70 01508 0025	5611	MOOREFIELD	$	27.82	2023	February 2024
31200	Lighting	P70 01508 0026	5603	MOOREFIELD	$	25.32	2023	February 2024
31200	Lighting	P70 01508 0027	6312	ROSEBURY	$	27.82	2023	February 2024
31200	Lighting	P70 01508 0028	6324	ROSEBURY	$	27.82	2023	February 2024
31200	Lighting	P70 01508 0029	6336	ROSEBURY	$	27.82	2023	February 2024
31200	Lighting	P70 01508 0030	6348	ROSEBURY	$	27.82	2023	February 2024
31200	Lighting	P70 01508 0031	6360	ROSEBURY	$	27.82	2023	February 2024
31200	Lighting	P70 01508 0032	6372	ROSEBURY	$	27.82	2023	February 2024
31200	Lighting	P70 01508 0033	6384	ROSEBURY	$	27.82	2023	February 2024
31200	Lighting	P70 01508 0034	6387	ROSEBURY	$	27.82	2023	February 2024
31200	Lighting	P70 01508 0035	6375	ROSEBURY	$	27.82	2023	February 2024
31200	Lighting	P70 01508 0036	6363	ROSEBURY	$	27.82	2023	February 2024
31200	Lighting	P70 01508 0037	6351	ROSEBURY	$	27.82	2023	February 2024

31200	Lighting	P70 01508 0038	6337	ROSEBURY	$	27.82	2023	February 2024
31200	Lighting	P70 01508 0039	6325	ROSEBURY	$	27.82	2023	February 2024
31200	Lighting	P70 01508 0040	6317	ROSEBURY	$	27.82	2023	February 2024
31200	Lighting	P70 01508 0041	6309	ROSEBURY	$	27.82	2023	February 2024
31200	Lighting	P70 01508 0042	6301	ROSEBURY	$	25.32	2023	February 2024
31200	Lighting	P70 01508 0043	5594	MOOREFIELD	$	25.32	2023	February 2024
31200	Lighting	P70 01509 0001	6396	ROSEBURY	$	27.82	2023	February 2024
31200	Lighting	P70 01509 0002	5812	CRAFTMORE	$	27.82	2023	February 2024
31200	Lighting	P70 01509 0003	5822	CRAFTMORE	$	27.82	2023	February 2024
31200	Lighting	P70 01509 0004	5834	CRAFTMORE	$	27.82	2023	February 2024
31200	Lighting	P70 01509 0005	5844	CRAFTMORE	$	27.82	2023	February 2024
31200	Lighting	P70 01509 0006	5854	CRAFTMORE	$	27.82	2023	February 2024
31200	Lighting	P70 01509 0007	5866	CRAFTMORE	$	27.82	2023	February 2024
31200	Lighting	P70 01509 0008	5876	CRAFTMORE	$	27.82	2023	February 2024
31200	Lighting	P70 01509 0009	5886	CRAFTMORE	$	27.82	2023	February 2024
31200	Lighting	P70 01509 0010	5891	CRAFTMORE	$	27.82	2023	February 2024
31200	Lighting	P70 01509 0011	5885	CRAFTMORE	$	27.82	2023	February 2024
31200	Lighting	P70 01509 0012	5875	CRAFTMORE	$	27.82	2023	February 2024
31200	Lighting	P70 01509 0013	5865	CRAFTMORE	$	27.82	2023	February 2024
31200	Lighting	P70 01509 0014	5853	CRAFTMORE	$	27.82	2023	February 2024
31200	Lighting	P70 01509 0015	5843	CRAFTMORE	$	27.82	2023	February 2024
31200	Lighting	P70 01509 0016	5833	CRAFTMORE	$	27.82	2023	February 2024
31200	Lighting	P70 01509 0017	5821	CRAFTMORE	$	27.82	2023	February 2024
31200	Lighting	P70 01509 0018	5811	CRAFTMORE	$	27.82	2023	February 2024
31200	Lighting	P70 01509 0019	6405	ROSEBURY	$	27.82	2023	February 2024
31200	Lighting	P70 01509 0020	6418	ROSEBURY	$	27.82	2023	February 2024
31200	Lighting	P70 01509 0021	5908	CHATSWORTH	$	27.82	2023	February 2024
31200	Lighting	P70 01509 0022	5916	CHATSWORTH	$	27.82	2023	February 2024
31200	Lighting	P70 01509 0023	5924	CHATSWORTH	$	27.82	2023	February 2024
31200	Lighting	P70 01509 0024	5932	CHATSWORTH	$	27.82	2023	February 2024
31200	Lighting	P70 01509 0025	5940	CHATSWORTH	$	27.82	2023	February 2024
31200	Lighting	P70 01509 0026	5948	CHATSWORTH	$	27.82	2023	February 2024
31200	Lighting	P70 01509 0027	5956	CHATSWORTH	$	27.82	2023	February 2024
31200	Lighting	P70 01509 0028	5964	CHATSWORTH	$	27.82	2023	February 2024
31200	Lighting	P70 01509 0029	5972	CHATSWORTH	$	27.82	2023	February 2024
31200	Lighting	P70 01509 0030	5980	CHATSWORTH	$	27.82	2023	February 2024

31200	Lighting	P70 01509 0031	5988	CHATSWORTH	$	27.82	2023	February 2024
31200	Lighting	P70 01509 0032	6446	ROSEBURY	$	27.82	2023	February 2024
31200	Lighting	P70 01509 0033	5909	CHATSWORTH	$	27.82	2023	February 2024
31200	Lighting	P70 01509 0034	5917	CHATSWORTH	$	27.82	2023	February 2024
31200	Lighting	P70 01509 0035	5925	CHATSWORTH	$	27.82	2023	February 2024
31200	Lighting	P70 01509 0036	5933	CHATSWORTH	$	27.82	2023	February 2024
31200	Lighting	P70 01509 0037	5941	CHATSWORTH	$	27.82	2023	February 2024
31200	Lighting	P70 01509 0038	5949	CHATSWORTH	$	27.82	2023	February 2024
31200	Lighting	P70 01509 0039	5957	CHATSWORTH	$	27.82	2023	February 2024
31200	Lighting	P70 01509 0040	5965	CHATSWORTH	$	27.82	2023	February 2024
31200	Lighting	P70 01509 0041	5973	CHATSWORTH	$	27.82	2023	February 2024
31200	Lighting	P70 01509 0042	5981	CHATSWORTH	$	27.82	2023	February 2024
31200	Lighting	P70 01509 0043	5962	CHAMBERSBURG	$	24.34	2023	February 2024
31200	Lighting	P70 01509 0044	5956	CHAMBERSBURG	$	24.34	2023	February 2024
31200	Lighting	P70 01509 0045	5950	CHAMBERSBURG	$	24.34	2023	February 2024
31200	Lighting	P70 01509 0046	5944	CHAMBERSBURG	$	24.34	2023	February 2024
31200	Lighting	P70 01509 0047	5938	CHAMBERSBURG	$	24.34	2023	February 2024
31200	Lighting	P70 01509 0048	5932	CHAMBERSBURG	$	24.34	2023	February 2024
31200	Lighting	P70 01509 0049	5926	CHAMBERSBURG	$	24.34	2023	February 2024
31200	Lighting	P70 01509 0050	5920	CHAMBERSBURG	$	24.34	2023	February 2024
31200	Lighting	P70 01509 0051	5914	CHAMBERSBURG	$	24.34	2023	February 2024
31200	Lighting	P70 01509 0052	5908	CHAMBERSBURG	$	24.34	2023	February 2024
31200	Lighting	P70 01509 0053	6458	ROSEBURY	$	24.34	2023	February 2024
31200	Lighting	P70 01509 0054	6463	ROSEBURY	$	24.34	2023	February 2024
31200	Lighting	P70 01509 0055	6451	ROSEBURY	$	27.82	2023	February 2024
31200	Lighting	P70 01509 0056	6439	ROSEBURY	$	27.82	2023	February 2024
31200	Lighting	P70 01509 0057	6427	ROSEBURY	$	27.82	2023	February 2024
31200	Lighting	P70 01509 0058	6415	ROSEBURY	$	27.82	2023	February 2024
31200	Lighting	P70 01509 0059	6403	ROSEBURY	$	27.82	2023	February 2024
31200	Lighting	P70 01509 0060	6399	ROSEBURY	$	27.82	2023	February 2024
31200	Lighting	P70 01510 0001	5583	MOOREFIELD	$	25.32	2023	February 2024
31200	Lighting	P70 01510 0002	5573	MOOREFIELD	$	25.32	2023	February 2024
31200	Lighting	P70 01510 0003	6308	MALTON	$	25.32	2023	February 2024
31200	Lighting	P70 01510 0004	6316	MALTON	$	25.32	2023	February 2024
31200	Lighting	P70 01510 0005	6311	MALTON	$	25.32	2023	February 2024
31200	Lighting	P70 01510 0006	5553	MOOREFIELD	$	25.32	2023	February 2024

31200	Lighting	P70 01510 0007	5568	MOOREFIELD	$ 25.32	2023	February 2024
31200	Lighting	P70 01510 0008	5576	MOOREFIELD	$ 25.32	2023	February 2024
31200	Lighting	P70 01510 0009	5582	MOOREFIELD	$ 25.32	2023	February 2024
31200	Lighting	P70 01510 0010	5588	MOOREFIELD	$ 25.32	2023	February 2024
31200	Lighting	P70 01510 0011	5485	STORCK	$ 29.28	2023	February 2024
31200	Lighting	P70 01510 0012	5471	STORCK	$ 29.28	2023	February 2024
31200	Lighting	P70 01510 0013	5463	STORCK	$ 29.28	2023	February 2024
31200	Lighting	P70 01510 0014	5455	STORCK	$ 29.28	2023	February 2024
31200	Lighting	P70 01510 0015	5447	STORCK	$ 29.28	2023	February 2024
31200	Lighting	P70 01510 0016	5439	STORCK	$ 29.28	2023	February 2024
31200	Lighting	P70 01510 0017	5431	STORCK	$ 29.28	2023	February 2024
31200	Lighting	P70 01510 0018	5423	STORCK	$ 29.28	2023	February 2024
31200	Lighting	P70 01510 0019	6204	FALKLAND	$ 29.28	2023	February 2024
31200	Lighting	P70 01510 0020	5488	STORCK	$ 29.28	2023	February 2024
31200	Lighting	P70 01510 0021	5480	STORCK	$ 29.28	2023	February 2024
31200	Lighting	P70 01510 0022	5472	STORCK	$ 29.28	2023	February 2024
31200	Lighting	P70 01510 0023	5464	STORCK	$ 29.28	2023	February 2024
31200	Lighting	P70 01510 0024	5446	STORCK	$ 29.28	2023	February 2024
31200	Lighting	P70 01510 0025	6178	FARMBOROUGH	$ 29.28	2023	February 2024
31200	Lighting	P70 01510 0026	6172	FARMBOROUGH	$ 29.28	2023	February 2024
31200	Lighting	P70 01510 0027	6166	FARMBOROUGH	$ 29.28	2023	February 2024
31200	Lighting	P70 01510 0028	6160	FARMBOROUGH	$ 29.28	2023	February 2024
31200	Lighting	P70 01510 0029	6154	FARMBOROUGH	$ 29.28	2023	February 2024
31200	Lighting	P70 01510 0030	6148	FARMBOROUGH	$ 29.28	2023	February 2024
31200	Lighting	P70 01510 0031	6201	FALKLAND	$ 29.28	2023	February 2024
31200	Lighting	P70 01510 0032	6207	FALKLAND	$ 29.28	2023	February 2024
31200	Lighting	P70 01510 0033	6213	FALKLAND	$ 29.28	2023	February 2024
31200	Lighting	P70 01510 0034	6219	FALKLAND	$ 29.28	2023	February 2024
31200	Lighting	P70 01510 0035	6225	FALKLAND	$ 29.28	2023	February 2024
31200	Lighting	P70 01510 0036	6231	FALKLAND	$ 29.28	2023	February 2024
31200	Lighting	P70 01510 0037	6237	FALKLAND	$ 25.32	2023	February 2024
31200	Lighting	P70 01510 0038	6301	FALKLAND	$ 25.32	2023	February 2024
31200	Lighting	P70 01510 0039	6309	FALKLAND	$ 25.32	2023	February 2024
31200	Lighting	P70 01510 0040	6316	FALKLAND	$ 25.32	2023	February 2024
31200	Lighting	P70 01510 0041	6308	FALKLAND	$ 25.32	2023	February 2024
31200	Lighting	P70 01510 0042	6300	FALKLAND	$ 25.32	2023	February 2024

31200	Lighting	P70 01510 0043	5560	MOOREFIELD	$ 25.32	2023	February 2024
31200	Lighting	P70 01510 0044	5552	MOOREFIELD	$ 25.32	2023	February 2024
31200	Lighting	P70 01510 0045	5544	MOOREFIELD	$ 25.32	2023	February 2024
31200	Lighting	P70 01510 0046	6228	FALKLAND	$ 29.28	2023	February 2024
31200	Lighting	P70 01510 0047	6222	FALKLAND	$ 29.28	2023	February 2024
31200	Lighting	P70 01510 0048	6216	FALKLAND	$ 29.28	2023	February 2024
31200	Lighting	P70 01510 0049	6210	FALKLAND	$ 29.28	2023	February 2024
31200	Lighting	P70 01511 0001	6142	FARMBOROUGH	$ 29.28	2023	February 2024
31200	Lighting	P70 01511 0002	6136	FARMBOROUGH	$ 29.28	2023	February 2024
31200	Lighting	P70 01511 0003	6130	FARMBOROUGH	$ 29.28	2023	February 2024
31200	Lighting	P70 01511 0004	6124	FARMBOROUGH	$ 29.28	2023	February 2024
31200	Lighting	P70 01511 0005	6118	FARMBOROUGH	$ 29.28	2023	February 2024
31200	Lighting	P70 01511 0006	6112	FARMBOROUGH	$ 29.28	2023	February 2024
31200	Lighting	P70 01511 0007	6106	FARMBOROUGH	$ 29.28	2023	February 2024
31200	Lighting	P70 01511 0008	6100	FARMBOROUGH	$ 29.28	2023	February 2024
31200	Lighting	P70 01511 0009	6101	FARMBOROUGH	$ 29.28	2023	February 2024
31200	Lighting	P70 01511 0010	6107	FARMBOROUGH	$ 29.28	2023	February 2024
31200	Lighting	P70 01511 0011	6115	FARMBOROUGH	$ 29.28	2023	February 2024
31200	Lighting	P70 01511 0012	6125	FARMBOROUGH	$ 29.28	2023	February 2024
31200	Lighting	P70 01511 0013	6135	FARMBOROUGH	$ 29.28	2023	February 2024
31200	Lighting	P70 01511 0014	6143	FARMBOROUGH	$ 29.28	2023	February 2024
31200	Lighting	P70 01511 0015	6153	FARMBOROUGH	$ 29.28	2023	February 2024
31200	Lighting	P70 01511 0016	6161	FARMBOROUGH	$ 29.28	2023	February 2024
31200	Lighting	P70 01511 0017	6167	FARMBOROUGH	$ 29.28	2023	February 2024
31200	Lighting	P70 01511 0018	6173	FARMBOROUGH	$ 29.28	2023	February 2024
31200	Lighting	P70 01511 0019	6179	FARMBOROUGH	$ 29.28	2023	February 2024
31200	Lighting	P70 01511 0020	6185	FARMBOROUGH	$ 29.28	2023	February 2024
31200	Lighting	P70 01511 0021	6191	FARMBOROUGH	$ 29.28	2023	February 2024
31200	Lighting	P70 01511 0022	6184	FALKLAND	$ 29.28	2023	February 2024
31200	Lighting	P70 01511 0023	6168	FALKLAND	$ 29.28	2023	February 2024
31200	Lighting	P70 01511 0024	6154	FALKLAND	$ 29.28	2023	February 2024
31200	Lighting	P70 01511 0025	6148	FALKLAND	$ 29.28	2023	February 2024
31200	Lighting	P70 01511 0026	6142	FALKLAND	$ 29.28	2023	February 2024
31200	Lighting	P70 01511 0027	6136	FALKLAND	$ 29.28	2023	February 2024
31200	Lighting	P70 01511 0028	6130	FALKLAND	$ 29.28	2023	February 2024
31200	Lighting	P70 01511 0029	6124	FALKLAND	$ 29.28	2023	February 2024

31200	Lighting	P70 01511 0030	6118	FALKLAND	$ 29.28	2023	February 2024
31200	Lighting	P70 01511 0031	6112	FALKLAND	$ 29.28	2023	February 2024
31200	Lighting	P70 01511 0032	6106	FALKLAND	$ 29.28	2023	February 2024
31200	Lighting	P70 01511 0033	5335	FLOTRON	$ 29.28	2023	February 2024
31200	Lighting	P70 01511 0034	5237	FISHBURG	$ 24.32	2023	February 2024
31200	Lighting	P70 01511 0035	5231	FISHBURG	$ 24.32	2023	February 2024
31200	Lighting	P70 01511 0036	5225	FISHBURG	$ 24.32	2023	February 2024
31200	Lighting	P70 01511 0037	5219	FISHBURG	$ 24.32	2023	February 2024
31200	Lighting	P70 01511 0038	5213	FISHBURG	$ 24.32	2023	February 2024
31200	Lighting	P70 01511 0039	5209	FISHBURG	$ 24.32	2023	February 2024
31200	Lighting	P70 01511 0040	5201	FISHBURG	$ 24.32	2023	February 2024
31200	Lighting	P70 01511 0041	5195	FISHBURG	$ 24.32	2023	February 2024
31200	Lighting	P70 01511 0042	5189	FISHBURG	$ 24.32	2023	February 2024
31200	Lighting	P70 01511 0043	5183	FISHBURG	$ 24.32	2023	February 2024
31200	Lighting	P70 01511 0044	5177	FISHBURG	$ 24.32	2023	February 2024
31200	Lighting	P70 01511 0045	5171	FISHBURG	$ 24.32	2023	February 2024
31200	Lighting	P70 01511 0046	5165	FISHBURG	$ 24.32	2023	February 2024
31200	Lighting	P70 01511 0047	5159	FISHBURG	$ 24.32	2023	February 2024
31200	Lighting	P70 01511 0048	5226	FLOTRON	$ 29.28	2023	February 2024
31200	Lighting	P70 01511 0049	5234	FLOTRON	$ 29.28	2023	February 2024
31200	Lighting	P70 01511 0050	5242	FLOTRON	$ 29.28	2023	February 2024
31200	Lighting	P70 01511 0051	5250	FLOTRON	$ 29.28	2023	February 2024
31200	Lighting	P70 01511 0052	5258	FLOTRON	$ 29.28	2023	February 2024
31200	Lighting	P70 01511 0053	5266	FLOTRON	$ 29.28	2023	February 2024
31200	Lighting	P70 01511 0054	5274	FLOTRON	$ 29.28	2023	February 2024
31200	Lighting	P70 01511 0055	5282	FLOTRON	$ 29.28	2023	February 2024
31200	Lighting	P70 01511 0056	5290	FLOTRON	$ 29.28	2023	February 2024
31200	Lighting	P70 01511 0057	5298	FLOTRON	$ 29.28	2023	February 2024
31200	Lighting	P70 01511 0058	5332	FLOTRON	$ 29.28	2023	February 2024
31200	Lighting	P70 01511 0059	5340	FLOTRON	$ 29.28	2023	February 2024
31200	Lighting	P70 01511 0060	5348	FLOTRON	$ 29.28	2023	February 2024
31200	Lighting	P70 01511 0061	5356	FLOTRON	$ 29.28	2023	February 2024
31200	Lighting	P70 01511 0062	5364	FLOTRON	$ 29.28	2023	February 2024
31200	Lighting	P70 01511 0063	5370	FLOTRON	$ 29.28	2023	February 2024
31200	Lighting	P70 01511 0064	5225	FLOTRON	$ 29.28	2023	February 2024
31200	Lighting	P70 01511 0065	5233	FLOTRON	$ 29.28	2023	February 2024

31200	Lighting	P70 01511 0066	5241	FLOTRON	$ 29.28	2023	February 2024
31200	Lighting	P70 01511 0067	5253	FLOTRON	$ 29.28	2023	February 2024
31200	Lighting	P70 01511 0068	5263	FLOTRON	$ 29.28	2023	February 2024
31200	Lighting	P70 01511 0069	5271	FLOTRON	$ 29.28	2023	February 2024
31200	Lighting	P70 01511 0070	5279	FLOTRON	$ 29.28	2023	February 2024
31200	Lighting	P70 01511 0071	5287	FLOTRON	$ 29.28	2023	February 2024
31200	Lighting	P70 01511 0072	5295	FLOTRON	$ 29.28	2023	February 2024
31200	Lighting	P70 01511 0073	6119	FALKLAND	$ 29.28	2023	February 2024
31200	Lighting	P70 01511 0074	6133	FALKLAND	$ 29.28	2023	February 2024
31200	Lighting	P70 01511 0075	6139	FALKLAND	$ 29.28	2023	February 2024
31200	Lighting	P70 01511 0076	6145	FALKLAND	$ 29.28	2023	February 2024
31200	Lighting	P70 01511 0077	6151	FALKLAND	$ 29.28	2023	February 2024
31200	Lighting	P70 01511 0078	6157	FALKLAND	$ 29.28	2023	February 2024
31200	Lighting	P70 01511 0079	6163	FALKLAND	$ 29.28	2023	February 2024
31200	Lighting	P70 01511 0080	6169	FALKLAND	$ 29.28	2023	February 2024
31200	Lighting	P70 01511 0081	6175	FALKLAND	$ 29.28	2023	February 2024
31200	Lighting	P70 01511 0082	6181	FALKLAND	$ 29.28	2023	February 2024
31200	Lighting	P70 01511 0083	6187	FALKLAND	$ 29.28	2023	February 2024
31200	Lighting	P70 01512 0001	5201	TILBURY	$ 24.54	2023	February 2024
31200	Lighting	P70 01512 0002	5209	TILBURY	$ 25.32	2023	February 2024
31200	Lighting	P70 01512 0003	5217	TILBURY	$ 25.32	2023	February 2024
31200	Lighting	P70 01512 0004	6355	CHIPPINGDON	$ 25.32	2023	February 2024
31200	Lighting	P70 01512 0005	6361	CHIPPINGDON	$ 25.32	2023	February 2024
31200	Lighting	P70 01512 0006	6367	CHIPPINGDON	$ 25.32	2023	February 2024
31200	Lighting	P70 01512 0007	6373	CHIPPINGDON	$ 25.32	2023	February 2024
31200	Lighting	P70 01512 0008	6379	CHIPPINGDON	$ 25.32	2023	February 2024
31200	Lighting	P70 01512 0009	6387	CHIPPINGDON	$ 25.32	2023	February 2024
31200	Lighting	P70 01512 0010	6386	CHIPPINGDON	$ 25.32	2023	February 2024
31200	Lighting	P70 01512 0011	6378	CHIPPINGDON	$ 25.32	2023	February 2024
31200	Lighting	P70 01512 0012	5307	CHIPPINGDON	$ 25.32	2023	February 2024
31200	Lighting	P70 01512 0013	6362	CHIPPINGDON	$ 25.32	2023	February 2024
31200	Lighting	P70 01512 0014	6354	CHIPPINGDON	$ 25.32	2023	February 2024
31200	Lighting	P70 01512 0015	6346	CHIPPINGDON	$ 25.32	2023	February 2024
31200	Lighting	P70 01512 0016	6345	HARSHMANVILLE	$ 25.32	2023	February 2024
31200	Lighting	P70 01512 0017	6353	HARSHMANVILLE	$ 25.32	2023	February 2024
31200	Lighting	P70 01512 0018	6361	HARSHMANVILLE	$ 25.32	2023	February 2024

31200	Lighting	P70 01512 0019	6369	HARSHMANVILLE	$	25.32	2023	February 2024
31200	Lighting	P70 01512 0020	6377	HARSHMANVILLE	$	25.32	2023	February 2024
31200	Lighting	P70 01512 0021	5318	CRANWELL	$	25.32	2023	February 2024
31200	Lighting	P70 01512 0022	5310	CRANWELL	$	25.32	2023	February 2024
31200	Lighting	P70 01512 0023	6374	HARSHMANVILLE	$	25.32	2023	February 2024
31200	Lighting	P70 01512 0024	6364	HARSHMANVILLE	$	25.32	2023	February 2024
31200	Lighting	P70 01512 0025	6348	HARSHMANVILLE	$	25.32	2023	February 2024
31200	Lighting	P70 01512 0026	5309	TILBURY	$	25.32	2023	February 2024
31200	Lighting	P70 01512 0027	5317	TILBURY	$	25.32	2023	February 2024
31200	Lighting	P70 01512 0028	5325	TILBURY	$	25.32	2023	February 2024
31200	Lighting	P70 01512 0029	5333	TILBURY	$	25.32	2023	February 2024
31200	Lighting	P70 01512 0030	5356	TILBURY	$	25.32	2023	February 2024
31200	Lighting	P70 01512 0031	5348	TILBURY	$	25.32	2023	February 2024
31200	Lighting	P70 01512 0032	5340	TILBURY	$	25.32	2023	February 2024
31200	Lighting	P70 01512 0033	6318	CHEVIOT	$	25.32	2023	February 2024
31200	Lighting	P70 01512 0034	6310	CHEVIOT	$	25.32	2023	February 2024
31200	Lighting	P70 01512 0035	6305	CHEVIOT	$	25.32	2023	February 2024
31200	Lighting	P70 01512 0036	6313	CHEVIOT	$	25.32	2023	February 2024
31200	Lighting	P70 01512 0037	6821	CHEVIOT	$	25.32	2023	February 2024
31200	Lighting	P70 01512 0038	5324	TILBURY	$	25.32	2023	February 2024
31200	Lighting	P70 01512 0039	5316	TILBURY	$	25.32	2023	February 2024
31200	Lighting	P70 01512 0040	5308	TILBURY	$	25.32	2023	February 2024
31200	Lighting	P70 01512 0041	5300	TILBURY	$	25.32	2023	February 2024
31200	Lighting	P70 01512 0042	6310	HARSHMANVILLE	$	25.32	2023	February 2024
31200	Lighting	P70 01512 0043	5501	MOOREFIELD	$	25.32	2023	February 2024
31200	Lighting	P70 01512 0044	5505	MOOREFIELD	$	25.32	2023	February 2024
31200	Lighting	P70 01512 0045	5513	MOOREFIELD	$	25.32	2023	February 2024
31200	Lighting	P70 01512 0046	5521	MOOREFIELD	$	25.32	2023	February 2024
31200	Lighting	P70 01512 0047	5529	MOOREFIELD	$	25.32	2023	February 2024
31200	Lighting	P70 01512 0048	5530	MOOREFIELD	$	25.32	2023	February 2024
31200	Lighting	P70 01512 0049	5522	MOOREFIELD	$	25.32	2023	February 2024
31200	Lighting	P70 01512 0050	5514	MOOREFIELD	$	25.32	2023	February 2024
31200	Lighting	P70 01512 0051	6290	HARSHMANVILLE	$	25.32	2023	February 2024
31200	Lighting	P70 01512 0052	6293	HARSHMANVILLE	$	25.32	2023	February 2024
31200	Lighting	P70 01512 0053	6301	HARSHMANVILLE	$	25.32	2023	February 2024
31200	Lighting	P70 01512 0054	6309	HARSHMANVILLE	$	25.32	2023	February 2024

31200	Lighting	P70 01512 0055	5248	TILBURY	$	25.32	2023	February 2024
31200	Lighting	P70 01512 0056	5240	TILBURY	$	25.32	2023	February 2024
31200	Lighting	P70 01512 0057	5232	TILBURY	$	25.32	2023	February 2024
31200	Lighting	P70 01512 0058	5224	TILBURY	$	25.32	2023	February 2024
31200	Lighting	P70 01512 0059	5216	TILBURY	$	25.32	2023	February 2024
31200	Lighting	P70 01512 0060	5208	TILBURY	$	24.54	2023	February 2024
31200	Lighting	P70 01512 0061	5200	TILBURY	$	24.54	2023	February 2024
31200	Lighting	P70 01513 0001	6393	CHIPPINGDON	$	25.32	2023	February 2024
31200	Lighting	P70 01513 0002	6399	CHIPPINGDON	$	25.32	2023	February 2024
31200	Lighting	P70 01513 0003	6405	CHIPPINGDON	$	25.32	2023	February 2024
31200	Lighting	P70 01513 0004	6411	CHIPPINGDON	$	25.32	2023	February 2024
31200	Lighting	P70 01513 0005	6419	CHIPPINGDON	$	25.32	2023	February 2024
31200	Lighting	P70 01513 0006	6427	CHIPPINGDON	$	25.32	2023	February 2024
31200	Lighting	P70 01513 0007	6435	CHIPPINGDON	$	25.32	2023	February 2024
31200	Lighting	P70 01513 0008	6443	CHIPPINGDON	$	25.32	2023	February 2024
31200	Lighting	P70 01513 0009	6451	CHIPPINGDON	$	25.32	2023	February 2024
31200	Lighting	P70 01513 0010	6465	CHIPPINGDON	$	25.32	2023	February 2024
31200	Lighting	P70 01513 0011	6466	CHIPPINGDON	$	25.32	2023	February 2024
31200	Lighting	P70 01513 0012	6458	CHIPPINGDON	$	25.32	2023	February 2024
31200	Lighting	P70 01513 0013	6450	CHIPPINGDON	$	25.32	2023	February 2024
31200	Lighting	P70 01513 0014	6442	CHIPPINGDON	$	25.32	2023	February 2024
31200	Lighting	P70 01513 0015	6434	CHIPPINGDON	$	25.32	2023	February 2024
31200	Lighting	P70 01513 0016	6426	CHIPPINGDON	$	25.32	2023	February 2024
31200	Lighting	P70 01513 0017	6418	CHIPPINGDON	$	25.32	2023	February 2024
31200	Lighting	P70 01513 0018	6410	CHIPPINGDON	$	25.32	2023	February 2024
31200	Lighting	P70 01513 0019	6402	CHIPPINGDON	$	25.32	2023	February 2024
31200	Lighting	P70 01513 0020	6394	CHIPPINGDON	$	25.32	2023	February 2024
31200	Lighting	P70 01513 0021	6385	HARSHMANVILLE	$	25.32	2023	February 2024
31200	Lighting	P70 01513 0022	6401	HARSHMANVILLE	$	25.32	2023	February 2024
31200	Lighting	P70 01513 0023	6409	HARSHMANVILLE	$	25.32	2023	February 2024
31200	Lighting	P70 01513 0024	6417	HARSHMANVILLE	$	25.32	2023	February 2024
31200	Lighting	P70 01513 0025	6425	HARSHMANVILLE	$	25.32	2023	February 2024
31200	Lighting	P70 01513 0026	6433	HARSHMANVILLE	$	25.32	2023	February 2024
31200	Lighting	P70 01513 0027	6441	HARSHMANVILLE	$	25.32	2023	February 2024
31200	Lighting	P70 01513 0028	6449	HARSHMANVILLE	$	25.32	2023	February 2024
31200	Lighting	P70 01513 0029	6457	HARSHMANVILLE	$	25.32	2023	February 2024

31200	Lighting	P70 01513 0030	6465	HARSHMANVILLE	$	25.32	2023	February 2024
31200	Lighting	P70 01513 0031	5514	CHAMBERSBURG	$	25.32	2023	February 2024
31200	Lighting	P70 01513 0032	5506	CHAMBERSBURG	$	25.32	2023	February 2024
31200	Lighting	P70 01513 0033	5498	CHAMBERSBURG	$	25.32	2023	February 2024
31200	Lighting	P70 01513 0034	5490	CHAMBERSBURG	$	25.32	2023	February 2024
31200	Lighting	P70 01513 0035	5482	CHAMBERSBURG	$	25.32	2023	February 2024
31200	Lighting	P70 01513 0036	5474	CHAMBERSBURG	$	25.32	2023	February 2024
31200	Lighting	P70 01513 0037	5466	CHAMBERSBURG	$	25.32	2023	February 2024
31200	Lighting	P70 01513 0038	5401	COLERAINE	$	25.32	2023	February 2024
31200	Lighting	P70 01513 0039	5409	COLERAINE	$	25.32	2023	February 2024
31200	Lighting	P70 01513 0040	5417	COLERAINE	$	25.32	2023	February 2024
31200	Lighting	P70 01513 0041	5425	COLERAINE	$	25.32	2023	February 2024
31200	Lighting	P70 01513 0042	5433	COLERAINE	$	25.32	2023	February 2024
31200	Lighting	P70 01513 0043	5441	COLERAINE	$	25.32	2023	February 2024
31200	Lighting	P70 01513 0044	5447	COLERAINE	$	25.32	2023	February 2024
31200	Lighting	P70 01513 0045	5453	COLERAINE	$	25.32	2023	February 2024
31200	Lighting	P70 01513 0046	5459	COLERAINE	$	25.32	2023	February 2024
31200	Lighting	P70 01513 0047	5467	COLERAINE	$	25.32	2023	February 2024
31200	Lighting	P70 01513 0048	5475	COLERAINE	$	25.32	2023	February 2024
31200	Lighting	P70 01513 0049	5483	COLERAINE	$	25.32	2023	February 2024
31200	Lighting	P70 01513 0050	5474	COLERAINE	$	25.32	2023	February 2024
31200	Lighting	P70 01513 0051	5466	COLERAINE	$	25.32	2023	February 2024
31200	Lighting	P70 01513 0052	5458	COLERAINE	$	25.32	2023	February 2024
31200	Lighting	P70 01513 0053	5442	COLERAINE	$	25.32	2023	February 2024
31200	Lighting	P70 01513 0054	5424	COLERAINE	$	25.32	2023	February 2024
31200	Lighting	P70 01513 0055	5416	COLERAINE	$	25.32	2023	February 2024
31200	Lighting	P70 01513 0056	5408	COLERAINE	$	25.32	2023	February 2024
31200	Lighting	P70 01513 0057	6440	HARSHMANVILLE	$	25.32	2023	February 2024
31200	Lighting	P70 01513 0058	6432	HARSHMANVILLE	$	25.32	2023	February 2024
31200	Lighting	P70 01513 0059	6424	HARSHMANVILLE	$	25.32	2023	February 2024
31200	Lighting	P70 01513 0060	6416	HARSHMANVILLE	$	25.32	2023	February 2024
31200	Lighting	P70 01513 0061	5303	CRANWELL	$	25.32	2023	February 2024
31200	Lighting	P70 01513 0062	5311	CRANWELL	$	25.32	2023	February 2024
31200	Lighting	P70 01513 0063	5331	CRANWELL	$	25.32	2023	February 2024
31200	Lighting	P70 01513 0064	5339	CRANWELL	$	25.32	2023	February 2024
31200	Lighting	P70 01513 0065	5347	CRANWELL	$	25.32	2023	February 2024

31200	Lighting	P70 01513 0066	5342	CRANWELL	$	25.32	2023	February 2024
31200	Lighting	P70 01513 0067	5334	CRANWELL	$	25.32	2023	February 2024
31200	Lighting	P70 01513 0068	5326	CRANWELL	$	25.32	2023	February 2024
31200	Lighting	P70 01513 0069	5341	TILBURY	$	25.32	2023	February 2024
31200	Lighting	P70 01513 0070	5482	COLERAINE	$	25.32	2023	February 2024
31200	Lighting	P70 01514 0001	5164	TILBURY	$	24.54	2023	February 2024
31200	Lighting	P70 01514 0002	5156	TILBURY	$	24.54	2023	February 2024
31200	Lighting	P70 01514 0003	5148	TILBURY	$	24.54	2023	February 2024
31200	Lighting	P70 01514 0004	5140	TILBURY	$	24.54	2023	February 2024
31200	Lighting	P70 01514 0005	5132	TILBURY	$	24.54	2023	February 2024
31200	Lighting	P70 01514 0006	6066	TURNBRIDGE	$	24.54	2023	February 2024
31200	Lighting	P70 01514 0007	6048	TURNBRIDGE	$	24.54	2023	February 2024
31200	Lighting	P70 01514 0008	6040	TURNBRIDGE	$	24.54	2023	February 2024
31200	Lighting	P70 01514 0009	6032	TURNBRIDGE	$	24.54	2023	February 2024
31200	Lighting	P70 01514 0010	6024	TURNBRIDGE	$	24.54	2023	February 2024
31200	Lighting	P70 01514 0011	6016	TURNBRIDGE	$	24.54	2023	February 2024
31200	Lighting	P70 01514 0012	6019	TURNBRIDGE	$	24.54	2023	February 2024
31200	Lighting	P70 01514 0013	6027	TURNBRIDGE	$	24.54	2023	February 2024
31200	Lighting	P70 01514 0014	6035	TURNBRIDGE	$	24.54	2023	February 2024
31200	Lighting	P70 01514 0015	6044	TAUNTON	$	24.54	2023	February 2024
31200	Lighting	P70 01514 0016	6036	TAUNTON	$	24.54	2023	February 2024
31200	Lighting	P70 01514 0017	6031	TAUNTON	$	24.54	2023	February 2024
31200	Lighting	P70 01514 0018	6039	TAUNTON	$	24.54	2023	February 2024
31200	Lighting	P70 01514 0019	6047	TAUNTON	$	24.54	2023	February 2024
31200	Lighting	P70 01514 0020	6051	TURNBRIDGE	$	24.54	2023	February 2024
31200	Lighting	P70 01514 0021	6059	TURNBRIDGE	$	24.54	2023	February 2024
31200	Lighting	P70 01514 0022	6067	TURNBRIDGE	$	24.54	2023	February 2024
31200	Lighting	P70 01514 0023	6075	TURNBRIDGE	$	24.54	2023	February 2024
31200	Lighting	P70 01514 0024	6083	TURNBRIDGE	$	24.54	2023	February 2024
31200	Lighting	P70 01514 0025	6091	TURNBRIDGE	$	24.54	2023	February 2024
31200	Lighting	P70 01514 0026	6080	TOMBERG	$	24.54	2023	February 2024
31200	Lighting	P70 01514 0027	6072	TOMBERG	$	24.54	2023	February 2024
31200	Lighting	P70 01514 0028	6064	TOMBERG	$	24.54	2023	February 2024
31200	Lighting	P70 01514 0029	5092	TILBURY	$	24.54	2023	February 2024
31200	Lighting	P70 01514 0030	5098	TILBURY	$	24.54	2023	February 2024
31200	Lighting	P70 01514 0031	5186	CHESHAM	$	24.54	2023	February 2024

31200	Lighting	P70 01514 0032	5145	TILBURY	$ 24.54	2023	February 2024
31200	Lighting	P70 01514 0033	5137	TILBURY	$ 24.54	2023	February 2024
31200	Lighting	P70 01514 0034	5129	TILBURY	$ 24.54	2023	February 2024
31200	Lighting	P70 01514 0035	5121	TILBURY	$ 24.54	2023	February 2024
31200	Lighting	P70 01514 0036	5113	TILBURY	$ 24.54	2023	February 2024
31200	Lighting	P70 01514 0037	5105	TILBURY	$ 24.54	2023	February 2024
31200	Lighting	P70 01514 0038	5099	TILBURY	$ 24.54	2023	February 2024
31200	Lighting	P70 01514 0039	5091	TILBURY	$ 24.54	2023	February 2024
31200	Lighting	P70 01515 0001	6056	TOMBERG	$ 24.54	2023	February 2024
31200	Lighting	P70 01515 0002	6048	TOMBERG	$ 24.54	2023	February 2024
31200	Lighting	P70 01515 0003	6040	TOMBERG	$ 24.54	2023	February 2024
31200	Lighting	P70 01515 0004	5086	TEWKESBURY	$ 24.54	2023	February 2024
31200	Lighting	P70 01515 0005	6041	TOMBERG	$ 24.54	2023	February 2024
31200	Lighting	P70 01515 0006	6033	TOMBERG	$ 24.54	2023	February 2024
31200	Lighting	P70 01515 0007	6025	TOMBERG	$ 24.54	2023	February 2024
31200	Lighting	P70 01515 0008	6017	TOMBERG	$ 24.54	2023	February 2024
31200	Lighting	P70 01515 0009	6009	TOMBERG	$ 24.54	2023	February 2024
31200	Lighting	P70 01515 0010	6001	TOMBERG	$ 25.68	2023	February 2024
31200	Lighting	P70 01515 0011	4889	FISHBURG	$ 24.54	2023	February 2024
31200	Lighting	P70 01515 0012	4883	FISHBURG	$ 24.54	2023	February 2024
31200	Lighting	P70 01515 0013	4877	FISHBURG	$ 24.54	2023	February 2024
31200	Lighting	P70 01515 0014	4871	FISHBURG	$ 24.54	2023	February 2024
31200	Lighting	P70 01515 0015	4865	FISHBURG	$ 24.54	2023	February 2024
31200	Lighting	P70 01515 0016	4859	FISHBURG	$ 24.54	2023	February 2024
31200	Lighting	P70 01515 0018	5054	TEWKESBURY	$ 24.54	2023	February 2024
31200	Lighting	P70 01515 0019	5062	TEWKESBURY	$ 24.54	2023	February 2024
31200	Lighting	P70 01515 0020	5070	TEWKESBURY	$ 24.54	2023	February 2024
31200	Lighting	P70 01515 0021	5078	TEWKESBURY	$ 24.54	2023	February 2024
31200	Lighting	P70 01515 0022	5085	TEWKESBURY	$ 24.54	2023	February 2024
31200	Lighting	P70 01515 0023	5077	TEWKESBURY	$ 24.54	2023	February 2024
31200	Lighting	P70 01515 0024	5069	TEWKESBURY	$ 24.54	2023	February 2024
31200	Lighting	P70 01515 0025	5059	TEWKESBURY	$ 24.54	2023	February 2024
31200	Lighting	P70 01516 0001	4853	FISHBURG	$ 24.54	2023	February 2024
31200	Lighting	P70 01516 0002	4847	FISHBURG	$ 24.54	2023	February 2024
31200	Lighting	P70 01516 0003	4841	FISHBURG	$ 24.54	2023	February 2024
31200	Lighting	P70 01516 0004	4835	FISHBURG	$ 24.54	2023	February 2024

31200	Lighting	P70 01516 0005	4829	FISHBURG	$ 24.54	2023	February 2024
31200	Lighting	P70 01516 0006	4823	FISHBURG	$ 24.54	2023	February 2024
31200	Lighting	P70 01516 0007	4817	FISHBURG	$ 24.54	2023	February 2024
31200	Lighting	P70 01516 0008	4811	FISHBURG	$ 24.54	2023	February 2024
31200	Lighting	P70 01516 0009	4805	FISHBURG	$ 24.54	2023	February 2024
31200	Lighting	P70 01516 0010	4990	TEWKESBURY	$ 24.54	2023	February 2024
31200	Lighting	P70 01516 0011	4998	TEWKESBURY	$ 24.54	2023	February 2024
31200	Lighting	P70 01516 0012	5006	TEWKESBURY	$ 24.54	2023	February 2024
31200	Lighting	P70 01516 0013	5014	TEWKESBURY	$ 24.54	2023	February 2024
31200	Lighting	P70 01516 0014	5022	TEWKESBURY	$ 24.54	2023	February 2024
31200	Lighting	P70 01516 0015	5030	TEWKESBURY	$ 24.54	2023	February 2024
31200	Lighting	P70 01516 0016	5038	TEWKESBURY	$ 24.54	2023	February 2024
31200	Lighting	P70 01516 0017	5046	TEWKESBURY	$ 24.54	2023	February 2024
31200	Lighting	P70 01516 0018	5061	TEWKESBURY	$ 24.54	2023	February 2024
31200	Lighting	P70 01516 0019	5041	TEWKESBURY	$ 24.54	2023	February 2024
31200	Lighting	P70 01516 0020	5031	TEWKESBURY	$ 24.54	2023	February 2024
31200	Lighting	P70 01516 0021	5023	TEWKESBURY	$ 24.54	2023	February 2024
31200	Lighting	P70 01516 0022	5013	TEWKESBURY	$ 24.54	2023	February 2024
31200	Lighting	P70 01516 0023	5005	TEWKESBURY	$ 24.54	2023	February 2024
31200	Lighting	P70 01516 0024	4997	TEWKESBURY	$ 24.54	2023	February 2024
31200	Lighting	P70 01516 0025	4989	TEWKESBURY	$ 24.54	2023	February 2024
31200	Lighting	P70 01516 0026	5082	TILBURY	$ 24.54	2023	February 2024
31200	Lighting	P70 01516 0027	5040	TILBURY	$ 24.54	2023	February 2024
31200	Lighting	P70 01516 0028	5048	TILBURY	$ 24.54	2023	February 2024
31200	Lighting	P70 01516 0029	5056	TILBURY	$ 24.54	2023	February 2024
31200	Lighting	P70 01516 0030	5062	TILBURY	$ 24.54	2023	February 2024
31200	Lighting	P70 01516 0031	5068	TILBURY	$ 24.54	2023	February 2024
31200	Lighting	P70 01516 0032	5074	TILBURY	$ 24.54	2023	February 2024
31200	Lighting	P70 01516 0033	5080	TILBURY	$ 24.54	2023	February 2024
31200	Lighting	P70 01516 0034	5086	TILBURY	$ 24.54	2023	February 2024
31200	Lighting	P70 01516 0035	5085	TILBURY	$ 24.54	2023	February 2024
31200	Lighting	P70 01516 0036	5079	TILBURY	$ 24.54	2023	February 2024
31200	Lighting	P70 01516 0037	5071	TILBURY	$ 24.54	2023	February 2024
31200	Lighting	P70 01516 0038	5063	TILBURY	$ 24.54	2023	February 2024
31200	Lighting	P70 01516 0039	5055	TILBURY	$ 24.54	2023	February 2024
31200	Lighting	P70 01516 0040	5047	TILBURY	$ 24.54	2023	February 2024

31200	Lighting	P70 01516 0041	5039	TILBURY	$ 24.54	2023	February 2024
31200	Lighting	P70 01516 0042	5031	TILBURY	$ 24.54	2023	February 2024
31200	Lighting	P70 01517 0001	4799	FISHBURG	$ 24.54	2023	February 2024
31200	Lighting	P70 01517 0002	4793	FISHBURG	$ 24.54	2023	February 2024
31200	Lighting	P70 01517 0003	4787	FISHBURG	$ 24.54	2023	February 2024
31200	Lighting	P70 01517 0004	4781	FISHBURG	$ 24.54	2023	February 2024
31200	Lighting	P70 01517 0005	4775	FISHBURG	$ 24.54	2023	February 2024
31200	Lighting	P70 01517 0006	4769	FISHBURG	$ 24.54	2023	February 2024
31200	Lighting	P70 01517 0007	4763	FISHBURG	$ 24.54	2023	February 2024
31200	Lighting	P70 01517 0008	4757	FISHBURG	$ 24.54	2023	February 2024
31200	Lighting	P70 01517 0009	4960	TILBURY	$ 24.54	2023	February 2024
31200	Lighting	P70 01517 0010	4968	TILBURY	$ 24.54	2023	February 2024
31200	Lighting	P70 01517 0011	4976	TILBURY	$ 24.54	2023	February 2024
31200	Lighting	P70 01517 0012	4984	TILBURY	$ 24.54	2023	February 2024
31200	Lighting	P70 01517 0013	4992	TILBURY	$ 24.54	2023	February 2024
31200	Lighting	P70 01517 0014	4958	TEWKESBURY	$ 24.54	2023	February 2024
31200	Lighting	P70 01517 0015	4966	TEWKESBURY	$ 24.54	2023	February 2024
31200	Lighting	P70 01517 0016	4974	TEWKESBURY	$ 24.54	2023	February 2024
31200	Lighting	P70 01517 0017	4982	TEWKESBURY	$ 24.54	2023	February 2024
31200	Lighting	P70 01517 0018	4979	TEWKESBURY	$ 24.54	2023	February 2024
31200	Lighting	P70 01517 0019	4967	TEWKESBURY	$ 24.54	2023	February 2024
31200	Lighting	P70 01517 0020	4955	TEWKESBURY	$ 24.54	2023	February 2024
31200	Lighting	P70 01517 0021	5016	TILBURY	$ 24.54	2023	February 2024
31200	Lighting	P70 01517 0022	5026	TILBURY	$ 24.54	2023	February 2024
31200	Lighting	P70 01517 0023	5025	TILBURY	$ 24.54	2023	February 2024
31200	Lighting	P70 01517 0024	5019	TILBURY	$ 24.54	2023	February 2024
31200	Lighting	P70 01517 0025	5013	TILBURY	$ 24.54	2023	February 2024
31200	Lighting	P70 01517 0026	5007	TILBURY	$ 24.54	2023	February 2024
31200	Lighting	P70 01517 0027	5001	TILBURY	$ 24.54	2023	February 2024
31200	Lighting	P70 01517 0028	4993	TILBURY	$ 24.54	2023	February 2024
31200	Lighting	P70 01517 0029	4985	TILBURY	$ 24.54	2023	February 2024
31200	Lighting	P70 01517 0030	4975	TILBURY	$ 24.54	2023	February 2024
31200	Lighting	P70 01517 0031	4961	TILBURY	$ 24.54	2023	February 2024
31200	Lighting	P70 01517 0032	6030	CRUXTEN	$ 24.54	2023	February 2024
31200	Lighting	P70 01517 0033	6046	CRUXTEN	$ 24.54	2023	February 2024
31200	Lighting	P70 01517 0034	4878	QUEENSBURY	$ 24.54	2023	February 2024

31200	Lighting	P70 01517 0035	4884	QUEENSBURY	$ 24.54	2023	February 2024
31200	Lighting	P70 01517 0036	4890	QUEENSBURY	$ 24.54	2023	February 2024
31200	Lighting	P70 01517 0037	4900	QUEENSBURY	$ 24.54	2023	February 2024
31200	Lighting	P70 01517 0038	4906	QUEENSBURY	$ 24.54	2023	February 2024
31200	Lighting	P70 01517 0039	6102	SANDBURY	$ 24.54	2023	February 2024
31200	Lighting	P70 01517 0040	4881	QUEENSBURY	$ 24.54	2023	February 2024
31200	Lighting	P70 01517 0041	4875	QUEENSBURY	$ 24.54	2023	February 2024
31200	Lighting	P70 01517 0042	4869	QUEENSBURY	$ 24.54	2023	February 2024
31200	Lighting	P70 01517 0049	6109	CRUXTEN	$ 24.54	2023	February 2024
31200	Lighting	P70 01517 0050	6101	CRUXTEN	$ 24.54	2023	February 2024
31200	Lighting	P70 01517 0051	6065	CRUXTEN	$ 24.54	2023	February 2024
31200	Lighting	P70 01517 0052	6047	CRUXTEN	$ 24.54	2023	February 2024
31200	Lighting	P70 01517 0053	6039	CRUXTEN	$ 24.54	2023	February 2024
31200	Lighting	P70 01517 0054	6093	CRUXTEN	$ 24.54	2023	February 2024
31200	Lighting	P70 01517 0055	6025	CRUXTEN	$ 24.54	2023	February 2024
31200	Lighting	P70 01517 0056	6017	CRUXTEN	$ 24.54	2023	February 2024
31200	Lighting	P70 01517 0057	6009	CRUXTEN	$ 24.54	2023	February 2024
31200	Lighting	P70 01517 0058	6001	CRUXTEN	$ 24.54	2023	February 2024
31200	Lighting	P70 01601 0009	6173	CRUXTEN	$ 24.54	2023	February 2024
31200	Lighting	P70 01601 0010	6165	CRUXTEN	$ 24.54	2023	February 2024
31200	Lighting	P70 01601 0011	6157	CRUXTEN	$ 24.54	2023	February 2024
31200	Lighting	P70 01601 0012	6149	CRUXTEN	$ 24.54	2023	February 2024
31200	Lighting	P70 01601 0013	6141	CRUXTEN	$ 24.54	2023	February 2024
31200	Lighting	P70 01601 0014	6133	CRUXTEN	$ 24.54	2023	February 2024
31200	Lighting	P70 01601 0015	6125	CRUXTEN	$ 24.54	2023	February 2024
31200	Lighting	P70 01601 0016	6117	CRUXTEN	$ 24.54	2023	February 2024
31200	Lighting	P70 01601 0017	6114	CRUXTEN	$ 24.54	2023	February 2024
31200	Lighting	P70 01601 0018	6122	CRUXTEN	$ 24.54	2023	February 2024
31200	Lighting	P70 01601 0019	6130	CRUXTEN	$ 24.54	2023	February 2024
31200	Lighting	P70 01601 0020	6138	CRUXTEN	$ 24.54	2023	February 2024
31200	Lighting	P70 01601 0021	6146	CRUXTEN	$ 24.54	2023	February 2024
31200	Lighting	P70 01601 0022	6154	CRUXTEN	$ 24.54	2023	February 2024
31200	Lighting	P70 01601 0023	6162	CRUXTEN	$ 24.54	2023	February 2024
31200	Lighting	P70 01601 0024	4920	CHESHAM	$ 24.54	2023	February 2024
31200	Lighting	P70 01601 0025	4928	CHESHAM	$ 24.54	2023	February 2024
31200	Lighting	P70 01601 0026	4936	CHESHAM	$ 24.54	2023	February 2024

31200	Lighting	P70 01601 0027	4944	CHESHAM	$ 24.54	2023	February 2024
31200	Lighting	P70 01601 0028	4952	CHESHAM	$ 24.54	2023	February 2024
31200	Lighting	P70 01601 0029	6135	SANDBURY	$ 24.54	2023	February 2024
31200	Lighting	P70 01601 0030	6131	SANDBURY	$ 24.54	2023	February 2024
31200	Lighting	P70 01601 0031	6127	SANDBURY	$ 24.54	2023	February 2024
31200	Lighting	P70 01601 0032	6123	SANDBURY	$ 24.54	2023	February 2024
31200	Lighting	P70 01601 0033	6117	SANDBURY	$ 24.54	2023	February 2024
31200	Lighting	P70 01601 0034	6111	SANDBURY	$ 24.54	2023	February 2024
31200	Lighting	P70 01601 0035	6105	SANDBURY	$ 24.54	2023	February 2024
31200	Lighting	P70 01601 0036	6112	SANDBURY	$ 24.54	2023	February 2024
31200	Lighting	P70 01601 0037	6118	SANDBURY	$ 24.54	2023	February 2024
31200	Lighting	P70 01601 0038	6128	SANDBURY	$ 24.54	2023	February 2024
31200	Lighting	P70 01601 0039	4957	CHESHAM	$ 24.54	2023	February 2024
31200	Lighting	P70 01601 0040	4949	CHESHAM	$ 24.54	2023	February 2024
31200	Lighting	P70 01601 0041	4941	CHESHAM	$ 24.54	2023	February 2024
31200	Lighting	P70 01601 0042	4933	CHESHAM	$ 24.54	2023	February 2024
31200	Lighting	P70 01602 0001	4960	CHESHAM	$ 24.54	2023	February 2024
31200	Lighting	P70 01602 0002	4968	CHESHAM	$ 24.54	2023	February 2024
31200	Lighting	P70 01602 0003	4976	CHESHAM	$ 24.54	2023	February 2024
31200	Lighting	P70 01602 0004	4984	CHESHAM	$ 24.54	2023	February 2024
31200	Lighting	P70 01602 0005	4992	CHESHAM	$ 24.54	2023	February 2024
31200	Lighting	P70 01602 0006	5000	CHESHAM	$ 24.54	2023	February 2024
31200	Lighting	P70 01602 0007	5008	CHESHAM	$ 24.54	2023	February 2024
31200	Lighting	P70 01602 0008	5016	CHESHAM	$ 24.54	2023	February 2024
31200	Lighting	P70 01602 0009	6189	SANDBURY	$ 24.54	2023	February 2024
31200	Lighting	P70 01602 0010	6177	SANDBURY	$ 24.54	2023	February 2024
31200	Lighting	P70 01602 0011	6171	SANDBURY	$ 24.54	2023	February 2024
31200	Lighting	P70 01602 0012	6165	SANDBURY	$ 24.54	2023	February 2024
31200	Lighting	P70 01602 0013	6159	SANDBURY	$ 24.54	2023	February 2024
31200	Lighting	P70 01602 0014	6153	SANDBURY	$ 24.54	2023	February 2024
31200	Lighting	P70 01602 0015	6147	SANDBURY	$ 24.54	2023	February 2024
31200	Lighting	P70 01602 0016	6141	SANDBURY	$ 24.54	2023	February 2024
31200	Lighting	P70 01602 0017	6142	SANDBURY	$ 24.54	2023	February 2024
31200	Lighting	P70 01602 0018	6148	SANDBURY	$ 24.54	2023	February 2024
31200	Lighting	P70 01602 0019	6154	SANDBURY	$ 24.54	2023	February 2024
31200	Lighting	P70 01602 0020	6160	SANDBURY	$ 24.54	2023	February 2024

31200	Lighting	P70 01602 0021	6166	SANDBURY	$ 24.54	2023	February 2024
31200	Lighting	P70 01602 0022	6172	SANDBURY	$ 24.54	2023	February 2024
31200	Lighting	P70 01602 0023	6178	SANDBURY	$ 24.54	2023	February 2024
31200	Lighting	P70 01602 0024	6182	SANDBURY	$ 24.54	2023	February 2024
31200	Lighting	P70 01602 0025	6186	SANDBURY	$ 24.54	2023	February 2024
31200	Lighting	P70 01602 0026	6190	SANDBURY	$ 24.54	2023	February 2024
31200	Lighting	P70 01602 0027	6194	SANDBURY	$ 24.54	2023	February 2024
31200	Lighting	P70 01602 0028	5032	CHESHAM	$ 24.54	2023	February 2024
31200	Lighting	P70 01602 0029	4961	QUEENSBURY	$ 24.54	2023	February 2024
31200	Lighting	P70 01602 0030	4955	QUEENSBURY	$ 24.54	2023	February 2024
31200	Lighting	P70 01602 0031	4949	QUEENSBURY	$ 24.54	2023	February 2024
31200	Lighting	P70 01602 0032	4943	QUEENSBURY	$ 24.54	2023	February 2024
31200	Lighting	P70 01602 0033	4937	QUEENSBURY	$ 24.54	2023	February 2024
31200	Lighting	P70 01602 0034	4929	QUEENSBURY	$ 24.54	2023	February 2024
31200	Lighting	P70 01602 0035	4923	QUEENSBURY	$ 24.54	2023	February 2024
31200	Lighting	P70 01602 0036	4917	QUEENSBURY	$ 24.54	2023	February 2024
31200	Lighting	P70 01602 0037	4911	QUEENSBURY	$ 24.54	2023	February 2024
31200	Lighting	P70 01602 0038	4912	QUEENSBURY	$ 24.54	2023	February 2024
31200	Lighting	P70 01602 0039	4918	QUEENSBURY	$ 24.54	2023	February 2024
31200	Lighting	P70 01602 0040	4926	QUEENSBURY	$ 24.54	2023	February 2024
31200	Lighting	P70 01602 0041	4938	QUEENSBURY	$ 24.54	2023	February 2024
31200	Lighting	P70 01602 0042	4944	QUEENSBURY	$ 24.54	2023	February 2024
31200	Lighting	P70 01602 0043	4950	QUEENSBURY	$ 24.54	2023	February 2024
31200	Lighting	P70 01602 0044	4956	QUEENSBURY	$ 24.54	2023	February 2024
31200	Lighting	P70 01602 0045	4962	QUEENSBURY	$ 24.54	2023	February 2024
31200	Lighting	P70 01602 0046	5037	CHESHAM	$ 24.54	2023	February 2024
31200	Lighting	P70 01602 0047	5029	CHESHAM	$ 24.54	2023	February 2024
31200	Lighting	P70 01602 0048	5021	CHESHAM	$ 24.54	2023	February 2024
31200	Lighting	P70 01602 0049	5013	CHESHAM	$ 24.54	2023	February 2024
31200	Lighting	P70 01602 0050	5005	CHESHAM	$ 24.54	2023	February 2024
31200	Lighting	P70 01602 0051	4997	CHESHAM	$ 24.54	2023	February 2024
31200	Lighting	P70 01602 0052	4989	CHESHAM	$ 24.54	2023	February 2024
31200	Lighting	P70 01602 0053	4981	CHESHAM	$ 24.54	2023	February 2024
31200	Lighting	P70 01602 0054	4973	CHESHAM	$ 24.54	2023	February 2024
31200	Lighting	P70 01602 0055	4965	CHESHAM	$ 24.54	2023	February 2024
31200	Lighting	P70 01603 0001	5044	CHESHAM	$ 24.54	2023	February 2024

31200	Lighting	P70 01603 0002	6143	TOMBERG	$ 24.54	2023	February 2024
31200	Lighting	P70 01603 0003	6135	TOMBERG	$ 24.54	2023	February 2024
31200	Lighting	P70 01603 0004	4993	QUEENSBURY	$ 24.54	2023	February 2024
31200	Lighting	P70 01603 0005	4987	QUEENSBURY	$ 24.54	2023	February 2024
31200	Lighting	P70 01603 0006	4981	QUEENSBURY	$ 24.54	2023	February 2024
31200	Lighting	P70 01603 0007	4971	QUEENSBURY	$ 24.54	2023	February 2024
31200	Lighting	P70 01603 0008	4970	QUEENSBURY	$ 24.54	2023	February 2024
31200	Lighting	P70 01603 0009	4976	QUEENSBURY	$ 24.54	2023	February 2024
31200	Lighting	P70 01603 0010	4982	QUEENSBURY	$ 24.54	2023	February 2024
31200	Lighting	P70 01603 0011	4988	QUEENSBURY	$ 24.54	2023	February 2024
31200	Lighting	P70 01603 0012	4994	QUEENSBURY	$ 24.54	2023	February 2024
31200	Lighting	P70 01603 0013	6108	TOMBERG	$ 24.54	2023	February 2024
31200	Lighting	P70 01603 0014	6116	TOMBERG	$ 24.54	2023	February 2024
31200	Lighting	P70 01603 0015	6124	TOMBERG	$ 24.54	2023	February 2024
31200	Lighting	P70 01603 0016	6132	TOMBERG	$ 24.54	2023	February 2024
31200	Lighting	P70 01603 0017	6140	TOMBERG	$ 24.54	2023	February 2024
31200	Lighting	P70 01603 0018	6150	TOMBERG	$ 24.54	2023	February 2024
31200	Lighting	P70 01603 0019	5114	CHESHAM	$ 24.54	2023	February 2024
31200	Lighting	P70 01603 0020	6151	CARDIFF	$ 24.54	2023	February 2024
31200	Lighting	P70 01603 0021	6143	CARDIFF	$ 24.54	2023	February 2024
31200	Lighting	P70 01603 0022	6133	CARDIFF	$ 24.54	2023	February 2024
31200	Lighting	P70 01603 0023	6134	CARDIFF	$ 24.54	2023	February 2024
31200	Lighting	P70 01603 0024	6142	CARDIFF	$ 24.54	2023	February 2024
31200	Lighting	P70 01603 0025	6150	CARDIFF	$ 24.54	2023	February 2024
31200	Lighting	P70 01603 0026	5154	CHESHAM	$ 24.54	2023	February 2024
31200	Lighting	P70 01603 0027	5162	CHESHAM	$ 24.54	2023	February 2024
31200	Lighting	P70 01603 0028	5174	CHESHAM	$ 24.54	2023	February 2024
31200	Lighting	P70 01603 0029	5177	CHESHAM	$ 24.54	2023	February 2024
31200	Lighting	P70 01603 0030	5169	CHESHAM	$ 24.54	2023	February 2024
31200	Lighting	P70 01603 0031	5161	CHESHAM	$ 24.54	2023	February 2024
31200	Lighting	P70 01603 0032	5143	CHESHAM	$ 24.54	2023	February 2024
31200	Lighting	P70 01603 0033	5135	CHESHAM	$ 24.54	2023	February 2024
31200	Lighting	P70 01603 0034	5127	CHESHAM	$ 24.54	2023	February 2024
31200	Lighting	P70 01603 0035	5119	CHESHAM	$ 24.54	2023	February 2024
31200	Lighting	P70 01603 0036	5111	CHESHAM	$ 24.54	2023	February 2024
31200	Lighting	P70 01603 0037	5103	CHESHAM	$ 24.54	2023	February 2024

31200	Lighting	P70 01603 0038	5045	CHESHAM	$ 24.54	2023	February 2024
31200	Lighting	P70 01604 0001	6200	CRUXTEN	$ 24.54	2023	February 2024
31200	Lighting	P70 01604 0002	6208	CRUXTEN	$ 24.54	2023	February 2024
31200	Lighting	P70 01604 0003	6216	CRUXTEN	$ 24.54	2023	February 2024
31200	Lighting	P70 01604 0004	6224	CRUXTEN	$ 24.54	2023	February 2024
31200	Lighting	P70 01604 0005	6232	CRUXTEN	$ 24.54	2023	February 2024
31200	Lighting	P70 01604 0006	6240	CRUXTEN	$ 24.54	2023	February 2024
31200	Lighting	P70 01604 0007	6248	CRUXTEN	$ 24.54	2023	February 2024
31200	Lighting	P70 01604 0008	6256	CRUXTEN	$ 24.54	2023	February 2024
31200	Lighting	P70 01604 0009	6264	CRUXTEN	$ 24.54	2023	February 2024
31200	Lighting	P70 01604 0010	6272	CRUXTEN	$ 24.54	2023	February 2024
31200	Lighting	P70 01604 0011	6280	CRUXTEN	$ 24.54	2023	February 2024
31200	Lighting	P70 01604 0012	6263	CRUXTEN	$ 24.54	2023	February 2024
31200	Lighting	P70 01604 0013	6241	CRUXTEN	$ 24.54	2023	February 2024
31200	Lighting	P70 01604 0014	6233	CRUXTEN	$ 24.54	2023	February 2024
31200	Lighting	P70 01604 0015	6225	CRUXTEN	$ 24.54	2023	February 2024
31200	Lighting	P70 01604 0016	6217	CRUXTEN	$ 24.54	2023	February 2024
31200	Lighting	P70 01604 0017	6209	CRUXTEN	$ 24.54	2023	February 2024
31200	Lighting	P70 01604 0018	6201	CRUXTEN	$ 24.54	2023	February 2024
31200	Lighting	P70 01605 0001	6677	HUBBARD	$ 22.72	2023	February 2024
31200	Lighting	P70 01605 0002	6679	HUBBARD	$ 22.72	2023	February 2024
31200	Lighting	P70 01605 0003	6687	HUBBARD	$ 22.72	2023	February 2024
31200	Lighting	P70 01605 0004	6707	HUBBARD	$ 22.72	2023	February 2024
31200	Lighting	P70 01605 0005	6715	HUBBARD	$ 22.72	2023	February 2024
31200	Lighting	P70 01605 0006	6721	HUBBARD	$ 22.72	2023	February 2024
31200	Lighting	P70 01605 0007	6729	HUBBARD	$ 22.72	2023	February 2024
31200	Lighting	P70 01605 0008	6735	HUBBARD	$ 22.72	2023	February 2024
31200	Lighting	P70 01605 0009	6741	HUBBARD	$ 22.72	2023	February 2024
31200	Lighting	P70 01605 0010	6749	HUBBARD	$ 22.72	2023	February 2024
31200	Lighting	P70 01605 0011	6757	HUBBARD	$ 22.72	2023	February 2024
31200	Lighting	P70 01605 0012	6763	HUBBARD	$ 22.72	2023	February 2024
31200	Lighting	P70 01605 0013	6760	HUBBARD	$ 22.72	2023	February 2024
31200	Lighting	P70 01605 0015	6744	HUBBARD	$ 22.72	2023	February 2024
31200	Lighting	P70 01605 0017	6732	HUBBARD	$ 22.72	2023	February 2024
31200	Lighting	P70 01605 0018	6712	HUBBARD	$ 22.72	2023	February 2024
31200	Lighting	P70 01605 0019	5811	HANDEL COURT	$ 22.72	2023	February 2024

31200	Lighting	P70 01605 0020	5823	HANDEL COURT	$	22.72	2023	February 2024
31200	Lighting	P70 01605 0021	5833	HANDEL COURT	$	22.72	2023	February 2024
31200	Lighting	P70 01605 0022	5836	HANDEL COURT	$	22.72	2023	February 2024
31200	Lighting	P70 01605 0023	5826	HANDEL COURT	$	22.72	2023	February 2024
31200	Lighting	P70 01605 0024	5818	HANDEL COURT	$	22.72	2023	February 2024
31200	Lighting	P70 01605 0025	5809	HANDEL COURT	$	22.72	2023	February 2024
31200	Lighting	P70 01605 0026	6682	HUBBARD	$	22.72	2023	February 2024
31200	Lighting	P70 01605 0027	6674	HUBBARD	$	22.72	2023	February 2024
31200	Lighting	P70 01605 0028	6738	HUBBARD	$	22.72	2023	February 2024
31200	Lighting	P70 01605 0029	6752	HUBBARD	$	22.72	2023	February 2024
31200	Lighting	P70 01606 0001	6769	HUBBARD	$	22.72	2023	February 2024
31200	Lighting	P70 01606 0002	6775	HUBBARD	$	22.72	2023	February 2024
31200	Lighting	P70 01606 0003	6783	HUBBARD	$	22.72	2023	February 2024
31200	Lighting	P70 01606 0004	6789	HUBBARD	$	22.72	2023	February 2024
31200	Lighting	P70 01606 0005	5871	HINCKLEY	$	22.72	2023	February 2024
31200	Lighting	P70 01606 0006	5849	HANDEL COURT	$	22.72	2023	February 2024
31200	Lighting	P70 01606 0007	5854	HANDEL COURT	$	22.72	2023	February 2024
31200	Lighting	P70 01606 0008	5844	HANDEL COURT	$	22.72	2023	February 2024
31200	Lighting	P70 01606 0009	5827	HINCKLEY	$	22.72	2023	February 2024
31200	Lighting	P70 01606 0010	5837	HINCKLEY	$	22.72	2023	February 2024
31200	Lighting	P70 01606 0011	5845	HINCKLEY	$	22.72	2023	February 2024
31200	Lighting	P70 01606 0012	5855	HINCKLEY	$	22.72	2023	February 2024
31200	Lighting	P70 01606 0013	5863	HINCKLEY	$	22.72	2023	February 2024
31200	Lighting	P70 01606 0014	5870	HINCKLEY	$	22.72	2023	February 2024
31200	Lighting	P70 01606 0015	5860	HINCKLEY	$	22.72	2023	February 2024
31200	Lighting	P70 01606 0016	5852	HINCKLEY	$	22.72	2023	February 2024
31200	Lighting	P70 01606 0017	5842	HINCKLEY	$	22.72	2023	February 2024
31200	Lighting	P70 01606 0018	5836	HINCKLEY	$	22.72	2023	February 2024
31200	Lighting	P70 01606 0019	5826	HINCKLEY	$	22.72	2023	February 2024
31200	Lighting	P70 01606 0020	5818	HINCKLEY	$	22.72	2023	February 2024
31200	Lighting	P70 01606 0021	6681	HARSHMANVILLE	$	22.72	2023	February 2024
31200	Lighting	P70 01606 0022	6685	HARSHMANVILLE	$	22.72	2023	February 2024
31200	Lighting	P70 01606 0023	6709	HARSHMANVILLE	$	22.72	2023	February 2024
31200	Lighting	P70 01606 0024	6717	HARSHMANVILLE	$	22.72	2023	February 2024
31200	Lighting	P70 01606 0025	6727	HARSHMANVILLE	$	22.72	2023	February 2024
31200	Lighting	P70 01606 0026	6739	HARSHMANVILLE	$	22.72	2023	February 2024

31200	Lighting	P70 01606 0027	6747	HARSHMANVILLE	$	22.72	2023	February 2024
31200	Lighting	P70 01606 0028	6759	HARSHMANVILLE	$	22.72	2023	February 2024
31200	Lighting	P70 01606 0029	6812	HARSHMANVILLE	$	22.72	2023	February 2024
31200	Lighting	P70 01606 0030	6802	HUBBARD	$	22.72	2023	February 2024
31200	Lighting	P70 01606 0031	6746	HARSHMANVILLE	$	22.72	2023	February 2024
31200	Lighting	P70 01606 0032	6726	HARSHMANVILLE	$	22.72	2023	February 2024
31200	Lighting	P70 01606 0033	6003	HOLBROOK	$	22.72	2023	February 2024
31200	Lighting	P70 01606 0034	6682	HARSHMANVILLE	$	22.72	2023	February 2024
31200	Lighting	P70 01606 0035	6678	HARSHMANVILLE	$	22.72	2023	February 2024
31200	Lighting	P70 01606 0036	5819	HINCKLEY	$	22.72	2023	February 2024
31200	Lighting	P70 01607 0001	5757	HINCKLEY	$	22.72	2023	February 2024
31200	Lighting	P70 01607 0002	5765	HINCKLEY	$	22.72	2023	February 2024
31200	Lighting	P70 01607 0003	5785	HINCKLEY	$	22.72	2023	February 2024
31200	Lighting	P70 01607 0004	5810	HINCKLEY	$	22.72	2023	February 2024
31200	Lighting	P70 01607 0005	5804	HINCKLEY	$	22.72	2023	February 2024
31200	Lighting	P70 01607 0006	5792	HINCKLEY	$	22.72	2023	February 2024
31200	Lighting	P70 01607 0007	5782	HINCKLEY	$	22.72	2023	February 2024
31200	Lighting	P70 01607 0008	5774	HINCKLEY	$	22.72	2023	February 2024
31200	Lighting	P70 01607 0009	5764	HINCKLEY	$	22.72	2023	February 2024
31200	Lighting	P70 01607 0010	5756	HINCKLEY	$	22.72	2023	February 2024
31200	Lighting	P70 01607 0011	6629	HARSHMANVILLE	$	22.72	2023	February 2024
31200	Lighting	P70 01607 0012	6635	HARSHMANVILLE	$	22.72	2023	February 2024
31200	Lighting	P70 01607 0013	6641	HARSHMANVILLE	$	22.72	2023	February 2024
31200	Lighting	P70 01607 0014	6645	HARSHMANVILLE	$	22.72	2023	February 2024
31200	Lighting	P70 01607 0015	6651	HARSHMANVILLE	$	22.72	2023	February 2024
31200	Lighting	P70 01607 0016	6655	HARSHMANVILLE	$	22.72	2023	February 2024
31200	Lighting	P70 01607 0017	6661	HARSHMANVILLE	$	22.72	2023	February 2024
31200	Lighting	P70 01607 0018	6665	HARSHMANVILLE	$	22.72	2023	February 2024
31200	Lighting	P70 01607 0019	6671	HARSHMANVILLE	$	22.72	2023	February 2024
31200	Lighting	P70 01607 0020	6677	HARSHMANVILLE	$	22.72	2023	February 2024
31200	Lighting	P70 01607 0021	6674	HARSHMANVILLE	$	22.72	2023	February 2024
31200	Lighting	P70 01607 0022	6670	HARSHMANVILLE	$	22.72	2023	February 2024
31200	Lighting	P70 01607 0023	6668	HARSHMANVILLE	$	22.72	2023	February 2024
31200	Lighting	P70 01607 0024	6664	HARSHMANVILLE	$	22.72	2023	February 2024
31200	Lighting	P70 01607 0025	6582	INNSDALE	$	22.72	2023	February 2024
31200	Lighting	P70 01607 0026	6570	INNSDALE	$	22.72	2023	February 2024

31200	Lighting	P70 01607 0027	6562	INNSDALE	$	22.72	2023	February 2024
31200	Lighting	P70 01607 0028	6550	INNSDALE	$	22.72	2023	February 2024
31200	Lighting	P70 01607 0029	6540	INNSDALE	$	22.72	2023	February 2024
31200	Lighting	P70 01607 0030	6528	INNSDALE	$	22.72	2023	February 2024
31200	Lighting	P70 01607 0031	6518	INNSDALE	$	22.72	2023	February 2024
31200	Lighting	P70 01607 0032	6510	INNSDALE	$	25.32	2023	February 2024
31200	Lighting	P70 01607 0033	6511	INNSDALE	$	25.32	2023	February 2024
31200	Lighting	P70 01607 0034	6517	INNSDALE	$	22.72	2023	February 2024
31200	Lighting	P70 01607 0035	6529	INNSDALE	$	22.72	2023	February 2024
31200	Lighting	P70 01607 0036	6537	INNSDALE	$	22.72	2023	February 2024
31200	Lighting	P70 01607 0037	6549	INNSDALE	$	22.72	2023	February 2024
31200	Lighting	P70 01607 0038	6561	INNSDALE	$	22.72	2023	February 2024
31200	Lighting	P70 01607 0039	6575	INNSDALE	$	22.72	2023	February 2024
31200	Lighting	P70 01607 0040	6587	INNSDALE	$	22.72	2023	February 2024
31200	Lighting	P70 01607 0041	6654	HARSHMANVILLE	$	22.72	2023	February 2024
31200	Lighting	P70 01607 0042	6652	HARSHMANVILLE	$	22.72	2023	February 2024
31200	Lighting	P70 01607 0043	6648	HARSHMANVILLE	$	22.72	2023	February 2024
31200	Lighting	P70 01607 0044	6644	HARSHMANVILLE	$	22.72	2023	February 2024
31200	Lighting	P70 01608 0001	6509	HARSHMANVILLE	$	25.32	2023	February 2024
31200	Lighting	P70 01608 0002	6517	HARSHMANVILLE	$	22.72	2023	February 2024
31200	Lighting	P70 01608 0003	6529	HARSHMANVILLE	$	22.72	2023	February 2024
31200	Lighting	P70 01608 0004	6537	HARSHMANVILLE	$	22.72	2023	February 2024
31200	Lighting	P70 01608 0005	6549	HARSHMANVILLE	$	22.72	2023	February 2024
31200	Lighting	P70 01608 0006	6601	HUBBARD	$	22.72	2023	February 2024
31200	Lighting	P70 01608 0007	6609	HUBBARD	$	22.72	2023	February 2024
31200	Lighting	P70 01608 0008	6617	HUBBARD	$	22.72	2023	February 2024
31200	Lighting	P70 01608 0009	6629	HUBBARD	$	22.72	2023	February 2024
31200	Lighting	P70 01608 0010	6637	HUBBARD	$	22.72	2023	February 2024
31200	Lighting	P70 01608 0011	6649	HUBBARD	$	22.72	2023	February 2024
31200	Lighting	P70 01608 0012	6657	HUBBARD	$	22.72	2023	February 2024
31200	Lighting	P70 01608 0013	6665	HUBBARD	$	22.72	2023	February 2024
31200	Lighting	P70 01608 0014	6662	HUBBARD	$	22.72	2023	February 2024
31200	Lighting	P70 01608 0015	6654	HUBBARD	$	22.72	2023	February 2024
31200	Lighting	P70 01608 0016	5715	HINCKLEY	$	22.72	2023	February 2024
31200	Lighting	P70 01608 0017	5723	HINCKLEY	$	22.72	2023	February 2024
31200	Lighting	P70 01608 0018	5733	HINCKLEY	$	22.72	2023	February 2024

31200	Lighting	P70 01608 0019	5741	HINCKLEY	$	22.72	2023	February 2024
31200	Lighting	P70 01608 0020	5749	HINCKLEY	$	22.72	2023	February 2024
31200	Lighting	P70 01608 0021	5746	HINCKLEY	$	22.72	2023	February 2024
31200	Lighting	P70 01608 0022	5738	HINCKLEY	$	22.72	2023	February 2024
31200	Lighting	P70 01608 0023	5728	HINCKLEY	$	22.72	2023	February 2024
31200	Lighting	P70 01608 0024	5720	HINCKLEY	$	22.72	2023	February 2024
31200	Lighting	P70 01608 0025	5712	HINCKLEY	$	22.72	2023	February 2024
31200	Lighting	P70 01608 0026	5704	HINCKLEY	$	22.72	2023	February 2024
31200	Lighting	P70 01608 0027	6618	HUBBARD	$	22.72	2023	February 2024
31200	Lighting	P70 01608 0028	6605	HARSHMANVILLE	$	22.72	2023	February 2024
31200	Lighting	P70 01608 0029	6609	HARSHMANVILLE	$	22.72	2023	February 2024
31200	Lighting	P70 01608 0030	6615	HARSHMANVILLE	$	22.72	2023	February 2024
31200	Lighting	P70 01608 0031	6619	HARSHMANVILLE	$	22.72	2023	February 2024
31200	Lighting	P70 01608 0032	6625	HARSHMANVILLE	$	22.72	2023	February 2024
31200	Lighting	P70 01608 0033	6626	HARSHMANVILLE	$	22.72	2023	February 2024
31200	Lighting	P70 01608 0034	6616	HARSHMANVILLE	$	22.72	2023	February 2024
31200	Lighting	P70 01608 0035	6602	HARSHMANVILLE	$	22.72	2023	February 2024
31200	Lighting	P70 01608 0036	5750	HUBBARD COURT	$	22.72	2023	February 2024
31200	Lighting	P70 01608 0037	5730	HUBBARD COURT	$	22.72	2023	February 2024
31200	Lighting	P70 01608 0038	5720	HUBBARD COURT	$	22.72	2023	February 2024
31200	Lighting	P70 01608 0039	5713	HUBBARD COURT	$	22.72	2023	February 2024
31200	Lighting	P70 01608 0040	5733	HUBBARD COURT	$	22.72	2023	February 2024
31200	Lighting	P70 01608 0041	5753	HUBBARD COURT	$	22.72	2023	February 2024
31200	Lighting	P70 01608 0042	6552	HARSHMANVILLE	$	22.72	2023	February 2024
31200	Lighting	P70 01608 0043	6534	HARSHMANVILLE	$	22.72	2023	February 2024
31200	Lighting	P70 01608 0044	6516	HARSHMANVILLE	$	22.72	2023	February 2024
31200	Lighting	P70 01608 0045	6512	HARSHMANVILLE	$	25.32	2023	February 2024
31200	Lighting	P70 01608 0046	5473	CHAMBERSBURG	$	25.32	2023	February 2024
31200	Lighting	P70 01608 0047	5481	CHAMBERSBURG	$	25.32	2023	February 2024
31200	Lighting	P70 01608 0048	5489	CHAMBERSBURG	$	25.32	2023	February 2024
31200	Lighting	P70 01608 0049	5497	CHAMBERSBURG	$	25.32	2023	February 2024
31200	Lighting	P70 01609 0001	5996	LEYCROSS	$	30.39	2023	February 2024
31200	Lighting	P70 01609 0002	5988	LEYCROSS	$	30.39	2023	February 2024
31200	Lighting	P70 01609 0003	5980	LEYCROSS	$	30.39	2023	February 2024
31200	Lighting	P70 01609 0004	5972	LEYCROSS	$	30.39	2023	February 2024
31200	Lighting	P70 01609 0005	5964	LEYCROSS	$	30.39	2023	February 2024

31200	Lighting	P70 01609 0005	5956	LEYCROSS	$ 30.39	2023	February 2024
31200	Lighting	P70 01609 0007	5948	LEYCROSS	$ 30.39	2023	February 2024
31200	Lighting	P70 01609 0008	5940	LEYCROSS	$ 30.39	2023	February 2024
31200	Lighting	P70 01609 0009	5947	LEYCROSS	$ 30.39	2023	February 2024
31200	Lighting	P70 01609 0010	5955	LEYCROSS	$ 30.39	2023	February 2024
31200	Lighting	P70 01609 0011	5963	LEYCROSS	$ 30.39	2023	February 2024
31200	Lighting	P70 01609 0012	5971	LEYCROSS	$ 30.39	2023	February 2024
31200	Lighting	P70 01609 0013	5979	LEYCROSS	$ 30.39	2023	February 2024
31200	Lighting	P70 01609 0014	5987	LEYCROSS	$ 30.39	2023	February 2024
31200	Lighting	P70 01609 0015	6092	LONGFORD ROAD	$ 30.39	2023	February 2024
31200	Lighting	P70 01609 0016	6084	LONGFORD ROAD	$ 30.39	2023	February 2024
31200	Lighting	P70 01609 0017	6076	LONGFORD ROAD	$ 30.39	2023	February 2024
31200	Lighting	P70 01609 0018	6058	LONGFORD ROAD	$ 30.39	2023	February 2024
31200	Lighting	P70 01609 0019	6050	LONGFORD ROAD	$ 30.39	2023	February 2024
31200	Lighting	P70 01609 0020	6042	LONGFORD ROAD	$ 30.39	2023	February 2024
31200	Lighting	P70 01609 0021	6034	LONGFORD	$ 26.41	2023	February 2024
31200	Lighting	P70 01609 0022	6026	LONGFORD	$ 26.41	2023	February 2024
31200	Lighting	P70 01609 0023	5988	LONGFORD	$ 26.41	2023	February 2024
31200	Lighting	P70 01609 0024	5980	LONGFORD	$ 26.41	2023	February 2024
31200	Lighting	P70 01609 0025	6901	BASCOMBE	$ 26.41	2023	February 2024
31200	Lighting	P70 01609 0026	6027	LONGFORD	$ 26.41	2023	February 2024
31200	Lighting	P70 01609 0027	6035	LONGFORD ROAD	$ 30.39	2023	February 2024
31200	Lighting	P70 01609 0028	6043	LONGFORD ROAD	$ 30.39	2023	February 2024
31200	Lighting	P70 01609 0029	6051	LONGFORD ROAD	$ 30.39	2023	February 2024
31200	Lighting	P70 01609 0030	6059	LONGFORD ROAD	$ 30.39	2023	February 2024
31200	Lighting	P70 01609 0031	6067	LONGFORD ROAD	$ 30.39	2023	February 2024
31200	Lighting	P70 01609 0032	6108	LONGFORD ROAD	$ 30.39	2023	February 2024
31200	Lighting	P70 01609 0033	6021	LEYCROSS	$ 30.39	2023	February 2024
31200	Lighting	P70 01609 0034	6020	LEYCROSS	$ 30.39	2023	February 2024
31200	Lighting	P70 01610 0001	6911	BASCOMBE	$ 26.41	2023	February 2024
31200	Lighting	P70 01610 0002	6921	BASCOMBE	$ 26.41	2023	February 2024
31200	Lighting	P70 01610 0003	6931	BASCOMBE	$ 26.41	2023	February 2024
31200	Lighting	P70 01610 0004	7003	BASCOMBE	$ 26.41	2023	February 2024
31200	Lighting	P70 01610 0005	7009	BASCOMBE	$ 26.41	2023	February 2024
31200	Lighting	P70 01610 0006	7015	BASCOMBE	$ 26.41	2023	February 2024
31200	Lighting	P70 01610 0007	7021	BASCOMBE	$ 26.41	2023	February 2024

31200	Lighting	P70 01610 0008	7027	BASCOMBE	$ 26.41	2023	February 2024
31200	Lighting	P70 01610 0009	7033	BASCOMBE	$ 26.41	2023	February 2024
31200	Lighting	P70 01610 0010	7032	BASCOMBE	$ 26.41	2023	February 2024
31200	Lighting	P70 01610 0011	7026	BASCOMBE	$ 26.41	2023	February 2024
31200	Lighting	P70 01610 0012	7020	BASCOMBE	$ 26.41	2023	February 2024
31200	Lighting	P70 01610 0013	7014	BASCOMBE	$ 26.41	2023	February 2024
31200	Lighting	P70 01610 0014	7008	BASCOMBE	$ 26.41	2023	February 2024
31200	Lighting	P70 01610 0015	7005	CLAYBECK	$ 26.41	2023	February 2024
31200	Lighting	P70 01610 0016	7021	CLAYBECK	$ 26.41	2023	February 2024
31200	Lighting	P70 01610 0017	7033	CLAYBECK	$ 26.41	2023	February 2024
31200	Lighting	P70 01610 0018	7039	CLAYBECK	$ 26.41	2023	February 2024
31200	Lighting	P70 01610 0019	7045	CLAYBECK	$ 26.41	2023	February 2024
31200	Lighting	P70 01610 0020	7051	CLAYBECK	$ 26.41	2023	February 2024
31200	Lighting	P70 01610 0021	7057	CLAYBECK	$ 26.41	2023	February 2024
31200	Lighting	P70 01610 0022	7060	CLAYBECK	$ 26.41	2023	February 2024
31200	Lighting	P70 01610 0023	7054	CLAYBECK	$ 26.41	2023	February 2024
31200	Lighting	P70 01610 0024	7048	CLAYBECK	$ 26.41	2023	February 2024
31200	Lighting	P70 01610 0025	7042	CLAYBECK	$ 26.41	2023	February 2024
31200	Lighting	P70 01610 0026	7036	CLAYBECK	$ 26.41	2023	February 2024
31200	Lighting	P70 01610 0027	7030	CLAYBECK	$ 26.41	2023	February 2024
31200	Lighting	P70 01610 0028	7024	CLAYBECK	$ 26.41	2023	February 2024
31200	Lighting	P70 01610 0029	7018	CLAYBECK	$ 26.41	2023	February 2024
31200	Lighting	P70 01610 0030	7012	CLAYBECK	$ 26.41	2023	February 2024
31200	Lighting	P70 01610 0031	7006	CLAYBECK	$ 26.41	2023	February 2024
31200	Lighting	P70 01610 0032	7000	CLAYBECK	$ 26.41	2023	February 2024
31200	Lighting	P70 01610 0033	7017	HARSHMANVILLE	$ 30.39	2023	February 2024
31200	Lighting	P70 01610 0034	7025	HARSHMANVILLE	$ 30.39	2023	February 2024
31200	Lighting	P70 01610 0035	7031	HARSHMANVILLE	$ 30.39	2023	February 2024
31200	Lighting	P70 01610 0036	7037	HARSHMANVILLE	$ 30.39	2023	February 2024
31200	Lighting	P70 01610 0037	7043	HARSHMANVILLE	$ 30.39	2023	February 2024
31200	Lighting	P70 01610 0038	7049	HARSHMANVILLE	$ 30.39	2023	February 2024
31200	Lighting	P70 01610 0039	7055	HARSHMANVILLE	$ 30.39	2023	February 2024
31200	Lighting	P70 01610 0040	7061	HARSHMANVILLE	$ 30.39	2023	February 2024
31200	Lighting	P70 01610 0041	7058	HARSHMANVILLE	$ 30.39	2023	February 2024
31200	Lighting	P70 01610 0042	7052	HARSHMANVILLE	$ 30.39	2023	February 2024
31200	Lighting	P70 01610 0043	7046	HARSHMANVILLE	$ 30.39	2023	February 2024

31200	Lighting	P70 01610 0044	7040	HARSHMANVILLE	$ 30.39	2023	February 2024
31200	Lighting	P70 01610 0045	7034	HARSHMANVILLE	$ 30.39	2023	February 2024
31200	Lighting	P70 01610 0046	7028	HARSHMANVILLE	$ 30.39	2023	February 2024
31200	Lighting	P70 01610 0047	7022	HARSHMANVILLE	$ 30.39	2023	February 2024
31200	Lighting	P70 01610 0048	6111	LONGFORD ROAD	$ 30.39	2023	February 2024
31200	Lighting	P70 01611 0001	7039	BASCOMBE	$ 26.41	2023	February 2024
31200	Lighting	P70 01611 0002	7045	BASCOMBE	$ 26.41	2023	February 2024
31200	Lighting	P70 01611 0003	7051	BASCOMBE	$ 26.41	2023	February 2024
31200	Lighting	P70 01611 0004	7057	BASCOMBE	$ 26.41	2023	February 2024
31200	Lighting	P70 01611 0005	7063	BASCOMBE	$ 26.41	2023	February 2024
31200	Lighting	P70 01611 0006	7069	BASCOMBE	$ 26.41	2023	February 2024
31200	Lighting	P70 01611 0007	7062	BASCOMBE	$ 26.41	2023	February 2024
31200	Lighting	P70 01611 0008	7056	BASCOMBE	$ 26.41	2023	February 2024
31200	Lighting	P70 01611 0009	7050	BASCOMBE	$ 26.41	2023	February 2024
31200	Lighting	P70 01611 0010	7044	BASCOMBE	$ 26.41	2023	February 2024
31200	Lighting	P70 01611 0011	7038	BASCOMBE	$ 26.41	2023	February 2024
31200	Lighting	P70 01611 0012	7063	CLAYBECK	$ 26.41	2023	February 2024
31200	Lighting	P70 01611 0013	7069	CLAYBECK	$ 26.41	2023	February 2024
31200	Lighting	P70 01611 0014	7075	CLAYBECK	$ 26.41	2023	February 2024
31200	Lighting	P70 01611 0015	7081	CLAYBECK	$ 26.41	2023	February 2024
31200	Lighting	P70 01611 0016	7087	CLAYBECK	$ 26.41	2023	February 2024
31200	Lighting	P70 01611 0017	7109	CLAYBECK	$ 26.41	2023	February 2024
31200	Lighting	P70 01611 0018	7117	CLAYBECK	$ 26.41	2023	February 2024
31200	Lighting	P70 01611 0019	7125	CLAYBECK	$ 26.41	2023	February 2024
31200	Lighting	P70 01611 0020	7133	CLAYBECK	$ 26.41	2023	February 2024
31200	Lighting	P70 01611 0021	7148	CLAYBECK	$ 26.41	2023	February 2024
31200	Lighting	P70 01611 0022	7142	CLAYBECK	$ 26.41	2023	February 2024
31200	Lighting	P70 01611 0023	7136	CLAYBECK	$ 26.41	2023	February 2024
31200	Lighting	P70 01611 0024	7130	CLAYBECK	$ 26.41	2023	February 2024
31200	Lighting	P70 01611 0025	7124	CLAYBECK	$ 26.41	2023	February 2024
31200	Lighting	P70 01611 0026	7118	CLAYBECK	$ 26.41	2023	February 2024
31200	Lighting	P70 01611 0027	7112	CLAYBECK	$ 26.41	2023	February 2024
31200	Lighting	P70 01611 0028	7106	CLAYBECK	$ 26.41	2023	February 2024
31200	Lighting	P70 01611 0029	7100	CLAYBECK	$ 26.41	2023	February 2024
31200	Lighting	P70 01611 0030	7090	CLAYBECK	$ 26.41	2023	February 2024
31200	Lighting	P70 01611 0031	7084	CLAYBECK	$ 26.41	2023	February 2024

31200	Lighting	P70 01611 0032	7078	CLAYBECK	$ 26.41	2023	February 2024
31200	Lighting	P70 01611 0033	7072	CLAYBECK	$ 26.41	2023	February 2024
31200	Lighting	P70 01611 0034	7066	CLAYBECK	$ 26.41	2023	February 2024
31200	Lighting	P70 01611 0035	7065	HARSHMANVILLE	$ 30.39	2023	February 2024
31200	Lighting	P70 01611 0036	7067	HARSHMANVILLE	$ 30.39	2023	February 2024
31200	Lighting	P70 01611 0037	7075	HARSHMANVILLE	$ 30.39	2023	February 2024
31200	Lighting	P70 01611 0038	7081	HARSHMANVILLE	$ 30.39	2023	February 2024
31200	Lighting	P70 01611 0039	7087	HARSHMANVILLE	$ 30.39	2023	February 2024
31200	Lighting	P70 01611 0040	7091	HARSHMANVILLE	$ 30.39	2023	February 2024
31200	Lighting	P70 01611 0041	7095	HARSHMANVILLE	$ 30.39	2023	February 2024
31200	Lighting	P70 01611 0042	7099	HARSHMANVILLE	$ 30.39	2023	February 2024
31200	Lighting	P70 01611 0043	7111	HARSHMANVILLE	$ 30.39	2023	February 2024
31200	Lighting	P70 01611 0044	7119	HARSHMANVILLE	$ 30.39	2023	February 2024
31200	Lighting	P70 01611 0045	7118	HARSHMANVILLE	$ 30.39	2023	February 2024
31200	Lighting	P70 01611 0046	7110	HARSHMANVILLE	$ 30.39	2023	February 2024
31200	Lighting	P70 01611 0047	7096	HARSHMANVILLE	$ 30.39	2023	February 2024
31200	Lighting	P70 01611 0048	7092	HARSHMANVILLE	$ 30.39	2023	February 2024
31200	Lighting	P70 01611 0049	7088	HARSHMANVILLE	$ 30.39	2023	February 2024
31200	Lighting	P70 01611 0050	7084	HARSHMANVILLE	$ 30.39	2023	February 2024
31200	Lighting	P70 01611 0051	7078	HARSHMANVILLE	$ 30.39	2023	February 2024
31200	Lighting	P70 01611 0052	7072	HARSHMANVILLE	$ 30.39	2023	February 2024
31200	Lighting	P70 01611 0053	7066	HARSHMANVILLE	$ 30.39	2023	February 2024
31200	Lighting	P70 01611 0054	7062	HARSHMANVILLE	$ 30.39	2023	February 2024
31200	Lighting	P70 01612 0001	7127	HARSHMANVILLE	$ 30.39	2023	February 2024
31200	Lighting	P70 01612 0002	7135	HARSHMANVILLE	$ 30.39	2023	February 2024
31200	Lighting	P70 01612 0003	7143	HARSHMANVILLE	$ 30.39	2023	February 2024
31200	Lighting	P70 01612 0004	7151	HARSHMANVILLE	$ 30.39	2023	February 2024
31200	Lighting	P70 01612 0005	7221	HARSHMANVILLE	$ 30.39	2023	February 2024
31200	Lighting	P70 01612 0006	7231	HARSHMANVILLE	$ 30.39	2023	February 2024
31200	Lighting	P70 01612 0007	7241	HARSHMANVILLE	$ 30.39	2023	February 2024
31200	Lighting	P70 01612 0008	7251	HARSHMANVILLE	$ 30.39	2023	February 2024
31200	Lighting	P70 01612 0009	7301	HARSHMANVILLE	$ 30.39	2023	February 2024
31200	Lighting	P70 01612 0010	7311	HARSHMANVILLE	$ 30.39	2023	February 2024
31200	Lighting	P70 01612 0011	7321	HARSHMANVILLE	$ 30.39	2023	February 2024
31200	Lighting	P70 01612 0012	7405	HARSHMANVILLE	$ 30.39	2023	February 2024
31200	Lighting	P70 01612 0013	7411	HARSHMANVILLE	$ 30.39	2023	February 2024

31200	Lighting	P70 01612 0014	7417	HARSHMANVILLE	$	30.39	2023	February 2024
31200	Lighting	P70 01612 0015	7412	HARSHMANVILLE	$	30.39	2023	February 2024
31200	Lighting	P70 01612 0016	7406	HARSHMANVILLE	$	30.39	2023	February 2024
31200	Lighting	P70 01612 0017	7320	HARSHMANVILLE	$	30.39	2023	February 2024
31200	Lighting	P70 01612 0018	7310	HARSHMANVILLE	$	30.39	2023	February 2024
31200	Lighting	P70 01612 0019	6214	LEAWOOD	$	30.39	2023	February 2024
31200	Lighting	P70 01612 0020	6215	KINGSBURY	$	30.39	2023	February 2024
31200	Lighting	P70 01612 0021	7150	HARSHMANVILLE	$	30.39	2023	February 2024
31200	Lighting	P70 01612 0022	7142	HARSHMANVILLE	$	30.39	2023	February 2024
31200	Lighting	P70 01612 0023	7134	HARSHMANVILLE	$	30.39	2023	February 2024
31200	Lighting	P70 01612 0024	7126	HARSHMANVILLE	$	30.39	2023	February 2024
31200	Lighting	P70 01613 0001	7423	HARSHMANVILLE	$	30.39	2023	February 2024
31200	Lighting	P70 01613 0002	7429	HARSHMANVILLE	$	30.39	2023	February 2024
31200	Lighting	P70 01613 0003	7435	HARSHMANVILLE	$	30.39	2023	February 2024
31200	Lighting	P70 01613 0004	7441	HARSHMANVILLE	$	30.39	2023	February 2024
31200	Lighting	P70 01613 0005	7447	HARSHMANVILLE	$	30.39	2023	February 2024
31200	Lighting	P70 01613 0006	7453	HARSHMANVILLE	$	30.39	2023	February 2024
31200	Lighting	P70 01613 0007	7459	HARSHMANVILLE	$	30.39	2023	February 2024
31200	Lighting	P70 01613 0008	7465	HARSHMANVILLE	$	30.39	2023	February 2024
31200	Lighting	P70 01613 0009	7471	HARSHMANVILLE	$	30.39	2023	February 2024
31200	Lighting	P70 01613 0010	7466	HARSHMANVILLE	$	30.39	2023	February 2024
31200	Lighting	P70 01613 0011	7460	HARSHMANVILLE	$	30.39	2023	February 2024
31200	Lighting	P70 01613 0012	7454	HARSHMANVILLE	$	30.39	2023	February 2024
31200	Lighting	P70 01613 0013	7448	HARSHMANVILLE	$	30.39	2023	February 2024
31200	Lighting	P70 01613 0014	7442	HARSHMANVILLE	$	30.39	2023	February 2024
31200	Lighting	P70 01613 0015	7436	HARSHMANVILLE	$	30.39	2023	February 2024
31200	Lighting	P70 01613 0016	7430	HARSHMANVILLE	$	30.39	2023	February 2024
31200	Lighting	P70 01613 0017	7424	HARSHMANVILLE	$	30.39	2023	February 2024
31200	Lighting	P70 01613 0018	7418	HARSHMANVILLE	$	30.39	2023	February 2024
31200	Lighting	P70 01614 0001	6509	ROSEBURY	$	24.34	2023	February 2024
31200	Lighting	P70 01614 0002	6515	ROSEBURY	$	24.34	2023	February 2024
31200	Lighting	P70 01614 0003	6521	ROSEBURY	$	24.34	2023	February 2024
31200	Lighting	P70 01614 0004	6527	ROSEBURY	$	24.34	2023	February 2024
31200	Lighting	P70 01614 0005	6533	ROSEBURY	$	24.34	2023	February 2024
31200	Lighting	P70 01614 0006	6539	ROSEBURY	$	24.34	2023	February 2024
31200	Lighting	P70 01614 0007	6545	ROSEBURY	$	24.34	2023	February 2024

31200	Lighting	P70 01614 0008	6605	ROSEBURY	$	24.34	2023	February 2024
31200	Lighting	P70 01614 0009	6611	ROSEBURY	$	24.34	2023	February 2024
31200	Lighting	P70 01614 0010	6617	ROSEBURY	$	24.34	2023	February 2024
31200	Lighting	P70 01614 0011	6623	ROSEBURY	$	24.34	2023	February 2024
31200	Lighting	P70 01614 0012	6629	ROSEBURY	$	24.34	2023	February 2024
31200	Lighting	P70 01614 0013	6626	ROSEBURY	$	24.34	2023	February 2024
31200	Lighting	P70 01614 0014	6620	ROSEBURY	$	24.34	2023	February 2024
31200	Lighting	P70 01614 0015	6614	ROSEBURY	$	24.34	2023	February 2024
31200	Lighting	P70 01614 0016	5903	HARTWICK	$	24.34	2023	February 2024
31200	Lighting	P70 01614 0017	5909	HARTWICK	$	24.34	2023	February 2024
31200	Lighting	P70 01614 0018	5915	HARTWICK	$	24.34	2023	February 2024
31200	Lighting	P70 01614 0019	5921	HARTWICK	$	24.34	2023	February 2024
31200	Lighting	P70 01614 0020	5927	HARTWICK	$	24.34	2023	February 2024
31200	Lighting	P70 01614 0021	5933	HARTWICK	$	24.34	2023	February 2024
31200	Lighting	P70 01614 0022	6642	CELESTINE	$	24.34	2023	February 2024
31200	Lighting	P70 01614 0023	6648	CELESTINE	$	24.34	2023	February 2024
31200	Lighting	P70 01614 0024	6654	CELESTINE	$	24.34	2023	February 2024
31200	Lighting	P70 01614 0025	6660	CELESTINE	$	24.34	2023	February 2024
31200	Lighting	P70 01614 0026	6666	CELESTINE	$	24.34	2023	February 2024
31200	Lighting	P70 01614 0027	6673	CELESTINE	$	24.34	2023	February 2024
31200	Lighting	P70 01614 0028	6669	CELESTINE	$	24.34	2023	February 2024
31200	Lighting	P70 01614 0029	6663	CELESTINE	$	24.34	2023	February 2024
31200	Lighting	P70 01614 0030	5932	HARTWICK	$	24.34	2023	February 2024
31200	Lighting	P70 01614 0031	5926	HARTWICK	$	24.34	2023	February 2024
31200	Lighting	P70 01614 0032	5920	HARTWICK	$	24.34	2023	February 2024
31200	Lighting	P70 01614 0033	5914	HARTWICK	$	24.34	2023	February 2024
31200	Lighting	P70 01614 0034	5908	HARTWICK	$	24.34	2023	February 2024
31200	Lighting	P70 01614 0035	5902	HARTWICK	$	24.34	2023	February 2024
31200	Lighting	P70 01614 0036	5903	CORSICA	$	24.34	2023	February 2024
31200	Lighting	P70 01614 0037	5909	CORSICA	$	24.34	2023	February 2024
31200	Lighting	P70 01614 0038	5915	CORSICA	$	24.34	2023	February 2024
31200	Lighting	P70 01614 0039	5921	CORSICA	$	24.34	2023	February 2024
31200	Lighting	P70 01614 0040	5927	CORSICA	$	24.34	2023	February 2024
31200	Lighting	P70 01614 0041	5933	CORSICA	$	24.34	2023	February 2024
31200	Lighting	P70 01614 0042	5932	CORSICA	$	24.34	2023	February 2024
31200	Lighting	P70 01614 0043	5926	CORSICA	$	24.34	2023	February 2024

31200	Lighting	P70 01614 0044	5920	CORSICA	$	24.34	2023	February 2024
31200	Lighting	P70 01614 0045	5914	CORSICA	$	24.34	2023	February 2024
31200	Lighting	P70 01614 0046	5908	CORSICA	$	24.34	2023	February 2024
31200	Lighting	P70 01614 0047	6514	ROSEBURY	$	24.34	2023	February 2024
31200	Lighting	P70 01614 0048	5901	CHAMBERSBURG	$	24.34	2023	February 2024
31200	Lighting	P70 01614 0049	5907	CHAMBERSBURG	$	24.34	2023	February 2024
31200	Lighting	P70 01614 0050	5913	CHAMBERSBURG	$	24.34	2023	February 2024
31200	Lighting	P70 01614 0051	5919	CHAMBERSBURG	$	24.34	2023	February 2024
31200	Lighting	P70 01614 0052	5925	CHAMBERSBURG	$	24.34	2023	February 2024
31200	Lighting	P70 01614 0053	5931	CHAMBERSBURG	$	24.34	2023	February 2024
31200	Lighting	P70 01615 0001	6635	ROSEBURY	$	24.34	2023	February 2024
31200	Lighting	P70 01615 0002	6641	ROSEBURY	$	24.34	2023	February 2024
31200	Lighting	P70 01615 0003	6647	ROSEBURY	$	24.34	2023	February 2024
31200	Lighting	P70 01615 0004	6009	HOLBROOK	$	24.34	2023	February 2024
31200	Lighting	P70 01615 0005	6015	HOLBROOK	$	24.34	2023	February 2024
31200	Lighting	P70 01615 0006	6105	HOLBROOK	$	24.34	2023	February 2024
31200	Lighting	P70 01615 0007	6111	HOLBROOK	$	24.34	2023	February 2024
31200	Lighting	P70 01615 0008	6117	HOLBROOK	$	24.34	2023	February 2024
31200	Lighting	P70 01615 0009	6123	HOLBROOK	$	24.34	2023	February 2024
31200	Lighting	P70 01615 0010	6129	HOLBROOK	$	24.34	2023	February 2024
31200	Lighting	P70 01615 0011	6135	HOLBROOK	$	24.34	2023	February 2024
31200	Lighting	P70 01615 0012	6141	HOLBROOK	$	24.34	2023	February 2024
31200	Lighting	P70 01615 0013	6147	HOLBROOK	$	24.34	2023	February 2024
31200	Lighting	P70 01615 0014	6217	HOLBROOK	$	24.34	2023	February 2024
31200	Lighting	P70 01615 0015	6223	HOLBROOK	$	24.34	2023	February 2024
31200	Lighting	P70 01615 0016	6229	HOLBROOK	$	24.34	2023	February 2024
31200	Lighting	P70 01615 0017	6650	ROSEBURY	$	24.34	2023	February 2024
31200	Lighting	P70 01615 0018	6644	ROSEBURY	$	24.34	2023	February 2024
31200	Lighting	P70 01615 0019	6638	ROSEBURY	$	24.34	2023	February 2024
31200	Lighting	P70 01615 0020	6632	ROSEBURY	$	24.34	2023	February 2024
31200	Lighting	P70 01615 0021	6672	CELESTINE	$	24.34	2023	February 2024
31200	Lighting	P70 01615 0022	6678	CELESTINE	$	24.34	2023	February 2024
31200	Lighting	P70 01615 0023	6684	CELESTINE	$	24.34	2023	February 2024
31200	Lighting	P70 01615 0024	6690	CELESTINE	$	24.34	2023	February 2024
31200	Lighting	P70 01615 0025	6696	CELESTINE	$	24.34	2023	February 2024
31200	Lighting	P70 01615 0026	6699	CELESTINE	$	24.34	2023	February 2024

31200	Lighting	P70 01615 0027	6695	CELESTINE	$	24.34	2023	February 2024
31200	Lighting	P70 01615 0028	6689	CELESTINE	$	24.34	2023	February 2024
31200	Lighting	P70 01615 0029	6683	CELESTINE	$	24.34	2023	February 2024
31200	Lighting	P70 01615 0030	6677	CELESTINE	$	24.34	2023	February 2024
31200	Lighting	P70 01615 0031	6663	HELWIG	$	24.34	2023	February 2024
31200	Lighting	P70 01615 0032	6669	HELWIG	$	24.34	2023	February 2024
31200	Lighting	P70 01615 0033	6675	HELWIG	$	24.34	2023	February 2024
31200	Lighting	P70 01615 0034	6681	HELWIG	$	24.34	2023	February 2024
31200	Lighting	P70 01615 0035	6687	HELWIG	$	24.34	2023	February 2024
31200	Lighting	P70 01615 0036	6693	HELWIG	$	24.34	2023	February 2024
31200	Lighting	P70 01615 0037	6144	HOLBROOK	$	24.34	2023	February 2024
31200	Lighting	P70 01615 0038	6218	HOLBROOK	$	24.34	2023	February 2024
31200	Lighting	P70 01615 0039	6230	HOLBROOK	$	24.34	2023	February 2024
31200	Lighting	P70 01615 0040	6684	HELWIG	$	24.34	2023	February 2024
31200	Lighting	P70 01615 0041	6678	HELWIG	$	24.34	2023	February 2024
31200	Lighting	P70 01616 0001	5939	HARTWICK	$	24.34	2023	February 2024
31200	Lighting	P70 01616 0002	5945	HARTWICK	$	24.34	2023	February 2024
31200	Lighting	P70 01616 0003	5951	HARTWICK	$	24.34	2023	February 2024
31200	Lighting	P70 01616 0004	5957	HARTWICK	$	24.34	2023	February 2024
31200	Lighting	P70 01616 0005	5963	HARTWICK	$	24.34	2023	February 2024
31200	Lighting	P70 01616 0006	5969	HARTWICK	$	24.34	2023	February 2024
31200	Lighting	P70 01616 0007	6001	CORSICA	$	24.34	2023	February 2024
31200	Lighting	P70 01616 0008	6538	CELESTINE	$	24.34	2023	February 2024
31200	Lighting	P70 01616 0009	6544	CELESTINE	$	24.34	2023	February 2024
31200	Lighting	P70 01616 0010	6550	CELESTINE	$	24.34	2023	February 2024
31200	Lighting	P70 01616 0011	6600	CELESTINE	$	24.34	2023	February 2024
31200	Lighting	P70 01616 0012	6606	CELESTINE	$	24.34	2023	February 2024
31200	Lighting	P70 01616 0013	6612	CELESTINE	$	24.34	2023	February 2024
31200	Lighting	P70 01616 0014	6618	CELESTINE	$	24.34	2023	February 2024
31200	Lighting	P70 01616 0015	6624	CELESTINE	$	24.34	2023	February 2024
31200	Lighting	P70 01616 0016	6630	CELESTINE	$	24.34	2023	February 2024
31200	Lighting	P70 01616 0017	6636	CELESTINE	$	24.34	2023	February 2024
31200	Lighting	P70 01616 0018	6103	CORSICA	$	24.34	2023	February 2024
31200	Lighting	P70 01616 0019	5950	HARTWICK	$	24.34	2023	February 2024
31200	Lighting	P70 01616 0020	5944	HARTWICK	$	24.34	2023	February 2024
31200	Lighting	P70 01616 0021	5938	HARTWICK	$	24.34	2023	February 2024

31200	Lighting	P70 01616 0022	5939	CORSICA	$ 24.34	2023	February 2024
31200	Lighting	P70 01616 0023	5945	CORSICA	$ 24.34	2023	February 2024
31200	Lighting	P70 01616 0024	5970	HARTWICK	$ 24.34	2023	February 2024
31200	Lighting	P70 01616 0025	6010	CORSICA	$ 24.34	2023	February 2024
31200	Lighting	P70 01616 0026	6006	CORSICA	$ 24.34	2023	February 2024
31200	Lighting	P70 01616 0027	6000	CORSICA	$ 24.34	2023	February 2024
31200	Lighting	P70 01616 0028	5956	CORSICA	$ 24.34	2023	February 2024
31200	Lighting	P70 01616 0029	5950	CORSICA	$ 24.34	2023	February 2024
31200	Lighting	P70 01616 0030	5944	CORSICA	$ 24.34	2023	February 2024
31200	Lighting	P70 01616 0031	5938	CORSICA	$ 24.34	2023	February 2024
31200	Lighting	P70 01616 0032	5937	CHAMBERSBURG	$ 24.34	2023	February 2024
31200	Lighting	P70 01616 0033	5943	CHAMBERSBURG	$ 24.34	2023	February 2024
31200	Lighting	P70 01616 0034	5949	CHAMBERSBURG	$ 24.34	2023	February 2024
31200	Lighting	P70 01616 0035	5955	CHAMBERSBURG	$ 24.34	2023	February 2024
31200	Lighting	P70 01616 0036	5961	CHAMBERSBURG	$ 24.34	2023	February 2024
31200	Lighting	P70 01616 0037	5967	CHAMBERSBURG	$ 24.34	2023	February 2024
31200	Lighting	P70 01616 0038	5973	CHAMBERSBURG	$ 24.34	2023	February 2024
31200	Lighting	P70 01616 0039	6104	CORSICA	$ 24.34	2023	February 2024
31200	Lighting	P70 01616 0040	6011	CHAMBERSBURG	$ 24.34	2023	February 2024
31200	Lighting	P70 01617 0001	6657	CELESTINE	$ 24.34	2023	February 2024
31200	Lighting	P70 01617 0002	6651	CELESTINE	$ 24.34	2023	February 2024
31200	Lighting	P70 01617 0003	6645	CELESTINE	$ 24.34	2023	February 2024
31200	Lighting	P70 01617 0004	6639	CELESTINE	$ 24.34	2023	February 2024
31200	Lighting	P70 01617 0005	6633	CELESTINE	$ 24.34	2023	February 2024
31200	Lighting	P70 01617 0006	6627	CELESTINE	$ 24.34	2023	February 2024
31200	Lighting	P70 01617 0007	6621	CELESTINE	$ 24.34	2023	February 2024
31200	Lighting	P70 01617 0008	6615	CELESTINE	$ 24.34	2023	February 2024
31200	Lighting	P70 01617 0009	6609	CELESTINE	$ 24.34	2023	February 2024
31200	Lighting	P70 01617 0010	6603	CELESTINE	$ 24.34	2023	February 2024
31200	Lighting	P70 01617 0011	6601	HELWIG	$ 24.34	2023	February 2024
31200	Lighting	P70 01617 0012	6607	HELWIG	$ 24.34	2023	February 2024
31200	Lighting	P70 01617 0013	6613	HELWIG	$ 24.34	2023	February 2024
31200	Lighting	P70 01617 0014	6619	HELWIG	$ 24.34	2023	February 2024
31200	Lighting	P70 01617 0015	6625	HELWIG	$ 24.34	2023	February 2024
31200	Lighting	P70 01617 0016	6631	HELWIG	$ 24.34	2023	February 2024
31200	Lighting	P70 01617 0017	6639	HELWIG	$ 24.34	2023	February 2024

31200	Lighting	P70 01617 0018	6645	HELWIG	$ 24.34	2023	February 2024
31200	Lighting	P70 01617 0019	6651	HELWIG	$ 24.34	2023	February 2024
31200	Lighting	P70 01617 0020	6657	HELWIG	$ 24.34	2023	February 2024
31200	Lighting	P70 01617 0021	6672	HELWIG	$ 24.34	2023	February 2024
31200	Lighting	P70 01617 0022	6666	HELWIG	$ 24.34	2023	February 2024
31200	Lighting	P70 01617 0023	6660	HELWIG	$ 24.34	2023	February 2024
31200	Lighting	P70 01617 0024	6654	HELWIG	$ 24.34	2023	February 2024
31200	Lighting	P70 01617 0025	6648	HELWIG	$ 24.34	2023	February 2024
31200	Lighting	P70 01617 0026	6642	HELWIG	$ 24.34	2023	February 2024
31200	Lighting	P70 01617 0027	6638	HELWIG	$ 24.34	2023	February 2024
31200	Lighting	P70 01617 0028	6630	HELWIG	$ 24.34	2023	February 2024
31200	Lighting	P70 01617 0029	6624	HELWIG	$ 24.34	2023	February 2024
31200	Lighting	P70 01617 0030	6618	HELWIG	$ 24.34	2023	February 2024
31200	Lighting	P70 01617 0031	6612	HELWIG	$ 24.34	2023	February 2024
31200	Lighting	P70 01617 0032	6606	HELWIG	$ 24.34	2023	February 2024
31200	Lighting	P70 01617 0033	6205	ALTER ROAD	$ 24.34	2023	February 2024
31200	Lighting	P70 01617 0034	6210	ALTER ROAD	$ 24.34	2023	February 2024
31200	Lighting	P70 01617 0035	6204	ALTER ROAD	$ 24.34	2023	February 2024
31200	Lighting	P70 01617 0036	6118	ALTER ROAD	$ 24.34	2023	February 2024
31200	Lighting	P70 01617 0037	6112	ALTER ROAD	$ 24.34	2023	February 2024
31200	Lighting	P70 01617 0038	6551	CELESTINE	$ 24.34	2023	February 2024
31200	Lighting	P70 01701 0001	6115	LONGFORD	$ 24.71	2023	February 2024
31200	Lighting	P70 01701 0002	6119	LONGFORD	$ 24.71	2023	February 2024
31200	Lighting	P70 01701 0003	6123	LONGFORD	$ 24.71	2023	February 2024
31200	Lighting	P70 01701 0004	6127	LONGFORD	$ 24.71	2023	February 2024
31200	Lighting	P70 01701 0005	6131	LONGFORD	$ 24.71	2023	February 2024
31200	Lighting	P70 01701 0006	7001	MONTAGUE	$ 24.71	2023	February 2024
31200	Lighting	P70 01701 0007	7000	MONTAGUE	$ 24.71	2023	February 2024
31200	Lighting	P70 01701 0008	7101	MANDRAKE	$ 24.71	2023	February 2024
31200	Lighting	P70 01701 0009	6213	LONGFORD	$ 24.71	2023	February 2024
31200	Lighting	P70 01701 0010	6217	LONGFORD	$ 24.71	2023	February 2024
31200	Lighting	P70 01701 0011	6221	LONGFORD	$ 24.71	2023	February 2024
31200	Lighting	P70 01701 0012	6225	LONGFORD	$ 24.71	2023	February 2024
31200	Lighting	P70 01701 0013	6224	LONGFORD	$ 24.71	2023	February 2024
31200	Lighting	P70 01701 0014	6220	LONGFORD	$ 24.71	2023	February 2024
31200	Lighting	P70 01701 0015	6216	LONGFORD	$ 24.71	2023	February 2024

31200	Lighting	P70 01701 0015	6212	LONGFORD	$ 24.71	2023	February 2024
31200	Lighting	P70 01701 0017	6208	LONGFORD	$ 24.71	2023	February 2024
31200	Lighting	P70 01701 0018	6204	LONGFORD	$ 24.71	2023	February 2024
31200	Lighting	P70 01701 0019	6200	LONGFORD	$ 24.71	2023	February 2024
31200	Lighting	P70 01701 0020	6140	LONGFORD	$ 24.71	2023	February 2024
31200	Lighting	P70 01701 0021	6136	LONGFORD	$ 24.71	2023	February 2024
31200	Lighting	P70 01701 0022	6132	LONGFORD	$ 24.71	2023	February 2024
31200	Lighting	P70 01701 0023	6128	LONGFORD	$ 24.71	2023	February 2024
31200	Lighting	P70 01701 0024	6124	LONGFORD	$ 24.71	2023	February 2024
31200	Lighting	P70 01701 0025	6120	LONGFORD	$ 24.71	2023	February 2024
31200	Lighting	P70 01701 0026	6116	LONGFORD	$ 24.71	2023	February 2024
31200	Lighting	P70 01701 0027	6112	LONGFORD	$ 24.71	2023	February 2024
31200	Lighting	P70 01701 0028	6025	LEYCROSS	$ 24.71	2023	February 2024
31200	Lighting	P70 01701 0029	6029	LEYCROSS	$ 24.71	2023	February 2024
31200	Lighting	P70 01701 0030	6033	LEYCROSS	$ 24.71	2023	February 2024
31200	Lighting	P70 01701 0031	6037	LEYCROSS	$ 24.71	2023	February 2024
31200	Lighting	P70 01701 0032	6041	LEYCROSS	$ 24.71	2023	February 2024
31200	Lighting	P70 01701 0033	6045	LEYCROSS	$ 24.71	2023	February 2024
31200	Lighting	P70 01701 0034	6049	LEYCROSS	$ 24.71	2023	February 2024
31200	Lighting	P70 01701 0035	6053	LEYCROSS	$ 24.71	2023	February 2024
31200	Lighting	P70 01701 0036	6057	LEYCROSS	$ 24.71	2023	February 2024
31200	Lighting	P70 01701 0037	6061	LEYCROSS	$ 24.71	2023	February 2024
31200	Lighting	P70 01701 0038	6065	LEYCROSS	$ 24.71	2023	February 2024
31200	Lighting	P70 01701 0039	6069	LEYCROSS	$ 24.71	2023	February 2024
31200	Lighting	P70 01701 0040	6073	LEYCROSS	$ 24.71	2023	February 2024
31200	Lighting	P70 01701 0041	6077	LEYCROSS	$ 24.71	2023	February 2024
31200	Lighting	P70 01701 0042	6078	LEYCROSS	$ 24.71	2023	February 2024
31200	Lighting	P70 01701 0043	6074	LEYCROSS	$ 24.71	2023	February 2024
31200	Lighting	P70 01701 0044	6070	LEYCROSS	$ 24.71	2023	February 2024
31200	Lighting	P70 01701 0045	6066	LEYCROSS	$ 24.71	2023	February 2024
31200	Lighting	P70 01701 0046	6062	LEYCROSS	$ 24.71	2023	February 2024
31200	Lighting	P70 01701 0047	6056	LEYCROSS	$ 24.71	2023	February 2024
31200	Lighting	P70 01701 0048	6052	LEYCROSS	$ 24.71	2023	February 2024
31200	Lighting	P70 01701 0049	6048	LEYCROSS	$ 24.71	2023	February 2024
31200	Lighting	P70 01701 0050	6044	LEYCROSS	$ 24.71	2023	February 2024
31200	Lighting	P70 01701 0051	6040	LEYCROSS	$ 24.71	2023	February 2024

31200	Lighting	P70 01701 0052	6036	LEYCROSS	$ 24.71	2023	February 2024
31200	Lighting	P70 01701 0053	6032	LEYCROSS	$ 24.71	2023	February 2024
31200	Lighting	P70 01701 0054	6028	LEYCROSS	$ 24.71	2023	February 2024
31200	Lighting	P70 01701 0055	6024	LEYCROSS	$ 24.71	2023	February 2024
31200	Lighting	P70 01702 0001	6229	LONGFORD	$ 24.71	2023	February 2024
31200	Lighting	P70 01702 0002	6233	LONGFORD	$ 24.71	2023	February 2024
31200	Lighting	P70 01702 0003	6237	LONGFORD	$ 24.71	2023	February 2024
31200	Lighting	P70 01702 0004	6241	LONGFORD	$ 24.71	2023	February 2024
31200	Lighting	P70 01702 0005	6245	LONGFORD	$ 24.71	2023	February 2024
31200	Lighting	P70 01702 0006	6249	LONGFORD	$ 24.71	2023	February 2024
31200	Lighting	P70 01702 0007	6301	LONGFORD	$ 24.71	2023	February 2024
31200	Lighting	P70 01702 0008	6228	LONGFORD	$ 24.71	2023	February 2024
31200	Lighting	P70 01702 0009	6085	LEYCROSS	$ 24.71	2023	February 2024
31200	Lighting	P70 01702 0010	6096	LEYCROSS	$ 24.71	2023	February 2024
31200	Lighting	P70 01702 0011	6092	LEYCROSS	$ 24.71	2023	February 2024
31200	Lighting	P70 01702 0012	6088	LEYCROSS	$ 24.71	2023	February 2024
31200	Lighting	P70 01702 0013	6086	LEYCROSS	$ 24.71	2023	February 2024
31200	Lighting	P70 01702 0014	6082	LEYCROSS	$ 24.71	2023	February 2024
31200	Lighting	P70 01702 0015	6867	HUBBARD	$ 24.71	2023	February 2024
31200	Lighting	P70 01702 0016	6871	HUBBARD	$ 24.71	2023	February 2024
31200	Lighting	P70 01702 0017	6875	HUBBARD	$ 24.71	2023	February 2024
31200	Lighting	P70 01702 0018	6901	MORLEY	$ 24.71	2023	February 2024
31200	Lighting	P70 01702 0019	6905	MORLEY	$ 24.71	2023	February 2024
31200	Lighting	P70 01702 0020	6911	MORLEY	$ 24.71	2023	February 2024
31200	Lighting	P70 01702 0021	6917	MORLEY	$ 24.71	2023	February 2024
31200	Lighting	P70 01702 0022	6921	MORLEY	$ 24.71	2023	February 2024
31200	Lighting	P70 01702 0023	6925	MORLEY	$ 24.71	2023	February 2024
31200	Lighting	P70 01702 0024	6929	MORLEY	$ 24.71	2023	February 2024
31200	Lighting	P70 01702 0025	6933	MORLEY	$ 24.71	2023	February 2024
31200	Lighting	P70 01702 0026	6937	MORLEY	$ 24.71	2023	February 2024
31200	Lighting	P70 01702 0027	6302	LONGFORD	$ 24.71	2023	February 2024
31200	Lighting	P70 01702 0028	6922	MORLEY	$ 24.71	2023	February 2024
31200	Lighting	P70 01702 0029	6916	MORLEY	$ 24.71	2023	February 2024
31200	Lighting	P70 01702 0030	6912	MORLEY	$ 24.71	2023	February 2024
31200	Lighting	P70 01702 0031	6908	MORLEY	$ 24.71	2023	February 2024
31200	Lighting	P70 01702 0032	6904	MORLEY	$ 24.71	2023	February 2024

31200	Lighting	P70 01702 0033	6900	MORLEY	$	24.71	2023	February 2024
31200	Lighting	P70 01703 0001	6807	HUBBARD	$	24.71	2023	February 2024
31200	Lighting	P70 01703 0002	6811	HUBBARD	$	24.71	2023	February 2024
31200	Lighting	P70 01703 0003	6815	HUBBARD	$	24.71	2023	February 2024
31200	Lighting	P70 01703 0004	6819	HUBBARD	$	24.71	2023	February 2024
31200	Lighting	P70 01703 0005	6823	HUBBARD	$	24.71	2023	February 2024
31200	Lighting	P70 01703 0006	6827	HUBBARD	$	24.71	2023	February 2024
31200	Lighting	P70 01703 0007	6831	HUBBARD	$	24.71	2023	February 2024
31200	Lighting	P70 01703 0008	6835	HUBBARD	$	24.71	2023	February 2024
31200	Lighting	P70 01703 0009	6839	HUBBARD	$	24.71	2023	February 2024
31200	Lighting	P70 01703 0010	6843	HUBBARD	$	24.71	2023	February 2024
31200	Lighting	P70 01703 0011	6847	HUBBARD	$	24.71	2023	February 2024
31200	Lighting	P70 01703 0012	6851	HUBBARD	$	24.71	2023	February 2024
31200	Lighting	P70 01703 0013	6855	HUBBARD	$	24.71	2023	February 2024
31200	Lighting	P70 01703 0014	6859	HUBBARD	$	24.71	2023	February 2024
31200	Lighting	P70 01703 0015	6863	HUBBARD	$	24.71	2023	February 2024
31200	Lighting	P70 01703 0016	6864	HUBBARD	$	24.71	2023	February 2024
31200	Lighting	P70 01703 0017	6860	HUBBARD	$	24.71	2023	February 2024
31200	Lighting	P70 01703 0018	6854	HUBBARD	$	24.71	2023	February 2024
31200	Lighting	P70 01703 0019	6850	HUBBARD	$	24.71	2023	February 2024
31200	Lighting	P70 01703 0020	6846	HUBBARD	$	24.71	2023	February 2024
31200	Lighting	P70 01703 0021	6842	HUBBARD	$	24.71	2023	February 2024
31200	Lighting	P70 01703 0022	6838	HUBBARD	$	24.71	2023	February 2024
31200	Lighting	P70 01703 0023	6834	HUBBARD	$	24.71	2023	February 2024
31200	Lighting	P70 01703 0024	6830	HUBBARD	$	24.71	2023	February 2024
31200	Lighting	P70 01703 0025	6826	HUBBARD	$	24.71	2023	February 2024
31200	Lighting	P70 01703 0026	6822	HUBBARD	$	24.71	2023	February 2024
31200	Lighting	P70 01703 0027	6818	HUBBARD	$	24.71	2023	February 2024
31200	Lighting	P70 01703 0028	6814	HUBBARD	$	24.71	2023	February 2024
31200	Lighting	P70 01703 0029	6810	HUBBARD	$	24.71	2023	February 2024
31200	Lighting	P70 01703 0030	6806	HUBBARD	$	24.71	2023	February 2024
31200	Lighting	P70 01703 0031	6017	HEMINGWAY	$	24.71	2023	February 2024
31200	Lighting	P70 01703 0032	6021	HEMINGWAY	$	24.71	2023	February 2024
31200	Lighting	P70 01703 0033	6025	HEMINGWAY	$	24.71	2023	February 2024
31200	Lighting	P70 01703 0034	6029	HEMINGWAY	$	24.71	2023	February 2024
31200	Lighting	P70 01703 0035	6033	HEMINGWAY	$	24.71	2023	February 2024

31200	Lighting	P70 01703 0036	6037	HEMINGWAY	$	24.71	2023	February 2024
31200	Lighting	P70 01703 0037	6041	HEMINGWAY	$	24.71	2023	February 2024
31200	Lighting	P70 01703 0038	6045	HEMINGWAY	$	24.71	2023	February 2024
31200	Lighting	P70 01703 0039	6049	HEMINGWAY	$	24.71	2023	February 2024
31200	Lighting	P70 01703 0040	6051	HEMINGWAY	$	24.71	2023	February 2024
31200	Lighting	P70 01703 0041	6055	HEMINGWAY	$	24.71	2023	February 2024
31200	Lighting	P70 01703 0042	6805	CICERO CT	$	24.71	2023	February 2024
31200	Lighting	P70 01703 0043	6809	CICERO CT	$	24.71	2023	February 2024
31200	Lighting	P70 01703 0044	6808	CICERO CT	$	24.71	2023	February 2024
31200	Lighting	P70 01703 0045	6804	CICERO CT	$	24.71	2023	February 2024
31200	Lighting	P70 01703 0046	6800	CICERO CT	$	24.71	2023	February 2024
31200	Lighting	P70 01703 0047	6105	HEMINGWAY	$	24.71	2023	February 2024
31200	Lighting	P70 01703 0048	6104	HEMINGWAY	$	24.71	2023	February 2024
31200	Lighting	P70 01703 0049	6100	HEMINGWAY	$	24.71	2023	February 2024
31200	Lighting	P70 01703 0050	6054	HEMINGWAY	$	24.71	2023	February 2024
31200	Lighting	P70 01703 0051	6050	HEMINGWAY	$	24.71	2023	February 2024
31200	Lighting	P70 01703 0052	6046	HEMINGWAY	$	24.71	2023	February 2024
31200	Lighting	P70 01703 0053	6042	HEMINGWAY	$	24.71	2023	February 2024
31200	Lighting	P70 01703 0054	6038	HEMINGWAY	$	24.71	2023	February 2024
31200	Lighting	P70 01703 0055	6034	HEMINGWAY	$	24.71	2023	February 2024
31200	Lighting	P70 01703 0056	6030	HEMINGWAY	$	24.71	2023	February 2024
31200	Lighting	P70 01703 0057	6026	HEMINGWAY	$	24.71	2023	February 2024
31200	Lighting	P70 01703 0058	6022	HEMINGWAY	$	24.71	2023	February 2024
31200	Lighting	P70 01703 0059	6018	HEMINGWAY	$	24.71	2023	February 2024
31200	Lighting	P70 01703 0060	6014	HEMINGWAY	$	24.71	2023	February 2024
31200	Lighting	P70 01704 0001	6825	HADDON	$	24.71	2023	February 2024
31200	Lighting	P70 01704 0002	6868	HUBBARD	$	24.71	2023	February 2024
31200	Lighting	P70 01704 0003	6801	HADDON	$	24.71	2023	February 2024
31200	Lighting	P70 01704 0004	6805	HADDON	$	24.71	2023	February 2024
31200	Lighting	P70 01704 0005	6809	HADDON	$	24.71	2023	February 2024
31200	Lighting	P70 01704 0006	6813	HADDON	$	24.71	2023	February 2024
31200	Lighting	P70 01704 0007	6817	HADDON	$	24.71	2023	February 2024
31200	Lighting	P70 01704 0008	6821	HADDON	$	24.71	2023	February 2024
31200	Lighting	P70 01704 0009	6826	HADDON	$	24.71	2023	February 2024
31200	Lighting	P70 01704 0010	6822	HADDON	$	24.71	2023	February 2024
31200	Lighting	P70 01704 0011	6818	HADDON	$	24.71	2023	February 2024

31200	Lighting	P70 01704 0012	6814	HADDON	$	24.71	2023	February 2024
31200	Lighting	P70 01704 0013	6810	HADDON	$	24.71	2023	February 2024
31200	Lighting	P70 01704 0014	6808	HADDON	$	24.71	2023	February 2024
31200	Lighting	P70 01704 0015	6804	HADDON	$	24.71	2023	February 2024
31200	Lighting	P70 01704 0016	6201	HEMINGWAY	$	24.71	2023	February 2024
31200	Lighting	P70 01704 0017	6200	HEMINGWAY	$	24.71	2023	February 2024
31200	Lighting	P70 01704 0018	6301	HOLBROOK	$	24.71	2023	February 2024
31200	Lighting	P70 01704 0019	6300	HOLBROOK	$	24.71	2023	February 2024
31200	Lighting	P70 01704 0020	6234	HOLBROOK	$	24.71	2023	February 2024
31200	Lighting	P70 01704 0021	6233	HOLBROOK	$	24.71	2023	February 2024
31200	Lighting	P70 01704 0022	6112	HEMINGWAY	$	24.71	2023	February 2024
31200	Lighting	P70 01704 0023	6108	HEMINGWAY	$	24.71	2023	February 2024
31200	Lighting	P70 01706 0001	7126	MANDRAKE	$	22.54	2023	February 2024
31200	Lighting	P70 01706 0002	7134	MANDRAKE	$	22.54	2023	February 2024
31200	Lighting	P70 01706 0003	7138	MANDRAKE	$	22.54	2023	February 2024
31200	Lighting	P70 01706 0004	7142	MANDRAKE	$	22.54	2023	February 2024
31200	Lighting	P70 01706 0005	7153	MANDRAKE	$	22.54	2023	February 2024
31200	Lighting	P70 01706 0006	7149	MANDRAKE	$	22.54	2023	February 2024
31200	Lighting	P70 01706 0007	7145	MANDRAKE	$	22.54	2023	February 2024
31200	Lighting	P70 01706 0008	7141	MANDRAKE	$	22.54	2023	February 2024
31200	Lighting	P70 01706 0009	7137	MANDRAKE	$	22.54	2023	February 2024
31200	Lighting	P70 01706 0010	7133	MANDRAKE	$	22.54	2023	February 2024
31200	Lighting	P70 01706 0011	7129	MANDRAKE	$	22.54	2023	February 2024
31200	Lighting	P70 01706 0012	7125	MANDRAKE	$	22.54	2023	February 2024
31200	Lighting	P70 01706 0013	7121	MANDRAKE	$	22.54	2023	February 2024
31200	Lighting	P70 01706 0014	7014	MONTAGUE	$	22.54	2023	February 2024
31200	Lighting	P70 01706 0015	7020	MONTAGUE	$	22.54	2023	February 2024
31200	Lighting	P70 01706 0016	7026	MONTAGUE	$	22.54	2023	February 2024
31200	Lighting	P70 01706 0017	7036	MONTAGUE	$	22.54	2023	February 2024
31200	Lighting	P70 01706 0018	7046	MONTAGUE	$	22.54	2023	February 2024
31200	Lighting	P70 01706 0019	7056	MONTAGUE	$	22.54	2023	February 2024
31200	Lighting	P70 01706 0020	7116	MONTAGUE	$	22.54	2023	February 2024
31200	Lighting	P70 01706 0021	7122	MONTAGUE	$	22.54	2023	February 2024
31200	Lighting	P70 01706 0022	7128	MONTAGUE	$	22.54	2023	February 2024
31200	Lighting	P70 01706 0023	7134	MONTAGUE	$	22.54	2023	February 2024
31200	Lighting	P70 01706 0024	7140	MONTAGUE	$	22.54	2023	February 2024

31200	Lighting	P70 01706 0025	7146	MONTAGUE	$	22.54	2023	February 2024
31200	Lighting	P70 01706 0026	7151	MONTAGUE	$	22.54	2023	February 2024
31200	Lighting	P70 01706 0027	7145	MONTAGUE	$	22.54	2023	February 2024
31200	Lighting	P70 01706 0028	7010	KLYEMORE	$	22.54	2023	February 2024
31200	Lighting	P70 01706 0029	7016	KLYEMORE	$	22.54	2023	February 2024
31200	Lighting	P70 01706 0030	7019	KLYEMORE	$	22.54	2023	February 2024
31200	Lighting	P70 01706 0031	7013	KLYEMORE	$	22.54	2023	February 2024
31200	Lighting	P70 01706 0032	7007	KLYEMORE	$	22.54	2023	February 2024
31200	Lighting	P70 01706 0033	7110	KISMET	$	22.54	2023	February 2024
31200	Lighting	P70 01706 0034	7116	KISMET	$	22.54	2023	February 2024
31200	Lighting	P70 01706 0035	7124	KISMET	$	22.54	2023	February 2024
31200	Lighting	P70 01706 0036	7130	KISMET	$	22.54	2023	February 2024
31200	Lighting	P70 01706 0037	7131	KISMET	$	22.54	2023	February 2024
31200	Lighting	P70 01706 0038	7125	KISMET	$	22.54	2023	February 2024
31200	Lighting	P70 01706 0039	7119	KISMET	$	22.54	2023	February 2024
31200	Lighting	P70 01706 0040	7113	KISMET	$	22.54	2023	February 2024
31200	Lighting	P70 01706 0041	7053	MONTAGUE	$	22.54	2023	February 2024
31200	Lighting	P70 01706 0042	7047	MONTAGUE	$	22.54	2023	February 2024
31200	Lighting	P70 01706 0043	7041	MONTAGUE	$	22.54	2023	February 2024
31200	Lighting	P70 01706 0044	7035	MONTAGUE	$	22.54	2023	February 2024
31200	Lighting	P70 01706 0045	7029	MONTAGUE	$	22.54	2023	February 2024
31200	Lighting	P70 01706 0046	7023	MONTAGUE	$	22.54	2023	February 2024
31200	Lighting	P70 01706 0047	7017	MONTAGUE	$	22.54	2023	February 2024
31200	Lighting	P70 01706 0048	7011	MONTAGUE	$	22.54	2023	February 2024
31200	Lighting	P70 01707 0001	7146	MANDRAKE	$	22.54	2023	February 2024
31200	Lighting	P70 01707 0002	7150	MANDRAKE	$	22.54	2023	February 2024
31200	Lighting	P70 01707 0003	7154	MANDRAKE	$	22.54	2023	February 2024
31200	Lighting	P70 01707 0004	7158	MANDRAKE	$	22.54	2023	February 2024
31200	Lighting	P70 01707 0005	7162	MANDRAKE	$	22.54	2023	February 2024
31200	Lighting	P70 01707 0006	7168	MANDRAKE	$	22.54	2023	February 2024
31200	Lighting	P70 01707 0007	7172	MANDRAKE	$	22.54	2023	February 2024
31200	Lighting	P70 01707 0008	7176	MANDRAKE	$	22.54	2023	February 2024
31200	Lighting	P70 01707 0009	7180	MANDRAKE	$	22.54	2023	February 2024
31200	Lighting	P70 01707 0010	6520	MILLHOFF	$	22.54	2023	February 2024
31200	Lighting	P70 01707 0011	6525	MILLHOFF	$	22.54	2023	February 2024
31200	Lighting	P70 01707 0012	6510	GROVEHILL	$	22.54	2023	February 2024

31200	Lighting	P70 01707 0013	7193	MANDRAKE	$	22.54	2023	February 2024
31200	Lighting	P70 01707 0014	7189	MANDRAKE	$	22.54	2023	February 2024
31200	Lighting	P70 01707 0015	7185	MANDRAKE	$	22.54	2023	February 2024
31200	Lighting	P70 01707 0016	7181	MANDRAKE	$	22.54	2023	February 2024
31200	Lighting	P70 01707 0017	7177	MANDRAKE	$	22.54	2023	February 2024
31200	Lighting	P70 01707 0018	7173	MANDRAKE	$	22.54	2023	February 2024
31200	Lighting	P70 01707 0019	7169	MANDRAKE	$	22.54	2023	February 2024
31200	Lighting	P70 01707 0020	7165	MANDRAKE	$	22.54	2023	February 2024
31200	Lighting	P70 01707 0021	7161	MANDRAKE	$	22.54	2023	February 2024
31200	Lighting	P70 01707 0022	7157	MANDRAKE	$	22.54	2023	February 2024
31200	Lighting	P70 01707 0023	7152	MONTAGUE	$	22.54	2023	February 2024
31200	Lighting	P70 01707 0024	7158	MONTAGUE	$	22.54	2023	February 2024
31200	Lighting	P70 01707 0025	7164	MONTAGUE	$	22.54	2023	February 2024
31200	Lighting	P70 01707 0026	7170	MONTAGUE	$	22.54	2023	February 2024
31200	Lighting	P70 01707 0027	7174	MONTAGUE	$	22.54	2023	February 2024
31200	Lighting	P70 01707 0028	7178	MONTAGUE	$	22.54	2023	February 2024
31200	Lighting	P70 01707 0029	7184	MONTAGUE	$	22.54	2023	February 2024
31200	Lighting	P70 01707 0030	7188	MONTAGUE	$	22.54	2023	February 2024
31200	Lighting	P70 01707 0031	6440	GROVEHILL	$	22.54	2023	February 2024
31200	Lighting	P70 01707 0032	6513	GROVEHILL	$	22.54	2023	February 2024
31200	Lighting	P70 01707 0033	6455	GROVEHILL	$	22.54	2023	February 2024
31200	Lighting	P70 01707 0034	6449	GROVEHILL	$	22.54	2023	February 2024
31200	Lighting	P70 01707 0035	6443	GROVEHILL	$	22.54	2023	February 2024
31200	Lighting	P70 01707 0036	7231	MONTAGUE	$	22.54	2023	February 2024
31200	Lighting	P70 01707 0037	7225	MONTAGUE	$	22.54	2023	February 2024
31200	Lighting	P70 01707 0038	7193	MONTAGUE	$	22.54	2023	February 2024
31200	Lighting	P70 01707 0039	7187	MONTAGUE	$	22.54	2023	February 2024
31200	Lighting	P70 01707 0040	7181	MONTAGUE	$	22.54	2023	February 2024
31200	Lighting	P70 01707 0041	7175	MONTAGUE	$	22.54	2023	February 2024
31200	Lighting	P70 01707 0042	7169	MONTAGUE	$	22.54	2023	February 2024
31200	Lighting	P70 01707 0043	7163	MONTAGUE	$	22.54	2023	February 2024
31200	Lighting	P70 01707 0044	7157	MONTAGUE	$	22.54	2023	February 2024
31200	Lighting	P70 01707 0045	7152	KLYEMORE	$	22.54	2023	February 2024
31200	Lighting	P70 01707 0046	7158	KLYEMORE	$	22.54	2023	February 2024
31200	Lighting	P70 01707 0047	7164	KLYEMORE	$	22.54	2023	February 2024
31200	Lighting	P70 01707 0048	7170	KLYEMORE	$	22.54	2023	February 2024

31200	Lighting	P70 01707 0049	7176	KLYEMORE	$	22.54	2023	February 2024
31200	Lighting	P70 01708 0001	6506	GLEN IVY	$	22.54	2023	February 2024
31200	Lighting	P70 01708 0002	6501	GLEN IVY	$	22.54	2023	February 2024
31200	Lighting	P70 01708 0003	6410	LEAWOOD	$	22.54	2023	February 2024
31200	Lighting	P70 01708 0004	7261	MONTAGUE	$	22.54	2023	February 2024
31200	Lighting	P70 01708 0005	7255	MONTAGUE	$	22.54	2023	February 2024
31200	Lighting	P70 01708 0006	7249	MONTAGUE	$	22.54	2023	February 2024
31200	Lighting	P70 01708 0007	7243	MONTAGUE	$	22.54	2023	February 2024
31200	Lighting	P70 01708 0008	7237	MONTAGUE	$	22.54	2023	February 2024
31200	Lighting	P70 01708 0009	7182	KLYEMORE	$	22.54	2023	February 2024
31200	Lighting	P70 01708 0010	7188	KLYEMORE	$	22.54	2023	February 2024
31200	Lighting	P70 01708 0011	7272	KLYEMORE	$	22.54	2023	February 2024
31200	Lighting	P70 01708 0012	7278	KLYEMORE	$	22.54	2023	February 2024
31200	Lighting	P70 01708 0013	7284	KLYEMORE	$	22.54	2023	February 2024
31200	Lighting	P70 01708 0014	7290	KLYEMORE	$	22.54	2023	February 2024
31200	Lighting	P70 01708 0015	6413	LEAWOOD	$	22.54	2023	February 2024
31200	Lighting	P70 01708 0016	6520	LARCOMB	$	22.54	2023	February 2024
31200	Lighting	P70 01708 0017	6521	LARCOMB	$	22.54	2023	February 2024
31200	Lighting	P70 01708 0018	6459	LARCOMB	$	22.54	2023	February 2024
31200	Lighting	P70 01708 0019	6453	LARCOMB	$	22.54	2023	February 2024
31200	Lighting	P70 01708 0020	6447	LARCOMB	$	22.54	2023	February 2024
31200	Lighting	P70 01708 0021	6441	LARCOMB	$	22.54	2023	February 2024
31200	Lighting	P70 01708 0022	6435	LARCOMB	$	22.54	2023	February 2024
31200	Lighting	P70 01708 0023	6429	LARCOMB	$	22.54	2023	February 2024
31200	Lighting	P70 01708 0024	6423	LARCOMB	$	22.54	2023	February 2024
31200	Lighting	P70 01708 0025	6417	LARCOMB	$	22.54	2023	February 2024
31200	Lighting	P70 01708 0026	6402	LARCOMB	$	22.54	2023	February 2024
31200	Lighting	P70 01708 0027	6408	LARCOMB	$	22.54	2023	February 2024
31200	Lighting	P70 01708 0028	6414	LARCOMB	$	22.54	2023	February 2024
31200	Lighting	P70 01708 0029	6420	LARCOMB	$	22.54	2023	February 2024
31200	Lighting	P70 01708 0030	6426	LARCOMB	$	22.54	2023	February 2024
31200	Lighting	P70 01708 0031	6432	LARCOMB	$	22.54	2023	February 2024
31200	Lighting	P70 01708 0032	6438	LARCOMB	$	22.54	2023	February 2024
31200	Lighting	P70 01708 0033	6444	LARCOMB	$	22.54	2023	February 2024
31200	Lighting	P70 01708 0034	7325	MONTAGUE	$	22.54	2023	February 2024
31200	Lighting	P70 01708 0035	7315	MONTAGUE	$	22.54	2023	February 2024

31200	Lighting	P70 01708 0036	6307	LEAWOOD	$	22.54	2023	February 2024
31200	Lighting	P70 01708 0037	6301	LEAWOOD	$	22.54	2023	February 2024
31200	Lighting	P70 01708 0038	6299	LEAWOOD	$	22.54	2023	February 2024
31200	Lighting	P70 01708 0039	6295	LEAWOOD	$	22.54	2023	February 2024
31200	Lighting	P70 01708 0040	6291	LEAWOOD	$	22.54	2023	February 2024
31200	Lighting	P70 01708 0041	6287	LEAWOOD	$	22.54	2023	February 2024
31200	Lighting	P70 01708 0042	6283	LEAWOOD	$	22.54	2023	February 2024
31200	Lighting	P70 01708 0043	6280	LEAWOOD	$	22.54	2023	February 2024
31200	Lighting	P70 01708 0044	6286	LEAWOOD	$	22.54	2023	February 2024
31200	Lighting	P70 01708 0045	6292	LEAWOOD	$	22.54	2023	February 2024
31200	Lighting	P70 01708 0046	6298	LEAWOOD	$	22.54	2023	February 2024
31200	Lighting	P70 01708 0047	7281	KLYEMORE	$	22.54	2023	February 2024
31200	Lighting	P70 01708 0048	6361	KINGSBURY	$	22.54	2023	February 2024
31200	Lighting	P70 01708 0049	6355	KINGSBURY	$	22.54	2023	February 2024
31200	Lighting	P70 01708 0050	6349	KINGSBURY	$	22.54	2023	February 2024
31200	Lighting	P70 01708 0051	6354	KINGSBURY	$	22.54	2023	February 2024
31200	Lighting	P70 01708 0052	6360	KINGSBURY	$	22.54	2023	February 2024
31200	Lighting	P70 01708 0053	7185	KLYEMORE	$	22.54	2023	February 2024
31200	Lighting	P70 01708 0054	7169	KLYEMORE	$	22.54	2023	February 2024
31200	Lighting	P70 01708 0055	7155	KLYEMORE	$	22.54	2023	February 2024
31200	Lighting	P70 01708 0056	7149	KLYEMORE	$	22.54	2023	February 2024
31200	Lighting	P70 01709 0001	7022	KLYEMORE	$	22.54	2023	February 2024
31200	Lighting	P70 01709 0002	7028	KLYEMORE	$	22.54	2023	February 2024
31200	Lighting	P70 01709 0003	7134	KLYEMORE	$	22.54	2023	February 2024
31200	Lighting	P70 01709 0004	7140	KLYEMORE	$	22.54	2023	February 2024
31200	Lighting	P70 01709 0005	7146	KLYEMORE	$	22.54	2023	February 2024
31200	Lighting	P70 01709 0006	6218	LARCOMB	$	22.54	2023	February 2024
31200	Lighting	P70 01709 0007	6224	LARCOMB	$	22.54	2023	February 2024
31200	Lighting	P70 01709 0008	6306	LARCOMB	$	22.54	2023	February 2024
31200	Lighting	P70 01709 0009	6312	LARCOMB	$	22.54	2023	February 2024
31200	Lighting	P70 01709 0010	6318	LARCOMB	$	22.54	2023	February 2024
31200	Lighting	P70 01709 0011	6324	LARCOMB	$	22.54	2023	February 2024
31200	Lighting	P70 01709 0012	6330	LARCOMB	$	22.54	2023	February 2024
31200	Lighting	P70 01709 0013	6336	LARCOMB	$	22.54	2023	February 2024
31200	Lighting	P70 01709 0014	6342	LARCOMB	$	22.54	2023	February 2024
31200	Lighting	P70 01709 0015	6348	LARCOMB	$	22.54	2023	February 2024

31200	Lighting	P70 01709 0016	6277	LEAWOOD	$	22.54	2023	February 2024
31200	Lighting	P70 01709 0017	6271	LEAWOOD	$	22.54	2023	February 2024
31200	Lighting	P70 01709 0018	6265	LEAWOOD	$	22.54	2023	February 2024
31200	Lighting	P70 01709 0019	6259	LEAWOOD	$	22.54	2023	February 2024
31200	Lighting	P70 01709 0020	6253	LEAWOOD	$	22.54	2023	February 2024
31200	Lighting	P70 01709 0021	6247	LEAWOOD	$	22.54	2023	February 2024
31200	Lighting	P70 01709 0022	6241	LEAWOOD	$	22.54	2023	February 2024
31200	Lighting	P70 01709 0023	6235	LEAWOOD	$	22.54	2023	February 2024
31200	Lighting	P70 01709 0024	6229	LEAWOOD	$	22.54	2023	February 2024
31200	Lighting	P70 01709 0025	6223	LEAWOOD	$	22.54	2023	February 2024
31200	Lighting	P70 01709 0026	6220	LEAWOOD	$	22.54	2023	February 2024
31200	Lighting	P70 01709 0027	6226	LEAWOOD	$	22.54	2023	February 2024
31200	Lighting	P70 01709 0028	6232	LEAWOOD	$	22.54	2023	February 2024
31200	Lighting	P70 01709 0029	6238	LEAWOOD	$	22.54	2023	February 2024
31200	Lighting	P70 01709 0030	6244	LEAWOOD	$	22.54	2023	February 2024
31200	Lighting	P70 01709 0031	6250	LEAWOOD	$	22.54	2023	February 2024
31200	Lighting	P70 01709 0032	6256	LEAWOOD	$	22.54	2023	February 2024
31200	Lighting	P70 01709 0033	6262	LEAWOOD	$	22.54	2023	February 2024
31200	Lighting	P70 01709 0034	6268	LEAWOOD	$	22.54	2023	February 2024
31200	Lighting	P70 01709 0035	6274	LEAWOOD	$	22.54	2023	February 2024
31200	Lighting	P70 01709 0036	6343	KINGSBURY	$	22.54	2023	February 2024
31200	Lighting	P70 01709 0037	6337	KINGSBURY	$	22.54	2023	February 2024
31200	Lighting	P70 01709 0038	6331	KINGSBURY	$	22.54	2023	February 2024
31200	Lighting	P70 01709 0039	6325	KINGSBURY	$	22.54	2023	February 2024
31200	Lighting	P70 01709 0040	6319	KINGSBURY	$	22.54	2023	February 2024
31200	Lighting	P70 01709 0041	6313	KINGSBURY	$	22.54	2023	February 2024
31200	Lighting	P70 01709 0042	6307	KINGSBURY	$	22.54	2023	February 2024
31200	Lighting	P70 01709 0043	6301	KINGSBURY	$	22.54	2023	February 2024
31200	Lighting	P70 01709 0044	6227	KINGSBURY	$	22.54	2023	February 2024
31200	Lighting	P70 01709 0045	6221	KINGSBURY	$	22.54	2023	February 2024
31200	Lighting	P70 01709 0046	6306	KINGSBURY	$	22.54	2023	February 2024
31200	Lighting	P70 01709 0047	6312	KINGSBURY	$	22.54	2023	February 2024
31200	Lighting	P70 01709 0048	6318	KINGSBURY	$	22.54	2023	February 2024
31200	Lighting	P70 01709 0049	6324	KINGSBURY	$	22.54	2023	February 2024
31200	Lighting	P70 01709 0050	6330	KINGSBURY	$	22.54	2023	February 2024
31200	Lighting	P70 01709 0051	6336	KINGSBURY	$	22.54	2023	February 2024

31200	Lighting	P70 01709 0052	6342	KINGSBURY	$	22.54	2023	February 2024
31200	Lighting	P70 01709 0053	6348	KINGSBURY	$	22.54	2023	February 2024
31200	Lighting	P70 01709 0054	7148	KLYEMORE	$	22.54	2023	February 2024
31200	Lighting	P70 01709 0055	7137	KLYEMORE	$	22.54	2023	February 2024
31200	Lighting	P70 01709 0056	7131	KLYEMORE	$	22.54	2023	February 2024
31200	Lighting	P70 01709 0057	7125	KLYEMORE	$	22.54	2023	February 2024
31200	Lighting	P70 01709 0058	7119	KLYEMORE	$	22.54	2023	February 2024
31200	Lighting	P70 01709 0059	7031	KLYEMORE	$	22.54	2023	February 2024
31200	Lighting	P70 01709 0060	7025	KLYEMORE	$	22.54	2023	February 2024
31200	Lighting	P70 01709 0061	7136	KISMET	$	22.54	2023	February 2024
31200	Lighting	P70 01709 0062	7142	KISMET	$	22.54	2023	February 2024
31200	Lighting	P70 01709 0063	7148	KISMET	$	22.54	2023	February 2024
31200	Lighting	P70 01709 0064	7154	KISMET	$	22.54	2023	February 2024
31200	Lighting	P70 01709 0065	7161	KISMET	$	22.54	2023	February 2024
31200	Lighting	P70 01709 0066	7155	KISMET	$	22.54	2023	February 2024
31200	Lighting	P70 01709 0067	7149	KISMET	$	22.54	2023	February 2024
31200	Lighting	P70 01709 0068	7143	KISMET	$	22.54	2023	February 2024
31200	Lighting	P70 01709 0069	7137	KISMET	$	22.54	2023	February 2024
31200	Lighting	P70 01710 0001	6411	LARCOMB	$	22.54	2023	February 2024
31200	Lighting	P70 01710 0002	7368	DAMASCUS	$	22.54	2023	February 2024
31200	Lighting	P70 01710 0003	7374	DAMASCUS	$	22.54	2023	February 2024
31200	Lighting	P70 01710 0004	7380	DAMASCUS	$	22.54	2023	February 2024
31200	Lighting	P70 01710 0005	7386	DAMASCUS	$	22.54	2023	February 2024
31200	Lighting	P70 01710 0006	6510	HIGHBURY	$	22.54	2023	February 2024
31200	Lighting	P70 01710 0007	6516	HIGHBURY	$	22.54	2023	February 2024
31200	Lighting	P70 01710 0008	6524	HIGHBURY	$	22.54	2023	February 2024
31200	Lighting	P70 01710 0009	6529	HIGHBURY	$	22.54	2023	February 2024
31200	Lighting	P70 01710 0010	6523	HIGHBURY	$	22.54	2023	February 2024
31200	Lighting	P70 01710 0011	6517	HIGHBURY	$	22.54	2023	February 2024
31200	Lighting	P70 01710 0012	6511	HIGHBURY	$	22.54	2023	February 2024
31200	Lighting	P70 01710 0013	6308	TAYLORSVILLE	$	22.54	2023	February 2024
31200	Lighting	P70 01710 0014	6314	TAYLORSVILLE	$	22.54	2023	February 2024
31200	Lighting	P70 01710 0015	6320	TAYLORSVILLE	$	22.54	2023	February 2024
31200	Lighting	P70 01710 0016	6216	TAYLORSVILLE	$	22.54	2023	February 2024
31200	Lighting	P70 01710 0017	6222	TAYLORSVILLE	$	22.54	2023	February 2024
31200	Lighting	P70 01710 0018	6228	TAYLORSVILLE	$	22.54	2023	February 2024

31200	Lighting	P70 01710 0019	6234	TAYLORSVILLE	$	22.54	2023	February 2024
31200	Lighting	P70 01710 0020	6240	TAYLORSVILLE	$	22.54	2023	February 2024
31200	Lighting	P70 01710 0021	6246	TAYLORSVILLE	$	22.54	2023	February 2024
31200	Lighting	P70 01710 0022	6252	TAYLORSVILLE	$	22.54	2023	February 2024
31200	Lighting	P70 01710 0023	6258	TAYLORSVILLE	$	22.54	2023	February 2024
31200	Lighting	P70 01710 0024	6264	TAYLORSVILLE	$	22.54	2023	February 2024
31200	Lighting	P70 01710 0025	6489	HIGHBURY	$	22.54	2023	February 2024
31200	Lighting	P70 01710 0026	6483	HIGHBURY	$	22.54	2023	February 2024
31200	Lighting	P70 01710 0027	6475	HIGHBURY	$	22.54	2023	February 2024
31200	Lighting	P70 01710 0028	6471	HIGHBURY	$	22.54	2023	February 2024
31200	Lighting	P70 01710 0029	6465	HIGHBURY	$	22.54	2023	February 2024
31200	Lighting	P70 01710 0030	6459	HIGHBURY	$	22.54	2023	February 2024
31200	Lighting	P70 01710 0031	6453	HIGHBURY	$	22.54	2023	February 2024
31200	Lighting	P70 01710 0032	6447	HIGHBURY	$	22.54	2023	February 2024
31200	Lighting	P70 01710 0033	6441	HIGHBURY	$	22.54	2023	February 2024
31200	Lighting	P70 01710 0034	6435	HIGHBURY	$	22.54	2023	February 2024
31200	Lighting	P70 01710 0035	6429	HIGHBURY	$	22.54	2023	February 2024
31200	Lighting	P70 01710 0036	6423	HIGHBURY	$	22.54	2023	February 2024
31200	Lighting	P70 01710 0037	6417	HIGHBURY	$	22.54	2023	February 2024
31200	Lighting	P70 01710 0038	6411	HIGHBURY	$	22.54	2023	February 2024
31200	Lighting	P70 01710 0039	6225	LARCOMB	$	22.54	2023	February 2024
31200	Lighting	P70 01710 0040	6219	LARCOMB	$	22.54	2023	February 2024
31200	Lighting	P70 01710 0041	6410	HIGHBURY	$	22.54	2023	February 2024
31200	Lighting	P70 01710 0042	6416	HIGHBURY	$	22.54	2023	February 2024
31200	Lighting	P70 01710 0043	6422	HIGHBURY	$	22.54	2023	February 2024
31200	Lighting	P70 01710 0044	6428	HIGHBURY	$	22.54	2023	February 2024
31200	Lighting	P70 01710 0045	6434	HIGHBURY	$	22.54	2023	February 2024
31200	Lighting	P70 01710 0046	6440	HIGHBURY	$	22.54	2023	February 2024
31200	Lighting	P70 01710 0047	6460	HIGHBURY	$	22.54	2023	February 2024
31200	Lighting	P70 01710 0048	6466	HIGHBURY	$	22.54	2023	February 2024
31200	Lighting	P70 01710 0049	6472	HIGHBURY	$	22.54	2023	February 2024
31200	Lighting	P70 01710 0050	6478	HIGHBURY	$	22.54	2023	February 2024
31200	Lighting	P70 01710 0051	7389	DAMASCUS	$	22.54	2023	February 2024
31200	Lighting	P70 01710 0052	7383	DAMASCUS	$	22.54	2023	February 2024
31200	Lighting	P70 01710 0053	7377	DAMASCUS	$	22.54	2023	February 2024
31200	Lighting	P70 01710 0054	7371	DAMASCUS	$	22.54	2023	February 2024

31200	Lighting	P70 01710 0055	6343	LARCOMB	$	22.54	2023	February 2024
31200	Lighting	P70 01710 0056	6337	LARCOMB	$	22.54	2023	February 2024
31200	Lighting	P70 01710 0057	6331	LARCOMB	$	22.54	2023	February 2024
31200	Lighting	P70 01710 0058	7356	NATOMA	$	22.54	2023	February 2024
31200	Lighting	P70 01710 0059	7362	NATOMA	$	22.54	2023	February 2024
31200	Lighting	P70 01710 0060	7363	NATOMA	$	22.54	2023	February 2024
31200	Lighting	P70 01710 0061	7357	NATOMA	$	22.54	2023	February 2024
31200	Lighting	P70 01710 0062	7351	NATOMA	$	22.54	2023	February 2024
31200	Lighting	P70 01710 0063	6319	LARCOMB	$	22.54	2023	February 2024
31200	Lighting	P70 01711 0001	6043	CHAMBERSBURG	$	25.11	2023	February 2024
31200	Lighting	P70 01711 0002	6039	CHAMBERSBURG	$	25.11	2023	February 2024
31200	Lighting	P70 01711 0003	6035	CHAMBERSBURG	$	25.11	2023	February 2024
31200	Lighting	P70 01711 0004	6031	CHAMBERSBURG	$	25.11	2023	February 2024
31200	Lighting	P70 01711 0005	6027	CHAMBERSBURG	$	25.11	2023	February 2024
31200	Lighting	P70 01711 0006	6023	CHAMBERSBURG	$	25.11	2023	February 2024
31200	Lighting	P70 01711 0007	6019	CHAMBERSBURG	$	25.11	2023	February 2024
31200	Lighting	P70 01711 0008	6015	CHAMBERSBURG	$	25.11	2023	February 2024
31200	Lighting	P70 01711 0009	6108	CORSICA	$	25.11	2023	February 2024
31200	Lighting	P70 01711 0010	6112	CORSICA	$	25.11	2023	February 2024
31200	Lighting	P70 01711 0011	6116	CORSICA	$	25.11	2023	February 2024
31200	Lighting	P70 01711 0012	6120	CORSICA	$	25.11	2023	February 2024
31200	Lighting	P70 01711 0013	6124	CORSICA	$	25.11	2023	February 2024
31200	Lighting	P70 01711 0014	6128	CORSICA	$	25.11	2023	February 2024
31200	Lighting	P70 01711 0015	6132	CORSICA	$	25.11	2023	February 2024
31200	Lighting	P70 01711 0016		CORSICA	$	25.11	2023	February 2024
31200	Lighting	P70 01711 0017	6131	CORSICA	$	25.11	2023	February 2024
31200	Lighting	P70 01711 0018	6127	CORSICA	$	25.11	2023	February 2024
31200	Lighting	P70 01711 0019	6123	CORSICA	$	25.11	2023	February 2024
31200	Lighting	P70 01711 0020	6119	CORSICA	$	25.11	2023	February 2024
31200	Lighting	P70 01711 0021	6115	CORSICA	$	25.11	2023	February 2024
31200	Lighting	P70 01711 0022	6111	CORSICA	$	25.11	2023	February 2024
31200	Lighting	P70 01711 0023	6107	CORSICA	$	25.11	2023	February 2024
31200	Lighting	P70 01711 0024	6214	ALTER	$	25.11	2023	February 2024
31200	Lighting	P70 01711 0025	6218	ALTER	$	25.11	2023	February 2024
31200	Lighting	P70 01711 0026	6222	ALTER	$	25.11	2023	February 2024
31200	Lighting	P70 01711 0027	6300	ALTER	$	25.11	2023	February 2024

31200	Lighting	P70 01711 0028		ALTER	$	25.11	2023	February 2024
31200	Lighting	P70 01711 0028		ALTER	$	25.11	2023	February 2024
31200	Lighting	P70 01711 0030	6308	ALTER	$	25.11	2023	February 2024
31200	Lighting	P70 01711 0031	6312	ALTER	$	25.11	2023	February 2024
31200	Lighting	P70 01711 0032	6316	ALTER	$	25.11	2023	February 2024
31200	Lighting	P70 01711 0033	6213	ALTER	$	25.11	2023	February 2024
31200	Lighting	P70 01711 0034	6352	HOLBROOK	$	25.11	2023	February 2024
31200	Lighting	P70 01711 0035	6348	HOLBROOK	$	25.11	2023	February 2024
31200	Lighting	P70 01711 0036	6347	HOLBROOK	$	25.11	2023	February 2024
31200	Lighting	P70 01711 0037	6351	HOLBROOK	$	25.11	2023	February 2024
31200	Lighting	P70 01711 0038	6305	ALTER	$	25.11	2023	February 2024
31200	Lighting	P70 01711 0039	6309	ALTER	$	25.11	2023	February 2024
31200	Lighting	P70 01711 0040	6313	ALTER	$	25.11	2023	February 2024
31200	Lighting	P70 01711 0041	6328	HEMINGWAY	$	25.11	2023	February 2024
31200	Lighting	P70 01711 0042	6324	HEMINGWAY	$	25.11	2023	February 2024
31200	Lighting	P70 01712 0001	6400	HEMINGWAY	$	25.11	2023	February 2024
31200	Lighting	P70 01712 0002	6404	HEMINGWAY	$	25.11	2023	February 2024
31200	Lighting	P70 01712 0003	6408	HEMINGWAY	$	25.11	2023	February 2024
31200	Lighting	P70 01712 0004	6412	HEMINGWAY	$	25.11	2023	February 2024
31200	Lighting	P70 01712 0005	6416	HEMINGWAY	$	25.11	2023	February 2024
31200	Lighting	P70 01712 0006	6420	HEMINGWAY	$	25.11	2023	February 2024
31200	Lighting	P70 01712 0007	6424	HEMINGWAY	$	25.11	2023	February 2024
31200	Lighting	P70 01712 0008	6428	HEMINGWAY	$	25.11	2023	February 2024
31200	Lighting	P70 01712 0009	6432	HEMINGWAY	$	25.11	2023	February 2024
31200	Lighting	P70 01712 0010	6436	HEMINGWAY	$	25.11	2023	February 2024
31200	Lighting	P70 01712 0011	6440	HEMINGWAY	$	25.11	2023	February 2024
31200	Lighting	P70 01712 0012	6444	HEMINGWAY	$	25.11	2023	February 2024
31200	Lighting	P70 01712 0013	6448	HEMINGWAY	$	25.11	2023	February 2024
31200	Lighting	P70 01712 0014	6452	HEMINGWAY	$	25.11	2023	February 2024
31200	Lighting	P70 01712 0015	6456	HEMINGWAY	$	25.11	2023	February 2024
31200	Lighting	P70 01712 0016	6400	LUTON	$	25.11	2023	February 2024
31200	Lighting	P70 01712 0017	6404	LUTON	$	25.11	2023	February 2024
31200	Lighting	P70 01712 0018	6408	LUTON	$	25.11	2023	February 2024
31200	Lighting	P70 01712 0019	6412	LUTON	$	25.11	2023	February 2024
31200	Lighting	P70 01712 0020	6416	LUTON	$	25.11	2023	February 2024
31200	Lighting	P70 01712 0021	6420	LUTON	$	25.11	2023	February 2024

31200	Lighting	P70 01712 0022	6424	LUTON	$	25.11	2023	February 2024
31200	Lighting	P70 01712 0023	6428	LUTON	$	25.11	2023	February 2024
31200	Lighting	P70 01712 0024	6432	LUTON	$	25.11	2023	February 2024
31200	Lighting	P70 01712 0025	6436	LUTON	$	25.11	2023	February 2024
31200	Lighting	P70 01712 0026	6441	HEMINGWAY	$	25.11	2023	February 2024
31200	Lighting	P70 01712 0027	6433	HEMINGWAY	$	25.11	2023	February 2024
31200	Lighting	P70 01712 0028	6429	HEMINGWAY	$	25.11	2023	February 2024
31200	Lighting	P70 01712 0029	6425	HEMINGWAY	$	25.11	2023	February 2024
31200	Lighting	P70 01712 0030	6421	HEMINGWAY	$	25.11	2023	February 2024
31200	Lighting	P70 01712 0031	6417	HEMINGWAY	$	25.11	2023	February 2024
31200	Lighting	P70 01712 0032	6413	HEMINGWAY	$	25.11	2023	February 2024
31200	Lighting	P70 01712 0033	6409	HEMINGWAY	$	25.11	2023	February 2024
31200	Lighting	P70 01712 0034	6405	HEMINGWAY	$	25.11	2023	February 2024
31200	Lighting	P70 01712 0035	6401	HEMINGWAY	$	25.11	2023	February 2024
31200	Lighting	P70 01713 0001	6460	HEMINGWAY	$	25.11	2023	February 2024
31200	Lighting	P70 01713 0002	6464	HEMINGWAY	$	25.11	2023	February 2024
31200	Lighting	P70 01713 0003	6468	HEMINGWAY	$	25.11	2023	February 2024
31200	Lighting	P70 01713 0004	6500	HEMINGWAY	$	25.11	2023	February 2024
31200	Lighting	P70 01713 0005	6504	HEMINGWAY	$	25.11	2023	February 2024
31200	Lighting	P70 01713 0006	6508	HEMINGWAY	$	25.11	2023	February 2024
31200	Lighting	P70 01713 0007	6512	HEMINGWAY	$	25.11	2023	February 2024
31200	Lighting	P70 01713 0008	6516	HEMINGWAY	$	25.11	2023	February 2024
31200	Lighting	P70 01713 0009	6543	LEMANS	$	25.11	2023	February 2024
31200	Lighting	P70 01713 0010	6539	LEMANS	$	25.11	2023	February 2024
31200	Lighting	P70 01713 0011	6535	LEMANS	$	25.11	2023	February 2024
31200	Lighting	P70 01713 0012	6531	LEMANS	$	25.11	2023	February 2024
31200	Lighting	P70 01713 0013	6527	LEMANS	$	25.11	2023	February 2024
31200	Lighting	P70 01713 0014	6523	LEMANS	$	25.11	2023	February 2024
31200	Lighting	P70 01713 0015	6519	LEMANS	$	25.11	2023	February 2024
31200	Lighting	P70 01713 0016	6515	LEMANS	$	25.11	2023	February 2024
31200	Lighting	P70 01713 0017	6516	LEMANS	$	25.11	2023	February 2024
31200	Lighting	P70 01713 0018	6520	LEMANS	$	25.11	2023	February 2024
31200	Lighting	P70 01713 0019	6524	LEMANS	$	25.11	2023	February 2024
31200	Lighting	P70 01713 0020	6528	LEMANS	$	25.11	2023	February 2024
31200	Lighting	P70 01713 0021	6532	LEMANS	$	25.11	2023	February 2024
31200	Lighting	P70 01713 0022	6536	LEMANS	$	25.11	2023	February 2024

31200	Lighting	P70 01713 0023	6540	LEMANS	$	25.11	2023	February 2024
31200	Lighting	P70 01713 0024	6544	LEMANS	$	25.11	2023	February 2024
31200	Lighting	P70 01713 0025	6501	HEMINGWAY	$	25.11	2023	February 2024
31200	Lighting	P70 01713 0026	6473	HEMINGWAY	$	25.11	2023	February 2024
31200	Lighting	P70 01713 0027	6469	HEMINGWAY	$	25.11	2023	February 2024
31200	Lighting	P70 01713 0028	6465	HEMINGWAY	$	25.11	2023	February 2024
31200	Lighting	P70 01713 0029	6461	HEMINGWAY	$	25.11	2023	February 2024
31200	Lighting	P70 01713 0030	6431	LUTON	$	25.11	2023	February 2024
31200	Lighting	P70 01713 0031	6427	LUTON	$	25.11	2023	February 2024
31200	Lighting	P70 01713 0032	6423	LUTON	$	25.11	2023	February 2024
31200	Lighting	P70 01713 0033	6419	LUTON	$	25.11	2023	February 2024
31200	Lighting	P70 01713 0034	6415	LUTON	$	25.11	2023	February 2024
31200	Lighting	P70 01713 0035	6411	LUTON	$	25.11	2023	February 2024
31200	Lighting	P70 01713 0036	6412	ALP COURT	$	25.11	2023	February 2024
31200	Lighting	P70 01713 0037	6416	ALP COURT	$	25.11	2023	February 2024
31200	Lighting	P70 01713 0038	6420	ALP COURT	$	25.11	2023	February 2024
31200	Lighting	P70 01713 0039	6424	ALP COURT	$	25.11	2023	February 2024
31200	Lighting	P70 01713 0040	6428	ALP COURT	$	25.11	2023	February 2024
31200	Lighting	P70 01713 0041	6432	ALP COURT	$	25.11	2023	February 2024
31200	Lighting	P70 01713 0042	6431	ALP COURT	$	25.11	2023	February 2024
31200	Lighting	P70 01713 0043	6427	ALP COURT	$	25.11	2023	February 2024
31200	Lighting	P70 01713 0044	6423	ALP COURT	$	25.11	2023	February 2024
31200	Lighting	P70 01713 0045	6419	ALP COURT	$	25.11	2023	February 2024
31200	Lighting	P70 01713 0046	6415	ALP COURT	$	25.11	2023	February 2024
31200	Lighting	P70 01714 0001	6524	HEMINGWAY	$	25.11	2023	February 2024
31200	Lighting	P70 01714 0002	6600	HEMINGWAY	$	25.11	2023	February 2024
31200	Lighting	P70 01714 0003	6604	HEMINGWAY	$	25.11	2023	February 2024
31200	Lighting	P70 01714 0004	6608	HEMINGWAY	$	25.11	2023	February 2024
31200	Lighting	P70 01714 0005	6612	HEMINGWAY	$	25.11	2023	February 2024
31200	Lighting	P70 01714 0006	6616	HEMINGWAY	$	25.11	2023	February 2024
31200	Lighting	P70 01714 0007	6617	HEMINGWAY	$	25.11	2023	February 2024
31200	Lighting	P70 01714 0008	7039	HUBBARD	$	25.11	2023	February 2024
31200	Lighting	P70 01714 0009	7035	HUBBARD	$	25.11	2023	February 2024
31200	Lighting	P70 01714 0010	7031	HUBBARD	$	25.11	2023	February 2024
31200	Lighting	P70 01714 0011	7027	HUBBARD	$	25.11	2023	February 2024
31200	Lighting	P70 01714 0012	7023	HUBBARD	$	25.11	2023	February 2024

31200	Lighting	P70 01714 0013	7020	HUBBARD	$	25.11	2023	February 2024
31200	Lighting	P70 01714 0014	7024	HUBBARD	$	25.11	2023	February 2024
31200	Lighting	P70 01714 0015	7028	HUBBARD	$	25.11	2023	February 2024
31200	Lighting	P70 01714 0016	7032	HUBBARD	$	25.11	2023	February 2024
31200	Lighting	P70 01714 0017	7036	HUBBARD	$	25.11	2023	February 2024
31200	Lighting	P70 01714 0018	7040	HUBBARD	$	25.11	2023	February 2024
31200	Lighting	P70 01714 0019	7044	HUBBARD	$	25.11	2023	February 2024
31200	Lighting	P70 01714 0020	6547	MENLO WAY	$	25.11	2023	February 2024
31200	Lighting	P70 01714 0021	6543	MENLO WAY	$	25.11	2023	February 2024
31200	Lighting	P70 01714 0022	6539	MENLO WAY	$	25.11	2023	February 2024
31200	Lighting	P70 01714 0023	6535	MENLO WAY	$	25.11	2023	February 2024
31200	Lighting	P70 01714 0024	6531	MENLO WAY	$	25.11	2023	February 2024
31200	Lighting	P70 01714 0025	6527	MENLO WAY	$	25.11	2023	February 2024
31200	Lighting	P70 01714 0026	6523	MENLO WAY	$	25.11	2023	February 2024
31200	Lighting	P70 01714 0027	6520	MENLO WAY	$	25.11	2023	February 2024
31200	Lighting	P70 01714 0028	6524	MENLO WAY	$	25.11	2023	February 2024
31200	Lighting	P70 01714 0029	6528	MENLO WAY	$	25.11	2023	February 2024
31200	Lighting	P70 01714 0030	6532	MENLO WAY	$	25.11	2023	February 2024
31200	Lighting	P70 01714 0031	6536	MENLO WAY	$	25.11	2023	February 2024
31200	Lighting	P70 01714 0032	6540	MENLO WAY	$	25.11	2023	February 2024
31200	Lighting	P70 01714 0033	6544	MENLO WAY	$	25.11	2023	February 2024
31200	Lighting	P70 01714 0034	6548	MENLO WAY	$	25.11	2023	February 2024
31200	Lighting	P70 01715 0001	7019	HUBBARD	$	25.11	2023	February 2024
31200	Lighting	P70 01715 0002	7015	HUBBARD	$	25.11	2023	February 2024
31200	Lighting	P70 01715 0003	7011	HUBBARD	$	25.11	2023	February 2024
31200	Lighting	P70 01715 0004	6700	ALTER	$	25.11	2023	February 2024
31200	Lighting	P70 01715 0005	7000	HUBBARD	$	25.11	2023	February 2024
31200	Lighting	P70 01715 0006	7004	HUBBARD	$	25.11	2023	February 2024
31200	Lighting	P70 01715 0007	7008	HUBBARD	$	25.11	2023	February 2024
31200	Lighting	P70 01715 0008	7012	HUBBARD	$	25.11	2023	February 2024
31200	Lighting	P70 01715 0009	7016	HUBBARD	$	25.11	2023	February 2024
31200	Lighting	P70 01715 0010	6519	MENLO WAY	$	25.11	2023	February 2024
31200	Lighting	P70 01715 0011	6515	MENLO WAY	$	25.11	2023	February 2024
31200	Lighting	P70 01715 0012	6511	MENLO WAY	$	25.11	2023	February 2024
31200	Lighting	P70 01715 0013	6507	MENLO WAY	$	25.11	2023	February 2024
31200	Lighting	P70 01715 0014	6604	ALTER	$	25.11	2023	February 2024

31200	Lighting	P70 01715 0015	6600	ALTER	$	25.11	2023	February 2024
31200	Lighting	P70 01715 0016	6500	MENLO WAY	$	25.11	2023	February 2024
31200	Lighting	P70 01715 0017	6504	MENLO WAY	$	25.11	2023	February 2024
31200	Lighting	P70 01715 0018	6508	MENLO WAY	$	25.11	2023	February 2024
31200	Lighting	P70 01715 0019	6512	MENLO WAY	$	25.11	2023	February 2024
31200	Lighting	P70 01715 0020	6516	MENLO WAY	$	25.11	2023	February 2024
31200	Lighting	P70 01715 0021	6601	ALTER	$	25.11	2023	February 2024
31200	Lighting	P70 01715 0022	6605	ALTER	$	25.11	2023	February 2024
31200	Lighting	P70 01715 0023	6950	HUBBARD	$	25.11	2023	February 2024
31200	Lighting	P70 01715 0024	6946	HUBBARD	$	25.11	2023	February 2024
31200	Lighting	P70 01715 0025	6942	HUBBARD	$	25.11	2023	February 2024
31200	Lighting	P70 01715 0026	6938	HUBBARD	$	25.11	2023	February 2024
31200	Lighting	P70 01715 0027	6934	HUBBARD	$	25.11	2023	February 2024
31200	Lighting	P70 01715 0028	6930	HUBBARD	$	25.11	2023	February 2024
31200	Lighting	P70 01715 0029	6926	HUBBARD	$	25.11	2023	February 2024
31200	Lighting	P70 01715 0030	6925	HUBBARD	$	25.11	2023	February 2024
31200	Lighting	P70 01715 0031	6929	HUBBARD	$	25.11	2023	February 2024
31200	Lighting	P70 01715 0032	6933	HUBBARD	$	25.11	2023	February 2024
31200	Lighting	P70 01715 0033	6937	HUBBARD	$	25.11	2023	February 2024
31200	Lighting	P70 01715 0034	6941	HUBBARD	$	25.11	2023	February 2024
31200	Lighting	P70 01715 0035	6945	HUBBARD	$	25.11	2023	February 2024
31200	Lighting	P70 01715 0036	6949	HUBBARD	$	25.11	2023	February 2024
31200	Lighting	P70 01715 0037	6953	HUBBARD	$	25.11	2023	February 2024
31200	Lighting	P70 01716 0001	6511	LEMANS	$	25.11	2023	February 2024
31200	Lighting	P70 01716 0002	6507	LEMANS	$	25.11	2023	February 2024
31200	Lighting	P70 01716 0003	6503	LEMANS	$	25.11	2023	February 2024
31200	Lighting	P70 01716 0004	6516	ALTER	$	25.11	2023	February 2024
31200	Lighting	P70 01716 0005	6500	LEMANS	$	25.11	2023	February 2024
31200	Lighting	P70 01716 0006	6504	LEMANS	$	25.11	2023	February 2024
31200	Lighting	P70 01716 0007	6508	LEMANS	$	25.11	2023	February 2024
31200	Lighting	P70 01716 0008	6512	LEMANS	$	25.11	2023	February 2024
31200	Lighting	P70 01716 0009	6407	LUTON	$	25.11	2023	February 2024
31200	Lighting	P70 01716 0010	6403	LUTON	$	25.11	2023	February 2024
31200	Lighting	P70 01716 0011	6401	LUTON	$	25.11	2023	February 2024
31200	Lighting	P70 01716 0012	6416	ALTER	$	25.11	2023	February 2024
31200	Lighting	P70 01716 0013	6404	ALP COURT	$	25.11	2023	February 2024

31200	Lighting	P70 01716 0014	6408	ALP COURT	$	25.11	2023	February 2024
31200	Lighting	P70 01716 0015	6411	ALP COURT	$	25.11	2023	February 2024
31200	Lighting	P70 01716 0016	6407	ALP COURT	$	25.11	2023	February 2024
31200	Lighting	P70 01716 0017	6403	ALP COURT	$	25.11	2023	February 2024
31200	Lighting	P70 01716 0018	6401	ALP COURT	$	25.11	2023	February 2024
31200	Lighting	P70 01716 0019	6413	ALTER	$	25.11	2023	February 2024
31200	Lighting	P70 01716 0020	6417	ALTER	$	25.11	2023	February 2024
31200	Lighting	P70 01716 0021	6394	ALP COURT	$	25.11	2023	February 2024
31200	Lighting	P70 01716 0022	6390	ALP COURT	$	25.11	2023	February 2024
31200	Lighting	P70 01716 0023	6389	ALP COURT	$	25.11	2023	February 2024
31200	Lighting	P70 01716 0024	6393	ALP COURT	$	25.11	2023	February 2024
31200	Lighting	P70 01716 0025	6501	ALTER	$	25.11	2023	February 2024
31200	Lighting	P70 01716 0026	6505	ALTER	$	25.11	2023	February 2024
31200	Lighting	P70 01716 0027	6509	ALTER	$	25.11	2023	February 2024
31200	Lighting	P70 01716 0028	6513	ALTER	$	25.11	2023	February 2024
31200	Lighting	P70 01716 0029	6517	ALTER	$	25.11	2023	February 2024
31200	Lighting	P70 01717 0001	6344	HOLBROOK	$	25.11	2023	February 2024
31200	Lighting	P70 01717 0002	6340	HOLBROOK	$	25.11	2023	February 2024
31200	Lighting	P70 01717 0003	6336	HOLBROOK	$	25.11	2023	February 2024
31200	Lighting	P70 01717 0004	6332	HOLBROOK	$	25.11	2023	February 2024
31200	Lighting	P70 01717 0005	6328	HOLBROOK	$	25.11	2023	February 2024
31200	Lighting	P70 01717 0006	6324	HOLBROOK	$	25.11	2023	February 2024
31200	Lighting	P70 01717 0007	6320	HOLBROOK	$	25.11	2023	February 2024
31200	Lighting	P70 01717 0008	6318	HOLBROOK	$	25.11	2023	February 2024
31200	Lighting	P70 01717 0009	6314	HOLBROOK	$	25.11	2023	February 2024
31200	Lighting	P70 01717 0010	6310	HOLBROOK	$	25.11	2023	February 2024
31200	Lighting	P70 01717 0011	6306	HOLBROOK	$	25.11	2023	February 2024
31200	Lighting	P70 01717 0012	6302	HOLBROOK	$	25.11	2023	February 2024
31200	Lighting	P70 01717 0013	6305	HOLBROOK	$	25.11	2023	February 2024
31200	Lighting	P70 01717 0014	6309	HOLBROOK	$	25.11	2023	February 2024
31200	Lighting	P70 01717 0015	6313	HOLBROOK	$	25.11	2023	February 2024
31200	Lighting	P70 01717 0016	6317	HOLBROOK	$	25.11	2023	February 2024
31200	Lighting	P70 01717 0017	6319	HOLBROOK	$	25.11	2023	February 2024
31200	Lighting	P70 01717 0018	6321	HOLBROOK	$	25.11	2023	February 2024
31200	Lighting	P70 01717 0019	6323	HOLBROOK	$	25.11	2023	February 2024
31200	Lighting	P70 01717 0020	6327	HOLBROOK	$	25.11	2023	February 2024

31200	Lighting	P70 01717 0021	6331	HOLBROOK	$	25.11	2023	February 2024
31200	Lighting	P70 01717 0022	6335	HOLBROOK	$	25.11	2023	February 2024
31200	Lighting	P70 01717 0023	6339	HOLBROOK	$	25.11	2023	February 2024
31200	Lighting	P70 01717 0024	6343	HOLBROOK	$	25.11	2023	February 2024
31200	Lighting	P70 01717 0025	6320	HEMINGWAY	$	25.11	2023	February 2024
31200	Lighting	P70 01717 0026	6316	HEMINGWAY	$	25.11	2023	February 2024
31200	Lighting	P70 01717 0027	6312	HEMINGWAY	$	25.11	2023	February 2024
31200	Lighting	P70 01717 0028	6308	HEMINGWAY	$	25.11	2023	February 2024
31200	Lighting	P70 01717 0029	6304	HEMINGWAY	$	25.11	2023	February 2024
31200	Lighting	P70 01717 0030	6300	HEMINGWAY	$	25.11	2023	February 2024
31200	Lighting	P70 01717 0031	6230	HEMINGWAY	$	25.11	2023	February 2024
31200	Lighting	P70 01717 0032	6226	HEMINGWAY	$	25.11	2023	February 2024
31200	Lighting	P70 01717 0033	6222	HEMINGWAY	$	25.11	2023	February 2024
31200	Lighting	P70 01717 0034	6218	HEMINGWAY	$	25.11	2023	February 2024
31200	Lighting	P70 01717 0035	6214	HEMINGWAY	$	25.11	2023	February 2024
31200	Lighting	P70 01717 0036	6210	HEMINGWAY	$	25.11	2023	February 2024
31200	Lighting	P70 01717 0037	6206	HEMINGWAY	$	25.11	2023	February 2024
31200	Lighting	P70 01717 0038	6205	HEMINGWAY	$	25.11	2023	February 2024
31200	Lighting	P70 01717 0039	6209	HEMINGWAY	$	25.11	2023	February 2024
31200	Lighting	P70 01717 0040	6213	HEMINGWAY	$	25.11	2023	February 2024
31200	Lighting	P70 01717 0041	6217	HEMINGWAY	$	25.11	2023	February 2024
31200	Lighting	P70 01717 0042	6221	HEMINGWAY	$	25.11	2023	February 2024
31200	Lighting	P70 01717 0043	6225	HEMINGWAY	$	25.11	2023	February 2024
31200	Lighting	P70 01717 0044	6229	HEMINGWAY	$	25.11	2023	February 2024
31200	Lighting	P70 01717 0045	6301	HEMINGWAY	$	25.11	2023	February 2024
31200	Lighting	P70 01717 0046	6303	HEMINGWAY	$	25.11	2023	February 2024
31200	Lighting	P70 01717 0047	6307	HEMINGWAY	$	25.11	2023	February 2024
31200	Lighting	P70 01717 0048	6311	HEMINGWAY	$	25.11	2023	February 2024
31200	Lighting	P70 01717 0049	6315	HEMINGWAY	$	25.11	2023	February 2024
31200	Lighting	P70 01717 0050	6321	HEMINGWAY	$	25.11	2023	February 2024
31200	Lighting	P70 01717 0051	6325	HEMINGWAY	$	25.11	2023	February 2024
31200	Lighting	P70 01717 0052	6405	ALTER	$	25.11	2023	February 2024
31200	Lighting	P70 01717 0053	6409	ALTER	$	25.11	2023	February 2024
31200	Lighting	P70 01718 0001	5632	BELLEFONTAINE	$	23.13	2023	February 2024
31200	Lighting	P70 01718 0002	5636	BELLEFONTAINE	$	23.13	2023	February 2024
31200	Lighting	P70 01718 0003	5640	BELLEFONTAINE	$	23.13	2023	February 2024

31200	Lighting	P70 01718 0004	5644	BELLEFONTAINE	$	23.13	2023	February 2024
31200	Lighting	P70 01718 0005	5648	BELLEFONTAINE	$	23.13	2023	February 2024
31200	Lighting	P70 01718 0006	5652	BELLEFONTAINE	$	23.13	2023	February 2024
31200	Lighting	P70 01718 0007	5656	BELLEFONTAINE	$	23.13	2023	February 2024
31200	Lighting	P70 01718 0008	5660	BELLEFONTAINE	$	23.13	2023	February 2024
31200	Lighting	P70 01718 0009	5664	BELLEFONTAINE	$	23.13	2023	February 2024
31200	Lighting	P70 01718 0010	5668	BELLEFONTAINE	$	23.13	2023	February 2024
31200	Lighting	P70 01718 0011	5672	BELLEFONTAINE	$	23.13	2023	February 2024
31200	Lighting	P70 01801 0001	6119	TAYLORSVILLE ROAD	$	25.32	2023	February 2024
31200	Lighting	P70 01801 0002	6113	TAYLORSVILLE ROAD	$	25.32	2023	February 2024
31200	Lighting	P70 01801 0003	6107	TAYLORSVILLE ROAD	$	25.32	2023	February 2024
31200	Lighting	P70 01801 0004	6101	TAYLORSVILLE ROAD	$	25.32	2023	February 2024
31200	Lighting	P70 01801 0005	6019	TAYLORSVILLE ROAD	$	25.32	2023	February 2024
31200	Lighting	P70 01801 0006	6013	TAYLORSVILLE ROAD	$	25.32	2023	February 2024
31200	Lighting	P70 01801 0007	6007	TAYLORSVILLE ROAD	$	25.32	2023	February 2024
31200	Lighting	P70 01801 0008	6001	TAYLORSVILLE ROAD	$	25.32	2023	February 2024
31200	Lighting	P70 01801 0009	7506	GENTRY	$	25.32	2023	February 2024
31200	Lighting	P70 01801 0010	7512	GENTRY	$	25.32	2023	February 2024
31200	Lighting	P70 01801 0011	7518	GENTRY	$	25.32	2023	February 2024
31200	Lighting	P70 01801 0012	7525	BLACKSHEAR	$	25.32	2023	February 2024
31200	Lighting	P70 01801 0013	7519	BLACKSHEAR	$	25.32	2023	February 2024
31200	Lighting	P70 01801 0014	7513	BLACKSHEAR	$	25.32	2023	February 2024
31200	Lighting	P70 01801 0015	7507	BLACKSHEAR	$	25.32	2023	February 2024
31200	Lighting	P70 01801 0016	7519	HARSHMANVILLE	$	25.32	2023	February 2024
31200	Lighting	P70 01801 0017	7513	HARSHMANVILLE	$	25.32	2023	February 2024
31200	Lighting	P70 01801 0018	7507	HARSHMANVILLE	$	25.32	2023	February 2024
31200	Lighting	P70 01801 0019	7613	HARSHMANVILLE	$	25.32	2023	February 2024
31200	Lighting	P70 01801 0020	7607	HARSHMANVILLE	$	25.32	2023	February 2024
31200	Lighting	P70 01801 0021	7500	BERCHMAN	$	25.32	2023	February 2024
31200	Lighting	P70 01801 0022	7518	BLACKSHEAR	$	25.32	2023	February 2024
31200	Lighting	P70 01801 0023	7523	BLACKSHEAR	$	25.32	2023	February 2024
31200	Lighting	P70 01801 0024	7600	BLACKSHEAR	$	25.32	2023	February 2024
31200	Lighting	P70 01801 0025	7606	BLACKSHEAR	$	25.32	2023	February 2024
31200	Lighting	P70 01801 0026	7615	BLACKSHEAR	$	25.32	2023	February 2024
31200	Lighting	P70 01801 0027	7609	BLACKSHEAR	$	25.32	2023	February 2024
31200	Lighting	P70 01801 0028	7603	BLACKSHEAR	$	25.32	2023	February 2024

31200	Lighting	P70 01801 0029	7513	GENTRY	$	25.32	2023	February 2024
31200	Lighting	P70 01801 0030	5939	LANCER COURT	$	25.32	2023	February 2024
31200	Lighting	P70 01801 0031	5929	LANCER COURT	$	25.32	2023	February 2024
31200	Lighting	P70 01801 0032	5911	LANCER COURT	$	25.32	2023	February 2024
31200	Lighting	P70 01801 0033	5905	LANCER COURT	$	25.32	2023	February 2024
31200	Lighting	P70 01801 0034	5901	LANCER COURT	$	25.32	2023	February 2024
31200	Lighting	P70 01801 0035	5900	LANCER COURT	$	25.32	2023	February 2024
31200	Lighting	P70 01801 0036	5906	LANCER COURT	$	25.32	2023	February 2024
31200	Lighting	P70 01801 0037	5912	LANCER COURT	$	25.32	2023	February 2024
31200	Lighting	P70 01801 0038	5918	LANCER COURT	$	25.32	2023	February 2024
31200	Lighting	P70 01801 0039	5924	LANCER COURT	$	25.32	2023	February 2024
31200	Lighting	P70 01801 0040	5930	LANCER COURT	$	25.32	2023	February 2024
31200	Lighting	P70 01801 0041	5936	LANCER COURT	$	25.32	2023	February 2024
31200	Lighting	P70 01801 0042	7507	GENTRY	$	25.32	2023	February 2024
31200	Lighting	P70 01801 0043	5981	TAYLORSVILLE ROAD	$	25.32	2023	February 2024
31200	Lighting	P70 01801 0044	5975	TAYLORSVILLE ROAD	$	25.32	2023	February 2024
31200	Lighting	P70 01801 0045	5969	TAYLORSVILLE ROAD	$	25.32	2023	February 2024
31200	Lighting	P70 01802 0001	7512	HARSHMANVILLE	$	25.32	2023	February 2024
31200	Lighting	P70 01802 0002	7600	BERCHMAN	$	25.32	2023	February 2024
31200	Lighting	P70 01802 0003	7608	BERCHMAN	$	25.32	2023	February 2024
31200	Lighting	P70 01802 0004	7616	BERCHMAN	$	25.32	2023	February 2024
31200	Lighting	P70 01802 0005	7622	BERCHMAN	$	25.32	2023	February 2024
31200	Lighting	P70 01802 0006	7672	DAMASCUS	$	25.32	2023	February 2024
31200	Lighting	P70 01802 0007	7665	DAMASCUS	$	25.32	2023	February 2024
31200	Lighting	P70 01802 0008	7700	BERCHMAN	$	25.32	2023	February 2024
31200	Lighting	P70 01802 0009	7706	BERCHMAN	$	25.32	2023	February 2024
31200	Lighting	P70 01802 0010	7712	BERCHMAN	$	25.32	2023	February 2024
31200	Lighting	P70 01802 0011	7718	BERCHMAN	$	25.32	2023	February 2024
31200	Lighting	P70 01802 0012	7724	BERCHMAN	$	25.32	2023	February 2024
31200	Lighting	P70 01802 0013	7730	BERCHMAN	$	25.32	2023	February 2024
31200	Lighting	P70 01802 0014	7736	BERCHMAN	$	25.32	2023	February 2024
31200	Lighting	P70 01802 0015	7742	BERCHMAN	$	25.32	2023	February 2024
31200	Lighting	P70 01802 0016	7748	BERCHMAN	$	25.32	2023	February 2024
31200	Lighting	P70 01802 0017	7754	BERCHMAN	$	25.32	2023	February 2024
31200	Lighting	P70 01802 0018	7631	BERCHMAN	$	25.32	2023	February 2024
31200	Lighting	P70 01802 0019	7625	BERCHMAN	$	25.32	2023	February 2024

31200	Lighting	P70 01802 0020	7619	BERCHMAN	$	25.32	2023	February 2024
31200	Lighting	P70 01802 0021	7613	BERCHMAN	$	25.32	2023	February 2024
31200	Lighting	P70 01802 0022	7607	BERCHMAN	$	25.32	2023	February 2024
31200	Lighting	P70 01802 0023	7757	BERCHMAN	$	25.32	2023	February 2024
31200	Lighting	P70 01802 0024	7751	BERCHMAN	$	25.32	2023	February 2024
31200	Lighting	P70 01802 0025	7745	BERCHMAN	$	25.32	2023	February 2024
31200	Lighting	P70 01803 0001	7760	BERCHMAN	$	25.32	2023	February 2024
31200	Lighting	P70 01803 0002	7766	BERCHMAN	$	25.32	2023	February 2024
31200	Lighting	P70 01803 0003	7772	BERCHMAN	$	25.32	2023	February 2024
31200	Lighting	P70 01803 0004	7778	BERCHMAN	$	25.32	2023	February 2024
31200	Lighting	P70 01803 0005	7784	BERCHMAN	$	25.32	2023	February 2024
31200	Lighting	P70 01803 0006	7790	BERCHMAN	$	25.32	2023	February 2024
31200	Lighting	P70 01803 0007	7800	BERCHMAN	$	25.32	2023	February 2024
31200	Lighting	P70 01803 0008	7806	BERCHMAN	$	25.32	2023	February 2024
31200	Lighting	P70 01803 0009	7812	BERCHMAN	$	25.32	2023	February 2024
31200	Lighting	P70 01803 0010	6243	BUCKMAN	$	25.32	2023	February 2024
31200	Lighting	P70 01803 0011	7874	HARSHMANVILLE	$	25.32	2023	February 2024
31200	Lighting	P70 01803 0012	7878	HARSHMANVILLE	$	25.32	2023	February 2024
31200	Lighting	P70 01803 0013	7882	HARSHMANVILLE	$	25.32	2023	February 2024
31200	Lighting	P70 01803 0014	7886	HARSHMANVILLE	$	25.32	2023	February 2024
31200	Lighting	P70 01803 0015	7913	BERCHMAN	$	25.32	2023	February 2024
31200	Lighting	P70 01803 0016	7901	BERCHMAN	$	25.32	2023	February 2024
31200	Lighting	P70 01803 0017	7819	BERCHMAN	$	25.32	2023	February 2024
31200	Lighting	P70 01803 0018	7813	BERCHMAN	$	25.32	2023	February 2024
31200	Lighting	P70 01803 0019	7807	BERCHMAN	$	25.32	2023	February 2024
31200	Lighting	P70 01803 0020	7900	BERCHMAN	$	25.32	2023	February 2024
31200	Lighting	P70 01803 0021	7906	BERCHMAN	$	25.32	2023	February 2024
31200	Lighting	P70 01803 0022	7912	BERCHMAN	$	25.32	2023	February 2024
31200	Lighting	P70 01803 0023	8013	BLACKSHEAR	$	25.32	2023	February 2024
31200	Lighting	P70 01803 0024	8007	BLACKSHEAR	$	25.32	2023	February 2024
31200	Lighting	P70 01803 0025	8001	BLACKSHEAR	$	25.32	2023	February 2024
31200	Lighting	P70 01803 0026	7999	BLACKSHEAR	$	25.32	2023	February 2024
31200	Lighting	P70 01803 0027	7781	BERCHMAN	$	25.32	2023	February 2024
31200	Lighting	P70 01803 0028	7775	BERCHMAN	$	25.32	2023	February 2024
31200	Lighting	P70 01803 0029	7769	BERCHMAN	$	25.32	2023	February 2024
31200	Lighting	P70 01803 0030	7763	BERCHMAN	$	25.32	2023	February 2024

31200	Lighting	P70 01804 0001	6217	BUCKMAN	$	25.32	2023	February 2024
31200	Lighting	P70 01804 0002	6231	BUCKMAN	$	25.32	2023	February 2024
31200	Lighting	P70 01804 0003	6225	BUCKMAN	$	25.32	2023	February 2024
31200	Lighting	P70 01804 0004	6219	BUCKMAN	$	25.32	2023	February 2024
31200	Lighting	P70 01804 0005	6213	BUCKMAN	$	25.32	2023	February 2024
31200	Lighting	P70 01804 0006	6207	BUCKMAN	$	25.32	2023	February 2024
31200	Lighting	P70 01804 0007	6201	BUCKMAN	$	25.32	2023	February 2024
31200	Lighting	P70 01804 0008	6149	BUCKMAN	$	25.32	2023	February 2024
31200	Lighting	P70 01804 0009	6143	BUCKMAN	$	25.32	2023	February 2024
31200	Lighting	P70 01804 0010	6137	BUCKMAN	$	25.32	2023	February 2024
31200	Lighting	P70 01804 0011	6131	BUCKMAN	$	25.32	2023	February 2024
31200	Lighting	P70 01804 0012	7838	HARSHMANVILLE	$	25.32	2023	February 2024
31200	Lighting	P70 01804 0013	7842	HARSHMANVILLE	$	25.32	2023	February 2024
31200	Lighting	P70 01804 0014	7845	HARSHMANVILLE	$	25.32	2023	February 2024
31200	Lighting	P70 01804 0015	7850	HARSHMANVILLE	$	25.32	2023	February 2024
31200	Lighting	P70 01804 0016	7854	HARSHMANVILLE	$	25.32	2023	February 2024
31200	Lighting	P70 01804 0017	7858	HARSHMANVILLE	$	25.32	2023	February 2024
31200	Lighting	P70 01804 0018	7862	HARSHMANVILLE	$	25.32	2023	February 2024
31200	Lighting	P70 01804 0019	7866	HARSHMANVILLE	$	25.32	2023	February 2024
31200	Lighting	P70 01804 0020	7870	HARSHMANVILLE	$	25.32	2023	February 2024
31200	Lighting	P70 01804 0021	7995	BLACKSHEAR	$	25.32	2023	February 2024
31200	Lighting	P70 01804 0022	7991	BLACKSHEAR	$	25.32	2023	February 2024
31200	Lighting	P70 01804 0023	7987	BLACKSHEAR	$	25.32	2023	February 2024
31200	Lighting	P70 01804 0024	7983	BLACKSHEAR	$	25.32	2023	February 2024
31200	Lighting	P70 01804 0025	7977	BLACKSHEAR	$	25.32	2023	February 2024
31200	Lighting	P70 01804 0026	7971	BLACKSHEAR	$	25.32	2023	February 2024
31200	Lighting	P70 01804 0027	7965	BLACKSHEAR	$	25.32	2023	February 2024
31200	Lighting	P70 01804 0028	7959	BLACKSHEAR	$	25.32	2023	February 2024
31200	Lighting	P70 01804 0029	7953	BLACKSHEAR	$	25.32	2023	February 2024
31200	Lighting	P70 01804 0030	7947	BLACKSHEAR	$	25.32	2023	February 2024
31200	Lighting	P70 01804 0031	7948	BLACKSHEAR	$	25.32	2023	February 2024
31200	Lighting	P70 01804 0032	7954	BLACKSHEAR	$	25.32	2023	February 2024
31200	Lighting	P70 01804 0033	7960	BLACKSHEAR	$	25.32	2023	February 2024
31200	Lighting	P70 01804 0034	7966	BLACKSHEAR	$	25.32	2023	February 2024
31200	Lighting	P70 01804 0035	7972	BLACKSHEAR	$	25.32	2023	February 2024
31200	Lighting	P70 01804 0036	7978	BLACKSHEAR	$	25.32	2023	February 2024

31200	Lighting	P70 01804 0037	7984	BLACKSHEAR	$	25.32	2023	February 2024
31200	Lighting	P70 01804 0038	7990	BLACKSHEAR	$	25.32	2023	February 2024
31200	Lighting	P70 01804 0039	7996	BLACKSHEAR	$	25.32	2023	February 2024
31200	Lighting	P70 01804 0040	7873	HARSHMANVILLE	$	25.32	2023	February 2024
31200	Lighting	P70 01804 0041	7865	HARSHMANVILLE	$	25.32	2023	February 2024
31200	Lighting	P70 01804 0042	7861	HARSHMANVILLE	$	25.32	2023	February 2024
31200	Lighting	P70 01804 0043	7857	HARSHMANVILLE	$	25.32	2023	February 2024
31200	Lighting	P70 01804 0044	7853	HARSHMANVILLE	$	25.32	2023	February 2024
31200	Lighting	P70 01804 0045	7849	HARSHMANVILLE	$	25.32	2023	February 2024
31200	Lighting	P70 01804 0046	7845	HARSHMANVILLE	$	25.32	2023	February 2024
31200	Lighting	P70 01804 0047	7841	HARSHMANVILLE	$	25.32	2023	February 2024
31200	Lighting	P70 01804 0048	7837	HARSHMANVILLE	$	25.32	2023	February 2024
31200	Lighting	P70 01804 0049	6132	BUCKMAN	$	25.32	2023	February 2024
31200	Lighting	P70 01804 0050	6138	BUCKMAN	$	25.32	2023	February 2024
31200	Lighting	P70 01804 0051	6144	BUCKMAN	$	25.32	2023	February 2024
31200	Lighting	P70 01804 0052	6200	BUCKMAN	$	25.32	2023	February 2024
31200	Lighting	P70 01804 0053	6206	BUCKMAN	$	25.32	2023	February 2024
31200	Lighting	P70 01804 0054	6212	BUCKMAN	$	25.32	2023	February 2024
31200	Lighting	P70 01804 0055	6218	BUCKMAN	$	25.32	2023	February 2024
31200	Lighting	P70 01804 0056	6224	BUCKMAN	$	25.32	2023	February 2024
31200	Lighting	P70 01804 0057	6230	BUCKMAN	$	25.32	2023	February 2024
31200	Lighting	P70 01804 0058	6236	BUCKMAN	$	25.32	2023	February 2024
31200	Lighting	P70 01805 0001	6125	BUCKMAN	$	25.32	2023	February 2024
31200	Lighting	P70 01805 0002	6119	BUCKMAN	$	25.32	2023	February 2024
31200	Lighting	P70 01805 0003	6113	BUCKMAN	$	25.32	2023	February 2024
31200	Lighting	P70 01805 0004	6107	BUCKMAN	$	25.32	2023	February 2024
31200	Lighting	P70 01805 0005	6101	BUCKMAN	$	25.32	2023	February 2024
31200	Lighting	P70 01805 0006	7811	HARSHMANVILLE	$	25.32	2023	February 2024
31200	Lighting	P70 01805 0007	7822	HARSHMANVILLE	$	25.32	2023	February 2024
31200	Lighting	P70 01805 0008	7826	HARSHMANVILLE	$	25.32	2023	February 2024
31200	Lighting	P70 01805 0009	7830	HARSHMANVILLE	$	25.32	2023	February 2024
31200	Lighting	P70 01805 0010	7834	HARSHMANVILLE	$	25.32	2023	February 2024
31200	Lighting	P70 01805 0011	7941	BLACKSHEAR	$	25.32	2023	February 2024
31200	Lighting	P70 01805 0012	7935	BLACKSHEAR	$	25.32	2023	February 2024
31200	Lighting	P70 01805 0013	7929	BLACKSHEAR	$	25.32	2023	February 2024
31200	Lighting	P70 01805 0014	7925	BLACKSHEAR	$	25.32	2023	February 2024

31200	Lighting	P70 01805 0015	7919	BLACKSHEAR	$	25.32	2023	February 2024
31200	Lighting	P70 01805 0016	7913	BLACKSHEAR	$	25.32	2023	February 2024
31200	Lighting	P70 01805 0017	7907	BLACKSHEAR	$	25.32	2023	February 2024
31200	Lighting	P70 01805 0018	5991	PAGENT LANE	$	25.32	2023	February 2024
31200	Lighting	P70 01805 0018	5991	PAGENT LANE	$	38.43	2023	February 2024
31200	Lighting	P70 01805 0019	5985	PAGENT LANE	$	25.32	2023	February 2024
31200	Lighting	P70 01805 0019	5985	PAGENT LANE	$	38.43	2023	February 2024
31200	Lighting	P70 01805 0020	5979	PAGENT LANE	$	25.32	2023	February 2024
31200	Lighting	P70 01805 0020	5979	PAGENT LANE	$	38.43	2023	February 2024
31200	Lighting	P70 01805 0021	5973	PAGENT LANE	$	25.32	2023	February 2024
31200	Lighting	P70 01805 0021	5973	PAGENT LANE	$	38.43	2023	February 2024
31200	Lighting	P70 01805 0022	5974	PAGENT LANE	$	25.32	2023	February 2024
31200	Lighting	P70 01805 0022	5974	PAGENT LANE	$	38.43	2023	February 2024
31200	Lighting	P70 01805 0023	7821	BLACKSHEAR	$	25.32	2023	February 2024
31200	Lighting	P70 01805 0024	7817	BLACKSHEAR	$	25.32	2023	February 2024
31200	Lighting	P70 01805 0025	7813	BLACKSHEAR	$	25.32	2023	February 2024
31200	Lighting	P70 01805 0026	7807	BLACKSHEAR	$	25.32	2023	February 2024
31200	Lighting	P70 01805 0027	7801	BLACKSHEAR	$	25.32	2023	February 2024
31200	Lighting	P70 01805 0028	7759	BLACKSHEAR	$	25.32	2023	February 2024
31200	Lighting	P70 01805 0029	7753	BLACKSHEAR	$	25.32	2023	February 2024
31200	Lighting	P70 01805 0030	7747	BLACKSHEAR	$	25.32	2023	February 2024
31200	Lighting	P70 01805 0031	7741	BLACKSHEAR	$	25.32	2023	February 2024
31200	Lighting	P70 01805 0032	7800	BLACKSHEAR	$	25.32	2023	February 2024
31200	Lighting	P70 01805 0033	7806	BLACKSHEAR	$	25.32	2023	February 2024
31200	Lighting	P70 01805 0034	7812	BLACKSHEAR	$	25.32	2023	February 2024
31200	Lighting	P70 01805 0035	7818	BLACKSHEAR	$	25.32	2023	February 2024
31200	Lighting	P70 01805 0036	7824	BLACKSHEAR	$	25.32	2023	February 2024
31200	Lighting	P70 01805 0037	7900	BLACKSHEAR	$	25.32	2023	February 2024
31200	Lighting	P70 01805 0038	7908	BLACKSHEAR	$	25.32	2023	February 2024
31200	Lighting	P70 01805 0039	7918	BLACKSHEAR	$	25.32	2023	February 2024
31200	Lighting	P70 01805 0040	7924	BLACKSHEAR	$	25.32	2023	February 2024
31200	Lighting	P70 01805 0041	7930	BLACKSHEAR	$	25.32	2023	February 2024
31200	Lighting	P70 01805 0042	7936	BLACKSHEAR	$	25.32	2023	February 2024
31200	Lighting	P70 01805 0043	7942	BLACKSHEAR	$	25.32	2023	February 2024
31200	Lighting	P70 01805 0044	7833	HARSHMANVILLE	$	25.32	2023	February 2024
31200	Lighting	P70 01805 0045	7839	HARSHMANVILLE	$	25.32	2023	February 2024

31200	Lighting	P70 01805 0046	7825	HARSHMANVILLE	$	25.32	2023	February 2024
31200	Lighting	P70 01805 0047	7821	HARSHMANVILLE	$	25.32	2023	February 2024
31200	Lighting	P70 01805 0048	7817	HARSHMANVILLE	$	25.32	2023	February 2024
31200	Lighting	P70 01805 0049	7813	HARSHMANVILLE	$	25.32	2023	February 2024
31200	Lighting	P70 01805 0050	7809	HARSHMANVILLE	$	25.32	2023	February 2024
31200	Lighting	P70 01805 0051	7805	HARSHMANVILLE	$	25.32	2023	February 2024
31200	Lighting	P70 01805 0052	7801	HARSHMANVILLE	$	25.32	2023	February 2024
31200	Lighting	P70 01805 0053	7749	HARSHMANVILLE	$	25.32	2023	February 2024
31200	Lighting	P70 01805 0054	7743	HARSHMANVILLE	$	25.32	2023	February 2024
31200	Lighting	P70 01805 0055	7737	HARSHMANVILLE	$	25.32	2023	February 2024
31200	Lighting	P70 01805 0056	7731	HARSHMANVILLE	$	25.32	2023	February 2024
31200	Lighting	P70 01805 0057	7725	HARSHMANVILLE	$	25.32	2023	February 2024
31200	Lighting	P70 01805 0058	7724	BLACKSHEAR	$	25.32	2023	February 2024
31200	Lighting	P70 01805 0059	7730	BLACKSHEAR	$	25.32	2023	February 2024
31200	Lighting	P70 01805 0060	7736	BLACKSHEAR	$	25.32	2023	February 2024
31200	Lighting	P70 01805 0061	7742	BLACKSHEAR	$	25.32	2023	February 2024
31200	Lighting	P70 01805 0062	7748	BLACKSHEAR	$	25.32	2023	February 2024
31200	Lighting	P70 01805 0063	7727	BLACKSHEAR	$	25.32	2023	February 2024
31200	Lighting	P70 01805 0064	7724	HARSHMANVILLE	$	25.32	2023	February 2024
31200	Lighting	P70 01805 0065	7730	HARSHMANVILLE	$	25.32	2023	February 2024
31200	Lighting	P70 01805 0066	7736	HARSHMANVILLE	$	25.32	2023	February 2024
31200	Lighting	P70 01805 0067	7742	HARSHMANVILLE	$	25.32	2023	February 2024
31200	Lighting	P70 01805 0068	7748	HARSHMANVILLE	$	25.32	2023	February 2024
31200	Lighting	P70 01805 0069	6108	BUCKMAN	$	25.32	2023	February 2024
31200	Lighting	P70 01805 0070	6114	BUCKMAN	$	25.32	2023	February 2024
31200	Lighting	P70 01805 0071	6120	BUCKMAN	$	25.32	2023	February 2024
31200	Lighting	P70 01805 0072	6126	BUCKMAN	$	25.32	2023	February 2024
31200	Lighting	P70 01806 0001	7719	HARSHMANVILLE	$	25.32	2023	February 2024
31200	Lighting	P70 01806 0002	7713	HARSHMANVILLE	$	25.32	2023	February 2024
31200	Lighting	P70 01806 0003	7707	HARSHMANVILLE	$	25.32	2023	February 2024
31200	Lighting	P70 01806 0004	7701	HARSHMANVILLE	$	25.32	2023	February 2024
31200	Lighting	P70 01806 0005	7649	HARSHMANVILLE	$	25.32	2023	February 2024
31200	Lighting	P70 01806 0006	7643	HARSHMANVILLE	$	25.32	2023	February 2024
31200	Lighting	P70 01806 0007	7637	HARSHMANVILLE	$	25.32	2023	February 2024
31200	Lighting	P70 01806 0008	7631	HARSHMANVILLE	$	25.32	2023	February 2024
31200	Lighting	P70 01806 0009	7625	HARSHMANVILLE	$	25.32	2023	February 2024

31200	Lighting	P70 01806 0010	7619	HARSHMANVILLE	$	25.32	2023	February 2024
31200	Lighting	P70 01806 0011	7612	BLACKSHEAR	$	25.32	2023	February 2024
31200	Lighting	P70 01806 0012	7618	BLACKSHEAR	$	25.32	2023	February 2024
31200	Lighting	P70 01806 0013	7624	BLACKSHEAR	$	25.32	2023	February 2024
31200	Lighting	P70 01806 0014	7630	BLACKSHEAR	$	25.32	2023	February 2024
31200	Lighting	P70 01806 0015	7636	BLACKSHEAR	$	25.32	2023	February 2024
31200	Lighting	P70 01806 0016	7642	BLACKSHEAR	$	25.32	2023	February 2024
31200	Lighting	P70 01806 0017	7700	BLACKSHEAR	$	25.32	2023	February 2024
31200	Lighting	P70 01806 0018	7706	BLACKSHEAR	$	25.32	2023	February 2024
31200	Lighting	P70 01806 0019	7712	BLACKSHEAR	$	25.32	2023	February 2024
31200	Lighting	P70 01806 0020	7718	BLACKSHEAR	$	25.32	2023	February 2024
31200	Lighting	P70 01806 0021	7721	BLACKSHEAR	$	25.32	2023	February 2024
31200	Lighting	P70 01806 0022	7715	BLACKSHEAR	$	25.32	2023	February 2024
31200	Lighting	P70 01806 0023	7709	BLACKSHEAR	$	25.32	2023	February 2024
31200	Lighting	P70 01806 0024	7703	BLACKSHEAR	$	25.32	2023	February 2024
31200	Lighting	P70 01806 0025	7645	BLACKSHEAR	$	25.32	2023	February 2024
31200	Lighting	P70 01806 0026	7637	BLACKSHEAR	$	25.32	2023	February 2024
31200	Lighting	P70 01806 0027	7631	BLACKSHEAR	$	25.32	2023	February 2024
31200	Lighting	P70 01806 0028	7627	BLACKSHEAR	$	25.32	2023	February 2024
31200	Lighting	P70 01806 0029	7623	BLACKSHEAR	$	25.32	2023	February 2024
31200	Lighting	P70 01806 0030	7619	BLACKSHEAR	$	25.32	2023	February 2024
31200	Lighting	P70 01806 0031	7601	BERCHMAN	$	25.32	2023	February 2024
31200	Lighting	P70 01806 0032	7610	HARSHMANVILLE	$	25.32	2023	February 2024
31200	Lighting	P70 01806 0033	7616	HARSHMANVILLE	$	25.32	2023	February 2024
31200	Lighting	P70 01806 0034	7626	HARSHMANVILLE	$	25.32	2023	February 2024
31200	Lighting	P70 01806 0035	7636	HARSHMANVILLE	$	25.32	2023	February 2024
31200	Lighting	P70 01806 0036	7642	HARSHMANVILLE	$	25.32	2023	February 2024
31200	Lighting	P70 01806 0037	7648	HARSHMANVILLE	$	25.32	2023	February 2024
31200	Lighting	P70 01806 0038	7700	HARSHMANVILLE	$	25.32	2023	February 2024
31200	Lighting	P70 01806 0039	7706	HARSHMANVILLE	$	25.32	2023	February 2024
31200	Lighting	P70 01806 0040	7712	HARSHMANVILLE	$	25.32	2023	February 2024
31200	Lighting	P70 01806 0041	7718	HARSHMANVILLE	$	25.32	2023	February 2024
31200	Lighting	P70 01807 0001	7701	BERCHMAN	$	25.32	2023	February 2024
31200	Lighting	P70 01809 0001	6716	ALTER	$	26.06	2023	February 2024
31200	Lighting	P70 01809 0002	6722	ALTER	$	26.06	2023	February 2024
31200	Lighting	P70 01809 0003	6726	ALTER	$	26.06	2023	February 2024

31200	Lighting	P70 01809 0004	6730	ALTER	$	26.06	2023	February 2024
31200	Lighting	P70 01809 0005	6734	ALTER	$	26.06	2023	February 2024
31200	Lighting	P70 01809 0006	6705	ALTER	$	26.06	2023	February 2024
31200	Lighting	P70 01809 0007	6709	ALTER	$	26.06	2023	February 2024
31200	Lighting	P70 01809 0008	6713	ALTER	$	26.06	2023	February 2024
31200	Lighting	P70 01809 0009	6717	ALTER	$	26.06	2023	February 2024
31200	Lighting	P70 01809 0010	6721	ALTER	$	26.06	2023	February 2024
31200	Lighting	P70 01809 0011	6725	ALTER	$	26.06	2023	February 2024
31200	Lighting	P70 01809 0012	6729	ALTER	$	26.06	2023	February 2024
31200	Lighting	P70 01809 0013	6733	ALTER	$	26.06	2023	February 2024
31200	Lighting	P70 01809 0014	6604	LONGFORD	$	26.06	2023	February 2024
31200	Lighting	P70 01809 0015	6600	LONGFORD	$	26.06	2023	February 2024
31200	Lighting	P70 01809 0016	6514	LONGFORD	$	26.06	2023	February 2024
31200	Lighting	P70 01809 0017	6510	LONGFORD	$	26.06	2023	February 2024
31200	Lighting	P70 01809 0018	6506	LONGFORD	$	26.06	2023	February 2024
31200	Lighting	P70 01809 0019	6500	LONGFORD	$	26.06	2023	February 2024
31200	Lighting	P70 01809 0023	7101	CITADEL	$	26.06	2023	February 2024
31200	Lighting	P70 01809 0024	7103	CITADEL	$	26.06	2023	February 2024
31200	Lighting	P70 01809 0025	7109	CITADEL	$	26.06	2023	February 2024
31200	Lighting	P70 01809 0026	7113	CITADEL	$	26.06	2023	February 2024
31200	Lighting	P70 01809 0027	7119	CITADEL	$	26.06	2023	February 2024
31200	Lighting	P70 01810 0001	6424	LONGFORD	$	26.06	2023	February 2024
31200	Lighting	P70 01810 0002	6420	LONGFORD	$	26.06	2023	February 2024
31200	Lighting	P70 01810 0003	6416	LONGFORD	$	26.06	2023	February 2024
31200	Lighting	P70 01810 0004	6412	LONGFORD	$	26.06	2023	February 2024
31200	Lighting	P70 01810 0005	6408	LONGFORD	$	26.06	2023	February 2024
31200	Lighting	P70 01810 0006	6404	LONGFORD	$	26.06	2023	February 2024
31200	Lighting	P70 01810 0007	6400	LONGFORD	$	26.06	2023	February 2024
31200	Lighting	P70 01810 0008	6348	LONGFORD	$	26.06	2023	February 2024
31200	Lighting	P70 01810 0009	6344	LONGFORD	$	26.06	2023	February 2024
31200	Lighting	P70 01810 0010	6340	LONGFORD	$	26.06	2023	February 2024
31200	Lighting	P70 01811 0001	6336	LONGFORD	$	26.06	2023	February 2024
31200	Lighting	P70 01811 0002	6332	LONGFORD	$	26.06	2023	February 2024
31200	Lighting	P70 01811 0003	6328	LONGFORD	$	26.06	2023	February 2024
31200	Lighting	P70 01811 0004	6324	LONGFORD	$	26.06	2023	February 2024
31200	Lighting	P70 01811 0005	6320	LONGFORD	$	26.06	2023	February 2024

31200	Lighting	P70 01811 0006	6314	LONGFORD	$	26.06	2023	February 2024
31200	Lighting	P70 01811 0007	6306	LONGFORD	$	26.06	2023	February 2024
31200	Lighting	P70 01811 0030	6520	GROVEHILL	$	26.06	2023	February 2024
31200	Lighting	P70 01811 0031	6516	GROVEHILL	$	26.06	2023	February 2024
31200	Lighting	P70 01812 0001	7123	CITADEL	$	26.06	2023	February 2024
31200	Lighting	P70 01812 0010	6627	GROVEHILL	$	26.06	2023	February 2024
31200	Lighting	P70 01812 0013	7306	GREYDALE	$	26.06	2023	February 2024
31200	Lighting	P70 01812 0014	7300	GREYDALE	$	26.06	2023	February 2024
31200	Lighting	P70 01812 0015	7301	MARINGO	$	26.06	2023	February 2024
31200	Lighting	P70 01812 0016	7305	MARINGO	$	26.06	2023	February 2024
31200	Lighting	P70 01812 0017	7309	MARINGO	$	26.06	2023	February 2024
31200	Lighting	P70 01812 0018	7315	MARINGO	$	26.06	2023	February 2024
31200	Lighting	P70 01812 0019	7314	MARINGO	$	26.06	2023	February 2024
31200	Lighting	P70 01812 0020	7310	MARINGO	$	26.06	2023	February 2024
31200	Lighting	P70 01812 0021	7306	MARINGO	$	26.06	2023	February 2024
31200	Lighting	P70 01812 0022	6627	HIGHBURY	$	26.06	2023	February 2024
31200	Lighting	P70 01812 0023	7301	GLENGATE	$	26.06	2023	February 2024
31200	Lighting	P70 01812 0024	7307	GLENGATE	$	26.06	2023	February 2024
31200	Lighting	P70 01812 0025	7311	GLENGATE	$	26.06	2023	February 2024
31200	Lighting	P70 01812 0026	7315	GLENGATE	$	26.06	2023	February 2024
31200	Lighting	P70 01812 0027	7314	GLENGATE	$	26.06	2023	February 2024
31200	Lighting	P70 01812 0028	7310	GLENGATE	$	26.06	2023	February 2024
31200	Lighting	P70 01812 0029	7306	GLENGATE	$	26.06	2023	February 2024
31200	Lighting	P70 01812 0030	7300	GLENGATE	$	26.06	2023	February 2024
31200	Lighting	P70 01812 0031	6701	HIGHBURY	$	26.06	2023	February 2024
31200	Lighting	P70 01812 0032	6705	HIGHBURY	$	26.06	2023	February 2024
31200	Lighting	P70 01812 0033	6711	HIGHBURY	$	26.06	2023	February 2024
31200	Lighting	P70 01812 0034	6642	HIGHBURY	$	26.06	2023	February 2024
31200	Lighting	P70 01812 0035	6638	HIGHBURY	$	26.06	2023	February 2024
31200	Lighting	P70 01812 0036	6634	HIGHBURY	$	26.06	2023	February 2024
31200	Lighting	P70 01812 0037	6630	HIGHBURY	$	26.06	2023	February 2024
31200	Lighting	P70 01812 0038	6626	HIGHBURY	$	26.06	2023	February 2024
31200	Lighting	P70 01812 0039	6622	HIGHBURY	$	26.06	2023	February 2024
31200	Lighting	P70 01812 0040	6618	HIGHBURY	$	26.06	2023	February 2024
31200	Lighting	P70 01812 0041	7222	CITADEL	$	26.06	2023	February 2024
31200	Lighting	P70 01812 0042	7218	CITADEL	$	26.06	2023	February 2024

31200	Lighting	P70 01812 0043	7214	CITADEL	$	26.06	2023	February 2024
31200	Lighting	P70 01812 0044	7210	CITADEL	$	26.06	2023	February 2024
31200	Lighting	P70 01812 0045	7206	CITADEL	$	26.06	2023	February 2024
31200	Lighting	P70 01812 0046	7200	CITADEL	$	26.06	2023	February 2024
31200	Lighting	P70 01812 0047	6714	HIGHBURY	$	26.06	2023	February 2024
31200	Lighting	P70 01812 0048	6710	HIGHBURY	$	26.06	2023	February 2024
31200	Lighting	P70 01812 0049	6706	HIGHBURY	$	26.06	2023	February 2024
31200	Lighting	P70 01812 0050	6702	HIGHBURY	$	26.06	2023	February 2024
31200	Lighting	P70 01813 0028	7223	CITADEL	$	26.06	2023	February 2024
31200	Lighting	P70 01813 0029	6440	LEAWOOD	$	26.06	2023	February 2024
31200	Lighting	P70 01813 0030	6436	LEAWOOD	$	26.06	2023	February 2024
31200	Lighting	P70 01813 0031	6432	LEAWOOD	$	26.06	2023	February 2024
31200	Lighting	P70 01813 0032	6428	LEAWOOD	$	26.06	2023	February 2024
31200	Lighting	P70 01813 0033	6424	LEAWOOD	$	26.06	2023	February 2024
31200	Lighting	P70 01813 0034	6420	LEAWOOD	$	26.06	2023	February 2024
31200	Lighting	P70 01813 0035	6416	LEAWOOD	$	26.06	2023	February 2024
31200	Lighting	P70 01813 0036	6415	LEAWOOD	$	26.06	2023	February 2024
31200	Lighting	P70 01813 0037	6419	LEAWOOD	$	26.06	2023	February 2024
31200	Lighting	P70 01813 0038	6423	LEAWOOD	$	26.06	2023	February 2024
31200	Lighting	P70 01813 0039	6429	LEAWOOD	$	26.06	2023	February 2024
31200	Lighting	P70 01813 0040	6435	LEAWOOD	$	26.06	2023	February 2024
31200	Lighting	P70 01813 0041	6443	LEAWOOD	$	26.06	2023	February 2024
31200	Lighting	P70 01813 0042	7307	CITADEL	$	26.06	2023	February 2024
31200	Lighting	P70 01813 0043	6536	LARCOMB	$	26.06	2023	February 2024
31200	Lighting	P70 01813 0044	6532	LARCOMB	$	26.06	2023	February 2024
31200	Lighting	P70 01813 0045	6528	LARCOMB	$	26.06	2023	February 2024
31200	Lighting	P70 01813 0046	6524	LARCOMB	$	26.06	2023	February 2024
31200	Lighting	P70 01813 0047	6614	HIGHBURY	$	26.06	2023	February 2024
31200	Lighting	P70 01813 0048	6610	HIGHBURY	$	26.06	2023	February 2024
31200	Lighting	P70 01813 0049	6606	HIGHBURY	$	26.06	2023	February 2024
31200	Lighting	P70 01813 0050	6600	HIGHBURY	$	26.06	2023	February 2024
31200	Lighting	P70 01813 0051	7308	CITADEL	$	26.06	2023	February 2024
31200	Lighting	P70 01813 0052	7304	CITADEL	$	26.06	2023	February 2024
31200	Lighting	P70 01813 0053	7300	CITADEL	$	26.06	2023	February 2024
31200	Lighting	P70 01813 0054	7226	CITADEL	$	26.06	2023	February 2024
31200	Lighting	P70 01814 0001	6525	LARCOMB	$	26.06	2023	February 2024

31200	Lighting	P70 01814 0002	6529	LARCOMB	$	26.06	2023	February 2024
31200	Lighting	P70 01814 0003	6533	LARCOMB	$	26.06	2023	February 2024
31200	Lighting	P70 01814 0004	6543	LARCOMB	$	26.06	2023	February 2024
31200	Lighting	P70 01814 0005	6584	HIGHBURY	$	26.06	2023	February 2024
31200	Lighting	P70 01814 0006	6580	HIGHBURY	$	26.06	2023	February 2024
31200	Lighting	P70 01814 0007	6576	HIGHBURY	$	26.06	2023	February 2024
31200	Lighting	P70 01814 0008	6574	HIGHBURY	$	26.06	2023	February 2024
31200	Lighting	P70 01814 0009	6570	HIGHBURY	$	26.06	2023	February 2024
31200	Lighting	P70 01814 0010	6566	HIGHBURY	$	26.06	2023	February 2024
31200	Lighting	P70 01814 0011	6562	HIGHBURY	$	26.06	2023	February 2024
31200	Lighting	P70 01814 0012	6558	HIGHBURY	$	26.06	2023	February 2024
31200	Lighting	P70 01814 0013	6554	HIGHBURY	$	26.06	2023	February 2024
31200	Lighting	P70 01814 0014	6550	HIGHBURY	$	26.06	2023	February 2024
31200	Lighting	P70 01814 0015	6546	HIGHBURY	$	26.06	2023	February 2024
31200	Lighting	P70 01814 0017	6535	HIGHBURY	$	26.06	2023	February 2024
31200	Lighting	P70 01814 0018	6534	HIGHBURY	$	26.06	2023	February 2024
31200	Lighting	P70 01814 0019	6538	HIGHBURY	$	26.06	2023	February 2024
31200	Lighting	P70 01814 0020	6537	HIGHBURY	$	26.06	2023	February 2024
31200	Lighting	P70 01814 0021	6543	HIGHBURY	$	26.06	2023	February 2024
31200	Lighting	P70 01814 0022	6547	HIGHBURY	$	26.06	2023	February 2024
31200	Lighting	P70 01814 0023	6551	HIGHBURY	$	26.06	2023	February 2024
31200	Lighting	P70 01814 0024	6555	HIGHBURY	$	26.06	2023	February 2024
31200	Lighting	P70 01814 0025	6559	HIGHBURY	$	26.06	2023	February 2024
31200	Lighting	P70 01814 0026	6563	HIGHBURY	$	26.06	2023	February 2024
31200	Lighting	P70 01814 0027	6567	HIGHBURY	$	26.06	2023	February 2024
31200	Lighting	P70 01814 0028	6571	HIGHBURY	$	26.06	2023	February 2024
31200	Lighting	P70 01814 0029	6575	HIGHBURY	$	26.06	2023	February 2024
31200	Lighting	P70 01814 0030	7405	TREON PLACE	$	26.06	2023	February 2024
31200	Lighting	P70 01814 0031	7409	TREON PLACE	$	26.06	2023	February 2024
31200	Lighting	P70 01814 0032	7413	TREON PLACE	$	26.06	2023	February 2024
31200	Lighting	P70 01814 0033	7408	TREON PLACE	$	26.06	2023	February 2024
31200	Lighting	P70 01814 0034	7400	TREON PLACE	$	26.06	2023	February 2024
31200	Lighting	P70 01815 0001	7417	TREON PLACE	$	26.06	2023	February 2024
31200	Lighting	P70 01815 0002	7421	TREON PLACE	$	26.06	2023	February 2024
31200	Lighting	P70 01815 0003	7425	TREON PLACE	$	26.06	2023	February 2024
31200	Lighting	P70 01815 0004	7429	TREON PLACE	$	26.06	2023	February 2024

31200	Lighting	P70 01815 0005	7430	TREON PLACE	$	26.06	2023	February 2024
31200	Lighting	P70 01815 0006	7426	TREON PLACE	$	26.06	2023	February 2024
31200	Lighting	P70 01815 0007	7422	TREON PLACE	$	26.06	2023	February 2024
31200	Lighting	P70 01815 0008	7418	TREON PLACE	$	26.06	2023	February 2024
31200	Lighting	P70 01815 0009	6587	HIGHBURY	$	26.06	2023	February 2024
31200	Lighting	P70 01815 0010	6601	HIGHBURY	$	26.06	2023	February 2024
31200	Lighting	P70 01815 0011	6605	HIGHBURY	$	26.06	2023	February 2024
31200	Lighting	P70 01815 0012	7301	GREYDALE	$	26.06	2023	February 2024
31200	Lighting	P70 01815 0013	7307	GREYDALE	$	26.06	2023	February 2024
31200	Lighting	P70 01815 0014	7313	GREYDALE	$	26.06	2023	February 2024
31200	Lighting	P70 01815 0015	7319	GREYDALE	$	26.06	2023	February 2024
31200	Lighting	P70 01815 0016	7323	GREYDALE	$	26.06	2023	February 2024
31200	Lighting	P70 01815 0017	7329	GREYDALE	$	26.06	2023	February 2024
31200	Lighting	P70 01815 0018	7333	GREYDALE	$	26.06	2023	February 2024
31200	Lighting	P70 01815 0019	7401	GREYDALE	$	26.06	2023	February 2024
31200	Lighting	P70 01815 0020	7405	GREYDALE	$	26.06	2023	February 2024
31200	Lighting	P70 01815 0021	7409	GREYDALE	$	26.06	2023	February 2024
31200	Lighting	P70 01815 0022	7330	GREYDALE	$	26.06	2023	February 2024
31200	Lighting	P70 01815 0023	7326	GREYDALE	$	26.06	2023	February 2024
31200	Lighting	P70 01815 0024	7322	GREYDALE	$	26.06	2023	February 2024
31200	Lighting	P70 01815 0025	7318	GREYDALE	$	26.06	2023	February 2024
31200	Lighting	P70 01815 0026	7314	GREYDALE	$	26.06	2023	February 2024
31200	Lighting	P70 01815 0027	7310	GREYDALE	$	26.06	2023	February 2024
31200	Lighting	P70 01815 0028	7315	MARINGO	$	26.06	2023	February 2024
31200	Lighting	P70 01815 0029	7321	MARINGO	$	26.06	2023	February 2024
31200	Lighting	P70 01815 0030	7325	MARINGO	$	26.06	2023	February 2024
31200	Lighting	P70 01815 0031	7329	MARINGO	$	26.06	2023	February 2024
31200	Lighting	P70 01815 0032	7333	MARINGO	$	26.06	2023	February 2024
31200	Lighting	P70 01815 0033	7403	MARINGO	$	26.06	2023	February 2024
31200	Lighting	P70 01815 0034	6724	TAYLORSVILLE	$	26.06	2023	February 2024
31200	Lighting	P70 01815 0035	6718	TAYLORSVILLE	$	26.06	2023	February 2024
31200	Lighting	P70 01815 0036	6712	TAYLORSVILLE	$	26.06	2023	February 2024
31200	Lighting	P70 01815 0037	6706	TAYLORSVILLE	$	26.06	2023	February 2024
31200	Lighting	P70 01815 0038	6700	TAYLORSVILLE	$	26.06	2023	February 2024
31200	Lighting	P70 01815 0039	7416	MARINGO	$	26.06	2023	February 2024
31200	Lighting	P70 01815 0040	7412	MARINGO	$	26.06	2023	February 2024

31200	Lighting	P70 01815 0041	7408	MARINGO	$	26.06	2023	February 2024
31200	Lighting	P70 01815 0042	7404	MARINGO	$	26.06	2023	February 2024
31200	Lighting	P70 01815 0043	7400	MARINGO	$	26.06	2023	February 2024
31200	Lighting	P70 01815 0044	7334	MARINGO	$	26.06	2023	February 2024
31200	Lighting	P70 01815 0045	7330	MARINGO	$	26.06	2023	February 2024
31200	Lighting	P70 01815 0046	7326	MARINGO	$	26.06	2023	February 2024
31200	Lighting	P70 01815 0047	7322	MARINGO	$	26.06	2023	February 2024
31200	Lighting	P70 01816 0001	5469	BROOMALL	$	67.57	2023	February 2024
31200	Lighting	P70 01816 0002	5427	BROOMALL	$	67.57	2023	February 2024
31200	Lighting	P70 01816 0003	5401	BROOMALL	$	67.57	2023	February 2024
31200	Lighting	P70 01816 0004	5149	NEBRASKA	$	67.57	2023	February 2024
31200	Lighting	P70 01816 0005	5120	NEBRASKA	$	67.57	2023	February 2024
31200	Lighting	P70 01816 0006	5148	NEBRASKA	$	67.57	2023	February 2024
31200	Lighting	P70 01816 0007	5400	NEBRASKA	$	67.57	2023	February 2024
31200	Lighting	P70 01816 0008	5428	BROOMALL	$	67.57	2023	February 2024
31200	Lighting	P70 01816 0009	5450	BROOMALL	$	67.57	2023	February 2024
31200	Lighting	P70 01816 0010	5470	BROOMALL	$	67.57	2023	February 2024
31200	Lighting	P70 01816 0011	5429	BELLEFONTAINE	$	67.57	2023	February 2024
31200	Lighting	P70 01816 0012	5401	BELLEFONTAINE	$	67.57	2023	February 2024
31200	Lighting	P70 01816 0013	5461	BELLEFONTAINE	$	67.57	2023	February 2024
31200	Lighting	P70 01817 0001	6305	LONGFORD	$	26.06	2023	February 2024
31200	Lighting	P70 01817 0002	6309	LONGFORD	$	26.06	2023	February 2024
31200	Lighting	P70 01817 0003	6315	LONGFORD	$	26.06	2023	February 2024
31200	Lighting	P70 01817 0004	6321	LONGFORD	$	26.06	2023	February 2024
31200	Lighting	P70 01817 0005	6325	LONGFORD	$	26.06	2023	February 2024
31200	Lighting	P70 01817 0006	6329	LONGFORD	$	26.06	2023	February 2024
31200	Lighting	P70 01817 0007	6335	LONGFORD	$	26.06	2023	February 2024
31200	Lighting	P70 01817 0008	6339	LONGFORD	$	26.06	2023	February 2024
31200	Lighting	P70 01817 0009	6345	LONGFORD	$	26.06	2023	February 2024
31200	Lighting	P70 01817 0010	6351	LONGFORD	$	26.06	2023	February 2024
31200	Lighting	P70 01817 0011	6403	LONGFORD	$	26.06	2023	February 2024
31200	Lighting	P70 01817 0012	6407	LONGFORD	$	26.06	2023	February 2024
31200	Lighting	P70 01817 0013	6411	LONGFORD	$	26.06	2023	February 2024
31200	Lighting	P70 01817 0014	6417	LONGFORD	$	26.06	2023	February 2024
31200	Lighting	P70 01817 0015	6564	MILLHOFF	$	26.06	2023	February 2024
31200	Lighting	P70 01817 0016	6560	MILLHOFF	$	26.06	2023	February 2024

31200	Lighting	P70 01817 0017	6556	MILLHOFF	$	26.06	2023	February 2024
31200	Lighting	P70 01817 0018	6552	MILLHOFF	$	26.06	2023	February 2024
31200	Lighting	P70 01817 0019	6548	MILLHOFF	$	26.06	2023	February 2024
31200	Lighting	P70 01817 0020	6544	MILLHOFF	$	26.06	2023	February 2024
31200	Lighting	P70 01817 0021	6540	MILLHOFF	$	26.06	2023	February 2024
31200	Lighting	P70 01817 0022	6536	MILLHOFF	$	26.06	2023	February 2024
31200	Lighting	P70 01817 0023	6532	MILLHOFF	$	26.06	2023	February 2024
31200	Lighting	P70 01817 0024	6528	MILLHOFF	$	26.06	2023	February 2024
31200	Lighting	P70 01817 0025	6524	MILLHOFF	$	26.06	2023	February 2024
31200	Lighting	P70 01817 0026	6523	MILLHOFF	$	26.06	2023	February 2024
31200	Lighting	P70 01817 0027	6529	MILLHOFF	$	26.06	2023	February 2024
31200	Lighting	P70 01817 0028	6533	MILLHOFF	$	26.06	2023	February 2024
31200	Lighting	P70 01817 0029	6537	MILLHOFF	$	26.06	2023	February 2024
31200	Lighting	P70 01817 0030	6543	MILLHOFF	$	26.06	2023	February 2024
31200	Lighting	P70 01817 0031	6549	MILLHOFF	$	26.06	2023	February 2024
31200	Lighting	P70 01817 0032	6555	MILLHOFF	$	26.06	2023	February 2024
31200	Lighting	P70 01817 0033	6559	MILLHOFF	$	26.06	2023	February 2024
31200	Lighting	P70 01817 0034	6563	MILLHOFF	$	26.06	2023	February 2024
31200	Lighting	P70 01817 0035	6567	MILLHOFF	$	26.06	2023	February 2024
31200	Lighting	P70 01817 0036	7106	MOBERLY	$	26.06	2023	February 2024
31200	Lighting	P70 01817 0037	7100	MOBERLY	$	26.06	2023	February 2024
31200	Lighting	P70 01817 0038	7103	MOBERLY	$	26.06	2023	February 2024
31200	Lighting	P70 01817 0039	7107	MOBERLY	$	26.06	2023	February 2024
31200	Lighting	P70 01818 0001	6614	GROVEHILL	$	26.06	2023	February 2024
31200	Lighting	P70 01818 0002	6610	GROVEHILL	$	26.06	2023	February 2024
31200	Lighting	P70 01818 0003	6606	GROVEHILL	$	26.06	2023	February 2024
31200	Lighting	P70 01818 0004	6600	GROVEHILL	$	26.06	2023	February 2024
31200	Lighting	P70 01818 0005	7111	MOBERLY	$	26.06	2023	February 2024
31200	Lighting	P70 01818 0006	6517	GROVEHILL	$	26.06	2023	February 2024
31200	Lighting	P70 01818 0007	6521	GROVEHILL	$	26.06	2023	February 2024
31200	Lighting	P70 01818 0008	6525	GROVEHILL	$	26.06	2023	February 2024
31200	Lighting	P70 01818 0009	6601	GROVEHILL	$	26.06	2023	February 2024
31200	Lighting	P70 01818 0010	6605	GROVEHILL	$	26.06	2023	February 2024
31200	Lighting	P70 01818 0011	6609	GROVEHILL	$	26.06	2023	February 2024
31200	Lighting	P70 01818 0012	6613	GROVEHILL	$	26.06	2023	February 2024
31200	Lighting	P70 01818 0013	6617	GROVEHILL	$	26.06	2023	February 2024

31200	Lighting	P70 01818 0014	6621	GROVEHILL	$	26.06	2023	February 2024
31200	Lighting	P70 01818 0015	7209	CITADEL	$	26.06	2023	February 2024
31200	Lighting	P70 01818 0016	6546	GLEN IVY	$	26.06	2023	February 2024
31200	Lighting	P70 01818 0017	6542	GLEN IVY	$	26.06	2023	February 2024
31200	Lighting	P70 01818 0018	6538	GLEN IVY	$	26.06	2023	February 2024
31200	Lighting	P70 01818 0019	6534	GLEN IVY	$	26.06	2023	February 2024
31200	Lighting	P70 01818 0020	6530	GLEN IVY	$	26.06	2023	February 2024
31200	Lighting	P70 01818 0021	6526	GLEN IVY	$	26.06	2023	February 2024
31200	Lighting	P70 01818 0022	6522	GLEN IVY	$	26.06	2023	February 2024
31200	Lighting	P70 01818 0023	6518	GLEN IVY	$	26.06	2023	February 2024
31200	Lighting	P70 01818 0024	6514	GLEN IVY	$	26.06	2023	February 2024
31200	Lighting	P70 01818 0025	6510	GLEN IVY	$	26.06	2023	February 2024
31200	Lighting	P70 01818 0026	6511	GLEN IVY	$	26.06	2023	February 2024
31200	Lighting	P70 01818 0027	6515	GLEN IVY	$	26.06	2023	February 2024
31200	Lighting	P70 01818 0028	6519	GLEN IVY	$	26.06	2023	February 2024
31200	Lighting	P70 01818 0029	6523	GLEN IVY	$	26.06	2023	February 2024
31200	Lighting	P70 01818 0030	6527	GLEN IVY	$	26.06	2023	February 2024
31200	Lighting	P70 01818 0031	6533	GLEN IVY	$	26.06	2023	February 2024
31200	Lighting	P70 01818 0032	6539	GLEN IVY	$	26.06	2023	February 2024
31200	Lighting	P70 01818 0033	6543	GLEN IVY	$	26.06	2023	February 2024
31200	Lighting	P70 01818 0034	6549	GLEN IVY	$	26.06	2023	February 2024
31200	Lighting	P70 01819 0001	6421	LONGFORD	$	26.06	2023	February 2024
31200	Lighting	P70 01819 0002	6425	LONGFORD	$	26.06	2023	February 2024
31200	Lighting	P70 01819 0003	6580	MILLHOFF	$	26.06	2023	February 2024
31200	Lighting	P70 01819 0004	6568	MILLHOFF	$	26.06	2023	February 2024
31200	Lighting	P70 01819 0005	6571	MILLHOFF	$	26.06	2023	February 2024
31200	Lighting	P70 01819 0006	6575	MILLHOFF	$	26.06	2023	February 2024
31200	Lighting	P70 01819 0007	6579	MILLHOFF	$	26.06	2023	February 2024
31200	Lighting	P70 01819 0008	6583	MILLHOFF	$	26.06	2023	February 2024
31200	Lighting	P70 01819 0009	6587	MILLHOFF	$	26.06	2023	February 2024
31200	Lighting	P70 01819 0010	6591	MILLHOFF	$	26.06	2023	February 2024
31200	Lighting	P70 01819 0011	7127	CITADEL	$	26.06	2023	February 2024
31200	Lighting	P70 01819 0012	7131	CITADEL	$	26.06	2023	February 2024
31200	Lighting	P70 01819 0013	6628	GROVEHILL	$	26.06	2023	February 2024
31200	Lighting	P70 01819 0014	6622	GROVEHILL	$	26.06	2023	February 2024
31200	Lighting	P70 01819 0015	6618	GROVEHILL	$	26.06	2023	February 2024

31200	Lighting	P70 01819 0016	7135	CITADEL	$	26.06	2023	February 2024
31200	Lighting	P70 01819 0017	7132	CITADEL	$	26.06	2023	February 2024
31200	Lighting	P70 01819 0018	7128	CITADEL	$	26.06	2023	February 2024
31200	Lighting	P70 01819 0019	7124	CITADEL	$	26.06	2023	February 2024
31200	Lighting	P70 01819 0020	7120	CITADEL	$	26.06	2023	February 2024
31200	Lighting	P70 01819 0021	7116	CITADEL	$	26.06	2023	February 2024
31200	Lighting	P70 01819 0022	7112	CITADEL	$	26.06	2023	February 2024
31200	Lighting	P70 01819 0023	7108	CITADEL	$	26.06	2023	February 2024
31200	Lighting	P70 01819 0024	7104	CITADEL	$	26.06	2023	February 2024
31200	Lighting	P70 01819 0025	7100	CITADEL	$	26.06	2023	February 2024
31200	Lighting	P70 01901 0001	7109	ENCANTO	$	28.07	2023	February 2024
31200	Lighting	P70 01901 0002	7115	ENCANTO	$	28.07	2023	February 2024
31200	Lighting	P70 01901 0003	7121	ENCANTO	$	28.07	2023	February 2024
31200	Lighting	P70 01901 0004	7127	ENCANTO	$	28.07	2023	February 2024
31200	Lighting	P70 01901 0005	7133	ENCANTO	$	28.07	2023	February 2024
31200	Lighting	P70 01901 0006	7138	ENCANTO	$	28.07	2023	February 2024
31200	Lighting	P70 01901 0007	7132	ENCANTO	$	28.07	2023	February 2024
31200	Lighting	P70 01901 0008	7126	ENCANTO	$	28.07	2023	February 2024
31200	Lighting	P70 01901 0009	7120	ENCANTO	$	28.07	2023	February 2024
31200	Lighting	P70 01901 0010	7114	ENCANTO	$	28.07	2023	February 2024
31200	Lighting	P70 01901 0011	7108	ENCANTO	$	28.07	2023	February 2024
31200	Lighting	P70 01901 0012	7109	LUNCEFORD	$	28.07	2023	February 2024
31200	Lighting	P70 01901 0013	7115	LUNCEFORD	$	28.07	2023	February 2024
31200	Lighting	P70 01901 0014	7121	LUNCEFORD	$	28.07	2023	February 2024
31200	Lighting	P70 01901 0015	7127	LUNCEFORD	$	28.07	2023	February 2024
31200	Lighting	P70 01901 0016	7133	LUNCEFORD	$	28.07	2023	February 2024
31200	Lighting	P70 01901 0017	7139	LUNCEFORD	$	28.07	2023	February 2024
31200	Lighting	P70 01901 0018	7145	LUNCEFORD	$	28.07	2023	February 2024
31200	Lighting	P70 01901 0019	7151	LUNCEFORD	$	28.07	2023	February 2024
31200	Lighting	P70 01901 0020	7157	LUNCEFORD	$	28.07	2023	February 2024
31200	Lighting	P70 01901 0021	7163	LUNCEFORD	$	28.07	2023	February 2024
31200	Lighting	P70 01901 0022	7169	LUNCEFORD	$	28.07	2023	February 2024
31200	Lighting	P70 01901 0023	6860	HIGHBURY	$	28.07	2023	February 2024
31200	Lighting	P70 01901 0024	6854	HIGHBURY	$	28.07	2023	February 2024
31200	Lighting	P70 01901 0025	6848	HIGHBURY	$	28.07	2023	February 2024
31200	Lighting	P70 01901 0026	6842	HIGHBURY	$	28.07	2023	February 2024

31200	Lighting	P70 01901 0027	6836	HIGHBURY	$	28.07	2023	February 2024
31200	Lighting	P70 01901 0028	6830	HIGHBURY	$	28.07	2023	February 2024
31200	Lighting	P70 01901 0029	6824	HIGHBURY	$	28.07	2023	February 2024
31200	Lighting	P70 01901 0030	6818	HIGHBURY	$	28.07	2023	February 2024
31200	Lighting	P70 01901 0031	6812	HIGHBURY	$	28.07	2023	February 2024
31200	Lighting	P70 01901 0032	6806	HIGHBURY	$	28.07	2023	February 2024
31200	Lighting	P70 01901 0033	6800	HIGHBURY	$	28.07	2023	February 2024
31200	Lighting	P70 01901 0034	6726	HIGHBURY	$	28.07	2023	February 2024
31200	Lighting	P70 01901 0035	6720	HIGHBURY	$	28.07	2023	February 2024
31200	Lighting	P70 01901 0036	7201	HOWLAND	$	28.07	2023	February 2024
31200	Lighting	P70 01901 0037	6805	HIGHBURY	$	28.07	2023	February 2024
31200	Lighting	P70 01901 0038	6811	HIGHBURY	$	28.07	2023	February 2024
31200	Lighting	P70 01901 0039	6817	HIGHBURY	$	28.07	2023	February 2024
31200	Lighting	P70 01901 0040	6823	HIGHBURY	$	28.07	2023	February 2024
31200	Lighting	P70 01901 0041	6829	HIGHBURY	$	28.07	2023	February 2024
31200	Lighting	P70 01901 0042	6835	HIGHBURY	$	28.07	2023	February 2024
31200	Lighting	P70 01901 0043	6841	HIGHBURY	$	28.07	2023	February 2024
31200	Lighting	P70 01901 0044	6847	HIGHBURY	$	28.07	2023	February 2024
31200	Lighting	P70 01901 0045	6853	HIGHBURY	$	28.07	2023	February 2024
31200	Lighting	P70 01901 0046	6859	HIGHBURY	$	28.07	2023	February 2024
31200	Lighting	P70 01901 0047	7170	LUNCEFORD	$	28.07	2023	February 2024
31200	Lighting	P70 01901 0048	7118	ALMONT	$	28.07	2023	February 2024
31200	Lighting	P70 01901 0049	7112	ALMONT	$	28.07	2023	February 2024
31200	Lighting	P70 01901 0050	7106	ALMONT	$	28.07	2023	February 2024
31200	Lighting	P70 01901 0051	7100	ALMONT	$	28.07	2023	February 2024
31200	Lighting	P70 01901 0052	7101	ALMONT	$	28.07	2023	February 2024
31200	Lighting	P70 01901 0053	7107	ALMONT	$	28.07	2023	February 2024
31200	Lighting	P70 01901 0054	7113	ALMONT	$	28.07	2023	February 2024
31200	Lighting	P70 01901 0055	7119	ALMONT	$	28.07	2023	February 2024
31200	Lighting	P70 01901 0056	7134	LUNCEFORD	$	28.07	2023	February 2024
31200	Lighting	P70 01901 0057	7118	LUNCEFORD	$	28.07	2023	February 2024
31200	Lighting	P70 01901 0058	7112	LUNCEFORD	$	28.07	2023	February 2024
31200	Lighting	P70 01901 0059	7106	LUNCEFORD	$	28.07	2023	February 2024
31200	Lighting	P70 01902 0001	6740	ALTER	$	28.07	2023	February 2024
31200	Lighting	P70 01902 0002	6746	ALTER	$	28.07	2023	February 2024
31200	Lighting	P70 01902 0003	6752	ALTER	$	28.07	2023	February 2024

31200	Lighting	P70 01902 0004	6623	ALTER	$	28.07	2023	February 2024
31200	Lighting	P70 01902 0005	6801	ALTER	$	28.07	2023	February 2024
31200	Lighting	P70 01902 0006	6807	ALTER	$	28.07	2023	February 2024
31200	Lighting	P70 01902 0007	6815	ALTER	$	28.07	2023	February 2024
31200	Lighting	P70 01902 0008	6821	ALTER	$	28.07	2023	February 2024
31200	Lighting	P70 01902 0009	6827	ALTER	$	28.07	2023	February 2024
31200	Lighting	P70 01902 0010	6833	ALTER	$	28.07	2023	February 2024
31200	Lighting	P70 01902 0011	6839	ALTER	$	28.07	2023	February 2024
31200	Lighting	P70 01902 0012	6845	ALTER	$	28.07	2023	February 2024
31200	Lighting	P70 01902 0013	6840	LONGFORD	$	28.07	2023	February 2024
31200	Lighting	P70 01902 0014	6834	LONGFORD	$	28.07	2023	February 2024
31200	Lighting	P70 01902 0015	6828	LONGFORD	$	28.07	2023	February 2024
31200	Lighting	P70 01902 0016	6822	LONGFORD	$	28.07	2023	February 2024
31200	Lighting	P70 01902 0017	6816	LONGFORD	$	28.07	2023	February 2024
31200	Lighting	P70 01902 0018	6810	LONGFORD	$	28.07	2023	February 2024
31200	Lighting	P70 01902 0020	6802	LONGFORD	$	28.07	2023	February 2024
31200	Lighting	P70 01902 0021	6763	ALTER	$	28.07	2023	February 2024
31200	Lighting	P70 01902 0022	6757	ALTER	$	28.07	2023	February 2024
31200	Lighting	P70 01902 0023	6751	ALTER	$	28.07	2023	February 2024
31200	Lighting	P70 01902 0024	6745	ALTER	$	28.07	2023	February 2024
31200	Lighting	P70 01902 0025	6739	ALTER	$	28.07	2023	February 2024
31200	Lighting	P70 01902 0026	6610	LONGFORD	$	28.07	2023	February 2024
31200	Lighting	P70 01902 0027	6616	LONGFORD	$	28.07	2023	February 2024
31200	Lighting	P70 01902 0028	6700	LONGFORD	$	28.07	2023	February 2024
31200	Lighting	P70 01902 0029	6706	LONGFORD	$	28.07	2023	February 2024
31200	Lighting	P70 01902 0030	6712	LONGFORD	$	28.07	2023	February 2024
31200	Lighting	P70 01902 0031	7101	ENCANTO	$	28.07	2023	February 2024
31200	Lighting	P70 01902 0032	7100	ENCANTO	$	28.07	2023	February 2024
31200	Lighting	P70 01902 0033	7101	LUNCEFORD	$	28.07	2023	February 2024
31200	Lighting	P70 01902 0034	7100	LUNCEFORD	$	28.07	2023	February 2024
31200	Lighting	P70 01902 0035	6807	LONGFORD	$	28.07	2023	February 2024
31200	Lighting	P70 01902 0036	6813	LONGFORD	$	28.07	2023	February 2024
31200	Lighting	P70 01902 0037	6819	LONGFORD	$	28.07	2023	February 2024
31200	Lighting	P70 01902 0038	6825	LONGFORD	$	28.07	2023	February 2024
31200	Lighting	P70 01902 0039	7101	BOTHWELL	$	28.07	2023	February 2024
31200	Lighting	P70 01902 0040	7107	BOTHWELL	$	28.07	2023	February 2024

31200	Lighting	P70 01902 0041	7113	BOTHWELL	$	28.07	2023	February 2024
31200	Lighting	P70 01902 0042	7119	BOTHWELL	$	28.07	2023	February 2024
31200	Lighting	P70 01902 0043	6846	ALTER	$	28.07	2023	February 2024
31200	Lighting	P70 01902 0044	6840	ALTER	$	28.07	2023	February 2024
31200	Lighting	P70 01902 0045	6834	ALTER	$	28.07	2023	February 2024
31200	Lighting	P70 01902 0046	6828	ALTER	$	28.07	2023	February 2024
31200	Lighting	P70 01902 0047	6822	ALTER	$	28.07	2023	February 2024
31200	Lighting	P70 01902 0048	6814	ALTER	$	28.07	2023	February 2024
31200	Lighting	P70 01902 0049	6808	ALTER	$	28.07	2023	February 2024
31200	Lighting	P70 01902 0051	6622	HEMINGWAY	$	28.07	2023	February 2024
31200	Lighting	P70 01903 0001	6851	ALTER	$	28.07	2023	February 2024
31200	Lighting	P70 01903 0002	6863	ALTER	$	28.07	2023	February 2024
31200	Lighting	P70 01903 0003	6912	LONGFORD	$	28.07	2023	February 2024
31200	Lighting	P70 01903 0004	6902	LONGFORD	$	28.07	2023	February 2024
31200	Lighting	P70 01903 0005	7120	BOTHWELL	$	28.07	2023	February 2024
31200	Lighting	P70 01903 0006	7112	BOTHWELL	$	28.07	2023	February 2024
31200	Lighting	P70 01903 0007	7106	BOTHWELL	$	28.07	2023	February 2024
31200	Lighting	P70 01903 0008	7100	BOTHWELL	$	28.07	2023	February 2024
31200	Lighting	P70 01903 0009	6901	ALTER	$	28.07	2023	February 2024
31200	Lighting	P70 01903 0010	6909	ALTER	$	28.07	2023	February 2024
31200	Lighting	P70 01903 0011	6915	ALTER	$	28.07	2023	February 2024
31200	Lighting	P70 01903 0012	6921	ALTER	$	28.07	2023	February 2024
31200	Lighting	P70 01903 0013	6920	ALTER	$	28.07	2023	February 2024
31200	Lighting	P70 01903 0014	6914	ALTER	$	28.07	2023	February 2024
31200	Lighting	P70 01903 0015	6908	ALTER	$	28.07	2023	February 2024
31200	Lighting	P70 01903 0016	6900	ALTER	$	28.07	2023	February 2024
31200	Lighting	P70 01903 0017	7007	LONGFORD	$	28.07	2023	February 2024
31200	Lighting	P70 01903 0018	7013	LONGFORD	$	28.07	2023	February 2024
31200	Lighting	P70 01903 0019	7019	LONGFORD	$	28.07	2023	February 2024
31200	Lighting	P70 01903 0020	7100	MERCEDES	$	28.07	2023	February 2024
31200	Lighting	P70 01903 0021	7053	BRANDT	$	28.07	2023	February 2024
31200	Lighting	P70 01903 0022	7038	LONGFORD	$	28.07	2023	February 2024
31200	Lighting	P70 01903 0023	7030	LONGFORD	$	28.07	2023	February 2024
31200	Lighting	P70 01903 0024	7024	LONGFORD	$	28.07	2023	February 2024
31200	Lighting	P70 01903 0025	7018	LONGFORD	$	28.07	2023	February 2024
31200	Lighting	P70 01903 0026	7012	LONGFORD	$	28.07	2023	February 2024

31200	Lighting	P70 01903 0027	6886	ALTER	$	28.07	2023	February 2024
31200	Lighting	P70 01903 0028	6880	ALTER	$	28.07	2023	February 2024
31200	Lighting	P70 01903 0029	6874	ALTER	$	28.07	2023	February 2024
31200	Lighting	P70 01903 0030	6864	ALTER	$	28.07	2023	February 2024
31200	Lighting	P70 01903 0031	6858	ALTER	$	28.07	2023	February 2024
31200	Lighting	P70 01903 0032	6852	ALTER	$	28.07	2023	February 2024
31200	Lighting	P70 01904 0001	7185	LUNCEFORD	$	28.07	2023	February 2024
31200	Lighting	P70 01904 0002	6868	HIGHBURY	$	28.07	2023	February 2024
31200	Lighting	P70 01904 0003	6867	HIGHBURY	$	28.07	2023	February 2024
31200	Lighting	P70 01904 0004	6873	HIGHBURY	$	28.07	2023	February 2024
31200	Lighting	P70 01904 0005	6901	HIGHBURY	$	28.07	2023	February 2024
31200	Lighting	P70 01904 0006	6907	HIGHBURY	$	28.07	2023	February 2024
31200	Lighting	P70 01904 0007	6913	HIGHBURY	$	28.07	2023	February 2024
31200	Lighting	P70 01904 0008	6919	HIGHBURY	$	28.07	2023	February 2024
31200	Lighting	P70 01904 0009	7001	HIGHBURY	$	28.07	2023	February 2024
31200	Lighting	P70 01904 0010	7198	LUNCEFORD	$	28.07	2023	February 2024
31200	Lighting	P70 01904 0011	7192	LUNCEFORD	$	28.07	2023	February 2024
31200	Lighting	P70 01904 0012	7188	LUNCEFORD	$	28.07	2023	February 2024
31200	Lighting	P70 01904 0013	7182	LUNCEFORD	$	28.07	2023	February 2024
31200	Lighting	P70 01904 0014	7176	LUNCEFORD	$	28.07	2023	February 2024
31200	Lighting	P70 01904 0015	6927	ALTER	$	28.07	2023	February 2024
31200	Lighting	P70 01904 0016	6933	ALTER	$	28.07	2023	February 2024
31200	Lighting	P70 01904 0017	6939	ALTER	$	28.07	2023	February 2024
31200	Lighting	P70 01904 0018	6945	ALTER	$	28.07	2023	February 2024
31200	Lighting	P70 01904 0019	6951	ALTER	$	28.07	2023	February 2024
31200	Lighting	P70 01904 0020	6950	ALTER	$	28.07	2023	February 2024
31200	Lighting	P70 01904 0021	6944	ALTER	$	28.07	2023	February 2024
31200	Lighting	P70 01904 0022	6938	ALTER	$	28.07	2023	February 2024
31200	Lighting	P70 01904 0023	6932	ALTER	$	28.07	2023	February 2024
31200	Lighting	P70 01904 0024	6926	ALTER	$	28.07	2023	February 2024
31200	Lighting	P70 01905 0001	5071	NEBRASKA	$	42.90	2023	February 2024
31200	Lighting	P70 01905 0002	5413	MISTY LANE	$	42.90	2023	February 2024
31200	Lighting	P70 01905 0003	5427	MISTY LANE	$	42.90	2023	February 2024
31200	Lighting	P70 01905 0006	5456	MISTY LANE	$	42.90	2023	February 2024
31200	Lighting	P70 01905 0007	5442	MISTY LANE	$	42.90	2023	February 2024
31200	Lighting	P70 01905 0008	5428	MISTY LANE	$	42.90	2023	February 2024

31200	Lighting	P70 01905 0009	5414	MISTY LANE	$	42.90	2023	February 2024
31200	Lighting	P70 01905 0010	5101	NEBRASKA	$	42.90	2023	February 2024
31200	Lighting	P70 01905 0011		NEBRASKA	$	42.90	2023	February 2024
31200	Lighting	P70 01905 0012	5078	NEBRASKA	$	42.90	2023	February 2024
31200	Lighting	P70 01905 0014	5483	MISTY LANE	$	42.90	2023	February 2024
31200	Lighting	P70 01905 0015		MISTY LANE	$	42.90	2023	February 2024
31200	Lighting	P70 01905 0016	5513	MISTY LANE	$	42.90	2023	February 2024
31200	Lighting	P70 01905 0019	5555	MISTY LANE	$	42.90	2023	February 2024
31200	Lighting	P70 01905 0020	5569	MISTY LANE	$	42.90	2023	February 2024
31200	Lighting	P70 01905 0022	5542	MISTY LANE	$	42.90	2023	February 2024
31200	Lighting	P70 01905 0023		MISTY LANE	$	42.90	2023	February 2024
31200	Lighting	P70 01905 0024	5064	NEBRASKA	$	42.90	2023	February 2024
31200	Lighting	P70 01906 0001	4406	NOWAK	$	23.21	2023	February 2024
31200	Lighting	P70 01906 0002	4401	NOWAK	$	23.21	2023	February 2024
31200	Lighting	P70 01906 0003	4407	NOWAK	$	23.21	2023	February 2024
31200	Lighting	P70 01906 0004	4413	NOWAK	$	23.21	2023	February 2024
31200	Lighting	P70 01906 0005	4419	NOWAK	$	23.21	2023	February 2024
31200	Lighting	P70 01906 0006	4425	NOWAK	$	23.21	2023	February 2024
31200	Lighting	P70 01906 0007	4431	NOWAK	$	23.21	2023	February 2024
31200	Lighting	P70 01906 0008	4437	NOWAK	$	23.21	2023	February 2024
31200	Lighting	P70 01906 0009	4443	NOWAK	$	23.21	2023	February 2024
31200	Lighting	P70 01906 0010	4501	NOWAK	$	23.21	2023	February 2024
31200	Lighting	P70 01906 0011	5324	PITCAIRN	$	23.21	2023	February 2024
31200	Lighting	P70 01906 0012	5318	PITCAIRN	$	23.21	2023	February 2024
31200	Lighting	P70 01906 0013	5312	PITCAIRN	$	23.21	2023	February 2024
31200	Lighting	P70 01906 0014	5306	PITCAIRN	$	23.21	2023	February 2024
31200	Lighting	P70 01906 0015	5300	PITCAIRN	$	23.21	2023	February 2024
31200	Lighting	P70 01906 0016	5274	PITCAIRN	$	23.21	2023	February 2024
31200	Lighting	P70 01906 0017	5270	PITCAIRN	$	23.21	2023	February 2024
31200	Lighting	P70 01906 0018	5266	PITCAIRN	$	23.21	2023	February 2024
31200	Lighting	P70 01906 0019	5262	PITCAIRN	$	23.21	2023	February 2024
31200	Lighting	P70 01906 0020	5258	PITCAIRN	$	23.21	2023	February 2024
31200	Lighting	P70 01906 0021	5254	PITCAIRN	$	23.21	2023	February 2024
31200	Lighting	P70 01906 0022	5250	PITCAIRN	$	23.21	2023	February 2024
31200	Lighting	P70 01906 0023	5246	PITCAIRN	$	23.21	2023	February 2024
31200	Lighting	P70 01906 0024	5243	PITCAIRN	$	23.21	2023	February 2024

31200	Lighting	P70 01906 0025	5247	PITCAIRN	$ 23.21	2023	February 2024
31200	Lighting	P70 01906 0026	5257	PITCAIRN	$ 23.21	2023	February 2024
31200	Lighting	P70 01906 0027	4490	PROCUNAIR	$ 23.21	2023	February 2024
31200	Lighting	P70 01906 0028	4484	PROCUNAIR	$ 23.21	2023	February 2024
31200	Lighting	P70 01906 0029	4478	PROCUNAIR	$ 23.21	2023	February 2024
31200	Lighting	P70 01906 0030	4477	PROCUNAIR	$ 23.21	2023	February 2024
31200	Lighting	P70 01906 0031	4483	PROCUNAIR	$ 23.21	2023	February 2024
31200	Lighting	P70 01906 0032	4491	PROCUNAIR	$ 23.21	2023	February 2024
31200	Lighting	P70 01906 0033	4442	PALETZ	$ 23.21	2023	February 2024
31200	Lighting	P70 01906 0034	4436	PALETZ	$ 23.21	2023	February 2024
31200	Lighting	P70 01906 0035	4430	PALETZ	$ 23.21	2023	February 2024
31200	Lighting	P70 01906 0036	4431	PALETZ	$ 23.21	2023	February 2024
31200	Lighting	P70 01906 0037	4437	PALETZ	$ 23.21	2023	February 2024
31200	Lighting	P70 01906 0038	4443	PALETZ	$ 23.21	2023	February 2024
31200	Lighting	P70 01907 0001	5242	PITCAIRN	$ 23.21	2023	February 2024
31200	Lighting	P70 01907 0002	5238	PITCAIRN	$ 23.21	2023	February 2024
31200	Lighting	P70 01907 0003	5234	PITCAIRN	$ 23.21	2023	February 2024
31200	Lighting	P70 01907 0004	5230	PITCAIRN	$ 23.21	2023	February 2024
31200	Lighting	P70 01907 0005	5226	PITCAIRN	$ 23.21	2023	February 2024
31200	Lighting	P70 01907 0006	5222	PITCAIRN	$ 23.21	2023	February 2024
31200	Lighting	P70 01907 0007	5218	PITCAIRN	$ 23.21	2023	February 2024
31200	Lighting	P70 01907 0008	5214	PITCAIRN	$ 23.21	2023	February 2024
31200	Lighting	P70 01907 0009	5210	PITCAIRN	$ 23.21	2023	February 2024
31200	Lighting	P70 01907 0010	5206	PITCAIRN	$ 23.21	2023	February 2024
31200	Lighting	P70 01907 0011	5201	PITCAIRN	$ 23.21	2023	February 2024
31200	Lighting	P70 01907 0012	5205	PITCAIRN	$ 23.21	2023	February 2024
31200	Lighting	P70 01907 0013	5209	PITCAIRN	$ 23.21	2023	February 2024
31200	Lighting	P70 01907 0014	5215	PITCAIRN	$ 23.21	2023	February 2024
31200	Lighting	P70 01907 0015	5219	PITCAIRN	$ 23.21	2023	February 2024
31200	Lighting	P70 01907 0016	5223	PITCAIRN	$ 23.21	2023	February 2024
31200	Lighting	P70 01907 0017	5227	PITCAIRN	$ 23.21	2023	February 2024
31200	Lighting	P70 01907 0018	5231	PITCAIRN	$ 23.21	2023	February 2024
31200	Lighting	P70 01907 0019	5235	PITCAIRN	$ 23.21	2023	February 2024
31200	Lighting	P70 01907 0020	5239	PITCAIRN	$ 23.21	2023	February 2024
31200	Lighting	P70 01907 0021	4472	PROCUNAIR	$ 23.21	2023	February 2024
31200	Lighting	P70 01907 0022	4466	PROCUNAIR	$ 23.21	2023	February 2024

31200	Lighting	P70 01907 0023	4460	PROCUNAIR	$ 23.21	2023	February 2024
31200	Lighting	P70 01907 0024	4454	PROCUNAIR	$ 23.21	2023	February 2024
31200	Lighting	P70 01907 0025	4448	PROCUNAIR	$ 23.21	2023	February 2024
31200	Lighting	P70 01907 0026	4442	PROCUNAIR	$ 23.21	2023	February 2024
31200	Lighting	P70 01907 0027	4436	PROCUNAIR	$ 23.21	2023	February 2024
31200	Lighting	P70 01907 0028	4430	PROCUNAIR	$ 23.21	2023	February 2024
31200	Lighting	P70 01907 0029	4424	PROCUNAIR	$ 23.21	2023	February 2024
31200	Lighting	P70 01907 0030	4418	PROCUNAIR	$ 23.21	2023	February 2024
31200	Lighting	P70 01907 0031	4413	PROCUNAIR	$ 23.21	2023	February 2024
31200	Lighting	P70 01907 0032	4419	PROCUNAIR	$ 23.21	2023	February 2024
31200	Lighting	P70 01907 0033	4425	PROCUNAIR	$ 23.21	2023	February 2024
31200	Lighting	P70 01907 0034	4431	PROCUNAIR	$ 23.21	2023	February 2024
31200	Lighting	P70 01907 0035	4437	PROCUNAIR	$ 23.21	2023	February 2024
31200	Lighting	P70 01907 0036	4447	PROCUNAIR	$ 23.21	2023	February 2024
31200	Lighting	P70 01907 0037	4453	PROCUNAIR	$ 23.21	2023	February 2024
31200	Lighting	P70 01907 0038	4459	PROCUNAIR	$ 23.21	2023	February 2024
31200	Lighting	P70 01907 0039	4465	PROCUNAIR	$ 23.21	2023	February 2024
31200	Lighting	P70 01907 0040	4471	PROCUNAIR	$ 23.21	2023	February 2024
31200	Lighting	P70 01907 0042	4424	PALETZ	$ 23.21	2023	February 2024
31200	Lighting	P70 01907 0043	4418	PALETZ	$ 23.21	2023	February 2024
31200	Lighting	P70 01907 0044	4412	PALETZ	$ 23.21	2023	February 2024
31200	Lighting	P70 01907 0045	4406	PALETZ	$ 23.21	2023	February 2024
31200	Lighting	P70 01907 0046	4400	PALETZ	$ 23.21	2023	February 2024
31200	Lighting	P70 01907 0047	4401	PALETZ	$ 23.21	2023	February 2024
31200	Lighting	P70 01907 0048	4407	PALETZ	$ 23.21	2023	February 2024
31200	Lighting	P70 01907 0049	4413	PALETZ	$ 23.21	2023	February 2024
31200	Lighting	P70 01907 0050	4419	PALETZ	$ 23.21	2023	February 2024
31200	Lighting	P70 01907 0051	4425	PALETZ	$ 23.21	2023	February 2024
31200	Lighting	P70 01908 0001	4512	NOWAK	$ 23.21	2023	February 2024
31200	Lighting	P70 01908 0002	4500	NOWAK	$ 23.21	2023	February 2024
31200	Lighting	P70 01908 0003	4507	NOWAK	$ 23.21	2023	February 2024
31200	Lighting	P70 01908 0004	4513	NOWAK	$ 23.21	2023	February 2024
31200	Lighting	P70 01908 0005	4519	NOWAK	$ 23.21	2023	February 2024
31200	Lighting	P70 01908 0006	4601	NOWAK	$ 23.21	2023	February 2024
31200	Lighting	P70 01908 0007	4607	NOWAK	$ 23.21	2023	February 2024
31200	Lighting	P70 01908 0008	4613	NOWAK	$ 23.21	2023	February 2024

31200	Lighting	P70 01908 0009	4619	NOWAK	$ 23.21	2023	February 2024
31200	Lighting	P70 01908 0010	4625	NOWAK	$ 23.21	2023	February 2024
31200	Lighting	P70 01908 0011	4631	NOWAK	$ 23.21	2023	February 2024
31200	Lighting	P70 01908 0012	5406	PITCAIRN	$ 23.21	2023	February 2024
31200	Lighting	P70 01908 0013	5400	PITCAIRN	$ 23.21	2023	February 2024
31200	Lighting	P70 01908 0014	5348	PITCAIRN	$ 23.21	2023	February 2024
31200	Lighting	P70 01908 0015	5342	PITCAIRN	$ 23.21	2023	February 2024
31200	Lighting	P70 01908 0016	5336	PITCAIRN	$ 23.21	2023	February 2024
31200	Lighting	P70 01908 0017	5330	PITCAIRN	$ 23.21	2023	February 2024
31200	Lighting	P70 01909 0001	5200	PITCAIRN	$ 23.21	2023	February 2024
31200	Lighting	P70 01909 0002	5106	PITCAIRN	$ 23.21	2023	February 2024
31200	Lighting	P70 01909 0003	5214	POLLARD	$ 23.21	2023	February 2024
31200	Lighting	P70 01909 0004	5208	POLLARD	$ 23.21	2023	February 2024
31200	Lighting	P70 01909 0005	5200	POLLARD	$ 23.21	2023	February 2024
31200	Lighting	P70 01909 0006	5201	POLLARD	$ 23.21	2023	February 2024
31200	Lighting	P70 01909 0007	5207	POLLARD	$ 23.21	2023	February 2024
31200	Lighting	P70 01909 0008	5213	POLLARD	$ 23.21	2023	February 2024
31200	Lighting	P70 01909 0009	5219	POLLARD	$ 23.21	2023	February 2024
31200	Lighting	P70 01909 0010	5225	POLLARD	$ 23.21	2023	February 2024
31200	Lighting	P70 01909 0011	5231	POLLARD	$ 23.21	2023	February 2024
31200	Lighting	P70 01909 0012	5237	POLLARD	$ 23.21	2023	February 2024
31200	Lighting	P70 01909 0013	5236	OLD TROY PIKE	$ 23.21	2023	February 2024
31200	Lighting	P70 01909 0014	5228	OLD TROY PIKE	$ 23.21	2023	February 2024
31200	Lighting	P70 01909 0015	5220	OLD TROY PIKE	$ 23.21	2023	February 2024
31200	Lighting	P70 01909 0016	5210	OLD TROY PIKE	$ 23.21	2023	February 2024
31200	Lighting	P70 01909 0017	5202	OLD TROY PIKE	$ 23.21	2023	February 2024
31200	Lighting	P70 01909 0018	5180	OLD TROY PIKE	$ 23.21	2023	February 2024
31200	Lighting	P70 01909 0019	5176	OLD TROY PIKE	$ 23.21	2023	February 2024
31200	Lighting	P70 01909 0020	5226	POLLARD	$ 23.21	2023	February 2024
31200	Lighting	P70 01909 0021	5105	PITCAIRN	$ 23.21	2023	February 2024
31200	Lighting	P70 01909 0022	5109	PITCAIRN	$ 23.21	2023	February 2024
31200	Lighting	P70 01909 0023	4412	PROCUNAIR	$ 23.21	2023	February 2024
31200	Lighting	P70 01909 0024	4406	PROCUNAIR	$ 23.21	2023	February 2024
31200	Lighting	P70 01909 0025	5236	POLLARD	$ 23.21	2023	February 2024
31200	Lighting	P70 01909 0026	5336	OLD TROY PIKE	$ 23.21	2023	February 2024
31200	Lighting	P70 01909 0027	5318	OLD TROY PIKE	$ 23.21	2023	February 2024

31200	Lighting	P70 01909 0028	5310	OLD TROY PIKE	$ 23.21	2023	February 2024
31200	Lighting	P70 01909 0029	5300	OLD TROY PIKE	$ 23.21	2023	February 2024
31200	Lighting	P70 01909 0030	5301	POLLARD	$ 23.21	2023	February 2024
31200	Lighting	P70 01909 0031	5307	POLLARD	$ 23.21	2023	February 2024
31200	Lighting	P70 01909 0032	5313	POLLARD	$ 23.21	2023	February 2024
31200	Lighting	P70 01909 0033	5319	POLLARD	$ 23.21	2023	February 2024
31200	Lighting	P70 01909 0034	5325	POLLARD	$ 23.21	2023	February 2024
31200	Lighting	P70 01909 0035	5331	POLLARD	$ 23.21	2023	February 2024
31200	Lighting	P70 01909 0036	5338	POLLARD	$ 23.21	2023	February 2024
31200	Lighting	P70 01909 0037	5332	POLLARD	$ 23.21	2023	February 2024
31200	Lighting	P70 01909 0038	5318	POLLARD	$ 23.21	2023	February 2024
31200	Lighting	P70 01909 0039	4401	PROCUNAIR	$ 23.21	2023	February 2024
31200	Lighting	P70 01909 0040	4407	PROCUNAIR	$ 23.21	2023	February 2024
31200	Lighting	P70 01910 0001	4571	PENHURST	$ 23.21	2023	February 2024
31200	Lighting	P70 01910 0002	4581	PENHURST	$ 23.21	2023	February 2024
31200	Lighting	P70 01910 0003	5401	PITCAIRN	$ 23.21	2023	February 2024
31200	Lighting	P70 01910 0004	5409	PITCAIRN	$ 23.21	2023	February 2024
31200	Lighting	P70 01910 0005	4670	POWELL ROAD	$ 23.21	2023	February 2024
31200	Lighting	P70 01910 0006	4664	POWELL ROAD	$ 23.21	2023	February 2024
31200	Lighting	P70 01910 0007	4658	POWELL ROAD	$ 23.21	2023	February 2024
31200	Lighting	P70 01910 0008	4652	POWELL ROAD	$ 23.21	2023	February 2024
31200	Lighting	P70 01910 0009	5435	PITCAIRN	$ 23.21	2023	February 2024
31200	Lighting	P70 01910 0010	4624	POWELL ROAD	$ 23.21	2023	February 2024
31200	Lighting	P70 01910 0011	4618	POWELL ROAD	$ 23.21	2023	February 2024
31200	Lighting	P70 01910 0012	4612	POWELL ROAD	$ 23.21	2023	February 2024
31200	Lighting	P70 01910 0013	4606	POWELL ROAD	$ 23.21	2023	February 2024
31200	Lighting	P70 01910 0014	4600	POWELL ROAD	$ 23.21	2023	February 2024
31200	Lighting	P70 01910 0015	4590	POWELL ROAD	$ 23.21	2023	February 2024
31200	Lighting	P70 01910 0017	4585	POWELL ROAD	$ 23.21	2023	February 2024
31200	Lighting	P70 01910 0018	4591	POWELL ROAD	$ 23.21	2023	February 2024
31200	Lighting	P70 01910 0019	4601	POWELL ROAD	$ 23.21	2023	February 2024
31200	Lighting	P70 01910 0020	4607	POWELL ROAD	$ 23.21	2023	February 2024
31200	Lighting	P70 01910 0021	4613	POWELL ROAD	$ 23.21	2023	February 2024
31200	Lighting	P70 01910 0022	4619	POWELL ROAD	$ 23.21	2023	February 2024
31200	Lighting	P70 01910 0023	4625	POWELL ROAD	$ 23.21	2023	February 2024
31200	Lighting	P70 01910 0024	4631	POWELL ROAD	$ 23.21	2023	February 2024

31200	Lighting	P70 01910 0025	4653	POWELL ROAD	$	23.21	2023	February 2024
31200	Lighting	P70 01910 0026	4659	POWELL ROAD	$	23.21	2023	February 2024
31200	Lighting	P70 01910 0027	4665	POWELL ROAD	$	23.21	2023	February 2024
31200	Lighting	P70 01910 0028	4671	POWELL ROAD	$	23.21	2023	February 2024
31200	Lighting	P70 01911 0001	4555	POWELL ROAD	$	23.21	2023	February 2024
31200	Lighting	P70 01911 0002	4519	PENHURST	$	23.21	2023	February 2024
31200	Lighting	P70 01911 0003	4529	PENHURST	$	23.21	2023	February 2024
31200	Lighting	P70 01911 0004	4541	PENHURST	$	23.21	2023	February 2024
31200	Lighting	P70 01911 0005	4551	PENHURST	$	23.21	2023	February 2024
31200	Lighting	P70 01911 0006	4561	PENHURST	$	23.21	2023	February 2024
31200	Lighting	P70 01911 0008	4584	POWELL ROAD	$	23.21	2023	February 2024
31200	Lighting	P70 01911 0009	4578	POWELL ROAD	$	23.21	2023	February 2024
31200	Lighting	P70 01911 0010	4572	POWELL ROAD	$	23.21	2023	February 2024
31200	Lighting	P70 01911 0011	4586	POWELL ROAD	$	23.21	2023	February 2024
31200	Lighting	P70 01911 0012	4560	POWELL ROAD	$	23.21	2023	February 2024
31200	Lighting	P70 01911 0013	4554	POWELL ROAD	$	23.21	2023	February 2024
31200	Lighting	P70 01911 0014	4561	POWELL ROAD	$	23.21	2023	February 2024
31200	Lighting	P70 01911 0015	4567	POWELL ROAD	$	23.21	2023	February 2024
31200	Lighting	P70 01911 0016	4573	POWELL ROAD	$	23.21	2023	February 2024
31200	Lighting	P70 01911 0017	4579	POWELL ROAD	$	23.21	2023	February 2024
31200	Lighting	P70 01911 0019	4548	POWELL ROAD	$	23.21	2023	February 2024
31200	Lighting	P70 01911 0020	4542	POWELL ROAD	$	23.21	2023	February 2024
31200	Lighting	P70 01911 0021	4536	POWELL ROAD	$	23.21	2023	February 2024
31200	Lighting	P70 01911 0022	5512	ROCKDELL	$	23.21	2023	February 2024
31200	Lighting	P70 01911 0023	5506	ROCKDELL	$	23.21	2023	February 2024
31200	Lighting	P70 01911 0024	5500	ROCKDELL	$	23.21	2023	February 2024
31200	Lighting	P70 01911 0025	5507	ROCKDELL	$	23.21	2023	February 2024
31200	Lighting	P70 01911 0026	4518	POWELL ROAD	$	23.21	2023	February 2024
31200	Lighting	P70 01911 0027	4512	POWELL ROAD	$	23.21	2023	February 2024
31200	Lighting	P70 01911 0028	4506	POWELL ROAD	$	23.21	2023	February 2024
31200	Lighting	P70 01911 0029	4505	POWELL ROAD	$	23.21	2023	February 2024
31200	Lighting	P70 01911 0030	4511	POWELL ROAD	$	23.21	2023	February 2024
31200	Lighting	P70 01911 0031	4517	POWELL ROAD	$	23.21	2023	February 2024
31200	Lighting	P70 01911 0032	5606	ROWELL CIRCLE	$	23.21	2023	February 2024
31200	Lighting	P70 01911 0033	4523	POWELL ROAD	$	23.21	2023	February 2024
31200	Lighting	P70 01911 0034	4531	POWELL ROAD	$	23.21	2023	February 2024

31200	Lighting	P70 01911 0035	4547	POWELL ROAD	$	23.21	2023	February 2024
31200	Lighting	P70 01911 0036	4543	POWELL ROAD	$	23.21	2023	February 2024
31200	Lighting	P70 01911 0037	5565	OLD TROY PIKE	$	23.21	2023	February 2024
31200	Lighting	P70 01911 0038	5618	OLD TROY PIKE	$	23.21	2023	February 2024
31200	Lighting	P70 01911 0039	5612	OLD TROY PIKE	$	23.21	2023	February 2024
31200	Lighting	P70 01911 0040	5606	OLD TROY PIKE	$	23.21	2023	February 2024
31200	Lighting	P70 01911 0041	4501	POWELL ROAD	$	23.21	2023	February 2024
31200	Lighting	P70 01911 0042	5613	ROWELL CIRCLE	$	23.21	2023	February 2024
31200	Lighting	P70 01911 0043	5629	ROWELL CIRCLE	$	23.21	2023	February 2024
31200	Lighting	P70 01911 0044	5635	ROWELL CIRCLE	$	23.21	2023	February 2024
31200	Lighting	P70 01911 0045	5630	ROWELL CIRCLE	$	23.21	2023	February 2024
31200	Lighting	P70 01911 0046	5618	ROWELL CIRCLE	$	23.21	2023	February 2024
31200	Lighting	P70 01911 0047	5612	ROWELL CIRCLE	$	23.21	2023	February 2024
31200	Lighting	P70 01912 0001	5610	BELLEFONTAINE	$	23.13	2023	February 2024
31200	Lighting	P70 01912 0002	5409	POWELL	$	23.13	2023	February 2024
31200	Lighting	P70 01912 0003	5415	POWELL	$	23.13	2023	February 2024
31200	Lighting	P70 01912 0004	5580	BELLEFONTAINE	$	23.13	2023	February 2024
31200	Lighting	P70 01912 0005	5406	POWELL	$	23.13	2023	February 2024
31200	Lighting	P70 01912 0006	5412	POWELL	$	23.13	2023	February 2024
31200	Lighting	P70 01912 0007	5449	JANSIN	$	23.13	2023	February 2024
31200	Lighting	P70 01912 0008	5500	POWELL	$	23.13	2023	February 2024
31200	Lighting	P70 01912 0009	5506	POWELL	$	23.13	2023	February 2024
31200	Lighting	P70 01912 0010	5512	POWELL	$	23.13	2023	February 2024
31200	Lighting	P70 01912 0011	5518	POWELL	$	23.13	2023	February 2024
31200	Lighting	P70 01912 0012	5421	POWELL	$	23.13	2023	February 2024
31200	Lighting	P70 01912 0013	5505	POWELL	$	23.13	2023	February 2024
31200	Lighting	P70 01912 0014	5511	POWELL	$	23.13	2023	February 2024
31200	Lighting	P70 01912 0015	5517	POWELL	$	23.13	2023	February 2024
31200	Lighting	P70 01913 0001	7059	BRANDT PIKE	$	26.84	2023	February 2024
31200	Lighting	P70 01913 0002	7065	BRANDT PIKE	$	26.84	2023	February 2024
31200	Lighting	P70 01913 0003	7071	BRANDT PIKE	$	26.84	2023	February 2024
31200	Lighting	P70 01913 0004	7077	BRANDT PIKE	$	26.84	2023	February 2024
31200	Lighting	P70 01913 0005	7083	BRANDT PIKE	$	26.84	2023	February 2024
31200	Lighting	P70 01913 0006	7101	BRANDT PIKE	$	26.84	2023	February 2024
31200	Lighting	P70 01913 0007	7107	BRANDT PIKE	$	26.84	2023	February 2024
31200	Lighting	P70 01913 0008	7113	BRANDT PIKE	$	26.84	2023	February 2024

31200	Lighting	P70 01913 0009	7119	BRANDT PIKE	$	26.84	2023	February 2024
31200	Lighting	P70 01913 0010	7154	MERCEDES	$	26.84	2023	February 2024
31200	Lighting	P70 01913 0011	7148	MERCEDES	$	26.84	2023	February 2024
31200	Lighting	P70 01913 0012	7142	MERCEDES	$	26.84	2023	February 2024
31200	Lighting	P70 01913 0013	7136	MERCEDES	$	26.84	2023	February 2024
31200	Lighting	P70 01913 0014	7130	MERCEDES	$	26.84	2023	February 2024
31200	Lighting	P70 01913 0015	7124	MERCEDES	$	26.84	2023	February 2024
31200	Lighting	P70 01913 0016	7118	MERCEDES	$	26.84	2023	February 2024
31200	Lighting	P70 01913 0017	7112	MERCEDES	$	26.84	2023	February 2024
31200	Lighting	P70 01913 0018	7106	MERCEDES	$	26.84	2023	February 2024
31200	Lighting	P70 01913 0019	7123	MERCEDES	$	26.84	2023	February 2024
31200	Lighting	P70 01913 0020	7129	MERCEDES	$	26.84	2023	February 2024
31200	Lighting	P70 01913 0021	7135	MERCEDES	$	26.84	2023	February 2024
31200	Lighting	P70 01913 0022	7141	MERCEDES	$	26.84	2023	February 2024
31200	Lighting	P70 01913 0023	7147	MERCEDES	$	26.84	2023	February 2024
31200	Lighting	P70 01913 0024	7153	MERCEDES	$	26.84	2023	February 2024
31200	Lighting	P70 01913 0025	7030	HIGHBURY	$	26.84	2023	February 2024
31200	Lighting	P70 01913 0026	7024	HIGHBURY	$	26.84	2023	February 2024
31200	Lighting	P70 01913 0027	7018	HIGHBURY	$	26.84	2023	February 2024
31200	Lighting	P70 01913 0028	7144	MAUFORD	$	26.84	2023	February 2024
31200	Lighting	P70 01913 0029	7138	MAUFORD	$	26.84	2023	February 2024
31200	Lighting	P70 01913 0030	7130	MAUFORD	$	26.84	2023	February 2024
31200	Lighting	P70 01913 0031	7118	MAUFORD	$	26.84	2023	February 2024
31200	Lighting	P70 01913 0032	7101	MAUFORD	$	26.84	2023	February 2024
31200	Lighting	P70 01913 0033	7107	MAUFORD	$	26.84	2023	February 2024
31200	Lighting	P70 01913 0034	7113	MAUFORD	$	26.84	2023	February 2024
31200	Lighting	P70 01913 0035	7119	MAUFORD	$	26.84	2023	February 2024
31200	Lighting	P70 01913 0036	7125	MAUFORD	$	26.84	2023	February 2024
31200	Lighting	P70 01913 0037	7131	MAUFORD	$	26.84	2023	February 2024
31200	Lighting	P70 01913 0038	7139	MAUFORD	$	26.84	2023	February 2024
31200	Lighting	P70 01913 0039	7145	MAUFORD	$	26.84	2023	February 2024
31200	Lighting	P70 01913 0040	7151	MAUFORD	$	26.84	2023	February 2024
31200	Lighting	P70 01913 0041	7007	HIGHBURY	$	26.84	2023	February 2024
31200	Lighting	P70 01913 0042	7013	HIGHBURY	$	26.84	2023	February 2024
31200	Lighting	P70 01913 0043	7019	HIGHBURY	$	26.84	2023	February 2024
31200	Lighting	P70 01913 0044	7025	HIGHBURY	$	26.84	2023	February 2024

31200	Lighting	P70 01913 0045	7031	HIGHBURY	$	26.84	2023	February 2024
31200	Lighting	P70 01913 0046	7037	HIGHBURY	$	26.84	2023	February 2024
31200	Lighting	P70 01913 0047	7043	HIGHBURY	$	26.84	2023	February 2024
31200	Lighting	P70 01913 0048	7049	HIGHBURY	$	26.84	2023	February 2024
31200	Lighting	P70 01913 0049	7055	HIGHBURY	$	26.84	2023	February 2024
31200	Lighting	P70 01914 0001	7142	BRANDT PIKE	$	26.84	2023	February 2024
31200	Lighting	P70 01914 0002	7136	BRANDT PIKE	$	26.84	2023	February 2024
31200	Lighting	P70 01914 0003	7130	BRANDT PIKE	$	26.84	2023	February 2024
31200	Lighting	P70 01914 0004	7124	BRANDT PIKE	$	26.84	2023	February 2024
31200	Lighting	P70 01914 0005	7118	BRANDT PIKE	$	26.84	2023	February 2024
31200	Lighting	P70 01914 0006	7112	BRANDT PIKE	$	26.84	2023	February 2024
31200	Lighting	P70 01914 0007	7106	BRANDT PIKE	$	26.84	2023	February 2024
31200	Lighting	P70 01914 0008	7107	CASTLECREST	$	26.84	2023	February 2024
31200	Lighting	P70 01914 0009	7113	CASTLECREST	$	26.84	2023	February 2024
31200	Lighting	P70 01914 0010	7119	CASTLECREST	$	26.84	2023	February 2024
31200	Lighting	P70 01914 0011	7125	CASTLECREST	$	26.84	2023	February 2024
31200	Lighting	P70 01914 0012	7131	CASTLECREST	$	26.84	2023	February 2024
31200	Lighting	P70 01914 0013	7137	CASTLECREST	$	26.84	2023	February 2024
31200	Lighting	P70 01914 0014	7147	CASTLECREST	$	26.84	2023	February 2024
31200	Lighting	P70 01914 0015	7200	BELLE PLAIN	$	26.84	2023	February 2024
31200	Lighting	P70 01914 0016	7142	CASTLECREST	$	26.84	2023	February 2024
31200	Lighting	P70 01914 0017	7136	CASTLECREST	$	26.84	2023	February 2024
31200	Lighting	P70 01914 0018	7130	CASTLECREST	$	26.84	2023	February 2024
31200	Lighting	P70 01914 0019	7120	CASTLECREST	$	26.84	2023	February 2024
31200	Lighting	P70 01914 0020	7201	CARMELITA	$	26.84	2023	February 2024
31200	Lighting	P70 01914 0021	7207	CARMELITA	$	26.84	2023	February 2024
31200	Lighting	P70 01914 0022	7213	CARMELITA	$	26.84	2023	February 2024
31200	Lighting	P70 01914 0023	7219	CARMELITA	$	26.84	2023	February 2024
31200	Lighting	P70 01914 0024	7225	CARMELITA	$	26.84	2023	February 2024
31200	Lighting	P70 01914 0025	7231	CARMELITA	$	26.84	2023	February 2024
31200	Lighting	P70 01914 0026	7237	CARMELITA	$	26.84	2023	February 2024
31200	Lighting	P70 01914 0027	7243	CARMELITA	$	26.84	2023	February 2024
31200	Lighting	P70 01914 0028	7301	CARMELITA	$	26.84	2023	February 2024
31200	Lighting	P70 01914 0029	7307	CARMELITA	$	26.84	2023	February 2024
31200	Lighting	P70 01914 0030	7308	BELLE PLAIN	$	26.84	2023	February 2024
31200	Lighting	P70 01914 0031	7302	BELLE PLAIN	$	26.84	2023	February 2024

31200	Lighting	P70 01914 0032	7238	BELLE PLAIN	$ 26.84	2023	February 2024
31200	Lighting	P70 01914 0033	7232	BELLE PLAIN	$ 26.84	2023	February 2024
31200	Lighting	P70 01914 0034	7226	BELLE PLAIN	$ 26.84	2023	February 2024
31200	Lighting	P70 01914 0035	7220	BELLE PLAIN	$ 26.84	2023	February 2024
31200	Lighting	P70 01914 0036	7214	BELLE PLAIN	$ 26.84	2023	February 2024
31200	Lighting	P70 01914 0037	7208	BELLE PLAIN	$ 26.84	2023	February 2024
31200	Lighting	P70 01914 0038	7101	BELLE PLAIN	$ 26.84	2023	February 2024
31200	Lighting	P70 01914 0039	7107	BELLE PLAIN	$ 26.84	2023	February 2024
31200	Lighting	P70 01914 0040	7201	BELLE PLAIN	$ 26.84	2023	February 2024
31200	Lighting	P70 01914 0041	7207	BELLE PLAIN	$ 26.84	2023	February 2024
31200	Lighting	P70 01914 0042	7213	BELLE PLAIN	$ 26.84	2023	February 2024
31200	Lighting	P70 01914 0043	7219	BELLE PLAIN	$ 26.84	2023	February 2024
31200	Lighting	P70 01914 0044	7225	BELLE PLAIN	$ 26.84	2023	February 2024
31200	Lighting	P70 01914 0045	7231	BELLE PLAIN	$ 26.84	2023	February 2024
31200	Lighting	P70 01914 0046	7237	BELLE PLAIN	$ 26.84	2023	February 2024
31200	Lighting	P70 01914 0047	7301	BELLE PLAIN	$ 26.84	2023	February 2024
31200	Lighting	P70 01914 0048	7307	BELLE PLAIN	$ 26.84	2023	February 2024
31200	Lighting	P70 01914 0049	7146	CARIBE	$ 26.84	2023	February 2024
31200	Lighting	P70 01914 0050	7140	CARIBE	$ 26.84	2023	February 2024
31200	Lighting	P70 01914 0051	7134	CARIBE	$ 26.84	2023	February 2024
31200	Lighting	P70 01914 0052	7135	CARIBE	$ 26.84	2023	February 2024
31200	Lighting	P70 01914 0053	7141	CARIBE	$ 26.84	2023	February 2024
31200	Lighting	P70 01914 0054	7147	CARIBE	$ 26.84	2023	February 2024
31200	Lighting	P70 01914 0055	7218	CARMELITA	$ 26.84	2023	February 2024
31200	Lighting	P70 01914 0056	7206	CARMELITA	$ 26.84	2023	February 2024
31200	Lighting	P70 01914 0057	7200	CARMELITA	$ 26.84	2023	February 2024
31200	Lighting	P70 01914 0058	7229	CHARLESWORTH	$ 26.84	2023	February 2024
31200	Lighting	P70 01915 0001	7100	BRANDT PIKE	$ 26.84	2023	February 2024
31200	Lighting	P70 01915 0002	7101	CASTLECREST	$ 26.84	2023	February 2024
31200	Lighting	P70 01915 0003	7235	CHARLESWORTH	$ 26.84	2023	February 2024
31200	Lighting	P70 01915 0004	7241	CHARLESWORTH	$ 26.84	2023	February 2024
31200	Lighting	P70 01915 0005	7249	CHARLESWORTH	$ 26.84	2023	February 2024
31200	Lighting	P70 01915 0006	7254	CHARLESWORTH	$ 26.84	2023	February 2024
31200	Lighting	P70 01915 0007	7248	CHARLESWORTH	$ 26.84	2023	February 2024
31200	Lighting	P70 01915 0008	7242	CHARLESWORTH	$ 26.84	2023	February 2024
31200	Lighting	P70 01915 0009	7236	CHARLESWORTH	$ 26.84	2023	February 2024

31200	Lighting	P70 01915 0010	7230	CHARLESWORTH	$ 26.84	2023	February 2024
31200	Lighting	P70 01915 0011	7224	CHARLESWORTH	$ 26.84	2023	February 2024
31200	Lighting	P70 01915 0012	7218	CHARLESWORTH	$ 26.84	2023	February 2024
31200	Lighting	P70 01915 0013	7212	CHARLESWORTH	$ 26.84	2023	February 2024
31200	Lighting	P70 01915 0014	7206	CHARLESWORTH	$ 26.84	2023	February 2024
31200	Lighting	P70 01915 0015	7112	CASTLECREST	$ 26.84	2023	February 2024
31200	Lighting	P70 01915 0016	7201	COSNER	$ 26.84	2023	February 2024
31200	Lighting	P70 01915 0017	7207	COSNER	$ 26.84	2023	February 2024
31200	Lighting	P70 01915 0018	7213	COSNER	$ 26.84	2023	February 2024
31200	Lighting	P70 01915 0019	7219	COSNER	$ 26.84	2023	February 2024
31200	Lighting	P70 01915 0020	7225	COSNER	$ 26.84	2023	February 2024
31200	Lighting	P70 01915 0021	7231	COSNER	$ 26.84	2023	February 2024
31200	Lighting	P70 01915 0022	7237	COSNER	$ 26.84	2023	February 2024
31200	Lighting	P70 01915 0023	7245	COSNER	$ 26.84	2023	February 2024
31200	Lighting	P70 01915 0024	7251	COSNER	$ 26.84	2023	February 2024
31200	Lighting	P70 01915 0025	7257	COSNER	$ 26.84	2023	February 2024
31200	Lighting	P70 01915 0026	7261	COSNER	$ 26.84	2023	February 2024
31200	Lighting	P70 01915 0027	7012	CENTERLAWN	$ 26.84	2023	February 2024
31200	Lighting	P70 01915 0028	7256	COSNER	$ 26.84	2023	February 2024
31200	Lighting	P70 01915 0029	7250	COSNER	$ 26.84	2023	February 2024
31200	Lighting	P70 01915 0030	7244	COSNER	$ 26.84	2023	February 2024
31200	Lighting	P70 01915 0031	7238	COSNER	$ 26.84	2023	February 2024
31200	Lighting	P70 01915 0032	7232	COSNER	$ 26.84	2023	February 2024
31200	Lighting	P70 01915 0033	7118	CHALET	$ 26.84	2023	February 2024
31200	Lighting	P70 01915 0034	7112	CHALET	$ 26.84	2023	February 2024
31200	Lighting	P70 01915 0035	7106	CHALET	$ 26.84	2023	February 2024
31200	Lighting	P70 01915 0036	7100	CHALET	$ 26.84	2023	February 2024
31200	Lighting	P70 01915 0037	7107	CHALET	$ 26.84	2023	February 2024
31200	Lighting	P70 01915 0038	7113	CHALET	$ 26.84	2023	February 2024
31200	Lighting	P70 01915 0039	7119	CHALET	$ 26.84	2023	February 2024
31200	Lighting	P70 01915 0040	7206	COSNER	$ 26.84	2023	February 2024
31200	Lighting	P70 01915 0041	7200	COSNER	$ 26.84	2023	February 2024
31200	Lighting	P70 01915 0042	7112	COSNER	$ 26.84	2023	February 2024
31200	Lighting	P70 01915 0043	7106	COSNER	$ 26.84	2023	February 2024
31200	Lighting	P70 01915 0044	7100	COSNER	$ 26.84	2023	February 2024
31200	Lighting	P70 01916 0001	7313	CARMELITA	$ 26.84	2023	February 2024

31200	Lighting	P70 01916 0002	7319	CARMELITA	$ 26.84	2023	February 2024
31200	Lighting	P70 01916 0003	7325	CARMELITA	$ 26.84	2023	February 2024
31200	Lighting	P70 01916 0004	7331	CARMELITA	$ 26.84	2023	February 2024
31200	Lighting	P70 01916 0005	7337	CARMELITA	$ 26.84	2023	February 2024
31200	Lighting	P70 01916 0006	7342	BELLE PLAIN	$ 26.84	2023	February 2024
31200	Lighting	P70 01916 0007	7332	BELLE PLAIN	$ 26.84	2023	February 2024
31200	Lighting	P70 01916 0008	7326	BELLE PLAIN	$ 26.84	2023	February 2024
31200	Lighting	P70 01916 0009	7320	BELLE PLAIN	$ 26.84	2023	February 2024
31200	Lighting	P70 01916 0010	7314	BELLE PLAIN	$ 26.84	2023	February 2024
31200	Lighting	P70 01916 0011	7313	BELLE PLAIN	$ 26.84	2023	February 2024
31200	Lighting	P70 01916 0012	7319	BELLE PLAIN	$ 26.84	2023	February 2024
31200	Lighting	P70 01916 0013	7325	BELLE PLAIN	$ 26.84	2023	February 2024
31200	Lighting	P70 01916 0014	7331	BELLE PLAIN	$ 26.84	2023	February 2024
31200	Lighting	P70 01916 0015	7337	BELLE PLAIN	$ 26.84	2023	February 2024
31200	Lighting	P70 01916 0016	7343	BELLE PLAIN	$ 26.84	2023	February 2024
31200	Lighting	P70 01916 0017	7349	BELLE PLAIN	$ 26.84	2023	February 2024
31200	Lighting	P70 01916 0018	7401	BELLE PLAIN	$ 26.84	2023	February 2024
31200	Lighting	P70 01916 0019	7407	BELLE PLAIN	$ 26.84	2023	February 2024
31200	Lighting	P70 01916 0020	7207	CHATLAKE	$ 26.84	2023	February 2024
31200	Lighting	P70 01916 0021	7206	CHATLAKE	$ 26.84	2023	February 2024
31200	Lighting	P70 01916 0022	7501	BELLE PLAIN	$ 26.84	2023	February 2024
31200	Lighting	P70 01916 0023	7500	BELLE PLAIN	$ 26.84	2023	February 2024
31200	Lighting	P70 01916 0024	7152	CHATLAKE	$ 26.84	2023	February 2024
31200	Lighting	P70 01916 0025	7146	CHATLAKE	$ 26.84	2023	February 2024
31200	Lighting	P70 01916 0026	7140	CHATLAKE	$ 26.84	2023	February 2024
31200	Lighting	P70 01916 0027	7134	CHATLAKE	$ 26.84	2023	February 2024
31200	Lighting	P70 01916 0028	7129	CHATLAKE	$ 26.84	2023	February 2024
31200	Lighting	P70 01916 0029	7135	CHATLAKE	$ 26.84	2023	February 2024
31200	Lighting	P70 01916 0030	7141	CHATLAKE	$ 26.84	2023	February 2024
31200	Lighting	P70 01916 0031	7147	CHATLAKE	$ 26.84	2023	February 2024
31200	Lighting	P70 01916 0032	7153	CHATLAKE	$ 26.84	2023	February 2024
31200	Lighting	P70 01916 0033	7159	CHATLAKE	$ 26.84	2023	February 2024
31200	Lighting	P70 01916 0034	7160	CRONK	$ 26.84	2023	February 2024
31200	Lighting	P70 01916 0035	7154	CRONK	$ 26.84	2023	February 2024
31200	Lighting	P70 01916 0036	7148	CRONK	$ 26.84	2023	February 2024
31200	Lighting	P70 01916 0037	7142	CRONK	$ 26.84	2023	February 2024

31200	Lighting	P70 01916 0038	7136	CRONK	$ 26.84	2023	February 2024
31200	Lighting	P70 01916 0039	7130	CRONK	$ 26.84	2023	February 2024
31200	Lighting	P70 01916 0040	7129	CRONK	$ 26.84	2023	February 2024
31200	Lighting	P70 01916 0041	7135	CRONK	$ 26.84	2023	February 2024
31200	Lighting	P70 01916 0042	7141	CRONK	$ 26.84	2023	February 2024
31200	Lighting	P70 01916 0043	7147	CRONK	$ 26.84	2023	February 2024
31200	Lighting	P70 01916 0044	7330	CARMELITA	$ 26.84	2023	February 2024
31200	Lighting	P70 01916 0045	7324	CARMELITA	$ 26.84	2023	February 2024
31200	Lighting	P70 01916 0046	7318	CARMELITA	$ 26.84	2023	February 2024
31200	Lighting	P70 01916 0047	7312	CARMELITA	$ 26.84	2023	February 2024
31200	Lighting	P70 01916 0048	7129	CAYUGA	$ 26.84	2023	February 2024
31200	Lighting	P70 01916 0049	7135	CAYUGA	$ 26.84	2023	February 2024
31200	Lighting	P70 01916 0050	7134	CAYUGA	$ 26.84	2023	February 2024
31200	Lighting	P70 01916 0051	7128	CAYUGA	$ 26.84	2023	February 2024
31200	Lighting	P70 01917 0001	7122	CHATLAKE	$ 26.84	2023	February 2024
31200	Lighting	P70 01917 0002	7112	CHATLAKE	$ 26.84	2023	February 2024
31200	Lighting	P70 01917 0003	7106	CHATLAKE	$ 26.84	2023	February 2024
31200	Lighting	P70 01917 0004	7100	CHATLAKE	$ 26.84	2023	February 2024
31200	Lighting	P70 01917 0005	7101	CHATLAKE	$ 26.84	2023	February 2024
31200	Lighting	P70 01917 0006	7105	CHATLAKE	$ 26.84	2023	February 2024
31200	Lighting	P70 01917 0007	7111	CHATLAKE	$ 26.84	2023	February 2024
31200	Lighting	P70 01917 0008	7117	CHATLAKE	$ 26.84	2023	February 2024
31200	Lighting	P70 01917 0009	7123	CHATLAKE	$ 26.84	2023	February 2024
31200	Lighting	P70 01917 0010	7124	CRONK	$ 26.84	2023	February 2024
31200	Lighting	P70 01917 0011	7118	CRONK	$ 26.84	2023	February 2024
31200	Lighting	P70 01917 0012	7112	CRONK	$ 26.84	2023	February 2024
31200	Lighting	P70 01917 0013	7106	CRONK	$ 26.84	2023	February 2024
31200	Lighting	P70 01917 0014	7100	CRONK	$ 26.84	2023	February 2024
31200	Lighting	P70 01917 0015	7123	CRONK	$ 26.84	2023	February 2024
31200	Lighting	P70 01917 0016	7259	CHARLESWORTH	$ 26.84	2023	February 2024
31200	Lighting	P70 01917 0017	7123	CAYUGA	$ 26.84	2023	February 2024
31200	Lighting	P70 01917 0018	7122	CAYUGA	$ 26.84	2023	February 2024
31200	Lighting	P70 01917 0019	7312	CHARLESWORTH	$ 26.84	2023	February 2024
31200	Lighting	P70 01917 0020	7306	CHARLESWORTH	$ 26.84	2023	February 2024
31200	Lighting	P70 01917 0021	7300	CHARLESWORTH	$ 26.84	2023	February 2024
31200	Lighting	P70 01917 0022	7272	CHARLESWORTH	$ 26.84	2023	February 2024

31200	Lighting	P70 01917 0023	7266	CHARLESWORTH	$ 26.84	2023	February 2024
31200	Lighting	P70 01917 0024	7260	CHARLESWORTH	$ 26.84	2023	February 2024
31200	Lighting	P70 01917 0025	7305	COSNER	$ 26.84	2023	February 2024
31200	Lighting	P70 01917 0026	7311	COSNER	$ 26.84	2023	February 2024
31200	Lighting	P70 01917 0027	7317	COSNER	$ 26.84	2023	February 2024
31200	Lighting	P70 01917 0028	7323	COSNER	$ 26.84	2023	February 2024
31200	Lighting	P70 01917 0029	7329	COSNER	$ 26.84	2023	February 2024
31200	Lighting	P70 01917 0030	7335	COSNER	$ 26.84	2023	February 2024
31200	Lighting	P70 01917 0031	7506	COSNER	$ 26.84	2023	February 2024
31200	Lighting	P70 01917 0032	7500	COSNER	$ 26.84	2023	February 2024
31200	Lighting	P70 01917 0033	7412	COSNER	$ 26.84	2023	February 2024
31200	Lighting	P70 01917 0034	7406	COSNER	$ 26.84	2023	February 2024
31200	Lighting	P70 01917 0035	7400	COSNER	$ 26.84	2023	February 2024
31200	Lighting	P70 01917 0036	7342	COSNER	$ 26.84	2023	February 2024
31200	Lighting	P70 01917 0037	7336	COSNER	$ 26.84	2023	February 2024
31200	Lighting	P70 01917 0038	7330	COSNER	$ 26.84	2023	February 2024
31200	Lighting	P70 01917 0039	7324	COSNER	$ 26.84	2023	February 2024
31200	Lighting	P70 01917 0040	7318	COSNER	$ 26.84	2023	February 2024
31200	Lighting	P70 01917 0041	7312	COSNER	$ 26.84	2023	February 2024
31200	Lighting	P70 01917 0042	7306	COSNER	$ 26.84	2023	February 2024
31200	Lighting	P70 01918 0001		PENNSWOOD	$ 73.03	2023	February 2024
31200	Lighting	P70 01918 0002	5844	OLD TROY PIKE	$ 73.03	2023	February 2024
31200	Lighting	P70 01919 0001	7650	MOUNT HOOD	$ 10.39	2023	February 2024
31200	Lighting	P70 01919 0002	7654	MOUNT HOOD	$ 10.39	2023	February 2024
31200	Lighting	P70 01919 0003	7500	POMERANIAN	$ 10.39	2023	February 2024
31200	Lighting	P70 01919 0004	7508	POMERANIAN	$ 10.39	2023	February 2024
31200	Lighting	P70 01919 0070	7646	MOUNT HOOD	$ 10.39	2023	February 2024
31200	Lighting	P70 01922 0001		MIDDLETON DRIVE	$ 36.48	2023	February 2024
31200	Lighting	P70 01924 0003		CHARLESGATE	$ 25.11	2023	February 2024
31200	Lighting	P70 01925 0001	4500-4508	WAYNEDALE	$ 65.20	2023	February 2024
31200	Lighting	P70 01925 0002	4516-4522	WAYNEDALE	$ 65.20	2023	February 2024
31200	Lighting	P70 01925 0003	4532-4538	WAYNEDALE	$ 65.20	2023	February 2024
31200	Lighting	P70 01925 0004	4548-4554	WAYNEDALE	$ 65.20	2023	February 2024
31200	Lighting	P70 01925 0005	4564-4570	WAYNEDALE	$ 65.20	2023	February 2024
31200	Lighting	P70 01925 0006	4580-4586	WAYNEDALE	$ 65.20	2023	February 2024
31200	Lighting	P70 01925 0007	4596-4602	WAYNEDALE	$ 65.20	2023	February 2024

31200	Lighting	P70 01925 0008	4612-4618	WAYNEDALE	$ 65.20	2023	February 2024
31200	Lighting	P70 01925 0009	4628-4634	WAYNEDALE	$ 65.20	2023	February 2024
31200	Lighting	P70 01925 0010	4644-4650	WAYNEDALE	$ 65.20	2023	February 2024
31200	Lighting	P70 01925 0011	4662-4668	WAYNEDALE	$ 65.20	2023	February 2024
31200	Lighting	P70 01925 0012	4678-4684	WAYNEDALE	$ 65.20	2023	February 2024
31200	Lighting	P70 01925 0013	4694-4700	WAYNEDALE	$ 65.20	2023	February 2024
31200	Lighting	P70 01925 0014	4710-4716	WAYNEDALE	$ 65.20	2023	February 2024
31200	Lighting	P70 01925 0015	5759-5765	FISHER	$ 65.20	2023	February 2024
31200	Lighting	P70 01925 0016	5740-5755	FISHER	$ 65.20	2023	February 2024
31200	Lighting	P70 01925 0017	5727-5733	FISHER	$ 65.20	2023	February 2024
31200	Lighting	P70 01925 0018	5717-5723	FISHER	$ 65.20	2023	February 2024
31200	Lighting	P70 01925 0019	4517-4523	WAYNEDALE	$ 65.20	2023	February 2024
31200	Lighting	P70 01925 0020	4533-4539	WAYNEDALE	$ 65.20	2023	February 2024
31200	Lighting	P70 01925 0021	4583-4589	WAYNEDALE	$ 65.20	2023	February 2024
31200	Lighting	P70 01925 0022	4605-4611	WAYNEDALE	$ 65.20	2023	February 2024
31200	Lighting	P70 01925 0023	4621-4627	WAYNEDALE	$ 65.20	2023	February 2024
31200	Lighting	P70 01925 0024	4681-4687	WAYNEDALE	$ 65.20	2023	February 2024
31200	Lighting	P70 01925 0025	4695-4701	WAYNEDALE	$ 65.20	2023	February 2024
31200	Lighting	P70 02001 0001		CHARLESGATE	$ 25.11	2023	February 2024
31200	Lighting	P70 02001 0003	5440	CHARLESGATE	$ 25.11	2023	February 2024
31200	Lighting	P70 02001 0005	8701	OLD TROY PIKE	$ 25.11	2023	February 2024
31200	Lighting	P70 02003 0015	6504	ROLLING GLEN DRIVE	$ 11.41	2023	February 2024
31200	Lighting	P70 02003 0016	6508	ROLLING GLEN DRIVE	$ 11.41	2023	February 2024
31200	Lighting	P70 02003 0017	6512	ROLLING GLEN DRIVE	$ 11.41	2023	February 2024
31200	Lighting	P70 02003 0018	6516	ROLLING GLEN DRIVE	$ 11.41	2023	February 2024
31200	Lighting	P70 02003 0019	6520	ROLLING GLEN DRIVE	$ 11.41	2023	February 2024
31200	Lighting	P70 02003 0020	6524	ROLLING GLEN DRIVE	$ 11.41	2023	February 2024
31200	Lighting	P70 02003 0021	6528	ROLLING GLEN DRIVE	$ 11.41	2023	February 2024
31200	Lighting	P70 02003 0022	6532	ROLLING GLEN DRIVE	$ 11.41	2023	February 2024
31200	Lighting	P70 02003 0023	6536	ROLLING GLEN DRIVE	$ 11.41	2023	February 2024
31200	Lighting	P70 02003 0024	6540	ROLLING GLEN DRIVE	$ 11.41	2023	February 2024
31200	Lighting	P70 02003 0025	6544	ROLLING GLEN DRIVE	$ 11.41	2023	February 2024
31200	Lighting	P70 02003 0026	6548	ROLLING GLEN DRIVE	$ 11.41	2023	February 2024
31200	Lighting	P70 02003 0027	6348	APPLESEED PLACE	$ 11.41	2023	February 2024
31200	Lighting	P70 02003 0028	6352	APPLESEED PLACE	$ 11.41	2023	February 2024
31200	Lighting	P70 02003 0029	6356	APPLESEED PLACE	$ 11.41	2023	February 2024

31200	Lighting	P70 02003 0030	6360	APPLESEED PLACE	$ 11.41	2023	February 2024
31200	Lighting	P70 02003 0031	6364	APPLESEED PLACE	$ 11.41	2023	February 2024
31200	Lighting	P70 02003 0032	6368	APPLESEED PLACE	$ 11.41	2023	February 2024
31200	Lighting	P70 02003 0033	6372	APPLESEED PLACE	$ 11.41	2023	February 2024
31200	Lighting	P70 02003 0034	6376	APPLESEED PLACE	$ 11.41	2023	February 2024
31200	Lighting	P70 02003 0035	6380	APPLESEED PLACE	$ 11.41	2023	February 2024
31200	Lighting	P70 02003 0036	6384	APPLESEED PLACE	$ 11.41	2023	February 2024
31200	Lighting	P70 02003 0037	6388	APPLESEED PLACE	$ 11.41	2023	February 2024
31200	Lighting	P70 02003 0038	6392	APPLESEED PLACE	$ 11.41	2023	February 2024
31200	Lighting	P70 02003 0039	6396	APPLESEED PLACE	$ 11.41	2023	February 2024
31200	Lighting	P70 02003 0040	6400	APPLESEED PLACE	$ 11.41	2023	February 2024
31200	Lighting	P70 02003 0041	6404	APPLESEED PLACE	$ 11.41	2023	February 2024
31200	Lighting	P70 02003 0042	6408	APPLESEED PLACE	$ 11.41	2023	February 2024
31200	Lighting	P70 02003 0043	6412	APPLESEED PLACE	$ 11.41	2023	February 2024
31200	Lighting	P70 02003 0044	6416	APPLESEED PLACE	$ 11.41	2023	February 2024
31200	Lighting	P70 02003 0045	6420	APPLESEED PLACE	$ 11.41	2023	February 2024
31200	Lighting	P70 02003 0046	6424	APPLESEED PLACE	$ 11.41	2023	February 2024
31200	Lighting	P70 02003 0047	6428	APPLESEED PLACE	$ 11.41	2023	February 2024
31200	Lighting	P70 02003 0048	6432	APPLESEED PLACE	$ 11.41	2023	February 2024
31200	Lighting	P70 02003 0049	6436	APPLESEED PLACE	$ 11.41	2023	February 2024
31200	Lighting	P70 02003 0050	6440	APPLESEED PLACE	$ 11.41	2023	February 2024
31200	Lighting	P70 02003 0051	6444	APPLESEED PLACE	$ 11.41	2023	February 2024
31200	Lighting	P70 02003 0052	6448	APPLESEED PLACE	$ 11.41	2023	February 2024
31200	Lighting	P70 02003 0053	6452	APPLESEED PLACE	$ 11.41	2023	February 2024
31200	Lighting	P70 02003 0054	6456	APPLESEED PLACE	$ 11.41	2023	February 2024
31200	Lighting	P70 02003 0059	6476	APPLESEED PLACE	$ 11.41	2023	February 2024
31200	Lighting	P70 02003 0060	6480	APPLESEED PLACE	$ 11.41	2023	February 2024
31200	Lighting	P70 02003 0061	6484	APPLESEED PLACE	$ 11.41	2023	February 2024
31200	Lighting	P70 02003 0062	6492	APPLESEED PLACE	$ 11.41	2023	February 2024
31200	Lighting	P70 02003 0063	6460	APPLESEED PLACE	$ 11.41	2023	February 2024
31200	Lighting	P70 02003 0064	6464	APPLESEED PLACE	$ 11.41	2023	February 2024
31200	Lighting	P70 02003 0065	6468	APPLESEED PLACE	$ 11.41	2023	February 2024
31200	Lighting	P70 02003 0066	6472	APPLESEED PLACE	$ 11.41	2023	February 2024
31200	Lighting	P70 02006 0001	8891	EMERALDGATE	$ 19.45	2023	February 2024
31200	Lighting	P70 02006 0002	8991	DAVIDGATE	$ 19.45	2023	February 2024
31200	Lighting	P70 02006 0003	8981	DAVIDGATE	$ 19.45	2023	February 2024

31200	Lighting	P70 02006 0004	8971	DAVIDGATE	$ 19.45	2023	February 2024
31200	Lighting	P70 02006 0005	8961	DAVIDGATE	$ 19.45	2023	February 2024
31200	Lighting	P70 02006 0006	8951	DAVIDGATE	$ 19.45	2023	February 2024
31200	Lighting	P70 02006 0007	8941	DAVIDGATE	$ 19.45	2023	February 2024
31200	Lighting	P70 02006 0008	8940	DAVIDGATE	$ 19.45	2023	February 2024
31200	Lighting	P70 02006 0009	8960	DAVIDGATE	$ 19.45	2023	February 2024
31200	Lighting	P70 02006 0010	8880	CHRISTYGATE	$ 19.45	2023	February 2024
31200	Lighting	P70 02006 0011	8900	EMERALDGATE	$ 19.45	2023	February 2024
31200	Lighting	P70 02006 0012	8901	EMERALDGATE	$ 19.45	2023	February 2024
31200	Lighting	P70 02006 0013	8821	CHRISTYGATE	$ 19.45	2023	February 2024
31200	Lighting	P70 02006 0014	8811	CHRISTYGATE	$ 19.45	2023	February 2024
31200	Lighting	P70 02006 0015	8830	CHRISTYGATE	$ 19.45	2023	February 2024
31200	Lighting	P70 02006 0016	8840	CHRISTYGATE	$ 19.45	2023	February 2024
31200	Lighting	P70 02006 0017	8850	CHRISTYGATE	$ 19.45	2023	February 2024
31200	Lighting	P70 02006 0018	8860	CHRISTYGATE	$ 19.45	2023	February 2024
31200	Lighting	P70 02006 0019	8870	CHRISTYGATE	$ 19.45	2023	February 2024
31200	Lighting	P70 02006 0020	8811	WATERGATE DR	$ 19.11	2023	February 2024
31200	Lighting	P70 02006 0021	8821	WATERGATE DR	$ 19.11	2023	February 2024
31200	Lighting	P70 02006 0022	8831	WATERGATE DR	$ 19.11	2023	February 2024
31200	Lighting	P70 02006 0023	8841	WATERGATE DR	$ 19.11	2023	February 2024
31200	Lighting	P70 02006 0024	8946	EMERALDGATE DR	$ 19.11	2023	February 2024
31200	Lighting	P70 02006 0025	8936	EMERALDGATE DR	$ 19.11	2023	February 2024
31200	Lighting	P70 02006 0026	8924	EMERALDGATE DR	$ 19.11	2023	February 2024
31200	Lighting	P70 02006 0027	8916	EMERALDGATE DR	$ 19.11	2023	February 2024
31200	Lighting	P70 02006 0028	8908	EMERALDGATE DR	$ 19.11	2023	February 2024
31200	Lighting	P70 02006 0029	8909	EMERALDGATE DR	$ 19.11	2023	February 2024
31200	Lighting	P70 02006 0030	8919	EMERALDGATE DR	$ 19.11	2023	February 2024
31200	Lighting	P70 02006 0031	8927	EMERALDGATE DR	$ 19.11	2023	February 2024
31200	Lighting	P70 02006 0032	8935	EMERALDGATE DR	$ 19.11	2023	February 2024
31200	Lighting	P70 02006 0033	8945	EMERALDGATE DR	$ 19.11	2023	February 2024
31200	Lighting	P70 02006 0034	8953	EMERALDGATE DR	$ 19.11	2023	February 2024
31200	Lighting	P70 02006 0035	8911	DEER KNOLLS	$ 19.11	2023	February 2024
31200	Lighting	P70 02006 0036	8921	DEER KNOLLS	$ 19.11	2023	February 2024
31200	Lighting	P70 02006 0037	8910	DEER KNOLLS	$ 19.11	2023	February 2024
31200	Lighting	P70 02006 0038	8840	WATERGATE DR	$ 19.11	2023	February 2024
31200	Lighting	P70 02006 0039	8850	WATERGATE DR	$ 19.11	2023	February 2024

31200	Lighting	P70 02006 0040	8820	WATERGATE DR	$ 19.11	2023	February 2024
31200	Lighting	P70 02006 0041	8810	WATERGATE DR	$ 19.11	2023	February 2024
31200	Lighting	P70 02007 0001	8931	DAVIDGATE	$ 19.45	2023	February 2024
31200	Lighting	P70 02007 0002	8921	DAVIDGATE	$ 19.45	2023	February 2024
31200	Lighting	P70 02007 0003	8911	DAVIDGATE	$ 19.45	2023	February 2024
31200	Lighting	P70 02007 0004	8901	DAVIDGATE	$ 19.45	2023	February 2024
31200	Lighting	P70 02007 0005	8910	DAVIDGATE	$ 19.45	2023	February 2024
31200	Lighting	P70 02007 0006	8920	DAVIDGATE	$ 19.45	2023	February 2024
31200	Lighting	P70 02007 0007	8930	DAVIDGATE	$ 19.45	2023	February 2024
31200	Lighting	P70 02007 0008	8801	CHRISTYGATE	$ 19.45	2023	February 2024
31200	Lighting	P70 02007 0009	8791	CHRISTYGATE	$ 19.45	2023	February 2024
31200	Lighting	P70 02007 0010	8781	CHRISTYGATE	$ 19.45	2023	February 2024
31200	Lighting	P70 02007 0011	8771	CHRISTYGATE	$ 19.45	2023	February 2024
31200	Lighting	P70 02007 0012	8761	CHRISTYGATE	$ 19.45	2023	February 2024
31200	Lighting	P70 02007 0013	8751	CHRISTYGATE	$ 19.45	2023	February 2024
31200	Lighting	P70 02007 0014	8741	CHRISTYGATE	$ 19.45	2023	February 2024
31200	Lighting	P70 02007 0015	8750	CHRISTYGATE	$ 19.45	2023	February 2024
31200	Lighting	P70 02007 0016	8760	CHRISTYGATE	$ 19.45	2023	February 2024
31200	Lighting	P70 02007 0017	8770	CHRISTYGATE	$ 19.45	2023	February 2024
31200	Lighting	P70 02007 0018	8780	CHRISTYGATE	$ 19.45	2023	February 2024
31200	Lighting	P70 02007 0019	8790	CHRISTYGATE	$ 19.45	2023	February 2024
31200	Lighting	P70 02007 0020	8800	CHRISTYGATE	$ 19.45	2023	February 2024
31200	Lighting	P70 02007 0021	8810	CHRISTYGATE	$ 19.45	2023	February 2024
31200	Lighting	P70 02007 0022	8820	CHRISTYGATE	$ 19.45	2023	February 2024
31200	Lighting	P70 02007 0023	8851	DAVIDGATE	$ 19.45	2023	February 2024
31200	Lighting	P70 02007 0024	8861	DAVIDGATE	$ 19.45	2023	February 2024
31200	Lighting	P70 02007 0025	8871	DAVIDGATE	$ 19.45	2023	February 2024
31200	Lighting	P70 02007 0026	8881	DAVIDGATE	$ 19.45	2023	February 2024
31200	Lighting	P70 02007 0027	8891	DAVIDGATE	$ 19.45	2023	February 2024
31200	Lighting	P70 02007 0028	8900	DAVIDGATE	$ 19.45	2023	February 2024
31200	Lighting	P70 02007 0029	8890	DAVIDGATE	$ 19.45	2023	February 2024
31200	Lighting	P70 02007 0030	8880	DAVIDGATE	$ 19.45	2023	February 2024
31200	Lighting	P70 02007 0031	8870	DAVIDGATE	$ 19.45	2023	February 2024
31200	Lighting	P70 02007 0032	8860	DAVIDGATE	$ 19.45	2023	February 2024
31200	Lighting	P70 02007 0033	8740	CHRISTYGATE	$ 19.45	2023	February 2024
31200	Lighting	P70 02007 0034	8800	WATERGATE DR	$ 19.11	2023	February 2024

31200	Lighting	P70 02007 0035	8780	WATERGATE DR	$ 19.11	2023	February 2024
31200	Lighting	P70 02007 0036	8770	WATERGATE DR	$ 19.11	2023	February 2024
31200	Lighting	P70 02007 0037	8760	WATERGATE DR	$ 19.11	2023	February 2024
31200	Lighting	P70 02007 0038	8750	WATERGATE DR	$ 19.11	2023	February 2024
31200	Lighting	P70 02007 0039	8740	WATERGATE DR	$ 19.11	2023	February 2024
31200	Lighting	P70 02007 0040	8730	WATERGATE DR	$ 19.11	2023	February 2024
31200	Lighting	P70 02007 0041	8720	WATERGATE DR	$ 19.11	2023	February 2024
31200	Lighting	P70 02007 0042	8710	WATERGATE DR	$ 19.11	2023	February 2024
31200	Lighting	P70 02007 0043	8721	WATERGATE DR	$ 19.11	2023	February 2024
31200	Lighting	P70 02007 0044	8731	WATERGATE DR	$ 19.11	2023	February 2024
31200	Lighting	P70 02007 0045	8741	WATERGATE DR	$ 19.11	2023	February 2024
31200	Lighting	P70 02007 0046	8751	WATERGATE DR	$ 19.11	2023	February 2024
31200	Lighting	P70 02007 0047	8761	WATERGATE DR	$ 19.11	2023	February 2024
31200	Lighting	P70 02007 0048	8771	WATERGATE DR	$ 19.11	2023	February 2024
31200	Lighting	P70 02007 0049	8781	WATERGATE DR	$ 19.11	2023	February 2024
31200	Lighting	P70 02007 0050	8791	WATERGATE DR	$ 19.11	2023	February 2024
31200	Lighting	P70 02007 0051	8801	WATERGATE DR	$ 19.11	2023	February 2024
31200	Lighting	P70 02008 0001	8711	CHRISTYGATE	$ 19.45	2023	February 2024
31200	Lighting	P70 02008 0002	8811	DAVIDGATE	$ 19.45	2023	February 2024
31200	Lighting	P70 02008 0003	8821	DAVIDGATE	$ 19.45	2023	February 2024
31200	Lighting	P70 02008 0004	8831	DAVIDGATE	$ 19.45	2023	February 2024
31200	Lighting	P70 02008 0005	8841	DAVIDGATE	$ 19.45	2023	February 2024
31200	Lighting	P70 02008 0006	8851	DAVIDGATE	$ 19.45	2023	February 2024
31200	Lighting	P70 02008 0007	8721	CHRISTYGATE	$ 19.45	2023	February 2024
31200	Lighting	P70 02008 0008	8731	CHRISTYGATE	$ 19.45	2023	February 2024
31200	Lighting	P70 02008 0009	8730	CHRISTYGATE	$ 19.45	2023	February 2024
31200	Lighting	P70 02008 0010	8720	CHRISTYGATE	$ 19.45	2023	February 2024
31200	Lighting	P70 02008 0011	8710	CHRISTYGATE	$ 19.45	2023	February 2024
31200	Lighting	P70 02008 0012	8700	CHRISTYGATE LANE	$ 23.00	2023	February 2024
31200	Lighting	P70 02008 0013	8691	WATERGATE	$ 23.00	2023	February 2024
31200	Lighting	P70 02008 0014	6203	CHARLESGATE	$ 23.00	2023	February 2024
31200	Lighting	P70 02008 0015	6197	CHARLESGATE	$ 23.00	2023	February 2024
31200	Lighting	P70 02008 0016	6191	CHARLESGATE	$ 23.00	2023	February 2024
31200	Lighting	P70 02008 0017	6185	CHARLESGATE	$ 23.00	2023	February 2024
31200	Lighting	P70 02008 0018	6179	CHARLESGATE	$ 23.00	2023	February 2024
31200	Lighting	P70 02008 0019	6173	CHARLESGATE	$ 23.00	2023	February 2024

31200	Lighting	P70 02008 0020	6091	JENNAGATE	$ 23.00	2023	February 2024
31200	Lighting	P70 02008 0021	6186	CHARLESGATE	$ 23.00	2023	February 2024
31200	Lighting	P70 02008 0022	6192	CHARLESGATE	$ 23.00	2023	February 2024
31200	Lighting	P70 02008 0023	6198	CHARLESGATE	$ 23.00	2023	February 2024
31200	Lighting	P70 02008 0024	6216	CHARLESGATE	$ 23.00	2023	February 2024
31200	Lighting	P70 02008 0025	6222	CHARLESGATE	$ 23.00	2023	February 2024
31200	Lighting	P70 02008 0026	6228	CHARLESGATE	$ 23.00	2023	February 2024
31200	Lighting	P70 02008 0027	6234	CHARLESGATE	$ 23.00	2023	February 2024
31200	Lighting	P70 02008 0028	6240	CHARLESGATE	$ 23.00	2023	February 2024
31200	Lighting	P70 02008 0029	6246	CHARLESGATE	$ 23.00	2023	February 2024
31200	Lighting	P70 02008 0030	6252	CHARLESGATE	$ 23.00	2023	February 2024
31200	Lighting	P70 02008 0031	8700	WATERGATE DR	$ 19.11	2023	February 2024
31200	Lighting	P70 02008 0032	8701	WATERGATE DR	$ 19.11	2023	February 2024
31200	Lighting	P70 02008 0033	8711	WATERGATE DR	$ 19.11	2023	February 2024
31200	Lighting	P70 02009 0001	6081	JENNAGATE LANE	$ 23.00	2023	February 2024
31200	Lighting	P70 02009 0002	6071	JENNAGATE LANE	$ 23.00	2023	February 2024
31200	Lighting	P70 02009 0003	6061	JENNAGATE LANE	$ 23.00	2023	February 2024
31200	Lighting	P70 02009 0004	6051	JENNAGATE LANE	$ 23.00	2023	February 2024
31200	Lighting	P70 02009 0005	6041	JENNAGATE LANE	$ 23.00	2023	February 2024
31200	Lighting	P70 02009 0006	8030	CHIPGATE COURT	$ 23.00	2023	February 2024
31200	Lighting	P70 02009 0007	8040	CHIPGATE COURT	$ 23.00	2023	February 2024
31200	Lighting	P70 02009 0008	8050	CHIPGATE COURT	$ 23.00	2023	February 2024
31200	Lighting	P70 02009 0009	8041	CHIPGATE COURT	$ 23.00	2023	February 2024
31200	Lighting	P70 02009 0010	6021	JENNAGATE LANE	$ 23.00	2023	February 2024
31200	Lighting	P70 02009 0011	6011	JENNAGATE LANE	$ 23.00	2023	February 2024
31200	Lighting	P70 02009 0012	6219	SHULL ROAD	$ 23.00	2023	February 2024
31200	Lighting	P70 02009 0013	6227	SHULL ROAD	$ 23.00	2023	February 2024
31200	Lighting	P70 02009 0014	6001	JENNAGATE LANE	$ 23.00	2023	February 2024
31200	Lighting	P70 02009 0015	6000	JENNAGATE LANE	$ 23.00	2023	February 2024
31200	Lighting	P70 02009 0016	6010	JENNAGATE LANE	$ 23.00	2023	February 2024
31200	Lighting	P70 02009 0017	6020	JENNAGATE LANE	$ 23.00	2023	February 2024
31200	Lighting	P70 02009 0018	6030	JENNAGATE LANE	$ 23.00	2023	February 2024
31200	Lighting	P70 02009 0019	6040	JENNAGATE LANE	$ 23.00	2023	February 2024
31200	Lighting	P70 02009 0020	6050	JENNAGATE LANE	$ 23.00	2023	February 2024
31200	Lighting	P70 02009 0021	6060	JENNAGATE LANE	$ 23.00	2023	February 2024
31200	Lighting	P70 02009 0022	8000	TERRYGATE COURT	$ 23.00	2023	February 2024

31200	Lighting	P70 02009 0023	6080	JENNAGATE LANE	$ 23.00	2023	February 2024
31200	Lighting	P70 02009 0024	6090	JENNAGATE LANE	$ 23.00	2023	February 2024
31200	Lighting	P70 02009 0025	8011	TERRYGATE COURT	$ 23.00	2023	February 2024
31200	Lighting	P70 02009 0026	8021	TERRYGATE COURT	$ 23.00	2023	February 2024
31200	Lighting	P70 02009 0027	8031	TERRYGATE COURT	$ 23.00	2023	February 2024
31200	Lighting	P70 02009 0028	8041	TERRYGATE COURT	$ 23.00	2023	February 2024
31200	Lighting	P70 02009 0029	8051	TERRYGATE COURT	$ 23.00	2023	February 2024
31200	Lighting	P70 02009 0030	8061	TERRYGATE COURT	$ 23.00	2023	February 2024
31200	Lighting	P70 02009 0031	8071	TERRYGATE COURT	$ 23.00	2023	February 2024
31200	Lighting	P70 02009 0032	8081	TERRYGATE COURT	$ 23.00	2023	February 2024
31200	Lighting	P70 02009 0033	8091	TERRYGATE COURT	$ 23.00	2023	February 2024
31200	Lighting	P70 02009 0034	8090	TERRYGATE COURT	$ 23.00	2023	February 2024
31200	Lighting	P70 02009 0035	8040	TERRYGATE COURT	$ 23.00	2023	February 2024
31200	Lighting	P70 02009 0036	8030	TERRYGATE COURT	$ 23.00	2023	February 2024
31200	Lighting	P70 02009 0037	8020	TERRYGATE COURT	$ 23.00	2023	February 2024
31200	Lighting	P70 02009 0038	8010	TERRYGATE COURT	$ 23.00	2023	February 2024
31200	Lighting	P70 02019 0001	7490	BRIDGEWATER	$ 27.07	2023	February 2024
31200	Lighting	P70 02019 0002	4420	TAYLORSVILLE RD	$ 27.07	2023	February 2024
31200	Lighting	P70 02019 0003	4374	TAYLORSVILLE RD	$ 27.07	2023	February 2024
31200	Lighting	P70 02019 0004		BRIDGEWATER RD	$ 27.07	2023	February 2024
31200	Lighting	P70 02021 0001	5990	FOX TRACE	$ 24.54	2023	February 2024
31200	Lighting	P70 02021 0010	5995	FOX TRACE	$ 24.54	2023	February 2024
31200	Lighting	P70 02026 0002		WAYNETOWNE COURT	$ 158.95	2023	February 2024
31200	Lighting	P70 02202 0001	6301	OAK RIDGE	$ 57.41	2023	February 2024
31200	Lighting	P70 02202 0002	6121	OAK RIDGE	$ 57.41	2023	February 2024
31200	Lighting	P70 02202 0003	6111	OAK RIDGE	$ 57.41	2023	February 2024
31200	Lighting	P70 02202 0004	6101	OAK RIDGE	$ 57.41	2023	February 2024
31200	Lighting	P70 02202 0005	6091	OAK RIDGE	$ 57.41	2023	February 2024
31200	Lighting	P70 02202 0006	6081	OAK RIDGE	$ 57.41	2023	February 2024
31200	Lighting	P70 02202 0007	6370	PIN OAK COURT	$ 57.41	2023	February 2024
31200	Lighting	P70 02202 0008	6380	PIN OAK COURT	$ 57.41	2023	February 2024
31200	Lighting	P70 02202 0009	6394	PIN OAK COURT	$ 57.41	2023	February 2024
31200	Lighting	P70 02202 0010	6399	PIN OAK COURT	$ 57.41	2023	February 2024
31200	Lighting	P70 02202 0011	6387	PIN OAK	$ 57.41	2023	February 2024
31200	Lighting	P70 02202 0012	6375	PIN OAK	$ 57.41	2023	February 2024
31200	Lighting	P70 02202 0013	6061	PIN OAK	$ 57.41	2023	February 2024

31200	Lighting	P70 02202 0014	6045	OAK RIDGE	$	57.41	2023	February 2024
31200	Lighting	P70 02202 0015	6025	OAK RIDGE	$	57.41	2023	February 2024
31200	Lighting	P70 02202 0016	6009	OAK RIDGE	$	57.41	2023	February 2024
31200	Lighting	P70 02202 0017	5995	OAK RIDGE	$	57.41	2023	February 2024
31200	Lighting	P70 02202 0018	5981	OAK RIDGE	$	57.41	2023	February 2024
31200	Lighting	P70 02202 0019	5967	OAK RIDGE	$	57.41	2023	February 2024
31200	Lighting	P70 02202 0020	5953	OAK RIDGE	$	57.41	2023	February 2024
31200	Lighting	P70 02202 0021	6377	SCARLET OAK DR	$	57.41	2023	February 2024
31200	Lighting	P70 02202 0022	5968	OAK RIDGE	$	57.41	2023	February 2024
31200	Lighting	P70 02202 0023	6088	OAK RIDGE	$	57.41	2023	February 2024
31200	Lighting	P70 02202 0024	6002	OAK RIDGE	$	57.41	2023	February 2024
31200	Lighting	P70 02202 0025	6016	OAK RIDGE	$	57.41	2023	February 2024
31200	Lighting	P70 02202 0026	6044	OAK RIDGE	$	57.41	2023	February 2024
31200	Lighting	P70 02202 0027	6054	OAK RIDGE	$	57.41	2023	February 2024
31200	Lighting	P70 02202 0028	6064	OAK RIDGE	$	57.41	2023	February 2024
31200	Lighting	P70 02202 0029	6074	OAK RIDGE	$	57.41	2023	February 2024
31200	Lighting	P70 02202 0030	6084	OAK RIDGE	$	57.41	2023	February 2024
31200	Lighting	P70 02202 0031	6094	OAK RIDGE	$	57.41	2023	February 2024
31200	Lighting	P70 02202 0032	6245	WHITE OAK WAY	$	57.41	2023	February 2024
31200	Lighting	P70 02202 0033	6231	WHITE OAK WAY	$	57.41	2023	February 2024
31200	Lighting	P70 02202 0034	6219	WHITE OAK WAY	$	57.41	2023	February 2024
31200	Lighting	P70 02202 0035	6205	WHITE OAK WAY	$	57.41	2023	February 2024
31200	Lighting	P70 02202 0036	6191	WHITE OAK WAY	$	57.41	2023	February 2024
31200	Lighting	P70 02202 0037	6177	WHITE OAK WAY	$	57.41	2023	February 2024
31200	Lighting	P70 02202 0038	6181	WHITE OAK WAY	$	57.41	2023	February 2024
31200	Lighting	P70 02202 0039	6195	WHITE OAK WAY	$	57.41	2023	February 2024
31200	Lighting	P70 02202 0040	6209	WHITE OAK WAY	$	57.41	2023	February 2024
31200	Lighting	P70 02202 0041	6223	WHITE OAK WAY	$	57.41	2023	February 2024
31200	Lighting	P70 02202 0042	6237	WHITE OAK WAY	$	57.41	2023	February 2024
31200	Lighting	P70 02202 0043	6251	WHITE OAK WAY	$	57.41	2023	February 2024
31200	Lighting	P70 02202 0044	6265	WHITE OAK WAY	$	57.41	2023	February 2024
31200	Lighting	P70 02203 0001	5945	OAK CREEK TRAIL	$	42.11	2023	February 2024
31200	Lighting	P70 02203 0002	6325	OAK CREEK TRAIL	$	42.11	2023	February 2024
31200	Lighting	P70 02203 0003	6295	OAK RIDGE	$	42.11	2023	February 2024
31200	Lighting	P70 02203 0004	6281	OAK RIDGE	$	42.11	2023	February 2024
31200	Lighting	P70 02203 0005	6267	OAK RIDGE	$	42.11	2023	February 2024

31200	Lighting	P70 02203 0006	5981	LAUREL LANE	$	42.11	2023	February 2024
31200	Lighting	P70 02203 0007	5967	LAUREL LANE	$	42.11	2023	February 2024
31200	Lighting	P70 02203 0008	6304	OAK RIDGE	$	42.11	2023	February 2024
31200	Lighting	P70 02203 0009	6294	OAK RIDGE	$	42.11	2023	February 2024
31200	Lighting	P70 02203 0010	6284	OAK RIDGE	$	42.11	2023	February 2024
31200	Lighting	P70 02203 0011	6264	OAK RIDGE	$	42.11	2023	February 2024
31200	Lighting	P70 02203 0012	6234	OAK RIDGE	$	42.11	2023	February 2024
31200	Lighting	P70 02203 0013	6195	BLACK OAK PLACE	$	42.11	2023	February 2024
31200	Lighting	P70 02203 0014	6075	WHITE OAK WAY	$	42.11	2023	February 2024
31200	Lighting	P70 02203 0015	6190	BLACK OAK PLACE	$	42.11	2023	February 2024
31200	Lighting	P70 02203 0016	6099	WHITE OAK WAY	$	42.11	2023	February 2024
31200	Lighting	P70 02203 0017	6111	WHITE OAK WAY	$	42.11	2023	February 2024
31200	Lighting	P70 02203 0018	6135	WHITE OAK WAY	$	42.11	2023	February 2024
31200	Lighting	P70 02203 0019	6149	WHITE OAK WAY	$	42.11	2023	February 2024
31200	Lighting	P70 02203 0020	6163	WHITE OAK WAY	$	42.11	2023	February 2024
31200	Lighting	P70 02203 0021	6167	WHITE OAK WAY	$	42.11	2023	February 2024
31200	Lighting	P70 02203 0022	6153	WHITE OAK WAY	$	42.11	2023	February 2024
31200	Lighting	P70 02203 0023	6139	WHITE OAK WAY	$	42.11	2023	February 2024
31200	Lighting	P70 02203 0024	6129	WHITE OAK WAY	$	42.11	2023	February 2024
31200	Lighting	P70 02203 0025	6124	WHITE OAK WAY	$	42.11	2023	February 2024
31200	Lighting	P70 02203 0026	6114	WHITE OAK WAY	$	42.11	2023	February 2024
31200	Lighting	P70 02203 0027	6104	WHITE OAK WAY	$	42.11	2023	February 2024
31200	Lighting	P70 02203 0028	6090	WHITE OAK WAY	$	42.11	2023	February 2024
31200	Lighting	P70 02203 0029	6080	WHITE OAK WAY	$	42.11	2023	February 2024
31200	Lighting	P70 02203 0030	6070	WHITE OAK WAY	$	42.11	2023	February 2024
31200	Lighting	P70 02203 0031	6211	BLACK OAK PLACE	$	55.72	2023	February 2024
31200	Lighting	P70 02203 0032	6229	BLACK OAK PLACE	$	55.72	2023	February 2024
31200	Lighting	P70 02203 0033	6249	BLACK OAK PLACE	$	55.72	2023	February 2024
31200	Lighting	P70 02203 0034	6265	BLACK OAK PLACE	$	55.72	2023	February 2024
31200	Lighting	P70 02203 0035	6252	BLACK OAK PLACE	$	55.72	2023	February 2024
31200	Lighting	P70 02203 0036	6236	BLACK OAK PLACE	$	55.72	2023	February 2024
31200	Lighting	P70 02203 0037	5995	LAUREL LANE	$	55.72	2023	February 2024
31200	Lighting	P70 02203 0038	6009	LAUREL LANE	$	55.72	2023	February 2024
31200	Lighting	P70 02203 0039	6023	LAUREL LANE	$	55.72	2023	February 2024
31200	Lighting	P70 02203 0040	6037	LAUREL LANE	$	55.72	2023	February 2024
31200	Lighting	P70 02203 0041	6055	LAUREL LANE	$	55.72	2023	February 2024

31200	Lighting	P70 02203 0042	6070	LAUREL LANE	$	55.72	2023	February 2024
31200	Lighting	P70 02203 0043	6056	LAUREL LANE	$	55.72	2023	February 2024
31200	Lighting	P70 02203 0044	6040	LAUREL LANE	$	55.72	2023	February 2024
31200	Lighting	P70 02203 0045	6024	LAUREL LANE	$	55.72	2023	February 2024
31200	Lighting	P70 02203 0046	6006	LAUREL LANE	$	55.72	2023	February 2024
31200	Lighting	P70 02203 0047	5990	LAUREL LANE	$	55.72	2023	February 2024
31200	Lighting	P70 02211 0001	5932	OAK CREEK TRAIL	$	97.15	2023	February 2024
31200	Lighting	P70 02211 0002	5920	OAK CREEK TRAIL	$	97.15	2023	February 2024
31200	Lighting	P70 02211 0003	5908	OAK CREEK TRAIL	$	97.15	2023	February 2024
31200	Lighting	P70 02211 0004	5896	OAK CREEK TRAIL	$	97.15	2023	February 2024
31200	Lighting	P70 02211 0005	5884	OAK CREEK TRAIL	$	97.15	2023	February 2024
31200	Lighting	P70 02211 0006	5881	OAK CREEK TRAIL	$	97.15	2023	February 2024
31200	Lighting	P70 02211 0007	5897	OAK CREEK TRAIL	$	97.15	2023	February 2024
31200	Lighting	P70 02211 0008	5892	RED OAK COURT	$	97.15	2023	February 2024
31200	Lighting	P70 02211 0009	5891	RED OAK COURT	$	97.15	2023	February 2024
31200	Lighting	P70 02211 0010	5901	RED OAK COURT	$	97.15	2023	February 2024
31200	Lighting	P70 02211 0011	5911	RED OAK COURT	$	97.15	2023	February 2024
31200	Lighting	P70 02211 0012	5921	OAK CREEK TRAIL	$	97.15	2023	February 2024
31200	Lighting	P70 02211 0013	5933	OAK CREEK TRAIL	$	97.15	2023	February 2024
31200	Lighting	P70 02211 0014	5872	OAK CREEK TRAIL	$	60.72	2023	February 2024
31200	Lighting	P70 02211 0015	5860	OAK CREEK TRAIL	$	60.72	2023	February 2024
31200	Lighting	P70 02211 0016	5848	OAK CREEK TRAIL	$	60.72	2023	February 2024
31200	Lighting	P70 02211 0017	5836	OAK CREEK TRAIL	$	60.72	2023	February 2024
31200	Lighting	P70 02211 0018	5824	OAK CREEK TRAIL	$	60.72	2023	February 2024
31200	Lighting	P70 02211 0019	5812	OAK CREEK TRAIL	$	60.72	2023	February 2024
31200	Lighting	P70 02211 0020	5800	OAK CREEK TRAIL	$	60.72	2023	February 2024
31200	Lighting	P70 02211 0021	5788	OAK CREEK TRAIL	$	60.72	2023	February 2024
31200	Lighting	P70 02211 0022	5776	OAK CREEK TRAIL	$	60.72	2023	February 2024
31200	Lighting	P70 02211 0023	5764	OAK CREEK TRAIL	$	60.72	2023	February 2024
31200	Lighting	P70 02211 0024	5752	OAK CREEK TRAIL	$	60.72	2023	February 2024
31200	Lighting	P70 02211 0025	5740	OAK CREEK TRAIL	$	60.72	2023	February 2024
31200	Lighting	P70 02211 0026	5741	OAK CREEK TRAIL	$	60.72	2023	February 2024
31200	Lighting	P70 02211 0027	5751	OAK CREEK TRAIL	$	60.72	2023	February 2024
31200	Lighting	P70 02211 0028	5763	OAK CREEK TRAIL	$	60.72	2023	February 2024
31200	Lighting	P70 02211 0029	5775	OAK CREEK TRAIL	$	60.72	2023	February 2024
31200	Lighting	P70 02211 0030	5811	OAK CREEK TRAIL	$	60.72	2023	February 2024

31200	Lighting	P70 02211 0031	5841	OAK CREEK TRAIL	$	60.72	2023	February 2024
31200	Lighting	P70 02211 0032	5855	OAK CREEK TRAIL	$	60.72	2023	February 2024
31200	Lighting	P70 02211 0033	5869	OAK CREEK TRAIL	$	60.72	2023	February 2024
31200	Lighting	P70 02211 0034	5878	RED OAK COURT	$	60.72	2023	February 2024
31200	Lighting	P70 02211 0035	5864	RED OAK COURT	$	60.72	2023	February 2024
31200	Lighting	P70 02211 0036	5850	RED OAK COURT	$	60.72	2023	February 2024
31200	Lighting	P70 02211 0037	5758	RED OAK COURT	$	60.72	2023	February 2024
31200	Lighting	P70 02211 0038	5867	RED OAK COURT	$	60.72	2023	February 2024
31200	Lighting	P70 02211 0039	5879	RED OAK COURT	$	60.72	2023	February 2024
31200	Lighting	P70 02211 0040	6224	OAK RIDGE	$	59.20	2023	February 2024
31200	Lighting	P70 02211 0041	6214	OAK RIDGE	$	59.20	2023	February 2024
31200	Lighting	P70 02211 0042	6060	WHITE OAK WAY	$	59.20	2023	February 2024
31200	Lighting	P70 02211 0043	6050	WHITE OAK WAY	$	59.20	2023	February 2024
31200	Lighting	P70 02211 0044	6040	WHITE OAK WAY	$	59.20	2023	February 2024
31200	Lighting	P70 02211 0045	6030	WHITE OAK WAY	$	59.20	2023	February 2024
31200	Lighting	P70 02211 0046	6017	WHITE OAK WAY	$	59.20	2023	February 2024
31200	Lighting	P70 02211 0047	6021	WHITE OAK WAY	$	59.20	2023	February 2024
31200	Lighting	P70 02211 0048	6035	WHITE OAK WAY	$	59.20	2023	February 2024
31200	Lighting	P70 02211 0049	4248	SILVER OAK WAY	$	59.20	2023	February 2024
31200	Lighting	P70 02211 0050	4242	SILVER OAK WAY	$	59.20	2023	February 2024
31200	Lighting	P70 02211 0051	4236	SILVER OAK WAY	$	59.20	2023	February 2024
31200	Lighting	P70 02211 0052	4239	SILVER OAK WAY	$	59.20	2023	February 2024
31200	Lighting	P70 02211 0053	4245	SILVER OAK WAY	$	59.20	2023	February 2024
31200	Lighting	P70 02211 0054	4251	SILVER OAK WAY	$	59.20	2023	February 2024
31200	Lighting	P70 02211 0055	6253	OAK RIDGE	$	59.20	2023	February 2024
31200	Lighting	P70 02211 0056	4230	SILVER OAK WAY	$	42.11	2023	February 2024
31200	Lighting	P70 02211 0057	4224	SILVER OAK WAY	$	42.11	2023	February 2024
31200	Lighting	P70 02211 0058	4218	SILVER OAK WAY	$	42.11	2023	February 2024
31200	Lighting	P70 02211 0059	4212	SILVER OAK WAY	$	42.11	2023	February 2024
31200	Lighting	P70 02211 0060	6001	WHITE OAK WAY	$	42.11	2023	February 2024
31200	Lighting	P70 02211 0061	4179	SILVER OAK WAY	$	42.11	2023	February 2024
31200	Lighting	P70 02211 0062	4185	SILVER OAK WAY	$	42.11	2023	February 2024
31200	Lighting	P70 02211 0063	4191	SILVER OAK WAY	$	42.11	2023	February 2024
31200	Lighting	P70 02211 0064	4197	SILVER OAK WAY	$	42.11	2023	February 2024
31200	Lighting	P70 02211 0065	4203	SILVER OAK WAY	$	42.11	2023	February 2024
31200	Lighting	P70 02211 0066	4209	SILVER OAK WAY	$	42.11	2023	February 2024

31200	Lighting	P70 02211 0067	4215	SILVER OAK WAY	$	42.11	2023	February 2024
31200	Lighting	P70 02211 0068	4221	SILVER OAK WAY	$	42.11	2023	February 2024
31200	Lighting	P70 02211 0069	4227	SILVER OAK WAY	$	42.11	2023	February 2024
31200	Lighting	P70 02211 0070	4233	SILVER OAK WAY	$	42.11	2023	February 2024
31200	Lighting	P70 02211 0071	6013	WHITE OAK WAY	$	63.15	2023	February 2024
31200	Lighting	P70 02211 0072	6009	WHITE OAK WAY	$	63.15	2023	February 2024
31200	Lighting	P70 02211 0073	6005	WHITE OAK WAY	$	63.15	2023	February 2024
31200	Lighting	P70 02211 0074	4173	SILVER OAK WAY	$	63.15	2023	February 2024
31200	Lighting	P70 02211 0075	4167	SILVER OAK WAY	$	63.15	2023	February 2024
31200	Lighting	P70 02211 0076	4161	SILVER OAK WAY	$	63.15	2023	February 2024
31200	Lighting	P70 02211 0077	4170	SILVER OAK WAY	$	63.15	2023	February 2024
31200	Lighting	P70 02211 0078	4164	SILVER OAK WAY	$	63.15	2023	February 2024
31200	Lighting	P70 02211 0079	4158	SILVER OAK WAY	$	63.15	2023	February 2024
31200	Lighting	P70 02211 0080	3062	BURR OAK	$	63.15	2023	February 2024
31200	Lighting	P70 02211 0081	3056	BURR OAK	$	63.15	2023	February 2024
31200	Lighting	P70 02211 0082	3050	BURR OAK	$	63.15	2023	February 2024
31200	Lighting	P70 02211 0083	3059	BURR OAK	$	63.15	2023	February 2024
31200	Lighting	P70 02211 0084	3053	BURR OAK	$	63.15	2023	February 2024
31200	Lighting	P70 02211 0085	3047	BURR OAK	$	63.15	2023	February 2024
31200	Lighting	P70 03907 0009	5980	FISHBURG	$	22.94	2023	February 2024
31200	Lighting	P70 03909 0039	7200	BRANDT PIKE	$	26.87	2023	February 2024
31200	Lighting	P70 03909 0043	7161	BRANDT PIKE	$	26.84	2023	February 2024
31200	Lighting	P70 03909 0142	7161	BRANDT PIKE	$	26.84	2023	February 2024
31200	Lighting	P70 03911 0037	5870	FISHBURG	$	22.94	2023	February 2024
31200	Lighting	P70 03911 0040	5870	FISHBURG	$	22.94	2023	February 2024
31200	Lighting	P70 03911 0041	5856	FISHBURG	$	22.94	2023	February 2024
31200	Lighting	P70 03911 0042	5828	FISHBURG	$	22.94	2023	February 2024
31200	Lighting	P70 03911 0043	5960	FISHBURG	$	22.94	2023	February 2024
31200	Lighting	P70 03911 0045	5970	FISHBURG	$	22.94	2023	February 2024
31200	Lighting	P70 03911 0048	5828	FISHBURG	$	22.94	2023	February 2024
31200	Lighting	P70 03911 0049	5926	FISHBURG	$	22.94	2023	February 2024
31200	Lighting	P70 03912 0017		FISHBURG	$	24.32	2023	February 2024
31200	Lighting	P70 03912 0017		FISHBURG	$	24.32	2023	February 2024
31200	Lighting	P70 03912 0020	5566	CHAMBERSBURG	$	25.32	2023	February 2024
31200	Lighting	P70 03912 0023	5119	FISHBURG	$	25.68	2023	February 2024
31200	Lighting	P70 03912 0024	5131	FISHBURG	$	25.68	2023	February 2024

31200	Lighting	P70 03912 0025	5075	FISHBURG	$	25.68	2023	February 2024
31200	Lighting	P70 03912 0032	5528	CHAMBERSBURG	$	25.32	2023	February 2024
31200	Lighting	P70 03912 0040		FISHBURG	$	24.32	2023	February 2024
31200	Lighting	P70 03912 0047	5620	CHAMBERSBURG	$	25.32	2023	February 2024
31200	Lighting	P70 04001 0006	6225	TAYLORSVILLE	$	22.54	2023	February 2024
31200	Lighting	P70 04001 0022	6430	TAYLORSVILLE RD	$	26.02	2023	February 2024
31200	Lighting	P70 04001 0024	6410	TAYLORSVILLE RD	$	26.02	2023	February 2024
31200	Lighting	P70 04001 0025	6488	TAYLORSVILLE RD	$	26.02	2023	February 2024
31200	Lighting	P70 04001 0028	6524	TAYLORSVILLE RD	$	26.02	2023	February 2024
31200	Lighting	P70 04001 0049	6548	TAYLORSVILLE RD	$	26.02	2023	February 2024
31200	Lighting	P70 04001 0050	6500	TAYLORSVILLE RD	$	26.02	2023	February 2024
31200	Lighting	P70 04001 0054	6422	TAYLORSVILLE RD	$	26.02	2023	February 2024
31200	Lighting	P70 04001 0060	6388	TAYLORSVILLE RD	$	26.02	2023	February 2024
31200	Lighting	P70 04001 0078	6273	TAYLORSVILLE	$	22.54	2023	February 2024
31200	Lighting	P70 04003 0008	4760	FISHBURG	$	24.54	2023	February 2024
31200	Lighting	P70 04003 0010	4840	FISHBURG	$	24.54	2023	February 2024
31200	Lighting	P70 04003 0011	4850	FISHBURG	$	24.54	2023	February 2024
31200	Lighting	P70 04003 0012	4866	FISHBURG	$	24.54	2023	February 2024
31200	Lighting	P70 04003 0013	4882	FISHBURG	$	24.54	2023	February 2024
31200	Lighting	P70 04003 0015	5854	PENNSWOOD	$	584.22	2023	February 2024
31200	Lighting	P70 04003 0026	5508	OLD TROY PIKE	$	23.21	2023	February 2024
31200	Lighting	P70 04003 0061	4876	FISHBURG	$	24.54	2023	February 2024
31200	Lighting	P70 04003 0062	4788	FISHBURG	$	24.54	2023	February 2024
31200	Lighting	P70 04003 0071	5560	OLD TROY PIKE	$	23.21	2023	February 2024
31200	Lighting	P70 04003 0104	4704	FISHBURG	$	24.54	2023	February 2024
31200	Lighting	P70 04003 0109	4782	FISHBURG	$	24.54	2023	February 2024
31200	Lighting	P70 04003 0113	4792	FISHBURG	$	24.54	2023	February 2024
31200	Lighting	P70 04003 0118	4750	FISHBURG	$	24.54	2023	February 2024
31200	Lighting	P70 04003 0122	4882	FISHBURG	$	24.54	2023	February 2024
31200	Lighting	P70 04003 0145	5854	PENNSWOOD	$	1,314.49	2023	February 2024
31200	Lighting	P70 04003 0154	4830	FISHBURG	$	24.54	2023	February 2024
31200	Lighting	P70 04004 0007	6865	OLD TROY PIKE	$	31.85	2023	February 2024
31200	Lighting	P70 04004 0014	6855	OLD TROY PIKE	$	31.85	2023	February 2024
31200	Lighting	P70 04004 0019	6815	OLD TROY PIKE	$	31.85	2023	February 2024
31200	Lighting	P70 04004 0037	6875	OLD TROY PIKE	$	31.85	2023	February 2024
31200	Lighting	P70 04005 0007	4928	TAYLORSVILLE RD	$	36.48	2023	February 2024

31200	Lighting	P70 04005 0055	5201	TAYLORSVILLE RD	$	36.48	2023	February 2024
31200	Lighting	P70 04005 0061	5086	TAYLORSVILLE RD	$	36.48	2023	February 2024
31200	Lighting	P70 04005 0065	5239	TAYLORSVILLE ROAD	$	89.14	2023	February 2024
31200	Lighting	P70 04005 0097	7737	WAYNETOWNE COURT	$	793.38	2023	February 2024
31200	Lighting	P70 04005 0098		TAYLORSVILLE ROAD	$	26.96	2023	February 2024
31200	Lighting	P70 04005 0100		TAYLORSVILLE ROAD	$	281.38	2023	February 2024
31200	Lighting	P70 04005 0104	7764	WAYNETOWNE COURT	$	29.20	2023	February 2024
31200	Lighting	P70 04005 0118	5229	TAYLORSVILLE ROAD	$	29.48	2023	February 2024
31200	Lighting	P70 04005 0121		WAYNETOWNE COURT	$	54.45	2023	February 2024
31200	Lighting	P70 04005 0126	5227	TAYLORSVILLE ROAD	$	33.88	2023	February 2024
31200	Lighting	P70 04006 0020	8275	ST. RT. 202	$	34.39	2023	February 2024
31200	Lighting	P70 04006 0021	8980	OLD TROY PIKE	$	34.39	2023	February 2024
31200	Lighting	P70 04006 0022	8970	OLD TROY PIKE	$	34.39	2023	February 2024
31200	Lighting	P70 04006 0110	5475	KELLENBURGER	$	34.39	2023	February 2024
31200	Lighting	P70 04006 0114	5475	KELLENBURGER	$	34.39	2023	February 2024
31200	Lighting	P70 04009 0007	4725	TAYLORSVILLE RD	$	27.07	2023	February 2024
31200	Lighting	P70 04009 0030	4401	TAYLORSVILLE RD	$	27.07	2023	February 2024
31200	Lighting	P70 04009 0048	4782	TAYLORSVILLE RD	$	23.21	2023	February 2024
31200	Lighting	P70 04009 0053		TAYLORSVILLE RD	$	27.07	2023	February 2024
31200	Lighting	P70 04009 0054	7745	BRIDGEWATER	$	27.07	2023	February 2024
31200	Lighting	P70 04009 0055	7571	BRIDGEWATER	$	27.07	2023	February 2024
31200	Lighting	P70 04009 0056	7749	BRIDGEWATER	$	27.07	2023	February 2024
31200	Lighting	P70 04009 0061	7751	BRIDGEWATER	$	27.07	2023	February 2024
31200	Lighting	P70 04009 0076	7650	TIMBERCREST	$	27.07	2023	February 2024
31200	Lighting	P70 04009 0081	4470	TAYLORSVILLE RD	$	27.07	2023	February 2024
31200	Lighting	P70 04009 0084	4514	TAYLORSVILLE RD	$	27.07	2023	February 2024
31200	Lighting	P70 50007 0008	7566	MOUNT HOOD	$	10.39	2023	February 2024
31200	Lighting	P70 50007 0009	7568	MOUNT HOOD	$	10.39	2023	February 2024
31200	Lighting	P70 50007 0010	7570	MOUNT HOOD	$	10.39	2023	February 2024
31200	Lighting	P70 50007 0011	7572	MOUNT HOOD	$	10.39	2023	February 2024
31200	Lighting	P70 50007 0012	7574	MOUNT HOOD	$	10.39	2023	February 2024
31200	Lighting	P70 50007 0013	7576	MOUNT HOOD	$	10.39	2023	February 2024
31200	Lighting	P70 50007 0014	7578	MOUNT HOOD	$	10.39	2023	February 2024
31200	Lighting	P70 50007 0015	7582	MOUNT HOOD	$	10.39	2023	February 2024
31200	Lighting	P70 50007 0016	7584	MOUNT HOOD	$	10.39	2023	February 2024
31200	Lighting	P70 50007 0017	7586	MOUNT HOOD	$	10.39	2023	February 2024

31200	Lighting	P70 50007 0018	7588	MOUNT HOOD	$	10.39	2023	February 2024
31200	Lighting	P70 50007 0019	7590	MOUNT HOOD	$	10.39	2023	February 2024
31200	Lighting	P70 50007 0020	7592	MOUNT HOOD	$	10.39	2023	February 2024
31200	Lighting	P70 50007 0021	7594	MOUNT HOOD	$	10.39	2023	February 2024
31200	Lighting	P70 50007 0036	7630	MOUNT HOOD	$	10.39	2023	February 2024
31200	Lighting	P70 50007 0037	7632	MOUNT HOOD	$	10.39	2023	February 2024
31200	Lighting	P70 50007 0038	7634	MOUNT HOOD	$	10.39	2023	February 2024
31200	Lighting	P70 50007 0039	7636	MOUNT HOOD	$	10.39	2023	February 2024
31200	Lighting	P70 50007 0040	7638	MOUNT HOOD	$	10.39	2023	February 2024
31200	Lighting	P70 50007 0041	7640	MOUNT HOOD	$	10.39	2023	February 2024
31200	Lighting	P70 50007 0042	7642	MOUNT HOOD	$	10.39	2023	February 2024
31200	Lighting	P70 50205 0001	5745	TROY VILLA	$	10.02	2023	February 2024
31200	Lighting	P70 50205 0002	5743	TROY VILLA	$	10.02	2023	February 2024
31200	Lighting	P70 50205 0003	5741	TROY VILLA	$	10.02	2023	February 2024
31200	Lighting	P70 50205 0004	5747	TROY VILLA	$	10.02	2023	February 2024
31200	Lighting	P70 50205 0005	5753	TROY VILLA	$	10.02	2023	February 2024
31200	Lighting	P70 50205 0006	5751	TROY VILLA	$	10.02	2023	February 2024
31200	Lighting	P70 50205 0007	5749	TROY VILLA	$	10.02	2023	February 2024
31200	Lighting	P70 50205 0008	5755	TROY VILLA	$	10.02	2023	February 2024
31200	Lighting	P70 50205 0009	5761	TROY VILLA	$	10.02	2023	February 2024
31200	Lighting	P70 50205 0010	5759	TROY VILLA	$	10.02	2023	February 2024
31200	Lighting	P70 50205 0011	5757	TROY VILLA	$	10.02	2023	February 2024
31200	Lighting	P70 50205 0012	5763	TROY VILLA	$	10.02	2023	February 2024
31200	Lighting	P70 50205 0013	5769	TROY VILLA	$	10.02	2023	February 2024
31200	Lighting	P70 50205 0014	5767	TROY VILLA	$	10.02	2023	February 2024
31200	Lighting	P70 50205 0015	5765	TROY VILLA	$	10.02	2023	February 2024
31200	Lighting	P70 50205 0016	5771	TROY VILLA	$	10.02	2023	February 2024
31200	Lighting	P70 50205 0017	5737	TROY VILLA	$	10.02	2023	February 2024
31200	Lighting	P70 50205 0018	5735	TROY VILLA	$	10.02	2023	February 2024
31200	Lighting	P70 50205 0019	5733	TROY VILLA	$	10.02	2023	February 2024
31200	Lighting	P70 50205 0020	5739	TROY VILLA	$	10.02	2023	February 2024
31200	Lighting	P70 50205 0021	5729	TROY VILLA	$	10.02	2023	February 2024
31200	Lighting	P70 50205 0022	5727	TROY VILLA	$	10.02	2023	February 2024
31200	Lighting	P70 50205 0023		TROY VILLA	$	10.02	2023	February 2024
31200	Lighting	P70 50205 0024	5731	TROY VILLA	$	10.02	2023	February 2024
31200	Lighting	P70 50205 0025	5721	TROY VILLA	$	10.02	2023	February 2024

31200	Lighting	P70 50205 0026	5719	TROY VILLA	$	10.02	2023	February 2024
31200	Lighting	P70 50205 0027	5717	TROY VILLA	$	10.02	2023	February 2024
31200	Lighting	P70 50205 0028	5723	TROY VILLA	$	10.02	2023	February 2024
31200	Lighting	P70 50205 0029	5713	TROY VILLA	$	10.02	2023	February 2024
31200	Lighting	P70 50205 0030	5711	TROY VILLA	$	10.02	2023	February 2024
31200	Lighting	P70 50205 0031	5709	TROY VILLA	$	10.02	2023	February 2024
31200	Lighting	P70 50205 0032	5715	TROY VILLA	$	10.02	2023	February 2024
31200	Lighting	P70 50205 0033	5703	TROY VILLA	$	10.02	2023	February 2024
31200	Lighting	P70 50205 0034	5701	TROY VILLA	$	10.02	2023	February 2024
31200	Lighting	P70 50205 0035	5707	TROY VILLA	$	10.02	2023	February 2024
31200	Lighting	P70 50205 0036	5705	TROY VILLA	$	10.02	2023	February 2024
31200	Lighting	P70 50206 0042	7627	MOUNT HOOD	$	10.39	2023	February 2024
31200	Lighting	P70 50206 0043	7624	MOUNT HOOD	$	10.39	2023	February 2024
31200	Lighting	P70 50206 0044	7631	MOUNT HOOD	$	10.39	2023	February 2024
31200	Lighting	P70 50206 0045	7633	MOUNT HOOD	$	10.39	2023	February 2024
31200	Lighting	P70 50206 0046	7635	MOUNT HOOD	$	10.39	2023	February 2024
31200	Lighting	P70 50206 0047	7637	MOUNT HOOD	$	10.39	2023	February 2024
31200	Lighting	P70 50206 0048	7639	MOUNT HOOD	$	10.39	2023	February 2024
31200	Lighting	P70 50206 0049	7579	MOUNT HOOD	$	10.39	2023	February 2024
31200	Lighting	P70 50206 0050	7581	MOUNT HOOD	$	10.39	2023	February 2024
31200	Lighting	P70 50206 0051	7583	MOUNT HOOD	$	10.39	2023	February 2024
31200	Lighting	P70 50206 0052	7585	MOUNT HOOD	$	10.39	2023	February 2024
31200	Lighting	P70 50206 0053	7587	MOUNT HOOD	$	10.39	2023	February 2024
31200	Lighting	P70 50206 0054	7589	MOUNT HOOD	$	10.39	2023	February 2024
31200	Lighting	P70 50206 0055	7591	MOUNT HOOD	$	10.39	2023	February 2024
31200	Lighting	P70 50206 0056	7563	MOUNT HOOD	$	10.39	2023	February 2024
31200	Lighting	P70 50206 0057	7565	MOUNT HOOD	$	10.39	2023	February 2024
31200	Lighting	P70 50206 0058	7567	MOUNT HOOD	$	10.39	2023	February 2024
31200	Lighting	P70 50206 0059	7569	MOUNT HOOD	$	10.39	2023	February 2024
31200	Lighting	P70 50206 0060	7571	MOUNT HOOD	$	10.39	2023	February 2024
31200	Lighting	P70 50206 0061	7573	MOUNT HOOD	$	10.39	2023	February 2024
31200	Lighting	P70 50206 0062	7575	MOUNT HOOD	$	10.39	2023	February 2024
31200	Lighting	P70 50206 0063	7529	MOUNT HOOD	$	10.39	2023	February 2024
31200	Lighting	P70 50206 0064	7527	MOUNT HOOD	$	10.39	2023	February 2024
31200	Lighting	P70 50206 0065	7525	MOUNT HOOD	$	10.39	2023	February 2024
31200	Lighting	P70 50206 0066	7523	MOUNT HOOD	$	10.39	2023	February 2024

31200	Lighting	P70 50206 0067	7521	MOUNT HOOD	$	10.39	2023	February 2024
31200	Lighting	P70 50206 0068	7519	MOUNT HOOD	$	10.39	2023	February 2024
31200	Lighting	P70 50206 0069	7517	MOUNT HOOD	$	10.39	2023	February 2024
31200	Lighting	P70 50206 0070	7513	MOUNT HOOD	$	10.39	2023	February 2024
31200	Lighting	P70 50206 0071	7511	MOUNT HOOD	$	10.39	2023	February 2024
31200	Lighting	P70 50206 0072	7509	MOUNT HOOD	$	10.39	2023	February 2024
31200	Lighting	P70 50206 0073	7507	MOUNT HOOD	$	10.39	2023	February 2024
31200	Lighting	P70 50206 0074	7505	MOUNT HOOD	$	10.39	2023	February 2024
31200	Lighting	P70 50206 0075	7503	MOUNT HOOD	$	10.39	2023	February 2024
31200	Lighting	P70 50206 0076	7501	MOUNT HOOD	$	10.39	2023	February 2024
31200	Lighting	P70 50207 0001	5802	TROY VILLA	$	10.02	2023	February 2024
31200	Lighting	P70 50207 0002	5804	TROY VILLA	$	10.02	2023	February 2024
31200	Lighting	P70 50207 0003	5806	TROY VILLA	$	10.02	2023	February 2024
31200	Lighting	P70 50207 0004	5808	TROY VILLA	$	10.02	2023	February 2024
31200	Lighting	P70 50207 0005	5810	TROY VILLA	$	10.02	2023	February 2024
31200	Lighting	P70 50207 0006	5812	TROY VILLA	$	10.02	2023	February 2024
31200	Lighting	P70 50207 0007	5814	TROY VILLA	$	10.02	2023	February 2024
31200	Lighting	P70 50207 0008	5816	TROY VILLA	$	10.02	2023	February 2024
31200	Lighting	P70 50207 0009	5818	TROY VILLA	$	10.02	2023	February 2024
31200	Lighting	P70 50207 0010	5820	TROY VILLA	$	10.02	2023	February 2024
31200	Lighting	P70 50207 0011	5822	TROY VILLA	$	10.02	2023	February 2024
31200	Lighting	P70 50207 0012	5824	TROY VILLA	$	10.02	2023	February 2024
31200	Lighting	P70 50207 0013	5826	TROY VILLA	$	10.02	2023	February 2024
31200	Lighting	P70 50207 0014	5828	TROY VILLA	$	10.02	2023	February 2024
31200	Lighting	P70 50207 0015	5830	TROY VILLA	$	10.02	2023	February 2024
31200	Lighting	P70 50207 0016	5832	TROY VILLA	$	10.02	2023	February 2024
31200	Lighting	P70 50207 0017	5834	TROY VILLA	$	10.02	2023	February 2024
31200	Lighting	P70 50207 0018	5836	TROY VILLA	$	10.02	2023	February 2024
31200	Lighting	P70 50207 0019	5838	TROY VILLA	$	10.02	2023	February 2024
31200	Lighting	P70 50207 0020	5840	TROY VILLA	$	10.02	2023	February 2024
31200	Lighting	P70 50207 0021	5842	TROY VILLA	$	10.02	2023	February 2024
31200	Lighting	P70 50207 0022	5844	TROY VILLA	$	10.02	2023	February 2024
31200	Lighting	P70 50207 0023	5846	TROY VILLA	$	10.02	2023	February 2024
31200	Lighting	P70 50207 0024	5848	TROY VILLA	$	10.02	2023	February 2024
31200	Lighting	P70 50207 0025	5850	TROY VILLA	$	10.02	2023	February 2024
31200	Lighting	P70 50207 0026	5852	TROY VILLA	$	10.02	2023	February 2024

31200	Lighting	P70 50207 0027	5854	TROY VILLA	$	10.02	2023	February 2024
31200	Lighting	P70 50207 0028	5856	TROY VILLA	$	10.02	2023	February 2024
31200	Lighting	P70 50207 0029	5858	TROY VILLA	$	10.02	2023	February 2024
31200	Lighting	P70 50207 0030	5860	TROY VILLA	$	10.02	2023	February 2024
31200	Lighting	P70 50207 0031	5862	TROY VILLA	$	10.02	2023	February 2024
31200	Lighting	P70 50207 0032	5864	TROY VILLA	$	10.02	2023	February 2024
31200	Lighting	P70 50207 0033	5866	TROY VILLA	$	10.02	2023	February 2024
31200	Lighting	P70 50207 0034	5868	TROY VILLA	$	10.02	2023	February 2024
31200	Lighting	P70 50207 0035	5870	TROY VILLA	$	10.02	2023	February 2024
31200	Lighting	P70 50207 0036	5872	TROY VILLA	$	10.02	2023	February 2024
31200	Lighting	P70 50207 0037	5874	TROY VILLA	$	10.02	2023	February 2024
31200	Lighting	P70 50207 0038	5876	TROY VILLA	$	10.02	2023	February 2024
31200	Lighting	P70 50207 0039	5880	TROY VILLA	$	10.02	2023	February 2024
31200	Lighting	P70 50207 0040	5878	TROY VILLA	$	10.02	2023	February 2024
31200	Lighting	P70 50207 0041	5882	TROY VILLA	$	10.02	2023	February 2024
31200	Lighting	P70 50207 0042	5884	TROY VILLA	$	10.02	2023	February 2024
31200	Lighting	P70 50207 0043	5886	TROY VILLA	$	10.02	2023	February 2024
31200	Lighting	P70 50207 0044	5888	TROY VILLA	$	10.02	2023	February 2024
31200	Lighting	P70 50207 0045	5890	TROY VILLA	$	10.02	2023	February 2024
31200	Lighting	P70 50207 0046	5892	TROY VILLA	$	10.02	2023	February 2024
31200	Lighting	P70 50207 0047	5894	TROY VILLA	$	10.02	2023	February 2024
31200	Lighting	P70 50207 0048	5896	TROY VILLA	$	10.02	2023	February 2024
31200	Lighting	P70 50207 0049	5898	TROY VILLA	$	10.02	2023	February 2024
31200	Lighting	P70 50207 0050	5900	TROY VILLA	$	10.02	2023	February 2024
31200	Lighting	P70 50207 0051	5902	TROY VILLA	$	10.02	2023	February 2024
31200	Lighting	P70 50207 0052	5904	TROY VILLA	$	10.02	2023	February 2024
31200	Lighting	P70 50207 0053	5906	TROY VILLA	$	10.02	2023	February 2024
31200	Lighting	P70 50207 0054	5908	TROY VILLA	$	10.02	2023	February 2024
31200	Lighting	P70 50207 0055	5910	TROY VILLA	$	10.02	2023	February 2024
31200	Lighting	P70 50207 0056	5912	TROY VILLA	$	10.02	2023	February 2024
31200	Lighting	P70 50207 0057	5914	TROY VILLA	$	10.02	2023	February 2024
31200	Lighting	P70 50207 0058	5916	TROY VILLA	$	10.02	2023	February 2024
31200	Lighting	P70 50207 0059	5918	TROY VILLA	$	10.02	2023	February 2024
31200	Lighting	P70 50207 0060	5920	TROY VILLA	$	10.02	2023	February 2024
31200	Lighting	P70 50207 0061	5922	TROY VILLA	$	10.02	2023	February 2024
31200	Lighting	P70 50207 0062	5924	TROY VILLA	$	10.02	2023	February 2024

31200	Lighting	P70 50207 0063	5926	TROY VILLA	$	10.02	2023	February 2024
31200	Lighting	P70 50207 0064	5928	TROY VILLA	$	10.02	2023	February 2024
31200	Lighting	P70 50207 0065	5930	TROY VILLA	$	10.02	2023	February 2024
31200	Lighting	P70 50207 0066	5932	TROY VILLA	$	10.02	2023	February 2024
31200	Lighting	P70 50207 0067	5934	TROY VILLA	$	10.02	2023	February 2024
31200	Lighting	P70 50207 0068	5936	TROY VILLA	$	10.02	2023	February 2024
31200	Lighting	P70 50207 0069	5938	TROY VILLA	$	10.02	2023	February 2024
31200	Lighting	P70 50207 0070	5940	TROY VILLA	$	10.02	2023	February 2024
31200	Lighting	P70 50207 0071	5942	TROY VILLA	$	10.02	2023	February 2024
31200	Lighting	P70 50207 0072	5944	TROY VILLA	$	10.02	2023	February 2024
31200	Lighting	P70 50208 0001	5621	TROY VILLA	$	10.02	2023	February 2024
31200	Lighting	P70 50208 0002	5619	TROY VILLA	$	10.02	2023	February 2024
31200	Lighting	P70 50208 0003	5617	TROY VILLA	$	10.02	2023	February 2024
31200	Lighting	P70 50208 0004	5623	TROY VILLA	$	10.02	2023	February 2024
31200	Lighting	P70 50208 0005	5629	TROY VILLA	$	10.02	2023	February 2024
31200	Lighting	P70 50208 0006	5627	TROY VILLA	$	10.02	2023	February 2024
31200	Lighting	P70 50208 0007	5625	TROY VILLA	$	10.02	2023	February 2024
31200	Lighting	P70 50208 0008	5631	TROY VILLA	$	10.02	2023	February 2024
31200	Lighting	P70 50208 0009	5669	TROY VILLA	$	10.02	2023	February 2024
31200	Lighting	P70 50208 0010	5667	TROY VILLA	$	10.02	2023	February 2024
31200	Lighting	P70 50208 0011	5665	TROY VILLA	$	10.02	2023	February 2024
31200	Lighting	P70 50208 0012	5671	TROY VILLA	$	10.02	2023	February 2024
31200	Lighting	P70 50208 0013	5677	TROY VILLA	$	10.02	2023	February 2024
31200	Lighting	P70 50208 0014	5675	TROY VILLA	$	10.02	2023	February 2024
31200	Lighting	P70 50208 0015	5673	TROY VILLA	$	10.02	2023	February 2024
31200	Lighting	P70 50208 0016	5679	TROY VILLA	$	10.02	2023	February 2024
31200	Lighting	P70 50208 0017	5687	TROY VILLA	$	10.02	2023	February 2024
31200	Lighting	P70 50208 0018	5635	TROY VILLA	$	10.02	2023	February 2024
31200	Lighting	P70 50208 0019	5633	TROY VILLA	$	10.02	2023	February 2024
31200	Lighting	P70 50208 0020	5639	TROY VILLA	$	10.02	2023	February 2024
31200	Lighting	P70 50208 0021	5661	TROY VILLA	$	10.02	2023	February 2024
31200	Lighting	P70 50208 0022	5659	TROY VILLA	$	10.02	2023	February 2024
31200	Lighting	P70 50208 0023	5657	TROY VILLA	$	10.02	2023	February 2024
31200	Lighting	P70 50208 0024	5663	TROY VILLA	$	10.02	2023	February 2024
31200	Lighting	P70 50208 0025	5645	TROY VILLA	$	10.02	2023	February 2024
31200	Lighting	P70 50208 0026	5643	TROY VILLA	$	10.02	2023	February 2024

31200	Lighting	P70 50208 0027	5641	TROY VILLA	$	10.02	2023	February 2024
31200	Lighting	P70 50208 0028	5647	TROY VILLA	$	10.02	2023	February 2024
31200	Lighting	P70 50208 0029	5653	TROY VILLA	$	10.02	2023	February 2024
31200	Lighting	P70 50208 0030	5651	TROY VILLA	$	10.02	2023	February 2024
31200	Lighting	P70 50208 0031	5649	TROY VILLA	$	10.02	2023	February 2024
31200	Lighting	P70 50208 0032	5655	TROY VILLA	$	10.02	2023	February 2024
31200	Lighting	P70 50208 0033	5613	TROY VILLA	$	10.02	2023	February 2024
31200	Lighting	P70 50208 0034	5611	TROY VILLA	$	10.02	2023	February 2024
31200	Lighting	P70 50208 0035	5609	TROY VILLA	$	10.02	2023	February 2024
31200	Lighting	P70 50208 0036	5615	TROY VILLA	$	10.02	2023	February 2024
31200	Lighting	P70 50208 0037	5605	TROY VILLA	$	10.02	2023	February 2024
31200	Lighting	P70 50208 0038	5603	TROY VILLA	$	10.02	2023	February 2024
31200	Lighting	P70 50208 0039	5601	TROY VILLA	$	10.02	2023	February 2024
31200	Lighting	P70 50208 0040	5607	TROY VILLA	$	10.02	2023	February 2024
31200	Lighting	P70 50208 0041	5693	TROY VILLA	$	10.02	2023	February 2024
31200	Lighting	P70 50208 0042	5691	TROY VILLA	$	10.02	2023	February 2024
31200	Lighting	P70 50208 0043	5689	TROY VILLA	$	10.02	2023	February 2024
31200	Lighting	P70 50208 0044	5695	TROY VILLA	$	10.02	2023	February 2024
31200	Lighting	P70 50208 0045	5685	TROY VILLA	$	10.02	2023	February 2024
31200	Lighting	P70 50208 0046	5683	TROY VILLA	$	10.02	2023	February 2024
31200	Lighting	P70 50208 0047	5681	TROY VILLA	$	10.02	2023	February 2024
31200	Lighting	P70 50208 0048	5687	TROY VILLA	$	10.02	2023	February 2024
31200	Lighting	P70 50217 0001	5845	TROY VILLA	$	10.02	2023	February 2024
31200	Lighting	P70 50217 0002	5843	TROY VILLA	$	10.02	2023	February 2024
31200	Lighting	P70 50217 0003	5841	TROY VILLA	$	10.02	2023	February 2024
31200	Lighting	P70 50217 0004		TROY VILLA	$	10.02	2023	February 2024
31200	Lighting	P70 50217 0005	5853	TROY VILLA	$	10.02	2023	February 2024
31200	Lighting	P70 50217 0006	5851	TROY VILLA	$	10.02	2023	February 2024
31200	Lighting	P70 50217 0007	5849	TROY VILLA	$	10.02	2023	February 2024
31200	Lighting	P70 50217 0008	5855	TROY VILLA	$	10.02	2023	February 2024
31200	Lighting	P70 50217 0009	5861	TROY VILLA	$	10.02	2023	February 2024
31200	Lighting	P70 50217 0010	5859	TROY VILLA	$	10.02	2023	February 2024
31200	Lighting	P70 50217 0011	5857	TROY VILLA	$	10.02	2023	February 2024
31200	Lighting	P70 50217 0012	5863	TROY VILLA	$	10.02	2023	February 2024
31200	Lighting	P70 50217 0013	5869	TROY VILLA	$	10.02	2023	February 2024
31200	Lighting	P70 50217 0014	5867	TROY VILLA	$	10.02	2023	February 2024

31200	Lighting	P70 50217 0015	5865	TROY VILLA	$	10.02	2023	February 2024
31200	Lighting	P70 50217 0016		TROY VILLA	$	10.02	2023	February 2024
31200	Lighting	P70 50217 0017	5877	TROY VILLA	$	10.02	2023	February 2024
31200	Lighting	P70 50217 0018	5875	TROY VILLA	$	10.02	2023	February 2024
31200	Lighting	P70 50217 0019	5873	TROY VILLA	$	10.02	2023	February 2024
31200	Lighting	P70 50217 0020	5879	TROY VILLA	$	10.02	2023	February 2024
31200	Lighting	P70 50217 0021	5885	TROY VILLA	$	10.02	2023	February 2024
31200	Lighting	P70 50217 0022	5883	TROY VILLA	$	10.02	2023	February 2024
31200	Lighting	P70 50217 0023	5881	TROY VILLA	$	10.02	2023	February 2024
31200	Lighting	P70 50217 0024	5887	TROY VILLA	$	10.02	2023	February 2024
31200	Lighting	P70 50217 0025	5893	TROY VILLA	$	10.02	2023	February 2024
31200	Lighting	P70 50217 0026	5891	TROY VILLA	$	10.02	2023	February 2024
31200	Lighting	P70 50217 0027	5889	TROY VILLA	$	10.02	2023	February 2024
31200	Lighting	P70 50217 0028	5895	TROY VILLA	$	10.02	2023	February 2024
31200	Lighting	P70 50217 0029	5899	TROY VILLA	$	10.02	2023	February 2024
31200	Lighting	P70 50217 0030	5897	TROY VILLA	$	10.02	2023	February 2024
31200	Lighting	P70 50217 0031	5897	TROY VILLA	$	10.02	2023	February 2024
31200	Lighting	P70 50217 0032	5903	TROY VILLA	$	10.02	2023	February 2024
31200	Lighting	P70 50217 0033	5909	TROY VILLA	$	10.02	2023	February 2024
31200	Lighting	P70 50217 0034	5907	TROY VILLA	$	10.02	2023	February 2024
31200	Lighting	P70 50217 0035	5905	TROY VILLA	$	10.02	2023	February 2024
31200	Lighting	P70 50217 0036	5911	TROY VILLA	$	10.02	2023	February 2024
31200	Lighting	P70 50217 0037	5917	TROY VILLA	$	10.02	2023	February 2024
31200	Lighting	P70 50217 0038	5915	TROY VILLA	$	10.02	2023	February 2024
31200	Lighting	P70 50217 0039	5913	TROY VILLA	$	10.02	2023	February 2024
31200	Lighting	P70 50217 0040	5919	TROY VILLA	$	10.02	2023	February 2024
31200	Lighting	P70 50217 0041		TROY VILLA	$	10.02	2023	February 2024
31200	Lighting	P70 50217 0042		TROY VILLA	$	10.02	2023	February 2024
31200	Lighting	P70 50217 0043		TROY VILLA	$	10.02	2023	February 2024
31200	Lighting	P70 50217 0044		TROY VILLA	$	10.02	2023	February 2024
31200	Lighting	P70 50217 0045	5805	TROY VILLA	$	10.02	2023	February 2024
31200	Lighting	P70 50217 0046	5803	TROY VILLA	$	10.02	2023	February 2024
31200	Lighting	P70 50217 0047	5801	TROY VILLA	$	10.02	2023	February 2024
31200	Lighting	P70 50217 0048	5807	TROY VILLA	$	10.02	2023	February 2024
31200	Lighting	P70 50217 0049	5813	TROY VILLA	$	10.02	2023	February 2024
31200	Lighting	P70 50217 0050	5811	TROY VILLA	$	10.02	2023	February 2024

31200	Lighting	P70 50217 0051	5809	TROY VILLA	$	10.02	2023	February 2024
31200	Lighting	P70 50217 0052	5815	TROY VILLA	$	10.02	2023	February 2024
31200	Lighting	P70 50217 0053	5821	TROY VILLA	$	10.02	2023	February 2024
31200	Lighting	P70 50217 0054	5819	TROY VILLA	$	10.02	2023	February 2024
31200	Lighting	P70 50217 0055	5817	TROY VILLA	$	10.02	2023	February 2024
31200	Lighting	P70 50217 0056	5823	TROY VILLA	$	10.02	2023	February 2024
31200	Lighting	P70 50217 0057	5829	TROY VILLA	$	10.02	2023	February 2024
31200	Lighting	P70 50217 0058	5827	TROY VILLA	$	10.02	2023	February 2024
31200	Lighting	P70 50217 0059	5825	TROY VILLA	$	10.02	2023	February 2024
31200	Lighting	P70 50217 0060	5831	TROY VILLA	$	10.02	2023	February 2024
31200	Lighting	P70 50217 0061	5837	TROY VILLA	$	10.02	2023	February 2024
31200	Lighting	P70 50217 0062	5835	TROY VILLA	$	10.02	2023	February 2024
31200	Lighting	P70 50217 0063	5833	TROY VILLA	$	10.02	2023	February 2024
31200	Lighting	P70 50217 0064	5839	TROY VILLA	$	10.02	2023	February 2024
31200	Lighting	P70 51307 0001	5211	WAYNETOWNE COURT	$	77.16	2023	February 2024
31200	Lighting	P70 51323 0001	4246	VITEK DRIVE	$	14.20	2023	February 2024
31200	Lighting	P70 51323 0002	4244	VITEK DRIVE	$	14.20	2023	February 2024
31200	Lighting	P70 51323 0004	4208	VITEK DRIVE	$	14.20	2023	February 2024
31200	Lighting	P70 51323 0005	4210	VITEK DRIVE	$	14.20	2023	February 2024
31200	Lighting	P70 51323 0007	4220	VITEK DRIVE	$	14.20	2023	February 2024
31200	Lighting	P70 51323 0008	4222	VITEK DRIVE	$	14.20	2023	February 2024
31200	Lighting	P70 51323 0010	4234	VITEK DRIVE	$	14.20	2023	February 2024
31200	Lighting	P70 51323 0011	4232	VITEK DRIVE	$	14.20	2023	February 2024
31200	Lighting	P70 51323 0013	4196	VITEK DRIVE	$	14.20	2023	February 2024
31200	Lighting	P70 51323 0014	4198	VITEK DRIVE	$	14.20	2023	February 2024
31200	Lighting	P70 51323 0016	4184	VITEK DRIVE	$	14.20	2023	February 2024
31200	Lighting	P70 51323 0017	4186	VITEK DRIVE	$	14.20	2023	February 2024
31200	Lighting	P70 51323 0019	4179	BIRD DOG COURT	$	14.20	2023	February 2024
31200	Lighting	P70 51323 0020	4181	BIRD DOG COURT	$	14.20	2023	February 2024
31200	Lighting	P70 51323 0022	4191	BIRD DOG COURT	$	14.20	2023	February 2024
31200	Lighting	P70 51323 0023	4193	BIRD DOG COURT	$	14.20	2023	February 2024
31200	Lighting	P70 51323 0025	4203	BIRD DOG COURT	$	14.20	2023	February 2024
31200	Lighting	P70 51323 0026	4205	BIRD DOG COURT	$	14.20	2023	February 2024
31200	Lighting	P70 51323 0028	4227	BIRD DOG COURT	$	14.20	2023	February 2024
31200	Lighting	P70 51323 0029	4229	BIRD DOG COURT	$	14.20	2023	February 2024
31200	Lighting	P70 51323 0031	4232	BIRD DOG COURT	$	14.20	2023	February 2024

31200	Lighting	P70 51323 0032	4234	BIRD DOG COURT	$	14.20	2023	February 2024
31200	Lighting	P70 51323 0034	4224	BIRD DOG COURT	$	14.20	2023	February 2024
31200	Lighting	P70 51323 0035	4222	BIRD DOG COURT	$	14.20	2023	February 2024
31200	Lighting	P70 51323 0037	4198	BIRD DOG COURT	$	14.20	2023	February 2024
31200	Lighting	P70 51323 0038	4200	BIRD DOG COURT	$	14.20	2023	February 2024
31200	Lighting	P70 51323 0040	4210	BIRD DOG COURT	$	14.20	2023	February 2024
31200	Lighting	P70 51323 0041	4212	BIRD DOG COURT	$	14.20	2023	February 2024
31200	Lighting	P70 51323 0043	4174	BIRD DOG COURT	$	14.20	2023	February 2024
31200	Lighting	P70 51323 0044	4176	BIRD DOG COURT	$	14.20	2023	February 2024
31200	Lighting	P70 51323 0046	4186	BIRD DOG COURT	$	14.20	2023	February 2024
31200	Lighting	P70 51323 0047	4188	BIRD DOG COURT	$	14.20	2023	February 2024
31200	Lighting	P70 51323 0049	4173	PHEASANT COURT	$	14.20	2023	February 2024
31200	Lighting	P70 51323 0050	4175	PHEASANT COURT	$	14.20	2023	February 2024
31200	Lighting	P70 51323 0052	4213	VITEK DRIVE	$	14.20	2023	February 2024
31200	Lighting	P70 51323 0053	4215	VITEK DRIVE	$	14.20	2023	February 2024
31200	Lighting	P70 51323 0055	4225	VITEK DRIVE	$	14.20	2023	February 2024
31200	Lighting	P70 51323 0056	4227	VITEK DRIVE	$	14.20	2023	February 2024
31200	Lighting	P70 51323 0058	4189	VITEK DRIVE	$	14.20	2023	February 2024
31200	Lighting	P70 51323 0059	4191	VITEK DRIVE	$	14.20	2023	February 2024
31200	Lighting	P70 51323 0061	4201	VITEK DRIVE	$	14.20	2023	February 2024
31200	Lighting	P70 51323 0062	4203	VITEK DRIVE	$	14.20	2023	February 2024
31200	Lighting	P70 51323 0064	4237	VITEK DRIVE	$	14.20	2023	February 2024
31200	Lighting	P70 51323 0065	4239	VITEK DRIVE	$	14.20	2023	February 2024
31200	Lighting	P70 51323 0067	4188	PHEASANT COURT	$	14.20	2023	February 2024
31200	Lighting	P70 51323 0068	4190	PHEASANT COURT	$	14.20	2023	February 2024
31200	Lighting	P70 51323 0070	4176	PHEASANT COURT	$	14.20	2023	February 2024
31200	Lighting	P70 51323 0071	4178	PHEASANT COURT	$	14.20	2023	February 2024
31200	Lighting	P70 51323 0073	4212	PHEASANT COURT	$	14.20	2023	February 2024
31200	Lighting	P70 51323 0074	4214	PHEASANT COURT	$	14.20	2023	February 2024
31200	Lighting	P70 51323 0076	4219	PHEASANT COURT	$	14.20	2023	February 2024
31200	Lighting	P70 51323 0077	4221	PHEASANT COURT	$	14.20	2023	February 2024
31200	Lighting	P70 51323 0079	4069	VITEK DRIVE	$	14.20	2023	February 2024
31200	Lighting	P70 51323 0080	4071	VITEK DRIVE	$	14.20	2023	February 2024
31200	Lighting	P70 51323 0082	4164	VITEK DRIVE	$	14.20	2023	February 2024
31200	Lighting	P70 51323 0083	4166	PHEASANT COURT	$	14.20	2023	February 2024
31200	Lighting	P70 51323 0085	4185	PHEASANT COURT	$	14.20	2023	February 2024

31200	Lighting	P70 51323 0085	4187	PHEASANT COURT	$ 14.20	2023	February 2024
31200	Lighting	P70 51323 0088	4197	PHEASANT COURT	$ 14.20	2023	February 2024
31200	Lighting	P70 51323 0089	4199	PHEASANT COURT	$ 14.20	2023	February 2024
31200	Lighting	P70 51323 0091	4081	VITEK DRIVE	$ 14.20	2023	February 2024
31200	Lighting	P70 51323 0092	4083	VITEK DRIVE	$ 14.20	2023	February 2024
31200	Lighting	P70 51323 0094	4093	VITEK DRIVE	$ 14.20	2023	February 2024
31200	Lighting	P70 51323 0095	4095	VITEK DRIVE	$ 14.20	2023	February 2024
31200	Lighting	P70 51323 0097	4105	VITEK DRIVE	$ 14.20	2023	February 2024
31200	Lighting	P70 51323 0098	4107	VITEK DRIVE	$ 14.20	2023	February 2024
31200	Lighting	P70 51323 0100	4117	VITEK DRIVE	$ 14.20	2023	February 2024
31200	Lighting	P70 51323 0101	4119	VITEK DRIVE	$ 14.20	2023	February 2024
31200	Lighting	P70 51323 0103	4129	VITEK DRIVE	$ 14.20	2023	February 2024
31200	Lighting	P70 51323 0104	4131	VITEK DRIVE	$ 14.20	2023	February 2024
31200	Lighting	P70 51323 0106	4141	VITEK DRIVE	$ 14.20	2023	February 2024
31200	Lighting	P70 51323 0107	4143	VITEK DRIVE	$ 14.20	2023	February 2024
31200	Lighting	P70 51323 0109	4215	BIRD DOG COURT	$ 14.20	2023	February 2024
31200	Lighting	P70 51323 0110	4217	BIRD DOG COURT	$ 14.20	2023	February 2024
31200	Lighting	P70 51323 0112	4249	VITEK DRIVE	$ 14.20	2023	February 2024
31200	Lighting	P70 51323 0113	4251	VITEK DRIVE	$ 14.20	2023	February 2024
31200	Lighting	P70 51323 0115	4200	PHEASANT COURT	$ 14.20	2023	February 2024
31200	Lighting	P70 51323 0116	4202	PHEASANT COURT	$ 14.20	2023	February 2024
31200	Lighting	P70 51323 0118	4209	PHEASANT COURT	$ 14.20	2023	February 2024
31200	Lighting	P70 51323 0119	4211	PHEASANT COURT	$ 14.20	2023	February 2024
31200	Lighting	P70 51323 0122	4173	VITEK DRIVE	$ 14.20	2023	February 2024
31200	Lighting	P70 51323 0123	4179	VITEK DRIVE	$ 14.20	2023	February 2024
				TOTAL LIGHTING	**$306,223.56**		

AI-9440 **Topics of Discussion** F.

Council Work Session

Meeting Date: 08/22/2023

Issuance of Notes (Renewal) - $1,662,000

Submitted By: Jim Bell

Department: Finance **Division:** Accounting

Council Committee Review?: Council Work Session **Date(s) of Committee Review:** 08/22/2023

Audio-Visual Needs: None **Emergency Legislation?:** No

Motion/Ordinance/ Resolution No.:

Agenda Item Description or Legislation Title

Issuance of Notes (Renewal) - $1,662,000

Purpose and Background

The legislation attached was prepared by Squire, Patton & Boggs, acting as bond counsel for the City of Huber Heights, so that notes that were originally issued in 2019 for the purchase of the Lehman property can be renewed for an additional year. The original note for the Lehman property was for $3,750,000. A portion of the property was sold this year for $2,088,000, therefore, only the remaining principal of $1,662,000 will need to be financed for the next year.

City Staff request that the second reading of the legislation be waived so this non-emergency legislation can be effective in thirty days. The current notes mature on September 29, 2023. If the notes are not approved at the meeting on August 28, then an emergency clause will need to be added for the second reading.

Fiscal Impact

Source of Funds: TED Fund

Cost: $7,500

Recurring Cost? (Yes/No): No

Funds Available in Current Budget? (Yes/No): Yes

Financial Implications:

Estimated issuance costs of $7,500 would be needed for the note to renew the financing for the 2019 land purchase out of the Transformative Economic Development Fund in 2023. The interest payment for the maturing note was included in the 2023 City Budget.

Attachments

Bond Counsel Engagement Letter

Ordinance

SQUIRE PATTON BOGGS

Squire Patton Boggs (US) LLP
2000 Huntington Center
41 South High Street
Columbus, Ohio 43215

O +1 614 365 2700
F +1 614 365 2499
squirepattonboggs.com

Christopher J. Franzmann
T +1 614 537 9493
chris.franzmann@squirepb.com

August 3, 2023

VIA E-MAIL

Bryan Chodkowski
Interim City Manager
City of Huber Heights, Ohio
6131 Taylorsville Road
Huber Heights, Ohio 45424

Re: City of Huber Heights, Ohio
(Not to Exceed) $1,662,000 Special Obligation Nontax Revenue Notes, Series 2023A
(Federally Taxable)

Dear Bryan:

We are pleased that the City of Huber Heights, Ohio (the "*City*") has requested Squire Patton Boggs (US) LLP (the "*Firm*") to serve as the City's bond counsel in connection with the issuance of the referenced unvoted, special obligation bond anticipation notes (the "*Notes*").

The Firm's services will include those customarily provided by bond counsel in connection with issues such as the Notes, including the rendering of our legal opinion (the "*Bond Opinion*"), provided that the proceedings for the issuance of the Notes have been completed to our satisfaction. The Bond Opinion will address the legality, validity and binding effect of the Notes, the source of payment and security for the Notes, and certain tax aspects of the Notes under the laws of the State of Ohio. The Firm will address the Bond Opinion to the City and will deliver it on the date that the City delivers the Notes in exchange for their purchase price. For those legal services, the Firm shall be paid just and reasonable compensation in an amount not expected to exceed $7,500, and shall be reimbursed for the actual out-of-pocket expenses it incurs in rendering those legal services.

As the City's bond counsel, the Firm represents the City. The City is the Firm's client, and an attorney-client relationship will exist between the Firm and the City. We assume that all other parties to the transaction will retain such counsel as they deem necessary and appropriate to represent their interests in this transaction. We further assume that all other parties understand that, in this transaction, we represent only the City, that we are not counsel to any other party, and that we are not acting as an intermediary among the parties. Our representation of the City will not, however, affect our responsibility to render an objective Bond Opinion.

Over 40 Offices across 4 Continents

Squire Patton Boggs (US) LLP is part of the international legal practice Squire Patton Boggs, which operates worldwide through a number of separate legal entities.

Please visit squirepattonboggs.com for more information.

The City's proposed issuance of the Notes may involve an original purchaser and perhaps other parties. The Firm conducts a national practice in the area of public finance that involves the representation of issuers, underwriters and other parties in the issuance of governmental debt obligations. In addition, the Firm conducts a national and international corporate law practice that includes the representation of financial institutions and other businesses in transactions, litigation and other matters. As a result of the extent and diversity of that practice, the Firm may currently represent or may have represented the original purchaser of the Notes or other parties involved in the issuance of the Notes in matters unrelated to the City or its issuance of the Notes. The Firm may also commence such representations during the time it is serving the City as bond counsel for the Notes. Considering the lack of relationship that such other matters have to the City or to its issuance of the Notes, the Firm does not expect any such other representations to conflict with its fulfillment of its professional obligations to the City as bond counsel for the Notes. We request that the City, by signing and returning a copy of this letter, acknowledge and consent to the Firm's serving the City as bond counsel for the issuance of the Notes though the Firm serves, may have served or may serve other parties to that issuance in other, unrelated matters.

The Firm appreciates the opportunity to represent the City in this transaction. Please signify that the City desires for the Firm to proceed with this engagement as described in this letter by signing a copy of this letter and returning it to us. Please retain the original for the City's files.

Very truly yours,

Christopher J. Franzmann

Christopher J. Franzmann

CJF/pf

Engagement Letter Accepted:

CITY OF HUBER HEIGHTS, OHIO

By: _____

Printed: Bryan Chodkowski

Title: Interim City Manager

Dated: 8/16/23

CITY OF HUBER HEIGHTS
STATE OF OHIO

ORDINANCE NO. 2023-O-

PROVIDING FOR THE ISSUANCE AND SALE OF NOTES IN THE MAXIMUM PRINCIPAL AMOUNT OF $1,662,000 IN ANTICIPATION OF THE ISSUANCE OF BONDS, FOR THE PURPOSE OF PAYING THE COSTS OF ACQUIRING APPROXIMATELY 51 ACRES OF REAL PROPERTY NEAR THE INTERSECTION OF BRANDT PIKE AND EXECUTIVE BOULEVARD AND PROVIDING FOR THE SITE PREPARATION THEREOF, ALL IN SUPPORT OF ECONOMIC DEVELOPMENT AND JOB CREATION WITHIN THE CITY.

WHEREAS, the City of Huber Heights, Ohio (the "*City*") is authorized by virtue of the laws of the State of Ohio, including, without limitation, Section 13 of Article VIII, Ohio Constitution, and Chapter 165, Ohio Revised Code (the "*Act*"), among other things, to issue bonds or notes to acquire, construct, equip, furnish, or improve a "project" as defined in Section 165.01, Ohio Revised Code, for the purpose of creating or preserving jobs and employment opportunities and improving the economic welfare of the people of the City and of the State of Ohio; and

WHEREAS, to facilitate the creation of jobs and employment opportunities and improving the economic welfare of the people of the City and of the State of Ohio, the City has determined to issue the Notes (described below) to pay the costs of acquiring approximately 51 acres of real property near the intersection of Brandt Pike and Executive Boulevard and provide for the site preparation thereof (the "*Project*"); and

WHEREAS, pursuant to Ordinance No. 2022-O-2546 passed August 22, 2022, notes in anticipation of bonds in the principal amount of $3,750,000 dated September 30, 2022 (the "*Outstanding Notes*"), were issued for the purpose described in Section 2, to mature on September 29, 2023; and

WHEREAS, this City Council finds and determines that the City should retire the Outstanding Notes with the proceeds of the Notes described in Section 4 and other funds available to the City.

NOW, THEREFORE, BE IT ORDAINED by the City Council of Huber Heights, Ohio that:

Section 1. This City Council hereby determines that the Project is a "project" as defined in the Act and is consistent with the purposes of Section 13 of Article VIII of the Ohio Constitution; that the utilization of the Project is in furtherance of the purposes of the Act and will benefit the people of the City and of the State by creating and preserving jobs and employment opportunities and improving the economic welfare of the people of the City and of the State; and that the amount necessary to finance the Project will require the issuance, sale and delivery of the Notes (as defined below), which Notes shall be issued in anticipation of the Bonds (as defined below), and which Notes shall be payable and secured as provided herein.

Section 2. It is necessary to issue bonds of this City in the maximum principal amount of $1,662,000 (the "*Bonds*") for the purpose of paying the costs of acquiring approximately 51 acres of real property near the intersection of Brandt Pike and Executive Boulevard and providing for the site preparation thereof, all in support of economic development and job creation within the City.

Section 3. The Bonds shall be dated approximately September 1, 2024, shall bear interest at the now estimated rate of 6.00% per year, payable semiannually until the principal amount is paid, and are estimated to mature in twenty (20) annual principal installments on December 1 of each year and in such amounts that the total principal and interest payments on the Bonds in any fiscal year in which principal is payable shall be substantially equal. The first principal payment on the Bonds is estimated to be December 1, 2025.

The Director of Finance may determine if it is in the best interest of and financially advantageous to the City that the Notes shall be subject to optional redemption by and at the sole option of the City, in whole or in part, on any date prior to maturity and at such redemption price, plus accrued interest to the redemption date, all of which terms shall be set forth in the Certificate of Award.

If the City is the registered holder of all of the Notes, notice of redemption may be provided by the Director of Finance to the City in such manner and at such time as is determined by the Director of Finance to be in the best interest of the City. If the preceding sentence does not apply, notice of redemption, identifying the Notes or portions thereof, to be called, shall be mailed by certified mail to the registered holders thereof not less than thirty (30) days prior to the date of redemption.

Notice having been provided or mailed in the manner provided in the preceding paragraph hereof, the Notes and portions thereof called for redemption shall become due and payable on the redemption date, and upon presentation and surrender thereof at the place or places specified in that notice, shall be paid at the redemption price, plus accrued interest to the redemption date. If moneys for the redemption of all of the Notes or portions thereof to be redeemed, together with accrued interest thereon to the redemption date, are held by the Director of Finance, as paying agent, on the redemption date, so as to be available therefor on that date and, if notice of redemption has been provided or deposited in the mail as aforesaid, then from and after the redemption date those Notes or portions thereof called for redemption shall cease to bear interest and no longer shall be considered to be outstanding. If those moneys shall not be so available on the redemption date, or that notice shall not have been provided or deposited in the mail as aforesaid, those Notes or portions thereof shall continue to bear interest, until they are paid, at the same rate as they would have borne had they not been called for redemption.

Section 4. It is necessary to issue, and this Council determines that notes in the maximum principal amount of $1,662,000 (the "*Notes*") shall be issued in anticipation of the issuance of the Bonds for the purpose described in Section 2 and to retire, together with other funds available to the City, the Outstanding Notes and to pay any financing costs. The principal amount of Notes to be issued (not to exceed the stated maximum amount) shall be determined by the Director of Finance in the certificate awarding the Notes (the "*Certificate of Award*") as the amount which, along with other available funds of the City, is necessary to provide for the retirement of the Outstanding Notes and to pay any financing costs. The Notes shall be dated the date of issuance and shall mature not more than one year following the date of issuance, *provided* that the Director of Finance shall establish the maturity date in the Certificate of Award. The Notes shall bear interest at a rate not to exceed 7.00% per year (computed on the basis of a 360-day year consisting of twelve 30-day months), payable at maturity and until the principal amount is paid or payment is provided for. The rate of interest on the Notes shall be determined by the Director of Finance in the Certificate of Award. The Notes shall be issued pursuant to the Act, the Charter of the City, this Ordinance and the Certificate of Award.

Section 5. The debt charges on the Notes shall be payable in lawful money of the United States of America or in Federal Reserve funds of the United States of America and shall be payable at the office of the Director of Finance.

Section 6. The Notes shall be signed by the City Manager and Director of Finance, in the name of the City and in their official capacities, *provided* that one of those signatures may be a facsimile. The entire principal amount shall be represented by a single note, which shall not have coupons attached, shall be numbered as determined by the Director of Finance and shall express upon its face the purpose, in summary terms, for which it is issued and that it is issued pursuant to the Act, the Charter of the City, this Ordinance and the Certificate of Award.

Section 7. The Notes are offered at a purchase price, not less than par, as shall be determined by the Director of Finance, plus any accrued interest, to the Director of Finance, as the officer having responsibility for investment of public funds pursuant to the Charter of the City. The Director of Finance shall cause the Notes to be prepared, and have the Notes signed and delivered, together with a true transcript of proceedings with reference to the issuance of the Notes if requested by the original purchaser, to the original purchaser upon payment of the purchase price. The City Manager, the Director of Finance, the City Attorney, the Clerk of Council and other City officials, as appropriate, and any person serving in an interim or acting capacity for any such official, are each authorized and directed to sign any transcript certificates, financial statements and other documents and instruments and to take such actions as are necessary or appropriate to consummate the transactions contemplated by this Ordinance. Any actions heretofore taken by the City Manager, the Director of Finance, the City Attorney, the Clerk of Council or other City official, as appropriate, in doing any and all acts necessary in connection with the issuance and sale of the Notes are hereby ratified and confirmed.

Section 8. The proceeds from the sale of the Notes, except any premium and accrued interest, shall be paid into the proper fund or funds, and those proceeds are appropriated and shall be used for the purpose for which the Notes are being issued. Any portion of those proceeds representing premium or accrued interest shall be paid into the Bond Fund (as described below).

Section 9. The par value to be received from the sale of the Bonds or of any renewal notes and any excess funds resulting from the issuance of the Notes shall, to the extent necessary, be used to pay the debt charges on the Notes at maturity and are pledged for that purpose.

Section 10. The Notes are special obligations of the City, the principal of and interest on which are payable solely from the proceeds of the Bonds and by a pledge of and lien on the Nontax Revenues established by and as provided in this Ordinance which are on deposit in the Bond Fund, all as described below. The City covenants that to the extent the Notes will not be paid fully from Nontax Revenues, it will do all things necessary for the issuance of the Bonds or renewal bond anticipation notes in an appropriate amount to provide for the payment of the principal of and interest on the Notes on the maturity date of the Notes.

There was heretofore created by the City a separate account within the Bond Retirement Fund named the Economic Development Bond Retirement Account (the "*Bond Fund*") into which Nontax Revenues shall be deposited in accordance with the following provisions.

The City hereby covenants and agrees that on or before any date on which principal or interest is payable on the Notes it shall deposit into the Bond Fund from Nontax Revenues selected by the City or proceeds from the Bonds or renewal bond anticipation notes as determined by the City, an amount equal to the amount of principal and/or interest due on the Notes on that date, less, in the discretion of the City, any interest earnings or other moneys accumulated in the Bond Fund which have not theretofore been used as a credit against a prior payment obligation. Moneys in the Bond Fund shall be used solely and exclusively to pay principal and interest on City obligations payable from the Nontax Revenues.

The City hereby covenants and agrees that so long as the Notes are outstanding, it will appropriate and maintain sufficient Nontax Revenues each year to make each payment due under this Section 10 and to pay principal and interest when due; *provided, however*, the amount of such appropriation may be reduced by the amount of any Bonds or renewal bond anticipation notes issued for the purpose of refunding the Notes and payments due hereunder and under the Notes are payable solely from the proceeds of the Bonds and the Nontax Revenues, which Nontax Revenues are hereby selected by the City pursuant to Section 165.12 of the Ohio Revised Code as moneys that are not raised by taxation. The Notes are not secured by an obligation or pledge of any moneys raised by taxation. The Notes do not and shall not represent or constitute a debt or pledge of the faith or credit or taxing power of the City, and the registered owners of the Notes have no right to have taxes levied by the City for the payment of principal of and interest on the Notes.

Nothing herein shall be construed as requiring the City to use or apply to the payment of principal of and interest on the Notes any funds or revenues from any source other than proceeds of the Bonds and Nontax Revenues. Nothing herein, however, shall be deemed to prohibit the City, of its own volition, from using, to the extent that it is authorized by law to do so, any other resources for the fulfillment of any of the terms, conditions or obligations of this Ordinance or of the Notes.

For purpose of this Ordinance, "*Nontax Revenues*" shall mean all moneys of the City which are not moneys raised by taxation, to the extent available for such purposes, including, but not limited to the following: (a) grants from the United States of America and the State of Ohio; (b) payments in lieu of taxes now or hereafter authorized by State statute; (c) fines and forfeitures which are deposited in the City's General Fund; (d) fees deposited in the City's General Fund from properly imposed licenses and permits; (e) investment earnings on the City's General Fund and which are credited to the City's General Fund; (f) investment earnings of other funds of the City that are credited to the City's General Fund; (g) proceeds from the sale of assets which are deposited in the City's General Fund; (h) rental income which is deposited in the City's General Fund; (i) gifts and donations; and (j) proceeds from the sale of any portion of the Project.

Section 11. The Director of Finance is authorized and directed to provide the notification required by Section 165.03(D) of the Ohio Revised Code to the Director of the Ohio Department of Development.

Section 12. The legal services of the law firm of Squire Patton Boggs (US) LLP are hereby retained. Those legal services shall be in the nature of legal advice and recommendations as to the documents and the proceedings in connection with the authorization, sale and issuance of the Notes and securities issued in renewal of the Notes and rendering at delivery related legal opinions, all as set forth in the form of engagement letter from that firm which is now on file in the office of the Clerk of Council. In providing those legal services, as an independent contractor and in an attorney-client relationship, that firm shall not exercise any administrative discretion on behalf of this City in the formulation of public policy, expenditure of public funds, enforcement of laws, rules and regulations of the State of Ohio, any county or municipal corporation or of this City, or the execution of public trusts. For those legal services, that firm shall be paid just and reasonable compensation and shall be reimbursed for actual out-of-pocket expenses incurred in providing those legal services. The Director of Finance is authorized and directed to make appropriate certification as to the availability of funds for those fees and any reimbursement and to issue an appropriate order for their timely payment as written statements are submitted by that firm. The amounts necessary to pay those fees and any reimbursement are hereby appropriated from the proceeds of the Notes, if available, and otherwise from available moneys in the General Fund.

Section 13. The services of Bradley Payne, LLC, as municipal advisor, are hereby retained. The municipal advisory services shall be in the nature of financial advice and recommendations in connection with the issuance and sale of the Notes. In rendering those municipal advisory services, as an independent contractor, that firm shall not exercise any administrative discretion on behalf of the City in the formulation of public policy, expenditure of public funds, enforcement of laws, rules and regulations of the State of Ohio, the City or any other political subdivision, or the execution of public trusts. That firm shall be paid just and reasonable compensation for those municipal advisory services and shall be reimbursed for the actual out-of-pocket expenses it incurs in rendering those municipal advisory services. The Director of Finance is authorized and directed to make appropriate certification as to the availability of funds for those fees and any reimbursement and to issue an appropriate order for their timely payment as written statements are submitted by that firm. The amounts necessary to pay those fees and any reimbursement are hereby appropriated from the proceeds of the Notes, if available, and otherwise from available moneys in the General Fund.

Section 14. This Council determines that all acts and conditions necessary to be done or performed by the City or to have been met precedent to and in the issuing of the Notes in order to make them legal, valid and binding special obligations of the City have been performed and have been met, or will at the time of delivery of the Notes have been performed and have been met, in regular and due form as required by law; and that no statutory or constitutional limitation of indebtedness or taxation will have been exceeded in the issuance of the Notes.

Section 15. This City Council finds and determines that all formal actions of this Council and any of its committees concerning and relating to the passage of this Ordinance were taken in an open meeting of this City Council or any of its committees, and that all deliberations of this City Council and of any of its committees that resulted in those formal actions were in meetings open to the public, all in compliance with the law, including Section 121.22 of the Ohio Revised Code.

Section 16. This Ordinance shall be in full force and effect immediately upon its passage.

Passed by Council on the _____ day of _____, 2023;
___ Yeas; _____ Nays.

Effective Date:

AUTHENTICATION:

_____	_____
Clerk of Council	Mayor
_____	_____
Date	Date

CERTIFICATE

The undersigned, Clerk of Council of the City of Huber Heights, Ohio, hereby certifies that the foregoing is a true and correct copy of Ordinance No. 2023-O-_____ passed by the City Council of the City of Huber Heights, on _____, 2023.

_____
Clerk of Council

AI-9429 **Topics of Discussion** G.

Council Work Session

Meeting Date: 08/22/2023

Water Infrastructure Update

Submitted By: Anthony Rodgers

Department: City Council

Council Committee Review?: Council Work Session

Date(s) of Committee Review: 04/04/2023 and 04/20/2023 and 05/02/2023 and 05/16/2023 and 06/06/2023 and 06/20/2023 and 07/05/2023 and 07/18/2023 and 08/08/23 and 08/22/2023

Audio-Visual Needs: None

Emergency Legislation?: No

Motion/Ordinance/ Resolution No.:

Agenda Item Description or Legislation Title

Water Infrastructure Update

Purpose and Background

This agenda item has been requested by Councilmembers Glenn Otto, Anita Kitchen, and Ed Lyons for an update on City water infrastructure. The updated spreadsheet on the City's current water infrastructure projects has been provided (see attached).

Fiscal Impact

Source of Funds:	N/A
Cost:	N/A
Recurring Cost? (Yes/No):	N/A
Funds Available in Current Budget? (Yes/No):	N/A
Financial Implications:	

Attachments

Spreadsheet

8/22/2023

	2022 Water Main Replacement Program		2023 Watermain Replacement Program
	Cruxten Drive Hubbard Drive Helwig Drive	Alter Road Holbrook Drive	Hubbard Drive Chesham Drive Sandbury Drive Longford Road Tomberg	Tewkesbury Drive Hartwick Drive Alter Road Storck Drive
Council Approved to Solicit Design for RFP	X		X	
Design Proposals Were Due	X		X	
Council Approved the Award Design Consultant	X		X	
Notice to Proceed with Design Consultant(s)	X		X	
Order Pipe (Poss. 8-9 mo Delay)	X		X	
Design Completion Date	X		X	
Work Session for Going Out to Construction Bid	X		X	
Council Approval to Go Out to Construction Bid	X		X	
Advertise for Construction Bidding	X		X	
Construction Bids Due	X		X	
Work Session to Award Construction	X		X	
Council Approval to Award Construction	X		X	
Notice to Proceed with Contractor(s)	X		**8/21/2023**	
Estimated Pipe Delivery	X		**8/1/2023 - 10/1/23**	
Begin Construction	X		**9/15/2023 - 10/15/23**	
Construction Complete	**9/15/2023**		**8/15/2024**	

X = Completed

AI-9441 **Topics of Discussion** H.

Council Work Session

Meeting Date: 08/22/2023

Economic Development Plan - The Meadows At Heritage Commons

Submitted By: Kyren Gantt

Department: Economic Development

Council Committee Review?: Council Work Session **Date(s) of Committee Review:** 08/22/2023

Audio-Visual Needs: None **Emergency Legislation?:** No

Motion/Ordinance/ Resolution No.:

Agenda Item Description or Legislation Title

Economic Development Plan - The Meadows At Heritage Commons

Purpose and Background

The purpose of this Economic Development Plan (this "Plan") is to satisfy the requirement of Section 5709.40(B) of the Ohio Revised Code, which affirms the legislative authority of a municipal corporation, by ordinance, may declare improvements to certain parcels of real property located in the municipal corporation to be a public purpose. Improvements with respect to a parcel that is used or to be used for residential purposes may be declared a public purpose under this division only if the parcel is located in a blighted area of an impacted city. This Plan has been developed to continue the efficient and effective development of the City of Huber Heights, Ohio (the "City"). This Plan relates to the remodel and construction of facade improvements and tenant fit out located at 6007 – 6091 Brandt Pike, Huber Heights, Ohio 45424, formerly known as "CR Dayton." The Contractor shall be responsible for hiring and managing the design-build professional services provider as necessary to complete the design (the "Work") for the project.

The property for this development (the "Property") has been targeted for redevelopment for more than five years. The Property remains in a blighted condition and detracts from the image, character, and value of one of the City's most prominent corridors. The project will activate the area with new residents, businesses, and amenities. Additionally, completing this development with a new, multi-unit residential development will stabilize and finalize development in the area. The City is considering the creation of a public purpose improvement Tax Increment Financing (TIF) Incentive District (the "Incentive District") encompassing the proposed urban development. The Incentive District will help to: (1) use quality architecture and design; (2) permit the development of high-quality commercial lease space; (3) enhance the City by providing for public infrastructure improvements necessary for the preservation and advancement of the public health, safety, and well-being; and (4) increase the City's collection of income taxes and, over time, real property taxes.

The collective improvements proposed in association with The Incentive District will improve access, in both ease and safety, to the numerous retail and public amenities located within the Incentive District. The City has determined it necessary and appropriate and in the best interest of the City to provide service payments in lieu of taxes with respect to the proposed Incentive District pursuant to Section 5709.42 of the Ohio Revised Code.

Fiscal Impact

Source of Funds: Tax Increment Financing (TIF)

Cost: $3,000,000.00

Recurring Cost? (Yes/No): No

Funds Available in Current Budget? (Yes/No): N/A

Financial Implications:

This project has an estimated total 30-year revenue benefit to the City of $249,707.37.

Attachments

Ordinance
Exhibit A
Exhibit A- Attachment A
Exhibit A- Attachment B
Exhibit B

CITY OF HUBER HEIGHTS
STATE OF OHIO

ORDINANCE NO. 2023-O-

TO APPROVE AN ECONOMIC DEVELOPMENT PLAN AND TO STATE THAT THE CITY MAY HEREAFTER PROCEED WITH APPROVAL OF A TAX INCREMENT FINANCING INCENTIVE DISTRICT.

WHEREAS, Section 5709.40(c) of the Ohio Revised Code authorizes the legislative authority of a municipal corporation to create, by ordinance, incentive districts and declare the improvement to each parcel of real property within those districts to be public purpose; and

WHEREAS, Section 5709.40(a) of the Ohio Revised Code requires incentive districts to have one or more distress characteristics, which may be defined as inadequate public infrastructure serving the districts as evidence by written economic development plan for the districts; and

WHEREAS, the City's Division of Engineering has determined to create an incentive district in the City, as depicted and described in Exhibit A attached hereto (the "Incentive District"); and

WHEREAS, the area within the Incentive District has been studied and an economic development plan has been prepared for that area (the "Economic Development Plan") and is attached hereto as Exhibit B, and which Economic Development Plan has been submitted to this Council and contains recommendations addressing land use and public infrastructure, and related issues.

NOW, THEREFORE, BE IT ORDAINED by the City Council of Huber Heights, Ohio, that:

Section 1. This Council adopts and approves the Economic Development Plan, and the City's Division of Engineering and all departments and divisions of the City administration are authorized and directed to consult and use the Economic Development Plan as guidance in establishing the Incentive District and providing financing for public infrastructure improvements. Copies of the Economic Development Plan will be kept on file in the City Division of Engineering.

Section 2. This Council may hereafter proceed to establish the Incentive District under Section 5709.40(c) of the Ohio Revised Code.

Section 3. It is hereby found and determined that all formal actions of this Council concerning and relating to the passage of this Ordinance were adopted in an open meeting of this Council and that all deliberations of this Council and of any of its Committees that resulted in such formal action were in meetings open to the public and in compliance with all legal requirements including Section 121.22 of the Ohio Revised Code.

Section 4. This Ordinance shall go into effect upon its passage as provided by law and the Charter of the City of Huber Heights.

Passed by Council on the _____ day of _____, 2023;
_____ Yeas; _____ Nays.

Effective Date:

AUTHENTICATION:

_____ _____
Clerk of Council Mayor

_____ _____
Date Date

EXHIBIT A

CITY OF HUBER HEIGHTS, OHIO

THE MEADOWS
DEVELOPMENT PLAN
PUBLIC PURPOSE IMPROVEMENT INCENTIVE DISTRICT

August 1, 2023

The Plan

The purpose of this Economic Development Plan (this "Plan") is to satisfy the requirement of Section 5709.40(B) of the Ohio Revised Code, which affirms the legislative authority of a municipal corporation, by ordinance, may declare improvements to certain parcels of real property located in the municipal corporation to be a public purpose. Improvements with respect to a parcel that is used or to be used for residential purposes may be declared a public purpose under this division only if the parcel is located in a blighted area of an impacted city. This Plan has been developed to continue the efficient and effective development of the City of Huber Heights, Ohio (the "City").

Proposed Development

This Plan relates to the remodel and construction of façade improvements and tenant fit out located at 6007 – 6091 Brandt Pike, Huber Heights, Ohio 45424, formally known as "CR Dayton." The Contractor shall be responsible for hiring and managing the design-build professional services provider as necessary to complete the design (the "Work") for the project.

The property for this development (the "Property") has been targeted for redevelopment for more than five years. The Property remains in a blighted condition and detracts from the image, character, and value of one of the City's most prominent corridors. The project will activate the area with new residents, businesses, and amenities. Additionally, completing this development with a new, multi-unit residential development will stabilize and finalize development in the area.

The current development plans for these projects are contained in Attachment A.

Proposed Incentive District

The City is considering the creation of a public purpose improvement Tax Increment Financing (TIF) Incentive District (the "Incentive District") encompassing the proposed urban development. The Incentive District will help to: (1) use quality architecture and design; (2) permit the development of high-quality commercial lease space; (3) enhance the City by providing for public infrastructure improvements necessary for the preservation and advancement of the public health, safety, and well-being; and (4) increase the City's collection of income taxes and, over time, real property taxes.

Public Infrastructure Improvements

Payments in lieu of taxes collected from the proposed Incentive District will fund public infrastructure improvements necessary to support residential development, including, without limitation, the following improvements:

Phase I Improvements shall include remodel and construction of improvements and tenant fit out located at 6007 – 6091 Brandt Pike, Huber Heights, Ohio 45424. General scope of work includes, but is not limited to updating existing façade of the south building, relocation of

Tenants from the north building to the south building, demolition and removal of the North building, new site concrete, asphalt overlay/sealcoat and new asphalt (see attached Exhibit), liquid membrane coating of the existing metal roof at the south building, replacing exterior storefront and storefront doors at the south building, new roofing for the east walkway resulting from the work on the façade, new LED electrical lighting under canopy, remove and re-install the tenant signage, general and final project site clean-up, punch list, and turnover. The total cost of acquisition, remediation and razing is $3 million, and is intended to be substantially complete by December 31, 2023.

Phase II Improvements will include all Public Infrastructure Improvements (as the terms are defined in Ohio Revised Code Sections 5709.40) that directly benefit, or that once made will directly benefit, the Incentive District. Phase II Improvements will also include, but not be limited to, excavating, grading, paving, constructing and installing curbs and gutters, public utilities which include water mains, sanitary sewers, and storm sewers, street lighting, sidewalks, bikeways, landscaping, traffic signalization, and also including design and other related cost, any right-of-way acquisition, erosion and sediment control measures, grading and other related work, survey work, soil engineering and construction staking, and in each case, all other costs and improvements necessary and appurtenant thereto, all of which will directly benefit, or that once made will directly benefit the Incentive District.

Phase III Improvements will include the replacement, repair, maintenance, and/or construction of new or existing capital asset amenities located within the Incentive District; or any costs directly associated thereto such as design and other related costs, any right-of-way acquisition, erosion and sediment control measures, grading and other related work, survey work, soil engineering and construction staking, and in each case, all other costs and improvements necessary and appurtenant thereto. The LJB Infrastructure Reliance Study completed in September of 2022, reflects the correlation and interdependence of infrastructure elements, which will better position the city for funding opportunities for the maintenance and expansion of critical services for city residents and businesses. Increased funding for infrastructure allows Huber Heights to better distribute improvements throughout the city, improve service, and attract new developments. For the purposes of this phase, “capital asset” shall have the same meaning as defined within the Ohio Administrative Code. Any and all such replacement, repair, maintenance, and/or construction of new or existing amenities identified as Phase II Improvements must qualify as a capital asset as defined herein.

The collective improvements proposed in association with The Incentive District will improve access, in both ease and safety, to the numerous retail and public amenities located within the Incentive District. The City has determined it necessary and appropriate and in the best interest of the City to provide service payments in lieu of taxes with respect to the proposed Incentive District pursuant to Section 5709.42 of the Ohio Revised Code.

Attachments

Attachment A: Current development plans for the Project

8/7/2023 9:34:12 AM

ATTACHMENT A

CITY OF HUBER HEIGHTS

THE MEADOWS FACADE RENOVATION

BRANDT PIKE 6007 - 6053
HUBER HEIGHTS, OHIO, 45424

08/07/23

COMMISSION # 20639.00

CONSTRUCTION DOCUMENTS

1 VICINITY MAP

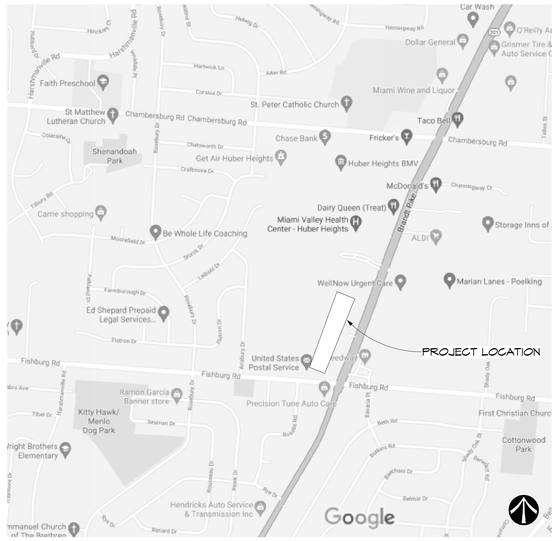

2 LOCATION PLAN

DRAWING INDEX

SHEET NO.	SHEET NAME
G001	TITLE SHEET
A102	EXISTING SITE SURVEY
A101	OVERALL DEMOLITION PLAN
A102	NEW WORK SITE PLAN
A103	NEW WORK FLOOR PLAN
A201	OVERALL NEW WORK REFLECTED CEILING PLAN
A301	EXTERIOR ELEVATIONS
A501	SECTIONS & DETAILS
A502	SECTIONS & DETAILS, SOUTH TOWER
A503	SECTIONS & DETAILS, SOUTH AND MID TOWER
A504	SECTIONS & DETAILS, NORTH TOWER

GENERAL CONTRACTOR:

WOODARD DEVELOPMENT

WOODARD DEVELOPMENT
P.O. BOX 3038, DAYTON, OHIO 45401
PH. 937-252-7330

STRUCTURAL:

PME:

CONSULTANT:

CONSULTANT:

CONSULTANT:

No.	Revisions / Submissions	Date
1	CONSTRUCTION DOCUMENTS	2023/08/07

LWC INCORPORATED
434 East First Street Dayton, OH 45402 937.223.6500
712 East Main Street Richmond, IN 47374 765.966.3546

CITY OF HUBER HEIGHTS

THE MEADOWS FACADE RENOVATION

BRANDT PIKE 6007 - 6053
HUBER HEIGHTS, OHIO, 45424

TITLE SHEET

STATE OF OHIO
JOHN CHARLES FABELO
9711799
REGISTERED ARCHITECT

JOHN C. FABELO
LICENSE ARC.9711799, EXPIRES: 12/31/23

Comm. No.	Date
20639.00	2023/08/07
Drawn: NKG/SLT	Drawing No.: G001
Checked: EGS	

© 2023 LWC INCORPORATED

C:\Revit\2020\20639.00 - The Meadows Shopping Center-R20-ARCH CENTRAL NEW_nglazeDZ6DA.rvt

8/7/2023 9:33:34 AM

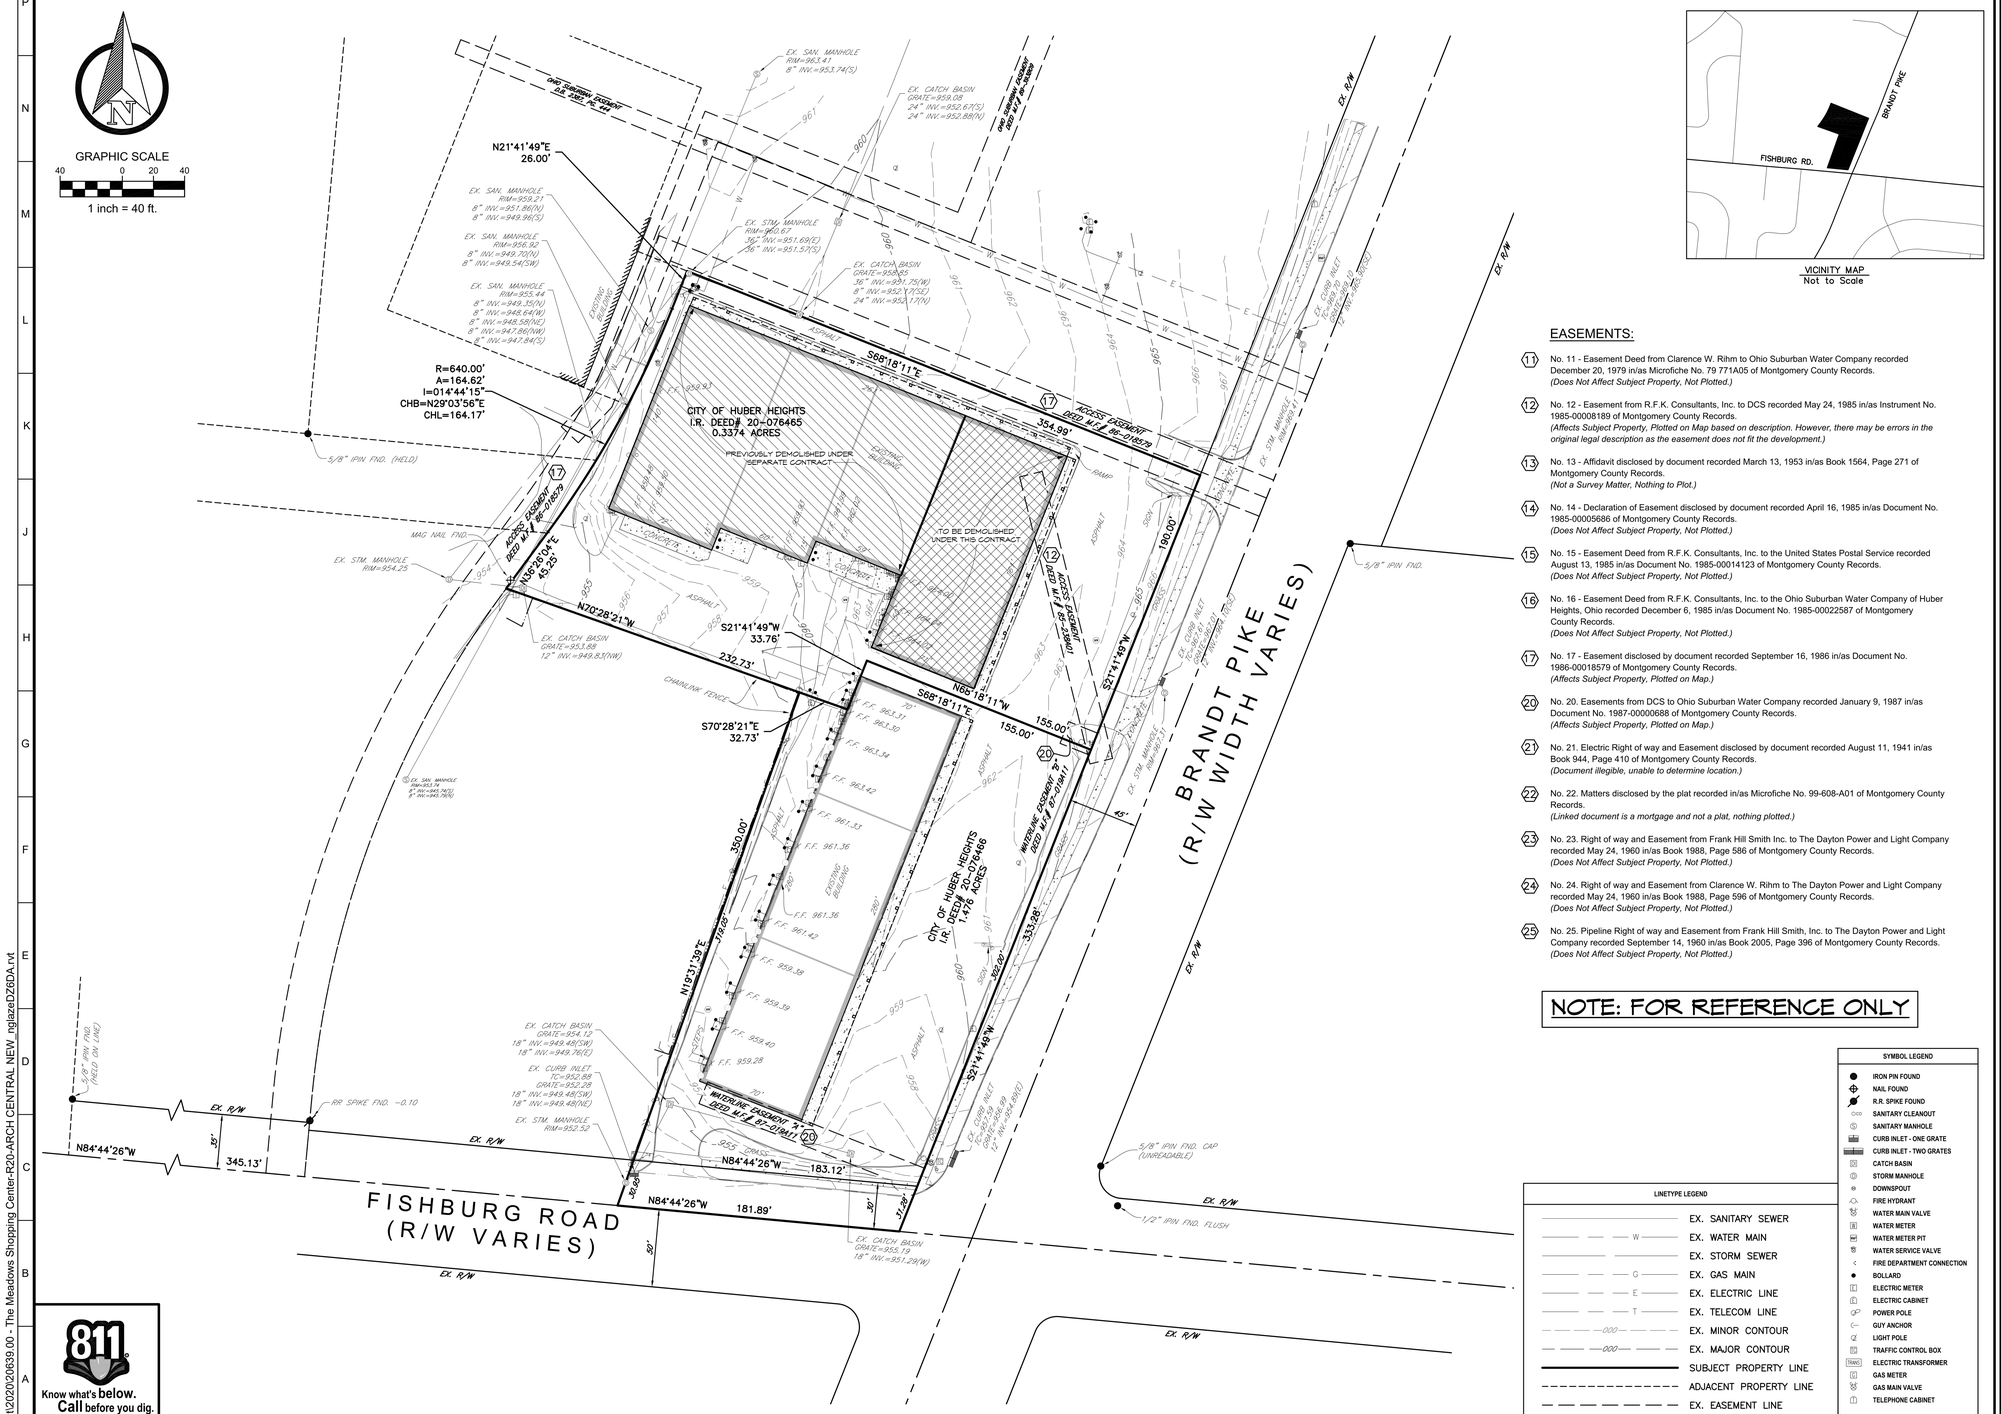

VICINITY MAP
Not to Scale

EASEMENTS:

(11) No. 11 - Easement Deed from Clarence W. Rihm to Ohio Suburban Water Company recorded December 20, 1979 in/as Microfiche No. 79 771A05 of Montgomery County Records.
(Does Not Affect Subject Property, Not Plotted.)

(12) No. 12 - Easement from R.F.K. Consultants, Inc. to DCS recorded May 24, 1985 in/as Instrument No. 1985-00008189 of Montgomery County Records.
(Affects Subject Property, Plotted on Map based on description. However, there may be errors in the original legal description as the easement does not fit the development.)

(13) No. 13 - Affidavit disclosed by document recorded March 13, 1953 in/as Book 1564, Page 271 of Montgomery County Records.
(Not a Survey Matter, Nothing to Plot.)

(14) No. 14 - Declaration of Easement disclosed by document recorded April 16, 1985 in/as Document No. 1985-00005686 of Montgomery County Records.
(Does Not Affect Subject Property, Not Plotted.)

(15) No. 15 - Easement Deed from R.F.K. Consultants, Inc. to the United States Postal Service recorded August 13, 1985 in/as Document No. 1985-00014123 of Montgomery County Records.
(Does Not Affect Subject Property, Not Plotted.)

(16) No. 16 - Easement Deed from R.F.K. Consultants, Inc. to the Ohio Suburban Water Company of Huber Heights, Ohio recorded December 6, 1985 in/as Document No. 1985-00022587 of Montgomery County Records.
(Does Not Affect Subject Property, Not Plotted.)

(17) No. 17 - Easement disclosed by document recorded September 16, 1986 in/as Document No. 1986-00018579 of Montgomery County Records.
(Affects Subject Property, Plotted on Map.)

(20) No. 20. Easements from DCS to Ohio Suburban Water Company recorded January 9, 1987 in/as Document No. 1987-00000688 of Montgomery County Records.
(Affects Subject Property, Plotted on Map.)

(21) No. 21. Electric Right of way and Easement disclosed by document recorded August 11, 1941 in/as Book 944, Page 410 of Montgomery County Records.
(Document illegible, unable to determine location.)

(22) No. 22. Matters disclosed by the plat recorded in/as Microfiche No. 99-608-A01 of Montgomery County Records.
(Linked document is a mortgage and not a plat, nothing plotted.)

(23) No. 23. Right of way and Easement from Frank Hill Smith Inc. to The Dayton Power and Light Company recorded May 24, 1960 in/as Book 1988, Page 586 of Montgomery County Records.
(Does Not Affect Subject Property, Not Plotted.)

(24) No. 24. Right of way and Easement from Clarence W. Rihm to The Dayton Power and Light Company recorded May 24, 1960 in/as Book 1988, Page 596 of Montgomery County Records.
(Does Not Affect Subject Property, Not Plotted.)

(25) No. 25. Pipeline Right of way and Easement from Frank Hill Smith, Inc. to The Dayton Power and Light Company recorded September 14, 1960 in/as Book 2005, Page 396 of Montgomery County Records.
(Does Not Affect Subject Property, Not Plotted.)

NOTE: FOR REFERENCE ONLY

SYMBOL LEGEND

- IRON PIN FOUND
- NAIL FOUND
- R.R. SPIKE FOUND
- SANITARY CLEANOUT
- SANITARY MANHOLE
- CURB INLET - ONE GRATE
- CURB INLET - TWO GRATES
- CATCH BASIN
- STORM MANHOLE
- DOWNSPOUT
- FIRE HYDRANT
- WATER MAIN VALVE
- WATER METER
- WATER METER PIT
- WATER SERVICE VALVE
- FIRE DEPARTMENT CONNECTION
- BOLLARD
- ELECTRIC METER
- ELECTRIC CABINET
- POWER POLE
- GUY ANCHOR
- LIGHT POLE
- TRAFFIC CONTROL BOX
- ELECTRIC TRANSFORMER
- GAS METER
- GAS MAIN VALVE
- TELEPHONE CABINET

LINETYPE LEGEND

- EX. SANITARY SEWER
- EX. WATER MAIN
- EX. STORM SEWER
- EX. GAS MAIN
- EX. ELECTRIC LINE
- EX. TELECOM LINE
- EX. MINOR CONTOUR
- EX. MAJOR CONTOUR
- SUBJECT PROPERTY LINE
- ADJACENT PROPERTY LINE
- EX. EASEMENT LINE

SHEET NOTES:

GENERAL NOTES:

Item	Description	Date

TOPOGRAPHIC SURVEY FOR
SOUTHPOINTE CROSSING
6007-6054 & 6061-6119 BRANDT PIKE
HUBER HEIGHTS, MONTGOMERY COUNTY, OHIO

BURKHARDT
ENGINEERS + SURVEYORS
28 North Cherry Street | Germantown, Ohio 45327 | Phone: 937-388-9060 | BURKHARDTINC.COM
CIVIL ENGINEERING | LAND SURVEYING | NATIONAL RETAIL SITE DEVELOPMENT

Design: --	Proj: 21.188
Draw: RGK	Dwg: 21-188.dwg
Check: MAN	Tab: TOPO
Scale: 1" = 40'	

Date: 06.30.2021

Sheet: TOPOGRAPHIC SURVEY

Sheet No.: 1 of 1

No.	Revisions / Submissions	Date
1	CONSTRUCTION DOCUMENTS	2023/08/07

LWC INCORPORATED
434 East First Street Dayton, OH 45402 937.223.6500
712 East Main Street Richmond, IN 47374 765.966.3546

CITY OF HUBER HEIGHTS

THE MEADOWS FACADE RENOVATION

BRANDT PIKE 6007 - 6053
HUBER HEIGHTS, OHIO, 45424

EXISTING SITE SURVEY

STATE OF OHIO
JOHN CHARLES FABELO
7711799
REGISTERED ARCHITECT
JOHN C. FABELO
LICENSE ARC.9711799, EXPIRES: 12/31/23

Comm. No.	Date
20639.00	2023/08/07
Drawn: NKG/SLT	Drawing No.: A100
Checked: EGS	

© 2023 LWC INCORPORATED

C:\Revit\2020\20639.00 - The Meadows Shopping Center-R20-ARCH CENTRAL NEW_nglaze0Z6DA.rvt

8/7/2023 9:33:40 AM

2 PHOTO 1

3 PHOTO 2

4 PHOTO 3

5 PHOTO 4

6 PHOTO 5

7 PHOTO 6

8 PHOTO 7

9 PHOTO 8

10 PHOTO 8

11 PHOTO 10

12 PHOTO 11

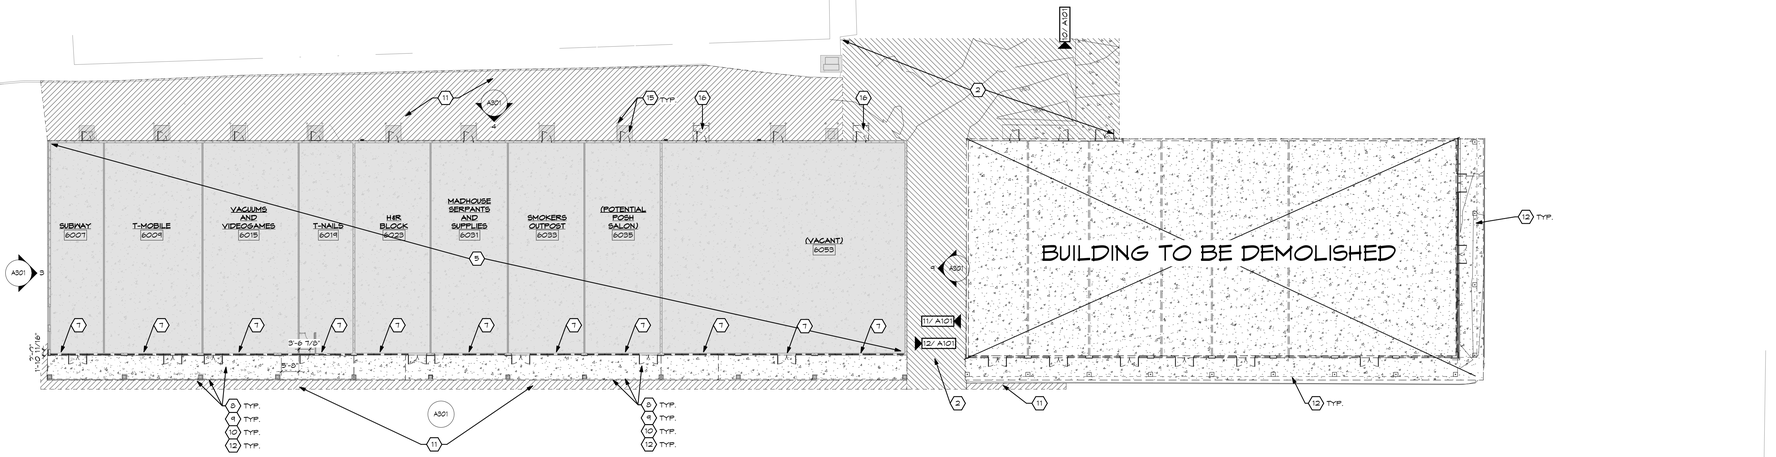

1 OVERALL DEMOLITION PLAN
SCALE: 1" = 20'-0"

SHEET NOTES:

1. (NOT USED)
2. REMOVE ASPHALT PAVING AND RELATED STONE BASE
3. (NOT USED)
4. (NOT USED)
5. EXISTING BUILDING TO REMAIN.
6. (NOT USED)
7. REMOVE EXISTING STOREFRONT SYSTEM IN ITS ENTIRETY.
8. REMOVE EXISTING EIFS AND ASSOCIATED FRAMING.
9. REMOVE EXISTING EIFS FROM COLUMN SURROUND TO EXTENT NECESSARY FOR NEW WORK.
10. SEE WALL SECTIONS FOR EXTENT OF OVERHANG, SOFFIT, AND ASSOCIATED ROOF DEMOLITION.
11. SAW CUT AND REMOVE ASPHALT PAVEMENT. ADJUST GRADING AND RECOMPACT IN PREPARATION FOR NEW ASPHALT OR CONCRETE PAVEMENT.
12. REMOVE EXISTING CONCRETE SIDEWALK AND GRAVEL BASE.
13. REMOVE CONCRETE CURB.
14. REPLACE CONCRETE CURB AS NEEDED.
15. CONCRETE STOOPS AND PIPE BOLLARDS AT REAR ENTRANCES TO REMAIN UNLESS NOTED OTHERWISE.
16. REMOVE EXISTING CONCRETE STOOP.

GENERAL NOTES:

A. CONTRACTOR SHALL OBTAIN ALL NECESSARY PERMITS.
B. COORDINATE SCHEDULE OF DEMOLITION AND CONSTRUCTION ACTIVITIES WITH BUILDING OWNER AND TENANTS TO ENSURE BUSINESSES MAY REMAIN IN OPERATION DURING THE CONSTRUCTION PHASE.
C. AT ACTIVE STORE ENTRANCES, PROVIDE PROTECTIVE COVERING TO MAINTAIN ACCESS TO TENANT SPACES.
D. PROVIDE TEMPORARY ENCLOSURES AT TENANT SPACE ENTRANCES AFTER EXISTING STOREFRONT IS REMOVED. TENANT SPACE SHALL REMAIN ACCESSIBLE TO THE PUBLIC AND BE SECURABLE.

No.	Revisions / Submissions	Date
1	CONSTRUCTION DOCUMENTS	2023/08/07

LWC INCORPORATED
434 East First Street Dayton, OH 45402 937.223.6500
712 East Main Street Richmond, IN 47374 765.966.3546

CITY OF HUBER HEIGHTS

THE MEADOWS FACADE RENOVATION

BRANDT PIKE 6007 - 6053
HUBER HEIGHTS, OHIO, 45424

OVERALL DEMOLITION PLAN

STATE OF OHIO JOHN CHARLES FABELO 9711799 REGISTERED ARCHITECT
JOHN C. FABELO
LICENSE ARC.9711799, EXPIRES: 12/31/23

Comm. No. 20639.00	Date 2023/08/07
Drawn NKG/SLT	Drawing No. A101
Checked EGS	

© 2023 LWC INCORPORATED

C:\Revit\2020\20639.00 - The Meadows Shopping Center-R20-ARCH CENTRAL NEW_nglazeDZ6DA.rvt

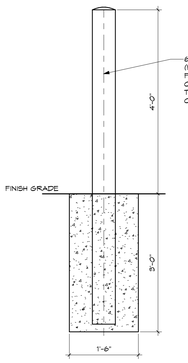

4 TYP. PIPE BOLLARD DETAIL
SCALE: N.T.S.

KEYED NOTES
1. 1-1/2" ODOT ITEM 448 ASPHALT CONCRETE SURFACE COURSE, TYPE 1, PG64-22
2. 3-1/2" ODOT ITEM 448 ASPHALT CONCRETE INTERMEDIATE COURSE, TYPE 2, PG64-22
3. 4" ODOT ITEM 304, AGGREGATE BASE
4. ODOT ITEM 204 SUBGRADE COMPACTION AS PER GEOTECH SPECIFICATIONS

5 PAVEMENT SECTION
SCALE: N.T.S.

NOTES:
1. CURB TO BE CONSTRUCTED OF 3500 PSI CONCRETE PER ODOT ITEM 609.
2. PROVIDE A SMOOTH AND EVEN FINISH PLUS ROUNDED EDGING TO ALL EXPOSED SURFACES.

2 BARRIER CURB DETAIL
SCALE: N.T.S.

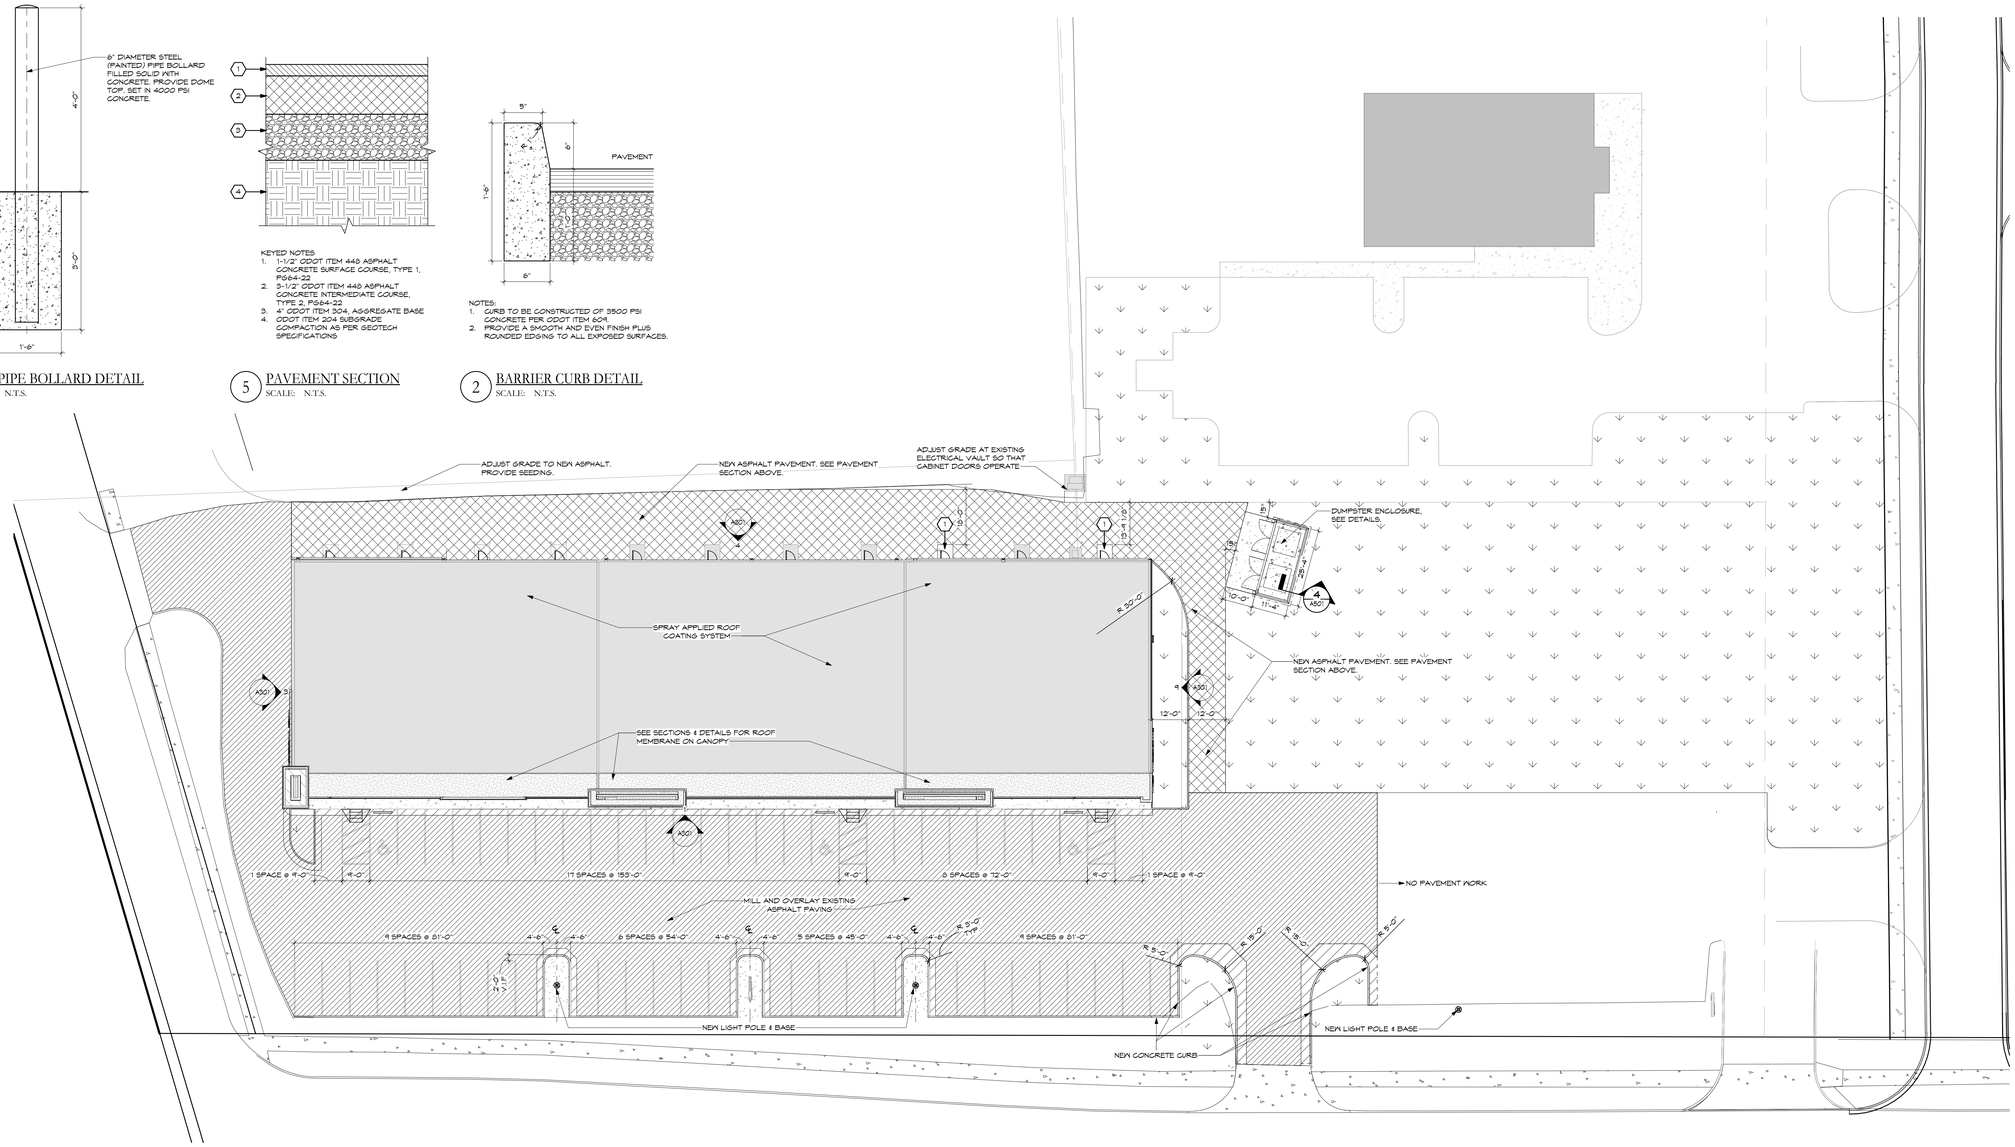

1 NEW WORK PLAN
SCALE: 1" = 20'-0"

SHEET NOTES:

1. NEW CONCRETE STOOP TO MATCH THAT REMOVED.

No.	Revisions / Submissions	Date
1	CONSTRUCTION DOCUMENTS	2023/08/07

LWC INCORPORATED
434 East First Street Dayton, OH 45402 937.223.6500
712 East Main Street Richmond, IN 47374 765.966.3546

CITY OF HUBER HEIGHTS

THE MEADOWS FACADE RENOVATION

BRANDT PIKE 6007 - 6053
HUBER HEIGHTS, OHIO, 45424

NEW WORK SITE PLAN

STATE OF OHIO JOHN CHARLES FABELO 971179 REGISTERED ARCHITECT
JOHN C. FABELO
LICENSE ARC.9711799, EXPIRES: 12/31/23

Comm. No. 20639.00	Date 2023/08/07
Drawn NKG/SLT	Drawing No. A102
Checked JCF	

© 2023 LWC INCORPORATED

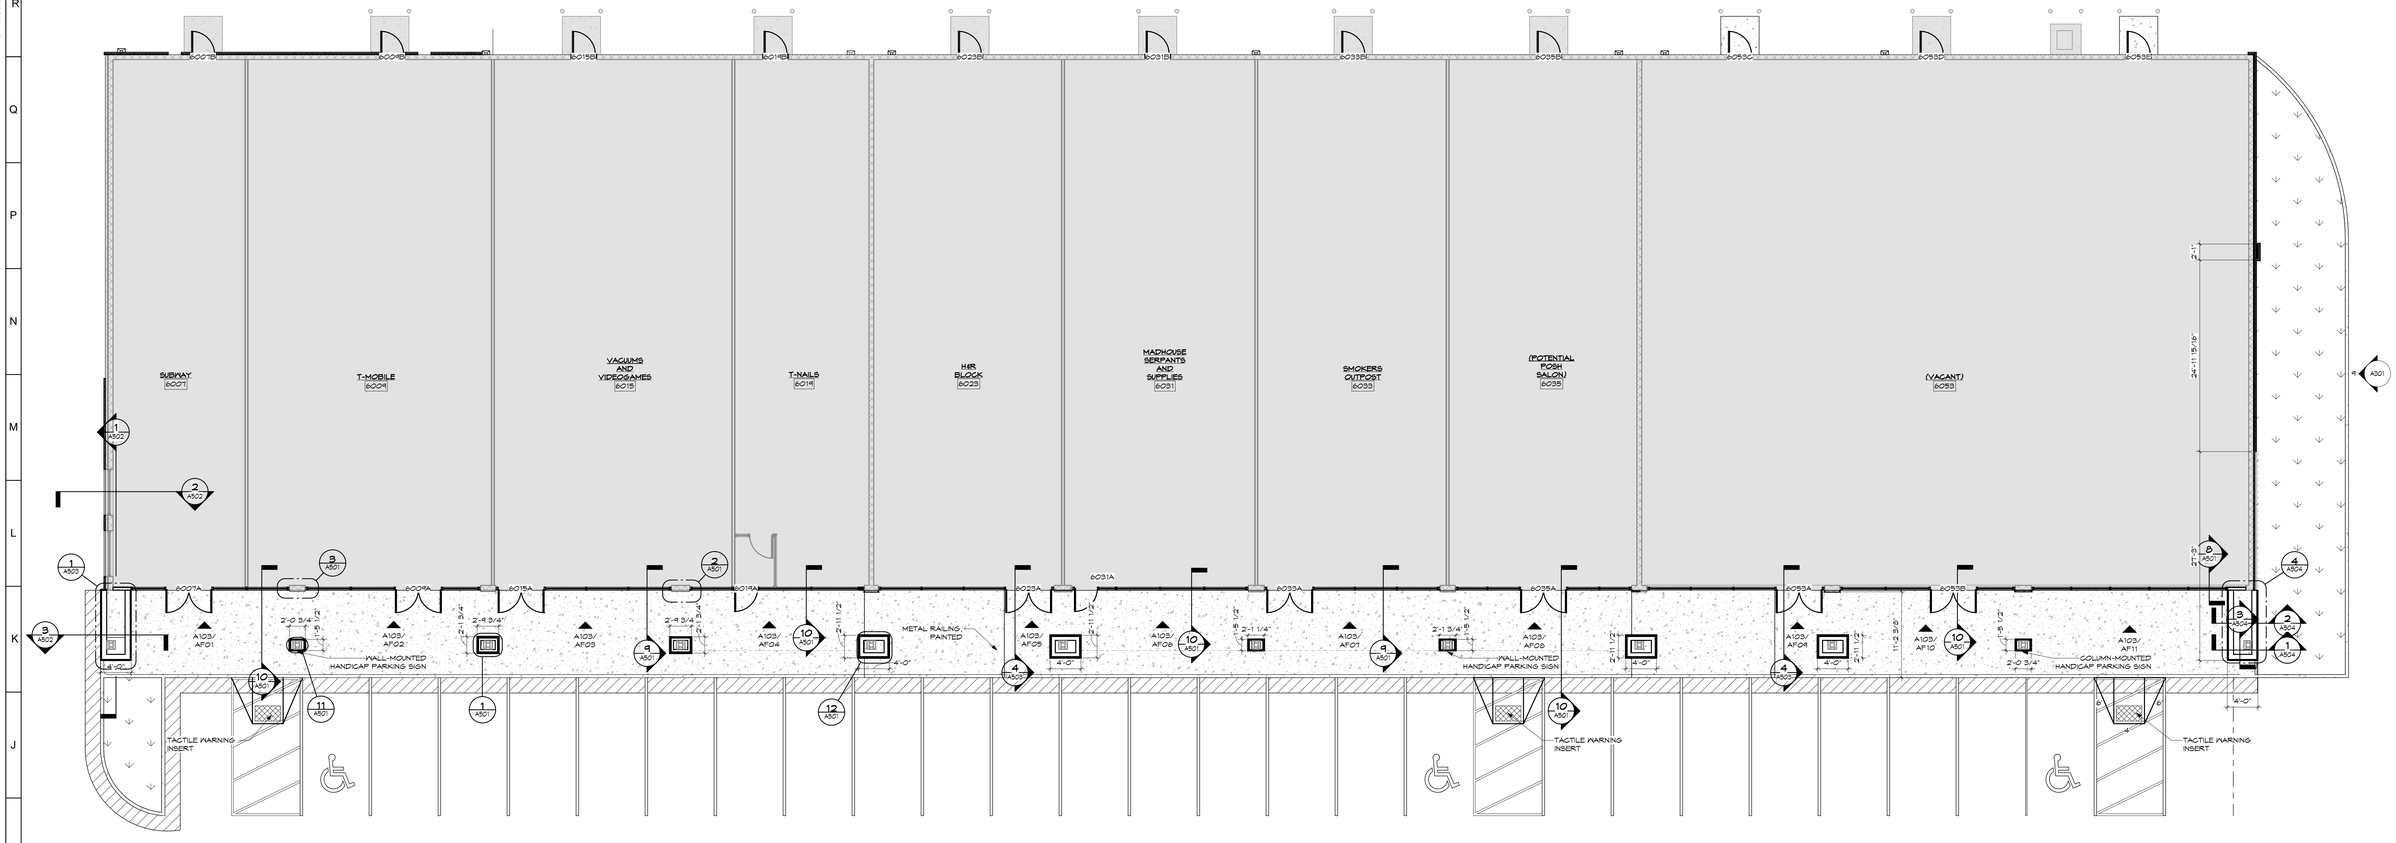

1 NEW WORK PLAN
SCALE: 1/8" = 1'-0"

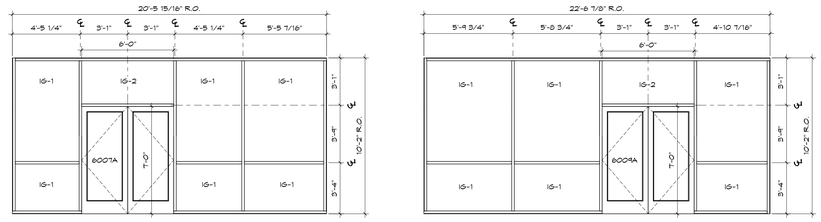

AF01

AF02

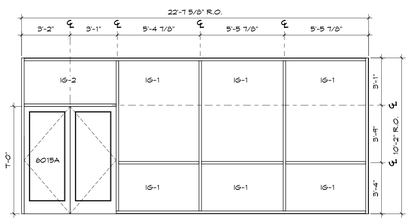

AF03

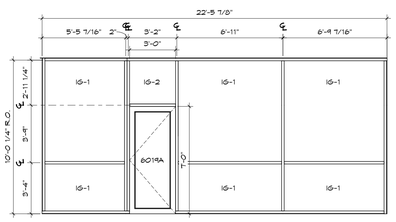

AF04

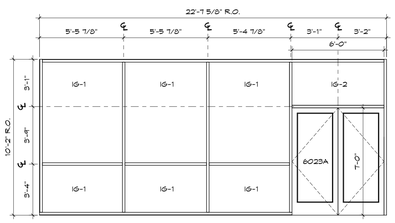

AF05

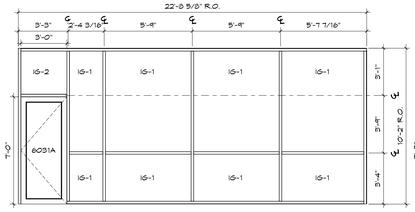

AF06

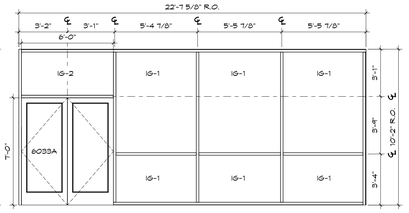

AF07

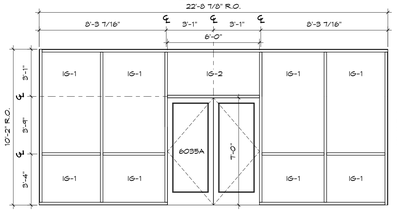

AF08

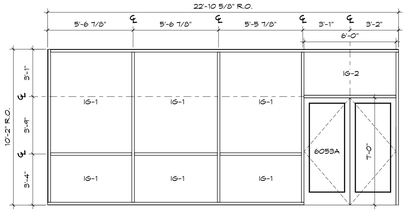

AF09

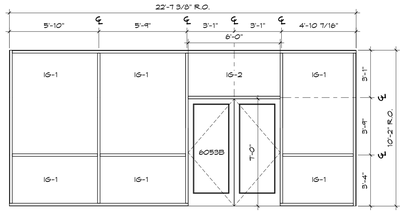

AF10

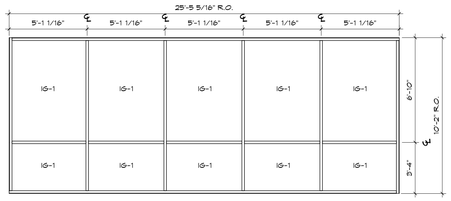

AF11

NOTE: FIELD VERIFY ALL DIMENSIONS

GLAZING SCHEDULE

TAG	DESCRIPTION
IG-1	1" INSULATED, CLEAR TEMPERED GLASS, SOLARBAN 60 OR EQUAL
IG-2	1" INSULATED, CLEAR GLASS, SOLARBAN 60 OR EQUAL

SHEET NOTES

1. -

No.	Revisions / Submissions	Date
1	CONSTRUCTION DOCUMENTS	2023/08/07

LWC INCORPORATED
434 East First Street Dayton, OH 45402 937.223.6500
712 East Main Street Richmond, IN 47374 765.966.3546

CITY OF HUBER HEIGHTS

THE MEADOWS FACADE RENOVATION

BRANDT PIKE 6007 - 6053
HUBER HEIGHTS, OHIO, 45424

NEW WORK FLOOR PLAN

STATE OF OHIO JOHN CHARLES FABELO 67119 REGISTERED ARCHITECT
JOHN C. FABELO
LICENSE ARC.#711199, EXPIRES: 12/31/23

Comm. No.	Date
20639.00	2023/08/07
Drawn: NKG/SLT	Drawing No.: A103
Checked: EGS	

© 2023 LWC INCORPORATED

8/7/2023 9:33:50 AM
C:\Revit\2020\20639.00 - The Meadows Shopping Center-R20-ARCH CENTRAL NEW_nglazeD26OA.rvt

8/7/2023 9:33:52 AM

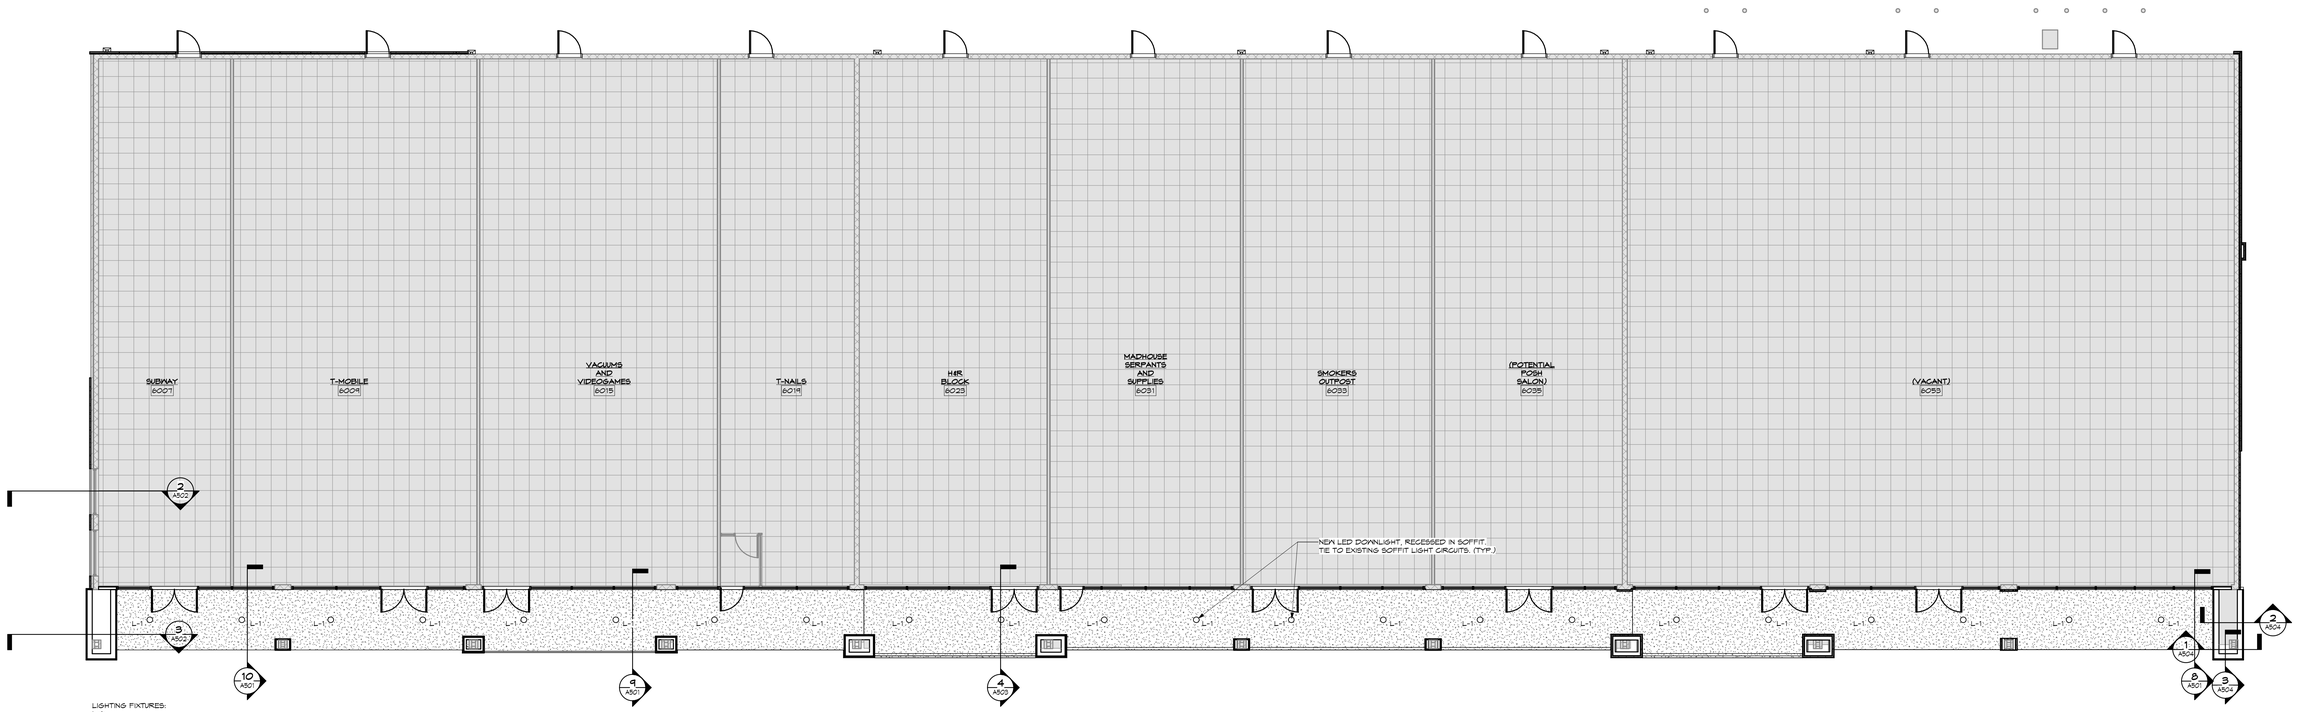

LIGHTING FIXTURES:
L-1:
- TYPE: LED
- WATTS/LAMP: 20
- FIXTURE VOLTAGE: 120
- FIXTURE INPUT WATTS: 20
- COLOR TEMP (K): 4000
- DELIVERED LUMENS: 1250
- MANUFACTURER AND MODEL NUMBER: GREENCREATIVE #58264 20SMPRRDM/840/2TTV
- DIFFUSER MEDIA: LED DOWN LIGHT
- TRIM COLOR: WHITE
- MOUNTING: R - RECESSED
- SIZE (DIAMETER, IN.): 9

1 OVERALL REFLECTED CEILING PLAN
SCALE: 1/8" = 1'-0"

No.	Revisions / Submissions	Date
1	CONSTRUCTION DOCUMENTS	2023/08/07

LWC INCORPORATED
434 East First Street Dayton, OH 45402 937.223.6500
712 East Main Street Richmond, IN 47374 765.966.3546

CITY OF HUBER HEIGHTS

THE MEADOWS FACADE RENOVATION

BRANDT PIKE 6007 - 6053
HUBER HEIGHTS, OHIO, 45424

OVERALL NEW WORK REFLECTED CEILING PLAN

STATE OF OHIO
JOHN CHARLES FABELO
9711799
REGISTERED ARCHITECT
JOHN C. FABELO
LICENSE ARC.9711799, EXPIRES: 12/31/23

Comm. No.	Date
20639.00	2023/08/07
Drawn: SLT	Drawing No. A201
Checked: JCF	

© 2023 LWC INCORPORATED

C:\Revit\2020\20639.00 - The Meadows Shopping Center-R20-ARCH CENTRAL NEW_nglazeDZ6DA.rvt

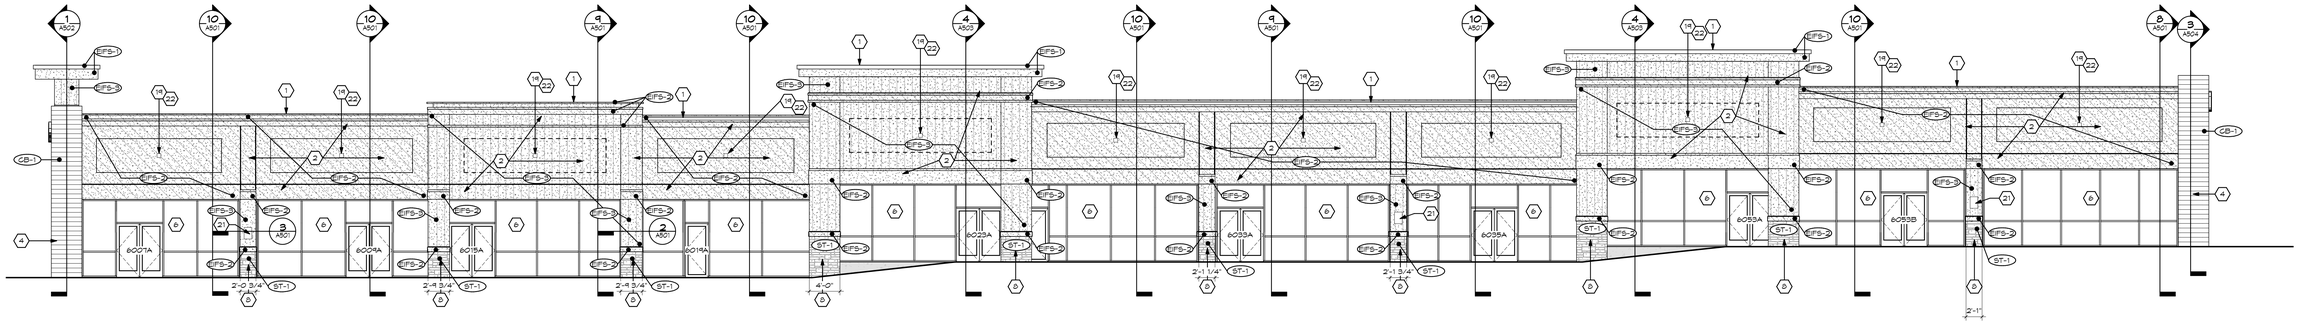

1 EXTERIOR - BUILDING A, EAST
SCALE: 1/8" = 1'-0"

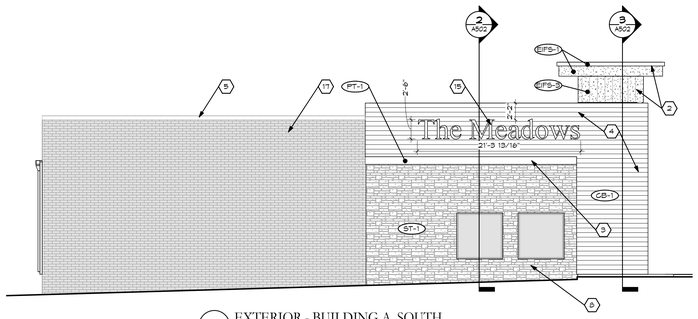

3 EXTERIOR - BUILDING A, SOUTH
SCALE: 1/8" = 1'-0"

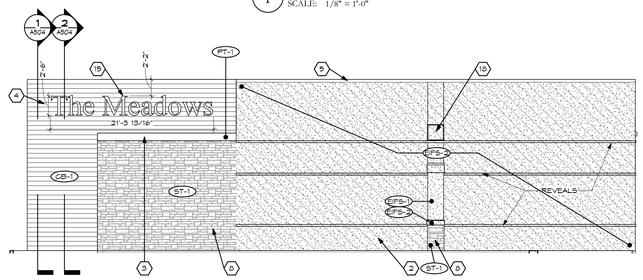

9 NORTH ELEVATION OF SOUTH BLDG
SCALE: 1/8" = 1'-0"

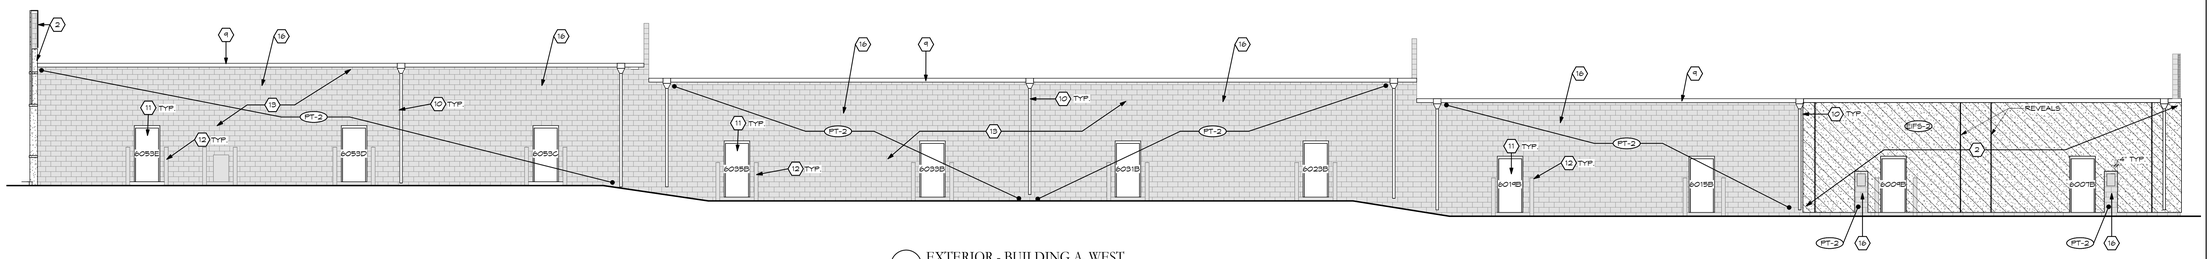

4 EXTERIOR - BUILDING A, WEST
SCALE: 1/8" = 1'-0"

SHEET NOTES

1. PREFINISHED METAL ROOF EDGE.
2. EXTERIOR INSULATION FINISH SYSTEM (EIFS)
3. PREFINISHED METAL PANEL SYSTEM.
4. PREFINISHED WOOD-LOOK PLANK SYSTEM.
5. PREFINISHED METAL COPING.
6. ALUMINUM STOREFRONT.
7. (NOT USED)
8. CULTURED STONE VENEER SYSTEM IN A DRY STACK DESIGN.
9. REMOVE EXISTING GUTTER AND REPLACE WITH NEW PRE-FINISHED METAL GUTTER IN KIND.
10. REMOVE EXISTING DOWNSPOUT AND REPLACE WITH NEW PRE-FINISHED METAL DOWNSPOUT IN KIND.
11. PREP AND PAINT HOLLOW METAL DOORS AND FRAMES.
12. PREP AND PAINT EXISTING STEEL BOLLARDS.
13. PREP AND PAINT EXISTING CONCRETE MASONRY UNITS.
14. (NOT USED)
15. INTERNALLY ILLUMINATED INDIVIDUAL ALUMINUM CHANNEL LETTERS WITH ACRYLIC FACE. NO BAR.
16. TUCKPOINT AND PAINT EXISTING CMU.
17. TUCKPOINT EXISTING BRICK.
18. RELOCATED LED WALL PACK FROM NORTH BUILDING
19. POWER FOR SIGNAGE, EXTEND FROM EXISTING CIRCUIT. COORDINATE EXACT LOCATION WITH TENANT'S SIGN REQUIREMENTS.
20. (NOT USED)
21. WALL-MOUNTED HANDICAP PARKING SIGN.
22. ONE LAYER OF FIRE RATED PLYWOOD.

DOOR SCHEDULE

NOTES
1. AT EACH SINGLE/PAIR OF ALUMINUM DOORS, PROVIDE PIVOTS, PUSH BAR, PULL HANDLE, CLOSER, DEAD BOLT ON ACTIVE LEAF WITH KEYED CYLINDER ON EXTERIOR AND THUMB TURN ON INTERIOR, AND FLUSH BOLT ON INACTIVE LEAF. PROVIDE SIGN AT EACH DOOR STATING "DOORS TO REMAIN UNLOCKED DURING BUSINESS HOURS". PROVIDE THRESHOLD AND INTEGRAL SWEEP AND WEATHER STRIPPING.
2. AT SINGLE HOLLOW METAL DOORS, PROVIDE 1.5 PAIRS OF NRP HINGES, ENTRANCE FUNCTION LOCKSET, WEATHER STRIPPING, SWEEP, DRIP CAP, AND LATCH GUARD.
3. FIELD MEASURE ROUGH OPENING PRIOR TO FABRICATION OF STOREFRONT.

DOOR NO.	EXISTING / NEW	INTERIOR / EXTERIOR	SINGLE / PAIR	DOOR SIZE WIDTH	HEIGHT	THICKNESS	DOOR TYPE	DOOR MATERIAL	DOOR GLAZING	FRAME TYPE	FRAME MATERIAL	HARDWARE SET #	FIRE RATING	REMARKS
6007A	NEW	EXT	PAIR	3'-0"	7'-0"	1 3/4"	D1	ALUM	IG-1	AF01	ALUM	NOTE #1	N/A	NOTE #3
6007B	NEW	EXT	SINGLE	3'-0"	7'-0"	1 3/4"	D3	HM	-	F1	HM	NOTE #2	N/A	
6009A	NEW	EXT	PAIR	3'-0"	7'-0"	1 3/4"	D1	ALUM	IG-1	AF02	ALUM	NOTE #1	N/A	NOTE #3
6009B	NEW	EXT	SINGLE	3'-0"	7'-0"	1 3/4"	D3	HM	-	F1	HM	NOTE #2	N/A	
6015A	NEW	EXT	PAIR	3'-0"	7'-0"	1 3/4"	D1	ALUM	IG-1	AF03	ALUM	NOTE #1	N/A	NOTE #3
6015B	NEW	EXT	SINGLE	3'-0"	7'-0"	1 3/4"	D3	HM	-	F1	HM	NOTE #2	N/A	
6019A	NEW	EXT	SINGLE	3'-0"	7'-0"	1 3/4"	D2	ALUM	IG-1	AF04	ALUM	NOTE #1	N/A	NOTE #3
6019B	NEW	EXT	SINGLE	3'-0"	7'-0"	1 3/4"	D3	HM	-	F1	HM	NOTE #2	N/A	
6023A	NEW	EXT	PAIR	3'-0"	7'-0"	1 3/4"	D1	ALUM	IG-1	AF05	ALUM	NOTE #1	N/A	NOTE #3
6023B	NEW	EXT	SINGLE	3'-0"	7'-0"	1 3/4"	D3	HM	-	F1	HM	NOTE #2	N/A	
6031A	NEW	EXT	SINGLE	3'-0"	7'-0"	1 3/4"	D2	ALUM	IG-1	AF06	ALUM	NOTE #1	N/A	NOTE #3
6031B	NEW	EXT	SINGLE	3'-0"	7'-0"	1 3/4"	D3	HM	-	F1	HM	NOTE #2	N/A	
6035A	NEW	EXT	PAIR	3'-0"	7'-0"	1 3/4"	D1	ALUM	IG-1	AF07	ALUM	NOTE #1	N/A	NOTE #3
6033B	NEW	EXT	SINGLE	3'-0"	7'-0"	1 3/4"	D3	HM	-	F1	HM	NOTE #2	N/A	
6035A	NEW	EXT	PAIR	3'-0"	7'-0"	1 3/4"	D1	ALUM	IG-1	AF08	ALUM	NOTE #1	N/A	NOTE #3
6035B	NEW	EXT	SINGLE	3'-0"	7'-0"	1 3/4"	D3	HM	-	F1	HM	NOTE #2	N/A	
6053A	NEW	EXT	PAIR	3'-0"	7'-0"	1 3/4"	D1	ALUM	IG-1	AF09	ALUM	NOTE #1	N/A	NOTE #3
6053B	NEW	EXT	PAIR	3'-0"	7'-0"	1 3/4"	D1	ALUM	IG-1	AF10	ALUM	NOTE #1	N/A	NOTE #3
6053C	NEW	EXT	SINGLE	3'-0"	7'-0"	1 3/4"	D3	HM	-	F1	HM	NOTE #2	N/A	
6053D	NEW	EXT	SINGLE	3'-0"	7'-0"	1 3/4"	D3	HM	-	F1	HM	NOTE #2	N/A	
6053E	NEW	EXT	SINGLE	3'-0"	7'-0"	1 3/4"	D3	HM	-	F1	HM	NOTE #2	N/A	

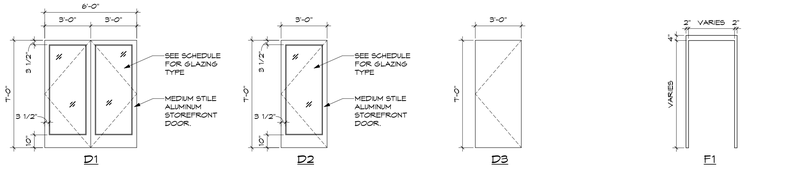

TYP. DOOR TYPES

TYP. FRAME TYPES

FINISH SCHEDULE		
TYPE	MARK	DESCRIPTION
PAINT	PT-1	MATCH DRYVIT - 614 SMOKE SIGNAL
PAINT	PT-2	MATCH DRYVIT - 310 CHINA WHITE
STONE	ST-1	COUNTRY LEDGESTONE - ECHO RIDGE
CEMENT BOARD	CB-1	NICHIHA CEMENT BOARD - CONFIRM COLOR
EIFS	EIFS-1	DRYVIT - 614 SMOKE SIGNAL
EIFS	EIFS-2	DRYVIT - 310 CHINA WHITE
EIFS	EIFS-3	DRYVIT - 103 NATURAL WHITE

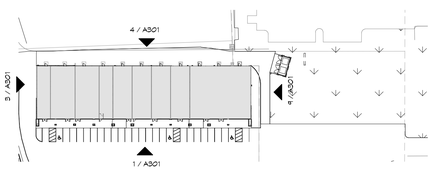

7 ELEVATION KEYPLAN
SCALE: N.T.S.

No.	Revisions / Submissions	Date
1	CONSTRUCTION DOCUMENTS	2023/08/07

LWC INCORPORATED
434 East First Street Dayton, OH 45402 937.223.6500
712 East Main Street Richmond, IN 47374 765.966.3546

CITY OF HUBER HEIGHTS

THE MEADOWS FACADE RENOVATION

BRANDT PIKE 6007 - 6053
HUBER HEIGHTS, OHIO, 45424

EXTERIOR ELEVATIONS

STATE OF OHIO · JOHN CHARLES FABELO · 9711799 · REGISTERED ARCHITECT
JOHN C. FABELO
LICENSE ARC.9711799, EXPIRES: 12/31/23

Comm. No.	Date
20639.00	2023/08/07
Drawn: NKG/SLT	Drawing No.: A301
Checked: JCF	

© 2023 LWC INCORPORATED

8/7/2023 9:33:59 AM
C:\Revit\2020\20639.00 - The Meadows Shopping Center-R20-ARCH CENTRAL_NEW_nglazeDZ6DA.rvt

8/7/2023 9:34:04 AM

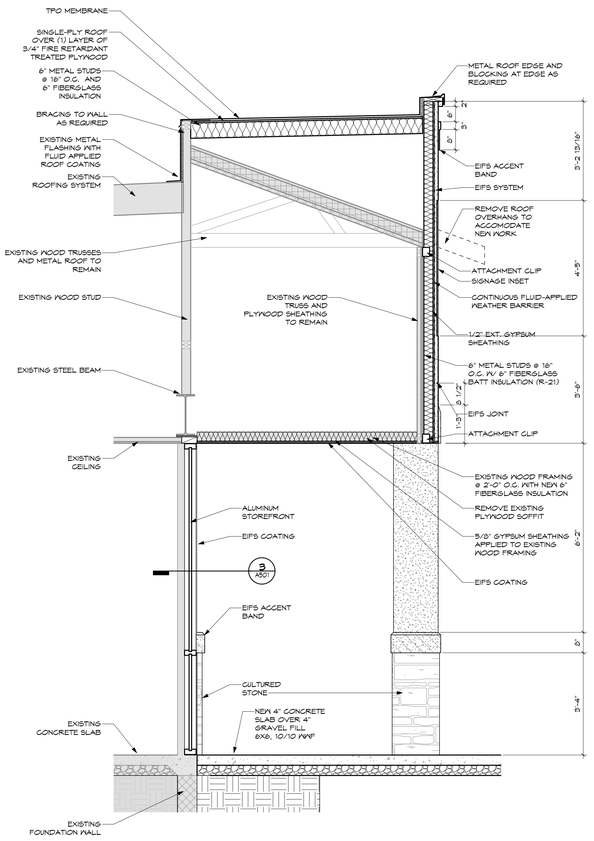

10 WALL SECTION
SCALE: 1/2" = 1'-0"

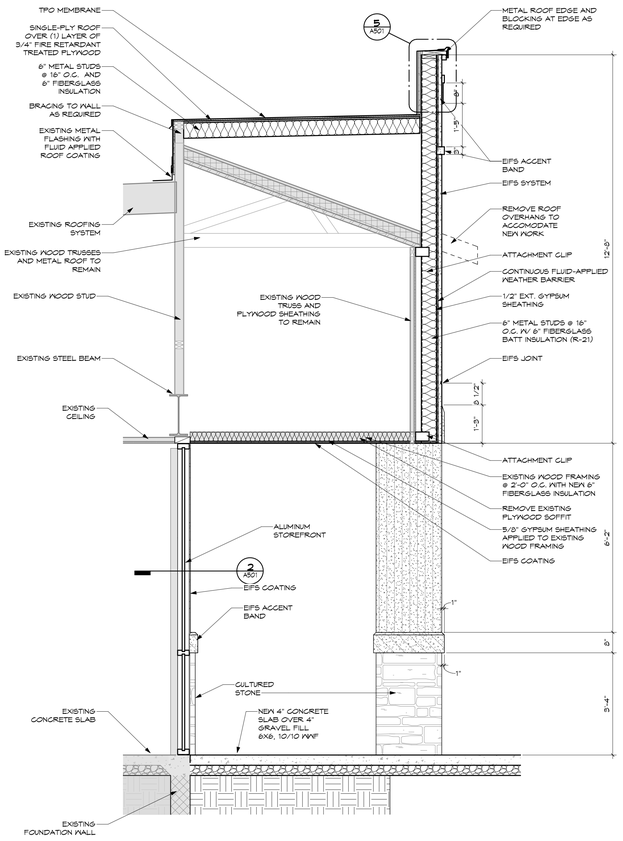

9 WALL SECTION
SCALE: 1/2" = 1'-0"

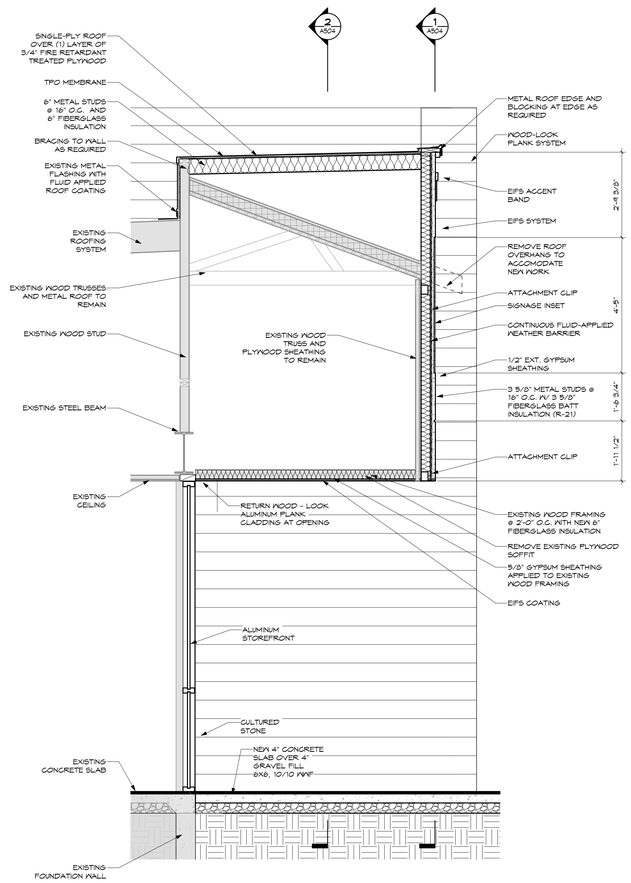

8 WALL SECTION
SCALE: 1/2" = 1'-0"

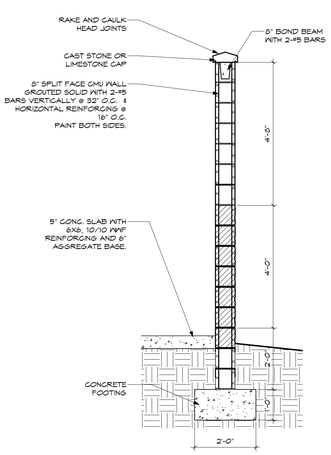

4 TRASH ENCLOSURE WALL
SCALE: 1/2" = 1'-0"

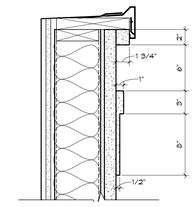

5 WALL DETAIL
SCALE: 1 1/2" = 1'-0"

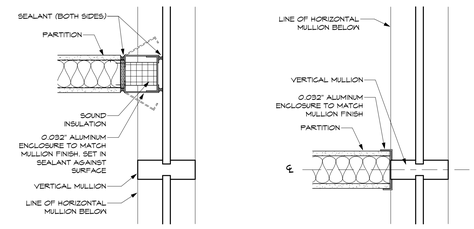

7 TYP. PARTITION CLOSURE AT ALUMINUM GLAZING SYSTEM
SCALE: 1 1/2" = 1'-0"

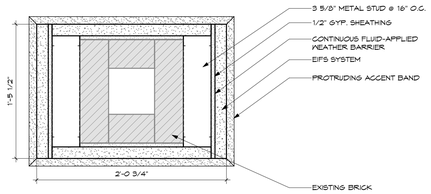

11 ENLARGED COLUMN A
SCALE: 1 1/2" = 1'-0"

NOTE: SIZES OF METAL STUD FRAMING SHOWN ARE PRELIMINARY. FINAL SIZE AND GAUGE IS TO BE DETERMINED THROUGH DELEGATED DESIGN.

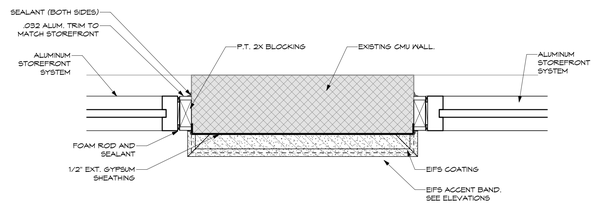

2 ENLARGED PILASTER B
SCALE: 1 1/2" = 1'-0"

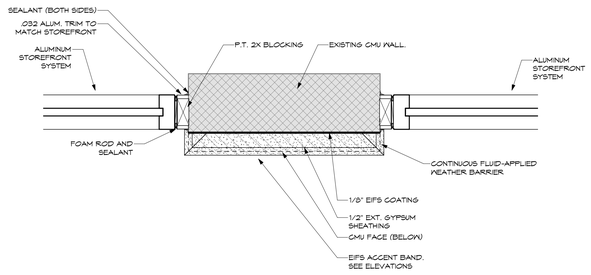

3 ENLARGED PILASTER A
SCALE: 1 1/2" = 1'-0"

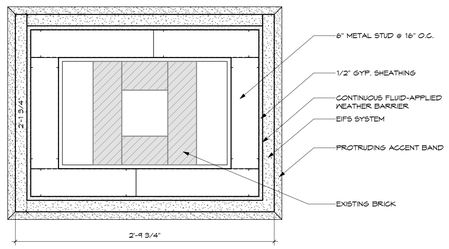

1 ENLARGED COLUMN B
SCALE: 1 1/2" = 1'-0"

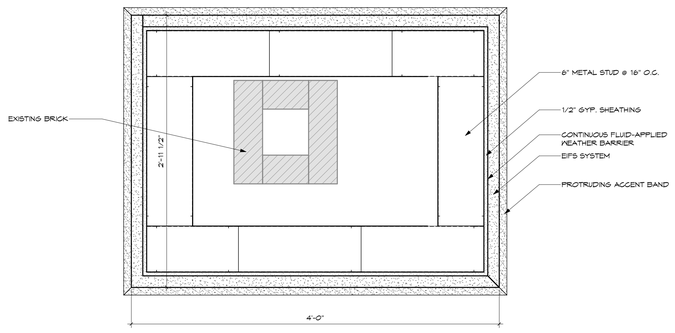

12 ENLARGED COLUMN C
SCALE: 1 1/2" = 1'-0"

No.	Revisions / Submissions	Date
1	CONSTRUCTION DOCUMENTS	2023/08/07

LWC INCORPORATED
434 East First Street Dayton, OH 45402 937.223.6500
712 East Main Street Richmond, IN 47374 765.966.3546

CITY OF HUBER HEIGHTS

THE MEADOWS FACADE RENOVATION

BRANDT PIKE 6007 - 6053
HUBER HEIGHTS, OHIO, 45424

SECTIONS & DETAILS

STATE OF OHIO — JOHN CHARLES FABELO — 9711799 — REGISTERED ARCHITECT
JOHN C. FABELO
LICENSE ARC.9711799, EXPIRES: 12/31/23

Comm. No.	Date
20639.00	2023/08/07
Drawn: NKG/SLT	Drawing No.: A501
Checked: EGS	

© 2023 LWC INCORPORATED

C:\Revit\2020\20639.00 - The Meadows Shopping Center-R20-ARCH CENTRAL NEW_nglazeDZ6DA.rvt

8/7/2023 9:34:06 AM

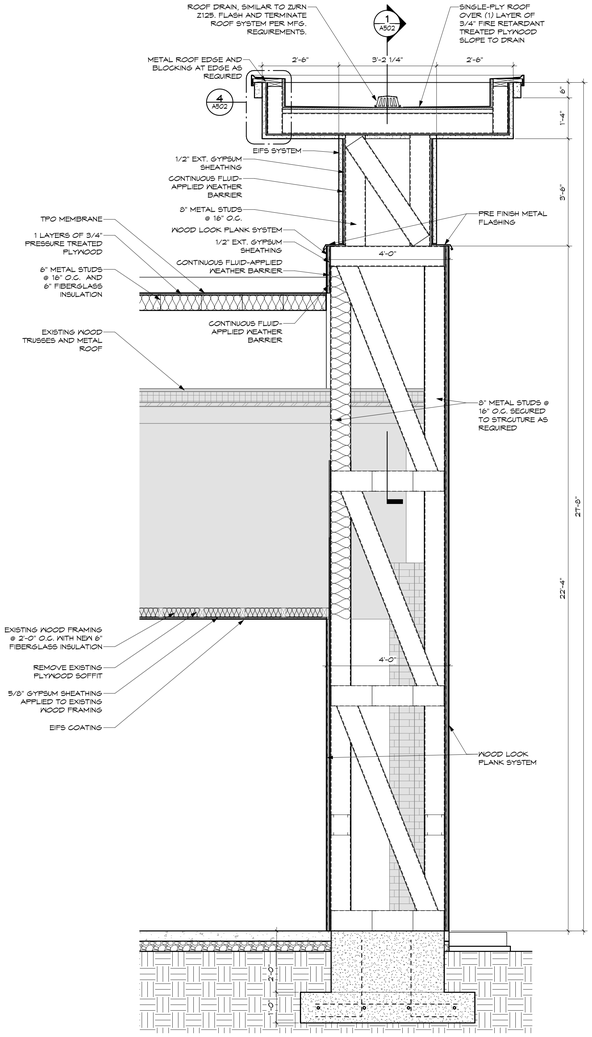

3 WALL SECTION - SOUTH TOWER
SCALE: 1/2" = 1'-0"

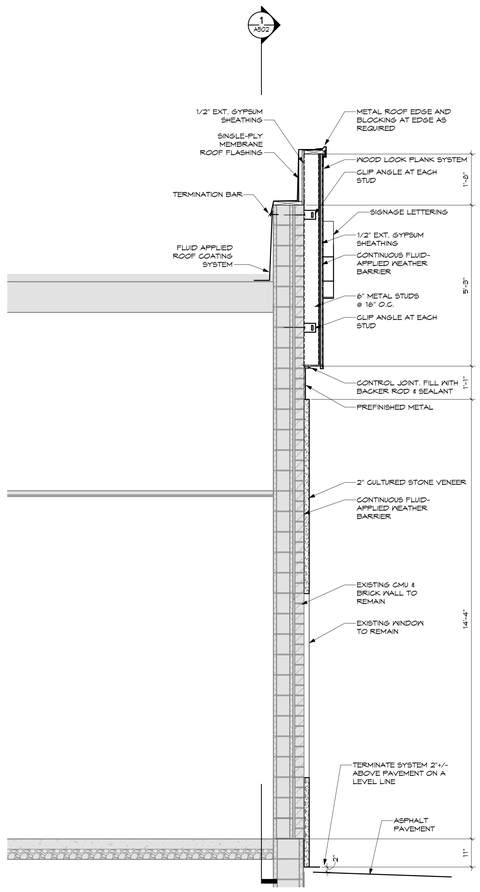

2 WALL SECTION - SOUTH TOWER
SCALE: 1/2" = 1'-0"

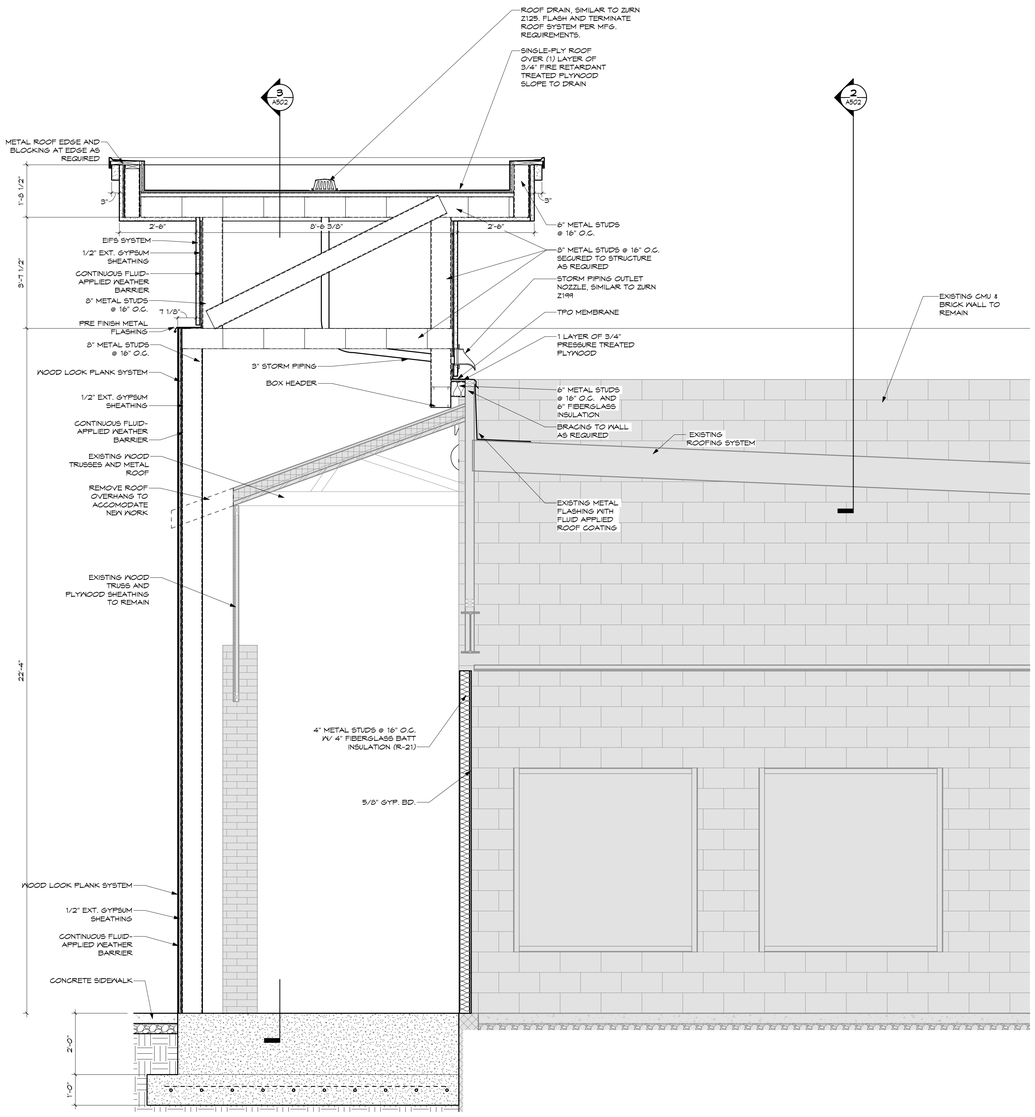

1 WALL SECTION - SOUTH TOWER
SCALE: 1/2" = 1'-0"

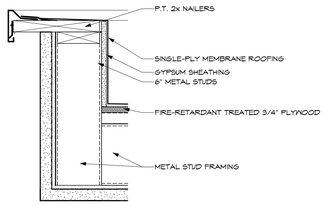

SECTION - SOUTH BUILDING TOWER
4 SCALE: 1 1/2" = 1'-0"

NOTE: SIZES OF METAL STUD FRAMING SHOWN ARE PRELIMINARY. FINAL SIZE AND GAUGE IS TO BE DETERMINED THROUGH DELEGATED DESIGN.

No.	Revisions / Submissions	Date
1	CONSTRUCTION DOCUMENTS	2023/08/07

LWC INCORPORATED
434 East First Street Dayton, OH 45402 937.223.6500
712 East Main Street Richmond, IN 47374 765.966.3546

CITY OF HUBER HEIGHTS

THE MEADOWS FACADE RENOVATION

BRANDT PIKE 6007 - 6053
HUBER HEIGHTS, OHIO, 45424

SECTIONS & DETAILS, SOUTH TOWER

STATE OF OHIO · JOHN CHARLES FABELO · 9711799 · REGISTERED ARCHITECT
JOHN C. FABELO
LICENSE ARC.9711799, EXPIRES: 12/31/23

Comm. No.	Date
20639.00	2023/08/07
Drawn: NKG/SLT	Drawing No.
Checked: EGS	A502

© 2023 LWC INCORPORATED

C:\Revit\2020\20639.00 - The Meadows Shopping Center-R20-ARCH CENTRAL NEW_nglazeDZ6DA.rvt

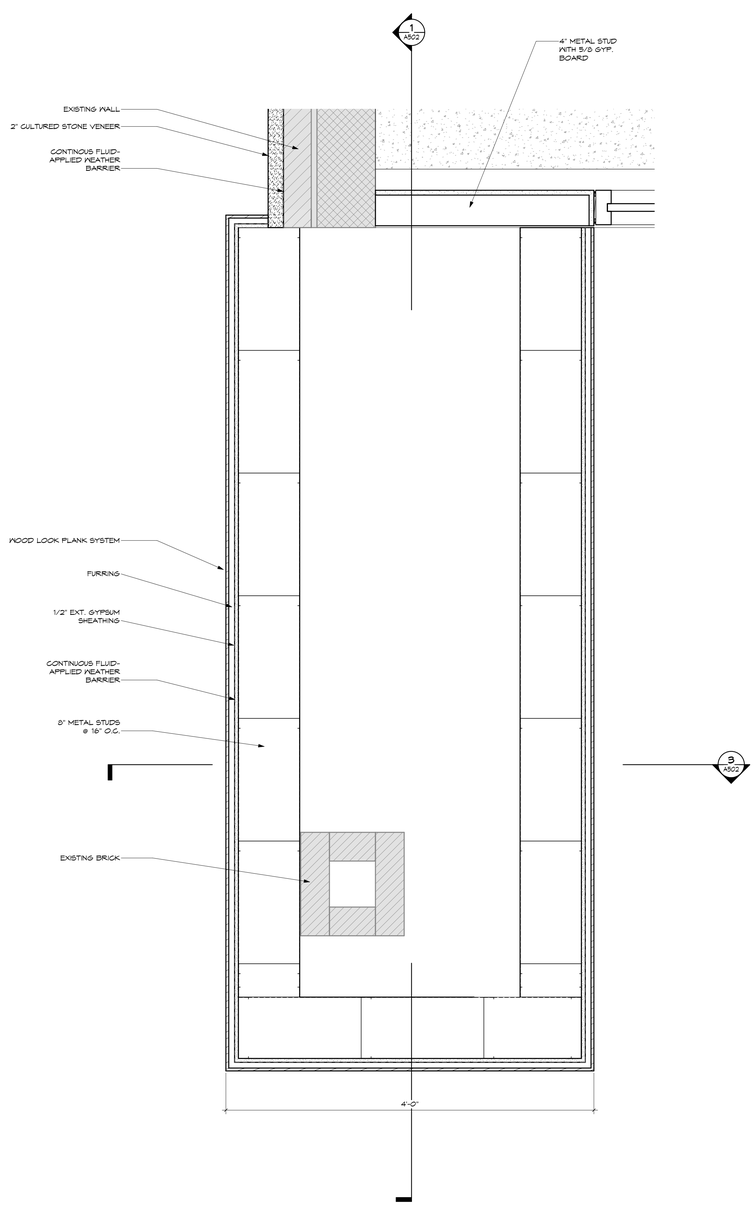

1 ENLARGED SOUTH TOWER PLAN
SCALE: 1 1/2" = 1'-0"

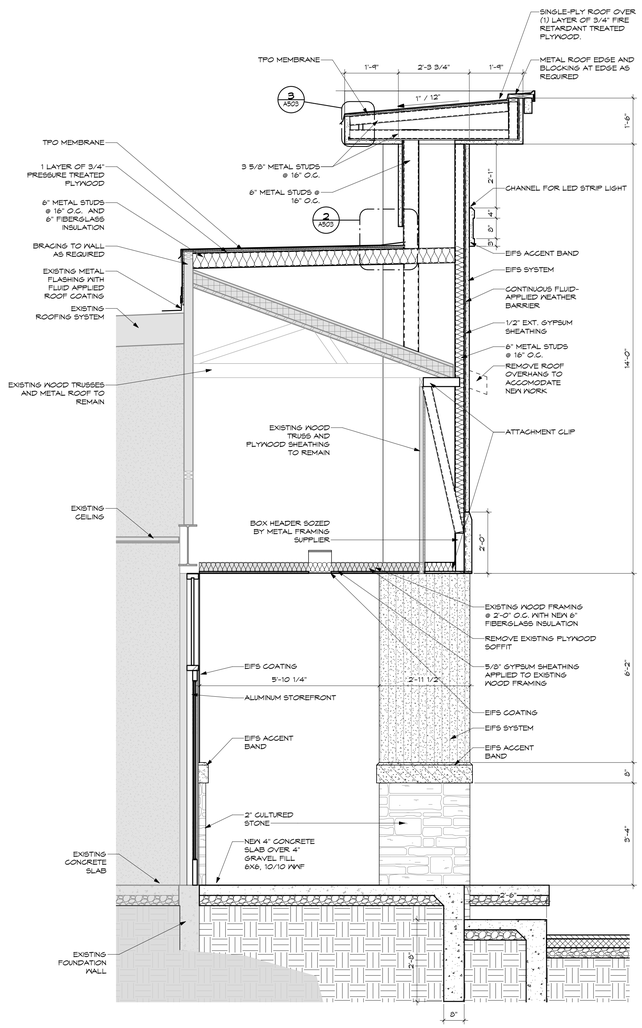

4 WALL SECTION - MID TOWER
SCALE: 1/2" = 1'-0"

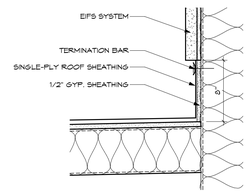

2 ROOF DETAIL - MID TOWER
SCALE: 1 1/2" = 1'-0"

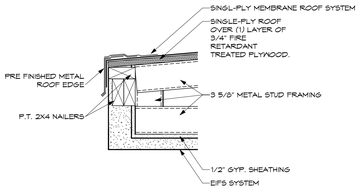

3 ROOF DETAIL - MID TOWER
SCALE: 1 1/2" = 1'-0"

NOTE: SIZES OF METAL STUD FRAMING SHOWN ARE PRELIMINARY. FINAL SIZE AND GAUGE IS TO BE DETERMINED THROUGH DELEGATED DESIGN.

No.	Revisions / Submissions	Date
1	CONSTRUCTION DOCUMENTS	2023/08/07

LWC INCORPORATED
434 East First Street Dayton, OH 45402 937.223.6500
712 East Main Street Richmond, IN 47374 765.966.3546

CITY OF HUBER HEIGHTS

THE MEADOWS FACADE RENOVATION

BRANDT PIKE 6007 - 6053
HUBER HEIGHTS, OHIO, 45424

SECTIONS & DETAILS, SOUTH AND MID TOWER

STATE OF OHIO
JOHN CHARLES FABELO
9711799
REGISTERED ARCHITECT
JOHN C. FABELO
LICENSE ARC.9711799, EXPIRES: 12/31/23

Comm. No.	Date
20639.00	2023/08/07
Drawn: NKG/SLT	Drawing No.: A503
Checked: EGS	

© 2023 LWC INCORPORATED

8/7/2023 9:34:11 AM

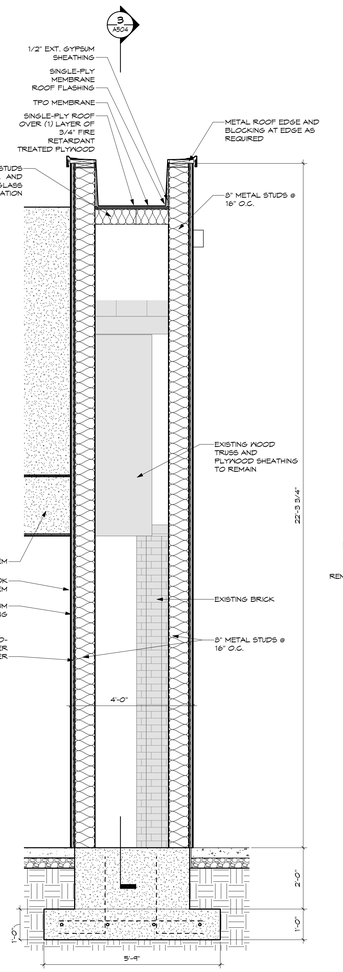

1 WALL SECTION - NORTH TOWER
SCALE: 1/2" = 1'-0"

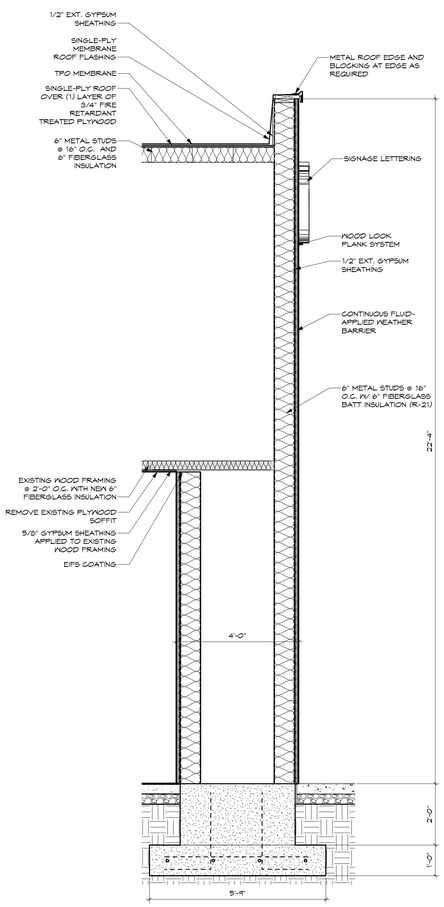

2 WALL SECTION - NORTH TOWER
SCALE: 1/2" = 1'-0"

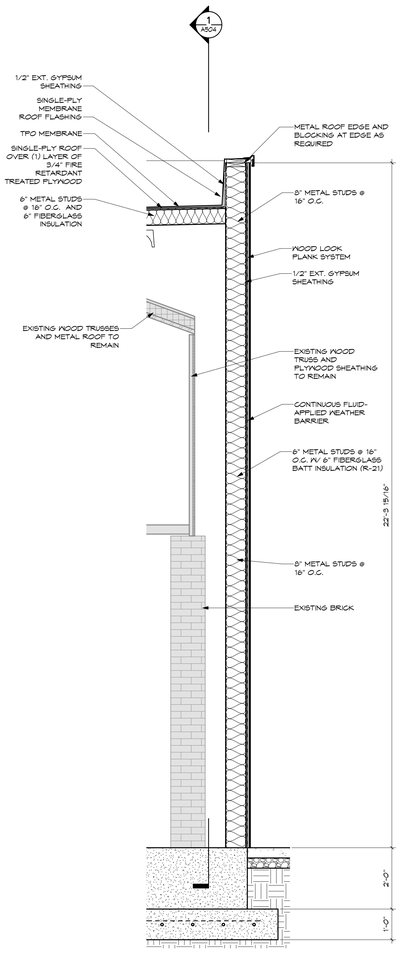

3 WALL SECTION - NORTH TOWER
SCALE: 1/2" = 1'-0"

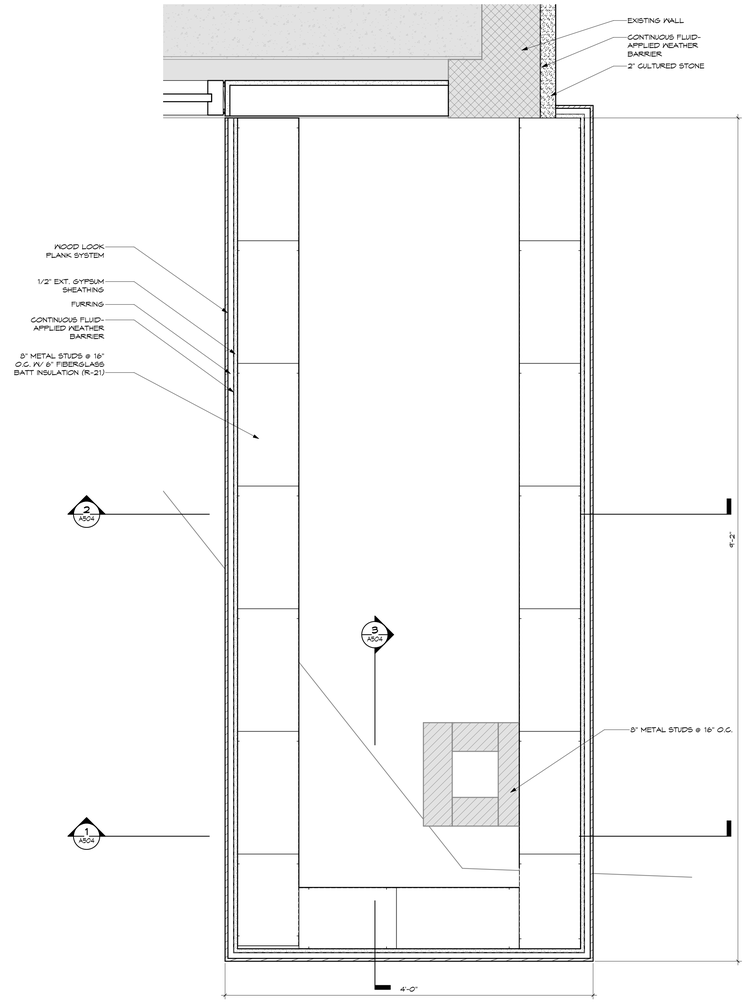

4 ENLARGED NORTH TOWER PLAN
SCALE: 1 1/2" = 1'-0"

NOTE: SIZES OF METAL STUD FRAMING SHOWN ARE PRELIMINARY. FINAL SIZE AND GAUGE IS TO BE DETERMINED THROUGH DELEGATED DESIGN.

No.	Revisions / Submissions	Date

LWC INCORPORATED
434 East First Street Dayton, OH 45402 937.223.6500
712 East Main Street Richmond, IN 47374 765.966.3546

CITY OF HUBER HEIGHTS

THE MEADOWS FACADE RENOVATION

BRANDT PIKE 6007 - 6053
HUBER HEIGHTS, OHIO, 45424

SECTIONS & DETAILS, NORTH TOWER

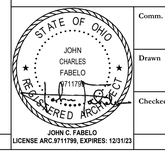

JOHN C. FABELO
LICENSE ARC.#711799, EXPIRES: 12/31/23

Comm. No.	Date
20639.00	2023/08/07
Drawn: NKG	Drawing No.: A504
Checked: EGS	

© 2023 LWC INCORPORATED

C:\Revit\2020\20639.00 - The Meadows Shopping Center-R20-ARCH CENTRAL NEW_nglazeDZ6DA.rvt

ATTACHMENT B

CITYWIDE INFRASTRUCTURE RELIANCE STUDY

September 30, 2022

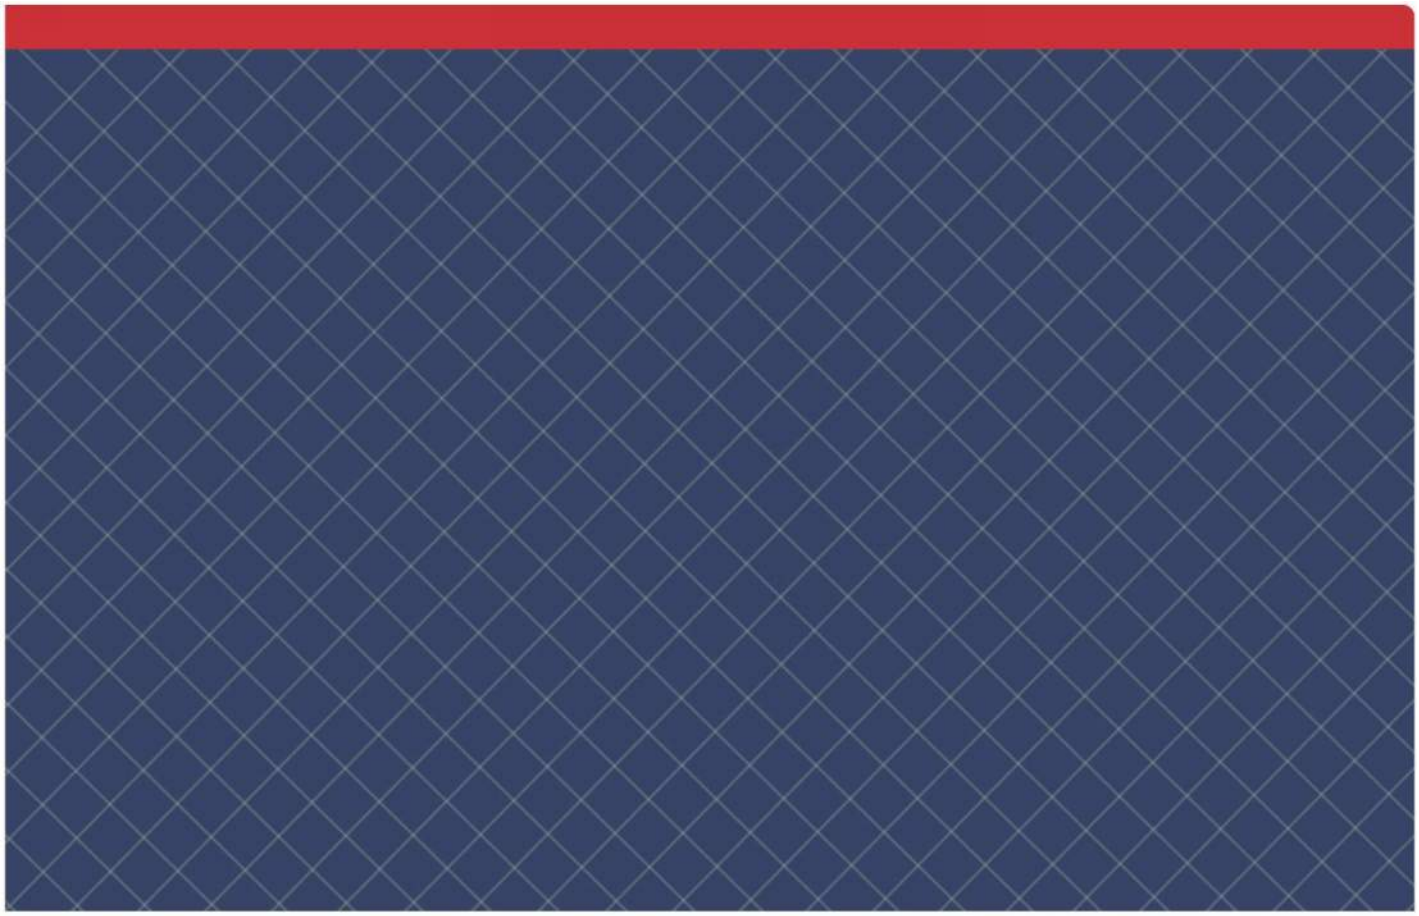

PREPARED FOR:

City of Huber Heights
Mr. Bryan Chodkowski

6131 Taylorsville Road
Huber Heights, Ohio 45424

PREPARED BY:

LJB Inc.

2500 Newmark Drive
Miamisburg, OH 45342
(937) 259-5000

Daniel J. Hoying, P.E., P.S., STP
DHoying@LJBinc.com

TABLE OF CONTENTS

METHODOLOGY **1**

Appendices **5**

- Appendix A: Infrastructure District 1
- Appendix B: Infrastructure District 2
- Appendix C: Infrastructure District 3
- Appendix D: Infrastructure District 4
- Appendix E: Infrastructure District 5
- Appendix F: Infrastructure District 6
- Appendix G: Infrastructure District 7
- Appendix H: Infrastructure District 8

METHODOLOGY

BACKGROUND

The City of Huber Heights commissioned LJB Inc. to conduct a citywide Infrastructure Reliance Study that evaluates critical linkages in the city's roadway, water, wastewater, and stormwater infrastructure. The results of this study will help the city better understand the correlation and interdependence of infrastructure elements, which will better position the city for funding opportunities for the maintenance and expansion of critical services for city residents and businesses. Increased funding for infrastructure allows Huber Heights to better distribute improvements throughout the city, improve service, and attract new developments.

The City of Huber Heights covers 25 square miles with a population of more than 43,000 residents and 800 businesses. The city also includes 233.91 centerline miles of roadways, 210.24 miles of water main, 189.71 miles of sanitary sewer, and 163.81 miles of stormwater infrastructure facilities.

INFRASTRUCTURE ATTRIBUTE APPROACH

Infrastructure Districts

Allocation of the city's 45,833 individual infrastructure elements distributed over 25 square miles requires suballocation of districts within the city. The LJB team collaborated with city staff to develop 8 Infrastructure Districts. Most city infrastructure exists within roadway right of way. Right of way for major roadway corridors were selected as borders of the Infrastructure Districts. The city corporation limits were bisected by SR 202 and SR 201 in the north and south direction and by the Montgomery County / Miami County line, I-70, Taylorsville Road and Fishburg Road in the east west directions. These corridors were selected as District borders at various points in the city. **Figure 1**, on the following page, depicts the Infrastructure Districts that are used throughout this study.

The infrastructure facilities identified for evaluation in this study are each linked to the residents and businesses in the city in different ways. For that reason, a different approach was used for the determination of how each of the different infrastructure facility categories provides service to a region of the city. A description of the allocation approach that was used for each asset category is included below.

Mapping of the infrastructure elements attributable to each of the Infrastructure Districts is included in the Appendices of this report. Maps include an overall District Infrastructure Map as well as individual maps for each of the roadway, water, sanitary sewer and stormwater assets for that district.

Roadways

The city's roadway network provides critical access for people and goods to reach homes and businesses throughout the city. These residences and businesses rely on the roadway network to reach points inside and outside the city limits. The primary roadways that carry people and goods to points beyond the city limits are I-70, SR 202 and SR 201. A roadway segment was allocated to an Infrastructure District if it is located within that District or provided a critical, convenient link between residences and businesses within the district to the I-70, SR 202 or SR 201 corridors.

Clarifications

- The Ohio Department of Transportation owns and maintains I-70 including grade separated interchanges with State Route 202 (SR 202) and State Route 201 (SR 201). This facility was not allocated to any of the Infrastructure Districts as it is not maintained by the city.
- US 40 and SR 4 are also significant roadway assets in the region. While the city borders on these facilities, they are not maintained by the city and were not included in the study beyond being destinations beyond the city limits that are connected to the city's primary corridors.

Figure 1

Huber Heights Infrastructure Districts

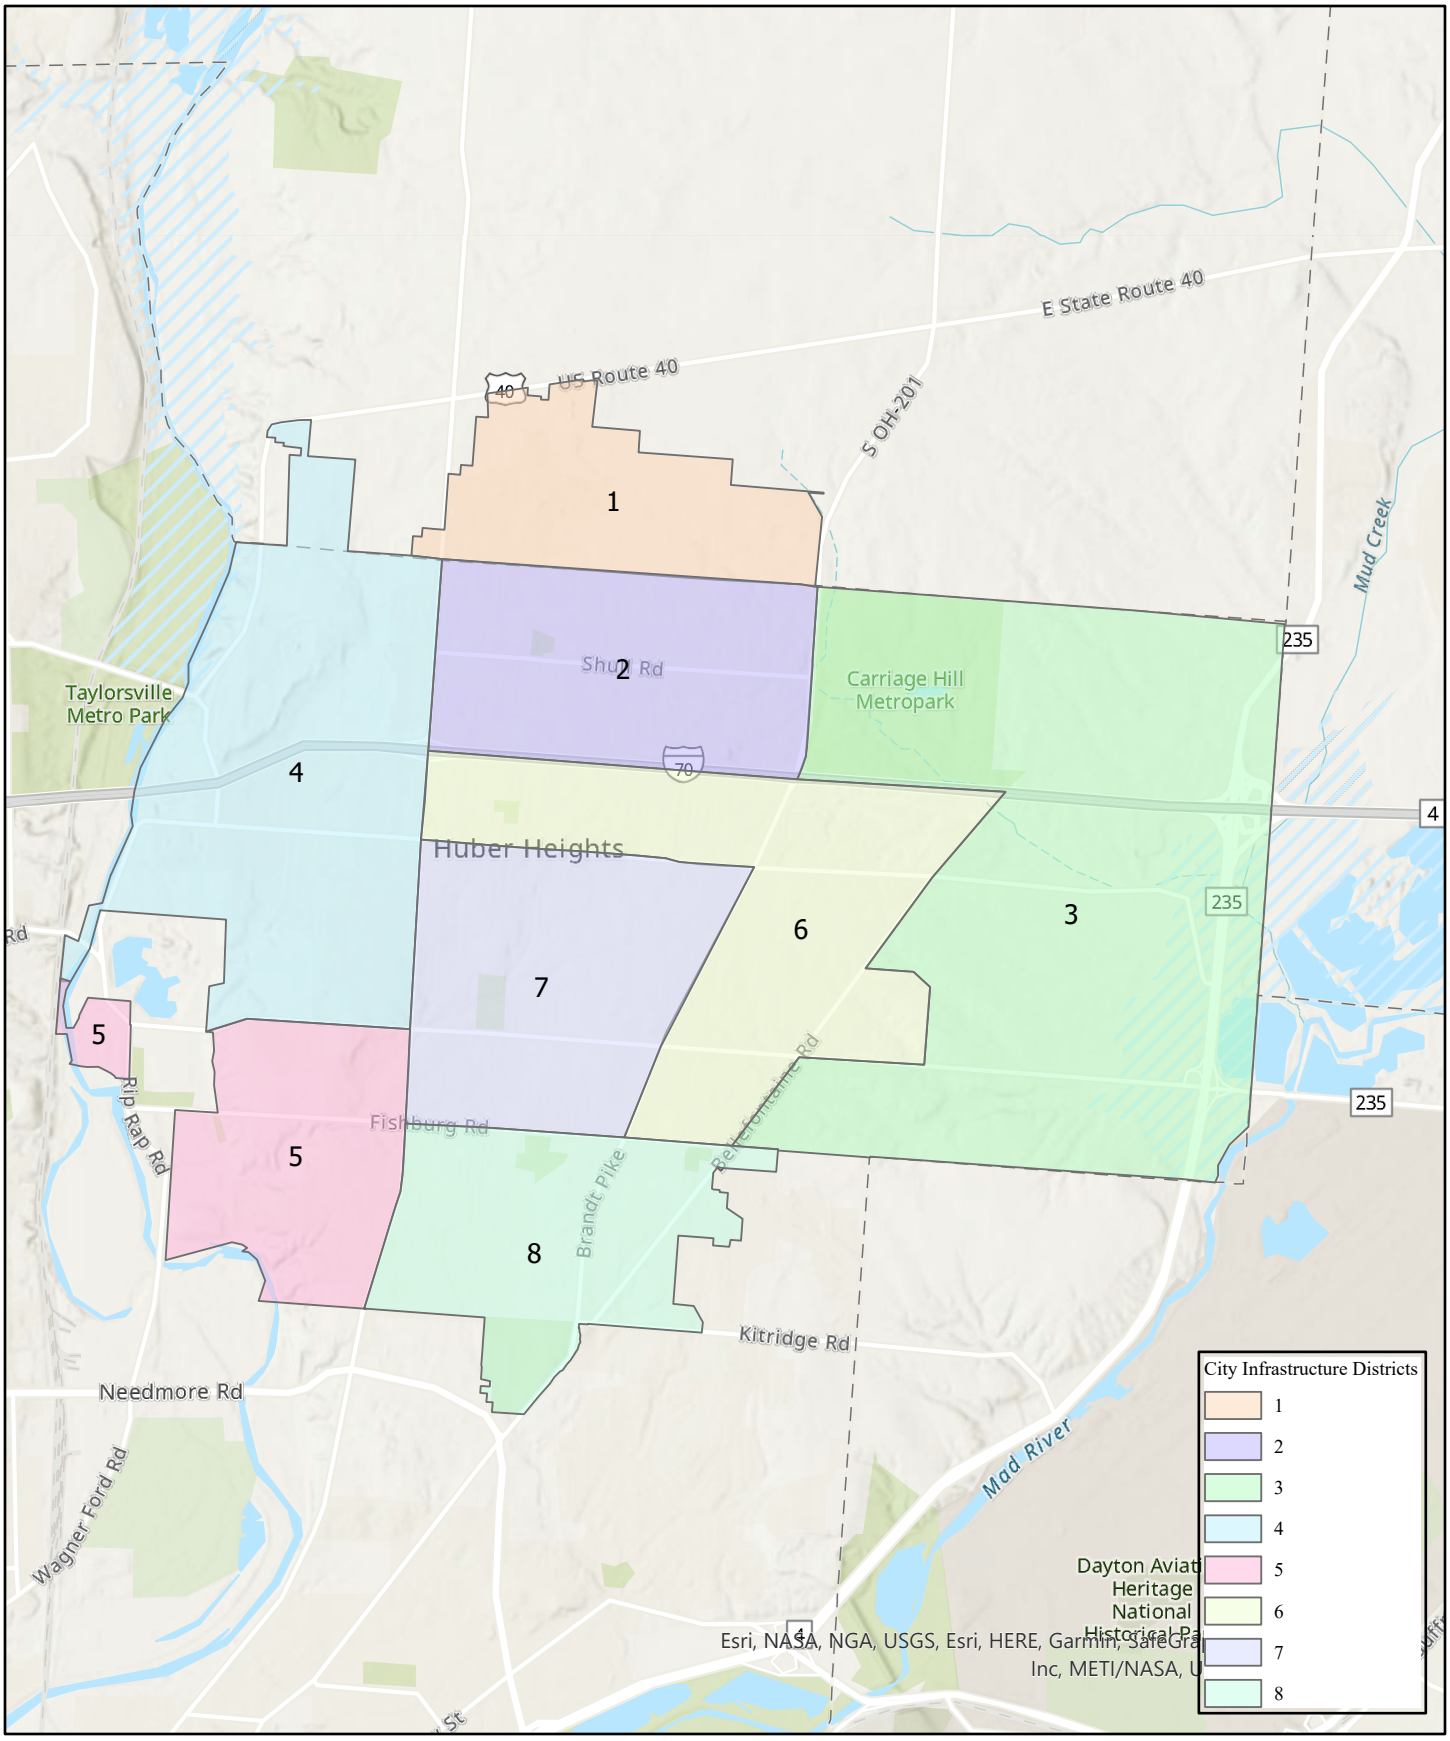

0 0.5 1 2 Miles

1 inch equals 1 miles

N

Water Infrastructure

The city's supply of potable water for residential and commercial use and fire protection throughout the city is a very interconnected system. The entire city relies on the water treatment plant to provide safe water. The entire city also relies on elevated storage tanks, booster stations, and a network of pipes 6" in diameter and larger that provide appropriate redundancy and pressure balancing to all areas of the city.

A water infrastructure asset was allocated to an Infrastructure District if it is located in that district or is a part of the water treatment or pressure-providing system for that district. All water mains 6" in diameter and larger are included in the pressure-providing system and are therefore included in each of the Infrastructure Districts. A map of all water assets is included in Appendix X. See the table of contents for a listing of the exhibits that include maps for water assets in each of the Infrastructure Districts.

Sanitary Sewer Infrastructure

The city's sanitary sewer network includes all wastewater collection infrastructure from the individual residences, businesses and facilities to the lines that leave the city carrying sewage to the Tri-Cities Northern Regional Wastewater Authority or Clark County treatment plants. The system includes gravity sewer conduits, manholes, pump stations and sanitary sewer force mains.

A sanitary sewer infrastructure asset was allocated to an Infrastructure District if it is located in that district or is a downstream asset moving flows from the district towards the outfalls from the city. The vast majority of sanitary sewer infrastructure in the city carries flows to the Tri-Cities Northern Regional Wastewater Authority treatment plant located at 3777 Needmore Rd, Dayton, OH 45424, just outside the city's southwestern corporation limits. A small portion of the city's eastern sanitary sewer system, providing service to the Centre Point 70 development and businesses along New Carlisle Pike south of I-70, leaves the city to the east to enter the Clark County system just north of the Artz and SR 235 intersection.

Stormwater Infrastructure

The city's stormwater infrastructure network includes all publicly maintained open and closed drainage systems that carry rainwater from properties within the city limits to tributaries of the Great Miami River and Mad River as they exit the city corporation limits. The city's storm water system relies entirely on gravity flows and includes catch basins, manholes, storm sewer conduits, open channels and culverts within public right of way.

A storm sewer infrastructure asset was allocated to an Infrastructure District if it is located in that district or is a downstream asset moving flows from the district towards the outfalls from the city. Culverts carrying water under city owned and maintained roadways were included in the infrastructure asset assignments for Infrastructure Districts that drain to that location.

GIS MAP INTERFACE

The volume of infrastructure assets included in the city's dataset suggests that map-based presentations and management of the data will be the most effective. The LJB team applied additional data fields to the city's existing GIS information to allocate each asset to one or more Infrastructure Districts. This approach will allow the city to re-integrate the data into their existing system and apply similar approaches to modified or additional elements that are added. It will also allow city staff to query and produce maps and datasets according to the various District assignments.

Coding of Infrastructure Assets

Utility assets were assigned a code, which is viewable in the asset attribute field “Infrastructure Support District”, identifying the infrastructure district of origin. For road, storm and sanitary sewer assets, lines of continuity were followed until the utility assets exited the city boundary or ended at a body of water or processing facility. Codes were assigned to each segment in that path relating to the infrastructure district of origin, providing a clear path of asset origin to termination as defined earlier.

Query Process

To query assets, LJB first sorted by infrastructure district of origin by selecting the corresponding value from the “Infrastructure Support District” attribute field, thus showing all assets located within the boundaries of the district of interest. Next LJB added additional querying statements to show the path from origin to termination by selecting the corresponding value for “Support District” attribute fields 1-4. When structured correctly, the querying statement selects assets from the infrastructure district of origin and the accompanying assets required to perform a trace from infrastructure district of origin to point of termination.

Queried shapefile layers have been provided for each Infrastructure Support District.

Appendix A

Infrastructure District 1

We think bigger.

Appendix A

Infrastructure District 1 - Overview

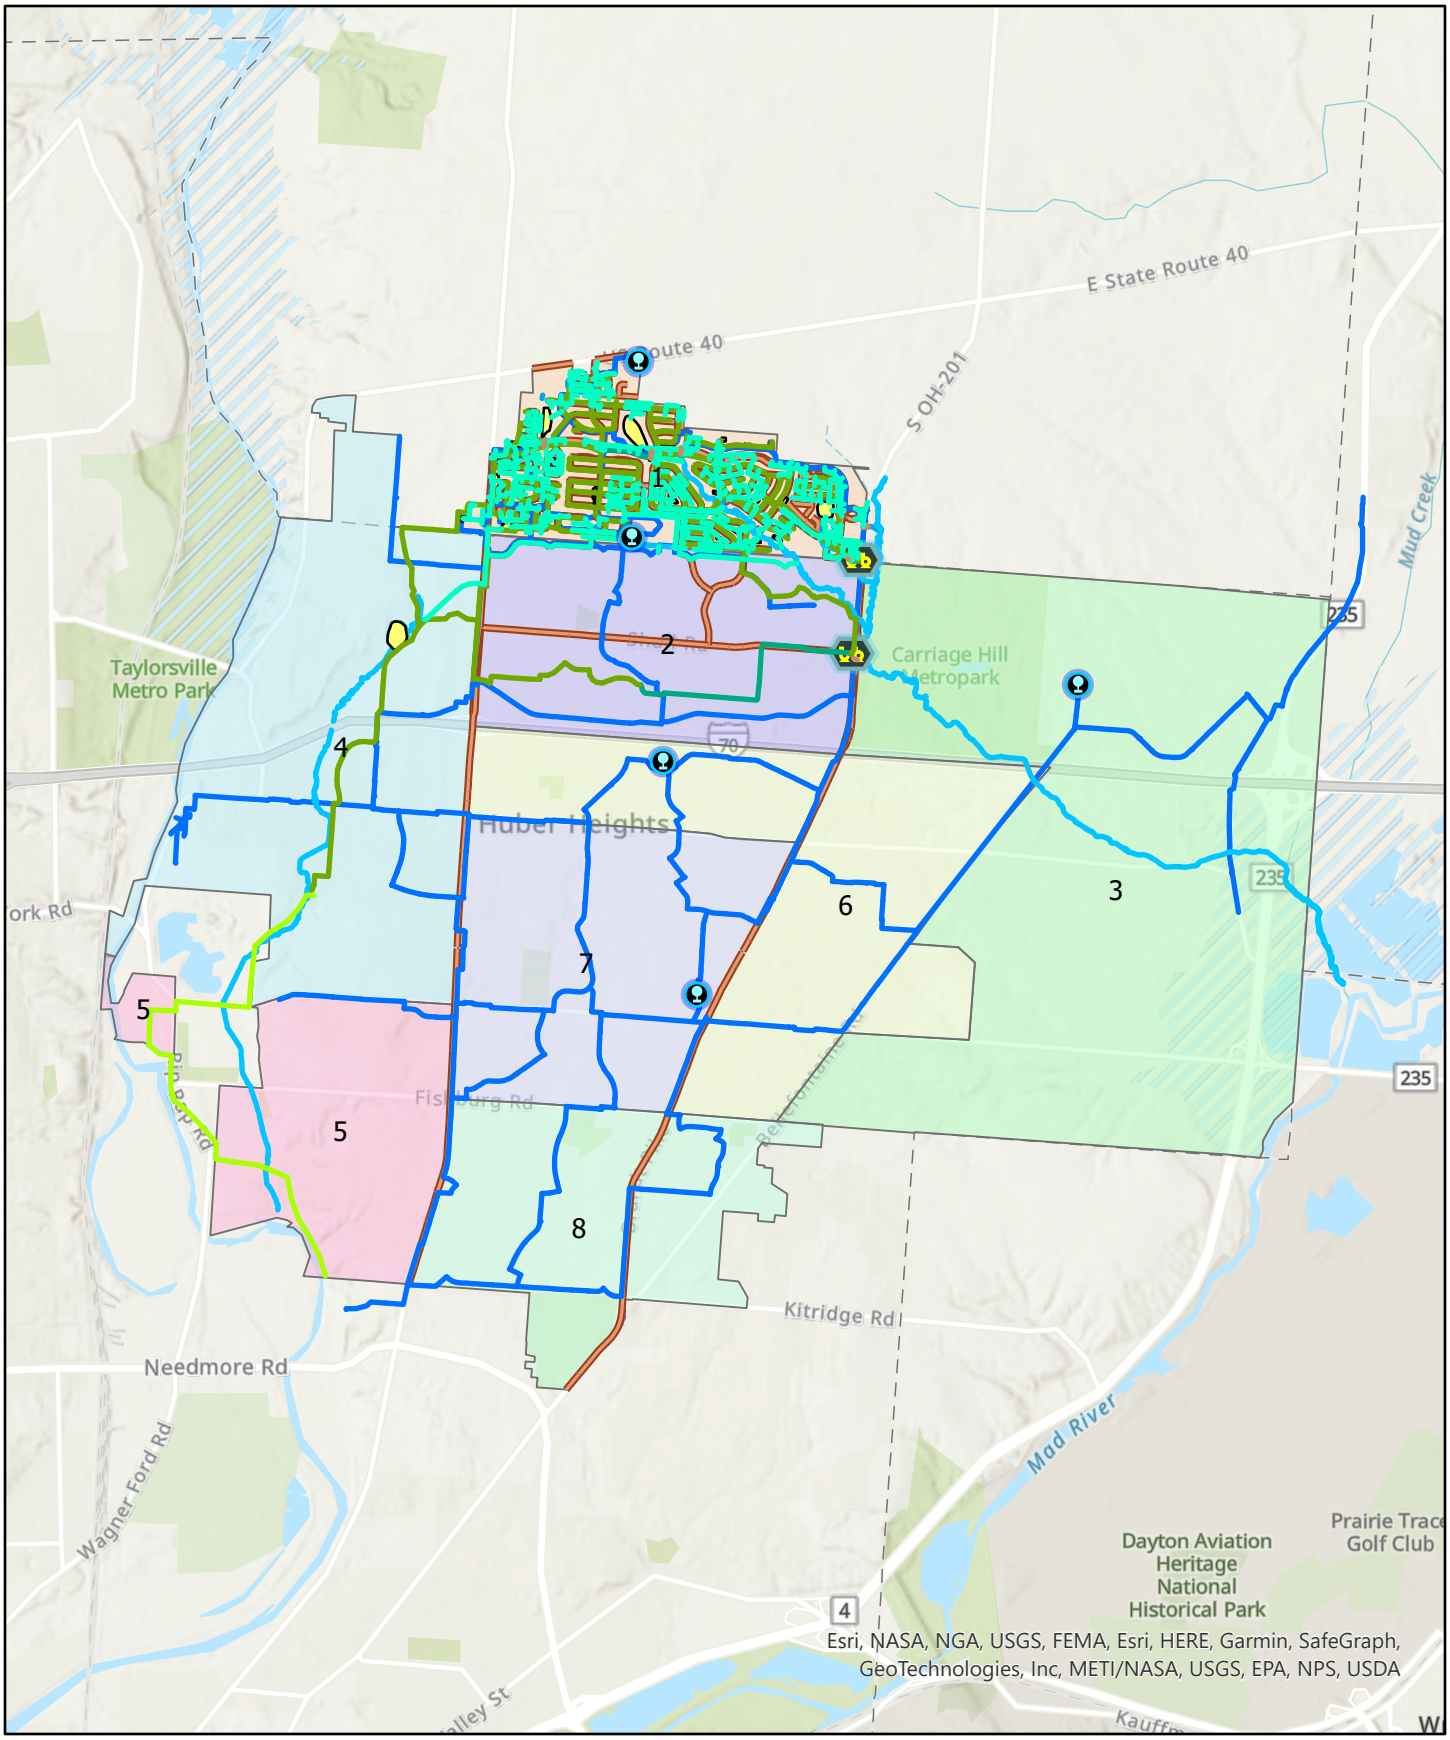

- Enclosed Storage Facility
- District 1 Lift Stations
- District 1 Water Distribution Mains
- District 1 Stormwater Mains
- District 1 Rivers
- District 1 Culverts
- District 1 Channels
- District 1 Sanitary Gravity Mains
- District 1 Force Mains
- District 1 Tri Cities Gravity Mains
- District 1 Roads
- District 1 Basins

0 0.5 1 2 Miles

1 inch equals 1 miles

N

Appendix A

Infrastructure District 1 - Roads

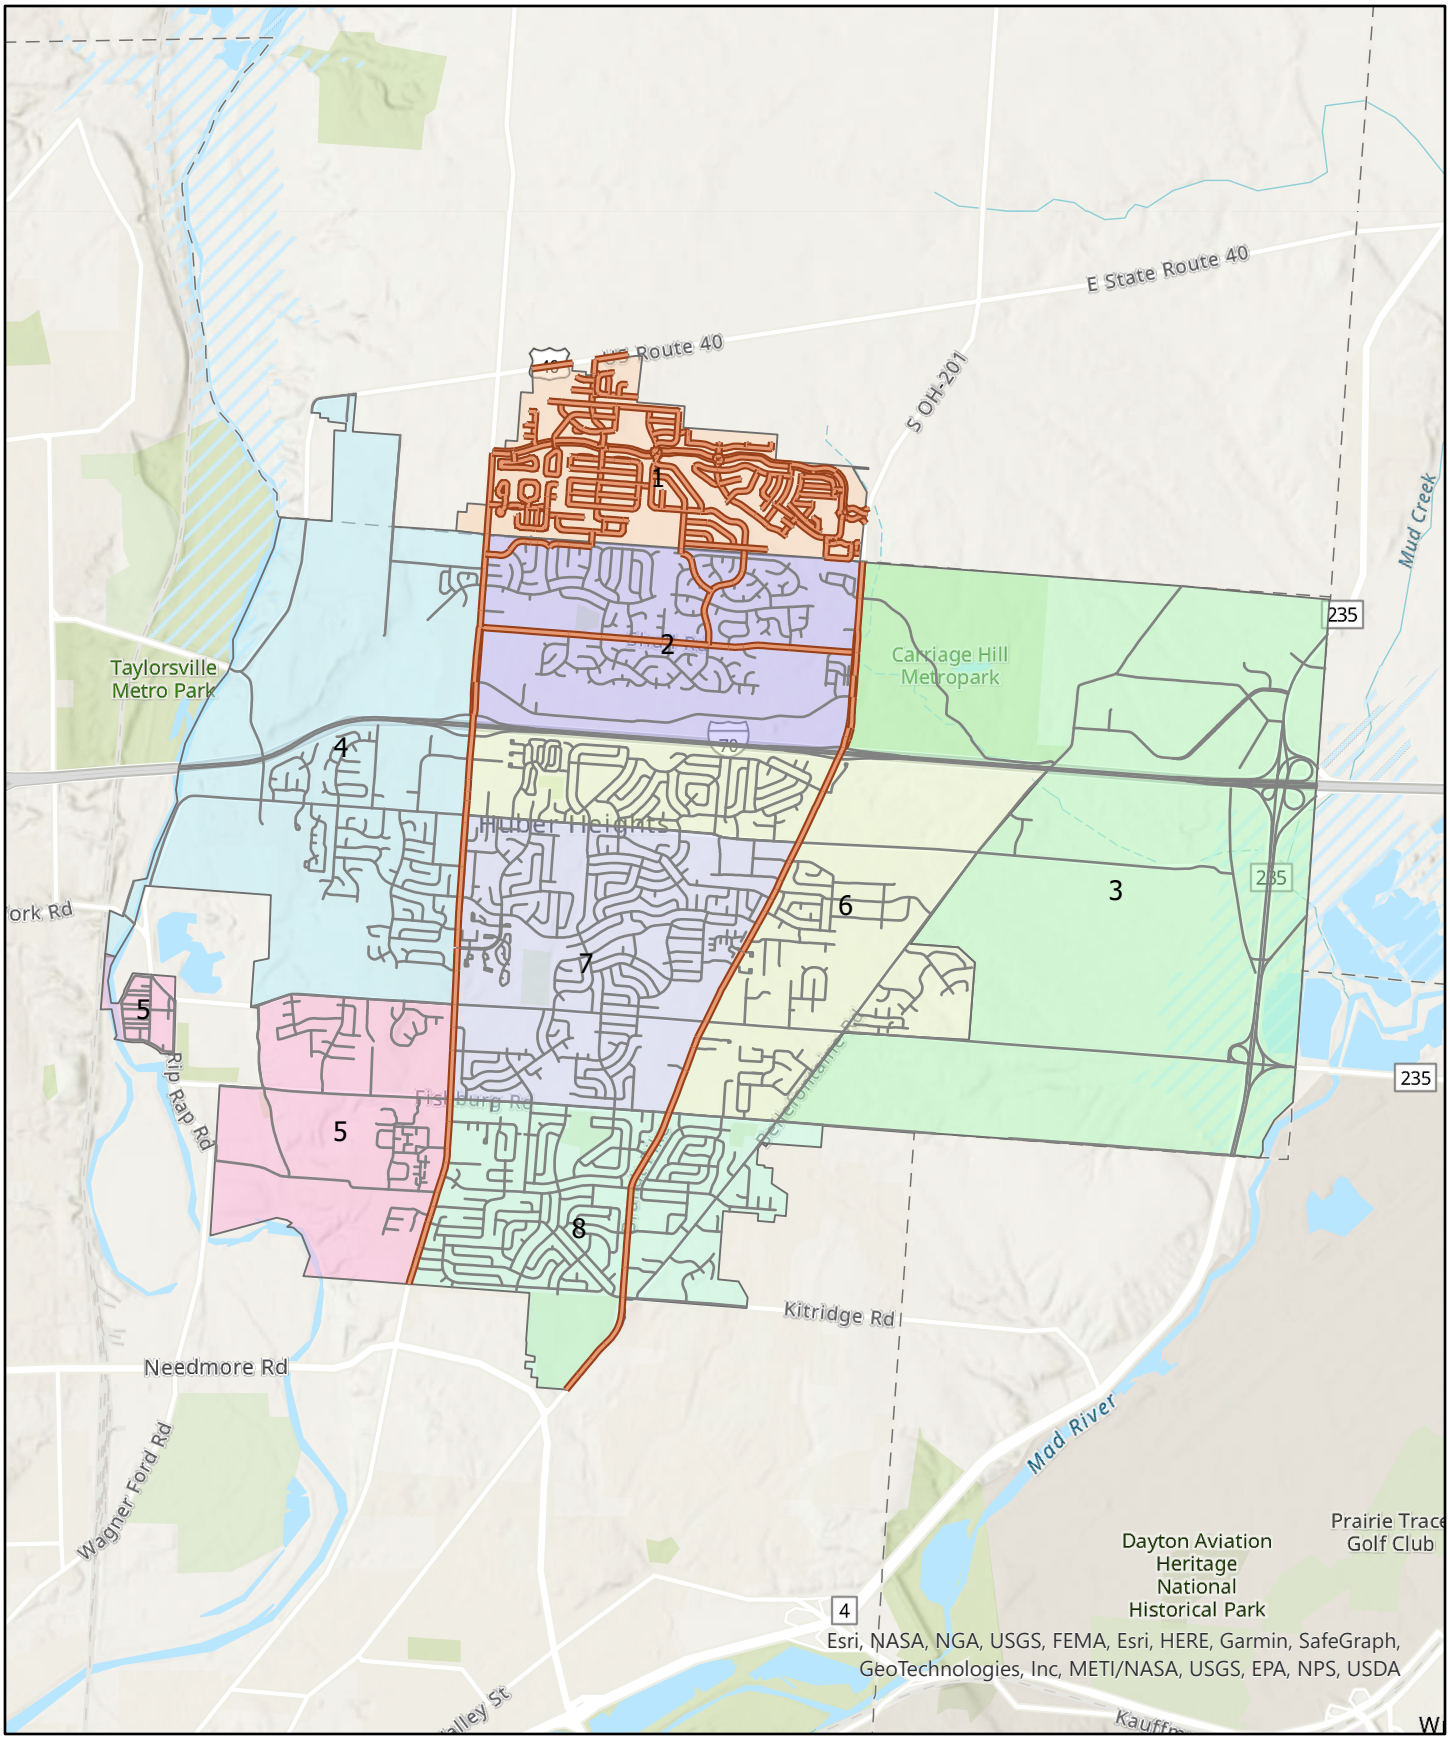

District 1 Roads

Huber Heights Streets

0 0.5 1 2 Miles

1 inch equals 1 miles

N

Appendix A

Infrastructure District 1 - Water

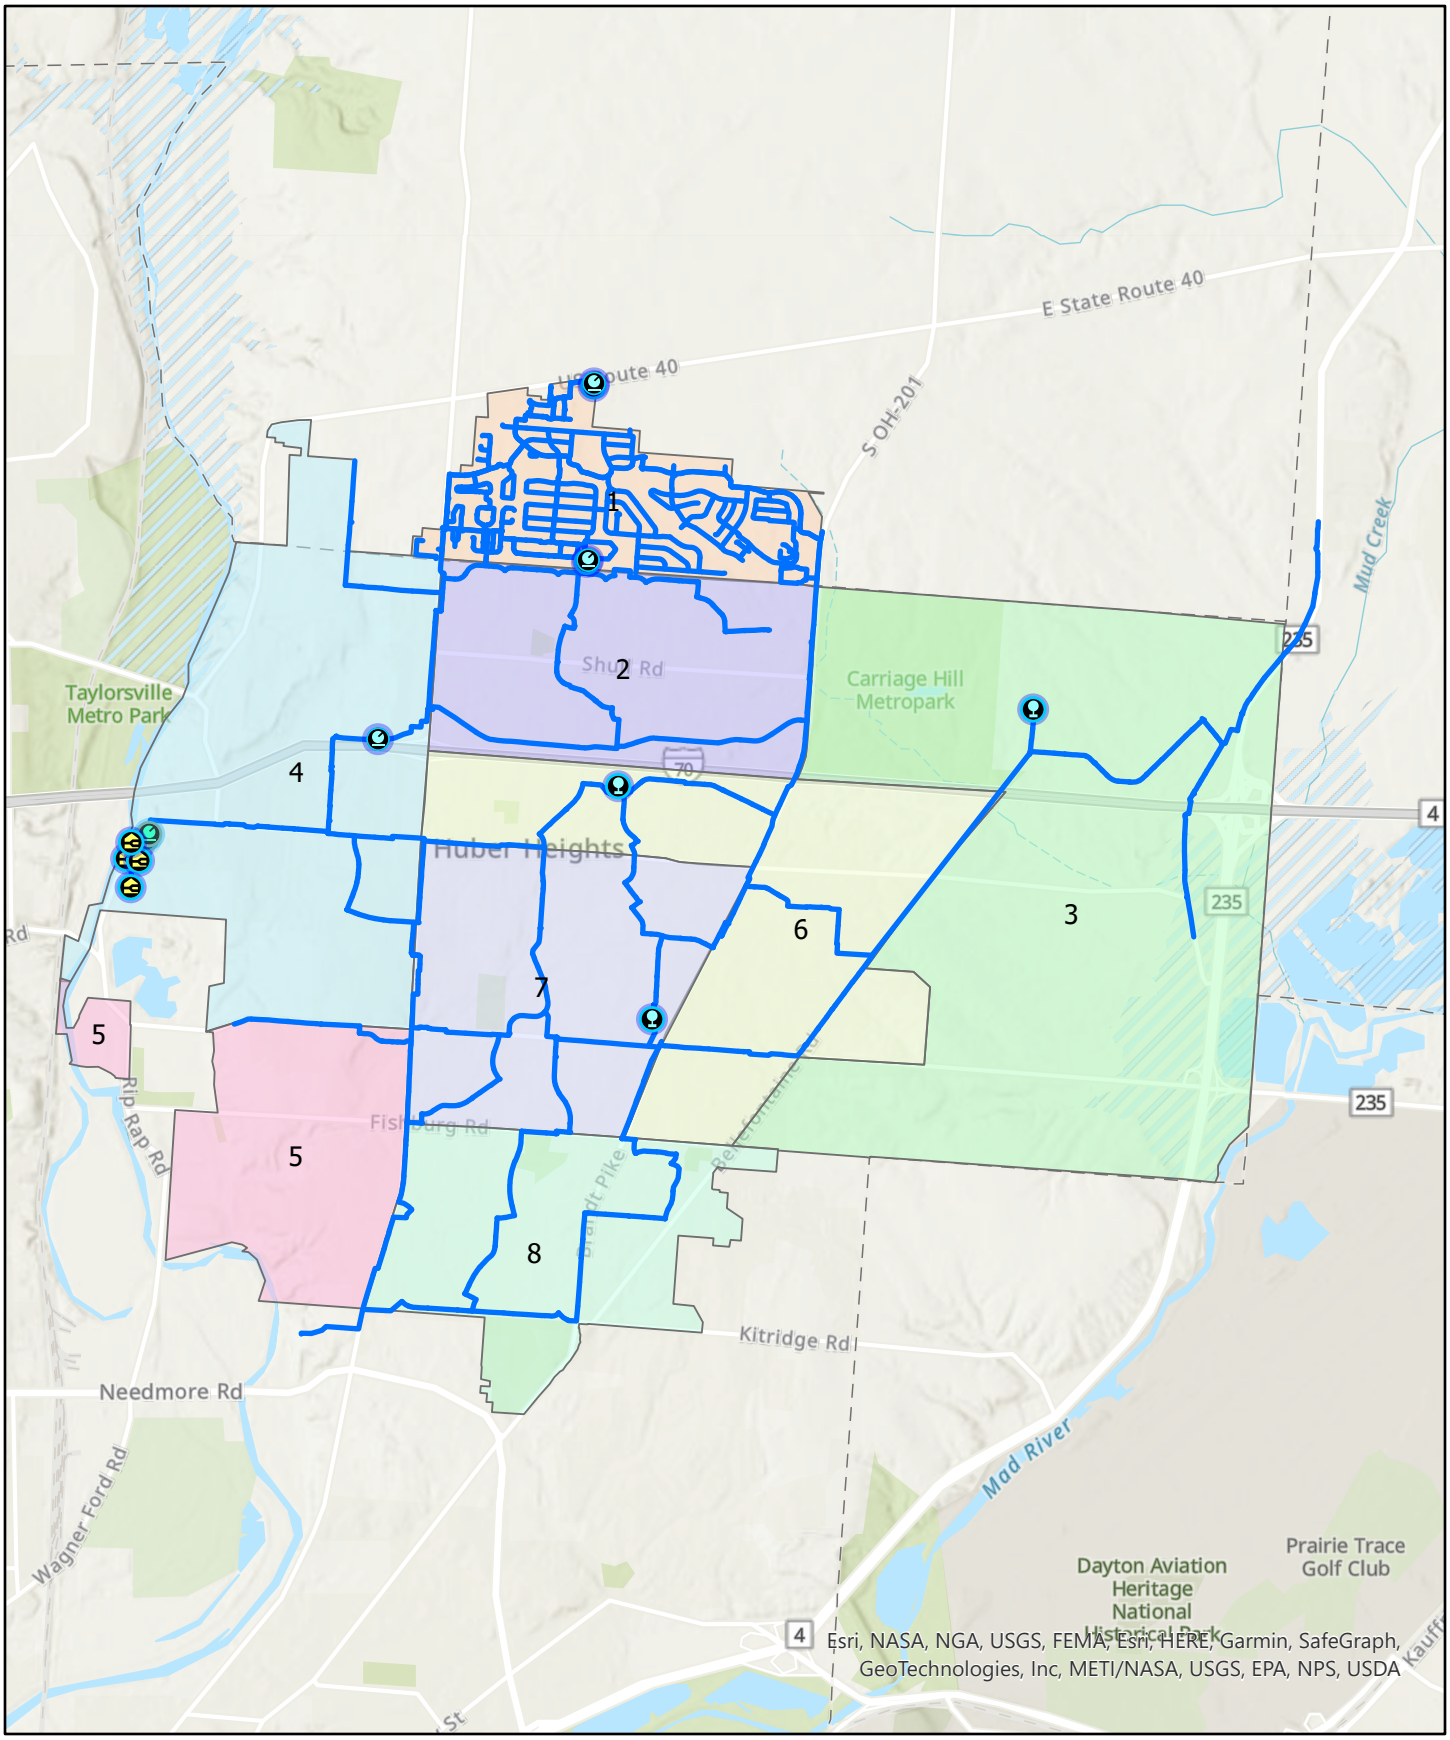

- Enclosed Storage Facility
- Intake
- Meter Station
- Production Well
- Pump Station
- Storage Basin
- Treatment Plant
- Water Distribution Mains

0 0.5 1 2 Miles

1 inch equals 1 miles

N

Appendix A

Infrastructure District 1 - Sanitary Sewer

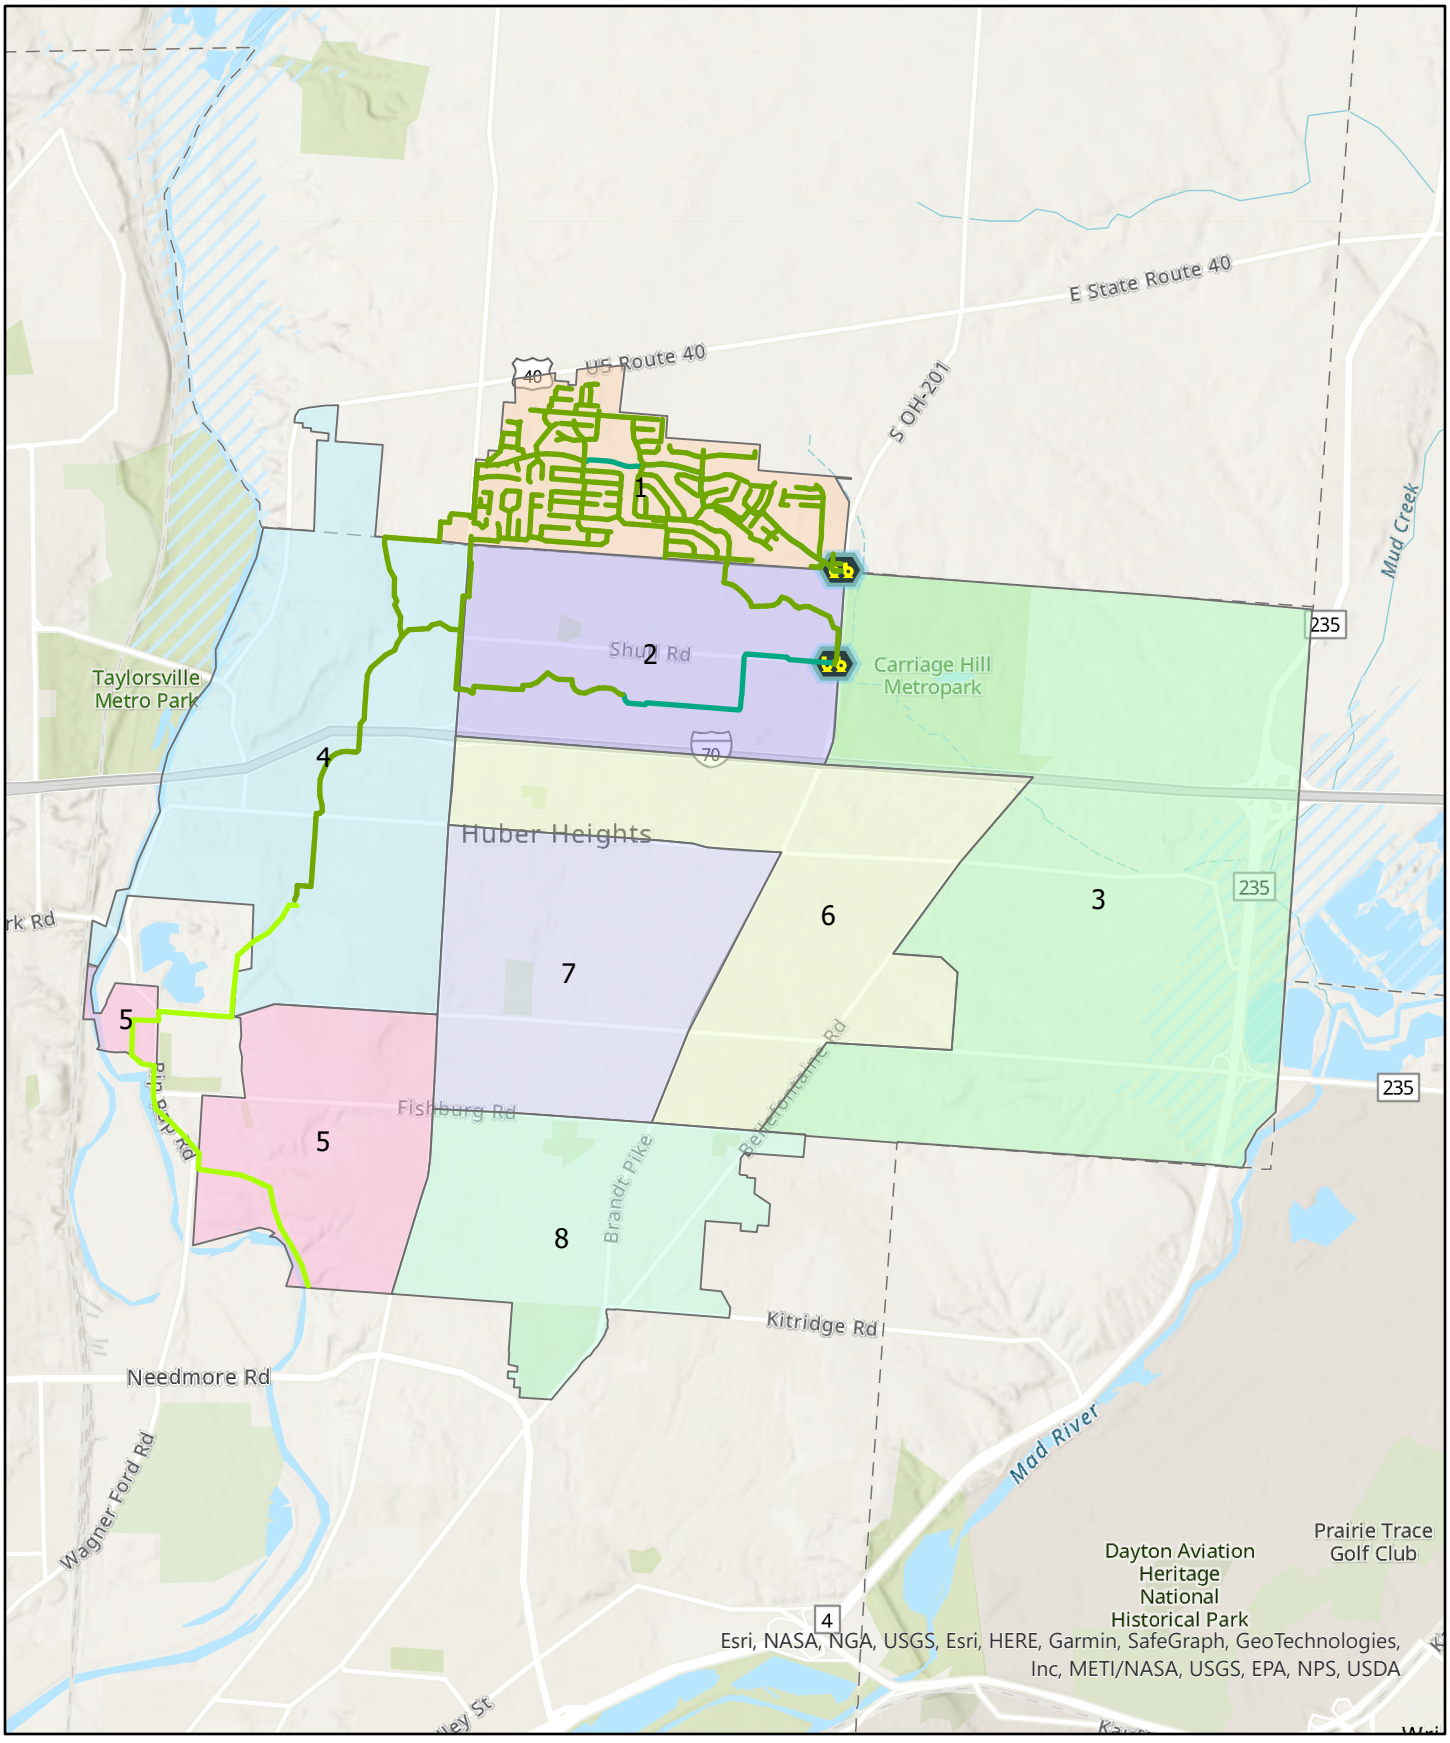

District 1 Gravity Mains
District 1 Force Mains
District 1 Lift Stations
District 1 Tri Cities Gravity Mains

0 0.5 1 2 Miles

1 inch equals 1 miles

N

Appendix A

Infrastructure District 1 - Stormwater

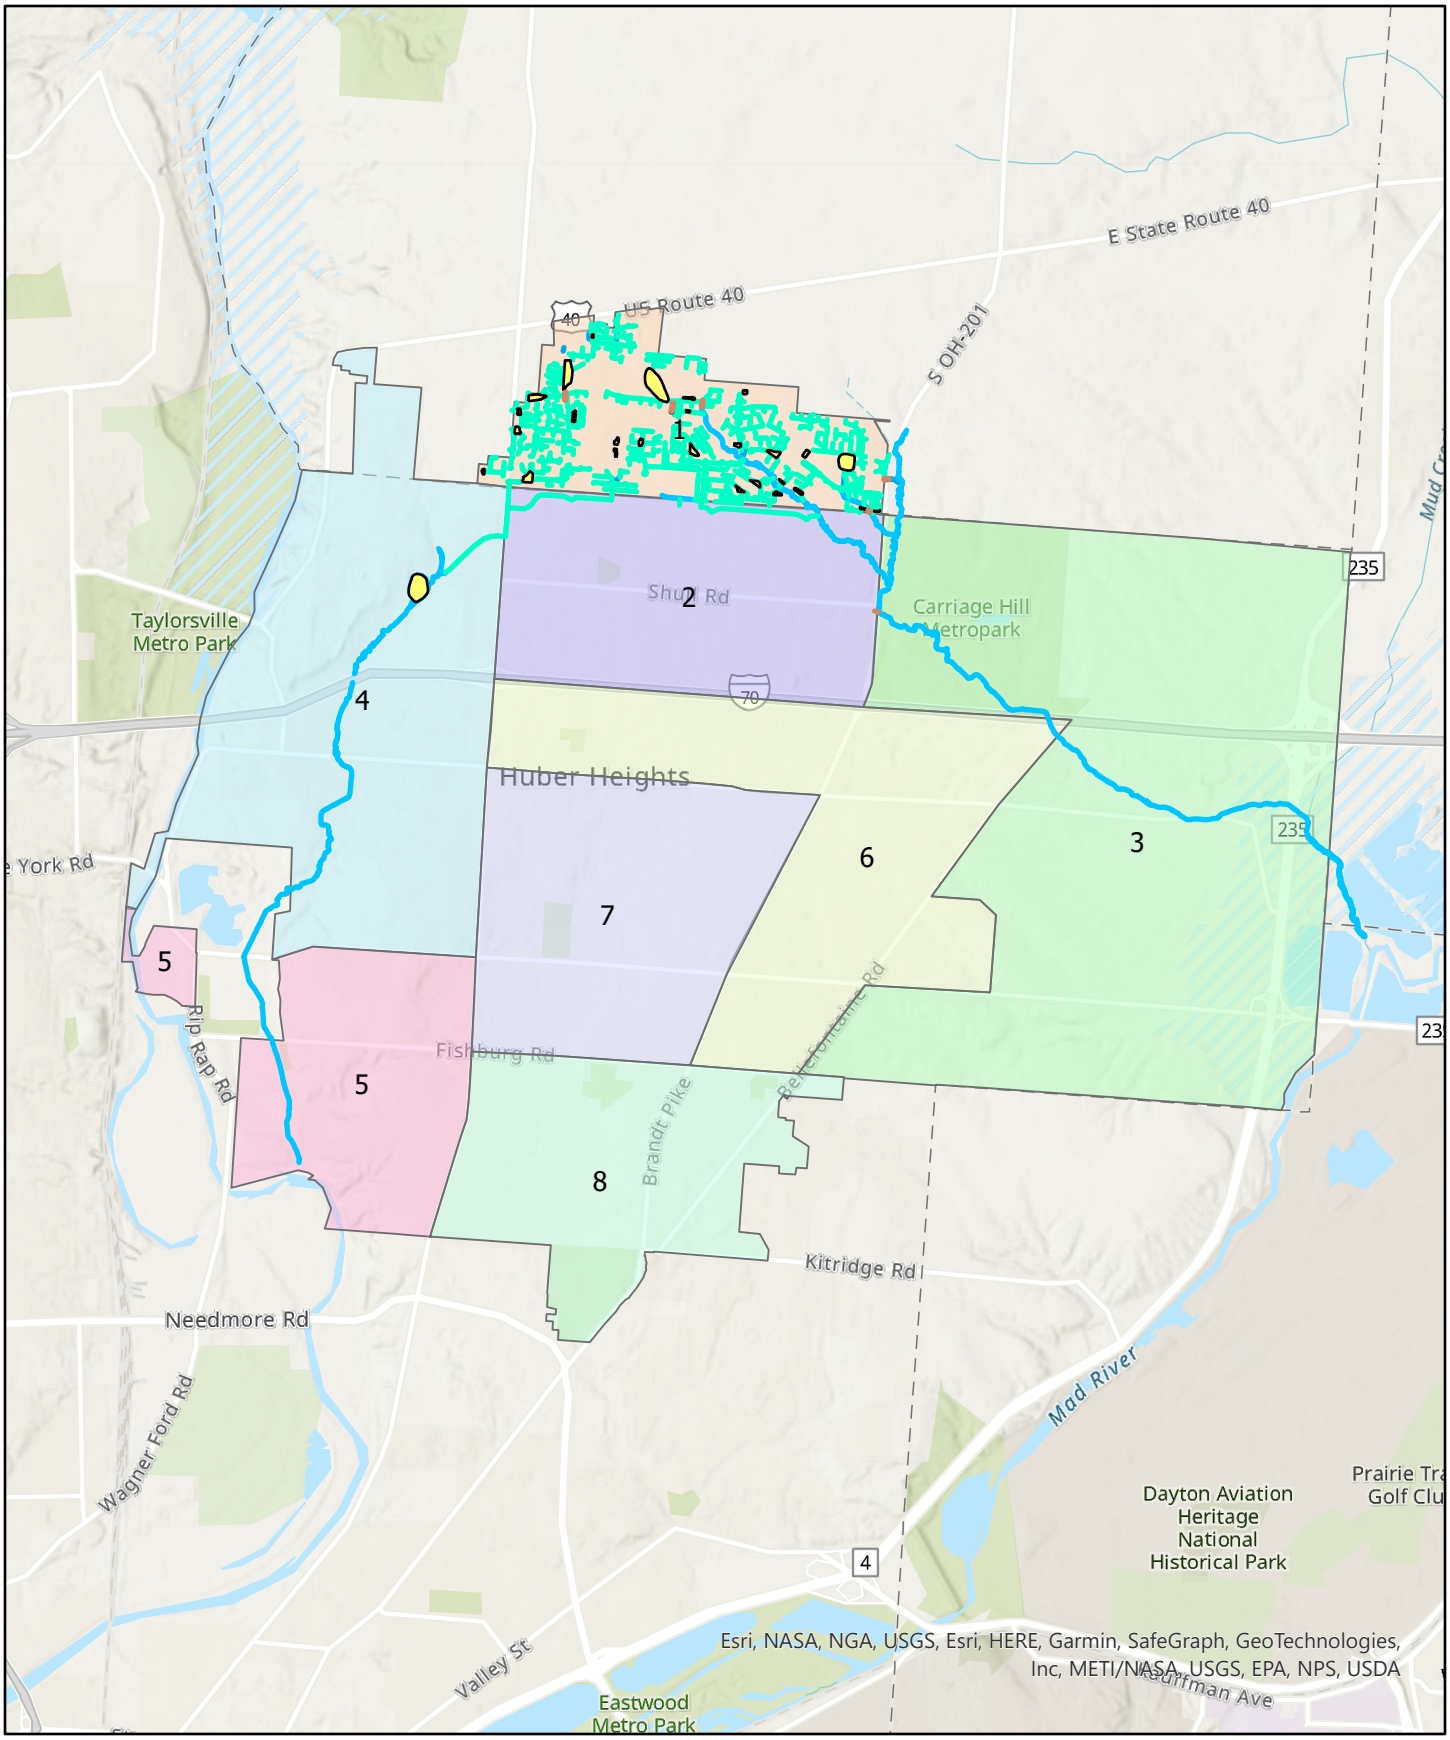

District 1 Stormwater Mains
District 1 Channels
District 1 Rivers
District 1 Basins
District 1 Culverts

0 0.5 1 2 Miles

1 inch equals 1 miles

N

Appendix B

Infrastructure District 2

We think bigger.

Appendix A

Infrastructure District 1 - Overview

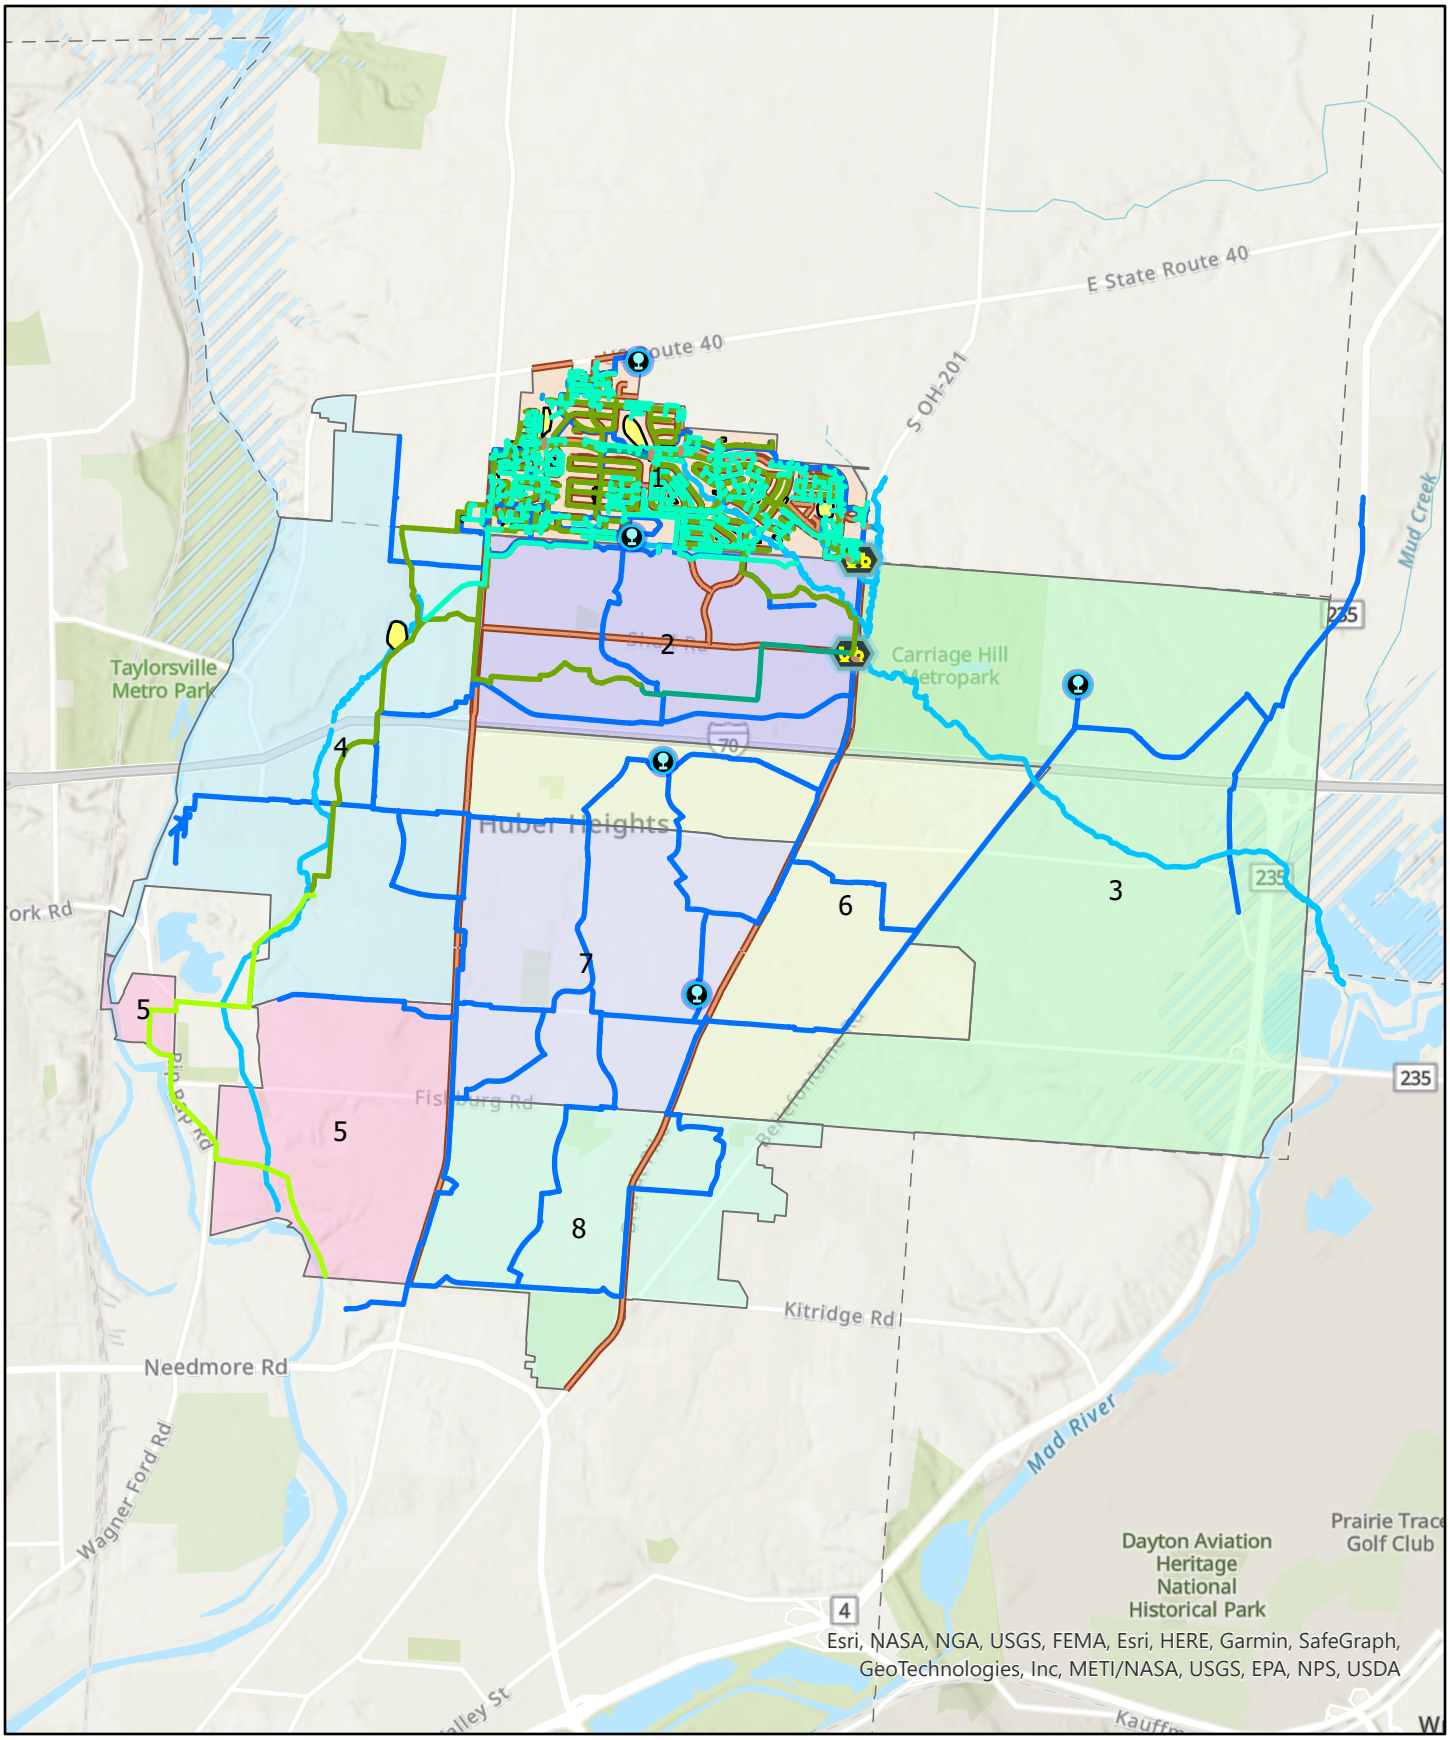

- Enclosed Storage Facility
- District 1 Lift Stations
- District 1 Water Distribution Mains
- District 1 Stormwater Mains
- District 1 Rivers
- District 1 Culverts
- District 1 Channels
- District 1 Sanitary Gravity Mains
- District 1 Force Mains
- District 1 Tri Cities Gravity Mains
- District 1 Roads
- District 1 Basins

0 0.5 1 2 Miles

1 inch equals 1 miles

N

Appendix B

Infrastructure District 2 - Roads

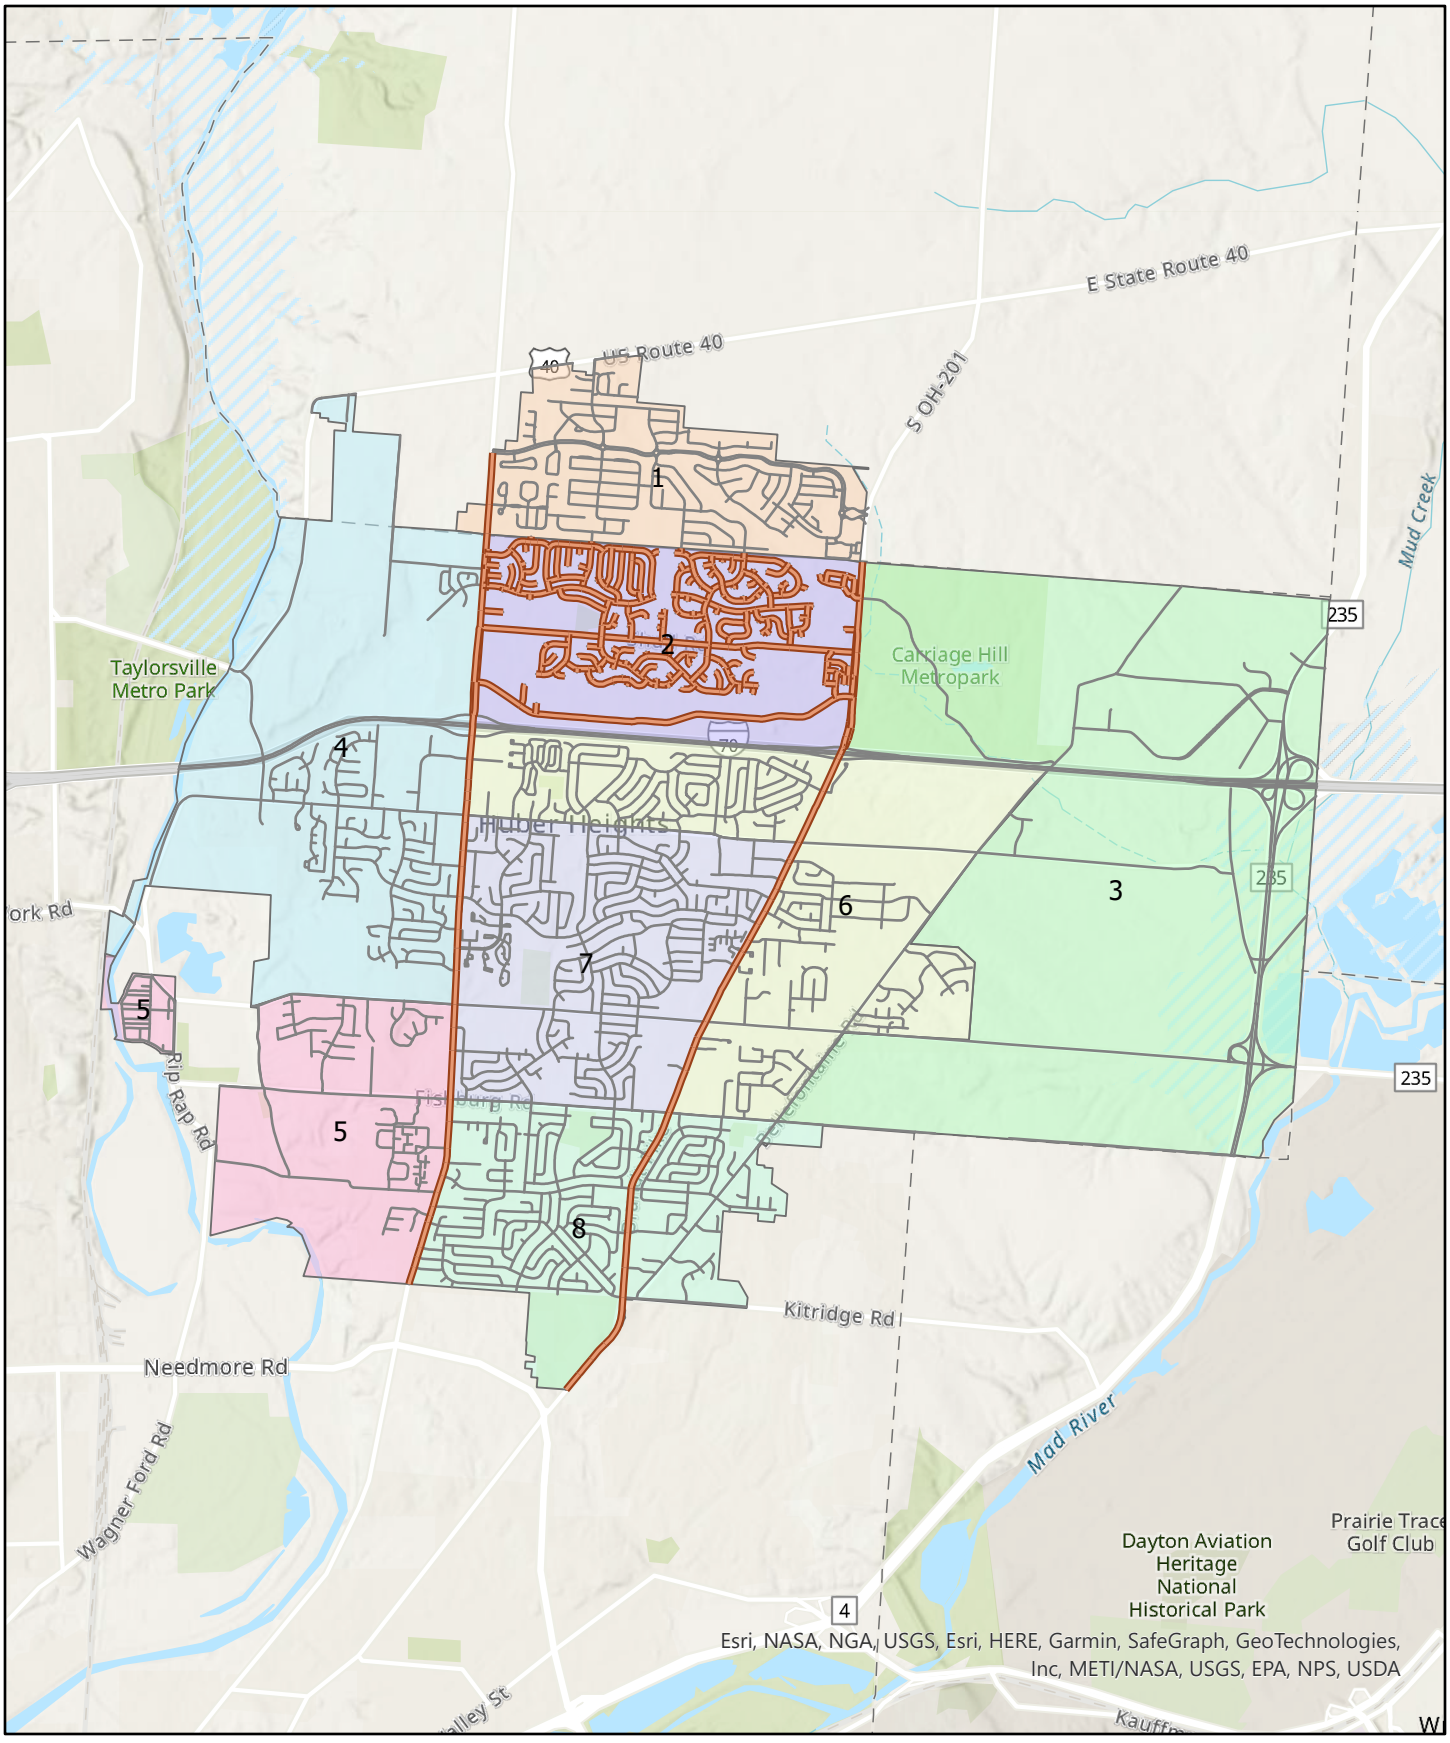

District 2 Roads

Huber Heights Streets

0 0.5 1 2 Miles

1 inch equals 1 miles

N

Appendix B

Infrastructure District 2 - Water

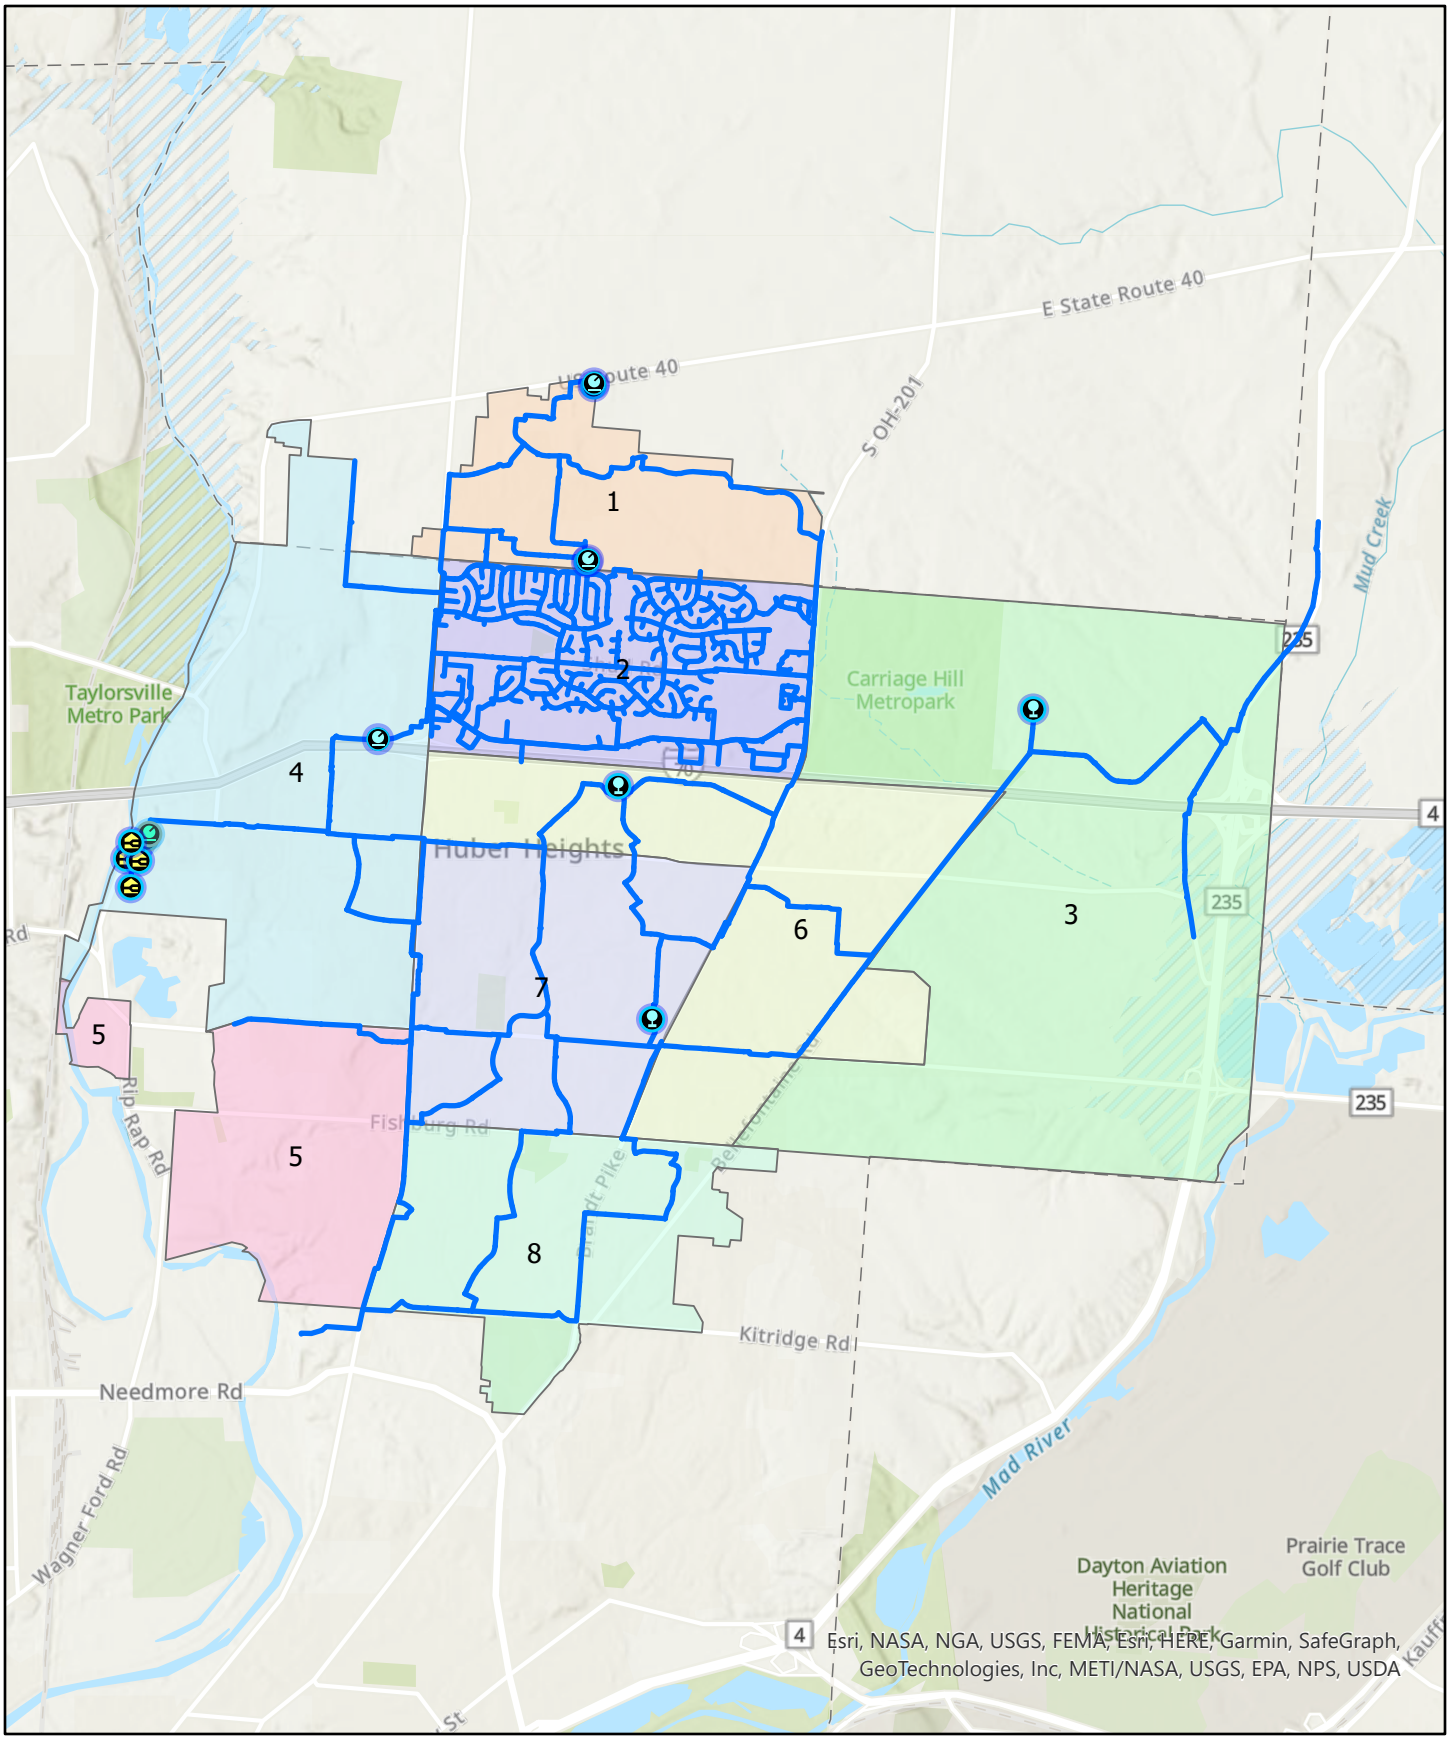

- Enclosed Storage Facility
- Intake
- Meter Station
- Production Well
- Pump Station
- Storage Basin
- Treatment Plant
- Water Distribution Mains

0 0.5 1 2 Miles

1 inch equals 1 miles

N

Appendix B

Infrastructure District 2 - Sanitary Sewer

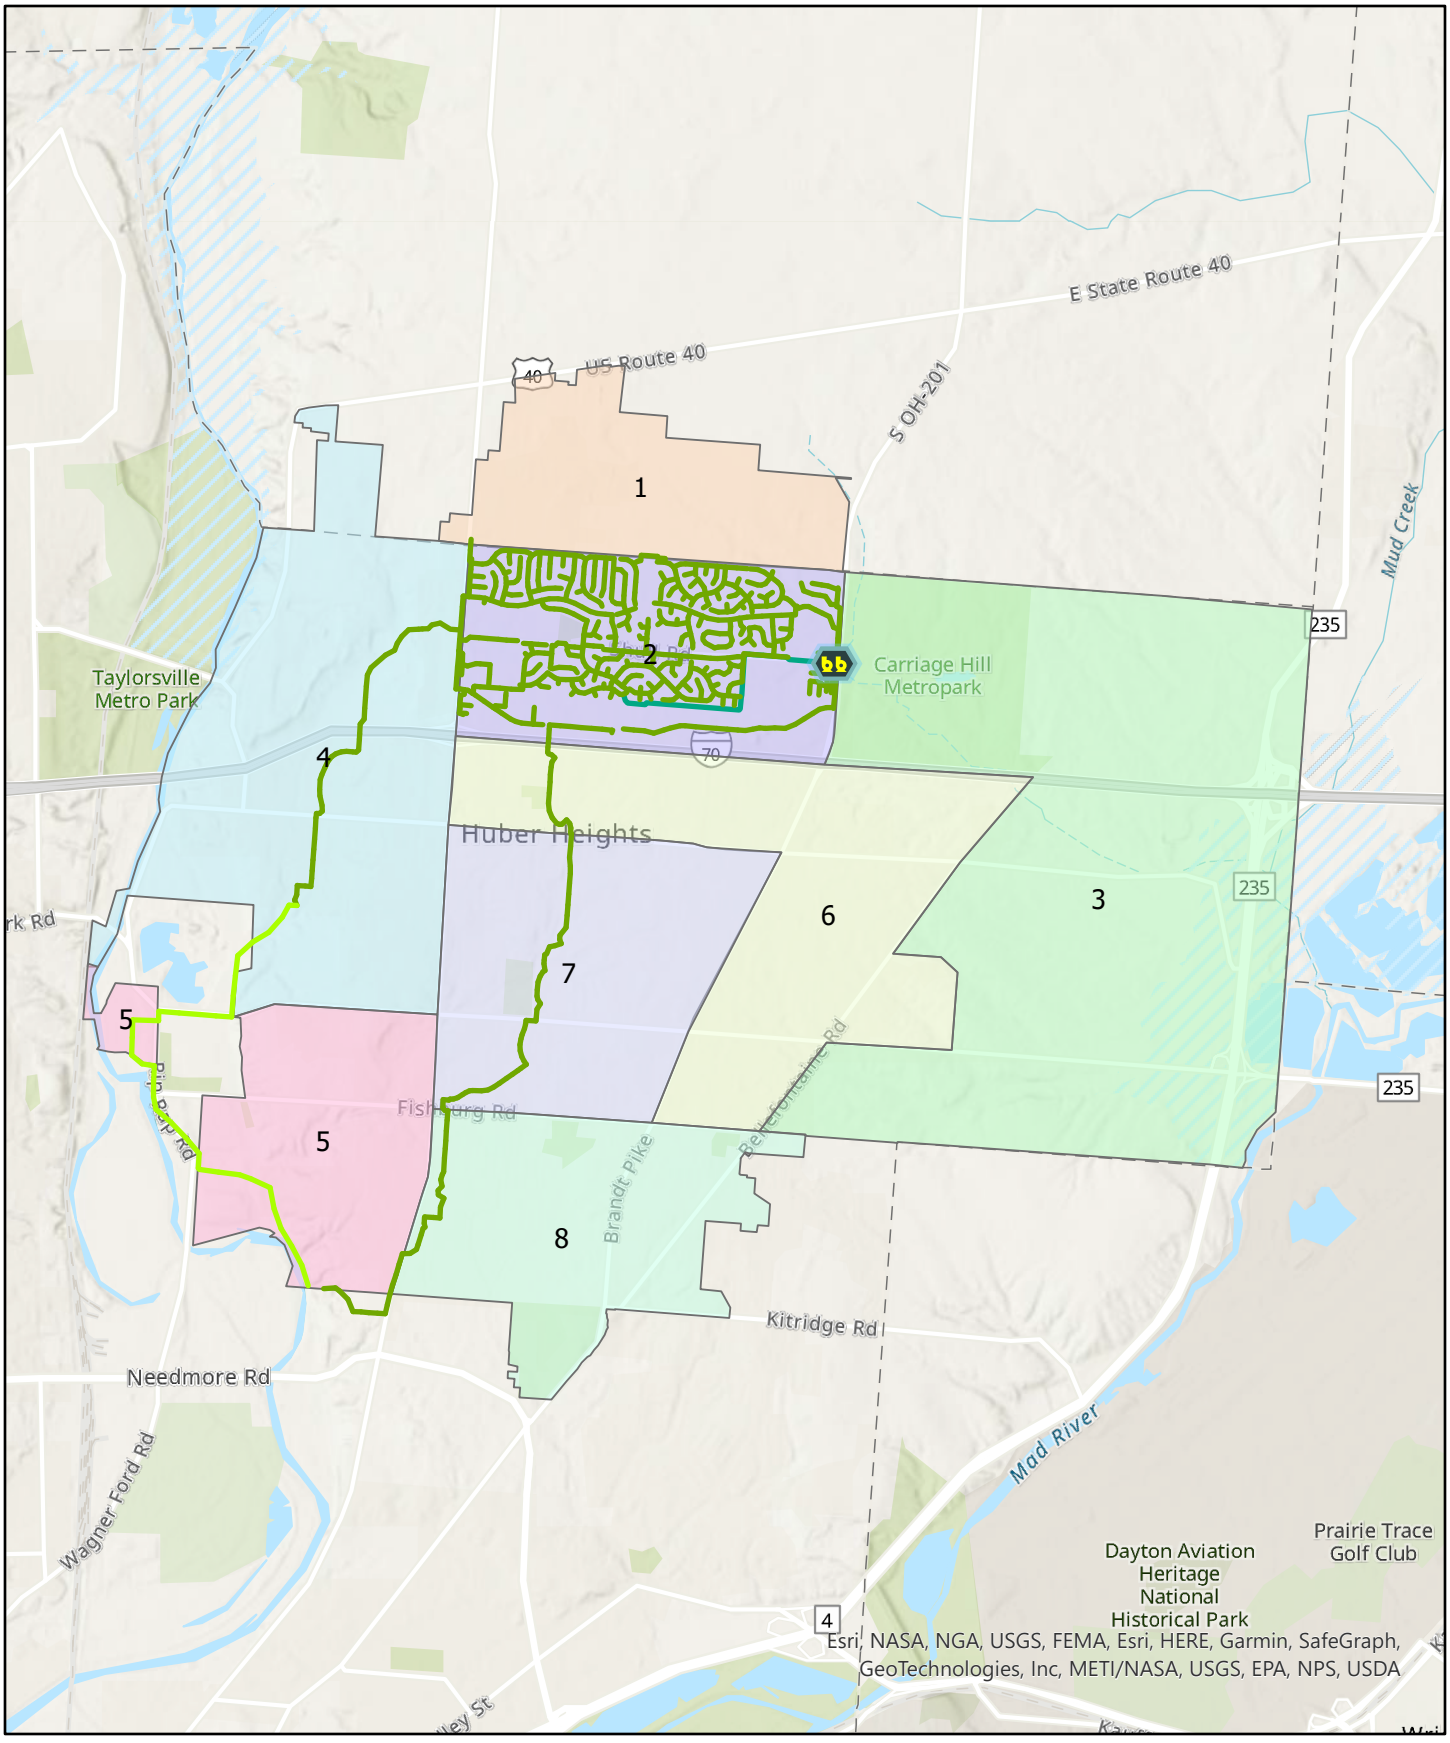

District 2 Gravity Mains
District 2 Force Mains
District 2 Lift Stations
District 2 Tri Cities Gravity Mains

0 0.5 1 2 Miles

1 inch equals 1 miles

N

Appendix B

Infrastructure District 2 - Stormwater

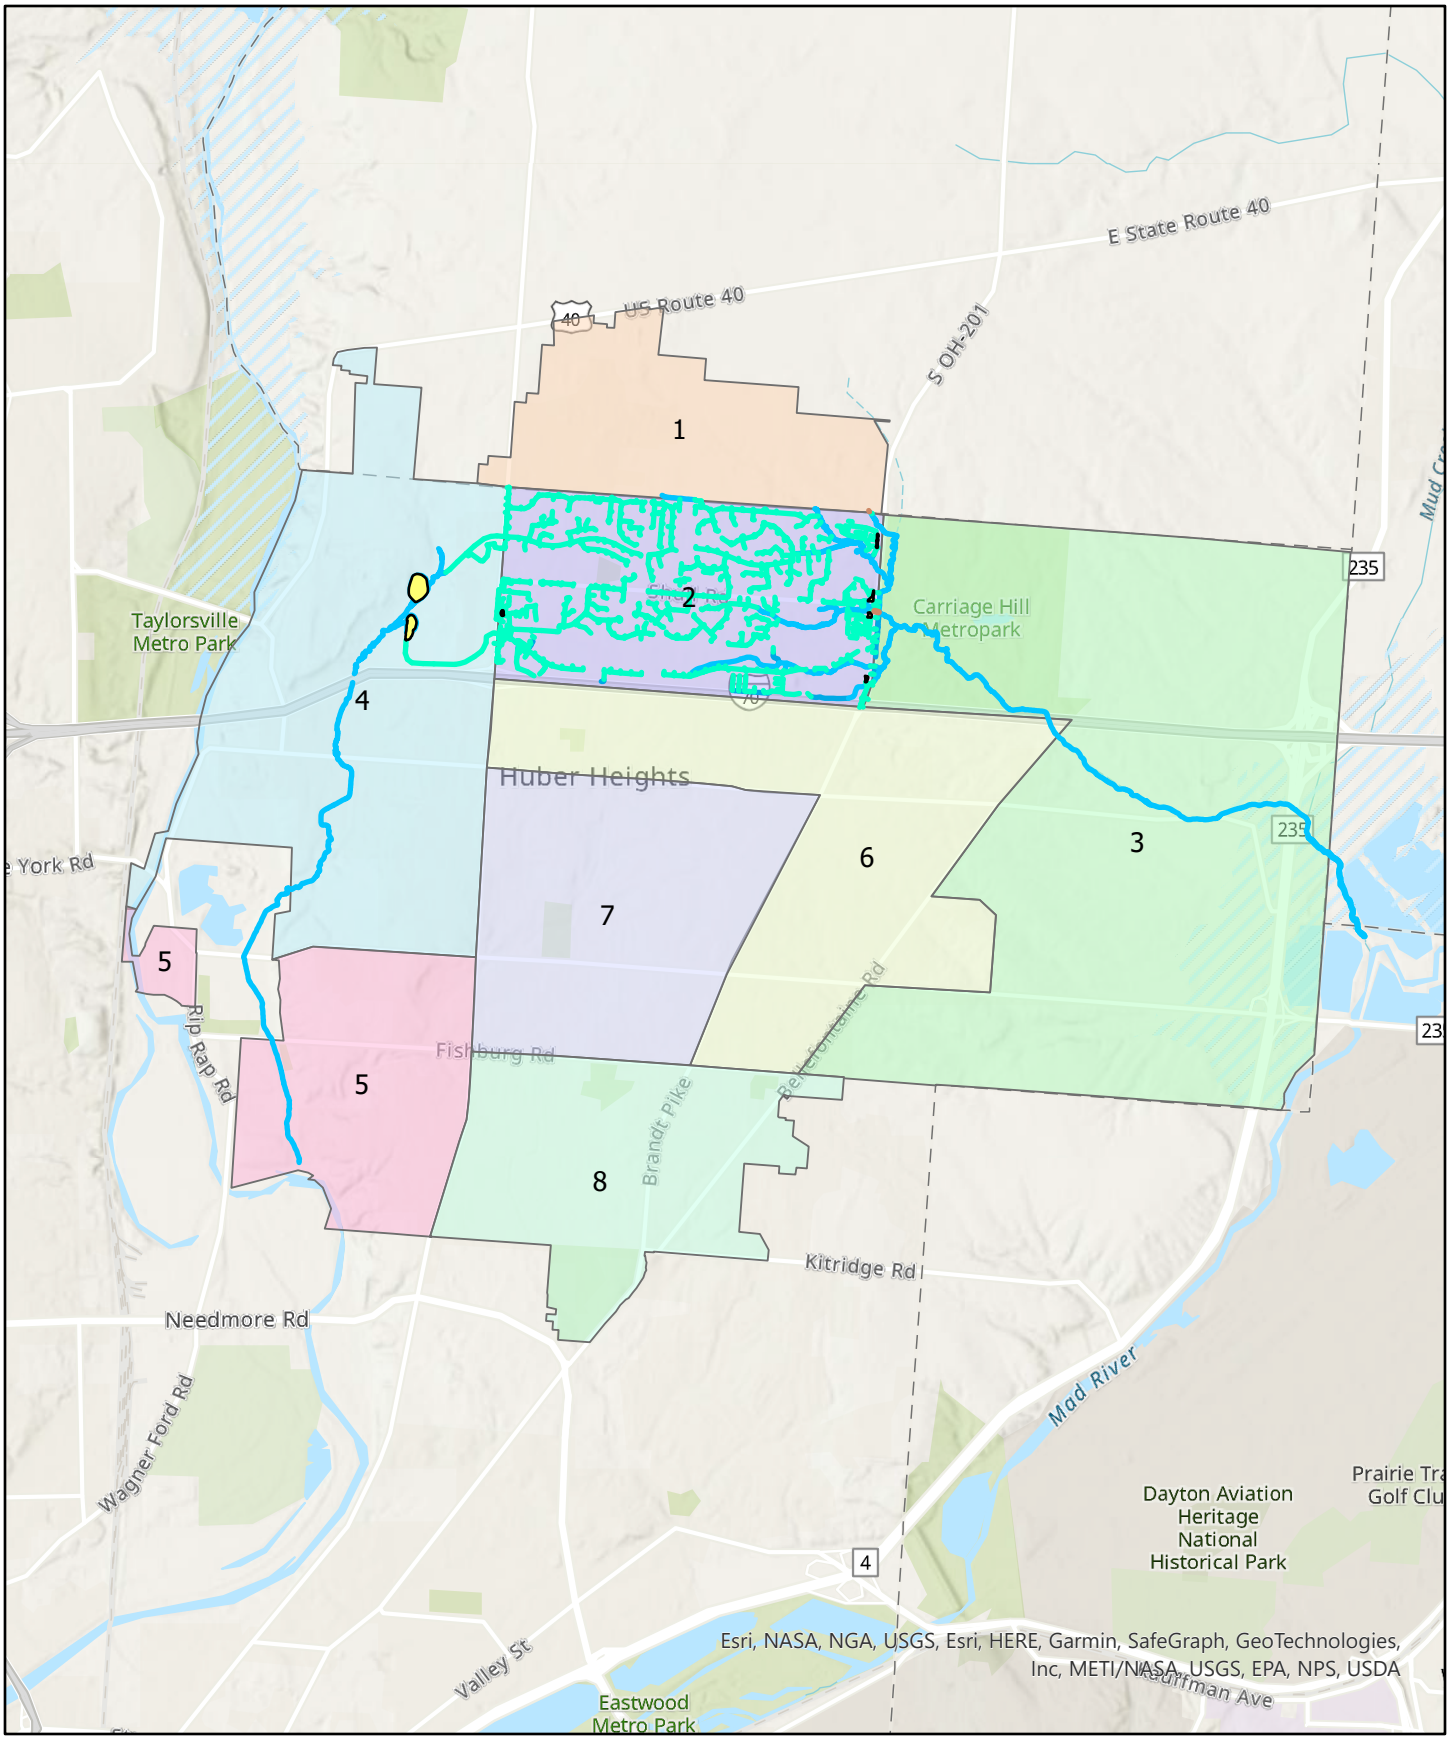

District 2 Stormwater Mains
District 2 Channels
District 2 Rivers
District 2 Basins
District 2 Culverts

0 0.5 1 2 Miles

1 inch equals 1 miles

N

Appendix C

Infrastructure District 3

We think bigger.

Appendix C

Infrastructure District 3 - Overview

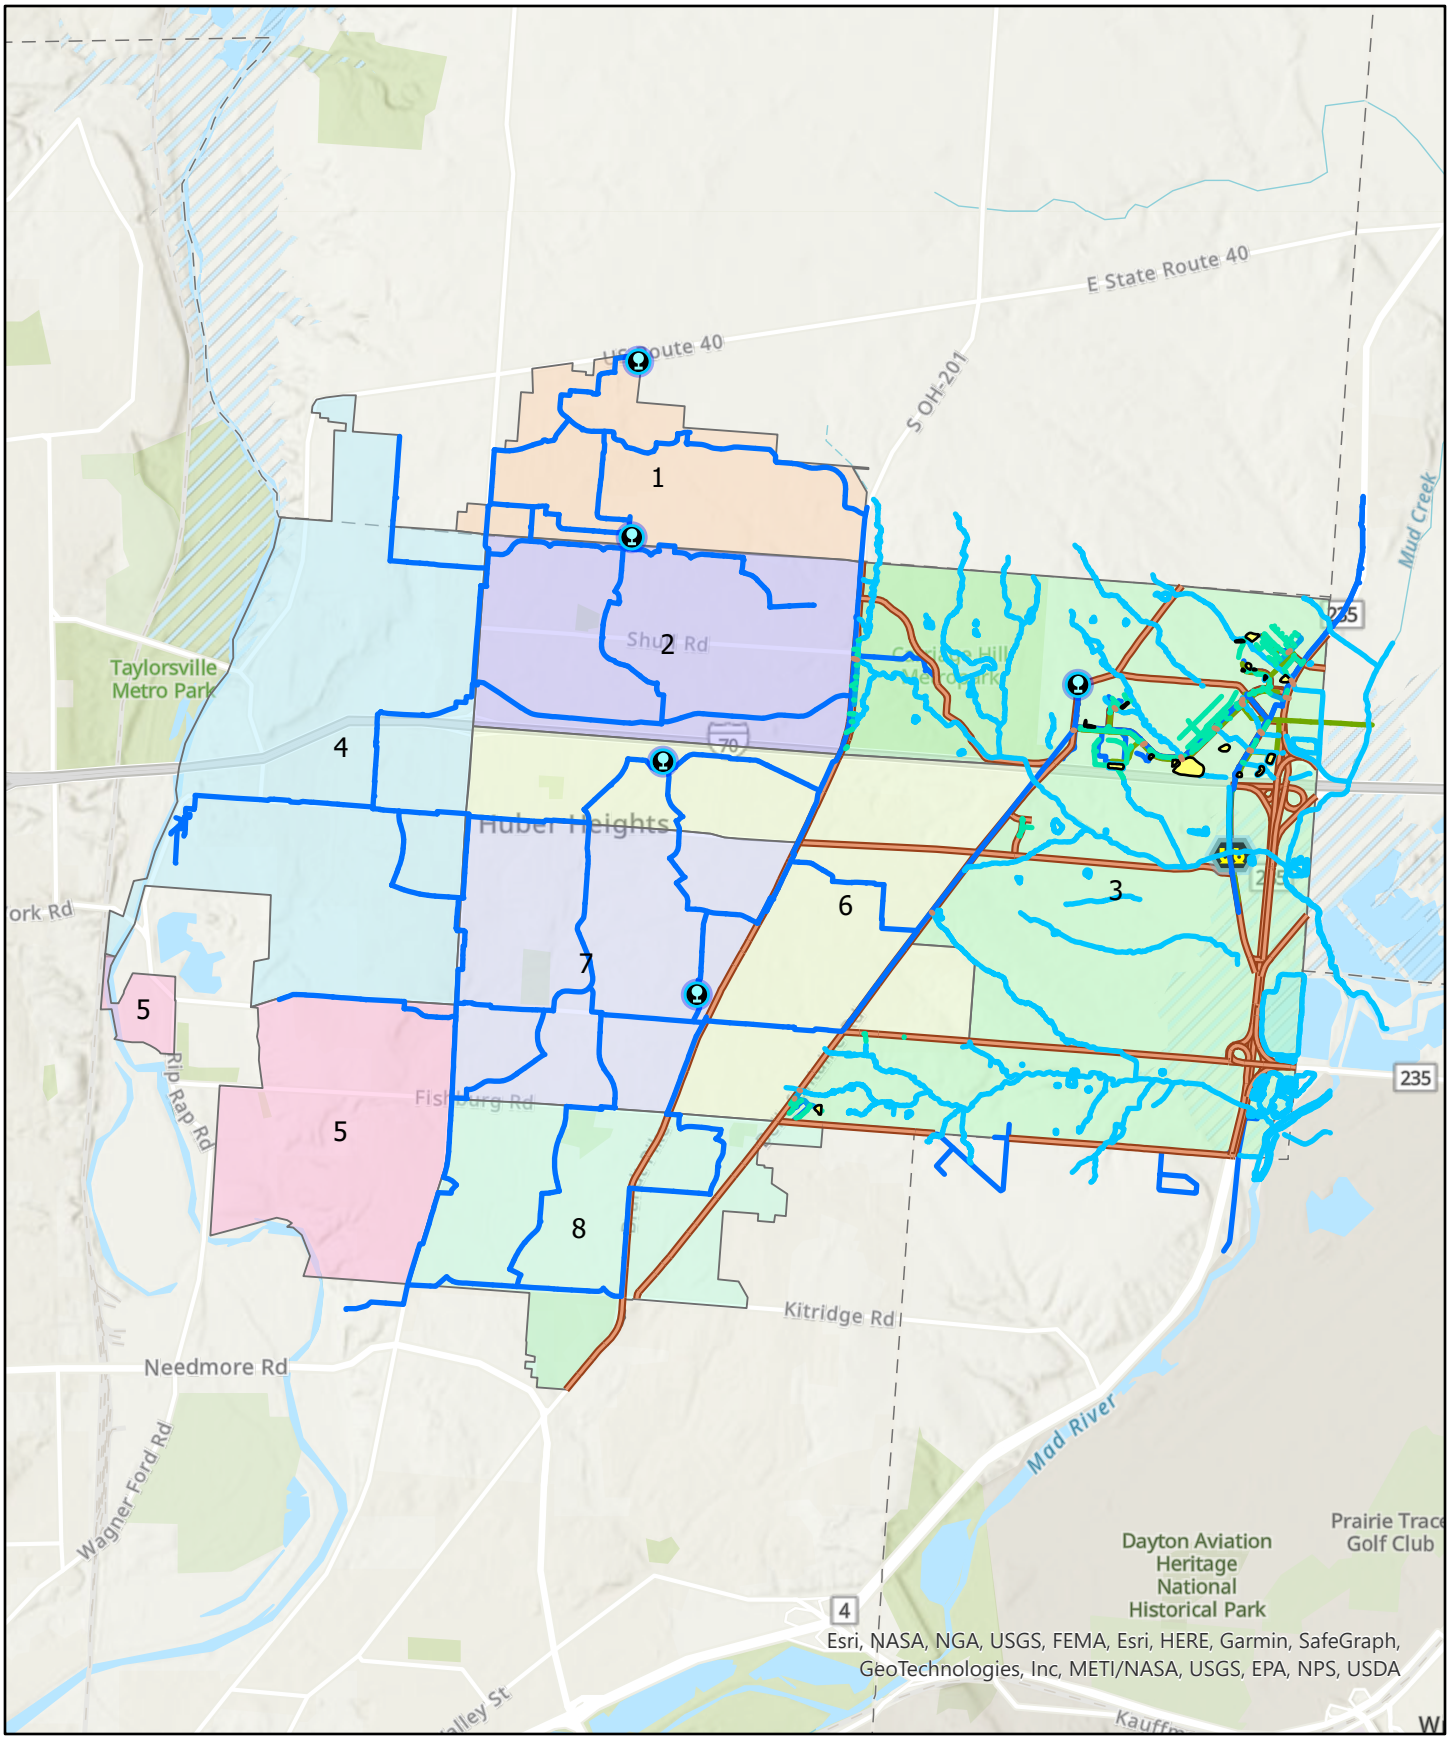

- Enclosed Storage Facility
- District 3 Lift Station
- District 3 Water Distribution Mains
- District 3 Stormwater Mains
- District 3 Rivers
- District 3 Culverts
- District 3 Channels
- District 3 Force Main
- District 3 Sanitary Gravity Main
- District 3 Roads
- District 3 Basins

0 0.5 1 2 Miles

1 inch equals 1 miles

N

Appendix C

Infrastructure District 3 - Roads

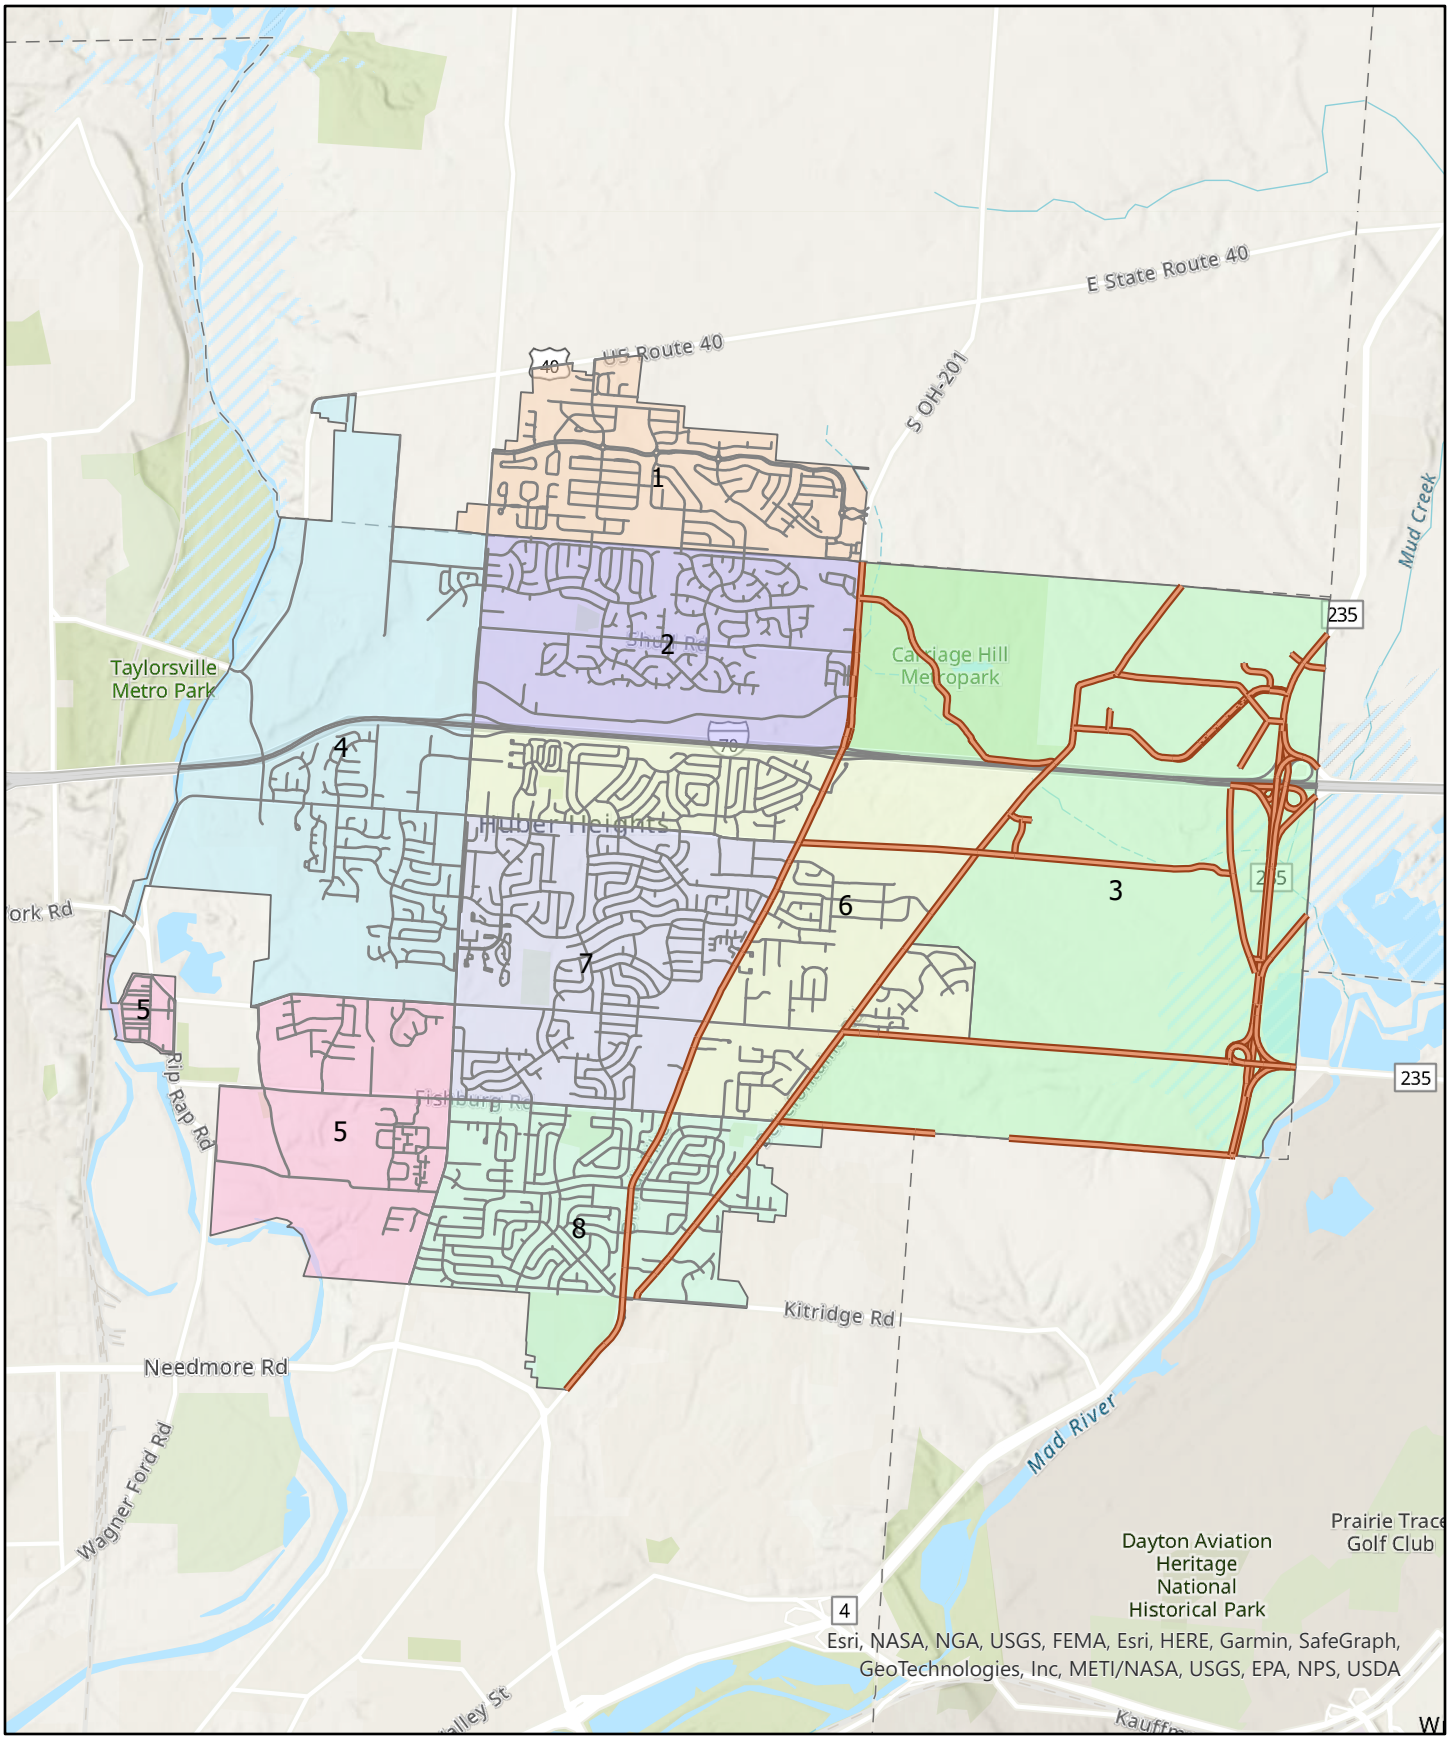

District 3 Roads

Huber Heights Streets

0 0.5 1 2 Miles

1 inch equals 1 miles

N

Appendix C

Infrastructure District 3 - Water

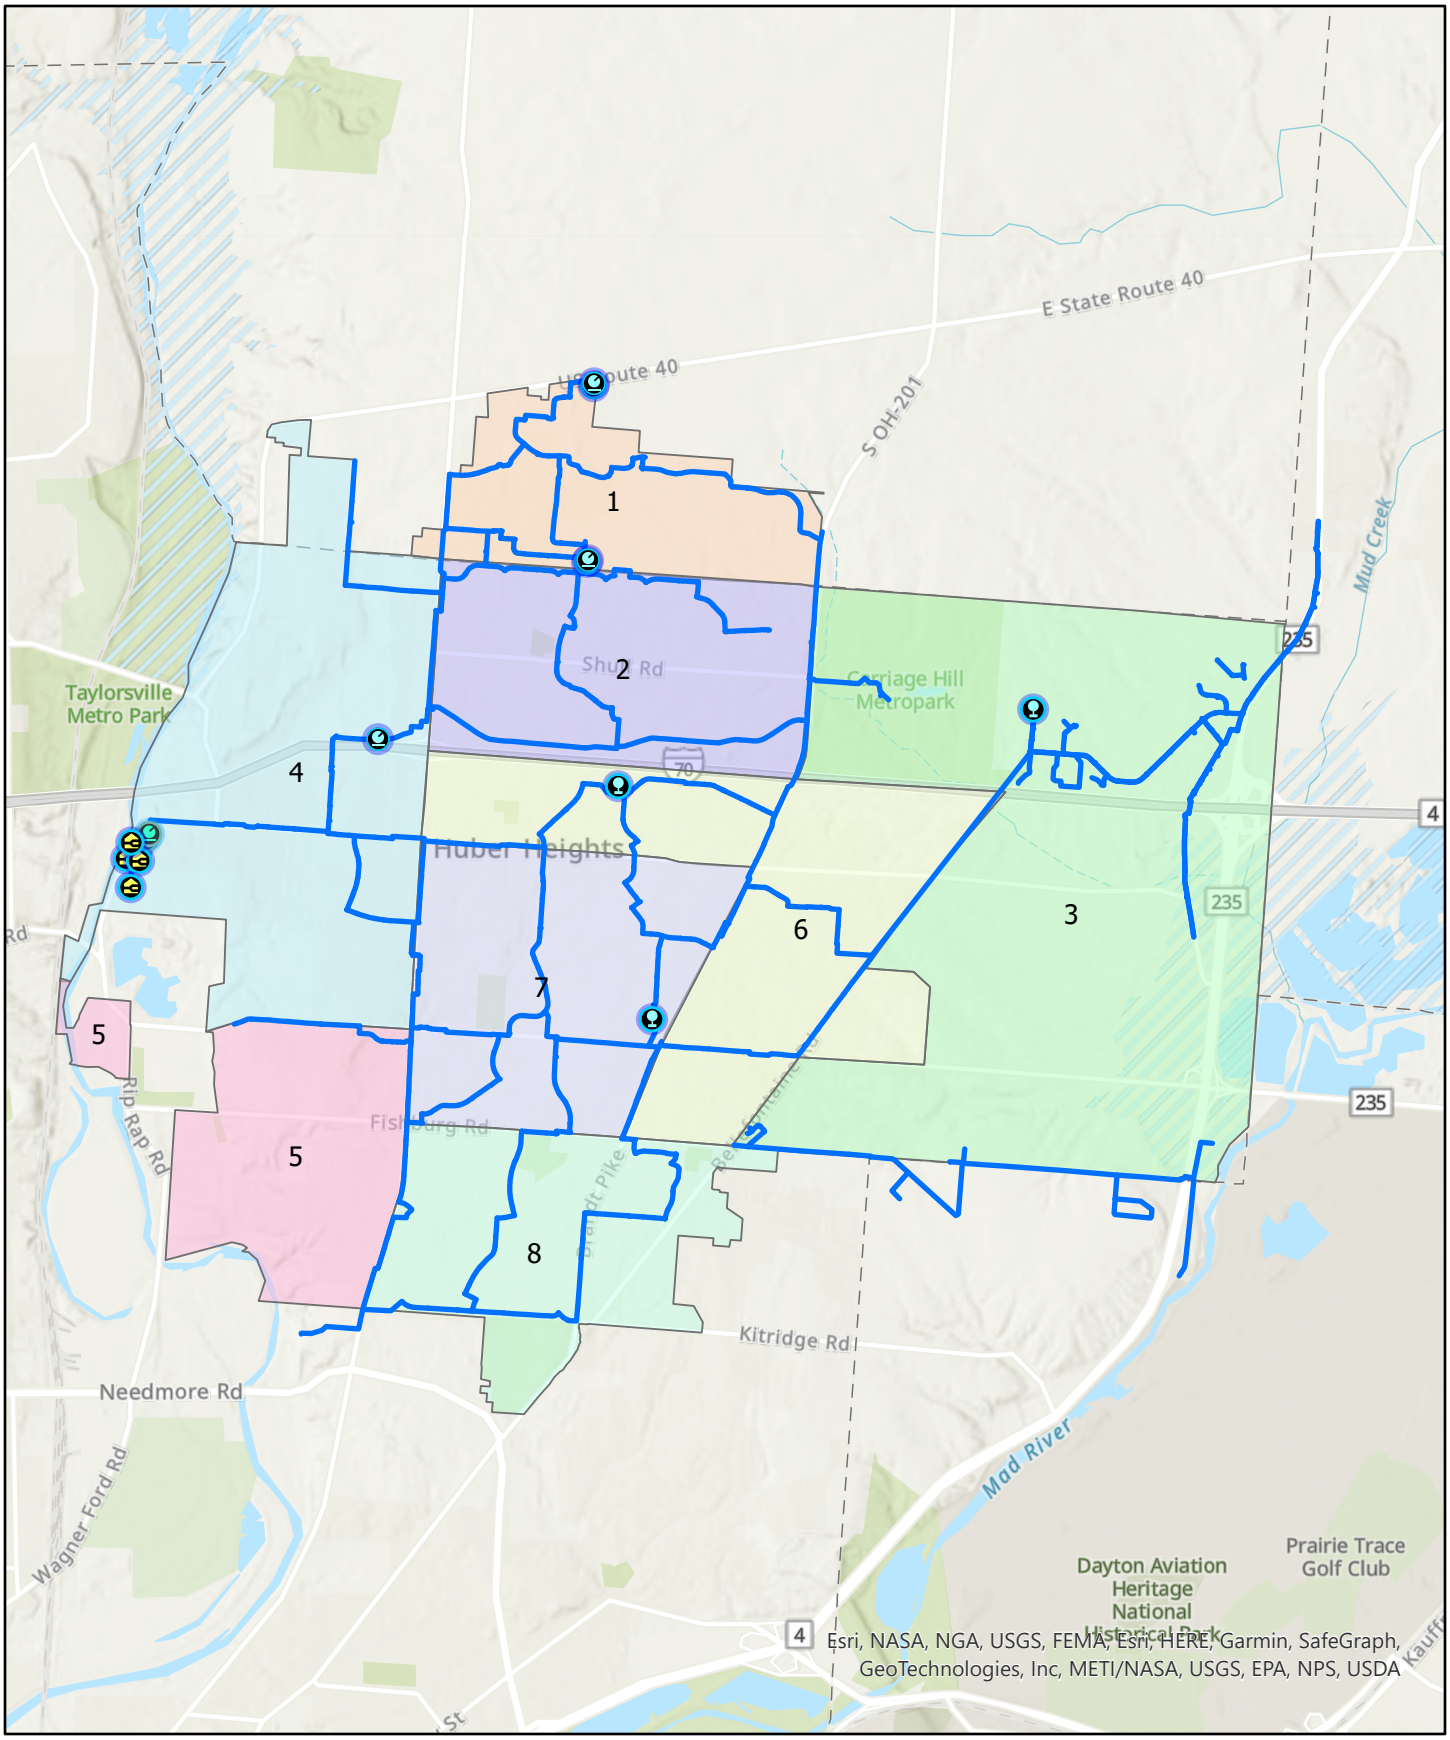

- Enclosed Storage Facility
- Intake
- Meter Station
- Production Well
- Pump Station
- Storage Basin
- Treatment Plant
- Water Distribution Mains

0 0.5 1 2 Miles

1 inch equals 1 miles

N

Appendix C

Infrastructure District 3 - Sanitary Sewer

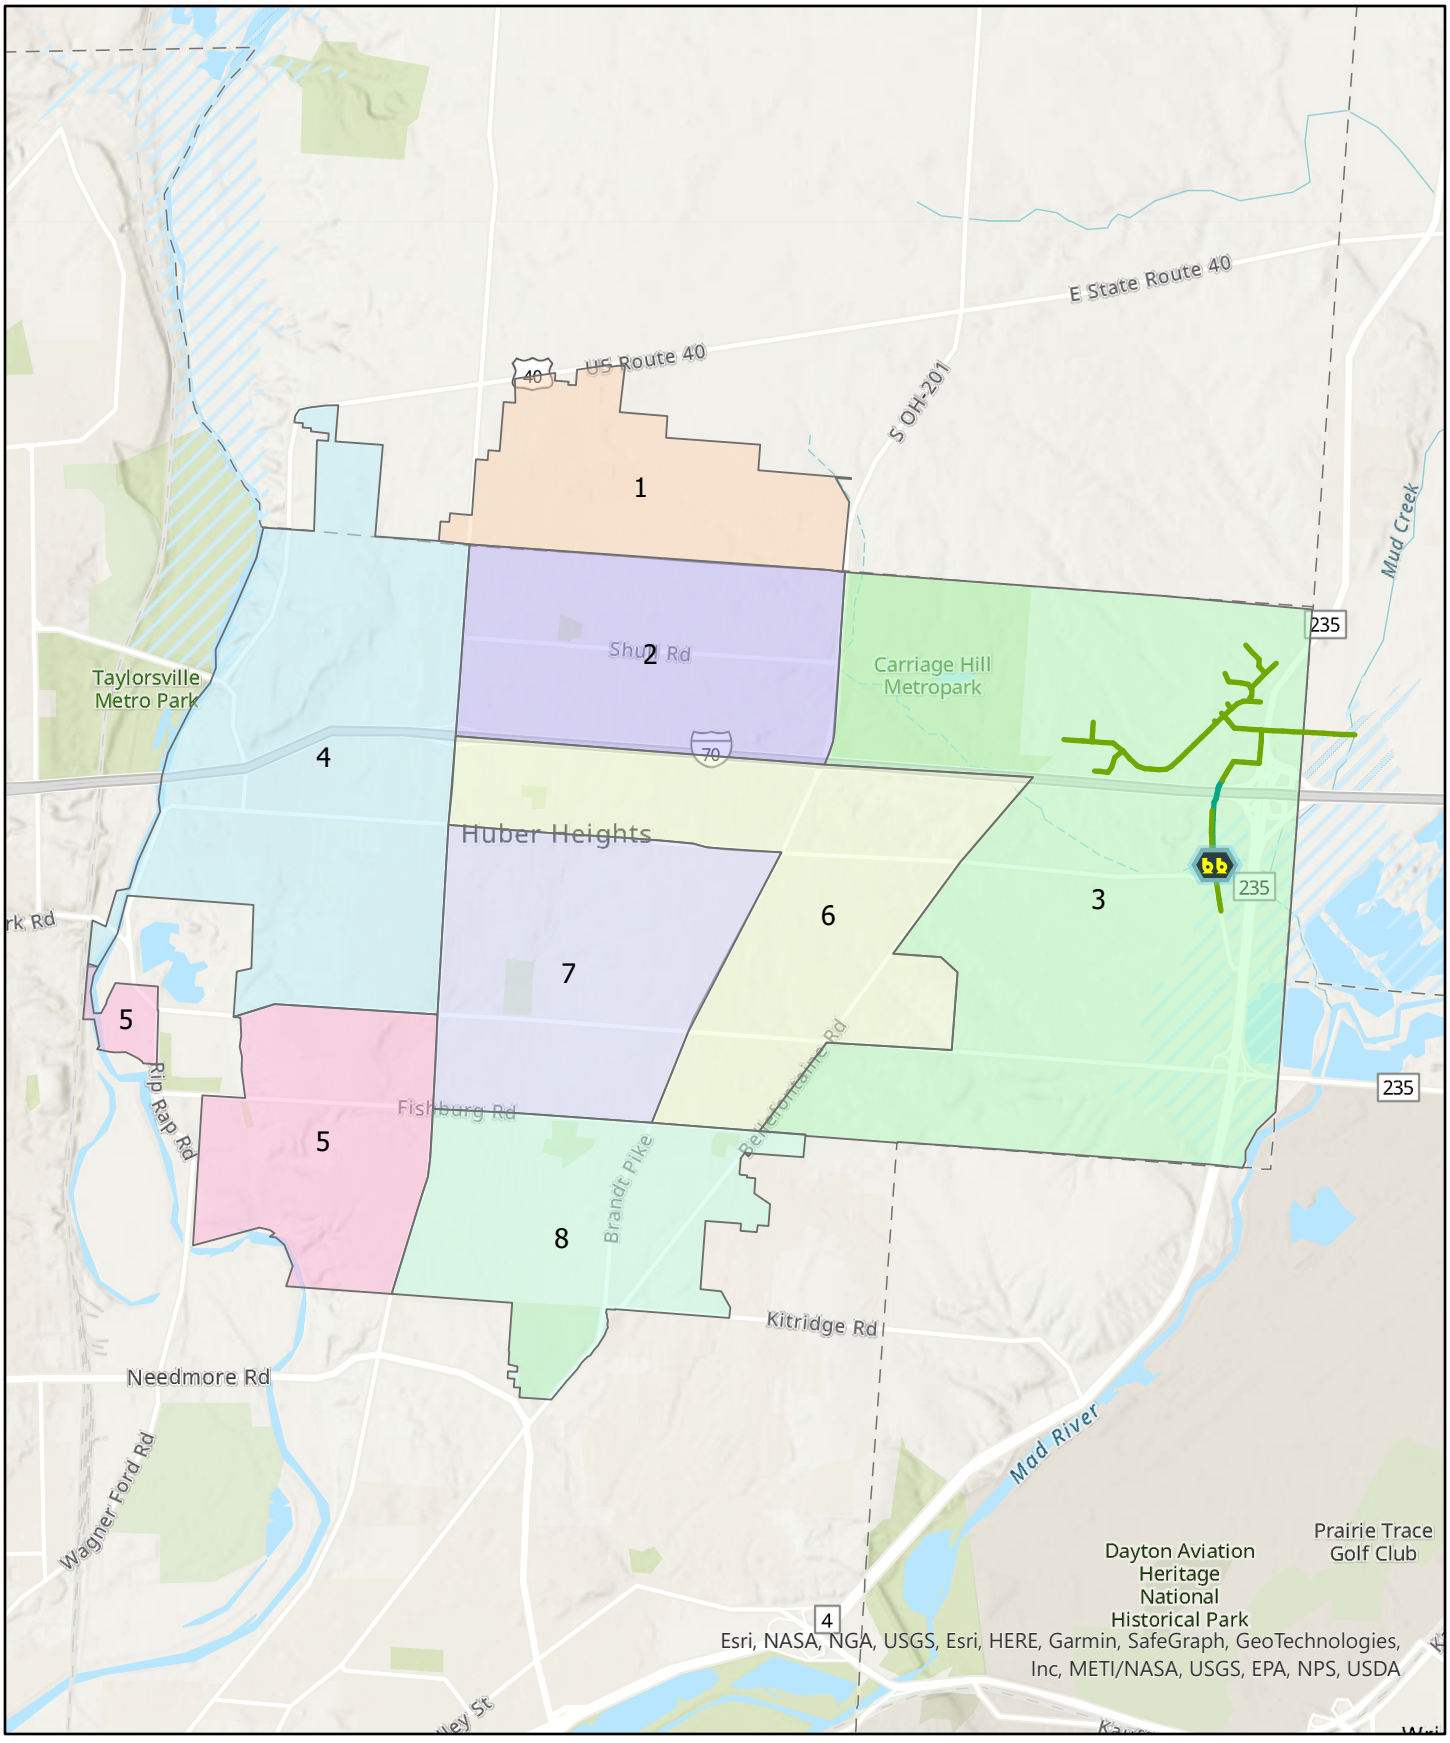

District 3 Gravity Main
District 3 Force Main
District 3 Lift Station

0 0.5 1 2 Miles

1 inch equals 1 miles

N

Appendix C

Infrastructure District 3 - Stormwater

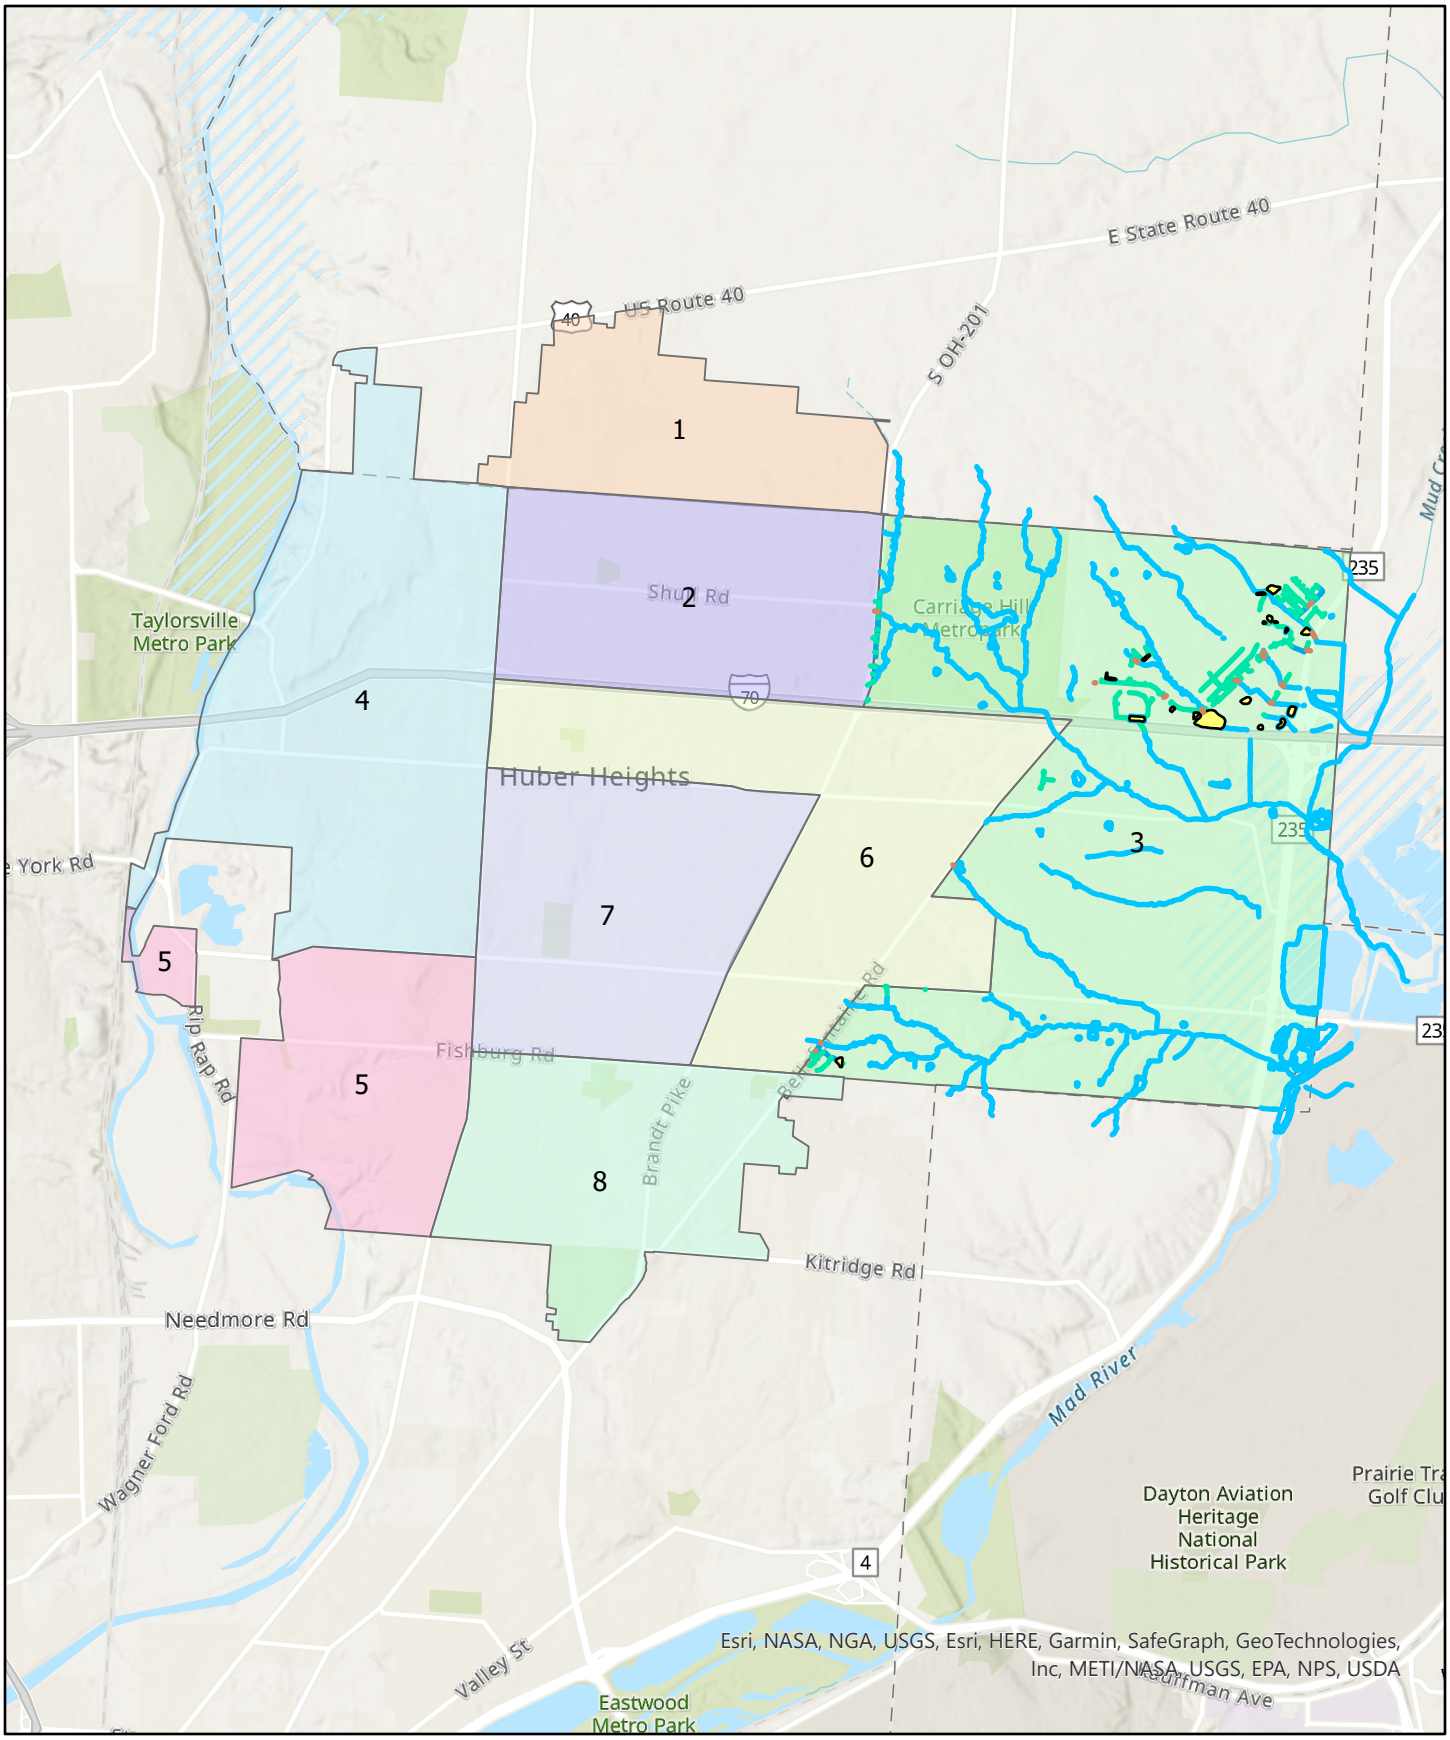

District 3 Stormwater Mains
District 3 Channels
District 3 Rivers
District 3 Basins
District 3 Culverts

0 0.5 1 2 Miles

1 inch equals 1 miles

N

Appendix D

Infrastructure District 4

We think bigger.

Appendix D

Infrastructure District 4 - Overview

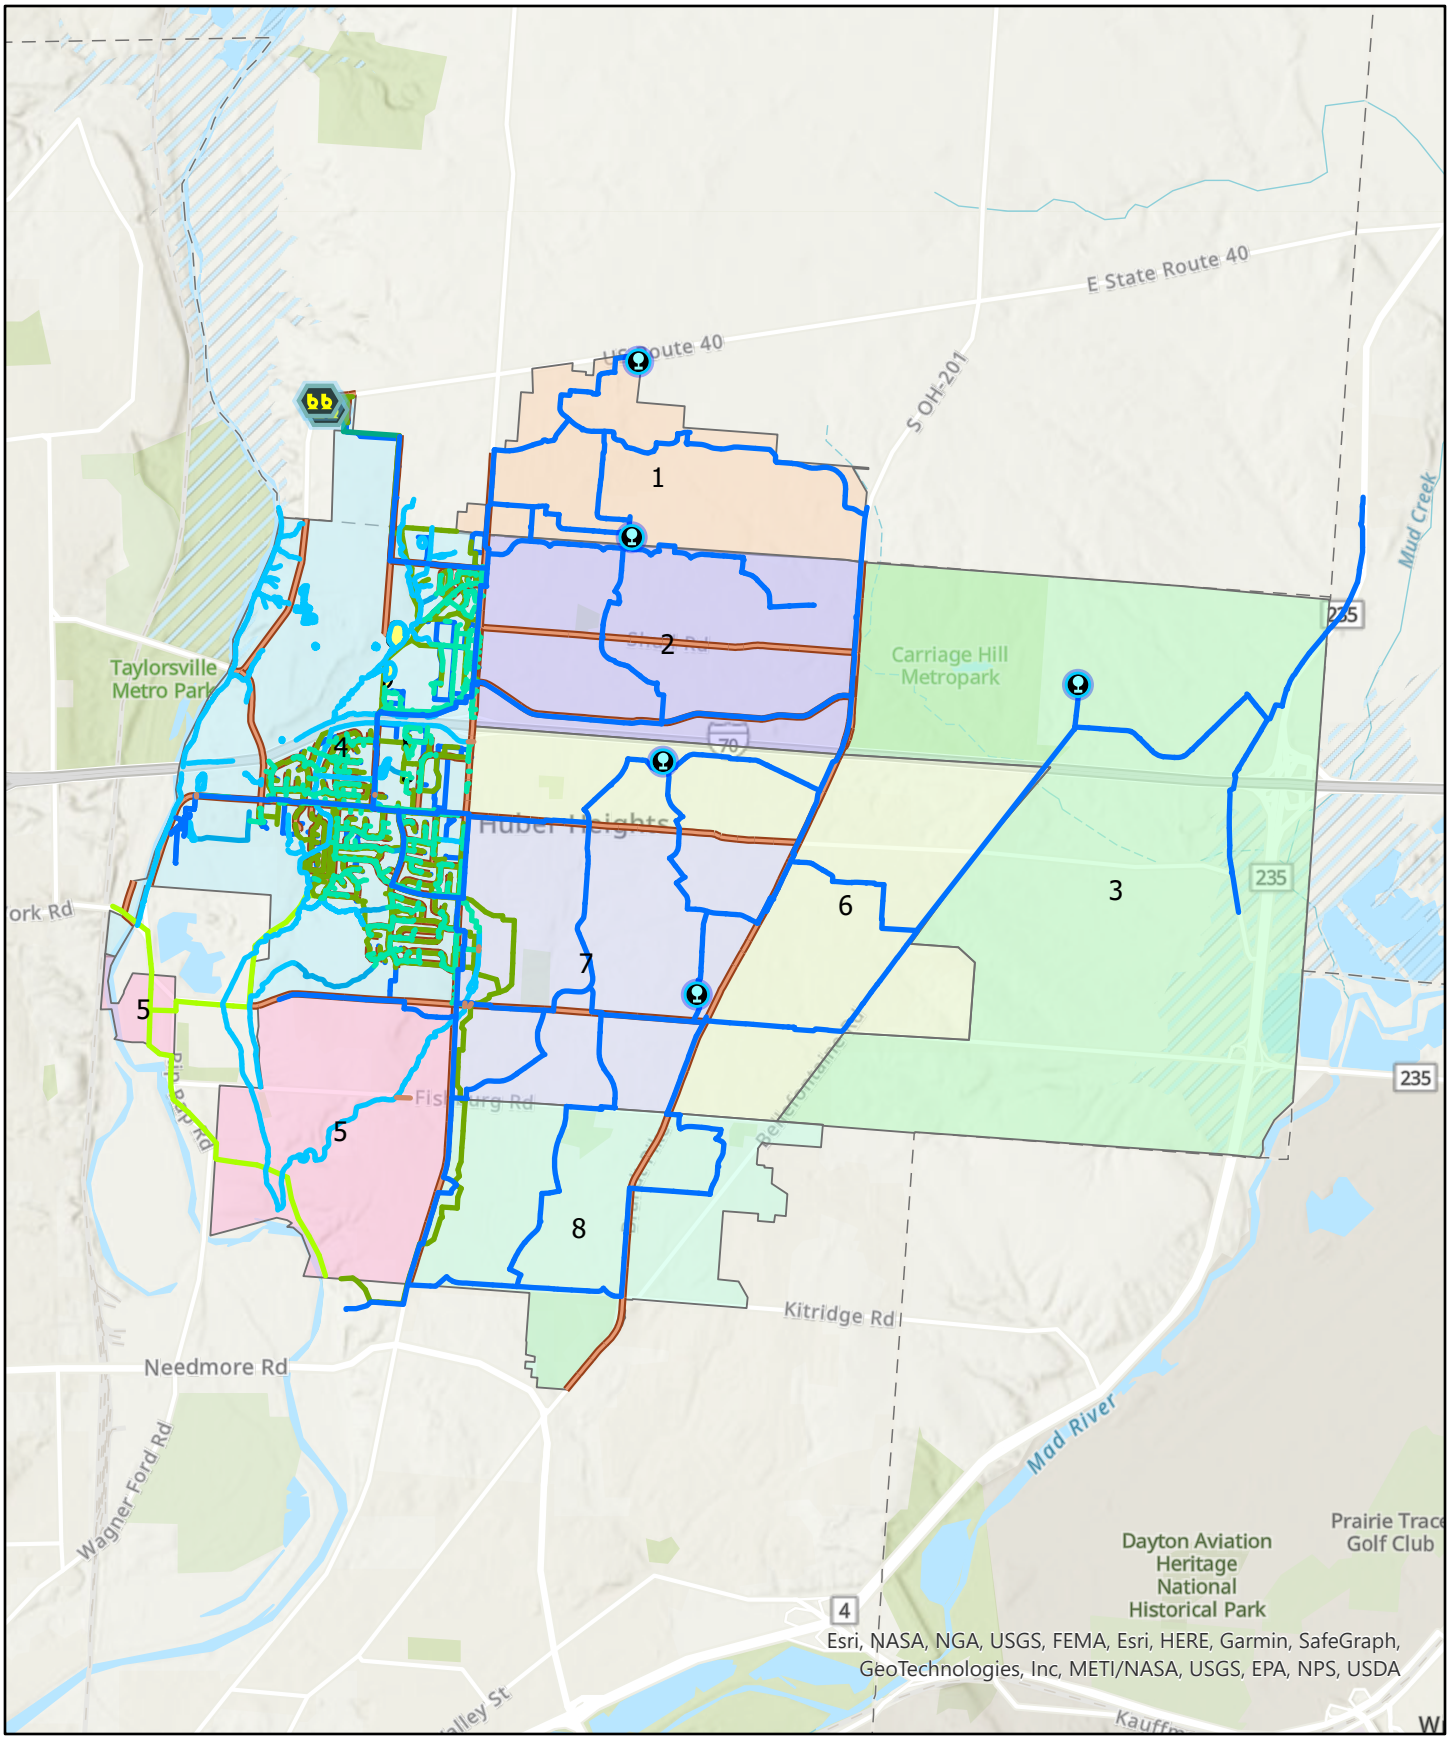

- Enclosed Storage Facility
- District 4 Lift Stations
- District 4 Water Distribution Mains
- District 4 Stormwater Mains
- District 4 Rivers
- District 4 Culverts
- District 4 Channels
- District 4 Sanitary Gravity Mains
- District 4 Force Mains
- District 4 Tri Cities Gravity Mains
- District 4 Roads
- District 4 Basins

0 0.5 1 2 Miles

1 inch equals 1 miles

N

Appendix D

Infrastructure District 4 - Roads

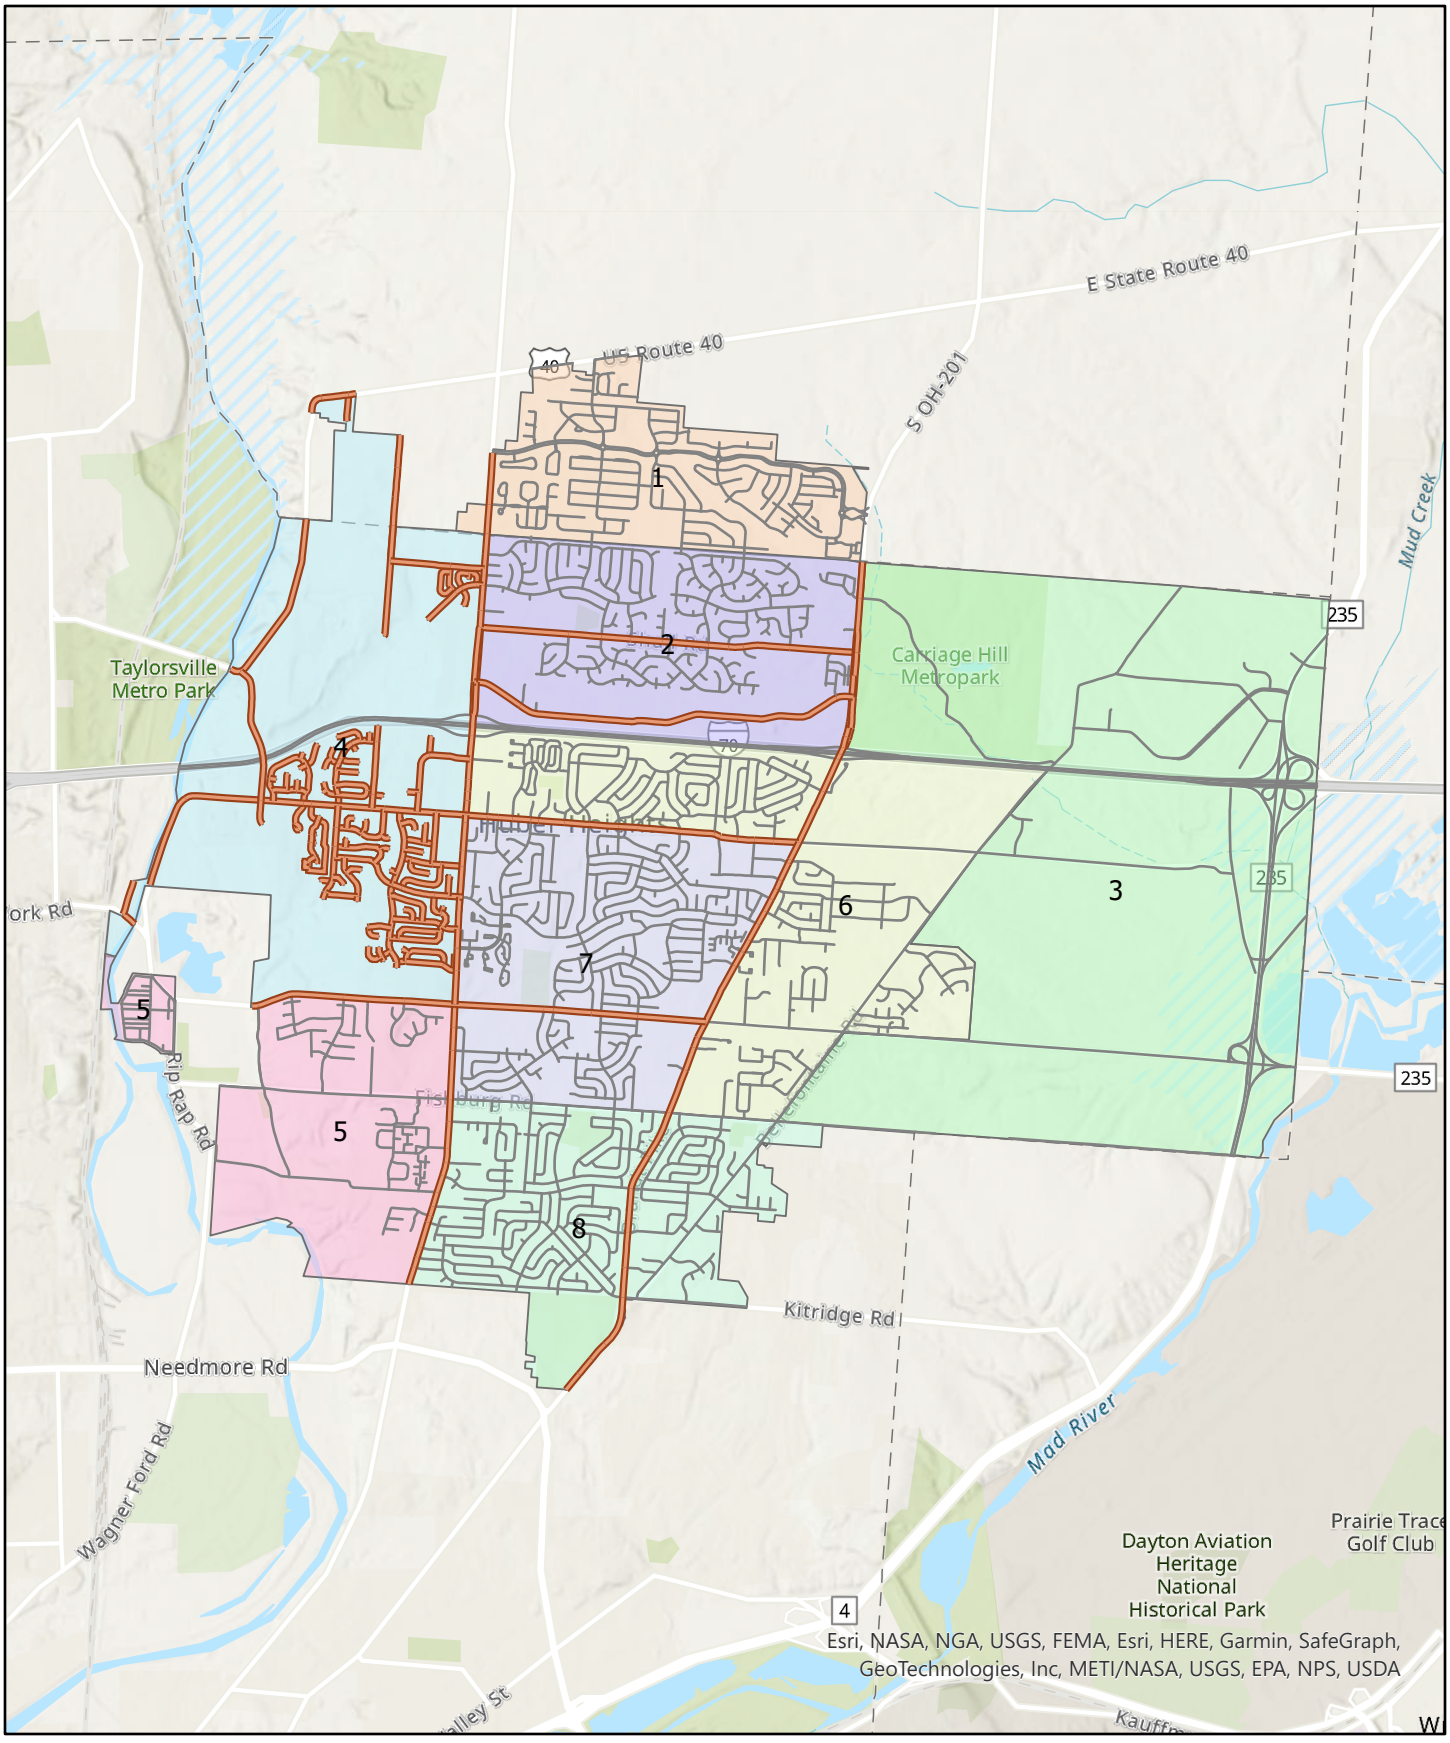

District 4 Roads

Huber Heights Streets

0 0.5 1 2 Miles

1 inch equals 1 miles

N

Appendix D

Infrastructure District 4 - Water

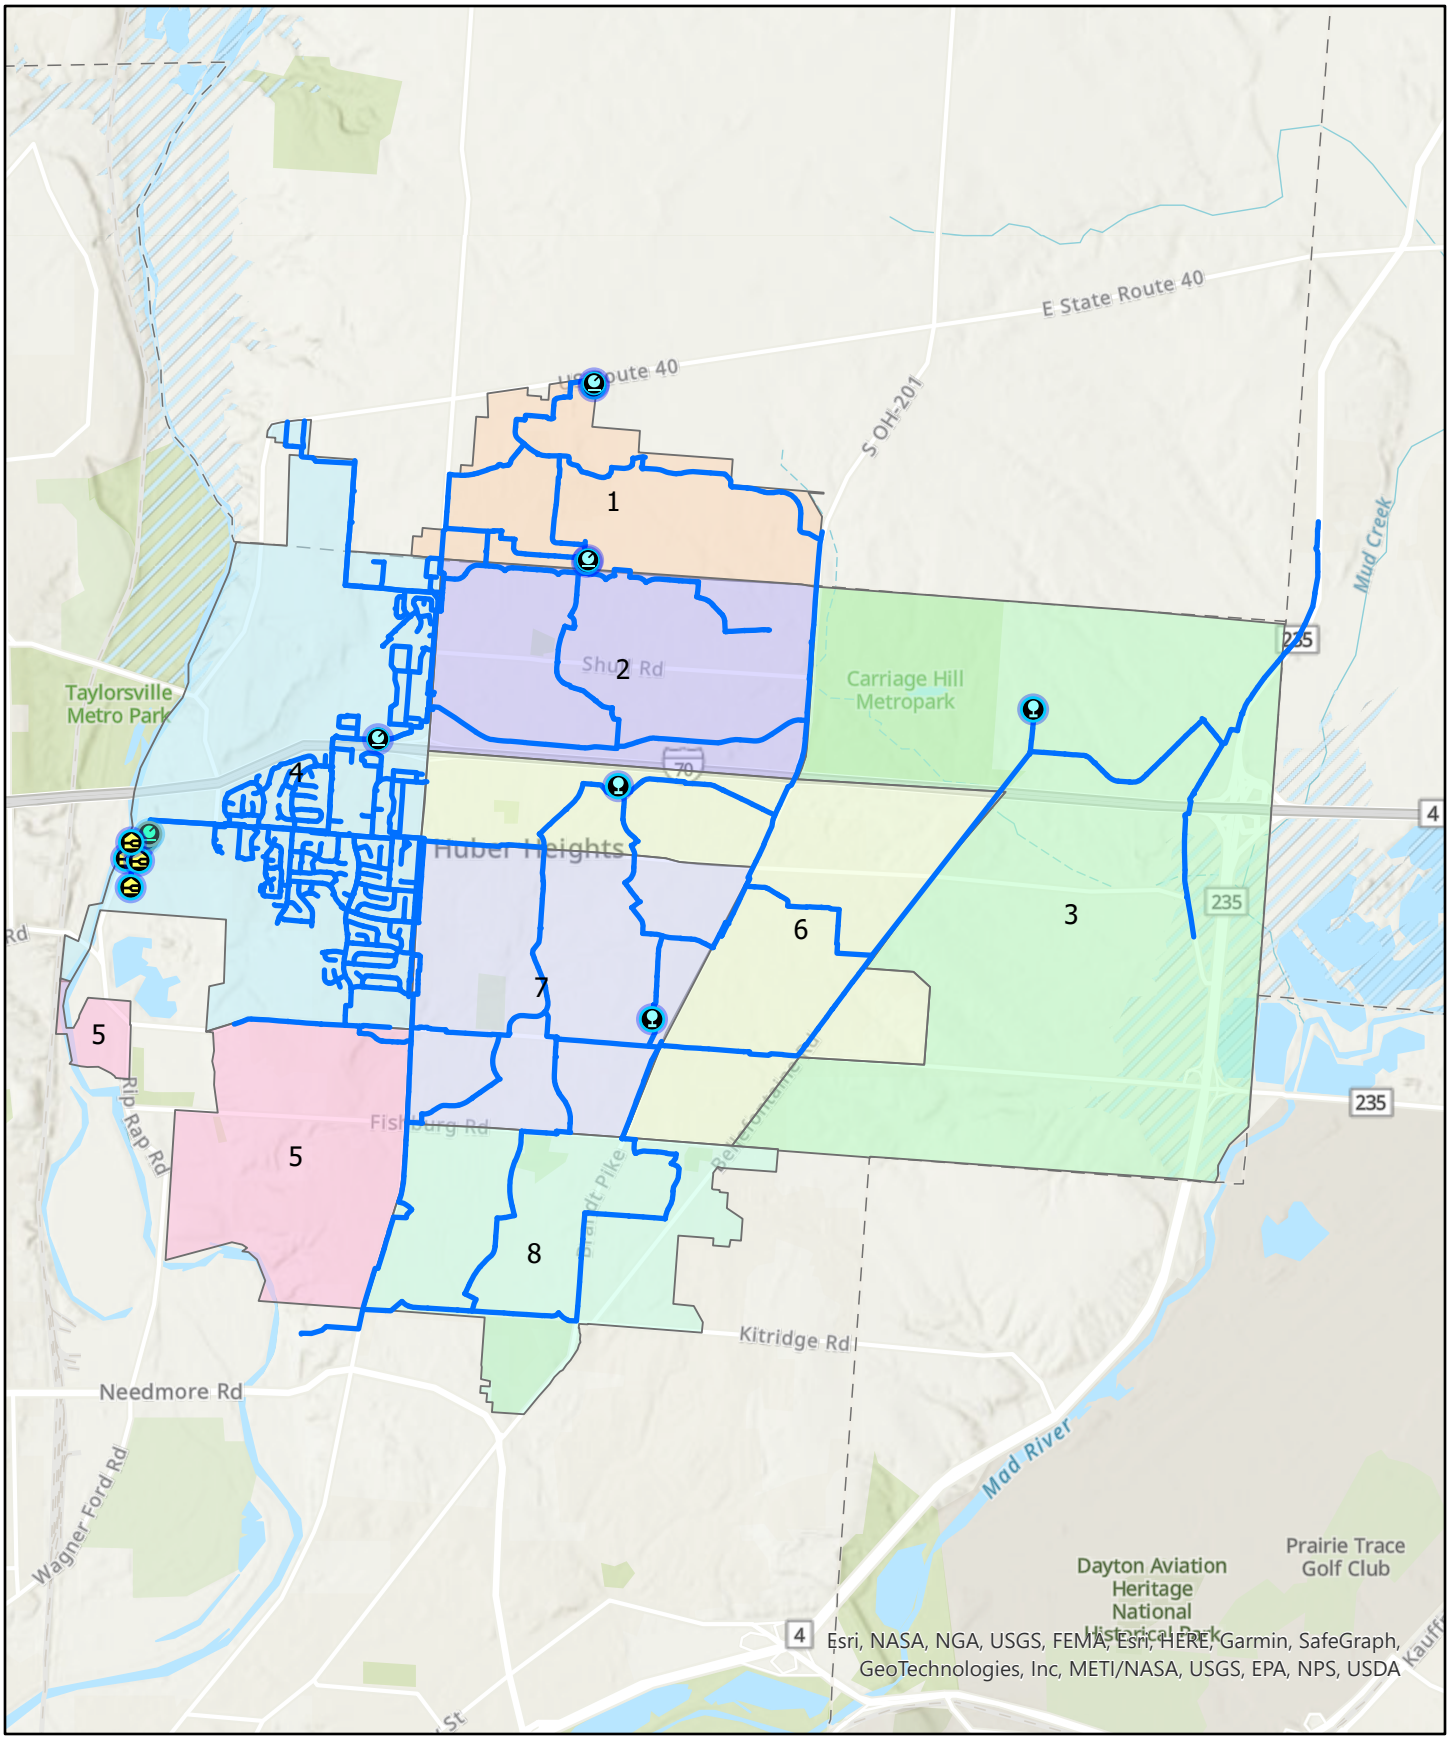

- Enclosed Storage Facility
- Intake
- Meter Station
- Production Well
- Pump Station
- Storage Basin
- Treatment Plant
- Water Distribution Mains

0 0.5 1 2 Miles

1 inch equals 1 miles

N

Appendix D

Infrastructure District 4 - Sanitary Sewer

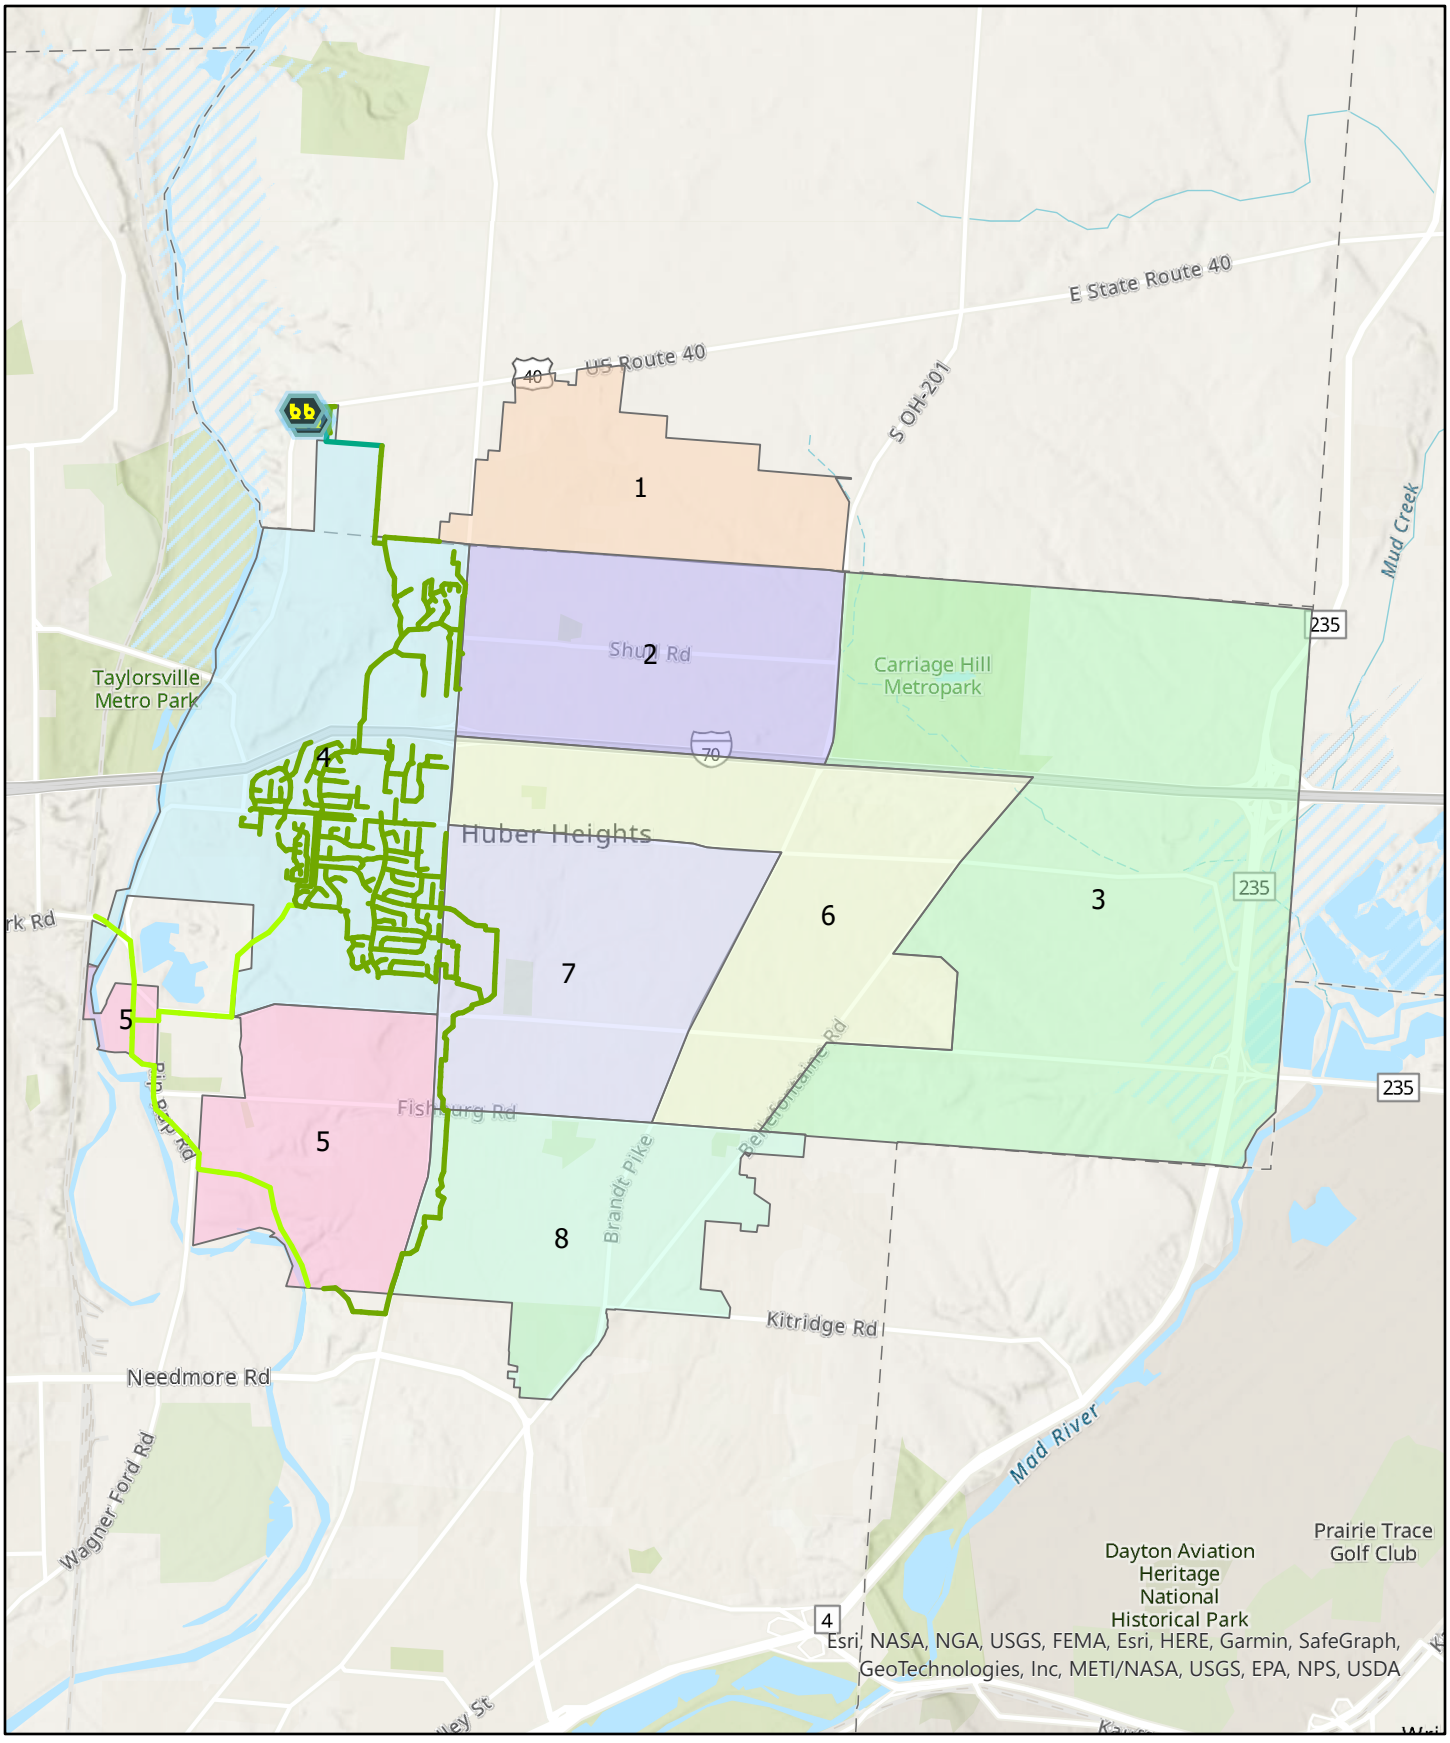

District 4 Gravity Mains
District 4 Force Mains
District 4 Lift Stations
District 4 Tri Cities Gravity Mains

0 0.5 1 2 Miles

1 inch equals 1 miles

N

Appendix D

Infrastructure District 4 - Stormwater

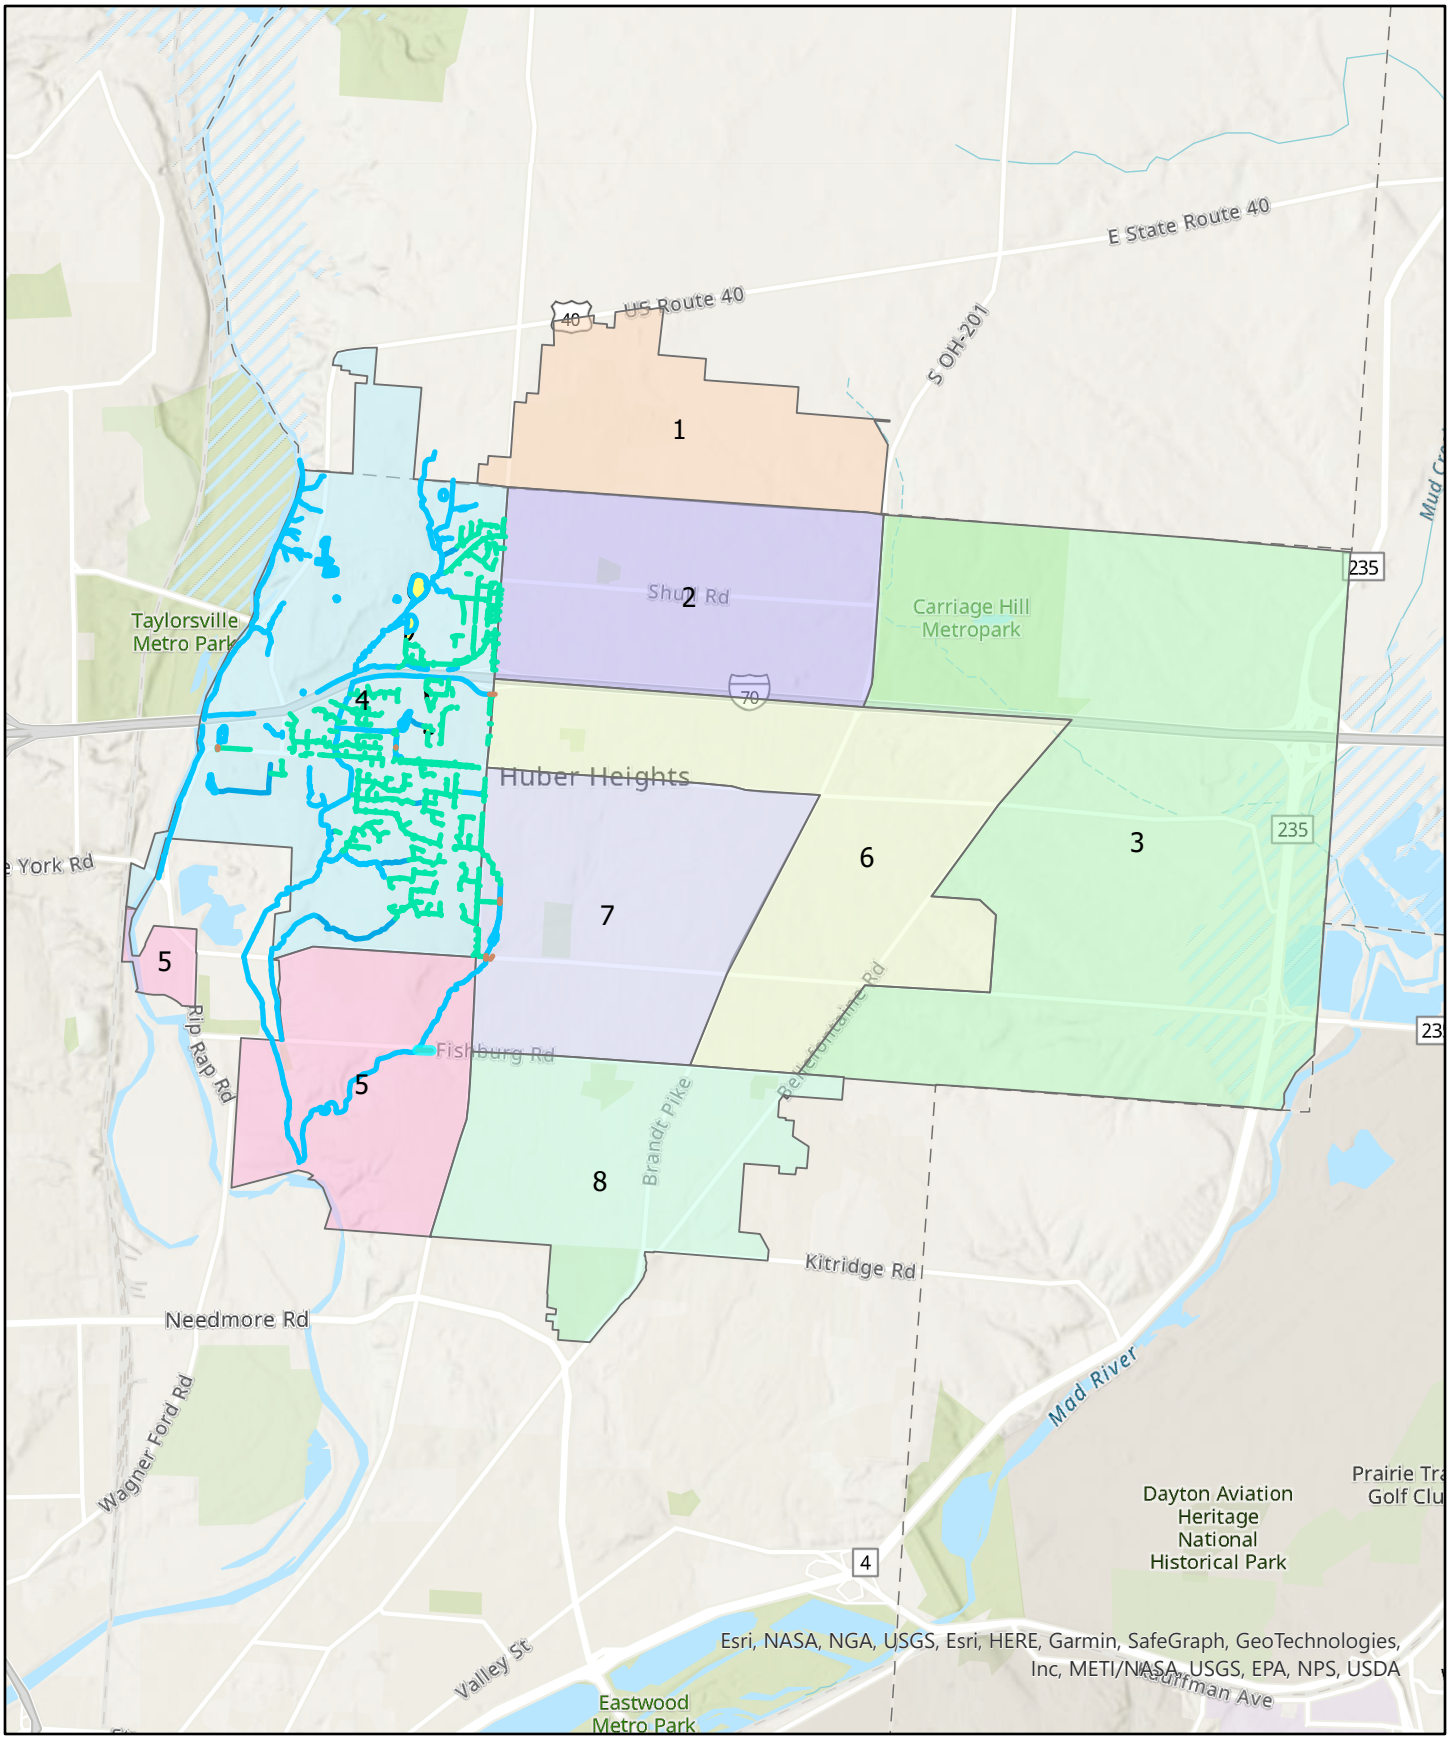

District 4 Stormwater Mains
District 4 Channels
District 4 Rivers
District 4 Basins
District 4 Culverts

0 0.5 1 2 Miles

1 inch equals 1 miles

N

Appendix E

Infrastructure District 5

We think bigger.

Appendix E

Infrastructure District 5 - Overview

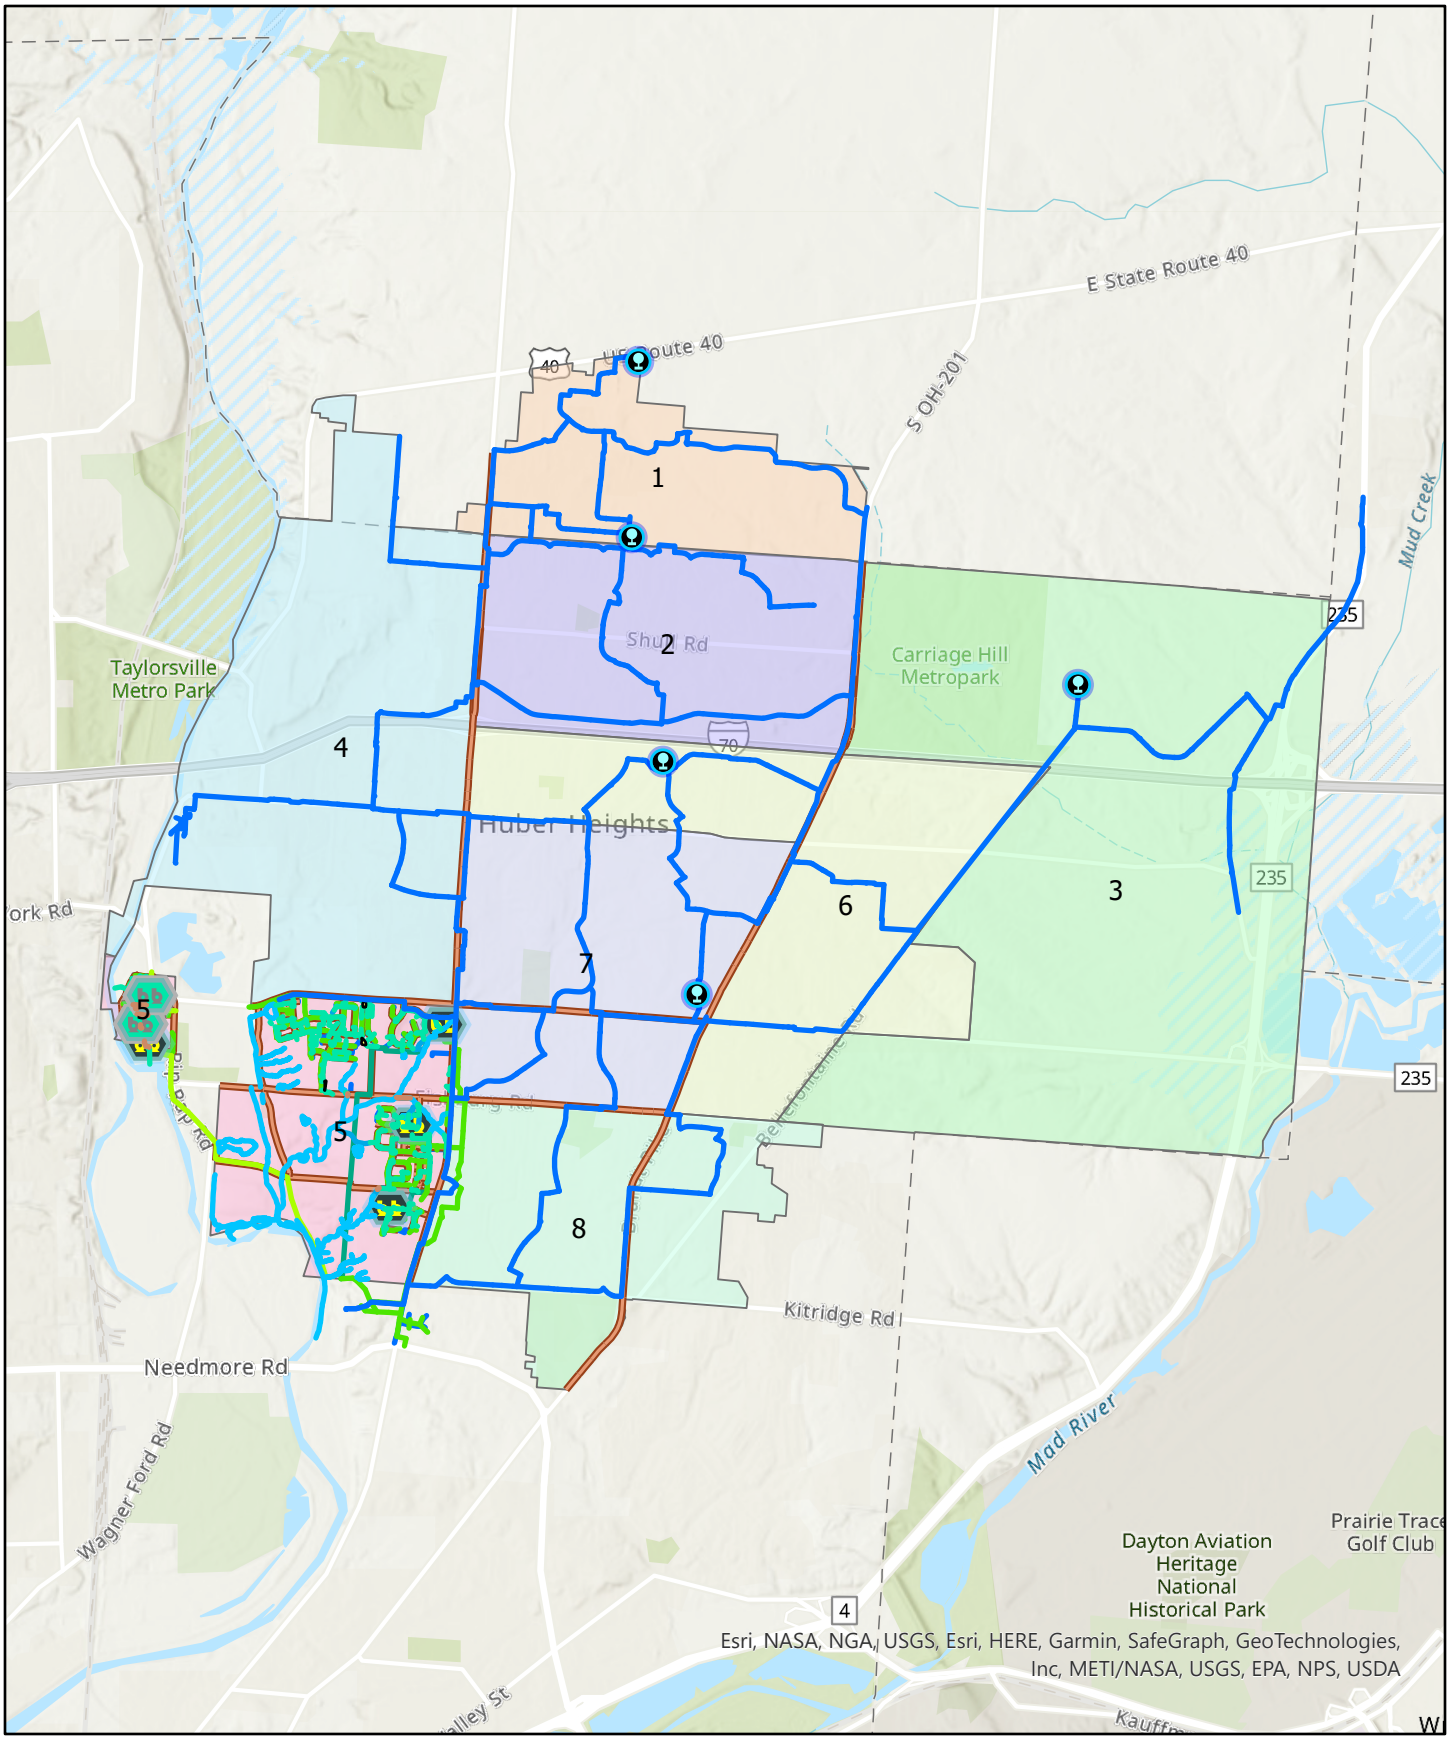

- Enclosed Storage Facility
- District 5 Lift Stations
- District 5 Pump Station
- District 5 Water Distribution Mains
- District 5 Stormwater Mains
- District 5 Rivers
- District 5 Culverts
- District 5 Channels
- District 5 Sanitary Gravity Mains
- District 5 Force Mains
- District 5 Tri Cities Gravity Mains
- District 5 Roads
- District 5 Basins

0 0.5 1 2 Miles

1 inch equals 1 miles

N

Appendix E

Infrastructure District 5 - Roads

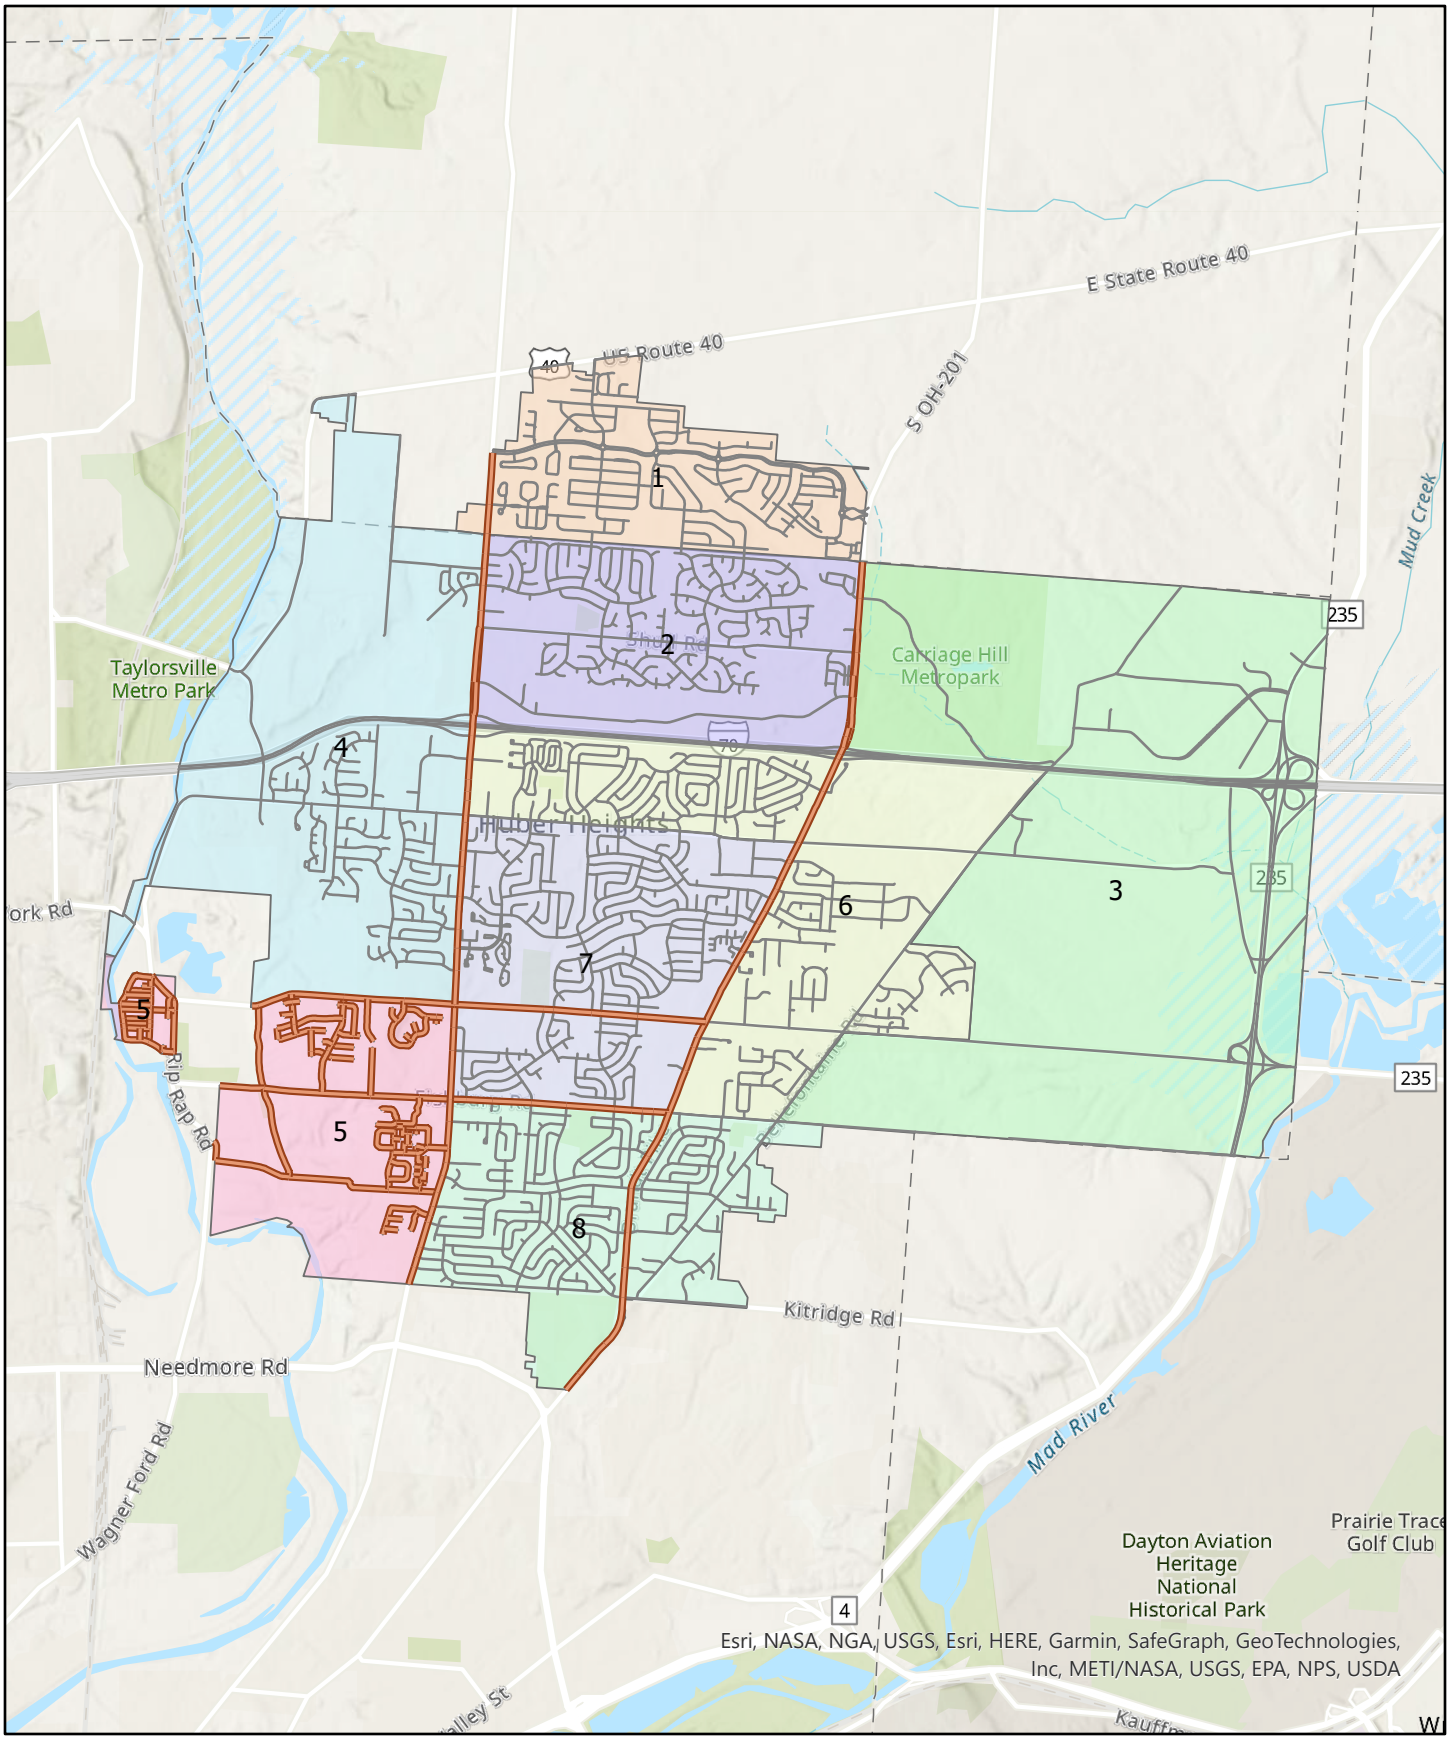

District 5 Roads

Huber Heights Streets

0 0.5 1 2 Miles

1 inch equals 1 miles

N

Appendix E

Infrastructure District 5 - Water

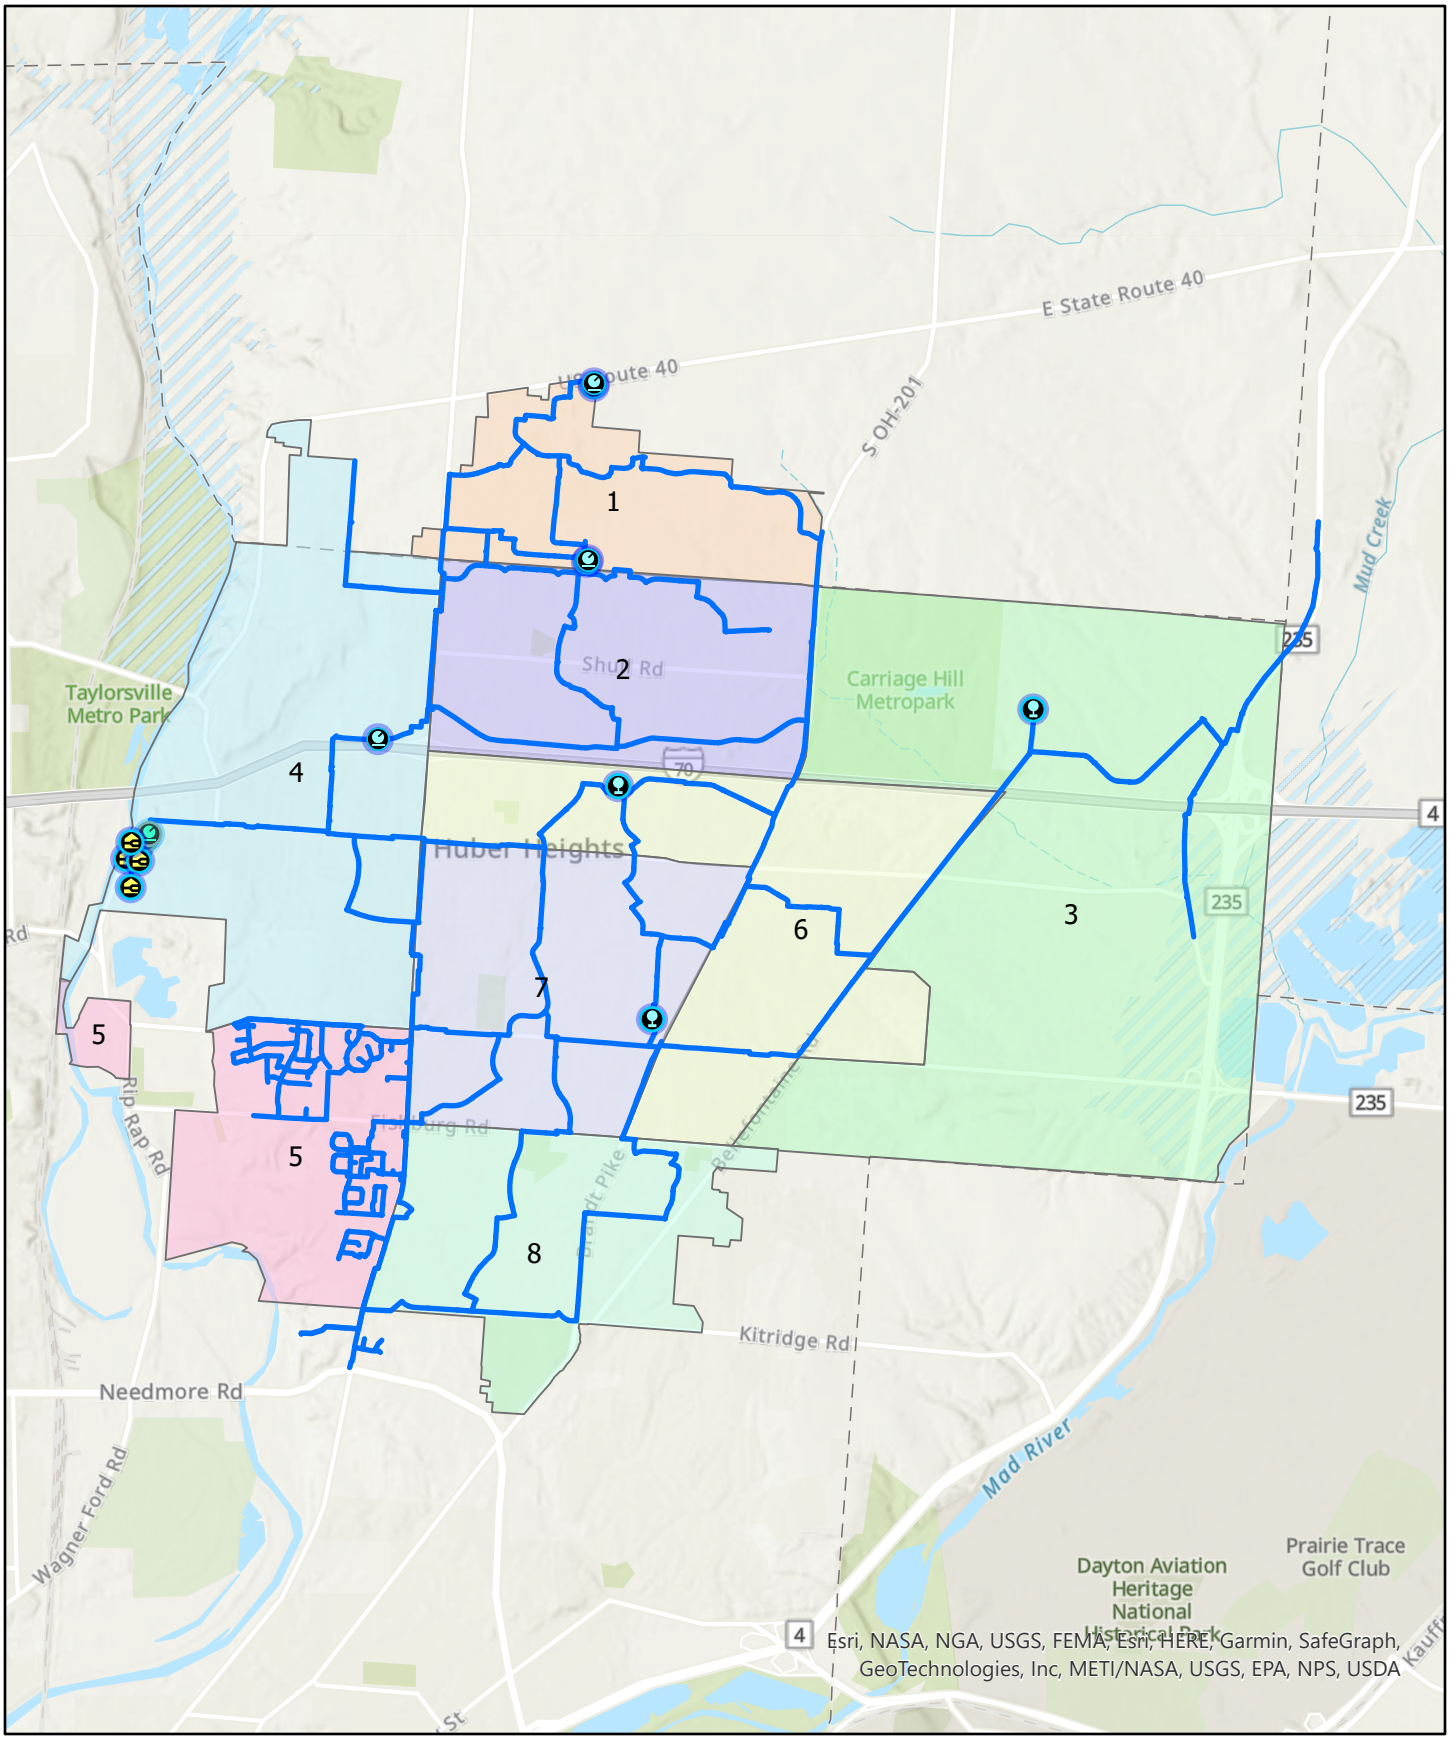

- Enclosed Storage Facility
- Intake
- Meter Station
- Production Well
- Pump Station
- Storage Basin
- Treatment Plant
- Water Distribution Mains

0 0.5 1 2 Miles

1 inch equals 1 miles

N

Appendix E

Infrastructure District 5 - Sanitary Sewer

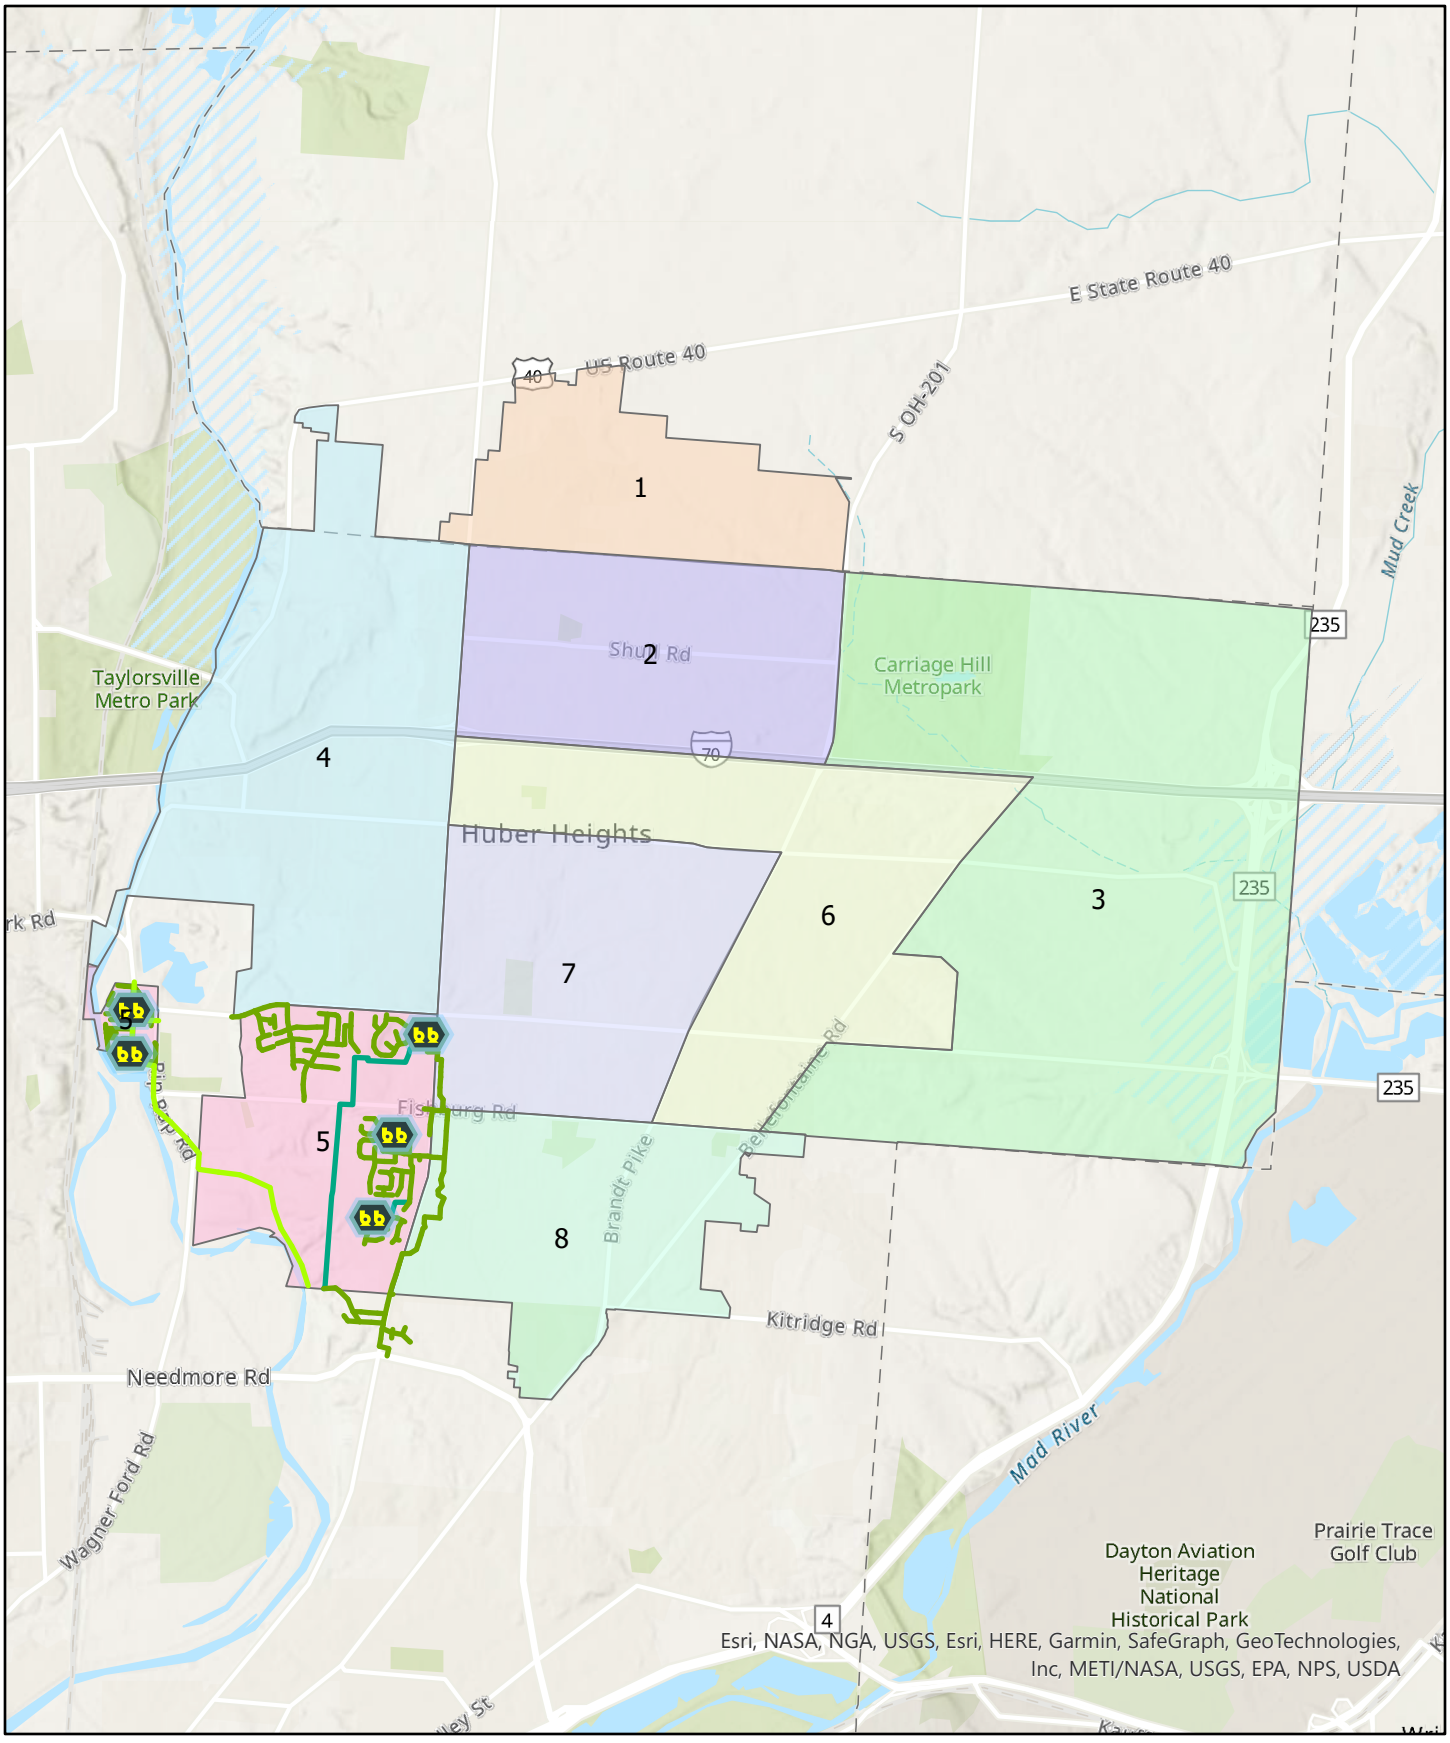

Appendix E

Infrastructure District 5 - Stormwater

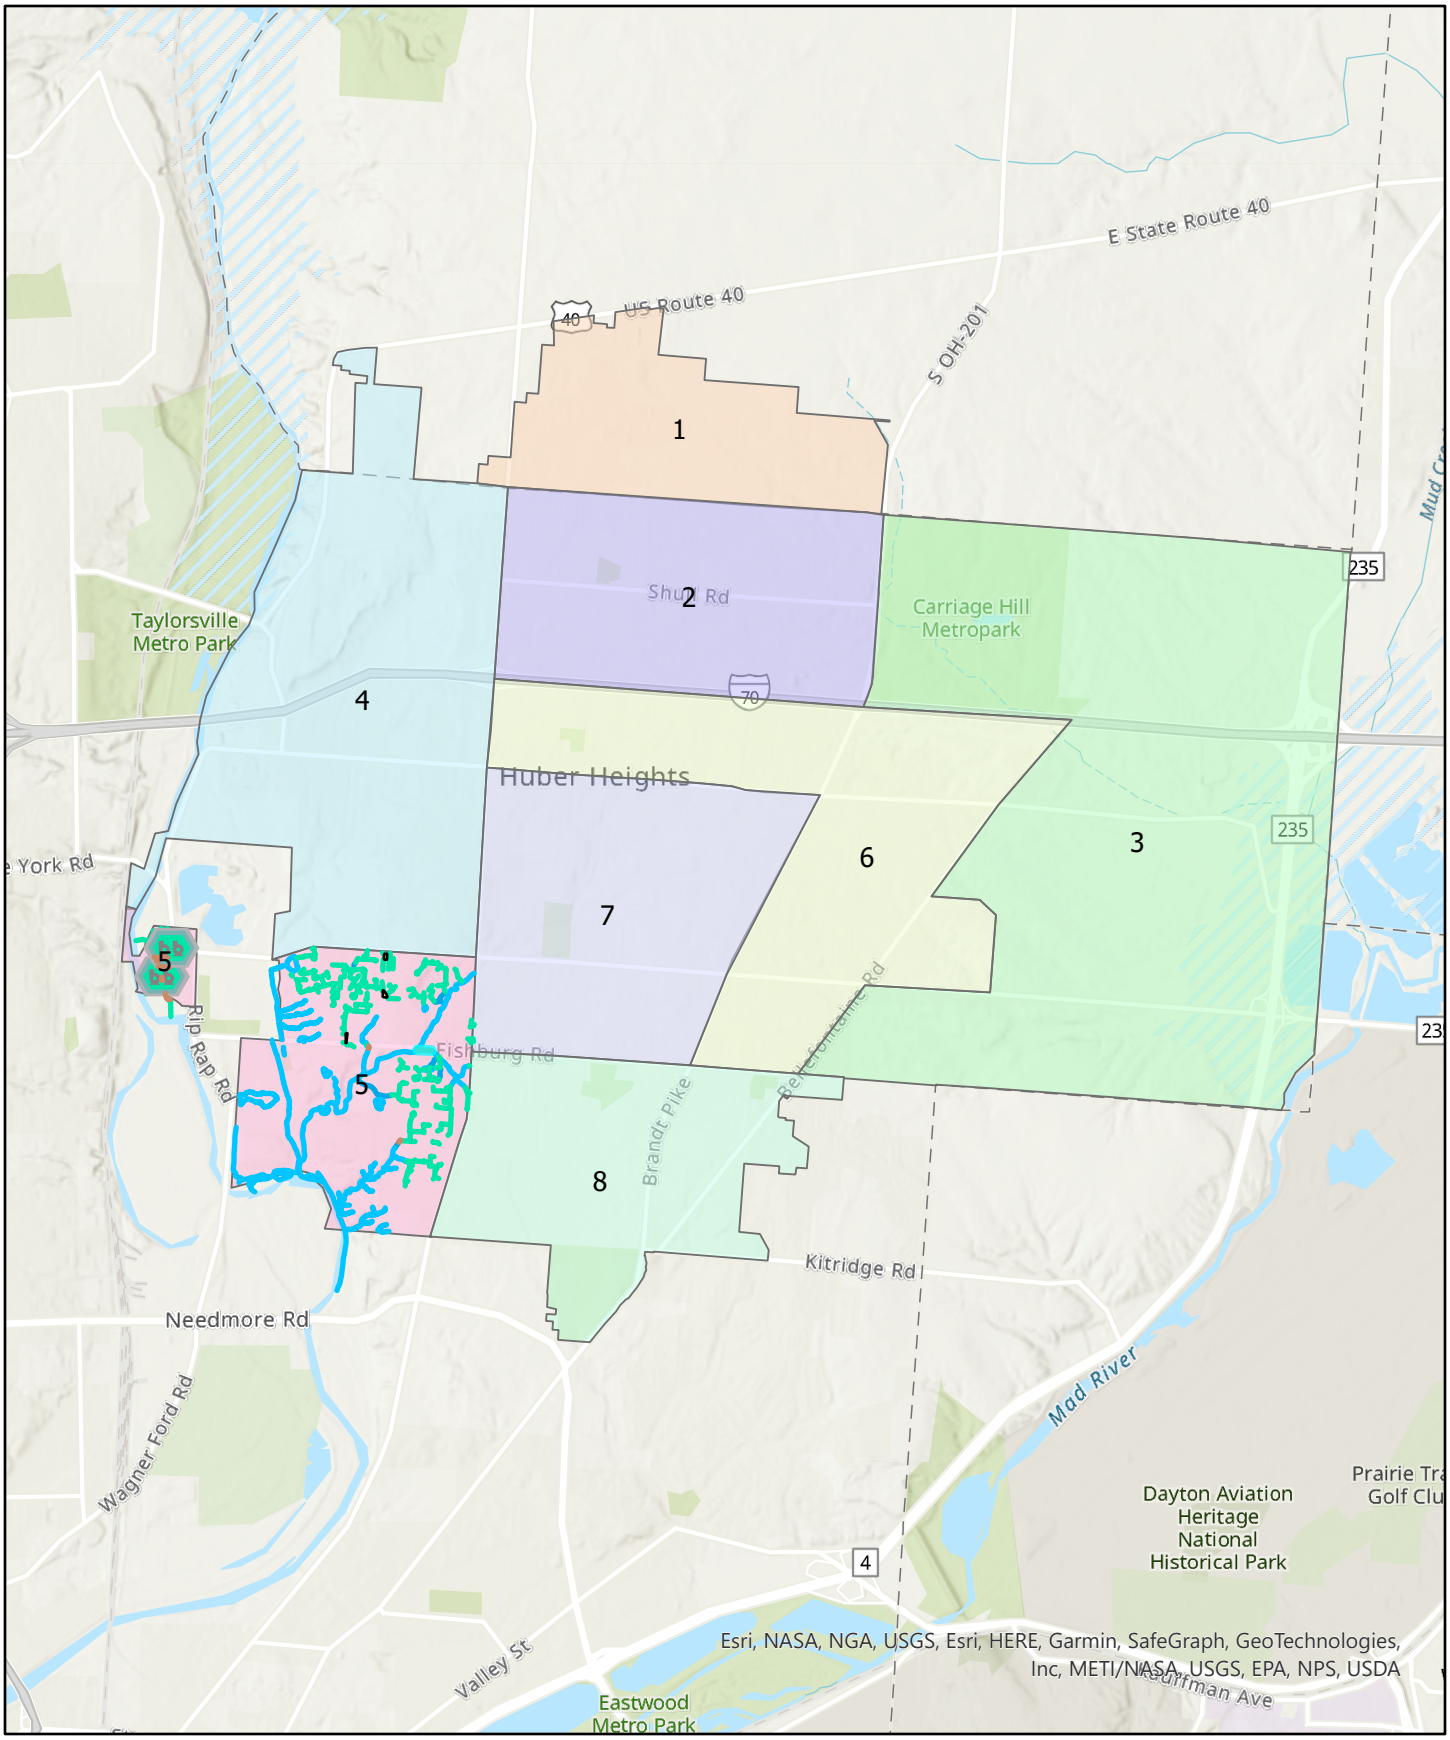

District 5 Stormwater Mains
District 5 Channels
District 5 Rivers
District 5 Basins
District 5 Culverts
Pump Station

0 0.5 1 2 Miles

1 inch equals 1 miles

N

Appendix F

Infrastructure District 6

We think bigger.

Appendix F

Infrastructure District 6 - Overview

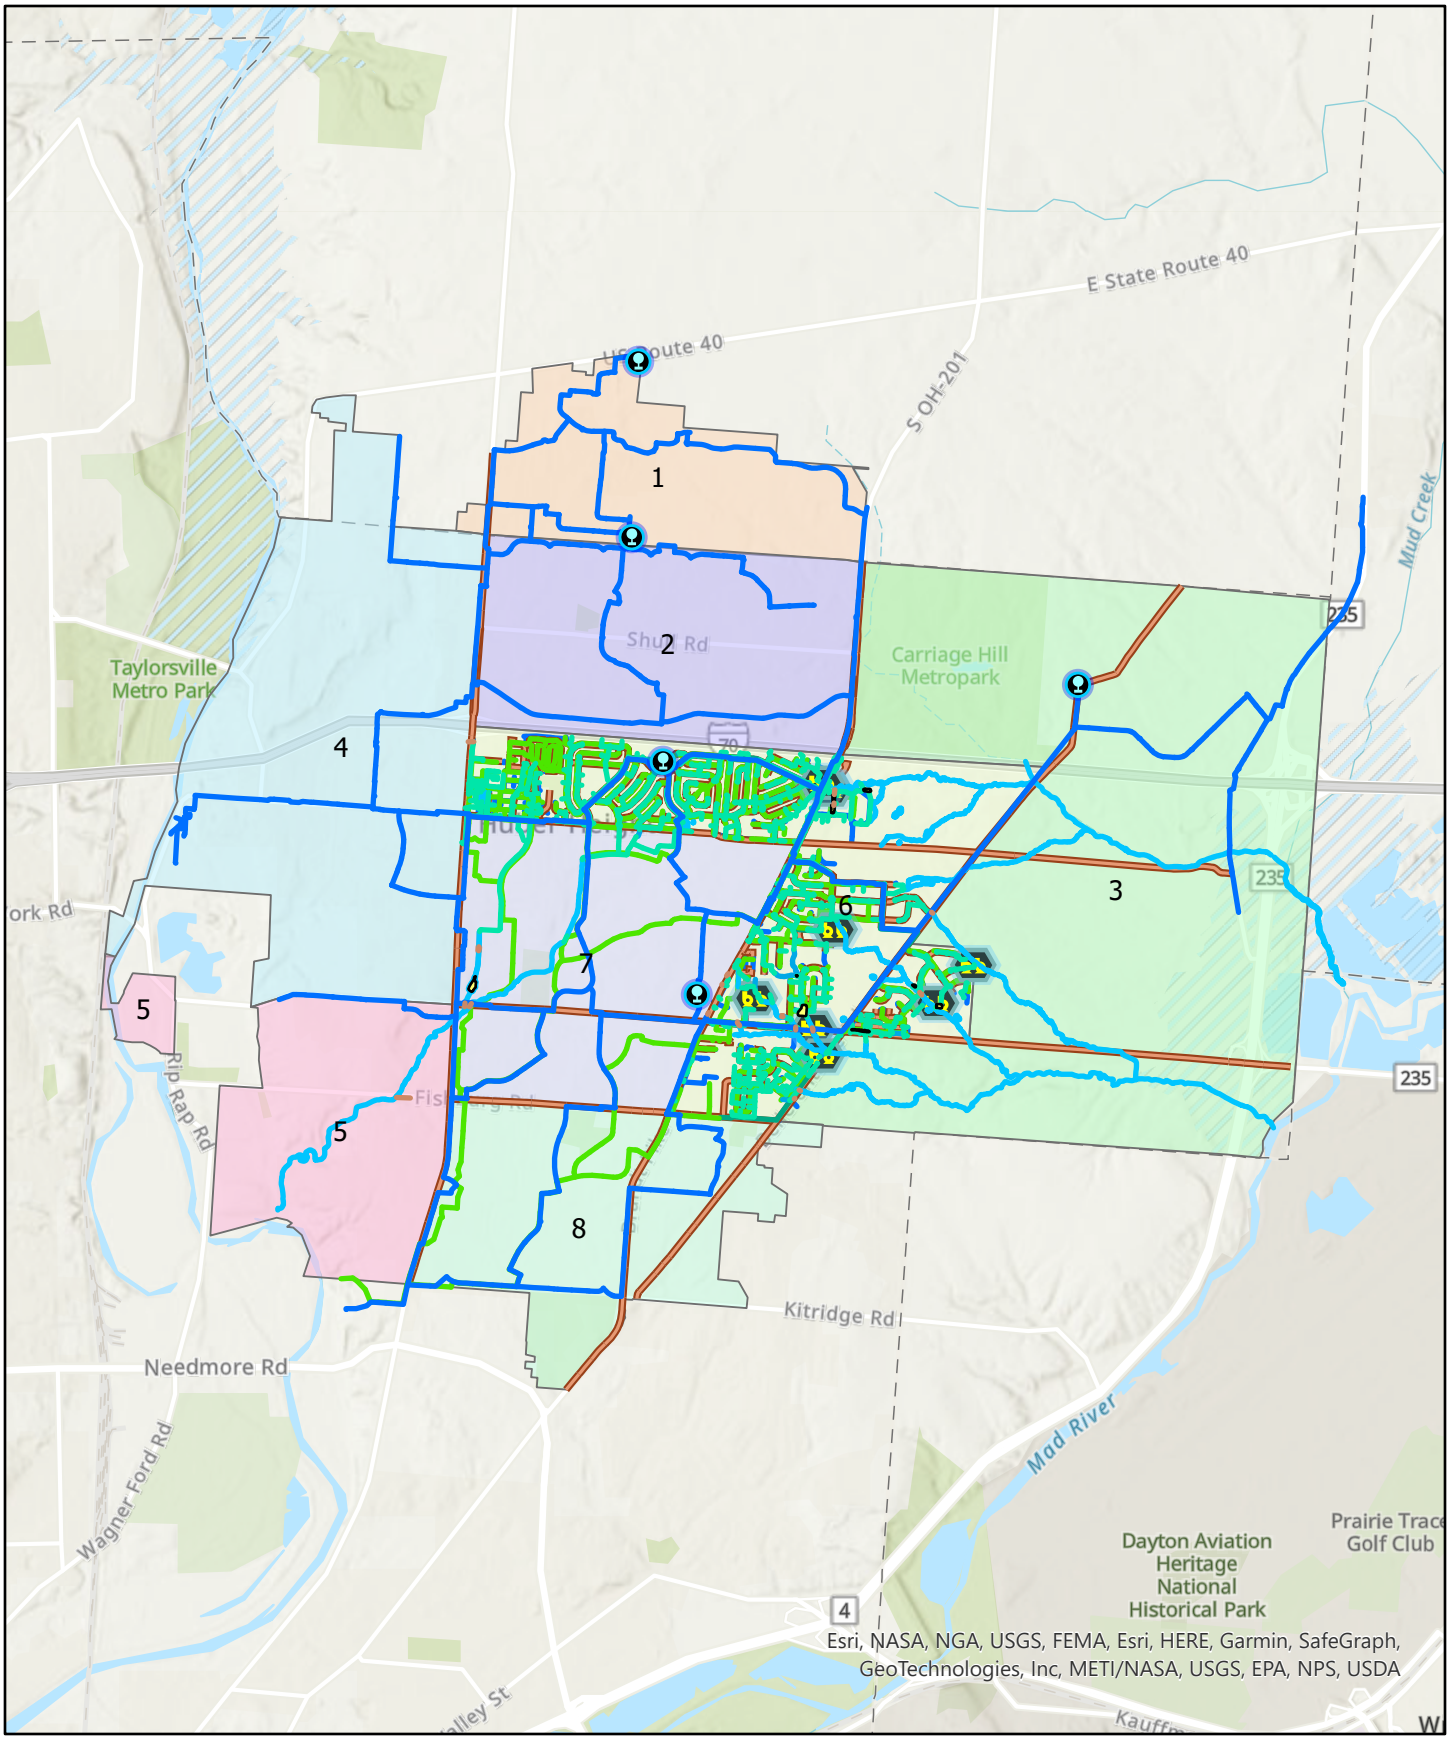

- Enclosed Storage Facility
- District 6 Lift Station
- District 6 Water Distribution Mains
- District 6 Stormwater Mains
- District 6 Rivers
- District 6 Culverts
- District 6 Channels
- District 6 Force Main
- District 6 Sanitary Gravity Main
- District 6 Roads
- District 6 Basins

0 0.5 1 2 Miles

1 inch equals 1 miles

N

Appendix F

Infrastructure District 6 - Roads

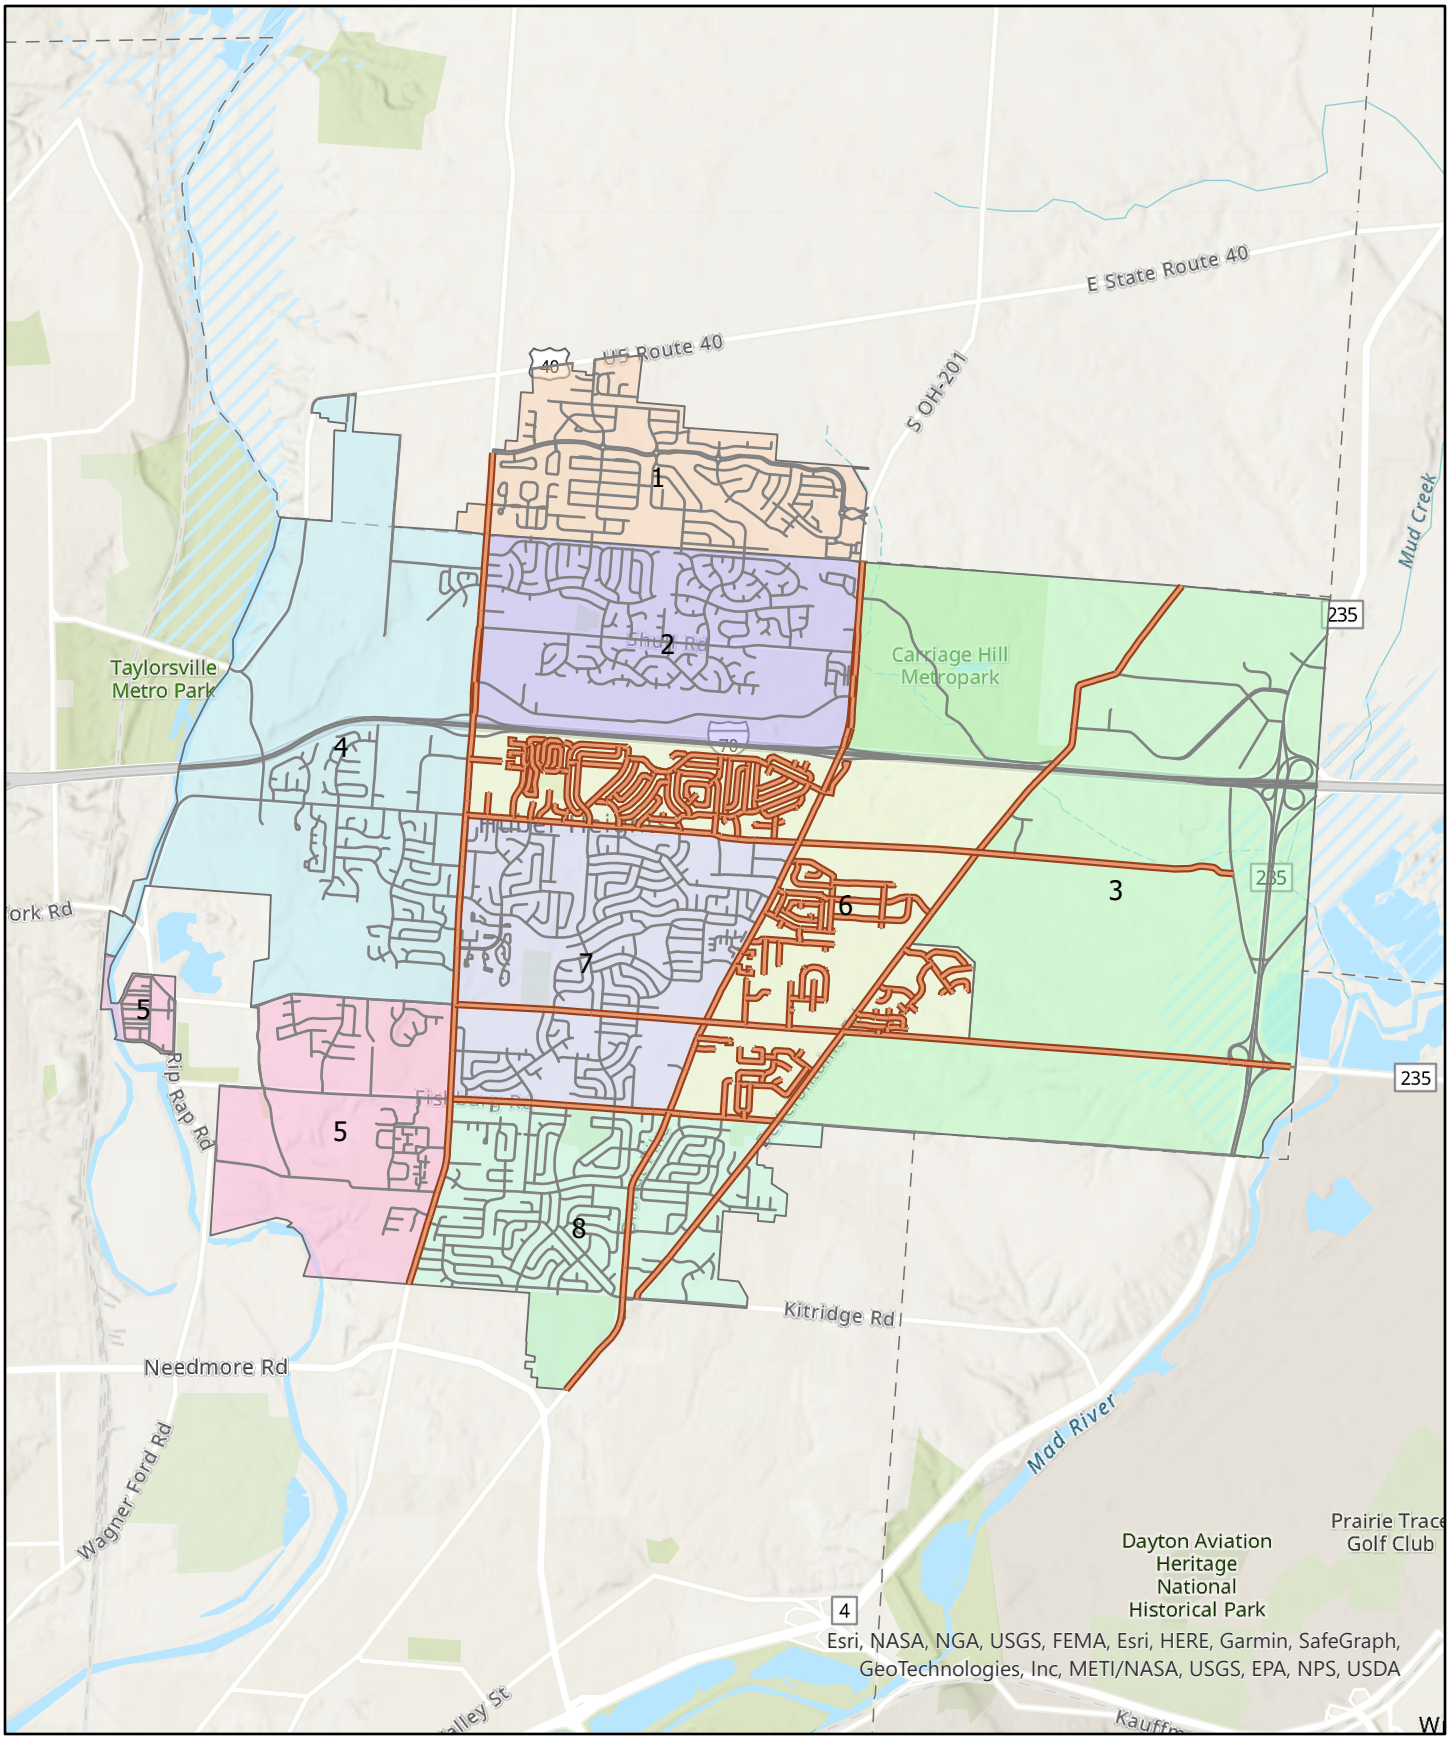

District 6 Roads

Huber Heights Streets

0 0.5 1 2 Miles

1 inch equals 1 miles

N

Appendix F

Infrastructure District 6 - Water

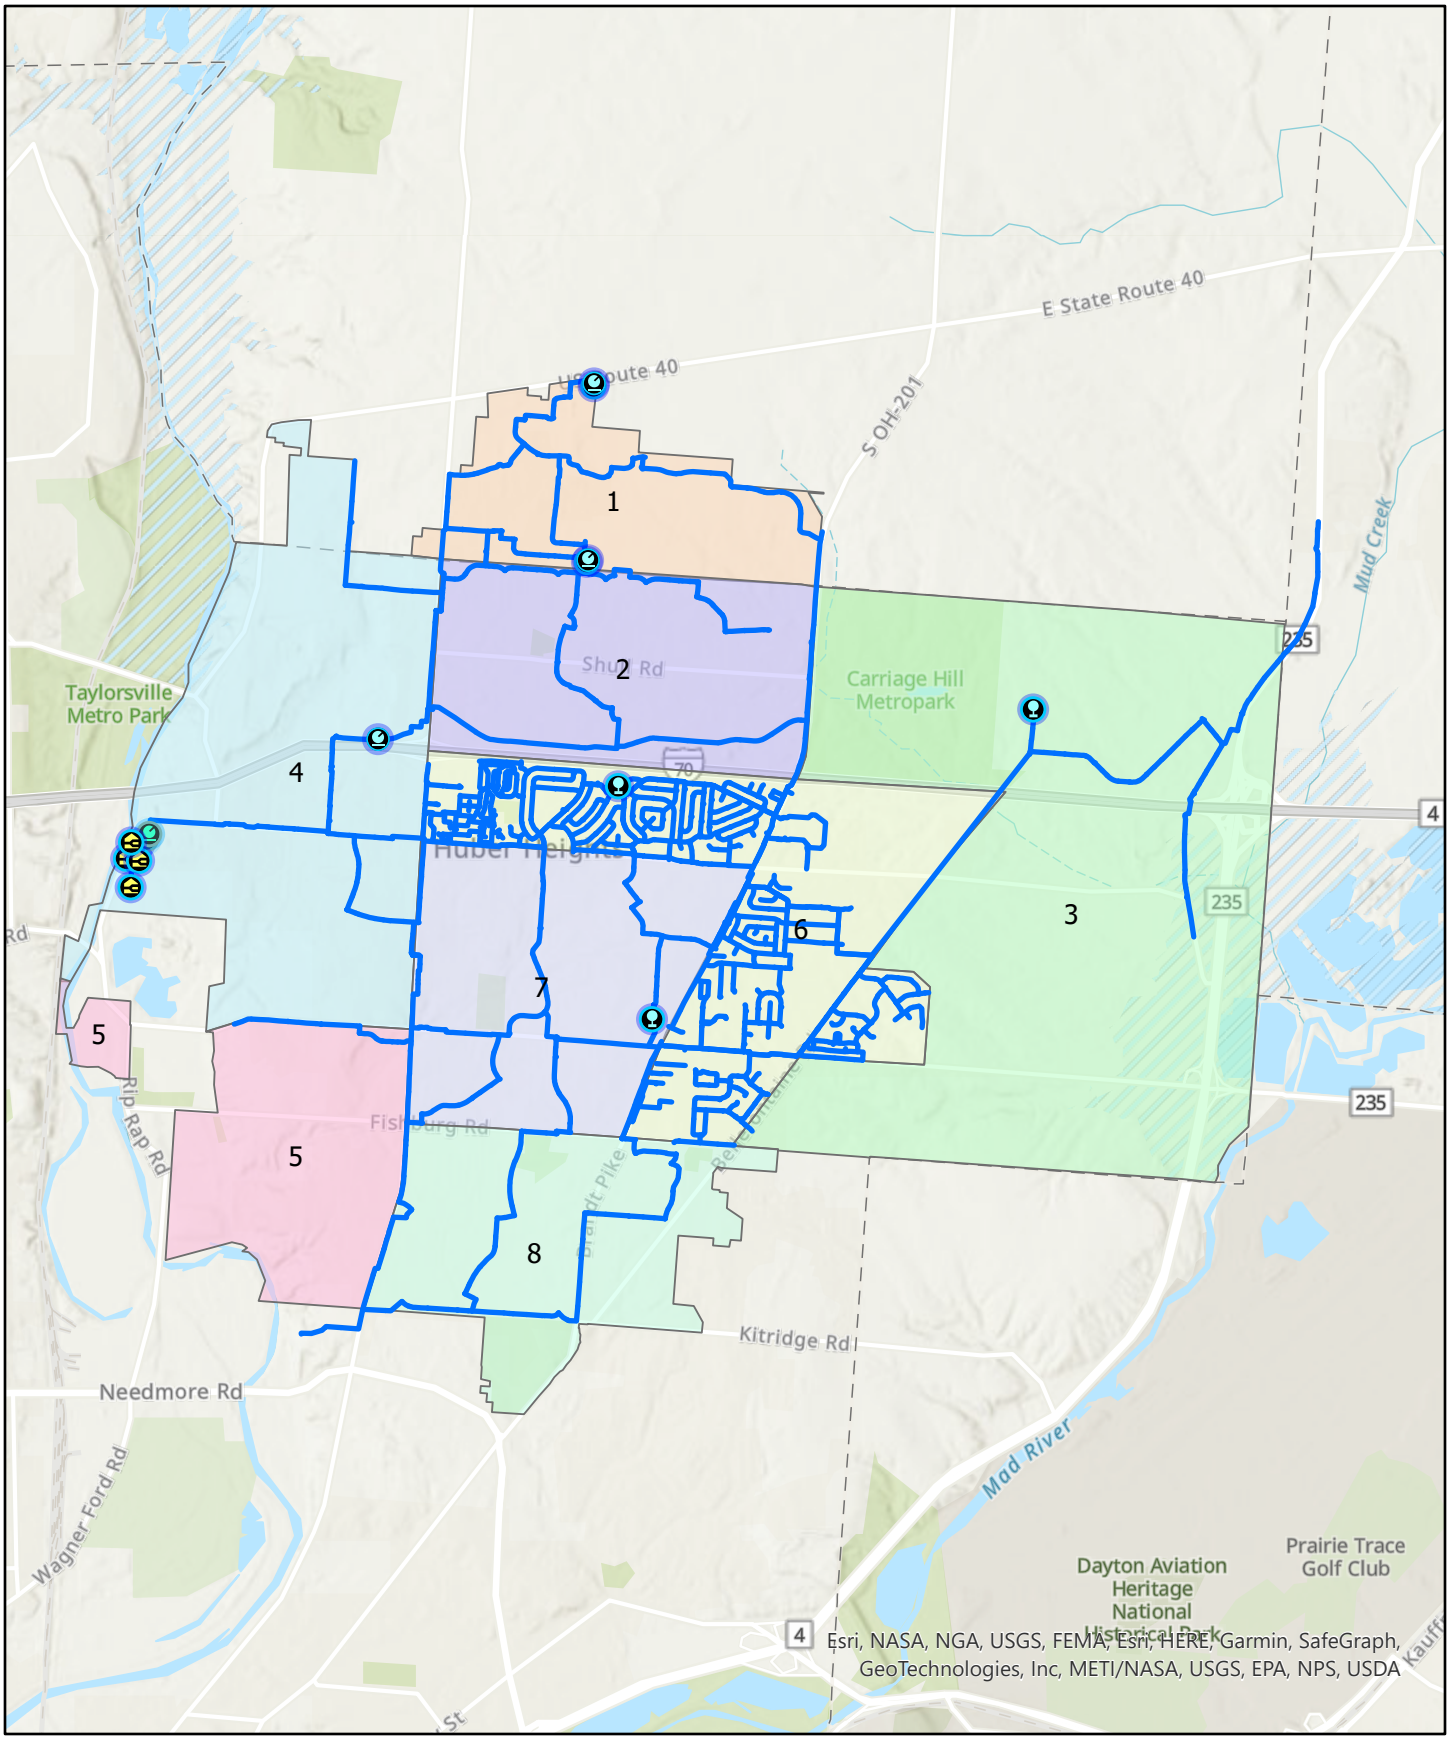

- Enclosed Storage Facility
- Intake
- Meter Station
- Production Well
- Pump Station
- Storage Basin
- Treatment Plant
- Water Distribution Mains

0 0.5 1 2 Miles

1 inch equals 1 miles

N

Appendix F

Infrastructure District 6 - Sanitary Sewer

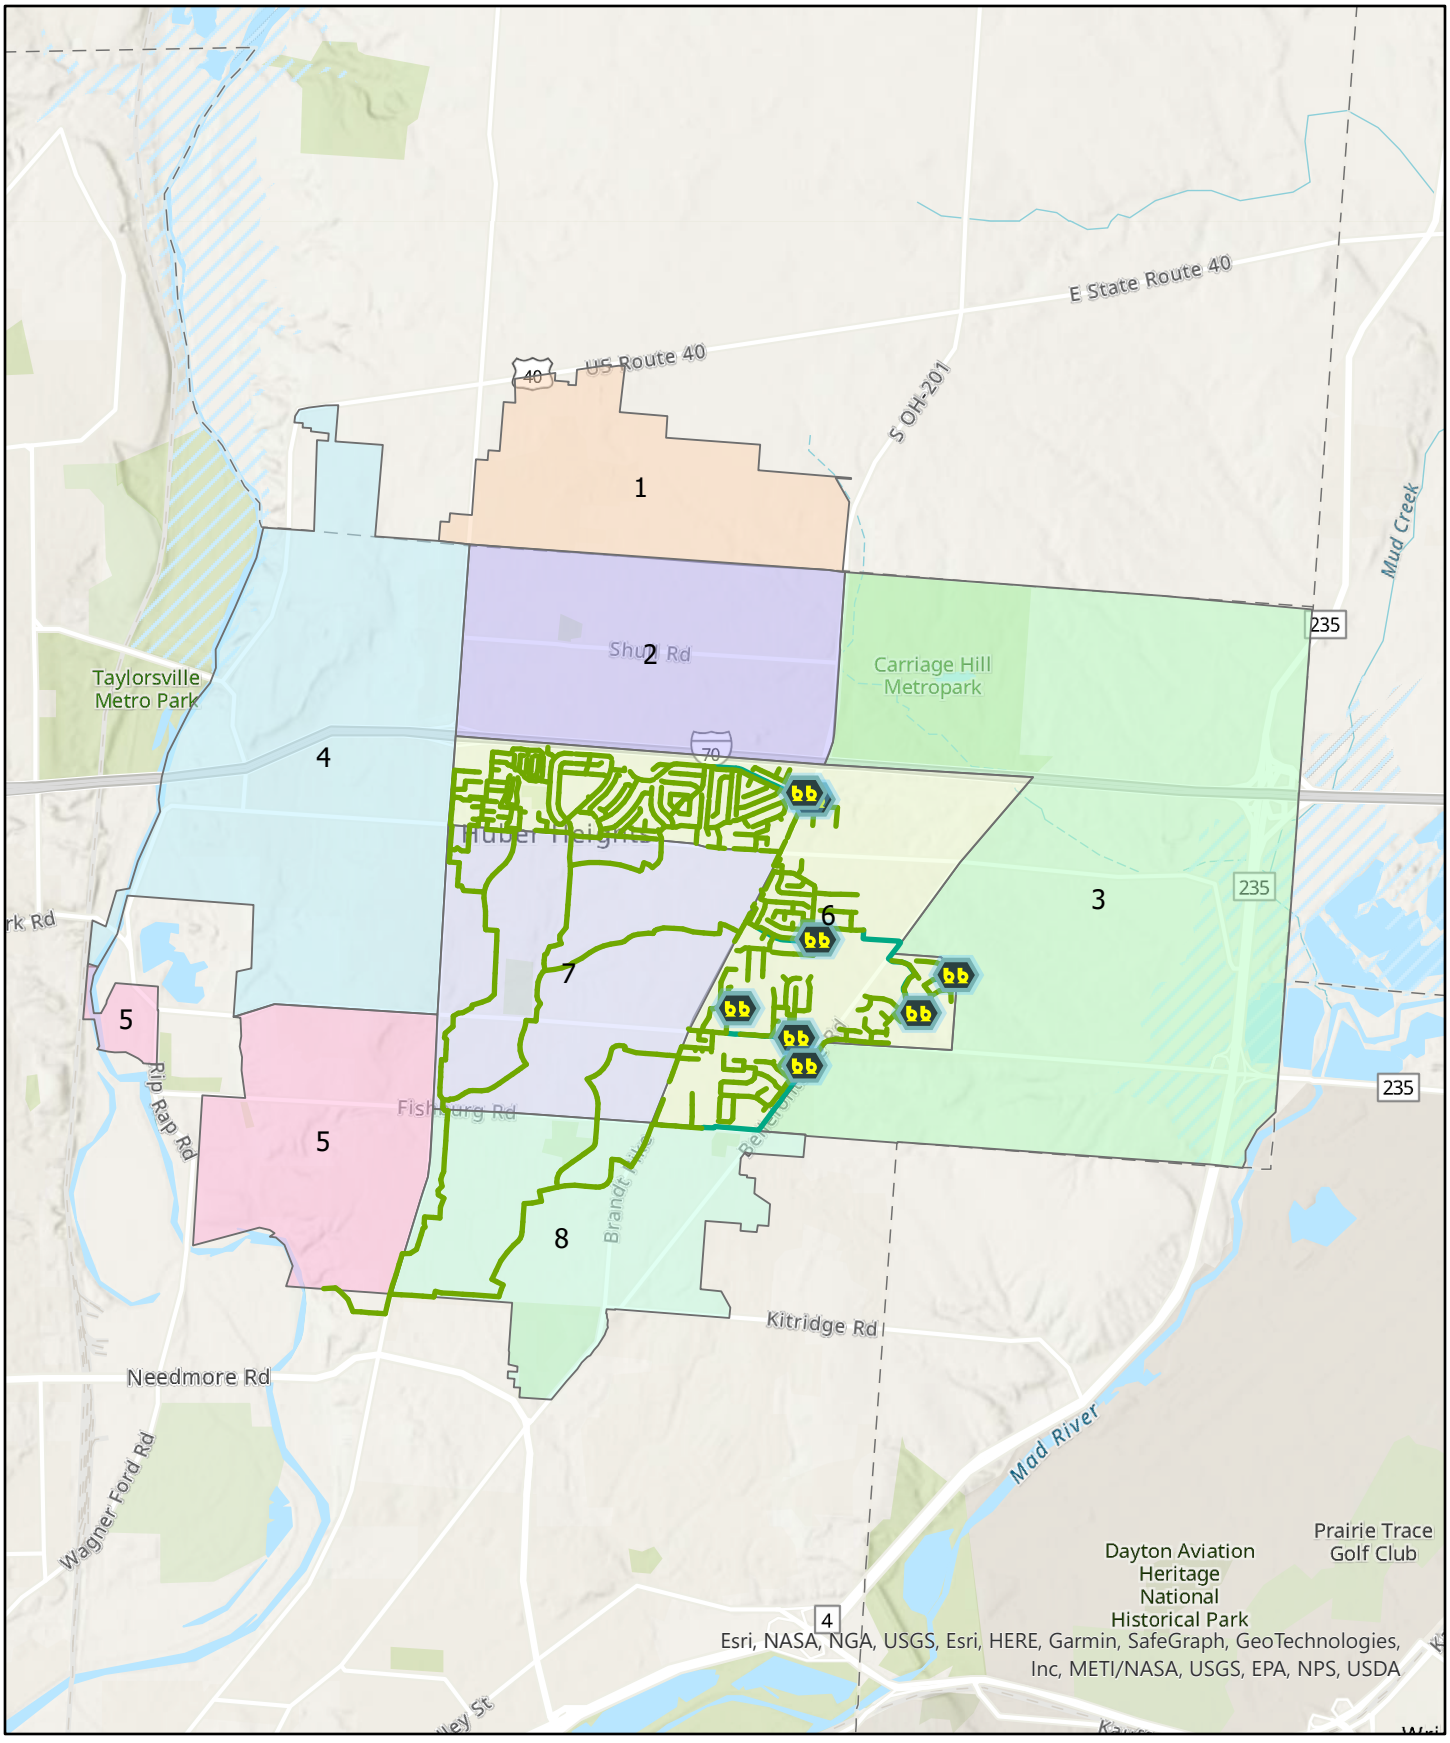

District 6 Gravity Main
District 6 Force Main
District 6 Lift Station

0 0.5 1 2 Miles

1 inch equals 1 miles

N

Appendix F

Infrastructure District 6 - Stormwater

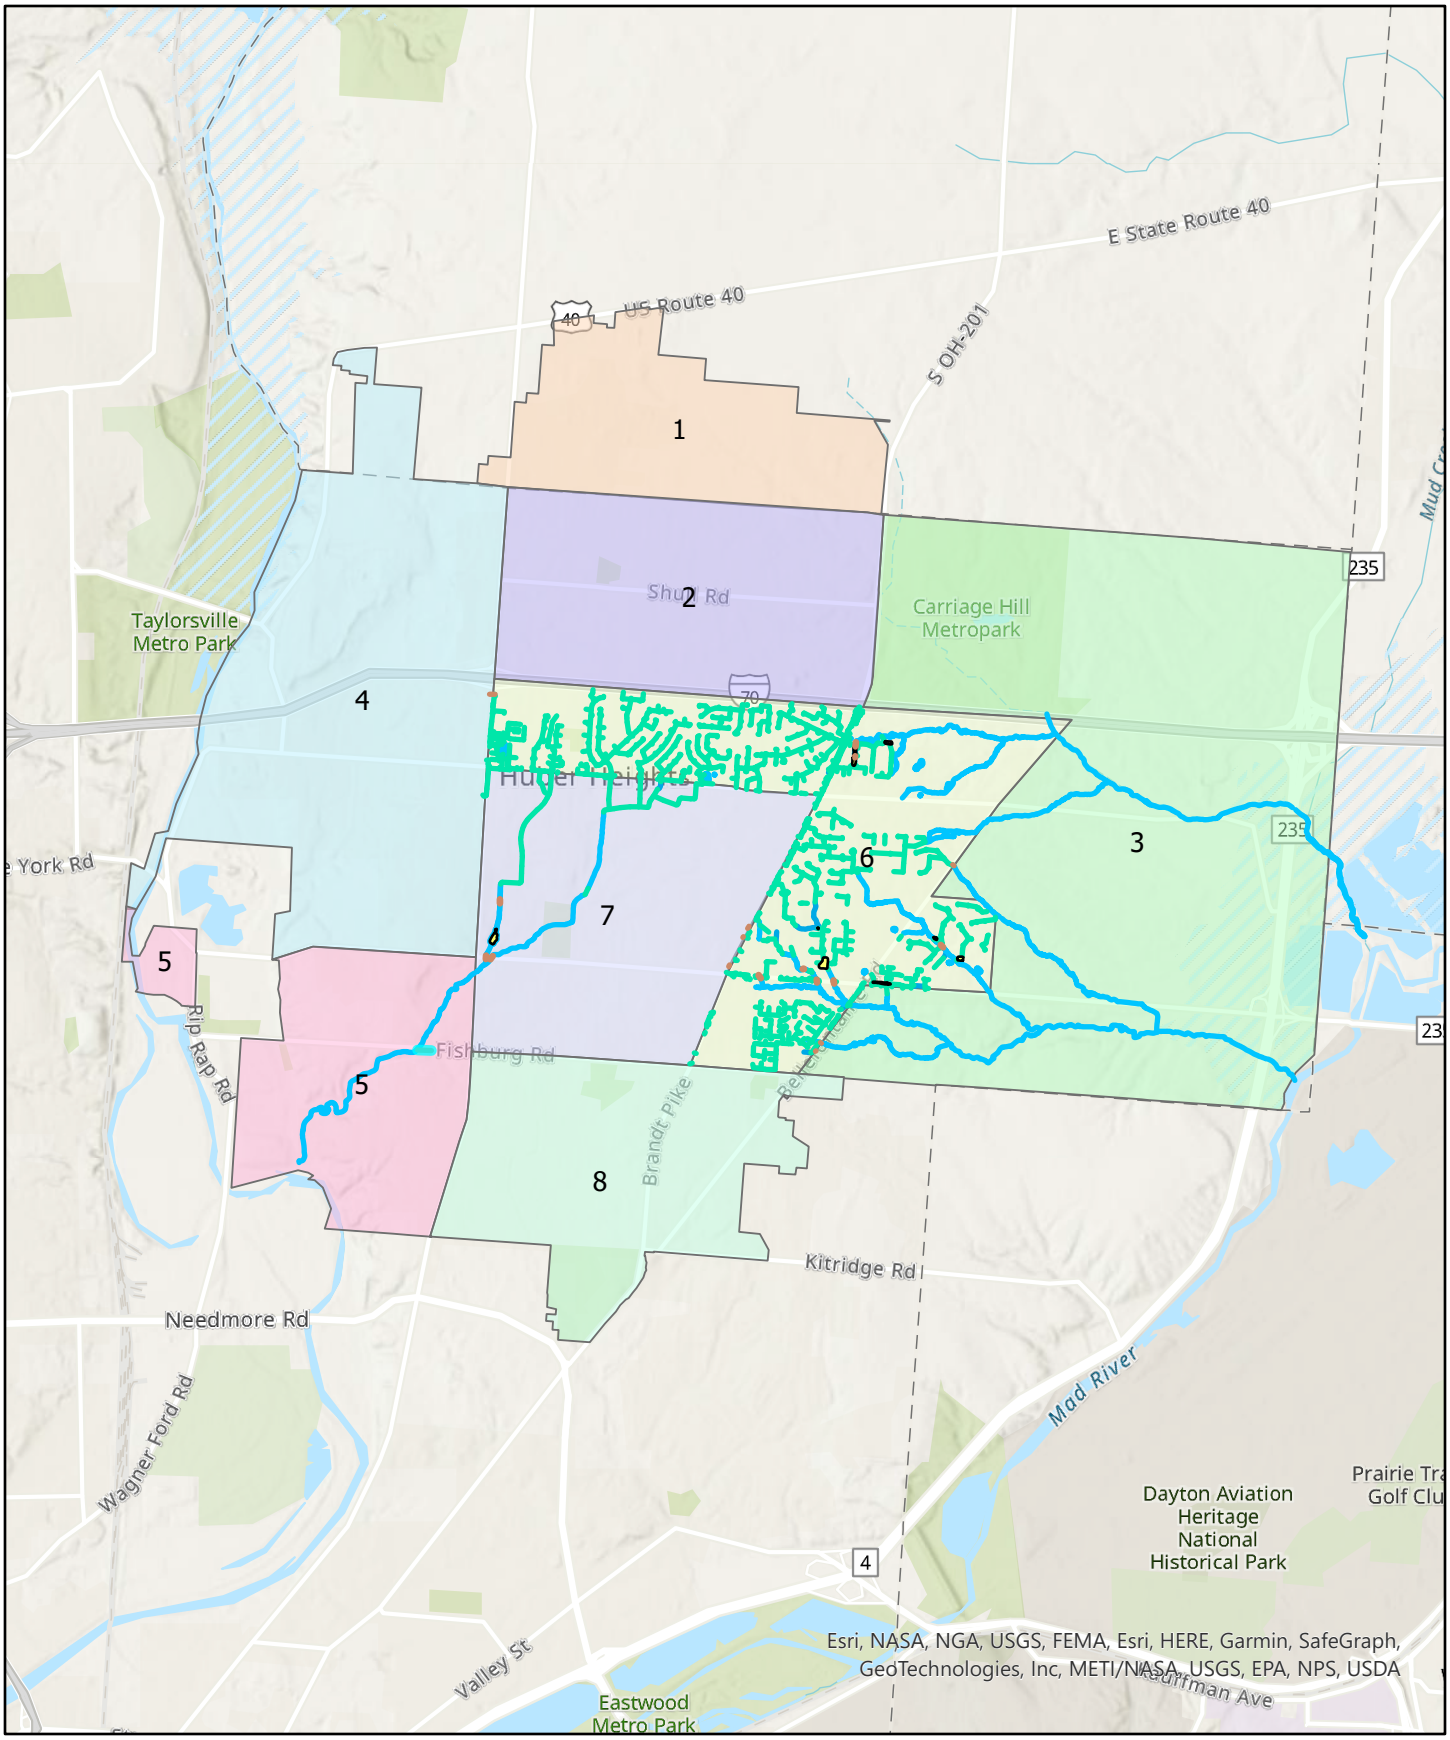

District 6 Stormwater Mains
District 6 Channels
District 6 Rivers
District 6 Basins
District 6 Culverts

0 0.5 1 2 Miles

1 inch equals 1 miles

N

Appendix G

Infrastructure District 7

We think bigger.

Appendix G

Infrastructure District 7 - Overview

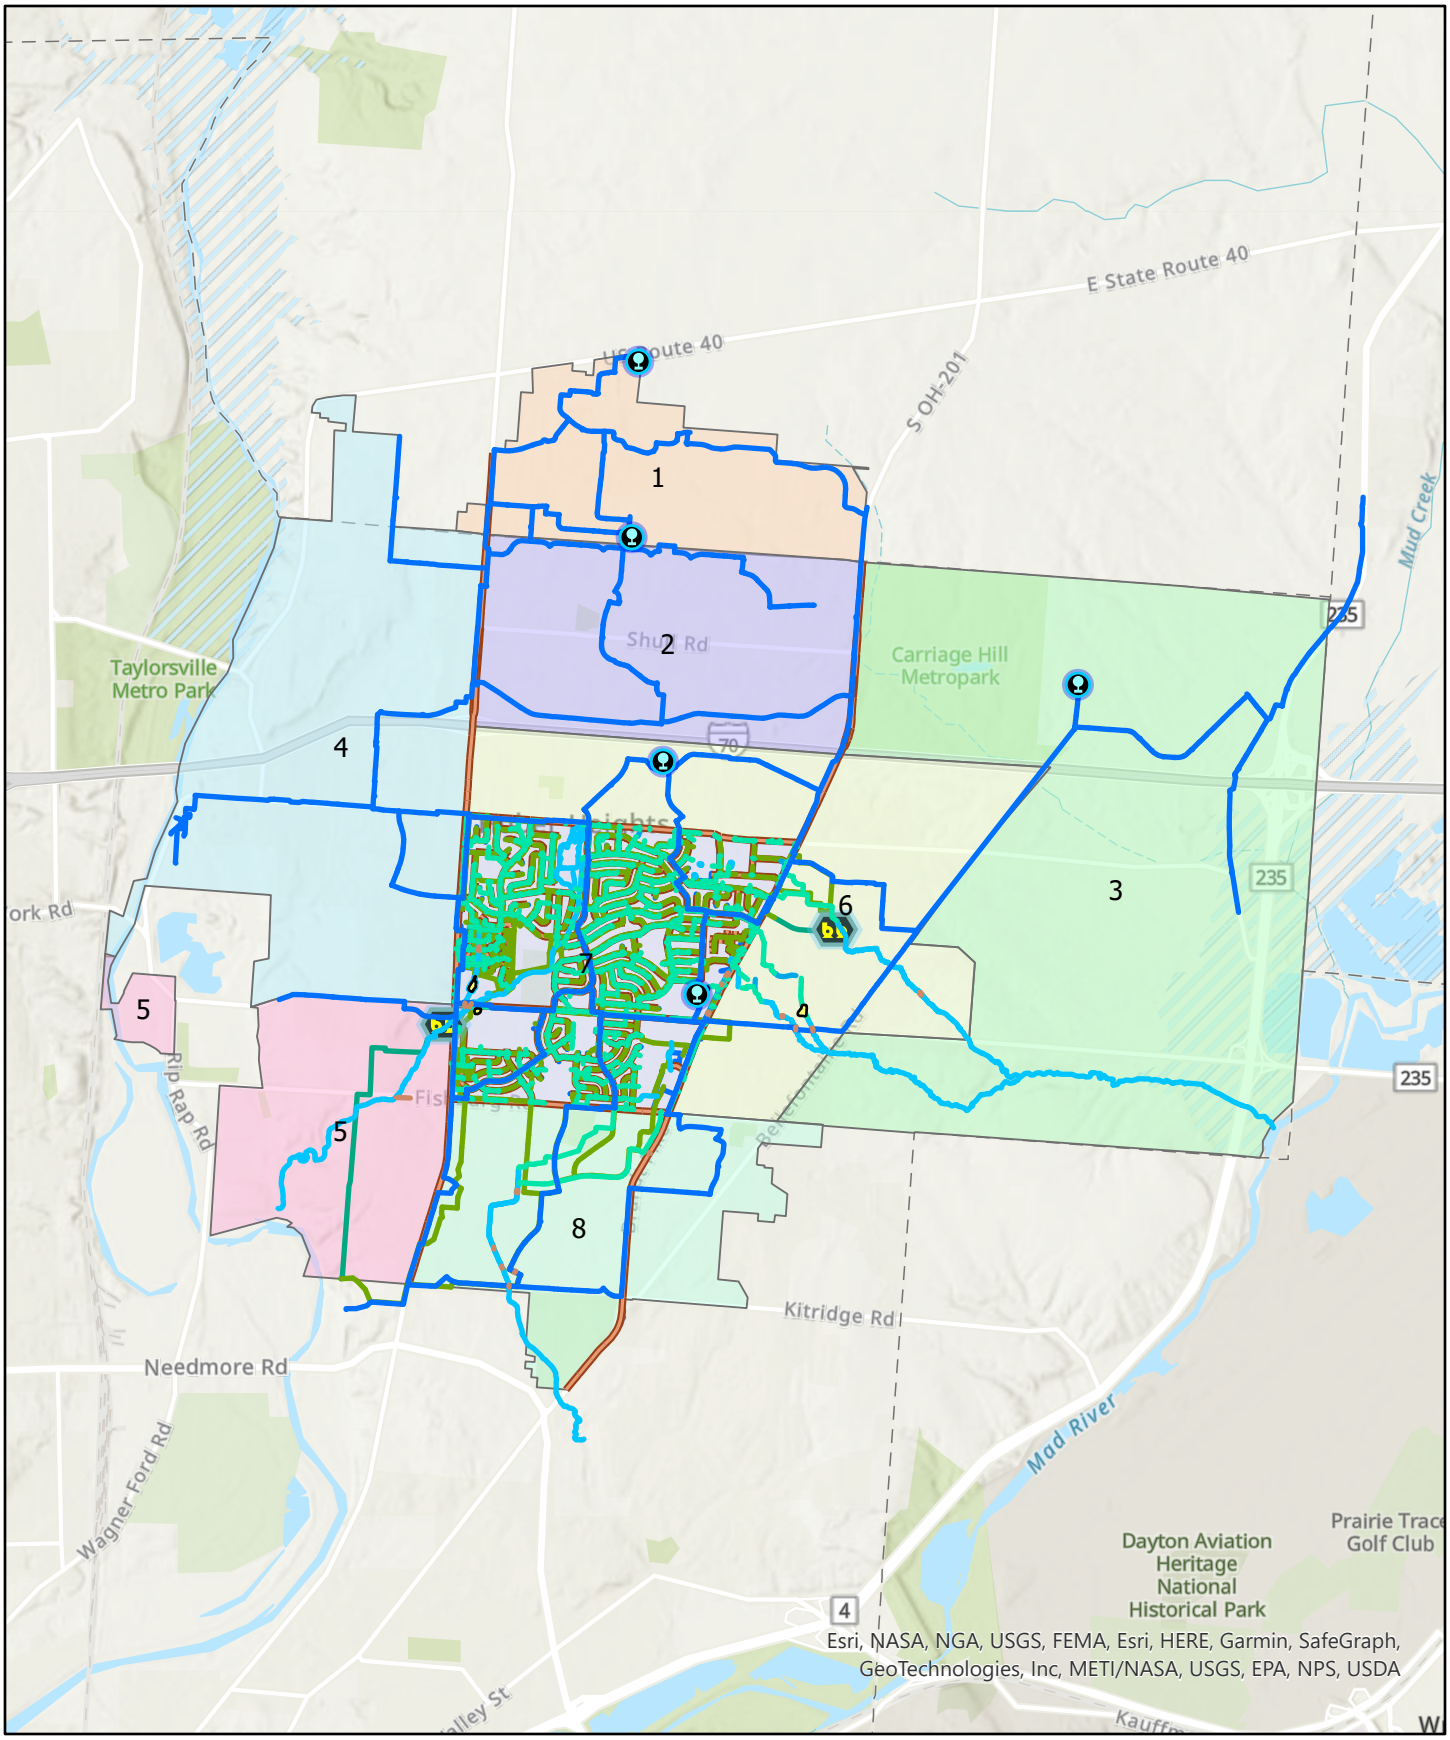

- Enclosed Storage Facility
- District 7 Lift Station
- District 7 Water Distribution Mains
- District 7 Stormwater Mains
- District 7 Rivers
- District 7 Culverts
- District 7 Channels
- District 7 Force Main
- District 7 Sanitary Gravity Main
- District 7 Roads
- District 7 Basins

0 0.5 1 2 Miles

1 inch equals 1 miles

N

Appendix G

Infrastructure District 7 - Roads

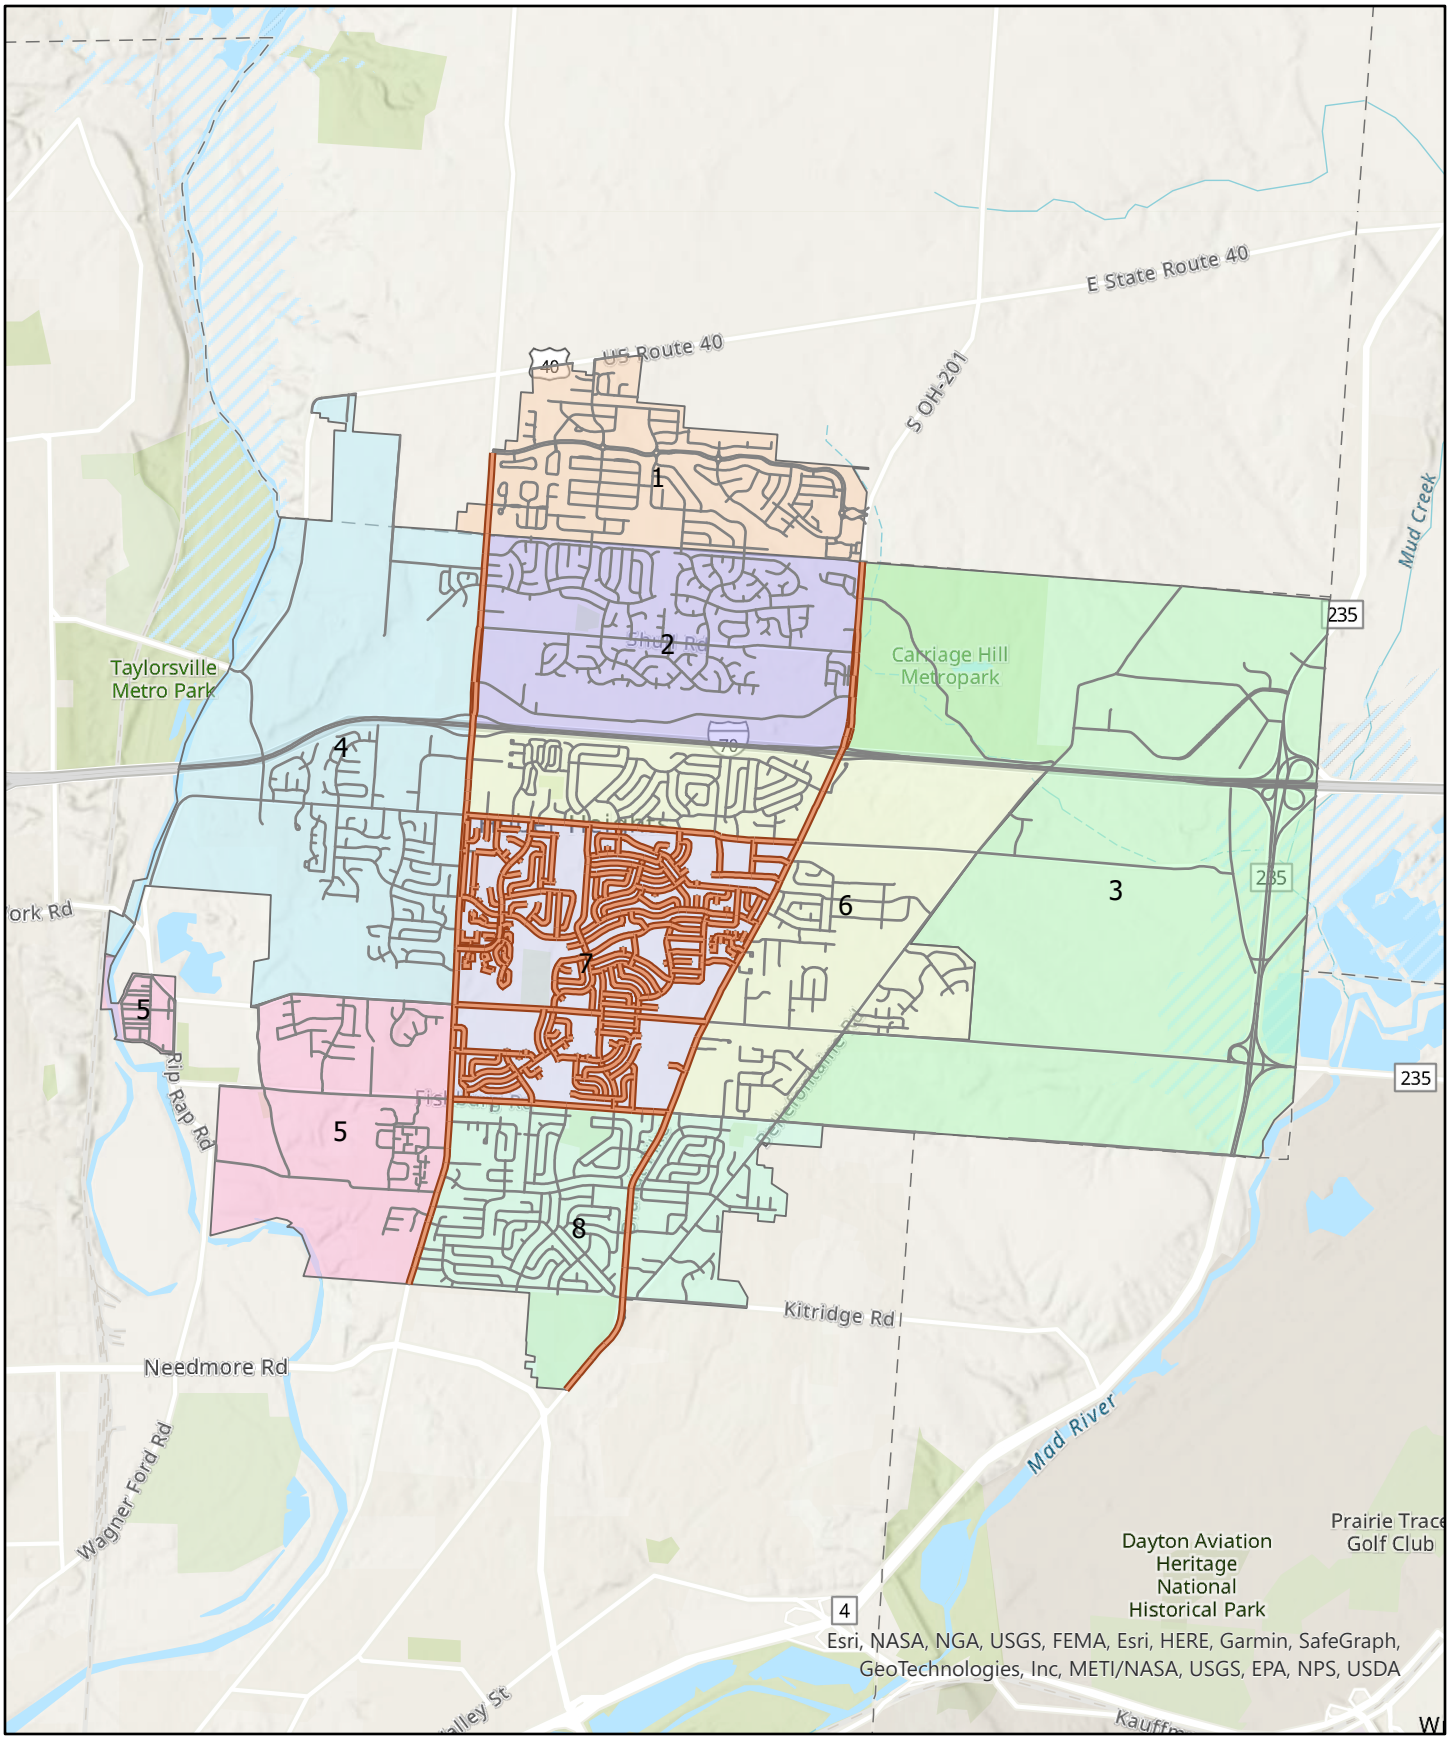

District 7 Roads

Huber Heights Streets

0 0.5 1 2 Miles

1 inch equals 1 miles

N

Appendix G

Infrastructure District 7 - Water

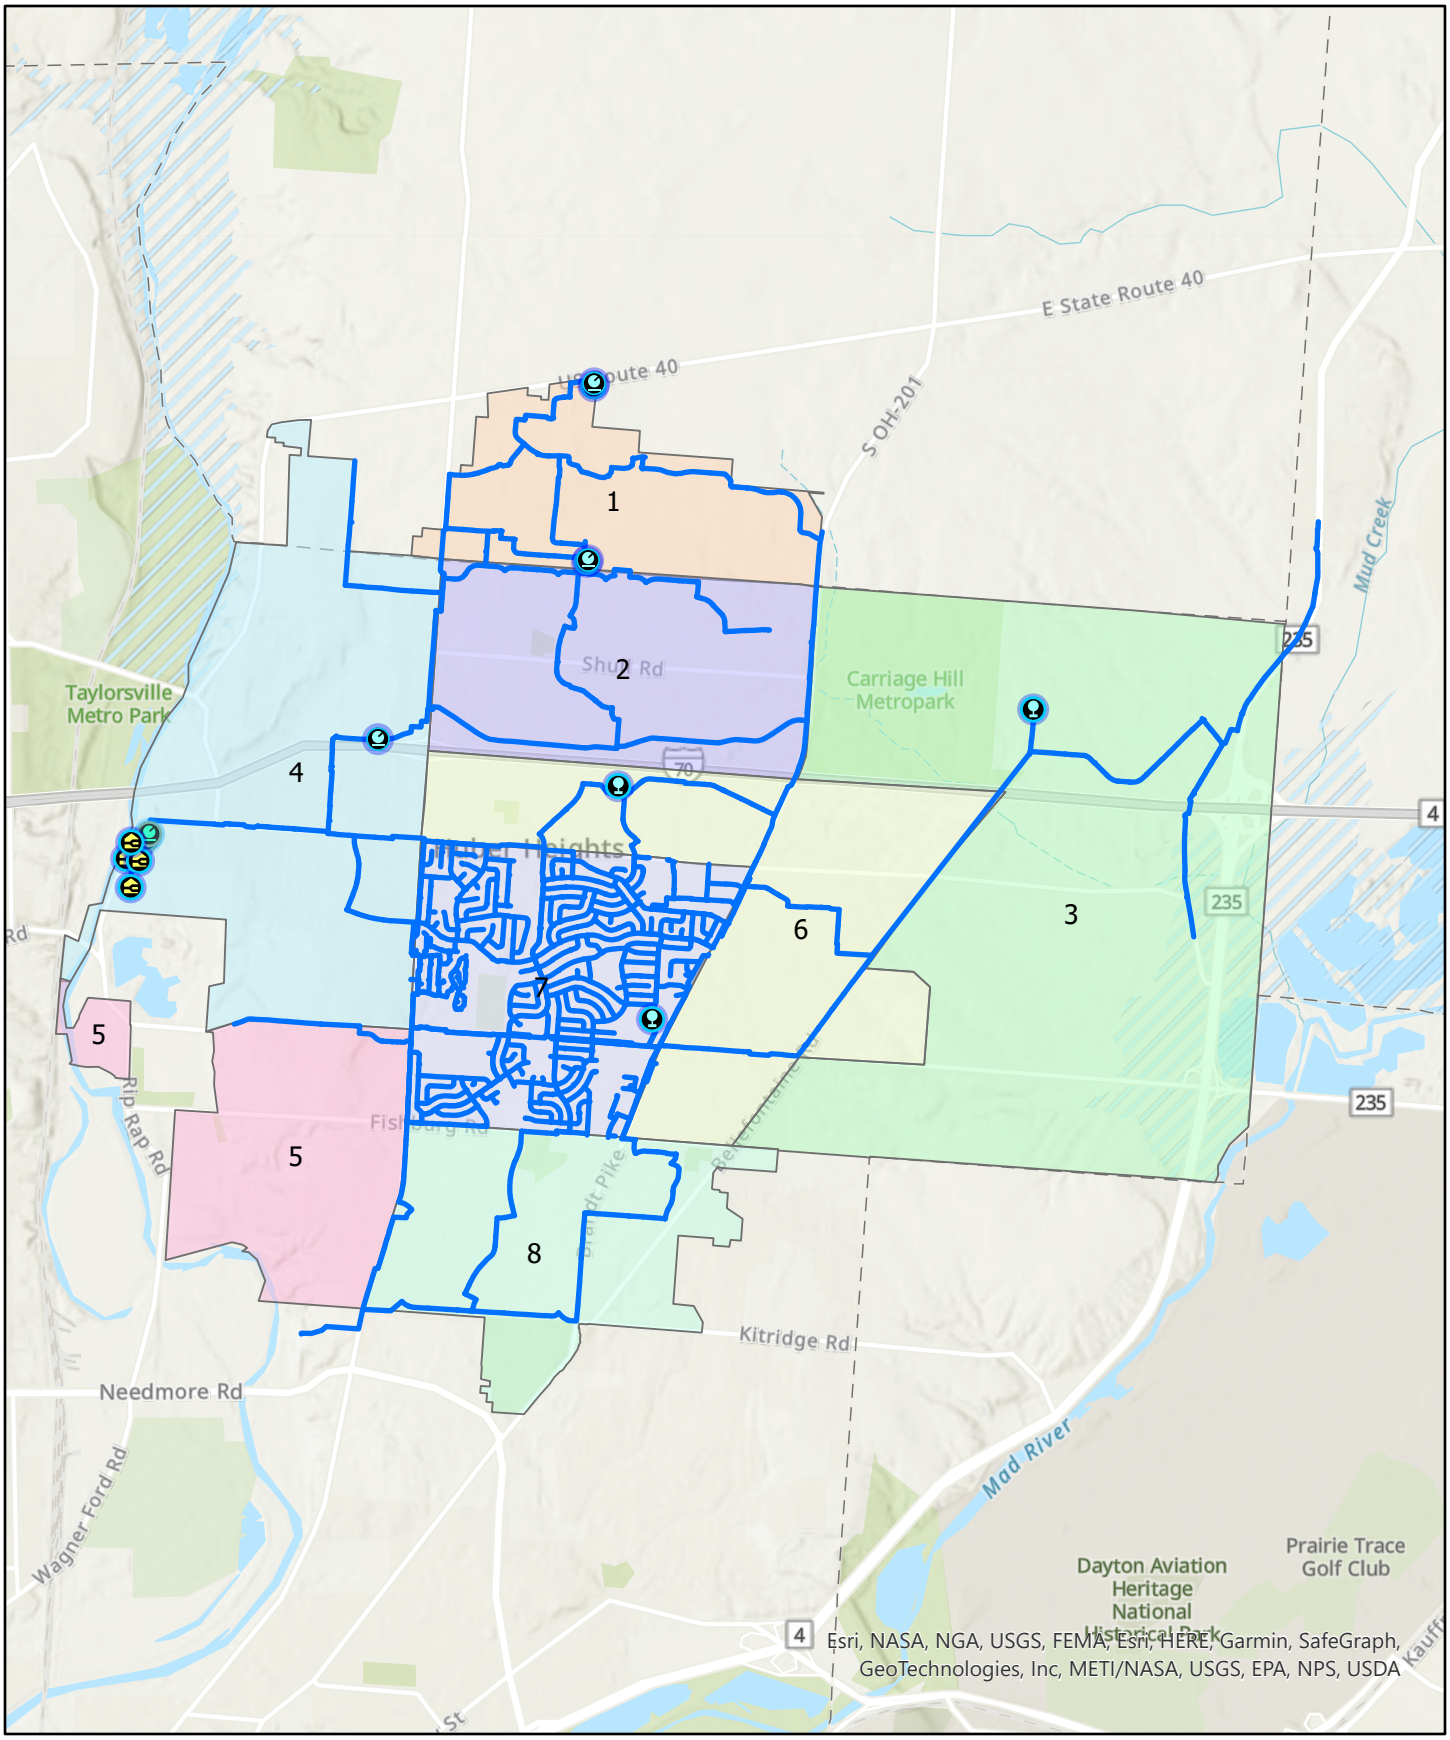

- Enclosed Storage Facility
- Intake
- Meter Station
- Production Well
- Pump Station
- Storage Basin
- Treatment Plant
- Water Distribution Mains

0 0.5 1 2 Miles

1 inch equals 1 miles

N

Appendix G

Infrastructure District 7 - Sanitary Sewer

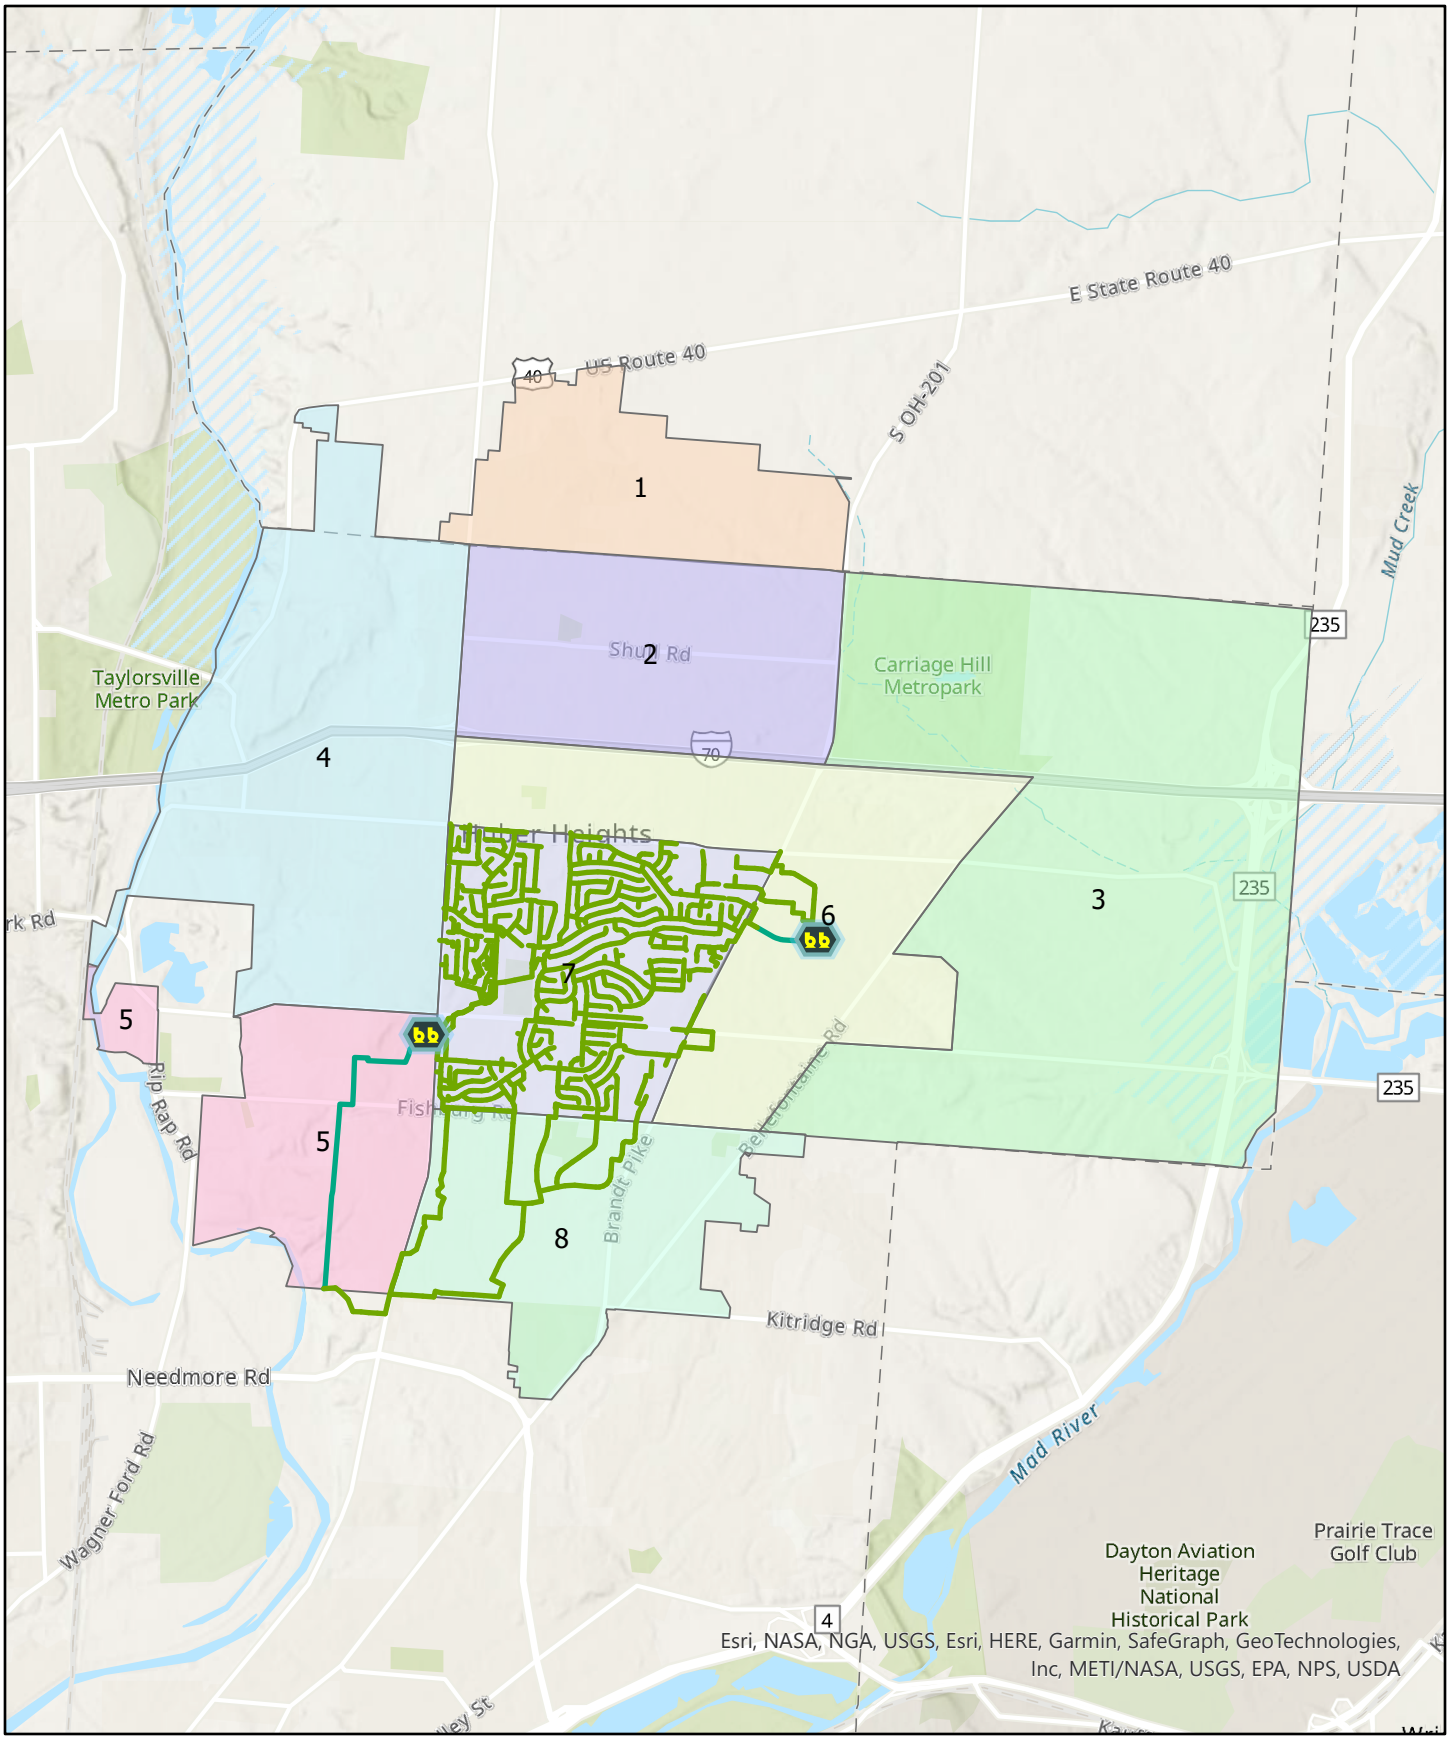

District 7 Gravity Main
District 7 Force Main
District 7 Lift Station

0 0.5 1 2 Miles

1 inch equals 1 miles

N

Appendix G

Infrastructure District 7 - Stormwater

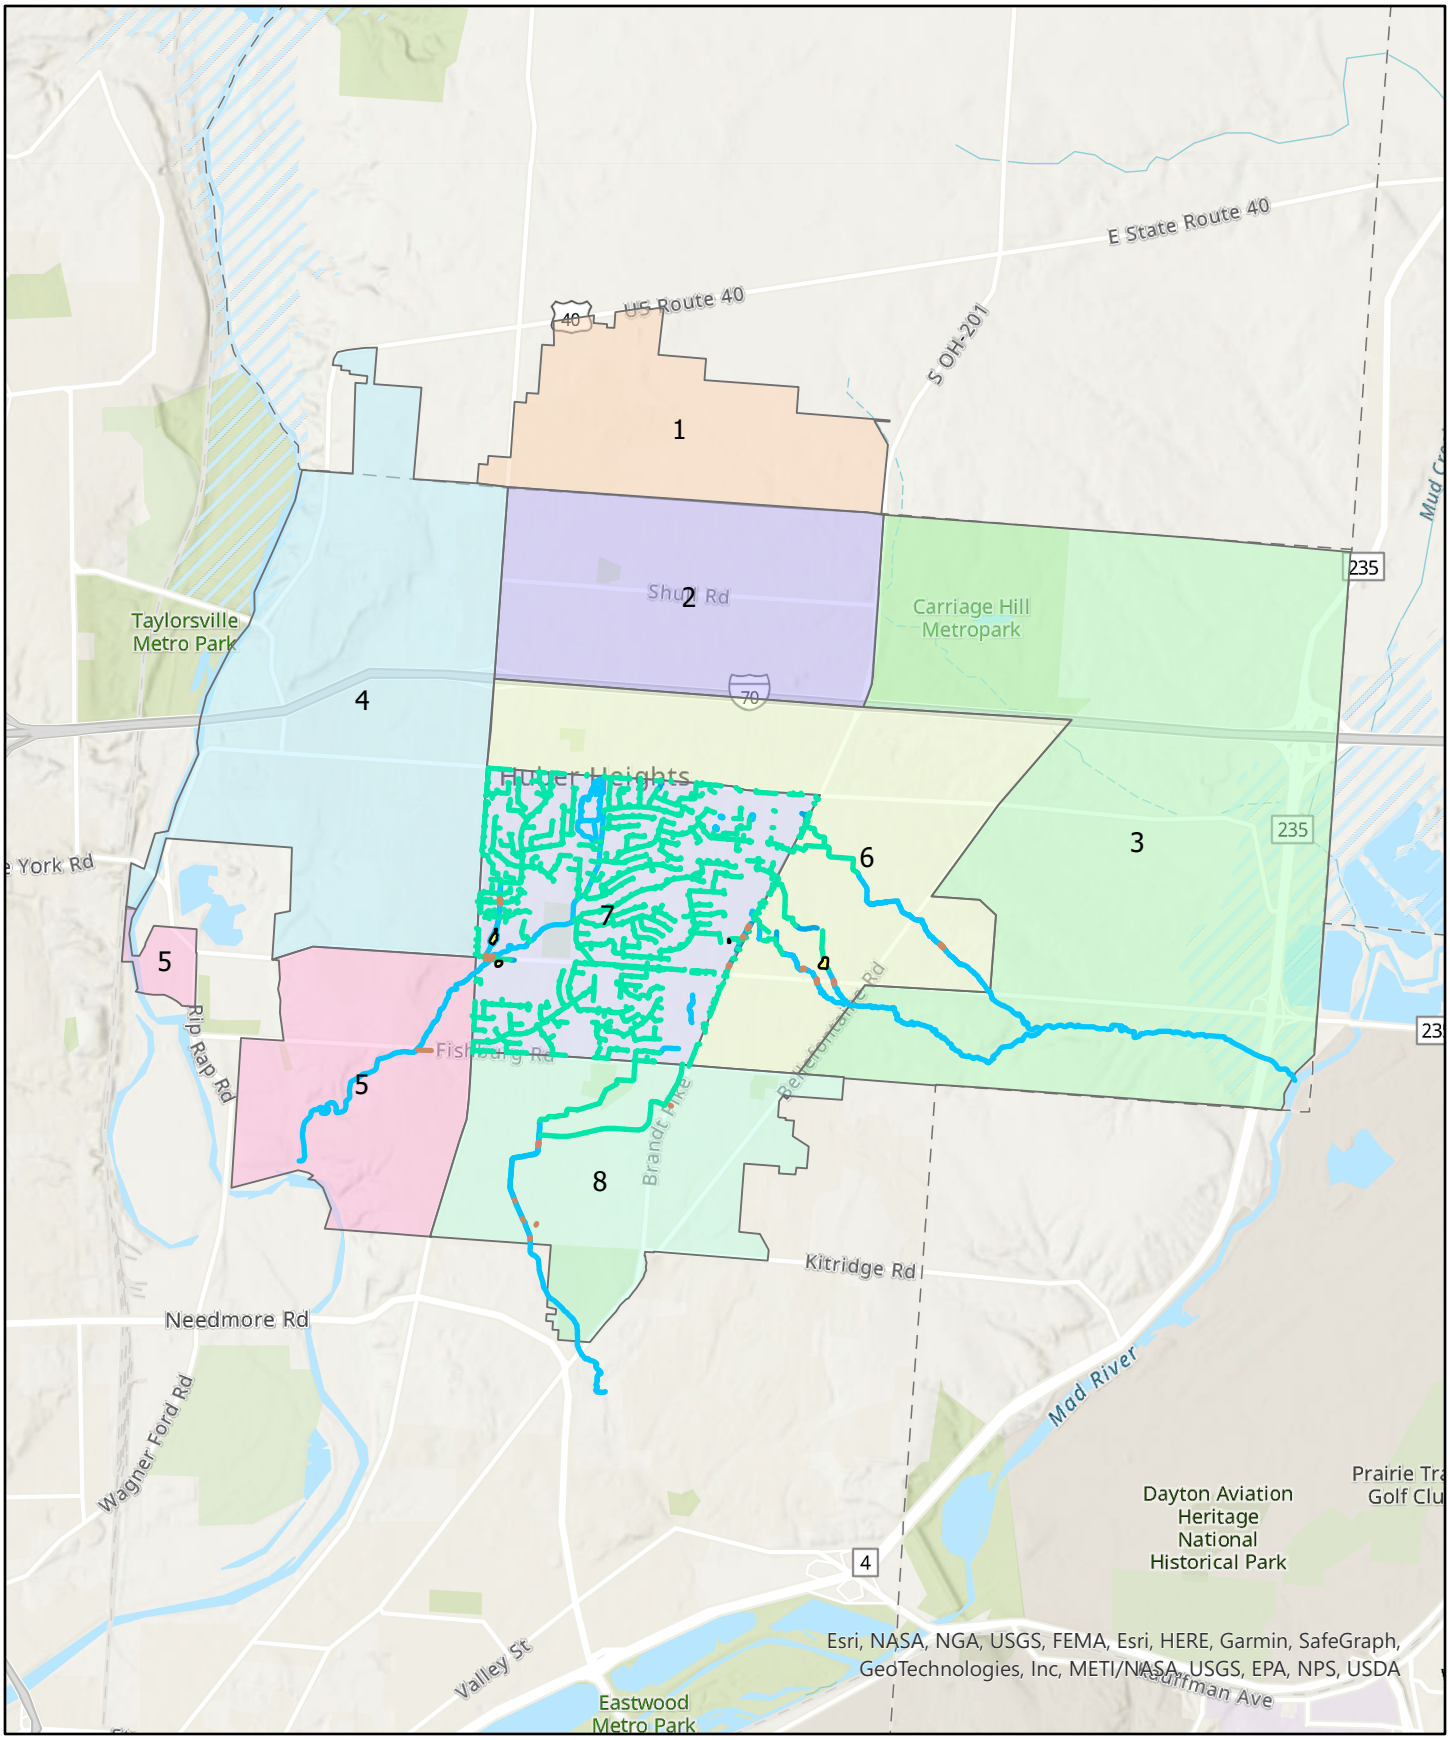

District 7 Stormwater Mains
District 7 Channels
District 7 Rivers
District 7 Basins
District 7 Culverts

0 0.5 1 2 Miles

1 inch equals 1 miles

N

Appendix H

Infrastructure District 8

We think bigger.

Appendix H

Infrastructure District 8 - Overview

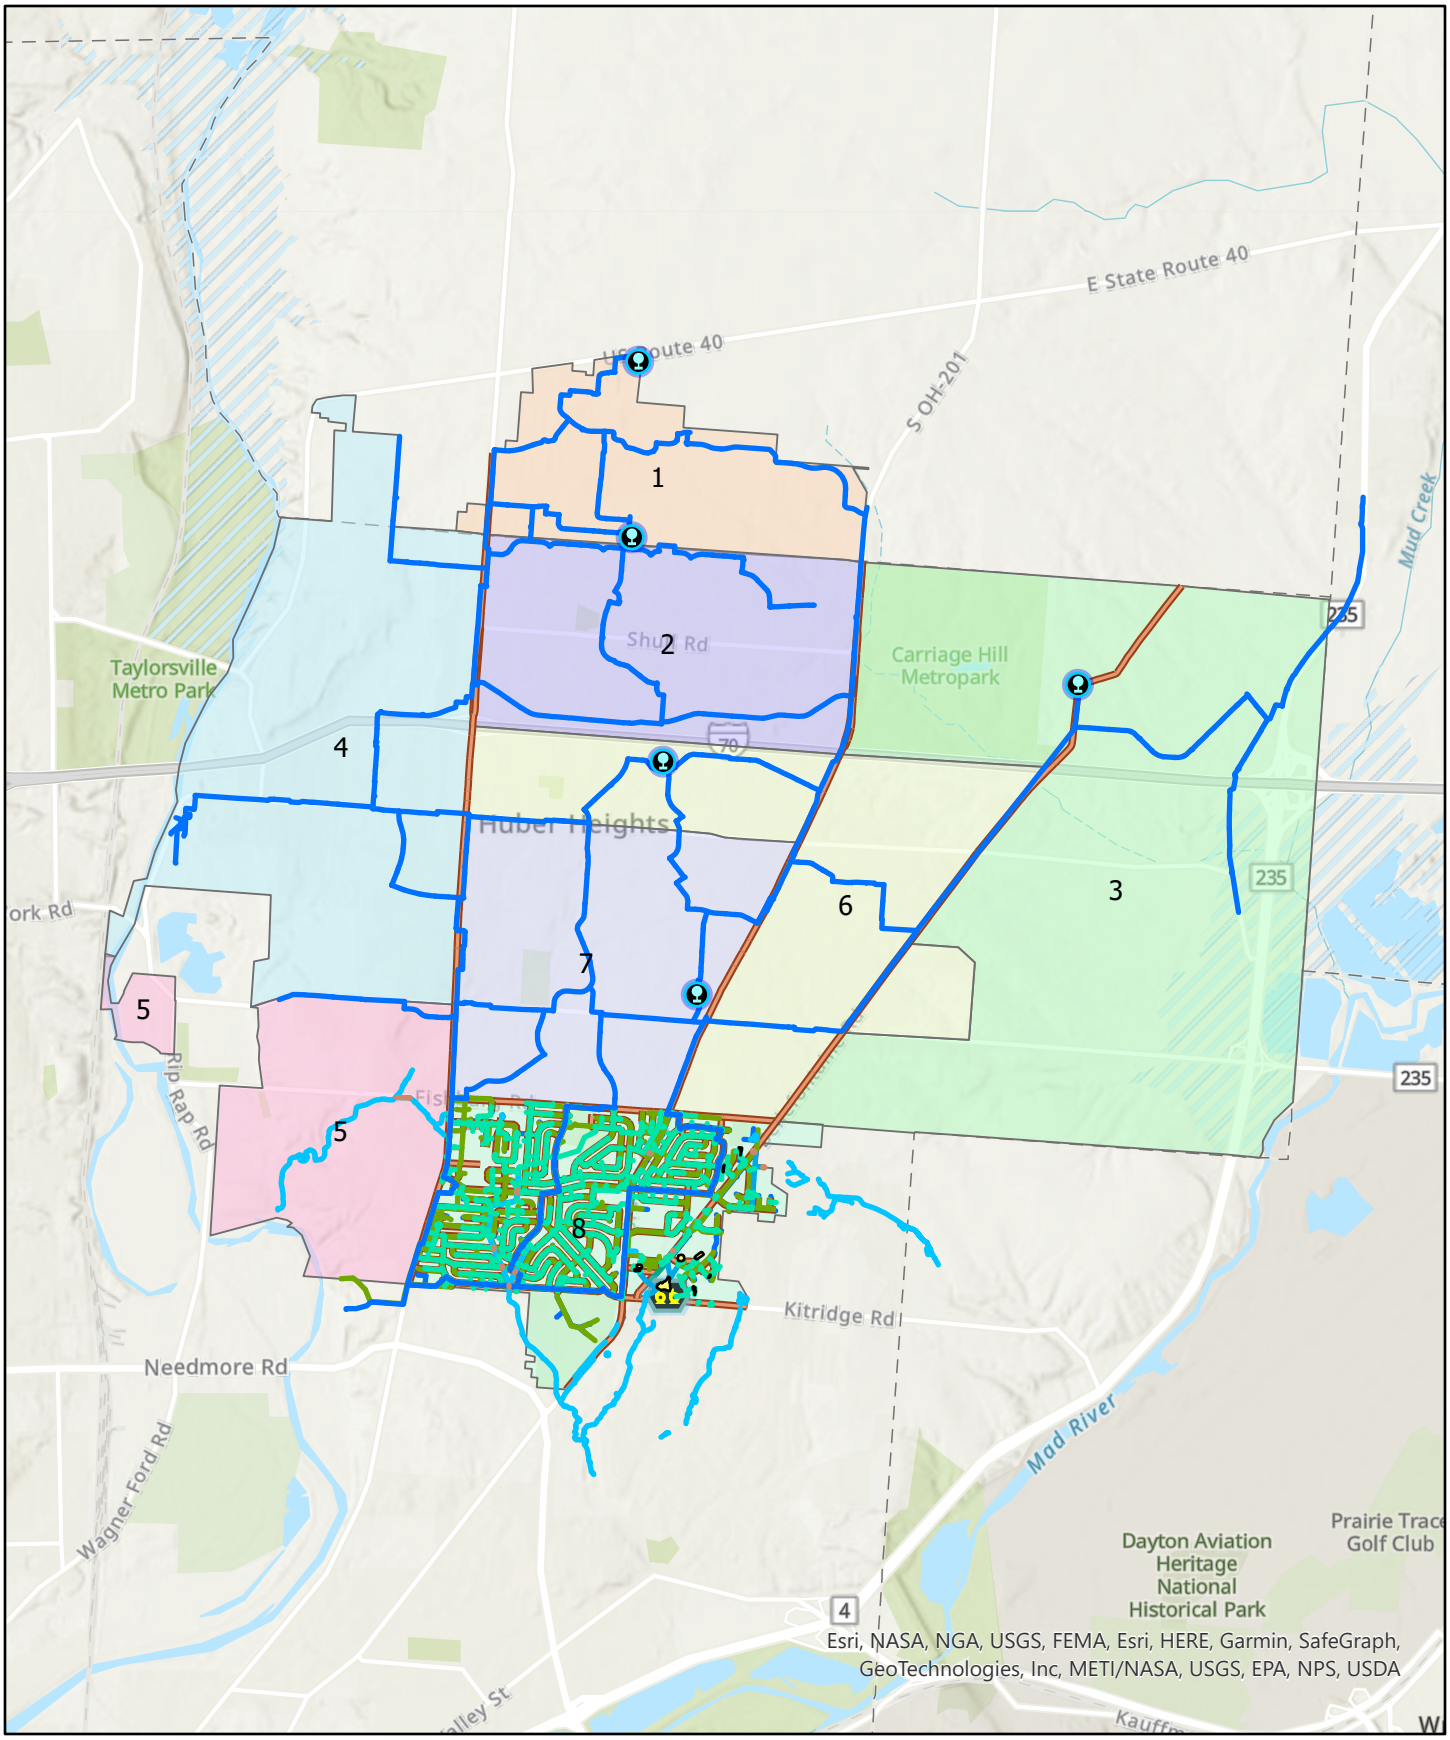

- Enclosed Storage Facility
- District 8 Lift Station
- District 8 Water Distribution Mains
- District 8 Stormwater Mains
- District 8 Rivers
- District 8 Culverts
- District 8 Channels
- District 8 Force Main
- District 8 Sanitary Gravity Main
- District 8 Roads
- District 8 Basins

0 0.5 1 2 Miles

1 inch equals 1 miles

N

Appendix H

Infrastructure District 8 - Roads

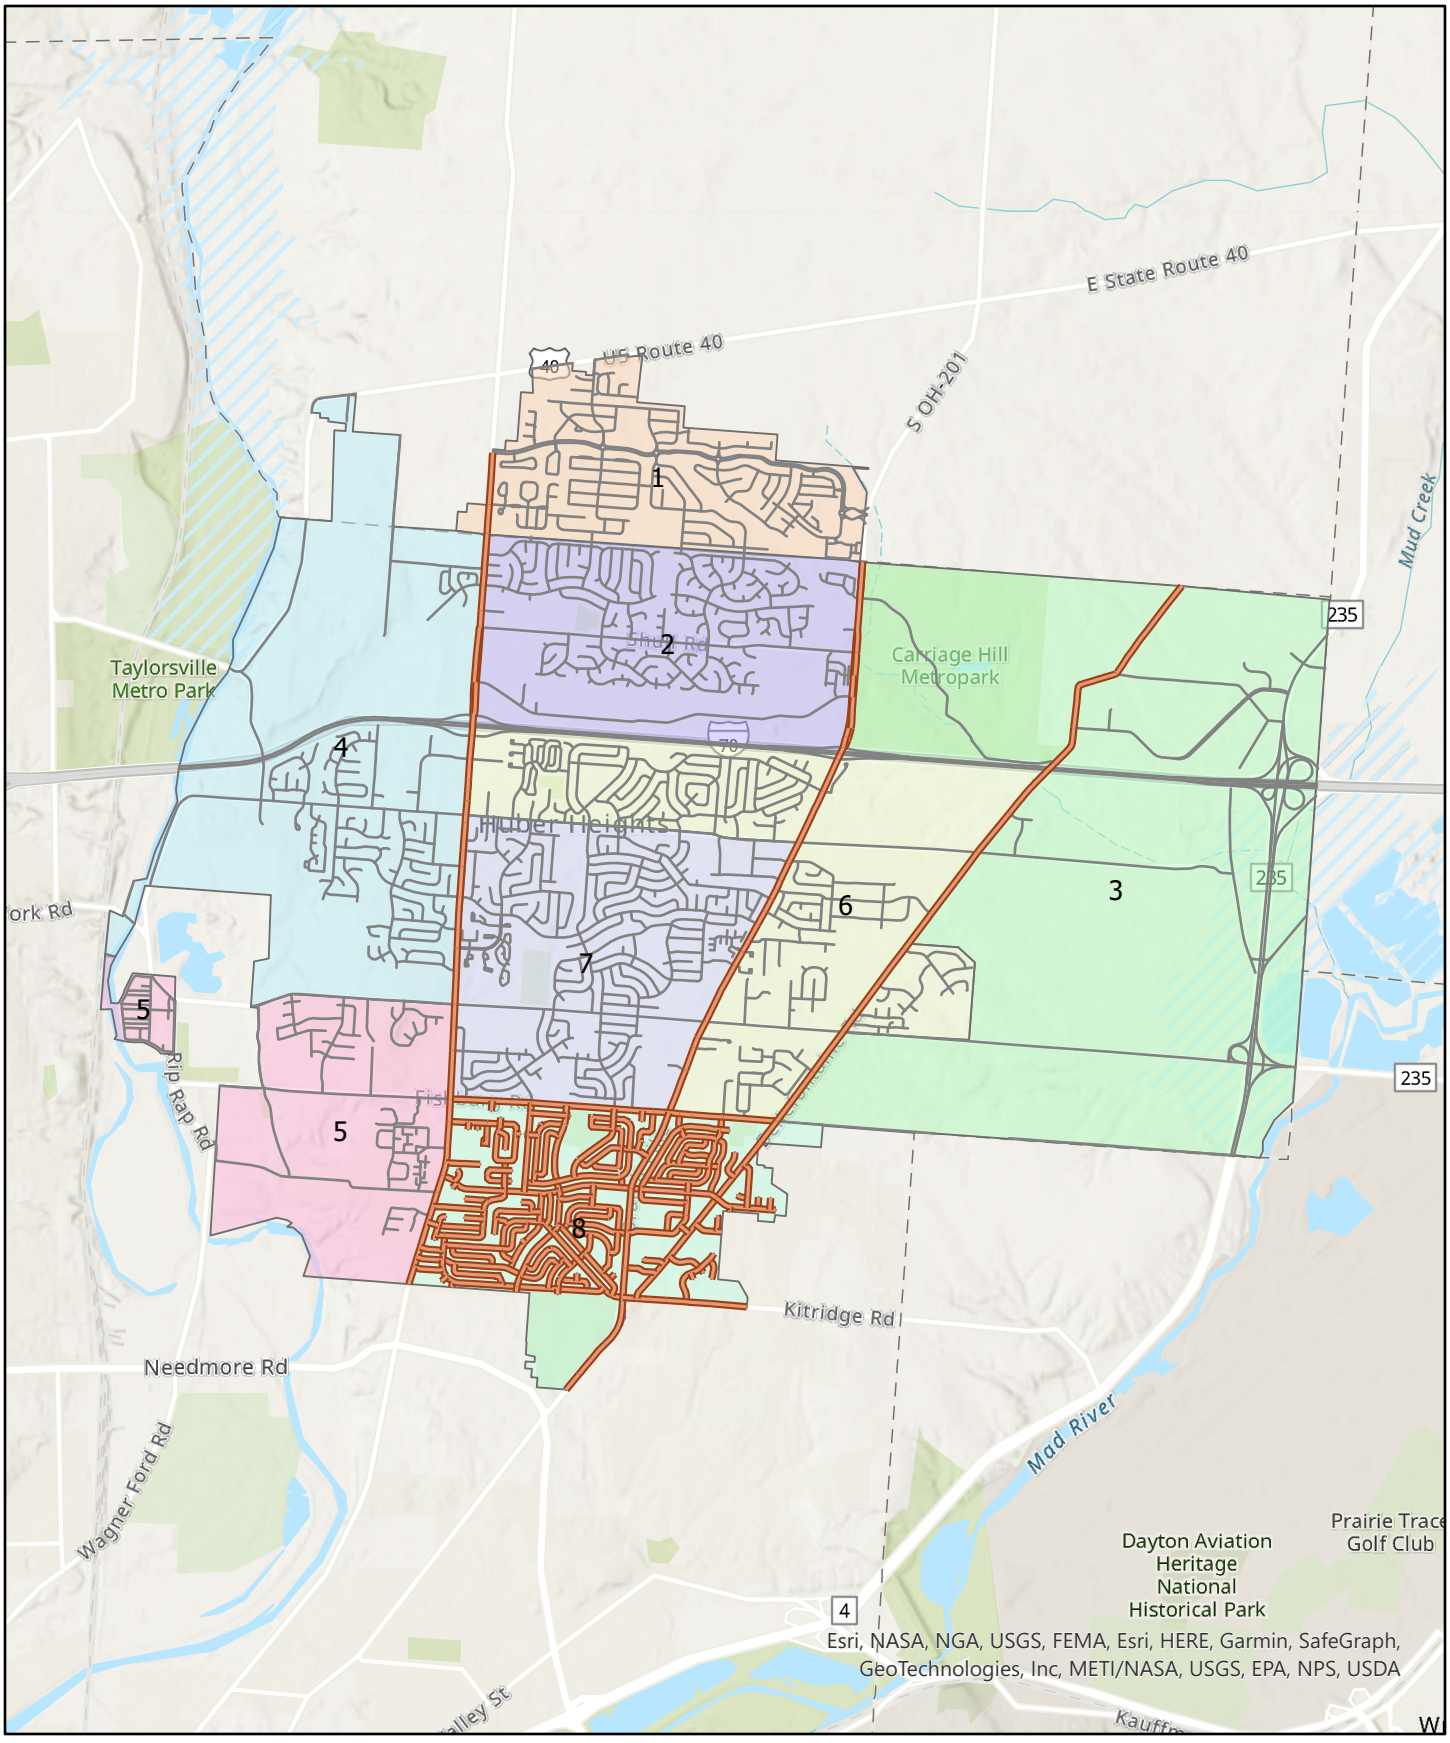

District 8 Roads

Huber Heights Streets

0 0.5 1 2 Miles

1 inch equals 1 miles

N

Appendix H

Infrastructure District 8 - Water

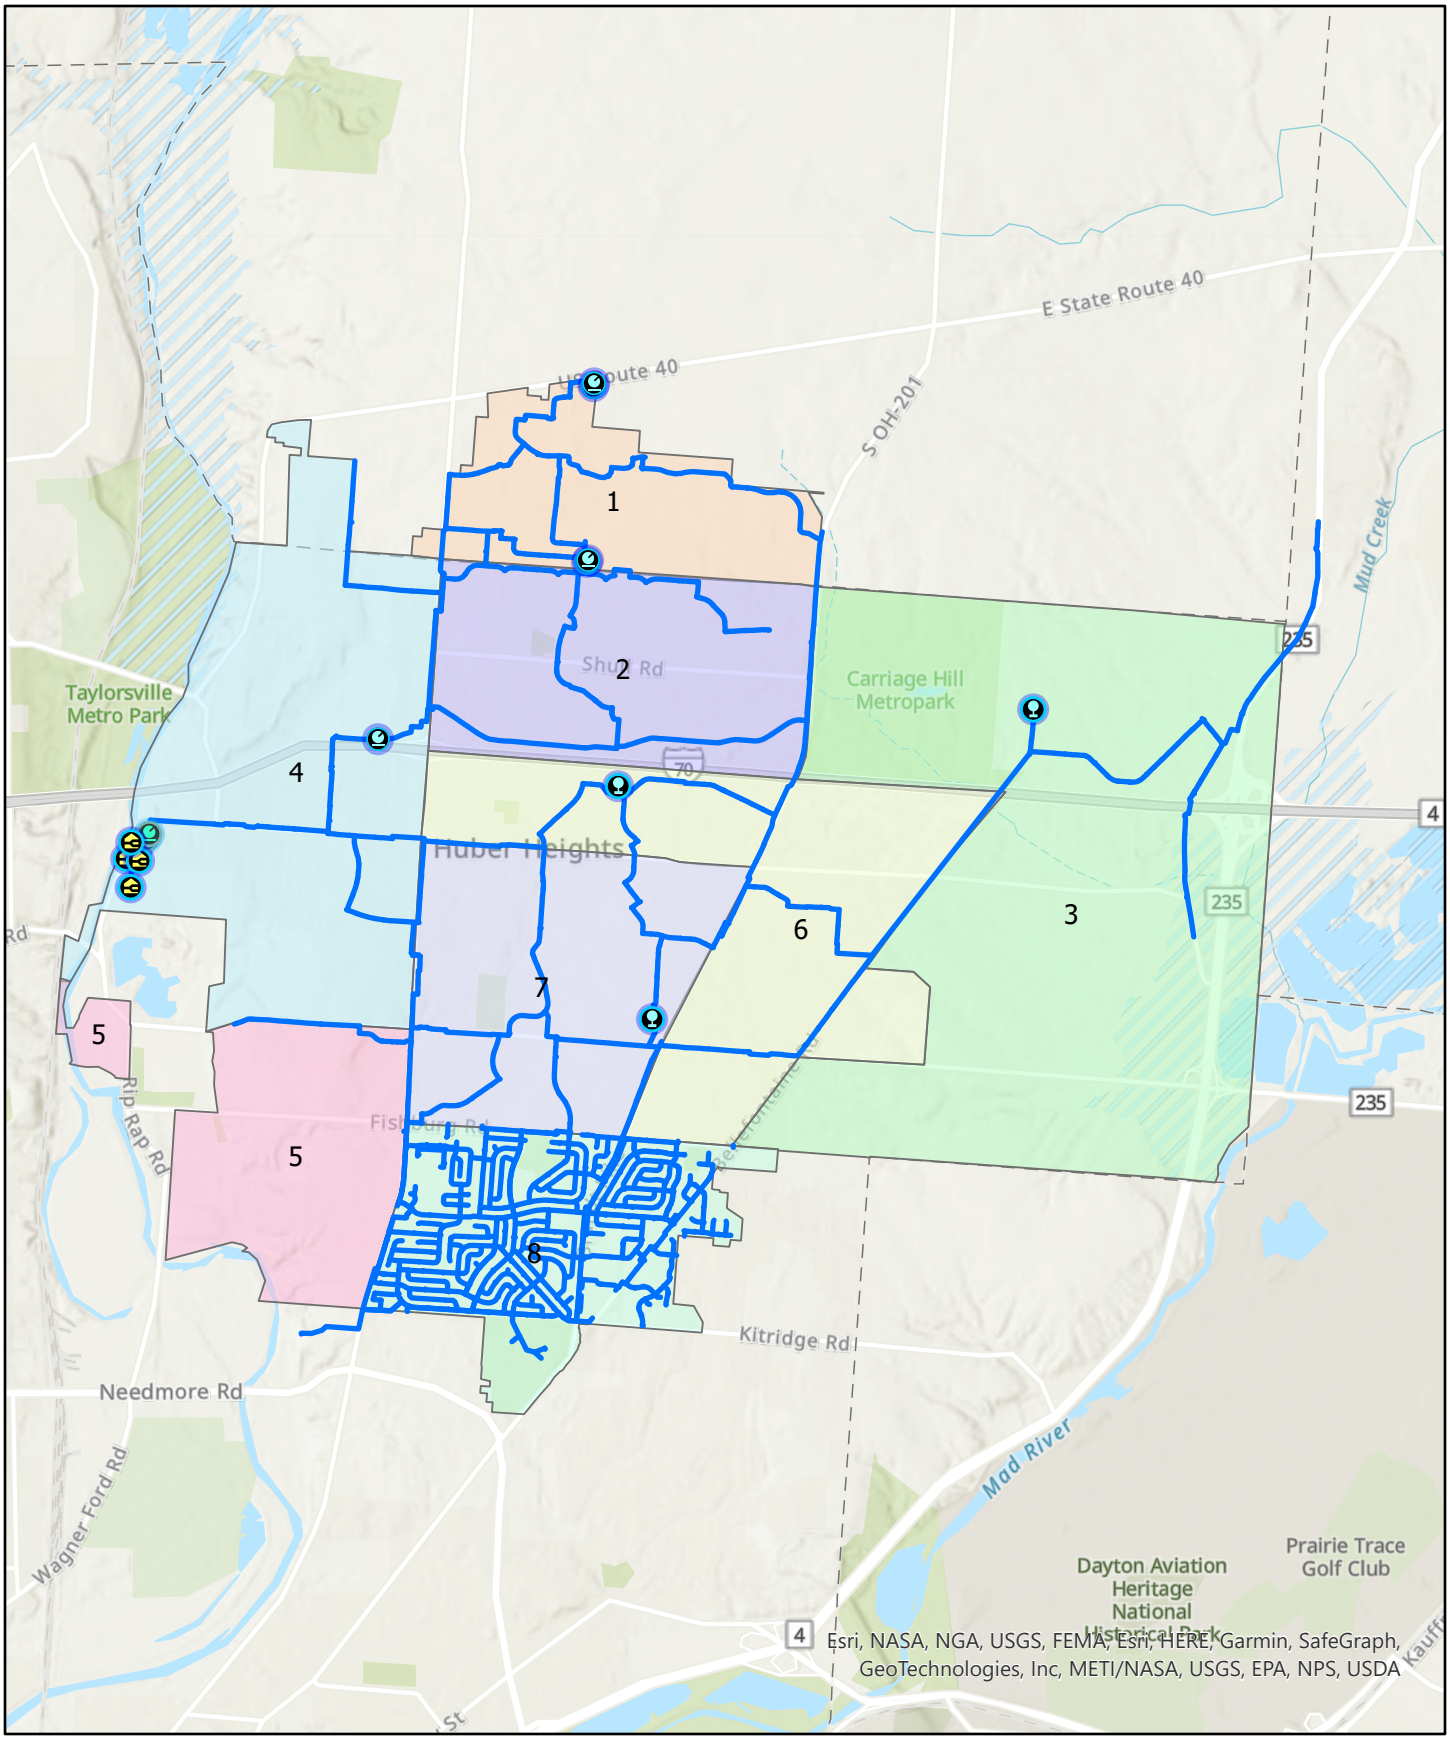

- Enclosed Storage Facility
- Intake
- Meter Station
- Production Well
- Pump Station
- Storage Basin
- Treatment Plant
- Water Distribution Mains

0 0.5 1 2 Miles

1 inch equals 1 miles

N

Appendix H

Infrastructure District 8 - Sanitary Sewer

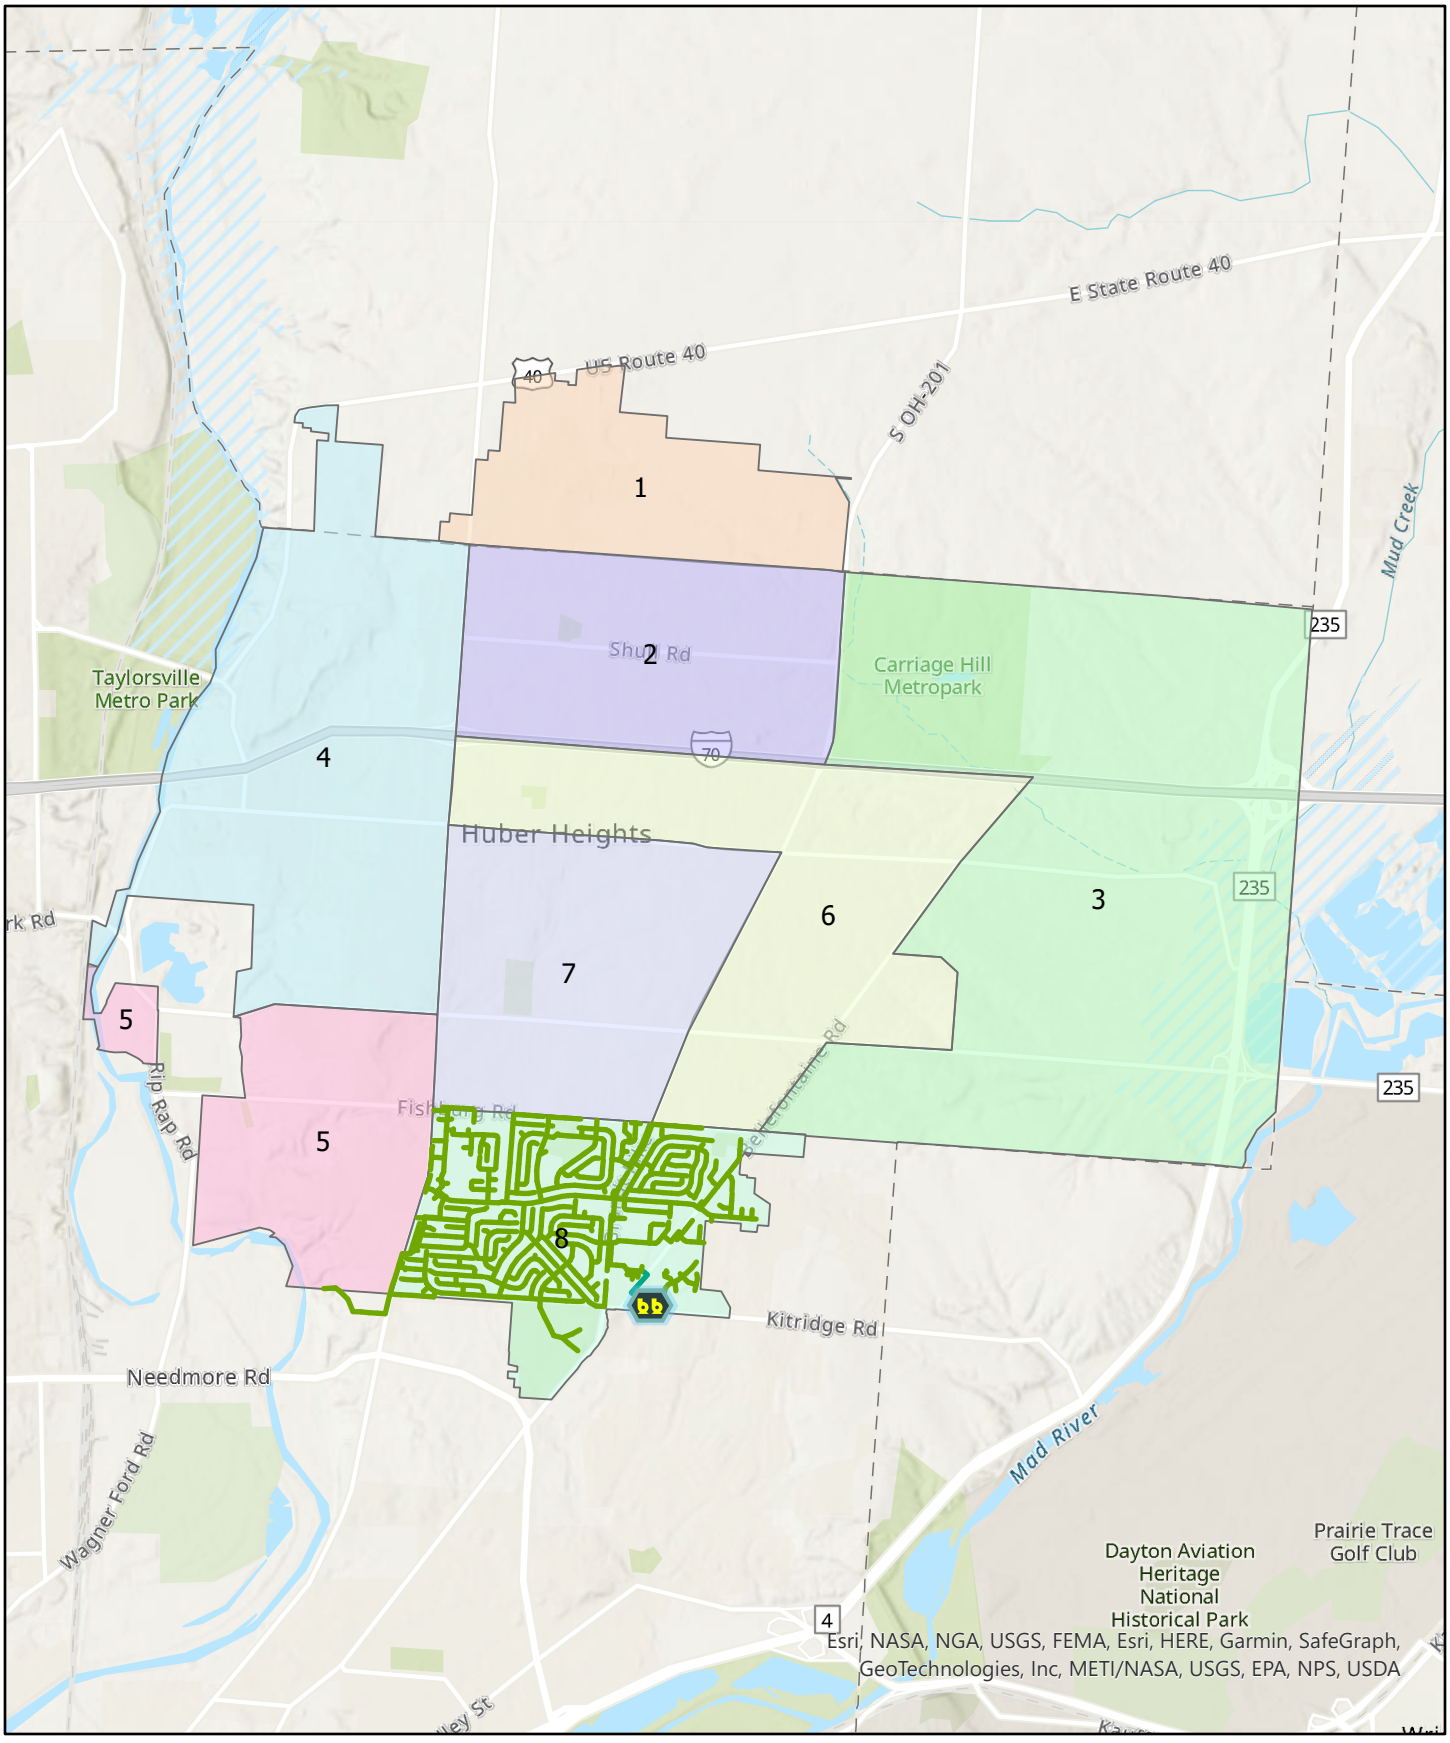

District 8 Gravity Main
District 8 Force Main
District 8 Lift Station

0 0.5 1 2 Miles

1 inch equals 1 miles

N

Appendix H

Infrastructure District 8 - Stormwater

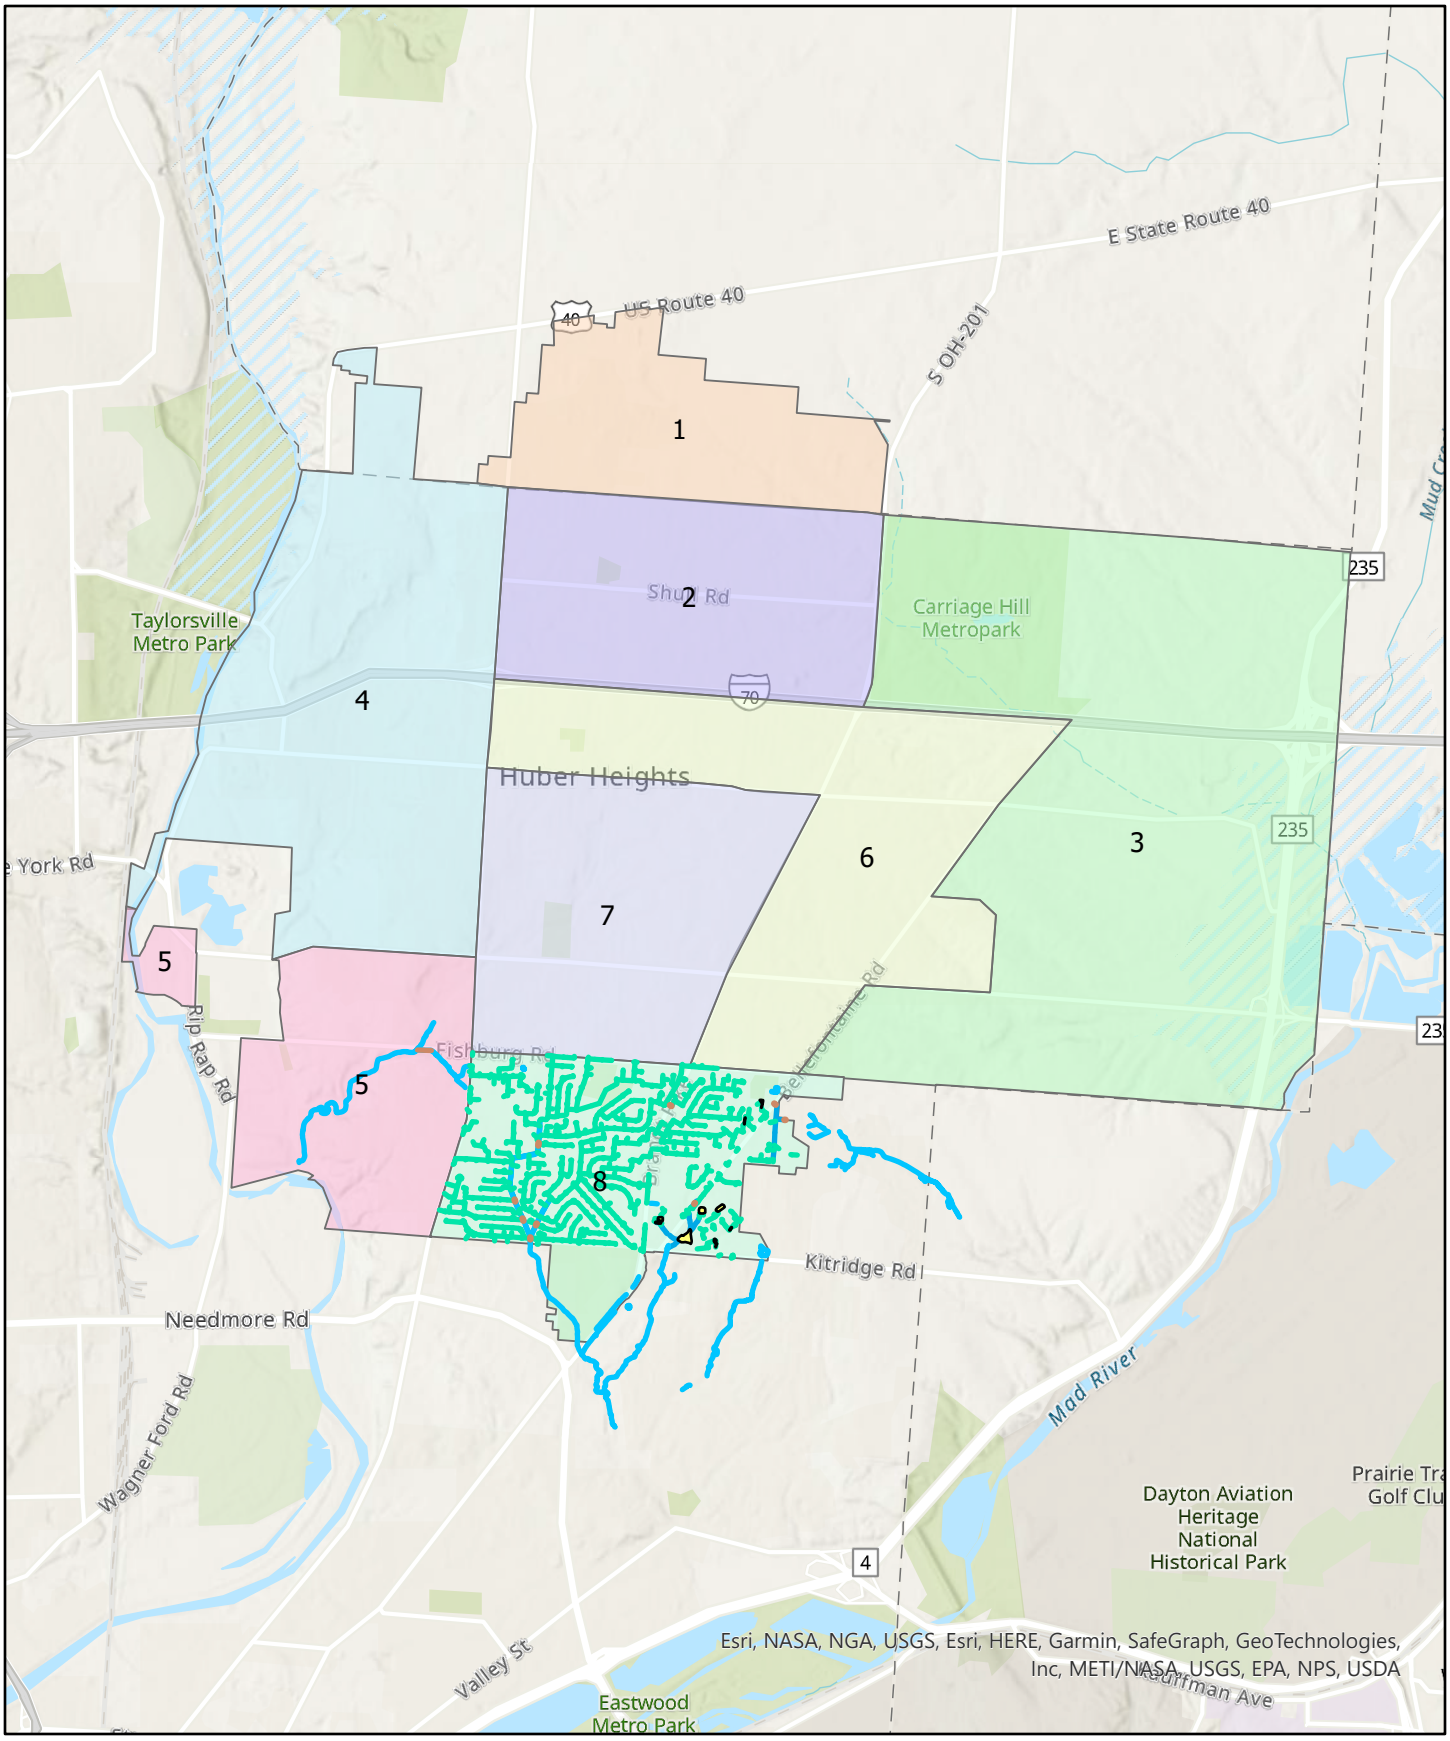

District 8 Stormwater Mains
District 8 Channels
District 8 Rivers
District 8 Basins
District 8 Culverts

0 0.5 1 2 Miles

1 inch equals 1 miles

N

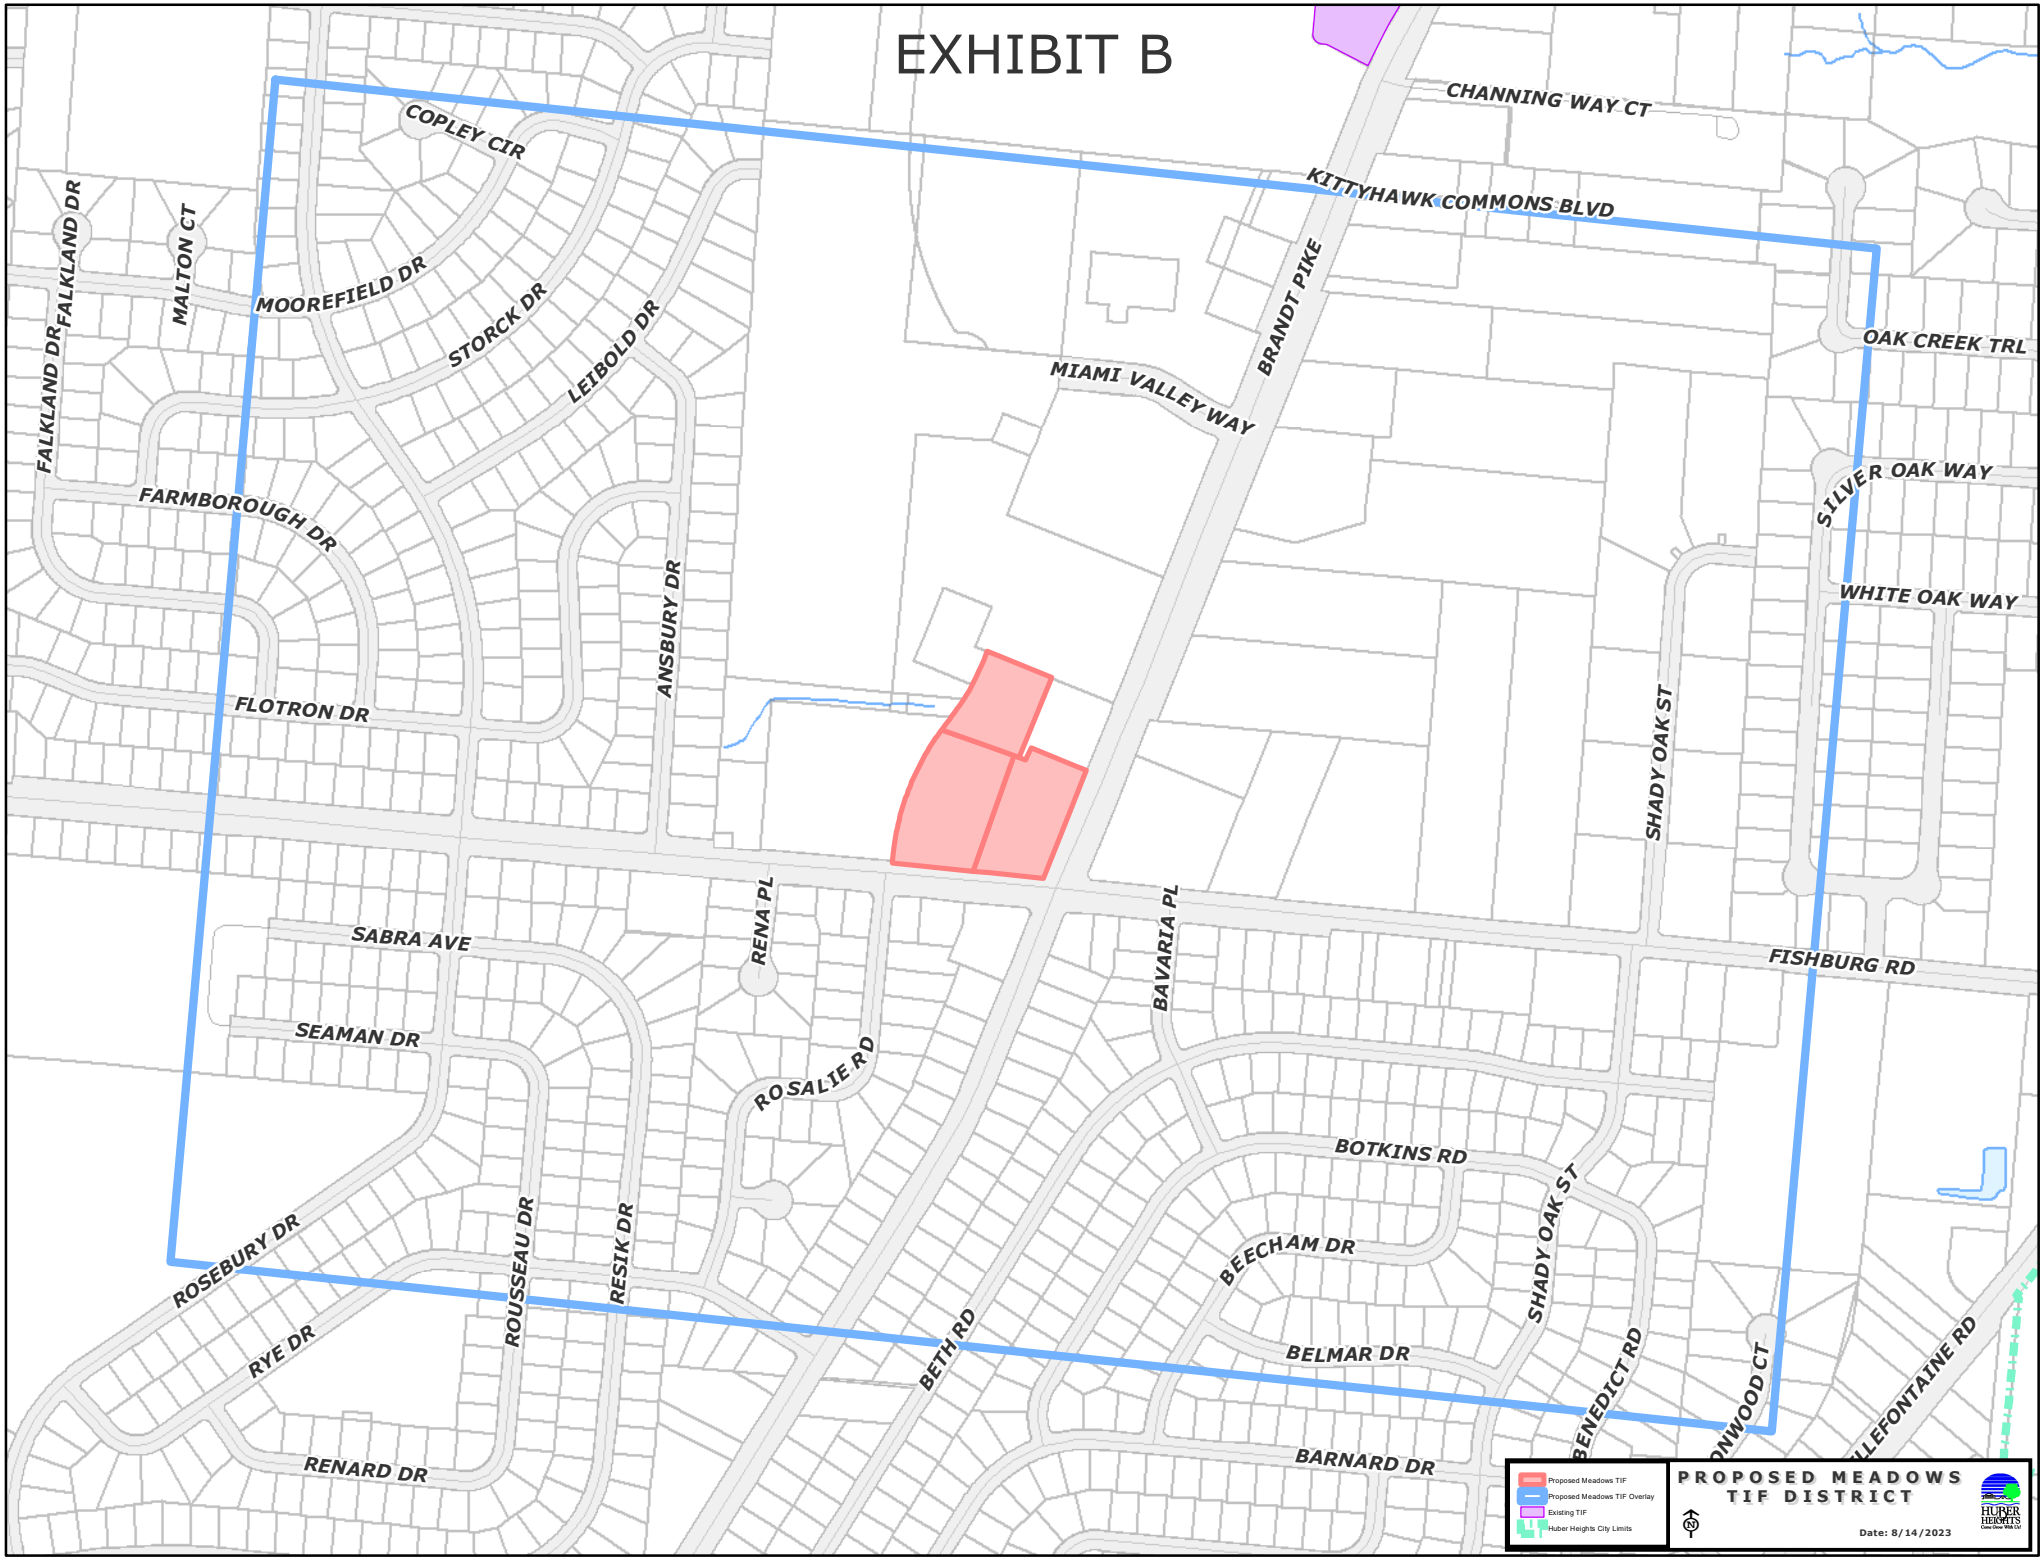
EXHIBIT B
CHANNING WAY CT
COPLEY CIR
KITTYHAWK COMMONS BLVD
FALKLAND DR
MALTON CT
MOOREFIELD DR
STORCK DR
LEIBOLD DR
BRANDT PIKE
OAK CREEK TRL
MIAMI VALLEY WAY
SILVER OAK WAY
FARMBOROUGH DR
ANSBURY DR
WHITE OAK WAY
FLOTRON DR
SHADY OAK ST
RENA PL
BAVARIA PL
SABRA AVE
FISHBURG RD
SEAMAN DR
ROSALIE RD
BOTKINS RD
ROSEBURY DR
ROUSSEAU DR
RESIK DR
BEECHAM DR
RYE DR
BETH RD
BELMAR DR
RENARD DR
BARNARD DR
Proposed Meadows TIF
Proposed Meadows TIF Overlay
Existing TIF
Huber Heights City Limits
PROPOSED MEADOWS TIF DISTRICT
Date: 8/14/2023

AI-9383 **Topics of Discussion** I.

Council Work Session

Meeting Date: 08/22/2023

Case TA 23-14A - City of Huber Heights - Text Amendments - Chapter 1181.20 - Building Materials

Submitted By: Geri Hoskins

Department:	Planning	**Division:**	Planning
Council Committee Review?:	Council Work Session	**Date(s) of Committee Review:**	08/22/2023
Audio-Visual Needs:	None	**Emergency Legislation?:**	No

Motion/Ordinance/ Resolution No.:

Agenda Item Description or Legislation Title

Case TA 23-14A - City Of Huber Heights - Text Amendments - Chapter 1181.20 - Building Materials

Purpose and Background

This ordinance contains revisions to Part Eleven - Planning and Zoning Code - Chapter 1181 - General Provisions, Section 1181.20 - Building Materials For Dwellings.

Fiscal Impact

Source of Funds:	N/A
Cost:	N/A
Recurring Cost? (Yes/No):	N/A
Funds Available in Current Budget? (Yes/No):	N/A
Financial Implications:	

Attachments

Staff Report
Decision Record
Exhibit
Minutes
Ordinance

Memorandum

Staff Report for Meeting of July 11, 2023

To: Huber Heights City Planning Commission

From: Aaron K. Sorrell, City Planner

Date: July 5, 2023

Subject: TA 23-14A - Building Materials for Dwellings Text Amendment (Amended)

Department of Planning and Zoning City of Huber Heights

APPLICANT/OWNER: City of Huber Heights

DEVELOPMENT NAME:

ADDRESS/LOCATION: 6131 Taylorsville Rd.

ZONING/ACREAGE: N/A

EXISTING LAND USE: N/A

ZONING ADJACENT LAND: N/A

REQUEST: This proposed text amendment clarifies what exterior materials are considered masonry, and updates the facade coverage requirements based on recent practices.

ORIGINAL APPROVAL: N/A

APPLICABLE HHCC: Chapter 1189.20 Building materials for dwellings

CORRESPONDENCE: In Favor – None Received
In Opposition – None Received

STAFF ANALYSIS AND RECOMMENDATION:

Overview

Over the years, building materials have improved and builders utilize a range of materials to provide a mixture of building facades along a street, convey different design aesthetics, and control construction costs as prices of materials can vary depending on local and regional demand. This text amendment seeks to codify community expectations and provide reasonable flexibility for contemporary designs and modern material utilization.

Based on feedback from the Planning Commission this version has been revised for clarity and ease of administration.

Staff Analysis

Currently, there is a significant schism with exterior building material requirements between building in a straight zoned area (A, R-1, R-2, etc.) versus building on a lot in a Planned Residential areas. If a buyer seeks to construct a new single-story home or build a single-story addition in any district other than a PUD, they must fully wrap their single-story home in brick or masonry material. New two-story homes must have the first floor wrapped in brick or masonry material. The floors above can be any other material.

Recent Planning Commission decisions have established a minimum masonry limit at approximately 25% of the front façade for single-family homes. Multi-family structures have ranged from 10% to 20% in recent years.

Staff is proposing the following standards:

Non-PUD Zoning:

- One-Story dwellings: 25% of the front façade
- Multi-Story dwellings: 25% of the first-floor front façade.

PUD Zoning:

- 1 & 2-family buildings: 25% of the front facades
- Multi-family and mixed-use buildings: 10% of the aggregate building wall surface.

These standards encourage the Planning Commission to consider the types, location and layouts of the buildings. Every development is different, and the Planning Commission should include those details. Specifically, the Planning Commission is encouraged to:

When establishing the requirements, the Planning Commission shall consider the types, location, and layout of the buildings to:

(1) Encourage a mix of building facades and material usage and discourage monotonous building repetition.

(2) Encourage higher percentages of full depth brick, cultured brick, stone, cultured stone, or other approved masonry product along the frontage of major public streets and thoroughfares.

Additional Comments:
Staff feels that these revised materials requirements for dwellings reflect the recent decisions of the Planning Commission and City Council, and are a bridge from the previous masonry requirements to a constituent that desires a diverse architectural palate within the community.

Fire: No comments.

City Engineer: No comments.

Recommendation
Staff recommends approval of the text amendments as drafted.

Planning Commission Action

Planning Commission may take the following actions with a motion to:
1) Recommend approval of the text amendments as drafted;
2) Recommend approval of the text amendments with changes;
3) Recommend denial of the text amendments;

Planning Commission Decision Record

WHEREAS, on May 2, 2023, the applicant, The City of Huber Heights, requested approval of a Text Amendment to the Zoning Ordinance of The City of Huber Heights pertaining to Chapter 1181.20 Building Materials for Dwellings (TA 23-14A), and;

WHEREAS, on July 11, 2023, the Planning Commission did meet and fully discuss the details of the request.

NOW, THEREFORE, BE IT RESOLVED that the Planning Commission hereby recommended approval of the request.

Ms. Thomas moved to approve the request by the applicant, The city of Huber Heights, for approval of a Text Amendment to the Zoning Ordinance of the City of Huber Heights (TA 23-14A) in accordance with the recommendation of Staff's Memorandum dated July 5, 2023, with the following conditions:

1. Approve as submitted.

Seconded by Mr. Jeffries. Roll call showed: YEAS: Mr. Cassity, Ms. Vargo, Mr. Jeffries, Ms. Thomas, and Mr. Walton. NAYS: None. Motion to recommend approval carried 5-0.

_____ _____

Terry Walton, Chair Date
Planning Commission

1181.20 Building materials for dwellings. (Amended July 5, 2023)

(a) *One-Story Dwellings.* 25% of the front façade of one-story dwellings shall be constructed of full depth brick, cultured brick, stone, or cultured stone. Other exterior wall areas may be constructed of full depth brick, cultured brick, stone, cultured stone, EFIS, poured concrete, split-faced concrete block, stucco, or masonry or vinyl siding. All vinyl siding shall have a thickness of not less than 0.44mm or be insulated.

(b) *Dwellings Over One Story.* The first-floor front façade shall be constructed of 25% of full depth brick, cultured brick, stone, or cultured stone. Other exterior wall areas may be constructed of full depth brick, cultured brick, stone, cultured stone, EFIS, poured concrete, split-faced concrete block, stucco, or masonry or vinyl siding. All vinyl siding shall have a thickness of not less than 0.44mm or be insulated.

(c) *Dwellings in Planned Unit Developments.* Exterior building wall material requirements for all residential and mixed-use residential buildings shall be established through the Basic Development Plan or Detail Development Plan approval. At least 10% of the aggregate multi-family or mixed-use building wall surface, within the development, should be full depth brick, cultured brick, stone, or cultured stone. Single-family and two-family development front façades shall be constructed of not less than 25% full depth brick, cultured brick, stone, or cultured stone. When establishing the requirements, the Planning Commission shall consider the types, location, and layout of the buildings to:

(1) Encourage a mix of building facades and material usage and discourage monotonous building repetition.

(2) Encourage higher percentages of full depth brick, cultured brick, stone, cultured stone, or other approved masonry product along the frontage of major public streets and thoroughfares.

(d) *Exceptions.* The requirement for certain exterior walls of dwellings to be constructed of brick or other approved masonry type of material shall not apply to:

(1) Exterior wall areas of the dwelling where federal, state and/or local building codes prohibit the use of brick or other masonry materials such as gas fireplace inserts, cantilevers, gables, overhangs, soffits, downspouts and gutters, kitchen and other bays and other type of protrusion for which it is not reasonably practical to use the material stated above.

(2) Room additions, remodeling, or reconstruction, to or of, dwellings that do not comply with subsections (a) and (b) above when such dwellings were constructed prior to enactment of this Ordinance. Material that is used for additions or remodeling must be similar to the existing structure and maintain the integral look of the dwelling.

(d) *Definitions.* For purposes of this section, the following terms shall have the following definitions:

(1) "Dwelling" means any building or portion thereof occupied or intended to be occupied exclusively for residential purposes, but not including a tent, cabin, trailer or trailer coach or other temporary or transient structure or facility.

(2) "First floor" means the highest point at the finish grade of the proposed ground surface.

(3) "Front Façade" means the side of the building facing the lot front as defined by Section 1123.69 (Lot, Front).

Planning Commission
July 11, 2023, Meeting
City of Huber Heights

I. Chair Terry Walton called the meeting to order at approximately 6:02 p.m.

II. Present at the meeting: Mr. Cassity, Mr. Jeffries, Ms. Thomas, Ms. Vargo, and Mr. Walton.

Members absent: None.

Staff Present: Aaron K. Sorrell, Interim City Planner, and Geri Hoskins, Planning & Zoning Administrative Secretary.

III. Opening Remarks by the Chairman and Commissioners

None.

IV. Citizens Comments

None.

V. Swearing of Witnesses Mr. Walton explained the proceedings of tonight's meeting and administered the sworn oath to all persons wishing to speak or give testimony regarding items on the agenda. All persons present responded in the affirmative.

VI. Pending Business

1. **TEXT AMENDMENT - The applicant, THE CITY OF HUBER HEIGHTS, is requesting approval of a text amendment pertaining to Chapter 1181.20 Building Materials for Dwellings (TA 23-14A).**

Mr. Sorrell stated that over the years, building materials have improved and builders utilize a range of materials to provide a mixture of building facades along a street, convey different design aesthetics, and control construction costs as prices of materials can vary depending on local and regional demand. This text amendment seeks to codify community expectations and provide reasonable flexibility for contemporary designs and modern material utilization.

Based on feedback from the Planning Commission this version has been revised for clarity and ease of administration.

Staff Analysis
Currently, there is a significant schism with exterior building material requirements between building in a straight zoned area (A, R-1, R-2, etc.) versus building on a lot in a Planned Residential areas. If a buyer seeks to construct a new single-story home or build a single-story addition in any district other than a PUD, they must fully wrap their single-story home in brick or masonry material. New two-story homes must have the first floor wrapped in brick or masonry material. The floors above can be any other material.

Recent Planning Commission decisions have established a minimum masonry limit at approximately 25% of the front façade for single-family homes. Multi-family structures have ranged from 10% to 20% in recent years.

Staff is proposing the following standards:

Non-PUD Zoning:

- One-Story dwellings: 25% of the front façade
- Multi-Story dwellings: 25% of the first-floor front façade.

PUD Zoning:

- 1 & 2-family buildings: 25% of the front facades
- Multi-family and mixed-use buildings: 10% of the aggregate building wall surface.

These standards encourage the Planning Commission to consider the types, location and layouts of the buildings. Every development is different, and the Planning Commission should include those details. Specifically, the Planning Commission is encouraged to:

When establishing the requirements, the Planning Commission shall consider the types, location, and layout of the buildings to:

(1) Encourage a mix of building facades and material usage and discourage monotonous building repetition.

(2) Encourage higher percentages of full depth brick, cultured brick, stone, cultured stone, or other approved masonry product along the frontage of major public streets and thoroughfares.

Additional Comments:
Staff feels that these revised materials requirements for dwellings reflect the recent decisions of the Planning Commission and City Council and are a bridge from the previous masonry requirements to a constituent that desires a diverse architectural palate within the community.

Fire: No comments.

City Engineer: No comments.

Discussion on building in phases, each section held to standard, eliminate aggregated amount.

Action

Ms. Thomas moved to approve the request by the applicant THE CITY OF HUBER HEIGHTS, for approval of a Text Amendment pertaining to Chapter 1181.20 Building Materials for Dwellings (TZ 23-14A) in accordance with the recommendation of Staff's Memorandum dated July 5, 2023, and the Planning Commission Decision Record attached thereto.

Seconded by Mr. Jeffries. Roll call showed: YEAS: Mr. Jeffries, Ms. Vargo, Mr. Cassity, Ms. Thomas, and Mr. Walton. NAYS: None. Motion to approve carried 5 -0.

VII. New Business

1. MINOR CHANGE - The applicant, KELLEY KOONS, is requesting approval of Minor Change to the Detailed Development Plan to construct a four-season enclosed patio. Property is located at 5420 Brandt Pike (MC 23-16).

Mr. Sorrell stated that the applicant requests a minor change to the Detailed Development Plan to construct a 300 SF four-season enclosure on the north side of the existing building. The 30' by 10' structure will have overhead doors on each end of the building, and windows along the northern wall. The addition will be nearly 500' from Brandt Pike and barely visible due to its relatively small size.

Applicable Zoning Regulations

The applicable zoning regulations are Chapter 1171 – General Provisions and Chapter 1174 -Planned Public and Private Buildings and Grounds District (PP).

Staff Analysis

Detailed Development Plan Analysis:

The applicant requests a minor change to the Detailed Development Plan to construct a 300 SF four-season enclosure on the north side of the existing building. The exterior of the addition is mostly windows on the north side, and one window and overhead door on each end.

Conformance With Planned Public and Private Buildings and Grounds District Requirements:

Uses: Fraternal organizations are a permitted use.

Development Standards:

- The addition meets all setback and yard requirements.
- No additional parking is necessary.

No other changes are being proposed by the applicant. The existing structure is just over 18,000 SF. This addition represents an enlargement of under 2% of the existing floor area. No other improvements are required by the zoning code.

Fire: No comments received.

City Engineer: No comments received.

Action

Mr. Jeffries moved to approve the request by the applicant KELLY KOONS, for approval of a Minor Change to the Detailed Development Plan (MC 23-16) in accordance with the recommendation of Staff's Memorandum dated July 5, 2023, and the Planning Commission Decision Record attached thereto.

Seconded by Mr. Cassity. Roll call showed: YEAS: Ms. Vargo, Mr. Cassity, Ms. Thomas, Mr. Jeffries, and Mr. Walton. NAYS: None. Motion to approve carried 5 -0.

2. REPLAT - The applicant, THE CITY OF HUBER HEIGHTS, is requesting approval to vacate Thorngate Road north of Waynegate Road (RP 23-18).

Mr. Sorrell stated that the city is requesting approval to vacate Thorngate Drive, north of Waynegate Road. This is a stub street intended to connect to the subdivision to the north. The connection was never approved or completed, nor will it ever be constructed. As a result, this stub serves no municipal purpose, and has created drainage problems for the adjacent property owners.

Once the right of way is officially vacated and the road bed removed, the two parcels will be transferred to the adjacent property owners.

Applicable Subdivision Regulations

The applicable subdivision regulations for the plat are found in Chapter 1107 - Final Plat. The vacation of public right of way is governed by ORC 711.39 - Vacating Plat by Legislative Authority.

Vacating the public right of way requires approval by the platting commission (Planning Commission) and the Huber Heights City Council.

Staff Analysis

The vacation is being initiated by the City at the request of the adjacent property owners who have consistent flooding issues due to this stub. The stub serves no municipal function since the connection to the northern subdivision was never completed. The City is removing the road bed for the adjacent property owners.

Additional Comments:

Fire: The Fire Department has approved vacation and replat.

City Engineer: The engineer has approved vacation and replat.

Discussion on changing the deeds, fully restored.

Action

Mr. Jeffries moved to approve the request by the applicant THE CITY OF HUBER HEIGHTS, for approval to vacate Thorngate Road north of Waynegate Road (RP 23-18) in accordance with the recommendation of Staff's Memorandum dated July 5, 2023, and the Planning Commission Decision Record attached thereto.

Seconded by Mr. Cassity. Roll call showed: YEAS: Mr. Jeffries, Ms. Vargo, Mr. Cassity, Ms. Thomas, and Mr. Walton. NAYS: None. Motion to approve carried 5 -0.

3. **DETAILED DEVELOPMENT PLAN - The applicant, METROPOLITAN HOLDINGS LTD, is requesting approval of a Detailed Development Plan for an apartment project. Property is located at Executive Boulevard across the street from the Rose Music Center (DDP 23-19).**

   Mr. Sorrell stated the applicant requests Detailed Development Plan approval to facilitate the construction of 312 residential units (1- and 2-bedroom apartments) on approximately 21.3 acres.

   The Planning Commission recommended approval of a rezoning and basic development plan on February 14, 2023. The Huber Heights City Council approved the rezoning and basic development plan on April 11, 2023.

   Applicable Zoning Regulations
   The applicable zoning regulations are Chapter 1130 – Amendments, Chapter 1171 – General Provisions, Chapter 1179 – Planned Mixed Use, Chapter 1181 – General Provisions.

   The staff analysis addresses the elements of the Detailed Development Plan and standards for approval.

   Staff Analysis
   The approved rezoning and Basic Development Plan ordinance has the following relevant conditions:

1. The Basic Development and Zoning Regulations shall be those submitted with the application dated January 30, 2023.
2. The northern property buffering requirements shall be determined during the Detailed Development Plan review.

Conformance with the approved conditions of the BDP:

1. **The Basic Development and Zoning Regulations shall be those submitted with the application dated January 30, 2023.**

   The development regulations that were submitted with the Basic Development Plan will be recorded as part of the detailed development plan approval. The Project Zoning and Design Standards are attached for reference.

   The submitted detailed development plan substantially conforms to these requirements.

Setbacks

Minimum Requirements	As indicated on the DDP	Conforming (Y/N)
Front yard: 20 feet	25 feet	Y
Rear yard: 25 feet	25 feet	Y
East Side yard: 25 feet	25 feet	Y
West Side yard: 25 feet	20 feet	**N***

*The applicant has indicated that this is an error and will be sumitting corrected plans.

Signage
The DDP indicates two (2) internal illuminated wall signs on the clubhouse building. The two wall signs total 75 square feet.

Two non-illuminated entrance columns (monument signs) are proposed. The columns are 6 feet high and just under 4 feet wide. The signage graphic affixed to each column is approximately 3.5 square feet.

Staff feels the signs are appropriately located and well designed to showcase the music branding of apartment complex.

Architecture and Site Standards
The detailed development plan appears to satisfy the building material requirements outlined in the Project Zoning and Design Standards. The residential buildings are mixture of stone, cement panels, and lap and batten siding. The buildings facing Executive Boulevard including the clubhouse have extensive stone and masonry elements.

Additionally, the applicant is proposing a significant amenity package for residents including pool, outdoor kitchen and gathering areas.

Landscaping
The landscaping plan is substantially compliant to the standards outlined in the Project Zoning and Design Standards. This includes street tree, perimeter and interior landscaping, and open space requirements. Sheets L1 and L2 illustrate the proposed landscaping plan.

Lighting
The lighting plan indicates pedestrian scale decorative poles and fixtures will be used the parking areas and travel lanes. The decorative fixtures are mounted on 12-foot poles. The lighting standards limit light trespass to no more the 0.5 foot-candle. However, the photometric plan indicates areas of illumination on the north property line which exceeds this standard. As a condition of approval, the applicant shall shield the perimeter fixtures adjacent to the north property line.

Street and Transportation Standards
The detailed development plan complies with the street and transportation standards outlined in the Project Zoning and Design Standards.

The only significant change is the multi-use path along Executive Boulevard. The basic development plan indicated a 10-foot path. After discussions between the applicant and staff, the path has been reduced to eight (8) feet. This was done to better accommodate decorative street lighting that is being planned for Executive Boulevard. The width of the path matches the width of the path in front of the Rose.

2. **The northern property buffering requirements shall be determined during the Detailed Development Plan review**.

   How the project is buffered from the northern neighborhood was a significant discussion topic and particular concern to the adjacent neighbors. Staff encouraged the development team to survey the treeline to determine which

mature trees are healthy and should remain, and to cluster landscaping between the garages to further reduce visual and noise impacts. Additionally, specific grading requirements and their impacts to the treeline was unknown at the point of basic development plan approval.

Surprisingly, only eight trees within the 25-foot setback must be removed. They are clustered in the areas where two retaining walls must be constructed to achieve the grading required for the parking areas and garages. No trees along the property line are indicated to be removed. Sheet C201 and C202 illustrate the planned removals. Sheet C501 and C502 illustrate the grading limits and location of the retaining walls.

To mitigate the loss of the trees and increase buffering, the applicant is proposing substantial landscaping along the northern property line. Sheet L2 and L2.1 There is a dense mixture of evergreen and deciduous trees planned. The evergreens will be 6 feet at planting, and the various deciduous trees will have a 3-inch diameter. These are substantially larger than typically planted.

Staff feels the northern property line is adequately buffered between the existing trees remaining and the substantial amount of new plantings.

Staff Analysis

The DDP application substantially conforms with the Basic Development Plan ordinance approved by the City Council. Additionally, the DDP generally conforms to all relevant zoning regulations, including landscaping, lighting, parking, architectural standards and signs.

Additional Comments:

Fire: See Attached.

City Engineer: No comments received.

Discussion on parking compared to Parkview, fire issues, 9 ft. parking spaces, another lane on south side of Executive, 8 ft sidewalks, font for sign, what name means, tree survey, retaining walls, 1 phase.
Ryan Young, Jamie Oberschlake,
Pat Dyer, resident, asked about retaining wall, between buildings and garages, dumpsters, maintenance, how long building will take.
Annamarie Norgrove, resident, asked about tree lines and when construction will start.
Melissa Cleary, resident, said the name was really cool and it's a great idea.

Action

Ms. Vargo moved to approve the request by the applicant METROPOLITAN HOLDINGS LTD, for approval of a Detailed Development Plan for a proposed new 312 unit apartment project. Property is located across the street from the Rose Music Center (DDP 23-19) in accordance with the recommendation of Staff's Memorandum dated July 6, 2023, and the Planning Commission Decision Record attached thereto.

Seconded by Mr. Jeffries. Roll call showed: YEAS: Mr. Jeffries, Ms. Vargo, Mr. Cassity, Ms. Thomas, and Mr. Walton. NAYS: None. Motion to approve carried 5 -0.

4. BASIC DEVELOPMENT PLAN - The applicant, BP-OTP, LLC, is requesting approval of a Rezoning from O1 to PC, and a Basic Development Plan for a gas station convenience mart with fueling pumps. Property is located at 4949 Chambersburg Road (BDP 23-17).

Mr. Sorrell stated that the applicant seeks to construct a new 5,915 SF Wawa convenience store with eight fueling pumps at the corner of Old Troy Pike and Chambersburg Road. Wawa is entering the Dayton area market, and this will be its first Huber Heights store.

The proposed store will sit on 5.41 acres, of which approximately three (3) acres are zoned Planned Commercial and approximately 2.4 acres are zoned O-1. Convenience stores and fueling stations are permitted in the Planned Commercial District but not the O-1. Thus, a replat and rezoning are included in the Basic Development Plan application.

Nearby commercial and retail uses at this intersection include Walgreens on the southwest corner; KeyBank on the northeast corner; and Speedway at the southeast corner.

Site Characteristics
Approximately half the site is currently developed as a single-family house in a densely wooded and landscaped lot. The other half is wooded, undeveloped land. There is a steep grade change with the plateau of the site approximately 30 feet above the Chambersburg / OTP intersection. The grade change between the road and the site becomes less dramatic as one travels east on Chambersburg and north on Old Troy Pike.

While the proposed store is located in the general clearing of the lot, grading will be required to develop the building pad, parking area, fueling bays and access drives. However, it does appear that grading will end approximately 80 feet from the east property line and have no impact on the home north of the site.

The site has access to all necessary utilities. Additionally, the applicant will dedicate the required right-of-way for the planned Chambersburg widening and multi-use path.

Applicable Zoning Regulations
The applicable zoning regulations are Chapter 1171 – General Provisions, Chapter 1176 – Planned Commercial, Chapter 1181 – General Provisions, Chapter 1182 – Landscaping, and Chapter 1185 – Parking and Loading.

Chapter 1171.05 - Contents of basic development plan, states:
(a) The basic development plan shall consist of at least the following information together with such other data and materials as may be required by the City:

(1) Site plan showing the actual shape and dimensions of the lot to be built upon or to be changed in its use together with the location of the existing and proposed structures with approximate square footages, number of stories including heights of structures;

(2) Typical elevation views of the front and side of each type of building;

(3) Planning location and dimensions of all proposed drives, service access road, sidewalks and curb openings;

(4) Parking lot areas (show dimensions of a typical parking space), unloading areas, fire lanes and handicapped parking;

(5) Landscaping plan, walls and fences;

(6) Storm water detention and surface drainage;

(7) Exterior lighting plan;

(8) Vehicular circulation pattern;

(9) Location and square footage of signs;

(10) Topographic survey; and

(11) Listing of proposed uses taken from the list of permitted and special uses of the PUD zoning district to which rezoning is being sought.

(b) The Planning Commission shall schedule both the proposed rezoning and the issue of approval of the basic development plan for a combined public hearing, following which it shall make its recommendation indicating approval, approval with modification or disapproval.

Chapter 1171.06 - General standards for approval, states:
The Planning Commission shall review the application, prepared development plan and the facts presented at the hearing. The applicant shall have the burden of proof. No approval shall be given unless the Commission shall find by a preponderance of the evidence that such PUD on the proposed locations:

(a) Is consistent with official thoroughfare plan, comprehensive development plan and other applicable plans and policies;

(b) Could be substantially completed within the period of time specified in the schedule of development submitted by the developer;

(c) Is accessible from public roads that are adequate to carry the traffic that shall be imposed upon them by the proposed development. Further, the streets and driveways on the site of the proposed development shall be adequate to serve the residents or occupants of the proposed development;

(d) Shall not impose an undue burden on public services such as utilities, fire and police protection, and schools;

(e) Contains such proposed covenants, easements and other provisions relating to the proposed development standards as may reasonably be required for the public health, safety and welfare;

(f) Shall be landscaped or otherwise improved and the location and arrangement of structures, parking areas, walks, lighting and appurtenant facilities shall be compatible

with the existing intended uses, and any part of a PUD not used for structures, parking and loading areas, or accessways;

(g) Shall preserve natural features such as water courses, trees and rock outcrops, to the degree possible, so that they can enhance the overall design of the PUD;

(h) Is designed to take advantage of the existing land contours in order to provide satisfactory road gradients and suitable building lots and to facilitate the provision of proposed services;

(i) Shall place underground all electric and telephone facilities, street light wiring and other wiring conduits and similar facilities in any development which is primarily designed for or occupied by dwellings, unless waived by the Commission because of technical reasons;

(j) Shall not create excessive additional requirements at public cost of public facilities and services and shall not be detrimental to the economic welfare of the community;

(k) Shall not involve uses, activities, processes, materials, equipment and conditions of operation that shall be detrimental to any persons, property or the general welfare by reason of excessive production of traffic, noise, smoke, fumes, glare or odors; and

(l) Rezoning of the land to the PUD District and approval of the development plan shall not adversely affect the public peace, health, morals, safety or welfare.

Staff Analysis

The staff analysis addresses the rezoning request and elements of the Basic Development Plan and standards for approval.

Rezoning Analysis:

The applicant requests the rezoning of approximately 2.44 acres from O-1 General Office to Planned Commercial (PC).

Conformance with Comprehensive Plan

The City's comprehensive plan indicates the site is within the Estates pattern area adjacent to the Southtown pattern area. The Estates development pattern area recognizes that is area is where large-scale development is unlikely to occur and where large-lot residential development is appropriate. This is particularly true on the west side of the pattern area where environmental constraints, such as flooding, limit the development potential.

However, that is not to say the area is determined to be exclusively residential. One of the key elements within the Estates development pattern area is to "allow for incremental, contextually relevant non-residential uses and amenities." This site is on the east edge of the pattern district, not subject to flooding and at the intersection of two major roadways. Additionally, all necessary utilities are available.

Given the location of this site and its context within the Estate pattern district, staff feels the rezoning from O-1 to PC is consistent with the comprehensive plan.

Basic Development Plan Analysis:
The applicant proposes constructing a 5,915 SF convenience store and four-island fueling center. The applicant has submitted all necessary plans and studies for the Basic Development Plan review.

Conformance With Planned Commercial District Requirements:

Uses: Retail uses and filling stations are principally permitted in the district.

Development Standards:

- The site plan meets all parking and building setback and yard requirements.
- Nineteen street trees are required. The preliminary landscaping plan shows 19 street trees. However, due to grading issues and Chambersburg Road's planned widening, most of them are not near the sidewalk. During the Detailed Development plan review, staff will work with the applicant to place the required trees appropriately.
- The lighting plan submitted with the application meets all requirements. The proposed fixture height is 20 feet, and the fixture types meet the code. The photometric analysis indicates no light trespasses across the property lines.
- The building design substantially meets the exterior material recommendation. Not including glazing, the building's entire exterior is 68% masonry. The front façade is 78% masonry and glazing. Approximately 28% of the exterior is a wood composite accent siding.
- All utilities are below ground.

Parking and Loading:

- The applicant proposes 53 parking spaces, more than the code requires. Parking stall dimensions are 10' x 20', as required.

Landscaping:

- The plans appear to meet the landscaping requirements but will be verified when the detailed development plan is submitted.

Signs:

- A sign package was not submitted with the application and will be reviewed when the detailed development plan is submitted. The elevations indicate three wall signs, and the site plan indicates two monument signs.

Conformance with General Standards of Approval:
Below is the staff analysis of conformance with the general standards of approval.

(a) Is consistent with official thoroughfare plan, comprehensive development plan and other applicable plans and policies;

It is the staff's opinion that the proposal is consistent with the comprehensive plan and thoroughfare plan. The site is located at the intersection of arterial and collector streets.

(b) Could be substantially completed within the period of time specified in the schedule of development submitted by the developer;

While no development schedule has been submitted, the applicant has stated to staff that they will initiate construction shortly after all plans are approved by the City and County. There are no concerns on the part of staff that the applicant would have difficulty financing and constructing the project in a reasonable time.

(c) Is accessible from public roads that are adequate to carry the traffic that shall be imposed upon them by the proposed development. Further, the streets and driveways on the site of the proposed development shall be adequate to serve the residents or occupants of the proposed development;

It is important to note that the traffic counts were taken when school was in session, and they represent an accurate assessment of the existing peak traffic volume. The traffic study estimates there will be 541 AM and 467 PM weekday peak hour trips.

This store's net new peak hour trips are estimated at 129 AM and 1179 PM. It's important to note that the study estimates that 76% of those trips are pass-by, meaning those vehicles are on the road regardless of whether the Wawa development is constructed.

The traffic study indicates that no drop-down lanes are necessary. The applicant is required to dedicate additional ROW along Chambersburg Road to facilitate the construction of a future roadway widening.

(d) Shall not impose an undue burden on public services such as utilities, fire and police protection, and schools;

Staff does not anticipate any undue burden on public services. The area has adequate utility and street capacity. We are unaware of any policing concerns, and the development will comply will all building and fire code requirements.

(e) Contains such proposed covenants, easements and other provisions relating to the proposed development standards as may reasonably be required for the public health, safety and welfare;

Any conditions imposed by the Planning Commission or City Council will be memorialized in the PUD legislation and remain in effect unless modified by the Planning Commission or City Council.

(f) Shall be landscaped or otherwise improved and the location and arrangement of structures, parking areas, walks, lighting and appurtenant facilities shall be compatible with the existing intended uses, and any part of a PUD not used for structures, parking and loading areas, or accessways;

The staff believes the site plan is generally well arranged, and internal circulation is efficient and compatible with the intended use. Pedestrian connections between the streets and the store are provided. The landscaping requirements will be reviewed with the Detailed Development application.

(g) Shall preserve natural features such as water courses, trees and rock outcrops, to the degree possible, so that they can enhance the overall design of the PUD;

The site will retain a significant amount of wooded area to the west and north. Additionally, the existing decorative retaining wall will remain.

(h) Is designed to take advantage of the existing land contours in order to provide satisfactory road gradients and suitable building lots and to facilitate the provision of proposed services;

As discussed, the site has significant topographic features. The grading plan illustrates significant grading on the site's west, south and northeast edges. The grading should not impact the properties west or north of the site since there is an adequate buffer between the property lines and the extent of the grading activities. The applicant is grading to a 3:1 slope and providing vegetative ground cover, which will limit erosion.

(i) Shall place underground all electric and telephone facilities, street light wiring and other wiring conduits and similar facilities in any development which is primarily designed for or occupied by dwellings, unless waived by the Commission because of technical reasons;

All utilities will be placed underground.

(j) Shall not create excessive additional requirements at public cost of public facilities and services and shall not be detrimental to the economic welfare of the community;

Staff does not anticipate any additional public services required to support this development.

(k) Shall not involve uses, activities, processes, materials, equipment and conditions of operation that shall be detrimental to any persons, property or the general welfare by reason of excessive production of traffic, noise, smoke, fumes, glare or odors; and

All proposed uses are consistent with the Planned Commercial district zoning being requested as part of this application. The traffic study does not indicate that this development will generate excessive traffic.

(l) Rezoning of the land to the PUD District and approval of the development plan shall not adversely affect the public peace, health, morals, safety or welfare.

The staff believes the rezoning is consistent with the comprehensive plan and will not adversely affect surrounding properties.

Additional Comments:

Fire: See attached.

City Engineer: The engineer has reviewed the site plan and requested additional right of way along Old Troy Pike and Chambersburg Road. The applicant has indicated that they will revise their plans accordingly.

Recommendation

Staff supports the partial rezoning from General Office (O-1) to Planned Commercial. It is the staff's opinion that the requirements of Section 1171.06 can be met, and recommends approval of the rezoning and Basic Development Plan with the following conditions:

- The applicant shall assess the health of the existing trees along the site's perimeter that will be incorporated into the landscaping plan. Healthy trees shall be identified and incorporated into the landscaping plan as appropriate, subject to approval as part of the Detailed Development Plan. The applicant shall also develop a plan to protect key trees during construction, subject to staff approval.
- The applicant shall work with staff to determine the final street tree placement during the Detailed Development Plan phase.
- Signs shall conform with Chapter 1189, unless otherwise approved in the Detailed Development Plan by the Planning Commission.
- Permitted uses shall be those listed as permitted uses in Section 1176.01, except the following are prohibited:
    - Vehicle sales, rental or service
    - Sweepstakes Cafes
    - Short-term lenders (pay-day lenders, loans against auto titles, etc.)
    - Dry cleaners
    - Outdoor sales and storage, unless approved by the Planning Commission
- The applicant shall submit a revised Basic Development Plan indicating the corrected ROW dedication along Old Troy Pike and Chambersburg Road, as the City engineer requires.

Discussion on sidewalk width, undeveloped half of site, left turn onto Troy, traffic coming south, Chambersburg design timeline, 3-1 slope, full shielding on West side, traffic lane on Troy Pike, retaining wall, 19 ft. drop, bike racks, lower the crest on Chambersburg.

Patrick O'Leary, Eric Williams, Patrick Warnemont, Adam Malonjao, Jason Waite, Ryan Vickers.

Action

Ms. Thomas moved to approve the request by the applicant BP-OPT, LLC, for approval of a Rezoning from O1 to PC, and a Basic Development Plan for a gas station convenience mart with fueling pumps (BDP 23-17) in accordance with the recommendation of Staff's Memorandum dated July 5, 2023, and the Planning Commission Decision Record attached thereto.

Seconded by Ms. Vargo. Roll call showed: YEAS: Mr. Jeffries, Ms. Vargo, Mr. Cassity, Ms. Thomas, and Mr. Walton. NAYS: None. Motion to approve carried 5 -0.

VIII. Additional Business

None.

IX. Approval of the Minutes

Without objection, the minutes of the June 13, 2023, Planning Commission meeting are approved.

X. Reports and Calendar Review

Mr. Sorrell stated Flying Ace, Huber Health Center, and Technology and Artz Road.

XI. Upcoming Meetings

August 15, 2023
September 12, 2023

XII. Adjournment

There being no further business to come before the Commission, the meeting was adjourned at approximately 8:40 p.m.

_____ _____

Terry Walton, Chair **Date**

_____ _____

Geri Hoskins, Administrative Secretary **Date**

CITY OF HUBER HEIGHTS
STATE OF OHIO

ORDINANCE NO. 2023-O-

AMENDING CERTAIN SECTIONS OF PART ELEVEN, PLANNING AND ZONING CODE, OF THE CITY CODE OF HUBER HEIGHTS.

WHEREAS, the citizens of Huber Heights require City codified ordinances that are current, up to date, and reflect the current practices and processes of the City; and

WHEREAS, the Huber Heights Planning Commission has recommended updating the building material requirements for residential buildings; and

WHEREAS, the City Council has determined that revisions in Chapter 1181 are necessary to enhance and protect the general welfare of the City.

NOW, THEREFORE, BE IT ORDAINED by the City Council of Huber Heights, Ohio that:

Section 1. Part Eleven, Planning and Zoning, Chapter 1181 – General Provisions, Section 1181.20 – Building Materials For Dwellings is hereby amended to read as follows:

(a) *One-Story Dwellings.* 25% of the front façade of one-story dwellings shall be constructed of full depth brick, cultured brick, stone, or cultured stone. Other exterior wall areas may be constructed of full depth brick, cultured brick, stone, cultured stone, EFIS, poured concrete, split-faced concrete block, stucco, masonry or vinyl siding. All vinyl siding shall have a thickness of not less than 0.44mm or be insulated.

(b) *Dwellings Over One Story.* The first-floor front façade shall be constructed of 25% of full depth brick, cultured brick, stone, or cultured stone. Other exterior wall areas may be constructed of full depth brick, cultured brick, stone, cultured stone, EFIS, poured concrete, split-faced concrete block, stucco, masonry or vinyl siding. All vinyl siding shall have a thickness of not less than 0.44mm or be insulated.

(c) *Dwellings in Planned Unit Developments.* Exterior building wall material requirements for all residential and mixed-use residential buildings shall be established through the Basic Development Plan or Detailed Development Plan approval. At least 10% of the aggregate multi-family or mixed-use building wall surface, within the development, should be full depth brick, cultured brick, stone, or cultured stone. Single-family and two-family development front façades shall be constructed of not less than 25% full depth brick, cultured brick, stone, or cultured stone. When establishing the requirements, the Planning Commission shall consider the types, location, and layout of the buildings to:

(1) Encourage a mix of building facades and material usage and discourage monotonous building repetition.

(2) Encourage higher percentages of full depth brick, cultured brick, stone, cultured stone, or other approved masonry product along the frontage of major public streets and thoroughfares.

(d) *Exceptions.* The requirement for certain exterior walls of dwellings to be constructed of brick or other approved masonry type of material shall not apply to:

(1) Exterior wall areas of the dwelling where federal, state and/or local building codes prohibit the use of brick or other masonry materials such as gas fireplace inserts, cantilevers, gables, overhangs, soffits, downspouts and gutters, kitchen and other bays and other type of protrusion for which it is not reasonably practical to use the material stated above.

(2) Room additions or remodeling to or of dwellings that do not comply with subsections (a) and (b) above when such dwellings were constructed prior to

enactment of this Ordinance. Material that is used for additions or remodeling must be similar to the existing structure and maintain the integral look of the dwelling.

(d) *Definitions.* For purposes of this section, the following terms shall have the following definitions:

(1) "Dwelling" means any building or portion thereof occupied or intended to be occupied exclusively for residential purposes, but not including a tent, cabin, trailer or trailer coach or other temporary or transient structure or facility.

(2) "First floor" means the highest point at the finish grade of the proposed ground surface.

(3) "Front Façade" means the side of the building facing the lot front as defined by Section 1123.69 (Lot, Front).

Section 2. It is hereby found and determined that all formal actions of this Council concerning and relating to the passage of this Ordinance were adopted in an open meeting of this Council and that all deliberations of this Council and of any of its Committees that resulted in such formal action were in meetings open to the public and in compliance with all legal requirements including Section 121.22 of the Ohio Revised Code.

Section 3. This Ordinance shall go into effect upon its passage as provided by law and the Charter of the City of Huber Heights.

Passed by Council on the _____ day of _____ , 2023;
_____ Yeas; _____ Nays.

Effective Date:

AUTHENTICATION:

_____	_____
Clerk of Council	Mayor
_____	_____
Date	Date

AI-9417 **Topics of Discussion** **J.**

Council Work Session

Meeting Date: 08/22/2023

Arts and Beautification Commission Appointment - S. Hyre

Submitted By: Anthony Rodgers

Department: City Council

Council Committee Review?: Council Work Session

Date(s) of Committee Review: 08/22/2023

Audio-Visual Needs: None **Emergency Legislation?:** No

Motion/Ordinance/ Resolution No.:

Agenda Item Description or Legislation Title

Board And Commission Appointments

* Arts and Beautification Commission - Appointment

Purpose and Background

The City's interview panel recommends the appointment of Stella Hyre to the Arts and Beautification Commission for a term ending June 30, 2025. A background check on Ms. Hyre was processed through Human Resources.

Fiscal Impact

Source of Funds:	N/A
Cost:	N/A
Recurring Cost? (Yes/No):	N/A
Funds Available in Current Budget? (Yes/No):	N/A
Financial Implications:	

Attachments

Application - S. Hyre

HUBER HEIGHTS
Come Grow With Us!

Application For City Boards and Commissions

RECEIVED ON
JUL 26 2023
CLERK OF COUNCIL

6131 Taylorsville Road
Huber Heights, Ohio 45424
Phone: (937) 233-1423
Fax: (937) 233-1272
www.hhoh.org
An Equal Opportunity Employer

Qualified applicants are considered for all positions without regard to race, color, religion, sex, national origin, marital or veteran status, or disability.

PLEASE COMPLETE ALL SECTIONS AND EACH QUESTION COMPLETELY AND ACCURATELY

Board or Commission Applied For: Arts and Beautification

Date Applied: 7-25-23

Last Name	First Name	Middle Name
Hyre	Stela	Star

Address	City	State	Zip Code
7515 Belle Plain Dr.	Hubert Hts.	OH	45424

Home Phone Number	Daytime Phone Number	E-mail Address
937-546-4383		Stellajoshua10@gmail

EDUCATION

	SCHOOL	COURSE OF STUDY OR DEGREE EARNED
HIGH SCHOOL	Northridge HS	G.E.D
COLLEGE	University of Phoenix	Business
GRADUATE SCHOOL		
OTHER (Specify)		

COMMUNITY INVOLVEMENT

Please list all civic, community, or non-profit organizations to which you have belonged or currently do belong, and your dates of service.

Organization	Dates of Service
First Christian Church HH	2013 - Now
Mission Committee	December 2022 - Now

EMPLOYMENT HISTORY

Name of Employer	Position(s) Held	Dates of Employment
First Steps Preschool	PtrA	April 2022-Now

REFERENCES

Shannon Teague — Address — 937-361-1911
Name — Telephone Number

John Wagner — Address — 937-673-5872
Name — Telephone Number

Sheri Ellis — Address — 937-657-6454
Name — Telephone Number

STATEMENT OF INTEREST

Please tell us why you are interested in serving on this board or commission

I enjoy serving in my community. I also enjoy making things pretty, fun, and exciting. I would love to join the group and donate my time to planning and running events. I have 7 kids and they usually enjoy serving with me. I look forward to the opportunity.

REQUIREMENTS AND APPLICANT STATEMENT

Are you at least 18 years of age? ☒ **Yes** ☐ **No**

Do you currently reside in the City of Huber Heights? ☒ **Yes** ☐ **No**

Have you resided in the City of Huber Heights for at least one year prior to making this application? ☒ **Yes** ☐ **No**

Are you a registered voter? ☒ **Yes** ☐ **No**

Are you willing to sign a release to allow the City of Huber Heights to perform a background screening and criminal records check? ☒ **Yes** ☐ **No**

I certify that all of the information furnished in this application and its addenda are true and complete to the best of my knowledge. I understand that the City of Huber Heights may investigate the information I have furnished and I realize that any omissions, misrepresentation or false information in this application and/or its addenda may lead to revocation of any volunteer appointment.

I hereby acknowledge that I, voluntarily and of my own free will, have applied for a volunteer position with the City of Huber Heights with the understanding that the City may use a variety of screening procedures to evaluate my qualifications and suitability for appointment. I have been advised that these screening procedures might include, but are not limited to, interviews, criminal record checks, driving records checks and reference checks. I also acknowledge that any such screening procedures, as reasonably required by the City of Huber Heights, are prerequisites to my appointment to a volunteer position with the City of Huber Heights.

In addition, I also hereby understand that the City of Huber Heights cannot guarantee the confidentiality of the results of, or information obtained through the aforementioned screening procedures. Decisions of the Ohio Supreme Court regarding the Ohio Public Records Act indicate that, with certain enumerated exceptions, records maintained by a governmental entity are a matter of public record and, should a proper request be made by a member of the public for such records, the governmental entity would be required to make such records available to that member of the public within a reasonable time. Additionally, all information furnished in this application is subject to disclosure under the Ohio Public Records Act.

Therefore, in consideration of my application being reviewed by the City of Huber Heights, under no legal disability, and on behalf of my heirs and assigns, hereby release and agree to hold harmless the City of Huber Heights and any of its agents, employees, or related officials from any and all liability, whatever the type and nature resulting from the administration of any such screening procedures and/or release of the results therefrom.

Stella Hyre — 7-25-23

Signature **Date**

AI-9439 **Topics of Discussion** **K.**

Council Work Session

Meeting Date: 08/22/2023

City Manager Search Process Update

Submitted By: Anthony Rodgers

Department: City Council

Council Committee Review?: Council Work Session

Date(s) of Committee Review: 08/08/2023 and 08/22/2023

Audio-Visual Needs: None

Emergency Legislation?: No

Motion/Ordinance/ Resolution No.:

Agenda Item Description or Legislation Title

City Manager Search Process Update

Purpose and Background

This agenda item was requested by Councilmembers Ed Lyons, Glenn Otto, Anita Kitchen, and Richard Shaw for an update on the City Manager search process.

Fiscal Impact

Source of Funds:	N/A
Cost:	N/A
Recurring Cost? (Yes/No):	N/A
Funds Available in Current Budget? (Yes/No):	N/A
Financial Implications:	

Attachments

No file(s) attached.