NOTICE TO THE PUBLIC
WILLIAMSON COUNTY COMMISSIONER'S COURT
JUNE 26TH, 2018
9:30 A.M.

The Commissioner's Court of Williamson County, Texas will meet in regular session in the Commissioner's Courtroom, 710 Main Street, in Georgetown, Texas to consider the following items:

1. Review and approval of minutes.

2. Consider noting in minutes any off right-of-way work on any County road done by Road & Bridge Division.

3. Hear County Auditor concerning invoices, bills, Quick Check Report, wire transfers and electronic payments submitted for payment and take appropriate action including, but not limited to approval for payment provided said items are found by the County Auditor to be legal obligations of the county.

4. Citizen comments. Except when public hearings are scheduled for later in the meeting, this will be the only opportunity for citizen input. The Court invites comments on any matter affecting the county, whether on the Agenda or not. Speakers should limit their comments to three minutes. Note that the members of the Court may not comment at the meeting about matters that are not on the agenda.

CONSENT AGENDA
The Consent Agenda includes non-controversial and routine items that the Court may act on with one single vote. The Judge or a Commissioner may pull any item from the consent agenda in order that the court discuss and act upon it individually as part of the Regular Agenda.
(Items 5 – 19)

5. Discuss, consider and take appropriate action on a line item transfer for Emergency Medical Services.

Fiscal Impact

From/To	Acct No.	Description	Amount
From	0100-0540-003001	Small Tools and Equip >$5000	$645.00
To	0100-0540-003006	Office Equipment >$5000	$645.00

6. Discuss, consider and take appropriate action on a line item transfer for the County Sheriff.

Fiscal Impact

From/To	Acct No.	Description	Amount
From	0100.0560.004100	Professional Services	$7,500.00
To	0100.0560.004231	Travel	$7,500.00

7. Discuss, consider and take appropriate action on a line item transfer for the Budget Office.

Fiscal Impact

From/To	Acct No.	Description	Amount
From	0100-0491-004510	Budget Office/Facility Repairs	$977.83
To	0100-0491-003005	Budget Office/Office Furniture	$606.29
To	0100-0491-003010	Budget Office/Computer Equip	$371.54

8. Discuss, Consider, and take appropriate action concerning a Line Item Transfer for Fleet Services.

Fiscal Impact

From/To	Acct No.	Description	Amount
From	0882.0882.003301	Gasoline	$50,000.00
To	0882.0882.003523	Parts	$50,000.00
From	0882.0882.003301	Gasoline	$25,000.00
To	0882.0882.003303	Oil,Grease	$25,000.00

9. Discuss, consider and take appropriate action on Line Item Transfer for Purchasing.

Fiscal Impact

From/To	Acct No.	Description	Amount
From	0100-0494-004310	Purchasing/Advert & Legal Not	520.00
To	0100-0494-003011	Purchasing/Computer Software	520.00

10. Discuss, consider, and take appropriate action on acknowledging the asset yearly report as conducted by Records Consultants, Inc. to fulfill the requirement of producing a yearly asset report for the county, pursuant to Tx. Local Gov't Code 262.011(i).

11. Discuss, consider and take appropriate action on authorizing the disposal of various county assets through auction including (1) Apple iPad and (15) Computers, pursuant to Tx. Local Gov't Code 263.152.

12. Discuss, consider and take appropriate action on acknowledging the Purchasing Department monthly report of asset dispositions through auction for the period of 5/24/2018 through 6/20/2018.

13. Discuss, consider and take appropriate action on acknowledging the Purchasing Department monthly report of asset dispositions through Inter-departmental Transfer for the period of 5/24/2018 through 6/20/2018.

14. Discuss, consider and take appropriate action on acknowledging the Purchasing Department monthly report of asset dispositions through Destruction for the period of 5/24/2018 through 6/20/18.

15. Discuss, consider and take any necessary action to approve order for interment by cremation of deceased Williamson County resident (Mary A. Delony) where there has been no inquest by the Justice of the Peace and the county has duty to inter, pursuant to Tex. Health & Safety Code § 711.002(e), and authorize Beck Funeral Home to move forward with interment.

16. Discuss, consider and take appropriate action approving the retirement of K-9 Rody and selling him to handler, Deputy Josiah Bennett, for the sum of $1.00.

17. Discuss and take appropriate action on accepting a donation to Williamson County Justice Court Precinct 2 Mentor Program from Hill Country Bible Church Austin in the amount of $1,000.00.

18. Discuss, consider, and take appropriate action on approval of the preliminary plat for the PEC Liberty Hill Substation subdivision - Pct 2.

19. Discuss, consider, and take appropriate action on approval of the final plat for the Boodiddle subdivision - Pct 2.

REGULAR AGENDA

20. Discuss, consider, and take appropriate action on a resolution recognizing The Locker for 10 years of charitable work.

21. Discuss, consider and take appropriate action on a proclamation recognizing Otis Coufal for his 28 years of service to Williamson County.

22. Hear presentation on the draft 2018 Comprehensive Parks Master Plan and discuss, consider, take appropriate action on the draft 2018 Comprehensive Parks Master Plan.

23. Hold a Public Hearing at 10:00 AM and hear public comment on proposed updates to the Williamson County Comprehensive Parks Master Plan.

24. Discuss, consider, and take appropriate action on appointing new members to the Williamson County Historical Commission.

25. Discuss, consider and take appropriate action on the Department of Infrastructure projects and issues update.

26. Discuss, consider and take appropriate action on a corrected Agreement to Contribute Right of Way Funds between Williamson County and the State of Texas.

27. Discuss, consider and take appropriate action on Change Order No. 1, to contract number IFB 1802-214, in the amount of $-5,476.00 for the Cul-de-Sac Fog Seal Fall 2017.

28. Discuss, consider and take appropriate action on Change Order No. 1, to contract number IFB 1802-213, in the amount of $-18,925.50 for the Cul-de-Sac Fog Seal FY 18.

29. Discuss, consider and take appropriate action on a real estate contract with North Paloma Lake Development, Inc. for right of way needed on the CR 110 Middle project (Parcel 1M). Funding Source: Road Bonds P261

30. Discuss, consider and take appropriate action on an Interlocal Agreement between the City of Hutto and Williamson County relating the City of Hutto's connection of an unimproved roadway to a portion of County Road 163 to provide access to the Hutto Park at Brushy Creek.

31. Discuss, consider and take appropriate action on issuing a Notice of Termination to U.S. Immigration Customs and Enforcement to terminate the Intergovernmental Services Agreement (IGSA) between Williamson County, Texas and U.S. Immigration Customs and Enforcement relating to the T. Don Hutto Facility to be effective January 31, 2019; along with also issuing a Notice of Termination to CoreCivic, Inc. (formerly known as Corrections Corporation of America) terminating the Agreement Between Williamson County, Texas and CoreCivic, Inc. relating to services being provided by CoreCivic, Inc. pursuant to the IGSA at the T. Don Hutto Facility, with such termination being effective January 31, 2019.

32. Discuss, consider and take appropriate action regarding Memorandum of Understanding (MOU) and Business Associate Agreement (BAA) between Williamson County and Williamson County and Cities Health District.

33. Discuss, consider and take appropriate action on approving a new organizational chart for Emergency Medical Services.

34. Discuss, consider, and take appropriate action regarding policies of the Williamson County Fire Marshal and Special Operations Office and the adoption of a fire code pursuant to Tex. Loc. Gov't Code Ch. 233 & Ch. 352 and Tex. Health & Safety Code Ch. 775.

35. Discussion regarding the Williamson County Fire Marshal and Special Operations Office as a TCOLE organization pursuant to Tex. Loc. Gov't Code Ch. 352.

36. Discuss and take appropriate action on the Community Development Block Grant FY18 Annual Action Plan.

37. Discuss, consider and take appropriate action on Grants Management Request Questionnaire.

38. To discuss, consider, and take appropriate action on the acceptance of grant funded unmanned areal systems (UAS), comprehensive UAS training and UAS program development on behalf of Williamson County and local public safety agencies.

39. Discuss, consider, and take appropriate action on authorizing the Purchasing Agent to advertise and receive sealed bids for Limestone Rock Asphalt under IFB #1806-236.

40. Discuss, consider, and take appropriate action on authorizing the Purchasing Agent to advertise and receive sealed bids for Metal Beam Guard Fence In Place under IFB #1806-237.

41. Discuss, consider, and take appropriate action on authorizing the Purchasing Agent to advertise and receive competitive sealed proposals for River Ranch County Park Phase I Development under RFCSP # 1806-239.

42. Discuss, consider and take appropriate action on authorizing a blanket purchase order for fuel for the Williamson County Sheriff's Office in the amount of $140,000, to Fuelman per TCPN contract R161501 pricing.

43. Discuss, consider, and take appropriate action on awarding IFB # 1804-224 Windberry Path Milling & Overlay, Curb & Gutter and Sidewalk Replacements to the lowest responsive bidder Alpha Paving Industries LLC and authorizing execution of the agreement.

44. Discuss, consider, and take appropriate action on rejecting bids for CR129 Bridge at Brushy Creek under IFB # 1805-227 and authorize the Purchasing Agent to advertise and receive sealed bids for CR129 Bridge at Brushy Creek under IFB # 1806-238.

45. Discuss, consider, and take appropriate action on approving the services contract between MTech and Williamson County for jail boiler pipe insulation installation, not to exceed the amount of $5,980.00, pursuant to the TIPS contract # 18010102 and authorizing execution of the agreement.

46. Discuss, consider and take appropriate action on an order declaring an emergency and a grave necessity due to unforeseeable circumstances and approve budget amendment to acknowledge additional revenues for Justice of the Peace Precinct #2 donation.

Fiscal Impact

From/To	Acct No.	Description	Amount
	0100.0000.367400	Donations	$1,000.00

47. Discuss, consider and take appropriate action on an order declaring an emergency and a grave necessity due to unforeseeable circumstances and approve budget amendment to acknowledge additional expenditures for Justice of the Peace Precinct #2 donation.

Fiscal Impact

From/To	Acct No.	Description	Amount
	0100.0452.003670	Use of Donations	$1,000.00

EXECUTIVE SESSION

"The Commissioners Court for Williamson County reserves the right to adjourn into executive session at any time during the course of this meeting to discuss any of the matters listed above, as authorized by Texas Government Code Sections 551.071 (Consultations with Attorney), 551.072 (Deliberations regarding Real Property), 551.073 (Deliberations regarding Gifts and Donations), 551.074 (Personnel Matters), 551.076 (Deliberations regarding Security Devices) and 551.087 (Deliberations regarding Economic Development Negotiations)."

48. Discussion regarding economic development negotiations pursuant to Texas Government Code, Section 551.087:
a) Business prospect(s) that may locate or expand within Williamson County.
b) Discuss North Woods Road District.
c) Project Amazon
d) Wolf Lakes
e) Project Capstone
f) Project Dalton House
g) Flint Hill Resources-Taylor Fuel Storage Terminal on CR 366

49. Discuss real estate matters (EXECUTIVE SESSION as per VTCA Govt. Code sec. 551.072 Deliberation Regarding Real Estate Property if deliberation in an open meeting would have a detrimental effect on the position of the governmental body in negotiations with third person.)
A. Real Estate Owned by Third Parties
Preliminary discussions relating to proposed or potential purchase or lease of property owned by third parties
a) Discuss the acquisition of real property for right-of-way for N. Mays St. Extension
b) Discuss the acquisition of real property for SW 183 and SH 29 Loop.

c) Discuss the acquisition of real property for CR 176 at RM 2243
d) Discuss the acquisition of real property: CR 101
e) Discuss the acquisition of real property: CR 200
f) Discuss the acquisition of real property for CR 278 at Bagdad Rd.
g) Discuss the acquisition of real property for SH 29 LTP.
h) Discuss the acquisition of real property for County Facilities.
i) Discuss the acquisition of Easement interests for the Brushy Creek Trail Project.
j) Discuss the acquisition of real property and easements from San Gabriel River Ranch Subdivision.
k) Discuss the acquisition of real property for CR 278 @ Bagdad Rd.
l) Discuss the acquisition of real property for Seward Junction SE Loop.
m) Discuss the acquisition of real property for SH 29 @ DB Wood.
n) Discuss the acquisition of real property for Hairy Man Rd.
o) Discuss the acquisition of real property for SW Bypass.
p) Discuss Somerset Road Districts No. 3 & 4 reimbursements for acquisition & construction of Reagan Blvd.
q) Discuss Cedar Hollow low water crossings and Lost River.
r) Discuss the Brushy Creek Trail Easement acquisition from the Steve and Brandy Jones (a.k.a. 620 Cafe)
s) Discuss the acquisition of real property for Corridor H
t) Discuss an Interlocal Agreement with the City of Hutto regarding CR 163.
B. Property or Real Estate owned by Williamson County
Preliminary discussions relating to proposed or potential sale or lease of property owned by the County
a) Discuss County owned real estate containing underground water rights and interests.
b) Discuss wastewater easements in Berry Springs Park
c) Discuss sale of County property on Ronald Reagan Blvd.
d) Discuss possible sale of +/- 10 acres located on Chandler Road near the County Sheriff's Office Training Facility
e) Potential governmental uses for 8th Street downtown parking lot
f) Discuss possible uses of property owned by Williamson County on Main St. between 3rd and 4th Streets. (formerly occupied by WCCHD)
g) Discuss property usage at Longhorn Junction
C. Consider intervention in lawsuit regarding de-listing of Bone Cave harvestman.
D. Discuss the possible placement of agricultural-related monuments at the Williamson County Exposition Center with the participation of third parties.
E. Discuss the San Gabriel River trail easements.

50. Discuss pending or contemplated litigation, settlement matters and other confidential attorney-client legal matters (EXECUTIVE SESSION as per VTCA Govt. Code sec. 551.071 consultation with attorney.), including the following:

a) Litigation or claims or potential litigation or claims against the County or by the County
b) Status Update-Pending Cases or Claims;
c) Employee/personnel related matters
d) Other confidential attorney-client matters, including contracts and certain matters related to county defense issues in which the duty of the attorney to the governmental body within the attorney/client relationship clearly conflicts with Chapter 551 of the Texas Government Code.
e) Civil Action No. 1:15-cv-431; Herman Crisp v. Williamson County, et al; In the USDC-WD-Austin Division
f) Appeal of IRS Proposed Worker Classification Changes and Proposed Tax Adjustments 2011 -2013; and Payment of Disputed Employment Taxes Pending Appeal
g) Discuss proposed acquisition of property for SW 183 and SH 29 Loop
h) Civil Action; American Stewards of Liberty, et al. v. Sally Jewell, et al., In the Western District Court, Western District of Texas, Austin Division
i) Berry Springs Park and Preserve pipeline
j) Case No. 1:17-cv-00290, Rodney A. Hurdsman v. Williamson County Sheriff Deputies Pokluda et al, In The Unites States District Court For The Western District of Texas – Austin Division.
k) Civil Action No. 1:17-cv-153-SS, Royce Belcher v. Williamson County, Texas, In The United States District Court for the Western District of Texas, Austin Division.
l) Williamson County Sheriff’s Office Training Center construction issues.

m) Application to Obtain New Municipal Solid Waste Permit – Proposed Permit No. 2398 (Applicant - Lealco, Inc.)
n) LCRA TSC Leander-Round Rock 138-Kv Transmission Line Project within the Public Right-Of-Way (Row) of New Hope Road, Ronald Reagan Boulevard, and Hero Way
o) Employment law claims of Michelle Williams, Andrenia McGowen and/or Raphaela Johnson.
p) Civil Action No. 1:17-cv-01114-LY, Elizabeth Saucedo v. Jonathon Hodgkiss, In The United States District Court for the Western District of Texas, Austin Division.
q) Civil Action No. 1:17-cv-01113-LY, Tettus Davis v. Jonathon Hodgkiss, In The United States District Court for the Western District of Texas, Austin Division.
r) Amendment to Interlocal Lease Agreement between Williamson County and City of Georgetown relating to Williamson County's property located near Martin Luther King Boulevard and 8th Streets in Georgetown, Texas
s) Civil Action No. 1:18-CV-49, Troy Mansfield v. Williamson County, In The United States District Court for the Western District of Texas, Austin Division.
t) Discuss law in relation to Williamson County compensation policies.
u) Legal matters pertaining to Cambria Cave and Brushy Creek MUD
v) Erik Olmeda vs. Williamson County and Keith LNU, In the County Court at Law No. 4 of Williamson County, Texas
w) Intergovernmental Services Agreement with ICE and Agreement with CoreCivic, Inc. relating to the T. Don Hutto Facility.

51. Deliberate the appointment, employment, evaluation, reassignment, duties, discipline and/or dismissal of Williamson County officers, directors, employees and/or positions, including but not limited to conducting deliberation and discussion pertaining to annual reviews of department heads and appointed officials (Executive Session as per Tex. Gov. Code Section 551.074 – Personnel Matters).

52. Discuss the deployment or specific occasions for implementation of security personnel or devices in relation to the Williamson County Justice Center (Executive Session as per Texas Gov't. Code § 551.076).

REGULAR AGENDA (continued)

53. Discuss and take appropriate action concerning economic development.

54. Discuss and take appropriate action concerning real estate.

55. Discuss and take appropriate action on pending or contemplated litigation, settlement matters and other confidential attorney-client legal matters, including the following:

a) Litigation or claims or potential litigation or claims against the County or by the County
b) Status Update-Pending Cases or Claims;
c) Employee/personnel related matters
d) Other confidential attorney-client matters, including contracts and certain matters related to county defense issues in which the duty of the attorney to the governmental body within the attorney/client relationship clearly conflicts with Chapter 551 of the Texas Government Code.
e) Civil Action No. 1:15-cv-431; Herman Crisp v. Williamson County, et al; In the USDC-WD-Austin Division
f) Discuss, consider and take appropriate action regarding possible appeal of IRS Proposed Worker Classification Changes and Proposed Tax Adjustments 2011 -2013; and approval of payment of disputed employment taxes pending appeal
g) Discuss proposed acquisition of property for SW 183 and SH 29 Loop
h) Civil Action; American Stewards of Liberty, et al. v. Sally Jewell, et al., In the Western District Court, Western District of Texas, Austin Division
i) Berry Springs Park and Preserve pipeline
j) Case No. 1:17-cv-00290, Rodney A. Hurdsman v. Williamson County Sheriff Deputies Pokluda et al, In The Unites States District Court For The Western District of Texas – Austin Division.
k) Civil Action No. 1:17-cv-153-SS, Royce Belcher v. Williamson County, Texas, In The United States

District Court for the Western District of Texas, Austin Division.
l) Williamson County Sheriff's Office Training Center construction issues.
m) Application to Obtain New Municipal Solid Waste Permit – Proposed Permit No. 2398 (Applicant - Lealco, Inc.)
n) LCRA TSC Leander-Round Rock 138-Kv Transmission Line Project within the Public Right-Of-Way (Row) of New Hope Road, Ronald Reagan Boulevard, and Hero Way
o) Employment law claims of Michelle Williams, Andrenia McGowen and/or Raphaela Johnson.
p) Civil Action No. 1:17-cv-01114-LY, Elizabeth Saucedo v. Jonathon Hodgkiss, In The United States District Court for the Western District of Texas, Austin Division.
q) Civil Action No. 1:17-cv-01113-LY, Tettus Davis v. Jonathon Hodgkiss, In The United States District Court for the Western District of Texas, Austin Division.
r) Amendment to Interlocal Lease Agreement between Williamson County and City of Georgetown relating to Williamson County's property located near Martin Luther King Boulevard and 8th Streets in Georgetown, Texas
s) Civil Action No. 1:18-CV-49, Troy Mansfield v. Williamson County, In The United States District Court for the Western District of Texas, Austin Division.
t) Discuss law in relation to Williamson County compensation policies.
u) Legal matters pertaining to Cambria Cave and Brushy Creek MUD
v) Erik Olmeda vs. Williamson County and Keith LNU, In the County Court at Law No. 4 of Williamson County, Texas
w) Intergovernmental Services Agreement with ICE and Agreement with CoreCivic, Inc. relating to the T. Don Hutto Facility.

56. Discuss, consider and take appropriate action regarding the appointment, employment, evaluation, reassignment, duties, discipline and/or dismissal of Williamson County officers, directors or employees, including but not limited to any necessary action pertaining to conducting annual reviews of department heads and appointed officials.

57. Comments from Commissioners.

_____
Dan A. Gattis, County Judge

This notice of meeting was posted in the locked box located on the south side of the Williamson County Courthouse, a place readily accessible to the general public at all times, on the _____ day of _____, 2018 at _____ and remained posted for at least 72 continuous hours preceding the scheduled time of said meeting.

Commissioners Court - Regular Session **5.**

Meeting Date: 06/26/2018

WCEMS LIT For Office Equipment

Submitted For: Michael Knipstein **Submitted By:** Theresia Carter, EMS

Department: EMS

Agenda Category: Consent

Information

Agenda Item

Discuss, consider and take appropriate action on a line item transfer for Emergency Medical Services.

Background

Line item transfer request to pay for replacement refrigerator for EMS station out of Office Equipment line item, but was budgeted under small equipment and tools.

Fiscal Impact

From/To	Acct No.	Description	Amount
From	0100-0540-003001	Small Tools and Equip >$5000	$645.00
To	0100-0540-003006	Office Equipment >$5000	$645.00

Attachments

No file(s) attached.

Form Review

Inbox	Reviewed By	Date
County Judge Exec Asst.	Wendy Coco	06/14/2018 02:13 PM
Budget Office	Ashlie Koenig	06/18/2018 03:41 PM
Form Started By: Theresia Carter		Started On: 06/14/2018 11:58 AM
Final Approval Date: 06/18/2018		

Commissioners Court - Regular Session **6.**

Meeting Date: 06/26/2018

Line Item Transfer for County Sheriff

Submitted For: Robert Chody **Submitted By:** Starla Hall, Sheriff

Department: Sheriff

Agenda Category: Consent

Information

Agenda Item

Discuss, consider and take appropriate action on a line item transfer for the County Sheriff.

Background

Criminal investigations have led to unanticipated travel that exceeded the allocated funds in the line item.

Fiscal Impact

From/To	Acct No.	Description	Amount
From	0100.0560.004100	Professional Services	$7,500.00
To	0100.0560.004231	Travel	$7,500.00

Attachments

No file(s) attached.

Form Review

Inbox	Reviewed By	Date
County Judge Exec Asst.	Wendy Coco	06/19/2018 09:15 AM
Budget Office	Ashlie Koenig	06/19/2018 11:10 AM
Form Started By: Starla Hall		Started On: 06/17/2018 02:49 PM
Final Approval Date: 06/19/2018		

Commissioners Court - Regular Session **7.**

Meeting Date: 06/26/2018

Line Item Transfer

Submitted By: Ashlie Koenig, Budget Office

Department: Budget Office

Agenda Category: Consent

Information

Agenda Item

Discuss, consider and take appropriate action on a line item transfer for the Budget Office.

Background

We are purchasing 3 replacement chairs and a color printer that were/are requested for FY 19. We have some remaining funds due to a remodel of space coming in lower than expected. Items being purchased will be removed or rejected from the FY 19 requests.

Fiscal Impact

From/To	Acct No.	Description	Amount
From	0100-0491-004510	Budget Office/Facility Repairs	$977.83
To	0100-0491-003005	Budget Office/Office Furniture	$606.29
To	0100-0491-003010	Budget Office/Computer Equip	$371.54

Attachments

No file(s) attached.

Form Review

Inbox	Reviewed By	Date
County Judge Exec Asst.	Wendy Coco	06/18/2018 11:57 AM
Budget Office (Originator)	Ashlie Koenig	06/18/2018 03:40 PM
Form Started By: Ashlie Koenig		Started On: 06/18/2018 10:14 AM
Final Approval Date: 06/18/2018		

Commissioners Court - Regular Session **8.**

Meeting Date: 06/26/2018

06-26-2018 LIT

Submitted For: Kevin Teller **Submitted By:** Edward Pospisil, Infrastructure

Department: Infrastructure **Division:** Fleet Services

Agenda Category: Consent

Information

Agenda Item

Discuss, Consider, and take appropriate action concerning a Line Item Transfer for Fleet Services.

Background

Increases in auto and equipment repairs have depleted our parts and oil line items earlier than anticipated for the current fiscal year. These funds are requested for continuity of Fleet operations.

Fiscal Impact

From/To	Acct No.	Description	Amount
From	0882.0882.003301	Gasoline	$50,000.00
To	0882.0882.003523	Parts	$50,000.00
From	0882.0882.003301	Gasoline	$25,000.00
To	0882.0882.003303	Oil,Grease	$25,000.00

Attachments

No file(s) attached.

Form Review

Inbox	Reviewed By	Date
County Judge Exec Asst.	Wendy Coco	06/19/2018 12:47 PM
Budget Office	Ashlie Koenig	06/19/2018 01:09 PM
Form Started By: Edward Pospisil		Started On: 06/19/2018 11:06 AM
Final Approval Date: 06/19/2018		

Commissioners Court - Regular Session **9.**

Meeting Date: 06/26/2018

LIT

Submitted By: Kerstin Hancock, Purchasing

Department: Purchasing

Agenda Category: Consent

Information

Agenda Item

Discuss, consider and take appropriate action on Line Item Transfer for Purchasing.

Background

This transfer is to cover an annual subscription to utilize National Institute of Governmental Purchasing (NIGP) 5-digit codes to properly track commodity spend. The codes are living codes and with this subscription the County will receive annual updates with changes. This was implemented last year after the final budget request for FY2018 was submitted. Fees are based on Annual Procurement Volume of the Agency.

Fiscal Impact

From/To	Acct No.	Description	Amount
From	0100-0494-004310	Purchasing/Advert & Legal Not	520.00
To	0100-0494-003011	Purchasing/Computer Software	520.00

Attachments

No file(s) attached.

Form Review

Inbox	Reviewed By	Date
Purchasing (Originator)	Randy Barker	06/21/2018 10:49 AM
County Judge Exec Asst.	Wendy Coco	06/21/2018 11:02 AM
Budget Office	Ashlie Koenig	06/21/2018 11:33 AM
Form Started By: Kerstin Hancock		Started On: 06/21/2018 10:36 AM
Final Approval Date: 06/21/2018		

Commissioners Court - Regular Session **10.**

Meeting Date: 06/26/2018

Yearly Asset Report

Submitted For: Randy Barker **Submitted By:** Jayme Jasso, Purchasing

Department: Purchasing

Agenda Category: Consent

Information

Agenda Item

Discuss, consider, and take appropriate action on acknowledging the asset yearly report as conducted by Records Consultants, Inc. to fulfill the requirement of producing a yearly asset report for the county, pursuant to Tx. Local Gov't Code 262.011(i).

Background

Texas Local Government Code 262.011(i) requires by July 1 of each year the county purchasing agent to file with the county auditor and each of the members of the board that appoints the county purchasing agent an inventory of all the property on hand and belonging to the county and each subdivision, officer, and employee of the county. Court has previously approved a contract with Records Consultant, Inc. (RCI) to conduct the inventory and provide the results to the purchasing agent. The inventory reports attached are a result of the inventory conducted by RCI in March of this year. The County Auditor's Office is currently reconciling the results of the inventory with their asset database to produce a complete and accurate accounting of all assets.

Fiscal Impact

From/To	Acct No.	Description	Amount

Attachments

Asset report 1

Asset report 2

Form Review

Inbox	Reviewed By	Date
Purchasing (Originator)	Randy Barker	06/20/2018 12:24 PM
County Judge Exec Asst.	Wendy Coco	06/21/2018 08:23 AM
Form Started By: Jayme Jasso		Started On: 06/18/2018 02:35 PM
Final Approval Date: 06/21/2018		

Department	Name	Total Items	Total Cost
210	UNIFIED ROAD SYSTEMS	791	$10,725,049.99
211	COMMISSIONER COURT 1	59	$16,903.42
212	COMMISSIONER COURT 2	31	$16,668.52
213	COMMISSIONER COURT 3	48	$13,305.83
214	COMMISSIONER COURT 4	66	$21,509.65
215	INFRASTRUCTURE DEPT	409	$99,569.57
341	MOBILE OUTREACH TEAM	107	$61,298.62
400	COUNTY JUDGE	255	$93,181.01
402	HUMAN RESOURCES	304	$120,102.94
403	COUNTY CLERK	465	$205,352.33
404	COUNTY CLERK JUDICIAL	292	$155,197.92
405	VETERAN SERVICES	73	$26,108.72
425	COUNTY COURT AT LAW	70	$21,689.37
426	COUNTY COURT AT LAW 1	62	$30,904.85
427	COUNTY COURT AT LAW 2	70	$25,617.25
428	COUNTY COURT AT LAW 3	85	$32,705.78
429	COUNTY COURT AT LAW 4	71	$27,783.79
435	DISTRICT COURTS	45	$24,010.55
436	26TH DISTRICT COURT	87	$31,597.51
437	277TH DISTRICT COURT	122	$39,398.50
438	368TH DISTRICT COURT	98	$41,853.83
439	395TH DISTRICT COURT	62	$23,893.38
440	DISTRICT ATTORNEY	511	$264,928.66
441	425TH DISTRICT COURT	119	$29,089.79
450	DISTRICT CLERK	680	$306,345.95
451	JP PCT 1	346	$140,496.79
452	JP PCT 2	308	$113,586.33
453	JP PCT 3	339	$213,226.89
454	JP PCT 4	347	$160,615.97
475	COUNTY ATTORNEY	815	$417,817.26
476	PERSONAL BOND OFFICE	26	$10,300.53
477	MAGISTRATE OFFICE	55	$18,238.13
492	ELECTIONS	438	$190,151.11
494	PURCHASING	148	$51,773.68
495	COUNTY AUDITOR	2027	$33,014,059.20
497	COUNTY TREASURER	87	$37,834.02
499	TAX ASSESSOR/COLLECTOR	1011	$409,801.18
503	INFORMATION SYSTEMS	1257	$2,520,610.37
507	RCS	15	$14,629,646.60
509	BUILDING MAINTENANCE	505	$237,582.36
510	PARKS	266	$478,394.53
540	EMS	1176	$1,367,647.75
541	EMERGENCY MANAGEMENT	906	$1,180,218.81

Department	Name	Total Items	Total Cost
542	HAZ-MAT	443	$427,693.31
545	REGIONAL ANIMAL SHELTER	410	$176,394.24
551	CONSTABLE PCT 1	421	$92,661.34
552	CONSTABLE PCT 2	159	$87,501.93
553	CONSTABLE PCT 3	301	$78,954.17
554	CONSTABLE PCT 4	244	$107,428.65
560	SHERIFF	2846	$2,697,593.71
562	DPS GEORGETOWN	5	$3,838.03
570	CORRECTIONS (JAIL)	1533	$905,971.81
572	ADULT PROBATION	293	$96,777.00
576	JUVENILE SERVICES	4019	$1,079,385.66
581	911 COMMUNICATIONS	411	$1,124,641.17
583	EMERGENCY SERVICES DEPT	68	$27,526.39
587	WIRELESS COMMUNICATION	452	$1,848,993.71
630	HEALTH DISTRICT	1344	$458,945.19
661	ON-SITE SEWAGE FACILITIES	60	$30,886.14
665	EXTENSION SERVICE	105	$43,551.80
882	FLEET SERVICES	272	$440,929.68
3102	CHAMPION PARK	1	$4,500.00
3103	SW WILCO CO REGIONAL PARK	2	$360.00
3106	EXPO CENTER	1523	$575,924.39
3107	RIVER RANCH	160	$235,426.40
		Total Cost:	$78,191,953.96

Description	Manufacturer	Model	Serial No.	Qty.	Unit Cost	Total Cost	Dept No
AC, PORTABLE, UNIT	COMFORT-AIRE	PD121	6020466	1	$1,120.00	$1,120.00	503
AC, PORTABLE, UNIT	OCEAN AIRE	0AC6012	F3-17558	1	$1,120.00	$1,120.00	509
AC, PORTABLE, UNIT	HONEYWELL	CL30XC	1612007581	1	$1,120.00	$1,120.00	540
AC, PORTABLE, UNIT	MOVINCOOL	CLASSIC 18	RCI 481052	1	$1,120.00	$1,120.00	560
AC, PORTABLE, UNIT	COMMERCIAL COOL	CPR10XC9-L	C09049774	1	$1,120.00	$1,120.00	3107
AC, RECOVERY/RECYCLE/RECHARGE CENTER	SNAP-ON	DUAL 3412	RCI 475789	1	$7,420.00	$7,420.00	882
AC, REFRIGERANT SERVICE CENTER	SNAP-ON	KOOLKARE PLUS	206513	1	$1,495.00	$1,495.00	882
AC, REFRIGERANT, RECOVERY SYSTEM	ROBINAIR	AC1234-6	E6A1719017171	1	$5,574.43	$5,574.43	882
AC, W/ HEAT PUMP, WINDOW UNIT	INVERTER	FTXS36LVJU	E019453	1	$965.00	$965.00	503
AC, W/ HEAT PUMP, WINDOW UNIT	MITSUBISHI	MSY-A24NA	9000247	1	$965.00	$965.00	503
AC, W/ HEAT PUMP, WINDOW UNIT	GREE	NA	NSN	1	$965.00	$965.00	503
AC, WALL MOUNTED	NA	NA	NA	1	$670.00	$670.00	503
AC, WALL MOUNTED	NA	NA	NA	1	$670.00	$670.00	503
AC, WALL MOUNTED	DAIKIN	NA	NA	1	$670.00	$670.00	503
AC, WALL MOUNTED	MITSUBISHI	MR SLIM	RCI 481876	1	$670.00	$670.00	570
AC, WALL MOUNTED	NA	NA	NA	1	$670.00	$670.00	3106
AC, WALL MOUNTED	AMANA	NA	NA	1	$670.00	$670.00	3106
AC, WINDOW UNIT				1	$98.00	$98.00	540
AC, WINDOW UNIT				1	$98.00	$98.00	560
AC, WINDOW UNIT				1	$98.00	$98.00	560
AC, WINDOW UNIT				1	$98.00	$98.00	560
AC, WINDOW UNIT				2	$98.00	$196.00	581
AC, WINDOW UNIT				1	$98.00	$98.00	3107
ACTIVE COMBINER	CONTEMPORARY RESEARCH	QCA9-33	426-5081-195	1	$500.00	$500.00	503
ACTIVE COMBINER	CONTEMPORARY RESEARCH	QCA9-33	426-5081-194	1	$500.00	$500.00	503
ACTIVE COMBINER	CONTEMPORARY RESEARCH	QCA9-33	426-5081-192	1	$500.00	$500.00	503
ACTIVE COMBINER	CONTEMPORARY RESEARCH	QCA9-33	426-5081-196	1	$500.00	$500.00	503
ACTIVE COMBINER	CONTEMPORARY RESEARCH	QCA9-33	426-5081-197	1	$500.00	$500.00	503
AERATOR, TOWED	TORO	687	230000147	1	$4,592.00	$4,592.00	510
AIR COMPRESSOR, GAS	HONDA	NA	GCBGT-1200155	1	$8,305.00	$8,305.00	560
AIR COMPRESSOR, MOBILE, 5 HP	NA	NA	RCI 455306	1	$650.00	$650.00	210
AIR COMPRESSOR, MOBILE, 5 HP	CHAMPION	HGR7-3K	D148611	1	$650.00	$650.00	210
AIR COMPRESSOR, MOBILE, 5 HP	CHAMPION	HGR7-3K	D113912	1	$650.00	$650.00	210
AIR COMPRESSOR, MOBILE, 5 HP	CHAMPION	HGR7-3K	D082767	1	$650.00	$650.00	210
AIR COMPRESSOR, MOBILE, 5 HP	KOHLER	10	RCI 455320	1	$650.00	$650.00	210
AIR COMPRESSOR, MOBILE, 5 HP	CHAMPION	HGR7-3K	D106815	1	$650.00	$650.00	210
AIR COMPRESSOR, MOBILE, 5 HP	CHAMPION	HGR7-3K	D082768	1	$650.00	$650.00	210
AIR COMPRESSOR, MOBILE, 5 HP	CHAMPION	HGR7-3K	RCI 455321	1	$650.00	$650.00	210
AIR COMPRESSOR, MOBILE, 5 HP	HUSKY	VT631503AJ	L8-24/06-00325	1	$650.00	$650.00	210
AIR COMPRESSOR, MOBILE, 5 HP	RIDGID	NA	GJ1325 09249	1	$650.00	$650.00	882
AIR COMPRESSOR, PORTABLE, HIGH-END	INGERSOLL RAND	NA	P20163 T09033	1	$1,040.00	$1,040.00	540
AIR COMPRESSOR, PORTABLE, HIGH-END	TITAN	MSSOURCEMFG	TAC12997	1	$648.00	$648.00	560
AIR COMPRESSOR, PORTABLE, LOW-END				4	$260.00	$1,040.00	509
AIR COMPRESSOR, PORTABLE, LOW-END				1	$260.00	$260.00	509
AIR COMPRESSOR, PORTABLE, LOW-END				3	$260.00	$780.00	542
AIR COMPRESSOR, PORTABLE, LOW-END				1	$260.00	$260.00	560
AIR COMPRESSOR, PORTABLE, LOW-END				1	$260.00	$260.00	560
AIR COMPRESSOR, PORTABLE, LOW-END				1	$260.00	$260.00	560
AIR COMPRESSOR, PORTABLE, LOW-END				2	$260.00	$520.00	3107
AIR COMPRESSOR, PORTABLE, LOW-END				1	$260.00	$260.00	3107
AIR COMPRESSOR, STATIONARY, 10 HP	CHAMPION	HR10D-25	D154286	1	$2,460.00	$2,460.00	210
AIR COMPRESSOR, STATIONARY, 10 HP	CHAMPION	CASRSA41	DMO10529	1	$2,490.00	$2,490.00	510

Description	Manufacturer	Model	Serial No.	Qty.	Unit Cost	Total Cost	Dept No
AIR COMPRESSOR, STATIONARY, 10 HP	HONEYWELL	240B3A502A	106-25-791485-86L	1	$2,490.00	$2,490.00	560
AIR COMPRESSOR, STATIONARY, 10 HP	MIDMARK	ALCSL21D	ASL21D030821274	1	$2,460.00	$2,460.00	570
AIR COMPRESSOR, STATIONARY, 10 HP	CHAMPION	HR10D-25	D154423	1	$2,490.00	$2,490.00	882
AIR COMPRESSOR, STATIONARY, 10 HP	SPEEDAIRE	4ME96	2009561	1	$2,490.00	$2,490.00	3107
AIR COMPRESSOR, STATIONARY, 5 HP	DAYTON	SPEEDAIRE	1400660	1	$1,655.00	$1,655.00	545
AIR COMPRESSOR, STATIONARY, 5 HP	CHAMPION	NA	728623	1	$1,655.00	$1,655.00	560
AIR COMPRESSOR, STATIONARY, 5 HP	SPEEDAIRE	5Z700B	18Z23680-45	1	$1,200.00	$1,200.00	560
ALARM CLOCK, DVR, SURVEILLANCE KIT	NA	NA	2851	1	$1,258.97	$1,258.97	560
AMBULANCE	FORD	2017/F450	1FDUF4GT7HEB30584	1	$228,168.00	$228,168.00	495
AMBULANCE	FORD	2017/F450	1FDUF4GT1HEB30581	1	$228,168.00	$228,168.00	495
AMBULANCE	FORD	2017/F450	1FDUF4GT5HEB30583	1	$228,168.00	$228,168.00	495
AMBULANCE	FORD	2017/F450	1FDUF4GT9HEB30585	1	$228,168.00	$228,168.00	495
AMBULANCE BOX	WHEELED COACH	2015	361183	1	$101,618.00	$101,618.00	495
AMBULANCE BOX	WHEELED COACH	2015	361184	1	$101,618.00	$101,618.00	495
AMBULANCE BOX	WHEELED COACH	2015	361185	1	$117,424.56	$117,424.56	495
AMBULANCE BOX	WHEELED COACH	2015	361186	1	$126,805.50	$126,805.50	495
AMBULANCE BOX	WHEELED COACH	2015	351189	1	$68,215.00	$68,215.00	495
AMBULANCE BOX	WHEELED COACH	2015	351186	1	$74,715.00	$74,715.00	495
AMBULANCE BOX	WHEELED COACH	2015	351185	1	$74,715.00	$74,715.00	495
AMBULANCE BOX	WHEELED COACH	2015	351188	1	$76,715.00	$76,715.00	495
AMBULANCE BOX	WHEELED COACH	2015	351187	1	$76,715.00	$76,715.00	495
AMBULANCE BOX	WHEELED COACH	2015	351013	1	$58,735.00	$58,735.00	495
AMBULANCE BOX	WHEELED COACH	2015	351012	1	$58,735.00	$58,735.00	495
AMBULANCE BOX	WHEELED COACH	2015	351014	1	$74,985.00	$74,985.00	495
AMBULANCE BOX	WHEELED COACH	2014	341130	1	$58,735.00	$58,735.00	495
AMBULANCE BOX	WHEELED COACH	2008	281093	1	$40,000.00	$40,000.00	495
AMBULANCE BOX	WHEELED COACH	2009	291010	1	$44,180.68	$44,180.68	495
AMBULANCE BOX	WHEELED COACH	2009	291012	1	$44,180.68	$44,180.68	495
AMBULANCE BOX	WHEELED COACH	2011	311080	1	$42,695.48	$42,695.48	495
AMBULANCE BOX	WHEELED COACH	2011	NA	1	$42,695.48	$42,695.48	495
AMBULANCE BOX	WHEELED COACH	2012	NA	1	$53,683.67	$53,683.67	495
AMBULANCE BOX	WHEELED COACH	2012	NA	1	$53,683.67	$53,683.67	495
AMBULANCE BOX	WHEELED COACH	2012	NA	1	$53,683.67	$53,683.67	495
AMBULANCE BOX	WHEELED COACH	2013	331038	1	$64,082.67	$64,082.67	495
AMBULANCE BOX	WHEELED COACH	2013	331039	1	$64,082.67	$64,082.67	495
AMBULANCE BOX	WHEELED COACH	2010	8102WC	1	$43,481.82	$43,481.82	495
AMBULANCE BOX	WHEELED COACH	2010	8104WC	1	$43,481.82	$43,481.82	495
AMBULANCE BOX	WHEELED COACH	2013	331196	1	$68,000.00	$68,000.00	495
AMPLIFIER	AUDIAFLEX	BIAMP	2039813	1	$500.00	$500.00	503
AMPLIFIER, HIGH END	QSC	CX108V	101256169	1	$1,815.00	$1,815.00	503
AMPLIFIER, HIGH END	QSC	CX108V	4112885946	1	$1,815.00	$1,815.00	503
AMPLIFIER, HIGH END	QSC	CX108V	111250525	1	$1,815.00	$1,815.00	503
AMPLIFIER, HIGH END	PRECISION ELECTRONICS	NA	RCI 481813	1	$1,815.00	$1,815.00	570
AMPLIFIER, HIGH END	PRECISION ELECTRONICS	AXIOM 125	C060513	1	$1,815.00	$1,815.00	570
AMPLIFIER, HIGH END	PRECISION ELECTRONICS	AXIOM 60	C060545	1	$1,815.00	$1,815.00	570
AMPLIFIER, LOW END				1	$345.00	$345.00	210
AMPLIFIER, LOW END				1	$345.00	$345.00	499
AMPLIFIER, LOW END				1	$345.00	$345.00	540
AMPLIFIER, LOW END				1	$345.00	$345.00	551
AMPLIFIER, MODULE SIGNAL BOOSTER	COMMSCOPE	7561392-0018	7501	1	$131,971.00	$131,971.00	503
AMPLIFIER, MODULE SIGNAL BOOSTER	COMMSCOPE	7561392-0018	7913	1	$131,971.00	$131,971.00	503
AMPLIFIER, MODULE SIGNAL BOOSTER	COMMSCOPE	7561392-0018	8254	1	$5,500.00	$5,500.00	503

Description	Manufacturer	Model	Serial No.	Qty.	Unit Cost	Total Cost	Dept No
AMPLIFIER, MODULE SIGNAL BOOSTER	COMMSCOPE	NA	NSN	1	$5,500.00	$5,500.00	570
AMPLIFIER, MODULE SIGNAL BOOSTER	COMMSCOPE	NODE A4	7528	1	$84,180.00	$84,180.00	581
AMPLIFIER, P.A. SYSTEM	ANCHOR AUDIO	LIBERTYPLATINUM	C000859	1	$800.00	$800.00	454
AMPLIFIER, P.A. SYSTEM	FURMAN	NA	RCI 479404	1	$800.00	$800.00	541
AMPLIFIER, P.A. SYSTEM	ANCHOR AUDIO	MEGAVOX	J992892	1	$800.00	$800.00	560
AMPLIFIER/MIXER				1	$475.00	$475.00	452
AMPLIFIER/MIXER				1	$475.00	$475.00	452
AMPLIFIER/MIXER				1	$475.00	$475.00	540
ANALYZER, CO2				1	$400.00	$400.00	509
ANALYZER, ENGINE	SNAP-ON	SOLUSPRO	438SPJ524717	1	$5,496.00	$5,496.00	882
ANALYZER, ENGINE	SNAP-ON	EEHD/84040	12478	1	$2,486.41	$2,486.41	882
ANALYZER, ENGINE	SNAP-ON	EEMS330	445DDJ207716	1	$5,500.00	$5,500.00	882
ANTENNA SPLITTER	SENNHEISER	ASA1	NA	1	$580.00	$580.00	503
ANTENNA SPLITTER	SENNHEISER	ASA1	NA	1	$580.00	$580.00	503
ANTENNA SPLITTER	CRESTON	PRO 2	9054237	1	$580.00	$580.00	503
ANTENNA SPLITTER	CRESTON	PRO 2	RCI 482089	1	$580.00	$580.00	503
AQUARIUM, SMALL				1	$150.00	$150.00	560
ARMOIRE				1	$465.00	$465.00	450
ASPHALT DISTRIBUTER	INTERNATIONAL	2001	1HTSCABN21H404082	1	$89,525.00	$89,525.00	495
ASPHALT DISTRIBUTER	FREIGHTLINER	2011/2000 GAL	1FVAC2BS2BDBC5294	1	$141,650.00	$141,650.00	495
ASPHALT PATCHER, TRAILER MOUNTED	DURACO INDUSTRIES	125DJT	14099	1	$46,996.50	$46,996.50	210
ASPHALT PATCHER, TRAILER MOUNTED	CIMLINE	230DH	1C92M15267M119200	1	$39,432.56	$39,432.56	210
ASPHALT PATCHER, TRAILER MOUNTED	CIMLINE	230DHR	1C92M152XAM119160	1	$49,841.00	$49,841.00	210
ASPHALT PATCHER, TRAILER MOUNTED	DURACO INDUSTRIES	125DJT	14392	1	$60,000.00	$60,000.00	210
ASPHALT SWEEPER, BROCE BROOM	BROCE	2012/RJT350	408116	1	$42,122.00	$42,122.00	495
ASPHALT SWEEPER, BROCE BROOM	BROCE	2014/RJT350	408449	1	$53,068.75	$53,068.75	495
ASPHALT ZIPPER (RECLAIMER)	BOMAG	MPH364R-2	901B23001669	1	$248,625.40	$248,625.40	210
AUDIO PROCESSOR, DIGITAL	AUDIAFLEX	TI-2	2048666	1	$710.00	$710.00	503
AUDIO PROCESSOR, DIGITAL	AUDIAFLEX	TI-2	2048671	1	$710.00	$710.00	503
AUDIO SWITCHER, LOW END				3	$25.00	$75.00	541
AUDIO/VIDEO RECEIVER				1	$299.00	$299.00	210
AUDIO/VIDEO RECEIVER				2	$299.00	$598.00	453
AUDIO/VIDEO RECEIVER				2	$299.00	$598.00	499
AUDIO/VISUAL EQUIPMENT CART, STANDARD				1	$135.00	$135.00	210
AUDIO/VISUAL EQUIPMENT CART, STANDARD				1	$135.00	$135.00	341
AUDIO/VISUAL EQUIPMENT CART, STANDARD				1	$135.00	$135.00	426
AUDIO/VISUAL EQUIPMENT CART, STANDARD				1	$135.00	$135.00	427
AUDIO/VISUAL EQUIPMENT CART, STANDARD				1	$135.00	$135.00	438
AUDIO/VISUAL EQUIPMENT CART, STANDARD				2	$135.00	$270.00	440
AUDIO/VISUAL EQUIPMENT CART, STANDARD				1	$135.00	$135.00	453
AUDIO/VISUAL EQUIPMENT CART, STANDARD				1	$135.00	$135.00	454
AUDIO/VISUAL EQUIPMENT CART, STANDARD				1	$135.00	$135.00	454
AUDIO/VISUAL EQUIPMENT CART, STANDARD				1	$135.00	$135.00	475
AUDIO/VISUAL EQUIPMENT CART, STANDARD				1	$135.00	$135.00	476
AUDIO/VISUAL EQUIPMENT CART, STANDARD				1	$135.00	$135.00	492
AUDIO/VISUAL EQUIPMENT CART, STANDARD				2	$135.00	$270.00	492
AUDIO/VISUAL EQUIPMENT CART, STANDARD				1	$135.00	$135.00	499
AUDIO/VISUAL EQUIPMENT CART, STANDARD				1	$135.00	$135.00	499
AUDIO/VISUAL EQUIPMENT CART, STANDARD				1	$135.00	$135.00	509
AUDIO/VISUAL EQUIPMENT CART, STANDARD				2	$135.00	$270.00	540
AUDIO/VISUAL EQUIPMENT CART, STANDARD				1	$135.00	$135.00	541
AUDIO/VISUAL EQUIPMENT CART, STANDARD				1	$135.00	$135.00	545

Description	Manufacturer	Model	Serial No.	Qty.	Unit Cost	Total Cost	Dept No
AUDIO/VISUAL EQUIPMENT CART, STANDARD				1	$135.00	$135.00	560
AUDIO/VISUAL EQUIPMENT CART, STANDARD				1	$135.00	$135.00	560
AUDIO/VISUAL EQUIPMENT CART, STANDARD				1	$135.00	$135.00	560
AUDIO/VISUAL EQUIPMENT CART, STANDARD				1	$135.00	$135.00	560
AUDIO/VISUAL EQUIPMENT CART, STANDARD				1	$135.00	$135.00	572
AUDIO/VISUAL EQUIPMENT CART, STANDARD				2	$135.00	$270.00	576
AUDIO/VISUAL EQUIPMENT CART, STANDARD				1	$135.00	$135.00	576
AUDIO/VISUAL EQUIPMENT CART, STANDARD				1	$135.00	$135.00	576
AUDIO/VISUAL EQUIPMENT CART, STANDARD				1	$135.00	$135.00	576
AUDIO/VISUAL EQUIPMENT CART, STANDARD				1	$135.00	$135.00	576
AUDIO/VISUAL EQUIPMENT CART, STANDARD				1	$135.00	$135.00	576
AUDIO/VISUAL EQUIPMENT CART, STANDARD				1	$135.00	$135.00	576
AUDIO/VISUAL EQUIPMENT CART, STANDARD				2	$135.00	$270.00	576
AUDIO/VISUAL EQUIPMENT CART, STANDARD				2	$135.00	$270.00	576
AUDIO/VISUAL EQUIPMENT CART, STANDARD				1	$135.00	$135.00	576
AUDIO/VISUAL EQUIPMENT CART, STANDARD				1	$135.00	$135.00	576
AUDIO/VISUAL EQUIPMENT CART, STANDARD				2	$135.00	$270.00	576
AUDIO/VISUAL EQUIPMENT CART, STANDARD				1	$135.00	$135.00	576
AUDIO/VISUAL EQUIPMENT CART, STANDARD				1	$135.00	$135.00	576
AUDIO/VISUAL EQUIPMENT CART, STANDARD				2	$135.00	$270.00	576
AUDIO/VISUAL EQUIPMENT CART, STANDARD				2	$135.00	$270.00	576
AUDIO/VISUAL EQUIPMENT CART, STANDARD				1	$135.00	$135.00	581
AUDIO/VISUAL EQUIPMENT CART, STANDARD				1	$135.00	$135.00	587
AUDIO/VISUAL EQUIPMENT CART, STANDARD				1	$135.00	$135.00	630
AUDIO/VISUAL EQUIPMENT CART, STANDARD				1	$135.00	$135.00	630
AUDIO/VISUAL EQUIPMENT CART, STANDARD				1	$135.00	$135.00	630
AUDIO/VISUAL EQUIPMENT CART, STANDARD				1	$135.00	$135.00	630
AUDIO/VISUAL EQUIPMENT CART, STANDARD				1	$135.00	$135.00	630
AUDIO/VISUAL EQUIPMENT CART, STANDARD				1	$135.00	$135.00	630
AUDIO/VISUAL EQUIPMENT CART, STANDARD				1	$135.00	$135.00	630
AUDIO/VISUAL EQUIPMENT CART, STANDARD				2	$135.00	$270.00	3106
AUDIO/VISUAL EQUIPMENT CART, STANDARD				1	$135.00	$135.00	3106
AUDIOMETER, SCREENER	AUDIOLOGY SYSTEMS	60-A	1488	1	$1,105.00	$1,105.00	576
AUGER, POSTHOLE, 5"				1	$340.00	$340.00	210
AUGER, POSTHOLE, 9"	BELLTEC	TM48	3894	1	$5,590.00	$5,590.00	210
AUGER, POSTHOLE, 9"	BELLTEC	H-350	TH01443	1	$5,035.00	$5,035.00	510
AUTOCLAVE/STERILIZER, MEDICAL	MIDMARK	M11	RCI 455281	1	$3,800.00	$3,800.00	545
AUTOCLAVE/STERILIZER, MEDICAL	MIDMARK	M11	RCI 455282	1	$3,800.00	$3,800.00	545
AUTOMOBILE	DODGE	2017/CHARGER	2C3CDXAT2HH650737	1	$28,420.00	$28,420.00	495
AUTOMOBILE	DODGE	2017/CHARGER	2C3CDXAT0HH650736	1	$28,420.00	$28,420.00	495
AUTOMOBILE	CHEVROLET	2018/MALIBU	1G1ZC5ST5JF103926	1	$20,228.00	$20,228.00	495
AUTOMOBILE	CHEVROLET	2018/MALIBU	1G1ZC5STXJF102352	1	$19,828.00	$19,828.00	495
AUTOMOBILE	CHEVROLET	2018/MALIBU	1G1ZC5ST0JF101114	1	$19,828.00	$19,828.00	495
AUTOMOBILE	CHEVROLET	2017/IMPALA	2G11Z5S30H9130384	1	$24,728.00	$24,728.00	495
AUTOMOBILE	FORD	2017/TAURUS	1FAHP2MK7HG108940	1	$31,703.77	$31,703.77	495
AUTOMOBILE	FORD	2017/TAURUS	1FAHP2MK9HG108941	1	$31,703.77	$31,703.77	495
AUTOMOBILE	CHEVROLET	2016/IMPALA	2G1WD5E30G1159090	1	$18,856.00	$18,856.00	495
AUTOMOBILE	CHEVROLET	2016/MALIBU	1G11A5SA2GU129843	1	$19,103.33	$19,103.33	495
AUTOMOBILE	CHEVROLET	2016/MALIBU	1G11A5SA1GU130451	1	$19,103.33	$19,103.33	495
AUTOMOBILE	CHEVROLET	2016/MALIBU	1G11A5SA4GU130749	1	$19,103.34	$19,103.34	495
AUTOMOBILE	DODGE	2015/CHARGER	2C3CDXAT9FH748404	1	$24,395.00	$24,395.00	495

Description	Manufacturer	Model	Serial No.	Qty.	Unit Cost	Total Cost	Dept No
AUTOMOBILE	DODGE	2015/CHARGER	2C3CDXAG6FH730123	1	$23,199.83	$23,199.83	495
AUTOMOBILE	DODGE	2014/CHARGER	2C3CDXAT6EH190963	1	$25,299.84	$25,299.84	495
AUTOMOBILE	CHEVROLET	2015/IMPALA	2G1WA5E32F1129919	1	$18,207.00	$18,207.00	495
AUTOMOBILE	DODGE	2015/CHARGER	2C3CDXASG4FH730122	1	$22,760.00	$22,760.00	495
AUTOMOBILE	CHEVROLET	2014/IMPALA	2G1WD5E33E1153247	1	$22,019.65	$22,019.65	495
AUTOMOBILE	CHEVROLET	2014/IMPALA	2G1WD5E34E1153533	1	$22,856.70	$22,856.70	495
AUTOMOBILE	CHEVROLET	2014/IMPALA	2G1WA5E30E1145521	1	$19,845.00	$19,845.00	495
AUTOMOBILE	CHEVROLET	2014/IMPALA	2G1WA5E38E1145704	1	$19,445.00	$19,445.00	495
AUTOMOBILE	CHEVROLET	2014/IMPALA	2G1WA5E31E1145785	1	$19,445.00	$19,445.00	495
AUTOMOBILE	CHEVROLET	2014/IMPALA	2G1WA5E3XE1145915	1	$19,445.00	$19,445.00	495
AUTOMOBILE	CHEVROLET	2014/IMPALA	2G1WA5E39E1145923	1	$19,445.00	$19,445.00	495
AUTOMOBILE	CHEVROLET	2014/IMPALA	2G1WA5E35E1144543	1	$19,445.00	$19,445.00	495
AUTOMOBILE	FORD	2006/MUSTANG	1ZVFT80N965172953	1	$19,573.00	$19,573.00	495
AUTOMOBILE	FORD	2006/CROWN VIC	2FAFP71WX6X142597	1	$29,050.00	$29,050.00	495
AUTOMOBILE	CHEVROLET	2006/IMPALA	2G1WS551869420454	1	$18,503.00	$18,503.00	495
AUTOMOBILE	FORD	2006/TAURUS	1FAFP53U46A213978	1	$12,300.00	$12,300.00	495
AUTOMOBILE	FORD	2007/CROWN VIC	2FAFP71W67X105533	1	$19,819.00	$19,819.00	495
AUTOMOBILE	DODGE	2007/CHARGER	2B3KA43G27H714581	1	$19,170.47	$19,170.47	495
AUTOMOBILE	DODGE	2007/CHARGER	2B3KA43G67H714583	1	$19,055.72	$19,055.72	495
AUTOMOBILE	DODGE	2008/CHARGER	2B3KA43G48H199200	1	$19,827.22	$19,827.22	495
AUTOMOBILE	DODGE	2008/CHARGER	2B3KA43G68H199201	1	$19,967.22	$19,967.22	495
AUTOMOBILE	DODGE	2008/CHARGER	2B3LA43H18H185851	1	$20,855.89	$20,855.89	495
AUTOMOBILE	DODGE	2008/CHARGER	2B3LA43G48H185852	1	$19,643.47	$19,643.47	495
AUTOMOBILE	DODGE	2008/CHARGER	2B3KA43V49H578441	1	$16,719.00	$16,719.00	495
AUTOMOBILE	DODGE	2008/CHARGER	2B3KA43V89H578443	1	$16,719.00	$16,719.00	495
AUTOMOBILE	DODGE	2008/CHARGER	2B3KA43V69H578442	1	$16,719.00	$16,719.00	495
AUTOMOBILE	DODGE	2008/CHARGER	2B3KA43V19H578445	1	$16,719.00	$16,719.00	495
AUTOMOBILE	FORD	2009/CROWN VIC	2FAHP71V59X117871	1	$27,536.00	$27,536.00	495
AUTOMOBILE	DODGE	2009/CHARGER	2B3KA43V29H597845	1	$29,282.19	$29,282.19	495
AUTOMOBILE	FORD	2005/CROWN VIC	2FAFP71W65X123611	1	$27,828.00	$27,828.00	495
AUTOMOBILE	FORD	2005/CROWN VIC	2FAFP71W75X123598	1	$24,652.86	$24,652.86	495
AUTOMOBILE	FORD	2008/CROWN VIC	2FAFP71V28X161221	1	$33,645.00	$33,645.00	495
AUTOMOBILE	CHEVROLET	2009/MALIBU	1G1ZF57539F170604	1	$24,182.00	$24,182.00	495
AUTOMOBILE	CHEVROLET	2009/MALIBU	1G1ZF57509F171144	1	$24,182.00	$24,182.00	495
AUTOMOBILE	CHEVROLET	2009/MALIBU	1G1ZF57559F181491	1	$24,182.00	$24,182.00	495
AUTOMOBILE	CHEVROLET	2009/MALIBU	1G1ZF57549F185547	1	$24,182.00	$24,182.00	495
AUTOMOBILE	CHEVROLET	2009/MALIBU	1G1ZF575X9F185911	1	$24,182.00	$24,182.00	495
AUTOMOBILE	CHEVROLET	2009/MALIBU	1G1ZF57509F186467	1	$24,182.00	$24,182.00	495
AUTOMOBILE	CHEVROLET	2009/MALIBU	1G1ZF57539F187404	1	$24,182.00	$24,182.00	495
AUTOMOBILE	CHEVROLET	2009/MALIBU	1G1ZF57549F187539	1	$24,182.00	$24,182.00	495
AUTOMOBILE	CHEVROLET	2009/MALIBU	1G1ZF57599F188136	1	$24,182.00	$24,182.00	495
AUTOMOBILE	CHEVROLET	2009/MALIBU	1G1ZF57539F188410	1	$24,182.00	$24,182.00	495
AUTOMOBILE	CHEVROLET	2009/MALIBU	1G1ZF575X9F188789	1	$24,182.00	$24,182.00	495
AUTOMOBILE	CHEVROLET	2009/MALIBU	1G1ZF57559F189235	1	$24,182.00	$24,182.00	495
AUTOMOBILE	DODGE	2007/CHARGER	2B3KA43R57H714415	1	$15,056.00	$15,056.00	495
AUTOMOBILE	DODGE	2007/CHARGER	2B3KA43R77H714416	1	$15,056.00	$15,056.00	495
AUTOMOBILE	DODGE	2007/CHARGER	2B3KA43R97H714417	1	$15,056.00	$15,056.00	495
AUTOMOBILE	DODGE	2007/CHARGER	2B3KA43R97H714420	1	$15,056.00	$15,056.00	495
AUTOMOBILE	CHEVROLET	2008/MALIBU	1G1ZS58N48F109111	1	$15,000.00	$15,000.00	495
AUTOMOBILE	CHEVROLET	2008/MALIBU	1G1ZS58N88F107491	1	$15,000.00	$15,000.00	495
AUTOMOBILE	CHEVROLET	2008/MALIBU	1G1ZS58N78F105750	1	$15,000.00	$15,000.00	495
AUTOMOBILE	CHEVROLET	2009/MALIBU	1G1ZF57589F182022	1	$24,182.00	$24,182.00	495

Description	Manufacturer	Model	Serial No.	Qty.	Unit Cost	Total Cost	Dept No
AUTOMOBILE	CHEVROLET	2009/MALIBU	1G1ZF57509F215062	1	$24,182.00	$24,182.00	495
AUTOMOBILE	DODGE	2007/CHARGER	2B3KA43R37H714414	1	$15,812.15	$15,812.15	495
AUTOMOBILE	CHEVROLET	2010/IMPALA	2G1WD5EM8A1170273	1	$20,431.00	$20,431.00	495
AUTOMOBILE	CHEVROLET	2010/IMPALA	2G1WD5EM3A1169726	1	$20,431.00	$20,431.00	495
AUTOMOBILE	DODGE	2008/CHARGER	2B3KA43VX9H578444	1	$16,719.00	$16,719.00	495
AUTOMOBILE	FORD	2010/CROWN VIC	2FABP7BV9AX124329	1	$34,882.50	$34,882.50	495
AUTOMOBILE	FORD	2011/CROWN VIC	2FABP7BV8BX137669	1	$33,057.50	$33,057.50	495
AUTOMOBILE	FORD	2011/CROWN VIC	2FABP7BV2BX137666	1	$33,057.50	$33,057.50	495
AUTOMOBILE	FORD	2011/CROWN VIC	2FABP7BV0BX137665	1	$33,057.50	$33,057.50	495
AUTOMOBILE	FORD	2011/CROWN VIC	2FABP7BV5BX137662	1	$33,057.50	$33,057.50	495
AUTOMOBILE	FORD	2011/CROWN VIC	2FABP7BV9BX137664	1	$33,057.50	$33,057.50	495
AUTOMOBILE	FORD	2011/CROWN VIC	2FABP7BV7BX137663	1	$33,057.50	$33,057.50	495
AUTOMOBILE	FORD	2011/CROWN VIC	2FABP7BV7BX182442	1	$34,569.18	$34,569.18	495
AUTOMOBILE	FORD	2011/CROWN VIC	2FABP7BV4BX182446	1	$34,824.72	$34,824.72	495
AUTOMOBILE	FORD	2011/CROWN VIC	2FABP7BV4BX182480	1	$34,824.72	$34,824.72	495
AUTOMOBILE	CHEVROLET	2013/IMPALA	2G1WF5E31D1216824	1	$18,730.09	$18,730.09	495
AUTOMOBILE	FORD	2013/TAURUS	1FAHP2M87DG116938	1	$36,293.75	$36,293.75	495
AUTOMOBILE	DODGE	2010/CHARGER	2B3AA4CTXAH161615	1	$21,929.00	$21,929.00	495
AUTOMOBILE	FORD	2004/TAURUS	1FAFP52U34A203084	1	$13,229.50	$13,229.50	495
AUTOMOBILE	FORD	2011/CROWN VIC	2FABP7BV2BX107857	1	$22,864.58	$22,864.58	495
AUTOMOBILE	FORD	2011/CROWN VIC	2FABP7BVXBX182483	1	$34,824.72	$34,824.72	495
AUTOMOBILE	FORD	2011/CROWN VIC	2FABP7BV5BX182472	1	$24,568.62	$24,568.62	495
AUTOMOBILE	FORD	2011/CROWN VIC	2FABP7BV9BX182474	1	$24,328.50	$24,328.50	495
AUTOMOBILE	FORD	2011/CROWN VIC	2FABP7BV9BX182443	1	$23,944.48	$23,944.48	495
AUTOMOBILE	FORD	2011/CROWN VIC	2FABP7BV2BX182445	1	$23,937.06	$23,937.06	495
AUTOMOBILE	FORD	2011/CROWN VIC	2FABP7BV36X182471	1	$23,915.23	$23,915.23	495
AUTOMOBILE	FORD	2011/CROWN VIC	2FABP7BV9BX182460	1	$24,132.53	$24,132.53	495
AUTOMOBILE	CHEVROLET	2012/MALIBU	1G1ZA5EU6CF261754	1	$17,361.00	$17,361.00	495
AUTOMOBILE	FORD	2013/TAURUS	1FAHP2M88DG105799	1	$38,126.75	$38,126.75	495
AUTOMOBILE	FORD	2013/TAURUS	1FAHP2M80DG105800	1	$38,126.75	$38,126.75	495
AUTOMOBILE	CHEVROLET	2004/IMPALA	2G1WF52K049311128	1	$18,291.61	$18,291.61	495
AUTOMOBILE	CHEVROLET	2004/IMPALA	2G1WF52K849307456	1	$18,291.81	$18,291.81	495
AUTOMOBILE	FORD	2013/TAURUS	1FAHP2M87DG188822	1	$24,214.75	$24,214.75	495
AUTOMOBILE	CHEVROLET	2008/IMPALA	2G1WB58K089241459	1	$15,967.00	$15,967.00	495
AUTOMOBILE	CHEVROLET	2007/MALIBU	1G1ZS58N27F314151	1	$14,000.00	$14,000.00	495
AUTOMOBILE	CHEVROLET	2007/MALIBU	1G1ZS58N07F304492	1	$14,000.00	$14,000.00	495
AUTOMOBILE	CHEVROLET	2007/MALIBU	1G1ZS58N27F304851	1	$14,000.00	$14,000.00	495
AUTOMOBILE	CHEVROLET	2007/MALIBU	1G1ZS58N07F304363	1	$14,000.00	$14,000.00	495
AUTOMOBILE	DODGE	2007/CHARGER	2B3KA43R07H714418	1	$16,574.00	$16,574.00	495
BACK BOARD				1	$110.00	$110.00	570
BACK-UP RADIO TOWER & EQUIP	NA	VARIOUS	NA	1	$900,000.00	$900,000.00	507
BACKBOARD				6	$210.00	$1,260.00	542
BACKBOARD				1	$210.00	$210.00	560
BACKBOARD				1	$210.00	$210.00	570
BAGPIPES	MCCALLUM	NA	NA	1	$1,676.95	$1,676.95	560
BAR STOOL				8	$125.00	$1,000.00	541
BAR STOOL				2	$125.00	$250.00	560
BAR STOOL				6	$125.00	$750.00	560
BAR STOOL				1	$125.00	$125.00	630
BARS, WEIGHT				1	$180.00	$180.00	560
BATTERY ANALYZER	SNAP-ON	EECS306C	1111650113	1	$1,185.00	$1,185.00	882
BATTERY ANALYZER, DEFIBRILLATOR, 2 BAY	CADEX	C7200	C7209530	1	$1,385.00	$1,385.00	540

Description	Manufacturer	Model	Serial No.	Qty.	Unit Cost	Total Cost	Dept No
BATTERY ANALYZER, DEFIBRILLATOR, 2 BAY	CADEX	C7200	C7208900	1	$1,385.00	$1,385.00	540
BATTERY ANALYZER, DEFIBRILLATOR, 2 BAY	CADEX	C7200	C7209502	1	$1,385.00	$1,385.00	540
BATTERY ANALYZER, DEFIBRILLATOR, 2 BAY	CADEX	C7200	C7209532	1	$1,385.00	$1,385.00	540
BATTERY ANALYZER, DEFIBRILLATOR, 2 BAY	CADEX	C7200	C7209527	1	$1,385.00	$1,385.00	540
BATTERY ANALYZER, DEFIBRILLATOR, 2 BAY	CADEX	C7200	C7209524	1	$1,385.00	$1,385.00	540
BATTERY ANALYZER, DEFIBRILLATOR, 2 BAY	CADEX	C7200	C7209518	1	$1,385.00	$1,385.00	540
BATTERY ANALYZER, DEFIBRILLATOR, 2 BAY	CADEX	C7200	C7209501	1	$1,385.00	$1,385.00	540
BATTERY ANALYZER, DEFIBRILLATOR, 2 BAY	CADEX	C7200	C7209500	1	$1,385.00	$1,385.00	540
BATTERY ANALYZER, DEFIBRILLATOR, 2 BAY	CADEX	C7200	C72C04375	1	$1,385.00	$1,385.00	570
BATTERY CHARGER, 40 AMP				1	$250.00	$250.00	510
BATTERY CHARGER, 40 AMP				2	$250.00	$500.00	553
BATTERY CHARGER, 40 AMP				5	$250.00	$1,250.00	581
BATTERY CHARGER, 40 AMP				1	$250.00	$250.00	882
BATTERY CHARGER, 40 AMP				1	$250.00	$250.00	882
BATTERY CHARGER, PORTABLE RADIO				1	$170.00	$170.00	210
BATTERY CHARGER, PORTABLE RADIO				3	$170.00	$510.00	210
BATTERY CHARGER, PORTABLE RADIO				1	$170.00	$170.00	210
BATTERY CHARGER, PORTABLE RADIO				1	$170.00	$170.00	509
BATTERY CHARGER, PORTABLE RADIO				1	$170.00	$170.00	540
BATTERY CHARGER, PORTABLE RADIO				1	$170.00	$170.00	540
BATTERY CHARGER, PORTABLE RADIO				1	$170.00	$170.00	540
BATTERY CHARGER, PORTABLE RADIO				1	$170.00	$170.00	540
BATTERY CHARGER, PORTABLE RADIO				2	$170.00	$340.00	540
BATTERY CHARGER, PORTABLE RADIO				1	$170.00	$170.00	540
BATTERY CHARGER, PORTABLE RADIO				2	$170.00	$340.00	540
BATTERY CHARGER, PORTABLE RADIO				1	$170.00	$170.00	553
BATTERY CHARGER, PORTABLE RADIO				2	$170.00	$340.00	560
BATTERY CHARGER, PORTABLE RADIO				1	$170.00	$170.00	560
BATTERY CHARGER, PORTABLE RADIO				1	$170.00	$170.00	560
BATTERY CHARGER, PORTABLE RADIO				1	$170.00	$170.00	560
BATTERY CHARGER, PORTABLE RADIO				1	$170.00	$170.00	560
BATTERY CHARGER, PORTABLE RADIO				1	$170.00	$170.00	560
BATTERY CHARGER, PORTABLE RADIO				2	$170.00	$340.00	570
BATTERY CHARGER, PORTABLE RADIO				5	$170.00	$850.00	570
BATTERY CHARGER, PORTABLE RADIO				1	$170.00	$170.00	570
BATTERY CHARGER, PORTABLE RADIO				4	$170.00	$680.00	570
BATTERY CHARGER, PORTABLE RADIO				2	$170.00	$340.00	570
BATTERY CHARGER, PORTABLE RADIO				1	$170.00	$170.00	570
BATTERY CHARGER, PORTABLE RADIO				3	$170.00	$510.00	570
BATTERY CHARGER, PORTABLE RADIO				2	$170.00	$340.00	570
BATTERY CHARGER, PORTABLE RADIO				2	$170.00	$340.00	570
BATTERY CHARGER, PORTABLE RADIO				1	$170.00	$170.00	570
BATTERY CHARGER, PORTABLE RADIO				1	$170.00	$170.00	570
BATTERY CHARGER, PORTABLE RADIO				2	$170.00	$340.00	570
BATTERY CHARGER, PORTABLE RADIO				3	$170.00	$510.00	570
BATTERY CHARGER, PORTABLE RADIO				4	$170.00	$680.00	570
BATTERY CHARGER, PORTABLE RADIO				2	$170.00	$340.00	570
BATTERY CHARGER, PORTABLE RADIO				1	$170.00	$170.00	576
BATTERY CHARGER, PORTABLE RADIO				1	$170.00	$170.00	576
BATTERY CHARGER, PORTABLE RADIO				1	$170.00	$170.00	576
BATTERY CHARGER, PORTABLE RADIO				1	$170.00	$170.00	581
BATTERY CHARGER, PORTABLE RADIO				1	$170.00	$170.00	587

Description	Manufacturer	Model	Serial No.	Qty.	Unit Cost	Total Cost	Dept No
BATTERY CHARGER, PORTABLE RADIO				1	$170.00	$170.00	587
BATTERY CHARGER, PORTABLE RADIO, 6 PORTS	MOTOROLA	IMPRES	WPLN4121BR	1	$750.00	$750.00	210
BATTERY CHARGER, PORTABLE RADIO, 6 PORTS	MOTOROLA	IMPRES	RCI 482026	1	$750.00	$750.00	210
BATTERY CHARGER, PORTABLE RADIO, 6 PORTS	MOTOROLA	IMPRES	6048MK002	1	$750.00	$750.00	541
BATTERY CHARGER, PORTABLE RADIO, 6 PORTS	MOTOROLA	IMPRES	6051MKH01	1	$750.00	$750.00	541
BATTERY CHARGER, PORTABLE RADIO, 6 PORTS	MOTOROLA	IMPRES 2	162370180	1	$1,188.00	$1,188.00	541
BATTERY CHARGER, PORTABLE RADIO, 6 PORTS	MOTOROLA	IMPRES	6051MKH01A	1	$750.00	$750.00	541
BATTERY CHARGER, PORTABLE RADIO, 6 PORTS	MOTOROLA	IMPRES	6051MKN02	1	$750.00	$750.00	541
BATTERY CHARGER, PORTABLE RADIO, 6 PORTS				4	$750.00	$3,000.00	542
BATTERY CHARGER, PORTABLE RADIO, 6 PORTS	MOTOROLA	IMPRES	RCI 474594	1	$750.00	$750.00	551
BATTERY CHARGER, PORTABLE RADIO, 6 PORTS	MOTOROLA	IMPRES	6051MKN01	1	$750.00	$750.00	554
BATTERY CHARGER, PORTABLE RADIO, 6 PORTS	MOTOROLA	WPLN4127AR	1272MKP010LCS	1	$750.00	$750.00	560
BATTERY CHARGER, PORTABLE RADIO, 6 PORTS	MOTOROLA	IMPRES	4142MKK0107AR	1	$750.00	$750.00	560
BATTERY CHARGER, PORTABLE RADIO, 6 PORTS	MOTOROLA	IMPRES	4140MKG0105VF	1	$750.00	$750.00	560
BATTERY CHARGER, PORTABLE RADIO, 6 PORTS	MOTOROLA	IMPRES	4147MKH010807	1	$750.00	$750.00	560
BATTERY CHARGER, PORTABLE RADIO, 6 PORTS	MOTOROLA	WPLN4211B	4140MKG0105V9	1	$750.00	$750.00	560
BATTERY CHARGER, PORTABLE RADIO, 6 PORTS	MOTOROLA	WPLN4121BR	6048MKP02	1	$750.00	$750.00	560
BATTERY CHARGER, PORTABLE RADIO, 6 PORTS	MOTOROLA	WPLN4211B	4140MKH0105VL	1	$750.00	$750.00	570
BATTERY CHARGER, PORTABLE RADIO, 6 PORTS	MOTOROLA	WPLN4211B	4140MKG0105V3	1	$750.00	$750.00	570
BATTERY CHARGER, PORTABLE RADIO, 6 PORTS	MOTOROLA	WPLN4211B	4142MKK0107AQ	1	$750.00	$750.00	570
BATTERY CHARGER, PORTABLE RADIO, 6 PORTS	MOTOROLA	WPLN4211B	4142MKL0107BA	1	$750.00	$750.00	570
BATTERY CHARGER, PORTABLE RADIO, 6 PORTS	MOTOROLA	WPLN4211B	4140MKH0105VK	1	$750.00	$750.00	570
BATTERY CHARGER, PORTABLE RADIO, 6 PORTS	MOTOROLA	WPLN4211B	4142MKK0107A3	1	$750.00	$750.00	570
BATTERY CHARGER, PORTABLE RADIO, 6 PORTS	MOTOROLA	IMPRES	4364MKK010CF8	1	$750.00	$750.00	576
BATTERY CHARGER, PORTABLE RADIO, 6 PORTS	MOTOROLA	IMPRES	4364MKK010CFE	1	$750.00	$750.00	576
BATTERY CHARGER, PORTABLE RADIO, 6 PORTS	MOTOROLA	IMPRES	4364MKK010CFF	1	$750.00	$750.00	576
BATTERY CHARGER, PORTABLE RADIO, 6 PORTS	MOTOROLA	IMPRES	4364MKL010CG2	1	$750.00	$750.00	576
BATTERY CHARGER, PORTABLE RADIO, 6 PORTS	MOTOROLA	IMPRES	4364MKK010CFA	1	$750.00	$750.00	576
BATTERY CHARGER, PORTABLE RADIO, 6 PORTS	MOTOROLA	IMPRES	4364MKK010CFB	1	$750.00	$750.00	576
BATTERY CHARGER, PORTABLE RADIO, 6 PORTS	MOTOROLA	IMPRES	4364MKL010CFX	1	$750.00	$750.00	576
BATTERY CHARGER, PORTABLE RADIO, 6 PORTS	MOTOROLA	IMPRES	4364MKK010CF1	1	$750.00	$750.00	576
BATTERY CHARGER, PORTABLE RADIO, 6 PORTS	MOTOROLA	IMPRES	4364MKM010CGG	1	$750.00	$750.00	576
BATTERY CHARGER, PORTABLE RADIO, 6 PORTS	MOTOROLA	IMPRES	4364MKM010CGS	1	$750.00	$750.00	576
BATTERY CHARGER, PORTABLE RADIO, 6 PORTS	MOTOROLA	IMPRES	4364MKL010CG8	1	$750.00	$750.00	576
BATTERY CHARGER, PORTABLE RADIO, 6 PORTS	MOTOROLA	IMPRES	4364MKL010CFL	1	$750.00	$750.00	576
BATTERY CHARGER, PORTABLE RADIO, 6 PORTS	MOTOROLA	IMPRES	4364MKL010CGA	1	$750.00	$750.00	576
BATTERY CHARGER, PORTABLE RADIO, 6 PORTS	MOTOROLA	IMPRES	4364MKK010CFJ	1	$750.00	$750.00	576
BATTERY CHARGER, PORTABLE RADIO, 6 PORTS	MOTOROLA	WPLN4121BR	RCI 481993	1	$750.00	$750.00	587
BATTERY CHARGER, PORTABLE RADIO, 6 PORTS	MOTOROLA	WPLN4121BR	RCI 481992	1	$750.00	$750.00	587
BATTERY CHARGER, PORTABLE RADIO, 6 PORTS	MOTOROLA	WPLN4121BR	RCI 481926	1	$750.00	$750.00	587
BATTERY CHARGER, PORTABLE RADIO, 6 PORTS	MOTOROLA	WPLN4121BR	RCI 481925	1	$750.00	$750.00	587
BATTERY CHARGER, PORTABLE RADIO, 6 PORTS	MOTOROLA	IMPRES 2	162660173	1	$750.00	$750.00	587
BATTERY CHARGER, VEHICLE				1	$180.00	$180.00	540
BATTERY CHARGER, VEHICLE				2	$180.00	$360.00	882
BATTERY, BACK UP	APC	SURTA3000RMXL3U	AS1614390748	1	$1,205.00	$1,205.00	503
BATTERY, BACK UP	APC	SURTA3000RMXL3U	AS1614390742	1	$1,205.00	$1,205.00	503
BATTERY, BACK UP	APC	SUA5000RMT5U	AS1528235798	1	$1,205.00	$1,205.00	503
BATTERY, BACK UP	APC	SUA5000RMT5U	AS1528235796	1	$1,205.00	$1,205.00	503
BATTERY, BACK UP	APC	SUA5000RMT5U	AS1650254043	1	$2,708.63	$2,708.63	503
BATTERY, BACK UP	APC	SUA5000RMT5U	AS1650254023	1	$2,708.63	$2,708.63	503
BATTERY, BACK UP	APC	SURTA3000RMXL3U	AS1614390747	1	$1,205.00	$1,205.00	503
BATTERY, BACK UP	APC	SUA5000RMT5U	AS1535132572	1	$1,205.00	$1,205.00	503

Description	Manufacturer	Model	Serial No.	Qty.	Unit Cost	Total Cost	Dept No
BATTERY, BACK UP	APC	SUA5000RMT5U	AS1535132573	1	$1,205.00	$1,205.00	503
BATTERY, BACK UP	APC	SUA5000RMT5U	AS1528135231	1	$1,205.00	$1,205.00	503
BATTERY, BACK UP	APC	SUA5000RMT5U	AS1528235747	1	$1,205.00	$1,205.00	503
BATTERY, BACK UP	POWERWARE	9125	RCI 474593	1	$1,205.00	$1,205.00	540
BATTERY, BACK UP	NEWMAR	PM-12-70	RCI 474597	1	$1,205.00	$1,205.00	581
BED, BUNK, SET				1	$350.00	$350.00	540
BED, SINGLE				1	$190.00	$190.00	540
BED, SINGLE				1	$190.00	$190.00	540
BED, SINGLE				2	$190.00	$380.00	540
BED, SINGLE				1	$190.00	$190.00	540
BED, SINGLE				1	$190.00	$190.00	540
BED, SINGLE				3	$190.00	$570.00	540
BED, SINGLE				2	$190.00	$380.00	540
BED, SINGLE				2	$190.00	$380.00	540
BED, SINGLE				2	$190.00	$380.00	540
BED, SINGLE				2	$190.00	$380.00	540
BED, SINGLE				1	$190.00	$190.00	540
BED, SINGLE				1	$190.00	$190.00	540
BED, SINGLE				1	$190.00	$190.00	540
BED, SINGLE				1	$190.00	$190.00	540
BED, SINGLE				1	$190.00	$190.00	540
BED, SINGLE				1	$190.00	$190.00	540
BED, SINGLE				2	$190.00	$380.00	540
BED, SINGLE				1	$190.00	$190.00	540
BED, SINGLE				2	$190.00	$380.00	540
BENCH SCALE	NA	NA	95956FJ	1	$908.22	$908.22	560
BENCH, 8'				3	$300.00	$900.00	400
BENCH, 8'				2	$300.00	$600.00	570
BENCH, CURL, ADJUSTABLE, PREACHER CURL				1	$245.00	$245.00	560
BENCH, METAL				1	$125.00	$125.00	210
BENCH, METAL				1	$125.00	$125.00	454
BENCH, METAL				1	$125.00	$125.00	545
BENCH, METAL				1	$125.00	$125.00	3107
BENCH, PEW TYPE				12	$250.00	$3,000.00	451
BENCH, PEW TYPE, LARGE				9	$300.00	$2,700.00	436
BENCH, PEW TYPE, LARGE				26	$300.00	$7,800.00	437
BENCH, PEW TYPE, LARGE				6	$300.00	$1,800.00	441
BENCH, PEW TYPE, LARGE				1	$300.00	$300.00	576
BENCH, PEW TYPE, LARGE				4	$300.00	$1,200.00	576
BENCH, PEW TYPE, SMALL				2	$250.00	$500.00	436
BENCH, PEW TYPE, SMALL				6	$250.00	$1,500.00	441
BENCH, PIANO				1	$360.00	$360.00	576
BENCH, WOODEN				1	$50.00	$50.00	212
BENCH, WOODEN				1	$50.00	$50.00	214
BENCH, WOODEN				2	$50.00	$100.00	451
BENCH, WOODEN				1	$50.00	$50.00	451
BENCH, WOODEN				1	$50.00	$50.00	475
BENCH, WOODEN				1	$50.00	$50.00	509
BENCH, WOODEN				1	$50.00	$50.00	510
BENCH, WOODEN				1	$50.00	$50.00	540
BENCH, WOODEN				1	$50.00	$50.00	570
BENCH, WOODEN				1	$50.00	$50.00	3107

Description	Manufacturer	Model		Serial No.	Qty.	Unit Cost	Total Cost	Dept No
BENCH, WOODEN CHURCH PEW					4	$200.00	$800.00	400
BENCH, WORK, OPEN BASE, 2 VISES	KOBALT	NA		RCI 452985	1	$856.00	$856.00	553
BICYCLE, EXERCISE	PRO-FORM	210 CSX		RCI 455717	1	$645.00	$645.00	541
BICYCLE, EXERCISE	SCHWIN	BIO-FIT		RCI 455718	1	$645.00	$645.00	541
BICYCLE, EXERCISE	MARCY	NA		RCI 455719	1	$645.00	$645.00	541
BICYCLE, EXERCISE	MARCY	NA		RCI 455720	1	$645.00	$645.00	541
BICYCLE, TREK POLICE BIKE	NA		19.5	NA	1	$989.98	$989.98	560
BIN, BULK FOOD, COVERED, PLASTIC					4	$55.00	$220.00	576
BINDING MACHINE, ELECTRIC	GBC	C110E		T106341H	1	$900.00	$900.00	475
BINDING MACHINE, MANUAL					1	$480.00	$480.00	215
BINDING MACHINE, MANUAL					2	$480.00	$960.00	440
BINDING MACHINE, MANUAL					1	$480.00	$480.00	494
BINDING MACHINE, MANUAL					1	$480.00	$480.00	509
BINDING MACHINE, MANUAL					1	$480.00	$480.00	576
BINOCULARS					3	$250.00	$750.00	553
BLEACHER, PORTABLE	NA	NA		RCI 481932	1	$4,500.00	$4,500.00	3106
BLEACHER, PORTABLE	NA	NA		RCI 481937	1	$4,500.00	$4,500.00	3106
BLOOD ANALYZER, HAND-HELD	I-STAT	300-G		369996	1	$9,995.00	$9,995.00	540
BLOOD PRESSURE CUFF					2	$45.00	$90.00	570
BLOOD PRESSURE CUFF					1	$45.00	$45.00	576
BLOOD PRESSURE MONITOR, NON-INVASIVE, VETERINARY	SURGIVET	V60041		4077017	1	$1,860.27	$1,860.27	545
BLOOD PRESSURE MONITOR, NON-INVASIVE, VETERINARY	SURGIVET	V3304		4076162	1	$1,130.04	$1,130.04	545
BLOWER, GAS, BACK PACK					1	$440.00	$440.00	3106
BLOWER, GAS, BACK PACK					1	$440.00	$440.00	3107
BLOWER, GAS, BACK PACK					2	$440.00	$880.00	3107
BOAT	TRITON		2008	4J2BDMR1881095477T	1	$21,275.00	$21,275.00	495
BOAT	ALUMCRAFT	NA		ACB03887E505	1	$1,995.00	$1,995.00	3107
BOAT, INFLATABLE	FIBERWORKS	2008/RESCUE BOA		ACH00278C808	1	$10,651.68	$10,651.68	495
BOAT, INFLATABLE	MERCURY		2011	USA35253I010	1	$7,953.00	$7,953.00	495
BODY ARMOR	AMUR		4610	NA	1	$2,584.00	$2,584.00	560
BODY ARMOR	AMUR		4610	NA	1	$2,584.00	$2,584.00	560
BODY ARMOR	AMUR		4610	NA	1	$2,584.00	$2,584.00	560
BODY ARMOR	AMUR		4610	NA	1	$2,584.00	$2,584.00	560
BODY ARMOR	AMUR		4610	NA	1	$2,584.00	$2,584.00	560
BODY ARMOR	AMUR		4610	NA	1	$2,584.00	$2,584.00	560
BODY ARMOR	AMUR		4610	NA	1	$2,584.00	$2,584.00	560
BODY ARMOR	AMUR		4610	NA	1	$2,584.00	$2,584.00	560
BODY ARMOR	AMUR		4610	NA	1	$2,584.00	$2,584.00	560
BOOK CASE, DISPLAY					1	$450.00	$450.00	499
BOOKCASE, 2-3 SHELVES					1	$105.00	$105.00	210
BOOKCASE, 2-3 SHELVES					1	$105.00	$105.00	210
BOOKCASE, 2-3 SHELVES					1	$105.00	$105.00	210
BOOKCASE, 2-3 SHELVES					1	$105.00	$105.00	211
BOOKCASE, 2-3 SHELVES					1	$105.00	$105.00	211
BOOKCASE, 2-3 SHELVES					1	$105.00	$105.00	211
BOOKCASE, 2-3 SHELVES					3	$105.00	$315.00	215
BOOKCASE, 2-3 SHELVES					1	$105.00	$105.00	341
BOOKCASE, 2-3 SHELVES					1	$105.00	$105.00	341
BOOKCASE, 2-3 SHELVES					1	$105.00	$105.00	400
BOOKCASE, 2-3 SHELVES					3	$105.00	$315.00	402
BOOKCASE, 2-3 SHELVES					1	$105.00	$105.00	403

Description	Manufacturer	Model	Serial No.	Qty.	Unit Cost	Total Cost	Dept No
BOOKCASE, 2-3 SHELVES				1	$105.00	$105.00	404
BOOKCASE, 2-3 SHELVES				1	$105.00	$105.00	404
BOOKCASE, 2-3 SHELVES				1	$105.00	$105.00	405
BOOKCASE, 2-3 SHELVES				1	$105.00	$105.00	428
BOOKCASE, 2-3 SHELVES				1	$105.00	$105.00	435
BOOKCASE, 2-3 SHELVES				1	$105.00	$105.00	436
BOOKCASE, 2-3 SHELVES				1	$105.00	$105.00	437
BOOKCASE, 2-3 SHELVES				1	$105.00	$105.00	438
BOOKCASE, 2-3 SHELVES				1	$105.00	$105.00	440
BOOKCASE, 2-3 SHELVES				1	$105.00	$105.00	440
BOOKCASE, 2-3 SHELVES				1	$105.00	$105.00	440
BOOKCASE, 2-3 SHELVES				1	$105.00	$105.00	440
BOOKCASE, 2-3 SHELVES				1	$105.00	$105.00	440
BOOKCASE, 2-3 SHELVES				1	$105.00	$105.00	441
BOOKCASE, 2-3 SHELVES				2	$105.00	$210.00	450
BOOKCASE, 2-3 SHELVES				26	$105.00	$2,730.00	450
BOOKCASE, 2-3 SHELVES				1	$105.00	$105.00	450
BOOKCASE, 2-3 SHELVES				1	$105.00	$105.00	450
BOOKCASE, 2-3 SHELVES				2	$105.00	$210.00	451
BOOKCASE, 2-3 SHELVES				2	$105.00	$210.00	451
BOOKCASE, 2-3 SHELVES				1	$105.00	$105.00	451
BOOKCASE, 2-3 SHELVES				1	$105.00	$105.00	475
BOOKCASE, 2-3 SHELVES				1	$105.00	$105.00	475
BOOKCASE, 2-3 SHELVES				1	$105.00	$105.00	475
BOOKCASE, 2-3 SHELVES				1	$105.00	$105.00	475
BOOKCASE, 2-3 SHELVES				1	$105.00	$105.00	475
BOOKCASE, 2-3 SHELVES				1	$105.00	$105.00	475
BOOKCASE, 2-3 SHELVES				1	$105.00	$105.00	494
BOOKCASE, 2-3 SHELVES				1	$105.00	$105.00	494
BOOKCASE, 2-3 SHELVES				1	$105.00	$105.00	495
BOOKCASE, 2-3 SHELVES				1	$105.00	$105.00	495
BOOKCASE, 2-3 SHELVES				1	$105.00	$105.00	497
BOOKCASE, 2-3 SHELVES				1	$105.00	$105.00	497
BOOKCASE, 2-3 SHELVES				1	$105.00	$105.00	503
BOOKCASE, 2-3 SHELVES				1	$105.00	$105.00	509
BOOKCASE, 2-3 SHELVES				1	$105.00	$105.00	509
BOOKCASE, 2-3 SHELVES				1	$105.00	$105.00	509
BOOKCASE, 2-3 SHELVES				1	$105.00	$105.00	509
BOOKCASE, 2-3 SHELVES				1	$105.00	$105.00	509
BOOKCASE, 2-3 SHELVES				1	$105.00	$105.00	509
BOOKCASE, 2-3 SHELVES				1	$105.00	$105.00	510
BOOKCASE, 2-3 SHELVES				1	$105.00	$105.00	510
BOOKCASE, 2-3 SHELVES				1	$105.00	$105.00	510
BOOKCASE, 2-3 SHELVES				1	$105.00	$105.00	540
BOOKCASE, 2-3 SHELVES				1	$105.00	$105.00	540
BOOKCASE, 2-3 SHELVES				1	$105.00	$105.00	540
BOOKCASE, 2-3 SHELVES				1	$105.00	$105.00	540
BOOKCASE, 2-3 SHELVES				1	$105.00	$105.00	540
BOOKCASE, 2-3 SHELVES				3	$105.00	$315.00	540
BOOKCASE, 2-3 SHELVES				2	$105.00	$210.00	540
BOOKCASE, 2-3 SHELVES				1	$105.00	$105.00	540
BOOKCASE, 2-3 SHELVES				1	$105.00	$105.00	540

Description	Manufacturer	Model	Serial No.	Qty.	Unit Cost	Total Cost	Dept No
BOOKCASE, 2-3 SHELVES				1	$105.00	$105.00	540
BOOKCASE, 2-3 SHELVES				1	$105.00	$105.00	540
BOOKCASE, 2-3 SHELVES				1	$105.00	$105.00	541
BOOKCASE, 2-3 SHELVES				1	$105.00	$105.00	545
BOOKCASE, 2-3 SHELVES				1	$105.00	$105.00	545
BOOKCASE, 2-3 SHELVES				1	$105.00	$105.00	545
BOOKCASE, 2-3 SHELVES				1	$105.00	$105.00	545
BOOKCASE, 2-3 SHELVES				1	$105.00	$105.00	551
BOOKCASE, 2-3 SHELVES				1	$105.00	$105.00	551
BOOKCASE, 2-3 SHELVES				1	$105.00	$105.00	551
BOOKCASE, 2-3 SHELVES				1	$105.00	$105.00	551
BOOKCASE, 2-3 SHELVES				2	$105.00	$210.00	552
BOOKCASE, 2-3 SHELVES				1	$105.00	$105.00	554
BOOKCASE, 2-3 SHELVES				1	$105.00	$105.00	554
BOOKCASE, 2-3 SHELVES				1	$105.00	$105.00	554
BOOKCASE, 2-3 SHELVES				1	$105.00	$105.00	554
BOOKCASE, 2-3 SHELVES				1	$105.00	$105.00	554
BOOKCASE, 2-3 SHELVES				1	$105.00	$105.00	554
BOOKCASE, 2-3 SHELVES				1	$105.00	$105.00	560
BOOKCASE, 2-3 SHELVES				1	$105.00	$105.00	560
BOOKCASE, 2-3 SHELVES				2	$105.00	$210.00	560
BOOKCASE, 2-3 SHELVES				3	$105.00	$315.00	560
BOOKCASE, 2-3 SHELVES				1	$105.00	$105.00	560
BOOKCASE, 2-3 SHELVES				1	$105.00	$105.00	560
BOOKCASE, 2-3 SHELVES				1	$105.00	$105.00	560
BOOKCASE, 2-3 SHELVES				2	$105.00	$210.00	560
BOOKCASE, 2-3 SHELVES				2	$105.00	$210.00	560
BOOKCASE, 2-3 SHELVES				1	$105.00	$105.00	560
BOOKCASE, 2-3 SHELVES				1	$105.00	$105.00	560
BOOKCASE, 2-3 SHELVES				1	$105.00	$105.00	560
BOOKCASE, 2-3 SHELVES				1	$105.00	$105.00	560
BOOKCASE, 2-3 SHELVES				2	$105.00	$210.00	560
BOOKCASE, 2-3 SHELVES				1	$105.00	$105.00	560
BOOKCASE, 2-3 SHELVES				1	$105.00	$105.00	560
BOOKCASE, 2-3 SHELVES				1	$105.00	$105.00	560
BOOKCASE, 2-3 SHELVES				1	$105.00	$105.00	560
BOOKCASE, 2-3 SHELVES				2	$105.00	$210.00	560
BOOKCASE, 2-3 SHELVES				1	$105.00	$105.00	560
BOOKCASE, 2-3 SHELVES				2	$105.00	$210.00	560
BOOKCASE, 2-3 SHELVES				1	$105.00	$105.00	560
BOOKCASE, 2-3 SHELVES				1	$105.00	$105.00	560
BOOKCASE, 2-3 SHELVES				1	$105.00	$105.00	560
BOOKCASE, 2-3 SHELVES				1	$105.00	$105.00	560
BOOKCASE, 2-3 SHELVES				1	$105.00	$105.00	560
BOOKCASE, 2-3 SHELVES				2	$105.00	$210.00	560
BOOKCASE, 2-3 SHELVES				1	$105.00	$105.00	560
BOOKCASE, 2-3 SHELVES				1	$105.00	$105.00	560
BOOKCASE, 2-3 SHELVES				1	$105.00	$105.00	560
BOOKCASE, 2-3 SHELVES				1	$105.00	$105.00	560
BOOKCASE, 2-3 SHELVES				1	$105.00	$105.00	560
BOOKCASE, 2-3 SHELVES				1	$105.00	$105.00	560

Description	Manufacturer	Model	Serial No.	Qty.	Unit Cost	Total Cost	Dept No
BOOKCASE, 2-3 SHELVES				2	$105.00	$210.00	560
BOOKCASE, 2-3 SHELVES				1	$105.00	$105.00	560
BOOKCASE, 2-3 SHELVES				1	$105.00	$105.00	560
BOOKCASE, 2-3 SHELVES				1	$105.00	$105.00	560
BOOKCASE, 2-3 SHELVES				1	$105.00	$105.00	560
BOOKCASE, 2-3 SHELVES				2	$105.00	$210.00	560
BOOKCASE, 2-3 SHELVES				3	$105.00	$315.00	560
BOOKCASE, 2-3 SHELVES				1	$105.00	$105.00	570
BOOKCASE, 2-3 SHELVES				1	$105.00	$105.00	570
BOOKCASE, 2-3 SHELVES				1	$105.00	$105.00	570
BOOKCASE, 2-3 SHELVES				1	$105.00	$105.00	570
BOOKCASE, 2-3 SHELVES				1	$105.00	$105.00	570
BOOKCASE, 2-3 SHELVES				1	$105.00	$105.00	570
BOOKCASE, 2-3 SHELVES				1	$105.00	$105.00	570
BOOKCASE, 2-3 SHELVES				2	$105.00	$210.00	570
BOOKCASE, 2-3 SHELVES				1	$105.00	$105.00	570
BOOKCASE, 2-3 SHELVES				1	$105.00	$105.00	572
BOOKCASE, 2-3 SHELVES				1	$105.00	$105.00	572
BOOKCASE, 2-3 SHELVES				1	$105.00	$105.00	572
BOOKCASE, 2-3 SHELVES				3	$105.00	$315.00	576
BOOKCASE, 2-3 SHELVES				4	$105.00	$420.00	576
BOOKCASE, 2-3 SHELVES				1	$105.00	$105.00	576
BOOKCASE, 2-3 SHELVES				5	$105.00	$525.00	576
BOOKCASE, 2-3 SHELVES				1	$105.00	$105.00	576
BOOKCASE, 2-3 SHELVES				2	$105.00	$210.00	576
BOOKCASE, 2-3 SHELVES				1	$105.00	$105.00	576
BOOKCASE, 2-3 SHELVES				1	$105.00	$105.00	576
BOOKCASE, 2-3 SHELVES				1	$105.00	$105.00	576
BOOKCASE, 2-3 SHELVES				1	$105.00	$105.00	576
BOOKCASE, 2-3 SHELVES				1	$105.00	$105.00	576
BOOKCASE, 2-3 SHELVES				1	$105.00	$105.00	576
BOOKCASE, 2-3 SHELVES				1	$105.00	$105.00	576
BOOKCASE, 2-3 SHELVES				1	$105.00	$105.00	576
BOOKCASE, 2-3 SHELVES				1	$105.00	$105.00	576
BOOKCASE, 2-3 SHELVES				1	$105.00	$105.00	576
BOOKCASE, 2-3 SHELVES				1	$105.00	$105.00	576
BOOKCASE, 2-3 SHELVES				1	$105.00	$105.00	576
BOOKCASE, 2-3 SHELVES				1	$105.00	$105.00	576
BOOKCASE, 2-3 SHELVES				1	$105.00	$105.00	576
BOOKCASE, 2-3 SHELVES				1	$105.00	$105.00	576
BOOKCASE, 2-3 SHELVES				1	$105.00	$105.00	576
BOOKCASE, 2-3 SHELVES				1	$105.00	$105.00	576
BOOKCASE, 2-3 SHELVES				2	$105.00	$210.00	576
BOOKCASE, 2-3 SHELVES				3	$105.00	$315.00	576
BOOKCASE, 2-3 SHELVES				1	$105.00	$105.00	576
BOOKCASE, 2-3 SHELVES				1	$105.00	$105.00	576
BOOKCASE, 2-3 SHELVES				3	$105.00	$315.00	576
BOOKCASE, 2-3 SHELVES				1	$105.00	$105.00	576
BOOKCASE, 2-3 SHELVES				1	$105.00	$105.00	576
BOOKCASE, 2-3 SHELVES				1	$105.00	$105.00	576
BOOKCASE, 2-3 SHELVES				1	$105.00	$105.00	576
BOOKCASE, 2-3 SHELVES				1	$105.00	$105.00	581
BOOKCASE, 2-3 SHELVES				1	$105.00	$105.00	581
BOOKCASE, 2-3 SHELVES				3	$105.00	$315.00	583

Description	Manufacturer	Model	Serial No.	Qty.	Unit Cost	Total Cost	Dept No
BOOKCASE, 2-3 SHELVES				1	$105.00	$105.00	587
BOOKCASE, 2-3 SHELVES				1	$105.00	$105.00	630
BOOKCASE, 2-3 SHELVES				1	$105.00	$105.00	630
BOOKCASE, 2-3 SHELVES				1	$105.00	$105.00	630
BOOKCASE, 2-3 SHELVES				1	$105.00	$105.00	630
BOOKCASE, 2-3 SHELVES				1	$105.00	$105.00	630
BOOKCASE, 2-3 SHELVES				1	$105.00	$105.00	630
BOOKCASE, 2-3 SHELVES				1	$105.00	$105.00	630
BOOKCASE, 2-3 SHELVES				1	$105.00	$105.00	630
BOOKCASE, 2-3 SHELVES				1	$105.00	$105.00	630
BOOKCASE, 2-3 SHELVES				1	$105.00	$105.00	665
BOOKCASE, 2-3 SHELVES				1	$105.00	$105.00	665
BOOKCASE, 2-3 SHELVES				2	$105.00	$210.00	3107
BOOKCASE, 2-3 SHELVES				10	$105.00	$1,050.00	3107
BOOKCASE, 2-3 SHELVES				6	$105.00	$630.00	3107
BOOKCASE, 4-5 SHELVES				1	$175.00	$175.00	210
BOOKCASE, 4-5 SHELVES				2	$175.00	$350.00	210
BOOKCASE, 4-5 SHELVES				1	$175.00	$175.00	210
BOOKCASE, 4-5 SHELVES				1	$175.00	$175.00	210
BOOKCASE, 4-5 SHELVES				2	$175.00	$350.00	210
BOOKCASE, 4-5 SHELVES				1	$175.00	$175.00	210
BOOKCASE, 4-5 SHELVES				2	$175.00	$350.00	210
BOOKCASE, 4-5 SHELVES				1	$175.00	$175.00	210
BOOKCASE, 4-5 SHELVES				1	$175.00	$175.00	210
BOOKCASE, 4-5 SHELVES				3	$175.00	$525.00	210
BOOKCASE, 4-5 SHELVES				2	$175.00	$350.00	210
BOOKCASE, 4-5 SHELVES				1	$175.00	$175.00	213
BOOKCASE, 4-5 SHELVES				1	$175.00	$175.00	213
BOOKCASE, 4-5 SHELVES				1	$175.00	$175.00	214
BOOKCASE, 4-5 SHELVES				2	$175.00	$350.00	214
BOOKCASE, 4-5 SHELVES				1	$175.00	$175.00	215
BOOKCASE, 4-5 SHELVES				3	$175.00	$525.00	215
BOOKCASE, 4-5 SHELVES				1	$175.00	$175.00	341
BOOKCASE, 4-5 SHELVES				1	$175.00	$175.00	341
BOOKCASE, 4-5 SHELVES				1	$175.00	$175.00	400
BOOKCASE, 4-5 SHELVES				1	$175.00	$175.00	400
BOOKCASE, 4-5 SHELVES				1	$175.00	$175.00	400
BOOKCASE, 4-5 SHELVES				1	$175.00	$175.00	400
BOOKCASE, 4-5 SHELVES				1	$175.00	$175.00	400
BOOKCASE, 4-5 SHELVES				1	$175.00	$175.00	402
BOOKCASE, 4-5 SHELVES				1	$175.00	$175.00	402
BOOKCASE, 4-5 SHELVES				1	$175.00	$175.00	402
BOOKCASE, 4-5 SHELVES				1	$175.00	$175.00	403
BOOKCASE, 4-5 SHELVES				1	$175.00	$175.00	405
BOOKCASE, 4-5 SHELVES				1	$175.00	$175.00	425
BOOKCASE, 4-5 SHELVES				2	$175.00	$350.00	427
BOOKCASE, 4-5 SHELVES				1	$175.00	$175.00	428
BOOKCASE, 4-5 SHELVES				3	$175.00	$525.00	429
BOOKCASE, 4-5 SHELVES				1	$175.00	$175.00	437
BOOKCASE, 4-5 SHELVES				1	$175.00	$175.00	437
BOOKCASE, 4-5 SHELVES				1	$175.00	$175.00	438
BOOKCASE, 4-5 SHELVES				1	$175.00	$175.00	440

Description	Manufacturer	Model	Serial No.	Qty.	Unit Cost	Total Cost	Dept No
BOOKCASE, 4-5 SHELVES				1	$175.00	$175.00	440
BOOKCASE, 4-5 SHELVES				1	$175.00	$175.00	440
BOOKCASE, 4-5 SHELVES				1	$175.00	$175.00	440
BOOKCASE, 4-5 SHELVES				1	$175.00	$175.00	440
BOOKCASE, 4-5 SHELVES				1	$175.00	$175.00	440
BOOKCASE, 4-5 SHELVES				1	$175.00	$175.00	440
BOOKCASE, 4-5 SHELVES				1	$175.00	$175.00	440
BOOKCASE, 4-5 SHELVES				1	$175.00	$175.00	440
BOOKCASE, 4-5 SHELVES				1	$175.00	$175.00	440
BOOKCASE, 4-5 SHELVES				1	$175.00	$175.00	440
BOOKCASE, 4-5 SHELVES				1	$175.00	$175.00	440
BOOKCASE, 4-5 SHELVES				1	$175.00	$175.00	440
BOOKCASE, 4-5 SHELVES				3	$175.00	$525.00	441
BOOKCASE, 4-5 SHELVES				10	$175.00	$1,750.00	450
BOOKCASE, 4-5 SHELVES				7	$175.00	$1,225.00	451
BOOKCASE, 4-5 SHELVES				2	$175.00	$350.00	454
BOOKCASE, 4-5 SHELVES				1	$175.00	$175.00	454
BOOKCASE, 4-5 SHELVES				1	$175.00	$175.00	454
BOOKCASE, 4-5 SHELVES				2	$175.00	$350.00	454
BOOKCASE, 4-5 SHELVES				1	$175.00	$175.00	454
BOOKCASE, 4-5 SHELVES				1	$175.00	$175.00	454
BOOKCASE, 4-5 SHELVES				1	$175.00	$175.00	475
BOOKCASE, 4-5 SHELVES				1	$175.00	$175.00	475
BOOKCASE, 4-5 SHELVES				1	$175.00	$175.00	475
BOOKCASE, 4-5 SHELVES				1	$175.00	$175.00	475
BOOKCASE, 4-5 SHELVES				1	$175.00	$175.00	475
BOOKCASE, 4-5 SHELVES				1	$175.00	$175.00	475
BOOKCASE, 4-5 SHELVES				1	$175.00	$175.00	475
BOOKCASE, 4-5 SHELVES				2	$175.00	$350.00	475
BOOKCASE, 4-5 SHELVES				2	$175.00	$350.00	475
BOOKCASE, 4-5 SHELVES				1	$175.00	$175.00	475
BOOKCASE, 4-5 SHELVES				1	$175.00	$175.00	492
BOOKCASE, 4-5 SHELVES				1	$175.00	$175.00	492
BOOKCASE, 4-5 SHELVES				1	$175.00	$175.00	492
BOOKCASE, 4-5 SHELVES				1	$175.00	$175.00	492
BOOKCASE, 4-5 SHELVES				2	$175.00	$350.00	492
BOOKCASE, 4-5 SHELVES				2	$175.00	$350.00	492
BOOKCASE, 4-5 SHELVES				1	$175.00	$175.00	494
BOOKCASE, 4-5 SHELVES				1	$175.00	$175.00	494
BOOKCASE, 4-5 SHELVES				2	$175.00	$350.00	494
BOOKCASE, 4-5 SHELVES				1	$175.00	$175.00	494
BOOKCASE, 4-5 SHELVES				1	$175.00	$175.00	495
BOOKCASE, 4-5 SHELVES				1	$175.00	$175.00	495
BOOKCASE, 4-5 SHELVES				1	$175.00	$175.00	495
BOOKCASE, 4-5 SHELVES				1	$175.00	$175.00	495
BOOKCASE, 4-5 SHELVES				1	$175.00	$175.00	495
BOOKCASE, 4-5 SHELVES				1	$175.00	$175.00	495
BOOKCASE, 4-5 SHELVES				1	$175.00	$175.00	495
BOOKCASE, 4-5 SHELVES				4	$175.00	$700.00	495
BOOKCASE, 4-5 SHELVES				1	$175.00	$175.00	497
BOOKCASE, 4-5 SHELVES				1	$175.00	$175.00	499

Description	Manufacturer	Model	Serial No.	Qty.	Unit Cost	Total Cost	Dept No
BOOKCASE, 4-5 SHELVES				1	$175.00	$175.00	499
BOOKCASE, 4-5 SHELVES				1	$175.00	$175.00	499
BOOKCASE, 4-5 SHELVES				1	$175.00	$175.00	499
BOOKCASE, 4-5 SHELVES				1	$175.00	$175.00	499
BOOKCASE, 4-5 SHELVES				2	$175.00	$350.00	499
BOOKCASE, 4-5 SHELVES				1	$175.00	$175.00	499
BOOKCASE, 4-5 SHELVES				1	$175.00	$175.00	499
BOOKCASE, 4-5 SHELVES				1	$175.00	$175.00	499
BOOKCASE, 4-5 SHELVES				1	$175.00	$175.00	499
BOOKCASE, 4-5 SHELVES				1	$175.00	$175.00	499
BOOKCASE, 4-5 SHELVES				1	$175.00	$175.00	503
BOOKCASE, 4-5 SHELVES				2	$175.00	$350.00	503
BOOKCASE, 4-5 SHELVES				1	$175.00	$175.00	503
BOOKCASE, 4-5 SHELVES				1	$175.00	$175.00	503
BOOKCASE, 4-5 SHELVES				1	$175.00	$175.00	503
BOOKCASE, 4-5 SHELVES				1	$175.00	$175.00	503
BOOKCASE, 4-5 SHELVES				7	$175.00	$1,225.00	509
BOOKCASE, 4-5 SHELVES				1	$175.00	$175.00	509
BOOKCASE, 4-5 SHELVES				1	$175.00	$175.00	509
BOOKCASE, 4-5 SHELVES				1	$175.00	$175.00	509
BOOKCASE, 4-5 SHELVES				1	$175.00	$175.00	509
BOOKCASE, 4-5 SHELVES				1	$175.00	$175.00	509
BOOKCASE, 4-5 SHELVES				1	$175.00	$175.00	509
BOOKCASE, 4-5 SHELVES				1	$175.00	$175.00	509
BOOKCASE, 4-5 SHELVES				2	$175.00	$350.00	509
BOOKCASE, 4-5 SHELVES				1	$175.00	$175.00	509
BOOKCASE, 4-5 SHELVES				1	$175.00	$175.00	509
BOOKCASE, 4-5 SHELVES				1	$175.00	$175.00	509
BOOKCASE, 4-5 SHELVES				1	$175.00	$175.00	509
BOOKCASE, 4-5 SHELVES				1	$175.00	$175.00	509
BOOKCASE, 4-5 SHELVES				1	$175.00	$175.00	510
BOOKCASE, 4-5 SHELVES				1	$175.00	$175.00	510
BOOKCASE, 4-5 SHELVES				1	$175.00	$175.00	510
BOOKCASE, 4-5 SHELVES				1	$175.00	$175.00	510
BOOKCASE, 4-5 SHELVES				1	$175.00	$175.00	510
BOOKCASE, 4-5 SHELVES				2	$175.00	$350.00	510
BOOKCASE, 4-5 SHELVES				2	$175.00	$350.00	510
BOOKCASE, 4-5 SHELVES				1	$175.00	$175.00	540
BOOKCASE, 4-5 SHELVES				1	$175.00	$175.00	540
BOOKCASE, 4-5 SHELVES				2	$175.00	$350.00	540
BOOKCASE, 4-5 SHELVES				1	$175.00	$175.00	540
BOOKCASE, 4-5 SHELVES				1	$175.00	$175.00	540
BOOKCASE, 4-5 SHELVES				1	$175.00	$175.00	540
BOOKCASE, 4-5 SHELVES				2	$175.00	$350.00	540
BOOKCASE, 4-5 SHELVES				1	$175.00	$175.00	540
BOOKCASE, 4-5 SHELVES				1	$175.00	$175.00	540
BOOKCASE, 4-5 SHELVES				1	$175.00	$175.00	540
BOOKCASE, 4-5 SHELVES				2	$175.00	$350.00	540
BOOKCASE, 4-5 SHELVES				2	$175.00	$350.00	540
BOOKCASE, 4-5 SHELVES				1	$175.00	$175.00	541
BOOKCASE, 4-5 SHELVES				2	$175.00	$350.00	541
BOOKCASE, 4-5 SHELVES				1	$175.00	$175.00	541

Description	Manufacturer	Model	Serial No.	Qty.	Unit Cost	Total Cost	Dept No
BOOKCASE, 4-5 SHELVES				1	$175.00	$175.00	541
BOOKCASE, 4-5 SHELVES				1	$175.00	$175.00	541
BOOKCASE, 4-5 SHELVES				1	$175.00	$175.00	542
BOOKCASE, 4-5 SHELVES				1	$175.00	$175.00	545
BOOKCASE, 4-5 SHELVES				1	$175.00	$175.00	545
BOOKCASE, 4-5 SHELVES				1	$175.00	$175.00	545
BOOKCASE, 4-5 SHELVES				1	$175.00	$175.00	545
BOOKCASE, 4-5 SHELVES				1	$175.00	$175.00	552
BOOKCASE, 4-5 SHELVES				1	$175.00	$175.00	552
BOOKCASE, 4-5 SHELVES				3	$175.00	$525.00	552
BOOKCASE, 4-5 SHELVES				1	$175.00	$175.00	552
BOOKCASE, 4-5 SHELVES				1	$175.00	$175.00	553
BOOKCASE, 4-5 SHELVES				1	$175.00	$175.00	553
BOOKCASE, 4-5 SHELVES				1	$175.00	$175.00	553
BOOKCASE, 4-5 SHELVES				1	$175.00	$175.00	553
BOOKCASE, 4-5 SHELVES				1	$175.00	$175.00	554
BOOKCASE, 4-5 SHELVES				2	$175.00	$350.00	560
BOOKCASE, 4-5 SHELVES				1	$175.00	$175.00	560
BOOKCASE, 4-5 SHELVES				1	$175.00	$175.00	560
BOOKCASE, 4-5 SHELVES				2	$175.00	$350.00	560
BOOKCASE, 4-5 SHELVES				1	$175.00	$175

Description	Manufacturer	Model	Serial No.	Qty.	Unit Cost	Total Cost	Dept No
BOOKCASE, 4-5 SHELVES				1	$175.00	$175.00	570
BOOKCASE, 4-5 SHELVES				1	$175.00	$175.00	570
BOOKCASE, 4-5 SHELVES				1	$175.00	$175.00	570
BOOKCASE, 4-5 SHELVES				1	$175.00	$175.00	570
BOOKCASE, 4-5 SHELVES				2	$175.00	$350.00	570
BOOKCASE, 4-5 SHELVES				1	$175.00	$175.00	570
BOOKCASE, 4-5 SHELVES				1	$175.00	$175.00	570
BOOKCASE, 4-5 SHELVES				1	$175.00	$175.00	570
BOOKCASE, 4-5 SHELVES				1	$175.00	$175.00	570
BOOKCASE, 4-5 SHELVES				1	$175.00	$175.00	570
BOOKCASE, 4-5 SHELVES				1	$175.00	$175.00	570
BOOKCASE, 4-5 SHELVES				3	$175.00	$525.00	570
BOOKCASE, 4-5 SHELVES				1	$175.00	$175.00	570
BOOKCASE, 4-5 SHELVES				1	$175.00	$175.00	570
BOOKCASE, 4-5 SHELVES				1	$175.00	$175.00	570
BOOKCASE, 4-5 SHELVES				1	$175.00	$175.00	572
BOOKCASE, 4-5 SHELVES				1	$175.00	$175.00	572
BOOKCASE, 4-5 SHELVES				1	$175.00	$175.00	572
BOOKCASE, 4-5 SHELVES				1	$175.00	$175.00	572
BOOKCASE, 4-5 SHELVES				1	$175.00	$175.00	572
BOOKCASE, 4-5 SHELVES				1	$175.00	$175.00	572
BOOKCASE, 4-5 SHELVES				1	$175.00	$175.00	572
BOOKCASE, 4-5 SHELVES				1	$175.00	$175.00	572
BOOKCASE, 4-5 SHELVES				1	$175.00	$175.00	572
BOOKCASE, 4-5 SHELVES				2	$175.00	$350.00	576
BOOKCASE, 4-5 SHELVES				1	$175.00	$175.00	576
BOOKCASE, 4-5 SHELVES				1	$175.00	$175.00	576
BOOKCASE, 4-5 SHELVES				1	$175.00	$175.00	576
BOOKCASE, 4-5 SHELVES				1	$175.00	$175.00	576
BOOKCASE, 4-5 SHELVES				2	$175.00	$350.00	576
BOOKCASE, 4-5 SHELVES				2	$175.00	$350.00	576
BOOKCASE, 4-5 SHELVES				2	$175.00	$350.00	576
BOOKCASE, 4-5 SHELVES				9	$175.00	$1,575.00	576
BOOKCASE, 4-5 SHELVES				3	$175.00	$525.00	576
BOOKCASE, 4-5 SHELVES				13	$175.00	$2,275.00	576
BOOKCASE, 4-5 SHELVES				1	$175.00	$175.00	576
BOOKCASE, 4-5 SHELVES				1	$175.00	$175.00	576
BOOKCASE, 4-5 SHELVES				1	$175.00	$175.00	576
BOOKCASE, 4-5 SHELVES				1	$175.00	$175.00	576
BOOKCASE, 4-5 SHELVES				1	$175.00	$175.00	576
BOOKCASE, 4-5 SHELVES				2	$175.00	$350.00	576
BOOKCASE, 4-5 SHELVES				1	$175.00	$175.00	576
BOOKCASE, 4-5 SHELVES				1	$175.00	$175.00	576
BOOKCASE, 4-5 SHELVES				1	$175.00	$175.00	576
BOOKCASE, 4-5 SHELVES				1	$175.00	$175.00	576
BOOKCASE, 4-5 SHELVES				1	$175.00	$175.00	576
BOOKCASE, 4-5 SHELVES				1	$175.00	$175.00	576
BOOKCASE, 4-5 SHELVES				1	$175.00	$175.00	576
BOOKCASE, 4-5 SHELVES				1	$175.00	$175.00	576
BOOKCASE, 4-5 SHELVES				1	$175.00	$175.00	576
BOOKCASE, 4-5 SHELVES				1	$175.00	$175.00	576
BOOKCASE, 4-5 SHELVES				2	$175.00	$350.00	576
BOOKCASE, 4-5 SHELVES				1	$175.00	$175.00	576

Description	Manufacturer	Model	Serial No.	Qty.	Unit Cost	Total Cost	Dept No
BOOKCASE, 4-5 SHELVES				1	$175.00	$175.00	576
BOOKCASE, 4-5 SHELVES				1	$175.00	$175.00	576
BOOKCASE, 4-5 SHELVES				1	$175.00	$175.00	576
BOOKCASE, 4-5 SHELVES				1	$175.00	$175.00	576
BOOKCASE, 4-5 SHELVES				1	$175.00	$175.00	576
BOOKCASE, 4-5 SHELVES				1	$175.00	$175.00	576
BOOKCASE, 4-5 SHELVES				1	$175.00	$175.00	576
BOOKCASE, 4-5 SHELVES				1	$175.00	$175.00	576
BOOKCASE, 4-5 SHELVES				1	$175.00	$175.00	576
BOOKCASE, 4-5 SHELVES				1	$175.00	$175.00	576
BOOKCASE, 4-5 SHELVES				1	$175.00	$175.00	576
BOOKCASE, 4-5 SHELVES				1	$175.00	$175.00	576
BOOKCASE, 4-5 SHELVES				1	$175.00	$175.00	576
BOOKCASE, 4-5 SHELVES				1	$175.00	$175.00	576
BOOKCASE, 4-5 SHELVES				1	$175.00	$175.00	576
BOOKCASE, 4-5 SHELVES				1	$175.00	$175.00	576
BOOKCASE, 4-5 SHELVES				1	$175.00	$175.00	576
BOOKCASE, 4-5 SHELVES				1	$175.00	$175.00	576
BOOKCASE, 4-5 SHELVES				1	$175.00	$175.00	576
BOOKCASE, 4-5 SHELVES				2	$175.00	$350.00	576
BOOKCASE, 4-5 SHELVES				1	$175.00	$175.00	576
BOOKCASE, 4-5 SHELVES				1	$175.00	$175.00	576
BOOKCASE, 4-5 SHELVES				1	$175.00	$175.00	576
BOOKCASE, 4-5 SHELVES				2	$175.00	$350.00	576
BOOKCASE, 4-5 SHELVES				1	$175.00	$175.00	576
BOOKCASE, 4-5 SHELVES				1	$175.00	$175.00	576
BOOKCASE, 4-5 SHELVES				1	$175.00	$175.00	576
BOOKCASE, 4-5 SHELVES				1	$175.00	$175.00	576
BOOKCASE, 4-5 SHELVES				1	$175.00	$175.00	576
BOOKCASE, 4-5 SHELVES				3	$175.00	$525.00	576
BOOKCASE, 4-5 SHELVES				1	$175.00	$175.00	576
BOOKCASE, 4-5 SHELVES				1	$175.00	$175.00	576
BOOKCASE, 4-5 SHELVES				1	$175.00	$175.00	576
BOOKCASE, 4-5 SHELVES				2	$175.00	$350.00	576
BOOKCASE, 4-5 SHELVES				2	$175.00	$350.00	576
BOOKCASE, 4-5 SHELVES				2	$175.00	$350.00	576
BOOKCASE, 4-5 SHELVES				3	$175.00	$525.00	576
BOOKCASE, 4-5 SHELVES				3	$175.00	$525.00	576
BOOKCASE, 4-5 SHELVES				1	$175.00	$175.00	576
BOOKCASE, 4-5 SHELVES				1	$175.00	$175.00	581
BOOKCASE, 4-5 SHELVES				2	$175.00	$350.00	581
BOOKCASE, 4-5 SHELVES				1	$175.00	$175.00	581
BOOKCASE, 4-5 SHELVES				2	$175.00	$350.00	583
BOOKCASE, 4-5 SHELVES				1	$175.00	$175.00	630
BOOKCASE, 4-5 SHELVES				1	$175.00	$175.00	630
BOOKCASE, 4-5 SHELVES				1	$175.00	$175.00	630
BOOKCASE, 4-5 SHELVES				1	$175.00	$175.00	630
BOOKCASE, 4-5 SHELVES				1	$175.00	$175.00	630
BOOKCASE, 4-5 SHELVES				3	$175.00	$525.00	630
BOOKCASE, 4-5 SHELVES				1	$175.00	$175.00	630
BOOKCASE, 4-5 SHELVES				1	$175.00	$175.00	630

Description	Manufacturer	Model	Serial No.	Qty.	Unit Cost	Total Cost	Dept No
BOOKCASE, 4-5 SHELVES				1	$175.00	$175.00	630
BOOKCASE, 4-5 SHELVES				1	$175.00	$175.00	630
BOOKCASE, 4-5 SHELVES				1	$175.00	$175.00	630
BOOKCASE, 4-5 SHELVES				1	$175.00	$175.00	630
BOOKCASE, 4-5 SHELVES				1	$175.00	$175.00	630
BOOKCASE, 4-5 SHELVES				1	$175.00	$175.00	630
BOOKCASE, 4-5 SHELVES				1	$175.00	$175.00	630
BOOKCASE, 4-5 SHELVES				1	$175.00	$175.00	630
BOOKCASE, 4-5 SHELVES				1	$175.00	$175.00	630
BOOKCASE, 4-5 SHELVES				5	$175.00	$875.00	630
BOOKCASE, 4-5 SHELVES				2	$175.00	$350.00	630
BOOKCASE, 4-5 SHELVES				1	$175.00	$175.00	630
BOOKCASE, 4-5 SHELVES				1	$175.00	$175.00	661
BOOKCASE, 4-5 SHELVES				1	$175.00	$175.00	665
BOOKCASE, 4-5 SHELVES				1	$175.00	$175.00	665
BOOKCASE, 4-5 SHELVES				1	$175.00	$175.00	665
BOOKCASE, 4-5 SHELVES				2	$175.00	$350.00	882
BOOKCASE, 4-5 SHELVES				1	$175.00	$175.00	882
BOOKCASE, 4-5 SHELVES				1	$175.00	$175.00	3106
BOOKCASE, 4-5 SHELVES				1	$175.00	$175.00	3106
BOOKCASE, 4-5 SHELVES				1	$175.00	$175.00	3106
BOOKCASE, 4-5 SHELVES				2	$175.00	$350.00	3107
BOOKCASE, 4-5 SHELVES				1	$175.00	$175.00	3107
BOOKCASE, 6 OR MORE SHELVES				1	$265.00	$265.00	210
BOOKCASE, 6 OR MORE SHELVES				1	$265.00	$265.00	210
BOOKCASE, 6 OR MORE SHELVES				1	$265.00	$265.00	210
BOOKCASE, 6 OR MORE SHELVES				1	$265.00	$265.00	210
BOOKCASE, 6 OR MORE SHELVES				2	$265.00	$530.00	210
BOOKCASE, 6 OR MORE SHELVES				1	$265.00	$265.00	212
BOOKCASE, 6 OR MORE SHELVES				2	$265.00	$530.00	215
BOOKCASE, 6 OR MORE SHELVES				1	$265.00	$265.00	215
BOOKCASE, 6 OR MORE SHELVES				1	$265.00	$265.00	215
BOOKCASE, 6 OR MORE SHELVES				3	$265.00	$795.00	400
BOOKCASE, 6 OR MORE SHELVES				3	$265.00	$795.00	400
BOOKCASE, 6 OR MORE SHELVES				1	$265.00	$265.00	403
BOOKCASE, 6 OR MORE SHELVES				1	$265.00	$265.00	405
BOOKCASE, 6 OR MORE SHELVES				3	$265.00	$795.00	428
BOOKCASE, 6 OR MORE SHELVES				1	$265.00	$265.00	436
BOOKCASE, 6 OR MORE SHELVES				2	$265.00	$530.00	437
BOOKCASE, 6 OR MORE SHELVES				1	$265.00	$265.00	438
BOOKCASE, 6 OR MORE SHELVES				6	$265.00	$1,590.00	440
BOOKCASE, 6 OR MORE SHELVES				1	$265.00	$265.00	450
BOOKCASE, 6 OR MORE SHELVES				6	$265.00	$1,590.00	450
BOOKCASE, 6 OR MORE SHELVES				2	$265.00	$530.00	450
BOOKCASE, 6 OR MORE SHELVES				6	$265.00	$1,590.00	451
BOOKCASE, 6 OR MORE SHELVES				1	$265.00	$265.00	452
BOOKCASE, 6 OR MORE SHELVES				1	$265.00	$265.00	454
BOOKCASE, 6 OR MORE SHELVES				6	$265.00	$1,590.00	475
BOOKCASE, 6 OR MORE SHELVES				4	$265.00	$1,060.00	475
BOOKCASE, 6 OR MORE SHELVES				4	$265.00	$1,060.00	475
BOOKCASE, 6 OR MORE SHELVES				1	$265.00	$265.00	475

Description	Manufacturer	Model	Serial No.	Qty.	Unit Cost	Total Cost	Dept No
BOOKCASE, 6 OR MORE SHELVES				6	$265.00	$1,590.00	475
BOOKCASE, 6 OR MORE SHELVES				1	$265.00	$265.00	503
BOOKCASE, 6 OR MORE SHELVES				1	$265.00	$265.00	503
BOOKCASE, 6 OR MORE SHELVES				1	$265.00	$265.00	510
BOOKCASE, 6 OR MORE SHELVES				1	$265.00	$265.00	540
BOOKCASE, 6 OR MORE SHELVES				1	$265.00	$265.00	540
BOOKCASE, 6 OR MORE SHELVES				1	$265.00	$265.00	542
BOOKCASE, 6 OR MORE SHELVES				1	$265.00	$265.00	551
BOOKCASE, 6 OR MORE SHELVES				1	$265.00	$265.00	552
BOOKCASE, 6 OR MORE SHELVES				1	$265.00	$265.00	560
BOOKCASE, 6 OR MORE SHELVES				2	$265.00	$530.00	570
BOOKCASE, 6 OR MORE SHELVES				1	$265.00	$265.00	570
BOOKCASE, 6 OR MORE SHELVES				1	$265.00	$265.00	570
BOOKCASE, 6 OR MORE SHELVES				16	$265.00	$4,240.00	572
BOOKCASE, 6 OR MORE SHELVES				2	$265.00	$530.00	572
BOOKCASE, 6 OR MORE SHELVES				1	$265.00	$265.00	572
BOOKCASE, 6 OR MORE SHELVES				1	$265.00	$265.00	572
BOOKCASE, 6 OR MORE SHELVES				1	$265.00	$265.00	576
BOOKCASE, 6 OR MORE SHELVES				2	$265.00	$530.00	576
BOOKCASE, 6 OR MORE SHELVES				2	$265.00	$530.00	576
BOOKCASE, 6 OR MORE SHELVES				1	$265.00	$265.00	576
BOOKCASE, 6 OR MORE SHELVES				1	$265.00	$265.00	576
BOOKCASE, 6 OR MORE SHELVES				2	$265.00	$530.00	576
BOOKCASE, 6 OR MORE SHELVES				2	$265.00	$530.00	576
BOOKCASE, 6 OR MORE SHELVES				1	$265.00	$265.00	576
BOOKCASE, 6 OR MORE SHELVES				1	$265.00	$265.00	630
BOOKCASE, 6 OR MORE SHELVES				1	$265.00	$265.00	630
BOOKCASE, 6 OR MORE SHELVES				1	$265.00	$265.00	630
BOOKCASE, 6 OR MORE SHELVES				1	$265.00	$265.00	661
BOOKCASE, 6 OR MORE SHELVES				2	$265.00	$530.00	665
BOOKCASE, BARRISTER				2	$350.00	$700.00	211
BOOKCASE, BARRISTER				1	$350.00	$350.00	211
BOOKCASE, BARRISTER				1	$350.00	$350.00	477
BOOKCASE, BARRISTER				1	$350.00	$350.00	560
BOOKCASE, DOUBLE SIDED, 5 SHELVES				6	$320.00	$1,920.00	403
BOOKCASE, DOUBLE SIDED, 5 SHELVES				1	$320.00	$320.00	552
BOOKCASE, EXECUTIVE, 2 DRAWER, 4 SHELVES, WOOD				1	$349.00	$349.00	440
BOOKCASE, EXECUTIVE, 2 DRAWER, 4 SHELVES, WOOD				1	$349.00	$349.00	665
BOOKCASE, W/ DOORS				1	$100.00	$100.00	427
BOOKCASE, W/ DOORS				1	$100.00	$100.00	450
BOOKCASE, W/ DOORS				10	$100.00	$1,000.00	450
BOOKCASE, W/ DOORS				1	$100.00	$100.00	541
BOOKCASE, W/ DOORS				1	$100.00	$100.00	545
BOOKCASE, W/ DOORS				1	$100.00	$100.00	560
BOOKCASE, W/ DOORS				1	$100.00	$100.00	630
BOOM LIFT, SELF-PROPELLED	GENIE	Z-60/34	Z6005-5424	1	$42,000.00	$42,000.00	210
BRAISING PAN, TILTING, GAS	CLEVELAND	NA	RCI 482104	1	$7,575.00	$7,575.00	576
BUCKET SCOOP	JOHN DEERE	BW15935	734687	1	$1,300.00	$1,300.00	210
BUFFER, FLOOR, ELECTRIC	ADVANCE	ADVOLUTION 20XP	RCI 452981	1	$800.00	$800.00	509
BUFFER, FLOOR, ELECTRIC	ADVANCE	ADVOLUTION 20XP	RCI 482028	1	$800.00	$800.00	570
BUFFER, FLOOR, ELECTRIC	ADVANCE	ADVOLUTION 20XP	RCI 482029	1	$800.00	$800.00	570
BUFFER, FLOOR, ELECTRIC	DAYTON	AD15039	27 SEP 10 DS	1	$800.00	$800.00	570

Description	Manufacturer	Model	Serial No.	Qty.	Unit Cost	Total Cost	Dept No
BUFFER, FLOOR, ELECTRIC	MINUTEMAN	FR17115	AFR1711508167	1	$1,319.29	$1,319.29	570
BUFFER, FLOOR, ELECTRIC	ADVANCE	ADVOLUTION 20XP	RCI 481866	1	$800.00	$800.00	570
BUFFER, FLOOR, ELECTRIC	ADVANCE	ADVOLUTION 20XP	RCI 452982	1	$800.00	$800.00	570
BUFFET				1	$400.00	$400.00	540
BUFFET				1	$400.00	$400.00	630
BUILDING, PORTABLE	NA	NA	RCI 479466	1	$38,000.00	$38,000.00	560
BUILDING, PORTABLE	NA	NA	RCI 479467	1	$38,000.00	$38,000.00	560
BUILDING, PORTABLE	NA	NA	RCI 479472	1	$38,000.00	$38,000.00	560
BUILDING, PORTABLE	NA	NA	RCI 479468	1	$38,000.00	$38,000.00	560
BULLDOZER	CATERPILLAR	953C	CAT0953CK2ZN04491	1	$151,705.00	$151,705.00	210
BULLDOZER	CATERPILLAR	D6N	CAT00D6NPAKM01353	1	$181,896.00	$181,896.00	210
BULLDOZER	CATERPILLAR	953C	CAT0953CKBBX01119	1	$162,148.00	$162,148.00	210
BULLDOZER	CATERPILLAR	963C	CAT0963CC2DS02088	1	$193,755.00	$193,755.00	210
BUN PAN RACK				3	$350.00	$1,050.00	576
BUN PAN RACK				1	$350.00	$350.00	576
BUN RACK, W/ SHELVES, HALF HEIGHT				1	$300.00	$300.00	576
BUNKER RAKE	JOHN DEERE	1200A	1TC1200AAFT220390	1	$12,274.15	$12,274.15	510
BUOYANCY COMPENSATOR	BLACK DIAMOND	NA	BB213884	1	$556.00	$556.00	560
BUOYANCY COMPENSATOR	BLACK DIAMOND	NA	BB213876	1	$556.00	$556.00	560
BUOYANCY COMPENSATOR	BLACK DIAMOND	NA	BB213897	1	$556.00	$556.00	560
BUOYANCY COMPENSATOR	BLACK DIAMOND	NA	BB212867	1	$556.00	$556.00	560
BUS, PASSENGER	INTERNATIONAL	1998/BUS	1HVBBABM2WH573804	1	$8,075.00	$8,075.00	495
BUS, PASSENGER	INTERNATIONAL	1998/BUS	1HVBBABLXWH581902	1	$8,075.00	$8,075.00	495
CABINET W/ BOOKSHELF				1	$150.00	$150.00	210
CABINET W/ BOOKSHELF				1	$150.00	$150.00	439
CABINET W/ BOOKSHELF				1	$150.00	$150.00	454
CABINET W/ BOOKSHELF				1	$150.00	$150.00	475
CABINET W/ BOOKSHELF				1	$150.00	$150.00	492
CABINET W/ BOOKSHELF				1	$150.00	$150.00	494
CABINET W/ BOOKSHELF				1	$150.00	$150.00	495
CABINET W/ BOOKSHELF				1	$150.00	$150.00	499
CABINET W/ BOOKSHELF				1	$150.00	$150.00	552
CABINET W/ BOOKSHELF				1	$150.00	$150.00	630
CABINET, 27 DRAWER				1	$428.00	$428.00	450
CABINET, BIG BOOK/STORAGE				25	$215.00	$5,375.00	403
CABINET, CHINA				2	$700.00	$1,400.00	400
CABINET, COMPUTER				1	$239.00	$239.00	882
CABINET, CURIO				1	$450.00	$450.00	215
CABINET, EXECUTIVE, WOOD				1	$545.00	$545.00	576
CABINET, FILE, 2-3 DRAWERS				1	$150.00	$150.00	210
CABINET, FILE, 2-3 DRAWERS				1	$150.00	$150.00	210
CABINET, FILE, 2-3 DRAWERS				1	$150.00	$150.00	210
CABINET, FILE, 2-3 DRAWERS				1	$150.00	$150.00	210
CABINET, FILE, 2-3 DRAWERS				1	$150.00	$150.00	210
CABINET, FILE, 2-3 DRAWERS				1	$150.00	$150.00	210
CABINET, FILE, 2-3 DRAWERS				2	$150.00	$300.00	215
CABINET, FILE, 2-3 DRAWERS				2	$150.00	$300.00	215
CABINET, FILE, 2-3 DRAWERS				2	$150.00	$300.00	215
CABINET, FILE, 2-3 DRAWERS				1	$150.00	$150.00	341
CABINET, FILE, 2-3 DRAWERS				1	$150.00	$150.00	341
CABINET, FILE, 2-3 DRAWERS				1	$150.00	$150.00	400
CABINET, FILE, 2-3 DRAWERS				1	$150.00	$150.00	400

Description	Manufacturer	Model	Serial No.	Qty.	Unit Cost	Total Cost	Dept No
CABINET, FILE, 2-3 DRAWERS				1	$150.00	$150.00	400
CABINET, FILE, 2-3 DRAWERS				2	$150.00	$300.00	402
CABINET, FILE, 2-3 DRAWERS				1	$150.00	$150.00	402
CABINET, FILE, 2-3 DRAWERS				21	$150.00	$3,150.00	403
CABINET, FILE, 2-3 DRAWERS				1	$150.00	$150.00	403
CABINET, FILE, 2-3 DRAWERS				1	$150.00	$150.00	403
CABINET, FILE, 2-3 DRAWERS				2	$150.00	$300.00	403
CABINET, FILE, 2-3 DRAWERS				1	$150.00	$150.00	403
CABINET, FILE, 2-3 DRAWERS				3	$150.00	$450.00	403
CABINET, FILE, 2-3 DRAWERS				1	$150.00	$150.00	403
CABINET, FILE, 2-3 DRAWERS				1	$150.00	$150.00	404
CABINET, FILE, 2-3 DRAWERS				3	$150.00	$450.00	404
CABINET, FILE, 2-3 DRAWERS				2	$150.00	$300.00	404
CABINET, FILE, 2-3 DRAWERS				10	$150.00	$1,500.00	404
CABINET, FILE, 2-3 DRAWERS				1	$150.00	$150.00	405
CABINET, FILE, 2-3 DRAWERS				1	$150.00	$150.00	405
CABINET, FILE, 2-3 DRAWERS				1	$150.00	$150.00	428
CABINET, FILE, 2-3 DRAWERS				1	$150.00	$150.00	435
CABINET, FILE, 2-3 DRAWERS				1	$150.00	$150.00	437
CABINET, FILE, 2-3 DRAWERS				1	$150.00	$150.00	440
CABINET, FILE, 2-3 DRAWERS				2	$150.00	$300.00	440
CABINET, FILE, 2-3 DRAWERS				2	$150.00	$300.00	440
CABINET, FILE, 2-3 DRAWERS				1	$150.00	$150.00	440
CABINET, FILE, 2-3 DRAWERS				1	$150.00	$150.00	440
CABINET, FILE, 2-3 DRAWERS				3	$150.00	$450.00	441
CABINET, FILE, 2-3 DRAWERS				1	$150.00	$150.00	450
CABINET, FILE, 2-3 DRAWERS				1	$150.00	$150.00	450
CABINET, FILE, 2-3 DRAWERS				27	$150.00	$4,050.00	450
CABINET, FILE, 2-3 DRAWERS				1	$150.00	$150.00	451
CABINET, FILE, 2-3 DRAWERS				4	$150.00	$600.00	451
CABINET, FILE, 2-3 DRAWERS				1	$150.00	$150.00	451
CABINET, FILE, 2-3 DRAWERS				1	$150.00	$150.00	451
CABINET, FILE, 2-3 DRAWERS				2	$150.00	$300.00	452
CABINET, FILE, 2-3 DRAWERS				1	$150.00	$150.00	452
CABINET, FILE, 2-3 DRAWERS				1	$150.00	$150.00	452
CABINET, FILE, 2-3 DRAWERS				1	$150.00	$150.00	452
CABINET, FILE, 2-3 DRAWERS				12	$150.00	$1,800.00	453
CABINET, FILE, 2-3 DRAWERS				2	$150.00	$300.00	475
CABINET, FILE, 2-3 DRAWERS				1	$150.00	$150.00	475
CABINET, FILE, 2-3 DRAWERS				1	$150.00	$150.00	475
CABINET, FILE, 2-3 DRAWERS				4	$150.00	$600.00	475
CABINET, FILE, 2-3 DRAWERS				1	$150.00	$150.00	475
CABINET, FILE, 2-3 DRAWERS				1	$150.00	$150.00	475
CABINET, FILE, 2-3 DRAWERS				1	$150.00	$150.00	475
CABINET, FILE, 2-3 DRAWERS				2	$150.00	$300.00	475
CABINET, FILE, 2-3 DRAWERS				2	$150.00	$300.00	475
CABINET, FILE, 2-3 DRAWERS				2	$150.00	$300.00	475
CABINET, FILE, 2-3 DRAWERS				7	$150.00	$1,050.00	492
CABINET, FILE, 2-3 DRAWERS				1	$150.00	$150.00	492
CABINET, FILE, 2-3 DRAWERS				2	$150.00	$300.00	492
CABINET, FILE, 2-3 DRAWERS				1	$150.00	$150.00	494
CABINET, FILE, 2-3 DRAWERS				1	$150.00	$150.00	495

Description	Manufacturer	Model	Serial No.	Qty.	Unit Cost	Total Cost	Dept No
CABINET, FILE, 2-3 DRAWERS				1	$150.00	$150.00	495
CABINET, FILE, 2-3 DRAWERS				1	$150.00	$150.00	495
CABINET, FILE, 2-3 DRAWERS				1	$150.00	$150.00	499
CABINET, FILE, 2-3 DRAWERS				17	$150.00	$2,550.00	499
CABINET, FILE, 2-3 DRAWERS				1	$150.00	$150.00	499
CABINET, FILE, 2-3 DRAWERS				2	$150.00	$300.00	499
CABINET, FILE, 2-3 DRAWERS				2	$150.00	$300.00	499
CABINET, FILE, 2-3 DRAWERS				2	$150.00	$300.00	499
CABINET, FILE, 2-3 DRAWERS				8	$150.00	$1,200.00	499
CABINET, FILE, 2-3 DRAWERS				2	$150.00	$300.00	503
CABINET, FILE, 2-3 DRAWERS				5	$150.00	$750.00	503
CABINET, FILE, 2-3 DRAWERS				3	$150.00	$450.00	503
CABINET, FILE, 2-3 DRAWERS				5	$150.00	$750.00	503
CABINET, FILE, 2-3 DRAWERS				1	$150.00	$150.00	503
CABINET, FILE, 2-3 DRAWERS				3	$150.00	$450.00	503
CABINET, FILE, 2-3 DRAWERS				1	$150.00	$150.00	509
CABINET, FILE, 2-3 DRAWERS				1	$150.00	$150.00	509
CABINET, FILE, 2-3 DRAWERS				1	$150.00	$150.00	509
CABINET, FILE, 2-3 DRAWERS				1	$150.00	$150.00	509
CABINET, FILE, 2-3 DRAWERS				1	$150.00	$150.00	509
CABINET, FILE, 2-3 DRAWERS				1	$150.00	$150.00	510
CABINET, FILE, 2-3 DRAWERS				2	$150.00	$300.00	510
CABINET, FILE, 2-3 DRAWERS				2	$150.00	$300.00	510
CABINET, FILE, 2-3 DRAWERS				1	$150.00	$150.00	540
CABINET, FILE, 2-3 DRAWERS				1	$150.00	$150.00	540
CABINET, FILE, 2-3 DRAWERS				1	$150.00	$150.00	540
CABINET, FILE, 2-3 DRAWERS				2	$150.00	$300.00	540
CABINET, FILE, 2-3 DRAWERS				1	$150.00	$150.00	540
CABINET, FILE, 2-3 DRAWERS				2	$150.00	$300.00	540
CABINET, FILE, 2-3 DRAWERS				2	$150.00	$300.00	540
CABINET, FILE, 2-3 DRAWERS				1	$150.00	$150.00	540
CABINET, FILE, 2-3 DRAWERS				1	$150.00	$150.00	540
CABINET, FILE, 2-3 DRAWERS				1	$150.00	$150.00	540
CABINET, FILE, 2-3 DRAWERS				1	$150.00	$150.00	540
CABINET, FILE, 2-3 DRAWERS				1	$150.00	$150.00	540
CABINET, FILE, 2-3 DRAWERS				1	$150.00	$150.00	540
CABINET, FILE, 2-3 DRAWERS				11	$150.00	$1,650.00	541
CABINET, FILE, 2-3 DRAWERS				6	$150.00	$900.00	541
CABINET, FILE, 2-3 DRAWERS				4	$150.00	$600.00	541
CABINET, FILE, 2-3 DRAWERS				7	$150.00	$1,050.00	541
CABINET, FILE, 2-3 DRAWERS				5	$150.00	$750.00	541
CABINET, FILE, 2-3 DRAWERS				1	$150.00	$150.00	542
CABINET, FILE, 2-3 DRAWERS				2	$150.00	$300.00	545
CABINET, FILE, 2-3 DRAWERS				1	$150.00	$150.00	545
CABINET, FILE, 2-3 DRAWERS				1	$150.00	$150.00	545
CABINET, FILE, 2-3 DRAWERS				2	$150.00	$300.00	551
CABINET, FILE, 2-3 DRAWERS				1	$150.00	$150.00	551
CABINET, FILE, 2-3 DRAWERS				8	$150.00	$1,200.00	551
CABINET, FILE, 2-3 DRAWERS				1	$150.00	$150.00	551
CABINET, FILE, 2-3 DRAWERS				1	$150.00	$150.00	551
CABINET, FILE, 2-3 DRAWERS				1	$150.00	$150.00	551

Description	Manufacturer	Model	Serial No.	Qty.	Unit Cost	Total Cost	Dept No
CABINET, FILE, 2-3 DRAWERS				7	$150.00	$1,050.00	552
CABINET, FILE, 2-3 DRAWERS				1	$150.00	$150.00	552
CABINET, FILE, 2-3 DRAWERS				1	$150.00	$150.00	552
CABINET, FILE, 2-3 DRAWERS				10	$150.00	$1,500.00	553
CABINET, FILE, 2-3 DRAWERS				1	$150.00	$150.00	553
CABINET, FILE, 2-3 DRAWERS				1	$150.00	$150.00	553
CABINET, FILE, 2-3 DRAWERS				1	$150.00	$150.00	553
CABINET, FILE, 2-3 DRAWERS				1	$150.00	$150.00	554
CABINET, FILE, 2-3 DRAWERS				1	$150.00	$150.00	554
CABINET, FILE, 2-3 DRAWERS				1	$150.00	$150.00	554
CABINET, FILE, 2-3 DRAWERS				1	$150.00	$150.00	554
CABINET, FILE, 2-3 DRAWERS				1	$150.00	$150.00	560
CABINET, FILE, 2-3 DRAWERS				1	$150.00	$150.00	560
CABINET, FILE, 2-3 DRAWERS				1	$150.00	$150.00	560
CABINET, FILE, 2-3 DRAWERS				2	$150.00	$300.00	560
CABINET, FILE, 2-3 DRAWERS				1	$150.00	$150.00	560
CABINET, FILE, 2-3 DRAWERS				1	$150.00	$150.00	560
CABINET, FILE, 2-3 DRAWERS				3	$150.00	$450.00	560
CABINET, FILE, 2-3 DRAWERS				1	$150.00	$150.00	560
CABINET, FILE, 2-3 DRAWERS				1	$150.00	$150.00	560
CABINET, FILE, 2-3 DRAWERS				2	$150.00	$300.00	560
CABINET, FILE, 2-3 DRAWERS				1	$150.00	$150.00	560
CABINET, FILE, 2-3 DRAWERS				2	$150.00	$300.00	560
CABINET, FILE, 2-3 DRAWERS				1	$150.00	$150.00	560
CABINET, FILE, 2-3 DRAWERS				1	$150.00	$150.00	560
CABINET, FILE, 2-3 DRAWERS				1	$150.00	$150.00	560
CABINET, FILE, 2-3 DRAWERS				1	$150.00	$150.00	560
CABINET, FILE, 2-3 DRAWERS				1	$150.00	$150.00	560
CABINET, FILE, 2-3 DRAWERS				1	$150.00	$150.00	560
CABINET, FILE, 2-3 DRAWERS				1	$150.00	$150.00	560
CABINET, FILE, 2-3 DRAWERS				1	$150.00	$150.00	570
CABINET, FILE, 2-3 DRAWERS				1	$150.00	$150.00	570
CABINET, FILE, 2-3 DRAWERS				1	$150.00	$150.00	570
CABINET, FILE, 2-3 DRAWERS				1	$150.00	$150.00	570
CABINET, FILE, 2-3 DRAWERS				1	$150.00	$150.00	570
CABINET, FILE, 2-3 DRAWERS				1	$150.00	$150.00	570
CABINET, FILE, 2-3 DRAWERS				1	$150.00	$150.00	570
CABINET, FILE, 2-3 DRAWERS				1	$150.00	$150.00	572
CABINET, FILE, 2-3 DRAWERS				1	$150.00	$150.00	572
CABINET, FILE, 2-3 DRAWERS				1	$150.00	$150.00	572
CABINET, FILE, 2-3 DRAWERS				1	$150.00	$150.00	572
CABINET, FILE, 2-3 DRAWERS				1	$150.00	$150.00	576
CABINET, FILE, 2-3 DRAWERS				1	$150.00	$150.00	576
CABINET, FILE, 2-3 DRAWERS				1	$150.00	$150.00	576
CABINET, FILE, 2-3 DRAWERS				1	$150.00	$150.00	576
CABINET, FILE, 2-3 DRAWERS				1	$150.00	$150.00	576
CABINET, FILE, 2-3 DRAWERS				1	$150.00	$150.00	576
CABINET, FILE, 2-3 DRAWERS				1	$150.00	$150.00	576
CABINET, FILE, 2-3 DRAWERS				2	$150.00	$300.00	576

Description	Manufacturer	Model	Serial No.	Qty.	Unit Cost	Total Cost	Dept No
CABINET, FILE, 2-3 DRAWERS				1	$150.00	$150.00	576
CABINET, FILE, 2-3 DRAWERS				1	$150.00	$150.00	576
CABINET, FILE, 2-3 DRAWERS				1	$150.00	$150.00	576
CABINET, FILE, 2-3 DRAWERS				1	$150.00	$150.00	576
CABINET, FILE, 2-3 DRAWERS				1	$150.00	$150.00	576
CABINET, FILE, 2-3 DRAWERS				1	$150.00	$150.00	576
CABINET, FILE, 2-3 DRAWERS				1	$150.00	$150.00	576
CABINET, FILE, 2-3 DRAWERS				2	$150.00	$300.00	576
CABINET, FILE, 2-3 DRAWERS				1	$150.00	$150.00	576
CABINET, FILE, 2-3 DRAWERS				1	$150.00	$150.00	576
CABINET, FILE, 2-3 DRAWERS				1	$150.00	$150.00	576
CABINET, FILE, 2-3 DRAWERS				1	$150.00	$150.00	576
CABINET, FILE, 2-3 DRAWERS				2	$150.00	$300.00	576
CABINET, FILE, 2-3 DRAWERS				2	$150.00	$300.00	576
CABINET, FILE, 2-3 DRAWERS				5	$150.00	$750.00	576
CABINET, FILE, 2-3 DRAWERS				7	$150.00	$1,050.00	576
CABINET, FILE, 2-3 DRAWERS				3	$150.00	$450.00	576
CABINET, FILE, 2-3 DRAWERS				1	$150.00	$150.00	576
CABINET, FILE, 2-3 DRAWERS				1	$150.00	$150.00	581
CABINET, FILE, 2-3 DRAWERS				2	$150.00	$300.00	583
CABINET, FILE, 2-3 DRAWERS				1	$150.00	$150.00	587
CABINET, FILE, 2-3 DRAWERS				1	$150.00	$150.00	587
CABINET, FILE, 2-3 DRAWERS				1	$150.00	$150.00	630
CABINET, FILE, 2-3 DRAWERS				1	$150.00	$150.00	630
CABINET, FILE, 2-3 DRAWERS				1	$150.00	$150.00	630
CABINET, FILE, 2-3 DRAWERS				1	$150.00	$150.00	630
CABINET, FILE, 2-3 DRAWERS				1	$150.00	$150.00	630
CABINET, FILE, 2-3 DRAWERS				1	$150.00	$150.00	630
CABINET, FILE, 2-3 DRAWERS				1	$150.00	$150.00	630
CABINET, FILE, 2-3 DRAWERS				1	$150.00	$150.00	630
CABINET, FILE, 2-3 DRAWERS				2	$150.00	$300.00	630
CABINET, FILE, 2-3 DRAWERS				2	$150.00	$300.00	630
CABINET, FILE, 2-3 DRAWERS				1	$150.00	$150.00	630
CABINET, FILE, 2-3 DRAWERS				4	$150.00	$600.00	630
CABINET, FILE, 2-3 DRAWERS				2	$150.00	$300.00	630
CABINET, FILE, 2-3 DRAWERS				2	$150.00	$300.00	630
CABINET, FILE, 2-3 DRAWERS				1	$150.00	$150.00	630
CABINET, FILE, 2-3 DRAWERS				1	$150.00	$150.00	630
CABINET, FILE, 2-3 DRAWERS				1	$150.00	$150.00	630
CABINET, FILE, 2-3 DRAWERS				1	$150.00	$150.00	630
CABINET, FILE, 2-3 DRAWERS				1	$150.00	$150.00	630
CABINET, FILE, 2-3 DRAWERS				1	$150.00	$150.00	630
CABINET, FILE, 2-3 DRAWERS				2	$150.00	$300.00	630
CABINET, FILE, 2-3 DRAWERS				1	$150.00	$150.00	630
CABINET, FILE, 2-3 DRAWERS				1	$150.00	$150.00	630
CABINET, FILE, 2-3 DRAWERS				2	$150.00	$300.00	665
CABINET, FILE, 2-3 DRAWERS				1	$150.00	$150.00	665
CABINET, FILE, 2-3 DRAWERS				1	$150.00	$150.00	665
CABINET, FILE, 2-3 DRAWERS				1	$150.00	$150.00	665
CABINET, FILE, 2-3 DRAWERS				1	$150.00	$150.00	665
CABINET, FILE, 2-3 DRAWERS				2	$150.00	$300.00	882
CABINET, FILE, 2-3 DRAWERS				1	$150.00	$150.00	3107

Description	Manufacturer	Model	Serial No.	Qty.	Unit Cost	Total Cost	Dept No
CABINET, FILE, 4-5 DRAWERS				1	$220.00	$220.00	210
CABINET, FILE, 4-5 DRAWERS				2	$220.00	$440.00	210
CABINET, FILE, 4-5 DRAWERS				1	$220.00	$220.00	210
CABINET, FILE, 4-5 DRAWERS				2	$220.00	$440.00	210
CABINET, FILE, 4-5 DRAWERS				1	$220.00	$220.00	210
CABINET, FILE, 4-5 DRAWERS				1	$220.00	$220.00	210
CABINET, FILE, 4-5 DRAWERS				2	$220.00	$440.00	210
CABINET, FILE, 4-5 DRAWERS				1	$220.00	$220.00	210
CABINET, FILE, 4-5 DRAWERS				1	$220.00	$220.00	210
CABINET, FILE, 4-5 DRAWERS				1	$220.00	$220.00	210
CABINET, FILE, 4-5 DRAWERS				1	$220.00	$220.00	210
CABINET, FILE, 4-5 DRAWERS				2	$220.00	$440.00	210
CABINET, FILE, 4-5 DRAWERS				1	$220.00	$220.00	210
CABINET, FILE, 4-5 DRAWERS				1	$220.00	$220.00	210
CABINET, FILE, 4-5 DRAWERS				12	$220.00	$2,640.00	210
CABINET, FILE, 4-5 DRAWERS				2	$220.00	$440.00	210
CABINET, FILE, 4-5 DRAWERS				2	$220.00	$440.00	212
CABINET, FILE, 4-5 DRAWERS				1	$220.00	$220.00	213
CABINET, FILE, 4-5 DRAWERS				1	$220.00	$220.00	215
CABINET, FILE, 4-5 DRAWERS				2	$220.00	$440.00	215
CABINET, FILE, 4-5 DRAWERS				10	$220.00	$2,200.00	215
CABINET, FILE, 4-5 DRAWERS				1	$220.00	$220.00	341
CABINET, FILE, 4-5 DRAWERS				1	$220.00	$220.00	341
CABINET, FILE, 4-5 DRAWERS				1	$220.00	$220.00	400
CABINET, FILE, 4-5 DRAWERS				1	$220.00	$220.00	400
CABINET, FILE, 4-5 DRAWERS				3	$220.00	$660.00	400
CABINET, FILE, 4-5 DRAWERS				1	$220.00	$220.00	403
CABINET, FILE, 4-5 DRAWERS				1	$220.00	$220.00	403
CABINET, FILE, 4-5 DRAWERS				2	$220.00	$440.00	403
CABINET, FILE, 4-5 DRAWERS				1	$220.00	$220.00	404
CABINET, FILE, 4-5 DRAWERS				2	$220.00	$440.00	404
CABINET, FILE, 4-5 DRAWERS				1	$220.00	$220.00	404
CABINET, FILE, 4-5 DRAWERS				1	$220.00	$220.00	404
CABINET, FILE, 4-5 DRAWERS				1	$220.00	$220.00	405
CABINET, FILE, 4-5 DRAWERS				1	$220.00	$220.00	405
CABINET, FILE, 4-5 DRAWERS				2	$220.00	$440.00	436
CABINET, FILE, 4-5 DRAWERS				2	$220.00	$440.00	437
CABINET, FILE, 4-5 DRAWERS				1	$220.00	$220.00	438
CABINET, FILE, 4-5 DRAWERS				4	$220.00	$880.00	438
CABINET, FILE, 4-5 DRAWERS				2	$220.00	$440.00	441
CABINET, FILE, 4-5 DRAWERS				5	$220.00	$1,100.00	450
CABINET, FILE, 4-5 DRAWERS				2	$220.00	$440.00	451
CABINET, FILE, 4-5 DRAWERS				1	$220.00	$220.00	451
CABINET, FILE, 4-5 DRAWERS				2	$220.00	$440.00	452
CABINET, FILE, 4-5 DRAWERS				2	$220.00	$440.00	454
CABINET, FILE, 4-5 DRAWERS				1	$220.00	$220.00	454
CABINET, FILE, 4-5 DRAWERS				1	$220.00	$220.00	454
CABINET, FILE, 4-5 DRAWERS				1	$220.00	$220.00	475
CABINET, FILE, 4-5 DRAWERS				7	$220.00	$1,540.00	492
CABINET, FILE, 4-5 DRAWERS				5	$220.00	$1,100.00	492
CABINET, FILE, 4-5 DRAWERS				2	$220.00	$440.00	492
CABINET, FILE, 4-5 DRAWERS				1	$220.00	$220.00	492

Description	Manufacturer	Model	Serial No.	Qty.	Unit Cost	Total Cost	Dept No
CABINET, FILE, 4-5 DRAWERS				3	$220.00	$660.00	494
CABINET, FILE, 4-5 DRAWERS				4	$220.00	$880.00	494
CABINET, FILE, 4-5 DRAWERS				1	$220.00	$220.00	495
CABINET, FILE, 4-5 DRAWERS				5	$220.00	$1,100.00	495
CABINET, FILE, 4-5 DRAWERS				1	$220.00	$220.00	495
CABINET, FILE, 4-5 DRAWERS				1	$220.00	$220.00	495
CABINET, FILE, 4-5 DRAWERS				1	$220.00	$220.00	499
CABINET, FILE, 4-5 DRAWERS				1	$220.00	$220.00	499
CABINET, FILE, 4-5 DRAWERS				2	$220.00	$440.00	499
CABINET, FILE, 4-5 DRAWERS				2	$220.00	$440.00	503
CABINET, FILE, 4-5 DRAWERS				1	$220.00	$220.00	503
CABINET, FILE, 4-5 DRAWERS				1	$220.00	$220.00	503
CABINET, FILE, 4-5 DRAWERS				1	$220.00	$220.00	503
CABINET, FILE, 4-5 DRAWERS				4	$220.00	$880.00	503
CABINET, FILE, 4-5 DRAWERS				1	$220.00	$220.00	509
CABINET, FILE, 4-5 DRAWERS				9	$220.00	$1,980.00	509
CABINET, FILE, 4-5 DRAWERS				1	$220.00	$220.00	509
CABINET, FILE, 4-5 DRAWERS				1	$220.00	$220.00	509
CABINET, FILE, 4-5 DRAWERS				2	$220.00	$440.00	509
CABINET, FILE, 4-5 DRAWERS				1	$220.00	$220.00	509
CABINET, FILE, 4-5 DRAWERS				1	$220.00	$220.00	509
CABINET, FILE, 4-5 DRAWERS				2	$220.00	$440.00	509
CABINET, FILE, 4-5 DRAWERS				1	$220.00	$220.00	509
CABINET, FILE, 4-5 DRAWERS				1	$220.00	$220.00	509
CABINET, FILE, 4-5 DRAWERS				1	$220.00	$220.00	509
CABINET, FILE, 4-5 DRAWERS				2	$220.00	$440.00	509
CABINET, FILE, 4-5 DRAWERS				1	$220.00	$220.00	510
CABINET, FILE, 4-5 DRAWERS				1	$220.00	$220.00	510
CABINET, FILE, 4-5 DRAWERS				2	$220.00	$440.00	510
CABINET, FILE, 4-5 DRAWERS				3	$220.00	$660.00	510
CABINET, FILE, 4-5 DRAWERS				1	$220.00	$220.00	510
CABINET, FILE, 4-5 DRAWERS				5	$220.00	$1,100.00	510
CABINET, FILE, 4-5 DRAWERS				1	$220.00	$220.00	540
CABINET, FILE, 4-5 DRAWERS				1	$220.00	$220.00	540
CABINET, FILE, 4-5 DRAWERS				1	$220.00	$220.00	540
CABINET, FILE, 4-5 DRAWERS				1	$220.00	$220.00	540
CABINET, FILE, 4-5 DRAWERS				1	$220.00	$220.00	540
CABINET, FILE, 4-5 DRAWERS				3	$220.00	$660.00	540
CABINET, FILE, 4-5 DRAWERS				1	$220.00	$220.00	540
CABINET, FILE, 4-5 DRAWERS				2	$220.00	$440.00	541
CABINET, FILE, 4-5 DRAWERS				1	$220.00	$220.00	541
CABINET, FILE, 4-5 DRAWERS				1	$220.00	$220.00	545
CABINET, FILE, 4-5 DRAWERS				1	$220.00	$220.00	545
CABINET, FILE, 4-5 DRAWERS				1	$220.00	$220.00	545
CABINET, FILE, 4-5 DRAWERS				1	$220.00	$220.00	551
CABINET, FILE, 4-5 DRAWERS				2	$220.00	$440.00	551
CABINET, FILE, 4-5 DRAWERS				1	$220.00	$220.00	551
CABINET, FILE, 4-5 DRAWERS				1	$220.00	$220.00	551
CABINET, FILE, 4-5 DRAWERS				2	$220.00	$440.00	552
CABINET, FILE, 4-5 DRAWERS				2	$220.00	$440.00	552
CABINET, FILE, 4-5 DRAWERS				2	$220.00	$440.00	553
CABINET, FILE, 4-5 DRAWERS				2	$220.00	$440.00	553

Description	Manufacturer	Model	Serial No.	Qty.	Unit Cost	Total Cost	Dept No
CABINET, FILE, 4-5 DRAWERS				1	$220.00	$220.00	554
CABINET, FILE, 4-5 DRAWERS				1	$220.00	$220.00	554
CABINET, FILE, 4-5 DRAWERS				1	$220.00	$220.00	554
CABINET, FILE, 4-5 DRAWERS				1	$220.00	$220.00	554
CABINET, FILE, 4-5 DRAWERS				1	$220.00	$220.00	554
CABINET, FILE, 4-5 DRAWERS				1	$220.00	$220.00	554
CABINET, FILE, 4-5 DRAWERS				1	$220.00	$220.00	554
CABINET, FILE, 4-5 DRAWERS				1	$220.00	$220.00	554
CABINET, FILE, 4-5 DRAWERS				6	$220.00	$1,320.00	560
CABINET, FILE, 4-5 DRAWERS				1	$220.00	$220.00	560
CABINET, FILE, 4-5 DRAWERS				1	$220.00	$220.00	560
CABINET, FILE, 4-5 DRAWERS				1	$220.00	$220.00	560
CABINET, FILE, 4-5 DRAWERS				1	$220.00	$220.00	560
CABINET, FILE, 4-5 DRAWERS				2	$220.00	$440.00	560
CABINET, FILE, 4-5 DRAWERS				1	$220.00	$220.00	560
CABINET, FILE, 4-5 DRAWERS				1	$220.00	$220.00	560
CABINET, FILE, 4-5 DRAWERS				1	$220.00	$220.00	560
CABINET, FILE, 4-5 DRAWERS				1	$220.00	$220.00	560
CABINET, FILE, 4-5 DRAWERS				2	$220.00	$440.00	560
CABINET, FILE, 4-5 DRAWERS				1	$220.00	$220.00	560
CABINET, FILE, 4-5 DRAWERS				1	$220.00	$220.00	560
CABINET, FILE, 4-5 DRAWERS				5	$220.00	$1,100.00	560
CABINET, FILE, 4-5 DRAWERS				6	$220.00	$1,320.00	560
CABINET, FILE, 4-5 DRAWERS				1	$220.00	$220.00	560
CABINET, FILE, 4-5 DRAWERS				4	$220.00	$880.00	560
CABINET, FILE, 4-5 DRAWERS				1	$220.00	$220.00	560
CABINET, FILE, 4-5 DRAWERS				1	$220.00	$220.00	560
CABINET, FILE, 4-5 DRAWERS				1	$220.00	$220.00	560
CABINET, FILE, 4-5 DRAWERS				4	$220.00	$880.00	560
CABINET, FILE, 4-5 DRAWERS				1	$220.00	$220.00	560
CABINET, FILE, 4-5 DRAWERS				2	$220.00	$440.00	560
CABINET, FILE, 4-5 DRAWERS				1	$220.00	$220.00	560
CABINET, FILE, 4-5 DRAWERS				1	$220.00	$220.00	560
CABINET, FILE, 4-5 DRAWERS				1	$220.00	$220.00	560
CABINET, FILE, 4-5 DRAWERS				1	$220.00	$220.00	560
CABINET, FILE, 4-5 DRAWERS				1	$220.00	$220.00	560
CABINET, FILE, 4-5 DRAWERS				1	$220.00	$220.00	560
CABINET, FILE, 4-5 DRAWERS				2	$220.00	$440.00	560
CABINET, FILE, 4-5 DRAWERS				1	$220.00	$220.00	560
CABINET, FILE, 4-5 DRAWERS				4	$220.00	$880.00	560
CABINET, FILE, 4-5 DRAWERS				2	$220.00	$440.00	560
CABINET, FILE, 4-5 DRAWERS				1	$220.00	$220.00	560
CABINET, FILE, 4-5 DRAWERS				1	$220.00	$220.00	560
CABINET, FILE, 4-5 DRAWERS				2	$220.00	$440.00	560
CABINET, FILE, 4-5 DRAWERS				1	$220.00	$220.00	560
CABINET, FILE, 4-5 DRAWERS				1	$220.00	$220.00	560
CABINET, FILE, 4-5 DRAWERS				1	$220.00	$220.00	560
CABINET, FILE, 4-5 DRAWERS				1	$220.00	$220.00	570
CABINET, FILE, 4-5 DRAWERS				1	$220.00	$220.00	570
CABINET, FILE, 4-5 DRAWERS				15	$220.00	$3,300.00	570
CABINET, FILE, 4-5 DRAWERS				1	$220.00	$220.00	570

Description	Manufacturer	Model	Serial No.	Qty.	Unit Cost	Total Cost	Dept No
CABINET, FILE, 4-5 DRAWERS				1	$220.00	$220.00	570
CABINET, FILE, 4-5 DRAWERS				1	$220.00	$220.00	570
CABINET, FILE, 4-5 DRAWERS				1	$220.00	$220.00	570
CABINET, FILE, 4-5 DRAWERS				10	$220.00	$2,200.00	570
CABINET, FILE, 4-5 DRAWERS				1	$220.00	$220.00	570
CABINET, FILE, 4-5 DRAWERS				1	$220.00	$220.00	570
CABINET, FILE, 4-5 DRAWERS				1	$220.00	$220.00	570
CABINET, FILE, 4-5 DRAWERS				2	$220.00	$440.00	570
CABINET, FILE, 4-5 DRAWERS				1	$220.00	$220.00	570
CABINET, FILE, 4-5 DRAWERS				1	$220.00	$220.00	570
CABINET, FILE, 4-5 DRAWERS				2	$220.00	$440.00	570
CABINET, FILE, 4-5 DRAWERS				1	$220.00	$220.00	570
CABINET, FILE, 4-5 DRAWERS				3	$220.00	$660.00	570
CABINET, FILE, 4-5 DRAWERS				2	$220.00	$440.00	570
CABINET, FILE, 4-5 DRAWERS				2	$220.00	$440.00	570
CABINET, FILE, 4-5 DRAWERS				1	$220.00	$220.00	570
CABINET, FILE, 4-5 DRAWERS				1	$220.00	$220.00	570
CABINET, FILE, 4-5 DRAWERS				2	$220.00	$440.00	570
CABINET, FILE, 4-5 DRAWERS				2	$220.00	$440.00	570
CABINET, FILE, 4-5 DRAWERS				1	$220.00	$220.00	570
CABINET, FILE, 4-5 DRAWERS				3	$220.00	$660.00	570
CABINET, FILE, 4-5 DRAWERS				1	$220.00	$220.00	570
CABINET, FILE, 4-5 DRAWERS				2	$220.00	$440.00	570
CABINET, FILE, 4-5 DRAWERS				1	$220.00	$220.00	570
CABINET, FILE, 4-5 DRAWERS				20	$220.00	$4,400.00	570
CABINET, FILE, 4-5 DRAWERS				3	$220.00	$660.00	570
CABINET, FILE, 4-5 DRAWERS				1	$220.00	$220.00	570
CABINET, FILE, 4-5 DRAWERS				2	$220.00	$440.00	570
CABINET, FILE, 4-5 DRAWERS				1	$220.00	$220.00	570
CABINET, FILE, 4-5 DRAWERS				1	$220.00	$220.00	572
CABINET, FILE, 4-5 DRAWERS				1	$220.00	$220.00	572
CABINET, FILE, 4-5 DRAWERS				9	$220.00	$1,980.00	572
CABINET, FILE, 4-5 DRAWERS				1	$220.00	$220.00	572
CABINET, FILE, 4-5 DRAWERS				1	$220.00	$220.00	572
CABINET, FILE, 4-5 DRAWERS				1	$220.00	$220.00	572
CABINET, FILE, 4-5 DRAWERS				1	$220.00	$220.00	576
CABINET, FILE, 4-5 DRAWERS				1	$220.00	$220.00	576
CABINET, FILE, 4-5 DRAWERS				1	$220.00	$220.00	576
CABINET, FILE, 4-5 DRAWERS				2	$220.00	$440.00	576
CABINET, FILE, 4-5 DRAWERS				2	$220.00	$440.00	576
CABINET, FILE, 4-5 DRAWERS				3	$220.00	$660.00	576
CABINET, FILE, 4-5 DRAWERS				3	$220.00	$660.00	576
CABINET, FILE, 4-5 DRAWERS				1	$220.00	$220.00	576
CABINET, FILE, 4-5 DRAWERS				1	$220.00	$220.00	576
CABINET, FILE, 4-5 DRAWERS				2	$220.00	$440.00	576
CABINET, FILE, 4-5 DRAWERS				1	$220.00	$220.00	576
CABINET, FILE, 4-5 DRAWERS				1	$220.00	$220.00	576
CABINET, FILE, 4-5 DRAWERS				1	$220.00	$220.00	576
CABINET, FILE, 4-5 DRAWERS				1	$220.00	$220.00	576
CABINET, FILE, 4-5 DRAWERS				1	$220.00	$220.00	576
CABINET, FILE, 4-5 DRAWERS				1	$220.00	$220.00	576
CABINET, FILE, 4-5 DRAWERS				1	$220.00	$220.00	576

Description	Manufacturer	Model	Serial No.	Qty.	Unit Cost	Total Cost	Dept No
CABINET, FILE, 4-5 DRAWERS				1	$220.00	$220.00	576
CABINET, FILE, 4-5 DRAWERS				1	$220.00	$220.00	576
CABINET, FILE, 4-5 DRAWERS				2	$220.00	$440.00	576
CABINET, FILE, 4-5 DRAWERS				3	$220.00	$660.00	576
CABINET, FILE, 4-5 DRAWERS				3	$220.00	$660.00	576
CABINET, FILE, 4-5 DRAWERS				2	$220.00	$440.00	576
CABINET, FILE, 4-5 DRAWERS				1	$220.00	$220.00	576
CABINET, FILE, 4-5 DRAWERS				1	$220.00	$220.00	576
CABINET, FILE, 4-5 DRAWERS				3	$220.00	$660.00	576
CABINET, FILE, 4-5 DRAWERS				1	$220.00	$220.00	576
CABINET, FILE, 4-5 DRAWERS				3	$220.00	$660.00	576
CABINET, FILE, 4-5 DRAWERS				2	$220.00	$440.00	576
CABINET, FILE, 4-5 DRAWERS				2	$220.00	$440.00	576
CABINET, FILE, 4-5 DRAWERS				1	$220.00	$220.00	576
CABINET, FILE, 4-5 DRAWERS				1	$220.00	$220.00	576
CABINET, FILE, 4-5 DRAWERS				1	$220.00	$220.00	576
CABINET, FILE, 4-5 DRAWERS				1	$220.00	$220.00	576
CABINET, FILE, 4-5 DRAWERS				1	$220.00	$220.00	576
CABINET, FILE, 4-5 DRAWERS				1	$220.00	$220.00	576
CABINET, FILE, 4-5 DRAWERS				1	$220.00	$220.00	576
CABINET, FILE, 4-5 DRAWERS				1	$220.00	$220.00	576
CABINET, FILE, 4-5 DRAWERS				1	$220.00	$220.00	576
CABINET, FILE, 4-5 DRAWERS				2	$220.00	$440.00	576
CABINET, FILE, 4-5 DRAWERS				18	$220.00	$3,960.00	576
CABINET, FILE, 4-5 DRAWERS				1	$220.00	$220.00	576
CABINET, FILE, 4-5 DRAWERS				1	$220.00	$220.00	576
CABINET, FILE, 4-5 DRAWERS				1	$220.00	$220.00	576
CABINET, FILE, 4-5 DRAWERS				1	$220.00	$220.00	576
CABINET, FILE, 4-5 DRAWERS				1	$220.00	$220.00	576
CABINET, FILE, 4-5 DRAWERS				1	$220.00	$220.00	576
CABINET, FILE, 4-5 DRAWERS				1	$220.00	$220.00	576
CABINET, FILE, 4-5 DRAWERS				1	$220.00	$220.00	576
CABINET, FILE, 4-5 DRAWERS				1	$220.00	$220.00	576
CABINET, FILE, 4-5 DRAWERS				1	$220.00	$220.00	576
CABINET, FILE, 4-5 DRAWERS				2	$220.00	$440.00	576
CABINET, FILE, 4-5 DRAWERS				1	$220.00	$220.00	576
CABINET, FILE, 4-5 DRAWERS				1	$220.00	$220.00	576
CABINET, FILE, 4-5 DRAWERS				1	$220.00	$220.00	576
CABINET, FILE, 4-5 DRAWERS				1	$220.00	$220.00	576
CABINET, FILE, 4-5 DRAWERS				1	$220.00	$220.00	576
CABINET, FILE, 4-5 DRAWERS				1	$220.00	$220.00	576
CABINET, FILE, 4-5 DRAWERS				1	$220.00	$220.00	576
CABINET, FILE, 4-5 DRAWERS				2	$220.00	$440.00	576
CABINET, FILE, 4-5 DRAWERS				1	$220.00	$220.00	576
CABINET, FILE, 4-5 DRAWERS				1	$220.00	$220.00	576
CABINET, FILE, 4-5 DRAWERS				1	$220.00	$220.00	576
CABINET, FILE, 4-5 DRAWERS				1	$220.00	$220.00	576
CABINET, FILE, 4-5 DRAWERS				1	$220.00	$220.00	576
CABINET, FILE, 4-5 DRAWERS				1	$220.00	$220.00	576
CABINET, FILE, 4-5 DRAWERS				2	$220.00	$440.00	576
CABINET, FILE, 4-5 DRAWERS				1	$220.00	$220.00	576
CABINET, FILE, 4-5 DRAWERS				1	$220.00	$220.00	576
CABINET, FILE, 4-5 DRAWERS				1	$220.00	$220.00	576
CABINET, FILE, 4-5 DRAWERS				1	$220.00	$220.00	576
CABINET, FILE, 4-5 DRAWERS				1	$220.00	$220.00	576
CABINET, FILE, 4-5 DRAWERS				4	$220.00	$880.00	576
CABINET, FILE, 4-5 DRAWERS				1	$220.00	$220.00	576
CABINET, FILE, 4-5 DRAWERS				1	$220.00	$220.00	576

Description	Manufacturer	Model	Serial No.	Qty.	Unit Cost	Total Cost	Dept No
CABINET, FILE, 4-5 DRAWERS				1	$220.00	$220.00	576
CABINET, FILE, 4-5 DRAWERS				5	$220.00	$1,100.00	576
CABINET, FILE, 4-5 DRAWERS				1	$220.00	$220.00	576
CABINET, FILE, 4-5 DRAWERS				1	$220.00	$220.00	576
CABINET, FILE, 4-5 DRAWERS				2	$220.00	$440.00	576
CABINET, FILE, 4-5 DRAWERS				2	$220.00	$440.00	576
CABINET, FILE, 4-5 DRAWERS				1	$220.00	$220.00	576
CABINET, FILE, 4-5 DRAWERS				5	$220.00	$1,100.00	576
CABINET, FILE, 4-5 DRAWERS				2	$220.00	$440.00	576
CABINET, FILE, 4-5 DRAWERS				5	$220.00	$1,100.00	576
CABINET, FILE, 4-5 DRAWERS				2	$220.00	$440.00	576
CABINET, FILE, 4-5 DRAWERS				1	$220.00	$220.00	576
CABINET, FILE, 4-5 DRAWERS				2	$220.00	$440.00	576
CABINET, FILE, 4-5 DRAWERS				4	$220.00	$880.00	576
CABINET, FILE, 4-5 DRAWERS				3	$220.00	$660.00	576
CABINET, FILE, 4-5 DRAWERS				1	$220.00	$220.00	576
CABINET, FILE, 4-5 DRAWERS				1	$220.00	$220.00	576
CABINET, FILE, 4-5 DRAWERS				3	$220.00	$660.00	576
CABINET, FILE, 4-5 DRAWERS				1	$220.00	$220.00	576
CABINET, FILE, 4-5 DRAWERS				1	$220.00	$220.00	576
CABINET, FILE, 4-5 DRAWERS				1	$220.00	$220.00	576
CABINET, FILE, 4-5 DRAWERS				1	$220.00	$220.00	630
CABINET, FILE, 4-5 DRAWERS				1	$220.00	$220.00	630
CABINET, FILE, 4-5 DRAWERS				5	$220.00	$1,100.00	630
CABINET, FILE, 4-5 DRAWERS				2	$220.00	$440.00	630
CABINET, FILE, 4-5 DRAWERS				2	$220.00	$440.00	630
CABINET, FILE, 4-5 DRAWERS				1	$220.00	$220.00	630
CABINET, FILE, 4-5 DRAWERS				1	$220.00	$220.00	630
CABINET, FILE, 4-5 DRAWERS				1	$220.00	$220.00	630
CABINET, FILE, 4-5 DRAWERS				1	$220.00	$220.00	630
CABINET, FILE, 4-5 DRAWERS				2	$220.00	$440.00	630
CABINET, FILE, 4-5 DRAWERS				1	$220.00	$220.00	630
CABINET, FILE, 4-5 DRAWERS				1	$220.00	$220.00	630
CABINET, FILE, 4-5 DRAWERS				1	$220.00	$220.00	630
CABINET, FILE, 4-5 DRAWERS				1	$220.00	$220.00	630
CABINET, FILE, 4-5 DRAWERS				1	$220.00	$220.00	630
CABINET, FILE, 4-5 DRAWERS				1	$220.00	$220.00	630
CABINET, FILE, 4-5 DRAWERS				10	$220.00	$2,200.00	630
CABINET, FILE, 4-5 DRAWERS				3	$220.00	$660.00	630
CABINET, FILE, 4-5 DRAWERS				1	$220.00	$220.00	630
CABINET, FILE, 4-5 DRAWERS				1	$220.00	$220.00	630
CABINET, FILE, 4-5 DRAWERS				1	$220.00	$220.00	630
CABINET, FILE, 4-5 DRAWERS				1	$220.00	$220.00	630
CABINET, FILE, 4-5 DRAWERS				1	$220.00	$220.00	630
CABINET, FILE, 4-5 DRAWERS				2	$220.00	$440.00	630
CABINET, FILE, 4-5 DRAWERS				1	$220.00	$220.00	630
CABINET, FILE, 4-5 DRAWERS				2	$220.00	$440.00	630
CABINET, FILE, 4-5 DRAWERS				6	$220.00	$1,320.00	630
CABINET, FILE, 4-5 DRAWERS				1	$220.00	$220.00	630
CABINET, FILE, 4-5 DRAWERS				1	$220.00	$220.00	630
CABINET, FILE, 4-5 DRAWERS				1	$220.00	$220.00	630
CABINET, FILE, 4-5 DRAWERS				1	$220.00	$220.00	630

Description	Manufacturer	Model	Serial No.	Qty.	Unit Cost	Total Cost	Dept No
CABINET, FILE, 4-5 DRAWERS				12	$220.00	$2,640.00	661
CABINET, FILE, 4-5 DRAWERS				2	$220.00	$440.00	665
CABINET, FILE, 4-5 DRAWERS				2	$220.00	$440.00	665
CABINET, FILE, 4-5 DRAWERS				1	$220.00	$220.00	665
CABINET, FILE, 4-5 DRAWERS				1	$220.00	$220.00	665
CABINET, FILE, 4-5 DRAWERS				3	$220.00	$660.00	882
CABINET, FILE, 4-5 DRAWERS				1	$220.00	$220.00	882
CABINET, FILE, 4-5 DRAWERS				1	$220.00	$220.00	3107
CABINET, FILE, 4-5 DRAWERS				2	$220.00	$440.00	3107
CABINET, FILE, 4-5 DRAWERS				2	$220.00	$440.00	3107
CABINET, FILE, FIRE PROOF				1	$1,325.00	$1,325.00	215
CABINET, FILE, FIRE PROOF				1	$1,325.00	$1,325.00	477
CABINET, FILE, FIRE PROOF				1	$1,325.00	$1,325.00	495
CABINET, FILE, FIRE PROOF				1	$1,325.00	$1,325.00	509
CABINET, FILE, FIRE PROOF				1	$1,325.00	$1,325.00	510
CABINET, FILE, FIRE PROOF				1	$1,325.00	$1,325.00	510
CABINET, FILE, FIRE PROOF				1	$1,325.00	$1,325.00	541
CABINET, FILE, FIRE PROOF				2	$1,325.00	$2,650.00	554
CABINET, FILE, FIRE PROOF				4	$1,325.00	$5,300.00	560
CABINET, FILE, FIRE PROOF				1	$1,325.00	$1,325.00	560
CABINET, FILE, FIRE PROOF				1	$1,325.00	$1,325.00	560
CABINET, FILE, FIRE PROOF				7	$1,325.00	$9,275.00	560
CABINET, FILE, FIRE PROOF				1	$1,325.00	$1,325.00	560
CABINET, FILE, FIRE PROOF				1	$1,325.00	$1,325.00	560
CABINET, FILE, FIRE PROOF				1	$1,325.00	$1,325.00	560
CABINET, FILE, FIRE PROOF				4	$1,325.00	$5,300.00	560
CABINET, FILE, FIRE PROOF				1	$1,325.00	$1,325.00	560
CABINET, FILE, FIRE PROOF				1	$1,325.00	$1,325.00	560
CABINET, FILE, FIRE PROOF				2	$1,325.00	$2,650.00	560
CABINET, FILE, FIRE PROOF				3	$1,325.00	$3,975.00	560
CABINET, FILE, FIRE PROOF				1	$1,325.00	$1,325.00	560
CABINET, FILE, FIRE PROOF				2	$1,325.00	$2,650.00	560
CABINET, FILE, FIRE PROOF				1	$1,325.00	$1,325.00	560
CABINET, FILE, FIRE PROOF				1	$1,325.00	$1,325.00	560
CABINET, FILE, FIRE PROOF				1	$1,325.00	$1,325.00	570
CABINET, FILE, FIRE PROOF				1	$1,325.00	$1,325.00	570
CABINET, FILE, FIRE PROOF				4	$1,325.00	$5,300.00	570
CABINET, FILE, FIRE PROOF				1	$1,325.00	$1,325.00	570
CABINET, FILE, FIRE PROOF				1	$1,325.00	$1,325.00	570
CABINET, FILE, FIRE PROOF				1	$1,325.00	$1,325.00	570
CABINET, FILE, FIRE PROOF				1	$1,325.00	$1,325.00	570
CABINET, FILE, FIRE PROOF				7	$1,325.00	$9,275.00	570
CABINET, FILE, FIRE PROOF				1	$1,325.00	$1,325.00	570
CABINET, FILE, FIRE PROOF				1	$1,325.00	$1,325.00	570
CABINET, FILE, FIRE PROOF				2	$1,325.00	$2,650.00	570
CABINET, FILE, FIRE PROOF				1	$1,325.00	$1,325.00	570
CABINET, FILE, FIRE PROOF				1	$1,325.00	$1,325.00	570
CABINET, FILE, FIRE PROOF				2	$1,325.00	$2,650.00	570
CABINET, FILE, FIRE PROOF				2	$1,325.00	$2,650.00	570
CABINET, FILE, FIRE PROOF				1	$1,325.00	$1,325.00	581
CABINET, FILE, FIRE PROOF, 2 DRAWER				1	$650.00	$650.00	210
CABINET, FILE, FIRE PROOF, 2 DRAWER				1	$650.00	$650.00	495

Description	Manufacturer	Model	Serial No.	Qty.	Unit Cost	Total Cost	Dept No
CABINET, FILE, FIRE PROOF, 2 DRAWER				1	$650.00	$650.00	499
CABINET, FILE, FIRE PROOF, 2 DRAWER				1	$650.00	$650.00	553
CABINET, FILE, INDEX CARD, 30 DRAWER				1	$400.00	$400.00	400
CABINET, FILE, INDEX CARD, 30 DRAWER				1	$400.00	$400.00	403
CABINET, FILE, INDEX CARD, 30 DRAWER				18	$400.00	$7,200.00	403
CABINET, FILE, INDEX CARD, 30 DRAWER				1	$400.00	$400.00	450
CABINET, FILE, INDEX CARDS, 2-3 DRAWERS				7	$75.00	$525.00	215
CABINET, FILE, INDEX CARDS, 2-3 DRAWERS				4	$75.00	$300.00	450
CABINET, FILE, INDEX CARDS, 8-20 DRAWERS				3	$250.00	$750.00	403
CABINET, FILE, INDEX CARDS, 8-20 DRAWERS				1	$250.00	$250.00	509
CABINET, FILE, INDEX CARDS, 8-20 DRAWERS				5	$250.00	$1,250.00	510
CABINET, FILE, INDEX CARDS, 8-20 DRAWERS				4	$250.00	$1,000.00	572
CABINET, FILE, INDEX CARDS, 8-20 DRAWERS				2	$250.00	$500.00	576
CABINET, FILE, INDEX CARDS, 8-20 DRAWERS				2	$250.00	$500.00	882
CABINET, FILE, LATERAL				3	$355.00	$1,065.00	214
CABINET, FILE, LATERAL				6	$355.00	$2,130.00	402
CABINET, FILE, LATERAL				1	$355.00	$355.00	402
CABINET, FILE, LATERAL				3	$355.00	$1,065.00	451
CABINET, FILE, LATERAL				1	$355.00	$355.00	451
CABINET, FILE, LATERAL				5	$355.00	$1,775.00	451
CABINET, FILE, LATERAL				3	$355.00	$1,065.00	475
CABINET, FILE, LATERAL				3	$355.00	$1,065.00	475
CABINET, FILE, LATERAL				1	$355.00	$355.00	503
CABINET, FILE, LATERAL				1	$355.00	$355.00	510
CABINET, FILE, LATERAL				1	$355.00	$355.00	510
CABINET, FILE, LATERAL				1	$355.00	$355.00	541
CABINET, FILE, LATERAL				1	$355.00	$355.00	541
CABINET, FILE, LATERAL				1	$355.00	$355.00	553
CABINET, FILE, LATERAL				1	$355.00	$355.00	560
CABINET, FILE, LATERAL				1	$355.00	$355.00	560
CABINET, FILE, LATERAL				1	$355.00	$355.00	560
CABINET, FILE, LATERAL				1	$355.00	$355.00	576
CABINET, FILE, LATERAL				4	$355.00	$1,420.00	581
CABINET, FILE, LATERAL				1	$355.00	$355.00	583
CABINET, FILE, LATERAL				1	$355.00	$355.00	587
CABINET, FILE, LATERAL, 2 DRAWER				1	$480.00	$480.00	210
CABINET, FILE, LATERAL, 2 DRAWER				1	$480.00	$480.00	212
CABINET, FILE, LATERAL, 2 DRAWER				1	$480.00	$480.00	213
CABINET, FILE, LATERAL, 2 DRAWER				1	$480.00	$480.00	214
CABINET, FILE, LATERAL, 2 DRAWER				1	$480.00	$480.00	400
CABINET, FILE, LATERAL, 2 DRAWER				1	$480.00	$480.00	400
CABINET, FILE, LATERAL, 2 DRAWER				1	$480.00	$480.00	400
CABINET, FILE, LATERAL, 2 DRAWER				1	$480.00	$480.00	400
CABINET, FILE, LATERAL, 2 DRAWER				1	$480.00	$480.00	400
CABINET, FILE, LATERAL, 2 DRAWER				1	$480.00	$480.00	400
CABINET, FILE, LATERAL, 2 DRAWER				2	$480.00	$960.00	403
CABINET, FILE, LATERAL, 2 DRAWER				8	$480.00	$3,840.00	404
CABINET, FILE, LATERAL, 2 DRAWER				11	$480.00	$5,280.00	404
CABINET, FILE, LATERAL, 2 DRAWER				1	$480.00	$480.00	425
CABINET, FILE, LATERAL, 2 DRAWER				1	$480.00	$480.00	425
CABINET, FILE, LATERAL, 2 DRAWER				1	$480.00	$480.00	437
CABINET, FILE, LATERAL, 2 DRAWER				1	$480.00	$480.00	439

Description	Manufacturer	Model	Serial No.	Qty.	Unit Cost	Total Cost	Dept No
CABINET, FILE, LATERAL, 2 DRAWER				1	$480.00	$480.00	440
CABINET, FILE, LATERAL, 2 DRAWER				1	$480.00	$480.00	440
CABINET, FILE, LATERAL, 2 DRAWER				1	$480.00	$480.00	440
CABINET, FILE, LATERAL, 2 DRAWER				4	$480.00	$1,920.00	440
CABINET, FILE, LATERAL, 2 DRAWER				1	$480.00	$480.00	440
CABINET, FILE, LATERAL, 2 DRAWER				1	$480.00	$480.00	440
CABINET, FILE, LATERAL, 2 DRAWER				1	$480.00	$480.00	440
CABINET, FILE, LATERAL, 2 DRAWER				1	$480.00	$480.00	440
CABINET, FILE, LATERAL, 2 DRAWER				1	$480.00	$480.00	440
CABINET, FILE, LATERAL, 2 DRAWER				1	$480.00	$480.00	440
CABINET, FILE, LATERAL, 2 DRAWER				1	$480.00	$480.00	440
CABINET, FILE, LATERAL, 2 DRAWER				1	$480.00	$480.00	441
CABINET, FILE, LATERAL, 2 DRAWER				23	$480.00	$11,040.00	450
CABINET, FILE, LATERAL, 2 DRAWER				8	$480.00	$3,840.00	451
CABINET, FILE, LATERAL, 2 DRAWER				1	$480.00	$480.00	451
CABINET, FILE, LATERAL, 2 DRAWER				2	$480.00	$960.00	452
CABINET, FILE, LATERAL, 2 DRAWER				1	$480.00	$480.00	452
CABINET, FILE, LATERAL, 2 DRAWER				1	$480.00	$480.00	452
CABINET, FILE, LATERAL, 2 DRAWER				7	$480.00	$3,360.00	453
CABINET, FILE, LATERAL, 2 DRAWER				1	$480.00	$480.00	453
CABINET, FILE, LATERAL, 2 DRAWER				1	$480.00	$480.00	453
CABINET, FILE, LATERAL, 2 DRAWER				1	$480.00	$480.00	454
CABINET, FILE, LATERAL, 2 DRAWER				1	$480.00	$480.00	454
CABINET, FILE, LATERAL, 2 DRAWER				1	$480.00	$480.00	454
CABINET, FILE, LATERAL, 2 DRAWER				1	$480.00	$480.00	454
CABINET, FILE, LATERAL, 2 DRAWER				1	$480.00	$480.00	454
CABINET, FILE, LATERAL, 2 DRAWER				1	$480.00	$480.00	454
CABINET, FILE, LATERAL, 2 DRAWER				7	$480.00	$3,360.00	475
CABINET, FILE, LATERAL, 2 DRAWER				1	$480.00	$480.00	475
CABINET, FILE, LATERAL, 2 DRAWER				1	$480.00	$480.00	475
CABINET, FILE, LATERAL, 2 DRAWER				1	$480.00	$480.00	475
CABINET, FILE, LATERAL, 2 DRAWER				1	$480.00	$480.00	475
CABINET, FILE, LATERAL, 2 DRAWER				1	$480.00	$480.00	475
CABINET, FILE, LATERAL, 2 DRAWER				1	$480.00	$480.00	475
CABINET, FILE, LATERAL, 2 DRAWER				3	$480.00	$1,440.00	475
CABINET, FILE, LATERAL, 2 DRAWER				1	$480.00	$480.00	475
CABINET, FILE, LATERAL, 2 DRAWER				2	$480.00	$960.00	475
CABINET, FILE, LATERAL, 2 DRAWER				1	$480.00	$480.00	475
CABINET, FILE, LATERAL, 2 DRAWER				1	$480.00	$480.00	475
CABINET, FILE, LATERAL, 2 DRAWER				1	$480.00	$480.00	475
CABINET, FILE, LATERAL, 2 DRAWER				2	$480.00	$960.00	477
CABINET, FILE, LATERAL, 2 DRAWER				1	$480.00	$480.00	492
CABINET, FILE, LATERAL, 2 DRAWER				1	$480.00	$480.00	494
CABINET, FILE, LATERAL, 2 DRAWER				1	$480.00	$480.00	494
CABINET, FILE, LATERAL, 2 DRAWER				1	$480.00	$480.00	494
CABINET, FILE, LATERAL, 2 DRAWER				1	$480.00	$480.00	494
CABINET, FILE, LATERAL, 2 DRAWER				1	$480.00	$480.00	495
CABINET, FILE, LATERAL, 2 DRAWER				1	$480.00	$480.00	495
CABINET, FILE, LATERAL, 2 DRAWER				1	$480.00	$480.00	495
CABINET, FILE, LATERAL, 2 DRAWER				1	$480.00	$480.00	495
CABINET, FILE, LATERAL, 2 DRAWER				1	$480.00	$480.00	495

Description	Manufacturer	Model	Serial No.	Qty.	Unit Cost	Total Cost	Dept No
CABINET, FILE, LATERAL, 2 DRAWER				1	$480.00	$480.00	495
CABINET, FILE, LATERAL, 2 DRAWER				1	$480.00	$480.00	495
CABINET, FILE, LATERAL, 2 DRAWER				1	$480.00	$480.00	495
CABINET, FILE, LATERAL, 2 DRAWER				1	$480.00	$480.00	495
CABINET, FILE, LATERAL, 2 DRAWER				1	$480.00	$480.00	495
CABINET, FILE, LATERAL, 2 DRAWER				3	$480.00	$1,440.00	497
CABINET, FILE, LATERAL, 2 DRAWER				1	$480.00	$480.00	497
CABINET, FILE, LATERAL, 2 DRAWER				1	$480.00	$480.00	499
CABINET, FILE, LATERAL, 2 DRAWER				3	$480.00	$1,440.00	499
CABINET, FILE, LATERAL, 2 DRAWER				1	$480.00	$480.00	499
CABINET, FILE, LATERAL, 2 DRAWER				1	$480.00	$480.00	499
CABINET, FILE, LATERAL, 2 DRAWER				1	$480.00	$480.00	499
CABINET, FILE, LATERAL, 2 DRAWER				1	$480.00	$480.00	499
CABINET, FILE, LATERAL, 2 DRAWER				2	$480.00	$960.00	503
CABINET, FILE, LATERAL, 2 DRAWER				1	$480.00	$480.00	503
CABINET, FILE, LATERAL, 2 DRAWER				3	$480.00	$1,440.00	540
CABINET, FILE, LATERAL, 2 DRAWER				1	$480.00	$480.00	540
CABINET, FILE, LATERAL, 2 DRAWER				1	$480.00	$480.00	540
CABINET, FILE, LATERAL, 2 DRAWER				1	$480.00	$480.00	540
CABINET, FILE, LATERAL, 2 DRAWER				1	$480.00	$480.00	540
CABINET, FILE, LATERAL, 2 DRAWER				1	$480.00	$480.00	540
CABINET, FILE, LATERAL, 2 DRAWER				1	$480.00	$480.00	540
CABINET, FILE, LATERAL, 2 DRAWER				3	$480.00	$1,440.00	540
CABINET, FILE, LATERAL, 2 DRAWER				1	$480.00	$480.00	540
CABINET, FILE, LATERAL, 2 DRAWER				1	$480.00	$480.00	540
CABINET, FILE, LATERAL, 2 DRAWER				1	$480.00	$480.00	540
CABINET, FILE, LATERAL, 2 DRAWER				1	$480.00	$480.00	540
CABINET, FILE, LATERAL, 2 DRAWER				1	$480.00	$480.00	541
CABINET, FILE, LATERAL, 2 DRAWER				1	$480.00	$480.00	541
CABINET, FILE, LATERAL, 2 DRAWER				1	$480.00	$480.00	541
CABINET, FILE, LATERAL, 2 DRAWER				2	$480.00	$960.00	541
CABINET, FILE, LATERAL, 2 DRAWER				1	$480.00	$480.00	541
CABINET, FILE, LATERAL, 2 DRAWER				1	$480.00	$480.00	542
CABINET, FILE, LATERAL, 2 DRAWER				1	$480.00	$480.00	542
CABINET, FILE, LATERAL, 2 DRAWER				1	$480.00	$480.00	545
CABINET, FILE, LATERAL, 2 DRAWER				1	$480.00	$480.00	554
CABINET, FILE, LATERAL, 2 DRAWER				1	$480.00	$480.00	560
CABINET, FILE, LATERAL, 2 DRAWER				1	$480.00	$480.00	560
CABINET, FILE, LATERAL, 2 DRAWER				1	$480.00	$480.00	560
CABINET, FILE, LATERAL, 2 DRAWER				1	$480.00	$480.00	560
CABINET, FILE, LATERAL, 2 DRAWER				1	$480.00	$480.00	560
CABINET, FILE, LATERAL, 2 DRAWER				2	$480.00	$960.00	560
CABINET, FILE, LATERAL, 2 DRAWER				2	$480.00	$960.00	560
CABINET, FILE, LATERAL, 2 DRAWER				1	$480.00	$480.00	560
CABINET, FILE, LATERAL, 2 DRAWER				1	$480.00	$480.00	560
CABINET, FILE, LATERAL, 2 DRAWER				1	$480.00	$480.00	560
CABINET, FILE, LATERAL, 2 DRAWER				1	$480.00	$480.00	560
CABINET, FILE, LATERAL, 2 DRAWER				1	$480.00	$480.00	560
CABINET, FILE, LATERAL, 2 DRAWER				1	$480.00	$480.00	560
CABINET, FILE, LATERAL, 2 DRAWER				1	$480.00	$480.00	560
CABINET, FILE, LATERAL, 2 DRAWER				3	$480.00	$1,440.00	560
CABINET, FILE, LATERAL, 2 DRAWER				1	$480.00	$480.00	560

Description	Manufacturer	Model	Serial No.	Qty.	Unit Cost	Total Cost	Dept No
CABINET, FILE, LATERAL, 2 DRAWER				1	$480.00	$480.00	560
CABINET, FILE, LATERAL, 2 DRAWER				1	$480.00	$480.00	560
CABINET, FILE, LATERAL, 2 DRAWER				1	$480.00	$480.00	570
CABINET, FILE, LATERAL, 2 DRAWER				1	$480.00	$480.00	570
CABINET, FILE, LATERAL, 2 DRAWER				1	$480.00	$480.00	570
CABINET, FILE, LATERAL, 2 DRAWER				1	$480.00	$480.00	570
CABINET, FILE, LATERAL, 2 DRAWER				1	$480.00	$480.00	572
CABINET, FILE, LATERAL, 2 DRAWER				3	$480.00	$1,440.00	572
CABINET, FILE, LATERAL, 2 DRAWER				1	$480.00	$480.00	576
CABINET, FILE, LATERAL, 2 DRAWER				1	$480.00	$480.00	576
CABINET, FILE, LATERAL, 2 DRAWER				4	$480.00	$1,920.00	576
CABINET, FILE, LATERAL, 2 DRAWER				2	$480.00	$960.00	576
CABINET, FILE, LATERAL, 2 DRAWER				2	$480.00	$960.00	576
CABINET, FILE, LATERAL, 2 DRAWER				1	$480.00	$480.00	576
CABINET, FILE, LATERAL, 2 DRAWER				2	$480.00	$960.00	576
CABINET, FILE, LATERAL, 2 DRAWER				2	$480.00	$960.00	576
CABINET, FILE, LATERAL, 2 DRAWER				1	$480.00	$480.00	581
CABINET, FILE, LATERAL, 2 DRAWER				1	$480.00	$480.00	581
CABINET, FILE, LATERAL, 2 DRAWER				1	$480.00	$480.00	581
CABINET, FILE, LATERAL, 2 DRAWER				1	$480.00	$480.00	581
CABINET, FILE, LATERAL, 2 DRAWER				1	$480.00	$480.00	583
CABINET, FILE, LATERAL, 2 DRAWER				1	$480.00	$480.00	630
CABINET, FILE, LATERAL, 2 DRAWER				1	$480.00	$480.00	630
CABINET, FILE, LATERAL, 2 DRAWER				1	$480.00	$480.00	630
CABINET, FILE, LATERAL, 2 DRAWER				2	$480.00	$960.00	665
CABINET, FILE, LATERAL, 3 DRAWER				1	$600.00	$600.00	214
CABINET, FILE, LATERAL, 3 DRAWER				6	$600.00	$3,600.00	403
CABINET, FILE, LATERAL, 3 DRAWER				1	$600.00	$600.00	404
CABINET, FILE, LATERAL, 3 DRAWER				2	$600.00	$1,200.00	454
CABINET, FILE, LATERAL, 3 DRAWER				1	$600.00	$600.00	541
CABINET, FILE, LATERAL, 3 DRAWER				1	$600.00	$600.00	560
CABINET, FILE, LATERAL, 3 DRAWER				6	$600.00	$3,600.00	581
CABINET, FILE, LATERAL, 4 DRAWER				1	$725.00	$725.00	210
CABINET, FILE, LATERAL, 4 DRAWER				1	$725.00	$725.00	210
CABINET, FILE, LATERAL, 4 DRAWER				1	$725.00	$725.00	213
CABINET, FILE, LATERAL, 4 DRAWER				1	$725.00	$725.00	215
CABINET, FILE, LATERAL, 4 DRAWER				1	$725.00	$725.00	215
CABINET, FILE, LATERAL, 4 DRAWER				1	$725.00	$725.00	215
CABINET, FILE, LATERAL, 4 DRAWER				1	$725.00	$725.00	400
CABINET, FILE, LATERAL, 4 DRAWER				1	$725.00	$725.00	400
CABINET, FILE, LATERAL, 4 DRAWER				1	$725.00	$725.00	400
CABINET, FILE, LATERAL, 4 DRAWER				3	$725.00	$2,175.00	402
CABINET, FILE, LATERAL, 4 DRAWER				1	$725.00	$725.00	402
CABINET, FILE, LATERAL, 4 DRAWER				1	$725.00	$725.00	402
CABINET, FILE, LATERAL, 4 DRAWER				1	$725.00	$725.00	404
CABINET, FILE, LATERAL, 4 DRAWER				1	$725.00	$725.00	404
CABINET, FILE, LATERAL, 4 DRAWER				1	$725.00	$725.00	405
CABINET, FILE, LATERAL, 4 DRAWER				1	$725.00	$725.00	405
CABINET, FILE, LATERAL, 4 DRAWER				2	$725.00	$1,450.00	425
CABINET, FILE, LATERAL, 4 DRAWER				1	$725.00	$725.00	437
CABINET, FILE, LATERAL, 4 DRAWER				2	$725.00	$1,450.00	438
CABINET, FILE, LATERAL, 4 DRAWER				2	$725.00	$1,450.00	439

Description	Manufacturer	Model	Serial No.	Qty.	Unit Cost	Total Cost	Dept No
CABINET, FILE, LATERAL, 4 DRAWER				1	$725.00	$725.00	440
CABINET, FILE, LATERAL, 4 DRAWER				1	$725.00	$725.00	441
CABINET, FILE, LATERAL, 4 DRAWER				1	$725.00	$725.00	450
CABINET, FILE, LATERAL, 4 DRAWER				2	$725.00	$1,450.00	450
CABINET, FILE, LATERAL, 4 DRAWER				1	$725.00	$725.00	450
CABINET, FILE, LATERAL, 4 DRAWER	HON	NA	RCI 456228	1	$725.00	$725.00	451
CABINET, FILE, LATERAL, 4 DRAWER	HON	NA	RCI 456229	1	$725.00	$725.00	451
CABINET, FILE, LATERAL, 4 DRAWER	HON	NA	RCI 456230	1	$725.00	$725.00	451
CABINET, FILE, LATERAL, 4 DRAWER	HON	NA	RCI 456231	1	$725.00	$725.00	451
CABINET, FILE, LATERAL, 4 DRAWER	HON	NA	RCI 456232	1	$725.00	$725.00	451
CABINET, FILE, LATERAL, 4 DRAWER	HON	NA	RCI 456233	1	$725.00	$725.00	451
CABINET, FILE, LATERAL, 4 DRAWER	HON	NA	RCI 456234	1	$725.00	$725.00	451
CABINET, FILE, LATERAL, 4 DRAWER	HON	NA	RCI 474733	1	$725.00	$725.00	451
CABINET, FILE, LATERAL, 4 DRAWER	HON	NA	RCI 474734	1	$725.00	$725.00	451
CABINET, FILE, LATERAL, 4 DRAWER	HON	NA	RCI 474735	1	$725.00	$725.00	451
CABINET, FILE, LATERAL, 4 DRAWER				14	$725.00	$10,150.00	451
CABINET, FILE, LATERAL, 4 DRAWER				4	$725.00	$2,900.00	452
CABINET, FILE, LATERAL, 4 DRAWER				1	$725.00	$725.00	452
CABINET, FILE, LATERAL, 4 DRAWER				2	$725.00	$1,450.00	452
CABINET, FILE, LATERAL, 4 DRAWER				1	$725.00	$725.00	452
CABINET, FILE, LATERAL, 4 DRAWER				1	$725.00	$725.00	452
CABINET, FILE, LATERAL, 4 DRAWER				1	$725.00	$725.00	454
CABINET, FILE, LATERAL, 4 DRAWER				1	$725.00	$725.00	454
CABINET, FILE, LATERAL, 4 DRAWER				1	$725.00	$725.00	494
CABINET, FILE, LATERAL, 4 DRAWER				1	$725.00	$725.00	495
CABINET, FILE, LATERAL, 4 DRAWER				3	$725.00	$2,175.00	495
CABINET, FILE, LATERAL, 4 DRAWER				1	$725.00	$725.00	495
CABINET, FILE, LATERAL, 4 DRAWER				1	$725.00	$725.00	495
CABINET, FILE, LATERAL, 4 DRAWER				2	$725.00	$1,450.00	497
CABINET, FILE, LATERAL, 4 DRAWER				2	$725.00	$1,450.00	497
CABINET, FILE, LATERAL, 4 DRAWER				3	$725.00	$2,175.00	497
CABINET, FILE, LATERAL, 4 DRAWER				1	$725.00	$725.00	499
CABINET, FILE, LATERAL, 4 DRAWER				2	$725.00	$1,450.00	499
CABINET, FILE, LATERAL, 4 DRAWER				1	$725.00	$725.00	499
CABINET, FILE, LATERAL, 4 DRAWER				1	$725.00	$725.00	499
CABINET, FILE, LATERAL, 4 DRAWER				2	$725.00	$1,450.00	499
CABINET, FILE, LATERAL, 4 DRAWER				1	$725.00	$725.00	499
CABINET, FILE, LATERAL, 4 DRAWER				1	$725.00	$725.00	499
CABINET, FILE, LATERAL, 4 DRAWER				1	$725.00	$725.00	503
CABINET, FILE, LATERAL, 4 DRAWER				1	$725.00	$725.00	503
CABINET, FILE, LATERAL, 4 DRAWER				1	$725.00	$725.00	510
CABINET, FILE, LATERAL, 4 DRAWER				1	$725.00	$725.00	510
CABINET, FILE, LATERAL, 4 DRAWER				1	$725.00	$725.00	510
CABINET, FILE, LATERAL, 4 DRAWER				1	$725.00	$725.00	540
CABINET, FILE, LATERAL, 4 DRAWER				1	$725.00	$725.00	540
CABINET, FILE, LATERAL, 4 DRAWER				1	$725.00	$725.00	540
CABINET, FILE, LATERAL, 4 DRAWER				1	$725.00	$725.00	540
CABINET, FILE, LATERAL, 4 DRAWER				1	$725.00	$725.00	540
CABINET, FILE, LATERAL, 4 DRAWER				2	$725.00	$1,450.00	541
CABINET, FILE, LATERAL, 4 DRAWER				1	$725.00	$725.00	542
CABINET, FILE, LATERAL, 4 DRAWER				1	$725.00	$725.00	552
CABINET, FILE, LATERAL, 4 DRAWER				2	$725.00	$1,450.00	552

Description	Manufacturer	Model	Serial No.	Qty.	Unit Cost	Total Cost	Dept No
CABINET, FILE, LATERAL, 4 DRAWER				1	$725.00	$725.00	553
CABINET, FILE, LATERAL, 4 DRAWER				2	$725.00	$1,450.00	553
CABINET, FILE, LATERAL, 4 DRAWER				1	$725.00	$725.00	560
CABINET, FILE, LATERAL, 4 DRAWER				1	$725.00	$725.00	560
CABINET, FILE, LATERAL, 4 DRAWER				1	$725.00	$725.00	560
CABINET, FILE, LATERAL, 4 DRAWER				2	$725.00	$1,450.00	560
CABINET, FILE, LATERAL, 4 DRAWER				1	$725.00	$725.00	560
CABINET, FILE, LATERAL, 4 DRAWER				1	$725.00	$725.00	560
CABINET, FILE, LATERAL, 4 DRAWER				1	$725.00	$725.00	560
CABINET, FILE, LATERAL, 4 DRAWER				1	$725.00	$725.00	560
CABINET, FILE, LATERAL, 4 DRAWER				1	$725.00	$725.00	560
CABINET, FILE, LATERAL, 4 DRAWER				1	$725.00	$725.00	560
CABINET, FILE, LATERAL, 4 DRAWER				1	$725.00	$725.00	560
CABINET, FILE, LATERAL, 4 DRAWER				2	$725.00	$1,450.00	560
CABINET, FILE, LATERAL, 4 DRAWER				2	$725.00	$1,450.00	560
CABINET, FILE, LATERAL, 4 DRAWER				1	$725.00	$725.00	560
CABINET, FILE, LATERAL, 4 DRAWER				2	$725.00	$1,450.00	570
CABINET, FILE, LATERAL, 4 DRAWER				1	$725.00	$725.00	570
CABINET, FILE, LATERAL, 4 DRAWER				1	$725.00	$725.00	570
CABINET, FILE, LATERAL, 4 DRAWER				1	$725.00	$725.00	570
CABINET, FILE, LATERAL, 4 DRAWER				1	$725.00	$725.00	570
CABINET, FILE, LATERAL, 4 DRAWER				3	$725.00	$2,175.00	572
CABINET, FILE, LATERAL, 4 DRAWER				3	$725.00	$2,175.00	572
CABINET, FILE, LATERAL, 4 DRAWER				2	$725.00	$1,450.00	576
CABINET, FILE, LATERAL, 4 DRAWER				1	$725.00	$725.00	576
CABINET, FILE, LATERAL, 4 DRAWER				1	$725.00	$725.00	576
CABINET, FILE, LATERAL, 4 DRAWER				1	$725.00	$725.00	581
CABINET, FILE, LATERAL, 4 DRAWER				1	$725.00	$725.00	630
CABINET, FILE, LATERAL, 4 DRAWER				1	$725.00	$725.00	630
CABINET, FILE, LATERAL, 4 DRAWER				1	$725.00	$725.00	630
CABINET, FILE, LATERAL, 4 DRAWER				1	$725.00	$725.00	630
CABINET, FILE, LATERAL, 4 DRAWER				1	$725.00	$725.00	630
CABINET, FILE, LATERAL, 4 DRAWER				1	$725.00	$725.00	630
CABINET, FILE, LATERAL, 4 DRAWER				1	$725.00	$725.00	630
CABINET, FILE, LATERAL, 4 DRAWER				1	$725.00	$725.00	882
CABINET, FILE, LATERAL, 4 DRAWER				1	$725.00	$725.00	3106
CABINET, FILE, LATERAL, 4 DRAWER				1	$725.00	$725.00	3106
CABINET, FILE, LATERAL, 5 DRAWER				4	$970.00	$3,880.00	215
CABINET, FILE, LATERAL, 5 DRAWER				1	$970.00	$970.00	403
CABINET, FILE, LATERAL, 5 DRAWER				1	$970.00	$970.00	403
CABINET, FILE, LATERAL, 5 DRAWER				1	$970.00	$970.00	426
CABINET, FILE, LATERAL, 5 DRAWER				1	$970.00	$970.00	426
CABINET, FILE, LATERAL, 5 DRAWER				2	$970.00	$1,940.00	427
CABINET, FILE, LATERAL, 5 DRAWER				1	$970.00	$970.00	428
CABINET, FILE, LATERAL, 5 DRAWER				2	$970.00	$1,940.00	429
CABINET, FILE, LATERAL, 5 DRAWER				1	$970.00	$970.00	440
CABINET, FILE, LATERAL, 5 DRAWER				7	$970.00	$6,790.00	450
CABINET, FILE, LATERAL, 5 DRAWER				1	$970.00	$970.00	450
CABINET, FILE, LATERAL, 5 DRAWER				1	$970.00	$970.00	451
CABINET, FILE, LATERAL, 5 DRAWER				10	$970.00	$9,700.00	453
CABINET, FILE, LATERAL, 5 DRAWER				4	$970.00	$3,880.00	453

Description	Manufacturer	Model	Serial No.	Qty.	Unit Cost	Total Cost	Dept No
CABINET, FILE, LATERAL, 5 DRAWER				5	$970.00	$4,850.00	475
CABINET, FILE, LATERAL, 5 DRAWER				1	$970.00	$970.00	475
CABINET, FILE, LATERAL, 5 DRAWER				2	$970.00	$1,940.00	475
CABINET, FILE, LATERAL, 5 DRAWER				2	$970.00	$1,940.00	495
CABINET, FILE, LATERAL, 5 DRAWER				4	$970.00	$3,880.00	499
CABINET, FILE, LATERAL, 5 DRAWER				1	$970.00	$970.00	499
CABINET, FILE, LATERAL, 5 DRAWER				1	$970.00	$970.00	499
CABINET, FILE, LATERAL, 5 DRAWER				2	$970.00	$1,940.00	545
CABINET, FILE, LATERAL, 5 DRAWER				1	$970.00	$970.00	545
CABINET, FILE, LATERAL, 5 DRAWER				1	$970.00	$970.00	545
CABINET, FILE, LATERAL, 5 DRAWER				1	$970.00	$970.00	551
CABINET, FILE, LATERAL, 5 DRAWER				1	$970.00	$970.00	554
CABINET, FILE, LATERAL, 5 DRAWER				1	$970.00	$970.00	560
CABINET, FILE, LATERAL, 5 DRAWER				1	$970.00	$970.00	560
CABINET, FILE, LATERAL, 5 DRAWER				1	$970.00	$970.00	560
CABINET, FILE, LATERAL, 5 DRAWER				5	$970.00	$4,850.00	570
CABINET, FILE, LATERAL, 5 DRAWER				8	$970.00	$7,760.00	572
CABINET, FILE, LATERAL, 5 DRAWER				9	$970.00	$8,730.00	572
CABINET, FILE, LATERAL, 5 DRAWER				2	$970.00	$1,940.00	572
CABINET, FILE, LATERAL, 5 DRAWER				1	$970.00	$970.00	576
CABINET, FILE, LATERAL, 5 DRAWER				1	$970.00	$970.00	576
CABINET, FILE, LATERAL, 5 DRAWER				1	$970.00	$970.00	630
CABINET, FILE, LATERAL, 5 DRAWER				1	$970.00	$970.00	630
CABINET, FILE, LATERAL, 5 DRAWER				1	$970.00	$970.00	630
CABINET, FILE, LATERAL, 5 DRAWER				1	$970.00	$970.00	630
CABINET, FILE, LATERAL, 5 DRAWER				3	$970.00	$2,910.00	630
CABINET, FILE, LATERAL, 5 DRAWER				1	$970.00	$970.00	630
CABINET, FILE, LATERAL, 5 DRAWER				1	$970.00	$970.00	630
CABINET, FILE, LATERAL, 5 DRAWER				1	$970.00	$970.00	630
CABINET, FILE, LATERAL, 6 DRAWER				24	$980.00	$23,520.00	404
CABINET, FILE, LATERAL, 6 DRAWER				2	$980.00	$1,960.00	450
CABINET, FILE, LATERAL, 6 DRAWER				2	$980.00	$1,960.00	551
CABINET, FILE, LATERAL, 6 DRAWER				1	$980.00	$980.00	581
CABINET, FILE, LATERAL, 6 DRAWER				4	$980.00	$3,920.00	630
CABINET, FILE, ROLLING TUB				3	$100.00	$300.00	450
CABINET, FILE, ROLLING TUB				1	$100.00	$100.00	551
CABINET, FILE, ROLLING TUB				1	$100.00	$100.00	576
CABINET, FILE, ROLLING TUB				2	$100.00	$200.00	576
CABINET, FILE, ROLLING TUB				1	$100.00	$100.00	576
CABINET, FILE, ROLLING TUB				1	$100.00	$100.00	576
CABINET, FILE, ROLLING TUB				1	$100.00	$100.00	576
CABINET, FILE, ROLLING TUB				1	$100.00	$100.00	576
CABINET, FILE, ROLLING TUB				2	$100.00	$200.00	576
CABINET, FILE, ROLLING TUB				3	$100.00	$300.00	576
CABINET, FLAMMABLE/ACID STORAGE				1	$800.00	$800.00	560
CABINET, FLAMMABLE/ACID STORAGE	GLOBAL	BP48	RCI 474575	1	$800.00	$800.00	576
CABINET, FLAT FILE, 10 DRAWER				6	$1,570.00	$9,420.00	403
CABINET, FLAT FILE, 10 DRAWER				2	$1,570.00	$3,140.00	450
CABINET, FLAT FILE, 10 DRAWER				10	$1,570.00	$15,700.00	509
CABINET, FLAT FILE, 10 DRAWER				2	$1,570.00	$3,140.00	509
CABINET, FLAT FILE, 5 DRAWER				9	$670.00	$6,030.00	210
CABINET, FLAT FILE, 5 DRAWER				1	$670.00	$670.00	214

Description	Manufacturer	Model	Serial No.	Qty.	Unit Cost	Total Cost	Dept No
CABINET, FLAT FILE, 5 DRAWER				2	$670.00	$1,340.00	400
CABINET, FLAT FILE, 5 DRAWER				7	$670.00	$4,690.00	509
CABINET, FLAT FILE, 5 DRAWER				1	$670.00	$670.00	509
CABINET, FLAT FILE, 5 DRAWER				2	$670.00	$1,340.00	541
CABINET, FLAT FILE, 5 DRAWER				3	$670.00	$2,010.00	560
CABINET, FLAT FILE, 5 DRAWER				1	$670.00	$670.00	560
CABINET, GLASS DISPLAY				2	$250.00	$500.00	494
CABINET, HALF SIZE				1	$130.00	$130.00	403
CABINET, HALF SIZE				1	$130.00	$130.00	440
CABINET, HALF SIZE				1	$130.00	$130.00	492
CABINET, HALF SIZE				1	$130.00	$130.00	492
CABINET, HALF SIZE				4	$130.00	$520.00	492
CABINET, HALF SIZE				1	$130.00	$130.00	495
CABINET, HALF SIZE				1	$130.00	$130.00	495
CABINET, HALF SIZE				1	$130.00	$130.00	552
CABINET, HALF SIZE				1	$130.00	$130.00	560
CABINET, HALF SIZE				1	$130.00	$130.00	560
CABINET, HALF SIZE				1	$130.00	$130.00	560
CABINET, HALF SIZE				1	$130.00	$130.00	560
CABINET, HALF SIZE				1	$130.00	$130.00	560
CABINET, HALF SIZE				1	$130.00	$130.00	570
CABINET, HALF SIZE				1	$130.00	$130.00	576
CABINET, HALF SIZE				2	$130.00	$260.00	587
CABINET, HALF SIZE				1	$130.00	$130.00	587
CABINET, HALF SIZE				1	$130.00	$130.00	630
CABINET, HALF SIZE				1	$130.00	$130.00	630
CABINET, HALF SIZE				1	$130.00	$130.00	630
CABINET, MEDICAL INSTRUMENTS, MOBILE	WATERLOO HEALTHCARE	MED JR	RCI 482115	1	$530.00	$530.00	576
CABINET, OFFICE, WOOD, SMALL				1	$475.00	$475.00	495
CABINET, OFFICE, WOOD, SMALL				2	$475.00	$950.00	576
CABINET, OFFICE, WOOD, SMALL				2	$475.00	$950.00	576
CABINET, POISON				1	$315.00	$315.00	510
CABINET, STAND, BEDSIDE				1	$175.00	$175.00	540
CABINET, STORAGE, 1/2 SIZE				1	$100.00	$100.00	215
CABINET, STORAGE, 1/2 SIZE				1	$100.00	$100.00	405
CABINET, STORAGE, 1/2 SIZE				1	$100.00	$100.00	429
CABINET, STORAGE, 1/2 SIZE				1	$100.00	$100.00	545
CABINET, STORAGE, FLAMMABLE, 120 GAL.	JAMCO	BM120	RCI 452958	1	$1,930.00	$1,930.00	510
CABINET, STORAGE, FLAMMABLE, 30 GAL.	EAGLE	YPI-32	RCI 455286	1	$680.00	$680.00	576
CABINET, STORAGE, FLAMMABLE, 30 GAL.				1	$618.00	$618.00	3107
CABINET, STORAGE, FLAMMABLE, 30 GAL.				1	$680.00	$680.00	3107
CABINET, STORAGE, FLAMMABLE, 45 GAL.				1	$830.00	$830.00	210
CABINET, STORAGE, FLAMMABLE, 45 GAL.	EAGLE	1947LEGS	RCI 452984	1	$830.00	$830.00	509
CABINET, STORAGE, FLAMMABLE, 45 GAL.				1	$830.00	$830.00	509
CABINET, STORAGE, FLAMMABLE, 45 GAL.				1	$830.00	$830.00	3106
CABINET, STORAGE, FLAMMABLE, 60 GAL.				1	$715.00	$715.00	210
CABINET, STORAGE, FULL HEIGHT				2	$255.00	$510.00	210
CABINET, STORAGE, FULL HEIGHT				1	$255.00	$255.00	210
CABINET, STORAGE, FULL HEIGHT				1	$255.00	$255.00	210
CABINET, STORAGE, FULL HEIGHT				2	$255.00	$510.00	210
CABINET, STORAGE, FULL HEIGHT				2	$255.00	$510.00	341
CABINET, STORAGE, FULL HEIGHT				1	$255.00	$255.00	400

Description	Manufacturer	Model	Serial No.	Qty.	Unit Cost	Total Cost	Dept No
CABINET, STORAGE, FULL HEIGHT				1	$255.00	$255.00	403
CABINET, STORAGE, FULL HEIGHT				1	$255.00	$255.00	437
CABINET, STORAGE, FULL HEIGHT				1	$255.00	$255.00	441
CABINET, STORAGE, FULL HEIGHT				1	$255.00	$255.00	441
CABINET, STORAGE, FULL HEIGHT				1	$255.00	$255.00	451
CABINET, STORAGE, FULL HEIGHT				1	$255.00	$255.00	452
CABINET, STORAGE, FULL HEIGHT				5	$255.00	$1,275.00	453
CABINET, STORAGE, FULL HEIGHT				1	$255.00	$255.00	454
CABINET, STORAGE, FULL HEIGHT				2	$255.00	$510.00	494
CABINET, STORAGE, FULL HEIGHT				3	$255.00	$765.00	495
CABINET, STORAGE, FULL HEIGHT				1	$255.00	$255.00	497
CABINET, STORAGE, FULL HEIGHT				1	$255.00	$255.00	497
CABINET, STORAGE, FULL HEIGHT				1	$255.00	$255.00	499
CABINET, STORAGE, FULL HEIGHT				1	$255.00	$255.00	499
CABINET, STORAGE, FULL HEIGHT				1	$255.00	$255.00	499
CABINET, STORAGE, FULL HEIGHT				1	$255.00	$255.00	499
CABINET, STORAGE, FULL HEIGHT				1	$255.00	$255.00	503
CABINET, STORAGE, FULL HEIGHT				1	$255.00	$255.00	509
CABINET, STORAGE, FULL HEIGHT				1	$255.00	$255.00	509
CABINET, STORAGE, FULL HEIGHT				1	$255.00	$255.00	509
CABINET, STORAGE, FULL HEIGHT				1	$255.00	$255.00	510
CABINET, STORAGE, FULL HEIGHT				1	$255.00	$255.00	510
CABINET, STORAGE, FULL HEIGHT				1	$255.00	$255.00	540
CABINET, STORAGE, FULL HEIGHT				1	$255.00	$255.00	540
CABINET, STORAGE, FULL HEIGHT				1	$255.00	$255.00	540
CABINET, STORAGE, FULL HEIGHT				1	$255.00	$255.00	540
CABINET, STORAGE, FULL HEIGHT				2	$255.00	$510.00	540
CABINET, STORAGE, FULL HEIGHT				1	$255.00	$255.00	540
CABINET, STORAGE, FULL HEIGHT				3	$255.00	$765.00	540
CABINET, STORAGE, FULL HEIGHT				3	$255.00	$765.00	540
CABINET, STORAGE, FULL HEIGHT				1	$255.00	$255.00	540
CABINET, STORAGE, FULL HEIGHT				1	$255.00	$255.00	540
CABINET, STORAGE, FULL HEIGHT				2	$255.00	$510.00	540
CABINET, STORAGE, FULL HEIGHT				2	$255.00	$510.00	540
CABINET, STORAGE, FULL HEIGHT				2	$255.00	$510.00	540
CABINET, STORAGE, FULL HEIGHT				1	$255.00	$255.00	540
CABINET, STORAGE, FULL HEIGHT				1	$255.00	$255.00	541
CABINET, STORAGE, FULL HEIGHT				1	$255.00	$255.00	541
CABINET, STORAGE, FULL HEIGHT				1	$255.00	$255.00	541
CABINET, STORAGE, FULL HEIGHT				3	$255.00	$765.00	541
CABINET, STORAGE, FULL HEIGHT				1	$255.00	$255.00	545
CABINET, STORAGE, FULL HEIGHT				1	$255.00	$255.00	545
CABINET, STORAGE, FULL HEIGHT				2	$255.00	$510.00	545
CABINET, STORAGE, FULL HEIGHT				1	$255.00	$255.00	545
CABINET, STORAGE, FULL HEIGHT				1	$255.00	$255.00	545
CABINET, STORAGE, FULL HEIGHT				3	$255.00	$765.00	552
CABINET, STORAGE, FULL HEIGHT				2	$255.00	$510.00	552
CABINET, STORAGE, FULL HEIGHT				1	$255.00	$255.00	554
CABINET, STORAGE, FULL HEIGHT				1	$255.00	$255.00	560
CABINET, STORAGE, FULL HEIGHT				1	$255.00	$255.00	560
CABINET, STORAGE, FULL HEIGHT				1	$255.00	$255.00	560
CABINET, STORAGE, FULL HEIGHT				1	$255.00	$255.00	560

Description	Manufacturer	Model	Serial No.	Qty.	Unit Cost	Total Cost	Dept No
CABINET, STORAGE, FULL HEIGHT				2	$255.00	$510.00	560
CABINET, STORAGE, FULL HEIGHT				2	$255.00	$510.00	560
CABINET, STORAGE, FULL HEIGHT				1	$255.00	$255.00	560
CABINET, STORAGE, FULL HEIGHT				1	$255.00	$255.00	560
CABINET, STORAGE, FULL HEIGHT				5	$255.00	$1,275.00	560
CABINET, STORAGE, FULL HEIGHT				4	$255.00	$1,020.00	560
CABINET, STORAGE, FULL HEIGHT				1	$255.00	$255.00	560
CABINET, STORAGE, FULL HEIGHT				1	$255.00	$255.00	560
CABINET, STORAGE, FULL HEIGHT				4	$255.00	$1,020.00	560
CABINET, STORAGE, FULL HEIGHT				5	$255.00	$1,275.00	560
CABINET, STORAGE, FULL HEIGHT				1	$255.00	$255.00	560
CABINET, STORAGE, FULL HEIGHT				1	$255.00	$255.00	560
CABINET, STORAGE, FULL HEIGHT				1	$255.00	$255.00	560
CABINET, STORAGE, FULL HEIGHT				1	$255.00	$255.00	560
CABINET, STORAGE, FULL HEIGHT				1	$255.00	$255.00	560
CABINET, STORAGE, FULL HEIGHT				2	$255.00	$510.00	560
CABINET, STORAGE, FULL HEIGHT				2	$255.00	$510.00	560
CABINET, STORAGE, FULL HEIGHT				1	$255.00	$255.00	570
CABINET, STORAGE, FULL HEIGHT				1	$255.00	$255.00	570
CABINET, STORAGE, FULL HEIGHT				1	$255.00	$255.00	570
CABINET, STORAGE, FULL HEIGHT				3	$255.00	$765.00	570
CABINET, STORAGE, FULL HEIGHT				1	$255.00	$255.00	570
CABINET, STORAGE, FULL HEIGHT				1	$255.00	$255.00	570
CABINET, STORAGE, FULL HEIGHT				3	$255.00	$765.00	570
CABINET, STORAGE, FULL HEIGHT				1	$255.00	$255.00	570
CABINET, STORAGE, FULL HEIGHT				1	$255.00	$255.00	570
CABINET, STORAGE, FULL HEIGHT				1	$255.00	$255.00	570
CABINET, STORAGE, FULL HEIGHT				3	$255.00	$765.00	576
CABINET, STORAGE, FULL HEIGHT				1	$255.00	$255.00	576
CABINET, STORAGE, FULL HEIGHT				1	$255.00	$255.00	576
CABINET, STORAGE, FULL HEIGHT				4	$255.00	$1,020.00	576
CABINET, STORAGE, FULL HEIGHT				2	$255.00	$510.00	576
CABINET, STORAGE, FULL HEIGHT				1	$255.00	$255.00	576
CABINET, STORAGE, FULL HEIGHT				1	$255.00	$255.00	576
CABINET, STORAGE, FULL HEIGHT				1	$255.00	$255.00	576
CABINET, STORAGE, FULL HEIGHT				1	$255.00	$255.00	576
CABINET, STORAGE, FULL HEIGHT				1	$255.00	$255.00	576
CABINET, STORAGE, FULL HEIGHT				1	$255.00	$255.00	576
CABINET, STORAGE, FULL HEIGHT				1	$255.00	$255.00	576
CABINET, STORAGE, FULL HEIGHT				1	$255.00	$255.00	576
CABINET, STORAGE, FULL HEIGHT				2	$255.00	$510.00	576
CABINET, STORAGE, FULL HEIGHT				1	$255.00	$255.00	576
CABINET, STORAGE, FULL HEIGHT				1	$255.00	$255.00	576
CABINET, STORAGE, FULL HEIGHT				1	$255.00	$255.00	576
CABINET, STORAGE, FULL HEIGHT				1	$255.00	$255.00	576
CABINET, STORAGE, FULL HEIGHT				1	$255.00	$255.00	576
CABINET, STORAGE, FULL HEIGHT				2	$255.00	$510.00	576
CABINET, STORAGE, FULL HEIGHT				1	$255.00	$255.00	576
CABINET, STORAGE, FULL HEIGHT				1	$255.00	$255.00	576
CABINET, STORAGE, FULL HEIGHT				1	$255.00	$255.00	581
CABINET, STORAGE, FULL HEIGHT				1	$255.00	$255.00	581
CABINET, STORAGE, FULL HEIGHT				1	$255.00	$255.00	587
CABINET, STORAGE, FULL HEIGHT				1	$255.00	$255.00	587
CABINET, STORAGE, FULL HEIGHT				1	$255.00	$255.00	665

Description	Manufacturer	Model	Serial No.	Qty.	Unit Cost	Total Cost	Dept No
CABINET, STORAGE, FULL HEIGHT				1	$255.00	$255.00	665
CABINET, STORAGE, FULL HEIGHT				2	$255.00	$510.00	882
CABINET, STORAGE, HALF HEIGHT				1	$100.00	$100.00	213
CABINET, STORAGE, HALF HEIGHT				2	$100.00	$200.00	450
CABINET, STORAGE, HALF HEIGHT				1	$100.00	$100.00	503
CABINET, STORAGE, HALF HEIGHT				1	$100.00	$100.00	509
CABINET, STORAGE, HALF HEIGHT				1	$100.00	$100.00	509
CABINET, STORAGE, HALF HEIGHT				1	$100.00	$100.00	509
CABINET, STORAGE, HALF HEIGHT				2	$100.00	$200.00	540
CABINET, STORAGE, HALF HEIGHT				1	$100.00	$100.00	545
CABINET, STORAGE, HALF HEIGHT				1	$100.00	$100.00	553
CABINET, STORAGE, HALF HEIGHT				1	$100.00	$100.00	553
CABINET, STORAGE, HALF HEIGHT				1	$100.00	$100.00	553
CABINET, STORAGE, HALF HEIGHT				1	$100.00	$100.00	554
CABINET, STORAGE, HALF HEIGHT				1	$100.00	$100.00	554
CABINET, STORAGE, HALF HEIGHT				1	$100.00	$100.00	560
CABINET, STORAGE, HALF HEIGHT				1	$100.00	$100.00	560
CABINET, STORAGE, HALF HEIGHT				1	$100.00	$100.00	560
CABINET, STORAGE, HALF HEIGHT				1	$100.00	$100.00	560
CABINET, STORAGE, HALF HEIGHT				1	$100.00	$100.00	560
CABINET, STORAGE, HALF HEIGHT				1	$100.00	$100.00	560
CABINET, STORAGE, HALF HEIGHT				1	$100.00	$100.00	560
CABINET, STORAGE, HALF HEIGHT				2	$100.00	$200.00	570
CABINET, STORAGE, HALF HEIGHT				1	$100.00	$100.00	570
CABINET, STORAGE, HALF HEIGHT				1	$100.00	$100.00	576
CABINET, STORAGE, HALF HEIGHT				1	$100.00	$100.00	576
CABINET, STORAGE, HALF HEIGHT				2	$100.00	$200.00	576
CABINET, STORAGE, HALF HEIGHT				3	$100.00	$300.00	576
CABINET, STORAGE, HALF HEIGHT				1	$100.00	$100.00	576
CABINET, STORAGE, HALF HEIGHT				1	$100.00	$100.00	576
CABINET, STORAGE, HALF HEIGHT				1	$100.00	$100.00	581
CABINET, STORAGE, HALF HEIGHT				1	$100.00	$100.00	630
CABINET, STORAGE, HALF HEIGHT				1	$100.00	$100.00	630
CABINET, STORAGE, HALF HEIGHT				1	$100.00	$100.00	630
CABINET, STORAGE, HALF HEIGHT				1	$100.00	$100.00	630
CABINET, STORAGE, HALF HEIGHT				1	$100.00	$100.00	630
CABINET, STORAGE, HALF HEIGHT				1	$100.00	$100.00	630
CABINET, STORAGE, HALF HEIGHT				1	$100.00	$100.00	882
CABINET, STORAGE, HALF HEIGHT				1	$100.00	$100.00	882
CABINET, STORAGE, ROLLING, FULL HEIGHT				1	$1,000.00	$1,000.00	495
CABINET, STORAGE, ROLLING, HALF HEIGHT				1	$475.00	$475.00	214
CABINET, STORAGE, ROLLING, HALF HEIGHT				1	$475.00	$475.00	499
CABINET, STORAGE, ROLLING, HALF HEIGHT				1	$475.00	$475.00	545
CABINET, STORAGE, ROLLING, HALF HEIGHT				1	$475.00	$475.00	554
CABINET, STORAGE, ROLLING, HALF HEIGHT				1	$475.00	$475.00	560
CABINET, STORAGE, ROLLING, HALF HEIGHT				1	$475.00	$475.00	560
CABINET, STORAGE, ROLLING, HALF HEIGHT				1	$475.00	$475.00	576
CABINET, STORAGE, ROLLING, HALF HEIGHT				1	$475.00	$475.00	576
CABINET, STORAGE, ROLLING, HALF HEIGHT				2	$475.00	$950.00	630
CABINET, STORAGE, ROLLING, HALF HEIGHT				1	$475.00	$475.00	630

Description	Manufacturer	Model	Serial No.	Qty.	Unit Cost	Total Cost	Dept No
CABINET, STORAGE, ROLLING, HALF HEIGHT				1	$475.00	$475.00	665
CABINET, STORAGE, W/ BLUEPRINT RACK				33	$435.00	$14,355.00	403
CABINET, WARMING, FULL HEIGHT	VICTORY	WARMING CABINET	RCI 478576	1	$2,200.00	$2,200.00	576
CABINET, WARMING, FULL HEIGHT	TRAULSEN	NA	RCI 478577	1	$2,200.00	$2,200.00	576
CABINET, WARMING, TRANSPORT	VICTORY	NA	RCI 482113	1	$2,025.00	$2,025.00	576
CABLE BOX	PACE	RNG110		6	$50.00	$300.00	503
CAGE, CAT, 2 UNIT, MOBILE	NA	NA	RCI 478570	1	$2,695.00	$2,695.00	545
CALCULATOR, DESK TOP, LOW END				1	$65.00	$65.00	215
CALCULATOR, DESK TOP, LOW END				1	$65.00	$65.00	215
CALCULATOR, DESK TOP, LOW END				1	$65.00	$65.00	215
CALCULATOR, DESK TOP, LOW END				1	$65.00	$65.00	451
CALCULATOR, DESK TOP, LOW END				1	$65.00	$65.00	451
CALCULATOR, DESK TOP, LOW END				1	$65.00	$65.00	540
CALCULATOR, DESK TOP, LOW END				1	$65.00	$65.00	570
CALCULATOR, DESK TOP, LOW END				1	$65.00	$65.00	570
CALCULATOR, DESK TOP, LOW END				1	$65.00	$65.00	3106
CALCULATOR, DESK TOP, HIGH END				1	$100.00	$100.00	214
CALCULATOR, DESK TOP, HIGH END				1	$100.00	$100.00	214
CALCULATOR, DESK TOP, HIGH END				1	$100.00	$100.00	400
CALCULATOR, DESK TOP, HIGH END				1	$100.00	$100.00	400
CALCULATOR, DESK TOP, HIGH END				1	$100.00	$100.00	404
CALCULATOR, DESK TOP, HIGH END				1	$100.00	$100.00	450
CALCULATOR, DESK TOP, HIGH END				5	$100.00	$500.00	450
CALCULATOR, DESK TOP, HIGH END				1	$100.00	$100.00	450
CALCULATOR, DESK TOP, HIGH END				7	$100.00	$700.00	451
CALCULATOR, DESK TOP, HIGH END				1	$100.00	$100.00	451
CALCULATOR, DESK TOP, HIGH END				1	$100.00	$100.00	451
CALCULATOR, DESK TOP, HIGH END				1	$100.00	$100.00	452
CALCULATOR, DESK TOP, HIGH END				1	$100.00	$100.00	452
CALCULATOR, DESK TOP, HIGH END				1	$100.00	$100.00	452
CALCULATOR, DESK TOP, HIGH END				1	$100.00	$100.00	452
CALCULATOR, DESK TOP, HIGH END				1	$100.00	$100.00	452
CALCULATOR, DESK TOP, HIGH END				1	$100.00	$100.00	452
CALCULATOR, DESK TOP, HIGH END				1	$100.00	$100.00	452
CALCULATOR, DESK TOP, HIGH END				1	$100.00	$100.00	453
CALCULATOR, DESK TOP, HIGH END				1	$100.00	$100.00	453
CALCULATOR, DESK TOP, HIGH END				2	$100.00	$200.00	454
CALCULATOR, DESK TOP, HIGH END				1	$100.00	$100.00	492
CALCULATOR, DESK TOP, HIGH END				1	$100.00	$100.00	492
CALCULATOR, DESK TOP, HIGH END				1	$100.00	$100.00	494
CALCULATOR, DESK TOP, HIGH END				1	$100.00	$100.00	495
CALCULATOR, DESK TOP, HIGH END				1	$100.00	$100.00	495
CALCULATOR, DESK TOP, HIGH END				1	$100.00	$100.00	495
CALCULATOR, DESK TOP, HIGH END				1	$100.00	$100.00	495
CALCULATOR, DESK TOP, HIGH END				1	$100.00	$100.00	495
CALCULATOR, DESK TOP, HIGH END				1	$100.00	$100.00	495
CALCULATOR, DESK TOP, HIGH END				1	$100.00	$100.00	495
CALCULATOR, DESK TOP, HIGH END				1	$100.00	$100.00	495
CALCULATOR, DESK TOP, HIGH END				1	$100.00	$100.00	495
CALCULATOR, DESK TOP, HIGH END				1	$100.00	$100.00	495
CALCULATOR, DESK TOP, HIGH END				5	$100.00	$500.00	497
CALCULATOR, DESK TOP, HIGH END				1	$100.00	$100.00	497

Description	Manufacturer	Model	Serial No.	Qty.	Unit Cost	Total Cost	Dept No
CALCULATOR, DESK TOP, HIGH END				1	$100.00	$100.00	499
CALCULATOR, DESK TOP, HIGH END				2	$100.00	$200.00	499
CALCULATOR, DESK TOP, HIGH END				20	$100.00	$2,000.00	499
CALCULATOR, DESK TOP, HIGH END				1	$100.00	$100.00	499
CALCULATOR, DESK TOP, HIGH END				3	$100.00	$300.00	499
CALCULATOR, DESK TOP, HIGH END				1	$100.00	$100.00	499
CALCULATOR, DESK TOP, HIGH END				3	$100.00	$300.00	499
CALCULATOR, DESK TOP, HIGH END				5	$100.00	$500.00	499
CALCULATOR, DESK TOP, HIGH END				1	$100.00	$100.00	499
CALCULATOR, DESK TOP, HIGH END				6	$100.00	$600.00	499
CALCULATOR, DESK TOP, HIGH END				1	$100.00	$100.00	499
CALCULATOR, DESK TOP, HIGH END				7	$100.00	$700.00	499
CALCULATOR, DESK TOP, HIGH END				4	$100.00	$400.00	499
CALCULATOR, DESK TOP, HIGH END				1	$100.00	$100.00	499
CALCULATOR, DESK TOP, HIGH END				8	$100.00	$800.00	499
CALCULATOR, DESK TOP, HIGH END				1	$100.00	$100.00	509
CALCULATOR, DESK TOP, HIGH END				1	$100.00	$100.00	509
CALCULATOR, DESK TOP, HIGH END				1	$100.00	$100.00	551
CALCULATOR, DESK TOP, HIGH END				1	$100.00	$100.00	560
CALCULATOR, DESK TOP, HIGH END				1	$100.00	$100.00	570
CALCULATOR, DESK TOP, HIGH END				1	$100.00	$100.00	576
CALCULATOR, DESK TOP, HIGH END				1	$100.00	$100.00	576
CALCULATOR, DESK TOP, HIGH END				1	$100.00	$100.00	576
CALCULATOR, DESK TOP, HIGH END				1	$100.00	$100.00	576
CALCULATOR, GRAPHIC SCIENTIFIC				7	$150.00	$1,050.00	570
CALIBRATION SYSTEM, GAS MONITOR				3	$1,550.00	$4,650.00	542
CAMCORDER				1	$240.00	$240.00	560
CAMCORDER				1	$240.00	$240.00	560
CAMCORDER	CANON	VIXIA HF M32	4743B001	1	$599.00	$599.00	560
CAMCORDER	SONY	DCR-SR85	1172204	1	$775.98	$775.98	560
CAMCORDER				1	$240.00	$240.00	570
CAMCORDER				1	$240.00	$240.00	570
CAMCORDER, DIGITAL	PANASONIC	HDC-SD60	E0HL00524	1	$945.00	$945.00	510
CAMCORDER, HD, PROFESSIONAL, COMPACT	PANASONIC	AG-HMC150P	RCI 474240	1	$2,500.00	$2,500.00	503
CAMCORDER, HD, PROFESSIONAL, COMPACT	CANON	XF100	3.02433E+11	1	$2,500.00	$2,500.00	540
CAMCORDER, HD, PROFESSIONAL, COMPACT	CANON	XF200	8.72872E+11	1	$2,500.00	$2,500.00	540
CAMERA, CLOCK RADIO, BLACK & WHITE	NA	NA	NA	1	$599.95	$599.95	560
CAMERA, CLOCK RADIO, BLACK & WHITE	NA	NA	NA	1	$599.95	$599.95	560
CAMERA, CRIMESCENE	CRIMECAM	NA	9.12053E+11	1	$2,966.75	$2,966.75	560
CAMERA, DIGITAL				1	$450.00	$450.00	402
CAMERA, DIGITAL				2	$330.00	$660.00	542
CAMERA, DIGITAL				3	$130.00	$390.00	553
CAMERA, DIGITAL	NIKON	NA	NSN	1	$330.00	$330.00	560
CAMERA, DIGITAL				1	$330.00	$330.00	560
CAMERA, DIGITAL				1	$330.00	$330.00	560
CAMERA, DIGITAL	CANON	EOS60D	520307018	1	$1,989.43	$1,989.43	560
CAMERA, DIGITAL				1	$130.00	$130.00	570
CAMERA, DIGITAL				1	$130.00	$130.00	570
CAMERA, DIGITAL, SLR	FUJIFILM	X-T1	42A09285	1	$1,812.12	$1,812.12	503
CAMERA, DIGITAL, SLR	CANON	EOS REBEL T3I	3.02076E+11	1	$925.00	$925.00	510
CAMERA, DIGITAL, SLR	CANON	POWERSHOT G16	32054003657	1	$925.00	$925.00	540
CAMERA, DIGITAL, SLR	CANON	EOS REBEL T6	1.52072E+11	1	$925.00	$925.00	560

Description	Manufacturer	Model	Serial No.	Qty.	Unit Cost	Total Cost	Dept No
CAMERA, DIGITAL, SLR	CANON	EOS REBEL T5	2.32074E+11	1	$925.00	$925.00	560
CAMERA, DIGITAL, SLR	CANON	EOS 6D	2.4202E+11	1	$925.00	$925.00	560
CAMERA, DIGITAL, SLR	NIKON	D3400	3669177	1	$925.00	$925.00	560
CAMERA, DIGITAL, SLR	NIKON	NA	NSN	1	$925.00	$925.00	560
CAMERA, DOCUMENT	ELMO	TT-12	1202842	1	$566.67	$566.67	402
CAMERA, DOCUMENT	ELMO	P10S	958115	1	$785.00	$785.00	426
CAMERA, DOCUMENT	ELMO	P10S	958094	1	$785.00	$785.00	427
CAMERA, DOCUMENT	ELMO	P10S	958095	1	$785.00	$785.00	428
CAMERA, DOCUMENT	ELMO	P10S	958128	1	$785.00	$785.00	436
CAMERA, DOCUMENT	ELMO	P10S	958111	1	$785.00	$785.00	437
CAMERA, DOCUMENT	ELMO	P10S	958113	1	$785.00	$785.00	438
CAMERA, DOCUMENT, LOW-END				1	$275.00	$275.00	576
CAMERA, DOCUMENT, LOW-END				1	$275.00	$275.00	576
CAMERA, EYE				1	$200.00	$200.00	560
CAMERA, FULL-SPECTRUM, FORENSIC	SYNTRONICS	16MP-RUVIS	1612052	1	$31,900.00	$31,900.00	560
CAMERA, INFRARED, COLOR	NA	T5	1232	1	$10,030.00	$10,030.00	560
CAMERA, INFRARED, COLOR	TACVIEW	2600 IR	1108D042	1	$3,364.00	$3,364.00	560
CAMERA, LICENSE RECOGNITION SYSTEM	NA	NA	KX101934000016	1	$18,863.10	$18,863.10	560
CAMERA, LIVE LINK	VERIZON	LITE	35183	1	$10,342.62	$10,342.62	560
CAMERA, POLAROID				1	$60.00	$60.00	440
CAMERA, STREET LIGHT SURVEILLANCE SYSTEM	COBRA	NA	NA	1	$6,573.00	$6,573.00	560
CAMERA, STREET LIGHT SURVEILLANCE SYSTEM	COBRA	NA	NA	1	$6,573.00	$6,573.00	560
CAMERA, THERMAL IMAGER				2	$9,850.00	$19,700.00	542
CAMERA, THERMAL IMAGER	THERMAL EYE	250D	RCI 479473	1	$9,850.00	$9,850.00	560
CAMERA, UNDERWATER	NA	DX-860G 8.0	612303305	1	$799.00	$799.00	560
CARABINER, RESCUE	CMC			25	$40.00	$1,000.00	542
CARD CATALOG, 6 DRAWER INDEX CARD HOLDER				1	$200.00	$200.00	540
CART, ALL-PURPOSE				1	$170.00	$170.00	403
CART, ALL-PURPOSE				1	$170.00	$170.00	437
CART, ALL-PURPOSE				8	$170.00	$1,360.00	450
CART, ALL-PURPOSE				3	$170.00	$510.00	450
CART, ALL-PURPOSE				1	$170.00	$170.00	454
CART, ALL-PURPOSE				2	$170.00	$340.00	492
CART, ALL-PURPOSE				7	$170.00	$1,190.00	492
CART, ALL-PURPOSE				18	$170.00	$3,060.00	492
CART, ALL-PURPOSE				1	$170.00	$170.00	497
CART, ALL-PURPOSE				1	$170.00	$170.00	499
CART, ALL-PURPOSE				1	$170.00	$170.00	509
CART, ALL-PURPOSE				1	$170.00	$170.00	541
CART, ALL-PURPOSE				1	$170.00	$170.00	542
CART, ALL-PURPOSE				1	$170.00	$170.00	560
CART, ALL-PURPOSE				1	$170.00	$170.00	560
CART, ALL-PURPOSE				1	$170.00	$170.00	560
CART, ALL-PURPOSE				2	$170.00	$340.00	560
CART, ALL-PURPOSE				1	$170.00	$170.00	560
CART, ALL-PURPOSE				1	$170.00	$170.00	560
CART, ALL-PURPOSE				1	$170.00	$170.00	560
CART, ALL-PURPOSE				1	$170.00	$170.00	560
CART, ALL-PURPOSE				1	$170.00	$170.00	560
CART, ALL-PURPOSE				1	$170.00	$170.00	560
CART, ALL-PURPOSE				13	$170.00	$2,210.00	570

Description	Manufacturer	Model	Serial No.	Qty.	Unit Cost	Total Cost	Dept No
CART, ALL-PURPOSE				1	$170.00	$170.00	570
CART, ALL-PURPOSE				1	$170.00	$170.00	570
CART, ALL-PURPOSE				5	$170.00	$850.00	570
CART, ALL-PURPOSE				1	$170.00	$170.00	570
CART, ALL-PURPOSE				3	$170.00	$510.00	570
CART, ALL-PURPOSE				1	$170.00	$170.00	576
CART, ALL-PURPOSE				1	$170.00	$170.00	576
CART, ALL-PURPOSE				2	$170.00	$340.00	576
CART, ALL-PURPOSE				3	$170.00	$510.00	576
CART, ALL-PURPOSE				1	$170.00	$170.00	576
CART, ALL-PURPOSE				1	$170.00	$170.00	576
CART, ALL-PURPOSE				2	$170.00	$340.00	576
CART, ALL-PURPOSE				1	$170.00	$170.00	576
CART, ALL-PURPOSE				1	$170.00	$170.00	576
CART, ALL-PURPOSE				1	$170.00	$170.00	576
CART, ALL-PURPOSE				3	$170.00	$510.00	576
CART, ALL-PURPOSE				1	$170.00	$170.00	576
CART, ALL-PURPOSE				2	$170.00	$340.00	576
CART, ALL-PURPOSE				1	$170.00	$170.00	576
CART, ALL-PURPOSE				3	$170.00	$510.00	581
CART, ALL-PURPOSE				1	$170.00	$170.00	630
CART, ALL-PURPOSE				1	$170.00	$170.00	630
CART, ALL-PURPOSE				1	$170.00	$170.00	630
CART, ALL-PURPOSE				1	$170.00	$170.00	630
CART, ALL-PURPOSE				1	$170.00	$170.00	630
CART, ALL-PURPOSE				1	$170.00	$170.00	630
CART, ALL-PURPOSE				1	$170.00	$170.00	630
CART, ALL-PURPOSE				1	$170.00	$170.00	630
CART, ALL-PURPOSE				3	$170.00	$510.00	882
CART, ALL-PURPOSE				6	$170.00	$1,020.00	882
CART, BALL, UNIVERSAL				11	$75.00	$825.00	570
CART, BALL, UNIVERSAL				2	$75.00	$150.00	576
CART, BALL, UNIVERSAL				1	$75.00	$75.00	576
CART, BOOKS, MOBILE				1	$181.00	$181.00	403
CART, BOOKS, MOBILE				1	$181.00	$181.00	425
CART, BOOKS, MOBILE				1	$181.00	$181.00	436
CART, BOOKS, MOBILE				2	$181.00	$362.00	437
CART, BOOKS, MOBILE				1	$181.00	$181.00	438
CART, BOOKS, MOBILE				5	$181.00	$905.00	454
CART, BOOKS, MOBILE				1	$181.00	$181.00	454
CART, BOOKS, MOBILE				1	$181.00	$181.00	454
CART, BOOKS, MOBILE				1	$181.00	$181.00	494
CART, BOOKS, MOBILE				2	$181.00	$362.00	495
CART, BOOKS, MOBILE				1	$181.00	$181.00	545
CART, BOOKS, MOBILE				2	$181.00	$362.00	572
CART, BOOKS, MOBILE				1	$181.00	$181.00	576
CART, BOOKS, MOBILE				1	$181.00	$181.00	576
CART, CUSTODIAL				1	$155.00	$155.00	509
CART, CUSTODIAL				1	$155.00	$155.00	541
CART, CUSTODIAL				8	$155.00	$1,240.00	570
CART, CUSTODIAL				1	$155.00	$155.00	570

Description	Manufacturer	Model	Serial No.	Qty.	Unit Cost	Total Cost	Dept No
CART, CUSTODIAL				1	$155.00	$155.00	570
CART, CUSTODIAL				1	$155.00	$155.00	570
CART, CUSTODIAL				1	$155.00	$155.00	570
CART, CUSTODIAL				2	$155.00	$310.00	570
CART, CUSTODIAL				2	$155.00	$310.00	570
CART, CUSTODIAL				1	$155.00	$155.00	570
CART, CUSTODIAL				5	$155.00	$775.00	576
CART, CUSTODIAL				1	$155.00	$155.00	3106
CART, CUSTODIAL				1	$155.00	$155.00	3106
CART, FOOD TRANSPORT				1	$150.00	$150.00	545
CART, FOOD TRANSPORT				1	$150.00	$150.00	570
CART, HANGING FILE				1	$36.00	$36.00	402
CART, HANGING FILE				2	$36.00	$72.00	452
CART, HANGING FILE				1	$36.00	$36.00	476
CART, HANGING FILE				1	$36.00	$36.00	495
CART, HANGING FILE				1	$36.00	$36.00	570
CART, HANGING FILE				1	$36.00	$36.00	630
CART, HANGING FILE				2	$36.00	$72.00	630
CART, HANGING FILE				1	$36.00	$36.00	630
CART, HANGING FILE				1	$36.00	$36.00	630
CART, MEDICATION	PHOENIX LTC	8 DOOR	RCI 478596	1	$3,850.00	$3,850.00	570
CART, MEDICATION	PHOENIX LTC	8 DOOR	RCI 478597	1	$3,850.00	$3,850.00	570
CART, MEDICATION	PHOENIX LTC	8 DOOR	RCI 478598	1	$3,850.00	$3,850.00	570
CART, MEDICATION	PHOENIX LTC	8 DOOR	RCI 478599	1	$3,850.00	$3,850.00	570
CART, MICRO COMPUTER				1	$375.00	$375.00	509
CART, STAINLESS STEEL, W/3 SHELF (3/4 X 21" X 37")				1	$100.00	$100.00	454
CART, STAINLESS STEEL, W/3 SHELF (3/4 X 21" X 37")				6	$100.00	$600.00	542
CART, STAINLESS STEEL, W/3 SHELF (3/4 X 21" X 37")				1	$100.00	$100.00	545
CASH REGISTER, POINT OF SALE	ELO	NA	RCI 452954	1	$1,990.00	$1,990.00	510
CASH REGISTER, POINT OF SALE	ELO	NA	RCI 452951	1	$1,990.00	$1,990.00	510
CASH REGISTER, POINT OF SALE	ELO	NA	RCI 452952	1	$1,990.00	$1,990.00	510
CASH REGISTER, POINT OF SALE	ELO	NA	RCI 452953	1	$1,990.00	$1,990.00	510
CASH REGISTER, POINT OF SALE	ELO	ESY17X3	G15Q001114	1	$1,990.00	$1,990.00	3106
CASH REGISTER, POINT OF SALE	ELO	ESY17X3	G15Q001112	1	$1,990.00	$1,990.00	3106
CASH REGISTER, POINT OF SALE	ELO	ESY17X3	G15Q001100	1	$1,990.00	$1,990.00	3106
CASH REGISTER, POINT OF SALE	ELO	NA	RCI 481880	1	$1,990.00	$1,990.00	3107
CASH REGISTER, VOCATIONAL				1	$280.00	$280.00	3106
CASSETTE PLAYER W/ AM/FM RADIO, PORTABLE				2	$150.00	$300.00	440
CASSETTE TAPE RECORDER/PLAYER				1	$59.00	$59.00	440
CELL PHONE, COVERT	NA	NA	3647155	1	$4,595.00	$4,595.00	560
CELL PHONE, COVERT	NA	NA	3307882469	1	$4,595.00	$4,595.00	560
CENTRIFUGE, BENCHTOP, SCIENCE				1	$375.00	$375.00	570
CENTRIFUGE, BENCHTOP, SCIENCE				1	$375.00	$375.00	576
CENTRIFUGE, BENCHTOP, SCIENCE	THERMO SCIENNTIFIC	ST8	RCI 468101	1	$2,200.00	$2,200.00	630
CENTRIFUGE, BENCHTOP, SCIENCE	SORVALL	ST8	75007200	1	$2,200.00	$2,200.00	630
CHAIR, RECLINER (SM)				2	$250.00	$500.00	475
CHAIR, RECLINER (SM)				2	$250.00	$500.00	540
CHAIR, RECLINER (SM)				6	$250.00	$1,500.00	540
CHAIR, RECLINER (SM)				1	$250.00	$250.00	540
CHAIR, RECLINER (SM)				1	$250.00	$250.00	540
CHAIR, RECLINER (SM)				2	$250.00	$500.00	540
CHAIR, RECLINER (SM)				2	$250.00	$500.00	540

Description	Manufacturer	Model	Serial No.	Qty.	Unit Cost	Total Cost	Dept No
CHAIR, BATH/SHOWER	NA	NA	4763	1	$530.00	$530.00	570
CHAIR, BOARD/CONFERENCE/COUNCIL ROOM				19	$350.00	$6,650.00	438
CHAIR, BOARD/CONFERENCE/COUNCIL ROOM				1	$350.00	$350.00	450
CHAIR, BOARD/CONFERENCE/COUNCIL ROOM				12	$350.00	$4,200.00	509
CHAIR, BOARD/CONFERENCE/COUNCIL ROOM				8	$350.00	$2,800.00	510
CHAIR, DENTAL	ENGLE	NA	RCI 481874	1	$12,700.00	$12,700.00	570
CHAIR, DINING				3	$150.00	$450.00	214
CHAIR, DINING				3	$150.00	$450.00	540
CHAIR, EXECUTIVE				1	$300.00	$300.00	210
CHAIR, EXECUTIVE				1	$300.00	$300.00	210
CHAIR, EXECUTIVE				7	$300.00	$2,100.00	210
CHAIR, EXECUTIVE				5	$300.00	$1,500.00	215
CHAIR, EXECUTIVE				6	$300.00	$1,800.00	215
CHAIR, EXECUTIVE				6	$300.00	$1,800.00	215
CHAIR, EXECUTIVE				6	$300.00	$1,800.00	400
CHAIR, EXECUTIVE				7	$300.00	$2,100.00	400
CHAIR, EXECUTIVE				10	$300.00	$3,000.00	400
CHAIR, EXECUTIVE				1	$300.00	$300.00	400
CHAIR, EXECUTIVE				1	$300.00	$300.00	400
CHAIR, EXECUTIVE				1	$300.00	$300.00	403
CHAIR, EXECUTIVE				15	$300.00	$4,500.00	426
CHAIR, EXECUTIVE				1	$300.00	$300.00	427
CHAIR, EXECUTIVE				6	$300.00	$1,800.00	428
CHAIR, EXECUTIVE				6	$300.00	$1,800.00	428
CHAIR, EXECUTIVE				1	$300.00	$300.00	428
CHAIR, EXECUTIVE				18	$300.00	$5,400.00	429
CHAIR, EXECUTIVE				1	$300.00	$300.00	429
CHAIR, EXECUTIVE				4	$300.00	$1,200.00	435
CHAIR, EXECUTIVE				1	$300.00	$300.00	437
CHAIR, EXECUTIVE				1	$300.00	$300.00	439
CHAIR, EXECUTIVE				1	$300.00	$300.00	439
CHAIR, EXECUTIVE				1	$300.00	$300.00	441
CHAIR, EXECUTIVE				2	$300.00	$600.00	451
CHAIR, EXECUTIVE				8	$300.00	$2,400.00	452
CHAIR, EXECUTIVE				1	$300.00	$300.00	475
CHAIR, EXECUTIVE				7	$300.00	$2,100.00	475
CHAIR, EXECUTIVE				1	$300.00	$300.00	475
CHAIR, EXECUTIVE				8	$300.00	$2,400.00	475
CHAIR, EXECUTIVE				1	$300.00	$300.00	475
CHAIR, EXECUTIVE				1	$300.00	$300.00	477
CHAIR, EXECUTIVE				1	$300.00	$300.00	540
CHAIR, EXECUTIVE				1	$300.00	$300.00	552
CHAIR, EXECUTIVE				2	$300.00	$600.00	552
CHAIR, EXECUTIVE				2	$300.00	$600.00	552
CHAIR, EXECUTIVE				1	$300.00	$300.00	560
CHAIR, EXECUTIVE				1	$300.00	$300.00	570
CHAIR, EXECUTIVE				1	$300.00	$300.00	572
CHAIR, EXECUTIVE				1	$300.00	$300.00	572
CHAIR, EXECUTIVE				1	$300.00	$300.00	630
CHAIR, EXECUTIVE				8	$300.00	$2,400.00	661
CHAIR, EXECUTIVE				2	$300.00	$600.00	665
CHAIR, EXECUTIVE				1	$300.00	$300.00	665

Description	Manufacturer	Model	Serial No.	Qty.	Unit Cost	Total Cost	Dept No
CHAIR, EXECUTIVE				1	$300.00	$300.00	665
CHAIR, EXECUTIVE				1	$300.00	$300.00	665
CHAIR, EXECUTIVE				1	$300.00	$300.00	665
CHAIR, EXECUTIVE				1	$300.00	$300.00	665
CHAIR, EXECUTIVE				1	$300.00	$300.00	665
CHAIR, EXECUTIVE, WOOD				1	$450.00	$450.00	400
CHAIR, EXECUTIVE, WOOD				2	$450.00	$900.00	400
CHAIR, EXECUTIVE, WOOD				1	$450.00	$450.00	452
CHAIR, EXECUTIVE, WOOD				3	$450.00	$1,350.00	452
CHAIR, EXECUTIVE, WOOD				2	$450.00	$900.00	499
CHAIR, EXECUTIVE, WOOD				1	$450.00	$450.00	554
CHAIR, FOLDING				8	$15.00	$120.00	400
CHAIR, FOLDING				1	$15.00	$15.00	403
CHAIR, FOLDING				5	$15.00	$75.00	403
CHAIR, FOLDING				1	$15.00	$15.00	454
CHAIR, FOLDING				1	$15.00	$15.00	477
CHAIR, FOLDING				20	$15.00	$300.00	492
CHAIR, FOLDING				5	$15.00	$75.00	492
CHAIR, FOLDING				1	$15.00	$15.00	497
CHAIR, FOLDING				1	$15.00	$15.00	503
CHAIR, FOLDING				1	$15.00	$15.00	509
CHAIR, FOLDING				1	$15.00	$15.00	540
CHAIR, FOLDING				2	$15.00	$30.00	542
CHAIR, FOLDING				5	$15.00	$75.00	552
CHAIR, FOLDING				23	$15.00	$345.00	554
CHAIR, FOLDING				8	$15.00	$120.00	554
CHAIR, FOLDING				1	$15.00	$15.00	554
CHAIR, FOLDING				1	$15.00	$15.00	560
CHAIR, FOLDING				2	$15.00	$30.00	560
CHAIR, FOLDING				30	$15.00	$450.00	570
CHAIR, FOLDING				8	$15.00	$120.00	570
CHAIR, FOLDING				1	$15.00	$15.00	570
CHAIR, FOLDING				1	$15.00	$15.00	570
CHAIR, FOLDING				1	$15.00	$15.00	570
CHAIR, FOLDING				2	$15.00	$30.00	572
CHAIR, FOLDING				21	$15.00	$315.00	576
CHAIR, FOLDING				2	$15.00	$30.00	576
CHAIR, FOLDING				1	$15.00	$15.00	576
CHAIR, FOLDING				4	$15.00	$60.00	576
CHAIR, FOLDING				1	$15.00	$15.00	576
CHAIR, FOLDING				475	$15.00	$7,125.00	576
CHAIR, FOLDING				3	$15.00	$45.00	581
CHAIR, FOLDING				1	$15.00	$15.00	583
CHAIR, FOLDING				1	$15.00	$15.00	3106
CHAIR, FOLDING				4	$15.00	$60.00	3106
CHAIR, FOLDING				3	$15.00	$45.00	3107
CHAIR, FOLDING				8	$15.00	$120.00	3107
CHAIR, FOLDING, PADDED				8	$35.00	$280.00	492
CHAIR, FOLDING, PADDED				1	$35.00	$35.00	499
CHAIR, FOLDING, PADDED				1	$35.00	$35.00	503
CHAIR, FOLDING, PADDED				1	$35.00	$35.00	540
CHAIR, FOLDING, PADDED				1	$35.00	$35.00	540

Description	Manufacturer	Model	Serial No.	Qty.	Unit Cost	Total Cost	Dept No
CHAIR, FOLDING, PADDED				2	$35.00	$70.00	560
CHAIR, FOLDING, PADDED				16	$35.00	$560.00	572
CHAIR, FOLDING, PADDED				5	$35.00	$175.00	576
CHAIR, FOLDING, PADDED				1	$35.00	$35.00	576
CHAIR, FOLDING, PADDED				4	$35.00	$140.00	3106
CHAIR, METAL FRAME, PADDED SEAT & BACK W/WO ARMS				1	$60.00	$60.00	451
CHAIR, METAL FRAME, PADDED SEAT & BACK W/WO ARMS				1	$60.00	$60.00	451
CHAIR, METAL FRAME, PADDED SEAT & BACK W/WO ARMS				7	$60.00	$420.00	452
CHAIR, METAL FRAME, PADDED SEAT & BACK W/WO ARMS				2	$60.00	$120.00	576
CHAIR, METAL FRAME, PADDED SEAT & BACK W/WO ARMS				2	$60.00	$120.00	576
CHAIR, METAL FRAME, PADDED SEAT & BACK W/WO ARMS				2	$60.00	$120.00	576
CHAIR, METAL FRAME, PADDED SEAT & BACK W/WO ARMS				1	$60.00	$60.00	576
CHAIR, METAL FRAME, PADDED SEAT & BACK W/WO ARMS				1	$60.00	$60.00	576
CHAIR, METAL FRAME, PADDED SEAT & BACK W/WO ARMS				1	$60.00	$60.00	581
CHAIR, METAL FRAME, PADDED SEAT & BACK W/WO ARMS				2	$60.00	$120.00	581
CHAIR, OCCASIONAL				2	$300.00	$600.00	214
CHAIR, OCCASIONAL				2	$300.00	$600.00	441
CHAIR, OCCASIONAL				2	$300.00	$600.00	450
CHAIR, OCCASIONAL				2	$300.00	$600.00	450
CHAIR, OCCASIONAL				5	$300.00	$1,500.00	475
CHAIR, OCCASIONAL				4	$300.00	$1,200.00	475
CHAIR, OCCASIONAL				3	$300.00	$900.00	499
CHAIR, OCCASIONAL				3	$300.00	$900.00	499
CHAIR, OCCASIONAL				2	$300.00	$600.00	540
CHAIR, OFFICE TASK, W/ OR W/O ARMS				7	$115.00	$805.00	210
CHAIR, OFFICE TASK, W/ OR W/O ARMS				4	$115.00	$460.00	210
CHAIR, OFFICE TASK, W/ OR W/O ARMS				2	$115.00	$230.00	210
CHAIR, OFFICE TASK, W/ OR W/O ARMS				5	$115.00	$575.00	210
CHAIR, OFFICE TASK, W/ OR W/O ARMS				7	$115.00	$805.00	210
CHAIR, OFFICE TASK, W/ OR W/O ARMS				3	$115.00	$345.00	210
CHAIR, OFFICE TASK, W/ OR W/O ARMS				3	$115.00	$345.00	210
CHAIR, OFFICE TASK, W/ OR W/O ARMS				1	$115.00	$115.00	210
CHAIR, OFFICE TASK, W/ OR W/O ARMS				3	$115.00	$345.00	210
CHAIR, OFFICE TASK, W/ OR W/O ARMS				3	$115.00	$345.00	210
CHAIR, OFFICE TASK, W/ OR W/O ARMS				6	$115.00	$690.00	210
CHAIR, OFFICE TASK, W/ OR W/O ARMS				1	$115.00	$115.00	210
CHAIR, OFFICE TASK, W/ OR W/O ARMS				1	$115.00	$115.00	210
CHAIR, OFFICE TASK, W/ OR W/O ARMS				1	$115.00	$115.00	210
CHAIR, OFFICE TASK, W/ OR W/O ARMS				1	$115.00	$115.00	210
CHAIR, OFFICE TASK, W/ OR W/O ARMS				1	$115.00	$115.00	210
CHAIR, OFFICE TASK, W/ OR W/O ARMS				2	$115.00	$230.00	210
CHAIR, OFFICE TASK, W/ OR W/O ARMS				1	$115.00	$115.00	210
CHAIR, OFFICE TASK, W/ OR W/O ARMS				2	$115.00	$230.00	210
CHAIR, OFFICE TASK, W/ OR W/O ARMS				1	$115.00	$115.00	210
CHAIR, OFFICE TASK, W/ OR W/O ARMS				3	$115.00	$345.00	210
CHAIR, OFFICE TASK, W/ OR W/O ARMS				2	$115.00	$230.00	211
CHAIR, OFFICE TASK, W/ OR W/O ARMS				1	$115.00	$115.00	211
CHAIR, OFFICE TASK, W/ OR W/O ARMS				1	$115.00	$115.00	211
CHAIR, OFFICE TASK, W/ OR W/O ARMS				5	$115.00	$575.00	211
CHAIR, OFFICE TASK, W/ OR W/O ARMS				1	$115.00	$115.00	212
CHAIR, OFFICE TASK, W/ OR W/O ARMS				1	$115.00	$115.00	212

Description	Manufacturer	Model	Serial No.	Qty.	Unit Cost	Total Cost	Dept No
CHAIR, OFFICE TASK, W/ OR W/O ARMS				1	$115.00	$115.00	212
CHAIR, OFFICE TASK, W/ OR W/O ARMS				1	$115.00	$115.00	213
CHAIR, OFFICE TASK, W/ OR W/O ARMS				1	$115.00	$115.00	213
CHAIR, OFFICE TASK, W/ OR W/O ARMS				1	$115.00	$115.00	213
CHAIR, OFFICE TASK, W/ OR W/O ARMS				1	$115.00	$115.00	214
CHAIR, OFFICE TASK, W/ OR W/O ARMS				1	$115.00	$115.00	214
CHAIR, OFFICE TASK, W/ OR W/O ARMS				1	$115.00	$115.00	214
CHAIR, OFFICE TASK, W/ OR W/O ARMS				1	$115.00	$115.00	214
CHAIR, OFFICE TASK, W/ OR W/O ARMS				2	$115.00	$230.00	215
CHAIR, OFFICE TASK, W/ OR W/O ARMS				12	$115.00	$1,380.00	215
CHAIR, OFFICE TASK, W/ OR W/O ARMS				14	$115.00	$1,610.00	215
CHAIR, OFFICE TASK, W/ OR W/O ARMS				1	$115.00	$115.00	215
CHAIR, OFFICE TASK, W/ OR W/O ARMS				1	$115.00	$115.00	215
CHAIR, OFFICE TASK, W/ OR W/O ARMS				3	$115.00	$345.00	341
CHAIR, OFFICE TASK, W/ OR W/O ARMS				2	$115.00	$230.00	341
CHAIR, OFFICE TASK, W/ OR W/O ARMS				1	$115.00	$115.00	341
CHAIR, OFFICE TASK, W/ OR W/O ARMS				1	$115.00	$115.00	341
CHAIR, OFFICE TASK, W/ OR W/O ARMS				2	$115.00	$230.00	341
CHAIR, OFFICE TASK, W/ OR W/O ARMS				3	$115.00	$345.00	341
CHAIR, OFFICE TASK, W/ OR W/O ARMS				1	$115.00	$115.00	341
CHAIR, OFFICE TASK, W/ OR W/O ARMS				5	$115.00	$575.00	341
CHAIR, OFFICE TASK, W/ OR W/O ARMS				5	$115.00	$575.00	400
CHAIR, OFFICE TASK, W/ OR W/O ARMS				1	$115.00	$115.00	400
CHAIR, OFFICE TASK, W/ OR W/O ARMS				2	$115.00	$230.00	400
CHAIR, OFFICE TASK, W/ OR W/O ARMS				2	$115.00	$230.00	400
CHAIR, OFFICE TASK, W/ OR W/O ARMS				1	$115.00	$115.00	400
CHAIR, OFFICE TASK, W/ OR W/O ARMS				1	$115.00	$115.00	400
CHAIR, OFFICE TASK, W/ OR W/O ARMS				1	$115.00	$115.00	400
CHAIR, OFFICE TASK, W/ OR W/O ARMS				2	$115.00	$230.00	400
CHAIR, OFFICE TASK, W/ OR W/O ARMS				1	$115.00	$115.00	400
CHAIR, OFFICE TASK, W/ OR W/O ARMS				12	$115.00	$1,380.00	400
CHAIR, OFFICE TASK, W/ OR W/O ARMS				1	$115.00	$115.00	400
CHAIR, OFFICE TASK, W/ OR W/O ARMS				1	$115.00	$115.00	400
CHAIR, OFFICE TASK, W/ OR W/O ARMS				2	$115.00	$230.00	402
CHAIR, OFFICE TASK, W/ OR W/O ARMS				2	$115.00	$230.00	402
CHAIR, OFFICE TASK, W/ OR W/O ARMS				2	$115.00	$230.00	402
CHAIR, OFFICE TASK, W/ OR W/O ARMS				12	$115.00	$1,380.00	402
CHAIR, OFFICE TASK, W/ OR W/O ARMS				7	$115.00	$805.00	402
CHAIR, OFFICE TASK, W/ OR W/O ARMS				5	$115.00	$575.00	402
CHAIR, OFFICE TASK, W/ OR W/O ARMS				1	$115.00	$115.00	402
CHAIR, OFFICE TASK, W/ OR W/O ARMS				5	$115.00	$575.00	402
CHAIR, OFFICE TASK, W/ OR W/O ARMS				1	$115.00	$115.00	402
CHAIR, OFFICE TASK, W/ OR W/O ARMS				2	$115.00	$230.00	403
CHAIR, OFFICE TASK, W/ OR W/O ARMS				10	$115.00	$1,150.00	403
CHAIR, OFFICE TASK, W/ OR W/O ARMS				11	$115.00	$1,265.00	403
CHAIR, OFFICE TASK, W/ OR W/O ARMS				5	$115.00	$575.00	403
CHAIR, OFFICE TASK, W/ OR W/O ARMS				2	$115.00	$230.00	403
CHAIR, OFFICE TASK, W/ OR W/O ARMS				10	$115.00	$1,150.00	403
CHAIR, OFFICE TASK, W/ OR W/O ARMS				2	$115.00	$230.00	403
CHAIR, OFFICE TASK, W/ OR W/O ARMS				1	$115.00	$115.00	404
CHAIR, OFFICE TASK, W/ OR W/O ARMS				1	$115.00	$115.00	404
CHAIR, OFFICE TASK, W/ OR W/O ARMS				6	$115.00	$690.00	404

Description	Manufacturer	Model	Serial No.	Qty.	Unit Cost	Total Cost	Dept No
CHAIR, OFFICE TASK, W/ OR W/O ARMS				1	$115.00	$115.00	404
CHAIR, OFFICE TASK, W/ OR W/O ARMS				1	$115.00	$115.00	404
CHAIR, OFFICE TASK, W/ OR W/O ARMS				17	$115.00	$1,955.00	404
CHAIR, OFFICE TASK, W/ OR W/O ARMS				1	$115.00	$115.00	405
CHAIR, OFFICE TASK, W/ OR W/O ARMS				1	$115.00	$115.00	405
CHAIR, OFFICE TASK, W/ OR W/O ARMS				1	$115.00	$115.00	405
CHAIR, OFFICE TASK, W/ OR W/O ARMS				4	$115.00	$460.00	405
CHAIR, OFFICE TASK, W/ OR W/O ARMS				2	$115.00	$230.00	405
CHAIR, OFFICE TASK, W/ OR W/O ARMS				1	$115.00	$115.00	405
CHAIR, OFFICE TASK, W/ OR W/O ARMS				11	$115.00	$1,265.00	425
CHAIR, OFFICE TASK, W/ OR W/O ARMS				2	$115.00	$230.00	425
CHAIR, OFFICE TASK, W/ OR W/O ARMS				1	$115.00	$115.00	425
CHAIR, OFFICE TASK, W/ OR W/O ARMS				1	$115.00	$115.00	425
CHAIR, OFFICE TASK, W/ OR W/O ARMS				6	$115.00	$690.00	426
CHAIR, OFFICE TASK, W/ OR W/O ARMS				1	$115.00	$115.00	426
CHAIR, OFFICE TASK, W/ OR W/O ARMS				2	$115.00	$230.00	426
CHAIR, OFFICE TASK, W/ OR W/O ARMS				2	$115.00	$230.00	427
CHAIR, OFFICE TASK, W/ OR W/O ARMS				7	$115.00	$805.00	427
CHAIR, OFFICE TASK, W/ OR W/O ARMS				1	$115.00	$115.00	427
CHAIR, OFFICE TASK, W/ OR W/O ARMS				19	$115.00	$2,185.00	427
CHAIR, OFFICE TASK, W/ OR W/O ARMS				1	$115.00	$115.00	428
CHAIR, OFFICE TASK, W/ OR W/O ARMS				19	$115.00	$2,185.00	428
CHAIR, OFFICE TASK, W/ OR W/O ARMS				1	$115.00	$115.00	428
CHAIR, OFFICE TASK, W/ OR W/O ARMS				5	$115.00	$575.00	428
CHAIR, OFFICE TASK, W/ OR W/O ARMS				1	$115.00	$115.00	429
CHAIR, OFFICE TASK, W/ OR W/O ARMS				2	$115.00	$230.00	429
CHAIR, OFFICE TASK, W/ OR W/O ARMS				3	$115.00	$345.00	435
CHAIR, OFFICE TASK, W/ OR W/O ARMS				2	$115.00	$230.00	435
CHAIR, OFFICE TASK, W/ OR W/O ARMS				1	$115.00	$115.00	435
CHAIR, OFFICE TASK, W/ OR W/O ARMS				16	$115.00	$1,840.00	436
CHAIR, OFFICE TASK, W/ OR W/O ARMS				1	$115.00	$115.00	436
CHAIR, OFFICE TASK, W/ OR W/O ARMS				1	$115.00	$115.00	436
CHAIR, OFFICE TASK, W/ OR W/O ARMS				13	$115.00	$1,495.00	436
CHAIR, OFFICE TASK, W/ OR W/O ARMS				16	$115.00	$1,840.00	437
CHAIR, OFFICE TASK, W/ OR W/O ARMS				1	$115.00	$115.00	437
CHAIR, OFFICE TASK, W/ OR W/O ARMS				1	$115.00	$115.00	437
CHAIR, OFFICE TASK, W/ OR W/O ARMS				1	$115.00	$115.00	438
CHAIR, OFFICE TASK, W/ OR W/O ARMS				1	$115.00	$115.00	438
CHAIR, OFFICE TASK, W/ OR W/O ARMS				1	$115.00	$115.00	439
CHAIR, OFFICE TASK, W/ OR W/O ARMS				18	$115.00	$2,070.00	439
CHAIR, OFFICE TASK, W/ OR W/O ARMS				1	$115.00	$115.00	440
CHAIR, OFFICE TASK, W/ OR W/O ARMS				1	$115.00	$115.00	440
CHAIR, OFFICE TASK, W/ OR W/O ARMS				1	$115.00	$115.00	440
CHAIR, OFFICE TASK, W/ OR W/O ARMS				1	$115.00	$115.00	440
CHAIR, OFFICE TASK, W/ OR W/O ARMS				1	$115.00	$115.00	440
CHAIR, OFFICE TASK, W/ OR W/O ARMS				1	$115.00	$115.00	440
CHAIR, OFFICE TASK, W/ OR W/O ARMS				1	$115.00	$115.00	440
CHAIR, OFFICE TASK, W/ OR W/O ARMS				1	$115.00	$115.00	440
CHAIR, OFFICE TASK, W/ OR W/O ARMS				1	$115.00	$115.00	440
CHAIR, OFFICE TASK, W/ OR W/O ARMS				1	$115.00	$115.00	440
CHAIR, OFFICE TASK, W/ OR W/O ARMS				1	$115.00	$115.00	440
CHAIR, OFFICE TASK, W/ OR W/O ARMS				1	$115.00	$115.00	440

Description	Manufacturer	Model	Serial No.	Qty.	Unit Cost	Total Cost	Dept No
CHAIR, OFFICE TASK, W/ OR W/O ARMS				1	$115.00	$115.00	440
CHAIR, OFFICE TASK, W/ OR W/O ARMS				14	$115.00	$1,610.00	440
CHAIR, OFFICE TASK, W/ OR W/O ARMS				5	$115.00	$575.00	440
CHAIR, OFFICE TASK, W/ OR W/O ARMS				1	$115.00	$115.00	440
CHAIR, OFFICE TASK, W/ OR W/O ARMS				1	$115.00	$115.00	440
CHAIR, OFFICE TASK, W/ OR W/O ARMS				1	$115.00	$115.00	440
CHAIR, OFFICE TASK, W/ OR W/O ARMS				1	$115.00	$115.00	440
CHAIR, OFFICE TASK, W/ OR W/O ARMS				1	$115.00	$115.00	440
CHAIR, OFFICE TASK, W/ OR W/O ARMS				2	$115.00	$230.00	440
CHAIR, OFFICE TASK, W/ OR W/O ARMS				1	$115.00	$115.00	440
CHAIR, OFFICE TASK, W/ OR W/O ARMS				1	$115.00	$115.00	440
CHAIR, OFFICE TASK, W/ OR W/O ARMS				1	$115.00	$115.00	440
CHAIR, OFFICE TASK, W/ OR W/O ARMS				1	$115.00	$115.00	440
CHAIR, OFFICE TASK, W/ OR W/O ARMS				1	$115.00	$115.00	440
CHAIR, OFFICE TASK, W/ OR W/O ARMS				1	$115.00	$115.00	440
CHAIR, OFFICE TASK, W/ OR W/O ARMS				1	$115.00	$115.00	440
CHAIR, OFFICE TASK, W/ OR W/O ARMS				1	$115.00	$115.00	440
CHAIR, OFFICE TASK, W/ OR W/O ARMS				2	$115.00	$230.00	440
CHAIR, OFFICE TASK, W/ OR W/O ARMS				1	$115.00	$115.00	440
CHAIR, OFFICE TASK, W/ OR W/O ARMS				16	$115.00	$1,840.00	441
CHAIR, OFFICE TASK, W/ OR W/O ARMS				1	$115.00	$115.00	441
CHAIR, OFFICE TASK, W/ OR W/O ARMS				1	$115.00	$115.00	450
CHAIR, OFFICE TASK, W/ OR W/O ARMS				40	$115.00	$4,600.00	450
CHAIR, OFFICE TASK, W/ OR W/O ARMS				1	$115.00	$115.00	450
CHAIR, OFFICE TASK, W/ OR W/O ARMS				10	$115.00	$1,150.00	451
CHAIR, OFFICE TASK, W/ OR W/O ARMS				3	$115.00	$345.00	451
CHAIR, OFFICE TASK, W/ OR W/O ARMS				10	$115.00	$1,150.00	451
CHAIR, OFFICE TASK, W/ OR W/O ARMS				3	$115.00	$345.00	451
CHAIR, OFFICE TASK, W/ OR W/O ARMS				17	$115.00	$1,955.00	451
CHAIR, OFFICE TASK, W/ OR W/O ARMS				18	$115.00	$2,070.00	451
CHAIR, OFFICE TASK, W/ OR W/O ARMS				1	$115.00	$115.00	451
CHAIR, OFFICE TASK, W/ OR W/O ARMS				1	$115.00	$115.00	451
CHAIR, OFFICE TASK, W/ OR W/O ARMS				6	$115.00	$690.00	452
CHAIR, OFFICE TASK, W/ OR W/O ARMS				1	$115.00	$115.00	452
CHAIR, OFFICE TASK, W/ OR W/O ARMS				1	$115.00	$115.00	452
CHAIR, OFFICE TASK, W/ OR W/O ARMS				2	$115.00	$230.00	452
CHAIR, OFFICE TASK, W/ OR W/O ARMS				1	$115.00	$115.00	452
CHAIR, OFFICE TASK, W/ OR W/O ARMS				12	$115.00	$1,380.00	452
CHAIR, OFFICE TASK, W/ OR W/O ARMS				14	$115.00	$1,610.00	453
CHAIR, OFFICE TASK, W/ OR W/O ARMS				1	$115.00	$115.00	453
CHAIR, OFFICE TASK, W/ OR W/O ARMS				1	$115.00	$115.00	453
CHAIR, OFFICE TASK, W/ OR W/O ARMS				10	$115.00	$1,150.00	453
CHAIR, OFFICE TASK, W/ OR W/O ARMS				16	$115.00	$1,840.00	453
CHAIR, OFFICE TASK, W/ OR W/O ARMS				6	$115.00	$690.00	453
CHAIR, OFFICE TASK, W/ OR W/O ARMS				2	$115.00	$230.00	453
CHAIR, OFFICE TASK, W/ OR W/O ARMS				1	$115.00	$115.00	453
CHAIR, OFFICE TASK, W/ OR W/O ARMS				11	$115.00	$1,265.00	454
CHAIR, OFFICE TASK, W/ OR W/O ARMS				4	$115.00	$460.00	454
CHAIR, OFFICE TASK, W/ OR W/O ARMS				6	$115.00	$690.00	454
CHAIR, OFFICE TASK, W/ OR W/O ARMS				3	$115.00	$345.00	454

Description	Manufacturer	Model	Serial No.	Qty.	Unit Cost	Total Cost	Dept No
CHAIR, OFFICE TASK, W/ OR W/O ARMS				1	$115.00	$115.00	454
CHAIR, OFFICE TASK, W/ OR W/O ARMS				1	$115.00	$115.00	454
CHAIR, OFFICE TASK, W/ OR W/O ARMS				1	$115.00	$115.00	454
CHAIR, OFFICE TASK, W/ OR W/O ARMS				1	$115.00	$115.00	454
CHAIR, OFFICE TASK, W/ OR W/O ARMS				1	$115.00	$115.00	454
CHAIR, OFFICE TASK, W/ OR W/O ARMS				1	$115.00	$115.00	454
CHAIR, OFFICE TASK, W/ OR W/O ARMS				1	$115.00	$115.00	454
CHAIR, OFFICE TASK, W/ OR W/O ARMS				1	$115.00	$115.00	454
CHAIR, OFFICE TASK, W/ OR W/O ARMS				5	$115.00	$575.00	475
CHAIR, OFFICE TASK, W/ OR W/O ARMS				1	$115.00	$115.00	475
CHAIR, OFFICE TASK, W/ OR W/O ARMS				1	$115.00	$115.00	475
CHAIR, OFFICE TASK, W/ OR W/O ARMS				1	$115.00	$115.00	475
CHAIR, OFFICE TASK, W/ OR W/O ARMS				1	$115.00	$115.00	475
CHAIR, OFFICE TASK, W/ OR W/O ARMS				1	$115.00	$115.00	475
CHAIR, OFFICE TASK, W/ OR W/O ARMS				1	$115.00	$115.00	475
CHAIR, OFFICE TASK, W/ OR W/O ARMS				1	$115.00	$115.00	475
CHAIR, OFFICE TASK, W/ OR W/O ARMS				1	$115.00	$115.00	475
CHAIR, OFFICE TASK, W/ OR W/O ARMS				1	$115.00	$115.00	475
CHAIR, OFFICE TASK, W/ OR W/O ARMS				2	$115.00	$230.00	475
CHAIR, OFFICE TASK, W/ OR W/O ARMS				1	$115.00	$115.00	475
CHAIR, OFFICE TASK, W/ OR W/O ARMS				1	$115.00	$115.00	475
CHAIR, OFFICE TASK, W/ OR W/O ARMS				1	$115.00	$115.00	475
CHAIR, OFFICE TASK, W/ OR W/O ARMS				10	$115.00	$1,150.00	475
CHAIR, OFFICE TASK, W/ OR W/O ARMS				8	$115.00	$920.00	475
CHAIR, OFFICE TASK, W/ OR W/O ARMS				2	$115.00	$230.00	475
CHAIR, OFFICE TASK, W/ OR W/O ARMS				1	$115.00	$115.00	475
CHAIR, OFFICE TASK, W/ OR W/O ARMS				1	$115.00	$115.00	475
CHAIR, OFFICE TASK, W/ OR W/O ARMS				1	$115.00	$115.00	475
CHAIR, OFFICE TASK, W/ OR W/O ARMS				1	$115.00	$115.00	475
CHAIR, OFFICE TASK, W/ OR W/O ARMS				1	$115.00	$115.00	475
CHAIR, OFFICE TASK, W/ OR W/O ARMS				1	$115.00	$115.00	475
CHAIR, OFFICE TASK, W/ OR W/O ARMS				1	$115.00	$115.00	475
CHAIR, OFFICE TASK, W/ OR W/O ARMS				1	$115.00	$115.00	475
CHAIR, OFFICE TASK, W/ OR W/O ARMS				1	$115.00	$115.00	475
CHAIR, OFFICE TASK, W/ OR W/O ARMS				1	$115.00	$115.00	475
CHAIR, OFFICE TASK, W/ OR W/O ARMS				1	$115.00	$115.00	475
CHAIR, OFFICE TASK, W/ OR W/O ARMS				2	$115.00	$230.00	475
CHAIR, OFFICE TASK, W/ OR W/O ARMS				3	$115.00	$345.00	475
CHAIR, OFFICE TASK, W/ OR W/O ARMS				1	$115.00	$115.00	475
CHAIR, OFFICE TASK, W/ OR W/O ARMS				2	$115.00	$230.00	475
CHAIR, OFFICE TASK, W/ OR W/O ARMS				3	$115.00	$345.00	476
CHAIR, OFFICE TASK, W/ OR W/O ARMS				12	$115.00	$1,380.00	477
CHAIR, OFFICE TASK, W/ OR W/O ARMS				1	$115.00	$115.00	477
CHAIR, OFFICE TASK, W/ OR W/O ARMS				1	$115.00	$115.00	477
CHAIR, OFFICE TASK, W/ OR W/O ARMS				5	$115.00	$575.00	492
CHAIR, OFFICE TASK, W/ OR W/O ARMS				3	$115.00	$345.00	492
CHAIR, OFFICE TASK, W/ OR W/O ARMS				1	$115.00	$115.00	492
CHAIR, OFFICE TASK, W/ OR W/O ARMS				4	$115.00	$460.00	492
CHAIR, OFFICE TASK, W/ OR W/O ARMS				8	$115.00	$920.00	492
CHAIR, OFFICE TASK, W/ OR W/O ARMS				1	$115.00	$115.00	492
CHAIR, OFFICE TASK, W/ OR W/O ARMS				1	$115.00	$115.00	492

Description	Manufacturer	Model	Serial No.	Qty.	Unit Cost	Total Cost	Dept No
CHAIR, OFFICE TASK, W/ OR W/O ARMS				1	$115.00	$115.00	492
CHAIR, OFFICE TASK, W/ OR W/O ARMS				18	$115.00	$2,070.00	492
CHAIR, OFFICE TASK, W/ OR W/O ARMS				1	$115.00	$115.00	492
CHAIR, OFFICE TASK, W/ OR W/O ARMS				3	$115.00	$345.00	492
CHAIR, OFFICE TASK, W/ OR W/O ARMS				2	$115.00	$230.00	492
CHAIR, OFFICE TASK, W/ OR W/O ARMS				3	$115.00	$345.00	494
CHAIR, OFFICE TASK, W/ OR W/O ARMS				3	$115.00	$345.00	494
CHAIR, OFFICE TASK, W/ OR W/O ARMS				3	$115.00	$345.00	494
CHAIR, OFFICE TASK, W/ OR W/O ARMS				1	$115.00	$115.00	494
CHAIR, OFFICE TASK, W/ OR W/O ARMS				4	$115.00	$460.00	494
CHAIR, OFFICE TASK, W/ OR W/O ARMS				1	$115.00	$115.00	494
CHAIR, OFFICE TASK, W/ OR W/O ARMS				5	$115.00	$575.00	494
CHAIR, OFFICE TASK, W/ OR W/O ARMS				1	$115.00	$115.00	495
CHAIR, OFFICE TASK, W/ OR W/O ARMS				1	$115.00	$115.00	495
CHAIR, OFFICE TASK, W/ OR W/O ARMS				1	$115.00	$115.00	495
CHAIR, OFFICE TASK, W/ OR W/O ARMS				1	$115.00	$115.00	495
CHAIR, OFFICE TASK, W/ OR W/O ARMS				1	$115.00	$115.00	495
CHAIR, OFFICE TASK, W/ OR W/O ARMS				1	$115.00	$115.00	495
CHAIR, OFFICE TASK, W/ OR W/O ARMS				1	$115.00	$115.00	495
CHAIR, OFFICE TASK, W/ OR W/O ARMS				1	$115.00	$115.00	495
CHAIR, OFFICE TASK, W/ OR W/O ARMS				7	$115.00	$805.00	495
CHAIR, OFFICE TASK, W/ OR W/O ARMS				1	$115.00	$115.00	495
CHAIR, OFFICE TASK, W/ OR W/O ARMS				1	$115.00	$115.00	495
CHAIR, OFFICE TASK, W/ OR W/O ARMS				1	$115.00	$115.00	495
CHAIR, OFFICE TASK, W/ OR W/O ARMS				1	$115.00	$115.00	495
CHAIR, OFFICE TASK, W/ OR W/O ARMS				1	$115.00	$115.00	495
CHAIR, OFFICE TASK, W/ OR W/O ARMS				1	$115.00	$115.00	495
CHAIR, OFFICE TASK, W/ OR W/O ARMS				2	$115.00	$230.00	495
CHAIR, OFFICE TASK, W/ OR W/O ARMS				6	$115.00	$690.00	495
CHAIR, OFFICE TASK, W/ OR W/O ARMS				1	$115.00	$115.00	495
CHAIR, OFFICE TASK, W/ OR W/O ARMS				1	$115.00	$115.00	497
CHAIR, OFFICE TASK, W/ OR W/O ARMS				6	$115.00	$690.00	497
CHAIR, OFFICE TASK, W/ OR W/O ARMS				2	$115.00	$230.00	497
CHAIR, OFFICE TASK, W/ OR W/O ARMS				1	$115.00	$115.00	497
CHAIR, OFFICE TASK, W/ OR W/O ARMS				1	$115.00	$115.00	499
CHAIR, OFFICE TASK, W/ OR W/O ARMS				1	$115.00	$115.00	499
CHAIR, OFFICE TASK, W/ OR W/O ARMS				22	$115.00	$2,530.00	499
CHAIR, OFFICE TASK, W/ OR W/O ARMS				1	$115.00	$115.00	499
CHAIR, OFFICE TASK, W/ OR W/O ARMS				5	$115.00	$575.00	499
CHAIR, OFFICE TASK, W/ OR W/O ARMS				3	$115.00	$345.00	499
CHAIR, OFFICE TASK, W/ OR W/O ARMS				1	$115.00	$115.00	499
CHAIR, OFFICE TASK, W/ OR W/O ARMS				1	$115.00	$115.00	499
CHAIR, OFFICE TASK, W/ OR W/O ARMS				1	$115.00	$115.00	499
CHAIR, OFFICE TASK, W/ OR W/O ARMS				12	$115.00	$1,380.00	499
CHAIR, OFFICE TASK, W/ OR W/O ARMS				1	$115.00	$115.00	499
CHAIR, OFFICE TASK, W/ OR W/O ARMS				1	$115.00	$115.00	499
CHAIR, OFFICE TASK, W/ OR W/O ARMS				1	$115.00	$115.00	499
CHAIR, OFFICE TASK, W/ OR W/O ARMS				4	$115.00	$460.00	499
CHAIR, OFFICE TASK, W/ OR W/O ARMS				1	$115.00	$115.00	499
CHAIR, OFFICE TASK, W/ OR W/O ARMS				2	$115.00	$230.00	499
CHAIR, OFFICE TASK, W/ OR W/O ARMS				1	$115.00	$115.00	499
CHAIR, OFFICE TASK, W/ OR W/O ARMS				8	$115.00	$920.00	499

Description	Manufacturer	Model	Serial No.	Qty.	Unit Cost	Total Cost	Dept No
CHAIR, OFFICE TASK, W/ OR W/O ARMS				6	$115.00	$690.00	499
CHAIR, OFFICE TASK, W/ OR W/O ARMS				1	$115.00	$115.00	499
CHAIR, OFFICE TASK, W/ OR W/O ARMS				1	$115.00	$115.00	499
CHAIR, OFFICE TASK, W/ OR W/O ARMS				7	$115.00	$805.00	499
CHAIR, OFFICE TASK, W/ OR W/O ARMS				1	$115.00	$115.00	499
CHAIR, OFFICE TASK, W/ OR W/O ARMS				1	$115.00	$115.00	499
CHAIR, OFFICE TASK, W/ OR W/O ARMS				4	$115.00	$460.00	499
CHAIR, OFFICE TASK, W/ OR W/O ARMS				6	$115.00	$690.00	503
CHAIR, OFFICE TASK, W/ OR W/O ARMS				10	$115.00	$1,150.00	503
CHAIR, OFFICE TASK, W/ OR W/O ARMS				1	$115.00	$115.00	503
CHAIR, OFFICE TASK, W/ OR W/O ARMS				1	$115.00	$115.00	503
CHAIR, OFFICE TASK, W/ OR W/O ARMS				1	$115.00	$115.00	503
CHAIR, OFFICE TASK, W/ OR W/O ARMS				2	$115.00	$230.00	503
CHAIR, OFFICE TASK, W/ OR W/O ARMS				2	$115.00	$230.00	503
CHAIR, OFFICE TASK, W/ OR W/O ARMS				10	$115.00	$1,150.00	503
CHAIR, OFFICE TASK, W/ OR W/O ARMS				1	$115.00	$115.00	503
CHAIR, OFFICE TASK, W/ OR W/O ARMS				1	$115.00	$115.00	503
CHAIR, OFFICE TASK, W/ OR W/O ARMS				1	$115.00	$115.00	503
CHAIR, OFFICE TASK, W/ OR W/O ARMS				1	$115.00	$115.00	503
CHAIR, OFFICE TASK, W/ OR W/O ARMS				2	$115.00	$230.00	503
CHAIR, OFFICE TASK, W/ OR W/O ARMS				2	$115.00	$230.00	503
CHAIR, OFFICE TASK, W/ OR W/O ARMS				5	$115.00	$575.00	503
CHAIR, OFFICE TASK, W/ OR W/O ARMS				1	$115.00	$115.00	503
CHAIR, OFFICE TASK, W/ OR W/O ARMS				4	$115.00	$460.00	503
CHAIR, OFFICE TASK, W/ OR W/O ARMS				1	$115.00	$115.00	503
CHAIR, OFFICE TASK, W/ OR W/O ARMS				3	$115.00	$345.00	503
CHAIR, OFFICE TASK, W/ OR W/O ARMS				3	$115.00	$345.00	503
CHAIR, OFFICE TASK, W/ OR W/O ARMS				1	$115.00	$115.00	503
CHAIR, OFFICE TASK, W/ OR W/O ARMS				4	$115.00	$460.00	503
CHAIR, OFFICE TASK, W/ OR W/O ARMS				2	$115.00	$230.00	503
CHAIR, OFFICE TASK, W/ OR W/O ARMS				3	$115.00	$345.00	503
CHAIR, OFFICE TASK, W/ OR W/O ARMS				1	$115.00	$115.00	503
CHAIR, OFFICE TASK, W/ OR W/O ARMS				5	$115.00	$575.00	503
CHAIR, OFFICE TASK, W/ OR W/O ARMS				3	$115.00	$345.00	509
CHAIR, OFFICE TASK, W/ OR W/O ARMS				2	$115.00	$230.00	509
CHAIR, OFFICE TASK, W/ OR W/O ARMS				1	$115.00	$115.00	509
CHAIR, OFFICE TASK, W/ OR W/O ARMS				1	$115.00	$115.00	509
CHAIR, OFFICE TASK, W/ OR W/O ARMS				1	$115.00	$115.00	509
CHAIR, OFFICE TASK, W/ OR W/O ARMS				2	$115.00	$230.00	509
CHAIR, OFFICE TASK, W/ OR W/O ARMS				1	$115.00	$115.00	509
CHAIR, OFFICE TASK, W/ OR W/O ARMS				1	$115.00	$115.00	509
CHAIR, OFFICE TASK, W/ OR W/O ARMS				1	$115.00	$115.00	509
CHAIR, OFFICE TASK, W/ OR W/O ARMS				3	$115.00	$345.00	509
CHAIR, OFFICE TASK, W/ OR W/O ARMS				4	$115.00	$460.00	509
CHAIR, OFFICE TASK, W/ OR W/O ARMS				6	$115.00	$690.00	509
CHAIR, OFFICE TASK, W/ OR W/O ARMS				6	$115.00	$690.00	509
CHAIR, OFFICE TASK, W/ OR W/O ARMS				1	$115.00	$115.00	509
CHAIR, OFFICE TASK, W/ OR W/O ARMS				1	$115.00	$115.00	509
CHAIR, OFFICE TASK, W/ OR W/O ARMS				2	$115.00	$230.00	509
CHAIR, OFFICE TASK, W/ OR W/O ARMS				6	$115.00	$690.00	509
CHAIR, OFFICE TASK, W/ OR W/O ARMS				2	$115.00	$230.00	509
CHAIR, OFFICE TASK, W/ OR W/O ARMS				1	$115.00	$115.00	510

Description	Manufacturer	Model	Serial No.	Qty.	Unit Cost	Total Cost	Dept No
CHAIR, OFFICE TASK, W/ OR W/O ARMS				1	$115.00	$115.00	510
CHAIR, OFFICE TASK, W/ OR W/O ARMS				3	$115.00	$345.00	510
CHAIR, OFFICE TASK, W/ OR W/O ARMS				1	$115.00	$115.00	510
CHAIR, OFFICE TASK, W/ OR W/O ARMS				1	$115.00	$115.00	510
CHAIR, OFFICE TASK, W/ OR W/O ARMS				1	$115.00	$115.00	510
CHAIR, OFFICE TASK, W/ OR W/O ARMS				2	$115.00	$230.00	510
CHAIR, OFFICE TASK, W/ OR W/O ARMS				3	$115.00	$345.00	510
CHAIR, OFFICE TASK, W/ OR W/O ARMS				1	$115.00	$115.00	510
CHAIR, OFFICE TASK, W/ OR W/O ARMS				1	$115.00	$115.00	510
CHAIR, OFFICE TASK, W/ OR W/O ARMS				3	$115.00	$345.00	510
CHAIR, OFFICE TASK, W/ OR W/O ARMS				5	$115.00	$575.00	510
CHAIR, OFFICE TASK, W/ OR W/O ARMS				3	$115.00	$345.00	510
CHAIR, OFFICE TASK, W/ OR W/O ARMS				2	$115.00	$230.00	540
CHAIR, OFFICE TASK, W/ OR W/O ARMS				4	$115.00	$460.00	540
CHAIR, OFFICE TASK, W/ OR W/O ARMS				3	$115.00	$345.00	540
CHAIR, OFFICE TASK, W/ OR W/O ARMS				2	$115.00	$230.00	540
CHAIR, OFFICE TASK, W/ OR W/O ARMS				1	$115.00	$115.00	540
CHAIR, OFFICE TASK, W/ OR W/O ARMS				1	$115.00	$115.00	540
CHAIR, OFFICE TASK, W/ OR W/O ARMS				1	$115.00	$115.00	540
CHAIR, OFFICE TASK, W/ OR W/O ARMS				1	$115.00	$115.00	540
CHAIR, OFFICE TASK, W/ OR W/O ARMS				1	$115.00	$115.00	540
CHAIR, OFFICE TASK, W/ OR W/O ARMS				1	$115.00	$115.00	540
CHAIR, OFFICE TASK, W/ OR W/O ARMS				1	$115.00	$115.00	540
CHAIR, OFFICE TASK, W/ OR W/O ARMS				1	$115.00	$115.00	540
CHAIR, OFFICE TASK, W/ OR W/O ARMS				2	$115.00	$230.00	540
CHAIR, OFFICE TASK, W/ OR W/O ARMS				1	$115.00	$115.00	540
CHAIR, OFFICE TASK, W/ OR W/O ARMS				1	$115.00	$115.00	540
CHAIR, OFFICE TASK, W/ OR W/O ARMS				1	$115.00	$115.00	540
CHAIR, OFFICE TASK, W/ OR W/O ARMS				3	$115.00	$345.00	540
CHAIR, OFFICE TASK, W/ OR W/O ARMS				3	$115.00	$345.00	540
CHAIR, OFFICE TASK, W/ OR W/O ARMS				2	$115.00	$230.00	540
CHAIR, OFFICE TASK, W/ OR W/O ARMS				3	$115.00	$345.00	540
CHAIR, OFFICE TASK, W/ OR W/O ARMS				2	$115.00	$230.00	540
CHAIR, OFFICE TASK, W/ OR W/O ARMS				1	$115.00	$115.00	540
CHAIR, OFFICE TASK, W/ OR W/O ARMS				2	$115.00	$230.00	540
CHAIR, OFFICE TASK, W/ OR W/O ARMS				3	$115.00	$345.00	540
CHAIR, OFFICE TASK, W/ OR W/O ARMS				2	$115.00	$230.00	540
CHAIR, OFFICE TASK, W/ OR W/O ARMS				1	$115.00	$115.00	540
CHAIR, OFFICE TASK, W/ OR W/O ARMS				3	$115.00	$345.00	540
CHAIR, OFFICE TASK, W/ OR W/O ARMS				1	$115.00	$115.00	540
CHAIR, OFFICE TASK, W/ OR W/O ARMS				1	$115.00	$115.00	540
CHAIR, OFFICE TASK, W/ OR W/O ARMS				1	$115.00	$115.00	540
CHAIR, OFFICE TASK, W/ OR W/O ARMS				3	$115.00	$345.00	540
CHAIR, OFFICE TASK, W/ OR W/O ARMS				2	$115.00	$230.00	540
CHAIR, OFFICE TASK, W/ OR W/O ARMS				2	$115.00	$230.00	540
CHAIR, OFFICE TASK, W/ OR W/O ARMS				2	$115.00	$230.00	540
CHAIR, OFFICE TASK, W/ OR W/O ARMS				3	$115.00	$345.00	540
CHAIR, OFFICE TASK, W/ OR W/O ARMS				1	$115.00	$115.00	540
CHAIR, OFFICE TASK, W/ OR W/O ARMS				2	$115.00	$230.00	540
CHAIR, OFFICE TASK, W/ OR W/O ARMS				1	$115.00	$115.00	540
CHAIR, OFFICE TASK, W/ OR W/O ARMS				6	$115.00	$690.00	541
CHAIR, OFFICE TASK, W/ OR W/O ARMS				2	$115.00	$230.00	541

Description	Manufacturer	Model	Serial No.	Qty.	Unit Cost	Total Cost	Dept No
CHAIR, OFFICE TASK, W/ OR W/O ARMS				8	$115.00	$920.00	541
CHAIR, OFFICE TASK, W/ OR W/O ARMS				17	$115.00	$1,955.00	541
CHAIR, OFFICE TASK, W/ OR W/O ARMS				10	$115.00	$1,150.00	541
CHAIR, OFFICE TASK, W/ OR W/O ARMS				1	$115.00	$115.00	541
CHAIR, OFFICE TASK, W/ OR W/O ARMS				1	$115.00	$115.00	541
CHAIR, OFFICE TASK, W/ OR W/O ARMS				4	$115.00	$460.00	541
CHAIR, OFFICE TASK, W/ OR W/O ARMS				10	$115.00	$1,150.00	541
CHAIR, OFFICE TASK, W/ OR W/O ARMS				1	$115.00	$115.00	541
CHAIR, OFFICE TASK, W/ OR W/O ARMS				2	$115.00	$230.00	541
CHAIR, OFFICE TASK, W/ OR W/O ARMS				1	$115.00	$115.00	541
CHAIR, OFFICE TASK, W/ OR W/O ARMS				33	$115.00	$3,795.00	541
CHAIR, OFFICE TASK, W/ OR W/O ARMS				6	$115.00	$690.00	541
CHAIR, OFFICE TASK, W/ OR W/O ARMS				3	$115.00	$345.00	541
CHAIR, OFFICE TASK, W/ OR W/O ARMS				7	$115.00	$805.00	541
CHAIR, OFFICE TASK, W/ OR W/O ARMS				1	$115.00	$115.00	542
CHAIR, OFFICE TASK, W/ OR W/O ARMS				5	$115.00	$575.00	542
CHAIR, OFFICE TASK, W/ OR W/O ARMS				3	$115.00	$345.00	545
CHAIR, OFFICE TASK, W/ OR W/O ARMS				4	$115.00	$460.00	545
CHAIR, OFFICE TASK, W/ OR W/O ARMS				1	$115.00	$115.00	545
CHAIR, OFFICE TASK, W/ OR W/O ARMS				1	$115.00	$115.00	545
CHAIR, OFFICE TASK, W/ OR W/O ARMS				1	$115.00	$115.00	545
CHAIR, OFFICE TASK, W/ OR W/O ARMS				1	$115.00	$115.00	545
CHAIR, OFFICE TASK, W/ OR W/O ARMS				2	$115.00	$230.00	545
CHAIR, OFFICE TASK, W/ OR W/O ARMS				1	$115.00	$115.00	545
CHAIR, OFFICE TASK, W/ OR W/O ARMS				1	$115.00	$115.00	545
CHAIR, OFFICE TASK, W/ OR W/O ARMS				13	$115.00	$1,495.00	551
CHAIR, OFFICE TASK, W/ OR W/O ARMS				15	$115.00	$1,725.00	551
CHAIR, OFFICE TASK, W/ OR W/O ARMS				1	$115.00	$115.00	551
CHAIR, OFFICE TASK, W/ OR W/O ARMS				11	$115.00	$1,265.00	551
CHAIR, OFFICE TASK, W/ OR W/O ARMS				8	$115.00	$920.00	551
CHAIR, OFFICE TASK, W/ OR W/O ARMS				1	$115.00	$115.00	551
CHAIR, OFFICE TASK, W/ OR W/O ARMS				2	$115.00	$230.00	551
CHAIR, OFFICE TASK, W/ OR W/O ARMS				1	$115.00	$115.00	551
CHAIR, OFFICE TASK, W/ OR W/O ARMS				1	$115.00	$115.00	551
CHAIR, OFFICE TASK, W/ OR W/O ARMS				1	$115.00	$115.00	551
CHAIR, OFFICE TASK, W/ OR W/O ARMS				1	$115.00	$115.00	552
CHAIR, OFFICE TASK, W/ OR W/O ARMS				1	$115.00	$115.00	552
CHAIR, OFFICE TASK, W/ OR W/O ARMS				9	$115.00	$1,035.00	552
CHAIR, OFFICE TASK, W/ OR W/O ARMS				3	$115.00	$345.00	552
CHAIR, OFFICE TASK, W/ OR W/O ARMS				6	$115.00	$690.00	553
CHAIR, OFFICE TASK, W/ OR W/O ARMS				11	$115.00	$1,265.00	553
CHAIR, OFFICE TASK, W/ OR W/O ARMS				1	$115.00	$115.00	553
CHAIR, OFFICE TASK, W/ OR W/O ARMS				1	$115.00	$115.00	553
CHAIR, OFFICE TASK, W/ OR W/O ARMS				5	$115.00	$575.00	553
CHAIR, OFFICE TASK, W/ OR W/O ARMS				1	$115.00	$115.00	553
CHAIR, OFFICE TASK, W/ OR W/O ARMS				10	$115.00	$1,150.00	554
CHAIR, OFFICE TASK, W/ OR W/O ARMS				2	$115.00	$230.00	554
CHAIR, OFFICE TASK, W/ OR W/O ARMS				1	$115.00	$115.00	554
CHAIR, OFFICE TASK, W/ OR W/O ARMS				1	$115.00	$115.00	554
CHAIR, OFFICE TASK, W/ OR W/O ARMS				3	$115.00	$345.00	554
CHAIR, OFFICE TASK, W/ OR W/O ARMS				1	$115.00	$115.00	554
CHAIR, OFFICE TASK, W/ OR W/O ARMS				1	$115.00	$115.00	554

Description	Manufacturer	Model	Serial No.	Qty.	Unit Cost	Total Cost	Dept No
CHAIR, OFFICE TASK, W/ OR W/O ARMS				3	$115.00	$345.00	554
CHAIR, OFFICE TASK, W/ OR W/O ARMS				1	$115.00	$115.00	554
CHAIR, OFFICE TASK, W/ OR W/O ARMS				2	$115.00	$230.00	554
CHAIR, OFFICE TASK, W/ OR W/O ARMS				2	$115.00	$230.00	554
CHAIR, OFFICE TASK, W/ OR W/O ARMS				2	$115.00	$230.00	554
CHAIR, OFFICE TASK, W/ OR W/O ARMS				1	$115.00	$115.00	554
CHAIR, OFFICE TASK, W/ OR W/O ARMS				2	$115.00	$230.00	554
CHAIR, OFFICE TASK, W/ OR W/O ARMS				4	$115.00	$460.00	554
CHAIR, OFFICE TASK, W/ OR W/O ARMS				1	$115.00	$115.00	554
CHAIR, OFFICE TASK, W/ OR W/O ARMS				2	$115.00	$230.00	560
CHAIR, OFFICE TASK, W/ OR W/O ARMS				2	$115.00	$230.00	560
CHAIR, OFFICE TASK, W/ OR W/O ARMS				1	$115.00	$115.00	560
CHAIR, OFFICE TASK, W/ OR W/O ARMS				2	$115.00	$230.00	560
CHAIR, OFFICE TASK, W/ OR W/O ARMS				1	$115.00	$115.00	560
CHAIR, OFFICE TASK, W/ OR W/O ARMS				9	$115.00	$1,035.00	560
CHAIR, OFFICE TASK, W/ OR W/O ARMS				4	$115.00	$460.00	560
CHAIR, OFFICE TASK, W/ OR W/O ARMS				1	$115.00	$115.00	560
CHAIR, OFFICE TASK, W/ OR W/O ARMS				1	$115.00	$115.00	560
CHAIR, OFFICE TASK, W/ OR W/O ARMS				1	$115.00	$115.00	560
CHAIR, OFFICE TASK, W/ OR W/O ARMS				1	$115.00	$115.00	560
CHAIR, OFFICE TASK, W/ OR W/O ARMS				1	$115.00	$115.00	560
CHAIR, OFFICE TASK, W/ OR W/O ARMS				1	$115.00	$115.00	560
CHAIR, OFFICE TASK, W/ OR W/O ARMS				6	$115.00	$690.00	560
CHAIR, OFFICE TASK, W/ OR W/O ARMS				7	$115.00	$805.00	560
CHAIR, OFFICE TASK, W/ OR W/O ARMS				1	$115.00	$115.00	560
CHAIR, OFFICE TASK, W/ OR W/O ARMS				1	$115.00	$115.00	560
CHAIR, OFFICE TASK, W/ OR W/O ARMS				1	$115.00	$115.00	560
CHAIR, OFFICE TASK, W/ OR W/O ARMS				2	$115.00	$230.00	560
CHAIR, OFFICE TASK, W/ OR W/O ARMS				1	$115.00	$115.00	560
CHAIR, OFFICE TASK, W/ OR W/O ARMS				5	$115.00	$575.00	560
CHAIR, OFFICE TASK, W/ OR W/O ARMS				1	$115.00	$115.00	560
CHAIR, OFFICE TASK, W/ OR W/O ARMS				6	$115.00	$690.00	560
CHAIR, OFFICE TASK, W/ OR W/O ARMS				3	$115.00	$345.00	560
CHAIR, OFFICE TASK, W/ OR W/O ARMS				1	$115.00	$115.00	560
CHAIR, OFFICE TASK, W/ OR W/O ARMS				1	$115.00	$115.00	560
CHAIR, OFFICE TASK, W/ OR W/O ARMS				1	$115.00	$115.00	560
CHAIR, OFFICE TASK, W/ OR W/O ARMS				6	$115.00	$690.00	560
CHAIR, OFFICE TASK, W/ OR W/O ARMS				1	$115.00	$115.00	560
CHAIR, OFFICE TASK, W/ OR W/O ARMS				2	$115.00	$230.00	560
CHAIR, OFFICE TASK, W/ OR W/O ARMS				1	$115.00	$115.00	560
CHAIR, OFFICE TASK, W/ OR W/O ARMS				1	$115.00	$115.00	560
CHAIR, OFFICE TASK, W/ OR W/O ARMS				1	$115.00	$115.00	560
CHAIR, OFFICE TASK, W/ OR W/O ARMS				2	$115.00	$230.00	560
CHAIR, OFFICE TASK, W/ OR W/O ARMS				5	$115.00	$575.00	560
CHAIR, OFFICE TASK, W/ OR W/O ARMS				1	$115.00	$115.00	560
CHAIR, OFFICE TASK, W/ OR W/O ARMS				2	$115.00	$230.00	560
CHAIR, OFFICE TASK, W/ OR W/O ARMS				1	$115.00	$115.00	560
CHAIR, OFFICE TASK, W/ OR W/O ARMS				1	$115.00	$115.00	560
CHAIR, OFFICE TASK, W/ OR W/O ARMS				1	$115.00	$115.00	560
CHAIR, OFFICE TASK, W/ OR W/O ARMS				1	$115.00	$115.00	560
CHAIR, OFFICE TASK, W/ OR W/O ARMS				1	$115.00	$115.00	560

Description	Manufacturer	Model	Serial No.	Qty.	Unit Cost	Total Cost	Dept No
CHAIR, OFFICE TASK, W/ OR W/O ARMS				1	$115.00	$115.00	560
CHAIR, OFFICE TASK, W/ OR W/O ARMS				2	$115.00	$230.00	560
CHAIR, OFFICE TASK, W/ OR W/O ARMS				6	$115.00	$690.00	560
CHAIR, OFFICE TASK, W/ OR W/O ARMS				13	$115.00	$1,495.00	560
CHAIR, OFFICE TASK, W/ OR W/O ARMS				1	$115.00	$115.00	560
CHAIR, OFFICE TASK, W/ OR W/O ARMS				4	$115.00	$460.00	560
CHAIR, OFFICE TASK, W/ OR W/O ARMS				2	$115.00	$230.00	560
CHAIR, OFFICE TASK, W/ OR W/O ARMS				1	$115.00	$115.00	560
CHAIR, OFFICE TASK, W/ OR W/O ARMS				1	$115.00	$115.00	560
CHAIR, OFFICE TASK, W/ OR W/O ARMS				6	$115.00	$690.00	560
CHAIR, OFFICE TASK, W/ OR W/O ARMS				1	$115.00	$115.00	560
CHAIR, OFFICE TASK, W/ OR W/O ARMS				1	$115.00	$115.00	560
CHAIR, OFFICE TASK, W/ OR W/O ARMS				1	$115.00	$115.00	560
CHAIR, OFFICE TASK, W/ OR W/O ARMS				1	$115.00	$115.00	560
CHAIR, OFFICE TASK, W/ OR W/O ARMS				1	$115.00	$115.00	560
CHAIR, OFFICE TASK, W/ OR W/O ARMS				1	$115.00	$115.00	560
CHAIR, OFFICE TASK, W/ OR W/O ARMS				2	$115.00	$230.00	560
CHAIR, OFFICE TASK, W/ OR W/O ARMS				8	$115.00	$920.00	560
CHAIR, OFFICE TASK, W/ OR W/O ARMS				1	$115.00	$115.00	560
CHAIR, OFFICE TASK, W/ OR W/O ARMS				1	$115.00	$115.00	560
CHAIR, OFFICE TASK, W/ OR W/O ARMS				1	$115.00	$115.00	560
CHAIR, OFFICE TASK, W/ OR W/O ARMS				1	$115.00	$115.00	560
CHAIR, OFFICE TASK, W/ OR W/O ARMS				1	$115.00	$115.00	560
CHAIR, OFFICE TASK, W/ OR W/O ARMS				1	$115.00	$115.00	560
CHAIR, OFFICE TASK, W/ OR W/O ARMS				1	$115.00	$115.00	560
CHAIR, OFFICE TASK, W/ OR W/O ARMS				2	$115.00	$230.00	560
CHAIR, OFFICE TASK, W/ OR W/O ARMS				1	$115.00	$115.00	560
CHAIR, OFFICE TASK, W/ OR W/O ARMS				1	$115.00	$115.00	560
CHAIR, OFFICE TASK, W/ OR W/O ARMS				1	$115.00	$115.00	560
CHAIR, OFFICE TASK, W/ OR W/O ARMS				1	$115.00	$115.00	560
CHAIR, OFFICE TASK, W/ OR W/O ARMS				1	$115.00	$115.00	560
CHAIR, OFFICE TASK, W/ OR W/O ARMS				1	$115.00	$115.00	560
CHAIR, OFFICE TASK, W/ OR W/O ARMS				1	$115.00	$115.00	560
CHAIR, OFFICE TASK, W/ OR W/O ARMS				1	$115.00	$115.00	560
CHAIR, OFFICE TASK, W/ OR W/O ARMS				1	$115.00	$115.00	560
CHAIR, OFFICE TASK, W/ OR W/O ARMS				1	$115.00	$115.00	560
CHAIR, OFFICE TASK, W/ OR W/O ARMS				1	$115.00	$115.00	560
CHAIR, OFFICE TASK, W/ OR W/O ARMS				1	$115.00	$115.00	560
CHAIR, OFFICE TASK, W/ OR W/O ARMS				1	$115.00	$115.00	560
CHAIR, OFFICE TASK, W/ OR W/O ARMS				2	$115.00	$230.00	560
CHAIR, OFFICE TASK, W/ OR W/O ARMS				5	$115.00	$575.00	560
CHAIR, OFFICE TASK, W/ OR W/O ARMS				1	$115.00	$115.00	560
CHAIR, OFFICE TASK, W/ OR W/O ARMS				1	$115.00	$115.00	560
CHAIR, OFFICE TASK, W/ OR W/O ARMS				1	$115.00	$115.00	560
CHAIR, OFFICE TASK, W/ OR W/O ARMS				1	$115.00	$115.00	560
CHAIR, OFFICE TASK, W/ OR W/O ARMS				11	$115.00	$1,265.00	560
CHAIR, OFFICE TASK, W/ OR W/O ARMS				5	$115.00	$575.00	560
CHAIR, OFFICE TASK, W/ OR W/O ARMS				5	$115.00	$575.00	560
CHAIR, OFFICE TASK, W/ OR W/O ARMS				1	$115.00	$115.00	560
CHAIR, OFFICE TASK, W/ OR W/O ARMS				1	$115.00	$115.00	560
CHAIR, OFFICE TASK, W/ OR W/O ARMS				1	$115.00	$115.00	560
CHAIR, OFFICE TASK, W/ OR W/O ARMS				1	$115.00	$115.00	560

Description	Manufacturer	Model	Serial No.	Qty.	Unit Cost	Total Cost	Dept No
CHAIR, OFFICE TASK, W/ OR W/O ARMS				1	$115.00	$115.00	560
CHAIR, OFFICE TASK, W/ OR W/O ARMS				2	$115.00	$230.00	560
CHAIR, OFFICE TASK, W/ OR W/O ARMS				7	$115.00	$805.00	560
CHAIR, OFFICE TASK, W/ OR W/O ARMS				3	$115.00	$345.00	560
CHAIR, OFFICE TASK, W/ OR W/O ARMS				2	$115.00	$230.00	560
CHAIR, OFFICE TASK, W/ OR W/O ARMS				9	$115.00	$1,035.00	560
CHAIR, OFFICE TASK, W/ OR W/O ARMS				3	$115.00	$345.00	570
CHAIR, OFFICE TASK, W/ OR W/O ARMS				2	$115.00	$230.00	570
CHAIR, OFFICE TASK, W/ OR W/O ARMS				5	$115.00	$575.00	570
CHAIR, OFFICE TASK, W/ OR W/O ARMS				1	$115.00	$115.00	570
CHAIR, OFFICE TASK, W/ OR W/O ARMS				1	$115.00	$115.00	570
CHAIR, OFFICE TASK, W/ OR W/O ARMS				2	$115.00	$230.00	570
CHAIR, OFFICE TASK, W/ OR W/O ARMS				2	$115.00	$230.00	570
CHAIR, OFFICE TASK, W/ OR W/O ARMS				4	$115.00	$460.00	570
CHAIR, OFFICE TASK, W/ OR W/O ARMS				1	$115.00	$115.00	570
CHAIR, OFFICE TASK, W/ OR W/O ARMS				2	$115.00	$230.00	570
CHAIR, OFFICE TASK, W/ OR W/O ARMS				21	$115.00	$2,415.00	570
CHAIR, OFFICE TASK, W/ OR W/O ARMS				1	$115.00	$115.00	570
CHAIR, OFFICE TASK, W/ OR W/O ARMS				6	$115.00	$690.00	570
CHAIR, OFFICE TASK, W/ OR W/O ARMS				4	$115.00	$460.00	570
CHAIR, OFFICE TASK, W/ OR W/O ARMS				2	$115.00	$230.00	570
CHAIR, OFFICE TASK, W/ OR W/O ARMS				7	$115.00	$805.00	570
CHAIR, OFFICE TASK, W/ OR W/O ARMS				2	$115.00	$230.00	570
CHAIR, OFFICE TASK, W/ OR W/O ARMS				1	$115.00	$115.00	570
CHAIR, OFFICE TASK, W/ OR W/O ARMS				4	$115.00	$460.00	570
CHAIR, OFFICE TASK, W/ OR W/O ARMS				1	$115.00	$115.00	570
CHAIR, OFFICE TASK, W/ OR W/O ARMS				1	$115.00	$115.00	570
CHAIR, OFFICE TASK, W/ OR W/O ARMS				2	$115.00	$230.00	570
CHAIR, OFFICE TASK, W/ OR W/O ARMS				1	$115.00	$115.00	570
CHAIR, OFFICE TASK, W/ OR W/O ARMS				1	$115.00	$115.00	570
CHAIR, OFFICE TASK, W/ OR W/O ARMS				2	$115.00	$230.00	570
CHAIR, OFFICE TASK, W/ OR W/O ARMS				5	$115.00	$575.00	570
CHAIR, OFFICE TASK, W/ OR W/O ARMS				4	$115.00	$460.00	570
CHAIR, OFFICE TASK, W/ OR W/O ARMS				3	$115.00	$345.00	570
CHAIR, OFFICE TASK, W/ OR W/O ARMS				2	$115.00	$230.00	570
CHAIR, OFFICE TASK, W/ OR W/O ARMS				4	$115.00	$460.00	570
CHAIR, OFFICE TASK, W/ OR W/O ARMS				2	$115.00	$230.00	570
CHAIR, OFFICE TASK, W/ OR W/O ARMS				4	$115.00	$460.00	570
CHAIR, OFFICE TASK, W/ OR W/O ARMS				1	$115.00	$115.00	570
CHAIR, OFFICE TASK, W/ OR W/O ARMS				1	$115.00	$115.00	570
CHAIR, OFFICE TASK, W/ OR W/O ARMS				1	$115.00	$115.00	570
CHAIR, OFFICE TASK, W/ OR W/O ARMS				1	$115.00	$115.00	570
CHAIR, OFFICE TASK, W/ OR W/O ARMS				2	$115.00	$230.00	570
CHAIR, OFFICE TASK, W/ OR W/O ARMS				2	$115.00	$230.00	570
CHAIR, OFFICE TASK, W/ OR W/O ARMS				2	$115.00	$230.00	570
CHAIR, OFFICE TASK, W/ OR W/O ARMS				1	$115.00	$115.00	570
CHAIR, OFFICE TASK, W/ OR W/O ARMS				1	$115.00	$115.00	570
CHAIR, OFFICE TASK, W/ OR W/O ARMS				3	$115.00	$345.00	570
CHAIR, OFFICE TASK, W/ OR W/O ARMS				2	$115.00	$230.00	570
CHAIR, OFFICE TASK, W/ OR W/O ARMS				3	$115.00	$345.00	570
CHAIR, OFFICE TASK, W/ OR W/O ARMS				11	$115.00	$1,265.00	570
CHAIR, OFFICE TASK, W/ OR W/O ARMS				2	$115.00	$230.00	570

Description	Manufacturer	Model	Serial No.	Qty.	Unit Cost	Total Cost	Dept No
CHAIR, OFFICE TASK, W/ OR W/O ARMS				5	$115.00	$575.00	570
CHAIR, OFFICE TASK, W/ OR W/O ARMS				4	$115.00	$460.00	570
CHAIR, OFFICE TASK, W/ OR W/O ARMS				1	$115.00	$115.00	570
CHAIR, OFFICE TASK, W/ OR W/O ARMS				5	$115.00	$575.00	570
CHAIR, OFFICE TASK, W/ OR W/O ARMS				4	$115.00	$460.00	570
CHAIR, OFFICE TASK, W/ OR W/O ARMS				2	$115.00	$230.00	570
CHAIR, OFFICE TASK, W/ OR W/O ARMS				1	$115.00	$115.00	570
CHAIR, OFFICE TASK, W/ OR W/O ARMS				1	$115.00	$115.00	570
CHAIR, OFFICE TASK, W/ OR W/O ARMS				1	$115.00	$115.00	570
CHAIR, OFFICE TASK, W/ OR W/O ARMS				1	$115.00	$115.00	572
CHAIR, OFFICE TASK, W/ OR W/O ARMS				1	$115.00	$115.00	572
CHAIR, OFFICE TASK, W/ OR W/O ARMS				1	$115.00	$115.00	572
CHAIR, OFFICE TASK, W/ OR W/O ARMS				1	$115.00	$115.00	572
CHAIR, OFFICE TASK, W/ OR W/O ARMS				1	$115.00	$115.00	572
CHAIR, OFFICE TASK, W/ OR W/O ARMS				26	$115.00	$2,990.00	572
CHAIR, OFFICE TASK, W/ OR W/O ARMS				6	$115.00	$690.00	572
CHAIR, OFFICE TASK, W/ OR W/O ARMS				4	$115.00	$460.00	572
CHAIR, OFFICE TASK, W/ OR W/O ARMS				1	$115.00	$115.00	572
CHAIR, OFFICE TASK, W/ OR W/O ARMS				1	$115.00	$115.00	572
CHAIR, OFFICE TASK, W/ OR W/O ARMS				1	$115.00	$115.00	572
CHAIR, OFFICE TASK, W/ OR W/O ARMS				18	$115.00	$2,070.00	576
CHAIR, OFFICE TASK, W/ OR W/O ARMS				14	$115.00	$1,610.00	576
CHAIR, OFFICE TASK, W/ OR W/O ARMS				12	$115.00	$1,380.00	576
CHAIR, OFFICE TASK, W/ OR W/O ARMS				1	$115.00	$115.00	576
CHAIR, OFFICE TASK, W/ OR W/O ARMS				15	$115.00	$1,725.00	576
CHAIR, OFFICE TASK, W/ OR W/O ARMS				1	$115.00	$115.00	576
CHAIR, OFFICE TASK, W/ OR W/O ARMS				9	$115.00	$1,035.00	576
CHAIR, OFFICE TASK, W/ OR W/O ARMS				34	$115.00	$3,910.00	576
CHAIR, OFFICE TASK, W/ OR W/O ARMS				1	$115.00	$115.00	576
CHAIR, OFFICE TASK, W/ OR W/O ARMS				2	$115.00	$230.00	576
CHAIR, OFFICE TASK, W/ OR W/O ARMS				1	$115.00	$115.00	576
CHAIR, OFFICE TASK, W/ OR W/O ARMS				2	$115.00	$230.00	576
CHAIR, OFFICE TASK, W/ OR W/O ARMS				3	$115.00	$345.00	576
CHAIR, OFFICE TASK, W/ OR W/O ARMS				2	$115.00	$230.00	576
CHAIR, OFFICE TASK, W/ OR W/O ARMS				1	$115.00	$115.00	576
CHAIR, OFFICE TASK, W/ OR W/O ARMS				2	$115.00	$230.00	576
CHAIR, OFFICE TASK, W/ OR W/O ARMS				15	$115.00	$1,725.00	576
CHAIR, OFFICE TASK, W/ OR W/O ARMS				2	$115.00	$230.00	576
CHAIR, OFFICE TASK, W/ OR W/O ARMS				1	$115.00	$115.00	576
CHAIR, OFFICE TASK, W/ OR W/O ARMS				1	$115.00	$115.00	576
CHAIR, OFFICE TASK, W/ OR W/O ARMS				1	$115.00	$115.00	576
CHAIR, OFFICE TASK, W/ OR W/O ARMS				1	$115.00	$115.00	576
CHAIR, OFFICE TASK, W/ OR W/O ARMS				1	$115.00	$115.00	576
CHAIR, OFFICE TASK, W/ OR W/O ARMS				1	$115.00	$115.00	576
CHAIR, OFFICE TASK, W/ OR W/O ARMS				5	$115.00	$575.00	576
CHAIR, OFFICE TASK, W/ OR W/O ARMS				2	$115.00	$230.00	576
CHAIR, OFFICE TASK, W/ OR W/O ARMS				1	$115.00	$115.00	576
CHAIR, OFFICE TASK, W/ OR W/O ARMS				1	$115.00	$115.00	576
CHAIR, OFFICE TASK, W/ OR W/O ARMS				1	$115.00	$115.00	576
CHAIR, OFFICE TASK, W/ OR W/O ARMS				1	$115.00	$115.00	576
CHAIR, OFFICE TASK, W/ OR W/O ARMS				5	$115.00	$575.00	576
CHAIR, OFFICE TASK, W/ OR W/O ARMS				1	$115.00	$115.00	576

Description	Manufacturer	Model	Serial No.	Qty.	Unit Cost	Total Cost	Dept No
CHAIR, OFFICE TASK, W/ OR W/O ARMS				2	$115.00	$230.00	576
CHAIR, OFFICE TASK, W/ OR W/O ARMS				3	$115.00	$345.00	576
CHAIR, OFFICE TASK, W/ OR W/O ARMS				4	$115.00	$460.00	576
CHAIR, OFFICE TASK, W/ OR W/O ARMS				1	$115.00	$115.00	576
CHAIR, OFFICE TASK, W/ OR W/O ARMS				2	$115.00	$230.00	576
CHAIR, OFFICE TASK, W/ OR W/O ARMS				1	$115.00	$115.00	576
CHAIR, OFFICE TASK, W/ OR W/O ARMS				1	$115.00	$115.00	576
CHAIR, OFFICE TASK, W/ OR W/O ARMS				14	$115.00	$1,610.00	576
CHAIR, OFFICE TASK, W/ OR W/O ARMS				2	$115.00	$230.00	576
CHAIR, OFFICE TASK, W/ OR W/O ARMS				1	$115.00	$115.00	576
CHAIR, OFFICE TASK, W/ OR W/O ARMS				3	$115.00	$345.00	576
CHAIR, OFFICE TASK, W/ OR W/O ARMS				1	$115.00	$115.00	576
CHAIR, OFFICE TASK, W/ OR W/O ARMS				1	$115.00	$115.00	576
CHAIR, OFFICE TASK, W/ OR W/O ARMS				2	$115.00	$230.00	576
CHAIR, OFFICE TASK, W/ OR W/O ARMS				1	$115.00	$115.00	576
CHAIR, OFFICE TASK, W/ OR W/O ARMS				1	$115.00	$115.00	576
CHAIR, OFFICE TASK, W/ OR W/O ARMS				1	$115.00	$115.00	576
CHAIR, OFFICE TASK, W/ OR W/O ARMS				1	$115.00	$115.00	576
CHAIR, OFFICE TASK, W/ OR W/O ARMS				10	$115.00	$1,150.00	576
CHAIR, OFFICE TASK, W/ OR W/O ARMS				1	$115.00	$115.00	576
CHAIR, OFFICE TASK, W/ OR W/O ARMS				1	$115.00	$115.00	576
CHAIR, OFFICE TASK, W/ OR W/O ARMS				2	$115.00	$230.00	576
CHAIR, OFFICE TASK, W/ OR W/O ARMS				1	$115.00	$115.00	576
CHAIR, OFFICE TASK, W/ OR W/O ARMS				3	$115.00	$345.00	576
CHAIR, OFFICE TASK, W/ OR W/O ARMS				1	$115.00	$115.00	576
CHAIR, OFFICE TASK, W/ OR W/O ARMS				5	$115.00	$575.00	576
CHAIR, OFFICE TASK, W/ OR W/O ARMS				1	$115.00	$115.00	576
CHAIR, OFFICE TASK, W/ OR W/O ARMS				1	$115.00	$115.00	576
CHAIR, OFFICE TASK, W/ OR W/O ARMS				1	$115.00	$115.00	576
CHAIR, OFFICE TASK, W/ OR W/O ARMS				1	$115.00	$115.00	576
CHAIR, OFFICE TASK, W/ OR W/O ARMS				2	$115.00	$230.00	576
CHAIR, OFFICE TASK, W/ OR W/O ARMS				2	$115.00	$230.00	576
CHAIR, OFFICE TASK, W/ OR W/O ARMS				2	$115.00	$230.00	576
CHAIR, OFFICE TASK, W/ OR W/O ARMS				1	$115.00	$115.00	576
CHAIR, OFFICE TASK, W/ OR W/O ARMS				1	$115.00	$115.00	576
CHAIR, OFFICE TASK, W/ OR W/O ARMS				1	$115.00	$115.00	576
CHAIR, OFFICE TASK, W/ OR W/O ARMS				1	$115.00	$115.00	576
CHAIR, OFFICE TASK, W/ OR W/O ARMS				4	$115.00	$460.00	576
CHAIR, OFFICE TASK, W/ OR W/O ARMS				1	$115.00	$115.00	576
CHAIR, OFFICE TASK, W/ OR W/O ARMS				1	$115.00	$115.00	576
CHAIR, OFFICE TASK, W/ OR W/O ARMS				55	$115.00	$6,325.00	576
CHAIR, OFFICE TASK, W/ OR W/O ARMS				13	$115.00	$1,495.00	576
CHAIR, OFFICE TASK, W/ OR W/O ARMS				1	$115.00	$115.00	576
CHAIR, OFFICE TASK, W/ OR W/O ARMS				1	$115.00	$115.00	576
CHAIR, OFFICE TASK, W/ OR W/O ARMS				1	$115.00	$115.00	576
CHAIR, OFFICE TASK, W/ OR W/O ARMS				1	$115.00	$115.00	576
CHAIR, OFFICE TASK, W/ OR W/O ARMS				1	$115.00	$115.00	576
CHAIR, OFFICE TASK, W/ OR W/O ARMS				1	$115.00	$115.00	576
CHAIR, OFFICE TASK, W/ OR W/O ARMS				1	$115.00	$115.00	576
CHAIR, OFFICE TASK, W/ OR W/O ARMS				1	$115.00	$115.00	576
CHAIR, OFFICE TASK, W/ OR W/O ARMS				1	$115.00	$115.00	576

Description	Manufacturer	Model	Serial No.	Qty.	Unit Cost	Total Cost	Dept No
CHAIR, OFFICE TASK, W/ OR W/O ARMS				1	$115.00	$115.00	576
CHAIR, OFFICE TASK, W/ OR W/O ARMS				1	$115.00	$115.00	576
CHAIR, OFFICE TASK, W/ OR W/O ARMS				1	$115.00	$115.00	576
CHAIR, OFFICE TASK, W/ OR W/O ARMS				1	$115.00	$115.00	576
CHAIR, OFFICE TASK, W/ OR W/O ARMS				2	$115.00	$230.00	576
CHAIR, OFFICE TASK, W/ OR W/O ARMS				1	$115.00	$115.00	576
CHAIR, OFFICE TASK, W/ OR W/O ARMS				1	$115.00	$115.00	576
CHAIR, OFFICE TASK, W/ OR W/O ARMS				12	$115.00	$1,380.00	576
CHAIR, OFFICE TASK, W/ OR W/O ARMS				2	$115.00	$230.00	576
CHAIR, OFFICE TASK, W/ OR W/O ARMS				1	$115.00	$115.00	576
CHAIR, OFFICE TASK, W/ OR W/O ARMS				1	$115.00	$115.00	576
CHAIR, OFFICE TASK, W/ OR W/O ARMS				8	$115.00	$920.00	576
CHAIR, OFFICE TASK, W/ OR W/O ARMS				2	$115.00	$230.00	576
CHAIR, OFFICE TASK, W/ OR W/O ARMS				2	$115.00	$230.00	576
CHAIR, OFFICE TASK, W/ OR W/O ARMS				2	$115.00	$230.00	576
CHAIR, OFFICE TASK, W/ OR W/O ARMS				4	$115.00	$460.00	576
CHAIR, OFFICE TASK, W/ OR W/O ARMS				3	$115.00	$345.00	576
CHAIR, OFFICE TASK, W/ OR W/O ARMS				16	$115.00	$1,840.00	576
CHAIR, OFFICE TASK, W/ OR W/O ARMS				6	$115.00	$690.00	576
CHAIR, OFFICE TASK, W/ OR W/O ARMS				2	$115.00	$230.00	576
CHAIR, OFFICE TASK, W/ OR W/O ARMS				1	$115.00	$115.00	576
CHAIR, OFFICE TASK, W/ OR W/O ARMS				1	$115.00	$115.00	576
CHAIR, OFFICE TASK, W/ OR W/O ARMS				1	$115.00	$115.00	576
CHAIR, OFFICE TASK, W/ OR W/O ARMS				1	$115.00	$115.00	576
CHAIR, OFFICE TASK, W/ OR W/O ARMS				1	$115.00	$115.00	576
CHAIR, OFFICE TASK, W/ OR W/O ARMS				5	$115.00	$575.00	576
CHAIR, OFFICE TASK, W/ OR W/O ARMS				3	$115.00	$345.00	576
CHAIR, OFFICE TASK, W/ OR W/O ARMS				1	$115.00	$115.00	576
CHAIR, OFFICE TASK, W/ OR W/O ARMS				1	$115.00	$115.00	576
CHAIR, OFFICE TASK, W/ OR W/O ARMS				1	$115.00	$115.00	576
CHAIR, OFFICE TASK, W/ OR W/O ARMS				5	$115.00	$575.00	576
CHAIR, OFFICE TASK, W/ OR W/O ARMS				5	$115.00	$575.00	576
CHAIR, OFFICE TASK, W/ OR W/O ARMS				1	$115.00	$115.00	576
CHAIR, OFFICE TASK, W/ OR W/O ARMS				3	$115.00	$345.00	576
CHAIR, OFFICE TASK, W/ OR W/O ARMS				5	$115.00	$575.00	576
CHAIR, OFFICE TASK, W/ OR W/O ARMS				1	$115.00	$115.00	576
CHAIR, OFFICE TASK, W/ OR W/O ARMS				2	$115.00	$230.00	576
CHAIR, OFFICE TASK, W/ OR W/O ARMS				2	$115.00	$230.00	576
CHAIR, OFFICE TASK, W/ OR W/O ARMS				1	$115.00	$115.00	576
CHAIR, OFFICE TASK, W/ OR W/O ARMS				1	$115.00	$115.00	576
CHAIR, OFFICE TASK, W/ OR W/O ARMS				1	$115.00	$115.00	576
CHAIR, OFFICE TASK, W/ OR W/O ARMS				1	$115.00	$115.00	576
CHAIR, OFFICE TASK, W/ OR W/O ARMS				1	$115.00	$115.00	576
CHAIR, OFFICE TASK, W/ OR W/O ARMS				1	$115.00	$115.00	576
CHAIR, OFFICE TASK, W/ OR W/O ARMS				3	$115.00	$345.00	576
CHAIR, OFFICE TASK, W/ OR W/O ARMS				1	$115.00	$115.00	576
CHAIR, OFFICE TASK, W/ OR W/O ARMS				3	$115.00	$345.00	576
CHAIR, OFFICE TASK, W/ OR W/O ARMS				6	$115.00	$690.00	576
CHAIR, OFFICE TASK, W/ OR W/O ARMS				4	$115.00	$460.00	576
CHAIR, OFFICE TASK, W/ OR W/O ARMS				2	$115.00	$230.00	576
CHAIR, OFFICE TASK, W/ OR W/O ARMS				1	$115.00	$115.00	576
CHAIR, OFFICE TASK, W/ OR W/O ARMS				2	$115.00	$230.00	576

Description	Manufacturer	Model	Serial No.	Qty.	Unit Cost	Total Cost	Dept No
CHAIR, OFFICE TASK, W/ OR W/O ARMS				2	$115.00	$230.00	576
CHAIR, OFFICE TASK, W/ OR W/O ARMS				1	$115.00	$115.00	576
CHAIR, OFFICE TASK, W/ OR W/O ARMS				3	$115.00	$345.00	576
CHAIR, OFFICE TASK, W/ OR W/O ARMS				3	$115.00	$345.00	576
CHAIR, OFFICE TASK, W/ OR W/O ARMS				4	$115.00	$460.00	576
CHAIR, OFFICE TASK, W/ OR W/O ARMS				16	$115.00	$1,840.00	576
CHAIR, OFFICE TASK, W/ OR W/O ARMS				9	$115.00	$1,035.00	576
CHAIR, OFFICE TASK, W/ OR W/O ARMS				1	$115.00	$115.00	576
CHAIR, OFFICE TASK, W/ OR W/O ARMS				1	$115.00	$115.00	576
CHAIR, OFFICE TASK, W/ OR W/O ARMS				1	$115.00	$115.00	576
CHAIR, OFFICE TASK, W/ OR W/O ARMS				2	$115.00	$230.00	581
CHAIR, OFFICE TASK, W/ OR W/O ARMS				2	$115.00	$230.00	581
CHAIR, OFFICE TASK, W/ OR W/O ARMS				1	$115.00	$115.00	581
CHAIR, OFFICE TASK, W/ OR W/O ARMS				10	$115.00	$1,150.00	581
CHAIR, OFFICE TASK, W/ OR W/O ARMS				8	$115.00	$920.00	581
CHAIR, OFFICE TASK, W/ OR W/O ARMS				49	$115.00	$5,635.00	581
CHAIR, OFFICE TASK, W/ OR W/O ARMS				9	$115.00	$1,035.00	581
CHAIR, OFFICE TASK, W/ OR W/O ARMS				1	$115.00	$115.00	581
CHAIR, OFFICE TASK, W/ OR W/O ARMS				1	$115.00	$115.00	581
CHAIR, OFFICE TASK, W/ OR W/O ARMS				2	$115.00	$230.00	583
CHAIR, OFFICE TASK, W/ OR W/O ARMS				1	$115.00	$115.00	583
CHAIR, OFFICE TASK, W/ OR W/O ARMS				15	$115.00	$1,725.00	583
CHAIR, OFFICE TASK, W/ OR W/O ARMS				1	$115.00	$115.00	583
CHAIR, OFFICE TASK, W/ OR W/O ARMS				4	$115.00	$460.00	587
CHAIR, OFFICE TASK, W/ OR W/O ARMS				1	$115.00	$115.00	587
CHAIR, OFFICE TASK, W/ OR W/O ARMS				1	$115.00	$115.00	587
CHAIR, OFFICE TASK, W/ OR W/O ARMS				1	$115.00	$115.00	587
CHAIR, OFFICE TASK, W/ OR W/O ARMS				2	$115.00	$230.00	630
CHAIR, OFFICE TASK, W/ OR W/O ARMS				1	$115.00	$115.00	630
CHAIR, OFFICE TASK, W/ OR W/O ARMS				1	$115.00	$115.00	630
CHAIR, OFFICE TASK, W/ OR W/O ARMS				7	$115.00	$805.00	630
CHAIR, OFFICE TASK, W/ OR W/O ARMS				1	$115.00	$115.00	630
CHAIR, OFFICE TASK, W/ OR W/O ARMS				1	$115.00	$115.00	630
CHAIR, OFFICE TASK, W/ OR W/O ARMS				1	$115.00	$115.00	630
CHAIR, OFFICE TASK, W/ OR W/O ARMS				2	$115.00	$230.00	630
CHAIR, OFFICE TASK, W/ OR W/O ARMS				2	$115.00	$230.00	630
CHAIR, OFFICE TASK, W/ OR W/O ARMS				1	$115.00	$115.00	630
CHAIR, OFFICE TASK, W/ OR W/O ARMS				2	$115.00	$230.00	630
CHAIR, OFFICE TASK, W/ OR W/O ARMS				1	$115.00	$115.00	630
CHAIR, OFFICE TASK, W/ OR W/O ARMS				1	$115.00	$115.00	630
CHAIR, OFFICE TASK, W/ OR W/O ARMS				1	$115.00	$115.00	630
CHAIR, OFFICE TASK, W/ OR W/O ARMS				1	$115.00	$115.00	630
CHAIR, OFFICE TASK, W/ OR W/O ARMS				2	$115.00	$230.00	630
CHAIR, OFFICE TASK, W/ OR W/O ARMS				1	$115.00	$115.00	630
CHAIR, OFFICE TASK, W/ OR W/O ARMS				1	$115.00	$115.00	630
CHAIR, OFFICE TASK, W/ OR W/O ARMS				1	$115.00	$115.00	630
CHAIR, OFFICE TASK, W/ OR W/O ARMS				1	$115.00	$115.00	630
CHAIR, OFFICE TASK, W/ OR W/O ARMS				1	$115.00	$115.00	630
CHAIR, OFFICE TASK, W/ OR W/O ARMS				1	$115.00	$115.00	630
CHAIR, OFFICE TASK, W/ OR W/O ARMS				1	$115.00	$115.00	630
CHAIR, OFFICE TASK, W/ OR W/O ARMS				1	$115.00	$115.00	630

Description	Manufacturer	Model	Serial No.	Qty.	Unit Cost	Total Cost	Dept No
CHAIR, OFFICE TASK, W/ OR W/O ARMS				1	$115.00	$115.00	630
CHAIR, OFFICE TASK, W/ OR W/O ARMS				1	$115.00	$115.00	630
CHAIR, OFFICE TASK, W/ OR W/O ARMS				4	$115.00	$460.00	630
CHAIR, OFFICE TASK, W/ OR W/O ARMS				1	$115.00	$115.00	630
CHAIR, OFFICE TASK, W/ OR W/O ARMS				1	$115.00	$115.00	630
CHAIR, OFFICE TASK, W/ OR W/O ARMS				4	$115.00	$460.00	630
CHAIR, OFFICE TASK, W/ OR W/O ARMS				2	$115.00	$230.00	630
CHAIR, OFFICE TASK, W/ OR W/O ARMS				1	$115.00	$115.00	630
CHAIR, OFFICE TASK, W/ OR W/O ARMS				1	$115.00	$115.00	630
CHAIR, OFFICE TASK, W/ OR W/O ARMS				1	$115.00	$115.00	630
CHAIR, OFFICE TASK, W/ OR W/O ARMS				1	$115.00	$115.00	630
CHAIR, OFFICE TASK, W/ OR W/O ARMS				1	$115.00	$115.00	630
CHAIR, OFFICE TASK, W/ OR W/O ARMS				1	$115.00	$115.00	630
CHAIR, OFFICE TASK, W/ OR W/O ARMS				7	$115.00	$805.00	630
CHAIR, OFFICE TASK, W/ OR W/O ARMS				1	$115.00	$115.00	630
CHAIR, OFFICE TASK, W/ OR W/O ARMS				1	$115.00	$115.00	630
CHAIR, OFFICE TASK, W/ OR W/O ARMS				3	$115.00	$345.00	630
CHAIR, OFFICE TASK, W/ OR W/O ARMS				1	$115.00	$115.00	630
CHAIR, OFFICE TASK, W/ OR W/O ARMS				2	$115.00	$230.00	630
CHAIR, OFFICE TASK, W/ OR W/O ARMS				5	$115.00	$575.00	630
CHAIR, OFFICE TASK, W/ OR W/O ARMS				2	$115.00	$230.00	630
CHAIR, OFFICE TASK, W/ OR W/O ARMS				2	$115.00	$230.00	630
CHAIR, OFFICE TASK, W/ OR W/O ARMS				7	$115.00	$805.00	630
CHAIR, OFFICE TASK, W/ OR W/O ARMS				2	$115.00	$230.00	630
CHAIR, OFFICE TASK, W/ OR W/O ARMS				1	$115.00	$115.00	630
CHAIR, OFFICE TASK, W/ OR W/O ARMS				1	$115.00	$115.00	630
CHAIR, OFFICE TASK, W/ OR W/O ARMS				1	$115.00	$115.00	630
CHAIR, OFFICE TASK, W/ OR W/O ARMS				5	$115.00	$575.00	630
CHAIR, OFFICE TASK, W/ OR W/O ARMS				1	$115.00	$115.00	630
CHAIR, OFFICE TASK, W/ OR W/O ARMS				2	$115.00	$230.00	630
CHAIR, OFFICE TASK, W/ OR W/O ARMS				1	$115.00	$115.00	630
CHAIR, OFFICE TASK, W/ OR W/O ARMS				1	$115.00	$115.00	630
CHAIR, OFFICE TASK, W/ OR W/O ARMS				1	$115.00	$115.00	630
CHAIR, OFFICE TASK, W/ OR W/O ARMS				4	$115.00	$460.00	630
CHAIR, OFFICE TASK, W/ OR W/O ARMS				1	$115.00	$115.00	630
CHAIR, OFFICE TASK, W/ OR W/O ARMS				4	$115.00	$460.00	630
CHAIR, OFFICE TASK, W/ OR W/O ARMS				4	$115.00	$460.00	630
CHAIR, OFFICE TASK, W/ OR W/O ARMS				1	$115.00	$115.00	630
CHAIR, OFFICE TASK, W/ OR W/O ARMS				1	$115.00	$115.00	630
CHAIR, OFFICE TASK, W/ OR W/O ARMS				1	$115.00	$115.00	630
CHAIR, OFFICE TASK, W/ OR W/O ARMS				1	$115.00	$115.00	630
CHAIR, OFFICE TASK, W/ OR W/O ARMS				1	$115.00	$115.00	661
CHAIR, OFFICE TASK, W/ OR W/O ARMS				1	$115.00	$115.00	665
CHAIR, OFFICE TASK, W/ OR W/O ARMS				2	$115.00	$230.00	665
CHAIR, OFFICE TASK, W/ OR W/O ARMS				6	$115.00	$690.00	665
CHAIR, OFFICE TASK, W/ OR W/O ARMS				2	$115.00	$230.00	882
CHAIR, OFFICE TASK, W/ OR W/O ARMS				3	$115.00	$345.00	882
CHAIR, OFFICE TASK, W/ OR W/O ARMS				6	$115.00	$690.00	882
CHAIR, OFFICE TASK, W/ OR W/O ARMS				3	$115.00	$345.00	882
CHAIR, OFFICE TASK, W/ OR W/O ARMS				1	$115.00	$115.00	882
CHAIR, OFFICE TASK, W/ OR W/O ARMS				2	$115.00	$230.00	882

Description	Manufacturer	Model	Serial No.	Qty.	Unit Cost	Total Cost	Dept No
CHAIR, OFFICE TASK, W/ OR W/O ARMS				2	$115.00	$230.00	3106
CHAIR, OFFICE TASK, W/ OR W/O ARMS				6	$115.00	$690.00	3106
CHAIR, OFFICE TASK, W/ OR W/O ARMS				1	$115.00	$115.00	3106
CHAIR, OFFICE TASK, W/ OR W/O ARMS				1	$115.00	$115.00	3106
CHAIR, OFFICE TASK, W/ OR W/O ARMS				1	$115.00	$115.00	3106
CHAIR, OFFICE TASK, W/ OR W/O ARMS				1	$115.00	$115.00	3106
CHAIR, OFFICE TASK, W/ OR W/O ARMS				1	$115.00	$115.00	3106
CHAIR, OFFICE TASK, W/ OR W/O ARMS				2	$115.00	$230.00	3106
CHAIR, OFFICE TASK, W/ OR W/O ARMS				1	$115.00	$115.00	3107
CHAIR, OFFICE TASK, W/ OR W/O ARMS				5	$115.00	$575.00	3107
CHAIR, OFFICE TASK, W/ OR W/O ARMS				2	$115.00	$230.00	3107
CHAIR, OVERSTUFFED				1	$400.00	$400.00	400
CHAIR, OVERSTUFFED				2	$400.00	$800.00	435
CHAIR, OVERSTUFFED				2	$400.00	$800.00	441
CHAIR, OVERSTUFFED				2	$400.00	$800.00	450
CHAIR, OVERSTUFFED				2	$400.00	$800.00	452
CHAIR, OVERSTUFFED				2	$400.00	$800.00	540
CHAIR, OVERSTUFFED				1	$400.00	$400.00	540
CHAIR, OVERSTUFFED				1	$400.00	$400.00	540
CHAIR, OVERSTUFFED				1	$400.00	$400.00	560
CHAIR, OVERSTUFFED				2	$400.00	$800.00	560
CHAIR, PHLEBOTOMY	WINCO		571	1	$380.00	$380.00	630
CHAIR, RECEPTION				1	$180.00	$180.00	210
CHAIR, RECEPTION				1	$180.00	$180.00	210
CHAIR, RECEPTION				1	$180.00	$180.00	210
CHAIR, RECEPTION				3	$180.00	$540.00	210
CHAIR, RECEPTION				2	$180.00	$360.00	210
CHAIR, RECEPTION				2	$180.00	$360.00	210
CHAIR, RECEPTION				1	$180.00	$180.00	210
CHAIR, RECEPTION				1	$180.00	$180.00	210
CHAIR, RECEPTION				2	$180.00	$360.00	210
CHAIR, RECEPTION				2	$180.00	$360.00	210
CHAIR, RECEPTION				2	$180.00	$360.00	210
CHAIR, RECEPTION				2	$180.00	$360.00	210
CHAIR, RECEPTION				2	$180.00	$360.00	210
CHAIR, RECEPTION				2	$180.00	$360.00	210
CHAIR, RECEPTION				5	$180.00	$900.00	211
CHAIR, RECEPTION				1	$180.00	$180.00	211
CHAIR, RECEPTION				8	$180.00	$1,440.00	211
CHAIR, RECEPTION				2	$180.00	$360.00	213
CHAIR, RECEPTION				1	$180.00	$180.00	213
CHAIR, RECEPTION				4	$180.00	$720.00	213
CHAIR, RECEPTION				3	$180.00	$540.00	213
CHAIR, RECEPTION				10	$180.00	$1,800.00	214
CHAIR, RECEPTION				4	$180.00	$720.00	214
CHAIR, RECEPTION				1	$180.00	$180.00	214
CHAIR, RECEPTION				1	$180.00	$180.00	215
CHAIR, RECEPTION				1	$180.00	$180.00	215
CHAIR, RECEPTION				2	$180.00	$360.00	341
CHAIR, RECEPTION				2	$180.00	$360.00	341
CHAIR, RECEPTION				2	$180.00	$360.00	341
CHAIR, RECEPTION				6	$180.00	$1,080.00	341

Description	Manufacturer	Model	Serial No.	Qty.	Unit Cost	Total Cost	Dept No
CHAIR, RECEPTION				1	$180.00	$180.00	400
CHAIR, RECEPTION				4	$180.00	$720.00	400
CHAIR, RECEPTION				1	$180.00	$180.00	400
CHAIR, RECEPTION				5	$180.00	$900.00	400
CHAIR, RECEPTION				1	$180.00	$180.00	400
CHAIR, RECEPTION				2	$180.00	$360.00	400
CHAIR, RECEPTION				2	$180.00	$360.00	400
CHAIR, RECEPTION				40	$180.00	$7,200.00	402
CHAIR, RECEPTION				7	$180.00	$1,260.00	402
CHAIR, RECEPTION				3	$180.00	$540.00	402
CHAIR, RECEPTION				1	$180.00	$180.00	402
CHAIR, RECEPTION				1	$180.00	$180.00	403
CHAIR, RECEPTION				5	$180.00	$900.00	403
CHAIR, RECEPTION				5	$180.00	$900.00	403
CHAIR, RECEPTION				3	$180.00	$540.00	403
CHAIR, RECEPTION				1	$180.00	$180.00	403
CHAIR, RECEPTION				13	$180.00	$2,340.00	403
CHAIR, RECEPTION				1	$180.00	$180.00	403
CHAIR, RECEPTION				5	$180.00	$900.00	403
CHAIR, RECEPTION				2	$180.00	$360.00	404
CHAIR, RECEPTION				2	$180.00	$360.00	404
CHAIR, RECEPTION				7	$180.00	$1,260.00	404
CHAIR, RECEPTION				5	$180.00	$900.00	404
CHAIR, RECEPTION				5	$180.00	$900.00	404
CHAIR, RECEPTION				1	$180.00	$180.00	404
CHAIR, RECEPTION				1	$180.00	$180.00	404
CHAIR, RECEPTION				1	$180.00	$180.00	404
CHAIR, RECEPTION				2	$180.00	$360.00	405
CHAIR, RECEPTION				2	$180.00	$360.00	405
CHAIR, RECEPTION				2	$180.00	$360.00	405
CHAIR, RECEPTION				5	$180.00	$900.00	405
CHAIR, RECEPTION				2	$180.00	$360.00	405
CHAIR, RECEPTION				1	$180.00	$180.00	425
CHAIR, RECEPTION				4	$115.00	$460.00	425
CHAIR, RECEPTION				2	$180.00	$360.00	425
CHAIR, RECEPTION				18	$180.00	$3,240.00	425
CHAIR, RECEPTION				1	$180.00	$180.00	425
CHAIR, RECEPTION				1	$180.00	$180.00	426
CHAIR, RECEPTION				1	$180.00	$180.00	427
CHAIR, RECEPTION				3	$180.00	$540.00	428
CHAIR, RECEPTION				1	$180.00	$180.00	428
CHAIR, RECEPTION				3	$180.00	$540.00	429
CHAIR, RECEPTION				11	$180.00	$1,980.00	429
CHAIR, RECEPTION				3	$180.00	$540.00	429
CHAIR, RECEPTION				1	$180.00	$180.00	435
CHAIR, RECEPTION				3	$180.00	$540.00	436
CHAIR, RECEPTION				1	$180.00	$180.00	436
CHAIR, RECEPTION				13	$180.00	$2,340.00	437
CHAIR, RECEPTION				2	$180.00	$360.00	437
CHAIR, RECEPTION				2	$180.00	$360.00	438
CHAIR, RECEPTION				13	$180.00	$2,340.00	438
CHAIR, RECEPTION				1	$180.00	$180.00	438

Description	Manufacturer	Model	Serial No.	Qty.	Unit Cost	Total Cost	Dept No
CHAIR, RECEPTION				4	$180.00	$720.00	439
CHAIR, RECEPTION				3	$180.00	$540.00	439
CHAIR, RECEPTION				2	$180.00	$360.00	440
CHAIR, RECEPTION				4	$180.00	$720.00	440
CHAIR, RECEPTION				6	$180.00	$1,080.00	440
CHAIR, RECEPTION				1	$180.00	$180.00	440
CHAIR, RECEPTION				1	$180.00	$180.00	440
CHAIR, RECEPTION				1	$180.00	$180.00	440
CHAIR, RECEPTION				1	$180.00	$180.00	440
CHAIR, RECEPTION				1	$180.00	$180.00	440
CHAIR, RECEPTION				7	$180.00	$1,260.00	440
CHAIR, RECEPTION				3	$180.00	$540.00	440
CHAIR, RECEPTION				10	$180.00	$1,800.00	440
CHAIR, RECEPTION				1	$180.00	$180.00	440
CHAIR, RECEPTION				1	$180.00	$180.00	440
CHAIR, RECEPTION				2	$180.00	$360.00	440
CHAIR, RECEPTION				1	$180.00	$180.00	440
CHAIR, RECEPTION				2	$180.00	$360.00	440
CHAIR, RECEPTION				2	$180.00	$360.00	440
CHAIR, RECEPTION				2	$180.00	$360.00	440
CHAIR, RECEPTION				2	$180.00	$360.00	440
CHAIR, RECEPTION				1	$180.00	$180.00	440
CHAIR, RECEPTION				2	$180.00	$360.00	440
CHAIR, RECEPTION				1	$180.00	$180.00	440
CHAIR, RECEPTION				2	$180.00	$360.00	440
CHAIR, RECEPTION				2	$180.00	$360.00	440
CHAIR, RECEPTION				2	$180.00	$360.00	440
CHAIR, RECEPTION				2	$180.00	$360.00	440
CHAIR, RECEPTION				2	$180.00	$360.00	440
CHAIR, RECEPTION				2	$180.00	$360.00	440
CHAIR, RECEPTION				2	$180.00	$360.00	440
CHAIR, RECEPTION				2	$180.00	$360.00	440
CHAIR, RECEPTION				2	$180.00	$360.00	440
CHAIR, RECEPTION				4	$180.00	$720.00	441
CHAIR, RECEPTION				4	$180.00	$720.00	441
CHAIR, RECEPTION				12	$180.00	$2,160.00	441
CHAIR, RECEPTION				4	$180.00	$720.00	441
CHAIR, RECEPTION				3	$180.00	$540.00	441
CHAIR, RECEPTION				1	$180.00	$180.00	450
CHAIR, RECEPTION				2	$180.00	$360.00	450
CHAIR, RECEPTION				5	$180.00	$900.00	452
CHAIR, RECEPTION				4	$180.00	$720.00	452
CHAIR, RECEPTION				2	$180.00	$360.00	452
CHAIR, RECEPTION				2	$180.00	$360.00	452
CHAIR, RECEPTION				1	$180.00	$180.00	452
CHAIR, RECEPTION				2	$180.00	$360.00	453
CHAIR, RECEPTION				2	$180.00	$360.00	453
CHAIR, RECEPTION				4	$180.00	$720.00	453
CHAIR, RECEPTION				1	$180.00	$180.00	453
CHAIR, RECEPTION				6	$180.00	$1,080.00	454
CHAIR, RECEPTION				25	$180.00	$4,500.00	454

Description	Manufacturer	Model	Serial No.	Qty.	Unit Cost	Total Cost	Dept No
CHAIR, RECEPTION				4	$180.00	$720.00	454
CHAIR, RECEPTION				71	$180.00	$12,780.00	454
CHAIR, RECEPTION				3	$180.00	$540.00	454
CHAIR, RECEPTION				1	$180.00	$180.00	454
CHAIR, RECEPTION				4	$180.00	$720.00	454
CHAIR, RECEPTION				1	$180.00	$180.00	454
CHAIR, RECEPTION				5	$180.00	$900.00	475
CHAIR, RECEPTION				2	$180.00	$360.00	475
CHAIR, RECEPTION				2	$180.00	$360.00	475
CHAIR, RECEPTION				1	$180.00	$180.00	475
CHAIR, RECEPTION				2	$180.00	$360.00	475
CHAIR, RECEPTION				2	$180.00	$360.00	475
CHAIR, RECEPTION				2	$180.00	$360.00	475
CHAIR, RECEPTION				1	$180.00	$180.00	475
CHAIR, RECEPTION				2	$180.00	$360.00	475
CHAIR, RECEPTION				3	$180.00	$540.00	475
CHAIR, RECEPTION				4	$180.00	$720.00	475
CHAIR, RECEPTION				2	$180.00	$360.00	475
CHAIR, RECEPTION				1	$180.00	$180.00	475
CHAIR, RECEPTION				1	$180.00	$180.00	475
CHAIR, RECEPTION				2	$180.00	$360.00	475
CHAIR, RECEPTION				2	$180.00	$360.00	475
CHAIR, RECEPTION				3	$180.00	$540.00	475
CHAIR, RECEPTION				1	$180.00	$180.00	475
CHAIR, RECEPTION				1	$180.00	$180.00	475
CHAIR, RECEPTION				9	$180.00	$1,620.00	475
CHAIR, RECEPTION				8	$180.00	$1,440.00	475
CHAIR, RECEPTION				2	$180.00	$360.00	475
CHAIR, RECEPTION				2	$180.00	$360.00	475
CHAIR, RECEPTION				55	$180.00	$9,900.00	475
CHAIR, RECEPTION				1	$180.00	$180.00	475
CHAIR, RECEPTION				2	$180.00	$360.00	475
CHAIR, RECEPTION				2	$180.00	$360.00	475
CHAIR, RECEPTION				2	$180.00	$360.00	475
CHAIR, RECEPTION				2	$180.00	$360.00	475
CHAIR, RECEPTION				1	$180.00	$180.00	475
CHAIR, RECEPTION				2	$180.00	$360.00	475
CHAIR, RECEPTION				2	$180.00	$360.00	475
CHAIR, RECEPTION				2	$180.00	$360.00	475
CHAIR, RECEPTION				2	$180.00	$360.00	475
CHAIR, RECEPTION				2	$180.00	$360.00	475
CHAIR, RECEPTION				2	$180.00	$360.00	475
CHAIR, RECEPTION				3	$180.00	$540.00	475
CHAIR, RECEPTION				2	$180.00	$360.00	475
CHAIR, RECEPTION				1	$180.00	$180.00	475
CHAIR, RECEPTION				2	$180.00	$360.00	475
CHAIR, RECEPTION				1	$180.00	$180.00	475
CHAIR, RECEPTION				1	$180.00	$180.00	476
CHAIR, RECEPTION				3	$180.00	$540.00	477
CHAIR, RECEPTION				6	$180.00	$1,080.00	477
CHAIR, RECEPTION				4	$180.00	$720.00	477
CHAIR, RECEPTION				1	$180.00	$180.00	477

Description	Manufacturer	Model	Serial No.	Qty.	Unit Cost	Total Cost	Dept No
CHAIR, RECEPTION				2	$180.00	$360.00	477
CHAIR, RECEPTION				2	$180.00	$360.00	492
CHAIR, RECEPTION				1	$180.00	$180.00	492
CHAIR, RECEPTION				2	$180.00	$360.00	492
CHAIR, RECEPTION				2	$180.00	$360.00	492
CHAIR, RECEPTION				1	$180.00	$180.00	492
CHAIR, RECEPTION				2	$180.00	$360.00	494
CHAIR, RECEPTION				2	$180.00	$360.00	494
CHAIR, RECEPTION				2	$180.00	$360.00	494
CHAIR, RECEPTION				1	$180.00	$180.00	494
CHAIR, RECEPTION				3	$180.00	$540.00	495
CHAIR, RECEPTION				2	$180.00	$360.00	495
CHAIR, RECEPTION				1	$180.00	$180.00	495
CHAIR, RECEPTION				5	$180.00	$900.00	495
CHAIR, RECEPTION				9	$180.00	$1,620.00	495
CHAIR, RECEPTION				2	$180.00	$360.00	495
CHAIR, RECEPTION				2	$180.00	$360.00	495
CHAIR, RECEPTION				1	$180.00	$180.00	495
CHAIR, RECEPTION				2	$180.00	$360.00	495
CHAIR, RECEPTION				2	$180.00	$360.00	495
CHAIR, RECEPTION				1	$180.00	$180.00	495
CHAIR, RECEPTION				2	$180.00	$360.00	495
CHAIR, RECEPTION				4	$180.00	$720.00	495
CHAIR, RECEPTION				2	$180.00	$360.00	497
CHAIR, RECEPTION				3	$180.00	$540.00	499
CHAIR, RECEPTION				70	$180.00	$12,600.00	499
CHAIR, RECEPTION				2	$180.00	$360.00	499
CHAIR, RECEPTION				9	$180.00	$1,620.00	499
CHAIR, RECEPTION				74	$180.00	$13,320.00	499
CHAIR, RECEPTION				2	$180.00	$360.00	499
CHAIR, RECEPTION				5	$180.00	$900.00	499
CHAIR, RECEPTION				1	$180.00	$180.00	499
CHAIR, RECEPTION				6	$180.00	$1,080.00	499
CHAIR, RECEPTION				4	$180.00	$720.00	499
CHAIR, RECEPTION				2	$180.00	$360.00	499
CHAIR, RECEPTION				94	$180.00	$16,920.00	499
CHAIR, RECEPTION				1	$180.00	$180.00	499
CHAIR, RECEPTION				2	$180.00	$360.00	503
CHAIR, RECEPTION				1	$180.00	$180.00	503
CHAIR, RECEPTION				1	$180.00	$180.00	503
CHAIR, RECEPTION				2	$180.00	$360.00	503
CHAIR, RECEPTION				2	$180.00	$360.00	503
CHAIR, RECEPTION				1	$180.00	$180.00	503
CHAIR, RECEPTION				29	$180.00	$5,220.00	503
CHAIR, RECEPTION				1	$180.00	$180.00	503
CHAIR, RECEPTION				1	$180.00	$180.00	503
CHAIR, RECEPTION				1	$180.00	$180.00	503
CHAIR, RECEPTION				1	$180.00	$180.00	503
CHAIR, RECEPTION				1	$180.00	$180.00	503
CHAIR, RECEPTION				2	$180.00	$360.00	503
CHAIR, RECEPTION				6	$180.00	$1,080.00	503
CHAIR, RECEPTION				5	$180.00	$900.00	509

Description	Manufacturer	Model	Serial No.	Qty.	Unit Cost	Total Cost	Dept No
CHAIR, RECEPTION				1	$180.00	$180.00	509
CHAIR, RECEPTION				1	$180.00	$180.00	509
CHAIR, RECEPTION				1	$180.00	$180.00	509
CHAIR, RECEPTION				1	$180.00	$180.00	509
CHAIR, RECEPTION				1	$180.00	$180.00	509
CHAIR, RECEPTION				1	$180.00	$180.00	509
CHAIR, RECEPTION				6	$180.00	$1,080.00	510
CHAIR, RECEPTION				2	$180.00	$360.00	510
CHAIR, RECEPTION				2	$180.00	$360.00	510
CHAIR, RECEPTION				1	$180.00	$180.00	510
CHAIR, RECEPTION				2	$180.00	$360.00	540
CHAIR, RECEPTION				3	$180.00	$540.00	540
CHAIR, RECEPTION				1	$180.00	$180.00	540
CHAIR, RECEPTION				6	$180.00	$1,080.00	540
CHAIR, RECEPTION				3	$180.00	$540.00	540
CHAIR, RECEPTION				2	$180.00	$360.00	540
CHAIR, RECEPTION				2	$180.00	$360.00	540
CHAIR, RECEPTION				2	$180.00	$360.00	540
CHAIR, RECEPTION				2	$180.00	$360.00	540
CHAIR, RECEPTION				2	$180.00	$360.00	540
CHAIR, RECEPTION				1	$180.00	$180.00	540
CHAIR, RECEPTION				1	$180.00	$180.00	540
CHAIR, RECEPTION				2	$180.00	$360.00	540
CHAIR, RECEPTION				1	$180.00	$180.00	540
CHAIR, RECEPTION				2	$180.00	$360.00	540
CHAIR, RECEPTION				2	$180.00	$360.00	540
CHAIR, RECEPTION				2	$180.00	$360.00	540
CHAIR, RECEPTION				11	$180.00	$1,980.00	540
CHAIR, RECEPTION				2	$180.00	$360.00	540
CHAIR, RECEPTION				6	$180.00	$1,080.00	540
CHAIR, RECEPTION				5	$180.00	$900.00	540
CHAIR, RECEPTION				2	$180.00	$360.00	540
CHAIR, RECEPTION				1	$180.00	$180.00	540
CHAIR, RECEPTION				1	$180.00	$180.00	540
CHAIR, RECEPTION				1	$180.00	$180.00	540
CHAIR, RECEPTION				1	$180.00	$180.00	540
CHAIR, RECEPTION				4	$180.00	$720.00	540
CHAIR, RECEPTION				1	$180.00	$180.00	540
CHAIR, RECEPTION				6	$180.00	$1,080.00	540
CHAIR, RECEPTION				21	$180.00	$3,780.00	541
CHAIR, RECEPTION				4	$180.00	$720.00	541
CHAIR, RECEPTION				3	$180.00	$540.00	541
CHAIR, RECEPTION				3	$180.00	$540.00	541
CHAIR, RECEPTION				4	$180.00	$720.00	541
CHAIR, RECEPTION				3	$180.00	$540.00	541
CHAIR, RECEPTION				2	$180.00	$360.00	542
CHAIR, RECEPTION				2	$180.00	$360.00	542
CHAIR, RECEPTION				2	$180.00	$360.00	545
CHAIR, RECEPTION				1	$180.00	$180.00	545
CHAIR, RECEPTION				1	$180.00	$180.00	551
CHAIR, RECEPTION				2	$180.00	$360.00	551
CHAIR, RECEPTION				2	$180.00	$360.00	551

Description	Manufacturer	Model	Serial No.	Qty.	Unit Cost	Total Cost	Dept No
CHAIR, RECEPTION				2	$180.00	$360.00	551
CHAIR, RECEPTION				2	$180.00	$360.00	551
CHAIR, RECEPTION				4	$180.00	$720.00	552
CHAIR, RECEPTION				2	$180.00	$360.00	552
CHAIR, RECEPTION				3	$180.00	$540.00	553
CHAIR, RECEPTION				3	$180.00	$540.00	553
CHAIR, RECEPTION				1	$180.00	$180.00	553
CHAIR, RECEPTION				2	$180.00	$360.00	553
CHAIR, RECEPTION				2	$180.00	$360.00	553
CHAIR, RECEPTION				1	$180.00	$180.00	553
CHAIR, RECEPTION				2	$180.00	$360.00	553
CHAIR, RECEPTION				1	$180.00	$180.00	554
CHAIR, RECEPTION				2	$180.00	$360.00	554
CHAIR, RECEPTION				2	$180.00	$360.00	554
CHAIR, RECEPTION				5	$180.00	$900.00	554
CHAIR, RECEPTION				1	$180.00	$180.00	554
CHAIR, RECEPTION				4	$180.00	$720.00	554
CHAIR, RECEPTION				2	$180.00	$360.00	554
CHAIR, RECEPTION				3	$180.00	$540.00	554
CHAIR, RECEPTION				1	$180.00	$180.00	560
CHAIR, RECEPTION				1	$180.00	$180.00	560
CHAIR, RECEPTION				1	$180.00	$180.00	560
CHAIR, RECEPTION				2	$180.00	$360.00	560
CHAIR, RECEPTION				1	$180.00	$180.00	560
CHAIR, RECEPTION				1	$180.00	$180.00	560
CHAIR, RECEPTION				2	$180.00	$360.00	560
CHAIR, RECEPTION				4	$180.00	$720.00	560
CHAIR, RECEPTION				2	$180.00	$360.00	560
CHAIR, RECEPTION				2	$180.00	$360.00	560
CHAIR, RECEPTION				2	$180.00	$360.00	560
CHAIR, RECEPTION				4	$180.00	$720.00	560
CHAIR, RECEPTION				3	$180.00	$540.00	560
CHAIR, RECEPTION				2	$180.00	$360.00	560
CHAIR, RECEPTION				52	$180.00	$9,360.00	560
CHAIR, RECEPTION				35	$180.00	$6,300.00	560
CHAIR, RECEPTION				6	$180.00	$1,080.00	560
CHAIR, RECEPTION				2	$180.00	$360.00	560
CHAIR, RECEPTION				2	$180.00	$360.00	560
CHAIR, RECEPTION				4	$180.00	$720.00	560
CHAIR, RECEPTION				2	$180.00	$360.00	560
CHAIR, RECEPTION				2	$180.00	$360.00	560
CHAIR, RECEPTION				2	$180.00	$360.00	560
CHAIR, RECEPTION				2	$180.00	$360.00	560
CHAIR, RECEPTION				4	$180.00	$720.00	560
CHAIR, RECEPTION				2	$180.00	$360.00	560
CHAIR, RECEPTION				1	$180.00	$180.00	560
CHAIR, RECEPTION				1	$180.00	$180.00	560
CHAIR, RECEPTION				2	$180.00	$360.00	560
CHAIR, RECEPTION				2	$180.00	$360.00	560
CHAIR, RECEPTION				3	$180.00	$540.00	560
CHAIR, RECEPTION				3	$180.00	$540.00	560
CHAIR, RECEPTION				2	$180.00	$360.00	560

Description	Manufacturer	Model	Serial No.	Qty.	Unit Cost	Total Cost	Dept No
CHAIR, RECEPTION				2	$180.00	$360.00	560
CHAIR, RECEPTION				2	$180.00	$360.00	560
CHAIR, RECEPTION				1	$180.00	$180.00	560
CHAIR, RECEPTION				1	$180.00	$180.00	560
CHAIR, RECEPTION				3	$180.00	$540.00	560
CHAIR, RECEPTION				2	$180.00	$360.00	560
CHAIR, RECEPTION				1	$180.00	$180.00	560
CHAIR, RECEPTION				1	$180.00	$180.00	560
CHAIR, RECEPTION				2	$180.00	$360.00	560
CHAIR, RECEPTION				2	$180.00	$360.00	560
CHAIR, RECEPTION				2	$180.00	$360.00	560
CHAIR, RECEPTION				3	$180.00	$540.00	560
CHAIR, RECEPTION				2	$180.00	$360.00	560
CHAIR, RECEPTION				1	$180.00	$180.00	560
CHAIR, RECEPTION				2	$180.00	$360.00	560
CHAIR, RECEPTION				3	$180.00	$540.00	560
CHAIR, RECEPTION				2	$180.00	$360.00	560
CHAIR, RECEPTION				3	$180.00	$540.00	560
CHAIR, RECEPTION				1	$180.00	$180.00	560
CHAIR, RECEPTION				1	$180.00	$180.00	560
CHAIR, RECEPTION				1	$180.00	$180.00	560
CHAIR, RECEPTION				2	$180.00	$360.00	560
CHAIR, RECEPTION				2	$180.00	$360.00	560
CHAIR, RECEPTION				2	$180.00	$360.00	560
CHAIR, RECEPTION				2	$180.00	$360.00	560
CHAIR, RECEPTION				3	$180.00	$540.00	560
CHAIR, RECEPTION				4	$180.00	$720.00	560
CHAIR, RECEPTION				3	$180.00	$540.00	560
CHAIR, RECEPTION				1	$180.00	$180.00	560
CHAIR, RECEPTION				2	$180.00	$360.00	560
CHAIR, RECEPTION				4	$180.00	$720.00	560
CHAIR, RECEPTION				2	$180.00	$360.00	560
CHAIR, RECEPTION				1	$180.00	$180.00	560
CHAIR, RECEPTION				1	$180.00	$180.00	560
CHAIR, RECEPTION				2	$180.00	$360.00	560
CHAIR, RECEPTION				1	$180.00	$180.00	560
CHAIR, RECEPTION				2	$180.00	$360.00	560
CHAIR, RECEPTION				2	$180.00	$360.00	560
CHAIR, RECEPTION				69	$180.00	$12,420.00	560
CHAIR, RECEPTION				6	$180.00	$1,080.00	560
CHAIR, RECEPTION				1	$180.00	$180.00	560
CHAIR, RECEPTION				40	$180.00	$7,200.00	560
CHAIR, RECEPTION				4	$180.00	$720.00	560
CHAIR, RECEPTION				2	$180.00	$360.00	560
CHAIR, RECEPTION				3	$180.00	$540.00	560
CHAIR, RECEPTION				6	$180.00	$1,080.00	560
CHAIR, RECEPTION				1	$180.00	$180.00	560
CHAIR, RECEPTION				8	$180.00	$1,440.00	560
CHAIR, RECEPTION				1	$180.00	$180.00	570
CHAIR, RECEPTION				1	$180.00	$180.00	570
CHAIR, RECEPTION				2	$180.00	$360.00	570
CHAIR, RECEPTION				4	$180.00	$720.00	570

Description	Manufacturer	Model	Serial No.	Qty.	Unit Cost	Total Cost	Dept No
CHAIR, RECEPTION				2	$180.00	$360.00	570
CHAIR, RECEPTION				1	$180.00	$180.00	570
CHAIR, RECEPTION				1	$180.00	$180.00	570
CHAIR, RECEPTION				2	$180.00	$360.00	570
CHAIR, RECEPTION				3	$180.00	$540.00	570
CHAIR, RECEPTION				3	$180.00	$540.00	570
CHAIR, RECEPTION				3	$180.00	$540.00	570
CHAIR, RECEPTION				5	$180.00	$900.00	570
CHAIR, RECEPTION				1	$180.00	$180.00	570
CHAIR, RECEPTION				2	$180.00	$360.00	570
CHAIR, RECEPTION				2	$180.00	$360.00	570
CHAIR, RECEPTION				1	$180.00	$180.00	570
CHAIR, RECEPTION				2	$180.00	$360.00	570
CHAIR, RECEPTION				4	$180.00	$720.00	570
CHAIR, RECEPTION				1	$180.00	$180.00	570
CHAIR, RECEPTION				8	$180.00	$1,440.00	572
CHAIR, RECEPTION				3	$180.00	$540.00	572
CHAIR, RECEPTION				1	$180.00	$180.00	572
CHAIR, RECEPTION				1	$180.00	$180.00	572
CHAIR, RECEPTION				2	$180.00	$360.00	576
CHAIR, RECEPTION				17	$180.00	$3,060.00	576
CHAIR, RECEPTION				2	$180.00	$360.00	576
CHAIR, RECEPTION				7	$180.00	$1,260.00	576
CHAIR, RECEPTION				3	$180.00	$540.00	576
CHAIR, RECEPTION				4	$180.00	$720.00	576
CHAIR, RECEPTION				11	$180.00	$1,980.00	576
CHAIR, RECEPTION				7	$180.00	$1,260.00	576
CHAIR, RECEPTION				9	$180.00	$1,620.00	576
CHAIR, RECEPTION				1	$180.00	$180.00	576
CHAIR, RECEPTION				1	$180.00	$180.00	576
CHAIR, RECEPTION				4	$180.00	$720.00	576
CHAIR, RECEPTION				3	$180.00	$540.00	576
CHAIR, RECEPTION				3	$180.00	$540.00	576
CHAIR, RECEPTION				3	$180.00	$540.00	576
CHAIR, RECEPTION				3	$180.00	$540.00	576
CHAIR, RECEPTION				3	$180.00	$540.00	576
CHAIR, RECEPTION				3	$180.00	$540.00	576
CHAIR, RECEPTION				2	$180.00	$360.00	576
CHAIR, RECEPTION				1	$180.00	$180.00	576
CHAIR, RECEPTION				12	$180.00	$2,160.00	576
CHAIR, RECEPTION				12	$180.00	$2,160.00	576
CHAIR, RECEPTION				1	$180.00	$180.00	576
CHAIR, RECEPTION				1	$180.00	$180.00	576
CHAIR, RECEPTION				1	$180.00	$180.00	576
CHAIR, RECEPTION				1	$180.00	$180.00	576
CHAIR, RECEPTION				13	$180.00	$2,340.00	576
CHAIR, RECEPTION				5	$180.00	$900.00	576
CHAIR, RECEPTION				1	$180.00	$180.00	576
CHAIR, RECEPTION				1	$180.00	$180.00	576
CHAIR, RECEPTION				16	$180.00	$2,880.00	576
CHAIR, RECEPTION				17	$180.00	$3,060.00	576
CHAIR, RECEPTION				4	$180.00	$720.00	576

Description	Manufacturer	Model	Serial No.	Qty.	Unit Cost	Total Cost	Dept No
CHAIR, RECEPTION				2	$180.00	$360.00	576
CHAIR, RECEPTION				3	$180.00	$540.00	576
CHAIR, RECEPTION				2	$180.00	$360.00	576
CHAIR, RECEPTION				3	$180.00	$540.00	576
CHAIR, RECEPTION				3	$180.00	$540.00	576
CHAIR, RECEPTION				1	$180.00	$180.00	576
CHAIR, RECEPTION				2	$180.00	$360.00	576
CHAIR, RECEPTION				2	$180.00	$360.00	576
CHAIR, RECEPTION				3	$180.00	$540.00	576
CHAIR, RECEPTION				3	$180.00	$540.00	576
CHAIR, RECEPTION				1	$180.00	$180.00	576
CHAIR, RECEPTION				2	$180.00	$360.00	576
CHAIR, RECEPTION				2	$180.00	$360.00	576
CHAIR, RECEPTION				7	$180.00	$1,260.00	576
CHAIR, RECEPTION				1	$180.00	$180.00	576
CHAIR, RECEPTION				1	$180.00	$180.00	576
CHAIR, RECEPTION				1	$180.00	$180.00	576
CHAIR, RECEPTION				3	$180.00	$540.00	576
CHAIR, RECEPTION				11	$180.00	$1,980.00	576
CHAIR, RECEPTION				3	$180.00	$540.00	576
CHAIR, RECEPTION				3	$180.00	$540.00	576
CHAIR, RECEPTION				3	$180.00	$540.00	576
CHAIR, RECEPTION				2	$180.00	$360.00	576
CHAIR, RECEPTION				2	$180.00	$360.00	576
CHAIR, RECEPTION				2	$180.00	$360.00	576
CHAIR, RECEPTION				2	$180.00	$360.00	576
CHAIR, RECEPTION				3	$180.00	$540.00	576
CHAIR, RECEPTION				6	$180.00	$1,080.00	576
CHAIR, RECEPTION				1	$180.00	$180.00	576
CHAIR, RECEPTION				8	$180.00	$1,440.00	576
CHAIR, RECEPTION				4	$180.00	$720.00	576
CHAIR, RECEPTION				2	$180.00	$360.00	576
CHAIR, RECEPTION				4	$180.00	$720.00	576
CHAIR, RECEPTION				2	$180.00	$360.00	576
CHAIR, RECEPTION				5	$180.00	$900.00	576
CHAIR, RECEPTION				2	$180.00	$360.00	576
CHAIR, RECEPTION				4	$180.00	$720.00	576
CHAIR, RECEPTION				4	$180.00	$720.00	576
CHAIR, RECEPTION				4	$180.00	$720.00	576
CHAIR, RECEPTION				4	$180.00	$720.00	576
CHAIR, RECEPTION				4	$180.00	$720.00	576
CHAIR, RECEPTION				4	$180.00	$720.00	576
CHAIR, RECEPTION				4	$180.00	$720.00	576
CHAIR, RECEPTION				4	$180.00	$720.00	576
CHAIR, RECEPTION				2	$180.00	$360.00	576
CHAIR, RECEPTION				1	$180.00	$180.00	576
CHAIR, RECEPTION				2	$180.00	$360.00	576
CHAIR, RECEPTION				1	$180.00	$180.00	576
CHAIR, RECEPTION				3	$180.00	$540.00	576
CHAIR, RECEPTION				3	$180.00	$540.00	576
CHAIR, RECEPTION				3	$180.00	$540.00	576
CHAIR, RECEPTION				4	$180.00	$720.00	576

Description	Manufacturer	Model	Serial No.	Qty.	Unit Cost	Total Cost	Dept No
CHAIR, RECEPTION				1	$180.00	$180.00	576
CHAIR, RECEPTION				1	$180.00	$180.00	576
CHAIR, RECEPTION				2	$180.00	$360.00	576
CHAIR, RECEPTION				3	$180.00	$540.00	576
CHAIR, RECEPTION				3	$180.00	$540.00	576
CHAIR, RECEPTION				2	$180.00	$360.00	576
CHAIR, RECEPTION				3	$180.00	$540.00	576
CHAIR, RECEPTION				3	$180.00	$540.00	576
CHAIR, RECEPTION				4	$180.00	$720.00	576
CHAIR, RECEPTION				8	$180.00	$1,440.00	576
CHAIR, RECEPTION				16	$180.00	$2,880.00	576
CHAIR, RECEPTION				1	$180.00	$180.00	576
CHAIR, RECEPTION				9	$180.00	$1,620.00	576
CHAIR, RECEPTION				1	$180.00	$180.00	576
CHAIR, RECEPTION				11	$180.00	$1,980.00	576
CHAIR, RECEPTION				7	$180.00	$1,260.00	576
CHAIR, RECEPTION				10	$180.00	$1,800.00	576
CHAIR, RECEPTION				12	$180.00	$2,160.00	576
CHAIR, RECEPTION				4	$180.00	$720.00	576
CHAIR, RECEPTION				1	$180.00	$180.00	576
CHAIR, RECEPTION				4	$180.00	$720.00	576
CHAIR, RECEPTION				2	$180.00	$360.00	576
CHAIR, RECEPTION				4	$180.00	$720.00	576
CHAIR, RECEPTION				2	$180.00	$360.00	576
CHAIR, RECEPTION				5	$180.00	$900.00	581
CHAIR, RECEPTION				2	$180.00	$360.00	581
CHAIR, RECEPTION				2	$180.00	$360.00	581
CHAIR, RECEPTION				3	$180.00	$540.00	581
CHAIR, RECEPTION				6	$180.00	$1,080.00	583
CHAIR, RECEPTION				8	$180.00	$1,440.00	587
CHAIR, RECEPTION				1	$180.00	$180.00	630
CHAIR, RECEPTION				1	$180.00	$180.00	630
CHAIR, RECEPTION				2	$180.00	$360.00	630
CHAIR, RECEPTION				4	$180.00	$720.00	630
CHAIR, RECEPTION				5	$180.00	$900.00	630
CHAIR, RECEPTION				2	$180.00	$360.00	630
CHAIR, RECEPTION				1	$180.00	$180.00	630
CHAIR, RECEPTION				2	$180.00	$360.00	630
CHAIR, RECEPTION				1	$180.00	$180.00	630
CHAIR, RECEPTION				17	$180.00	$3,060.00	630
CHAIR, RECEPTION				4	$180.00	$720.00	630
CHAIR, RECEPTION				2	$180.00	$360.00	630
CHAIR, RECEPTION				1	$180.00	$180.00	630
CHAIR, RECEPTION				1	$180.00	$180.00	630
CHAIR, RECEPTION				2	$180.00	$360.00	630
CHAIR, RECEPTION				4	$180.00	$720.00	630
CHAIR, RECEPTION				1	$180.00	$180.00	630
CHAIR, RECEPTION				1	$180.00	$180.00	630
CHAIR, RECEPTION				1	$180.00	$180.00	630
CHAIR, RECEPTION				1	$180.00	$180.00	630
CHAIR, RECEPTION				2	$180.00	$360.00	630
CHAIR, RECEPTION				1	$180.00	$180.00	661

Description	Manufacturer	Model	Serial No.	Qty.	Unit Cost	Total Cost	Dept No
CHAIR, RECEPTION				2	$180.00	$360.00	661
CHAIR, RECEPTION				2	$180.00	$360.00	665
CHAIR, RECEPTION				3	$180.00	$540.00	665
CHAIR, RECEPTION				2	$180.00	$360.00	665
CHAIR, RECEPTION				2	$180.00	$360.00	665
CHAIR, RECEPTION				2	$180.00	$360.00	665
CHAIR, RECEPTION				2	$180.00	$360.00	665
CHAIR, RECEPTION				2	$180.00	$360.00	665
CHAIR, RECEPTION				6	$180.00	$1,080.00	882
CHAIR, RECEPTION				2	$180.00	$360.00	882
CHAIR, RECEPTION				2	$180.00	$360.00	882
CHAIR, RECEPTION				1	$180.00	$180.00	882
CHAIR, RECEPTION				2	$180.00	$360.00	3103
CHAIR, RECEPTION				2	$180.00	$360.00	3106
CHAIR, RECEPTION				2	$180.00	$360.00	3106
CHAIR, RECEPTION				612	$180.00	$110,160.00	3106
CHAIR, RECEPTION				238	$180.00	$42,840.00	3106
CHAIR, RECEPTION				2	$180.00	$360.00	3106
CHAIR, RECEPTION				5	$180.00	$900.00	3106
CHAIR, RECEPTION				1	$180.00	$180.00	3106
CHAIR, RECEPTION				6	$180.00	$1,080.00	3106
CHAIR, RECEPTION				5	$180.00	$900.00	3107
CHAIR, RECEPTION, 2 UNITS				1	$405.00	$405.00	452
CHAIR, RECEPTION, 2 UNITS				12	$405.00	$4,860.00	475
CHAIR, RECEPTION, CONNECTED, 2 UNIT				3	$150.00	$450.00	403
CHAIR, RECEPTION, CONNECTED, 2 UNIT				3	$150.00	$450.00	404
CHAIR, RECEPTION, CONNECTED, 2 UNIT				1	$150.00	$150.00	540
CHAIR, ROCKING				1	$127.00	$127.00	436
CHAIR, ROCKING				1	$127.00	$127.00	630
CHAIR, ROLL				1	$350.00	$350.00	576
CHAIR, SAFETY RESTRAINT	NA	NA	RCI 478600	1	$2,000.00	$2,000.00	570
CHAIR, SECRETARIAL W/ ARMS, WOOD				1	$225.00	$225.00	212
CHAIR, STACKING				42	$35.00	$1,470.00	210
CHAIR, STACKING				74	$35.00	$2,590.00	210
CHAIR, STACKING				1	$35.00	$35.00	210
CHAIR, STACKING				1	$35.00	$35.00	210
CHAIR, STACKING				1	$35.00	$35.00	210
CHAIR, STACKING				1	$35.00	$35.00	210
CHAIR, STACKING				196	$35.00	$6,860.00	215
CHAIR, STACKING				6	$35.00	$210.00	215
CHAIR, STACKING				7	$35.00	$245.00	341
CHAIR, STACKING				4	$35.00	$140.00	341
CHAIR, STACKING				13	$35.00	$455.00	403
CHAIR, STACKING				2	$35.00	$70.00	426
CHAIR, STACKING				6	$35.00	$210.00	451
CHAIR, STACKING				8	$35.00	$280.00	452
CHAIR, STACKING				91	$35.00	$3,185.00	452
CHAIR, STACKING				31	$35.00	$1,085.00	453
CHAIR, STACKING				4	$35.00	$140.00	454
CHAIR, STACKING				3	$35.00	$105.00	475
CHAIR, STACKING				7	$35.00	$245.00	492

Description	Manufacturer	Model	Serial No.	Qty.	Unit Cost	Total Cost	Dept No
CHAIR, STACKING				3	$35.00	$105.00	494
CHAIR, STACKING				3	$35.00	$105.00	494
CHAIR, STACKING				1	$35.00	$35.00	494
CHAIR, STACKING				4	$35.00	$140.00	494
CHAIR, STACKING				2	$35.00	$70.00	495
CHAIR, STACKING				12	$35.00	$420.00	495
CHAIR, STACKING				1	$35.00	$35.00	497
CHAIR, STACKING				3	$35.00	$105.00	499
CHAIR, STACKING				6	$35.00	$210.00	499
CHAIR, STACKING				1	$35.00	$35.00	499
CHAIR, STACKING				12	$35.00	$420.00	499
CHAIR, STACKING				33	$35.00	$1,155.00	499
CHAIR, STACKING				8	$35.00	$280.00	499
CHAIR, STACKING				1	$35.00	$35.00	503
CHAIR, STACKING				5	$35.00	$175.00	503
CHAIR, STACKING				1	$35.00	$35.00	503
CHAIR, STACKING				67	$35.00	$2,345.00	540
CHAIR, STACKING				1	$35.00	$35.00	540
CHAIR, STACKING				1	$35.00	$35.00	540
CHAIR, STACKING				11	$35.00	$385.00	540
CHAIR, STACKING				2	$35.00	$70.00	540
CHAIR, STACKING				2	$35.00	$70.00	541
CHAIR, STACKING				16	$35.00	$560.00	541
CHAIR, STACKING				22	$35.00	$770.00	545
CHAIR, STACKING				5	$35.00	$175.00	545
CHAIR, STACKING				6	$35.00	$210.00	545
CHAIR, STACKING				1	$35.00	$35.00	545
CHAIR, STACKING				1	$35.00	$35.00	545
CHAIR, STACKING				1	$35.00	$35.00	545
CHAIR, STACKING				2	$35.00	$70.00	545
CHAIR, STACKING				1	$35.00	$35.00	554
CHAIR, STACKING				1	$35.00	$35.00	554
CHAIR, STACKING				17	$35.00	$595.00	560
CHAIR, STACKING				1	$35.00	$35.00	560
CHAIR, STACKING				10	$35.00	$350.00	560
CHAIR, STACKING				2	$35.00	$70.00	560
CHAIR, STACKING				1	$35.00	$35.00	560
CHAIR, STACKING				1	$35.00	$35.00	560
CHAIR, STACKING				2	$35.00	$70.00	560
CHAIR, STACKING				1	$35.00	$35.00	560
CHAIR, STACKING				2	$35.00	$70.00	560
CHAIR, STACKING				20	$35.00	$700.00	560
CHAIR, STACKING				3	$35.00	$105.00	560
CHAIR, STACKING				2	$35.00	$70.00	560
CHAIR, STACKING				1	$35.00	$35.00	560
CHAIR, STACKING				2	$35.00	$70.00	560
CHAIR, STACKING				10	$35.00	$350.00	570
CHAIR, STACKING				1	$35.00	$35.00	570
CHAIR, STACKING				1	$35.00	$35.00	572
CHAIR, STACKING				1	$35.00	$35.00	572
CHAIR, STACKING				1	$35.00	$35.00	572
CHAIR, STACKING				1	$35.00	$35.00	572

Description	Manufacturer	Model	Serial No.	Qty.	Unit Cost	Total Cost	Dept No
CHAIR, STACKING				1	$35.00	$35.00	572
CHAIR, STACKING				1	$35.00	$35.00	572
CHAIR, STACKING				1	$35.00	$35.00	572
CHAIR, STACKING				2	$35.00	$70.00	576
CHAIR, STACKING				3	$35.00	$105.00	576
CHAIR, STACKING				2	$35.00	$70.00	576
CHAIR, STACKING				1	$35.00	$35.00	576
CHAIR, STACKING				1	$35.00	$35.00	576
CHAIR, STACKING				1	$35.00	$35.00	576
CHAIR, STACKING				1	$35.00	$35.00	576
CHAIR, STACKING				3	$35.00	$105.00	576
CHAIR, STACKING				33	$35.00	$1,155.00	576
CHAIR, STACKING				2	$35.00	$70.00	576
CHAIR, STACKING				3	$35.00	$105.00	576
CHAIR, STACKING				3	$35.00	$105.00	576
CHAIR, STACKING				24	$35.00	$840.00	576
CHAIR, STACKING				7	$35.00	$245.00	576
CHAIR, STACKING				7	$35.00	$245.00	576
CHAIR, STACKING				17	$35.00	$595.00	576
CHAIR, STACKING				4	$35.00	$140.00	576
CHAIR, STACKING				2	$35.00	$70.00	576
CHAIR, STACKING				20	$35.00	$700.00	576
CHAIR, STACKING				22	$35.00	$770.00	576
CHAIR, STACKING				20	$35.00	$700.00	576
CHAIR, STACKING				2	$35.00	$70.00	576
CHAIR, STACKING				10	$35.00	$350.00	576
CHAIR, STACKING				13	$35.00	$455.00	576
CHAIR, STACKING				11	$35.00	$385.00	576
CHAIR, STACKING				11	$35.00	$385.00	576
CHAIR, STACKING				7	$35.00	$245.00	630
CHAIR, STACKING				23	$35.00	$805.00	630
CHAIR, STACKING				5	$35.00	$175.00	630
CHAIR, STACKING				3	$35.00	$105.00	630
CHAIR, STACKING				3	$35.00	$105.00	630
CHAIR, STACKING				3	$35.00	$105.00	630
CHAIR, STACKING				11	$35.00	$385.00	630
CHAIR, STACKING				16	$35.00	$560.00	630
CHAIR, STACKING				2	$35.00	$70.00	630
CHAIR, STACKING				2	$35.00	$70.00	630
CHAIR, STACKING				2	$35.00	$70.00	630
CHAIR, STACKING				4	$35.00	$140.00	630
CHAIR, STACKING				2	$35.00	$70.00	630
CHAIR, STACKING				2	$35.00	$70.00	630
CHAIR, STACKING				3	$35.00	$105.00	630
CHAIR, STACKING				2	$35.00	$70.00	630
CHAIR, STACKING				2	$35.00	$70.00	630
CHAIR, STACKING				2	$35.00	$70.00	630
CHAIR, STACKING				2	$35.00	$70.00	630
CHAIR, STACKING				1	$35.00	$35.00	630
CHAIR, STACKING				1	$35.00	$35.00	630
CHAIR, STACKING				2	$35.00	$70.00	630
CHAIR, STACKING				1	$35.00	$35.00	630

Description	Manufacturer	Model	Serial No.	Qty.	Unit Cost	Total Cost	Dept No
CHAIR, STACKING				22	$35.00	$770.00	630
CHAIR, STACKING				2	$35.00	$70.00	630
CHAIR, STACKING				23	$35.00	$805.00	630
CHAIR, STACKING				1	$35.00	$35.00	630
CHAIR, STACKING				1	$35.00	$35.00	630
CHAIR, STACKING				1	$35.00	$35.00	630
CHAIR, STACKING				2	$35.00	$70.00	630
CHAIR, STACKING				7	$35.00	$245.00	630
CHAIR, STACKING				1	$35.00	$35.00	630
CHAIR, STACKING				7	$35.00	$245.00	630
CHAIR, STACKING				2	$35.00	$70.00	630
CHAIR, STACKING				2	$35.00	$70.00	630
CHAIR, STACKING				1	$35.00	$35.00	630
CHAIR, STACKING				2	$35.00	$70.00	630
CHAIR, STACKING				2	$35.00	$70.00	630
CHAIR, STACKING				2	$35.00	$70.00	630
CHAIR, STACKING				3	$35.00	$105.00	630
CHAIR, STACKING				15	$35.00	$525.00	630
CHAIR, STACKING				2	$35.00	$70.00	630
CHAIR, STACKING				3	$35.00	$105.00	630
CHAIR, STACKING				2	$35.00	$70.00	630
CHAIR, STACKING				1	$35.00	$35.00	630
CHAIR, STACKING				3	$35.00	$105.00	630
CHAIR, STACKING				28	$35.00	$980.00	630
CHAIR, STACKING				12	$35.00	$420.00	630
CHAIR, STACKING				2	$35.00	$70.00	630
CHAIR, STACKING				2	$35.00	$70.00	630
CHAIR, STACKING				1	$35.00	$35.00	630
CHAIR, STACKING				2	$35.00	$70.00	630
CHAIR, STACKING				14	$35.00	$490.00	630
CHAIR, STACKING				2	$35.00	$70.00	882
CHAIR, SWIVEL, WITHOUT ARMS, WOOD				1	$195.00	$195.00	450
CHAIR, SWIVEL, WITHOUT ARMS, WOOD				3	$195.00	$585.00	499
CHAIR, TEACHER, WOOD W/ ARMS				2	$44.00	$88.00	213
CHAIR, TEACHER, WOOD W/ ARMS				3	$44.00	$132.00	400
CHAIR, TEACHER, WOOD W/ ARMS				1	$44.00	$44.00	400
CHAIR, TEACHER, WOOD W/ ARMS				2	$44.00	$88.00	400
CHAIR, TEACHER, WOOD W/ ARMS				2	$44.00	$88.00	400
CHAIR, TEACHER, WOOD W/ ARMS				1	$44.00	$44.00	509
CHAIR, TEACHER/STUDENT/STACKING				3	$35.00	$105.00	402
CHAIR, TEACHER/STUDENT/STACKING				1	$35.00	$35.00	402
CHAIR, TEACHER/STUDENT/STACKING				2	$35.00	$70.00	402
CHAIR, TEACHER/STUDENT/STACKING				8	$35.00	$280.00	441
CHAIR, TEACHER/STUDENT/STACKING				27	$35.00	$945.00	450
CHAIR, TEACHER/STUDENT/STACKING				8	$35.00	$280.00	450
CHAIR, TEACHER/STUDENT/STACKING				180	$35.00	$6,300.00	450
CHAIR, TEACHER/STUDENT/STACKING				7	$35.00	$245.00	475
CHAIR, TEACHER/STUDENT/STACKING				7	$35.00	$245.00	475
CHAIR, TEACHER/STUDENT/STACKING				1	$35.00	$35.00	475
CHAIR, TEACHER/STUDENT/STACKING				3	$35.00	$105.00	503
CHAIR, TEACHER/STUDENT/STACKING				1	$35.00	$35.00	503
CHAIR, TEACHER/STUDENT/STACKING				1	$35.00	$35.00	503

Description	Manufacturer	Model	Serial No.	Qty.	Unit Cost	Total Cost	Dept No
CHAIR, TEACHER/STUDENT/STACKING				2	$35.00	$70.00	509
CHAIR, TEACHER/STUDENT/STACKING				2	$35.00	$70.00	509
CHAIR, TEACHER/STUDENT/STACKING				2	$35.00	$70.00	509
CHAIR, TEACHER/STUDENT/STACKING				2	$35.00	$70.00	509
CHAIR, TEACHER/STUDENT/STACKING				5	$35.00	$175.00	509
CHAIR, TEACHER/STUDENT/STACKING				1	$35.00	$35.00	509
CHAIR, TEACHER/STUDENT/STACKING				1	$35.00	$35.00	509
CHAIR, TEACHER/STUDENT/STACKING				2	$35.00	$70.00	510
CHAIR, TEACHER/STUDENT/STACKING				1	$35.00	$35.00	510
CHAIR, TEACHER/STUDENT/STACKING				2	$35.00	$70.00	510
CHAIR, TEACHER/STUDENT/STACKING				3	$35.00	$105.00	510
CHAIR, TEACHER/STUDENT/STACKING				2	$35.00	$70.00	510
CHAIR, TEACHER/STUDENT/STACKING				2	$35.00	$70.00	540
CHAIR, TEACHER/STUDENT/STACKING				118	$35.00	$4,130.00	545
CHAIR, TEACHER/STUDENT/STACKING				137	$35.00	$4,795.00	551
CHAIR, TEACHER/STUDENT/STACKING				34	$35.00	$1,190.00	551
CHAIR, TEACHER/STUDENT/STACKING				1	$35.00	$35.00	560
CHAIR, TEACHER/STUDENT/STACKING				17	$35.00	$595.00	560
CHAIR, TEACHER/STUDENT/STACKING				3	$35.00	$105.00	560
CHAIR, TEACHER/STUDENT/STACKING				2	$35.00	$70.00	560
CHAIR, TEACHER/STUDENT/STACKING				17	$35.00	$595.00	560
CHAIR, TEACHER/STUDENT/STACKING				25	$35.00	$875.00	560
CHAIR, TEACHER/STUDENT/STACKING				31	$35.00	$1,085.00	560
CHAIR, TEACHER/STUDENT/STACKING				23	$35.00	$805.00	570
CHAIR, TEACHER/STUDENT/STACKING				1	$35.00	$35.00	570
CHAIR, TEACHER/STUDENT/STACKING				42	$35.00	$1,470.00	570
CHAIR, TEACHER/STUDENT/STACKING				1	$35.00	$35.00	570
CHAIR, TEACHER/STUDENT/STACKING				3	$35.00	$105.00	570
CHAIR, TEACHER/STUDENT/STACKING				8	$35.00	$280.00	570
CHAIR, TEACHER/STUDENT/STACKING				11	$35.00	$385.00	576
CHAIR, TEACHER/STUDENT/STACKING				1	$35.00	$35.00	576
CHAIR, TEACHER/STUDENT/STACKING				15	$35.00	$525.00	576
CHAIR, TEACHER/STUDENT/STACKING				6	$35.00	$210.00	630
CHAIR, TEACHER/STUDENT/STACKING				2	$35.00	$70.00	630
CHAIR, TEACHER/STUDENT/STACKING				8	$35.00	$280.00	882
CHAIR, TEACHER/STUDENT/STACKING				1	$35.00	$35.00	3106
CHAIR, WOOD, W/O ARMS				2	$75.00	$150.00	212
CHAIR, WOOD, W/O ARMS				2	$75.00	$150.00	212
CHAIR, WOOD, W/O ARMS				1	$75.00	$75.00	215
CHAIR, WOOD, W/O ARMS				2	$75.00	$150.00	400
CHAIR, WOOD, W/O ARMS				10	$75.00	$750.00	403
CHAIR, WOOD, W/O ARMS				4	$75.00	$300.00	437
CHAIR, WOOD, W/O ARMS				7	$75.00	$525.00	441
CHAIR, WOOD, W/O ARMS				2	$75.00	$150.00	441
CHAIR, WOOD, W/O ARMS				2	$75.00	$150.00	454
CHAIR, WOOD, W/O ARMS				6	$75.00	$450.00	495
CHAIR, WOOD, W/O ARMS				2	$75.00	$150.00	499
CHAIR, WOOD, W/O ARMS				1	$75.00	$75.00	503
CHAIR, WOOD, W/O ARMS				1	$75.00	$75.00	503
CHAIR, WOOD, W/O ARMS				1	$75.00	$75.00	503
CHAIR, WOOD, W/O ARMS				7	$75.00	$525.00	509
CHAIR, WOOD, W/O ARMS				1	$75.00	$75.00	509

Description	Manufacturer	Model	Serial No.	Qty.	Unit Cost	Total Cost	Dept No
CHAIR, WOOD, W/O ARMS				2	$75.00	$150.00	509
CHAIR, WOOD, W/O ARMS				2	$75.00	$150.00	509
CHAIR, WOOD, W/O ARMS				4	$75.00	$300.00	509
CHAIR, WOOD, W/O ARMS				2	$75.00	$150.00	510
CHAIR, WOOD, W/O ARMS				1	$75.00	$75.00	540
CHAIR, WOOD, W/O ARMS				1	$75.00	$75.00	560
CHAIR, WOOD, W/O ARMS				1	$75.00	$75.00	560
CHAIR, WOOD, W/O ARMS				1	$75.00	$75.00	587
CHAIR, WOOD, W/O ARMS				1	$75.00	$75.00	630
CHAIR, WOOD, W/O ARMS				2	$75.00	$150.00	630
CHAIR, WOOD, W/O ARMS				2	$75.00	$150.00	630
CHASSIS, AMBULANCE	FORD	2016/F450	1FDUF4GT1GEB44804	1	$78,740.00	$78,740.00	495
CHASSIS, AMBULANCE	FORD	2016/F450	1FDUF4GTXGEA45219	1	$78,740.00	$78,740.00	495
CHASSIS, AMBULANCE	FORD	2016/F450	1FDUF4GT4GEB56137	1	$78,740.00	$78,740.00	495
CHASSIS, AMBULANCE	FORD	2016/F450	1FDUF4GT3GEC90959	1	$78,796.50	$78,796.50	495
CHASSIS, AMBULANCE	FORD	2015/F450	1FDUF4GT6FEC99654	1	$96,345.00	$96,345.00	495
CHASSIS, AMBULANCE	FORD	2015/F450	1FDUF4GT2FEC73052	1	$96,345.00	$96,345.00	495
CHASSIS, AMBULANCE	FORD	2015/F450	1FDUF4GT8FEC99655	1	$96,345.00	$96,345.00	495
CHASSIS, AMBULANCE	FORD	2015/F450	1FDUF4GT6FEC57744	1	$96,345.00	$96,345.00	495
CHASSIS, AMBULANCE	FORD	2015/F450	1DFUF4GT1FEC83345	1	$96,345.00	$96,345.00	495
CHASSIS, AMBULANCE	FORD	2015/F450	1FDUF4GT3FEC99658	1	$96,345.00	$96,345.00	495
CHASSIS, AMBULANCE	FORD	2015/F450	1FDUF4GTXFEC99656	1	$96,345.00	$96,345.00	495
CHASSIS, AMBULANCE	FORD	2015/F450	1FDUF4GT1FEC99657	1	$99,829.61	$99,829.61	495
CHASSIS, AMBULANCE	FORD	2015/F450	1FDUF4GT9FEA77609	1	$90,098.00	$90,098.00	495
CHASSIS, AMBULANCE	FORD	2015/F450	1FDUF4GT5FEA77610	1	$90,098.00	$90,098.00	495
CHASSIS, AMBULANCE	FORD	2015/F450	1FDUF4GT7FEA77608	1	$90,098.00	$90,098.00	495
CHASSIS, AMBULANCE	FORD	2014/F450	1FDUF4GT5EEB80833	1	$90,098.00	$90,098.00	495
CHASSIS, AMBULANCE	FORD	2014/F450	1FDUF4GT3EEB80832	1	$90,098.00	$90,098.00	495
CHASSIS, AMBULANCE	FORD	2014/F450	1FDUF4GTXEEA93347	1	$90,098.00	$90,098.00	495
CHASSIS, AMBULANCE	FORD	2014/F450	1FDUF4GT7EEB80834	1	$90,098.00	$90,098.00	495
CHASSIS, AMBULANCE	FORD	2013/F450	1FDUF4GT2DEB89228	1	$90,000.00	$90,000.00	495
CHASSIS, AMBULANCE	FORD	2013/F450	1FDUF4GT0DEA93632	1	$87,667.33	$87,667.33	495
CHASSIS, AMBULANCE	FORD	2012/F450	1FDUF4GT8CEA13282	1	$86,064.02	$86,064.02	495
CHASSIS, AMBULANCE	FORD	2012/F450	1FDUF4GT8CEA60697	1	$80,084.33	$80,084.33	495
CHASSIS, AMBULANCE	FORD	2013/F450	1FDUF4GT9DEA93631	1	$87,667.33	$87,667.33	495
CHASSIS, AMBULANCE	FORD	2013/F450	1FDUF4GT8DEA81177	1	$87,334.00	$87,334.00	495
CHASSIS, AMBULANCE	FORD	2013/F450	1FDUF4GT1DEA81179	1	$87,667.34	$87,667.34	495
CHEST COMPRESSION SYSTEM	INTERTEK	LUCAS 2	3015 C977	1	$14,498.20	$14,498.20	540
CHEST COMPRESSION SYSTEM	JOLIFE	LUCAS 2	30149564	1	$13,045.50	$13,045.50	540
CHIPPER, BRUSH	FORD	2016/F450	1FD0W4GT0GEC73289	1	$55,496.00	$55,496.00	495
CHIPPER, BRUSH	FORD	2012/F450	1FD0W4GYXCEB23518	1	$43,085.00	$43,085.00	495
CHIPPER, BRUSH, TRAILER MOUNTED	VERMEER	BC1000XL	1VRC101V3H1001444	1	$14,133.00	$14,133.00	210
CHIPPER, BRUSH, TRAILER MOUNTED	VERMEER	BC1000XL	1VRY1119471009078	1	$23,534.00	$23,534.00	882
CHIPSPREADER	ETNYRE	2 WD	K5807	1	$139,875.00	$139,875.00	210
CHIPSPREADER	ETNYRE	2 WD	K6364	1	$124,807.50	$124,807.50	210
CHIPSPREADER	ETNYRE	2 WD	K7038	1	$246,196.00	$246,196.00	210
CHIPSPREADER	ETNYRE	2 WD	K6939	1	$172,735.00	$172,735.00	210
CHLORINE, EMERGENCY KIT "B"				1	$1,546.00	$1,546.00	542
CHUTE, CATTLE, 3 SECTION	WW LIVESTOCK SYSTEMS	NA	RCI 481938	1	$5,000.00	$5,000.00	3106
CHUTE, CATTLE, 3 SECTION	WW LIVESTOCK SYSTEMS	NA	RCI 481985	1	$5,000.00	$5,000.00	3106
CHUTE, SQUEEZE, CATTLE	PRIEFERT RANCH EQUIPMENT	NA	RCI 481984	1	$6,600.00	$6,600.00	3106
CIRCULAR BLADE, SAW				1	$230.00	$230.00	509

Description	Manufacturer	Model	Serial No.	Qty.	Unit Cost	Total Cost	Dept No
CLAMP, DOME				6	$270.00	$1,620.00	542
COAT RACK, MOBILE				1	$77.00	$77.00	210
COAT RACK, MOBILE				1	$77.00	$77.00	440
COAT RACK, MOBILE				1	$77.00	$77.00	450
COAT RACK, MOBILE				1	$77.00	$77.00	570
COAT RACK, MOBILE				1	$77.00	$77.00	581
COAT RACK, TREE				1	$40.00	$40.00	210
COAT RACK, TREE				1	$40.00	$40.00	213
COAT RACK, TREE				1	$40.00	$40.00	214
COAT RACK, TREE				1	$40.00	$40.00	215
COAT RACK, TREE				1	$40.00	$40.00	215
COAT RACK, TREE				1	$40.00	$40.00	215
COAT RACK, TREE				1	$40.00	$40.00	400
COAT RACK, TREE				1	$40.00	$40.00	402
COAT RACK, TREE				2	$40.00	$80.00	403
COAT RACK, TREE				1	$40.00	$40.00	405
COAT RACK, TREE				1	$40.00	$40.00	440
COAT RACK, TREE				1	$40.00	$40.00	440
COAT RACK, TREE				1	$40.00	$40.00	450
COAT RACK, TREE				3	$40.00	$120.00	450
COAT RACK, TREE				1	$40.00	$40.00	452
COAT RACK, TREE				1	$40.00	$40.00	494
COAT RACK, TREE				1	$40.00	$40.00	497
COAT RACK, TREE				1	$40.00	$40.00	499
COAT RACK, TREE				1	$40.00	$40.00	499
COAT RACK, TREE				1	$40.00	$40.00	499
COAT RACK, TREE				1	$40.00	$40.00	499
COAT RACK, TREE				1	$40.00	$40.00	499
COAT RACK, TREE				1	$40.00	$40.00	499
COAT RACK, TREE				1	$40.00	$40.00	499
COAT RACK, TREE				1	$40.00	$40.00	540
COAT RACK, TREE				1	$40.00	$40.00	542
COAT RACK, TREE				1	$40.00	$40.00	542
COAT RACK, TREE				1	$40.00	$40.00	554
COAT RACK, TREE				1	$40.00	$40.00	560
COAT RACK, TREE				1	$40.00	$40.00	570
COAT RACK, TREE				1	$40.00	$40.00	570
COAT RACK, TREE				1	$40.00	$40.00	572
COAT RACK, TREE				1	$40.00	$40.00	572
COAT RACK, TREE				1	$40.00	$40.00	576
COAT RACK, TREE				1	$40.00	$40.00	576
COAT RACK, TREE				1	$40.00	$40.00	630
COAT RACK, TREE				1	$40.00	$40.00	665
COFFEE MAKER, HIGH END				1	$150.00	$150.00	400
COFFEE MAKER, HIGH END				1	$150.00	$150.00	403
COFFEE MAKER, HIGH END				1	$150.00	$150.00	440
COFFEE MAKER, HIGH END				1	$150.00	$150.00	541
COFFEE MAKER, HIGH END				1	$150.00	$150.00	541
COFFEE MAKER, HIGH END				1	$150.00	$150.00	554
COFFEE MAKER, HIGH END				1	$150.00	$150.00	560
COFFEE MAKER, HIGH END				1	$150.00	$150.00	560
COFFEE MAKER, HIGH END				2	$150.00	$300.00	560

Description	Manufacturer	Model		Serial No.	Qty.	Unit Cost	Total Cost	Dept No
COFFEE MAKER, HIGH END					2	$150.00	$300.00	560
COFFEE MAKER, HIGH END					1	$150.00	$150.00	665
COFFEE MAKER, LOW END					2	$65.00	$130.00	210
COFFEE MAKER, LOW END					1	$65.00	$65.00	211
COFFEE MAKER, LOW END					1	$65.00	$65.00	215
COFFEE MAKER, LOW END					1	$65.00	$65.00	402
COFFEE MAKER, LOW END					1	$65.00	$65.00	495
COFFEE MAKER, LOW END					1	$65.00	$65.00	540
COFFEE MAKER, LOW END					1	$65.00	$65.00	540
COFFEE MAKER, LOW END					1	$65.00	$65.00	540
COFFEE MAKER, LOW END					2	$65.00	$130.00	551
COFFEE MAKER, LOW END					1	$65.00	$65.00	551
COFFEE MAKER, LOW END					2	$65.00	$130.00	560
COFFEE MAKER, LOW END					1	$65.00	$65.00	560
COFFEE MAKER, LOW END					1	$65.00	$65.00	576
COFFEE MAKER, LOW END					1	$65.00	$65.00	581
COFFEE MAKER, LOW END					1	$65.00	$65.00	630
COFFEE MAKER, LOW END					2	$65.00	$130.00	630
COFFEE MAKER, LOW END					1	$65.00	$65.00	630
COIN COUNTER, ELECTRIC, HIGH SPEED	STEELMASTER	200200C		RCI 455322	1	$510.00	$510.00	497
COIN COUNTER, ELECTRIC, HIGH SPEED	STEELMASTER	200200C		M316130C31101310	1	$510.00	$510.00	3106
COIN SORTER, ELECTRIC					1	$75.00	$75.00	510
COIN SORTER, ELECTRIC					1	$75.00	$75.00	570
COMMAND VEHICLE, 911 (CUSTOM)	WORKHORSE		2007	5B4MPA7G273424199	1	$400,695.85	$400,695.85	495
COMMAND VEHICLE, 911 (CUSTOM)	FARBER	M2 911 CUSTOM		1FVACXBS7CHBJ9020	1	$492,392.37	$492,392.37	495
COMPACTOR, SOIL, VIBRATORY	INGERSOLL-RAND	SD70F		197453	1	$83,079.00	$83,079.00	210
COMPACTOR, SOIL, VIBRATORY	CATERPILLAR	CP-56B		CATCP56BTLHC00218	1	$163,920.00	$163,920.00	210
COMPACTOR, SOIL, VIBRATORY	CATERPILLAR	CP-56		CAT0CP56EC5P00499	1	$128,700.00	$128,700.00	210
COMPRESSOR, SPRING STRUT	BRANICK		7400	RCI 455307	1	$950.00	$950.00	882
COMPUTER	DELL	OPTIPLEX 7050		B8SRJK2	1	$881.21	$881.21	404
COMPUTER	DELL	OPTIPLEX GX260		9YHJV11	1	$800.00	$800.00	503
COMPUTER	DELL	OPTIPLEX 7010		6WL5RW1	1	$751.81	$751.81	503
COMPUTER	DELL	OPTIPLEX 7010		6WN4RW1	1	$751.81	$751.81	503
COMPUTER	DELL	OPTIPLEX 7010		6WM4RW1	1	$751.81	$751.81	503
COMPUTER	DELL	OPTIPLEX 7010		6WN5RW1	1	$751.81	$751.81	503
COMPUTER	DELL	OPTIPLEX 7010		6WP4RW1	1	$751.81	$751.81	503
COMPUTER	DELL	OPTIPLEX 7010		6WM3RW1	1	$751.81	$751.81	503
COMPUTER	DELL	OPTIPLEX 7010		6WM5RW1	1	$751.81	$751.81	503
COMPUTER	DELL	OPTIPLEX 7010		6WP5RW1	1	$751.81	$751.81	503
COMPUTER	DELL	OPTIPLEX 7010		6WP3RW1	1	$751.81	$751.81	503
COMPUTER	DELL	OPTIPLEX 7010		6WN3RW1	1	$751.81	$751.81	503
COMPUTER	DELL	OPTIPLEX 4700		965LG61	1	$800.00	$800.00	560
COMPUTER	ALTEX	TRIA		RCI 481053	1	$800.00	$800.00	560
COMPUTER	DELL	WYSE		RCI 481059	1	$800.00	$800.00	560
COMPUTER	DELL	OPTIPLEX 330		BG1BPH1	1	$800.00	$800.00	560
COMPUTER	DELL	OPTIPLEX 7010		HWQ1HX1	1	$810.33	$810.33	581
COMPUTER	DELL	OPTIPLEX 7010		1FSWZ12	1	$1,647.19	$1,647.19	882
COMPUTER CART, W/ POWER PLUG					14	$1,600.00	$22,400.00	492
COMPUTER CART, W/ POWER PLUG					1	$1,600.00	$1,600.00	540
COMPUTER CART, W/ POWER PLUG					1	$1,600.00	$1,600.00	540
COMPUTER, COMMUNICATIONS MANAGER SERVER	UPLOGIX		500	A407300897	1	$9,100.00	$9,100.00	503
COMPUTER, COMMUNICATIONS MANAGER SERVER	UPLOGIX		500	A407300930	1	$12,000.00	$12,000.00	503

Description	Manufacturer	Model	Serial No.	Qty.	Unit Cost	Total Cost	Dept No
COMPUTER, COMMUNICATIONS MANAGER SERVER	RAYTHEON	ACU-M	5XFTSTM7489JF1000F	1	$5,823.00	$5,823.00	541
COMPUTER, COMMUNICATIONS MANAGER SERVER	RAYTHEON	ACU-T	C1527505	1	$12,592.00	$12,592.00	541
COMPUTER, COMMUNICATIONS MANAGER SERVER	RAYTHEON	ACU-T	RCI 455716	1	$12,000.00	$12,000.00	541
COMPUTER, EXTERNAL HARD DRIVE				2	$300.00	$600.00	440
COMPUTER, FILE SERVER	DELL	POWEREDGE T640	RCI 455333	1	$2,500.00	$2,500.00	454
COMPUTER, FILE SERVER	ASUS	TRIA	AEB-147KG	1	$2,500.00	$2,500.00	454
COMPUTER, FILE SERVER	DELL	POWEREDGE 1900	52CRTF1	1	$10,785.14	$10,785.14	454
COMPUTER, FILE SERVER	DELL	POWEREDGE 320	15Q3942	1	$2,500.00	$2,500.00	503
COMPUTER, FILE SERVER	DELL	POWEREDGE R220	2XRTR52	1	$2,486.22	$2,486.22	503
COMPUTER, FILE SERVER	DELL	POWEREDGE R210	DN50XQ1	1	$2,600.60	$2,600.60	503
COMPUTER, FILE SERVER	DELL	POWEREDGE R720	J5K7XV1	1	$9,948.57	$9,948.57	503
COMPUTER, FILE SERVER	DELL	POWEREDGESC1435	5J434F1	1	$3,824.40	$3,824.40	503
COMPUTER, FILE SERVER	DELL	POWEREDGE R630	77K0B42	1	$7,474.31	$7,474.31	503
COMPUTER, FILE SERVER	DELL	POWEREDGE R720	J5K8XV1	1	$9,948.57	$9,948.57	503
COMPUTER, FILE SERVER	DELL	POWEREDGE R710	C7456L1	1	$2,500.00	$2,500.00	503
COMPUTER, FILE SERVER	DELL	POWEREDGE T640	8TRT8N2	1	$2,500.00	$2,500.00	503
COMPUTER, FILE SERVER	DELL	POWEREDGE VRTX	D8JZK02	1	$2,500.00	$2,500.00	503
COMPUTER, FILE SERVER	DELL	POWEREDGER720DX	6MBSK02	1	$2,500.00	$2,500.00	503
COMPUTER, FILE SERVER	BOSCH	NA	RCI 482007	1	$2,500.00	$2,500.00	503
COMPUTER, FILE SERVER	BOSCH	NA	RCI 482006	1	$2,500.00	$2,500.00	503
COMPUTER, FILE SERVER	IBM	SYSTEM X3650	KQ6C1VC	1	$8,539.00	$8,539.00	503
COMPUTER, FILE SERVER	DELL	POWEREDGE R530	4NM7V52	1	$5,210.93	$5,210.93	503
COMPUTER, FILE SERVER	DELL	POWEREDGE	DJRQJH1	1	$2,500.00	$2,500.00	503
COMPUTER, FILE SERVER	DELL	POWEREDGER720XD	555JB42	1	$9,664.10	$9,664.10	503
COMPUTER, FILE SERVER	DELL	POWEREDGER730XD	D9NJV52	1	$10,845.75	$10,845.75	503
COMPUTER, FILE SERVER	AVAYA	S8720	USE735N396	1	$2,500.00	$2,500.00	503
COMPUTER, FILE SERVER	AVAYA	S8720	USE735N392	1	$2,500.00	$2,500.00	503
COMPUTER, FILE SERVER	AVST	CALLXPRESS	C82000709E10088	1	$2,500.00	$2,500.00	503
COMPUTER, FILE SERVER	SUN MICROSYSTEMS	NETRA 210	0751FMI00A	1	$2,500.00	$2,500.00	503
COMPUTER, FILE SERVER	DELL	POWEREDGE R430	9NQRFB2	1	$4,629.22	$4,629.22	503
COMPUTER, FILE SERVER	DELL	POWEREDGE R430	9NQSFB2	1	$4,629.22	$4,629.22	503
COMPUTER, FILE SERVER	DELL	POWEREDGE R430	BVMNB42	1	$4,629.23	$4,629.23	503
COMPUTER, FILE SERVER	DELL	POWEREDGE R430	BVMMB42	1	$4,629.23	$4,629.23	503
COMPUTER, FILE SERVER	DELL	POWEREDGE R420	8764J02	1	$3,466.19	$3,466.19	503
COMPUTER, FILE SERVER	DELL	POWEREDGE R430	9NRNFB2	1	$4,629.22	$4,629.22	503
COMPUTER, FILE SERVER	DELL	POWEREDGE 1950	HXLL2F1	1	$2,500.00	$2,500.00	503
COMPUTER, FILE SERVER	DELL	POWEREDGE R510	7SSSPS1	1	$8,726.24	$8,726.24	503
COMPUTER, FILE SERVER	DELL	POWEREDGE R410	GC3CXQ1	1	$2,500.00	$2,500.00	503
COMPUTER, FILE SERVER	DELL	POWEREDGE R510	H82TYR1	1	$6,844.80	$6,844.80	503
COMPUTER, FILE SERVER	DELL	POWEREDGE R620	7XF3J02	1	$7,317.78	$7,317.78	503
COMPUTER, FILE SERVER	DELL	POWEREDGE R430	9NQTFB2	1	$4,629.22	$4,629.22	503
COMPUTER, FILE SERVER	DELL	POWEREDGE R430	9NRPFB2	1	$4,629.22	$4,629.22	503
COMPUTER, FILE SERVER	DELL	POWEREDGE 2950	FYZH2F1	1	$2,500.00	$2,500.00	503
COMPUTER, FILE SERVER	DELL	POWEREDGE T610	JY2TYR1	1	$9,173.21	$9,173.21	503
COMPUTER, FILE SERVER	HEWLETT PACKARD	PROLIANTDL360G7	USE232BF9Y	1	$2,500.00	$2,500.00	503
COMPUTER, FILE SERVER	HEWLETT PACKARD	PROLIANTDL360G7	USE106N7R1	1	$2,500.00	$2,500.00	503
COMPUTER, FILE SERVER	AVAYA	NA	8NM5CZ1	1	$2,500.00	$2,500.00	503
COMPUTER, FILE SERVER	DELL	POWEREDGE R520	9WYVHX1	1	$5,598.96	$5,598.96	503
COMPUTER, FILE SERVER	DELL	POWEREDGE R520	BJQNZ12	1	$5,473.79	$5,473.79	503
COMPUTER, FILE SERVER	READY NAS	NA	000DA20092C4	1	$2,500.00	$2,500.00	503
COMPUTER, FILE SERVER	DELL	POWEREDGE R530	JNJNGB2	1	$5,333.86	$5,333.86	503
COMPUTER, FILE SERVER	DELL	POWEREDGE R415	C464WV1	1	$3,438.05	$3,438.05	503

Description	Manufacturer	Model	Serial No.	Qty.	Unit Cost	Total Cost	Dept No
COMPUTER, FILE SERVER	DELL	POWEREDGE 2970	6S1J3P1	1	$4,534.00	$4,534.00	503
COMPUTER, FILE SERVER	DELL	POWEREDGE R815	5ZGRNQ1	1	$2,500.00	$2,500.00	503
COMPUTER, FILE SERVER	DELL	POWEREDGE R730	699QXG2	1	$2,500.00	$2,500.00	503
COMPUTER, FILE SERVER	DELL	POWEREDGE R730	CND3KH2	1	$2,500.00	$2,500.00	503
COMPUTER, FILE SERVER	DELL	POWEREDGE FX2S	60NN282	1	$2,500.00	$2,500.00	503
COMPUTER, FILE SERVER	DELL	POWEREDGE FX2S	60LP282	1	$2,500.00	$2,500.00	503
COMPUTER, FILE SERVER	DELL	POWEREDGE SC420	CWP2282	1	$2,500.00	$2,500.00	503
COMPUTER, FILE SERVER	DELL	POWEREDGE SC400	2L9R282	1	$2,500.00	$2,500.00	503
COMPUTER, FILE SERVER	DELL	POWEREDGE SC400	2L9Q282	1	$2,500.00	$2,500.00	503
COMPUTER, FILE SERVER	DELL	POWEREDGE SC400	2L9P282	1	$2,500.00	$2,500.00	503
COMPUTER, FILE SERVER	DELL	POWEREDGE SC400	2LBP282	1	$2,500.00	$2,500.00	503
COMPUTER, FILE SERVER	DELL	POWEREDGE SC400	2LBN282	1	$2,500.00	$2,500.00	503
COMPUTER, FILE SERVER	DELL	POWEREDGE SC400	2LBM282	1	$2,500.00	$2,500.00	503
COMPUTER, FILE SERVER	DELL	POWEREDGE SC400	2L9S282	1	$2,500.00	$2,500.00	503
COMPUTER, FILE SERVER	DELL	NA	HLZXYC2	1	$2,500.00	$2,500.00	503
COMPUTER, FILE SERVER	DELL	POWEREDGE SC400	58XNXG2	1	$2,500.00	$2,500.00	503
COMPUTER, FILE SERVER	DELL	POWEREDGE SC400	58XPXG2	1	$2,500.00	$2,500.00	503
COMPUTER, FILE SERVER	DELL	NA	GJRQJH1	1	$2,500.00	$2,500.00	503
COMPUTER, FILE SERVER	CISCO SYSTEMS	BE7000M	FCH2119V0RT	1	$2,500.00	$2,500.00	503
COMPUTER, FILE SERVER	DELL	POWEREDGE R530	DHFJT52	1	$4,491.21	$4,491.21	503
COMPUTER, FILE SERVER	DELL	POWEREDGE 2970	7G5MTL1	1	$2,500.00	$2,500.00	503
COMPUTER, FILE SERVER	DELL	POWEREDGE R530	FH5DR52	1	$5,594.90	$5,594.90	503
COMPUTER, FILE SERVER	DELL	POWEREDGE	HWSBJH1	1	$2,500.00	$2,500.00	503
COMPUTER, FILE SERVER	NA	9131-52A	06-4D96G	1	$55,573.34	$55,573.34	503
COMPUTER, FILE SERVER	IBM	3573 L2U	78-A6943	1	$2,500.00	$2,500.00	503
COMPUTER, FILE SERVER	DELL	POWEREDGE	GSY9482	1	$2,500.00	$2,500.00	503
COMPUTER, FILE SERVER	DELL	POWEREDGE	8NV5CZ1	1	$2,500.00	$2,500.00	503
COMPUTER, FILE SERVER	AVAYA	G450	12TG47087573	1	$2,500.00	$2,500.00	503
COMPUTER, FILE SERVER	HEWLETT PACKARD	PROLIANTDL360G7	USE243KPFV	1	$2,500.00	$2,500.00	503
COMPUTER, FILE SERVER	NA	NA	43660004	1	$2,500.00	$2,500.00	503
COMPUTER, FILE SERVER	DELL	POWEREDGE R720	C61QZ12	1	$11,060.30	$11,060.30	503
COMPUTER, FILE SERVER	DELL	POWEREDGE 2970	8G5MTL1	1	$2,500.00	$2,500.00	503
COMPUTER, FILE SERVER	READY NAS	NA	000DA200923E	1	$2,500.00	$2,500.00	503
COMPUTER, FILE SERVER	DELL	KACE K2100S	JZ6BVV1	1	$14,759.63	$14,759.63	503
COMPUTER, FILE SERVER	DELL	POWEREDGE 2970	24VWBQ1	1	$2,740.61	$2,740.61	503
COMPUTER, FILE SERVER	NIMBLE STORAGE	ES1	AF-111621	1	$2,500.00	$2,500.00	503
COMPUTER, FILE SERVER	NIMBLE STORAGE	CS300	AF-120187	1	$2,500.00	$2,500.00	503
COMPUTER, FILE SERVER	DELL	POWEREDGE R710	DQSVJM1	1	$8,171.70	$8,171.70	503
COMPUTER, FILE SERVER	CISCO SYSTEMS	BE7000M	FCH2118V269	1	$2,500.00	$2,500.00	503
COMPUTER, FILE SERVER	CISCO SYSTEMS	BE7000M	FCH2118V26H	1	$2,500.00	$2,500.00	503
COMPUTER, FILE SERVER	DELL	POWEREDGE R730	7VD4282	1	$2,500.00	$2,500.00	503
COMPUTER, FILE SERVER	DELL	POWEREDGE R730	3XLTR52	1	$13,757.76	$13,757.76	503
COMPUTER, FILE SERVER	DELL	POWEREDGE R730	294VR52	1	$13,757.76	$13,757.76	503
COMPUTER, FILE SERVER	DELL	POWEREDGE R730	13V4RD2	1	$25,155.10	$25,155.10	503
COMPUTER, FILE SERVER	DELL	POWEREDGE R740	1TGF0M2	1	$32,261.14	$32,261.14	503
COMPUTER, FILE SERVER	DELL	POWEREDGE R740	1TGD0M2	1	$32,261.14	$32,261.14	503
COMPUTER, FILE SERVER	DELL	POWEREDGE R720	J5K8WV1	1	$9,948.57	$9,948.57	503
COMPUTER, FILE SERVER	DELL	POWEREDGE R720	HTZ09Y1	1	$8,097.07	$8,097.07	503
COMPUTER, FILE SERVER	BARRACUDA	890	675872	1	$2,500.00	$2,500.00	503
COMPUTER, FILE SERVER	DELL	POWEREDGE SC420	94K4382	1	$2,500.00	$2,500.00	503
COMPUTER, FILE SERVER	DELL	POWEREDGE SC400	94H6382	1	$2,500.00	$2,500.00	503
COMPUTER, FILE SERVER	DELL	POWEREDGE SC400	94H7382	1	$2,500.00	$2,500.00	503

Description	Manufacturer	Model	Serial No.	Qty.	Unit Cost	Total Cost	Dept No
COMPUTER, FILE SERVER	DELL	POWEREDGE SC400	94H9382	1	$2,500.00	$2,500.00	503
COMPUTER, FILE SERVER	DELL	POWEREDGE SC400	94J4382	1	$2,500.00	$2,500.00	503
COMPUTER, FILE SERVER	DELL	POWEREDGE SC400	94J5382	1	$2,500.00	$2,500.00	503
COMPUTER, FILE SERVER	DELL	POWEREDGE SC400	94HB382	1	$2,500.00	$2,500.00	503
COMPUTER, FILE SERVER	DELL	POWEREDGE SC400	94H8382	1	$2,500.00	$2,500.00	503
COMPUTER, FILE SERVER	DELL	POWEREDGE SC400	58XFXG2	1	$2,500.00	$2,500.00	503
COMPUTER, FILE SERVER	DELL	POWEREDGE SC400	58XDXG2	1	$2,500.00	$2,500.00	503
COMPUTER, FILE SERVER	DELL	POWEREDGE R520	D00TCX1	1	$2,500.00	$2,500.00	503
COMPUTER, FILE SERVER	DELL	POWEREDGE SC400	H2D4282	1	$2,500.00	$2,500.00	503
COMPUTER, FILE SERVER	DELL	POWEREDGER730XD	061KCY	1	$2,500.00	$2,500.00	560
COMPUTER, FILE SERVER	DELL	POWEREDGE	B7MGND2	1	$2,500.00	$2,500.00	570
COMPUTER, FILE SERVER	DELL	POWEREDGER720XD	7WS97Y1	1	$2,500.00	$2,500.00	570
COMPUTER, FILE SERVER	DELL	POWEREDGER720XD	7WT77Y1	1	$2,500.00	$2,500.00	570
COMPUTER, FILE SERVER	DELL	POWEREDGER720XD	7WS87Y1	1	$2,500.00	$2,500.00	570
COMPUTER, FILE SERVER	DELL	POWEREDGE R530	BC1K942	1	$2,500.00	$2,500.00	570
COMPUTER, FILE SERVER	DELL	POWEREDGE R530	BC0Q942	1	$2,500.00	$2,500.00	570
COMPUTER, FILE SERVER	DELL	POWEREDGE R530	6520482	1	$7,298.91	$7,298.91	570
COMPUTER, FILE SERVER	DELL	POWEREDGE R530	6521482	1	$7,298.91	$7,298.91	570
COMPUTER, FILE SERVER	DELL	POWEREDGE R530	RCI 478008	1	$2,500.00	$2,500.00	570
COMPUTER, FILE SERVER	DELL	POWEREDGE R530	RCI 478009	1	$2,500.00	$2,500.00	570
COMPUTER, FILE SERVER	DELL	POWEREDGE R530	JN58J02	1	$2,500.00	$2,500.00	570
COMPUTER, FILE SERVER	BOSCH	NA	RCI 481870	1	$2,500.00	$2,500.00	570
COMPUTER, FILE SERVER	BOSCH	NA	RCI 481871	1	$2,500.00	$2,500.00	570
COMPUTER, FILE SERVER	BOSCH	NA	RCI 481872	1	$2,500.00	$2,500.00	570
COMPUTER, FILE SERVER	BOSCH	NA	RCI 481814	1	$2,500.00	$2,500.00	570
COMPUTER, FILE SERVER	DELL	POWEREDGE R320	FCGBR52	1	$2,500.00	$2,500.00	581
COMPUTER, FILE SERVER	DELL	POWEREDGE R320	CJKGR52	1	$2,500.00	$2,500.00	581
COMPUTER, FILE SERVER	HEWLETT PACKARD	PROLIANTDL360P	MXQ3430DS5	1	$2,500.00	$2,500.00	581
COMPUTER, FILE SERVER	HEWLETT PACKARD	PROLIANT ML350E	2M23270452	1	$2,500.00	$2,500.00	581
COMPUTER, FILE SERVER	HEWLETT PACKARD	PROLIANTDL380G6	2M202601YC	1	$2,500.00	$2,500.00	581
COMPUTER, FILE SERVER	HEWLETT PACKARD	PROLIANTDL180G6	MXQ0320042	1	$2,500.00	$2,500.00	581
COMPUTER, FILE SERVER	DELL	POWEREDGE T710	9MDNPQ1	1	$2,500.00	$2,500.00	581
COMPUTER, FILE SERVER	HEWLETT PACKARD	PROLIANT DL380	MXQ605038L	1	$49,765.00	$49,765.00	581
COMPUTER, FILE SERVER	HEWLETT PACKARD	DL360 GEN9	MXQ75006YF	1	$2,500.00	$2,500.00	581
COMPUTER, FILE SERVER	DELL	K792N	RCI 468112	1	$2,500.00	$2,500.00	630
COMPUTER, FILE SERVER	NA	NA	C813MLF12N60608	1	$2,500.00	$2,500.00	3106
COMPUTER, HANDHELD MOBILE, DATA COLLECTOR	INTERMEC	700C	17500800135	1	$3,500.00	$3,500.00	404
COMPUTER, INTEGRATED, CPU/MON	DELL	9010 AIO	GQFRJ02	1	$1,725.37	$1,725.37	426
COMPUTER, INTEGRATED, CPU/MON	DELL	9010 AIO	8W41W12	1	$1,766.19	$1,766.19	426
COMPUTER, INTEGRATED, CPU/MON	DELL	1.86252E+11	8W71W12	1	$1,766.19	$1,766.19	427
COMPUTER, INTEGRATED, CPU/MON	DELL	9020 AIO	GQDWJ02	1	$1,725.37	$1,725.37	427
COMPUTER, INTEGRATED, CPU/MON	DELL	9020 AIO	GQFXJ02	1	$1,725.37	$1,725.37	428
COMPUTER, INTEGRATED, CPU/MON	DELL	9020 AIO	8W40W12	1	$1,766.19	$1,766.19	428
COMPUTER, INTEGRATED, CPU/MON	DELL	9020 AIO	GQCWJ02	1	$1,725.37	$1,725.37	429
COMPUTER, INTEGRATED, CPU/MON	DELL	9020 AIO	8W61W12	1	$1,766.19	$1,766.19	429
COMPUTER, INTEGRATED, CPU/MON	DELL	9020 AIO	8W70W12	1	$1,766.19	$1,766.19	436
COMPUTER, INTEGRATED, CPU/MON	DELL	9020 AIO	GQFSJ02	1	$1,725.37	$1,725.37	437
COMPUTER, INTEGRATED, CPU/MON	DELL	NA	RCI 452983	1	$1,100.00	$1,100.00	438
COMPUTER, INTEGRATED, CPU/MON	DELL	9020 AIO	8W4ZV12	1	$1,766.19	$1,766.19	439
COMPUTER, INTEGRATED, CPU/MON	DELL	9020 AIO	GQDXJ02	1	$1,725.37	$1,725.37	441
COMPUTER, INTEGRATED, CPU/MON	DELL	9020 AIO	8W51W12	1	$1,766.19	$1,766.19	451
COMPUTER, INTEGRATED, CPU/MON	DELL	NA	RCI 456225	1	$1,100.00	$1,100.00	451

Description	Manufacturer	Model	Serial No.	Qty.	Unit Cost	Total Cost	Dept No
COMPUTER, INTEGRATED, CPU/MON	DELL	9020 AIO	GQCXJ02	1	$1,725.37	$1,725.37	451
COMPUTER, INTEGRATED, CPU/MON	DELL	OPTIPLEX 7030	GQDSJ02	1	$1,725.37	$1,725.37	452
COMPUTER, INTEGRATED, CPU/MON	DELL	7440 AIO	GQGRJ02	1	$1,725.37	$1,725.37	453
COMPUTER, INTEGRATED, CPU/MON	HEWLETT PACKARD	S230TM	CNC4020N8L	1	$1,100.00	$1,100.00	453
COMPUTER, INTEGRATED, CPU/MON	DELL	W11B	7SYPCF2	1	$1,100.00	$1,100.00	503
COMPUTER, INTEGRATED, CPU/MON	DELL	W11B	D6J07J2	1	$541.20	$541.20	503
COMPUTER, INTEGRATED, CPU/MON	DELL	NA	D6L17J2	1	$541.20	$541.20	503
COMPUTER, INTEGRATED, CPU/MON	DELL	OPTIPLEX 7440	1R46ZQ1	1	$1,100.00	$1,100.00	503
COMPUTER, INTEGRATED, CPU/MON	DELL	9020 AIO	GQFWJ02	1	$1,100.00	$1,100.00	503
COMPUTER, INTEGRATED, CPU/MON	DELL	W11B	D6J17J2	1	$541.20	$541.20	503
COMPUTER, INTEGRATED, CPU/MON	DELL	NA	D6H17J2	1	$541.20	$541.20	503
COMPUTER, INTEGRATED, CPU/MON	DELL	OPTIPLEX 9030	JQYZ902	1	$1,133.41	$1,133.41	560
COMPUTER, INTEGRATED, CPU/MON	DELL	NA	BZJM9Z1	1	$1,695.24	$1,695.24	560
COMPUTER, INTEGRATED, CPU/MON	APPLE	IMAC	RCI 484715	1	$1,100.00	$1,100.00	560
COMPUTER, INTEGRATED, CPU/MON	DELL	OPTIPLEX 7440	BBJCB02	1	$1,118.94	$1,118.94	560
COMPUTER, INTEGRATED, CPU/MON	DELL	OPTIPLEX AIO	9HWHXK2	1	$1,100.00	$1,100.00	570
COMPUTER, INTEGRATED, CPU/MON	DELL	OPTIPLEX 7440	D4ZG182	1	$1,159.79	$1,159.79	576
COMPUTER, INTEGRATED, CPU/MON	DELL	OPTIPLEX 7440	D50G182	1	$1,159.79	$1,159.79	576
COMPUTER, INTEGRATED, CPU/MON	DELL	OPTIPLEX 7440	54SY902	1	$1,159.79	$1,159.79	576
COMPUTER, INTEGRATED, CPU/MON	DELL	OPTIPLEX 7440	D4X9182	1	$1,159.79	$1,159.79	576
COMPUTER, INTEGRATED, CPU/MON	DELL	OPTIPLEX 7440	D7SY902	1	$1,159.79	$1,159.79	576
COMPUTER, INTEGRATED, CPU/MON	DELL	OPTIPLEX 7440	GMJLB02	1	$1,070.09	$1,070.09	576
COMPUTER, INTEGRATED, CPU/MON	DELL	OPTIPLEX 7440	BLJLB02	1	$1,070.09	$1,070.09	576
COMPUTER, INTEGRATED, CPU/MON	DELL	7440 AIO	16SY902	1	$1,159.79	$1,159.79	576
COMPUTER, INTEGRATED, CPU/MON	DELL	OPTIPLEX 7440	H6JLB02	1	$1,070.09	$1,070.09	576
COMPUTER, INTEGRATED, CPU/MON	DELL	OPTIPLEX 7440	D4SY902	1	$1,159.79	$1,159.79	576
COMPUTER, INTEGRATED, CPU/MON	DELL	OPTIPLEX 7440	C5JLB02	1	$1,070.09	$1,070.09	576
COMPUTER, INTEGRATED, CPU/MON	DELL	OPTIPLEX 7440	D4YJ182	1	$1,159.79	$1,159.79	576
COMPUTER, INTEGRATED, CPU/MON	DELL	OPTIPLEX 7440	57SY902	1	$1,159.79	$1,159.79	576
COMPUTER, INTEGRATED, CPU/MON	DELL	OPTIPLEX 7440	96SY902	1	$1,159.79	$1,159.79	576
COMPUTER, INTEGRATED, CPU/MON	DELL	OPTIPLEX 7440	6LJLB02	1	$1,070.09	$1,070.09	576
COMPUTER, INTEGRATED, CPU/MON	DELL	OPTIPLEX 7440	37SY902	1	$1,159.79	$1,159.79	576
COMPUTER, INTEGRATED, CPU/MON	DELL	OPTIPLEX 7440	76SY902	1	$1,159.79	$1,159.79	576
COMPUTER, INTEGRATED, CPU/MON	DELL	OPTIPLEX 7440	2MJLB02	1	$1,070.09	$1,070.09	576
COMPUTER, INTEGRATED, CPU/MON	DELL	OPTIPLEX 7440	38SY902	1	$1,159.79	$1,159.79	576
COMPUTER, INTEGRATED, CPU/MON	DELL	7440 AIO	7919GK2	1	$1,020.10	$1,020.10	576
COMPUTER, INTEGRATED, CPU/MON	DELL	7440 AIO	B4SY902	1	$1,159.79	$1,159.79	576
COMPUTER, INTEGRATED, CPU/MON	DELL	7440 AIO	67SY902	1	$1,159.79	$1,159.79	576
COMPUTER, INTEGRATED, CPU/MON	DELL	7440 AIO	G5SY902	1	$1,159.79	$1,159.79	576
COMPUTER, INTEGRATED, CPU/MON	DELL	7440 AIO	36SY902	1	$1,159.79	$1,159.79	576
COMPUTER, INTEGRATED, CPU/MON	DELL	7440 AIO	28JLB02	1	$1,070.09	$1,070.09	576
COMPUTER, INTEGRATED, CPU/MON	DELL	7440 AIO	15JLB02	1	$1,070.09	$1,070.09	576
COMPUTER, INTEGRATED, CPU/MON	DELL	7440 AIO	B5SY902	1	$1,159.79	$1,159.79	576
COMPUTER, INTEGRATED, CPU/MON	DELL	7440 AIO	G7SY902	1	$1,159.79	$1,159.79	576
COMPUTER, INTEGRATED, CPU/MON	DELL	7440 AIO	4BJLB02	1	$1,070.09	$1,070.09	576
COMPUTER, INTEGRATED, CPU/MON	DELL	7440 AIO	3HJLB02	1	$1,070.09	$1,070.09	576
COMPUTER, INTEGRATED, CPU/MON	DELL	7440 AIO	J7JLB02	1	$1,070.09	$1,070.09	576
COMPUTER, INTEGRATED, CPU/MON	DELL	7440 AIO	8LJLB02	1	$1,070.09	$1,070.09	576
COMPUTER, INTEGRATED, CPU/MON	DELL	7440 AIO	5KJLB02	1	$1,070.09	$1,070.09	576
COMPUTER, INTEGRATED, CPU/MON	DELL	7440 AIO	8MJLB02	1	$1,070.09	$1,070.09	576
COMPUTER, INTEGRATED, CPU/MON	DELL	7440 AIO	J5JLB02	1	$1,070.09	$1,070.09	576
COMPUTER, INTEGRATED, CPU/MON	DELL	7440 AIO	65SY902	1	$1,100.00	$1,100.00	576

Description	Manufacturer	Model	Serial No.	Qty.	Unit Cost	Total Cost	Dept No
COMPUTER, INTEGRATED, CPU/MON	DELL	7440 AIO	7HJLB02	1	$1,070.09	$1,070.09	576
COMPUTER, INTEGRATED, CPU/MON	DELL	7440 AIO	56SY902	1	$1,159.79	$1,159.79	576
COMPUTER, INTEGRATED, CPU/MON	DELL	7440 AIO	H4SY902	1	$1,159.79	$1,159.79	576
COMPUTER, INTEGRATED, CPU/MON	DELL	7440 AIO	95JLB02	1	$1,070.09	$1,070.09	576
COMPUTER, INTEGRATED, CPU/MON	DELL	7440 AIO	58JLB02	1	$1,070.09	$1,070.09	576
COMPUTER, INTEGRATED, CPU/MON	DELL	7440 AIO	FGJLB02	1	$1,070.09	$1,070.09	576
COMPUTER, INTEGRATED, CPU/MON	DELL	7440 AIO	66JLB02	1	$1,070.09	$1,070.09	576
COMPUTER, INTEGRATED, CPU/MON	DELL	7440 AIO	3JJLB02	1	$1,070.09	$1,070.09	576
COMPUTER, INTEGRATED, CPU/MON	DELL	7440 AIO	7BJLB02	1	$1,070.09	$1,070.09	576
COMPUTER, INTEGRATED, CPU/MON	DELL	7440 AIO	3LJLB02	1	$1,070.09	$1,070.09	576
COMPUTER, INTEGRATED, CPU/MON	DELL	OPTIPLEX 7440	38JLB02	1	$1,070.09	$1,070.09	576
COMPUTER, INTEGRATED, CPU/MON	DELL	OPTIPLEX 7440	H3JLB02	1	$1,070.09	$1,070.09	576
COMPUTER, INTEGRATED, CPU/MON	DELL	OPTIPLEX 7440	C4SY902	1	$1,159.79	$1,159.79	576
COMPUTER, INTEGRATED, CPU/MON	DELL	OPTIPLEX 7440	D4XG182	1	$1,159.79	$1,159.79	576
COMPUTER, INTEGRATED, CPU/MON	DELL	OPTIPLEX 7440	D6SY902	1	$1,159.79	$1,159.79	576
COMPUTER, INTEGRATED, CPU/MON	DELL	OPTIPLEX 7440	84SY902	1	$1,159.79	$1,159.79	576
COMPUTER, INTEGRATED, CPU/MON	DELL	OPTIPLEX 7440	B5JLB02	1	$1,070.09	$1,070.09	576
COMPUTER, INTEGRATED, CPU/MON	DELL	OPTIPLEX 9030	3582B42	1	$1,100.00	$1,100.00	630
COMPUTER, INTEGRATED, CPU/MON	DELL	OPTIPLEX 9030	357Z942	1	$1,100.00	$1,100.00	630
COMPUTER, INTEGRATED, CPU/MON	DELL	OPTIPLEX 9030	3581B42	1	$1,100.00	$1,100.00	630
COMPUTER, INTEGRATED, CPU/MON	DELL	OPTIPLEX 9030	3580B42	1	$1,100.00	$1,100.00	630
COMPUTER, LAPTOP	DELL	LATITUDE E6530	BT7DTY1	1	$2,167.25	$2,167.25	210
COMPUTER, LAPTOP	DELL	LATITUDE E6530	JQX7J02	1	$1,884.95	$1,884.95	210
COMPUTER, LAPTOP	DELL	LATITUDE E6530	8V1YKX1	1	$737.39	$737.39	210
COMPUTER, LAPTOP	DELL	LATITUDE 7350	RCI 478603	1	$750.00	$750.00	210
COMPUTER, LAPTOP	APPLE	MACBOOK	RCI 478604	1	$750.00	$750.00	210
COMPUTER, LAPTOP	DELL	LATITUDE E6540	BJ7GLC2	1	$1,448.00	$1,448.00	210
COMPUTER, LAPTOP	DELL	PRECISION M2800	5SM7L32	1	$1,508.08	$1,508.08	210
COMPUTER, LAPTOP	DELL	LATITUDE E6540	FX1WL72	1	$1,436.98	$1,436.98	210
COMPUTER, LAPTOP	DELL	LATITUDE E5570	DY9J1G2	1	$1,258.80	$1,258.80	210
COMPUTER, LAPTOP	DELL	LATITUDE E5470	5X0YGC2	1	$1,237.09	$1,237.09	211
COMPUTER, LAPTOP	DELL	LATITUDE	5DLVWW1	1	$1,907.61	$1,907.61	211
COMPUTER, LAPTOP	DELL	LATITUDE E5470	74JZGC2	1	$1,237.09	$1,237.09	211
COMPUTER, LAPTOP	DELL	LATITUDE E5440	9R0RY52	1	$1,152.35	$1,152.35	212
COMPUTER, LAPTOP	DELL	LATITUDE E6520	1P6F2Q1	1	$2,436.37	$2,436.37	212
COMPUTER, LAPTOP	DELL	LATITUDE E6520	JSF33G2	1	$1,498.02	$1,498.02	212
COMPUTER, LAPTOP				1	$750.00	$750.00	213
COMPUTER, LAPTOP	DELL	LATITUDE E6530	27WVL72	1	$1,436.98	$1,436.98	215
COMPUTER, LAPTOP	DELL	LATITUDE E6530	1NPRJV1	1	$1,731.18	$1,731.18	215
COMPUTER, LAPTOP	DELL	PRECISION 5510	6NBCF72	1	$1,801.52	$1,801.52	215
COMPUTER, LAPTOP	DELL	LATITUDE 5289	321ZMH2	1	$1,622.42	$1,622.42	341
COMPUTER, LAPTOP	DELL	LATITUDE E5470	D1YPZF2	1	$1,115.00	$1,115.00	400
COMPUTER, LAPTOP	DELL	LATITUDE E5470	983RMH2	1	$1,995.80	$1,995.80	400
COMPUTER, LAPTOP	DELL	LATITUDE E5470	NA	1	$750.00	$750.00	400
COMPUTER, LAPTOP	DELL	LATITUDE E5470	5HHWTY1	1	$2,034.76	$2,034.76	400
COMPUTER, LAPTOP	DELL	LATITUDE E7450	1K11562	1	$1,527.31	$1,527.31	400
COMPUTER, LAPTOP	DELL	LATITUDE E6510	4LMTZN1	1	$2,217.48	$2,217.48	400
COMPUTER, LAPTOP	DELL	LATITUDE E7450	54C1562	1	$1,290.52	$1,290.52	400
COMPUTER, LAPTOP	DELL	LATITUDE E6530	6SL1562	1	$1,222.59	$1,222.59	400
COMPUTER, LAPTOP	DELL	LATITUDE E7450	GCX0562	1	$1,222.59	$1,222.59	400
COMPUTER, LAPTOP	DELL	LATITUDE E6500	71TV4L1	1	$2,084.81	$2,084.81	402
COMPUTER, LAPTOP	HEWLETT PACKARD	COMPAQ D40	RCI 452936	1	$750.00	$750.00	402

Description	Manufacturer	Model	Serial No.	Qty.	Unit Cost	Total Cost	Dept No
COMPUTER, LAPTOP	DELL	LATITUDE E5400	GZNWJK1	1	$1,388.00	$1,388.00	402
COMPUTER, LAPTOP	HEWLETT PACKARD	COMPAQ D40	RCI 452937	1	$750.00	$750.00	402
COMPUTER, LAPTOP	HEWLETT PACKARD	COMPAQ D40	RCI 452938	1	$750.00	$750.00	402
COMPUTER, LAPTOP	HEWLETT PACKARD	COMPAQ D40	RCI 452939	1	$750.00	$750.00	402
COMPUTER, LAPTOP	HEWLETT PACKARD	COMPAQ D40	RCI 452940	1	$750.00	$750.00	402
COMPUTER, LAPTOP	HEWLETT PACKARD	COMPAQ D40	RCI 452941	1	$750.00	$750.00	402
COMPUTER, LAPTOP	DELL	LATITUDE E6540	39T5N32	1	$1,964.35	$1,964.35	402
COMPUTER, LAPTOP	DELL	LATITUDE	4KS8LH2	1	$1,274.77	$1,274.77	402
COMPUTER, LAPTOP	HEWLETT PACKARD	COMPAQ D40	RCI 452943	1	$750.00	$750.00	402
COMPUTER, LAPTOP	DELL	LATITUDE E7250	25S1M72	1	$1,531.39	$1,531.39	402
COMPUTER, LAPTOP	DELL	LATITUDE E5540	CLJ5N32	1	$1,445.16	$1,445.16	402
COMPUTER, LAPTOP	DELL	LATITUDE E7240	JGF5462	1	$1,259.05	$1,259.05	402
COMPUTER, LAPTOP	DELL	LATITUDE E7250	BL42M72	1	$1,531.39	$1,531.39	402
COMPUTER, LAPTOP	DELL	LATITUDE E6540	7BT5N32	1	$750.00	$750.00	402
COMPUTER, LAPTOP	DELL	LATITUDE E7250	3QH2PF2	1	$1,110.33	$1,110.33	402
COMPUTER, LAPTOP	DELL	LATITUDE	22D55R1	1	$1,998.33	$1,998.33	402
COMPUTER, LAPTOP	DELL	LATITUDE	DYSXMH2	1	$1,716.17	$1,716.17	402
COMPUTER, LAPTOP	DELL	LATITUDE E7440	B99CYZ	1	$750.00	$750.00	402
COMPUTER, LAPTOP	DELL	LATITUDE E7250	1F6XQ72	1	$1,531.39	$1,531.39	402
COMPUTER, LAPTOP	DELL	LATITUDE	8N6FMH2	1	$750.00	$750.00	402
COMPUTER, LAPTOP	DELL	LATITUDE E6540	H2KTD12	1	$1,862.52	$1,862.52	402
COMPUTER, LAPTOP	DELL	LATITUDE	91D55R1	1	$1,998.33	$1,998.33	402
COMPUTER, LAPTOP	DELL	LATITUDE E7240	CJF9462	1	$1,259.05	$1,259.05	402
COMPUTER, LAPTOP	DELL	LATITUDE	7YR6QH2	1	$1,706.18	$1,706.18	402
COMPUTER, LAPTOP	DELL	LATITUDE E7240	5929462	1	$1,259.05	$1,259.05	402
COMPUTER, LAPTOP	DELL	LATITUDE	9Y7XMH2	1	$1,716.17	$1,716.17	402
COMPUTER, LAPTOP	DELL	LATITUDE E7240	D729462	1	$1,259.05	$1,259.05	402
COMPUTER, LAPTOP	DELL	LATITUDE	DY7XMH2	1	$1,716.17	$1,716.17	402
COMPUTER, LAPTOP	DELL	LATITUDE E6500	6FFQLL1	1	$1,535.56	$1,535.56	404
COMPUTER, LAPTOP	DELL	M4800	CGX0N12	1	$1,447.17	$1,447.17	404
COMPUTER, LAPTOP	DELL	M4800	3JX0N12	1	$1,447.17	$1,447.17	404
COMPUTER, LAPTOP	DELL	PRECISION M4800	6GX0N12	1	$1,447.17	$1,447.17	404
COMPUTER, LAPTOP	DELL	LATITUDE E6540	F7H0462	1	$1,506.80	$1,506.80	404
COMPUTER, LAPTOP	DELL	LATITUDE E5420	4S6ZKQ1	1	$1,475.91	$1,475.91	404
COMPUTER, LAPTOP	DELL	LATITUDE E6540	XJT5KKDD7	1	$750.00	$750.00	404
COMPUTER, LAPTOP	DELL	PP19L	FQM4RB1	1	$750.00	$750.00	404
COMPUTER, LAPTOP	DELL	LATITUDE E6530	JQXGJ02	1	$1,586.44	$1,586.44	405
COMPUTER, LAPTOP	DELL	LATITUDE E6530	JQXFJ02	1	$1,586.44	$1,586.44	405
COMPUTER, LAPTOP	DELL	LATITUDE E6530	62HDTY1	1	$2,425.97	$2,425.97	405
COMPUTER, LAPTOP	DELL	LATITUDE E6530	G7JFWW1	1	$1,824.65	$1,824.65	405
COMPUTER, LAPTOP	DELL	NA	GQCSJ02	1	$1,725.37	$1,725.37	425
COMPUTER, LAPTOP	DELL	LATITUDE E6540	9TX7L12	1	$2,113.38	$2,113.38	426
COMPUTER, LAPTOP	DELL	LATITUDE E5570	5XR7BG2	1	$1,246.73	$1,246.73	428
COMPUTER, LAPTOP	DELL	LATITUDE 3350	JRF7042	1	$694.39	$694.39	428
COMPUTER, LAPTOP	DELL	LATITUDE E5470	22TVQ72	1	$1,280.37	$1,280.37	435
COMPUTER, LAPTOP	DELL	LATITUDE E6530	HY42HC2	1	$1,255.00	$1,255.00	436
COMPUTER, LAPTOP	DELL	LATITUDE 5289	9NHWPH2	1	$1,809.18	$1,809.18	437
COMPUTER, LAPTOP	DELL	LATITUDE	DDZPXY1	1	$1,792.00	$1,792.00	437
COMPUTER, LAPTOP	DELL	LATITUDE E6530	C2YLJ02	1	$1,694.32	$1,694.32	438
COMPUTER, LAPTOP	DELL	LATITUDE 5580	82483H2	1	$1,770.49	$1,770.49	438
COMPUTER, LAPTOP	DELL	LATITUDE E6500	DD055L1	1	$2,221.38	$2,221.38	438
COMPUTER, LAPTOP	DELL	LATITUDE	JCZPXY1	1	$1,500.96	$1,500.96	438

Description	Manufacturer	Model	Serial No.	Qty.	Unit Cost	Total Cost	Dept No
COMPUTER, LAPTOP	DELL	LATITUDE E6530	6DZPXY1	1	$1,792.00	$1,792.00	439
COMPUTER, LAPTOP	DELL	LATITUDE 5580	2SXBHM2	1	$1,287.64	$1,287.64	440
COMPUTER, LAPTOP	DELL	LATITUDE E6530	JJNVJX1	1	$2,012.29	$2,012.29	440
COMPUTER, LAPTOP	DELL	LATITUDE 5580	DS16HM2	1	$1,287.64	$1,287.64	440
COMPUTER, LAPTOP	DELL	LATITUDE E6530	HHK3VY1	1	$2,012.29	$2,012.29	440
COMPUTER, LAPTOP	DELL	LATITUDE E6530	HGK3VY1	1	$2,012.29	$2,012.29	440
COMPUTER, LAPTOP	DELL	LATITUDE 5580	8LD99H2	1	$1,609.79	$1,609.79	440
COMPUTER, LAPTOP	DELL	LATITUDE 5580	F9D99H2	1	$1,609.79	$1,609.79	440
COMPUTER, LAPTOP	DELL	LATITUDE 5580	9C3CHM2	1	$1,287.64	$1,287.64	440
COMPUTER, LAPTOP	DELL	LATITUDE E6530	1BK3VY1	1	$2,012.29	$2,012.29	440
COMPUTER, LAPTOP	DELL	LATITUDE E6530	7JM3VY1	1	$2,012.29	$2,012.29	440
COMPUTER, LAPTOP	DELL	LATITUDE E6530	3HK3VY1	1	$2,012.29	$2,012.29	440
COMPUTER, LAPTOP	DELL	LATITUDE E6530	9WK3VY1	1	$2,012.29	$2,012.29	440
COMPUTER, LAPTOP	DELL	LATITUDE 5289	GSTD7H2	1	$1,630.42	$1,630.42	440
COMPUTER, LAPTOP	DELL	LATITUDE E6540	BKMDSC2	1	$1,062.50	$1,062.50	440
COMPUTER, LAPTOP	DELL	LATITUDE 5289	CN86PH2	1	$1,687.20	$1,687.20	440
COMPUTER, LAPTOP	DELL	LATITUDE E6530	FJNVJX1	1	$2,012.29	$2,012.29	440
COMPUTER, LAPTOP	DELL	LATITUDE E6530	RCI 455299	1	$750.00	$750.00	440
COMPUTER, LAPTOP	DELL	LATITUDE	7SW5PH2	1	$1,687.20	$1,687.20	440
COMPUTER, LAPTOP	DELL	LATITUDE 5580	1G3CHM2	1	$1,287.64	$1,287.64	440
COMPUTER, LAPTOP	DELL	LATITUDE E6530	9KNVJX1	1	$2,012.29	$2,012.29	440
COMPUTER, LAPTOP	DELL	LATITUDE 5580	2RXBHM2	1	$1,287.64	$1,287.64	440
COMPUTER, LAPTOP	DELL	LATITUDE E6530	BJK3VY1	1	$2,012.29	$2,012.29	440
COMPUTER, LAPTOP	DELL	LATITUDE 5580	783CHM2	1	$1,287.64	$1,287.64	440
COMPUTER, LAPTOP	DELL	LATITUDE 5289	7TD6PH2	1	$1,687.20	$1,687.20	440
COMPUTER, LAPTOP	DELL	LATITUDE 5289	GNW5PH2	1	$1,687.20	$1,687.20	440
COMPUTER, LAPTOP	DELL	LATITUDE E6530	CBK3VY1	1	$2,012.29	$2,012.29	440
COMPUTER, LAPTOP	DELL	LATITUDE E5450	82N8D72	1	$1,108.25	$1,108.25	440
COMPUTER, LAPTOP	DELL	LATITUDE E5450	JSXBHM2	1	$1,287.64	$1,287.64	440
COMPUTER, LAPTOP	DELL	LATITUDE 5289	8CK6PH2	1	$1,687.20	$1,687.20	440
COMPUTER, LAPTOP	DELL	LATITUDE E6530	24K3VY1	1	$2,012.29	$2,012.29	440
COMPUTER, LAPTOP	DELL	LATITUDE 5580	GB3CHM2	1	$1,287.64	$1,287.64	440
COMPUTER, LAPTOP	DELL	LATITUDE E6530	4CK3VY1	1	$2,012.29	$2,012.29	440
COMPUTER, LAPTOP	DELL	LATITUDE 5289	BB16PH2	1	$1,687.20	$1,687.20	440
COMPUTER, LAPTOP	DELL	LATITUDE E5450	7TT8D72	1	$1,108.25	$1,108.25	440
COMPUTER, LAPTOP	DELL	LATITUDE 5580	2Q16HM2	1	$1,287.64	$1,287.64	440
COMPUTER, LAPTOP	DELL	LATITUDE E6530	5JK3VY1	1	$2,012.29	$2,012.29	440
COMPUTER, LAPTOP	DELL	XPS	7Q60CW1	1	$750.00	$750.00	440
COMPUTER, LAPTOP	APPLE	A1286	W89477CZ642	1	$750.00	$750.00	440
COMPUTER, LAPTOP	DELL	LATITUDE E6530	F8K3VY1	1	$2,012.29	$2,012.29	440
COMPUTER, LAPTOP	DELL	LATITUDE E6530	9H3XH02	1	$1,792.00	$1,792.00	441
COMPUTER, LAPTOP	DELL	LATITUDE 5580	7VBR4M2	1	$1,430.85	$1,430.85	453
COMPUTER, LAPTOP	DELL	LATITUDE 5580	66VR4M2	1	$1,430.82	$1,430.82	453
COMPUTER, LAPTOP	DELL	LATITUDE E6530	H5LCNX1	1	$2,282.20	$2,282.20	453
COMPUTER, LAPTOP	DELL	LATITUDE 5580	5V5S4M2	1	$1,430.85	$1,430.85	453
COMPUTER, LAPTOP	DELL	LATITUDE 5580	G8JR4M2	1	$1,430.85	$1,430.85	453
COMPUTER, LAPTOP	DELL	LATITUDE E6530	B3LCNX1	1	$2,282.20	$2,282.20	453
COMPUTER, LAPTOP	DELL	LATITUDE E6530	1MLCNX1	1	$2,282.20	$2,282.20	453
COMPUTER, LAPTOP	DELL	PP18L	GDGTYH1	1	$2,377.13	$2,377.13	454
COMPUTER, LAPTOP	DELL	LATITUDE E6540	992YM12	1	$2,149.83	$2,149.83	475
COMPUTER, LAPTOP	DELL	LATITUDE E6530	4JJDTY1	1	$2,167.25	$2,167.25	475
COMPUTER, LAPTOP	DELL	LATITUDE E6540	BN0YM12	1	$2,149.83	$2,149.83	475

Description	Manufacturer	Model	Serial No.	Qty.	Unit Cost	Total Cost	Dept No
COMPUTER, LAPTOP	DELL	LATITUDE E6540	822YM12	1	$2,292.18	$2,292.18	475
COMPUTER, LAPTOP	DELL	LATITUDE E6540	JY2YM12	1	$2,292.18	$2,292.18	475
COMPUTER, LAPTOP	DELL	LATITUDE E6540	G92YM12	1	$2,149.83	$2,149.83	475
COMPUTER, LAPTOP	DELL	LATITUDE E6540	1VYRM12	1	$2,570.78	$2,570.78	475
COMPUTER, LAPTOP	DELL	LATITUDE E6540	F44LL12	1	$2,130.35	$2,130.35	475
COMPUTER, LAPTOP	DELL	LATITUDE E6540	G43YM12	1	$2,292.18	$2,292.18	475
COMPUTER, LAPTOP	DELL	LATITUDE E6530	C7HDTY1	1	$2,425.97	$2,425.97	475
COMPUTER, LAPTOP	DELL	LATITUDE E6540	RCI 478001	1	$750.00	$750.00	475
COMPUTER, LAPTOP	DELL	LATITUDE E6540	354LL12	1	$2,130.35	$2,130.35	475
COMPUTER, LAPTOP	DELL	LATITUDE E6530	9G3SM12	1	$2,570.78	$2,570.78	475
COMPUTER, LAPTOP	DELL	LATITUDE E6530	D42YM12	1	$2,149.83	$2,149.83	475
COMPUTER, LAPTOP	DELL	LATITUDE E5400	7LJC5L1	1	$2,022.13	$2,022.13	475
COMPUTER, LAPTOP	DELL	LATITUDE E5400	165DTY1	1	$2,425.97	$2,425.97	475
COMPUTER, LAPTOP	DELL	LATITUDE E5400	1J4DTY1	1	$2,167.25	$2,167.25	475
COMPUTER, LAPTOP	DELL	LATITUDE E6540	H72YM12	1	$2,292.18	$2,292.18	475
COMPUTER, LAPTOP	DELL	LATITUDE E6540	GTYRM12	1	$2,570.78	$2,570.78	475
COMPUTER, LAPTOP	DELL	LATITUDE 5289	DP29BH2	1	$1,652.91	$1,652.91	476
COMPUTER, LAPTOP	DELL	LATITUDE E5470	56F4RC2	1	$1,049.73	$1,049.73	476
COMPUTER, LAPTOP	HEWLETT PACKARD	255	5CG34714X6	1	$438.00	$438.00	492
COMPUTER, LAPTOP	HEWLETT PACKARD	255	5CG34714YR	1	$438.00	$438.00	492
COMPUTER, LAPTOP	HEWLETT PACKARD	255	5CG34713XP	1	$438.00	$438.00	492
COMPUTER, LAPTOP	DELL	LATITUDE E6510	7JRQ3Q1	1	$2,376.64	$2,376.64	492
COMPUTER, LAPTOP	DELL	LATITUDE E5570	5571WF2	1	$985.50	$985.50	492
COMPUTER, LAPTOP	DELL	LATITUDE	9GTJ6R1	1	$2,148.68	$2,148.68	492
COMPUTER, LAPTOP	DELL	LATITUDE E5570	4JR0QC2	1	$1,172.99	$1,172.99	492
COMPUTER, LAPTOP	DELL	LATITUDE 6530	8TT9NX1	1	$1,701.90	$1,701.90	492
COMPUTER, LAPTOP	DELL	LATITUDE 5400	6ZYTNJ1	1	$1,389.89	$1,389.89	492
COMPUTER, LAPTOP	DELL	LATITUDE 6530	9ZYTNJ1	1	$1,389.89	$1,389.89	492
COMPUTER, LAPTOP	DELL	LATITUDE 6530	JJL0H02	1	$1,831.43	$1,831.43	492
COMPUTER, LAPTOP	DELL	LATITUDE E5400	DL1WKK1	1	$1,389.89	$1,389.89	492
COMPUTER, LAPTOP	DELL	LATITUDE E7450	1Q1V662	1	$1,150.36	$1,150.36	492
COMPUTER, LAPTOP	DELL	LATITUDE E7450	BKY4RF2	1	$1,284.21	$1,284.21	494
COMPUTER, LAPTOP	DELL	LATITUDE 5289	16TRMH2	1	$1,701.78	$1,701.78	494
COMPUTER, LAPTOP	DELL	LATITUDE 5289	BNGRMH2	1	$1,701.78	$1,701.78	494
COMPUTER, LAPTOP	DELL	LATITUDE E7450	4WBFRF2	1	$1,284.21	$1,284.21	494
COMPUTER, LAPTOP	DELL	LATITUDE E7450	HKCB4X1	1	$1,912.15	$1,912.15	494
COMPUTER, LAPTOP	DELL	LATITUDE 5289	GNGRMH2	1	$1,701.78	$1,701.78	494
COMPUTER, LAPTOP	DELL	LATITUDE E7450	GBXD362	1	$1,306.52	$1,306.52	494
COMPUTER, LAPTOP	DELL	LATITUDE E7450	DWKVTC2	1	$1,212.98	$1,212.98	494
COMPUTER, LAPTOP	DELL	LATITUDE E6530	88CB4X1	1	$1,775.53	$1,775.53	494
COMPUTER, LAPTOP	DELL	LATITUDE E7450	2CBS362	1	$1,306.52	$1,306.52	494
COMPUTER, LAPTOP	DELL	LATITUDE E6530	RCI 455328	1	$750.00	$750.00	494
COMPUTER, LAPTOP	DELL	LATITUDE E5470	CZR1KX1	1	$1,498.85	$1,498.85	495
COMPUTER, LAPTOP	DELL	LATITUDE E5470	4VQ8TZ1	1	$1,766.66	$1,766.66	495
COMPUTER, LAPTOP	DELL	LATITUDE E5470	HB6WL32	1	$1,927.85	$1,927.85	495
COMPUTER, LAPTOP	DELL	LATITUDE E7440	5H0WL32	1	$1,950.64	$1,950.64	495
COMPUTER, LAPTOP	DELL	LATITUDE E7440	5G0WL32	1	$1,950.64	$1,950.64	495
COMPUTER, LAPTOP	DELL	LATITUDE E5470	2FNXH72	1	$1,407.32	$1,407.32	495
COMPUTER, LAPTOP	DELL	LATITUDE E6550	5W5BVD2	1	$1,246.60	$1,246.60	495
COMPUTER, LAPTOP	DELL	LATITUDE E6520	JM255R1	1	$2,294.13	$2,294.13	495
COMPUTER, LAPTOP	DELL	LATITUDE E5470	2PRWH72	1	$1,221.43	$1,221.43	495
COMPUTER, LAPTOP	DELL	LATITUDE E6530	481BFZ1	1	$1,804.91	$1,804.91	495

Description	Manufacturer	Model	Serial No.	Qty.	Unit Cost	Total Cost	Dept No
COMPUTER, LAPTOP	DELL	LATITUDE E5470	7DNXH72	1	$1,407.32	$1,407.32	495
COMPUTER, LAPTOP	DELL	LATITUDE E5470	91K7J72	1	$1,221.43	$1,221.43	495
COMPUTER, LAPTOP	DELL	LATITUDE E5430	G73GTY1	1	$1,094.78	$1,094.78	495
COMPUTER, LAPTOP	DELL	LATITUDE E6530	4829FZ1	1	$1,940.23	$1,940.23	495
COMPUTER, LAPTOP	DELL	LATITUDE E5470	JZ8BVD2	1	$1,246.60	$1,246.60	495
COMPUTER, LAPTOP	DELL	LATITUDE E6540	596WL32	1	$1,927.85	$1,927.85	495
COMPUTER, LAPTOP	DELL	LATITUDE E6540	D231YZ1	1	$1,357.63	$1,357.63	497
COMPUTER, LAPTOP	DELL	LATITUDE E6530	RCI 478610	1	$750.00	$750.00	497
COMPUTER, LAPTOP	DELL	LATITUDE E6520	8CLX6R1	1	$1,996.53	$1,996.53	499
COMPUTER, LAPTOP	DELL	LATITUDE 5289	CK8QBH2	1	$1,510.54	$1,510.54	503
COMPUTER, LAPTOP	DELL	LATITUDE 5580	63VJ2H2	1	$1,651.98	$1,651.98	503
COMPUTER, LAPTOP	DELL	LATITUDE 5289	4YQ9ZF2	1	$750.00	$750.00	503
COMPUTER, LAPTOP	HEWLETT PACKARD	NA	5CG10607S3	1	$750.00	$750.00	503
COMPUTER, LAPTOP	DELL	LATITUDE E7440	97K1XY1	1	$1,786.57	$1,786.57	503
COMPUTER, LAPTOP	DELL	LATITUDE E5540	DR6NK12	1	$1,135.41	$1,135.41	503
COMPUTER, LAPTOP	HEWLETT PACKARD	NA	5CB4092RBM	1	$750.00	$750.00	503
COMPUTER, LAPTOP	HEWLETT PACKARD	NA	5CB4092QYC	1	$750.00	$750.00	503
COMPUTER, LAPTOP	HEWLETT PACKARD	NA	5CB4092RBG	1	$750.00	$750.00	503
COMPUTER, LAPTOP	HEWLETT PACKARD	NA	5CB4092QSY	1	$750.00	$750.00	503
COMPUTER, LAPTOP	DELL	LATITUDE E7450	H3SMH72	1	$1,192.23	$1,192.23	503
COMPUTER, LAPTOP	DELL	LATITUDE 5580	CG9PNH2	1	$1,066.91	$1,066.91	503
COMPUTER, LAPTOP	DELL	LATITUDE 5510	7S5PJC2	1	$1,700.00	$1,700.00	503
COMPUTER, LAPTOP	DELL	LATITUDE E6540	8DJKXZ1	1	$1,093.17	$1,093.17	503
COMPUTER, LAPTOP	DELL	LATITUDE 5289	B6VMBH2	1	$1,510.54	$1,510.54	503
COMPUTER, LAPTOP	DELL	P56F	716LF72	1	$1,697.75	$1,697.75	503
COMPUTER, LAPTOP	DELL	LATITUDE 5289	8PSJ3G2	1	$1,563.19	$1,563.19	503
COMPUTER, LAPTOP	DELL	LATITUDE 3540	GN7VSZ1	1	$695.26	$695.26	503
COMPUTER, LAPTOP	DELL	LATITUDE 5580	9ZW68H2	1	$1,308.35	$1,308.35	503
COMPUTER, LAPTOP	LENOVO	G50-70	YB09887449YB05021102	1	$750.00	$750.00	503
COMPUTER, LAPTOP	DELL	LATITUDE E5540	FD08XY1	1	$1,654.17	$1,654.17	503
COMPUTER, LAPTOP	DELL	LATITUDE E5540	GLGJL12	1	$1,485.97	$1,485.97	503
COMPUTER, LAPTOP	DELL	LATITUDE 5289	83S5GH2	1	$1,514.24	$1,514.24	503
COMPUTER, LAPTOP	DELL	LATITUDE E6530	BLD9LV1	1	$1,981.98	$1,981.98	503
COMPUTER, LAPTOP	DELL	P29G	HQ0QFT1	1	$1,822.10	$1,822.10	503
COMPUTER, LAPTOP	DELL	LATITUDE 5289	FRNMBH2	1	$1,510.54	$1,510.54	503
COMPUTER, LAPTOP	DELL	LATITUDE E6530	RCI 474239	1	$750.00	$750.00	503
COMPUTER, LAPTOP	DELL	LATITUDE 5580	BZZZ2M2	1	$1,210.21	$1,210.21	503
COMPUTER, LAPTOP	HEWLETT PACKARD	255	5CG34714Z1	1	$438.00	$438.00	503
COMPUTER, LAPTOP	DELL	LATITUDE E6520	2Q93LV1	1	$750.00	$750.00	503
COMPUTER, LAPTOP	DELL	LATITUDE E6540	6JG3K12	1	$750.00	$750.00	503
COMPUTER, LAPTOP	DELL	LATITUDE 5289	4K7J3G2	1	$1,563.19	$1,563.19	503
COMPUTER, LAPTOP	LENOVO	THINKPAD X1	R90A7ZH5	1	$1,480.00	$1,480.00	503
COMPUTER, LAPTOP	DELL	LATITUDE E5620	RCI 474241	1	$750.00	$750.00	503
COMPUTER, LAPTOP	DELL	P54G	DQ50662	1	$1,509.04	$1,509.04	503
COMPUTER, LAPTOP	DELL	LATITUDE E6530	FJX0BW1	1	$1,864.56	$1,864.56	503
COMPUTER, LAPTOP	DELL	PP18L	FPMFHH1	1	$2,529.45	$2,529.45	503
COMPUTER, LAPTOP	DELL	LATITUDE 7440	4G5KL12	1	$750.00	$750.00	503
COMPUTER, LAPTOP	DELL	LATITUDE E6530	BPJLWW1	1	$1,776.37	$1,776.37	503
COMPUTER, LAPTOP	DELL	LATITUDE 5289	B4103H2	1	$1,974.71	$1,974.71	503
COMPUTER, LAPTOP	DELL	LATITUDE	97Q23Q1	1	$2,524.67	$2,524.67	503
COMPUTER, LAPTOP	DELL	LATITUDE E5530	323YKX1	1	$737.39	$737.39	503
COMPUTER, LAPTOP	ACER	MS2380	NXV91AA003339187876600	1	$404.00	$404.00	503

Description	Manufacturer	Model	Serial No.	Qty.	Unit Cost	Total Cost	Dept No
COMPUTER, LAPTOP	DELL	CORE 15	RCI 455336	1	$750.00	$750.00	503
COMPUTER, LAPTOP	DELL	LATITUDE E6520	JY3Y5R1	1	$2,440.27	$2,440.27	503
COMPUTER, LAPTOP	DELL	PRECISION M4500	HXLDVM1	1	$1,669.49	$1,669.49	503
COMPUTER, LAPTOP	DELL	LATITUDE 5580	CY758H2	1	$1,556.74	$1,556.74	503
COMPUTER, LAPTOP	DELL	LATITUDE E6530	1.86226E+11	1	$750.00	$750.00	503
COMPUTER, LAPTOP	DELL	LATITUDE 5289	CR3YYF2	1	$750.00	$750.00	503
COMPUTER, LAPTOP	DELL	LATITUDE E7270	1HBSGC2	1	$1,432.00	$1,432.00	503
COMPUTER, LAPTOP	DELL	LATITUDE 5289	HS2QBH2	1	$1,510.53	$1,510.53	503
COMPUTER, LAPTOP	DELL	LATITUDE 5289	JDZC3M2	1	$1,932.37	$1,932.37	503
COMPUTER, LAPTOP	DELL	LATITUDE 5289	JZMWZM2	1	$750.00	$750.00	503
COMPUTER, LAPTOP	DELL	LATITUDE 5289	9M5C0N2	1	$750.00	$750.00	503
COMPUTER, LAPTOP	DELL	LATITUDE E7270	DFSSR72	1	$1,372.98	$1,372.98	503
COMPUTER, LAPTOP	DELL	LATITUDE 5289	G6XPBH2	1	$1,510.54	$1,510.54	503
COMPUTER, LAPTOP	DELL	LATITUDE E6530	76M78W1	1	$1,389.24	$1,389.24	509
COMPUTER, LAPTOP	DELL	LATITUDE E6500	DNQ42M1	1	$750.00	$750.00	509
COMPUTER, LAPTOP	DELL	LATITUDE E6400	4NBM3K1	1	$2,147.00	$2,147.00	509
COMPUTER, LAPTOP	DELL	NA	C18W702	1	$750.00	$750.00	510
COMPUTER, LAPTOP	DELL	LATITUDE 5480	7MQR8H2	1	$1,135.49	$1,135.49	510
COMPUTER, LAPTOP	DELL	LATITUDE D630	10T1TF1	1	$1,599.64	$1,599.64	510
COMPUTER, LAPTOP	DELL	XPS 8500	801HT21	1	$750.00	$750.00	510
COMPUTER, LAPTOP	DELL	LATITUDE D810	34N3N81	1	$2,557.74	$2,557.74	510
COMPUTER, LAPTOP	DELL	LATITUDE E5550	222MR32	1	$1,583.20	$1,583.20	510
COMPUTER, LAPTOP	DELL	LATITUDE E7440	4Z8RN12	1	$750.00	$750.00	510
COMPUTER, LAPTOP	DELL	LATITUDE E5570	FDJBN72	1	$1,376.98	$1,376.98	540
COMPUTER, LAPTOP	DELL	LATITUDE E5570	FS3HL72	1	$1,286.57	$1,286.57	540
COMPUTER, LAPTOP	DELL	LATITUDE	9H32J02	1	$1,789.40	$1,789.40	540
COMPUTER, LAPTOP	PANASONIC	NA	RCI 482049	1	$750.00	$750.00	540
COMPUTER, LAPTOP	DELL	LATITUDE 5480	FSL98H2	1	$750.00	$750.00	540
COMPUTER, LAPTOP	DELL	LATITUDE E5570	G8M9N72	1	$1,376.98	$1,376.98	540
COMPUTER, LAPTOP	HEWLETT PACKARD	NA	5CB4092RBJ	1	$750.00	$750.00	540
COMPUTER, LAPTOP	HEWLETT PACKARD	NA	5CB4092RBN	1	$750.00	$750.00	540
COMPUTER, LAPTOP	HEWLETT PACKARD	NA	5CB4092QSS	1	$750.00	$750.00	540
COMPUTER, LAPTOP	DELL	LATITUDE E5470	6M2HL72	1	$1,286.57	$1,286.57	540
COMPUTER, LAPTOP	DELL	PRECISION M4800	RCI 480884	1	$750.00	$750.00	540
COMPUTER, LAPTOP	DELL	LATITUDE E7440	RCI 480889	1	$750.00	$750.00	540
COMPUTER, LAPTOP	DELL	LATITUDE E7450	19W5762	1	$1,358.69	$1,358.69	540
COMPUTER, LAPTOP	APPLE	A1398	C02PQAMLG8WM	1	$750.00	$750.00	540
COMPUTER, LAPTOP	DELL	LATITUDE E7440	34K6K32	1	$1,983.54	$1,983.54	540
COMPUTER, LAPTOP	DELL	LATITUDE E7440	B0K6K32	1	$1,983.54	$1,983.54	540
COMPUTER, LAPTOP	DELL	LATITUDE E6530	9H3ZH02	1	$1,789.40	$1,789.40	540
COMPUTER, LAPTOP	DELL	E6530	3ST0LX1	1	$750.00	$750.00	541
COMPUTER, LAPTOP	DELL	LATITUDE E6530	GCT0LX1	1	$1,232.40	$1,232.40	541
COMPUTER, LAPTOP	DELL	LATITUDE E6530	H92YKX1	1	$737.39	$737.39	541
COMPUTER, LAPTOP	DELL	LATITUDE E6530	9FT0LX1	1	$1,232.40	$1,232.40	541
COMPUTER, LAPTOP	DELL	LATITUDE E5530	GP0YKX1	1	$737.39	$737.39	541
COMPUTER, LAPTOP	DELL	LATITUDE E5530	JNYYKX1	1	$737.39	$737.39	541
COMPUTER, LAPTOP	DELL	LATITUDE E5530	321YKX1	1	$737.39	$737.39	541
COMPUTER, LAPTOP	DELL	LATITUDE 5580	8VH0HH2	1	$1,062.32	$1,062.32	541
COMPUTER, LAPTOP	DELL	LATITUDE 5580	J1W0HH2	1	$1,062.32	$1,062.32	541
COMPUTER, LAPTOP	DELL	LATITUDE E5540	2Y4XH12	1	$1,489.54	$1,489.54	541
COMPUTER, LAPTOP	DELL	LATITUDE 5580	40B0HH2	1	$1,062.32	$1,062.32	541
COMPUTER, LAPTOP	DELL	LATITUDE 5580	JS11HH2	1	$1,062.32	$1,062.32	541

Description	Manufacturer	Model	Serial No.	Qty.	Unit Cost	Total Cost	Dept No
COMPUTER, LAPTOP	DELL	LATITUDE 5580	JQH0HH2	1	$1,062.32	$1,062.32	541
COMPUTER, LAPTOP	DELL	LATITUDE 5580	71W0HH2	1	$1,062.32	$1,062.32	541
COMPUTER, LAPTOP	DELL	LATITUDE 5580	FZ11HH2	1	$1,062.32	$1,062.32	541
COMPUTER, LAPTOP	DELL	LATITUDE 5580	HRH0HH2	1	$1,062.32	$1,062.32	541
COMPUTER, LAPTOP	DELL	LATITUDE 5580	FG71HH2	1	$750.00	$750.00	541
COMPUTER, LAPTOP	DELL	LATITUDE 5580	37P0HH2	1	$1,062.32	$1,062.32	541
COMPUTER, LAPTOP	DELL	LATITUDE 5580	J7P0HH2	1	$750.00	$750.00	541
COMPUTER, LAPTOP	DELL	LATITUDE 5580	20W0HH2	1	$1,062.32	$1,062.32	541
COMPUTER, LAPTOP	DELL	LATITUDE 5580	1YV0HH2	1	$1,062.32	$1,062.32	541
COMPUTER, LAPTOP	DELL	LATITUDE 5580	2KH0HH2	1	$1,062.32	$1,062.32	541
COMPUTER, LAPTOP	DELL	LATITUDE 5580	GF71HH2	1	$1,062.32	$1,062.32	541
COMPUTER, LAPTOP	DELL	LATITUDE 5580	20B0HH2	1	$1,062.32	$1,062.32	541
COMPUTER, LAPTOP	DELL	LATITUDE 5580	9J71HH2	1	$1,062.32	$1,062.32	541
COMPUTER, LAPTOP	DELL	LATITUDE 5580	89P0HH2	1	$1,062.32	$1,062.32	541
COMPUTER, LAPTOP	DELL	LATITUDE 5580	H9P0HH2	1	$1,062.32	$1,062.32	541
COMPUTER, LAPTOP	DELL	LATITUDE 5580	CKP0HH2	1	$1,062.32	$1,062.32	541
COMPUTER, LAPTOP	DELL	LATITUDE E5530	CW0YKX1	1	$737.39	$737.39	541
COMPUTER, LAPTOP	DELL	LATITUDE E5530	FV0YKX1	1	$737.39	$737.39	541
COMPUTER, LAPTOP	DELL	LATITUDE E6540	C8ZLD12	1	$1,093.17	$1,093.17	541
COMPUTER, LAPTOP	DELL	LATITUDE E5530	FH2YKX1	1	$737.39	$737.39	541
COMPUTER, LAPTOP	DELL	LATITUDE E5530	F11YKX1	1	$737.39	$737.39	541
COMPUTER, LAPTOP	DELL	LATITUDE E5530	991YKX1	1	$737.39	$737.39	541
COMPUTER, LAPTOP	DELL	LATITUDE E5530	F71YKX1	1	$737.39	$737.39	541
COMPUTER, LAPTOP	LENOVO	THINKPAD	1S8932A54L3K8962	1	$750.00	$750.00	541
COMPUTER, LAPTOP	DELL	LATITUDE E6540	G1ZLD12	1	$1,093.17	$1,093.17	541
COMPUTER, LAPTOP	DELL	LATITUDE E6530	8LT0LX1	1	$1,232.40	$1,232.40	541
COMPUTER, LAPTOP				1	$750.00	$750.00	542
COMPUTER, LAPTOP	DELL	LATITUDE D620	BT4LDC1	1	$750.00	$750.00	545
COMPUTER, LAPTOP	DELL	LATITUDE E6530	8CZJ8W1	1	$1,846.03	$1,846.03	545
COMPUTER, LAPTOP	DELL	LATITUDE E5570	C5FGTF2	1	$1,331.46	$1,331.46	545
COMPUTER, LAPTOP	DELL	LATITUDE E6540	D87FK12	1	$1,734.56	$1,734.56	545
COMPUTER, LAPTOP	DELL	LATITUDE E6540	CMY9F12	1	$1,299.44	$1,299.44	545
COMPUTER, LAPTOP	DELL	LATITUDE E6520	NA	1	$750.00	$750.00	545
COMPUTER, LAPTOP	DELL	M4800	65JXN32	1	$1,900.95	$1,900.95	560
COMPUTER, LAPTOP	DELL	LATITUDE	25YS9H2	1	$1,313.69	$1,313.69	560
COMPUTER, LAPTOP	DELL	LATITUDE	RCI 479475	1	$750.00	$750.00	560
COMPUTER, LAPTOP	DELL	LATITUDE 5289	FPGT8H2	1	$1,313.69	$1,313.69	560
COMPUTER, LAPTOP	DELL	LATITUDE	FFQ23Q1	1	$1,877.21	$1,877.21	560
COMPUTER, LAPTOP	DELL	LATITUDE D630	G9485F1	1	$2,378.76	$2,378.76	560
COMPUTER, LAPTOP	DELL	LATITUDE	JQXBJ02	1	$1,884.95	$1,884.95	560
COMPUTER, LAPTOP	DELL	INSPIRON 8600	BNP9F61	1	$750.00	$750.00	560
COMPUTER, LAPTOP	DELL	LATITUDE	GGB26R1	1	$750.00	$750.00	560
COMPUTER, LAPTOP	DELL	LATITUDE	5QR23Q1	1	$1,877.21	$1,877.21	560
COMPUTER, LAPTOP	DELL	LATITUDE E6540	FNJQP12	1	$1,797.45	$1,797.45	560
COMPUTER, LAPTOP	DELL	LATITUDE D630	JR6ZKF1	1	$1,897.00	$1,897.00	560
COMPUTER, LAPTOP	DELL	LATITUDE	9VR23Q1	1	$1,877.21	$1,877.21	560
COMPUTER, LAPTOP	DELL	LATITUDE E5570	8TCT2G2	1	$1,286.10	$1,286.10	560
COMPUTER, LAPTOP	DELL	LATITUDE E6530	G5JY8W1	1	$1,884.28	$1,884.28	560
COMPUTER, LAPTOP	DELL	LATITUDE E6530	B5JY8W1	1	$2,035.92	$2,035.92	560
COMPUTER, LAPTOP	DELL	LATITUDE E5570	DHKT2G2	1	$1,286.10	$1,286.10	560
COMPUTER, LAPTOP	DELL	LATITUDE E6520	1TH23Q1	1	$1,763.97	$1,763.97	560
COMPUTER, LAPTOP	DELL	LATITUDE E6520	9862CQ1	1	$750.00	$750.00	560

Description	Manufacturer	Model	Serial No.	Qty.	Unit Cost	Total Cost	Dept No
COMPUTER, LAPTOP	DELL	LATITUDE E6520	F5JY8W1	1	$2,035.92	$2,035.92	560
COMPUTER, LAPTOP	DELL	LATITUDE E6520	J8G23Q1	1	$1,763.97	$1,763.97	560
COMPUTER, LAPTOP	DELL	LATITUDE E6520	G4Q7YY1	1	$1,654.28	$1,654.28	560
COMPUTER, LAPTOP	DELL	LATITUDE D630	GCWV5H1	1	$2,128.00	$2,128.00	560
COMPUTER, LAPTOP	DELL	LATITUDE E5540	6RP7YY1	1	$1,654.28	$1,654.28	560
COMPUTER, LAPTOP	DELL	LATITUDE E6440	2H76Z52	1	$1,488.07	$1,488.07	560
COMPUTER, LAPTOP	DELL	LATITUDE E6520	D3G23Q1	1	$1,763.97	$1,763.97	560
COMPUTER, LAPTOP	DELL	LATITUDE E5570	D66T2G2	1	$1,286.10	$1,286.10	560
COMPUTER, LAPTOP	DELL	LATITUDE E5570	DGKT2G2	1	$1,286.10	$1,286.10	560
COMPUTER, LAPTOP	DELL	LATITUDE E6400	1NST7J1	1	$2,167.86	$2,167.86	560
COMPUTER, LAPTOP	DELL	LATITUDE E6400	FFBKXG1	1	$1,905.50	$1,905.50	560
COMPUTER, LAPTOP	DELL	LATITUDE E5470	9QLDL72	1	$1,386.52	$1,386.52	560
COMPUTER, LAPTOP	DELL	LATITUDE E5540	64Q7YY1	1	$1,654.28	$1,654.28	560
COMPUTER, LAPTOP	DELL	LATITUDE E5570	9PCT2G2	1	$1,286.10	$1,286.10	560
COMPUTER, LAPTOP	APPLE	A1465	C02P513AG084	1	$750.00	$750.00	560
COMPUTER, LAPTOP	DELL	P11F	F6C2ZP1	1	$750.00	$750.00	560
COMPUTER, LAPTOP	DELL	LATITUDE	RCI 481050	1	$750.00	$750.00	560
COMPUTER, LAPTOP	DELL	LATITUDE 5580	D5CXGH2	1	$1,848.79	$1,848.79	560
COMPUTER, LAPTOP	DELL	LATITUDE E5540	HBR7YY1	1	$1,654.28	$1,654.28	560
COMPUTER, LAPTOP	DELL	LATITUDE E5570	DWCT2G2	1	$1,286.10	$1,286.10	560
COMPUTER, LAPTOP	DELL	LATITUDE E5570	CFKT2G2	1	$1,286.10	$1,286.10	560
COMPUTER, LAPTOP	DELL	LATITUDE E6520	HVR23Q1	1	$1,877.21	$1,877.21	560
COMPUTER, LAPTOP	DELL	LATITUDE E5450	22VDF72	1	$1,164.78	$1,164.78	560
COMPUTER, LAPTOP	DELL	LATITUDE E6510	4JVNZN1	1	$2,217.48	$2,217.48	560
COMPUTER, LAPTOP	CANON	LATITUDE	H7Q23Q1	1	$1,877.21	$1,877.21	560
COMPUTER, LAPTOP	DELL	LATITUDE E6510	H0SH1Q1	1	$2,074.46	$2,074.46	560
COMPUTER, LAPTOP	DELL	LATITUDE E5470	3MW7662	1	$1,627.01	$1,627.01	560
COMPUTER, LAPTOP	DELL	LATITUDE 5560	DPJXGH2	1	$1,848.79	$1,848.79	560
COMPUTER, LAPTOP	DELL	LATITUDE E6540	447ZD72	1	$1,389.05	$1,389.05	560
COMPUTER, LAPTOP	DELL	LATITUDE E6530	JWRY3X1	1	$1,491.06	$1,491.06	560
COMPUTER, LAPTOP	DELL	LATITUDE 5580	F7P9BH2	1	$750.00	$750.00	560
COMPUTER, LAPTOP	DELL	LATITUDE E6510	6JVNZN1	1	$2,217.48	$2,217.48	560
COMPUTER, LAPTOP	DELL	PP18L	4FTJZD1	1	$750.00	$750.00	570
COMPUTER, LAPTOP	DELL	LATITUDE E6530	B16TXW1	1	$1,973.53	$1,973.53	570
COMPUTER, LAPTOP	DELL	1.86161E+11	3J6VRS1	1	$2,183.98	$2,183.98	570
COMPUTER, LAPTOP	DELL	NA	DRYD1M1	1	$2,252.01	$2,252.01	570
COMPUTER, LAPTOP	DELL	LATITUDE E5470	3FG9662	1	$1,627.01	$1,627.01	570
COMPUTER, LAPTOP	DELL	L702X	4J6VRS1	1	$2,183.98	$2,183.98	570
COMPUTER, LAPTOP	DELL	LATITUDE E6530	526TXW1	1	$1,973.53	$1,973.53	570
COMPUTER, LAPTOP	DELL	LATITUDE E6520	HQMSBS1	1	$2,045.73	$2,045.73	576
COMPUTER, LAPTOP	DELL	LATITUDE E6530	C31QJ02	1	$1,932.79	$1,932.79	576
COMPUTER, LAPTOP	DELL	LATITUDE	C31MJ02	1	$1,932.79	$1,932.79	576
COMPUTER, LAPTOP	DELL	LATITUDE E5540	CRGZN12	1	$1,866.26	$1,866.26	576
COMPUTER, LAPTOP	DELL	LATITUDE E6510	BG23YN1	1	$2,243.28	$2,243.28	576
COMPUTER, LAPTOP	DELL	LATITUDE E6530	C30MJ02	1	$750.00	$750.00	576
COMPUTER, LAPTOP	DELL	LATITUDE E6530	C32MJ02	1	$1,932.79	$1,932.79	576
COMPUTER, LAPTOP	DELL	LATITUDE E5540	41HZN12	1	$1,866.26	$1,866.26	576
COMPUTER, LAPTOP	DELL	LATITUDE	7XMSBS1	1	$2,045.73	$2,045.73	576
COMPUTER, LAPTOP	DELL	LATITUDE E6510	GH23YN1	1	$2,243.28	$2,243.28	576
COMPUTER, LAPTOP	DELL	LATITUDE 3550	81MKG22	1	$1,017.04	$1,017.04	576
COMPUTER, LAPTOP	DELL	LATITUDE E6510	7F6NYN1	1	$750.00	$750.00	576
COMPUTER, LAPTOP	DELL	LATITUDE E6510	BK33YN1	1	$2,243.28	$2,243.28	576

Description	Manufacturer	Model	Serial No.	Qty.	Unit Cost	Total Cost	Dept No
COMPUTER, LAPTOP	DELL	LATITUDE E6510	6923YN1	1	$2,243.28	$2,243.28	576
COMPUTER, LAPTOP	DELL	LATITUDE E6510	9HY63Q1	1	$2,243.28	$2,243.28	576
COMPUTER, LAPTOP	DELL	LATITUDE E5400	HTHF3M1	1	$2,072.13	$2,072.13	576
COMPUTER, LAPTOP	DELL	LATITUDE E6530	C0L0XW1	1	$1,701.56	$1,701.56	576
COMPUTER, LAPTOP	DELL	LATITUDE E6520	2QRSHV1	1	$2,049.68	$2,049.68	576
COMPUTER, LAPTOP	DELL	LATITUDE E5570	9BY2VF2	1	$1,253.11	$1,253.11	576
COMPUTER, LAPTOP	DELL	LATITUDE E5540	C6PHM32	1	$1,949.07	$1,949.07	576
COMPUTER, LAPTOP	DELL	LATITUDE E6530	7ZK0XW1	1	$2,009.60	$2,009.60	576
COMPUTER, LAPTOP	DELL	LATITUDE E5540	BGPHM32	1	$1,949.07	$1,949.07	576
COMPUTER, LAPTOP	DELL	LATITUDE E6530	C32QJ02	1	$1,932.79	$1,932.79	576
COMPUTER, LAPTOP	DELL	LATITUDE E6530	C32LJ02	1	$1,932.79	$1,932.79	576
COMPUTER, LAPTOP	DELL	LATITUDE E6530	9DP0XW1	1	$2,009.60	$2,009.60	576
COMPUTER, LAPTOP	DELL	LATITUDE E6520	4PRSHV1	1	$2,049.68	$2,049.68	576
COMPUTER, LAPTOP	DELL	LATITUDE E6530	GYK0XW1	1	$2,009.60	$2,009.60	576
COMPUTER, LAPTOP	DELL	LATITUDE E6520	CLWRBS1	1	$2,045.73	$2,045.73	576
COMPUTER, LAPTOP	DELL	LATITUDE E5540	JSGZN12	1	$1,866.26	$1,866.26	576
COMPUTER, LAPTOP	DELL	LATITUDE E6530	40L0XW1	1	$2,009.60	$2,009.60	576
COMPUTER, LAPTOP	DELL	LATITUDE E6530	C30QJ02	1	$1,932.79	$1,932.79	576
COMPUTER, LAPTOP	DELL	LATITUDE E6530	C32JJ02	1	$1,932.79	$1,932.79	576
COMPUTER, LAPTOP	DELL	LATITUDE E6530	C33LJ02	1	$1,932.79	$1,932.79	576
COMPUTER, LAPTOP	DELL	LATITUDE E6530	18L0XW1	1	$2,009.60	$2,009.60	576
COMPUTER, LAPTOP	DELL	LATITUDE E6520	C2ZPJ02	1	$1,932.79	$1,932.79	576
COMPUTER, LAPTOP	DELL	LATITUDE E6530	C2ZKJ02	1	$1,932.79	$1,932.79	576
COMPUTER, LAPTOP	DELL	LATITUDE E6530	6NK0XW1	1	$1,701.56	$1,701.56	576
COMPUTER, LAPTOP	DELL	LATITUDE E5540	CPHHM32	1	$1,949.07	$1,949.07	576
COMPUTER, LAPTOP	DELL	LATITUDE E6530	C2ZLJ02	1	$1,932.79	$1,932.79	576
COMPUTER, LAPTOP	DELL	LATITUDE E6520	52ZZBS1	1	$2,045.73	$2,045.73	576
COMPUTER, LAPTOP	DELL	LATITUDE E6530	3QK0XW1	1	$2,009.60	$2,009.60	576
COMPUTER, LAPTOP	DELL	LATITUDE E6530	JZK0XW1	1	$2,009.60	$2,009.60	576
COMPUTER, LAPTOP	DELL	LATITUDE E6530	HXK0XW1	1	$2,009.60	$2,009.60	576
COMPUTER, LAPTOP	DELL	LATITUDE E3550	G1MKG22	1	$1,017.04	$1,017.04	576
COMPUTER, LAPTOP	DELL	LATITUDE E5570	1HY2VF2	1	$1,253.11	$1,253.11	576
COMPUTER, LAPTOP	DELL	LATITUDE E6530	88L0XW1	1	$2,009.60	$2,009.60	576
COMPUTER, LAPTOP	DELL	LATITUDE E5500	JTHF3M1	1	$2,072.13	$2,072.13	576
COMPUTER, LAPTOP	DELL	LATITUDE E5540	7HPHM32	1	$1,949.07	$1,949.07	576
COMPUTER, LAPTOP	DELL	LATITUDE E5540	BJHHM32	1	$1,949.07	$1,949.07	576
COMPUTER, LAPTOP	DELL	LATITUDE E6330	C31JJ02	1	$1,932.79	$1,932.79	576
COMPUTER, LAPTOP	DELL	LATITUDE E6530	47L0XW1	1	$2,009.60	$2,009.60	576
COMPUTER, LAPTOP	DELL	LATITUDE E6520	BRMSBS1	1	$2,045.73	$2,045.73	576
COMPUTER, LAPTOP	DELL	LATITUDE E6530	2PK0XW1	1	$2,009.60	$2,009.60	576
COMPUTER, LAPTOP	DELL	LATITUDE E6520	BG0TBS1	1	$2,045.73	$2,045.73	576
COMPUTER, LAPTOP	DELL	LATITUDE E5420	7MN3LQ1	1	$833.92	$833.92	576
COMPUTER, LAPTOP	DELL	LATITUDE E6530	C2YPJ02	1	$1,932.79	$1,932.79	576
COMPUTER, LAPTOP	DELL	LATITUDE E6530	JJKYG02	1	$1,693.38	$1,693.38	576
COMPUTER, LAPTOP	DELL	LATITUDE E6520	7XQTBS1	1	$2,045.73	$2,045.73	576
COMPUTER, LAPTOP	DELL	LATITUDE E6520	5RMSBS1	1	$2,045.73	$2,045.73	576
COMPUTER, LAPTOP	DELL	LATITUDE E6520	C31LJ02	1	$1,932.79	$1,932.79	576
COMPUTER, LAPTOP	DELL	LATITUDE E6530	C30LJ02	1	$1,932.79	$1,932.79	576
COMPUTER, LAPTOP	DELL	LATITUDE E5540	8HHHM32	1	$1,949.07	$1,949.07	576
COMPUTER, LAPTOP	DELL	LATITUDE E6530	G7M0XW1	1	$2,009.60	$2,009.60	576
COMPUTER, LAPTOP	DELL	LATITUDE D830	H2SF2F1	1	$750.00	$750.00	576
COMPUTER, LAPTOP	DELL	LATITUDE E6520	2G0TBS1	1	$2,045.73	$2,045.73	576

Description	Manufacturer	Model	Serial No.	Qty.	Unit Cost	Total Cost	Dept No
COMPUTER, LAPTOP	DELL	LATITUDE E6540	67ZLD12	1	$1,093.17	$1,093.17	581
COMPUTER, LAPTOP	DELL	LATITUDE E5540	D54XH12	1	$1,489.54	$1,489.54	581
COMPUTER, LAPTOP	DELL	E6540	36ZLD12	1	$750.00	$750.00	581
COMPUTER, LAPTOP	DELL	LATITUDE E6530	8DT0LX1	1	$1,232.40	$1,232.40	581
COMPUTER, LAPTOP	DELL	LATITUDE E6530	JJT0LX1	1	$1,232.40	$1,232.40	581
COMPUTER, LAPTOP	DELL	LATITUDE E6540	65ZLD12	1	$1,093.17	$1,093.17	581
COMPUTER, LAPTOP	DELL	LATITUDE E5530	3P1YKX1	1	$737.39	$737.39	581
COMPUTER, LAPTOP	DELL	LATITUDE 5285	DLQ2L72	1	$750.00	$750.00	581
COMPUTER, LAPTOP	DELL	LATITUDE 5285	95K2L72	1	$1,255.82	$1,255.82	581
COMPUTER, LAPTOP	DELL	LATITUDE 5285	8LQ2L72	1	$1,255.82	$1,255.82	581
COMPUTER, LAPTOP	DELL	LATITUDE E7450	2MNBG72	1	$1,080.60	$1,080.60	583
COMPUTER, LAPTOP	DELL	LATITUDE E5510	BGKPWM1	1	$1,676.68	$1,676.68	583
COMPUTER, LAPTOP	DELL	LATITUDE E6540	73GLK12	1	$1,797.45	$1,797.45	583
COMPUTER, LAPTOP	DELL	LATITUDE E5570	1Z2C2H2	1	$1,324.98	$1,324.98	583
COMPUTER, LAPTOP	DELL	LATITUDE E7450	240WQ72	1	$1,196.04	$1,196.04	587
COMPUTER, LAPTOP	SATELLITE	PA1273U-T2C	Y8259244A	1	$750.00	$750.00	587
COMPUTER, LAPTOP	DELL	M4300	5HLYQD1	1	$2,336.73	$2,336.73	587
COMPUTER, LAPTOP	DELL	VOSTRO	2YBD5N1	1	$750.00	$750.00	630
COMPUTER, LAPTOP	DELL	VOSTRO 3500	907M7L1	1	$750.00	$750.00	630
COMPUTER, LAPTOP	DELL	LATITUDE E6520	72TP2R1	1	$1,834.94	$1,834.94	630
COMPUTER, LAPTOP	DELL	LATITUDE E6520	7KBSBS1	1	$750.00	$750.00	630
COMPUTER, LAPTOP	DELL	LATITUDE E6540	BHG3K12	1	$750.00	$750.00	630
COMPUTER, LAPTOP	DELL	LATITUDE E6540	G705J12	1	$750.00	$750.00	630
COMPUTER, LAPTOP	DELL	LATITUDE	7QGJZW1	1	$750.00	$750.00	630
COMPUTER, LAPTOP	DELL	LATITUDE	BSXDCS1	1	$750.00	$750.00	630
COMPUTER, LAPTOP	DELL	LATITUDE	9GSPBS1	1	$750.00	$750.00	630
COMPUTER, LAPTOP	DELL	LATITUDE E6530	2QGJZW1	1	$750.00	$750.00	630
COMPUTER, LAPTOP	DELL	LATITUDE 5289	GHMQ4M2	1	$750.00	$750.00	630
COMPUTER, LAPTOP	DELL	LATITUDE E6540	BW86F12	1	$750.00	$750.00	630
COMPUTER, LAPTOP	DELL	LATITUDE 5289	JFMQ4M2	1	$750.00	$750.00	630
COMPUTER, LAPTOP	DELL	LATITUDE E6520	58LRFS1	1	$750.00	$750.00	630
COMPUTER, LAPTOP	DELL	VOSTRO	707M7L1	1	$750.00	$750.00	630
COMPUTER, LAPTOP	DELL	VOSTRO	44X65N1	1	$750.00	$750.00	630
COMPUTER, LAPTOP	DELL	LATITUDE 5580	20ZLGH2	1	$1,159.62	$1,159.62	661
COMPUTER, LAPTOP	DELL	LATITUDE E6540	6Q1GLC2	1	$1,448.00	$1,448.00	661
COMPUTER, LAPTOP	DELL	LATITUDE 5580	JY2QGH2	1	$1,159.62	$1,159.62	661
COMPUTER, LAPTOP	DELL	LATITUDE 5580	79GQGH2	1	$1,159.62	$1,159.62	661
COMPUTER, LAPTOP	DELL	PP01X	B16PX11	1	$750.00	$750.00	882
COMPUTER, LAPTOP	DELL	LATITUDE D630	H1QP5H1	1	$1,743.00	$1,743.00	882
COMPUTER, LAPTOP	DELL	LATITUDE E7470	8Z40GC2	1	$1,535.74	$1,535.74	3106
COMPUTER, LAPTOP, RUGGED	DELL	LATITUDE12-7214	BVGSSG2	1	$3,500.00	$3,500.00	210
COMPUTER, LAPTOP, RUGGED	PANASONIC	CF-53 TOUGHBOOK	4HTYA31567	1	$3,500.00	$3,500.00	341
COMPUTER, LAPTOP, RUGGED	PANASONIC	CF-53 TOUGHBOOK	3HTSA07975	1	$2,026.62	$2,026.62	341
COMPUTER, LAPTOP, RUGGED	PANASONIC	CF-53 TOUGHBOOK	4HTYA31578	1	$4,100.00	$4,100.00	341
COMPUTER, LAPTOP, RUGGED	PANASONIC	CF-53 TOUGHBOOK	4HTYA31577	1	$4,100.00	$4,100.00	341
COMPUTER, LAPTOP, RUGGED	PANASONIC	CF-53 TOUGHBOOK	3HTSA08714	1	$2,026.62	$2,026.62	341
COMPUTER, LAPTOP, RUGGED	PANASONIC	CF-53 TOUGHBOOK	2FTYA01338	1	$2,870.00	$2,870.00	341
COMPUTER, LAPTOP, RUGGED	PANASONIC	CF-53 TOUGHBOOK	3HTSA08878	1	$2,026.62	$2,026.62	341
COMPUTER, LAPTOP, RUGGED	PANASONIC	CF-53 TOUGHBOOK	4HTYA31594	1	$4,100.00	$4,100.00	341
COMPUTER, LAPTOP, RUGGED	PANASONIC	CF-53 TOUGHBOOK	AGKYA86841	1	$4,100.00	$4,100.00	341
COMPUTER, LAPTOP, RUGGED	PANASONIC	CF-53 TOUGHBOOK	4HTYA31575	1	$4,100.00	$4,100.00	341
COMPUTER, LAPTOP, RUGGED	PANASONIC	CF-53 TOUGHBOOK	4GKYA86787	1	$4,100.00	$4,100.00	341

Description	Manufacturer	Model	Serial No.	Qty.	Unit Cost	Total Cost	Dept No
COMPUTER, LAPTOP, RUGGED	PANASONIC	CF-53 TOUGHBOOK	4HTYA31581	1	$4,100.00	$4,100.00	453
COMPUTER, LAPTOP, RUGGED	PANASONIC	CF-53 TOUGHBOOK	4GKYA86839	1	$4,100.00	$4,100.00	453
COMPUTER, LAPTOP, RUGGED	PANASONIC	CF-30 TOUGHBOOK	0DKYA31701	1	$4,100.00	$4,100.00	503
COMPUTER, LAPTOP, RUGGED	PANASONIC	CF-31 TOUGHBOOK	0LKYA38146	1	$4,100.00	$4,100.00	503
COMPUTER, LAPTOP, RUGGED	PANASONIC	CF-31WBM73LM	4DTYA03111	1	$3,168.74	$3,168.74	503
COMPUTER, LAPTOP, RUGGED	PANASONIC	CF-31WBM73LM	4DTYA03140	1	$3,168.74	$3,168.74	503
COMPUTER, LAPTOP, RUGGED	PANASONIC	CF-31WBM73LM	4DTYA03071	1	$3,168.74	$3,168.74	503
COMPUTER, LAPTOP, RUGGED	PANASONIC	CF-54 TOUGHBOOK	6ATSA37902	1	$2,349.97	$2,349.97	503
COMPUTER, LAPTOP, RUGGED	PANASONIC	CF-19 TOUGHBOOK	4CKYA70317	1	$4,100.00	$4,100.00	503
COMPUTER, LAPTOP, RUGGED	PANASONIC	CF-VEK201LM	7BKSA28910	1	$3,312.38	$3,312.38	503
COMPUTER, LAPTOP, RUGGED	PANASONIC	CF-VEK201LM	6IKSA13790	1	$3,312.38	$3,312.38	503
COMPUTER, LAPTOP, RUGGED	PANASONIC	CF-VEK201LM	7AKSA23128	1	$3,312.38	$3,312.38	503
COMPUTER, LAPTOP, RUGGED	PANASONIC	CF-VEK201LM	6IKSA13788	1	$4,100.00	$4,100.00	503
COMPUTER, LAPTOP, RUGGED	PANASONIC	CF-VEK201LM	7BKSA28909	1	$3,312.38	$3,312.38	503
COMPUTER, LAPTOP, RUGGED	PANASONIC	CF-53 TOUGHBOOK	4FTYA12089	1	$4,100.00	$4,100.00	503
COMPUTER, LAPTOP, RUGGED	PANASONIC	CF-19 TOUGHBOOK	2CKYA35973	1	$4,100.00	$4,100.00	503
COMPUTER, LAPTOP, RUGGED	PANASONIC	CF-19 TOUGHBOOK	3EKYB26327	1	$4,100.00	$4,100.00	503
COMPUTER, LAPTOP, RUGGED	PANASONIC	CF-31WBM73LM	4KTYA44866	1	$3,168.74	$3,168.74	503
COMPUTER, LAPTOP, RUGGED	PANASONIC	CF-53 TOUGHBOOK	4FTYA12099	1	$4,100.00	$4,100.00	503
COMPUTER, LAPTOP, RUGGED	PANASONIC	CF-53 TOUGHBOOK	4DTYA03155	1	$3,168.74	$3,168.74	503
COMPUTER, LAPTOP, RUGGED	PANASONIC	CF-19 TOUGHBOOK	2CKYA35986	1	$4,100.00	$4,100.00	540
COMPUTER, LAPTOP, RUGGED	PANASONIC	CF-53 TOUGHBOOK	5ATSA86091	1	$4,100.00	$4,100.00	540
COMPUTER, LAPTOP, RUGGED	PANASONIC	CF-19 TOUGHBOOK	19AFUAX1M	1	$4,100.00	$4,100.00	540
COMPUTER, LAPTOP, RUGGED	PANASONIC	CF-53 TOUGHBOOK	CF-53SUMZ8LM	1	$4,100.00	$4,100.00	540
COMPUTER, LAPTOP, RUGGED	PANASONIC	CF-53 TOUGHBOOK	CF-532UMZ8CM	1	$4,100.00	$4,100.00	540
COMPUTER, LAPTOP, RUGGED	PANASONIC	CF-19 TOUGHBOOK	195FWAXLM	1	$4,100.00	$4,100.00	540
COMPUTER, LAPTOP, RUGGED	PANASONIC	CF-54 TOUGHBOOK	6ATSA38053	1	$4,100.00	$4,100.00	540
COMPUTER, LAPTOP, RUGGED	PANASONIC	CF-19 TOUGHBOOK	4CKYA69700	1	$4,100.00	$4,100.00	540
COMPUTER, LAPTOP, RUGGED	PANASONIC	CF-19 TOUGHBOOK	5ATSA86114	1	$4,100.00	$4,100.00	540
COMPUTER, LAPTOP, RUGGED	PANASONIC	CF-20 TOUGHBOOK	RCI 468120	1	$4,100.00	$4,100.00	540
COMPUTER, LAPTOP, RUGGED	PANASONIC	CF-54 TOUGHBOOK	6ATSA38025	1	$2,349.97	$2,349.97	540
COMPUTER, LAPTOP, RUGGED	PANASONIC	CF-54 TOUGHBOOK	CF-54C3574CM	1	$4,100.00	$4,100.00	540
COMPUTER, LAPTOP, RUGGED	PANASONIC	TOUGHBOOK	RCI 479406	1	$4,100.00	$4,100.00	540
COMPUTER, LAPTOP, RUGGED	PANASONIC	TOUGHBOOK	RCI 479407	1	$4,100.00	$4,100.00	540
COMPUTER, LAPTOP, RUGGED	PANASONIC	CF-53 TOUGHBOOK	5ATSA86152	1	$4,100.00	$4,100.00	540
COMPUTER, LAPTOP, RUGGED	PANASONIC	CF-19 TOUGHBOOK	4CKYA69682	1	$4,100.00	$4,100.00	540
COMPUTER, LAPTOP, RUGGED	PANASONIC	CF-54 TOUGHBOOK	6ATSA38084	1	$2,349.97	$2,349.97	540
COMPUTER, LAPTOP, RUGGED	PANASONIC	CF-19 TOUGHBOOK	2CKYA35814	1	$4,100.00	$4,100.00	540
COMPUTER, LAPTOP, RUGGED	PANASONIC	CF-53 TOUGHBOOK	5ATSA86100	1	$4,100.00	$4,100.00	540
COMPUTER, LAPTOP, RUGGED	PANASONIC	CF-54 TOUGHBOOK	6ATSA37966	1	$2,349.97	$2,349.97	540
COMPUTER, LAPTOP, RUGGED	PANASONIC	CF-54 TOUGHBOOK	T1674Z	1	$4,100.00	$4,100.00	540
COMPUTER, LAPTOP, RUGGED	PANASONIC	CF-19 TOUGHBOOK	4CKYA70284	1	$4,100.00	$4,100.00	540
COMPUTER, LAPTOP, RUGGED	PANASONIC	CF-19 TOUGHBOOK	4LKYA12348	1	$4,100.00	$4,100.00	540
COMPUTER, LAPTOP, RUGGED	PANASONIC	CF-54 TOUGHBOOK	6ATSA38010	1	$2,349.97	$2,349.97	540
COMPUTER, LAPTOP, RUGGED	PANASONIC	CF-54 TOUGHBOOK	6ATSA37222	1	$2,349.97	$2,349.97	540
COMPUTER, LAPTOP, RUGGED	PANASONIC	CF-54 TOUGHBOOK	6ATSA38089	1	$2,349.97	$2,349.97	540
COMPUTER, LAPTOP, RUGGED	PANASONIC	CF-54 TOUGHBOOK	6ATSA37918	1	$2,349.97	$2,349.97	540
COMPUTER, LAPTOP, RUGGED	PANASONIC	CF-20 TOUGHBOOK	7BKSA28910A	1	$4,100.00	$4,100.00	540
COMPUTER, LAPTOP, RUGGED	PANASONIC	CF-20 TOUGHBOOK	7BKSA28316	1	$3,312.38	$3,312.38	540
COMPUTER, LAPTOP, RUGGED	PANASONIC	CF-54 TOUGHBOOK	6ATSA37971	1	$2,349.97	$2,349.97	540
COMPUTER, LAPTOP, RUGGED	PANASONIC	CF-20 TOUGHBOOK	7BKSA28308	1	$3,312.38	$3,312.38	540
COMPUTER, LAPTOP, RUGGED	PANASONIC	CF-19 TOUGHBOOK	2CKYA35816	1	$4,100.00	$4,100.00	540

Description	Manufacturer	Model	Serial No.	Qty.	Unit Cost	Total Cost	Dept No
COMPUTER, LAPTOP, RUGGED	PANASONIC	CF-53 TOUGHBOOK	5ATSA86093	1	$4,100.00	$4,100.00	540
COMPUTER, LAPTOP, RUGGED	PANASONIC	CF-20 TOUGHBOOK	RCI 474578	1	$4,100.00	$4,100.00	540
COMPUTER, LAPTOP, RUGGED	PANASONIC	CF-54 TOUGHBOOK	6ATSA37898	1	$2,349.97	$2,349.97	540
COMPUTER, LAPTOP, RUGGED	PANASONIC	CF-31 TOUGHBOOK	WC01141	1	$4,100.00	$4,100.00	540
COMPUTER, LAPTOP, RUGGED	PANASONIC	CF-31 TOUGHBOOK	P02759	1	$4,100.00	$4,100.00	540
COMPUTER, LAPTOP, RUGGED	DELL	7010	4QGZXV1	1	$1,179.00	$1,179.00	540
COMPUTER, LAPTOP, RUGGED	PANASONIC	CF-19 TOUGHBOOK	2CKYA35923	1	$4,100.00	$4,100.00	540
COMPUTER, LAPTOP, RUGGED	PANASONIC	CF-53 TOUGHBOOK	SATSA86112	1	$4,100.00	$4,100.00	540
COMPUTER, LAPTOP, RUGGED	PANASONIC	CF-53 TOUGHBOOK	4GTYA20583	1	$4,100.00	$4,100.00	541
COMPUTER, LAPTOP, RUGGED	PANASONIC	CF-53 TOUGHBOOK	4GTYA20581	1	$4,100.00	$4,100.00	541
COMPUTER, LAPTOP, RUGGED	PANASONIC	CF-31 TOUGHBOOK	0JKSA28733	1	$4,100.00	$4,100.00	551
COMPUTER, LAPTOP, RUGGED	PANASONIC	CF-31 TOUGHBOOK	4JTYA39729	1	$3,168.74	$3,168.74	551
COMPUTER, LAPTOP, RUGGED	PANASONIC	CF-30 TOUGHBOOK	9JKYA89511	1	$4,100.00	$4,100.00	551
COMPUTER, LAPTOP, RUGGED	PANASONIC	CF-54 TOUGHBOOK	6ATSA37997	1	$2,349.97	$2,349.97	551
COMPUTER, LAPTOP, RUGGED	PANASONIC	CF-53 TOUGHBOOK	4GTYA20570	1	$4,100.00	$4,100.00	552
COMPUTER, LAPTOP, RUGGED	PANASONIC	CF-53 TOUGHBOOK	2DTYA64510	1	$4,520.00	$4,520.00	552
COMPUTER, LAPTOP, RUGGED	PANASONIC	CF-53 TOUGHBOOK	4GTYA20565	1	$4,100.00	$4,100.00	552
COMPUTER, LAPTOP, RUGGED	PANASONIC	CF-53 TOUGHBOOK	4GTYA20576	1	$4,100.00	$4,100.00	552
COMPUTER, LAPTOP, RUGGED	PANASONIC	CF-53 TOUGHBOOK	4DTYA72598	1	$4,100.00	$4,100.00	552
COMPUTER, LAPTOP, RUGGED	PANASONIC	CF-53 TOUGHBOOK	4ETYA73202	1	$4,100.00	$4,100.00	552
COMPUTER, LAPTOP, RUGGED	PANASONIC	CF-53 TOUGHBOOK	4GTYA20592	1	$4,100.00	$4,100.00	552
COMPUTER, LAPTOP, RUGGED	PANASONIC	CF-53 TOUGHBOOK	4GTYA20600	1	$4,100.00	$4,100.00	552
COMPUTER, LAPTOP, RUGGED	PANASONIC	CF-53 TOUGHBOOK	4GTYA20558	1	$4,100.00	$4,100.00	552
COMPUTER, LAPTOP, RUGGED	PANASONIC	CF-31 TOUGHBOOK	4DTYA02027	1	$3,426.30	$3,426.30	553
COMPUTER, LAPTOP, RUGGED	PANASONIC	CF-31 TOUGHBOOK	4DTYA02956	1	$4,100.00	$4,100.00	554
COMPUTER, LAPTOP, RUGGED	PANASONIC	CF-31 TOUGHBOOK	4DTYA03208	1	$3,168.74	$3,168.74	554
COMPUTER, LAPTOP, RUGGED	PANASONIC	CF-31 TOUGHBOOK	4DTYA03137	1	$4,100.00	$4,100.00	554
COMPUTER, LAPTOP, RUGGED	PANASONIC	CF-VEK33	7LTUA12062	1	$4,100.00	$4,100.00	554
COMPUTER, LAPTOP, RUGGED	PANASONIC	CF-31 TOUGHBOOK	1HTSA06889	1	$4,095.00	$4,095.00	554
COMPUTER, LAPTOP, RUGGED	PANASONIC	CF-31 TOUGHBOOK	3CTYB32461	1	$4,645.00	$4,645.00	554
COMPUTER, LAPTOP, RUGGED	PANASONIC	CF-31 TOUGHBOOK	2FTSA73103	1	$4,180.00	$4,180.00	554
COMPUTER, LAPTOP, RUGGED	PANASONIC	CF-33 TOUGHBOOK	7KTTA13291	1	$4,100.00	$4,100.00	554
COMPUTER, LAPTOP, RUGGED	PANASONIC	CF-31 TOUGHBOOK	4DTYA03151	1	$4,100.00	$4,100.00	554
COMPUTER, LAPTOP, RUGGED	PANASONIC	CF-31WBM73LM	4DTYA03011	1	$750.00	$750.00	554
COMPUTER, LAPTOP, RUGGED	PANASONIC	CF-31WBM73LM	4KTYA44459	1	$3,168.74	$3,168.74	554
COMPUTER, LAPTOP, RUGGED	PANASONIC	CF-31 TOUGHBOOK	WBM73LM	1	$4,100.00	$4,100.00	560
COMPUTER, LAPTOP, RUGGED	PANASONIC	CF-31 TOUGHBOOK	NA	1	$3,168.74	$3,168.74	560
COMPUTER, LAPTOP, RUGGED	PANASONIC	CF-31 TOUGHBOOK	7AKSA02646	1	$3,875.86	$3,875.86	560
COMPUTER, LAPTOP, RUGGED	PANASONIC	CF-31 TOUGHBOOK	7AKSA02624	1	$3,875.86	$3,875.86	560
COMPUTER, LAPTOP, RUGGED	PANASONIC	CF-31 TOUGHBOOK	7AKSA02631	1	$3,875.86	$3,875.86	560
COMPUTER, LAPTOP, RUGGED	PANASONIC	CF-31 TOUGHBOOK	7AKSA06728	1	$3,875.86	$3,875.86	560
COMPUTER, LAPTOP, RUGGED	PANASONIC	CF-31 TOUGHBOOK	7AKSA06730	1	$3,875.86	$3,875.86	560
COMPUTER, LAPTOP, RUGGED	PANASONIC	CF-31 TOUGHBOOK	7AKSA06732	1	$3,875.86	$3,875.86	560
COMPUTER, LAPTOP, RUGGED	PANASONIC	CF-31 TOUGHBOOK	7EKKA15591	1	$4,234.61	$4,234.61	560
COMPUTER, LAPTOP, RUGGED	PANASONIC	CF-31 TOUGHBOOK	7LKKB32663	1	$4,085.57	$4,085.57	560
COMPUTER, LAPTOP, RUGGED	PANASONIC	CF-31 TOUGHBOOK	7LKKB32673	1	$4,085.57	$4,085.57	560
COMPUTER, LAPTOP, RUGGED	PANASONIC	CF-31 TOUGHBOOK	7LKKB32680	1	$4,085.57	$4,085.57	560
COMPUTER, LAPTOP, RUGGED	PANASONIC	CF-31 TOUGHBOOK	7LKKB32748	1	$4,085.57	$4,085.57	560
COMPUTER, LAPTOP, RUGGED	PANASONIC	CF-30 TOUGHBOOK	211056	1	$4,509.58	$4,509.58	560
COMPUTER, LAPTOP, RUGGED	PANASONIC	CF-30 TOUGHBOOK	211058	1	$4,509.58	$4,509.58	560
COMPUTER, LAPTOP, RUGGED	PANASONIC	CF-30 TOUGHBOOK	211059	1	$4,509.58	$4,509.58	560
COMPUTER, LAPTOP, RUGGED	PANASONIC	CF-30 TOUGHBOOK	211060	1	$4,509.58	$4,509.58	560

Description	Manufacturer	Model	Serial No.	Qty.	Unit Cost	Total Cost	Dept No
COMPUTER, LAPTOP, RUGGED	PANASONIC	CF-30 TOUGHBOOK	211061	1	$4,509.58	$4,509.58	560
COMPUTER, LAPTOP, RUGGED	PANASONIC	CF-30 TOUGHBOOK	211062	1	$4,509.58	$4,509.58	560
COMPUTER, LAPTOP, RUGGED	PANASONIC	TOUGHBOOK	3ATYB20276	1	$4,520.00	$4,520.00	560
COMPUTER, LAPTOP, RUGGED	PANASONIC	CF-31 TOUGHBOOK	4DTYA02855	1	$3,168.74	$3,168.74	560
COMPUTER, LAPTOP, RUGGED	PANASONIC	CF-31 TOUGHBOOK	4DTYA02863	1	$3,168.74	$3,168.74	560
COMPUTER, LAPTOP, RUGGED	PANASONIC	CF-31 TOUGHBOOK	4DTYA02887	1	$3,168.74	$3,168.74	560
COMPUTER, LAPTOP, RUGGED	PANASONIC	CF-31 TOUGHBOOK	4DTYA02898	1	$3,168.74	$3,168.74	560
COMPUTER, LAPTOP, RUGGED	PANASONIC	CF-31 TOUGHBOOK	4DTYA02924	1	$3,168.74	$3,168.74	560
COMPUTER, LAPTOP, RUGGED	PANASONIC	CF-31 TOUGHBOOK	4DTYA02930	1	$3,168.74	$3,168.74	560
COMPUTER, LAPTOP, RUGGED	PANASONIC	CF-31 TOUGHBOOK	4DTYA02951	1	$3,168.74	$3,168.74	560
COMPUTER, LAPTOP, RUGGED	PANASONIC	CF-31 TOUGHBOOK	4DTYA02962	1	$3,168.74	$3,168.74	560
COMPUTER, LAPTOP, RUGGED	PANASONIC	CF-31 TOUGHBOOK	4DTYA02966	1	$3,168.74	$3,168.74	560
COMPUTER, LAPTOP, RUGGED	PANASONIC	CF-31 TOUGHBOOK	4DTYA02968	1	$3,168.74	$3,168.74	560
COMPUTER, LAPTOP, RUGGED	PANASONIC	CF-31 TOUGHBOOK	4DTYA02975	1	$3,168.74	$3,168.74	560
COMPUTER, LAPTOP, RUGGED	PANASONIC	CF-31 TOUGHBOOK	4DTYA02976	1	$3,168.74	$3,168.74	560
COMPUTER, LAPTOP, RUGGED	PANASONIC	CF-31 TOUGHBOOK	4DTYA02987	1	$3,168.74	$3,168.74	560
COMPUTER, LAPTOP, RUGGED	PANASONIC	CF-31 TOUGHBOOK	4DTYA02989	1	$3,168.74	$3,168.74	560
COMPUTER, LAPTOP, RUGGED	PANASONIC	CF-31 TOUGHBOOK	4DTYA03001	1	$3,168.74	$3,168.74	560
COMPUTER, LAPTOP, RUGGED	PANASONIC	CF-31 TOUGHBOOK	4DTYA03038	1	$3,168.74	$3,168.74	560
COMPUTER, LAPTOP, RUGGED	PANASONIC	CF-31 TOUGHBOOK	4DTYA03045	1	$3,168.74	$3,168.74	560
COMPUTER, LAPTOP, RUGGED	PANASONIC	CF-31 TOUGHBOOK	4DTYA03047	1	$3,168.74	$3,168.74	560
COMPUTER, LAPTOP, RUGGED	PANASONIC	CF-31 TOUGHBOOK	4DTYA03052	1	$3,168.74	$3,168.74	560
COMPUTER, LAPTOP, RUGGED	PANASONIC	CF-31 TOUGHBOOK	4DTYA03053	1	$3,168.74	$3,168.74	560
COMPUTER, LAPTOP, RUGGED	PANASONIC	CF-31 TOUGHBOOK	4DTYA03055	1	$3,168.74	$3,168.74	560
COMPUTER, LAPTOP, RUGGED	PANASONIC	CF-31 TOUGHBOOK	4DTYA03056	1	$3,168.74	$3,168.74	560
COMPUTER, LAPTOP, RUGGED	PANASONIC	CF-31 TOUGHBOOK	4DTYA03057	1	$3,168.74	$3,168.74	560
COMPUTER, LAPTOP, RUGGED	PANASONIC	CF-31 TOUGHBOOK	4DTYA03059	1	$3,168.74	$3,168.74	560
COMPUTER, LAPTOP, RUGGED	PANASONIC	CF-31 TOUGHBOOK	4DTYA03062	1	$3,168.74	$3,168.74	560
COMPUTER, LAPTOP, RUGGED	PANASONIC	CF-31 TOUGHBOOK	4DTYA03063	1	$3,168.74	$3,168.74	560
COMPUTER, LAPTOP, RUGGED	PANASONIC	CF-31 TOUGHBOOK	4DTYA03066	1	$3,168.74	$3,168.74	560
COMPUTER, LAPTOP, RUGGED	PANASONIC	CF-31 TOUGHBOOK	4DTYA03067	1	$3,168.74	$3,168.74	560
COMPUTER, LAPTOP, RUGGED	PANASONIC	CF-31 TOUGHBOOK	4DTYA03069	1	$3,168.74	$3,168.74	560
COMPUTER, LAPTOP, RUGGED	PANASONIC	CF-31 TOUGHBOOK	4DTYA03077	1	$3,168.74	$3,168.74	560
COMPUTER, LAPTOP, RUGGED	PANASONIC	CF-31 TOUGHBOOK	4DTYA03078	1	$3,168.74	$3,168.74	560
COMPUTER, LAPTOP, RUGGED	PANASONIC	CF-31 TOUGHBOOK	4DTYA03080	1	$3,168.74	$3,168.74	560
COMPUTER, LAPTOP, RUGGED	PANASONIC	CF-31 TOUGHBOOK	4DTYA03083	1	$3,168.74	$3,168.74	560
COMPUTER, LAPTOP, RUGGED	PANASONIC	CF-31 TOUGHBOOK	4DTYA03087	1	$3,168.74	$3,168.74	560
COMPUTER, LAPTOP, RUGGED	PANASONIC	CF-31 TOUGHBOOK	4DTYA03090	1	$3,168.74	$3,168.74	560
COMPUTER, LAPTOP, RUGGED	PANASONIC	CF-31 TOUGHBOOK	4DTYA03092	1	$3,168.74	$3,168.74	560
COMPUTER, LAPTOP, RUGGED	PANASONIC	CF-31 TOUGHBOOK	4DTYA03094	1	$3,168.74	$3,168.74	560
COMPUTER, LAPTOP, RUGGED	PANASONIC	CF-31 TOUGHBOOK	4DTYA03100	1	$3,168.74	$3,168.74	560
COMPUTER, LAPTOP, RUGGED	PANASONIC	CF-31 TOUGHBOOK	4DTYA03102	1	$3,168.74	$3,168.74	560
COMPUTER, LAPTOP, RUGGED	PANASONIC	CF-31 TOUGHBOOK	4DTYA03103	1	$3,168.74	$3,168.74	560
COMPUTER, LAPTOP, RUGGED	PANASONIC	CF-31 TOUGHBOOK	4DTYA03106	1	$3,168.74	$3,168.74	560
COMPUTER, LAPTOP, RUGGED	PANASONIC	CF-31 TOUGHBOOK	4DTYA03114	1	$3,168.74	$3,168.74	560
COMPUTER, LAPTOP, RUGGED	PANASONIC	CF-31 TOUGHBOOK	4DTYA03117	1	$3,168.74	$3,168.74	560
COMPUTER, LAPTOP, RUGGED	PANASONIC	CF-31 TOUGHBOOK	4DTYA03121	1	$3,168.74	$3,168.74	560
COMPUTER, LAPTOP, RUGGED	PANASONIC	CF-31 TOUGHBOOK	4DTYA03126	1	$3,168.74	$3,168.74	560
COMPUTER, LAPTOP, RUGGED	PANASONIC	CF-31 TOUGHBOOK	4DTYA03148	1	$3,168.74	$3,168.74	560
COMPUTER, LAPTOP, RUGGED	PANASONIC	CF-31 TOUGHBOOK	4DTYA03143	1	$3,168.74	$3,168.74	560
COMPUTER, LAPTOP, RUGGED	PANASONIC	CF-31 TOUGHBOOK	4DTYA03152	1	$3,168.74	$3,168.74	560
COMPUTER, LAPTOP, RUGGED	PANASONIC	CF-31 TOUGHBOOK	4DTYA03161	1	$3,168.74	$3,168.74	560

Description	Manufacturer	Model	Serial No.	Qty.	Unit Cost	Total Cost	Dept No
COMPUTER, LAPTOP, RUGGED	PANASONIC	CF-31 TOUGHBOOK	4DTYA03166	1	$3,168.74	$3,168.74	560
COMPUTER, LAPTOP, RUGGED	PANASONIC	CF-31 TOUGHBOOK	4DTYA03167	1	$3,168.74	$3,168.74	560
COMPUTER, LAPTOP, RUGGED	PANASONIC	CF-31 TOUGHBOOK	4DTYA03171	1	$3,168.74	$3,168.74	560
COMPUTER, LAPTOP, RUGGED	PANASONIC	CF-31 TOUGHBOOK	4DTYA03172	1	$3,168.74	$3,168.74	560
COMPUTER, LAPTOP, RUGGED	PANASONIC	CF-31 TOUGHBOOK	4DTYA03175	1	$3,168.74	$3,168.74	560
COMPUTER, LAPTOP, RUGGED	PANASONIC	CF-31 TOUGHBOOK	4DTYA03176	1	$3,168.74	$3,168.74	560
COMPUTER, LAPTOP, RUGGED	PANASONIC	CF-31 TOUGHBOOK	4DTYA03180	1	$3,168.74	$3,168.74	560
COMPUTER, LAPTOP, RUGGED	PANASONIC	CF-31 TOUGHBOOK	4DTYA03182	1	$3,168.74	$3,168.74	560
COMPUTER, LAPTOP, RUGGED	PANASONIC	CF-31 TOUGHBOOK	4DTYA03187	1	$3,168.74	$3,168.74	560
COMPUTER, LAPTOP, RUGGED	PANASONIC	CF-31 TOUGHBOOK	4DTYA03195	1	$3,168.74	$3,168.74	560
COMPUTER, LAPTOP, RUGGED	PANASONIC	CF-31 TOUGHBOOK	4DTYA03202	1	$3,168.74	$3,168.74	560
COMPUTER, LAPTOP, RUGGED	PANASONIC	CF-31 TOUGHBOOK	4DTYA03207	1	$3,168.74	$3,168.74	560
COMPUTER, LAPTOP, RUGGED	PANASONIC	CF-31 TOUGHBOOK	4DTYA03211	1	$3,168.74	$3,168.74	560
COMPUTER, LAPTOP, RUGGED	PANASONIC	CF-31 TOUGHBOOK	4DTYA03216	1	$3,168.74	$3,168.74	560
COMPUTER, LAPTOP, RUGGED	PANASONIC	CF-31 TOUGHBOOK	4DTYA03220	1	$3,168.74	$3,168.74	560
COMPUTER, LAPTOP, RUGGED	PANASONIC	CF-31 TOUGHBOOK	4DTYA03230	1	$3,168.74	$3,168.74	560
COMPUTER, LAPTOP, RUGGED	PANASONIC	CF-31 TOUGHBOOK	4DTYA03238	1	$3,168.74	$3,168.74	560
COMPUTER, LAPTOP, RUGGED	PANASONIC	CF-31 TOUGHBOOK	4DTYA03239	1	$3,168.74	$3,168.74	560
COMPUTER, LAPTOP, RUGGED	PANASONIC	CF-31 TOUGHBOOK	4DTYA03242	1	$3,168.74	$3,168.74	560
COMPUTER, LAPTOP, RUGGED	PANASONIC	CF-31 TOUGHBOOK	4DTYA03243	1	$3,168.74	$3,168.74	560
COMPUTER, LAPTOP, RUGGED	PANASONIC	CF-31 TOUGHBOOK	4DTYA03247	1	$3,168.74	$3,168.74	560
COMPUTER, LAPTOP, RUGGED	PANASONIC	CF-31 TOUGHBOOK	4DTYA03251	1	$3,168.74	$3,168.74	560
COMPUTER, LAPTOP, RUGGED	PANASONIC	CF-31 TOUGHBOOK	4DTYA03259	1	$3,168.74	$3,168.74	560
COMPUTER, LAPTOP, RUGGED	PANASONIC	CF-31 TOUGHBOOK	4DTYA03260	1	$3,168.74	$3,168.74	560
COMPUTER, LAPTOP, RUGGED	PANASONIC	CF-31 TOUGHBOOK	4DTYA03270	1	$3,168.74	$3,168.74	560
COMPUTER, LAPTOP, RUGGED	PANASONIC	CF-31 TOUGHBOOK	4DTYA03272	1	$3,168.74	$3,168.74	560
COMPUTER, LAPTOP, RUGGED	PANASONIC	CF-31 TOUGHBOOK	4DTYA03280	1	$3,168.74	$3,168.74	560
COMPUTER, LAPTOP, RUGGED	PANASONIC	CF-31 TOUGHBOOK	4DTYA03292	1	$3,168.74	$3,168.74	560
COMPUTER, LAPTOP, RUGGED	PANASONIC	CF-31 TOUGHBOOK	4DTYA03297	1	$3,168.74	$3,168.74	560
COMPUTER, LAPTOP, RUGGED	PANASONIC	CF-31 TOUGHBOOK	4DTYA03300	1	$3,168.74	$3,168.74	560
COMPUTER, LAPTOP, RUGGED	PANASONIC	CF-31 TOUGHBOOK	4DTYA03301	1	$3,168.74	$3,168.74	560
COMPUTER, LAPTOP, RUGGED	PANASONIC	CF-31 TOUGHBOOK	4GTYA19805	1	$3,168.74	$3,168.74	560
COMPUTER, LAPTOP, RUGGED	PANASONIC	CF-31 TOUGHBOOK	4GTYA19816	1	$3,168.74	$3,168.74	560
COMPUTER, LAPTOP, RUGGED	PANASONIC	CF-31 TOUGHBOOK	4GTYA19831	1	$3,168.74	$3,168.74	560
COMPUTER, LAPTOP, RUGGED	PANASONIC	CF-31 TOUGHBOOK	4GTYA19841	1	$3,168.74	$3,168.74	560
COMPUTER, LAPTOP, RUGGED	PANASONIC	CF-31 TOUGHBOOK	4GTYA19844	1	$3,168.74	$3,168.74	560
COMPUTER, LAPTOP, RUGGED	PANASONIC	CF-31 TOUGHBOOK	4GTYA19852	1	$3,168.74	$3,168.74	560
COMPUTER, LAPTOP, RUGGED	PANASONIC	CF-31 TOUGHBOOK	4GTYA19858	1	$3,168.74	$3,168.74	560
COMPUTER, LAPTOP, RUGGED	PANASONIC	CF-31 TOUGHBOOK	4GTYA19861	1	$3,168.74	$3,168.74	560
COMPUTER, LAPTOP, RUGGED	PANASONIC	CF-31 TOUGHBOOK	4GTYA19873	1	$3,168.74	$3,168.74	560
COMPUTER, LAPTOP, RUGGED	PANASONIC	CF-31 TOUGHBOOK	4GTYA19876	1	$3,168.74	$3,168.74	560
COMPUTER, LAPTOP, RUGGED	PANASONIC	CF-31 TOUGHBOOK	4GTYA19877	1	$3,168.74	$3,168.74	560
COMPUTER, LAPTOP, RUGGED	PANASONIC	CF-31 TOUGHBOOK	4GTYA19893	1	$3,168.74	$3,168.74	560
COMPUTER, LAPTOP, RUGGED	PANASONIC	CF-31 TOUGHBOOK	4GTYA19898	1	$3,168.74	$3,168.74	560
COMPUTER, LAPTOP, RUGGED	PANASONIC	CF-31 TOUGHBOOK	4GTYA19906	1	$3,168.74	$3,168.74	560
COMPUTER, LAPTOP, RUGGED	PANASONIC	CF-31 TOUGHBOOK	4GTYA19472	1	$3,168.74	$3,168.74	560
COMPUTER, LAPTOP, RUGGED	PANASONIC	CF-31 TOUGHBOOK	4GTYA19940	1	$3,168.74	$3,168.74	560
COMPUTER, LAPTOP, RUGGED	PANASONIC	CF-31 TOUGHBOOK	4GTYA19483	1	$3,168.74	$3,168.74	560
COMPUTER, LAPTOP, RUGGED	PANASONIC	CF-31 TOUGHBOOK	4GTYA19489	1	$3,168.74	$3,168.74	560
COMPUTER, LAPTOP, RUGGED	PANASONIC	CF-31 TOUGHBOOK	4GTYA19527	1	$3,168.74	$3,168.74	560
COMPUTER, LAPTOP, RUGGED	PANASONIC	CF-31 TOUGHBOOK	4GTYA19552	1	$3,168.74	$3,168.74	560
COMPUTER, LAPTOP, RUGGED	PANASONIC	CF-31 TOUGHBOOK	4GTYA19555	1	$3,168.74	$3,168.74	560

Description	Manufacturer	Model	Serial No.	Qty.	Unit Cost	Total Cost	Dept No
COMPUTER, LAPTOP, RUGGED	PANASONIC	CF-31 TOUGHBOOK	7EKKA15938	1	$4,234.61	$4,234.61	560
COMPUTER, LAPTOP, RUGGED	PANASONIC	CF-31WBM73LM	4GTYA19785	1	$3,168.74	$3,168.74	560
COMPUTER, LAPTOP, RUGGED	PANASONIC	CF-31WBM73LM	4DTYA03236	1	$3,168.74	$3,168.74	560
COMPUTER, LAPTOP, RUGGED	PANASONIC	CF-12 TOUGHBOOK	NA	1	$4,100.00	$4,100.00	560
COMPUTER, LAPTOP, RUGGED	PANASONIC	CF-31 TOUGHBOOK	4DTYA03108	1	$3,168.74	$3,168.74	560
COMPUTER, LAPTOP, RUGGED	PANASONIC	CF-31 TOUGHBOOK	P02471	1	$4,100.00	$4,100.00	560
COMPUTER, LAPTOP, RUGGED	PANASONIC	CF-31 TOUGHBOOK	P02462	1	$4,100.00	$4,100.00	560
COMPUTER, LAPTOP, RUGGED	PANASONIC	CF-31 TOUGHBOOK	P02491	1	$4,100.00	$4,100.00	560
COMPUTER, LAPTOP, RUGGED	PANASONIC	CF-31WBM73LM	4DTYA03085	1	$3,168.74	$3,168.74	560
COMPUTER, LAPTOP, RUGGED	PANASONIC	CF-31 TOUGHBOOK	4DTYA03240	1	$3,168.74	$3,168.74	560
COMPUTER, LAPTOP, RUGGED	PANASONIC	CF-31 TOUGHBOOK	7BKSA06732	1	$3,875.86	$3,875.86	560
COMPUTER, LAPTOP, RUGGED	PANASONIC	CF-31WBM73LM	4DTYA03298	1	$3,168.74	$3,168.74	560
COMPUTER, LAPTOP, RUGGED	PANASONIC	CF-31WBM73LM	4GTYA19564	1	$3,168.74	$3,168.74	560
COMPUTER, LAPTOP, RUGGED	PANASONIC	CF-31WBM73LM	4DTYA03073	1	$3,168.74	$3,168.74	560
COMPUTER, LAPTOP, RUGGED	PANASONIC	CF-31WBM73LM	4GTYA19759	1	$3,168.74	$3,168.74	560
COMPUTER, LAPTOP, RUGGED	PANASONIC	CF-31WBM73LM	4DTYA03162	1	$3,168.74	$3,168.74	560
COMPUTER, LAPTOP, RUGGED	PANASONIC	CF-31WBM73LM	4DTYA03192	1	$3,168.74	$3,168.74	560
COMPUTER, LAPTOP, RUGGED	PANASONIC	CF-31UBLAX1M	3CTYB33100	1	$4,645.00	$4,645.00	560
COMPUTER, LAPTOP, RUGGED	PANASONIC	CF-31UBLAX1M	4DTYA03302	1	$3,168.74	$3,168.74	560
COMPUTER, LAPTOP, RUGGED	PANASONIC	CF-31 TOUGHBOOK	4DTYA03105	1	$3,168.74	$3,168.74	560
COMPUTER, LAPTOP, RUGGED	PANASONIC	CF-31 TOUGHBOOK	P02481	1	$4,100.00	$4,100.00	560
COMPUTER, LAPTOP, RUGGED	PANASONIC	CF-31 TOUGHBOOK	4GTYA19512	1	$3,168.74	$3,168.74	560
COMPUTER, LAPTOP, RUGGED	PANASONIC	CF-31 TOUGHBOOK	4DTYA03115	1	$3,168.74	$3,168.74	560
COMPUTER, LAPTOP, RUGGED	PANASONIC	CF-31 TOUGHBOOK	4DTYA03043	1	$3,168.74	$3,168.74	560
COMPUTER, LAPTOP, RUGGED	PANASONIC	CF-31 TOUGHBOOK	4DTYA03177	1	$3,168.74	$3,168.74	560
COMPUTER, LAPTOP, RUGGED	PANASONIC	CF-31 TOUGHBOOK	4DTYA03027	1	$3,168.74	$3,168.74	560
COMPUTER, LAPTOP, RUGGED	PANASONIC	CF-31 TOUGHBOOK	4DTYA03072	1	$3,168.74	$3,168.74	560
COMPUTER, LAPTOP, RUGGED	PANASONIC	CF-53	NA	1	$3,500.00	$3,500.00	581
COMPUTER, LAPTOP, RUGGED	PANASONIC	CF-30 TOUGHBOOK	9HKYA77772	1	$4,100.00	$4,100.00	882
COMPUTER, MINI LAPTOP	ASUS	EEE PC 1016 PT	B6OAAS163470	1	$350.00	$350.00	499
COMPUTER, MINI LAPTOP	ASUS	EEE PC 1016 PT	B6OAAS163314	1	$350.00	$350.00	499
COMPUTER, MINI LAPTOP	ASUS	EEE PC 1016 PT	B6OAAS163748	1	$350.00	$350.00	499
COMPUTER, MINI LAPTOP	ASUS	EEE PC 1016 PT	B6OAAS163757	1	$350.00	$350.00	499
COMPUTER, MINI-TOWER	DELL	OPTIPLEX 5030	6GXGV72	1	$437.00	$437.00	503
COMPUTER, MINI-TOWER	DELL	OPTIPLEX 5030	DR32W72	1	$437.00	$437.00	503
COMPUTER, NETWORK ATTACHED STORAGE (NAS), HIGH-END	DELL	A200	JWXNC180100040	1	$8,550.00	$8,550.00	503
COMPUTER, NETWORK ATTACHED STORAGE (NAS), HIGH-END	DELL	A200	JWXNC180200376	1	$8,550.00	$8,550.00	503
COMPUTER, NOTEBOOK, TABLET	WINDOWS	K14M	52769650553	1	$2,181.20	$2,181.20	503
COMPUTER, NOTEBOOK, TABLET	DELL	K14M	22548750753	1	$1,624.03	$1,624.03	503
COMPUTER, NOTEBOOK, TABLET	DELL	T02H001	12XRQ72	1	$1,509.07	$1,509.07	503
COMPUTER, NOTEBOOK, TABLET	WINDOWS	K14M	57XRQ72	1	$1,509.07	$1,509.07	503
COMPUTER, SIGN IN SYSTEM	LOBBY GUARD	NA	5901158PT	1	$3,100.00	$3,100.00	541
COMPUTER, SIGN IN SYSTEM	LOBBY GUARD	NA	5901360PT	1	$3,100.00	$3,100.00	541
COMPUTER, STORAGE APPLIANCE	DELL	EL PS6110	GLG7XV1	1	$37,363.97	$37,363.97	503
COMPUTER, STORAGE APPLIANCE	DELL	EL PS6110	GLG6XV1	1	$24,458.07	$24,458.07	503
COMPUTER, STORAGE APPLIANCE	DELL	EL PS6510	JFV72Y1	1	$26,506.56	$26,506.56	503
COMPUTER, STORAGE APPLIANCE	DELL	FS8600	79XM282	1	$5,500.00	$5,500.00	503
COMPUTER, STORAGE APPLIANCE	DELL	FS8600	9YSH282	1	$5,500.00	$5,500.00	503
COMPUTER, STORAGE APPLIANCE	HEWLETT PACKARD	STORAGEWORKS	RCI 474229	1	$5,500.00	$5,500.00	581
COMPUTER, STORAGE APPLIANCE	HEWLETT PACKARD	STORAGEWORKS	RCI 474230	1	$5,500.00	$5,500.00	581
COMPUTER, STORAGE APPLIANCE	HEWLETT PACKARD	STORAGEWORKS	RCI 474231	1	$5,500.00	$5,500.00	581
COMPUTER, STORAGE ARRAY, HIGH-END	DELL	SC9000	2LCM282	1	$25,000.00	$25,000.00	503

Description	Manufacturer	Model	Serial No.	Qty.	Unit Cost	Total Cost	Dept No
COMPUTER, STORAGE ARRAY, HIGH-END	DELL	SC9000	2LBS282	1	$25,000.00	$25,000.00	503
COMPUTER, STORAGE ARRAY, HIGH-END	DELL	SC9000	94JB382	1	$25,000.00	$25,000.00	503
COMPUTER, TABLET	SAMSUNG	SM-T580	R52HB28BV7D	1	$2,365.00	$2,365.00	341
COMPUTER, W/ MONITOR	DELL	OPTIPLEX 7040	FB9KMF2	1	$723.81	$723.81	210
COMPUTER, W/ MONITOR	DELL	OPTIPLEX 7040	CY3C9M2	1	$850.00	$850.00	210
COMPUTER, W/ MONITOR	DELL	OPTIPLEX 7040	F9PDMF2	1	$850.00	$850.00	210
COMPUTER, W/ MONITOR	DELL	OPTIPLEX 7050	GZZLCH2	1	$850.00	$850.00	210
COMPUTER, W/ MONITOR	DELL	OPTIPLEX 7040	FBFFMF2	1	$723.81	$723.81	210
COMPUTER, W/ MONITOR	DELL	OPTIPLEX 7050	H00KCH2	1	$850.00	$850.00	210
COMPUTER, W/ MONITOR	DELL	OPTIPLEX 7050	CY3B9M2	1	$850.00	$850.00	210
COMPUTER, W/ MONITOR	DELL	OPTIPLEX 7050	GZRPCH2	1	$850.00	$850.00	210
COMPUTER, W/ MONITOR	DELL	OPTIPLEX 7050	H00LCH2	1	$850.00	$850.00	210
COMPUTER, W/ MONITOR	DELL	OPTIPLEX 7040	F9QHMF2	1	$723.81	$723.81	210
COMPUTER, W/ MONITOR	DELL	OPTIPLEX 7040	FB5LMF2	1	$850.00	$850.00	210
COMPUTER, W/ MONITOR	DELL	OPTIPLEX 7040	FB5BMF2	1	$723.81	$723.81	210
COMPUTER, W/ MONITOR	DELL	OPTIPLEX 7040	DFNJMF2	1	$723.81	$723.81	210
COMPUTER, W/ MONITOR	DELL	OPTIPLEX 7040	8XVKXG2	1	$858.00	$858.00	210
COMPUTER, W/ MONITOR	DELL	OPTIPLEX 7050	GZVRCH2	1	$850.00	$850.00	210
COMPUTER, W/ MONITOR	DELL	OPTIPLEX 7020	5GNTG42	1	$900.29	$900.29	210
COMPUTER, W/ MONITOR	DELL	OPTIPLEX 7040	8XSMXG2	1	$858.00	$858.00	210
COMPUTER, W/ MONITOR	DELL	OPTIPLEX 7040	8XSKXG2	1	$858.00	$858.00	210
COMPUTER, W/ MONITOR	DELL	OPTIPLEX 7040	8XTKXG2	1	$858.00	$858.00	210
COMPUTER, W/ MONITOR	DELL	OPTIPLEX 7040	8XTMXG2	1	$858.00	$858.00	210
COMPUTER, W/ MONITOR	DELL	OPTIPLEX 7040	8XVMXG2	1	$858.00	$858.00	210
COMPUTER, W/ MONITOR	DELL	OPTIPLEX 7040	FC3WBH2	1	$858.00	$858.00	210
COMPUTER, W/ MONITOR	DELL	OPTIPLEX 7040	8XTLXG2	1	$858.00	$858.00	210
COMPUTER, W/ MONITOR	DELL	PRECISION 3620	76CH282	1	$2,281.40	$2,281.40	210
COMPUTER, W/ MONITOR	DELL	OPTIPLEX 7050	577LBM2	1	$850.00	$850.00	210
COMPUTER, W/ MONITOR	DELL	PRECISION T1700	J0CTD42	1	$850.00	$850.00	210
COMPUTER, W/ MONITOR	DELL	PRECISION T1700	7XHVC42	1	$2,000.40	$2,000.40	210
COMPUTER, W/ MONITOR	DELL	OPTIPLEX 7050	CY3X8M2	1	$850.00	$850.00	210
COMPUTER, W/ MONITOR	DELL	OPTIPLEX 7050	8XSLXG2	1	$858.00	$858.00	210
COMPUTER, W/ MONITOR	DELL	PRECISION 3620	76CG282	1	$2,281.40	$2,281.40	210
COMPUTER, W/ MONITOR	DELL	PRECISION 3620	76CJ282	1	$2,281.40	$2,281.40	210
COMPUTER, W/ MONITOR	DELL	PRECISION 3620	76CL282	1	$2,281.40	$2,281.40	210
COMPUTER, W/ MONITOR	DELL	PRECISION 3620	76CK282	1	$2,281.40	$2,281.40	210
COMPUTER, W/ MONITOR	DELL	OPTIPLEX 7050	577KBM2	1	$850.00	$850.00	210
COMPUTER, W/ MONITOR	DELL	PRECISION T1700	FNY6F42	1	$2,555.54	$2,555.54	210
COMPUTER, W/ MONITOR	DELL	OPTIPLEX 7040	8XRMXG2	1	$858.00	$858.00	210
COMPUTER, W/ MONITOR	DELL	OPTIPLEX 7040	8XVLXG2	1	$858.00	$858.00	210
COMPUTER, W/ MONITOR	DELL	OPTIPLEX 7010	4XMJZ12	1	$751.63	$751.63	211
COMPUTER, W/ MONITOR	DELL	OPTIPLEX 7010	1DDT7Y1	1	$1,017.78	$1,017.78	212
COMPUTER, W/ MONITOR	DELL	OPTIPLEX 7010	B04RTV1	1	$1,179.00	$1,179.00	212
COMPUTER, W/ MONITOR	DELL	OPTIPLEX 7010	1K47S22	1	$1,067.83	$1,067.83	213
COMPUTER, W/ MONITOR	DELL	OPTIPLEX 7020	GT61F52	1	$850.00	$850.00	213
COMPUTER, W/ MONITOR	DELL	OPTIPLEX 7020	JPLBX52	1	$661.66	$661.66	214
COMPUTER, W/ MONITOR	DELL	OPTIPLEX 7010	244CHX1	1	$1,178.99	$1,178.99	214
COMPUTER, W/ MONITOR	DELL	OPTIPLEX 790	6V594V1	1	$1,179.00	$1,179.00	214
COMPUTER, W/ MONITOR	DELL	OPTIPLEX 7050	GZSQCH2	1	$850.00	$850.00	215
COMPUTER, W/ MONITOR	DELL	OPTIPLEX 7050	50RW942	1	$850.00	$850.00	215
COMPUTER, W/ MONITOR	DELL	OPTIPLEX 7020	JHNTG42	1	$900.29	$900.29	215
COMPUTER, W/ MONITOR	DELL	OPTIPLEX 7050	CY389M2	1	$850.00	$850.00	215

Description	Manufacturer	Model	Serial No.	Qty.	Unit Cost	Total Cost	Dept No
COMPUTER, W/ MONITOR	DELL	OPTIPLEX 7050	8XWKXG2	1	$858.00	$858.00	215
COMPUTER, W/ MONITOR	DELL	OPTIPLEX 7040	8XWLXG2	1	$858.00	$858.00	215
COMPUTER, W/ MONITOR	DELL	OPTIPLEX 7020	7NNTG42	1	$900.29	$900.29	215
COMPUTER, W/ MONITOR	DELL	OPTIPLEX 7080	BFP0DD2	1	$783.88	$783.88	341
COMPUTER, W/ MONITOR	DELL	OPTIPLEX 7080	B9HLJK2	1	$712.16	$712.16	341
COMPUTER, W/ MONITOR	DELL	OPTIPLEX 7040	BXBVNW1	1	$1,179.00	$1,179.00	400
COMPUTER, W/ MONITOR	DELL	OPTIPLEX 7010	FCMSQ22	1	$1,222.63	$1,222.63	400
COMPUTER, W/ MONITOR	DELL	OPTIPLEX 7020	9DWY182	1	$907.11	$907.11	400
COMPUTER, W/ MONITOR	DELL	OPTIPLEX GX520	6ZYQ591	1	$850.00	$850.00	400
COMPUTER, W/ MONITOR	DELL	OPTIPLEX 740	BV377L1	1	$1,073.38	$1,073.38	400
COMPUTER, W/ MONITOR	DELL	OPTIPLEX 740	DT377L1	1	$1,073.38	$1,073.38	400
COMPUTER, W/ MONITOR	DELL	OPTIPLEX GX520	3JHSN81	1	$850.00	$850.00	402
COMPUTER, W/ MONITOR	DELL	OPTIPLEX GX520	JHT41C1	1	$850.00	$850.00	402
COMPUTER, W/ MONITOR	DELL	OPTIPLEX 7010	FHVNL02	1	$1,170.18	$1,170.18	402
COMPUTER, W/ MONITOR	DELL	OPTIPLEX 7010	9B1FPW1	1	$1,078.40	$1,078.40	402
COMPUTER, W/ MONITOR	DELL	OPTIPLEX 740	3145YH1	1	$1,194.00	$1,194.00	402
COMPUTER, W/ MONITOR	DELL	OPTIPLEX 740	9GRG0L1	1	$1,073.38	$1,073.38	402
COMPUTER, W/ MONITOR	DELL	OPTIPLEX 740	7GRG0L1	1	$1,073.38	$1,073.38	402
COMPUTER, W/ MONITOR	DELL	OPTIPLEX 790	9B1DPW1	1	$1,078.40	$1,078.40	402
COMPUTER, W/ MONITOR	DELL	OPTIPLEX 790	9B2BPW1	1	$1,078.40	$1,078.40	402
COMPUTER, W/ MONITOR	DELL	OPTIPLEX 740	8GRG0L1	1	$1,073.38	$1,073.38	402
COMPUTER, W/ MONITOR	DELL	OPTIPLEX 740	BGRG0L1	1	$1,073.38	$1,073.38	402
COMPUTER, W/ MONITOR	DELL	OPTIPLEX 740	8TSG0L1	1	$1,073.38	$1,073.38	402
COMPUTER, W/ MONITOR	DELL	OPTIPLEX 7010	FHWNL02	1	$1,170.18	$1,170.18	402
COMPUTER, W/ MONITOR	DELL	OPTIPLEX 7010	FHWPL02	1	$1,170.18	$1,170.18	402
COMPUTER, W/ MONITOR	DELL	OPTIPLEX 7050	BBGQJK2	1	$881.21	$881.21	403
COMPUTER, W/ MONITOR	DELL	OPTIPLEX 7050	595NWK2	1	$779.07	$779.07	403
COMPUTER, W/ MONITOR	DELL	OPTIPLEX 790	G3MFHS1	1	$741.00	$741.00	403
COMPUTER, W/ MONITOR	DELL	OPTIPLEX 7010	JV69CY1	1	$1,006.51	$1,006.51	403
COMPUTER, W/ MONITOR	DELL	OPTIPLEX 7050	58XMWK2	1	$779.07	$779.07	403
COMPUTER, W/ MONITOR	DELL	OPTIPLEX 7050	59PQWK2	1	$779.07	$779.07	403
COMPUTER, W/ MONITOR	DELL	OPTIPLEX 7050	59KQWK2	1	$779.07	$779.07	403
COMPUTER, W/ MONITOR	DELL	OPTIPLEX 7050	58RQWK2	1	$779.07	$779.07	403
COMPUTER, W/ MONITOR	DELL	OPTIPLEX 7050	59LRWK2	1	$779.07	$779.07	403
COMPUTER, W/ MONITOR	DELL	OPTIPLEX 7050	59FMWK2	1	$779.07	$779.07	403
COMPUTER, W/ MONITOR	DELL	OPTIPLEX 7020	8C54X52	1	$674.01	$674.01	403
COMPUTER, W/ MONITOR	DELL	OPTIPLEX 7050	59PHWK2	1	$779.07	$779.07	403
COMPUTER, W/ MONITOR	DELL	OPTIPLEX 7050	598RWK2	1	$779.07	$779.07	403
COMPUTER, W/ MONITOR	DELL	OPTIPLEX 7050	56NHWK2	1	$850.00	$850.00	403
COMPUTER, W/ MONITOR	DELL	OPTIPLEX 7050	593NWK2	1	$779.07	$779.07	403
COMPUTER, W/ MONITOR	DELL	OPTIPLEX 7050	59QQWK2	1	$779.07	$779.07	403
COMPUTER, W/ MONITOR	DELL	OPTIPLEX 7050	821HWK2	1	$779.07	$779.07	403
COMPUTER, W/ MONITOR	DELL	OPTIPLEX 7050	B8YTJK2	1	$881.21	$881.21	403
COMPUTER, W/ MONITOR	DELL	OPTIPLEX 7050	58HKWK2	1	$779.07	$779.07	403
COMPUTER, W/ MONITOR	DELL	OPTIPLEX 7050	F42J082	1	$1,447.01	$1,447.01	403
COMPUTER, W/ MONITOR	DELL	OPTIPLEX 7050	590PWK2	1	$779.07	$779.07	403
COMPUTER, W/ MONITOR	DELL	OPTIPLEX 7050	56VNWK2	1	$850.00	$850.00	403
COMPUTER, W/ MONITOR	DELL	OPTIPLEX 7010	JV67CY1	1	$1,006.51	$1,006.51	403
COMPUTER, W/ MONITOR	DELL	OPTIPLEX 7010	JV6BCY1	1	$1,006.51	$1,006.51	403
COMPUTER, W/ MONITOR	DELL	OPTIPLEX 7010	7FS3P22	1	$850.00	$850.00	403
COMPUTER, W/ MONITOR	DELL	OPTIPLEX 7010	JV64CY1	1	$850.00	$850.00	403
COMPUTER, W/ MONITOR	DELL	OPTIPLEX 7010	JV6GCY1	1	$850.00	$850.00	403

Description	Manufacturer	Model	Serial No.	Qty.	Unit Cost	Total Cost	Dept No
COMPUTER, W/ MONITOR	DELL	OPTIPLEX 7010	JV75CY1	1	$850.00	$850.00	403
COMPUTER, W/ MONITOR	DELL	OPTIPLEX 7010	JV6JCY1	1	$850.00	$850.00	403
COMPUTER, W/ MONITOR	DELL	OPTIPLEX 7010	7FT2P22	1	$850.00	$850.00	403
COMPUTER, W/ MONITOR	DELL	OPTIPLEX 7010	G3LJHS1	1	$741.00	$741.00	403
COMPUTER, W/ MONITOR	DELL	OPTIPLEX 7010	57BT3P1	1	$708.00	$708.00	403
COMPUTER, W/ MONITOR	DELL	OPTIPLEX 7010	67BT3P1	1	$708.00	$708.00	403
COMPUTER, W/ MONITOR	DELL	OPTIPLEX 7080	JV6FCY1	1	$850.00	$850.00	403
COMPUTER, W/ MONITOR	DELL	OPTIPLEX 7080	JV6DCY1	1	$850.00	$850.00	403
COMPUTER, W/ MONITOR	DELL	OPTIPLEX 7080	JV68CY1	1	$850.00	$850.00	403
COMPUTER, W/ MONITOR	DELL	OPTIPLEX 7080	GTH2FB2	1	$850.00	$850.00	403
COMPUTER, W/ MONITOR	DELL	OPTIPLEX 7080	JV6HCY1	1	$850.00	$850.00	403
COMPUTER, W/ MONITOR	DELL	OPTIPLEX 7080	JV74CY1	1	$850.00	$850.00	403
COMPUTER, W/ MONITOR	DELL	OPTIPLEX 7080	C02902	1	$850.00	$850.00	403
COMPUTER, W/ MONITOR	DELL	OPTIPLEX 7080	1DV5P61	1	$850.00	$850.00	403
COMPUTER, W/ MONITOR	DELL	OPTIPLEX 7010	JV6CCY1	1	$1,006.51	$1,006.51	403
COMPUTER, W/ MONITOR	DELL	OPTIPLEX 7080	8C45X52	1	$674.01	$674.01	403
COMPUTER, W/ MONITOR	DELL	OPTIPLEX 7080	8C48X52	1	$674.01	$674.01	403
COMPUTER, W/ MONITOR	DELL	OPTIPLEX 9020	F42K082	1	$1,447.01	$1,447.01	403
COMPUTER, W/ MONITOR	DELL	OPTIPLEX 7080	8C47X52	1	$674.01	$674.01	403
COMPUTER, W/ MONITOR	DELL	OPTIPLEX 7080	8C46X52	1	$674.01	$674.01	403
COMPUTER, W/ MONITOR	DELL	OPTIPLEX 7080	2D60942	1	$967.81	$967.81	403
COMPUTER, W/ MONITOR	DELL	OPTIPLEX 7080	GV44FB2	1	$711.66	$711.66	403
COMPUTER, W/ MONITOR	DELL	OPTIPLEX 9020	2D5Z842	1	$967.81	$967.81	403
COMPUTER, W/ MONITOR	DELL	OPTIPLEX 7080	8C522X52	1	$850.00	$850.00	403
COMPUTER, W/ MONITOR	DELL	OPTIPLEX 7080	8C53X52	1	$674.01	$674.01	403
COMPUTER, W/ MONITOR	DELL	OPTIPLEX 7010	JV65CY1	1	$1,006.51	$1,006.51	403
COMPUTER, W/ MONITOR	DELL	OPTIPLEX 7010	8C4BX52	1	$674.01	$674.01	403
COMPUTER, W/ MONITOR	DELL	OPTIPLEX 790	GNBTWV1	1	$1,015.50	$1,015.50	404
COMPUTER, W/ MONITOR	DELL	OPTIPLEX 7010	7FR3P22	1	$1,134.47	$1,134.47	404
COMPUTER, W/ MONITOR	DELL	OPTIPLEX 790	GNGRWV1	1	$1,015.50	$1,015.50	404
COMPUTER, W/ MONITOR	DELL	OPTIPLEX 7010	7FS0P22	1	$1,134.47	$1,134.47	404
COMPUTER, W/ MONITOR	DELL	OPTIPLEX 7010	7FR0P2	1	$850.00	$850.00	404
COMPUTER, W/ MONITOR	DELL	OPTIPLEX 7010	7FT1P22	1	$1,134.47	$1,134.47	404
COMPUTER, W/ MONITOR	DELL	OPTIPLEX 7010	JV66CY1	1	$1,006.51	$1,006.51	404
COMPUTER, W/ MONITOR	DELL	OPTIPLEX 7010	7FS1P22	1	$1,134.47	$1,134.47	404
COMPUTER, W/ MONITOR	DELL	OPTIPLEX 7010	7FTOP22	1	$850.00	$850.00	404
COMPUTER, W/ MONITOR	DELL	OPTIPLEX 7010	7FR1P22	1	$1,134.47	$1,134.47	404
COMPUTER, W/ MONITOR	DELL	OPTIPLEX 7010	7FS2P22	1	$1,134.47	$1,134.47	404
COMPUTER, W/ MONITOR	DELL	OPTIPLEX 760	GJXGHK1	1	$710.49	$710.49	404
COMPUTER, W/ MONITOR	DELL	OPTIPLEX 760	GNCRWV1	1	$1,015.50	$1,015.50	404
COMPUTER, W/ MONITOR	DELL	OPTIPLEX 760	C03321	1	$850.00	$850.00	404
COMPUTER, W/ MONITOR	DELL	OPTIPLEX 760	GJY7GK1	1	$710.49	$710.49	404
COMPUTER, W/ MONITOR	DELL	OPTIPLEX 760	8C49X52	1	$674.01	$674.01	404
COMPUTER, W/ MONITOR	DELL	OPTIPLEX 760	G3LKHS1	1	$741.00	$741.00	404
COMPUTER, W/ MONITOR	DELL	OPTIPLEX 760	8C55X52	1	$674.01	$674.01	404
COMPUTER, W/ MONITOR	DELL	OPTIPLEX 760	8C4CX52	1	$674.01	$674.01	404
COMPUTER, W/ MONITOR	DELL	OPTIPLEX 760	GNFWWV1	1	$1,015.50	$1,015.50	404
COMPUTER, W/ MONITOR	DELL	OPTIPLEX 760	GNBXWV1	1	$1,015.50	$1,015.50	404
COMPUTER, W/ MONITOR	DELL	OPTIPLEX 760	GNDXWV1	1	$1,015.50	$1,015.50	404
COMPUTER, W/ MONITOR	DELL	OPTIPLEX 760	GNCXWV1	1	$1,015.50	$1,015.50	404
COMPUTER, W/ MONITOR	DELL	OPTIPLEX 760	C03325	1	$850.00	$850.00	404
COMPUTER, W/ MONITOR	DELL	OPTIPLEX 760	7FR2P22	1	$1,134.47	$1,134.47	404

Description	Manufacturer	Model	Serial No.	Qty.	Unit Cost	Total Cost	Dept No
COMPUTER, W/ MONITOR	DELL	OPTIPLEX 760	GNFRWV1	1	$1,015.50	$1,015.50	404
COMPUTER, W/ MONITOR	DELL	OPTIPLEX 7010	2TYPQ22	1	$1,222.63	$1,222.63	405
COMPUTER, W/ MONITOR	DELL	OPTIPLEX 7040	4BBTKH2	1	$983.16	$983.16	405
COMPUTER, W/ MONITOR	DELL	OPTIPLEX 7010	5BRRSX12	1	$850.00	$850.00	425
COMPUTER, W/ MONITOR	DELL	OPTIPLEX 7010	6BRRX12	1	$850.00	$850.00	425
COMPUTER, W/ MONITOR	DELL	OPTIPLEX 7050	FKJL282	1	$760.59	$760.59	426
COMPUTER, W/ MONITOR	DELL	OPTIPLEX 780	DB66FDP1	1	$850.00	$850.00	426
COMPUTER, W/ MONITOR	DELL	DIMENSION 4550	RCI 478005	1	$850.00	$850.00	426
COMPUTER, W/ MONITOR	DELL	OPTIPLEX 7010	GRP9M02	1	$1,263.92	$1,263.92	426
COMPUTER, W/ MONITOR	DELL	OPTIPLEX 7010	6X9PDX1	1	$850.00	$850.00	426
COMPUTER, W/ MONITOR	DELL	OPTIPLEX 7010	F8C78Z1	1	$850.00	$850.00	427
COMPUTER, W/ MONITOR	DELL	OPTIPLEX 7010	5HR7N22	1	$978.57	$978.57	427
COMPUTER, W/ MONITOR	DELL	OPTIPLEX 7040	GH3CMF2	1	$723.81	$723.81	427
COMPUTER, W/ MONITOR	DELL	OPTIPLEX 790	338BTR11	1	$850.00	$850.00	427
COMPUTER, W/ MONITOR	DELL	OPTIPLEX 7090	3395TR1	1	$1,179.00	$1,179.00	427
COMPUTER, W/ MONITOR	DELL	OPTIPLEX 7050	1BJQHL2	1	$881.21	$881.21	427
COMPUTER, W/ MONITOR	DELL	OPTIPLEX 7050	DFK8DX1	1	$1,012.80	$1,012.80	428
COMPUTER, W/ MONITOR	DELL	OPTIPLEX 7050	6NBPJ02	1	$850.00	$850.00	428
COMPUTER, W/ MONITOR	DELL	OPTIPLEX 7050	C02948	1	$850.00	$850.00	428
COMPUTER, W/ MONITOR	DELL	OPTIPLEX 7010	1QH3BZ1	1	$1,098.29	$1,098.29	429
COMPUTER, W/ MONITOR	DELL	OPTIPLEX 780	6GT0NN1	1	$1,093.00	$1,093.00	429
COMPUTER, W/ MONITOR	DELL	OPTIPLEX 7050	F11RR52	1	$1,184.94	$1,184.94	429
COMPUTER, W/ MONITOR	DELL	OPTIPLEX 7050	40CVFQ1	1	$1,111.00	$1,111.00	429
COMPUTER, W/ MONITOR	DELL	OPTIPLEX 7050	837MBM2	1	$850.00	$850.00	429
COMPUTER, W/ MONITOR	DELL	OPTIPLEX 7050	6PLNM1	1	$850.00	$850.00	429
COMPUTER, W/ MONITOR	DELL	OPTIPLEX 780	5KWDXV1	1	$850.00	$850.00	435
COMPUTER, W/ MONITOR	DELL	OPTIPLEX 7040	H09HXD2	1	$933.70	$933.70	435
COMPUTER, W/ MONITOR	DELL	OPTIPLEX 7040	H0CHMF2	1	$933.70	$933.70	435
COMPUTER, W/ MONITOR	DELL	OPTIPLEX 7040	H0CFXD2	1	$933.70	$933.70	435
COMPUTER, W/ MONITOR	DELL	OPTIPLEX 7020	88YS4V1	1	$1,179.00	$1,179.00	435
COMPUTER, W/ MONITOR	DELL	OPTIPLEX 7040	6KK1B42	1	$1,126.07	$1,126.07	435
COMPUTER, W/ MONITOR	DELL	OPTIPLEX 790	6KK2B42	1	$1,126.07	$1,126.07	435
COMPUTER, W/ MONITOR	DELL	OPTIPLEX 7050	FQ4NJK2	1	$950.66	$950.66	436
COMPUTER, W/ MONITOR	DELL	OPTIPLEX 780	D8TFDP1	1	$1,172.38	$1,172.38	436
COMPUTER, W/ MONITOR	DELL	OPTIPLEX 9020	8W6ZV12	1	$1,766.19	$1,766.19	436
COMPUTER, W/ MONITOR	DELL	OPTIPLEX 780	BR8K4M1	1	$1,093.38	$1,093.38	437
COMPUTER, W/ MONITOR	DELL	OPTIPLEX 7050	FDQNJK2	1	$950.66	$950.66	437
COMPUTER, W/ MONITOR	DELL	OPTIPLEX 780	JHZZGQ1	1	$1,111.00	$1,111.00	437
COMPUTER, W/ MONITOR	DELL	OPTIPLEX 790	6NKCMS1	1	$853.22	$853.22	437
COMPUTER, W/ MONITOR	DELL	OPTIPLEX 7050	FPTLJK2	1	$950.66	$950.66	438
COMPUTER, W/ MONITOR	DELL	OPTIPLEX 9020	8W5ZV12	1	$1,766.19	$1,766.19	438
COMPUTER, W/ MONITOR	DELL	OPTIPLEX 780	935P91	1	$850.00	$850.00	438
COMPUTER, W/ MONITOR	DELL	OPTIPLEX 7050	FPWTJK2	1	$950.66	$950.66	439
COMPUTER, W/ MONITOR	DELL	OPTIPLEX 780	CHQJNM1	1	$920.34	$920.34	439
COMPUTER, W/ MONITOR	DELL	OPTIPLEX 9020	8W50W12	1	$1,766.19	$1,766.19	439
COMPUTER, W/ MONITOR	DELL	OPTIPLEX 7040	2H6D182	1	$766.63	$766.63	440
COMPUTER, W/ MONITOR	DELL	OPTIPLEX 7040	2H5K182	1	$766.63	$766.63	440
COMPUTER, W/ MONITOR	DELL	OPTIPLEX 7040	2H78182	1	$766.63	$766.63	440
COMPUTER, W/ MONITOR	DELL	OPTIPLEX 780	64MSLN1	1	$1,000.00	$1,000.00	440
COMPUTER, W/ MONITOR	DELL	OPTIPLEX 780	HCMN1R1	1	$1,000.00	$1,000.00	440
COMPUTER, W/ MONITOR	DELL	OPTIPLEX 790	HCNH1R1	1	$1,000.00	$1,000.00	440
COMPUTER, W/ MONITOR	DELL	OPTIPLEX 7040	2H6B182	1	$766.63	$766.63	440

Description	Manufacturer	Model	Serial No.	Qty.	Unit Cost	Total Cost	Dept No
COMPUTER, W/ MONITOR	DELL	OPTIPLEX 7010	HCNG1R1	1	$1,000.00	$1,000.00	440
COMPUTER, W/ MONITOR	DELL	OPTIPLEX 7040	2H6K182	1	$766.63	$766.63	440
COMPUTER, W/ MONITOR	DELL	PRECISION 3620	963Z282	1	$1,164.37	$1,164.37	440
COMPUTER, W/ MONITOR	DELL	OPTIPLEX 7040	2H69182	1	$766.63	$766.63	440
COMPUTER, W/ MONITOR	DELL	OPTIPLEX 7040	2H6F182	1	$766.63	$766.63	440
COMPUTER, W/ MONITOR	DELL	OPTIPLEX 790	HCNJ1R1	1	$1,000.00	$1,000.00	440
COMPUTER, W/ MONITOR	DELL	OPTIPLEX 790	HCNB1R1	1	$1,000.00	$1,000.00	440
COMPUTER, W/ MONITOR	DELL	OPTIPLEX 7040	2H6C182	1	$766.63	$766.63	440
COMPUTER, W/ MONITOR	DELL	OPTIPLEX 790	C03107	1	$850.00	$850.00	440
COMPUTER, W/ MONITOR	DELL	OPTIPLEX 790	2H6G182	1	$766.63	$766.63	440
COMPUTER, W/ MONITOR	DELL	OPTIPLEX 790	2H6H182	1	$766.63	$766.63	440
COMPUTER, W/ MONITOR	DELL	OPTIPLEX 740	6774225157	1	$850.00	$850.00	440
COMPUTER, W/ MONITOR	DELL	OPTIPLEX 740	C03106	1	$850.00	$850.00	440
COMPUTER, W/ MONITOR	DELL	C02860	NA	1	$850.00	$850.00	440
COMPUTER, W/ MONITOR	DELL	OPTIPLEX 740	HCNQ1R1	1	$1,000.00	$1,000.00	440
COMPUTER, W/ MONITOR	DELL	OPTIPLEX 740	HCNF1R1	1	$1,000.00	$1,000.00	440
COMPUTER, W/ MONITOR	DELL	OPTIPLEX 740	14175L1	1	$850.00	$850.00	440
COMPUTER, W/ MONITOR	APPLE	A1188	G8808KDXYL	1	$850.00	$850.00	440
COMPUTER, W/ MONITOR	APPLE	A1188	RCI 455301	1	$850.00	$850.00	440
COMPUTER, W/ MONITOR	DELL	OPTIPLEX 790	HCNN1R1	1	$1,000.00	$1,000.00	440
COMPUTER, W/ MONITOR	DELL	OPTIPLEX 740	12JSLF1	1	$850.00	$850.00	441
COMPUTER, W/ MONITOR	DELL	OPTIPLEX 7010	HYYSX12	1	$820.99	$820.99	441
COMPUTER, W/ MONITOR	DELL	OPTIPLEX 780	CW5VMN1	1	$1,093.00	$1,093.00	441
COMPUTER, W/ MONITOR	DELL	OPTIPLEX 7020	JQX1F42	1	$1,129.71	$1,129.71	450
COMPUTER, W/ MONITOR	DELL	OPTIPLEX 7020	JQX2D42	1	$1,129.71	$1,129.71	450
COMPUTER, W/ MONITOR	DELL	OPTIPLEX 7020	5R6BV52	1	$836.35	$836.35	450
COMPUTER, W/ MONITOR	DELL	OPTIPLEX 7020	5RD2V52	1	$836.35	$836.35	450
COMPUTER, W/ MONITOR	DELL	OPTIPLEX 7010	83HD7Y1	1	$666.00	$666.00	450
COMPUTER, W/ MONITOR	DELL	OPTIPLEX 7010	83KB7Y1	1	$666.00	$666.00	450
COMPUTER, W/ MONITOR	DELL	OPTIPLEX 790	6G4P7V1	1	$1,179.00	$1,179.00	450
COMPUTER, W/ MONITOR	DELL	OPTIPLEX 7040	6J466K2	1	$719.14	$719.14	450
COMPUTER, W/ MONITOR	DELL	OPTIPLEX 790	6G6M7V1	1	$1,179.00	$1,179.00	450
COMPUTER, W/ MONITOR	DELL	OPTIPLEX 790	6G5M7V1	1	$1,179.00	$1,179.00	450
COMPUTER, W/ MONITOR	DELL	OPTIPLEX 7040	G8HTP52	1	$731.13	$731.13	450
COMPUTER, W/ MONITOR	DELL	OPTIPLEX 7040	G8JJ8C2	1	$731.13	$731.13	450
COMPUTER, W/ MONITOR	DELL	OPTIPLEX 790	6G6L7V1	1	$1,179.00	$1,179.00	450
COMPUTER, W/ MONITOR	DELL	OPTIPLEX 7040	G8HH8C2	1	$731.13	$731.13	450
COMPUTER, W/ MONITOR	DELL	OPTIPLEX 7040	G8JL8C2	1	$731.13	$731.13	450
COMPUTER, W/ MONITOR	DELL	OPTIPLEX 790	6G5K7V1	1	$1,179.00	$1,179.00	450
COMPUTER, W/ MONITOR	DELL	OPTIPLEX 7040	G8JB8C2	1	$731.13	$731.13	450
COMPUTER, W/ MONITOR	DELL	OPTIPLEX 790	JQWXD42	1	$1,129.71	$1,129.71	450
COMPUTER, W/ MONITOR	DELL	OPTIPLEX 7040	G8KB8C2	1	$731.13	$731.13	450
COMPUTER, W/ MONITOR	DELL	OPTIPLEX 7040	G8K6M82	1	$731.13	$731.13	450
COMPUTER, W/ MONITOR	DELL	OPTIPLEX 7050	3TLV8M2	1	$850.00	$850.00	450
COMPUTER, W/ MONITOR	DELL	OPTIPLEX 7050	3T417M2	1	$850.00	$850.00	450
COMPUTER, W/ MONITOR	DELL	OPTIPLEX 7050	RCI 455316	1	$850.00	$850.00	450
COMPUTER, W/ MONITOR	DELL	OPTIPLEX 7010	3K4VH02	1	$695.06	$695.06	450
COMPUTER, W/ MONITOR	DELL	OPTIPLEX 7010	6G5H7V1	1	$1,179.00	$1,179.00	450
COMPUTER, W/ MONITOR	DELL	OPTIPLEX 7010	6G5Q7V1	1	$1,179.00	$1,179.00	450
COMPUTER, W/ MONITOR	DELL	OPTIPLEX 7010	5R69V52	1	$960.88	$960.88	450
COMPUTER, W/ MONITOR	DELL	OPTIPLEX 7020	JQX2F42	1	$1,129.71	$1,129.71	450
COMPUTER, W/ MONITOR	DELL	OPTIPLEX 7020	GBKGZC2	1	$850.00	$850.00	450

Description	Manufacturer	Model	Serial No.	Qty.	Unit Cost	Total Cost	Dept No
COMPUTER, W/ MONITOR	DELL	OPTIPLEX 7020	G8HC8C2	1	$731.13	$731.13	450
COMPUTER, W/ MONITOR	DELL	OPTIPLEX 7040	G8J7V62	1	$731.13	$731.13	450
COMPUTER, W/ MONITOR	DELL	OPTIPLEX 7040	GBHYB62	1	$850.00	$850.00	450
COMPUTER, W/ MONITOR	DELL	OPTIPLEX 7020	JQZ4D42	1	$1,474.29	$1,474.29	450
COMPUTER, W/ MONITOR	DELL	OPTIPLEX 7020	JQWWD42	1	$1,129.71	$1,129.71	450
COMPUTER, W/ MONITOR	DELL	OPTIPLEX 7040	6HH46K2	1	$719.14	$719.14	450
COMPUTER, W/ MONITOR	DELL	OPTIPLEX 7040	6J756K2	1	$719.14	$719.14	450
COMPUTER, W/ MONITOR	DELL	OPTIPLEX 7040	JQX0F42	1	$1,129.71	$1,129.71	450
COMPUTER, W/ MONITOR	DELL	OPTIPLEX 7040	8B146K2	1	$719.14	$719.14	450
COMPUTER, W/ MONITOR	DELL	OPTIPLEX 7040	6J1Y5K2	1	$719.14	$719.14	450
COMPUTER, W/ MONITOR	DELL	OPTIPLEX 7040	88M06K2	1	$719.14	$719.14	450
COMPUTER, W/ MONITOR	DELL	OPTIPLEX 7040	5RCGV52	1	$850.00	$850.00	450
COMPUTER, W/ MONITOR	DELL	OPTIPLEX 7020	JQWZD42	1	$1,129.71	$1,129.71	450
COMPUTER, W/ MONITOR	DELL	OPTIPLEX 7020	JQWYYD42	1	$850.00	$850.00	450
COMPUTER, W/ MONITOR	SONY	COLOR MASTER	RC340CKKN11082000565	1	$850.00	$850.00	451
COMPUTER, W/ MONITOR	DELL	OPTIPLEX 755	4NMQSH1	1	$850.00	$850.00	451
COMPUTER, W/ MONITOR	DELL	OPTIPLEX 790	1DNTHS1	1	$1,179.00	$1,179.00	451
COMPUTER, W/ MONITOR	DELL	OPTIPLEX 790	B9RSHS1	1	$1,179.00	$1,179.00	451
COMPUTER, W/ MONITOR	DELL	OPTIPLEX 740	DFLRSJ1	1	$1,124.00	$1,124.00	451
COMPUTER, W/ MONITOR	DELL	OPTIPLEX 740	7LQXTH1	1	$1,143.00	$1,143.00	451
COMPUTER, W/ MONITOR	DELL	OPTIPLEX 780	BNZ7GM1	1	$920.34	$920.34	451
COMPUTER, W/ MONITOR	DELL	OPTIPLEX 780	HNZ7GM1	1	$1,093.00	$1,093.00	451
COMPUTER, W/ MONITOR	DELL	OPTIPLEX 780	7S4H8P1	1	$1,093.00	$1,093.00	451
COMPUTER, W/ MONITOR	DELL	OPTIPLEX 7040	9H05XH2	1	$1,222.29	$1,222.29	451
COMPUTER, W/ MONITOR	DELL	OPTIPLEX 7040	9H89XH2	1	$1,222.29	$1,222.29	451
COMPUTER, W/ MONITOR	DELL	OPTIPLEX 7010	GRMNM02	1	$879.47	$879.47	451
COMPUTER, W/ MONITOR	DELL	OPTIPLEX 7020	C8CR082	1	$850.00	$850.00	451
COMPUTER, W/ MONITOR	DELL	OPTIPLEX 7020	C80Q082	1	$711.66	$711.66	451
COMPUTER, W/ MONITOR	DELL	OPTIPLEX 7040	9GT5XH2	1	$1,222.29	$1,222.29	451
COMPUTER, W/ MONITOR	DELL	OPTIPLEX 7040	9GV9XH2	1	$1,222.29	$1,222.29	451
COMPUTER, W/ MONITOR	DELL	OPTIPLEX 790	1DPMHS1	1	$1,179.00	$1,179.00	451
COMPUTER, W/ MONITOR	DELL	OPTIPLEX 740	CFLRSJ1	1	$1,124.00	$1,124.00	451
COMPUTER, W/ MONITOR	DELL	OPTIPLEX 790	B9SMHS1	1	$1,179.00	$1,179.00	451
COMPUTER, W/ MONITOR	DELL	OPTIPLEX 7010	GRMMM02	1	$879.47	$879.47	451
COMPUTER, W/ MONITOR	DELL	OPTIPLEX 790	B9RRHS1	1	$1,179.00	$1,179.00	451
COMPUTER, W/ MONITOR	DELL	OPTIPLEX 7010	9X0GR22	1	$1,177.17	$1,177.17	452
COMPUTER, W/ MONITOR	DELL	OPTIPLEX 7010	6NSKJ02	1	$850.00	$850.00	452
COMPUTER, W/ MONITOR	DELL	OPTIPLEX 7010	67NDH22	1	$850.00	$850.00	452
COMPUTER, W/ MONITOR	DELL	OPTIPLEX 7010	67MFN22	1	$1,391.89	$1,391.89	452
COMPUTER, W/ MONITOR	DELL	OPTIPLEX 7050	7YBHWK2	1	$779.07	$779.07	452
COMPUTER, W/ MONITOR	DELL	OPTIPLEX 7050	369KB42	1	$1,408.10	$1,408.10	452
COMPUTER, W/ MONITOR	DELL	OPTIPLEX 7050	7Y8JWK2	1	$779.07	$779.07	452
COMPUTER, W/ MONITOR	DELL	OPTIPLEX 7040	DNLJMF2	1	$1,218.03	$1,218.03	452
COMPUTER, W/ MONITOR	DELL	OPTIPLEX 7010	67MGN22	1	$1,391.89	$1,391.89	452
COMPUTER, W/ MONITOR	DELL	OPTIPLEX 7010	67MQN22	1	$1,391.89	$1,391.89	452
COMPUTER, W/ MONITOR	DELL	OPTIPLEX 7050	G6LPJK2	1	$779.07	$779.07	452
COMPUTER, W/ MONITOR	DELL	OPTIPLEX 7040	DPFJMF2	1	$1,218.03	$1,218.03	452
COMPUTER, W/ MONITOR	DELL	OPTIPLEX 7050	7YRKWK2	1	$779.07	$779.07	452
COMPUTER, W/ MONITOR	DELL	OPTIPLEX 7010	67NFN22	1	$1,195.86	$1,195.86	452
COMPUTER, W/ MONITOR	DELL	OPTIPLEX 7020	1WXNC42	1	$1,179.21	$1,179.21	453
COMPUTER, W/ MONITOR	DELL	OPTIPLEX 7020	1WXPC42	1	$1,179.21	$1,179.21	453
COMPUTER, W/ MONITOR	DELL	OPTIPLEX 7020	1WXTC42	1	$1,179.21	$1,179.21	453

Description	Manufacturer	Model	Serial No.	Qty.	Unit Cost	Total Cost	Dept No
COMPUTER, W/ MONITOR	DELL	OPTIPLEX 7020	1WWPC42	1	$1,179.21	$1,179.21	453
COMPUTER, W/ MONITOR	DELL	OPTIPLEX 7020	1WVTC42	1	$1,179.21	$1,179.21	453
COMPUTER, W/ MONITOR	DELL	OPTIPLEX 7020	1WWQC42	1	$1,179.21	$1,179.21	453
COMPUTER, W/ MONITOR	DELL	OPTIPLEX 7020	1WWNC42	1	$1,179.21	$1,179.21	453
COMPUTER, W/ MONITOR	DELL	OPTIPLEX 7020	1WXSC42	1	$1,179.21	$1,179.21	453
COMPUTER, W/ MONITOR	DELL	OPTIPLEX 7020	1WXRC42	1	$1,179.21	$1,179.21	453
COMPUTER, W/ MONITOR	DELL	OPTIPLEX 7020	5L5PN22	1	$1,271.38	$1,271.38	453
COMPUTER, W/ MONITOR	DELL	OPTIPLEX 7020	1WWSC42	1	$1,179.21	$1,179.21	453
COMPUTER, W/ MONITOR	DELL	OPTIPLEX 7020	4097S22	1	$1,447.81	$1,447.81	453
COMPUTER, W/ MONITOR	DELL	OPTIPLEX 7020	1WXQC42	1	$1,179.21	$1,179.21	453
COMPUTER, W/ MONITOR	DELL	OPTIPLEX 7080	1WWTC42	1	$1,179.21	$1,179.21	453
COMPUTER, W/ MONITOR	DELL	OPTIPLEX 7080	6P8BY1	1	$850.00	$850.00	453
COMPUTER, W/ MONITOR	DELL	OPTIPLEX 7080	1WWRC42	1	$1,179.21	$1,179.21	453
COMPUTER, W/ MONITOR	DELL	OPTIPLEX 7010	CVV69Y1	1	$1,095.60	$1,095.60	453
COMPUTER, W/ MONITOR	DELL	OPTIPLEX 7010	J3409Y1	1	$991.30	$991.30	453
COMPUTER, W/ MONITOR	DELL	OPTIPLEX 7010	F5TXBZ1	1	$1,196.90	$1,196.90	454
COMPUTER, W/ MONITOR	DELL	OPTIPLEX 7020	621KT52	1	$816.81	$816.81	454
COMPUTER, W/ MONITOR	DELL	OPTIPLEX 7010	F5VWBZ1	1	$1,196.90	$1,196.90	454
COMPUTER, W/ MONITOR	DELL	OPTIPLEX 7010	RCI 468115	1	$850.00	$850.00	454
COMPUTER, W/ MONITOR	DELL	OPTIPLEX 7010	RCI 468116	1	$850.00	$850.00	454
COMPUTER, W/ MONITOR	DELL	OPTIPLEX 7050	621LT52	1	$816.81	$816.81	454
COMPUTER, W/ MONITOR	DELL	OPTIPLEX 780	BCXVPN1	1	$1,083.00	$1,083.00	454
COMPUTER, W/ MONITOR	DELL	OPTIPLEX 7040	1X93DH2	1	$1,113.09	$1,113.09	454
COMPUTER, W/ MONITOR	DELL	OPTIPLEX 7040	DJ76JB2	1	$901.37	$901.37	454
COMPUTER, W/ MONITOR	DELL	OPTIPLEX 7010	8MSY6Y1	1	$1,096.08	$1,096.08	454
COMPUTER, W/ MONITOR	DELL	OPTIPLEX 7010	F5TWBZ1	1	$1,196.90	$1,196.90	454
COMPUTER, W/ MONITOR	DELL	OPTIPLEX 780	BCWVPN1	1	$1,083.00	$1,083.00	454
COMPUTER, W/ MONITOR	DELL	OPTIPLEX 7010	F5SXBZ1	1	$1,196.90	$1,196.90	454
COMPUTER, W/ MONITOR	DELL	OPTIPLEX 7010	3H82PW1	1	$1,241.90	$1,241.90	454
COMPUTER, W/ MONITOR	DELL	OPTIPLEX 7010	F5VVBZ1	1	$1,196.90	$1,196.90	454
COMPUTER, W/ MONITOR	DELL	OPTIPLEX 7040	DJ77JB2	1	$901.37	$901.37	454
COMPUTER, W/ MONITOR	DELL	OPTIPLEX 790	3H83PW1	1	$1,241.90	$1,241.90	454
COMPUTER, W/ MONITOR	DELL	OPTIPLEX 790	9WCMTV1	1	$1,179.00	$1,179.00	454
COMPUTER, W/ MONITOR	DELL	OPTIPLEX 7040	15G1HB2	1	$901.37	$901.37	454
COMPUTER, W/ MONITOR	DELL	OPTIPLEX 780	BCWTPN1	1	$1,083.00	$1,083.00	454
COMPUTER, W/ MONITOR	DELL	OPTIPLEX 7050	HSV1JK2	1	$921.33	$921.33	454
COMPUTER, W/ MONITOR	DELL	OPTIPLEX 780	BCYVPN1	1	$1,083.00	$1,083.00	454
COMPUTER, W/ MONITOR	DELL	OPTIPLEX 780	BCYTPN1	1	$1,083.00	$1,083.00	454
COMPUTER, W/ MONITOR	DELL	OPTIPLEX 7050	HSVRHK2	1	$921.33	$921.33	454
COMPUTER, W/ MONITOR	DELL	OPTIPLEX 7050	15G2HB2	1	$901.37	$901.37	454
COMPUTER, W/ MONITOR	DELL	OPTIPLEX 7050	592PWK2	1	$1,218.55	$1,218.55	475
COMPUTER, W/ MONITOR	DELL	PRECISION T1700	8YJTN22	1	$1,696.81	$1,696.81	475
COMPUTER, W/ MONITOR	DELL	PRECISION T3610	5L5NDZ1	1	$2,541.27	$2,541.27	475
COMPUTER, W/ MONITOR	DELL	PRECISION T1700	8YJ0P22	1	$1,696.81	$1,696.81	475
COMPUTER, W/ MONITOR	DELL	PRECISION T1700	8YHZN22	1	$1,696.81	$1,696.81	475
COMPUTER, W/ MONITOR	DELL	OPTIPLEX 7050	13JY7M2	1	$1,858.73	$1,858.73	475
COMPUTER, W/ MONITOR	DELL	OPTIPLEX 3020	3NZVN22	1	$839.04	$839.04	475
COMPUTER, W/ MONITOR	DELL	OPTIPLEX 3020	7LSSN22	1	$1,120.12	$1,120.12	475
COMPUTER, W/ MONITOR	DELL	OPTIPLEX 3020	7LTDN22	1	$1,120.12	$1,120.12	475
COMPUTER, W/ MONITOR	DELL	OPTIPLEX 3020	3NZTN22	1	$839.04	$839.04	475
COMPUTER, W/ MONITOR	DELL	OPTIPLEX 3020	3NZXN22	1	$839.04	$839.04	475
COMPUTER, W/ MONITOR	DELL	PRECISION T1700	RCI 477993	1	$850.00	$850.00	475

Description	Manufacturer	Model	Serial No.	Qty.	Unit Cost	Total Cost	Dept No
COMPUTER, W/ MONITOR	DELL	OPTIPLEX 7050	59NQWK2	1	$1,218.55	$1,218.55	475
COMPUTER, W/ MONITOR	DELL	OPTIPLEX 7050	7LTFN22	1	$1,120.12	$1,120.12	475
COMPUTER, W/ MONITOR	DELL	OPTIPLEX 7050	59FKWK2	1	$1,218.55	$1,218.55	475
COMPUTER, W/ MONITOR	DELL	OPTIPLEX 7050	597MWK2	1	$1,218.55	$1,218.55	475
COMPUTER, W/ MONITOR	DELL	OPTIPLEX 7050	3NYZN22	1	$839.04	$839.04	475
COMPUTER, W/ MONITOR	DELL	OPTIPLEX 7040	8LV3282	1	$997.29	$997.29	476
COMPUTER, W/ MONITOR	DELL	OPTIPLEX 7040	2FW6GB2	1	$799.13	$799.13	476
COMPUTER, W/ MONITOR	DELL	OPTIPLEX 790	6NL7MS1	1	$853.22	$853.22	477
COMPUTER, W/ MONITOR	DELL	OPTIPLEX 7010	F4WVSW1	1	$966.19	$966.19	477
COMPUTER, W/ MONITOR	DELL	OPTIPLEX 7010	9DTDX12	1	$803.99	$803.99	492
COMPUTER, W/ MONITOR	DELL	OPTIPLEX 7010	9DV5X12	1	$803.99	$803.99	492
COMPUTER, W/ MONITOR	DELL	OPTIPLEX 7010	JKNNX12	1	$1,134.27	$1,134.27	492
COMPUTER, W/ MONITOR	DELL	OPTIPLEX 7010	8M2FFZ1	1	$1,347.86	$1,347.86	492
COMPUTER, W/ MONITOR	DELL	OPTIPLEX 7040	F1S8ZG2	1	$1,089.91	$1,089.91	492
COMPUTER, W/ MONITOR	DELL	OPTIPLEX 780	D8TGDP1	1	$1,172.38	$1,172.38	492
COMPUTER, W/ MONITOR	DELL	OPTIPLEX 7010	GTWQBZ1	1	$1,361.89	$1,361.89	492
COMPUTER, W/ MONITOR	DELL	OPTIPLEX 7010	GTWPBZ1	1	$1,361.89	$1,361.89	492
COMPUTER, W/ MONITOR	DELL	OPTIPLEX GX620	JJ72V91	1	$850.00	$850.00	492
COMPUTER, W/ MONITOR	DELL	OPTIPLEX 780	56HMHN1	1	$3,195.00	$3,195.00	492
COMPUTER, W/ MONITOR	DELL	OPTIPLEX GX620	5M72V91	1	$850.00	$850.00	492
COMPUTER, W/ MONITOR	DELL	OPTIPLEX 7010	9YSQDX1	1	$850.00	$850.00	492
COMPUTER, W/ MONITOR	DELL	OPTIPLEX 7040	1FWT082	1	$1,108.71	$1,108.71	492
COMPUTER, W/ MONITOR	DELL	OPTIPLEX 7010	9DV3X12	1	$803.99	$803.99	492
COMPUTER, W/ MONITOR	DELL	OPTIPLEX 7010	9DV4X12	1	$803.99	$803.99	492
COMPUTER, W/ MONITOR	DELL	PRECISION T1600	D9B7GQ1	1	$2,437.31	$2,437.31	492
COMPUTER, W/ MONITOR	DELL	OPTIPLEX 7010	BT7WY12	1	$870.32	$870.32	492
COMPUTER, W/ MONITOR	DELL	OPTIPLEX 7010	BT8PY12	1	$870.32	$870.32	492
COMPUTER, W/ MONITOR	DELL	OPTIPLEX 7010	BT7VY12	1	$870.32	$870.32	492
COMPUTER, W/ MONITOR	DELL	OPTIPLEX 7010	BT8QY12	1	$870.32	$870.32	492
COMPUTER, W/ MONITOR	DELL	OPTIPLEX 7010	2SCQ9Z1	1	$1,111.89	$1,111.89	492
COMPUTER, W/ MONITOR	DELL	OPTIPLEX 7040	F1N3ZG2	1	$1,089.91	$1,089.91	492
COMPUTER, W/ MONITOR	DELL	OPTIPLEX 7010	3C4BX12	1	$803.99	$803.99	492
COMPUTER, W/ MONITOR	DELL	OPTIPLEX 7010	8L7ZDX1	1	$1,022.89	$1,022.89	494
COMPUTER, W/ MONITOR	DELL	OPTIPLEX 7040	40ZCSD2	1	$731.13	$731.13	495
COMPUTER, W/ MONITOR	DELL	OPTIPLEX 7040	DF881282	1	$850.00	$850.00	495
COMPUTER, W/ MONITOR	DELL	OPTIPLEX 7040	DF2M82	1	$850.00	$850.00	495
COMPUTER, W/ MONITOR	DELL	OPTIPLEX 7040	40Z6SD2	1	$731.13	$731.13	495
COMPUTER, W/ MONITOR	DELL	OPTIPLEX 7010	6Y4PR22	1	$1,201.66	$1,201.66	495
COMPUTER, W/ MONITOR	DELL	OPTIPLEX 7040	C03335	1	$850.00	$850.00	495
COMPUTER, W/ MONITOR	DELL	OPTIPLEX 790	2RZZTR1	1	$1,214.90	$1,214.90	495
COMPUTER, W/ MONITOR	DELL	OPTIPLEX 790	40VDSD2	1	$731.13	$731.13	495
COMPUTER, W/ MONITOR	DELL	OPTIPLEX 7040	DF82282	1	$774.43	$774.43	495
COMPUTER, W/ MONITOR	DELL	OPTIPLEX 7040	40Y7SD2	1	$731.13	$731.13	495
COMPUTER, W/ MONITOR	DELL	OPTIPLEX 7010	6Y4QR22	1	$1,201.66	$1,201.66	495
COMPUTER, W/ MONITOR	DELL	OPTIPLEX 7010	6Y5YDZ1	1	$1,183.29	$1,183.29	495
COMPUTER, W/ MONITOR	DELL	OPTIPLEX 7010	6Y4RR22	1	$1,201.66	$1,201.66	495
COMPUTER, W/ MONITOR	DELL	OPTIPLEX 7010	6Y4YDZ1	1	$1,183.29	$1,183.29	495
COMPUTER, W/ MONITOR	DELL	OPTIPLEX 7010	BPWSSM2	1	$850.00	$850.00	495
COMPUTER, W/ MONITOR	DELL	OPTIPLEX 7010	40XDSD2	1	$731.13	$731.13	495
COMPUTER, W/ MONITOR	DELL	OPTIPLEX 7010	6Y5WDZ1	1	$1,183.29	$1,183.29	495
COMPUTER, W/ MONITOR	DELL	OPTIPLEX 7010	6Y5XDZ1	1	$1,183.29	$1,183.29	495
COMPUTER, W/ MONITOR	DELL	OPTIPLEX 7010	6Y4ZR22	1	$1,201.66	$1,201.66	495

Description	Manufacturer	Model	Serial No.	Qty.	Unit Cost	Total Cost	Dept No
COMPUTER, W/ MONITOR	DELL	OPTIPLEX 7040	4MC6DD2	1	$723.81	$723.81	497
COMPUTER, W/ MONITOR	DELL	OPTIPLEX 7040	4M76DD2	1	$723.81	$723.81	497
COMPUTER, W/ MONITOR	DELL	OPTIPLEX 7040	4ML1DD2	1	$723.81	$723.81	497
COMPUTER, W/ MONITOR	DELL	OPTIPLEX 7010	1LZB842	1	$1,033.98	$1,033.98	499
COMPUTER, W/ MONITOR	DELL	OPTIPLEX 740	225RFD1	1	$850.00	$850.00	499
COMPUTER, W/ MONITOR	DELL	OPTIPLEX 7010	J13B9Z1	1	$1,144.60	$1,144.60	499
COMPUTER, W/ MONITOR	DELL	OPTIPLEX 7010	CVX79Y1	1	$1,095.60	$1,095.60	499
COMPUTER, W/ MONITOR	DELL	OPTIPLEX 7010	3SMF842	1	$909.06	$909.06	499
COMPUTER, W/ MONITOR	HEWLETT PACKARD	COMPAQ	MXL1430WY3	1	$850.00	$850.00	499
COMPUTER, W/ MONITOR	DELL	OPTIPLEX 7010	CVW99Y1	1	$1,095.60	$1,095.60	499
COMPUTER, W/ MONITOR	DELL	OPTIPLEX 790	DRV20R1	1	$1,022.25	$1,022.25	499
COMPUTER, W/ MONITOR	DELL	OPTIPLEX 7010	4WCPHS1	1	$1,022.25	$1,022.25	499
COMPUTER, W/ MONITOR	DELL	OPTIPLEX 7010	300PJ02	1	$1,047.98	$1,047.98	499
COMPUTER, W/ MONITOR	DELL	OPTIPLEX 740	8GKLGH1	1	$1,162.00	$1,162.00	499
COMPUTER, W/ MONITOR	DELL	OPTIPLEX 7040	9BFP0822	1	$850.00	$850.00	499
COMPUTER, W/ MONITOR	DELL	OPTIPLEX 740	8DG1L1	1	$850.00	$850.00	499
COMPUTER, W/ MONITOR	DELL	OPTIPLEX 7040	6C87JG2	1	$1,014.54	$1,014.54	499
COMPUTER, W/ MONITOR	DELL	OPTIPLEX 7040	H0BYP52	1	$850.00	$850.00	499
COMPUTER, W/ MONITOR	DELL	OPTIPLEX 7040	C2GDZC2	1	$1,007.80	$1,007.80	499
COMPUTER, W/ MONITOR	DELL	OPTIPLEX 7010	3SLL842	1	$909.06	$909.06	499
COMPUTER, W/ MONITOR	DELL	OPTIPLEX 7010	J13C9Z1	1	$1,144.60	$1,144.60	499
COMPUTER, W/ MONITOR	DELL	OPTIPLEX 7010	C25LZC2	1	$1,007.80	$1,007.80	499
COMPUTER, W/ MONITOR	DELL	OPTIPLEX 7010	4WCNHS1	1	$1,022.25	$1,022.25	499
COMPUTER, W/ MONITOR	DELL	OPTIPLEX 7010	3SMH842	1	$909.06	$909.06	499
COMPUTER, W/ MONITOR	DELL	OPTIPLEX 7010	3SMG842	1	$909.06	$909.06	499
COMPUTER, W/ MONITOR	DELL	OPTIPLEX 780	C02871	1	$850.00	$850.00	499
COMPUTER, W/ MONITOR	DELL	OPTIPLEX 7010	1LZC842	1	$1,033.98	$1,033.98	499
COMPUTER, W/ MONITOR	DELL	OPTIPLEX 7040	7XLFZC2	1	$1,007.80	$1,007.80	499
COMPUTER, W/ MONITOR	DELL	OPTIPLEX 7040	9P3GZD1	1	$1,289.71	$1,289.71	499
COMPUTER, W/ MONITOR	DELL	OPTIPLEX 7040	7C0YDQ1	1	$920.15	$920.15	499
COMPUTER, W/ MONITOR	DELL	OPTIPLEX 7040	CVW79Y1	1	$1,095.60	$1,095.60	499
COMPUTER, W/ MONITOR	DELL	OPTIPLEX 7050	1RVYCH2	1	$965.12	$965.12	499
COMPUTER, W/ MONITOR	DELL	OPTIPLEX 790	DRTQ0R1	1	$850.00	$850.00	499
COMPUTER, W/ MONITOR	DELL	OPTIPLEX 7040	H096Z72	1	$1,014.54	$1,014.54	499
COMPUTER, W/ MONITOR	DELL	OPTIPLEX 7040	1RS1DH2	1	$965.12	$965.12	499
COMPUTER, W/ MONITOR	DELL	OPTIPLEX 780	FMTYLN1	1	$1,149.00	$1,149.00	499
COMPUTER, W/ MONITOR	DELL	OPTIPLEX 780	DRTF0R1	1	$1,022.25	$1,022.25	499
COMPUTER, W/ MONITOR	DELL	OPTIPLEX 7010	1MO9842	1	$850.00	$850.00	499
COMPUTER, W/ MONITOR	DELL	OPTIPLEX 7050	3SMD842	1	$909.06	$909.06	499
COMPUTER, W/ MONITOR	DELL	OPTIPLEX 7010	1LYC842	1	$1,033.98	$1,033.98	499
COMPUTER, W/ MONITOR	DELL	OPTIPLEX 7040	9BPS082	1	$1,029.88	$1,029.88	499
COMPUTER, W/ MONITOR	DELL	OPTIPLEX 780	FMQXLN1	1	$1,149.00	$1,149.00	499
COMPUTER, W/ MONITOR	DELL	WYSE	RCI 480926	1	$850.00	$850.00	499
COMPUTER, W/ MONITOR	DELL	OPTIPLEX 7040	BJ00DD2	1	$754.31	$754.31	499
COMPUTER, W/ MONITOR	DELL	OPTIPLEX 7010	3SMJ842	1	$909.06	$909.06	499
COMPUTER, W/ MONITOR	DELL	OPTIPLEX 7040	H0C6DD2	1	$1,014.54	$1,014.54	499
COMPUTER, W/ MONITOR	DELL	OPTIPLEX 7010	J12H9Z1	1	$1,144.60	$1,144.60	499
COMPUTER, W/ MONITOR	DELL	OPTIPLEX 7040	9BNQ082	1	$1,029.88	$1,029.88	499
COMPUTER, W/ MONITOR	DELL	OPTIPLEX 7040	H0CBV62	1	$1,014.54	$1,014.54	499
COMPUTER, W/ MONITOR	DELL	OPTIPLEX 7010	CVT99Y1	1	$1,095.60	$1,095.60	499
COMPUTER, W/ MONITOR	DELL	OPTIPLEX 7010	J13D9Z1	1	$1,144.60	$1,144.60	499
COMPUTER, W/ MONITOR	DELL	OPTIPLEX 7040	9BNX082	1	$1,029.88	$1,029.88	499

Description	Manufacturer	Model	Serial No.	Qty.	Unit Cost	Total Cost	Dept No
COMPUTER, W/ MONITOR	DELL	OPTIPLEX 7040	9BNM082	1	$1,029.88	$1,029.88	499
COMPUTER, W/ MONITOR	DELL	OPTIPLEX 7040	1RMDDH2	1	$965.12	$965.12	499
COMPUTER, W/ MONITOR	DELL	OPTIPLEX 7010	1LZ8842	1	$1,033.98	$1,033.98	499
COMPUTER, W/ MONITOR	NA	NA	FX9BK-GM89W	1	$850.00	$850.00	499
COMPUTER, W/ MONITOR	DELL	OPTIPLEX 780	20GFJN1	1	$1,328.00	$1,328.00	499
COMPUTER, W/ MONITOR	DELL	OPTIPLEX 7010	J046CX1	1	$753.61	$753.61	499
COMPUTER, W/ MONITOR	DELL	OPTIPLEX 7010	J1399Z1	1	$1,144.60	$1,144.60	499
COMPUTER, W/ MONITOR	DELL	OPTIPLEX 740	C7QYLN1	1	$969.00	$969.00	499
COMPUTER, W/ MONITOR	DELL	OPTIPLEX 740	BHL6DD2	1	$754.31	$754.31	499
COMPUTER, W/ MONITOR	DELL	OPTIPLEX 740	CVV99Y1	1	$1,095.60	$1,095.60	499
COMPUTER, W/ MONITOR	DELL	OPTIPLEX	FMQLNY1	1	$850.00	$850.00	499
COMPUTER, W/ MONITOR	DELL	OPTIPLEX 740	CVX89Y1	1	$1,095.60	$1,095.60	499
COMPUTER, W/ MONITOR	DELL	OPTIPLEX 740	FNRYLN1	1	$850.00	$850.00	499
COMPUTER, W/ MONITOR	DELL	OPTIPLEX 740	3SJM3M1	1	$1,044.89	$1,044.89	499
COMPUTER, W/ MONITOR	DELL	OPTIPLEX 7020	P60D282	1	$850.00	$850.00	499
COMPUTER, W/ MONITOR	DELL	OPTIPLEX 740	DCGD1L1	1	$1,072.83	$1,072.83	499
COMPUTER, W/ MONITOR	DELL	OPTIPLEX 780	C7PYLN1	1	$969.00	$969.00	499
COMPUTER, W/ MONITOR	DELL	OPTIPLEX 780	C7QWLN1	1	$969.00	$969.00	499
COMPUTER, W/ MONITOR	DELL	OPTIPLEX 7040	H0B3PD2	1	$1,014.54	$1,014.54	499
COMPUTER, W/ MONITOR	DELL	OPTIPLEX 7040	1RWZCH2	1	$965.12	$965.12	499
COMPUTER, W/ MONITOR	DELL	OPTIPLEX 7040	BHP3DD2	1	$754.31	$754.31	499
COMPUTER, W/ MONITOR	DELL	OPTIPLEX 780	1LYB842	1	$1,033.98	$1,033.98	499
COMPUTER, W/ MONITOR	DELL	OPTIPLEX 7010	CVW69Y1	1	$1,095.60	$1,095.60	499
COMPUTER, W/ MONITOR	DELL	OPTIPLEX 7010	CVV79Y1	1	$1,095.60	$1,095.60	499
COMPUTER, W/ MONITOR	DELL	OPTIPLEX 7010	0HY385	1	$850.00	$850.00	499
COMPUTER, W/ MONITOR	DELL	OPTIPLEX 7040	C2BFZCC2	1	$850.00	$850.00	499
COMPUTER, W/ MONITOR	DELL	OPTIPLEX 790	C03328	1	$850.00	$850.00	499
COMPUTER, W/ MONITOR	DELL	OPTIPLEX 7010	C03450	1	$850.00	$850.00	499
COMPUTER, W/ MONITOR	DELL	OPTIPLEX 780	C02877	1	$850.00	$850.00	499
COMPUTER, W/ MONITOR	DELL	OPTIPLEX 7010	BJ82DD2	1	$754.31	$754.31	499
COMPUTER, W/ MONITOR	DELL	OPTIPLEX 7040	1RXBDH2	1	$965.12	$965.12	499
COMPUTER, W/ MONITOR	DELL	OPTIPLEX 780	C28JZC2	1	$1,007.80	$1,007.80	499
COMPUTER, W/ MONITOR	DELL	OPTIPLEX 780	C7QXLN1	1	$969.00	$969.00	499
COMPUTER, W/ MONITOR	DELL	OPTIPLEX 7010	CVX69Y1	1	$1,095.60	$1,095.60	499
COMPUTER, W/ MONITOR	DELL	OPTIPLEX 7010	1RYDH2	1	$850.00	$850.00	499
COMPUTER, W/ MONITOR	DELL	OPTIPLEX 7010	CVV89Y1	1	$1,095.60	$1,095.60	499
COMPUTER, W/ MONITOR	DELL	OPTIPLEX 9020	8HWRK02	1	$1,451.79	$1,451.79	503
COMPUTER, W/ MONITOR	DELL	PRECISION T1700	99D59Z1	1	$1,819.54	$1,819.54	503
COMPUTER, W/ MONITOR	DELL	PRECISION T1700	2C3Z182	1	$943.80	$943.80	503
COMPUTER, W/ MONITOR	DELL	PRECISION T3420	F1RGQD2	1	$1,538.12	$1,538.12	503
COMPUTER, W/ MONITOR	DELL	PRECISION T3620	CGXVBM2	1	$850.00	$850.00	503
COMPUTER, W/ MONITOR	DELL	PRECISION T1600	FNJL0R1	1	$1,570.50	$1,570.50	503
COMPUTER, W/ MONITOR	DELL	PRECISION T3500	70NCJQ1	1	$2,058.42	$2,058.42	503
COMPUTER, W/ MONITOR	DELL	PRECISION T1700	2C47282	1	$943.80	$943.80	503
COMPUTER, W/ MONITOR	DELL	OPTIPLEX 7010	67NGN22	1	$1,195.86	$1,195.86	503
COMPUTER, W/ MONITOR	DELL	PRECISION T1700	2C46282	1	$943.80	$943.80	503
COMPUTER, W/ MONITOR	DELL	PRECISION T1700	5WHRZ12	1	$1,872.04	$1,872.04	503
COMPUTER, W/ MONITOR	DELL	PRECISION T1500	GG9NNM1	1	$1,770.77	$1,770.77	503
COMPUTER, W/ MONITOR	DELL	PRECISION T1700	7TQXR22	1	$1,872.03	$1,872.03	503
COMPUTER, W/ MONITOR	DELL	OPTIPLEX 790	9V4PZQ1	1	$936.95	$936.95	503
COMPUTER, W/ MONITOR	DELL	PRECISION T1700	99D49Z1	1	$1,819.54	$1,819.54	503
COMPUTER, W/ MONITOR	DELL	PRECISION T3420	F1RHQD2	1	$1,538.12	$1,538.12	503

Description	Manufacturer	Model	Serial No.	Qty.	Unit Cost	Total Cost	Dept No
COMPUTER, W/ MONITOR	DELL	PRECISION T3420	F42MQD2	1	$1,538.12	$1,538.12	503
COMPUTER, W/ MONITOR	DELL	OPTIPLEX 790	5KXCXV1	1	$850.00	$850.00	503
COMPUTER, W/ MONITOR	DELL	OPTIPLEX 790	152KMS1	1	$1,206.40	$1,206.40	503
COMPUTER, W/ MONITOR	DELL	PRECISION T1650	2MBBHX1	1	$2,301.24	$2,301.24	503
COMPUTER, W/ MONITOR	DELL	OPTIPLEX 790	7D4VLS1	1	$850.00	$850.00	503
COMPUTER, W/ MONITOR	NA	NA	RCI 482055	1	$850.00	$850.00	503
COMPUTER, W/ MONITOR	NA	NA	RCI 482054	1	$850.00	$850.00	503
COMPUTER, W/ MONITOR	DELL	OPTIPLEX 7010	7D2ZLS1	1	$850.00	$850.00	503
COMPUTER, W/ MONITOR	DELL	WYSE	4WXQV72	1	$437.00	$437.00	503
COMPUTER, W/ MONITOR	DELL	OPTIPLEX 745	5D7N6D1	1	$850.00	$850.00	503
COMPUTER, W/ MONITOR	DELL	OPTIPLEX 7010	F5TVBZ1	1	$1,196.90	$1,196.90	503
COMPUTER, W/ MONITOR	DELL	OPTIPLEX 7010	86TL8Y1	1	$850.00	$850.00	503
COMPUTER, W/ MONITOR	DELL	OPTIPLEX 790	7D2WLS1	1	$850.00	$850.00	503
COMPUTER, W/ MONITOR	DELL	WYSE	CBB8V72	1	$437.00	$437.00	503
COMPUTER, W/ MONITOR	DELL	OPTIPLEX 7010	83HB7Y1	1	$850.00	$850.00	503
COMPUTER, W/ MONITOR	DELL	OPTIPLEX 7010	DMPCDX1	1	$697.80	$697.80	503
COMPUTER, W/ MONITOR	HEWLETT PACKARD	COMPAQ 6000 PRO	MXL00318CL	1	$850.00	$850.00	503
COMPUTER, W/ MONITOR	DELL	OPTIPLEX 7010	GRMJM02	1	$743.47	$743.47	503
COMPUTER, W/ MONITOR	DELL	OPTIPLEX 7010	HXNTL02	1	$850.00	$850.00	503
COMPUTER, W/ MONITOR	DELL	OPTIPLEX 7010	DJYHZ12	1	$1,369.75	$1,369.75	503
COMPUTER, W/ MONITOR	DELL	OPTIPLEX 7010	DJYFZ12	1	$1,369.75	$1,369.75	503
COMPUTER, W/ MONITOR	DELL	OPTIPLEX 7010	4XRKQ22	1	$1,195.86	$1,195.86	503
COMPUTER, W/ MONITOR	DELL	OPTIPLEX 7010	C03052	1	$850.00	$850.00	503
COMPUTER, W/ MONITOR	DELL	OPTIPLEX GX520	BDC1K91	1	$850.00	$850.00	503
COMPUTER, W/ MONITOR	DELL	OPTIPLEX 7010	DJYDZ12	1	$1,369.75	$1,369.75	503
COMPUTER, W/ MONITOR	DELL	WYSE	RCI 452950	1	$850.00	$850.00	503
COMPUTER, W/ MONITOR	DELL	OPTIPLEX 7050	83WNBM2	1	$850.00	$850.00	503
COMPUTER, W/ MONITOR	DELL	OPTIPLEX 7040	9FK2DD2	1	$754.31	$754.31	509
COMPUTER, W/ MONITOR	DELL	OPTIPLEX 7040	4XSCMF2	1	$1,215.52	$1,215.52	509
COMPUTER, W/ MONITOR	DELL	OPTIPLEX 7020	1K8FC42	1	$1,402.83	$1,402.83	509
COMPUTER, W/ MONITOR	DELL	OPTIPLEX 7010	JJLWCX1	1	$1,006.51	$1,006.51	509
COMPUTER, W/ MONITOR	DELL	OPTIPLEX 7040	4XKGMF2	1	$1,215.52	$1,215.52	509
COMPUTER, W/ MONITOR	DELL	OPTIPLEX 7040	9F23DD2	1	$754.31	$754.31	509
COMPUTER, W/ MONITOR	DELL	OPTIPLEX 7010	1L4C842	1	$1,363.69	$1,363.69	509
COMPUTER, W/ MONITOR	DELL	OPTIPLEX 7050	7VTNBM2	1	$850.00	$850.00	509
COMPUTER, W/ MONITOR	DELL	OPTIPLEX 7050	7VRSBM2	1	$850.00	$850.00	509
COMPUTER, W/ MONITOR	DELL	OPTIPLEX 7020	JQSYD42	1	$1,170.68	$1,170.68	509
COMPUTER, W/ MONITOR	DELL	OPTIPLEX 7010	JJLXCX1	1	$1,006.51	$1,006.51	509
COMPUTER, W/ MONITOR	DELL	OPTIPLEX 7020	1K8GC42	1	$1,402.83	$1,402.83	509
COMPUTER, W/ MONITOR	DELL	OPTIPLEX 7010	F32WG02	1	$1,183.29	$1,183.29	509
COMPUTER, W/ MONITOR	DELL	OPTIPLEX 790	5G4GMS1	1	$1,269.30	$1,269.30	509
COMPUTER, W/ MONITOR	DELL	OPTIPLEX 7010	F31ZG02	1	$1,183.29	$1,183.29	509
COMPUTER, W/ MONITOR	DELL	OPTIPLEX 790	5G4LMS1	1	$1,269.30	$1,269.30	509
COMPUTER, W/ MONITOR	DELL	OPTIPLEX 7010	F1DVG02	1	$1,347.86	$1,347.86	509
COMPUTER, W/ MONITOR	DELL	OPTIPLEX 780	BKWNMM1	1	$1,156.64	$1,156.64	509
COMPUTER, W/ MONITOR	DELL	OPTIPLEX 7020	1K5JC42	1	$1,257.12	$1,257.12	509
COMPUTER, W/ MONITOR	DELL	OPTIPLEX 780	5985NL1	1	$1,093.38	$1,093.38	509
COMPUTER, W/ MONITOR	DELL	OPTIPLEX 7020	1K8DC42	1	$1,402.83	$1,402.83	509
COMPUTER, W/ MONITOR	DELL	OPTIPLEX 7020	1K5KC42	1	$1,257.12	$1,257.12	509
COMPUTER, W/ MONITOR	DELL	OPTIPLEX 740	CK1YSC1	1	$850.00	$850.00	509
COMPUTER, W/ MONITOR	DELL	OPTIPLEX 740	H45X9F1	1	$850.00	$850.00	509
COMPUTER, W/ MONITOR	DELL	OPTIPLEX 790	5G4JMS1	1	$1,269.30	$1,269.30	509

Description	Manufacturer	Model	Serial No.	Qty.	Unit Cost	Total Cost	Dept No
COMPUTER, W/ MONITOR	DELL	OPTIPLEX 7010	F1D1H02	1	$1,347.86	$1,347.86	509
COMPUTER, W/ MONITOR	DELL	OPTIPLEX 7010	F31YGOO2	1	$850.00	$850.00	509
COMPUTER, W/ MONITOR	DELL	OPTIPLEX 7010	1T79GZ1	1	$850.00	$850.00	510
COMPUTER, W/ MONITOR	DELL	OPTIPLEX 7050	9JQVWK2	1	$711.94	$711.94	510
COMPUTER, W/ MONITOR	DELL	OPTIPLEX 7020	BS08F42	1	$1,095.07	$1,095.07	510
COMPUTER, W/ MONITOR	DELL	OPTIPLEX 7050	29PPGL2	1	$1,394.47	$1,394.47	510
COMPUTER, W/ MONITOR	DELL	OPTIPLEX 7010	1DS9Q22	1	$1,061.03	$1,061.03	510
COMPUTER, W/ MONITOR	DELL	OPTIPLEX 790	5RXBYV1	1	$1,015.50	$1,015.50	510
COMPUTER, W/ MONITOR	DELL	OPTIPLEX 780	GTSR3M1	1	$1,093.38	$1,093.38	510
COMPUTER, W/ MONITOR	DELL	OPTIPLEX 7050	9JQTWK2	1	$711.94	$711.94	510
COMPUTER, W/ MONITOR	DELL	PRECISION T1700	D9PBJ02	1	$850.00	$850.00	510
COMPUTER, W/ MONITOR	DELL	OPTIPLEX 7010	1T78GZ1	1	$850.00	$850.00	510
COMPUTER, W/ MONITOR	DELL	OPTIPLEX GX520	6HC1K91	1	$1,248.90	$1,248.90	510
COMPUTER, W/ MONITOR	DELL	OPTIPLEX 750	5RWDYV1	1	$1,179.00	$1,179.00	510
COMPUTER, W/ MONITOR	DELL	OPTIPLEX 740	629KBF1	1	$1,253.00	$1,253.00	510
COMPUTER, W/ MONITOR	DELL	OPTIPLEX 7020	8SHBF42	1	$1,095.07	$1,095.07	510
COMPUTER, W/ MONITOR	DELL	OPTIPLEX 7040	FZRPBB2	1	$719.14	$719.14	540
COMPUTER, W/ MONITOR	DELL	OPTIPLEX 7040	FNQ4182	1	$850.00	$850.00	540
COMPUTER, W/ MONITOR	DELL	OPTIPLEX 7040	FN06182	1	$799.13	$799.13	540
COMPUTER, W/ MONITOR	DELL	OPTIPLEX 7040	FZS4M82	1	$719.14	$719.14	540
COMPUTER, W/ MONITOR	DELL	OPTIPLEX 7040	FZQ4Z72	1	$719.14	$719.14	540
COMPUTER, W/ MONITOR	DELL	OPTIPLEX 7020	J8V1T52	1	$786.88	$786.88	540
COMPUTER, W/ MONITOR	DELL	OPTIPLEX 790	4QH2YV1	1	$1,179.00	$1,179.00	540
COMPUTER, W/ MONITOR	DELL	OPTIPLEX 790	FN03182	1	$799.13	$799.13	540
COMPUTER, W/ MONITOR	DELL	OPTIPLEX 7010	4QH1YV1	1	$1,179.00	$1,179.00	540
COMPUTER, W/ MONITOR	DELL	OPTIPLEX 7010	4QH3YV1	1	$1,179.00	$1,179.00	540
COMPUTER, W/ MONITOR	DELL	OPTIPLEX 7020	J8V0T52	1	$786.88	$786.88	540
COMPUTER, W/ MONITOR	DELL	OPTIPLEX 7010	9PG8FX1	1	$956.74	$956.74	540
COMPUTER, W/ MONITOR	DELL	OPTIPLEX 740	HJZSBF1	1	$850.00	$850.00	540
COMPUTER, W/ MONITOR	DELL	OPTIPLEX 740	397XHL1	1	$850.00	$850.00	540
COMPUTER, W/ MONITOR	DELL	OPTIPLEX 7040	8ZRB8C2	1	$719.14	$719.14	540
COMPUTER, W/ MONITOR	DELL	OPTIPLEX 7010	37F2H02	1	$1,183.29	$1,183.29	540
COMPUTER, W/ MONITOR	DELL	OPTIPLEX 3020	H671Z12	1	$950.57	$950.57	540
COMPUTER, W/ MONITOR	DELL	OPTIPLEX 790	7D3TLS1	1	$850.00	$850.00	540
COMPUTER, W/ MONITOR	DELL	OPTIPLEX 790	6NMCMS1	1	$853.22	$853.22	540
COMPUTER, W/ MONITOR	DELL	OPTIPLEX 790	6NMBMS1	1	$853.22	$853.22	540
COMPUTER, W/ MONITOR	DELL	OPTIPLEX 7040	FMZ4182	1	$799.13	$799.13	540
COMPUTER, W/ MONITOR	DELL	OPTIPLEX 7040	FN02182	1	$799.13	$799.13	540
COMPUTER, W/ MONITOR	DELL	OPTIPLEX 7040	FMZ2182	1	$799.13	$799.13	540
COMPUTER, W/ MONITOR	DELL	OPTIPLEX 790	6NLCMS1	1	$853.22	$853.22	540
COMPUTER, W/ MONITOR	DELL	OPTIPLEX 790	4QHXXV1	1	$1,179.00	$1,179.00	540
COMPUTER, W/ MONITOR	DELL	FN05182	PSV9803007043067892701	1	$850.00	$850.00	540
COMPUTER, W/ MONITOR	DELL	OPTIPLEX 790	6NN6MS1	1	$853.22	$853.22	540
COMPUTER, W/ MONITOR	APPLE	MAC PRO MID2010	H003447KEUG	1	$4,535.14	$4,535.14	540
COMPUTER, W/ MONITOR	DELL	OPTIPLEX 780	DV2GMN1	1	$1,156.64	$1,156.64	540
COMPUTER, W/ MONITOR	DELL	OPTIPLEX 790	5XVJ0R1	1	$1,023.15	$1,023.15	540
COMPUTER, W/ MONITOR	DELL	OPTIPLEX 790	CBHX1R1	1	$1,085.15	$1,085.15	540
COMPUTER, W/ MONITOR	DELL	OPTIPLEX 920	398KZ12	1	$1,601.31	$1,601.31	540
COMPUTER, W/ MONITOR	DELL	OPTIPLEX 790	5XVG0R1	1	$1,023.15	$1,023.15	540
COMPUTER, W/ MONITOR	DELL	OPTIPLEX 7040	FMZ6182	1	$799.13	$799.13	540
COMPUTER, W/ MONITOR	DELL	OPTIPLEX 790	CBHY1R1	1	$1,085.15	$1,085.15	540
COMPUTER, W/ MONITOR	DELL	OPTIPLEX 790	4QGYXV1	1	$1,179.00	$1,179.00	540

Description	Manufacturer	Model	Serial No.	Qty.	Unit Cost	Total Cost	Dept No
COMPUTER, W/ MONITOR	DELL	OPTIPLEX 790	5XVL0R1	1	$1,023.15	$1,023.15	540
COMPUTER, W/ MONITOR	DELL	OPTIPLEX 7020	J8V2T52	1	$786.88	$786.88	540
COMPUTER, W/ MONITOR	DELL	OPTIPLEX 7040	FMZ5182	1	$799.13	$799.13	540
COMPUTER, W/ MONITOR	DELL	OPTIPLEX 7020	J8TTT52	1	$786.88	$786.88	540
COMPUTER, W/ MONITOR	DELL	OPTIPLEX 7040	FN01182	1	$799.13	$799.13	540
COMPUTER, W/ MONITOR	DELL	OPTIPLEX 7040	FN07182	1	$799.13	$799.13	540
COMPUTER, W/ MONITOR	DELL	OPTIPLEX 7040	6NLBMS1	1	$853.22	$853.22	540
COMPUTER, W/ MONITOR	DELL	OPTIPLEX 7040	FMZ3182	1	$799.13	$799.13	540
COMPUTER, W/ MONITOR	DELL	OPTIPLEX 7040	6NN7MS1	1	$853.22	$853.22	540
COMPUTER, W/ MONITOR	DELL	OPTIPLEX 780	4QH0YV1	1	$1,179.00	$1,179.00	540
COMPUTER, W/ MONITOR	DELL	OPTIPLEX 780	C03080	1	$850.00	$850.00	540
COMPUTER, W/ MONITOR	HEWLETT PACKARD	Z400	2UA2360S6X	1	$850.00	$850.00	541
COMPUTER, W/ MONITOR	DELL	PRECISION T1700	H377482	1	$1,025.71	$1,025.71	541
COMPUTER, W/ MONITOR	DELL	PRECISION T1700	37200513890	1	$850.00	$850.00	541
COMPUTER, W/ MONITOR	DELL	PRECISION T1700	H369482	1	$1,025.71	$1,025.71	541
COMPUTER, W/ MONITOR	HEWLETT PACKARD	Z400	2UA1090Y76	1	$850.00	$850.00	541
COMPUTER, W/ MONITOR	HEWLETT PACKARD	Z400	2UA0450LH6	1	$850.00	$850.00	541
COMPUTER, W/ MONITOR	DELL	PRECISION T1700	H366482	1	$1,025.71	$1,025.71	541
COMPUTER, W/ MONITOR	HEWLETT PACKARD	Z400	2UA4032LNL	1	$850.00	$850.00	541
COMPUTER, W/ MONITOR	DELL	PRECISION T1700	H367482	1	$1,025.71	$1,025.71	541
COMPUTER, W/ MONITOR	HEWLETT PACKARD	Z400	2UA1220G2D	1	$850.00	$850.00	541
COMPUTER, W/ MONITOR	DELL	PRECISION T1700	H38B482	1	$1,025.71	$1,025.71	541
COMPUTER, W/ MONITOR	HEWLETT PACKARD	Z400	2UA0450LJ0	1	$850.00	$850.00	541
COMPUTER, W/ MONITOR	DELL	PRECISION T1700	H36B482	1	$1,025.71	$1,025.71	541
COMPUTER, W/ MONITOR	DELL	PRECISION T1700	H376482	1	$1,025.71	$1,025.71	541
COMPUTER, W/ MONITOR	DELL	PRECISION T1700	H35C482	1	$1,025.71	$1,025.71	541
COMPUTER, W/ MONITOR	HEWLETT PACKARD	Z420	2UA4032LNK	1	$850.00	$850.00	541
COMPUTER, W/ MONITOR	DELL	PRECISION T1700	H389482	1	$1,025.71	$1,025.71	541
COMPUTER, W/ MONITOR	DELL	OPTIPLEX 780	0KXGVD	1	$850.00	$850.00	541
COMPUTER, W/ MONITOR	DELL	OPTIPLEX 780	H397482	1	$1,025.71	$1,025.71	541
COMPUTER, W/ MONITOR	DELL	OPTIPLEX 780	1X549Y1	1	$850.00	$850.00	541
COMPUTER, W/ MONITOR	HEWLETT PACKARD	Z400	2UA4032LL7	1	$850.00	$850.00	541
COMPUTER, W/ MONITOR	DELL	OPTIPLEX 780	2BJH8V1	1	$850.00	$850.00	541
COMPUTER, W/ MONITOR	HEWLETT PACKARD	Z400	2UA4032LL5	1	$850.00	$850.00	541
COMPUTER, W/ MONITOR	HEWLETT PACKARD	Z400	2UA4032LNB	1	$850.00	$850.00	541
COMPUTER, W/ MONITOR	HEWLETT PACKARD	Z400	2UA4140ZLY	1	$850.00	$850.00	541
COMPUTER, W/ MONITOR	DELL	OPTIPLEX 780	H387482	1	$1,025.71	$1,025.71	541
COMPUTER, W/ MONITOR	HEWLETT PACKARD	Z400	2UA4032LLY	1	$850.00	$850.00	541
COMPUTER, W/ MONITOR	DELL	OPTIPLEX 780	RCI 477956	1	$850.00	$850.00	541
COMPUTER, W/ MONITOR	DELL	OPTIPLEX 780	H386482	1	$1,025.71	$1,025.71	541
COMPUTER, W/ MONITOR	DELL	OPTIPLEX 780	443CLZ0211	1	$850.00	$850.00	541
COMPUTER, W/ MONITOR	DELL	OPTIPLEX 780	H36C482	1	$1,025.71	$1,025.71	541
COMPUTER, W/ MONITOR	HEWLETT PACKARD	Z400	2UA2090G31	1	$850.00	$850.00	541
COMPUTER, W/ MONITOR	DELL	OPTIPLEX 780	H37C482	1	$1,025.71	$1,025.71	541
COMPUTER, W/ MONITOR	DELL	PRECISION T1700	4X97V52	1	$1,249.73	$1,249.73	541
COMPUTER, W/ MONITOR	DELL	OPTIPLEX 7010	HWNYGX1	1	$810.33	$810.33	541
COMPUTER, W/ MONITOR	DELL	OPTIPLEX 7010	HWPPGX1	1	$810.33	$810.33	541
COMPUTER, W/ MONITOR	DELL	OPTIPLEX 7010	HWPRGX1	1	$810.33	$810.33	541
COMPUTER, W/ MONITOR	DELL	PRECISION T1700	4X98V52	1	$1,249.73	$1,249.73	541
COMPUTER, W/ MONITOR	DELL	OPTIPLEX 7010	HWNZGX1	1	$850.00	$850.00	541
COMPUTER, W/ MONITOR	DELL	PRECISION T1700	FFK1HX1	1	$1,138.34	$1,138.34	541
COMPUTER, W/ MONITOR	DELL	OPTIPLEX 7010	HWP1HX1	1	$810.33	$810.33	541

Description	Manufacturer	Model	Serial No.	Qty.	Unit Cost	Total Cost	Dept No
COMPUTER, W/ MONITOR	DELL	OPTIPLEX 7010	HWPZGX1	1	$810.33	$810.33	541
COMPUTER, W/ MONITOR	DELL	OPTIPLEX 7010	HWNXGX1	1	$810.33	$810.33	541
COMPUTER, W/ MONITOR	DELL	OPTIPLEX 7010	OKXGVD	1	$850.00	$850.00	541
COMPUTER, W/ MONITOR	DELL	PRECISION T1700	4X96V52	1	$1,249.73	$1,249.73	541
COMPUTER, W/ MONITOR	DELL	OPTIPLEX 7010	HWPQGX1	1	$810.33	$810.33	541
COMPUTER, W/ MONITOR	DELL	OPTIPLEX 7010	HWQPGX1	1	$810.33	$810.33	541
COMPUTER, W/ MONITOR	DELL	OPTIPLEX 7010	HWNRGX1	1	$810.33	$810.33	541
COMPUTER, W/ MONITOR	DELL	OPTIPLEX 7010	HWP0HX1	1	$810.33	$810.33	541
COMPUTER, W/ MONITOR	DELL	PRECISION T1650	FFK0HX1	1	$1,138.34	$1,138.34	541
COMPUTER, W/ MONITOR	DELL	PRECISION T1650	FFKXGX1	1	$1,138.34	$1,138.34	541
COMPUTER, W/ MONITOR	DELL	PRECISION T1650	FFK2HX1	1	$1,138.34	$1,138.34	541
COMPUTER, W/ MONITOR	DELL	PRECISION T1650	FFJYGX1	1	$1,138.34	$1,138.34	541
COMPUTER, W/ MONITOR	DELL	PRECISION T1650	RCI 477966	1	$850.00	$850.00	541
COMPUTER, W/ MONITOR	DELL	OPTIPLEX 9010	7VW49Y1	1	$994.53	$994.53	542
COMPUTER, W/ MONITOR	DELL	OPTIPLEX 7010	GNL3TW1	1	$300.00	$300.00	545
COMPUTER, W/ MONITOR	DELL	OPTIPLEX 7040	GZ0D8C2	1	$731.13	$731.13	545
COMPUTER, W/ MONITOR	DELL	OPTIPLEX 790	8WQBZV1	1	$1,015.50	$1,015.50	545
COMPUTER, W/ MONITOR	DELL	OPTIPLEX 7010	5KSF8Z1	1	$1,061.57	$1,061.57	545
COMPUTER, W/ MONITOR	DELL	OPTIPLEX 7010	DFDL842	1	$1,141.62	$1,141.62	545
COMPUTER, W/ MONITOR	DELL	OPTIPLEX 740	5HYGTH1	1	$1,194.00	$1,194.00	545
COMPUTER, W/ MONITOR	DELL	OPTIPLEX 780	0J5VWM	1	$850.00	$850.00	545
COMPUTER, W/ MONITOR	DELL	OPTIPLEX 7010	RCI 478553	1	$850.00	$850.00	545
COMPUTER, W/ MONITOR	DELL	OPTIPLEX 790	5KKGXV1	1	$1,001.83	$1,001.83	551
COMPUTER, W/ MONITOR	DELL	OPTIPLEX 7040	3R359M2	1	$1,201.55	$1,201.55	551
COMPUTER, W/ MONITOR	DELL	OPTIPLEX 780	468N6M1	1	$1,126.93	$1,126.93	551
COMPUTER, W/ MONITOR	DELL	OPTIPLEX 780	868N6M1	1	$1,126.93	$1,126.93	551
COMPUTER, W/ MONITOR	DELL	OPTIPLEX 7010	3S2XN22	1	$1,107.29	$1,107.29	551
COMPUTER, W/ MONITOR	DELL	OPTIPLEX 790	5KXDXV1	1	$1,001.83	$1,001.83	551
COMPUTER, W/ MONITOR	DELL	OPTIPLEX 7040	8CJ6ZG2	1	$1,318.14	$1,318.14	551
COMPUTER, W/ MONITOR	DELL	OPTIPLEX 7040	3R3C9M2	1	$1,201.55	$1,201.55	551
COMPUTER, W/ MONITOR	DELL	OPTIPLEX	8D86ZG2	1	$1,318.14	$1,318.14	551
COMPUTER, W/ MONITOR	DELL	OPTIPLEX 7010	3S2WN22	1	$1,107.29	$1,107.29	551
COMPUTER, W/ MONITOR	DELL	OPTIPLEX	FDHRJK2	1	$1,215.85	$1,215.85	551
COMPUTER, W/ MONITOR	DELL	OPTIPLEX 740	9NB1HJ1	1	$1,124.00	$1,124.00	551
COMPUTER, W/ MONITOR	DELL	OPTIPLEX 7010	8F1L8Z1	1	$1,144.60	$1,144.60	551
COMPUTER, W/ MONITOR	DELL	OPTIPLEX 7010	3257S22	1	$1,347.37	$1,347.37	552
COMPUTER, W/ MONITOR	DELL	OPTIPLEX 7010	BJQJLK2	1	$850.00	$850.00	552
COMPUTER, W/ MONITOR	DELL	OPTIPLEX 7010	2XLYR22	1	$1,347.37	$1,347.37	552
COMPUTER, W/ MONITOR	DELL	OPTIPLEX 7050	BKGMJK2	1	$1,103.13	$1,103.13	552
COMPUTER, W/ MONITOR	DELL	OPTIPLEX 7010	FJ0QL02	1	$1,370.78	$1,370.78	552
COMPUTER, W/ MONITOR	DELL	OPTIPLEX 7010	BJFTJK2	1	$1,103.13	$1,103.13	552
COMPUTER, W/ MONITOR	DELL	OPTIPLEX 7010	FJ0PL02	1	$1,370.78	$1,370.78	552
COMPUTER, W/ MONITOR	DELL	OPTIPLEX 7010	2XXM3S22	1	$850.00	$850.00	552
COMPUTER, W/ MONITOR	DELL	OPTIPLEX 7010	2XM2S22	1	$1,347.37	$1,347.37	552
COMPUTER, W/ MONITOR	DELL	OPTIPLEX 7040	8JQ4ZG2	1	$1,113.09	$1,113.09	553
COMPUTER, W/ MONITOR	DELL	OPTIPLEX 7040	89FLWK2	1	$1,240.55	$1,240.55	553
COMPUTER, W/ MONITOR	DELL	OPTIPLEX 790	61CLVR1	1	$1,195.49	$1,195.49	553
COMPUTER, W/ MONITOR	DELL	OPTIPLEX 790	61DHVR1	1	$1,195.49	$1,195.49	553
COMPUTER, W/ MONITOR	DELL	OPTIPLEX 790	BZBKXY1	1	$850.00	$850.00	553
COMPUTER, W/ MONITOR	DELL	OPTIPLEX 7010	CVW89Y1	1	$1,095.60	$1,095.60	553
COMPUTER, W/ MONITOR	DELL	OPTIPLEX 7050	7Z5HWK2	1	$1,240.55	$1,240.55	553
COMPUTER, W/ MONITOR	DELL	OPTIPLEX 7040	8JN3ZG2	1	$1,113.09	$1,113.09	553

Description	Manufacturer	Model	Serial No.	Qty.	Unit Cost	Total Cost	Dept No
COMPUTER, W/ MONITOR	DELL	OPTIPLEX 7040	2H5J182	1	$1,133.41	$1,133.41	553
COMPUTER, W/ MONITOR	DELL	OPTIPLEX 7050	TZGMWK2	1	$850.00	$850.00	553
COMPUTER, W/ MONITOR	DELL	OPTIPLEX 7040	2H5H182	1	$1,133.41	$1,133.41	553
COMPUTER, W/ MONITOR	DELL	OPTIPLEX 7010	2P3LZ12	1	$1,071.91	$1,071.91	554
COMPUTER, W/ MONITOR	DELL	OPTIPLEX 3050	HSXQD32	1	$1,282.49	$1,282.49	554
COMPUTER, W/ MONITOR	DELL	OPTIPLEX 3020	4DMS832	1	$1,052.77	$1,052.77	554
COMPUTER, W/ MONITOR	DELL	OPTIPLEX 780	DBQTXQ1	1	$1,093.00	$1,093.00	554
COMPUTER, W/ MONITOR	DELL	OPTIPLEX 7010	93LHV12	1	$793.79	$793.79	554
COMPUTER, W/ MONITOR	DELL	OPTIPLEX 7010	9JBJX12	1	$1,071.91	$1,071.91	554
COMPUTER, W/ MONITOR	DELL	OPTIPLEX 760	59B9NL1	1	$1,093.38	$1,093.38	554
COMPUTER, W/ MONITOR	DELL	OPTIPLEX 3020	BTXQD32	1	$1,282.49	$1,282.49	554
COMPUTER, W/ MONITOR	DELL	OPTIPLEX 7040	8JS9ZG2	1	$988.30	$988.30	554
COMPUTER, W/ MONITOR	DELL	OPTIPLEX 760	HWCRML1	1	$1,093.38	$1,093.38	554
COMPUTER, W/ MONITOR	DELL	OPTIPLEX 790	8ZZX1R1	1	$1,258.69	$1,258.69	560
COMPUTER, W/ MONITOR	DELL	OPTIPLEX 790	CGGMWR1	1	$863.26	$863.26	560
COMPUTER, W/ MONITOR	DELL	OPTIPLEX 7040	8LYQ382	1	$789.84	$789.84	560
COMPUTER, W/ MONITOR	DELL	OPTIPLEX 7040	8QQ4M82	1	$943.06	$943.06	560
COMPUTER, W/ MONITOR	DELL	OPTIPLEX 7040	8LZR382	1	$789.84	$789.84	560
COMPUTER, W/ MONITOR	DELL	OPTIPLEX 7010	CSTLTW1	1	$966.19	$966.19	560
COMPUTER, W/ MONITOR	DELL	OPTIPLEX 7010	DWNR842	1	$1,045.05	$1,045.05	560
COMPUTER, W/ MONITOR	DELL	OPTIPLEX 7010	8LZQ382	1	$789.84	$789.84	560
COMPUTER, W/ MONITOR	DELL	OPTIPLEX 780	B79CNM1	1	$983.98	$983.98	560
COMPUTER, W/ MONITOR	DELL	OPTIPLEX 7010	BJWR9Z1	1	$1,196.90	$1,196.90	560
COMPUTER, W/ MONITOR	DELL	OPTIPLEX 7010	DWPN842	1	$1,045.05	$1,045.05	560
COMPUTER, W/ MONITOR	DELL	OPTIPLEX 790	CGGJWR1	1	$863.26	$863.26	560
COMPUTER, W/ MONITOR	DELL	OPTIPLEX 7010	1PY2BZ1	1	$1,183.29	$1,183.29	560
COMPUTER, W/ MONITOR	DELL	OPTIPLEX 7010	6BXJD42	1	$1,474.29	$1,474.29	560
COMPUTER, W/ MONITOR	DELL	OPTIPLEX 7020	H3H2X52	1	$669.46	$669.46	560
COMPUTER, W/ MONITOR	DELL	OPTIPLEX 780	DB8GDP11	1	$850.00	$850.00	560
COMPUTER, W/ MONITOR	DELL	OPTIPLEX 790	CGGLWR1	1	$863.26	$863.26	560
COMPUTER, W/ MONITOR	DELL	OPTIPLEX 7010	36RRZ12	1	$709.47	$709.47	560
COMPUTER, W/ MONITOR	DELL	OPTIPLEX 7010	DG8PCZ1	1	$1,047.97	$1,047.97	560
COMPUTER, W/ MONITOR	DELL	OPTIPLEX 7040	7PNJZC2	1	$900.12	$900.12	560
COMPUTER, W/ MONITOR	DELL	OPTIPLEX 9020	2BRF942	1	$1,622.18	$1,622.18	560
COMPUTER, W/ MONITOR	DELL	OPTIPLEX 7010	DG4MCZ1	1	$1,183.29	$1,183.29	560
COMPUTER, W/ MONITOR	DELL	OPTIPLEX 7010	DG3MCZ1	1	$1,183.29	$1,183.29	560
COMPUTER, W/ MONITOR	DELL	OPTIPLEX 7010	F4VTSW1	1	$966.19	$966.19	560
COMPUTER, W/ MONITOR	DELL	OPTIPLEX 7040	5ROWDH2	1	$850.00	$850.00	560
COMPUTER, W/ MONITOR	DELL	OPTIPLEX 790	8BPHGQ1	1	$950.63	$950.63	560
COMPUTER, W/ MONITOR	DELL	OPTIPLEX 790	DG8NCZ1	1	$1,047.97	$1,047.97	560
COMPUTER, W/ MONITOR	DELL	OPTIPLEX 7050	JCHVXM2	1	$850.00	$850.00	560
COMPUTER, W/ MONITOR	DELL	OPTIPLEX 790	7GH6GQ1	1	$950.63	$950.63	560
COMPUTER, W/ MONITOR	DELL	OPTIPLEX 7040	8R0XDH2	1	$1,295.00	$1,295.00	560
COMPUTER, W/ MONITOR	DELL	OPTIPLEX 9020	27ZH942	1	$1,350.19	$1,350.19	560
COMPUTER, W/ MONITOR	DELL	OPTIPLEX 7010	DG9MCZ1	1	$1,047.97	$1,047.97	560
COMPUTER, W/ MONITOR	DELL	OPTIPLEX 7010	HPLM942	1	$1,484.43	$1,484.43	560
COMPUTER, W/ MONITOR	DELL	OPTIPLEX 7010	8MGDXH2	1	$771.27	$771.27	560
COMPUTER, W/ MONITOR	DELL	OPTIPLEX 7010	HWPYGX1	1	$810.33	$810.33	560
COMPUTER, W/ MONITOR	DELL	OPTIPLEX 7040	8LYR382	1	$850.00	$850.00	560
COMPUTER, W/ MONITOR	DELL	OPTIPLEX 7040	8LYT382	1	$789.84	$789.84	560
COMPUTER, W/ MONITOR	DELL	OPTIPLEX 780	BZW8XLI	1	$850.00	$850.00	560
COMPUTER, W/ MONITOR	DELL	OPTIPLEX 7040	8LZP382	1	$789.84	$789.84	560

Description	Manufacturer	Model	Serial No.	Qty.	Unit Cost	Total Cost	Dept No
COMPUTER, W/ MONITOR	DELL	OPTIPLEX 7010	CRRS9Z1	1	$1,196.90	$1,196.90	560
COMPUTER, W/ MONITOR	DELL	OPTIPLEX 7010	DWNQ842	1	$1,045.05	$1,045.05	560
COMPUTER, W/ MONITOR	DELL	OPTIPLEX 7010	CRSS9Z1	1	$1,196.90	$1,196.90	560
COMPUTER, W/ MONITOR	DELL	OPTIPLEX 7010	CRTP9Z1	1	$1,196.90	$1,196.90	560
COMPUTER, W/ MONITOR	DELL	OPTIPLEX 7010	CRTQ9Z1	1	$1,196.90	$1,196.90	560
COMPUTER, W/ MONITOR	DELL	OPTIPLEX 790	8BPFGQ1	1	$950.63	$950.63	560
COMPUTER, W/ MONITOR	DELL	OPTIPLEX 7010	CRRQ9Z1	1	$1,196.90	$1,196.90	560
COMPUTER, W/ MONITOR	DELL	OPTIPLEX 7010	CRSR9Z1	1	$1,196.90	$1,196.90	560
COMPUTER, W/ MONITOR	DELL	OPTIPLEX 7010	CRSP9Z1	1	$1,196.90	$1,196.90	560
COMPUTER, W/ MONITOR	DELL	OPTIPLEX 7040	8LYP382	1	$789.84	$789.84	560
COMPUTER, W/ MONITOR	DELL	OPTIPLEX 7040	1P887J2	1	$723.81	$723.81	560
COMPUTER, W/ MONITOR	DELL	OPTIPLEX 7040	5R74V52	1	$850.42	$850.42	560
COMPUTER, W/ MONITOR	DELL	OPTIPLEX 7040	9DY1M02	1	$1,196.35	$1,196.35	560
COMPUTER, W/ MONITOR	DELL	OPTIPLEX 7010	CRRR9Z1	1	$1,196.90	$1,196.90	560
COMPUTER, W/ MONITOR	DELL	OPTIPLEX 7020	6GJXB42	1	$1,118.01	$1,118.01	560
COMPUTER, W/ MONITOR	DELL	OPTIPLEX 7020	7X9HD42	1	$1,474.29	$1,474.29	560
COMPUTER, W/ MONITOR	DELL	OPTIPLEX 7020	364JB42	1	$850.00	$850.00	560
COMPUTER, W/ MONITOR	NA	NA	RCI 484820	1	$850.00	$850.00	560
COMPUTER, W/ MONITOR	SILICON FORENSICS	SI FORCE	RCI 481049	1	$850.00	$850.00	560
COMPUTER, W/ MONITOR	SILICON FORENSICS	SI FORCE	RCI 481051	1	$850.00	$850.00	560
COMPUTER, W/ MONITOR	DELL	OPTIPLEX 790	8ZZK1R1	1	$1,258.69	$1,258.69	560
COMPUTER, W/ MONITOR	DELL	OPTIPLEX 3020	J4LZD42	1	$850.00	$850.00	560
COMPUTER, W/ MONITOR	DELL	OPTIPLEX 7020	4YT8182	1	$711.66	$711.66	560
COMPUTER, W/ MONITOR	DELL	OPTIPLEX 7010	BJWP9Z1	1	$1,196.90	$1,196.90	560
COMPUTER, W/ MONITOR	DELL	OPTIPLEX 7040	8LZS382	1	$789.84	$789.84	560
COMPUTER, W/ MONITOR	DELL	OPTIPLEX 7040	3056DD2	1	$754.31	$754.31	560
COMPUTER, W/ MONITOR	DELL	OPTIPLEX 7040	8LYS382	1	$789.84	$789.84	560
COMPUTER, W/ MONITOR	DELL	OPTIPLEX 7010	BJWQ9Z1	1	$1,196.90	$1,196.90	560
COMPUTER, W/ MONITOR	DELL	OPTIPLEX 7040	5W2FXH2	1	$1,379.28	$1,379.28	560
COMPUTER, W/ MONITOR	DELL	OPTIPLEX 7040	H26GZC2	1	$933.70	$933.70	560
COMPUTER, W/ MONITOR	DELL	OPTIPLEX 7010	CRTR9Z1	1	$1,196.90	$1,196.90	560
COMPUTER, W/ MONITOR	DELL	OPTIPLEX 7040	8XS5ZG2	1	$1,343.13	$1,343.13	560
COMPUTER, W/ MONITOR	DELL	OPTIPLEX 7010	DWNP842	1	$1,045.05	$1,045.05	560
COMPUTER, W/ MONITOR	DELL	OPTIPLEX 7050	4JG1XK2	1	$1,048.97	$1,048.97	560
COMPUTER, W/ MONITOR	DELL	OPTIPLEX 7010	DG9LCZ1	1	$1,047.97	$1,047.97	560
COMPUTER, W/ MONITOR	DELL	OPTIPLEX 7040	5KM8382	1	$913.72	$913.72	560
COMPUTER, W/ MONITOR	DELL	OPTIPLEX 7040	5KP5382	1	$913.72	$913.72	560
COMPUTER, W/ MONITOR	DELL	OPTIPLEX 7010	DG7NCZ1	1	$1,183.29	$1,183.29	560
COMPUTER, W/ MONITOR	DELL	OPTIPLEX 9020	9MR0B42	1	$976.86	$976.86	560
COMPUTER, W/ MONITOR	DELL	OPTIPLEX 790	7B6GHQ1	1	$850.00	$850.00	560
COMPUTER, W/ MONITOR	DELL	OPTIPLEX 7010	DG6MCZ1	1	$1,183.29	$1,183.29	560
COMPUTER, W/ MONITOR	DELL	OPTIPLEX 7040	3073DD2	1	$754.31	$754.31	560
COMPUTER, W/ MONITOR	DELL	OPTIPLEX 790	CGGNWR1	1	$863.26	$863.26	560
COMPUTER, W/ MONITOR	DELL	OPTIPLEX 5040	2320CH2	1	$1,393.97	$1,393.97	560
COMPUTER, W/ MONITOR	DELL	OPTIPLEX 9020	1GMQB42	1	$850.00	$850.00	560
COMPUTER, W/ MONITOR	DELL	OPTIPLEX 7050	4JH0XK2	1	$1,329.76	$1,329.76	560
COMPUTER, W/ MONITOR	DELL	OPTIPLEX 7050	1XB3DH2	1	$1,354.29	$1,354.29	560
COMPUTER, W/ MONITOR	DELL	OPTIPLEX 7040	8LZN382	1	$789.84	$789.84	560
COMPUTER, W/ MONITOR	DELL	OPTIPLEX 5040	231GHCH2	1	$850.00	$850.00	560
COMPUTER, W/ MONITOR	DELL	OPTIPLEX 790	RCI 484827	1	$850.00	$850.00	560
COMPUTER, W/ MONITOR	DELL	OPTIPLEX 7010	7RX5842	1	$1,031.45	$1,031.45	560
COMPUTER, W/ MONITOR	DELL	OPTIPLEX 740	DLWXSF1	1	$1,206.00	$1,206.00	560

Description	Manufacturer	Model	Serial No.	Qty.	Unit Cost	Total Cost	Dept No
COMPUTER, W/ MONITOR	DELL	OPTIPLEX 790	CGGKWR1	1	$863.26	$863.26	560
COMPUTER, W/ MONITOR	DELL	OPTIPLEX 780	76VM6M1	1	$850.00	$850.00	560
COMPUTER, W/ MONITOR	DELL	OPTIPLEX 780	BP9DMN1	1	$1,119.00	$1,119.00	562
COMPUTER, W/ MONITOR	DELL	OPTIPLEX 7010	4044S22	1	$1,222.63	$1,222.63	562
COMPUTER, W/ MONITOR	DELL	OPTIPLEX 790	6WKNXR1	1	$1,206.40	$1,206.40	562
COMPUTER, W/ MONITOR	DELL	OPTIPLEX 7040	D776ZQ2	1	$850.00	$850.00	570
COMPUTER, W/ MONITOR	DELL	OPTIPLEX 7040	5KN8382	1	$913.72	$913.72	570
COMPUTER, W/ MONITOR	DELL	OPTIPLEX 7040	5KK8382	1	$913.72	$913.72	570
COMPUTER, W/ MONITOR	DELL	OPTIPLEX 7040	5KJ8382	1	$913.72	$913.72	570
COMPUTER, W/ MONITOR	DELL	OPTIPLEX 7020	7W83C42	1	$1,045.92	$1,045.92	570
COMPUTER, W/ MONITOR	DELL	OPTIPLEX 7020	365BB42	1	$1,271.89	$1,271.89	570
COMPUTER, W/ MONITOR	DELL	OPTIPLEX 7040	5KL8382	1	$913.72	$913.72	570
COMPUTER, W/ MONITOR	DELL	OPTIPLEX 7040	5KK6382	1	$913.72	$913.72	570
COMPUTER, W/ MONITOR	DELL	OPTIPLEX 7040	5KM7382	1	$913.72	$913.72	570
COMPUTER, W/ MONITOR	DELL	OPTIPLEX 7050	83YSBM2	1	$850.00	$850.00	570
COMPUTER, W/ MONITOR	DELL	OPTIPLEX 7040	5KK5382	1	$913.72	$913.72	570
COMPUTER, W/ MONITOR	DELL	OPTIPLEX 7040	833PM2	1	$850.00	$850.00	570
COMPUTER, W/ MONITOR	DELL	OPTIPLEX 7040	365NB42	1	$1,271.89	$1,271.89	570
COMPUTER, W/ MONITOR	DELL	OPTIPLEX 7020	5KL9382	1	$913.72	$913.72	570
COMPUTER, W/ MONITOR	DELL	OPTIPLEX 7020	G169DH2	1	$910.52	$910.52	570
COMPUTER, W/ MONITOR	DELL	OPTIPLEX 7010	83JC7Y1	1	$850.00	$850.00	570
COMPUTER, W/ MONITOR	DELL	OPTIPLEX 740	9ZZQ0L1	1	$1,073.38	$1,073.38	570
COMPUTER, W/ MONITOR	DELL	OPTIPLEX 740	G199DH2	1	$910.52	$910.52	570
COMPUTER, W/ MONITOR	DELL	OPTIPLEX 7020	366JB42	1	$1,271.89	$1,271.89	570
COMPUTER, W/ MONITOR	DELL	OPTIPLEX 7020	3679B42	1	$1,271.89	$1,271.89	570
COMPUTER, W/ MONITOR	DELL	OPTIPLEX 740	GCLRSJ1	1	$1,121.01	$1,121.01	570
COMPUTER, W/ MONITOR	DELL	OPTIPLEX GX520	924D1C1	1	$850.00	$850.00	570
COMPUTER, W/ MONITOR	DELL	OPTIPLEX 760	8NCQHK1	1	$1,093.38	$1,093.38	570
COMPUTER, W/ MONITOR	DELL	OPTIPLEX 3020	6B9R942	1	$850.00	$850.00	570
COMPUTER, W/ MONITOR	DELL	PRECISION 5820	CGT5XM2	1	$850.00	$850.00	570
COMPUTER, W/ MONITOR	DELL	OPTIPLEX 7010	3RSRHX1	1	$850.00	$850.00	570
COMPUTER, W/ MONITOR	DELL	OPTIPLEX 7020	366PB42	1	$1,271.89	$1,271.89	570
COMPUTER, W/ MONITOR	DELL	OPTIPLEX 7020	365KB42	1	$1,271.89	$1,271.89	570
COMPUTER, W/ MONITOR	DELL	OPTIPLEX 7020	365PB42	1	$1,271.89	$1,271.89	570
COMPUTER, W/ MONITOR	DELL	OPTIPLEX 7020	366CB42	1	$1,271.89	$1,271.89	570
COMPUTER, W/ MONITOR	DELL	OPTIPLEX 7040	5KJ9382	1	$913.72	$913.72	570
COMPUTER, W/ MONITOR	DELL	OPTIPLEX 7040	DHJ5ZG2	1	$1,296.09	$1,296.09	570
COMPUTER, W/ MONITOR	DELL	OPTIPLEX 7020	365JB42	1	$1,271.89	$1,271.89	570
COMPUTER, W/ MONITOR	DELL	OPTIPLEX 7020	G0Y9DH2	1	$910.52	$910.52	570
COMPUTER, W/ MONITOR	DELL	OPTIPLEX 7020	5KN5382	1	$913.72	$913.72	570
COMPUTER, W/ MONITOR	DELL	OPTIPLEX 7040	5KN4382	1	$913.72	$913.72	570
COMPUTER, W/ MONITOR	DELL	OPTIPLEX 7010	3RRTHX1	1	$850.00	$850.00	570
COMPUTER, W/ MONITOR	DELL	OPTIPLEX 7010	6RWLDX1	1	$850.00	$850.00	570
COMPUTER, W/ MONITOR	DELL	OPTIPLEX 7040	D8F4ZG2	1	$910.52	$910.52	570
COMPUTER, W/ MONITOR	DELL	PRECISION 5820	CGSBXM2	1	$850.00	$850.00	570
COMPUTER, W/ MONITOR	DELL	PRECISION 5820	CGT6XM2	1	$850.00	$850.00	570
COMPUTER, W/ MONITOR	DELL	OPTIPLEX 7040	G168DH2	1	$910.52	$910.52	570
COMPUTER, W/ MONITOR	DELL	OPTIPLEX 7040	5KK4382	1	$913.72	$913.72	570
COMPUTER, W/ MONITOR	DELL	OPTIPLEX 7010	F4VSSW1	1	$966.19	$966.19	570
COMPUTER, W/ MONITOR	DELL	OPTIPLEX	D7M3ZG2	1	$910.52	$910.52	570
COMPUTER, W/ MONITOR	DELL	OPTIPLEX 7010	F4XVSW1	1	$966.19	$966.19	570
COMPUTER, W/ MONITOR	DELL	OPTIPLEX 7040	5KM6382	1	$913.72	$913.72	570

Description	Manufacturer	Model	Serial No.	Qty.	Unit Cost	Total Cost	Dept No
COMPUTER, W/ MONITOR	DELL	OPTIPLEX 7040	D8J32G2	1	$850.00	$850.00	570
COMPUTER, W/ MONITOR	DELL	OPTIPLEX 7010	2WC8DX1	1	$850.00	$850.00	570
COMPUTER, W/ MONITOR	DELL	OPTIPLEX 7010	2WC7DX1	1	$850.00	$850.00	570
COMPUTER, W/ MONITOR	DELL	OPTIPLEX 7010	F4TVSW1	1	$966.19	$966.19	570
COMPUTER, W/ MONITOR	DELL	OPTIPLEX 7050	83PQBM2	1	$850.00	$850.00	570
COMPUTER, W/ MONITOR	DELL	OPTIPLEX 7050	83VPBM2	1	$850.00	$850.00	570
COMPUTER, W/ MONITOR	DELL	OPTIPLEX 7050	83HMBM2	1	$850.00	$850.00	570
COMPUTER, W/ MONITOR	DELL	OPTIPLEX 7050	83JRBM2	1	$850.00	$850.00	570
COMPUTER, W/ MONITOR	DELL	OPTIPLEX 7050	83ZMBM2	1	$850.00	$850.00	570
COMPUTER, W/ MONITOR	DELL	OPTIPLEX 7050	83VSBM2	1	$850.00	$850.00	570
COMPUTER, W/ MONITOR	DELL	OPTIPLEX 7050	82RMBM2	1	$850.00	$850.00	570
COMPUTER, W/ MONITOR	DELL	OPTIPLEX 7040	D7B5ZG2	1	$910.52	$910.52	570
COMPUTER, W/ MONITOR	DELL	OPTIPLEX 760	8NFSHK1	1	$1,093.38	$1,093.38	570
COMPUTER, W/ MONITOR	DELL	OPTIPLEX 7010	DG4PCZ1	1	$1,183.29	$1,183.29	570
COMPUTER, W/ MONITOR	DELL	OPTIPLEX 7010	F4WTSW1	1	$966.19	$966.19	570
COMPUTER, W/ MONITOR	DELL	OPTIPLEX 7010	364CB42	1	$1,271.89	$1,271.89	570
COMPUTER, W/ MONITOR	DELL	OPTIPLEX 7010	3RSSHX1	1	$850.00	$850.00	570
COMPUTER, W/ MONITOR	DELL	OPTIPLEX 3020	6B9S942	1	$850.00	$850.00	570
COMPUTER, W/ MONITOR	DELL	PRECISION 5820	CGT7XM2	1	$850.00	$850.00	570
COMPUTER, W/ MONITOR	DELL	OPTIPLEX 7010	DG8MCZ1	1	$1,183.29	$1,183.29	570
COMPUTER, W/ MONITOR	DELL	OPTIPLEX 7010	DG3PCZ1	1	$1,183.29	$1,183.29	570
COMPUTER, W/ MONITOR	DELL	OPTIPLEX 7010	366BB42	1	$1,271.89	$1,271.89	570
COMPUTER, W/ MONITOR	DELL	OPTIPLEX 7040	G1B4DH2	1	$910.52	$910.52	570
COMPUTER, W/ MONITOR	DELL	OPTIPLEX 7040	5KM5382	1	$913.72	$913.72	570
COMPUTER, W/ MONITOR	DELL	OPTIPLEX 7050	830RBM2	1	$850.00	$850.00	570
COMPUTER, W/ MONITOR	DELL	OPTIPLEX 7050	836MBM2	1	$850.00	$850.00	570
COMPUTER, W/ MONITOR	DELL	OPTIPLEX 7050	82YQBM2	1	$850.00	$850.00	570
COMPUTER, W/ MONITOR	DELL	OPTIPLEX 7050	83XRBM2	1	$850.00	$850.00	570
COMPUTER, W/ MONITOR	DELL	OPTIPLEX 7040	D874ZG2	1	$910.52	$910.52	570
COMPUTER, W/ MONITOR	DELL	OPTIPLEX 7040	D888ZG2	1	$910.52	$910.52	570
COMPUTER, W/ MONITOR	DELL	OPTIPLEX 7010	DG7MCZ1	1	$1,183.29	$1,183.29	570
COMPUTER, W/ MONITOR	DELL	OPTIPLEX 320	74PSHC1	1	$850.00	$850.00	570
COMPUTER, W/ MONITOR	DELL	OPTIPLEX 7050	83SQBMN	1	$850.00	$850.00	570
COMPUTER, W/ MONITOR	DELL	OPTIPLEX 7040	D8K9ZG2	1	$910.52	$910.52	570
COMPUTER, W/ MONITOR	DELL	OPTIPLEX 7010	3CTL7Y1	1	$850.00	$850.00	570
COMPUTER, W/ MONITOR	DELL	OPTIPLEX 7020	365MB42	1	$1,271.89	$1,271.89	570
COMPUTER, W/ MONITOR	DELL	OPTIPLEX 740	1CHJLC1	1	$850.00	$850.00	570
COMPUTER, W/ MONITOR	DELL	OPTIPLEX 740	61MWWC1	1	$850.00	$850.00	570
COMPUTER, W/ MONITOR	DELL	OPTIPLEX 760	8NCWHK1	1	$850.00	$850.00	570
COMPUTER, W/ MONITOR	DELL	OPTIPLEX 780	DB4FDP1	1	$850.00	$850.00	570
COMPUTER, W/ MONITOR	DELL	OPTIPLEX 760	8NFVHK1	1	$850.00	$850.00	570
COMPUTER, W/ MONITOR	DELL	OPTIPLEX 780	DB7JDP1	1	$850.00	$850.00	570
COMPUTER, W/ MONITOR	DELL	OPTIPLEX 7050	83WPBM2	1	$850.00	$850.00	570
COMPUTER, W/ MONITOR	DELL	OPTIPLEX 7050	83NNBM2	1	$850.00	$850.00	570
COMPUTER, W/ MONITOR	DELL	OPTIPLEX 7040	D7X4ZG2	1	$910.52	$910.52	570
COMPUTER, W/ MONITOR	DELL	OPTIPLEX 7020	366LB42	1	$1,271.89	$1,271.89	570
COMPUTER, W/ MONITOR	DELL	OPTIPLEX 7050	82PNBM2	1	$850.00	$850.00	570
COMPUTER, W/ MONITOR	DELL	OPTIPLEX 7050	83BPBM2	1	$850.00	$850.00	570
COMPUTER, W/ MONITOR	DELL	OPTIPLEX 7050	5KP4382	1	$913.72	$913.72	570
COMPUTER, W/ MONITOR	DELL	OPTIPLEX 7050	D7H4ZG2	1	$910.52	$910.52	570
COMPUTER, W/ MONITOR	DELL	OPTIPLEX 7020	3669B42	1	$1,271.89	$1,271.89	570
COMPUTER, W/ MONITOR	DELL	OPTIPLEX 7020	3CTM7Y1	1	$850.00	$850.00	570

Description	Manufacturer	Model	Serial No.	Qty.	Unit Cost	Total Cost	Dept No
COMPUTER, W/ MONITOR	DELL	OPTIPLEX 7020	364MB42	1	$1,271.89	$1,271.89	570
COMPUTER, W/ MONITOR	DELL	OPTIPLEX 7040	D729ZG2	1	$910.52	$910.52	570
COMPUTER, W/ MONITOR	DELL	OPTIPLEX 7010	F4VVSW1	1	$966.19	$966.19	570
COMPUTER, W/ MONITOR	DELL	OPTIPLEX 7040	D7F3ZG2	1	$850.00	$850.00	570
COMPUTER, W/ MONITOR	DELL	OPTIPLEX 7040	5KL5382	1	$913.72	$913.72	570
COMPUTER, W/ MONITOR	DELL	OPTIPLEX 7040	D6V5ZQ2	1	$850.00	$850.00	570
COMPUTER, W/ MONITOR	DELL	OPTIPLEX 7040	5KM4382	1	$913.72	$913.72	570
COMPUTER, W/ MONITOR	DELL	OPTIPLEX 7040	G165DH2	1	$910.52	$910.52	570
COMPUTER, W/ MONITOR	DELL	OPTIPLEX 7020	366KB42	1	$1,271.89	$1,271.89	570
COMPUTER, W/ MONITOR	DELL	OPTIPLEX 7020	5KN6382	1	$913.72	$913.72	570
COMPUTER, W/ MONITOR	DELL	OPTIPLEX 7020	G135DH2	1	$910.52	$910.52	570
COMPUTER, W/ MONITOR	DELL	OPTIPLEX 7040	D7N7ZG2	1	$910.52	$910.52	570
COMPUTER, W/ MONITOR	DELL	OPTIPLEX 7040	365LB42	1	$1,271.89	$1,271.89	570
COMPUTER, W/ MONITOR	DELL	OPTIPLEX 7040	83KMBM2	1	$850.00	$850.00	570
COMPUTER, W/ MONITOR	DELL	OPTIPLEX 7040	G188DH2	1	$910.52	$910.52	570
COMPUTER, W/ MONITOR	DELL	OPTIPLEX 7040	5KN7382	1	$913.72	$913.72	570
COMPUTER, W/ MONITOR	DELL	OPTIPLEX 7040	5KK7382	1	$913.72	$913.72	570
COMPUTER, W/ MONITOR	DELL	OPTIPLEX 790	1.86076E+11	1	$850.00	$850.00	572
COMPUTER, W/ MONITOR	DELL	OPTIPLEX 740	FZP5LC1	1	$850.00	$850.00	572
COMPUTER, W/ MONITOR	DELL	OPTIPLEX 7020	5MP3C42	1	$1,204.49	$1,204.49	576
COMPUTER, W/ MONITOR	DELL	OPTIPLEX 7020	5MQ2C42	1	$1,204.49	$1,204.49	576
COMPUTER, W/ MONITOR	DELL	OPTIPLEX 780	FZW8XL1	1	$1,093.38	$1,093.38	576
COMPUTER, W/ MONITOR	DELL	OPTIPLEX 780	936M9P1	1	$1,083.00	$1,083.00	576
COMPUTER, W/ MONITOR	DELL	OPTIPLEX 780	934QSP1	1	$850.00	$850.00	576
COMPUTER, W/ MONITOR	DELL	OPTIPLEX 780	933M9P1	1	$1,083.00	$1,083.00	576
COMPUTER, W/ MONITOR	DELL	OPTIPLEX 7010	7KJTDZ1	1	$850.00	$850.00	576
COMPUTER, W/ MONITOR	DELL	OPTIPLEX 740	JSWD6J1	1	$1,110.00	$1,110.00	576
COMPUTER, W/ MONITOR	DELL	OPTIPLEX 740	DQWD6J1	1	$1,110.00	$1,110.00	576
COMPUTER, W/ MONITOR	DELL	OPTIPLEX 7020	5MP1C42	1	$1,204.49	$1,204.49	576
COMPUTER, W/ MONITOR	DELL	OPTIPLEX 7020	6MP0C42	1	$850.00	$850.00	576
COMPUTER, W/ MONITOR	DELL	OPTIPLEX 790	7D6TLS1	1	$1,179.00	$1,179.00	576
COMPUTER, W/ MONITOR	DELL	OPTIPLEX 790	7D5WLS1	1	$1,179.00	$1,179.00	576
COMPUTER, W/ MONITOR	DELL	OPTIPLEX 790	7D2TLS1	1	$1,179.00	$1,179.00	576
COMPUTER, W/ MONITOR	DELL	OPTIPLEX 790	J6JLRW1	1	$970.85	$970.85	576
COMPUTER, W/ MONITOR	DELL	OPTIPLEX 7020	5MPXB42	1	$1,204.49	$1,204.49	576
COMPUTER, W/ MONITOR	DELL	OPTIPLEX 7020	5MQ1C42	1	$1,204.49	$1,204.49	576
COMPUTER, W/ MONITOR	DELL	OPTIPLEX 7020	5MP2C42	1	$1,204.49	$1,204.49	576
COMPUTER, W/ MONITOR	DELL	OPTIPLEX 7020	6Q07B42	1	$1,455.87	$1,455.87	576
COMPUTER, W/ MONITOR	DELL	OPTIPLEX 7010	J6JNRW1	1	$970.85	$970.85	576
COMPUTER, W/ MONITOR	DELL	OPTIPLEX 780	FXW8XL1	1	$1,093.38	$1,093.38	576
COMPUTER, W/ MONITOR	DELL	OPTIPLEX 7020	5MQXB42	1	$1,204.49	$1,204.49	576
COMPUTER, W/ MONITOR	DELL	OPTIPLEX 780	8ZW8XL1	1	$1,093.38	$1,093.38	576
COMPUTER, W/ MONITOR	DELL	OPTIPLEX 740	7RWD6J1	1	$1,110.00	$1,110.00	576
COMPUTER, W/ MONITOR	DELL	OPTIPLEX 7020	5MPZB42	1	$1,204.49	$1,204.49	576
COMPUTER, W/ MONITOR	DELL	OPTIPLEX 790	7D2SLS1	1	$1,179.00	$1,179.00	576
COMPUTER, W/ MONITOR	DELL	OPTIPLEX 7020	5MQ3C42	1	$1,204.49	$1,204.49	576
COMPUTER, W/ MONITOR	DELL	OPTIPLEX 7020	5MQ0C42	1	$1,204.49	$1,204.49	576
COMPUTER, W/ MONITOR	DELL	OPTIPLEX 7020	6GNXB42	1	$1,204.49	$1,204.49	576
COMPUTER, W/ MONITOR	DELL	OPTIPLEX 7020	5MPYB42	1	$1,204.49	$1,204.49	576
COMPUTER, W/ MONITOR	DELL	OPTIPLEX 790	6G6J7V1	1	$1,179.00	$1,179.00	576
COMPUTER, W/ MONITOR	DELL	OPTIPLEX 7010	J6HSRW1	1	$970.85	$970.85	576
COMPUTER, W/ MONITOR	DELL	OPTIPLEX 780	5YW8XL1	1	$850.00	$850.00	576

Description	Manufacturer	Model	Serial No.	Qty.	Unit Cost	Total Cost	Dept No
COMPUTER, W/ MONITOR	DELL	OPTIPLEX 7010	J6JJRW1	1	$970.85	$970.85	576
COMPUTER, W/ MONITOR	DELL	OPTIPLEX 740	7SWD6J1	1	$1,110.00	$1,110.00	576
COMPUTER, W/ MONITOR	DELL	OPTIPLEX 740	1TWD6J1	1	$1,110.00	$1,110.00	576
COMPUTER, W/ MONITOR	DELL	OPTIPLEX 780	64WNDP1	1	$1,090.75	$1,090.75	576
COMPUTER, W/ MONITOR	DELL	OPTIPLEX 790	7D2XLS1	1	$1,179.00	$1,179.00	576
COMPUTER, W/ MONITOR	DELL	OPTIPLEX 790	7D4WSL1	1	$850.00	$850.00	576
COMPUTER, W/ MONITOR	DELL	OPTIPLEX 740	CTWD6J1	1	$1,110.00	$1,110.00	576
COMPUTER, W/ MONITOR	DELL	OPTIPLEX 780	9YW8XL1	1	$1,093.38	$1,093.38	576
COMPUTER, W/ MONITOR	DELL	OPTIPLEX 740	CRWD6J1	1	$1,110.00	$1,110.00	576
COMPUTER, W/ MONITOR	DELL	OPTIPLEX 740	BQWD6J1	1	$1,110.00	$1,110.00	576
COMPUTER, W/ MONITOR	DELL	OPTIPLEX 780	HYW8XL1	1	$1,093.38	$1,093.38	576
COMPUTER, W/ MONITOR	DELL	OPTIPLEX 740	5TWD6J1	1	$1,110.00	$1,110.00	576
COMPUTER, W/ MONITOR	DELL	OPTIPLEX 780	FYW8XL1	1	$1,093.38	$1,093.38	576
COMPUTER, W/ MONITOR	DELL	VOSTRO 220	97FB6J1	1	$850.00	$850.00	576
COMPUTER, W/ MONITOR	DELL	VOSTRO 220	D7FB6J1	1	$850.00	$850.00	576
COMPUTER, W/ MONITOR	DELL	VOSTRO 220	F7FB6J1	1	$850.00	$850.00	576
COMPUTER, W/ MONITOR	DELL	VOSTRO 220	57FB6J1	1	$850.00	$850.00	576
COMPUTER, W/ MONITOR	DELL	VOSTRO 220	67FB6J1	1	$850.00	$850.00	576
COMPUTER, W/ MONITOR	DELL	VOSTRO	4H7DCX1	1	$850.00	$850.00	576
COMPUTER, W/ MONITOR	DELL	VOSTRO 270	4H7BCX1	1	$850.00	$850.00	576
COMPUTER, W/ MONITOR	DELL	OPTIPLEX 7010	J6HQRW1	1	$970.85	$970.85	576
COMPUTER, W/ MONITOR	DELL	OPTIPLEX 7010	J6JMRW1	1	$970.85	$970.85	576
COMPUTER, W/ MONITOR	DELL	OPTIPLEX 790	7D4TLS1	1	$1,179.00	$1,179.00	576
COMPUTER, W/ MONITOR	DELL	OPTIPLEX 780	JYW8XL1	1	$1,093.38	$1,093.38	576
COMPUTER, W/ MONITOR	DELL	OPTIPLEX 7010	J6HRRW1	1	$970.85	$970.85	576
COMPUTER, W/ MONITOR	DELL	OPTIPLEX 7010	J6JKRW1	1	$970.85	$970.85	576
COMPUTER, W/ MONITOR	DELL	OPTIPLEX 3020	FQFXV52	1	$850.00	$850.00	576
COMPUTER, W/ MONITOR	DELL	OPTIPLEX 3020	FQF5W52	1	$850.00	$850.00	576
COMPUTER, W/ MONITOR	DELL	OPTIPLEX 780	6YW8XL1	1	$1,093.38	$1,093.38	576
COMPUTER, W/ MONITOR	DELL	OPTIPLEX 7010	J6HPRW1	1	$970.85	$970.85	576
COMPUTER, W/ MONITOR	DELL	OPTIPLEX 7020	5MQYB42	1	$1,204.49	$1,204.49	576
COMPUTER, W/ MONITOR	DELL	OPTIPLEX 790	7D3ZLS1	1	$1,179.00	$1,179.00	576
COMPUTER, W/ MONITOR	DELL	OPTIPLEX 780	9ZW8XL1	1	$1,093.38	$1,093.38	576
COMPUTER, W/ MONITOR	DELL	OPTIPLEX 7020	5MNZB42	1	$1,204.49	$1,204.49	576
COMPUTER, W/ MONITOR	DELL	OPTIPLEX 790	7D5VLS1	1	$1,179.00	$1,179.00	576
COMPUTER, W/ MONITOR	DELL	OPTIPLEX 7010	J6HTRW1	1	$970.85	$970.85	576
COMPUTER, W/ MONITOR	DELL	OPTIPLEX 7010	J6JPRW1	1	$970.85	$970.85	576
COMPUTER, W/ MONITOR	DELL	OPTIPLEX 740	FRWD6J1	1	$1,110.00	$1,110.00	576
COMPUTER, W/ MONITOR	DELL	OPTIPLEX GX520	85SY902	1	$1,159.79	$1,159.79	576
COMPUTER, W/ MONITOR	DELL	OPTIPLEX GX520	45SY902	1	$1,159.79	$1,159.79	576
COMPUTER, W/ MONITOR	DELL	OPTIPLEX 740	7MJWQF1	1	$1,253.00	$1,253.00	576
COMPUTER, W/ MONITOR	DELL	OPTIPLEX 790	7D4ZLS1	1	$1,179.00	$1,179.00	576
COMPUTER, W/ MONITOR	DELL	OPTIPLEX 7010	HWP2HX1	1	$810.33	$810.33	581
COMPUTER, W/ MONITOR	HEWLETT PACKARD	Z400	2UA8270YG1	1	$850.00	$850.00	581
COMPUTER, W/ MONITOR	HEWLETT PACKARD	Z400	2UA1090Y88	1	$850.00	$850.00	581
COMPUTER, W/ MONITOR	DELL	OPTIPLEX 7010	HWQ0HX1	1	$810.33	$810.33	581
COMPUTER, W/ MONITOR	DELL	OPTIPLEX 740	3K5C1J1	1	$1,144.00	$1,144.00	581
COMPUTER, W/ MONITOR	DELL	OPTIPLEX 780	5PTWLN1	1	$1,103.00	$1,103.00	581
COMPUTER, W/ MONITOR	DELL	PRECISION T3600	9PWGHX1	1	$1,699.82	$1,699.82	581
COMPUTER, W/ MONITOR	DELL	PRECISION T1700	4X99V52	1	$1,249.73	$1,249.73	581
COMPUTER, W/ MONITOR	DELL	OPTIPLEX 7020	FHYYN22	1	$1,057.00	$1,057.00	587
COMPUTER, W/ MONITOR	DELL	OPTIPLEX 7020	FHSYN22	1	$1,057.00	$1,057.00	587

Description	Manufacturer	Model	Serial No.	Qty.	Unit Cost	Total Cost	Dept No
COMPUTER, W/ MONITOR	DELL	OPTIPLEX 7020	FHPZN22	1	$1,057.00	$1,057.00	587
COMPUTER, W/ MONITOR	DELL	OPTIPLEX 7010	GRMGM02	1	$1,189.42	$1,189.42	587
COMPUTER, W/ MONITOR	DELL	OPTIPLEX 7010	5W83X12	1	$850.00	$850.00	630
COMPUTER, W/ MONITOR	DELL	OPTIPLEX 9020	1T4D082	1	$850.00	$850.00	630
COMPUTER, W/ MONITOR	DELL	OPTIPLEX 7010	5W80X12	1	$850.00	$850.00	630
COMPUTER, W/ MONITOR	DELL	OPTIPLEX 7010	5WB0X12	1	$850.00	$850.00	630
COMPUTER, W/ MONITOR	DELL	OPTIPLEX 7010	1L2NDZ1	1	$1,238.42	$1,238.42	630
COMPUTER, W/ MONITOR	DELL	OPTIPLEX 7010	1L2PDZ1	1	$1,238.42	$1,238.42	630
COMPUTER, W/ MONITOR	DELL	OPTIPLEX 7010	5W72X12	1	$850.00	$850.00	630
COMPUTER, W/ MONITOR	DELL	OPTIPLEX 7010	5W81X12	1	$850.00	$850.00	630
COMPUTER, W/ MONITOR	DELL	OPTIPLEX 7010	5W90X12	1	$850.00	$850.00	630
COMPUTER, W/ MONITOR	DELL	OPTIPLEX 7010	9LNMJ02	1	$850.00	$850.00	630
COMPUTER, W/ MONITOR	DELL	OPTIPLEX 7010	5W73X12	1	$850.00	$850.00	630
COMPUTER, W/ MONITOR	DELL	OPTIPLEX 7010	9LMNJ02	1	$850.00	$850.00	630
COMPUTER, W/ MONITOR	DELL	OPTIPLEX 7020	6NYHW52	1	$1,330.65	$1,330.65	630
COMPUTER, W/ MONITOR	DELL	OPTIPLEX 7010	1L6QDZ1	1	$1,238.42	$1,238.42	630
COMPUTER, W/ MONITOR	DELL	OPTIPLEX 790	6VY84V1	1	$850.00	$850.00	630
COMPUTER, W/ MONITOR	DELL	OPTIPLEX 7010	1L3NDZ1	1	$1,238.42	$1,238.42	630
COMPUTER, W/ MONITOR	DELL	OPTIPLEX 7010	GQSVDX1	1	$975.01	$975.01	630
COMPUTER, W/ MONITOR	DELL	OPTIPLEX 7010	5W71X12	1	$850.00	$850.00	630
COMPUTER, W/ MONITOR	DELL	OPTIPLEX 7020	6NYCW52	1	$1,330.65	$1,330.65	630
COMPUTER, W/ MONITOR	DELL	OPTIPLEX 7010	1L4NDZ1	1	$1,238.42	$1,238.42	630
COMPUTER, W/ MONITOR	DELL	OPTIPLEX 790	2CJ2MS1	1	$850.00	$850.00	630
COMPUTER, W/ MONITOR	DELL	OPTIPLEX 7010	5YSC8Y1	1	$850.00	$850.00	630
COMPUTER, W/ MONITOR	DELL	OPTIPLEX 7010	1L3QDZ1	1	$1,238.42	$1,238.42	630
COMPUTER, W/ MONITOR	DELL	OPTIPLEX 780	B59HZQ1	1	$1,093.00	$1,093.00	630
COMPUTER, W/ MONITOR	DELL	OPTIPLEX 790	6KG2WV1	1	$850.00	$850.00	630
COMPUTER, W/ MONITOR	DELL	OPTIPLEX 7010	5YRF8Y1	1	$850.00	$850.00	630
COMPUTER, W/ MONITOR	DELL	OPTIPLEX 7040	GQ9LZC2	1	$731.13	$731.13	630
COMPUTER, W/ MONITOR	DELL	OPTIPLEX 7010	1L6NDZ1	1	$1,238.42	$1,238.42	630
COMPUTER, W/ MONITOR	DELL	OPTIPLEX 7010	5YQG8Y1	1	$850.00	$850.00	630
COMPUTER, W/ MONITOR	DELL	PRECISION T3600	G2TYCX1	1	$850.00	$850.00	630
COMPUTER, W/ MONITOR	DELL	OPTIPLEX 7010	GQTSDX1	1	$975.01	$975.01	630
COMPUTER, W/ MONITOR	DELL	OPTIPLEX 7020	6NZFW52	1	$1,330.65	$1,330.65	630
COMPUTER, W/ MONITOR	DELL	OPTIPLEX 7010	GQVSDX1	1	$975.01	$975.01	630
COMPUTER, W/ MONITOR	DELL	OPTIPLEX 790	6JJ3WV1	1	$850.00	$850.00	630
COMPUTER, W/ MONITOR	DELL	OPTIPLEX 7050	J3XQGL2	1	$850.00	$850.00	630
COMPUTER, W/ MONITOR	DELL	OPTIPLEX 7010	C27XG02	1	$850.00	$850.00	630
COMPUTER, W/ MONITOR	DELL	OPTIPLEX 790	6VY74V1	1	$850.00	$850.00	630
COMPUTER, W/ MONITOR	DELL	OPTIPLEX 780	B58MZQ1	1	$1,093.00	$1,093.00	630
COMPUTER, W/ MONITOR	DELL	OPTIPLEX 7040	GQ96V62	1	$731.13	$731.13	630
COMPUTER, W/ MONITOR	DELL	OPTIPLEX 7010	B28PY12	1	$850.00	$850.00	630
COMPUTER, W/ MONITOR	DELL	OPTIPLEX 7040	GQ81C62	1	$731.13	$731.13	630
COMPUTER, W/ MONITOR	DELL	OPTIPLEX 7010	GQTYDX1	1	$975.01	$975.01	630
COMPUTER, W/ MONITOR	DELL	OPTIPLEX 780	B58RZQ1	1	$1,093.00	$1,093.00	630
COMPUTER, W/ MONITOR	DELL	OPTIPLEX 790	2CJ4MS1	1	$850.00	$850.00	630
COMPUTER, W/ MONITOR	DELL	OPTIPLEX 7010	6NYGW52	1	$1,330.65	$1,330.65	630
COMPUTER, W/ MONITOR	DELL	OPTIPLEX 7010	C28XG02	1	$850.00	$850.00	630
COMPUTER, W/ MONITOR	DELL	OPTIPLEX 720	6VVC4V1	1	$850.00	$850.00	630
COMPUTER, W/ MONITOR	DELL	OPTIPLEX 780	B58VZQ1	1	$1,093.00	$1,093.00	630
COMPUTER, W/ MONITOR	DELL	OPTIPLEX 7010	C270H02	1	$850.00	$850.00	630
COMPUTER, W/ MONITOR	DELL	OPTIPLEX 790	6VY64V1	1	$850.00	$850.00	630

Description	Manufacturer	Model	Serial No.	Qty.	Unit Cost	Total Cost	Dept No
COMPUTER, W/ MONITOR	DELL	OPTIPLEX 790	D6QWPS1	1	$850.00	$850.00	630
COMPUTER, W/ MONITOR	DELL	OPTIPLEX 790	6VY54V1	1	$850.00	$850.00	630
COMPUTER, W/ MONITOR	DELL	OPTIPLEX 790	GQVWDX1	1	$975.01	$975.01	630
COMPUTER, W/ MONITOR	DELL	OPTIPLEX 790	H46JMS1	1	$850.00	$850.00	630
COMPUTER, W/ MONITOR	DELL	OPTIPLEX 7010	5W92X12	1	$850.00	$850.00	630
COMPUTER, W/ MONITOR	DELL	OPTIPLEX 790	H468MS1	1	$850.00	$850.00	630
COMPUTER, W/ MONITOR	DELL	OPTIPLEX 7010	GQSZDX1	1	$975.01	$975.01	630
COMPUTER, W/ MONITOR	DELL	OPTIPLEX 7010	GQTTDX1	1	$975.01	$975.01	630
COMPUTER, W/ MONITOR	DELL	OPTIPLEX 7040	2ZCJQD2	1	$731.13	$731.13	630
COMPUTER, W/ MONITOR	DELL	OPTIPLEX 790	6VX44V1	1	$850.00	$850.00	630
COMPUTER, W/ MONITOR	DELL	OPTIPLEX 790	6NCBMS1	1	$1,206.40	$1,206.40	630
COMPUTER, W/ MONITOR	DELL	OPTIPLEX 7010	9LMQJ02	1	$850.00	$850.00	630
COMPUTER, W/ MONITOR	DELL	OPTIPLEX 7010	1L3PDZ1	1	$1,238.42	$1,238.42	630
COMPUTER, W/ MONITOR	DELL	OPTIPLEX 7050	FG136K2	1	$718.52	$718.52	630
COMPUTER, W/ MONITOR	DELL	OPTIPLEX 7040	GQ83M82	1	$731.13	$731.13	630
COMPUTER, W/ MONITOR	DELL	OPTIPLEX 7040	GQ88M82	1	$731.13	$731.13	630
COMPUTER, W/ MONITOR	DELL	OPTIPLEX 7020	6NZ7W52	1	$1,330.65	$1,330.65	630
COMPUTER, W/ MONITOR	DELL	OPTIPLEX 7040	2ZZHQD	1	$850.00	$850.00	630
COMPUTER, W/ MONITOR	DELL	OPTIPLEX 7010	GQTXDX1	1	$975.01	$975.01	630
COMPUTER, W/ MONITOR	DELL	OPTIPLEX 7050	FG356K2	1	$718.52	$718.52	630
COMPUTER, W/ MONITOR	DELL	OPTIPLEX 7040	GQ84V62	1	$731.13	$731.13	630
COMPUTER, W/ MONITOR	DELL	OPTIPLEX 7010	GQSXDX1	1	$975.01	$975.01	630
COMPUTER, W/ MONITOR	DELL	OPTIPLEX 7010	GQTZDX1	1	$975.01	$975.01	630
COMPUTER, W/ MONITOR	DELL	OPTIPLEX 7010	1M3LCX1	1	$850.00	$850.00	630
COMPUTER, W/ MONITOR	DELL	OPTIPLEX 7040	2ZZJQD2	1	$731.13	$731.13	630
COMPUTER, W/ MONITOR	DELL	OPTIPLEX 7010	GQVXDX1	1	$975.01	$975.01	630
COMPUTER, W/ MONITOR	DELL	OPTIPLEX 7010	5WB1X12	1	$850.00	$850.00	630
COMPUTER, W/ MONITOR	DELL	OPTIPLEX 7010	1L5QDZ1	1	$850.00	$850.00	630
COMPUTER, W/ MONITOR	DELL	OPTIPLEX 7010	6NYDW52	1	$1,330.65	$1,330.65	630
COMPUTER, W/ MONITOR	DELL	OPTIPLEX 7010	6NYBW52	1	$1,330.65	$1,330.65	630
COMPUTER, W/ MONITOR	DELL	OPTIPLEX 7010	1L6PDZ1	1	$1,238.42	$1,238.42	630
COMPUTER, W/ MONITOR	DELL	PRECISION 3420	B6CSHK2	1	$850.00	$850.00	630
COMPUTER, W/ MONITOR	DELL	OPTIPLEX 7020	6NZCW52	1	$1,330.65	$1,330.65	630
COMPUTER, W/ MONITOR	DELL	OPTIPLEX 7010	1L5PDZ1	1	$1,238.42	$1,238.42	630
COMPUTER, W/ MONITOR	DELL	OPTIPLEX 7010	1L7NDZ1	1	$1,238.42	$1,238.42	630
COMPUTER, W/ MONITOR	DELL	PRECISION 3420	B6CRHK2	1	$850.00	$850.00	630
COMPUTER, W/ MONITOR	DELL	OPTIPLEX 7010	1L4PDZ1	1	$1,238.42	$1,238.42	630
COMPUTER, W/ MONITOR	DELL	OPTIPLEX 7010	1L2QDZ1	1	$1,238.42	$1,238.42	630
COMPUTER, W/ MONITOR	DELL	OPTIPLEX 7040	GQ8LBB2	1	$731.13	$731.13	630
COMPUTER, W/ MONITOR	DELL	OPTIPLEX 7010	5YRG8Y1	1	$850.00	$850.00	630
COMPUTER, W/ MONITOR	DELL	OPTIPLEX 7010	9LMMJ02	1	$850.00	$850.00	630
COMPUTER, W/ MONITOR	DELL	OPTIPLEX 9020	CBSJ082	1	$850.00	$850.00	630
COMPUTER, W/ MONITOR	DELL	OPTIPLEX 7010	1L5NDZ1	1	$1,238.42	$1,238.42	630
COMPUTER, W/ MONITOR	DELL	OPTIPLEX 9020	F000182	1	$850.00	$850.00	630
COMPUTER, W/ MONITOR	DELL	OPTIPLEX 9020	6MNW082	1	$850.00	$850.00	630
COMPUTER, W/ MONITOR	DELL	OPTIPLEX 9020	F02Y082	1	$850.00	$850.00	630
COMPUTER, W/ MONITOR	DELL	OPTIPLEX 9020	DZM0182	1	$850.00	$850.00	630
COMPUTER, W/ MONITOR	DELL	OPTIPLEX 9020	CBMF082	1	$850.00	$850.00	630
COMPUTER, W/ MONITOR	DELL	OPTIPLEX 7010	9LLNJ02	1	$850.00	$850.00	630
COMPUTER, W/ MONITOR	DELL	OPTIPLEX 790	H46LMS1	1	$850.00	$850.00	630
COMPUTER, W/ MONITOR	DELL	OPTIPLEX 790	6NC9MS1	1	$1,206.40	$1,206.40	630
COMPUTER, W/ MONITOR	DELL	OPTIPLEX 780	B59MZQ1	1	$1,093.00	$1,093.00	630

Description	Manufacturer	Model	Serial No.	Qty.	Unit Cost	Total Cost	Dept No
COMPUTER, W/ MONITOR	DELL	OPTIPLEX 790	H46GMS1	1	$850.00	$850.00	630
COMPUTER, W/ MONITOR	DELL	OPTIPLEX 7010	5W82X12	1	$850.00	$850.00	630
COMPUTER, W/ MONITOR	DELL	OPTIPLEX 7010	9LLQJ02	1	$850.00	$850.00	630
COMPUTER, W/ MONITOR	DELL	OPTIPLEX 7010	9LKQJ02	1	$850.00	$850.00	630
COMPUTER, W/ MONITOR	DELL	OPTIPLEX 9020	DYPZ082	1	$850.00	$850.00	630
COMPUTER, W/ MONITOR	DELL	OPTIPLEX 7020	6NZGW52	1	$1,330.65	$1,330.65	630
COMPUTER, W/ MONITOR	DELL	OPTIPLEX 7020	152JMS1	1	$1,206.40	$1,206.40	630
COMPUTER, W/ MONITOR	DELL	OPTIPLEX 7010	C281H02	1	$850.00	$850.00	630
COMPUTER, W/ MONITOR	DELL	OPTIPLEX 7010	C290H02	1	$850.00	$850.00	630
COMPUTER, W/ MONITOR	DELL	OPTIPLEX 7010	9LLMJ02	1	$850.00	$850.00	630
COMPUTER, W/ MONITOR	DELL	OPTIPLEX 7010	C280H02	1	$850.00	$850.00	630
COMPUTER, W/ MONITOR	DELL	OPTIPLEX 780	JY5YQN1	1	$850.00	$850.00	661
COMPUTER, W/ MONITOR	DELL	OPTIPLEX 7020	48NTG42	1	$900.29	$900.29	661
COMPUTER, W/ MONITOR	DELL	OPTIPLEX 7020	6NYFW52	1	$1,330.65	$1,330.65	661
COMPUTER, W/ MONITOR	DELL	OPTIPLEX 7020	50R1B42	1	$850.00	$850.00	661
COMPUTER, W/ MONITOR	DELL	OPTIPLEX 7020	6NZ8W52	1	$1,330.65	$1,330.65	661
COMPUTER, W/ MONITOR	DELL	OPTIPLEX 7020	50RB42	1	$850.00	$850.00	661
COMPUTER, W/ MONITOR	DELL	OPTIPLEX 7020	35VHHL2	1	$1,602.69	$1,602.69	661
COMPUTER, W/ MONITOR	DELL	OPTIPLEX 790	CM6GWV1	1	$1,503.90	$1,503.90	665
COMPUTER, W/ MONITOR	DELL	OPTIPLEX 790	619LVR1	1	$1,179.00	$1,179.00	665
COMPUTER, W/ MONITOR	DELL	OPTIPLEX 780	DVNGMN1	1	$1,093.00	$1,093.00	665
COMPUTER, W/ MONITOR	DELL	OPTIPLEX 790	CM6HWV1	1	$1,503.90	$1,503.90	665
COMPUTER, W/ MONITOR	DELL	OPTIPLEX 790	61DFVR1	1	$1,179.00	$1,179.00	665
COMPUTER, W/ MONITOR	DELL	OPTIPLEX 780	DVNHMN1	1	$1,093.00	$1,093.00	665
COMPUTER, W/ MONITOR	DELL	OPTIPLEX 7020	6R65V52	1	$850.00	$850.00	882
COMPUTER, W/ MONITOR	DELL	OPTIPLEX 7010	1ZXF6Y1	1	$1,147.87	$1,147.87	882
COMPUTER, W/ MONITOR	DELL	OPTIPLEX 7010	1FSYZ12	1	$1,508.66	$1,508.66	882
COMPUTER, W/ MONITOR	DELL	OPTIPLEX 780	DP7NDQ1	1	$1,122.15	$1,122.15	882
COMPUTER, W/ MONITOR	DELL	OPTIPLEX 7040	1RW0DH2	1	$1,222.29	$1,222.29	882
COMPUTER, W/ MONITOR	DELL	OPTIPLEX 7040	5R67V52	1	$752.70	$752.70	882
COMPUTER, W/ MONITOR	DELL	OPTIPLEX 7040	1RNXCH2	1	$1,222.29	$1,222.29	882
COMPUTER, W/ MONITOR	DELL	OPTIPLEX 7020	5R66V52	1	$752.70	$752.70	882
COMPUTER, W/ MONITOR	DELL	OPTIPLEX 7010	D07NHX1	1	$666.00	$666.00	882
COMPUTER, W/ MONITOR	DELL	OPTIPLEX 740	G7MHBB2	1	$731.13	$731.13	3106
COMPUTER, W/ MONITOR	DELL	OPTIPLEX 7020	BS07F42	1	$1,095.07	$1,095.07	3106
COMPUTER, W/ MONITOR	DELL	OPTIPLEX 7020	8SHCF42	1	$1,095.07	$1,095.07	3107
CONCRETE BREAKER, ATTACHMENT	BOBCAT	NA	RCI 479420	1	$14,800.00	$14,800.00	210
CONEX, CONTAINER, STORAGE, 20'	NA	NA	RCI 479469	1	$2,200.00	$2,200.00	560
CONEX, CONTAINER, STORAGE, 20'	NA	NA	RCI 482011	1	$2,200.00	$2,200.00	882
CONEX, CONTAINER, STORAGE, 20'	NA	NA	RCI 482012	1	$2,200.00	$2,200.00	882
CONEX, CONTAINER, STORAGE, 40'	NA	NA	RCI 452980	1	$4,500.00	$4,500.00	509
CONEX, CONTAINER, STORAGE, 40'	NA	NA	RCI 479413	1	$4,500.00	$4,500.00	560
CONEX, CONTAINER, STORAGE, 40'	NA	NA	RCI 479414	1	$4,500.00	$4,500.00	560
CONEX, CONTAINER, STORAGE, 40'	NA	NA	RCI 479416	1	$4,500.00	$4,500.00	560
CONEX, CONTAINER, STORAGE, 40'	NA	NA	RCI 479417	1	$4,500.00	$4,500.00	560
CONEX, CONTAINER, STORAGE, 40'	NA	NA	RCI 481885	1	$4,500.00	$4,500.00	560
CONEX, CONTAINER, STORAGE, 40'	NA	NA	RCI 481886	1	$4,500.00	$4,500.00	560
CONEX, CONTAINER, STORAGE, 40'	NA	NA	RCI 481890	1	$4,500.00	$4,500.00	560
CONEX, CONTAINER, STORAGE, 40'	NA	NA	RCI 481891	1	$4,500.00	$4,500.00	560
CONEX, CONTAINER, STORAGE, 40'	NA	NA	RCI 482013	1	$4,500.00	$4,500.00	665
CONEX, CONTAINER, STORAGE, 40'	NA	NA	SBXU4257201	1	$4,500.00	$4,500.00	665
CONEX, CONTAINER, STORAGE, 40'	NA	NA	RCI 481892	1	$4,500.00	$4,500.00	665

Description	Manufacturer	Model	Serial No.	Qty.	Unit Cost	Total Cost	Dept No
CONEX, CONTAINER, STORAGE, 40'	NA	NA	RCI 482010	1	$4,500.00	$4,500.00	882
CONEX, CONTAINER, STORAGE, 40'	NA	NA	RCI 482015	1	$4,500.00	$4,500.00	3102
CONEX, CONTAINER, STORAGE, 40'	NA	NA	RCI 481881	1	$4,500.00	$4,500.00	3107
CONEX, CONTAINER, STORAGE, 40'	NA	NA	RCI 481888	1	$4,500.00	$4,500.00	3107
CONEX, CONTAINER, STORAGE, 40'	NA	NA	RCI 481887	1	$4,500.00	$4,500.00	3107
CONTROL PANEL	AUTOMATION DISPLAYS	AFD-Q610AR3	42404	1	$1,000.00	$1,000.00	576
CONTROL PANEL	AUTOMATION DISPLAYS	AFD-G610B	32697	1	$1,000.00	$1,000.00	576
CONTROL PANEL	AUTOMATION DISPLAYS	AFD-G610C	32698	1	$1,000.00	$1,000.00	576
CONTROL PANEL	AUTOMATION DISPLAYS	AFD-G610D	32707	1	$1,000.00	$1,000.00	576
CONTROL PANEL	AUTOMATION DISPLAYS	AFD-G610E	32708	1	$1,000.00	$1,000.00	576
CONTROL PANEL	AUTOMATION DISPLAYS	AFD-G610F	32709	1	$1,000.00	$1,000.00	576
CONTROL PANEL	AUTOMATION DISPLAYS	AFD-G610G	32710	1	$1,000.00	$1,000.00	576
CONTROL PANEL	AUTOMATION DISPLAYS	AFD-G610L	32699	1	$1,000.00	$1,000.00	576
CONTROL PANEL	AUTOMATION DISPLAYS	AFD-G610I3	32704	1	$1,000.00	$1,000.00	576
CONTROL PANEL	AUTOMATION DISPLAYS	NA	RCI 482108	1	$1,000.00	$1,000.00	576
CONTROL PANEL	AUTOMATION DISPLAYS	NA	RCI 482109	1	$1,000.00	$1,000.00	576
CONTROL PANEL	AUTOMATION DISPLAYS	NA	RCI 482110	1	$1,000.00	$1,000.00	576
CONTROL SYSTEM, SATELLITE	TRAC STAR			1	$3,000.00	$3,000.00	541
CONTROL SYSTEM, SATELLITE				1	$3,000.00	$3,000.00	581
CONVEYOR, METAL	IMMEDIATE RESPONSE TECHNO			4	$165.00	$660.00	542
COOL MIST SYSTEM, PORTABLE				3	$1,650.00	$4,950.00	542
COOLER, REFRIGERATOR/FREEZER, PORTABLE	SUMMIT APPLIANCE	SPRF26	RCI 484796	1	$790.00	$790.00	630
COOLER, REFRIGERATOR/FREEZER, PORTABLE	SUMMIT APPLIANCE	SPRF26	RCI 484797	1	$790.00	$790.00	630
COOLER, REFRIGERATOR/FREEZER, PORTABLE	SUMMIT APPLIANCE	SPRF26	2.01411E+11	1	$790.00	$790.00	630
COOLER, REFRIGERATOR/FREEZER, PORTABLE	SUMMIT APPLIANCE	SPRF26	2.01411E+11	1	$790.00	$790.00	630
COOLER, WALK-IN	KOLPAK	NA	5778368	1	$5,375.00	$5,375.00	570
COOLER, WALK-IN	KOLPAK	NA	RCI 478007	1	$5,375.00	$5,375.00	570
COPIER, CART				1	$175.00	$175.00	404
COPIER, CART				1	$175.00	$175.00	435
COPIER, CART				1	$175.00	$175.00	440
COPIER, CART				2	$175.00	$350.00	492
COPIER, CART				1	$175.00	$175.00	499
COPIER, CART				1	$175.00	$175.00	570
COT				2	$68.00	$136.00	540
COT				1	$68.00	$68.00	581
COT				1	$68.00	$68.00	581
COT				2	$68.00	$136.00	587
COT				1	$68.00	$68.00	630
COT, AMBULANCE	FERNO	93ES SQUADMATIC	RCI 480890	1	$5,600.00	$5,600.00	540
COT, AMBULANCE	FERNO	93ES SQUADMATIC	RCI 480893	1	$5,600.00	$5,600.00	540
COT, AMBULANCE	FERNO	93ES SQUADMATIC	RCI 480894	1	$5,600.00	$5,600.00	540
COT, AMBULANCE	FERNO	93ES SQUADMATIC	RCI 480895	1	$5,600.00	$5,600.00	540
COT, AMBULANCE	FERNO	93ES SQUADMATIC	RCI 480896	1	$5,600.00	$5,600.00	540
COT, AMBULANCE	FERNO	93ES SQUADMATIC	RCI 480903	1	$5,600.00	$5,600.00	540
COT, AMBULANCE, POWERED	STRYKER	NA	111139767	1	$11,837.80	$11,837.80	540
COT, AMBULANCE, POWERED	STRYKER	6500	100141472	1	$12,337.37	$12,337.37	540
COT, AMBULANCE, POWERED	STRYKER	6506	140141391	1	$14,842.40	$14,842.40	540
COT, AMBULANCE, POWERED	STRYKER	POWER LIFT	RCI 468096	1	$15,000.00	$15,000.00	540
COT, AMBULANCE, POWERED	STRYKER	NA	RCI 468119	1	$15,000.00	$15,000.00	540
COT, AMBULANCE, POWERED	STRYKER	POWER-PRO XT	RCI 482014	1	$15,000.00	$15,000.00	540
COT, AMBULANCE, POWERED	STRYKER	6390POWER-LOAD	170240752	1	$15,000.00	$15,000.00	540
COT, AMBULANCE, POWERED	STRYKER	6506	160140278	1	$14,999.58	$14,999.58	540

Description	Manufacturer	Model	Serial No.	Qty.	Unit Cost	Total Cost	Dept No
COT, AMBULANCE, POWERED	STRYKER	POWER-PRO XT	170740386	1	$15,000.00	$15,000.00	540
COT, AMBULANCE, POWERED	STRYKER	POWER-PRO XT	130339299	1	$12,952.00	$12,952.00	540
COT, AMBULANCE, POWERED	STRYKER	POWER-PRO XT	170839300	1	$19,798.20	$19,798.20	540
COT, AMBULANCE, POWERED	STRYKER	POWER-PRO XT	RCI 478613	1	$15,000.00	$15,000.00	540
COT, AMBULANCE, POWERED	STRYKER	6500	100141466	1	$10,919.00	$10,919.00	540
COT, AMBULANCE, POWERED	STRYKER	POWER-PRO	RCI 455325	1	$15,000.00	$15,000.00	540
COT, AMBULANCE, POWERED	STRYKER	POWER-PRO	RCI 455326	1	$15,000.00	$15,000.00	540
COT, AMBULANCE, POWERED	STRYKER	POWER-PRO XL	100141467	1	$10,919.00	$10,919.00	540
COT, AMBULANCE, POWERED	STRYKER	6500-315-000	201704088	1	$15,000.00	$15,000.00	540
COT, AMBULANCE, POWERED	STRYKER	POWER-PRO	SPP-286470	1	$15,000.00	$15,000.00	540
COT, AMBULANCE, POWERED	STRYKER	POWER-PRO	RCI 477991	1	$15,000.00	$15,000.00	540
COT, CLINIC				1	$195.00	$195.00	540
CPU, DISPLAY EXPRESS W/SOFTWARE	CONTEMPORARY RESEARCH	NA	RCI 482082	1	$3,500.00	$3,500.00	503
CRANE, HYDRAULIC, 1 TON	NA	NA	RCI 452977	1	$1,779.00	$1,779.00	509
CRANE, HYDRAULIC, 1 TON	LINCOLN JACKS	93804	E804P16198	1	$2,880.00	$2,880.00	882
CREDENZA				1	$350.00	$350.00	211
CREDENZA				1	$350.00	$350.00	214
CREDENZA				2	$350.00	$700.00	400
CREDENZA				1	$350.00	$350.00	405
CREDENZA				1	$350.00	$350.00	428
CREDENZA				1	$350.00	$350.00	429
CREDENZA				1	$350.00	$350.00	438
CREDENZA				1	$350.00	$350.00	438
CREDENZA				1	$350.00	$350.00	439
CREDENZA				1	$350.00	$350.00	440
CREDENZA				1	$350.00	$350.00	440
CREDENZA				1	$350.00	$350.00	440
CREDENZA				1	$350.00	$350.00	440
CREDENZA				1	$350.00	$350.00	440
CREDENZA				1	$350.00	$350.00	440
CREDENZA				1	$350.00	$350.00	441
CREDENZA				1	$350.00	$350.00	441
CREDENZA				1	$350.00	$350.00	450
CREDENZA				1	$350.00	$350.00	450
CREDENZA				1	$350.00	$350.00	451
CREDENZA				1	$350.00	$350.00	452
CREDENZA				2	$350.00	$700.00	475
CREDENZA				1	$350.00	$350.00	475
CREDENZA				1	$350.00	$350.00	475
CREDENZA				1	$350.00	$350.00	475
CREDENZA				1	$350.00	$350.00	475
CREDENZA				1	$350.00	$350.00	475
CREDENZA				1	$350.00	$350.00	475
CREDENZA				1	$350.00	$350.00	494
CREDENZA				1	$350.00	$350.00	495
CREDENZA				1	$350.00	$350.00	495
CREDENZA				1	$350.00	$350.00	499
CREDENZA				1	$350.00	$350.00	499
CREDENZA				1	$350.00	$350.00	503
CREDENZA				1	$350.00	$350.00	503
CREDENZA				1	$350.00	$350.00	540
CREDENZA				1	$350.00	$350.00	540

Description	Manufacturer	Model	Serial No.	Qty.	Unit Cost	Total Cost	Dept No
CREDENZA				1	$350.00	$350.00	540
CREDENZA				1	$350.00	$350.00	552
CREDENZA				1	$350.00	$350.00	554
CREDENZA				1	$350.00	$350.00	560
CREDENZA				1	$350.00	$350.00	560
CREDENZA				1	$350.00	$350.00	560
CREDENZA				1	$350.00	$350.00	560
CREDENZA				1	$350.00	$350.00	560
CREDENZA				1	$350.00	$350.00	560
CREDENZA				1	$350.00	$350.00	570
CREDENZA				8	$350.00	$2,800.00	572
CREDENZA				1	$350.00	$350.00	576
CREDENZA				1	$350.00	$350.00	576
CREDENZA				1	$350.00	$350.00	576
CREDENZA				1	$350.00	$350.00	581
CREDENZA				1	$350.00	$350.00	583
CREDENZA				1	$350.00	$350.00	630
CREDENZA, W/ BUILT-IN BOOKCASE				1	$475.00	$475.00	341
CREDENZA, W/ BUILT-IN BOOKCASE				2	$475.00	$950.00	400
CREDENZA, W/ BUILT-IN BOOKCASE				1	$475.00	$475.00	428
CREDENZA, W/ BUILT-IN BOOKCASE				1	$475.00	$475.00	429
CREDENZA, W/ BUILT-IN BOOKCASE				1	$475.00	$475.00	439
CREDENZA, W/ BUILT-IN BOOKCASE				1	$475.00	$475.00	440
CREDENZA, W/ BUILT-IN BOOKCASE				1	$475.00	$475.00	440
CREDENZA, W/ BUILT-IN BOOKCASE				2	$475.00	$950.00	453
CREDENZA, W/ BUILT-IN BOOKCASE				1	$475.00	$475.00	475
CREDENZA, W/ BUILT-IN BOOKCASE				1	$475.00	$475.00	475
CREDENZA, W/ BUILT-IN BOOKCASE				1	$475.00	$475.00	475
CREDENZA, W/ BUILT-IN BOOKCASE				2	$475.00	$950.00	492
CREDENZA, W/ BUILT-IN BOOKCASE				1	$475.00	$475.00	495
CREDENZA, W/ BUILT-IN BOOKCASE				1	$475.00	$475.00	560
CREEPER, MECHANIC				4	$40.00	$160.00	882
CRIB, DROPSIDE				1	$300.00	$300.00	540
CRIMPER, PIPE, HYDRAULIC	RIDGID	CT400	5802221	1	$3,882.30	$3,882.30	509
CRIMPING/COMPRESSION TOOL, W/ DIE, SET				1	$370.00	$370.00	509
CROSSOVER MACHINE	PROMAXIMA	P-122C	RCI 479409	1	$1,130.00	$1,130.00	560
CRUSHER, LIGHT BULB	AIR CYCLE CORPORATION	BULB EATER 3	333-0400116	1	$4,811.48	$4,811.48	509
CUBICLE, 15-19				1	$300.00	$300.00	576
CUBICLE, 15-19				4	$300.00	$1,200.00	576
CUBICLE, 4-5				1	$180.00	$180.00	400
CUBICLE, 4-5				1	$180.00	$180.00	405
CUBICLE, 4-5				1	$180.00	$180.00	540
CUBICLE, 6-9				1	$200.00	$200.00	475
CUBICLE, 6-9				1	$200.00	$200.00	540
CUBICLE, 6-9				1	$200.00	$200.00	545
CUBICLE, 6-9				1	$200.00	$200.00	576
CUBICLE, 6-9				1	$200.00	$200.00	587
CURRENCY COUNTER, LOW-END				1	$380.00	$380.00	450

Description	Manufacturer	Model	Serial No.	Qty.	Unit Cost	Total Cost	Dept No
CURRENCY COUNTER, LOW-END				1	$300.00	$300.00	499
CURRENCY COUNTER, LOW-END				1	$380.00	$380.00	510
CUTTER, BOLT				1	$50.00	$50.00	570
DATA EXTRACTION DEVICE, FORENSIC	UNIVERSAL	NA	2856	1	$4,054.00	$4,054.00	560
DATA EXTRACTION DEVICE, FORENSIC, HIGH-END	SILICON FORENSICS	SIFORCE	125270	1	$9,897.00	$9,897.00	560
DATA EXTRACTION DEVICE, FORENSIC, HIGH-END	SILICON FORENSICS	SIFORCE XFT	2059-022213	1	$7,865.00	$7,865.00	560
DATA PRECISION COOLING SYSTEM	EMERSON	LIEBERT CW	RCI 482075	1	$4,900.00	$4,900.00	503
DATA PRECISION COOLING SYSTEM	EMERSON	LIEBERT CW	RCI 482074	1	$4,900.00	$4,900.00	503
DATA PRECISION COOLING SYSTEM	EMERSON	LIEBERT CW	RCI 482073	1	$4,900.00	$4,900.00	503
DATA PRECISION COOLING SYSTEM	FUJITSU	AASU12RL2	EYA005440	1	$4,900.00	$4,900.00	630
DEFIBRILLATOR, AED	CARDIAC SCIENCE	POWERHEART G5	D00000049192	1	$1,650.00	$1,650.00	210
DEFIBRILLATOR, AED	CARDIAC SCIENCE	9300E-1001	4442261	1	$1,650.00	$1,650.00	210
DEFIBRILLATOR, AED	CARDIAC SCIENCE	POWERHEART G5	D00000049122	1	$1,400.00	$1,400.00	210
DEFIBRILLATOR, AED	CARDIAC SCIENCE	POWERHEART G5	D00000049032	1	$1,400.00	$1,400.00	210
DEFIBRILLATOR, AED	CARDIAC SCIENCE	POWERHEART G5	D00000051993	1	$1,650.00	$1,650.00	210
DEFIBRILLATOR, AED	CARDIAC SCIENCE	POWERHEART G5	D00000052060	1	$1,650.00	$1,650.00	210
DEFIBRILLATOR, AED	CARDIAC SCIENCE	9300E-501	4262369	1	$1,650.00	$1,650.00	210
DEFIBRILLATOR, AED	CARDIAC SCIENCE	9300E-501	4009086	1	$1,650.00	$1,650.00	210
DEFIBRILLATOR, AED	CARDIAC SCIENCE	POWERHEART G5	D00000037878	1	$1,650.00	$1,650.00	212
DEFIBRILLATOR, AED	CARDIAC SCIENCE	POWERHEART G5	D00000037872	1	$1,650.00	$1,650.00	214
DEFIBRILLATOR, AED	CARDIAC SCIENCE	POWERHEART G5	D00000037933	1	$1,650.00	$1,650.00	400
DEFIBRILLATOR, AED	CARDIAC SCIENCE	POWERHEART G5	D00000038015	1	$1,650.00	$1,650.00	400
DEFIBRILLATOR, AED	CARDIAC SCIENCE	POWERHEART G5	D00000037909	1	$1,650.00	$1,650.00	403
DEFIBRILLATOR, AED	CARDIAC SCIENCE	POWERHEART G5	D00000037776	1	$1,650.00	$1,650.00	440
DEFIBRILLATOR, AED	CARDIAC SCIENCE	NA	1/28/2019	1	$1,650.00	$1,650.00	453
DEFIBRILLATOR, AED	CARDIAC SCIENCE	NA	RCI 477988	1	$1,650.00	$1,650.00	453
DEFIBRILLATOR, AED	CARDIAC SCIENCE	POWERHEART G5	D00000037919	1	$1,650.00	$1,650.00	454
DEFIBRILLATOR, AED	CARDIAC SCIENCE	POWERHEART G5	D00000037890	1	$1,650.00	$1,650.00	499
DEFIBRILLATOR, AED	CARDIAC SCIENCE	POWERHEART G3	4435999	1	$1,650.00	$1,650.00	499
DEFIBRILLATOR, AED	CARDIAC SCIENCE	POWERHEART G5	D00000037915	1	$1,650.00	$1,650.00	499
DEFIBRILLATOR, AED	CARDIAC SCIENCE	POWERHEART G5	RCI 452969	1	$1,650.00	$1,650.00	509
DEFIBRILLATOR, AED	CARDIAC SCIENCE	POWERHEART G5	D00000037843	1	$1,650.00	$1,650.00	509
DEFIBRILLATOR, AED	CARDIAC SCIENCE	POWERHEART G5	D00000037904	1	$1,650.00	$1,650.00	510
DEFIBRILLATOR, AED	PHILIPS	HEARTSTART FR2	302058031	1	$2,151.21	$2,151.21	540
DEFIBRILLATOR, AED	PHILIPS	HEARTSTART FR2	B10I-03944	1	$673.08	$673.08	540
DEFIBRILLATOR, AED	CARDIAC SCIENCE	POWERHEART G5	D00000037875	1	$1,650.00	$1,650.00	545
DEFIBRILLATOR, AED	CARDIAC SCIENCE	POWERHEART G5	D00000049119	1	$1,650.00	$1,650.00	551
DEFIBRILLATOR, AED	CARDIAC SCIENCE	9300A-501	4042349	1	$643.33	$643.33	554
DEFIBRILLATOR, AED	CARDIAC SCIENCE	9390A-501	4274293	1	$643.33	$643.33	554
DEFIBRILLATOR, AED	CARDIAC SCIENCE	9300A-401	4026132	1	$643.33	$643.33	554
DEFIBRILLATOR, AED	CARDIAC SCIENCE	9300A-501	4312495	1	$651.12	$651.12	554
DEFIBRILLATOR, AED	CARDIAC SCIENCE	9300A-401	4026066	1	$643.33	$643.33	554
DEFIBRILLATOR, AED	CARDIAC SCIENCE	9300-801	375985	1	$633.33	$633.33	554
DEFIBRILLATOR, AED	CARDIAC SCIENCE	9390A-501-NB	4301110	1	$643.33	$643.33	554
DEFIBRILLATOR, AED	CARDIAC SCIENCE	9300A-501	4041626	1	$643.33	$643.33	554
DEFIBRILLATOR, AED	CARDIAC SCIENCE	9300A-401	4026104	1	$643.33	$643.33	554
DEFIBRILLATOR, AED	CARDIAC SCIENCE	POWERHEART G5	D00000037908	1	$1,650.00	$1,650.00	554
DEFIBRILLATOR, AED	CARDIAC SCIENCE	POWERHEART G5	D00000037928	1	$1,650.00	$1,650.00	560
DEFIBRILLATOR, AED	CARDIAC SCIENCE	POWERHEART G3	4345322	1	$1,523.80	$1,523.80	560
DEFIBRILLATOR, AED	CARDIAC SCIENCE	POWERHEART G5	D00000039732	1	$1,650.00	$1,650.00	560
DEFIBRILLATOR, AED	CARDIAC SCIENCE	POWERHEART G5	D00000039707	1	$1,650.00	$1,650.00	560
DEFIBRILLATOR, AED	CARDIAC SCIENCE	POWERHEART G5	D00000037862	1	$1,650.00	$1,650.00	560

Description	Manufacturer	Model	Serial No.	Qty.	Unit Cost	Total Cost	Dept No
DEFIBRILLATOR, AED	CARDIAC SCIENCE	NA	RCI 478004	1	$1,650.00	$1,650.00	570
DEFIBRILLATOR, AED	CARDIAC SCIENCE	POWERHEART G3	4009140	1	$1,650.00	$1,650.00	570
DEFIBRILLATOR, AED	CARDIAC SCIENCE	POWERHEART G3	4048598	1	$1,650.00	$1,650.00	570
DEFIBRILLATOR, AED	ZOLL	AED+	01008479460022372 1X16A808494	1	$1,650.00	$1,650.00	570
DEFIBRILLATOR, AED	ZOLL	AED+	01008479460022372 1X16A808482	1	$1,650.00	$1,650.00	570
DEFIBRILLATOR, AED	ZOLL	AED+	01008479460022372 1X16A808459	1	$1,650.00	$1,650.00	570
DEFIBRILLATOR, AED	ZOLL	AED+	01008479460022372 1X16A807946	1	$1,650.00	$1,650.00	570
DEFIBRILLATOR, AED	CARDIAC SCIENCE	POWERHEART G5	D00000037881	1	$1,650.00	$1,650.00	576
DEFIBRILLATOR, AED	CARDIAC SCIENCE	POWERHEART G5	D00000037902	1	$1,650.00	$1,650.00	576
DEFIBRILLATOR, AED	CARDIAC SCIENCE	POWERHEART G5	D00000037939	1	$1,650.00	$1,650.00	576
DEFIBRILLATOR, AED	CARDIAC SCIENCE	POWERHEART G3	4420496	1	$1,650.00	$1,650.00	583
DEFIBRILLATOR, AED	CARDIAC SCIENCE	9300E-501-NB2S	4159424	1	$1,650.00	$1,650.00	630
DEFIBRILLATOR, AED	CARDIAC SCIENCE	POWERHEART G3	4152426	1	$1,650.00	$1,650.00	630
DEFIBRILLATOR, AED	CARDIAC SCIENCE	9300E-1001	4159257	1	$1,650.00	$1,650.00	630
DEFIBRILLATOR, AED	CARDIAC SCIENCE	9300E-501-NB2S	4251755	1	$1,650.00	$1,650.00	630
DEFIBRILLATOR, AED	CARDIAC SCIENCE	POWERHEART G3	4244054	1	$1,650.00	$1,650.00	630
DEFIBRILLATOR, AED	CARDIAC SCIENCE	POWERHEART G3	4251566	1	$1,650.00	$1,650.00	630
DEFIBRILLATOR, AED	CARDIAC SCIENCE	POWERHEART G5	D00000037898	1	$1,650.00	$1,650.00	665
DEFIBRILLATOR, AED	CARDIAC SCIENCE	POWERHEART G5	D00000028353	1	$1,560.37	$1,560.37	3106
DEFIBRILLATOR, AED	CARDIAC SCIENCE	POWERHEART G5	D00000028307	1	$1,560.38	$1,560.38	3106
DEFIBRILLATOR, MONITOR, LOW-END	ZOLL	AED+	NSN	1	$1,500.00	$1,500.00	570
DEFIBRILLATOR, MONITOR, LOW-END	PHILIPS	HEART START HS1	A14K-02170	1	$1,500.00	$1,500.00	581
DEFIBRILLATOR/MONITOR, EMS	PHILIPS	HEARTSTART MRX	US00580844	1	$15,004.29	$15,004.29	540
DEFIBRILLATOR/MONITOR, EMS	PHILIPS	HEARTSTART MRX	US00580850	1	$15,004.29	$15,004.29	540
DEFIBRILLATOR/MONITOR, EMS	PHILIPS	HEARTSTART MRX	US00580856	1	$15,004.29	$15,004.29	540
DEFIBRILLATOR/MONITOR, EMS	PHILIPS	HEARTSTART MRX	US800580858	1	$15,004.29	$15,004.29	540
DEFIBRILLATOR/MONITOR, EMS	PHILIPS	HEARTSTART MRX	US00580769	1	$20,624.91	$20,624.91	540
DEFIBRILLATOR/MONITOR, EMS	PHILIPS	HEARTSTART MRX	RCI 474232	1	$19,500.00	$19,500.00	540
DEFIBRILLATOR/MONITOR, EMS	PHILIPS	HEARTSTART MRX	US00580862	1	$15,004.29	$15,004.29	540
DEFIBRILLATOR/MONITOR, EMS	PHILIPS	HEARTSTART MRX	US00580863	1	$15,004.29	$15,004.29	540
DEFIBRILLATOR/MONITOR, EMS	PHILIPS	HEARTSTART MRX	US00580852	1	$15,004.29	$15,004.29	540
DEFIBRILLATOR/MONITOR, EMS	PHILIPS	HEARTSTART MRX	US00580767	1	$20,624.91	$20,624.91	540
DEFIBRILLATOR/MONITOR, EMS	PHILIPS	HEARTSTART MRX	US00580855	1	$15,004.29	$15,004.29	540
DEFIBRILLATOR/MONITOR, EMS	PHILIPS	HEARTSTART MRX	US00580849	1	$15,004.29	$15,004.29	540
DEFIBRILLATOR/MONITOR, EMS	PHILIPS	HEARTSTART MRX	US00580859	1	$15,004.29	$15,004.29	540
DEFIBRILLATOR/MONITOR, EMS	PHILIPS	HEARTSTART MRX	US00580861	1	$15,004.29	$15,004.29	540
DEFIBRILLATOR/MONITOR, EMS	PHILIPS	HEARTSTART MRX	US00580851	1	$15,004.29	$15,004.29	540
DEFIBRILLATOR/MONITOR, EMS	PHILIPS	HEARTSTART MRX	US00580847	1	$15,004.29	$15,004.29	540
DEFIBRILLATOR/MONITOR, EMS	ZOLL	NA	RCI 480921	1	$19,500.00	$19,500.00	540
DEFIBRILLATOR/MONITOR, EMS	PHILIPS	HEARTSTART MRX	US00580860	1	$15,004.29	$15,004.29	540
DEFIBRILLATOR/MONITOR, EMS	PHILIPS	HEARTSTART MRX	US00580865	1	$15,004.29	$15,004.29	540
DEFIBRILLATOR/MONITOR, EMS	PHILIPS	HEARTSTART MRX	US00558714	1	$16,919.10	$16,919.10	540
DEFIBRILLATOR/MONITOR, EMS	PHILIPS	HEARTSTART MRX	US00580864	1	$15,004.29	$15,004.29	540
DEFIBRILLATOR/MONITOR, EMS	PHILIPS	HEARTSTART MRX	US00580854	1	$15,004.29	$15,004.29	540
DEFIBRILLATOR/MONITOR, EMS	PHILIPS	HEARTSTART MRX	RCI 474577	1	$19,500.00	$19,500.00	540
DEFIBRILLATOR/MONITOR, EMS	PHILIPS	HEARTSTART MRX	US00580857	1	$15,004.29	$15,004.29	540
DEFIBRILLATOR/MONITOR, EMS	PHILIPS	HEARTSTART MRX	US00580768	1	$20,624.91	$20,624.91	540
DEFIBRILLATOR/MONITOR, EMS	PHILIPS	HEARTSTART MRX	US00580848	1	$15,004.29	$15,004.29	540
DEFIBRILLATOR/MONITOR, EMS	PHILIPS	HEARTSTART MRX	RCI 482017	1	$19,500.00	$19,500.00	570
DEHUMIDIFIER, HIGH-END	DRI-EAZ	DRIZAIR 2400	1206	1	$2,570.00	$2,570.00	509
DEHYDRATOR, DRYLINE	ANDREW	MT050-81015	0001MTH0026A	1	$1,225.00	$1,225.00	581
DESK, EXECUTIVE, ROLL-TOP				1	$900.00	$900.00	212

Description	Manufacturer	Model	Serial No.	Qty.	Unit Cost	Total Cost	Dept No
DESK, EXECUTIVE, ROLL-TOP				1	$900.00	$900.00	405
DESK, EXECUTIVE, ROLL-TOP				1	$900.00	$900.00	450
DESK, EXECUTIVE, ROLL-TOP				1	$900.00	$900.00	882
DESK, COMPUTER				1	$200.00	$200.00	210
DESK, COMPUTER				1	$200.00	$200.00	400
DESK, COMPUTER				1	$200.00	$200.00	400
DESK, COMPUTER				2	$200.00	$400.00	400
DESK, COMPUTER				1	$200.00	$200.00	402
DESK, COMPUTER				1	$200.00	$200.00	402
DESK, COMPUTER				4	$200.00	$800.00	403
DESK, COMPUTER				1	$200.00	$200.00	404
DESK, COMPUTER				1	$200.00	$200.00	437
DESK, COMPUTER				1	$200.00	$200.00	439
DESK, COMPUTER				1	$200.00	$200.00	450
DESK, COMPUTER				3	$200.00	$600.00	452
DESK, COMPUTER				1	$200.00	$200.00	475
DESK, COMPUTER				1	$200.00	$200.00	476
DESK, COMPUTER				1	$200.00	$200.00	495
DESK, COMPUTER				1	$200.00	$200.00	495
DESK, COMPUTER				1	$200.00	$200.00	503
DESK, COMPUTER				1	$200.00	$200.00	503
DESK, COMPUTER				1	$200.00	$200.00	540
DESK, COMPUTER				1	$200.00	$200.00	540
DESK, COMPUTER				1	$200.00	$200.00	540
DESK, COMPUTER				1	$200.00	$200.00	552
DESK, COMPUTER				8	$200.00	$1,600.00	553
DESK, COMPUTER				1	$200.00	$200.00	560
DESK, COMPUTER				3	$200.00	$600.00	560
DESK, COMPUTER				1	$200.00	$200.00	560
DESK, COMPUTER				2	$200.00	$400.00	560
DESK, COMPUTER				1	$200.00	$200.00	560
DESK, COMPUTER				1	$200.00	$200.00	560
DESK, COMPUTER				1	$200.00	$200.00	560
DESK, COMPUTER				1	$200.00	$200.00	560
DESK, COMPUTER				1	$200.00	$200.00	560
DESK, COMPUTER				2	$200.00	$400.00	570
DESK, COMPUTER				1	$200.00	$200.00	570
DESK, COMPUTER				1	$200.00	$200.00	630
DESK, COMPUTER				1	$200.00	$200.00	630
DESK, COMPUTER				1	$200.00	$200.00	630
DESK, COMPUTER				1	$200.00	$200.00	630
DESK, COMPUTER				1	$200.00	$200.00	630
DESK, DOUBLE PEDESTAL				2	$320.00	$640.00	210
DESK, DOUBLE PEDESTAL				2	$320.00	$640.00	210
DESK, DOUBLE PEDESTAL				1	$320.00	$320.00	210
DESK, DOUBLE PEDESTAL				2	$320.00	$640.00	210
DESK, DOUBLE PEDESTAL				1	$320.00	$320.00	210
DESK, DOUBLE PEDESTAL				1	$320.00	$320.00	210
DESK, DOUBLE PEDESTAL				1	$320.00	$320.00	210
DESK, DOUBLE PEDESTAL				2	$320.00	$640.00	210
DESK, DOUBLE PEDESTAL				1	$320.00	$320.00	210
DESK, DOUBLE PEDESTAL				1	$320.00	$320.00	211

Description	Manufacturer	Model	Serial No.	Qty.	Unit Cost	Total Cost	Dept No
DESK, DOUBLE PEDESTAL				1	$320.00	$320.00	213
DESK, DOUBLE PEDESTAL				1	$320.00	$320.00	214
DESK, DOUBLE PEDESTAL				2	$320.00	$640.00	214
DESK, DOUBLE PEDESTAL				1	$320.00	$320.00	215
DESK, DOUBLE PEDESTAL				2	$320.00	$640.00	215
DESK, DOUBLE PEDESTAL				1	$320.00	$320.00	341
DESK, DOUBLE PEDESTAL				1	$320.00	$320.00	400
DESK, DOUBLE PEDESTAL				1	$320.00	$320.00	400
DESK, DOUBLE PEDESTAL				1	$320.00	$320.00	400
DESK, DOUBLE PEDESTAL				1	$320.00	$320.00	400
DESK, DOUBLE PEDESTAL				1	$320.00	$320.00	400
DESK, DOUBLE PEDESTAL				1	$320.00	$320.00	402
DESK, DOUBLE PEDESTAL				1	$320.00	$320.00	405
DESK, DOUBLE PEDESTAL				1	$320.00	$320.00	425
DESK, DOUBLE PEDESTAL				1	$320.00	$320.00	425
DESK, DOUBLE PEDESTAL				1	$320.00	$320.00	426
DESK, DOUBLE PEDESTAL				1	$320.00	$320.00	427
DESK, DOUBLE PEDESTAL				1	$320.00	$320.00	428
DESK, DOUBLE PEDESTAL				2	$320.00	$640.00	429
DESK, DOUBLE PEDESTAL				1	$320.00	$320.00	429
DESK, DOUBLE PEDESTAL				1	$320.00	$320.00	435
DESK, DOUBLE PEDESTAL				1	$320.00	$320.00	438
DESK, DOUBLE PEDESTAL				2	$320.00	$640.00	440
DESK, DOUBLE PEDESTAL				1	$320.00	$320.00	440
DESK, DOUBLE PEDESTAL				1	$320.00	$320.00	440
DESK, DOUBLE PEDESTAL				1	$320.00	$320.00	440
DESK, DOUBLE PEDESTAL				1	$320.00	$320.00	440
DESK, DOUBLE PEDESTAL				1	$320.00	$320.00	440
DESK, DOUBLE PEDESTAL				1	$320.00	$320.00	440
DESK, DOUBLE PEDESTAL				1	$320.00	$320.00	440
DESK, DOUBLE PEDESTAL				1	$320.00	$320.00	440
DESK, DOUBLE PEDESTAL				1	$320.00	$320.00	440
DESK, DOUBLE PEDESTAL				1	$320.00	$320.00	440
DESK, DOUBLE PEDESTAL				1	$320.00	$320.00	440
DESK, DOUBLE PEDESTAL				1	$320.00	$320.00	440
DESK, DOUBLE PEDESTAL				1	$320.00	$320.00	440
DESK, DOUBLE PEDESTAL				1	$320.00	$320.00	440
DESK, DOUBLE PEDESTAL				1	$320.00	$320.00	440
DESK, DOUBLE PEDESTAL				1	$320.00	$320.00	440
DESK, DOUBLE PEDESTAL				1	$320.00	$320.00	440
DESK, DOUBLE PEDESTAL				1	$320.00	$320.00	440
DESK, DOUBLE PEDESTAL				1	$320.00	$320.00	450
DESK, DOUBLE PEDESTAL				1	$320.00	$320.00	450
DESK, DOUBLE PEDESTAL				1	$320.00	$320.00	452
DESK, DOUBLE PEDESTAL				1	$320.00	$320.00	452
DESK, DOUBLE PEDESTAL				1	$320.00	$320.00	453
DESK, DOUBLE PEDESTAL				2	$320.00	$640.00	453
DESK, DOUBLE PEDESTAL				2	$320.00	$640.00	453
DESK, DOUBLE PEDESTAL				1	$320.00	$320.00	453
DESK, DOUBLE PEDESTAL				2	$320.00	$640.00	454
DESK, DOUBLE PEDESTAL				2	$320.00	$640.00	475
DESK, DOUBLE PEDESTAL				1	$320.00	$320.00	475
DESK, DOUBLE PEDESTAL				1	$320.00	$320.00	475
DESK, DOUBLE PEDESTAL				2	$320.00	$640.00	475

Description	Manufacturer	Model	Serial No.	Qty.	Unit Cost	Total Cost	Dept No
DESK, DOUBLE PEDESTAL				1	$320.00	$320.00	475
DESK, DOUBLE PEDESTAL				1	$320.00	$320.00	475
DESK, DOUBLE PEDESTAL				1	$320.00	$320.00	475
DESK, DOUBLE PEDESTAL				1	$320.00	$320.00	475
DESK, DOUBLE PEDESTAL				1	$320.00	$320.00	475
DESK, DOUBLE PEDESTAL				1	$320.00	$320.00	475
DESK, DOUBLE PEDESTAL				1	$320.00	$320.00	475
DESK, DOUBLE PEDESTAL				2	$320.00	$640.00	475
DESK, DOUBLE PEDESTAL				2	$320.00	$640.00	475
DESK, DOUBLE PEDESTAL				2	$320.00	$640.00	475
DESK, DOUBLE PEDESTAL				1	$320.00	$320.00	475
DESK, DOUBLE PEDESTAL				3	$320.00	$960.00	476
DESK, DOUBLE PEDESTAL				2	$320.00	$640.00	492
DESK, DOUBLE PEDESTAL				2	$320.00	$640.00	494
DESK, DOUBLE PEDESTAL				2	$320.00	$640.00	494
DESK, DOUBLE PEDESTAL				1	$320.00	$320.00	495
DESK, DOUBLE PEDESTAL				1	$320.00	$320.00	495
DESK, DOUBLE PEDESTAL				1	$320.00	$320.00	495
DESK, DOUBLE PEDESTAL				1	$320.00	$320.00	495
DESK, DOUBLE PEDESTAL				1	$320.00	$320.00	495
DESK, DOUBLE PEDESTAL				1	$320.00	$320.00	495
DESK, DOUBLE PEDESTAL				1	$320.00	$320.00	503
DESK, DOUBLE PEDESTAL				1	$320.00	$320.00	503
DESK, DOUBLE PEDESTAL				1	$320.00	$320.00	503
DESK, DOUBLE PEDESTAL				1	$320.00	$320.00	503
DESK, DOUBLE PEDESTAL				1	$320.00	$320.00	503
DESK, DOUBLE PEDESTAL				1	$320.00	$320.00	503
DESK, DOUBLE PEDESTAL				1	$320.00	$320.00	503
DESK, DOUBLE PEDESTAL				1	$320.00	$320.00	509
DESK, DOUBLE PEDESTAL				2	$320.00	$640.00	509
DESK, DOUBLE PEDESTAL				1	$320.00	$320.00	509
DESK, DOUBLE PEDESTAL				1	$320.00	$320.00	509
DESK, DOUBLE PEDESTAL				2	$320.00	$640.00	509
DESK, DOUBLE PEDESTAL				4	$320.00	$1,280.00	509
DESK, DOUBLE PEDESTAL				1	$320.00	$320.00	509
DESK, DOUBLE PEDESTAL				1	$320.00	$320.00	509
DESK, DOUBLE PEDESTAL				1	$320.00	$320.00	510
DESK, DOUBLE PEDESTAL				2	$320.00	$640.00	510
DESK, DOUBLE PEDESTAL				1	$320.00	$320.00	510
DESK, DOUBLE PEDESTAL				1	$320.00	$320.00	510
DESK, DOUBLE PEDESTAL				2	$320.00	$640.00	510
DESK, DOUBLE PEDESTAL				1	$320.00	$320.00	510
DESK, DOUBLE PEDESTAL				1	$320.00	$320.00	510
DESK, DOUBLE PEDESTAL				1	$320.00	$320.00	510
DESK, DOUBLE PEDESTAL				2	$320.00	$640.00	540
DESK, DOUBLE PEDESTAL				1	$320.00	$320.00	540
DESK, DOUBLE PEDESTAL				1	$320.00	$320.00	540
DESK, DOUBLE PEDESTAL				2	$320.00	$640.00	540
DESK, DOUBLE PEDESTAL				1	$320.00	$320.00	540
DESK, DOUBLE PEDESTAL				1	$320.00	$320.00	540
DESK, DOUBLE PEDESTAL				1	$320.00	$320.00	540
DESK, DOUBLE PEDESTAL				1	$320.00	$320.00	540

Description	Manufacturer	Model	Serial No.	Qty.	Unit Cost	Total Cost	Dept No
DESK, DOUBLE PEDESTAL				1	$320.00	$320.00	540
DESK, DOUBLE PEDESTAL				1	$320.00	$320.00	540
DESK, DOUBLE PEDESTAL				1	$320.00	$320.00	540
DESK, DOUBLE PEDESTAL				1	$320.00	$320.00	540
DESK, DOUBLE PEDESTAL				2	$320.00	$640.00	540
DESK, DOUBLE PEDESTAL				1	$320.00	$320.00	540
DESK, DOUBLE PEDESTAL				1	$320.00	$320.00	545
DESK, DOUBLE PEDESTAL				1	$320.00	$320.00	545
DESK, DOUBLE PEDESTAL				1	$320.00	$320.00	545
DESK, DOUBLE PEDESTAL				2	$320.00	$640.00	545
DESK, DOUBLE PEDESTAL				1	$320.00	$320.00	545
DESK, DOUBLE PEDESTAL				1	$320.00	$320.00	552
DESK, DOUBLE PEDESTAL				1	$320.00	$320.00	552
DESK, DOUBLE PEDESTAL				1	$320.00	$320.00	552
DESK, DOUBLE PEDESTAL				1	$320.00	$320.00	552
DESK, DOUBLE PEDESTAL				1	$320.00	$320.00	553
DESK, DOUBLE PEDESTAL				1	$320.00	$320.00	553
DESK, DOUBLE PEDESTAL				1	$320.00	$320.00	554
DESK, DOUBLE PEDESTAL				1	$320.00	$320.00	554
DESK, DOUBLE PEDESTAL				1	$320.00	$320.00	554
DESK, DOUBLE PEDESTAL				2	$320.00	$640.00	554
DESK, DOUBLE PEDESTAL				2	$320.00	$640.00	554
DESK, DOUBLE PEDESTAL				2	$320.00	$640.00	554
DESK, DOUBLE PEDESTAL				2	$320.00	$640.00	554
DESK, DOUBLE PEDESTAL				2	$320.00	$640.00	554
DESK, DOUBLE PEDESTAL				1	$320.00	$320.00	554
DESK, DOUBLE PEDESTAL				1	$320.00	$320.00	554
DESK, DOUBLE PEDESTAL				1	$320.00	$320.00	554
DESK, DOUBLE PEDESTAL				1	$320.00	$320.00	554
DESK, DOUBLE PEDESTAL				1	$320.00	$320.00	560
DESK, DOUBLE PEDESTAL				1	$320.00	$320.00	560
DESK, DOUBLE PEDESTAL				1	$320.00	$320.00	560
DESK, DOUBLE PEDESTAL				1	$320.00	$320.00	560
DESK, DOUBLE PEDESTAL				1	$320.00	$320.00	560
DESK, DOUBLE PEDESTAL				1	$320.00	$320.00	560
DESK, DOUBLE PEDESTAL				1	$320.00	$320.00	560
DESK, DOUBLE PEDESTAL				2	$320.00	$640.00	560
DESK, DOUBLE PEDESTAL				1	$320.00	$320.00	560
DESK, DOUBLE PEDESTAL				2	$320.00	$640.00	560
DESK, DOUBLE PEDESTAL				1	$320.00	$320.00	560
DESK, DOUBLE PEDESTAL				2	$320.00	$640.00	560
DESK, DOUBLE PEDESTAL				1	$320.00	$320.00	560
DESK, DOUBLE PEDESTAL				1	$320.00	$320.00	560
DESK, DOUBLE PEDESTAL				1	$320.00	$320.00	560
DESK, DOUBLE PEDESTAL				1	$320.00	$320.00	560
DESK, DOUBLE PEDESTAL				1	$320.00	$320.00	560
DESK, DOUBLE PEDESTAL				1	$320.00	$320.00	560
DESK, DOUBLE PEDESTAL				1	$320.00	$320.00	560
DESK, DOUBLE PEDESTAL				1	$320.00	$320.00	560
DESK, DOUBLE PEDESTAL				1	$320.00	$320.00	560
DESK, DOUBLE PEDESTAL				1	$320.00	$320.00	560
DESK, DOUBLE PEDESTAL				1	$320.00	$320.00	560

Description	Manufacturer	Model	Serial No.	Qty.	Unit Cost	Total Cost	Dept No
DESK, DOUBLE PEDESTAL				2	$320.00	$640.00	560
DESK, DOUBLE PEDESTAL				1	$320.00	$320.00	560
DESK, DOUBLE PEDESTAL				1	$320.00	$320.00	560
DESK, DOUBLE PEDESTAL				1	$320.00	$320.00	560
DESK, DOUBLE PEDESTAL				2	$320.00	$640.00	560
DESK, DOUBLE PEDESTAL				1	$320.00	$320.00	560
DESK, DOUBLE PEDESTAL				2	$320.00	$640.00	560
DESK, DOUBLE PEDESTAL				1	$320.00	$320.00	560
DESK, DOUBLE PEDESTAL				2	$320.00	$640.00	560
DESK, DOUBLE PEDESTAL				2	$320.00	$640.00	560
DESK, DOUBLE PEDESTAL				1	$320.00	$320.00	560
DESK, DOUBLE PEDESTAL				1	$320.00	$320.00	560
DESK, DOUBLE PEDESTAL				2	$320.00	$640.00	560
DESK, DOUBLE PEDESTAL				1	$320.00	$320.00	560
DESK, DOUBLE PEDESTAL				1	$320.00	$320.00	560
DESK, DOUBLE PEDESTAL				1	$320.00	$320.00	560
DESK, DOUBLE PEDESTAL				1	$320.00	$320.00	560
DESK, DOUBLE PEDESTAL				1	$320.00	$320.00	560
DESK, DOUBLE PEDESTAL				1	$320.00	$320.00	560
DESK, DOUBLE PEDESTAL				1	$320.00	$320.00	560
DESK, DOUBLE PEDESTAL				1	$320.00	$320.00	560
DESK, DOUBLE PEDESTAL				1	$320.00	$320.00	560
DESK, DOUBLE PEDESTAL				1	$320.00	$320.00	560
DESK, DOUBLE PEDESTAL				2	$320.00	$640.00	560
DESK, DOUBLE PEDESTAL				1	$320.00	$320.00	560
DESK, DOUBLE PEDESTAL				1	$320.00	$320.00	560
DESK, DOUBLE PEDESTAL				1	$320.00	$320.00	560
DESK, DOUBLE PEDESTAL				3	$320.00	$960.00	560
DESK, DOUBLE PEDESTAL				4	$320.00	$1,280.00	570
DESK, DOUBLE PEDESTAL				2	$320.00	$640.00	570
DESK, DOUBLE PEDESTAL				2	$320.00	$640.00	570
DESK, DOUBLE PEDESTAL				1	$320.00	$320.00	570
DESK, DOUBLE PEDESTAL				3	$320.00	$960.00	570
DESK, DOUBLE PEDESTAL				2	$320.00	$640.00	570
DESK, DOUBLE PEDESTAL				5	$320.00	$1,600.00	570
DESK, DOUBLE PEDESTAL				2	$320.00	$640.00	570
DESK, DOUBLE PEDESTAL				1	$320.00	$320.00	570
DESK, DOUBLE PEDESTAL				1	$320.00	$320.00	570
DESK, DOUBLE PEDESTAL				2	$320.00	$640.00	570
DESK, DOUBLE PEDESTAL				1	$320.00	$320.00	570
DESK, DOUBLE PEDESTAL				1	$320.00	$320.00	570
DESK, DOUBLE PEDESTAL				2	$320.00	$640.00	570
DESK, DOUBLE PEDESTAL				3	$320.00	$960.00	570
DESK, DOUBLE PEDESTAL				1	$320.00	$320.00	570
DESK, DOUBLE PEDESTAL				3	$320.00	$960.00	570
DESK, DOUBLE PEDESTAL				2	$320.00	$640.00	570
DESK, DOUBLE PEDESTAL				4	$320.00	$1,280.00	570
DESK, DOUBLE PEDESTAL				2	$320.00	$640.00	570
DESK, DOUBLE PEDESTAL				1	$320.00	$320.00	570
DESK, DOUBLE PEDESTAL				1	$320.00	$320.00	570
DESK, DOUBLE PEDESTAL				2	$320.00	$640.00	570
DESK, DOUBLE PEDESTAL				3	$320.00	$960.00	570

Description	Manufacturer	Model	Serial No.	Qty.	Unit Cost	Total Cost	Dept No
DESK, DOUBLE PEDESTAL				2	$320.00	$640.00	570
DESK, DOUBLE PEDESTAL				1	$320.00	$320.00	570
DESK, DOUBLE PEDESTAL				2	$320.00	$640.00	570
DESK, DOUBLE PEDESTAL				3	$320.00	$960.00	570
DESK, DOUBLE PEDESTAL				1	$320.00	$320.00	570
DESK, DOUBLE PEDESTAL				1	$320.00	$320.00	570
DESK, DOUBLE PEDESTAL				1	$320.00	$320.00	572
DESK, DOUBLE PEDESTAL				1	$320.00	$320.00	572
DESK, DOUBLE PEDESTAL				1	$320.00	$320.00	572
DESK, DOUBLE PEDESTAL				3	$320.00	$960.00	572
DESK, DOUBLE PEDESTAL				1	$320.00	$320.00	572
DESK, DOUBLE PEDESTAL				1	$320.00	$320.00	572
DESK, DOUBLE PEDESTAL				1	$320.00	$320.00	572
DESK, DOUBLE PEDESTAL				1	$320.00	$320.00	576
DESK, DOUBLE PEDESTAL				1	$320.00	$320.00	576
DESK, DOUBLE PEDESTAL				1	$320.00	$320.00	576
DESK, DOUBLE PEDESTAL				1	$320.00	$320.00	576
DESK, DOUBLE PEDESTAL				1	$320.00	$320.00	576
DESK, DOUBLE PEDESTAL				1	$320.00	$320.00	576
DESK, DOUBLE PEDESTAL				1	$320.00	$320.00	576
DESK, DOUBLE PEDESTAL				1	$320.00	$320.00	576
DESK, DOUBLE PEDESTAL				1	$320.00	$320.00	576
DESK, DOUBLE PEDESTAL				1	$320.00	$320.00	576
DESK, DOUBLE PEDESTAL				1	$320.00	$320.00	576
DESK, DOUBLE PEDESTAL				1	$320.00	$320.00	576
DESK, DOUBLE PEDESTAL				1	$320.00	$320.00	576
DESK, DOUBLE PEDESTAL				1	$320.00	$320.00	576
DESK, DOUBLE PEDESTAL				1	$320.00	$320.00	576
DESK, DOUBLE PEDESTAL				1	$320.00	$320.00	576
DESK, DOUBLE PEDESTAL				1	$320.00	$320.00	576
DESK, DOUBLE PEDESTAL				1	$320.00	$320.00	576
DESK, DOUBLE PEDESTAL				1	$320.00	$320.00	576
DESK, DOUBLE PEDESTAL				1	$320.00	$320.00	576
DESK, DOUBLE PEDESTAL				1	$320.00	$320.00	576
DESK, DOUBLE PEDESTAL				1	$320.00	$320.00	576
DESK, DOUBLE PEDESTAL				1	$320.00	$320.00	576
DESK, DOUBLE PEDESTAL				1	$320.00	$320.00	576
DESK, DOUBLE PEDESTAL				1	$320.00	$320.00	576
DESK, DOUBLE PEDESTAL				5	$320.00	$1,600.00	576
DESK, DOUBLE PEDESTAL				2	$320.00	$640.00	576
DESK, DOUBLE PEDESTAL				1	$320.00	$320.00	576
DESK, DOUBLE PEDESTAL				1	$320.00	$320.00	576
DESK, DOUBLE PEDESTAL				2	$320.00	$640.00	576
DESK, DOUBLE PEDESTAL				1	$320.00	$320.00	576
DESK, DOUBLE PEDESTAL				1	$320.00	$320.00	576
DESK, DOUBLE PEDESTAL				2	$320.00	$640.00	576
DESK, DOUBLE PEDESTAL				2	$320.00	$640.00	576
DESK, DOUBLE PEDESTAL				1	$320.00	$320.00	576
DESK, DOUBLE PEDESTAL				2	$320.00	$640.00	576
DESK, DOUBLE PEDESTAL				2	$320.00	$640.00	576
DESK, DOUBLE PEDESTAL				2	$320.00	$640.00	576
DESK, DOUBLE PEDESTAL				1	$320.00	$320.00	576
DESK, DOUBLE PEDESTAL				2	$320.00	$640.00	576
DESK, DOUBLE PEDESTAL				2	$320.00	$640.00	576
DESK, DOUBLE PEDESTAL				2	$320.00	$640.00	576
DESK, DOUBLE PEDESTAL				1	$320.00	$320.00	576
DESK, DOUBLE PEDESTAL				2	$320.00	$640.00	576
DESK, DOUBLE PEDESTAL				1	$320.00	$320.00	576
DESK, DOUBLE PEDESTAL				1	$320.00	$320.00	576

Description	Manufacturer	Model	Serial No.	Qty.	Unit Cost	Total Cost	Dept No
DESK, DOUBLE PEDESTAL				2	$320.00	$640.00	576
DESK, DOUBLE PEDESTAL				5	$320.00	$1,600.00	576
DESK, DOUBLE PEDESTAL				1	$320.00	$320.00	576
DESK, DOUBLE PEDESTAL				2	$320.00	$640.00	576
DESK, DOUBLE PEDESTAL				2	$320.00	$640.00	576
DESK, DOUBLE PEDESTAL				2	$320.00	$640.00	576
DESK, DOUBLE PEDESTAL				2	$320.00	$640.00	576
DESK, DOUBLE PEDESTAL				2	$320.00	$640.00	576
DESK, DOUBLE PEDESTAL				1	$320.00	$320.00	576
DESK, DOUBLE PEDESTAL				2	$320.00	$640.00	576
DESK, DOUBLE PEDESTAL				1	$320.00	$320.00	576
DESK, DOUBLE PEDESTAL				2	$320.00	$640.00	576
DESK, DOUBLE PEDESTAL				2	$320.00	$640.00	576
DESK, DOUBLE PEDESTAL				2	$320.00	$640.00	576
DESK, DOUBLE PEDESTAL				3	$320.00	$960.00	576
DESK, DOUBLE PEDESTAL				1	$320.00	$320.00	576
DESK, DOUBLE PEDESTAL				2	$320.00	$640.00	576
DESK, DOUBLE PEDESTAL				1	$320.00	$320.00	576
DESK, DOUBLE PEDESTAL				1	$320.00	$320.00	576
DESK, DOUBLE PEDESTAL				2	$320.00	$640.00	576
DESK, DOUBLE PEDESTAL				2	$320.00	$640.00	576
DESK, DOUBLE PEDESTAL				2	$320.00	$640.00	576
DESK, DOUBLE PEDESTAL				1	$320.00	$320.00	576
DESK, DOUBLE PEDESTAL				2	$320.00	$640.00	576
DESK, DOUBLE PEDESTAL				2	$320.00	$640.00	576
DESK, DOUBLE PEDESTAL				2	$320.00	$640.00	576
DESK, DOUBLE PEDESTAL				2	$320.00	$640.00	576
DESK, DOUBLE PEDESTAL				1	$320.00	$320.00	576
DESK, DOUBLE PEDESTAL				1	$320.00	$320.00	576
DESK, DOUBLE PEDESTAL				1	$320.00	$320.00	576
DESK, DOUBLE PEDESTAL				1	$320.00	$320.00	576
DESK, DOUBLE PEDESTAL				2	$320.00	$640.00	576
DESK, DOUBLE PEDESTAL				2	$320.00	$640.00	576
DESK, DOUBLE PEDESTAL				2	$320.00	$640.00	576
DESK, DOUBLE PEDESTAL				1	$320.00	$320.00	576
DESK, DOUBLE PEDESTAL				1	$320.00	$320.00	576
DESK, DOUBLE PEDESTAL				1	$320.00	$320.00	576
DESK, DOUBLE PEDESTAL				2	$320.00	$640.00	576
DESK, DOUBLE PEDESTAL				1	$320.00	$320.00	576
DESK, DOUBLE PEDESTAL				1	$320.00	$320.00	576
DESK, DOUBLE PEDESTAL				1	$320.00	$320.00	576
DESK, DOUBLE PEDESTAL				2	$320.00	$640.00	576
DESK, DOUBLE PEDESTAL				4	$320.00	$1,280.00	576
DESK, DOUBLE PEDESTAL				1	$320.00	$320.00	576
DESK, DOUBLE PEDESTAL				1	$320.00	$320.00	576
DESK, DOUBLE PEDESTAL				1	$320.00	$320.00	576
DESK, DOUBLE PEDESTAL				1	$320.00	$320.00	576
DESK, DOUBLE PEDESTAL				2	$320.00	$640.00	576
DESK, DOUBLE PEDESTAL				2	$320.00	$640.00	576
DESK, DOUBLE PEDESTAL				1	$320.00	$320.00	576
DESK, DOUBLE PEDESTAL				1	$320.00	$320.00	576

Description	Manufacturer	Model	Serial No.	Qty.	Unit Cost	Total Cost	Dept No
DESK, DOUBLE PEDESTAL				2	$320.00	$640.00	576
DESK, DOUBLE PEDESTAL				2	$320.00	$640.00	576
DESK, DOUBLE PEDESTAL				2	$320.00	$640.00	581
DESK, DOUBLE PEDESTAL				1	$320.00	$320.00	581
DESK, DOUBLE PEDESTAL				1	$320.00	$320.00	581
DESK, DOUBLE PEDESTAL				1	$320.00	$320.00	583
DESK, DOUBLE PEDESTAL				1	$320.00	$320.00	630
DESK, DOUBLE PEDESTAL				2	$320.00	$640.00	630
DESK, DOUBLE PEDESTAL				1	$320.00	$320.00	630
DESK, DOUBLE PEDESTAL				1	$320.00	$320.00	630
DESK, DOUBLE PEDESTAL				1	$320.00	$320.00	630
DESK, DOUBLE PEDESTAL				1	$320.00	$320.00	630
DESK, DOUBLE PEDESTAL				1	$320.00	$320.00	630
DESK, DOUBLE PEDESTAL				1	$320.00	$320.00	630
DESK, DOUBLE PEDESTAL				1	$320.00	$320.00	630
DESK, DOUBLE PEDESTAL				1	$320.00	$320.00	630
DESK, DOUBLE PEDESTAL				3	$320.00	$960.00	630
DESK, DOUBLE PEDESTAL				4	$320.00	$1,280.00	630
DESK, DOUBLE PEDESTAL				3	$320.00	$960.00	630
DESK, DOUBLE PEDESTAL				1	$320.00	$320.00	630
DESK, DOUBLE PEDESTAL				2	$320.00	$640.00	630
DESK, DOUBLE PEDESTAL				1	$320.00	$320.00	630
DESK, DOUBLE PEDESTAL				1	$320.00	$320.00	630
DESK, DOUBLE PEDESTAL				1	$320.00	$320.00	630
DESK, DOUBLE PEDESTAL				1	$320.00	$320.00	630
DESK, DOUBLE PEDESTAL				1	$320.00	$320.00	630
DESK, DOUBLE PEDESTAL				1	$320.00	$320.00	630
DESK, DOUBLE PEDESTAL				1	$320.00	$320.00	630
DESK, DOUBLE PEDESTAL				1	$320.00	$320.00	661
DESK, DOUBLE PEDESTAL				2	$320.00	$640.00	665
DESK, DOUBLE PEDESTAL				2	$320.00	$640.00	882
DESK, DOUBLE PEDESTAL				1	$320.00	$320.00	882
DESK, DOUBLE PEDESTAL				2	$320.00	$640.00	882
DESK, DOUBLE PEDESTAL				1	$320.00	$320.00	882
DESK, DOUBLE PEDESTAL				1	$320.00	$320.00	3106
DESK, DOUBLE PEDESTAL				1	$320.00	$320.00	3106
DESK, DOUBLE PEDESTAL				1	$320.00	$320.00	3106
DESK, DOUBLE PEDESTAL				1	$320.00	$320.00	3106
DESK, DOUBLE PEDESTAL, W/ RETURN				1	$490.00	$490.00	210
DESK, DOUBLE PEDESTAL, W/ RETURN				1	$490.00	$490.00	210
DESK, DOUBLE PEDESTAL, W/ RETURN				1	$490.00	$490.00	210
DESK, DOUBLE PEDESTAL, W/ RETURN				1	$490.00	$490.00	210
DESK, DOUBLE PEDESTAL, W/ RETURN				1	$490.00	$490.00	210
DESK, DOUBLE PEDESTAL, W/ RETURN				1	$490.00	$490.00	210
DESK, DOUBLE PEDESTAL, W/ RETURN				1	$490.00	$490.00	210
DESK, DOUBLE PEDESTAL, W/ RETURN				1	$490.00	$490.00	210
DESK, DOUBLE PEDESTAL, W/ RETURN				1	$490.00	$490.00	210
DESK, DOUBLE PEDESTAL, W/ RETURN				1	$490.00	$490.00	210
DESK, DOUBLE PEDESTAL, W/ RETURN				1	$490.00	$490.00	212
DESK, DOUBLE PEDESTAL, W/ RETURN				1	$490.00	$490.00	213
DESK, DOUBLE PEDESTAL, W/ RETURN				1	$490.00	$490.00	214

Description	Manufacturer	Model	Serial No.	Qty.	Unit Cost	Total Cost	Dept No
DESK, DOUBLE PEDESTAL, W/ RETURN				1	$490.00	$490.00	341
DESK, DOUBLE PEDESTAL, W/ RETURN				1	$490.00	$490.00	400
DESK, DOUBLE PEDESTAL, W/ RETURN				1	$490.00	$490.00	400
DESK, DOUBLE PEDESTAL, W/ RETURN				1	$490.00	$490.00	400
DESK, DOUBLE PEDESTAL, W/ RETURN				1	$490.00	$490.00	400
DESK, DOUBLE PEDESTAL, W/ RETURN				10	$490.00	$4,900.00	402
DESK, DOUBLE PEDESTAL, W/ RETURN				1	$490.00	$490.00	402
DESK, DOUBLE PEDESTAL, W/ RETURN				1	$490.00	$490.00	403
DESK, DOUBLE PEDESTAL, W/ RETURN				1	$490.00	$490.00	404
DESK, DOUBLE PEDESTAL, W/ RETURN				1	$490.00	$490.00	404
DESK, DOUBLE PEDESTAL, W/ RETURN				1	$490.00	$490.00	404
DESK, DOUBLE PEDESTAL, W/ RETURN				1	$490.00	$490.00	405
DESK, DOUBLE PEDESTAL, W/ RETURN				1	$490.00	$490.00	405
DESK, DOUBLE PEDESTAL, W/ RETURN				1	$490.00	$490.00	426
DESK, DOUBLE PEDESTAL, W/ RETURN				2	$490.00	$980.00	427
DESK, DOUBLE PEDESTAL, W/ RETURN				1	$490.00	$490.00	428
DESK, DOUBLE PEDESTAL, W/ RETURN				1	$490.00	$490.00	435
DESK, DOUBLE PEDESTAL, W/ RETURN				1	$490.00	$490.00	436
DESK, DOUBLE PEDESTAL, W/ RETURN				1	$490.00	$490.00	437
DESK, DOUBLE PEDESTAL, W/ RETURN				1	$490.00	$490.00	440
DESK, DOUBLE PEDESTAL, W/ RETURN				1	$490.00	$490.00	440
DESK, DOUBLE PEDESTAL, W/ RETURN				1	$490.00	$490.00	440
DESK, DOUBLE PEDESTAL, W/ RETURN				1	$490.00	$490.00	440
DESK, DOUBLE PEDESTAL, W/ RETURN				1	$490.00	$490.00	440
DESK, DOUBLE PEDESTAL, W/ RETURN				1	$490.00	$490.00	440
DESK, DOUBLE PEDESTAL, W/ RETURN				1	$490.00	$490.00	440
DESK, DOUBLE PEDESTAL, W/ RETURN				1	$490.00	$490.00	440
DESK, DOUBLE PEDESTAL, W/ RETURN				1	$490.00	$490.00	440
DESK, DOUBLE PEDESTAL, W/ RETURN				1	$490.00	$490.00	440
DESK, DOUBLE PEDESTAL, W/ RETURN				1	$490.00	$490.00	440
DESK, DOUBLE PEDESTAL, W/ RETURN				1	$490.00	$490.00	440
DESK, DOUBLE PEDESTAL, W/ RETURN				1	$490.00	$490.00	441
DESK, DOUBLE PEDESTAL, W/ RETURN				1	$490.00	$490.00	441
DESK, DOUBLE PEDESTAL, W/ RETURN				1	$490.00	$490.00	450
DESK, DOUBLE PEDESTAL, W/ RETURN				3	$490.00	$1,470.00	452
DESK, DOUBLE PEDESTAL, W/ RETURN				1	$490.00	$490.00	454
DESK, DOUBLE PEDESTAL, W/ RETURN				1	$490.00	$490.00	454
DESK, DOUBLE PEDESTAL, W/ RETURN				1	$490.00	$490.00	454
DESK, DOUBLE PEDESTAL, W/ RETURN				1	$490.00	$490.00	454
DESK, DOUBLE PEDESTAL, W/ RETURN				1	$490.00	$490.00	475
DESK, DOUBLE PEDESTAL, W/ RETURN				1	$490.00	$490.00	475
DESK, DOUBLE PEDESTAL, W/ RETURN				1	$490.00	$490.00	475
DESK, DOUBLE PEDESTAL, W/ RETURN				1	$490.00	$490.00	475
DESK, DOUBLE PEDESTAL, W/ RETURN				1	$490.00	$490.00	475
DESK, DOUBLE PEDESTAL, W/ RETURN				1	$490.00	$490.00	475
DESK, DOUBLE PEDESTAL, W/ RETURN				1	$490.00	$490.00	475
DESK, DOUBLE PEDESTAL, W/ RETURN				1	$490.00	$490.00	475
DESK, DOUBLE PEDESTAL, W/ RETURN				1	$490.00	$490.00	475
DESK, DOUBLE PEDESTAL, W/ RETURN				1	$490.00	$490.00	475
DESK, DOUBLE PEDESTAL, W/ RETURN				1	$490.00	$490.00	475
DESK, DOUBLE PEDESTAL, W/ RETURN				1	$490.00	$490.00	475
DESK, DOUBLE PEDESTAL, W/ RETURN				1	$490.00	$490.00	475

Description	Manufacturer	Model	Serial No.	Qty.	Unit Cost	Total Cost	Dept No
DESK, DOUBLE PEDESTAL, W/ RETURN				1	$490.00	$490.00	475
DESK, DOUBLE PEDESTAL, W/ RETURN				1	$490.00	$490.00	475
DESK, DOUBLE PEDESTAL, W/ RETURN				1	$490.00	$490.00	475
DESK, DOUBLE PEDESTAL, W/ RETURN				1	$490.00	$490.00	475
DESK, DOUBLE PEDESTAL, W/ RETURN				1	$490.00	$490.00	475
DESK, DOUBLE PEDESTAL, W/ RETURN				1	$490.00	$490.00	475
DESK, DOUBLE PEDESTAL, W/ RETURN				1	$490.00	$490.00	475
DESK, DOUBLE PEDESTAL, W/ RETURN				1	$490.00	$490.00	475
DESK, DOUBLE PEDESTAL, W/ RETURN				1	$490.00	$490.00	475
DESK, DOUBLE PEDESTAL, W/ RETURN				1	$490.00	$490.00	475
DESK, DOUBLE PEDESTAL, W/ RETURN				1	$490.00	$490.00	475
DESK, DOUBLE PEDESTAL, W/ RETURN				1	$490.00	$490.00	477
DESK, DOUBLE PEDESTAL, W/ RETURN				1	$490.00	$490.00	477
DESK, DOUBLE PEDESTAL, W/ RETURN				2	$490.00	$980.00	494
DESK, DOUBLE PEDESTAL, W/ RETURN				1	$490.00	$490.00	494
DESK, DOUBLE PEDESTAL, W/ RETURN				1	$490.00	$490.00	495
DESK, DOUBLE PEDESTAL, W/ RETURN				1	$490.00	$490.00	495
DESK, DOUBLE PEDESTAL, W/ RETURN				1	$490.00	$490.00	495
DESK, DOUBLE PEDESTAL, W/ RETURN				1	$490.00	$490.00	495
DESK, DOUBLE PEDESTAL, W/ RETURN				1	$490.00	$490.00	495
DESK, DOUBLE PEDESTAL, W/ RETURN				1	$490.00	$490.00	495
DESK, DOUBLE PEDESTAL, W/ RETURN				1	$490.00	$490.00	495
DESK, DOUBLE PEDESTAL, W/ RETURN				1	$490.00	$490.00	495
DESK, DOUBLE PEDESTAL, W/ RETURN				1	$490.00	$490.00	497
DESK, DOUBLE PEDESTAL, W/ RETURN				1	$490.00	$490.00	499
DESK, DOUBLE PEDESTAL, W/ RETURN				1	$490.00	$490.00	499
DESK, DOUBLE PEDESTAL, W/ RETURN				1	$490.00	$490.00	499
DESK, DOUBLE PEDESTAL, W/ RETURN				1	$490.00	$490.00	503
DESK, DOUBLE PEDESTAL, W/ RETURN				1	$490.00	$490.00	503
DESK, DOUBLE PEDESTAL, W/ RETURN				1	$490.00	$490.00	509
DESK, DOUBLE PEDESTAL, W/ RETURN				1	$490.00	$490.00	509
DESK, DOUBLE PEDESTAL, W/ RETURN				1	$490.00	$490.00	509
DESK, DOUBLE PEDESTAL, W/ RETURN				1	$490.00	$490.00	509
DESK, DOUBLE PEDESTAL, W/ RETURN				1	$490.00	$490.00	509
DESK, DOUBLE PEDESTAL, W/ RETURN				1	$490.00	$490.00	510
DESK, DOUBLE PEDESTAL, W/ RETURN				1	$490.00	$490.00	540
DESK, DOUBLE PEDESTAL, W/ RETURN				1	$490.00	$490.00	540
DESK, DOUBLE PEDESTAL, W/ RETURN				1	$490.00	$490.00	540
DESK, DOUBLE PEDESTAL, W/ RETURN				1	$490.00	$490.00	545
DESK, DOUBLE PEDESTAL, W/ RETURN				2	$490.00	$980.00	545
DESK, DOUBLE PEDESTAL, W/ RETURN				1	$490.00	$490.00	553
DESK, DOUBLE PEDESTAL, W/ RETURN				1	$490.00	$490.00	553
DESK, DOUBLE PEDESTAL, W/ RETURN				1	$490.00	$490.00	553
DESK, DOUBLE PEDESTAL, W/ RETURN				1	$490.00	$490.00	554
DESK, DOUBLE PEDESTAL, W/ RETURN				1	$490.00	$490.00	554
DESK, DOUBLE PEDESTAL, W/ RETURN				1	$490.00	$490.00	554
DESK, DOUBLE PEDESTAL, W/ RETURN				1	$490.00	$490.00	560
DESK, DOUBLE PEDESTAL, W/ RETURN				1	$490.00	$490.00	560
DESK, DOUBLE PEDESTAL, W/ RETURN				1	$490.00	$490.00	560
DESK, DOUBLE PEDESTAL, W/ RETURN				1	$490.00	$490.00	560
DESK, DOUBLE PEDESTAL, W/ RETURN				1	$490.00	$490.00	560
DESK, DOUBLE PEDESTAL, W/ RETURN				1	$490.00	$490.00	560

Description	Manufacturer	Model	Serial No.	Qty.	Unit Cost	Total Cost	Dept No
DESK, DOUBLE PEDESTAL, W/ RETURN				2	$490.00	$980.00	560
DESK, DOUBLE PEDESTAL, W/ RETURN				2	$490.00	$980.00	560
DESK, DOUBLE PEDESTAL, W/ RETURN				1	$490.00	$490.00	560
DESK, DOUBLE PEDESTAL, W/ RETURN				1	$490.00	$490.00	560
DESK, DOUBLE PEDESTAL, W/ RETURN				1	$490.00	$490.00	560
DESK, DOUBLE PEDESTAL, W/ RETURN				1	$490.00	$490.00	560
DESK, DOUBLE PEDESTAL, W/ RETURN				1	$490.00	$490.00	560
DESK, DOUBLE PEDESTAL, W/ RETURN				1	$490.00	$490.00	560
DESK, DOUBLE PEDESTAL, W/ RETURN				1	$490.00	$490.00	560
DESK, DOUBLE PEDESTAL, W/ RETURN				1	$490.00	$490.00	560
DESK, DOUBLE PEDESTAL, W/ RETURN				1	$490.00	$490.00	560
DESK, DOUBLE PEDESTAL, W/ RETURN				1	$490.00	$490.00	560
DESK, DOUBLE PEDESTAL, W/ RETURN				1	$490.00	$490.00	560
DESK, DOUBLE PEDESTAL, W/ RETURN				2	$490.00	$980.00	560
DESK, DOUBLE PEDESTAL, W/ RETURN				1	$490.00	$490.00	570
DESK, DOUBLE PEDESTAL, W/ RETURN				1	$490.00	$490.00	570
DESK, DOUBLE PEDESTAL, W/ RETURN				1	$490.00	$490.00	570
DESK, DOUBLE PEDESTAL, W/ RETURN				1	$490.00	$490.00	570
DESK, DOUBLE PEDESTAL, W/ RETURN				1	$490.00	$490.00	572
DESK, DOUBLE PEDESTAL, W/ RETURN				1	$490.00	$490.00	572
DESK, DOUBLE PEDESTAL, W/ RETURN				1	$490.00	$490.00	572
DESK, DOUBLE PEDESTAL, W/ RETURN				1	$490.00	$490.00	572
DESK, DOUBLE PEDESTAL, W/ RETURN				1	$490.00	$490.00	572
DESK, DOUBLE PEDESTAL, W/ RETURN				1	$490.00	$490.00	572
DESK, DOUBLE PEDESTAL, W/ RETURN				1	$490.00	$490.00	572
DESK, DOUBLE PEDESTAL, W/ RETURN				1	$490.00	$490.00	576
DESK, DOUBLE PEDESTAL, W/ RETURN				1	$490.00	$490.00	576
DESK, DOUBLE PEDESTAL, W/ RETURN				1	$490.00	$490.00	576
DESK, DOUBLE PEDESTAL, W/ RETURN				1	$490.00	$490.00	576
DESK, DOUBLE PEDESTAL, W/ RETURN				1	$490.00	$490.00	576
DESK, DOUBLE PEDESTAL, W/ RETURN				1	$490.00	$490.00	576
DESK, DOUBLE PEDESTAL, W/ RETURN				1	$490.00	$490.00	576
DESK, DOUBLE PEDESTAL, W/ RETURN				1	$490.00	$490.00	576
DESK, DOUBLE PEDESTAL, W/ RETURN				1	$490.00	$490.00	576
DESK, DOUBLE PEDESTAL, W/ RETURN				1	$490.00	$490.00	576
DESK, DOUBLE PEDESTAL, W/ RETURN				1	$490.00	$490.00	576
DESK, DOUBLE PEDESTAL, W/ RETURN				1	$490.00	$490.00	576
DESK, DOUBLE PEDESTAL, W/ RETURN				1	$490.00	$490.00	576
DESK, DOUBLE PEDESTAL, W/ RETURN				1	$490.00	$490.00	576
DESK, DOUBLE PEDESTAL, W/ RETURN				1	$490.00	$490.00	576
DESK, DOUBLE PEDESTAL, W/ RETURN				1	$490.00	$490.00	576
DESK, DOUBLE PEDESTAL, W/ RETURN				1	$490.00	$490.00	630
DESK, DOUBLE PEDESTAL, W/ RETURN				1	$490.00	$490.00	630
DESK, DOUBLE PEDESTAL, W/ RETURN				1	$490.00	$490.00	630
DESK, DOUBLE PEDESTAL, W/ RETURN				1	$490.00	$490.00	630
DESK, DOUBLE PEDESTAL, W/ RETURN				1	$490.00	$490.00	630
DESK, DOUBLE PEDESTAL, W/ RETURN				1	$490.00	$490.00	630
DESK, DOUBLE PEDESTAL, W/ RETURN				1	$490.00	$490.00	630
DESK, DOUBLE PEDESTAL, W/ RETURN				1	$490.00	$490.00	630
DESK, DOUBLE PEDESTAL, W/ RETURN				1	$490.00	$490.00	630
DESK, DOUBLE PEDESTAL, W/ RETURN				1	$490.00	$490.00	630

Description	Manufacturer	Model	Serial No.	Qty.	Unit Cost	Total Cost	Dept No
DESK, DOUBLE PEDESTAL, W/ RETURN				1	$490.00	$490.00	630
DESK, DOUBLE PEDESTAL, W/ RETURN				1	$490.00	$490.00	630
DESK, DOUBLE PEDESTAL, W/ RETURN				1	$490.00	$490.00	630
DESK, DOUBLE PEDESTAL, W/ RETURN				1	$490.00	$490.00	630
DESK, DOUBLE PEDESTAL, W/ RETURN				1	$490.00	$490.00	630
DESK, DOUBLE PEDESTAL, W/ RETURN				1	$490.00	$490.00	630
DESK, DOUBLE PEDESTAL, W/ RETURN				1	$490.00	$490.00	630
DESK, DOUBLE PEDESTAL, W/ RETURN				2	$490.00	$980.00	630
DESK, DOUBLE PEDESTAL, W/ RETURN				1	$490.00	$490.00	630
DESK, DOUBLE PEDESTAL, W/ RETURN				1	$490.00	$490.00	630
DESK, DOUBLE PEDESTAL, W/ RETURN				1	$490.00	$490.00	630
DESK, DOUBLE PEDESTAL, W/ RETURN				1	$490.00	$490.00	630
DESK, DOUBLE PEDESTAL, W/ RETURN				1	$490.00	$490.00	665
DESK, DOUBLE PEDESTAL, W/ RETURN				2	$490.00	$980.00	665
DESK, DOUBLE PEDESTAL, W/ RETURN				1	$490.00	$490.00	665
DESK, DOUBLE PEDESTAL, W/ RETURN				1	$490.00	$490.00	665
DESK, DOUBLE PEDESTAL, W/ RETURN				1	$490.00	$490.00	665
DESK, DOUBLE PEDESTAL, W/ RETURN				1	$490.00	$490.00	665
DESK, DOUBLE PEDESTAL, W/ RETURN				1	$490.00	$490.00	882
DESK, DOUBLE, W/BOOKCASE				1	$490.00	$490.00	499
DESK, DOUBLE, W/BOOKCASE				1	$490.00	$490.00	503
DESK, DOUBLE, W/BOOKCASE				1	$490.00	$490.00	540
DESK, DOUBLE, W/BOOKCASE				1	$490.00	$490.00	551
DESK, DOUBLE, W/BOOKCASE				1	$490.00	$490.00	551
DESK, DOUBLE, W/BOOKCASE				1	$490.00	$490.00	551
DESK, DOUBLE, W/BOOKCASE				1	$490.00	$490.00	551
DESK, DOUBLE, W/BOOKCASE				1	$490.00	$490.00	551
DESK, DOUBLE, W/BOOKCASE				1	$490.00	$490.00	576
DESK, EXECUTIVE				1	$900.00	$900.00	211
DESK, EXECUTIVE				1	$900.00	$900.00	211
DESK, EXECUTIVE				1	$900.00	$900.00	214
DESK, EXECUTIVE				2	$900.00	$1,800.00	215
DESK, EXECUTIVE				1	$900.00	$900.00	400
DESK, EXECUTIVE				1	$900.00	$900.00	400
DESK, EXECUTIVE				1	$900.00	$900.00	405
DESK, EXECUTIVE				2	$900.00	$1,800.00	426
DESK, EXECUTIVE				1	$900.00	$900.00	427
DESK, EXECUTIVE				1	$900.00	$900.00	428
DESK, EXECUTIVE				3	$900.00	$2,700.00	429
DESK, EXECUTIVE				2	$900.00	$1,800.00	437
DESK, EXECUTIVE				1	$900.00	$900.00	439
DESK, EXECUTIVE				1	$900.00	$900.00	440
DESK, EXECUTIVE				1	$900.00	$900.00	450
DESK, EXECUTIVE				1	$900.00	$900.00	451
DESK, EXECUTIVE				1	$900.00	$900.00	452
DESK, EXECUTIVE				1	$900.00	$900.00	475
DESK, EXECUTIVE				1	$900.00	$900.00	499
DESK, EXECUTIVE				1	$900.00	$900.00	499
DESK, EXECUTIVE				1	$900.00	$900.00	509
DESK, EXECUTIVE				1	$900.00	$900.00	540
DESK, EXECUTIVE				1	$900.00	$900.00	540

Description	Manufacturer	Model	Serial No.	Qty.	Unit Cost	Total Cost	Dept No
DESK, EXECUTIVE				1	$900.00	$900.00	540
DESK, EXECUTIVE				1	$900.00	$900.00	540
DESK, EXECUTIVE				1	$900.00	$900.00	540
DESK, EXECUTIVE				1	$900.00	$900.00	540
DESK, EXECUTIVE				1	$900.00	$900.00	540
DESK, EXECUTIVE				1	$900.00	$900.00	551
DESK, EXECUTIVE				1	$900.00	$900.00	554
DESK, EXECUTIVE				1	$900.00	$900.00	560
DESK, EXECUTIVE				1	$900.00	$900.00	560
DESK, EXECUTIVE				1	$900.00	$900.00	560
DESK, EXECUTIVE				1	$900.00	$900.00	560
DESK, EXECUTIVE				1	$900.00	$900.00	560
DESK, EXECUTIVE				1	$900.00	$900.00	560
DESK, EXECUTIVE				1	$900.00	$900.00	560
DESK, EXECUTIVE				1	$900.00	$900.00	560
DESK, EXECUTIVE				1	$900.00	$900.00	560
DESK, EXECUTIVE				1	$900.00	$900.00	560
DESK, EXECUTIVE				1	$900.00	$900.00	560
DESK, EXECUTIVE				1	$900.00	$900.00	560
DESK, EXECUTIVE				1	$900.00	$900.00	570
DESK, EXECUTIVE				1	$900.00	$900.00	587
DESK, EXECUTIVE				1	$900.00	$900.00	587
DESK, EXECUTIVE, U SHAPED				1	$2,500.00	$2,500.00	210
DESK, EXECUTIVE, U SHAPED				1	$2,500.00	$2,500.00	212
DESK, EXECUTIVE, U SHAPED				1	$2,500.00	$2,500.00	215
DESK, EXECUTIVE, U SHAPED				1	$2,500.00	$2,500.00	215
DESK, EXECUTIVE, U SHAPED				1	$2,500.00	$2,500.00	215
DESK, EXECUTIVE, U SHAPED				1	$2,500.00	$2,500.00	403
DESK, EXECUTIVE, U SHAPED				1	$2,500.00	$2,500.00	403
DESK, EXECUTIVE, U SHAPED				1	$2,500.00	$2,500.00	425
DESK, EXECUTIVE, U SHAPED				1	$2,500.00	$2,500.00	436
DESK, EXECUTIVE, U SHAPED				1	$2,500.00	$2,500.00	438
DESK, EXECUTIVE, U SHAPED				1	$2,500.00	$2,500.00	439
DESK, EXECUTIVE, U SHAPED				1	$2,500.00	$2,500.00	494
DESK, EXECUTIVE, U SHAPED				1	$2,500.00	$2,500.00	494
DESK, EXECUTIVE, U SHAPED				1	$2,500.00	$2,500.00	495
DESK, EXECUTIVE, U SHAPED				1	$2,500.00	$2,500.00	499
DESK, EXECUTIVE, U SHAPED				1	$2,500.00	$2,500.00	499
DESK, EXECUTIVE, U SHAPED				1	$2,500.00	$2,500.00	560
DESK, FURNITURE SYSTEM, 1 OFFICE				1	$1,000.00	$1,000.00	210
DESK, FURNITURE SYSTEM, 1 OFFICE				5	$1,000.00	$5,000.00	210
DESK, FURNITURE SYSTEM, 1 OFFICE				1	$1,000.00	$1,000.00	210
DESK, FURNITURE SYSTEM, 1 OFFICE				1	$1,000.00	$1,000.00	215
DESK, FURNITURE SYSTEM, 1 OFFICE				1	$1,000.00	$1,000.00	215
DESK, FURNITURE SYSTEM, 1 OFFICE				13	$1,000.00	$13,000.00	403
DESK, FURNITURE SYSTEM, 1 OFFICE				2	$1,000.00	$2,000.00	403
DESK, FURNITURE SYSTEM, 1 OFFICE				1	$1,000.00	$1,000.00	404
DESK, FURNITURE SYSTEM, 1 OFFICE				12	$1,000.00	$12,000.00	404
DESK, FURNITURE SYSTEM, 1 OFFICE				1	$1,000.00	$1,000.00	426
DESK, FURNITURE SYSTEM, 1 OFFICE				1	$1,000.00	$1,000.00	426
DESK, FURNITURE SYSTEM, 1 OFFICE				1	$1,000.00	$1,000.00	440
DESK, FURNITURE SYSTEM, 1 OFFICE				1	$1,000.00	$1,000.00	440

Description	Manufacturer	Model	Serial No.	Qty.	Unit Cost	Total Cost	Dept No
DESK, FURNITURE SYSTEM, 1 OFFICE				3	$1,000.00	$3,000.00	450
DESK, FURNITURE SYSTEM, 1 OFFICE				1	$1,000.00	$1,000.00	451
DESK, FURNITURE SYSTEM, 1 OFFICE				1	$1,000.00	$1,000.00	451
DESK, FURNITURE SYSTEM, 1 OFFICE				6	$1,000.00	$6,000.00	451
DESK, FURNITURE SYSTEM, 1 OFFICE				1	$1,000.00	$1,000.00	451
DESK, FURNITURE SYSTEM, 1 OFFICE				1	$1,000.00	$1,000.00	451
DESK, FURNITURE SYSTEM, 1 OFFICE				1	$1,000.00	$1,000.00	452
DESK, FURNITURE SYSTEM, 1 OFFICE				1	$1,000.00	$1,000.00	452
DESK, FURNITURE SYSTEM, 1 OFFICE				1	$1,000.00	$1,000.00	452
DESK, FURNITURE SYSTEM, 1 OFFICE				1	$1,000.00	$1,000.00	452
DESK, FURNITURE SYSTEM, 1 OFFICE				1	$1,000.00	$1,000.00	452
DESK, FURNITURE SYSTEM, 1 OFFICE				12	$1,000.00	$12,000.00	453
DESK, FURNITURE SYSTEM, 1 OFFICE				1	$1,000.00	$1,000.00	454
DESK, FURNITURE SYSTEM, 1 OFFICE				1	$1,000.00	$1,000.00	454
DESK, FURNITURE SYSTEM, 1 OFFICE				1	$1,000.00	$1,000.00	454
DESK, FURNITURE SYSTEM, 1 OFFICE				3	$1,000.00	$3,000.00	475
DESK, FURNITURE SYSTEM, 1 OFFICE				2	$1,000.00	$2,000.00	492
DESK, FURNITURE SYSTEM, 1 OFFICE				1	$1,000.00	$1,000.00	492
DESK, FURNITURE SYSTEM, 1 OFFICE				1	$1,000.00	$1,000.00	494
DESK, FURNITURE SYSTEM, 1 OFFICE				1	$1,000.00	$1,000.00	494
DESK, FURNITURE SYSTEM, 1 OFFICE				1	$1,000.00	$1,000.00	495
DESK, FURNITURE SYSTEM, 1 OFFICE				1	$1,000.00	$1,000.00	495
DESK, FURNITURE SYSTEM, 1 OFFICE				1	$1,000.00	$1,000.00	495
DESK, FURNITURE SYSTEM, 1 OFFICE				6	$1,000.00	$6,000.00	495
DESK, FURNITURE SYSTEM, 1 OFFICE				6	$1,000.00	$6,000.00	495
DESK, FURNITURE SYSTEM, 1 OFFICE				4	$1,000.00	$4,000.00	497
DESK, FURNITURE SYSTEM, 1 OFFICE				1	$1,000.00	$1,000.00	499
DESK, FURNITURE SYSTEM, 1 OFFICE				1	$1,000.00	$1,000.00	499
DESK, FURNITURE SYSTEM, 1 OFFICE				2	$1,000.00	$2,000.00	499
DESK, FURNITURE SYSTEM, 1 OFFICE				4	$1,000.00	$4,000.00	499
DESK, FURNITURE SYSTEM, 1 OFFICE				1	$1,000.00	$1,000.00	499
DESK, FURNITURE SYSTEM, 1 OFFICE				6	$1,000.00	$6,000.00	499
DESK, FURNITURE SYSTEM, 1 OFFICE				1	$1,000.00	$1,000.00	499
DESK, FURNITURE SYSTEM, 1 OFFICE				1	$1,000.00	$1,000.00	499
DESK, FURNITURE SYSTEM, 1 OFFICE				1	$1,000.00	$1,000.00	503
DESK, FURNITURE SYSTEM, 1 OFFICE				4	$1,000.00	$4,000.00	503
DESK, FURNITURE SYSTEM, 1 OFFICE				1	$1,000.00	$1,000.00	503
DESK, FURNITURE SYSTEM, 1 OFFICE				5	$1,000.00	$5,000.00	503
DESK, FURNITURE SYSTEM, 1 OFFICE				1	$1,000.00	$1,000.00	540
DESK, FURNITURE SYSTEM, 1 OFFICE				2	$1,000.00	$2,000.00	540
DESK, FURNITURE SYSTEM, 1 OFFICE				2	$1,000.00	$2,000.00	540
DESK, FURNITURE SYSTEM, 1 OFFICE				2	$1,000.00	$2,000.00	541
DESK, FURNITURE SYSTEM, 1 OFFICE				5	$1,000.00	$5,000.00	541
DESK, FURNITURE SYSTEM, 1 OFFICE				4	$1,000.00	$4,000.00	541
DESK, FURNITURE SYSTEM, 1 OFFICE				1	$1,000.00	$1,000.00	541
DESK, FURNITURE SYSTEM, 1 OFFICE				1	$1,000.00	$1,000.00	541
DESK, FURNITURE SYSTEM, 1 OFFICE				1	$1,000.00	$1,000.00	541
DESK, FURNITURE SYSTEM, 1 OFFICE				1	$1,000.00	$1,000.00	541
DESK, FURNITURE SYSTEM, 1 OFFICE				4	$1,000.00	$4,000.00	541
DESK, FURNITURE SYSTEM, 1 OFFICE				1	$1,000.00	$1,000.00	541
DESK, FURNITURE SYSTEM, 1 OFFICE				1	$1,000.00	$1,000.00	542
DESK, FURNITURE SYSTEM, 1 OFFICE				1	$1,000.00	$1,000.00	542

Description	Manufacturer	Model	Serial No.	Qty.	Unit Cost	Total Cost	Dept No
DESK, FURNITURE SYSTEM, 1 OFFICE				1	$1,000.00	$1,000.00	551
DESK, FURNITURE SYSTEM, 1 OFFICE				7	$1,000.00	$7,000.00	552
DESK, FURNITURE SYSTEM, 1 OFFICE				1	$1,000.00	$1,000.00	560
DESK, FURNITURE SYSTEM, 1 OFFICE				3	$1,000.00	$3,000.00	560
DESK, FURNITURE SYSTEM, 1 OFFICE				1	$1,000.00	$1,000.00	560
DESK, FURNITURE SYSTEM, 1 OFFICE				1	$1,000.00	$1,000.00	560
DESK, FURNITURE SYSTEM, 1 OFFICE				1	$1,000.00	$1,000.00	560
DESK, FURNITURE SYSTEM, 1 OFFICE				1	$1,000.00	$1,000.00	560
DESK, FURNITURE SYSTEM, 1 OFFICE				1	$1,000.00	$1,000.00	560
DESK, FURNITURE SYSTEM, 1 OFFICE				2	$1,000.00	$2,000.00	560
DESK, FURNITURE SYSTEM, 1 OFFICE				1	$1,000.00	$1,000.00	570
DESK, FURNITURE SYSTEM, 1 OFFICE				1	$1,000.00	$1,000.00	576
DESK, FURNITURE SYSTEM, 1 OFFICE				1	$1,000.00	$1,000.00	576
DESK, FURNITURE SYSTEM, 1 OFFICE				1	$1,000.00	$1,000.00	576
DESK, FURNITURE SYSTEM, 1 OFFICE				1	$1,000.00	$1,000.00	576
DESK, FURNITURE SYSTEM, 1 OFFICE				1	$1,000.00	$1,000.00	576
DESK, FURNITURE SYSTEM, 1 OFFICE				1	$1,000.00	$1,000.00	576
DESK, FURNITURE SYSTEM, 1 OFFICE				1	$1,000.00	$1,000.00	581
DESK, FURNITURE SYSTEM, 1 OFFICE				1	$1,000.00	$1,000.00	581
DESK, FURNITURE SYSTEM, 1 OFFICE				1	$1,000.00	$1,000.00	581
DESK, FURNITURE SYSTEM, 1 OFFICE				1	$1,000.00	$1,000.00	583
DESK, FURNITURE SYSTEM, 1 OFFICE				6	$1,000.00	$6,000.00	661
DESK, FURNITURE SYSTEM, 2 OFFICE				1	$1,500.00	$1,500.00	402
DESK, FURNITURE SYSTEM, 2 OFFICE				1	$1,500.00	$1,500.00	402
DESK, FURNITURE SYSTEM, 2 OFFICE				6	$1,500.00	$9,000.00	404
DESK, FURNITURE SYSTEM, 2 OFFICE				1	$1,500.00	$1,500.00	405
DESK, FURNITURE SYSTEM, 2 OFFICE				1	$1,500.00	$1,500.00	425
DESK, FURNITURE SYSTEM, 2 OFFICE				1	$1,500.00	$1,500.00	436
DESK, FURNITURE SYSTEM, 2 OFFICE				13	$1,500.00	$19,500.00	450
DESK, FURNITURE SYSTEM, 2 OFFICE				1	$1,500.00	$1,500.00	452
DESK, FURNITURE SYSTEM, 2 OFFICE				1	$1,500.00	$1,500.00	454
DESK, FURNITURE SYSTEM, 2 OFFICE				1	$1,500.00	$1,500.00	454
DESK, FURNITURE SYSTEM, 2 OFFICE				5	$1,500.00	$7,500.00	492
DESK, FURNITURE SYSTEM, 2 OFFICE				1	$1,500.00	$1,500.00	492
DESK, FURNITURE SYSTEM, 2 OFFICE				1	$1,500.00	$1,500.00	492
DESK, FURNITURE SYSTEM, 2 OFFICE				2	$1,500.00	$3,000.00	492
DESK, FURNITURE SYSTEM, 2 OFFICE				1	$1,500.00	$1,500.00	492
DESK, FURNITURE SYSTEM, 2 OFFICE				1	$1,500.00	$1,500.00	499
DESK, FURNITURE SYSTEM, 2 OFFICE				1	$1,500.00	$1,500.00	499
DESK, FURNITURE SYSTEM, 2 OFFICE				1	$1,500.00	$1,500.00	503
DESK, FURNITURE SYSTEM, 2 OFFICE				1	$1,500.00	$1,500.00	510
DESK, FURNITURE SYSTEM, 2 OFFICE				1	$1,500.00	$1,500.00	541
DESK, FURNITURE SYSTEM, 2 OFFICE				2	$1,500.00	$3,000.00	553
DESK, FURNITURE SYSTEM, 2 OFFICE				1	$1,500.00	$1,500.00	553
DESK, FURNITURE SYSTEM, 2 OFFICE	NA	NA	RCI 481968	1	$1,500.00	$1,500.00	572
DESK, FURNITURE SYSTEM, 2 OFFICE	NA	NA	RCI 481889	1	$1,500.00	$1,500.00	572
DESK, FURNITURE SYSTEM, 2 OFFICE				2	$1,500.00	$3,000.00	630
DESK, FURNITURE SYSTEM, 3 OFFICE				1	$2,000.00	$2,000.00	475
DESK, FURNITURE SYSTEM, 3 OFFICE				1	$2,000.00	$2,000.00	503
DESK, FURNITURE SYSTEM, 3 OFFICE				2	$2,000.00	$4,000.00	503
DESK, FURNITURE SYSTEM, 3 OFFICE				1	$2,000.00	$2,000.00	540

Description	Manufacturer	Model	Serial No.	Qty.	Unit Cost	Total Cost	Dept No
DESK, FURNITURE SYSTEM, 4 OFFICE				2	$3,500.00	$7,000.00	450
DESK, FURNITURE SYSTEM, 4 OFFICE				1	$3,500.00	$3,500.00	492
DESK, FURNITURE SYSTEM, 4 OFFICE				2	$3,500.00	$7,000.00	499
DESK, HEIGHT-ADJUSTABLE RISE, W/KEYBOARD TRAY				1	$250.00	$250.00	213
DESK, HEIGHT-ADJUSTABLE RISE, W/KEYBOARD TRAY				1	$250.00	$250.00	213
DESK, HEIGHT-ADJUSTABLE RISE, W/KEYBOARD TRAY				2	$250.00	$500.00	403
DESK, HEIGHT-ADJUSTABLE RISE, W/KEYBOARD TRAY				1	$250.00	$250.00	428
DESK, HEIGHT-ADJUSTABLE RISE, W/KEYBOARD TRAY				1	$250.00	$250.00	452
DESK, HEIGHT-ADJUSTABLE RISE, W/KEYBOARD TRAY				1	$250.00	$250.00	475
DESK, HEIGHT-ADJUSTABLE RISE, W/KEYBOARD TRAY				1	$250.00	$250.00	475
DESK, HEIGHT-ADJUSTABLE RISE, W/KEYBOARD TRAY				1	$250.00	$250.00	475
DESK, HEIGHT-ADJUSTABLE RISE, W/KEYBOARD TRAY				1	$250.00	$250.00	475
DESK, HEIGHT-ADJUSTABLE RISE, W/KEYBOARD TRAY				1	$250.00	$250.00	475
DESK, HEIGHT-ADJUSTABLE RISE, W/KEYBOARD TRAY				1	$250.00	$250.00	475
DESK, HEIGHT-ADJUSTABLE RISE, W/KEYBOARD TRAY				1	$250.00	$250.00	475
DESK, HEIGHT-ADJUSTABLE RISE, W/KEYBOARD TRAY				1	$250.00	$250.00	475
DESK, HEIGHT-ADJUSTABLE RISE, W/KEYBOARD TRAY				1	$250.00	$250.00	475
DESK, HEIGHT-ADJUSTABLE RISE, W/KEYBOARD TRAY				1	$250.00	$250.00	475
DESK, HEIGHT-ADJUSTABLE RISE, W/KEYBOARD TRAY				1	$250.00	$250.00	475
DESK, HEIGHT-ADJUSTABLE RISE, W/KEYBOARD TRAY				1	$250.00	$250.00	475
DESK, HEIGHT-ADJUSTABLE RISE, W/KEYBOARD TRAY				1	$250.00	$250.00	475
DESK, HEIGHT-ADJUSTABLE RISE, W/KEYBOARD TRAY				1	$250.00	$250.00	475
DESK, HEIGHT-ADJUSTABLE RISE, W/KEYBOARD TRAY				1	$250.00	$250.00	475
DESK, HEIGHT-ADJUSTABLE RISE, W/KEYBOARD TRAY				1	$250.00	$250.00	475
DESK, HEIGHT-ADJUSTABLE RISE, W/KEYBOARD TRAY				1	$250.00	$250.00	475
DESK, HEIGHT-ADJUSTABLE RISE, W/KEYBOARD TRAY				1	$250.00	$250.00	475
DESK, HEIGHT-ADJUSTABLE RISE, W/KEYBOARD TRAY				1	$250.00	$250.00	475
DESK, HEIGHT-ADJUSTABLE RISE, W/KEYBOARD TRAY				1	$250.00	$250.00	475
DESK, HEIGHT-ADJUSTABLE RISE, W/KEYBOARD TRAY				1	$250.00	$250.00	475
DESK, HEIGHT-ADJUSTABLE RISE, W/KEYBOARD TRAY				1	$250.00	$250.00	492
DESK, HEIGHT-ADJUSTABLE RISE, W/KEYBOARD TRAY				2	$250.00	$500.00	494
DESK, HEIGHT-ADJUSTABLE RISE, W/KEYBOARD TRAY				1	$250.00	$250.00	494
DESK, HEIGHT-ADJUSTABLE RISE, W/KEYBOARD TRAY				2	$250.00	$500.00	494
DESK, HEIGHT-ADJUSTABLE RISE, W/KEYBOARD TRAY				1	$250.00	$250.00	495
DESK, HEIGHT-ADJUSTABLE RISE, W/KEYBOARD TRAY				2	$250.00	$500.00	499
DESK, HEIGHT-ADJUSTABLE RISE, W/KEYBOARD TRAY				1	$250.00	$250.00	503
DESK, HEIGHT-ADJUSTABLE RISE, W/KEYBOARD TRAY				1	$250.00	$250.00	554
DESK, HEIGHT-ADJUSTABLE RISE, W/KEYBOARD TRAY				1	$250.00	$250.00	560
DESK, HEIGHT-ADJUSTABLE RISE, W/KEYBOARD TRAY				1	$250.00	$250.00	560
DESK, HEIGHT-ADJUSTABLE RISE, W/KEYBOARD TRAY				1	$250.00	$250.00	560
DESK, HEIGHT-ADJUSTABLE RISE, W/KEYBOARD TRAY				1	$250.00	$250.00	560
DESK, HEIGHT-ADJUSTABLE RISE, W/KEYBOARD TRAY				1	$250.00	$250.00	560
DESK, HEIGHT-ADJUSTABLE RISE, W/KEYBOARD TRAY				2	$250.00	$500.00	560
DESK, HEIGHT-ADJUSTABLE RISE, W/KEYBOARD TRAY				1	$250.00	$250.00	560
DESK, HEIGHT-ADJUSTABLE RISE, W/KEYBOARD TRAY				1	$250.00	$250.00	560
DESK, HEIGHT-ADJUSTABLE RISE, W/KEYBOARD TRAY				1	$250.00	$250.00	560
DESK, HEIGHT-ADJUSTABLE RISE, W/KEYBOARD TRAY				1	$250.00	$250.00	560
DESK, HEIGHT-ADJUSTABLE RISE, W/KEYBOARD TRAY				1	$250.00	$250.00	560
DESK, HEIGHT-ADJUSTABLE RISE, W/KEYBOARD TRAY				1	$250.00	$250.00	560
DESK, HEIGHT-ADJUSTABLE RISE, W/KEYBOARD TRAY				1	$250.00	$250.00	560
DESK, HEIGHT-ADJUSTABLE RISE, W/KEYBOARD TRAY				1	$250.00	$250.00	560

Description	Manufacturer	Model	Serial No.	Qty.	Unit Cost	Total Cost	Dept No
DESK, HEIGHT-ADJUSTABLE RISE, W/KEYBOARD TRAY				2	$250.00	$500.00	570
DESK, HEIGHT-ADJUSTABLE RISE, W/KEYBOARD TRAY				1	$250.00	$250.00	576
DESK, HEIGHT-ADJUSTABLE RISE, W/KEYBOARD TRAY				1	$250.00	$250.00	576
DESK, HEIGHT-ADJUSTABLE RISE, W/KEYBOARD TRAY				1	$250.00	$250.00	576
DESK, HEIGHT-ADJUSTABLE RISE, W/KEYBOARD TRAY				1	$250.00	$250.00	576
DESK, HEIGHT-ADJUSTABLE RISE, W/KEYBOARD TRAY				2	$250.00	$500.00	576
DESK, HEIGHT-ADJUSTABLE RISE, W/KEYBOARD TRAY				1	$250.00	$250.00	576
DESK, HEIGHT-ADJUSTABLE RISE, W/KEYBOARD TRAY				1	$250.00	$250.00	630
DESK, HEIGHT-ADJUSTABLE RISE, W/KEYBOARD TRAY				1	$250.00	$250.00	630
DESK, HEIGHT-ADJUSTABLE RISE, W/KEYBOARD TRAY				1	$250.00	$250.00	630
DESK, HEIGHT-ADJUSTABLE RISE, W/KEYBOARD TRAY				1	$250.00	$250.00	630
DESK, HEIGHT-ADJUSTABLE RISE, W/KEYBOARD TRAY				1	$250.00	$250.00	630
DESK, HEIGHT-ADJUSTABLE RISE, W/KEYBOARD TRAY				1	$250.00	$250.00	630
DESK, HEIGHT-ADJUSTABLE RISE, W/KEYBOARD TRAY				1	$250.00	$250.00	630
DESK, HEIGHT-ADJUSTABLE RISE, W/KEYBOARD TRAY				1	$250.00	$250.00	630
DESK, HEIGHT-ADJUSTABLE RISE, W/KEYBOARD TRAY				1	$250.00	$250.00	630
DESK, HEIGHT-ADJUSTABLE RISE, W/KEYBOARD TRAY				1	$250.00	$250.00	630
DESK, HEIGHT-ADJUSTABLE RISE, W/KEYBOARD TRAY				1	$250.00	$250.00	630
DESK, HEIGHT-ADJUSTABLE RISE, W/KEYBOARD TRAY				1	$250.00	$250.00	630
DESK, HEIGHT-ADJUSTABLE RISE, W/KEYBOARD TRAY				1	$250.00	$250.00	630
DESK, HEIGHT-ADJUSTABLE RISE, W/KEYBOARD TRAY				1	$250.00	$250.00	630
DESK, SINGLE PEDESTAL				1	$270.00	$270.00	210
DESK, SINGLE PEDESTAL				1	$270.00	$270.00	210
DESK, SINGLE PEDESTAL				1	$270.00	$270.00	213
DESK, SINGLE PEDESTAL				4	$270.00	$1,080.00	341
DESK, SINGLE PEDESTAL				2	$270.00	$540.00	341
DESK, SINGLE PEDESTAL				2	$270.00	$540.00	341
DESK, SINGLE PEDESTAL				2	$270.00	$540.00	341
DESK, SINGLE PEDESTAL				1	$270.00	$270.00	400
DESK, SINGLE PEDESTAL				1	$270.00	$270.00	403
DESK, SINGLE PEDESTAL				2	$270.00	$540.00	404
DESK, SINGLE PEDESTAL				1	$270.00	$270.00	427
DESK, SINGLE PEDESTAL				1	$270.00	$270.00	428
DESK, SINGLE PEDESTAL				1	$270.00	$270.00	429
DESK, SINGLE PEDESTAL				2	$270.00	$540.00	435
DESK, SINGLE PEDESTAL				1	$270.00	$270.00	436
DESK, SINGLE PEDESTAL				1	$270.00	$270.00	440
DESK, SINGLE PEDESTAL				2	$270.00	$540.00	440
DESK, SINGLE PEDESTAL				1	$270.00	$270.00	440
DESK, SINGLE PEDESTAL				1	$270.00	$270.00	440
DESK, SINGLE PEDESTAL				1	$270.00	$270.00	451
DESK, SINGLE PEDESTAL				2	$270.00	$540.00	475
DESK, SINGLE PEDESTAL				2	$270.00	$540.00	475
DESK, SINGLE PEDESTAL				1	$270.00	$270.00	475
DESK, SINGLE PEDESTAL				1	$270.00	$270.00	475
DESK, SINGLE PEDESTAL				1	$270.00	$270.00	475
DESK, SINGLE PEDESTAL				2	$270.00	$540.00	475
DESK, SINGLE PEDESTAL				1	$270.00	$270.00	477
DESK, SINGLE PEDESTAL				1	$270.00	$270.00	492
DESK, SINGLE PEDESTAL				2	$270.00	$540.00	494

Description	Manufacturer	Model	Serial No.	Qty.	Unit Cost	Total Cost	Dept No
DESK, SINGLE PEDESTAL				1	$270.00	$270.00	495
DESK, SINGLE PEDESTAL				1	$270.00	$270.00	495
DESK, SINGLE PEDESTAL				1	$270.00	$270.00	495
DESK, SINGLE PEDESTAL				1	$270.00	$270.00	499
DESK, SINGLE PEDESTAL				2	$270.00	$540.00	503
DESK, SINGLE PEDESTAL				1	$270.00	$270.00	503
DESK, SINGLE PEDESTAL				2	$270.00	$540.00	503
DESK, SINGLE PEDESTAL				1	$270.00	$270.00	509
DESK, SINGLE PEDESTAL				2	$270.00	$540.00	509
DESK, SINGLE PEDESTAL				1	$270.00	$270.00	509
DESK, SINGLE PEDESTAL				1	$270.00	$270.00	510
DESK, SINGLE PEDESTAL				2	$270.00	$540.00	540
DESK, SINGLE PEDESTAL				1	$270.00	$270.00	540
DESK, SINGLE PEDESTAL				1	$270.00	$270.00	540
DESK, SINGLE PEDESTAL				1	$270.00	$270.00	540
DESK, SINGLE PEDESTAL				2	$270.00	$540.00	545
DESK, SINGLE PEDESTAL				1	$270.00	$270.00	545
DESK, SINGLE PEDESTAL				1	$270.00	$270.00	552
DESK, SINGLE PEDESTAL				1	$270.00	$270.00	553
DESK, SINGLE PEDESTAL				1	$270.00	$270.00	554
DESK, SINGLE PEDESTAL				1	$270.00	$270.00	554
DESK, SINGLE PEDESTAL				2	$270.00	$540.00	560
DESK, SINGLE PEDESTAL				3	$270.00	$810.00	560
DESK, SINGLE PEDESTAL				1	$270.00	$270.00	560
DESK, SINGLE PEDESTAL				1	$270.00	$270.00	560
DESK, SINGLE PEDESTAL				1	$270.00	$270.00	560
DESK, SINGLE PEDESTAL				2	$270.00	$540.00	560
DESK, SINGLE PEDESTAL				2	$270.00	$540.00	560
DESK, SINGLE PEDESTAL				1	$270.00	$270.00	560
DESK, SINGLE PEDESTAL				1	$270.00	$270.00	560
DESK, SINGLE PEDESTAL				1	$270.00	$270.00	560
DESK, SINGLE PEDESTAL				1	$270.00	$270.00	560
DESK, SINGLE PEDESTAL				1	$270.00	$270.00	560
DESK, SINGLE PEDESTAL				1	$270.00	$270.00	560
DESK, SINGLE PEDESTAL				2	$270.00	$540.00	570
DESK, SINGLE PEDESTAL				1	$270.00	$270.00	570
DESK, SINGLE PEDESTAL				2	$270.00	$540.00	570
DESK, SINGLE PEDESTAL				2	$270.00	$540.00	570
DESK, SINGLE PEDESTAL				1	$270.00	$270.00	570
DESK, SINGLE PEDESTAL				1	$270.00	$270.00	570
DESK, SINGLE PEDESTAL				1	$270.00	$270.00	570
DESK, SINGLE PEDESTAL				1	$270.00	$270.00	570
DESK, SINGLE PEDESTAL				1	$270.00	$270.00	570
DESK, SINGLE PEDESTAL				1	$270.00	$270.00	570
DESK, SINGLE PEDESTAL				1	$125.00	$125.00	570
DESK, SINGLE PEDESTAL				1	$270.00	$270.00	576
DESK, SINGLE PEDESTAL				1	$270.00	$270.00	576
DESK, SINGLE PEDESTAL				1	$270.00	$270.00	576
DESK, SINGLE PEDESTAL				1	$270.00	$270.00	576
DESK, SINGLE PEDESTAL				2	$270.00	$540.00	630
DESK, SINGLE PEDESTAL				1	$270.00	$270.00	630
DESK, SINGLE PEDESTAL				1	$270.00	$270.00	630

Description	Manufacturer	Model	Serial No.	Qty.	Unit Cost	Total Cost	Dept No
DESK, SINGLE PEDESTAL				3	$270.00	$810.00	630
DESK, SINGLE PEDESTAL				1	$270.00	$270.00	630
DESK, SINGLE PEDESTAL				1	$270.00	$270.00	630
DESK, SINGLE PEDESTAL				1	$270.00	$270.00	630
DESK, SINGLE PEDESTAL				1	$270.00	$270.00	630
DESK, SINGLE PEDESTAL				1	$270.00	$270.00	630
DESK, SINGLE PEDESTAL				1	$270.00	$270.00	630
DESK, SINGLE PEDESTAL				2	$270.00	$540.00	630
DESK, SINGLE PEDESTAL				1	$270.00	$270.00	630
DESK, SINGLE PEDESTAL				1	$270.00	$270.00	630
DESK, SINGLE PEDESTAL				2	$270.00	$540.00	630
DESK, SINGLE PEDESTAL				1	$270.00	$270.00	630
DESK, SINGLE PEDESTAL				1	$270.00	$270.00	630
DESK, SINGLE PEDESTAL				1	$270.00	$270.00	630
DESK, SINGLE PEDESTAL				1	$270.00	$270.00	665
DESK, SINGLE PEDESTAL				1	$270.00	$270.00	882
DESK, SINGLE PEDESTAL				1	$270.00	$270.00	882
DESK, SINGLE PEDESTAL				1	$270.00	$270.00	3106
DESK, SINGLE PEDESTAL				1	$270.00	$270.00	3107
DESK, SINGLE PEDESTAL				2	$270.00	$540.00	3107
DESK, STANDING, ELECTRIC				2	$2,075.00	$4,150.00	210
DESK, STANDING, STEEL				1	$390.00	$390.00	403
DESK, STANDING, STEEL				3	$390.00	$1,170.00	551
DESK, STUDENT, FULL SIZE				1	$50.00	$50.00	495
DESK, STUDENT, OPEN FACE, SINGLE				1	$100.00	$100.00	403
DESK, STUDENT, OPEN FACE, SINGLE				12	$100.00	$1,200.00	576
DESK, STUDENT, OPEN FACE, SINGLE				12	$100.00	$1,200.00	576
DESK, STUDENT, OPEN FACE, SINGLE				12	$100.00	$1,200.00	576
DESK, STUDENT, OPEN FACE, SINGLE				12	$100.00	$1,200.00	576
DESK, STUDENT, OPEN FACE, SINGLE				12	$100.00	$1,200.00	576
DESK, STUDENT, OPEN FACE, SINGLE				13	$100.00	$1,300.00	576
DESK, STUDENT, OPEN FACE, SINGLE				13	$100.00	$1,300.00	576
DESK, STUDENT, OPEN FACE, SINGLE				1	$100.00	$100.00	576
DESK, STUDENT, OPEN FACE, SINGLE				1	$100.00	$100.00	576
DESK, STUDENT, OPEN FACE, SINGLE				1	$100.00	$100.00	576
DESK, STUDENT, OPEN FACE, SINGLE				13	$100.00	$1,300.00	576
DESK, STUDENT, OPEN FACE, SINGLE				6	$100.00	$600.00	576
DESK, STUDENT, OPEN FACE, SINGLE				1	$100.00	$100.00	3107
DESK, STUDENT, OPEN FRONT, SINGLE				11	$70.00	$770.00	576
DESK, STUDENT, OPEN FRONT, SINGLE				12	$70.00	$840.00	576
DESK, STUDENT, OPEN FRONT, SINGLE				11	$70.00	$770.00	576
DESK, STUDENT, OPEN FRONT, SINGLE				12	$70.00	$840.00	576
DESK, STUDENT, OPEN FRONT, SINGLE				12	$70.00	$840.00	576
DESK, TEACHER				2	$120.00	$240.00	215
DESK, TEACHER				3	$120.00	$360.00	440
DESK, TEACHER				1	$120.00	$120.00	440
DESK, TEACHER				1	$120.00	$120.00	665
DESK/TABLE, W/ STORAGE, SINGLE				1	$200.00	$200.00	215
DESK/TABLE, W/ STORAGE, SINGLE				1	$200.00	$200.00	405
DETECTION KIT, TEAM, CONTRABAND	NA	CT-30	12167	1	$17,150.00	$17,150.00	560
DETECTOR, GAS LEAK, HIGH END	HONEYWELL	PGM-6520A	W01B00000539	1	$2,500.00	$2,500.00	542
DETECTOR, GAS LEAK, HIGH END	HONEYWELL	PGM-6520A	W01B00000536	1	$2,500.00	$2,500.00	542

Description	Manufacturer	Model	Serial No.	Qty.	Unit Cost	Total Cost	Dept No
DETECTOR, GAS LEAK, HIGH END	HONEYWELL	PGM-6520A	W01B00000538	1	$2,500.00	$2,500.00	542
DETECTOR, GAS LEAK, HIGH END	HONEYWELL	PGM-6560A	W01A00000593	1	$2,500.00	$2,500.00	542
DETECTOR, GAS LEAK, HIGH END	HONEYWELL	PGM-6560A	W01A00000594	1	$2,500.00	$2,500.00	542
DETECTOR, LINE				1	$300.00	$300.00	509
DETECTOR, METAL	GARRETT	INFINIUM LS	49320735GG11265	1	$1,062.95	$1,062.95	560
DETECTOR, METAL, ARCHWAY	GARRETT	PD6500I	36076620U	1	$4,000.00	$4,000.00	452
DETECTOR, METAL, ARCHWAY	GARRETT	PD6500I	54093202P	1	$4,000.00	$4,000.00	453
DETECTOR, METAL, ARCHWAY	GARRETT	PD6500I	34011991S	1	$4,000.00	$4,000.00	560
DETECTOR, METAL, ARCHWAY	GARRETT	PD6500I	34079297	1	$4,000.00	$4,000.00	570
DETECTOR, METAL, ARCHWAY	GARRETT	PD6500I	34042916T	1	$4,000.00	$4,000.00	570
DETECTOR, METAL, ARCHWAY	RAPISCAN	METOR 200	RCI 479408	1	$4,000.00	$4,000.00	576
DETECTOR, METAL, ARCHWAY	METOREX SECURITY	METOR 124	RCI 455295	1	$4,000.00	$4,000.00	576
DETECTOR, METAL, ARCHWAY	GARRETT	PD6500I	56153541U	1	$4,000.00	$4,000.00	576
DETECTOR, METAL, ARCHWAY	METOREX SECURITY	METOR 124	RCI 482111	1	$4,000.00	$4,000.00	576
DETECTOR, METAL, ARCHWAY	METOREX SECURITY	METOR 124	RCI 474574	1	$4,000.00	$4,000.00	576
DETECTOR, METAL, HANDHELD				1	$200.00	$200.00	560
DISC DRIVE, EXTERNAL, HARD				1	$300.00	$300.00	475
DISHWASHER, HOUSEHOLD				1	$455.00	$455.00	540
DISPATCH CONSOLE	MOTOROLA	MCC 7500	443CQB1483	1	$9,500.00	$9,500.00	541
DISPATCH CONSOLE	HEWLETT PACKARD	Z400	2UA2360S51	1	$113,007.60	$113,007.60	541
DISPATCH CONSOLE	HEWLETT PACKARD	Z400	2UA0450LGQ	1	$64,036.60	$64,036.60	541
DISPATCH CONSOLE	MOTOROLA	MCC 7500	443CQB1486	1	$9,500.00	$9,500.00	541
DISPATCH CONSOLE	MOTOROLA	MCC 7500	RCI 478546	1	$9,500.00	$9,500.00	541
DISPATCH CONSOLE	MOTOROLA	MCC 7500	443CPB0999	1	$9,500.00	$9,500.00	541
DISPATCH CONSOLE	MOTOROLA	MCC 7500	443CQB1470	1	$9,500.00	$9,500.00	541
DISPATCH CONSOLE	MOTOROLA	MCC 7500	443CQB1460	1	$9,500.00	$9,500.00	541
DISPATCH CONSOLE	MOTOROLA	MCC 7500	RCI 478547	1	$9,500.00	$9,500.00	541
DISPATCH CONSOLE	MOTOROLA	MCC 7500	RCI 478548	1	$9,500.00	$9,500.00	541
DISPATCH CONSOLE	HEWLETT PACKARD	Z400	2UA0450LGV	1	$64,036.60	$64,036.60	541
DISPATCH CONSOLE	HEWLETT PACKARD	Z400	2UA2360S46	1	$113,007.60	$113,007.60	541
DISPATCH CONSOLE	MOTOROLA	MCC 7500	RCI 478549	1	$9,500.00	$9,500.00	541
DISPATCH CONSOLE	HEWLETT PACKARD	Z400	2UA2360S4V	1	$113,007.60	$113,007.60	541
DISPATCH CONSOLE	MOTOROLA	MCC 7500	443CQB1466	1	$9,500.00	$9,500.00	541
DISPATCH CONSOLE	MOTOROLA	NA	RCI 477952	1	$9,500.00	$9,500.00	541
DISPATCH CONSOLE	MOTOROLA	NA	RCI 477957	1	$9,500.00	$9,500.00	541
DISPATCH CONSOLE	MOTOROLA	NA	RCI 477958	1	$9,500.00	$9,500.00	541
DISPATCH CONSOLE	MOTOROLA	NA	RCI 477959	1	$9,500.00	$9,500.00	541
DISPATCH CONSOLE	MOTOROLA	NA	RCI 477964	1	$9,500.00	$9,500.00	541
DISPATCH CONSOLE	HEWLETT PACKARD	Z400	2UA2360S87	1	$113,007.60	$113,007.60	541
DISPATCH CONSOLE	MOTOROLA	NA	RCI 477965	1	$9,500.00	$9,500.00	541
DISPATCH CONSOLE	MOTOROLA	NA	RCI 477962	1	$9,500.00	$9,500.00	541
DISPATCH CONSOLE	MOTOROLA	B1933A	443CPD0123	1	$9,500.00	$9,500.00	581
DISPATCH CONSOLE	MOTOROLA	B1933A	443CRD0103	1	$9,500.00	$9,500.00	581
DISPATCH CONSOLE	MOTOROLA	B1933A	CAH14D3JDP	1	$9,500.00	$9,500.00	581
DISPATCH CONSOLE	HEWLETT PACKARD	Z400	2UA2360S5L	1	$113,007.60	$113,007.60	581
DISPATCH CONSOLE	HEWLETT PACKARD	Z400	2UA2360S53	1	$113,007.60	$113,007.60	581
DISPLAY CASE, GLASS, NOT TROPHY				1	$400.00	$400.00	400
DISPLAY CASE, GLASS, NOT TROPHY				1	$400.00	$400.00	510
DISPLAY, TROPHY CASE				2	$1,390.00	$2,780.00	541
DISPLAY, TROPHY CASE				1	$1,390.00	$1,390.00	576
DISPLAY, TROPHY CASE				2	$1,390.00	$2,780.00	576
DISTRIBUTION CENTER				1	$400.00	$400.00	210

Description	Manufacturer	Model	Serial No.	Qty.	Unit Cost	Total Cost	Dept No
DISTRIBUTION CENTER				2	$400.00	$800.00	215
DISTRIBUTION CENTER				2	$400.00	$800.00	440
DISTRIBUTION CENTER				2	$400.00	$800.00	452
DISTRIBUTION CENTER				1	$400.00	$400.00	495
DISTRIBUTION CENTER				1	$400.00	$400.00	499
DISTRIBUTION CENTER				1	$400.00	$400.00	499
DISTRIBUTION CENTER				1	$400.00	$400.00	545
DISTRIBUTION CENTER				1	$400.00	$400.00	560
DISTRIBUTION CENTER				1	$400.00	$400.00	560
DISTRIBUTION CENTER				1	$400.00	$400.00	560
DISTRIBUTION CENTER				2	$400.00	$800.00	560
DISTRIBUTION CENTER				1	$400.00	$400.00	570
DISTRIBUTION CENTER				2	$400.00	$800.00	576
DISTRIBUTION CENTER				1	$400.00	$400.00	576
DISTRIBUTION CENTER				1	$400.00	$400.00	576
DISTRIBUTION CENTER				2	$400.00	$800.00	630
DISTRIBUTION CENTER				2	$400.00	$800.00	630
DISTRIBUTION CENTER				1	$400.00	$400.00	630
DISTRIBUTION CENTER				1	$400.00	$400.00	630
DISTRIBUTION CENTER				1	$400.00	$400.00	630
DISTRIBUTION SYSTEM, CATV, HIGH DEFINITION	CRESTON	MM-DS-12	9526319	1	$2,400.00	$2,400.00	503
DISTRIBUTION SYSTEM, CATV, HIGH DEFINITION	CRESTON	MM-DE-12	11462706	1	$2,400.00	$2,400.00	503
DISTRIBUTION SYSTEM, CATV, HIGH DEFINITION	CRESTON	MM-DS-12	9526308	1	$2,400.00	$2,400.00	503
DISTRIBUTION SYSTEM, CATV, HIGH DEFINITION	CRESTON	MM-DE-12	9547807	1	$2,400.00	$2,400.00	503
DISTRIBUTION SYSTEM, CATV, HIGH DEFINITION	CRESTON	MM-DS-12	9526310	1	$2,400.00	$2,400.00	503
DISTRIBUTION SYSTEM, CATV, HIGH DEFINITION	CRESTON	MM-DE-12	9547808	1	$2,400.00	$2,400.00	503
DISTRIBUTION SYSTEM, CATV, HIGH DEFINITION	CRESTON	MM-DS-12	9526316	1	$2,400.00	$2,400.00	503
DISTRIBUTION SYSTEM, CATV, HIGH DEFINITION	CRESTON	MM-DE-12	9547804	1	$2,400.00	$2,400.00	503
DITCH DIGGER / TRENCHER	DITCH WITCH	1101	CMW182HEA70000763	1	$12,033.70	$12,033.70	210
DIVE MASK, W/ PHONE	AGA	NA	738015	1	$1,437.00	$1,437.00	560
DIVE MASK, W/ PHONE	AGA	NA	738032	1	$1,437.00	$1,437.00	560
DIVE MASK, W/ PHONE	AGA	NA	738040	1	$1,437.00	$1,437.00	560
DOCKING STATION, COMPUTER, HANDHELD				6	$60.00	$360.00	552
DOCKING STATION, LAPTOP COMPUTER				1	$100.00	$100.00	210
DOCKING STATION, LAPTOP COMPUTER	DELL			1	$100.00	$100.00	210
DOCKING STATION, LAPTOP COMPUTER				1	$100.00	$100.00	211
DOCKING STATION, LAPTOP COMPUTER				1	$100.00	$100.00	211
DOCKING STATION, LAPTOP COMPUTER				1	$100.00	$100.00	211
DOCKING STATION, LAPTOP COMPUTER				1	$100.00	$100.00	213
DOCKING STATION, LAPTOP COMPUTER	DELL	NA	3.53841E+12	1	$800.00	$800.00	400
DOCKING STATION, LAPTOP COMPUTER				1	$100.00	$100.00	400
DOCKING STATION, LAPTOP COMPUTER	DELL			1	$100.00	$100.00	400
DOCKING STATION, LAPTOP COMPUTER				2	$100.00	$200.00	402
DOCKING STATION, LAPTOP COMPUTER				10	$100.00	$1,000.00	402
DOCKING STATION, LAPTOP COMPUTER				1	$100.00	$100.00	402
DOCKING STATION, LAPTOP COMPUTER				1	$100.00	$100.00	402
DOCKING STATION, LAPTOP COMPUTER				1	$100.00	$100.00	402
DOCKING STATION, LAPTOP COMPUTER				1	$100.00	$100.00	402
DOCKING STATION, LAPTOP COMPUTER				1	$100.00	$100.00	405
DOCKING STATION, LAPTOP COMPUTER				1	$100.00	$100.00	405
DOCKING STATION, LAPTOP COMPUTER				1	$100.00	$100.00	405
DOCKING STATION, LAPTOP COMPUTER				1	$100.00	$100.00	425

Description	Manufacturer	Model	Serial No.	Qty.	Unit Cost	Total Cost	Dept No
DOCKING STATION, LAPTOP COMPUTER	DELL			1	$100.00	$100.00	435
DOCKING STATION, LAPTOP COMPUTER				1	$100.00	$100.00	436
DOCKING STATION, LAPTOP COMPUTER				1	$100.00	$100.00	438
DOCKING STATION, LAPTOP COMPUTER				1	$100.00	$100.00	439
DOCKING STATION, LAPTOP COMPUTER				1	$100.00	$100.00	440
DOCKING STATION, LAPTOP COMPUTER				1	$100.00	$100.00	440
DOCKING STATION, LAPTOP COMPUTER				12	$100.00	$1,200.00	440
DOCKING STATION, LAPTOP COMPUTER				1	$100.00	$100.00	451
DOCKING STATION, LAPTOP COMPUTER				1	$100.00	$100.00	494
DOCKING STATION, LAPTOP COMPUTER				1	$100.00	$100.00	494
DOCKING STATION, LAPTOP COMPUTER				1	$100.00	$100.00	494
DOCKING STATION, LAPTOP COMPUTER				1	$100.00	$100.00	494
DOCKING STATION, LAPTOP COMPUTER				2	$100.00	$200.00	494
DOCKING STATION, LAPTOP COMPUTER				1	$100.00	$100.00	495
DOCKING STATION, LAPTOP COMPUTER				1	$100.00	$100.00	495
DOCKING STATION, LAPTOP COMPUTER				1	$100.00	$100.00	495
DOCKING STATION, LAPTOP COMPUTER	DELL			6	$100.00	$600.00	495
DOCKING STATION, LAPTOP COMPUTER				1	$100.00	$100.00	495
DOCKING STATION, LAPTOP COMPUTER				1	$100.00	$100.00	497
DOCKING STATION, LAPTOP COMPUTER				1	$100.00	$100.00	497
DOCKING STATION, LAPTOP COMPUTER				1	$100.00	$100.00	503
DOCKING STATION, LAPTOP COMPUTER				1	$100.00	$100.00	510
DOCKING STATION, LAPTOP COMPUTER				1	$100.00	$100.00	510
DOCKING STATION, LAPTOP COMPUTER				1	$100.00	$100.00	510
DOCKING STATION, LAPTOP COMPUTER				1	$100.00	$100.00	540
DOCKING STATION, LAPTOP COMPUTER				1	$100.00	$100.00	540
DOCKING STATION, LAPTOP COMPUTER				1	$100.00	$100.00	540
DOCKING STATION, LAPTOP COMPUTER				1	$100.00	$100.00	540
DOCKING STATION, LAPTOP COMPUTER				1	$100.00	$100.00	540
DOCKING STATION, LAPTOP COMPUTER				1	$100.00	$100.00	540
DOCKING STATION, LAPTOP COMPUTER				2	$100.00	$200.00	540
DOCKING STATION, LAPTOP COMPUTER				1	$100.00	$100.00	540
DOCKING STATION, LAPTOP COMPUTER				2	$100.00	$200.00	540
DOCKING STATION, LAPTOP COMPUTER				1	$100.00	$100.00	540
DOCKING STATION, LAPTOP COMPUTER				1	$100.00	$100.00	540
DOCKING STATION, LAPTOP COMPUTER				1	$100.00	$100.00	540
DOCKING STATION, LAPTOP COMPUTER				2	$100.00	$200.00	541
DOCKING STATION, LAPTOP COMPUTER				2	$100.00	$200.00	541
DOCKING STATION, LAPTOP COMPUTER				1	$100.00	$100.00	545
DOCKING STATION, LAPTOP COMPUTER				1	$100.00	$100.00	545
DOCKING STATION, LAPTOP COMPUTER				1	$100.00	$100.00	545
DOCKING STATION, LAPTOP COMPUTER	DELL			1	$100.00	$100.00	545
DOCKING STATION, LAPTOP COMPUTER				5	$100.00	$500.00	551
DOCKING STATION, LAPTOP COMPUTER				1	$100.00	$100.00	551
DOCKING STATION, LAPTOP COMPUTER				6	$100.00	$600.00	553
DOCKING STATION, LAPTOP COMPUTER				1	$100.00	$100.00	553
DOCKING STATION, LAPTOP COMPUTER				1	$100.00	$100.00	554
DOCKING STATION, LAPTOP COMPUTER				3	$100.00	$300.00	560
DOCKING STATION, LAPTOP COMPUTER				1	$100.00	$100.00	560
DOCKING STATION, LAPTOP COMPUTER				1	$100.00	$100.00	560
DOCKING STATION, LAPTOP COMPUTER				1	$100.00	$100.00	560
DOCKING STATION, LAPTOP COMPUTER				1	$100.00	$100.00	560

Description	Manufacturer	Model	Serial No.	Qty.	Unit Cost	Total Cost	Dept No
DOCKING STATION, LAPTOP COMPUTER				1	$100.00	$100.00	560
DOCKING STATION, LAPTOP COMPUTER				2	$100.00	$200.00	560
DOCKING STATION, LAPTOP COMPUTER				2	$100.00	$200.00	560
DOCKING STATION, LAPTOP COMPUTER				1	$100.00	$100.00	560
DOCKING STATION, LAPTOP COMPUTER				1	$100.00	$100.00	560
DOCKING STATION, LAPTOP COMPUTER				1	$100.00	$100.00	560
DOCKING STATION, LAPTOP COMPUTER				1	$100.00	$100.00	560
DOCKING STATION, LAPTOP COMPUTER				1	$100.00	$100.00	560
DOCKING STATION, LAPTOP COMPUTER				1	$100.00	$100.00	560
DOCKING STATION, LAPTOP COMPUTER				1	$400.00	$400.00	560
DOCKING STATION, LAPTOP COMPUTER				1	$100.00	$100.00	560
DOCKING STATION, LAPTOP COMPUTER				1	$100.00	$100.00	560
DOCKING STATION, LAPTOP COMPUTER				1	$100.00	$100.00	560
DOCKING STATION, LAPTOP COMPUTER				1	$100.00	$100.00	560
DOCKING STATION, LAPTOP COMPUTER				1	$100.00	$100.00	560
DOCKING STATION, LAPTOP COMPUTER				3	$100.00	$300.00	560
DOCKING STATION, LAPTOP COMPUTER				1	$100.00	$100.00	560
DOCKING STATION, LAPTOP COMPUTER				1	$100.00	$100.00	560
DOCKING STATION, LAPTOP COMPUTER				1	$100.00	$100.00	560
DOCKING STATION, LAPTOP COMPUTER				1	$100.00	$100.00	560
DOCKING STATION, LAPTOP COMPUTER				1	$100.00	$100.00	560
DOCKING STATION, LAPTOP COMPUTER				1	$100.00	$100.00	560
DOCKING STATION, LAPTOP COMPUTER				1	$100.00	$100.00	560
DOCKING STATION, LAPTOP COMPUTER				1	$100.00	$100.00	560
DOCKING STATION, LAPTOP COMPUTER				3	$100.00	$300.00	560
DOCKING STATION, LAPTOP COMPUTER				1	$100.00	$100.00	560
DOCKING STATION, LAPTOP COMPUTER				1	$100.00	$100.00	560
DOCKING STATION, LAPTOP COMPUTER				1	$100.00	$100.00	560
DOCKING STATION, LAPTOP COMPUTER				1	$100.00	$100.00	570
DOCKING STATION, LAPTOP COMPUTER				1	$100.00	$100.00	576
DOCKING STATION, LAPTOP COMPUTER				1	$100.00	$100.00	576
DOCKING STATION, LAPTOP COMPUTER				1	$100.00	$100.00	576
DOCKING STATION, LAPTOP COMPUTER				1	$100.00	$100.00	576
DOCKING STATION, LAPTOP COMPUTER				1	$100.00	$100.00	576
DOCKING STATION, LAPTOP COMPUTER				1	$100.00	$100.00	576
DOCKING STATION, LAPTOP COMPUTER				1	$100.00	$100.00	576
DOCKING STATION, LAPTOP COMPUTER				1	$100.00	$100.00	576
DOCKING STATION, LAPTOP COMPUTER				1	$100.00	$100.00	576
DOCKING STATION, LAPTOP COMPUTER				1	$100.00	$100.00	576
DOCKING STATION, LAPTOP COMPUTER				1	$100.00	$100.00	576
DOCKING STATION, LAPTOP COMPUTER				1	$100.00	$100.00	576
DOCKING STATION, LAPTOP COMPUTER				1	$100.00	$100.00	576
DOCKING STATION, LAPTOP COMPUTER				1	$100.00	$100.00	576
DOCKING STATION, LAPTOP COMPUTER				1	$100.00	$100.00	576
DOCKING STATION, LAPTOP COMPUTER				1	$100.00	$100.00	576
DOCKING STATION, LAPTOP COMPUTER				1	$100.00	$100.00	576
DOCKING STATION, LAPTOP COMPUTER				1	$100.00	$100.00	576
DOCKING STATION, LAPTOP COMPUTER				1	$100.00	$100.00	576
DOCKING STATION, LAPTOP COMPUTER				1	$100.00	$100.00	576
DOCKING STATION, LAPTOP COMPUTER				1	$100.00	$100.00	576
DOCKING STATION, LAPTOP COMPUTER				1	$100.00	$100.00	576
DOCKING STATION, LAPTOP COMPUTER				1	$100.00	$100.00	576
DOCKING STATION, LAPTOP COMPUTER				1	$100.00	$100.00	576

Description	Manufacturer	Model	Serial No.	Qty.	Unit Cost	Total Cost	Dept No
DOCKING STATION, LAPTOP COMPUTER				1	$100.00	$100.00	576
DOCKING STATION, LAPTOP COMPUTER				1	$100.00	$100.00	576
DOCKING STATION, LAPTOP COMPUTER				1	$100.00	$100.00	576
DOCKING STATION, LAPTOP COMPUTER				1	$100.00	$100.00	576
DOCKING STATION, LAPTOP COMPUTER				1	$100.00	$100.00	576
DOCKING STATION, LAPTOP COMPUTER				1	$100.00	$100.00	576
DOCKING STATION, LAPTOP COMPUTER				1	$100.00	$100.00	576
DOCKING STATION, LAPTOP COMPUTER				1	$100.00	$100.00	576
DOCKING STATION, LAPTOP COMPUTER				1	$100.00	$100.00	576
DOCKING STATION, LAPTOP COMPUTER				1	$100.00	$100.00	576
DOCKING STATION, LAPTOP COMPUTER				1	$100.00	$100.00	576
DOCKING STATION, LAPTOP COMPUTER				2	$100.00	$200.00	576
DOCKING STATION, LAPTOP COMPUTER				1	$100.00	$100.00	576
DOCKING STATION, LAPTOP COMPUTER				1	$100.00	$100.00	576
DOCKING STATION, LAPTOP COMPUTER				1	$100.00	$100.00	576
DOCKING STATION, LAPTOP COMPUTER				1	$100.00	$100.00	576
DOCKING STATION, LAPTOP COMPUTER				1	$100.00	$100.00	576
DOCKING STATION, LAPTOP COMPUTER				1	$100.00	$100.00	576
DOCKING STATION, LAPTOP COMPUTER				1	$100.00	$100.00	576
DOCKING STATION, LAPTOP COMPUTER				1	$100.00	$100.00	576
DOCKING STATION, LAPTOP COMPUTER				1	$100.00	$100.00	583
DOCKING STATION, LAPTOP COMPUTER				1	$100.00	$100.00	583
DOCKING STATION, LAPTOP COMPUTER				2	$100.00	$200.00	587
DOCKING STATION, LAPTOP COMPUTER				1	$100.00	$100.00	587
DOCKING STATION, LAPTOP COMPUTER				2	$100.00	$200.00	587
DOCKING STATION, LAPTOP COMPUTER				1	$100.00	$100.00	3106
DOG, NARCOTIC/PATROL	NA	DRAGO	NA	1	$12,000.00	$12,000.00	560
DOLLY				1	$75.00	$75.00	403
DOLLY				1	$75.00	$75.00	450
DOLLY				1	$75.00	$75.00	452
DOLLY				1	$75.00	$75.00	497
DOLLY				1	$75.00	$75.00	499
DOLLY				1	$75.00	$75.00	541
DOLLY				1	$75.00	$75.00	545
DOLLY				1	$75.00	$75.00	552
DOLLY				1	$75.00	$75.00	554
DOLLY				1	$75.00	$75.00	560
DOLLY				1	$75.00	$75.00	570
DOLLY				1	$75.00	$75.00	630
DOLLY				1	$75.00	$75.00	630
DOLLY				1	$75.00	$75.00	665
DOLLY, DESK				1	$200.00	$200.00	630
DOLLY, FOLDING CHAIRS				2	$89.00	$178.00	551
DOLLY, FOLDING CHAIRS				9	$89.00	$801.00	551
DOLLY, FOLDING CHAIRS				2	$89.00	$178.00	560
DOOR RAM, TACTICAL				1	$375.00	$375.00	553
DOOR RAM, TACTICAL	NA	WALLBANGER	1963	1	$2,068.00	$2,068.00	560
DRAGGER, ARENA/BASEBALL FIELD	ABI ATTACHMENTS	ABI SUPPORT	P-105991	1	$3,550.00	$3,550.00	3106
DRAGGER, ARENA/BASEBALL FIELD	REVEAL	4-N-1	25996	1	$1,550.00	$1,550.00	3106

Description	Manufacturer	Model	Serial No.	Qty.	Unit Cost	Total Cost	Dept No
DRAIN, WASTE OIL, PORTABLE				1	$379.00	$379.00	882
DRILL PRESS	RIDGID	DP15501	AM063055251	1	$2,100.00	$2,100.00	587
DRILL PRESS	DAYTON	3Z919A	RCI 482023	1	$2,100.00	$2,100.00	882
DRILL PRESS, 17", V-SPEED, STAND	DAYTON	5Z146B	28035	1	$500.00	$500.00	509
DRILL PRESS, TABLE TOP				1	$495.00	$495.00	210
DRILL PRESS, TABLE TOP				1	$495.00	$495.00	509
DRILL PRESS, TABLE TOP				1	$495.00	$495.00	560
DRILL, CORDLESS, PORTABLE				2	$220.00	$440.00	509
DRILL, CORDLESS, PORTABLE				1	$220.00	$220.00	509
DRILL, CORDLESS, PORTABLE				7	$220.00	$1,540.00	509
DRILL, CORDLESS, PORTABLE				1	$220.00	$220.00	510
DRILL, CORDLESS, PORTABLE				3	$220.00	$660.00	510
DRILL, CORDLESS, PORTABLE				5	$220.00	$1,100.00	540
DRILL, CORDLESS, PORTABLE				4	$220.00	$880.00	541
DRILL, CORDLESS, PORTABLE				3	$220.00	$660.00	542
DRILL, CORDLESS, PORTABLE				1	$220.00	$220.00	553
DRILL, CORDLESS, PORTABLE				1	$220.00	$220.00	560
DRILL, CORDLESS, PORTABLE				1	$220.00	$220.00	560
DRILL, CORDLESS, PORTABLE				1	$220.00	$220.00	560
DRILL, CORDLESS, PORTABLE				1	$220.00	$220.00	570
DRILL, CORDLESS, PORTABLE				2	$220.00	$440.00	587
DRILL, CORDLESS, PORTABLE				2	$220.00	$440.00	3106
DRILL, CORDLESS, PORTABLE				6	$220.00	$1,320.00	3107
DRILL, CORDLESS, PORTABLE				2	$220.00	$440.00	3107
DRILL, CORE BORE, 2 SPEED	BLACK & DECKER		748 7306	1	$2,355.00	$2,355.00	882
DRILL, ELECTRIC, 1/2", V-SPEED, REV.				1	$150.00	$150.00	882
DRILL, ELECTRIC, PORTABLE				1	$85.00	$85.00	210
DRILL, ELECTRIC, PORTABLE				1	$85.00	$85.00	551
DRILL, ELECTRIC, PORTABLE				2	$85.00	$170.00	576
DRILL, ELECTRIC, PORTABLE				2	$85.00	$170.00	576
DRILL, ELECTRIC, VARI-SPEED, REV				3	$165.00	$495.00	509
DRILL, ELECTRIC, VARI-SPEED, REV				3	$165.00	$495.00	510
DRILL, HAMMER, VARI-SPEED, REV.				1	$235.00	$235.00	509
DRILL, HAMMER, VARI-SPEED, REV.				1	$235.00	$235.00	510
DRONE, PROFESSIONAL	DJI	MAVIC PRO	08QUE4Q0010219	1	$3,842.12	$3,842.12	560
DRONE, PROFESSIONAL	DJI	MAVIC PRO	08QUE3G00105PG	1	$3,842.12	$3,842.12	560
DRY ERASE BOARD, PORTABLE				1	$350.00	$350.00	541
DRY ERASE BOARD, PORTABLE				1	$350.00	$350.00	551
DRY ERASE BOARD, PORTABLE				1	$350.00	$350.00	3106
DRYER, CLOTHES, COMMERCIAL, 30-45 LBS.	SPEED QUEEN	ST030EQTG1G2W01	606017008	1	$5,622.67	$5,622.67	576
DRYER, CLOTHES, COMMERCIAL, 30-45 LBS.	SPEED QUEEN	ST030EQTG1G2W01	801007021	1	$5,622.66	$5,622.66	576
DRYER, CLOTHES, COMMERCIAL, 50-60 LBS.	SPEED QUEEN	SC125	30603337634	1	$3,675.00	$3,675.00	570
DRYER, CLOTHES, COMMERCIAL, 75+ LBS.	SPEED QUEEN	NA	RCI 478554	1	$5,000.00	$5,000.00	545
DRYER, CLOTHES, COMMERCIAL, 75+ LBS.	SPEED QUEEN	NA	RCI 478555	1	$5,000.00	$5,000.00	545
DRYER, CLOTHES, COMMERCIAL, 75+ LBS.	SPEED QUEEN	NA	RCI 478586	1	$5,000.00	$5,000.00	570
DRYER, CLOTHES, COMMERCIAL, 75+ LBS.	SPEED QUEEN	NA	RCI 478587	1	$5,000.00	$5,000.00	570
DRYER, CLOTHES, COMMERCIAL, 75+ LBS.	SPEED QUEEN	NA	RCI 478589	1	$5,000.00	$5,000.00	570
DRYER, CLOTHES, COMMERCIAL, 75+ LBS.	SPEED QUEEN	NA	RCI 478588	1	$5,000.00	$5,000.00	570
DRYER, CLOTHES, COMMERCIAL, 75+ LBS.	SPEED QUEEN	ST075NQTB1G2W02	1709038236	1	$4,544.85	$4,544.85	576
DRYER, CLOTHES, HOUSEHOLD, LOW END				1	$350.00	$350.00	540
DRYER, CLOTHES, HOUSEHOLD, LOW END				1	$350.00	$350.00	540
DRYER, CLOTHES, HOUSEHOLD, LOW END				1	$350.00	$350.00	541

Description	Manufacturer	Model	Serial No.	Qty.	Unit Cost	Total Cost	Dept No
DRYER, CLOTHES, HOUSEHOLD, LOW END				1	$350.00	$350.00	560
DRYER, CLOTHES, HOUSEHOLD, LOW END				1	$350.00	$350.00	570
DRYER, CLOTHES, HOUSEHOLD, LOW END				1	$350.00	$350.00	576
DRYING CABINET, FORENSIC EVIDENCE	NA	NA	NA	1	$6,313.00	$6,313.00	560
DRYSUIT	SAR	CATALYST	2912	1	$1,549.75	$1,549.75	560
DUMB BELL RACK				2	$110.00	$220.00	560
DUNNAGE RACK				4	$125.00	$500.00	570
DUPLICATOR, FORENSIC	TABLEAU	TD1	11D17043	1	$2,250.00	$2,250.00	560
DUPLICATOR, MULTI-DISK/CD	ALERATEC	COPY CRUISER	00372-004234	1	$2,700.00	$2,700.00	475
DUPLICATOR, MULTI-DISK/CD	ALERATEC	COPY CRUISER	00372-003781	1	$2,700.00	$2,700.00	475
DUPLICATOR, MULTI-DISK/CD	ALERATEC	COPY CRUISER	00372-004386	1	$2,700.00	$2,700.00	475
DUPLICATOR, MULTI-DISK/CD	ASUS	SPARTAN	I17031127	1	$2,700.00	$2,700.00	475
DUPLICATOR, MULTI-DISK/CD	ALERATEC	COPY CRUISER	00372-004139	1	$2,700.00	$2,700.00	475
DUPLICATOR, MULTI-DISK/CD	ASUS	SPARTAN	I16101051	1	$2,700.00	$2,700.00	475
DUPLICATOR, MULTI-DISK/CD	ALERATEC	COPY CRUISER	00372-003790	1	$2,700.00	$2,700.00	475
DUPLICATOR, MULTI-DISK/CD	ALERATEC	COPY CRUISER	00372-003874	1	$2,700.00	$2,700.00	475
DUPLICATOR, MULTI-DISK/CD	ASUS	SPARTAN	I17081029	1	$2,700.00	$2,700.00	475
DUPLICATOR, MULTI-DISK/CD	ASUS	SPARTAN	I17031128	1	$2,700.00	$2,700.00	475
DUPLICATOR, MULTI-DISK/CD	ASUS	SPARTAN	I17081030	1	$2,700.00	$2,700.00	475
DUPLICATOR, MULTI-DISK/CD	ASUS	SPARTAN	I16101052	1	$2,700.00	$2,700.00	475
DUPLICATOR, MULTI-DISK/CD	ASUS	SPARTAN	I16091096	1	$2,700.00	$2,700.00	475
DUPLICATOR, MULTI-DISK/CD	ALERATEC	COPY CRUISER	00372-004292	1	$2,700.00	$2,700.00	475
DUPLICATOR, MULTI-DISK/CD	ASUS	SPARTAN	I16101050	1	$2,700.00	$2,700.00	475
DUPLICATOR, MULTI-DISK/CD	ALERATEC	COPY CRUISER	00372-004105	1	$2,700.00	$2,700.00	560
DUPLICATOR, MULTI-DISK/CD	ALERATEC	COPY CRUISER	260155	1	$2,700.00	$2,700.00	560
DUPLICATOR, MULTI-DISK/CD	PRO DUPLICATOR	NA	106-5379886-2199413	1	$2,700.00	$2,700.00	560
DUPLICATOR, MULTI-DISK/CD	ALERATEC	COPY CRUISER	RCI 481865	1	$2,700.00	$2,700.00	570
DVD PLAYER				1	$32.00	$32.00	438
DVD PLAYER				2	$32.00	$64.00	440
DVD PLAYER				1	$32.00	$32.00	451
DVD PLAYER				1	$32.00	$32.00	452
DVD PLAYER				3	$32.00	$96.00	475
DVD PLAYER				1	$32.00	$32.00	503
DVD PLAYER				1	$32.00	$32.00	540
DVD PLAYER				1	$32.00	$32.00	560
DVD PLAYER				1	$32.00	$32.00	576
DVD PLAYER				1	$32.00	$32.00	576
DVD PLAYER				1	$32.00	$32.00	576
DVD PLAYER				1	$32.00	$32.00	581
DVD PLAYER				1	$32.00	$32.00	630
DVD RECORDER				1	$150.00	$150.00	475
DVD RECORDER				1	$150.00	$150.00	499
DVD RECORDER				1	$150.00	$150.00	560
DVD RECORDER				1	$150.00	$150.00	560
DVD RECORDER				1	$150.00	$150.00	560
DVD RECORDER				4	$150.00	$600.00	560
DVD RECORDER				1	$150.00	$150.00	560
DVD RECORDER				1	$150.00	$150.00	560
DVD, BLUE RAY				1	$109.00	$109.00	453
DVD/ VCR COMBINATION				1	$75.00	$75.00	426
DVD/ VCR COMBINATION				1	$75.00	$75.00	436
DVD/ VCR COMBINATION				1	$75.00	$75.00	437

Description	Manufacturer	Model	Serial No.	Qty.	Unit Cost	Total Cost	Dept No
DVD/ VCR COMBINATION				1	$75.00	$75.00	440
DVD/ VCR COMBINATION				1	$75.00	$75.00	452
DVD/ VCR COMBINATION				1	$75.00	$75.00	453
DVD/ VCR COMBINATION				1	$75.00	$75.00	509
DVD/ VCR COMBINATION				1	$75.00	$75.00	542
DVD/ VCR COMBINATION				1	$75.00	$75.00	542
DVD/ VCR COMBINATION				1	$75.00	$75.00	545
DVD/ VCR COMBINATION				1	$75.00	$75.00	552
DVD/ VCR COMBINATION				1	$75.00	$75.00	554
DVD/ VCR COMBINATION				1	$75.00	$75.00	560
DVD/ VCR COMBINATION				1	$75.00	$75.00	560
DVD/ VCR COMBINATION				1	$75.00	$75.00	560
DVD/ VCR COMBINATION				1	$75.00	$75.00	560
DVD/ VCR COMBINATION				1	$75.00	$75.00	576
DVD/ VCR COMBINATION				1	$75.00	$75.00	576
DVD/ VCR COMBINATION				1	$75.00	$75.00	576
DVD/ VCR COMBINATION				1	$75.00	$75.00	576
DVD/ VCR COMBINATION				1	$75.00	$75.00	576
DVD/ VCR COMBINATION				1	$75.00	$75.00	576
DVD/ VCR COMBINATION				1	$75.00	$75.00	576
DVD/ VCR COMBINATION				1	$75.00	$75.00	576
DVD/ VCR COMBINATION				1	$75.00	$75.00	576
DVD/ VCR COMBINATION				1	$75.00	$75.00	576
DVD/ VCR COMBINATION				1	$75.00	$75.00	576
DVD/ VCR COMBINATION				1	$75.00	$75.00	576
DVD/ VCR COMBINATION				1	$75.00	$75.00	576
DVD/ VCR COMBINATION				1	$75.00	$75.00	576
DVD/ VCR COMBINATION				1	$75.00	$75.00	576
DVD/ VCR COMBINATION				1	$75.00	$75.00	576
DVD/ VCR COMBINATION				1	$75.00	$75.00	576
DVD/ VCR COMBINATION				1	$75.00	$75.00	576
DVD/ VCR COMBINATION				1	$75.00	$75.00	576
DVD/ VCR COMBINATION				1	$75.00	$75.00	576
DVD/ VCR COMBINATION				1	$75.00	$75.00	576
DVD/CD-RW				2	$265.00	$530.00	475
DVD/CD-RW				1	$265.00	$265.00	560
DVR (DIGITAL VIDEO RECORDER)	SUPER CIRCUITS	DMR-1N	8AI10224	1	$720.00	$720.00	499
DVR (DIGITAL VIDEO RECORDER)	VMAX	960H	VMQ161114040504	1	$720.00	$720.00	499
DVR (DIGITAL VIDEO RECORDER)				1	$720.00	$720.00	541
DVR (DIGITAL VIDEO RECORDER)	ALIBI	ALI-HVR5016H	570573467	1	$720.00	$720.00	552
EASEL, ALUMINUM, LARGE				1	$110.00	$110.00	439
EASEL, ALUMINUM, LARGE				1	$110.00	$110.00	576
EASEL, ALUMINUM, LARGE				1	$110.00	$110.00	576
EASEL, DRY/ERASE				1	$175.00	$175.00	439
EASEL, DRY/ERASE				1	$175.00	$175.00	499
EASEL, DRY/ERASE				1	$175.00	$175.00	581
EASEL, DRY/ERASE				2	$175.00	$350.00	3106
EASEL, PLASTIC MOLDED				1	$305.00	$305.00	3106
EASEL, PORTABLE				1	$85.00	$85.00	540
EASEL, PORTABLE				3	$85.00	$255.00	541
EASEL, PORTABLE				1	$85.00	$85.00	541

Description	Manufacturer	Model	Serial No.	Qty.	Unit Cost	Total Cost	Dept No
EASEL, WOOD, LARGE				1	$25.00	$25.00	454
EASEL, WOOD, LARGE				1	$25.00	$25.00	560
EASEL, WOOD, LARGE				1	$25.00	$25.00	576
ELECTRONIC, TIME & DATE STAMP				1	$190.00	$190.00	452
ELECTRONIC, TIME & DATE STAMP				1	$190.00	$190.00	452
ELECTRONIC, TIME & DATE STAMP				1	$190.00	$190.00	454
ELECTRONIC, TIME & DATE STAMP				1	$190.00	$190.00	499
ELLIPTICAL MACHINE	PRO-FORM	NA	RCI 455725	1	$3,500.00	$3,500.00	541
ELLIPTICAL MACHINE	PRO-FORM	NA	RCI 455726	1	$3,500.00	$3,500.00	541
EMERGENCY KIT, CYLINDER, CHLORINE				1	$2,475.00	$2,475.00	542
EMERGENCY KIT, TANK CAR, CHLORINE				1	$2,850.00	$2,850.00	542
EMERGENCY, POP-UP COMMAND CENTER				1	$450.00	$450.00	542
ENCLOSURE, SERVER RACK CASE	DELL	NA	RCI 482002	1	$500.00	$500.00	503
ENCLOSURE, SERVER RACK CASE	NA	NA	RCI 481994	1	$500.00	$500.00	503
ENTERTAINMENT CENTER				1	$350.00	$350.00	560
ENVELOPENER, LETTER OPENER	OPEX	206	ZA02151	1	$9,732.54	$9,732.54	499
EQUIP SHELTER, GRANGER #8	NA	VARIOUS	NA	1	$800,000.00	$800,000.00	507
EQUIP SHELTER, PRIME #1	NA	VARIOUS	NA	1	$288,000.00	$288,000.00	507
EXCAVATOR, HYDRAULIC	CATERPILLAR	325C	CAT0325CCBFE01942	1	$230,200.00	$230,200.00	210
EXCAVATOR, HYDRAULIC	CATERPILLAR	M322D	CATM322DLP2T00342	1	$282,529.00	$282,529.00	210
EXCAVATOR, HYDRAULIC	CATERPILLAR	320C L	NSN	1	$165,000.00	$165,000.00	210
EXCAVATOR, HYDRAULIC, MINI	GRADALL	XL3100	T8381H698	1	$225,588.88	$225,588.88	210
EXCAVATOR, HYDRAULIC, MINI	GRADALL	XL3100V	GTD40L0000074M	1	$328,156.75	$328,156.75	210
EXTERNAL DISC DRIVE, CD-ROM				1	$250.00	$250.00	560
EXTERNAL DISC DRIVE, CD-ROM				1	$250.00	$250.00	560
EXTERNAL DISC DRIVE, CD-ROM				1	$250.00	$250.00	560
EXTERNAL DISK DRIVE, CD ROM WRITER	SAMSUNG	SINGLE DRIVE		2	$400.00	$800.00	440
EXTERNAL DISK DRIVE, CD ROM WRITER				1	$400.00	$400.00	560
EXTERNAL DISK DRIVE, CD ROM WRITER				1	$400.00	$400.00	560
FAN, BOX TYPE, 36"				2	$200.00	$400.00	210
FAN, BOX TYPE, 36"				1	$200.00	$200.00	509
FAN, BOX TYPE, 36"				1	$200.00	$200.00	570
FAN, EVAPORATIVE COOLER	CHAMPION COOLER	RMMB12	WE1810247	1	$2,150.00	$2,150.00	545
FAN, EVAPORATIVE COOLER	COOL ZONE	COOL BOX C100	201306216	1	$2,150.00	$2,150.00	545
FAN, EVAPORATIVE COOLER	GLOBAL	NA	RCI 481884	1	$2,150.00	$2,150.00	560
FAN, EVAPORATIVE COOLER	PORT-A-COOL	PAC2K361S	125259-06	1	$2,392.20	$2,392.20	882
FAN, EVAPORATIVE COOLER, SMALL	PORT-A-COOL	PAC2K163SFC	157741-08	1	$1,450.00	$1,450.00	540
FAN, EVAPORATIVE COOLER, SMALL				4	$1,450.00	$5,800.00	541
FAN, EXHAUST				3	$400.00	$1,200.00	570
FAN, LOW END				1	$100.00	$100.00	402
FAN, LOW END				1	$100.00	$100.00	402
FAN, LOW END				1	$100.00	$100.00	494
FAN, LOW END				1	$100.00	$100.00	499
FAN, LOW END				1	$100.00	$100.00	503
FAN, LOW END				1	$100.00	$100.00	503
FAN, LOW END				1	$100.00	$100.00	509
FAN, LOW END				1	$100.00	$100.00	509
FAN, LOW END				1	$100.00	$100.00	510
FAN, LOW END				1	$100.00	$100.00	510
FAN, LOW END				1	$100.00	$100.00	540
FAN, LOW END				2	$100.00	$200.00	541
FAN, LOW END				1	$100.00	$100.00	545

Description	Manufacturer	Model	Serial No.	Qty.	Unit Cost	Total Cost	Dept No
FAN, LOW END				6	$100.00	$600.00	545
FAN, LOW END				2	$100.00	$200.00	545
FAN, LOW END				2	$100.00	$200.00	545
FAN, LOW END				2	$100.00	$200.00	560
FAN, LOW END				1	$100.00	$100.00	570
FAN, LOW END				1	$100.00	$100.00	570
FAN, LOW END				1	$100.00	$100.00	570
FAN, LOW END				1	$100.00	$100.00	570
FAN, LOW END				1	$100.00	$100.00	576
FAN, LOW END				1	$100.00	$100.00	587
FAN, LOW END				3	$100.00	$300.00	630
FAN, LOW END				1	$100.00	$100.00	3107
FAX MACHINE				1	$60.00	$60.00	211
FAX MACHINE				1	$60.00	$60.00	212
FAX MACHINE				1	$60.00	$60.00	404
FAX MACHINE				1	$60.00	$60.00	404
FAX MACHINE				1	$60.00	$60.00	451
FAX MACHINE				1	$60.00	$60.00	451
FAX MACHINE				1	$60.00	$60.00	452
FAX MACHINE				1	$60.00	$60.00	509
FAX MACHINE				1	$60.00	$60.00	570
FAX MACHINE				1	$60.00	$60.00	570
FAX MACHINE				1	$60.00	$60.00	570
FAX MACHINE				1	$60.00	$60.00	570
FAX MACHINE				1	$60.00	$60.00	570
FAX MACHINE				1	$60.00	$60.00	570
FAX MACHINE				1	$60.00	$60.00	570
FAX MACHINE				1	$60.00	$60.00	572
FAX MACHINE				1	$60.00	$60.00	576
FAX MACHINE				1	$60.00	$60.00	576
FAX MACHINE, LASER	BROTHER	INTELLIFAX 2820	U61325K6J139956	1	$360.00	$360.00	476
FAX SERVER				1	$400.00	$400.00	215
FAX/COPIER/PRINTER/SCANNER	SAMSUNG	CLX-6250FX	Z30XBAJZ900100L	1	$750.00	$750.00	510
FAX/COPIER/PRINTER/SCANNER	PANASONIC	KX-FL511	0CAWE382783	1	$750.00	$750.00	560
FAX/COPIER/PRINTER/SCANNER	BROTHER	INTELLIFAX4100E	U61639K2J407822	1	$750.00	$750.00	570
FAX/COPIER/PRINTER/SCANNER	CANON	H12228	KAG27710	1	$750.00	$750.00	882
FILE CABINET, 2 DRAWER (WOODEN)				1	$300.00	$300.00	215
FILE CABINET, 2 DRAWER (WOODEN)				1	$300.00	$300.00	404
FILE CABINET, 2 DRAWER (WOODEN)				1	$300.00	$300.00	439
FILE CABINET, 2 DRAWER (WOODEN)				1	$300.00	$300.00	450
FILE CABINET, 2 DRAWER (WOODEN)				1	$300.00	$300.00	452
FILE CABINET, 2 DRAWER (WOODEN)				2	$300.00	$600.00	497
FILE CABINET, 2 DRAWER (WOODEN)				1	$300.00	$300.00	499
FILE CABINET, 2 DRAWER (WOODEN)				1	$300.00	$300.00	499
FILE CABINET, 2 DRAWER (WOODEN)				1	$300.00	$300.00	630
FILE CABINET, FLAT FILE, CHECK STORAGE				1	$200.00	$200.00	510
FINGERPRINT BOOKING SYSTEM	SAFRAN	NA	AEY127001061	1	$29,000.00	$29,000.00	450
FINGERPRINT BOOKING SYSTEM	SAFRAN	NA	AEY107001060	1	$29,000.00	$29,000.00	450
FINGERPRINT, STAND, STATION				1	$165.00	$165.00	560
FINGERPRINT, STAND, STATION				1	$165.00	$165.00	560
FINGERPRINT, STAND, STATION				1	$165.00	$165.00	560
FINGERPRINT, STAND, STATION				1	$165.00	$165.00	560

Description	Manufacturer		Model		Serial No.	Qty.	Unit Cost	Total Cost	Dept No
FIREWALL APPLIANCE, LOW END	DELL		SONICWALL TZ500		RCI 482052	1	$1,555.00	$1,555.00	503
FIREWALL APPLIANCE, LOW END	DELL		SONICWALL TZ500		RCI 482042	1	$1,555.00	$1,555.00	503
FIREWALL APPLIANCE, LOW END	CISCO SYSTEMS		MERAKI MX64W		Q2MN-V2AQ-FMAP	1	$1,555.00	$1,555.00	540
FIREWALL APPLIANCE, LOW END	CISCO SYSTEMS		MERAKI MX60W		Q2CN-4RK9-KC9A	1	$1,555.00	$1,555.00	540
FIREWALL APPLIANCE, LOW END	CISCO SYSTEMS		MERAKI MX60W		Q2CN-42N7-ACCA	1	$1,555.00	$1,555.00	540
FIREWALL APPLIANCE, LOW END	JUNIPER		SSG 140		1.85072E+14	1	$1,555.00	$1,555.00	581
FIREWALL APPLIANCE, MEDIUM END	BARRACUDA		BSF300A		209345	1	$4,390.00	$4,390.00	503
FIREWALL APPLIANCE, MEDIUM END	BARRACUDA			310	108379	1	$4,390.00	$4,390.00	503
FIREWALL APPLIANCE, MEDIUM END	CISCO SYSTEMS			5510	JMX1425L3FV	1	$2,292.40	$2,292.40	503
FIREWALL APPLIANCE, MEDIUM END	BOMGAR		B200		NNG00141110314	1	$4,390.00	$4,390.00	503
FIREWALL APPLIANCE, MEDIUM END	BARRACUDA			450	827846	1	$4,390.00	$4,390.00	503
FIREWALL APPLIANCE, MEDIUM END	BARRACUDA			300	702343	1	$4,390.00	$4,390.00	570
FIREWALL APPLIANCE, MEDIUM END	SONICWALL		MSA4600		RCI 482022	1	$4,390.00	$4,390.00	570
FIREWALL APPLIANCE, MEDIUM END	SONICWALL		MSA4600		RCI 481877	1	$4,390.00	$4,390.00	570
FIRST AID KITS						3	$95.00	$285.00	570
FIXED HEIGHT, STOOL						1	$70.00	$70.00	403
FIXED HEIGHT, STOOL						1	$70.00	$70.00	560
FIXED HEIGHT, STOOL						1	$70.00	$70.00	560
FIXED HEIGHT, STOOL						2	$70.00	$140.00	560
FIXED HEIGHT, STOOL						1	$70.00	$70.00	560
FIXED HEIGHT, STOOL						2	$70.00	$140.00	576
FIXED HEIGHT, STOOL						1	$70.00	$70.00	576
FIXED HEIGHT, STOOL						1	$70.00	$70.00	630
FIXED HEIGHT, STOOL						1	$70.00	$70.00	630
FIXED HEIGHT, STOOL						1	$70.00	$70.00	630
FLASHLIGHT SYSTEM, RECHARGABLE						2	$110.00	$220.00	541
FLASHLIGHT SYSTEM, RECHARGABLE						14	$110.00	$1,540.00	553
FLASHLIGHT SYSTEM, RECHARGABLE						1	$110.00	$110.00	570
FLASHLIGHT, LED, INDUSTRIAL	PELICAN			9415		8	$470.00	$3,760.00	542
FOG MACHINE, THEATRICAL						1	$129.00	$129.00	509
FOOD TRANSPORT, INSULATED PLASTIC, FULL HEIGHT						3	$400.00	$1,200.00	576
FORENSIC KIT, MOBILE	CELEBRITE		UFED TOUCH		NA	1	$10,584.00	$10,584.00	560
FORESTRY CUTTER, ATTACHMENT	BOBCAT		NA		RCI 482008	1	$25,500.00	$25,500.00	3107
FORKLIFT, ATTACHMENT, LOW-END						1	$350.00	$350.00	3107
FORKLIFT, ELECTRIC	RAYMOND		DSS 300		4405	1	$9,400.00	$9,400.00	503
FORKLIFT, ELECTRIC	PRESTO		PPS2200-150AS		V46383/120374	1	$10,268.95	$10,268.95	509
FORKLIFT, GAS	CLARK		CMP30G		CMP230G-0686-6873	1	$20,045.00	$20,045.00	210
FORKLIFT, GAS	CLARK		CGP 25		P365L-0045-9416FB	1	$17,583.00	$17,583.00	509
FORKLIFT, GAS	CLARK		C30L		P232L-0942-9645 KF	1	$13,500.00	$13,500.00	560
FRAME STRAIGHTENER, AUTOMOBILE	ENERPAC		QUICK STICK		RCI 475791	1	$2,300.00	$2,300.00	882
FREEZER, COMMERCIAL, REACH-IN, 1 SECTION		TRUE	NA		RCI 484794	1	$2,715.00	$2,715.00	630
FREEZER, COMMERCIAL, REACH-IN, 1 SECTION		TRUE	NA		RCI 484795	1	$2,715.00	$2,715.00	630
FREEZER, LOW-END						1	$250.00	$250.00	630
FREEZER, MEDICAL, LOW-END						2	$350.00	$700.00	630
FREEZER, MEDICAL, LOW-END						1	$350.00	$350.00	630
FREEZER, MEDICAL, LOW-END						1	$350.00	$350.00	630
FREEZER, WALK-IN	KOLPAK		NA		5778368SF	1	$7,500.00	$7,500.00	570
FRONT PANEL, STALL						100	$499.00	$49,900.00	3106
FRYER, DEEP, 2 BASKETS	FRILATOR		NA		RCI 481936	1	$1,695.00	$1,695.00	3106
FUME HOOD, PORTABLE	LABCONCO		BASIC 47		030503674 V	1	$2,870.00	$2,870.00	560
FUMING SYSTEM, CA, BENCHTOP	LABCONCO			3170000	150812694	1	$9,223.00	$9,223.00	560
GAMERS, CHAIR						4	$100.00	$400.00	576

Description	Manufacturer	Model	Serial No.	Qty.	Unit Cost	Total Cost	Dept No
GAMERS, CHAIR				4	$100.00	$400.00	576
GAMING CONSOLE, WII				1	$300.00	$300.00	576
GAMING CONSOLE, XBOX ONE				2	$400.00	$800.00	576
GATE, WALK-THROUGH, LARGE				9	$400.00	$3,600.00	3106
GATE, WALK-THROUGH, SMALL				2	$250.00	$500.00	3106
GATOR, 4 WHEEL	POLARIS	RANGER XP	3NSRTE876JG978382	1	$13,668.72	$13,668.72	210
GATOR, 4 WHEEL	KUBOTA	RTV X1140	A5KD2GDBVGG014613	1	$15,083.62	$15,083.62	3106
GATOR, 4 WHEEL	BOBCAT	3400 4X4	AJNU30191	1	$10,328.80	$10,328.80	3107
GATOR, 6 WHEEL	JOHN DEERE	4X6	W006X4D037829	1	$8,181.75	$8,181.75	560
GAUGE SET, MANIFOLD				2	$169.00	$338.00	509
GAUGE, PRESSURE, ELECTRONIC	SHORTRIDGE INSTRUMENTS	HDM-300	RCI 452975	1	$2,995.00	$2,995.00	509
GEIGER COUNTER, STUDENT				1	$185.00	$185.00	542
GENERAL PURPOSE CART, PLASTIC, ECONOMY				1	$35.00	$35.00	450
GENERAL PURPOSE CART, PLASTIC, ECONOMY				1	$35.00	$35.00	452
GENERAL PURPOSE CART, PLASTIC, ECONOMY				1	$35.00	$35.00	454
GENERAL PURPOSE CART, PLASTIC, ECONOMY				1	$35.00	$35.00	499
GENERAL PURPOSE CART, PLASTIC, ECONOMY				1	$35.00	$35.00	540
GENERAL PURPOSE CART, PLASTIC, ECONOMY				1	$35.00	$35.00	554
GENERAL PURPOSE CART, PLASTIC, ECONOMY				1	$35.00	$35.00	560
GENERAL PURPOSE CART, PLASTIC, ECONOMY				1	$35.00	$35.00	560
GENERAL PURPOSE CART, PLASTIC, ECONOMY				1	$35.00	$35.00	560
GENERAL PURPOSE CART, PLASTIC, ECONOMY				1	$35.00	$35.00	560
GENERAL PURPOSE CART, PLASTIC, ECONOMY				1	$35.00	$35.00	570
GENERAL PURPOSE CART, PLASTIC, ECONOMY				2	$35.00	$70.00	570
GENERAL PURPOSE CART, PLASTIC, ECONOMY				1	$35.00	$35.00	570
GENERAL PURPOSE CART, PLASTIC, ECONOMY				1	$35.00	$35.00	570
GENERAL PURPOSE CART, PLASTIC, ECONOMY				1	$35.00	$35.00	570
GENERAL PURPOSE CART, PLASTIC, ECONOMY				2	$35.00	$70.00	576
GENERAL PURPOSE CART, PLASTIC, ECONOMY				1	$35.00	$35.00	576
GENERAL PURPOSE CART, PLASTIC, ECONOMY				1	$35.00	$35.00	576
GENERAL PURPOSE CART, PLASTIC, ECONOMY				1	$35.00	$35.00	576
GENERAL PURPOSE CART, PLASTIC, ECONOMY				1	$35.00	$35.00	576
GENERAL PURPOSE CART, PLASTIC, ECONOMY				1	$35.00	$35.00	882
GENERATOR, BACKUP	POWERWARE	9170+	660C120AAAAAAAP	1	$40,000.00	$40,000.00	581
GENERATOR, BACKUP	TOSHIBA	1600XP	120100335	1	$40,000.00	$40,000.00	581
GENERATOR, BACKUP	POWERFAB LLC	GLT DWT-9	21408	1	$40,000.00	$40,000.00	630
GENERATOR, BACKUP	GILLETTE	SENTRY-PRO	21348	1	$9,664.00	$9,664.00	630
GENERATOR, DIESEL				2	$9,500.00	$19,000.00	542
GENERATOR, PORTABLE	RIDGID	NA	RCI 455318	1	$920.00	$920.00	210
GENERATOR, PORTABLE	RIDGID	NA	RCI 455319	1	$920.00	$920.00	210
GENERATOR, PORTABLE	HUSKY	HU3650	CHM2050091	1	$920.00	$920.00	510
GENERATOR, PORTABLE				2	$920.00	$1,840.00	542
GENERATOR, PORTABLE	POWERBACK	CGTP3000	2012049218	1	$920.00	$920.00	560
GENERATOR, PORTABLE	TITAN	MSSOURCEMFG	RCG006245	1	$1,998.00	$1,998.00	560
GENERATOR, PORTABLE				1	$920.00	$920.00	581
GENERATOR, PORTABLE	POWER STROKE	NA	RCI 482033	1	$920.00	$920.00	882
GENERATOR, PORTABLE	HONDA	EM3500S	EA6-1138313	1	$920.00	$920.00	882
GENERATOR, PORTABLE, 4000-5000 KW	HONDA	5000X	7.86102E+11	1	$1,200.00	$1,200.00	509
GENERATOR, PORTABLE, 4000-5000 KW	GENERAC	GP5500	59396	1	$1,200.00	$1,200.00	3107
GENERATOR, PORTABLE, 5000+ KW	RIDGID	6800	CHM0600328	1	$2,040.00	$2,040.00	510
GENERATOR, PORTABLE, 5000+ KW	BLACK MAX	8750	RCI 481940	1	$2,040.00	$2,040.00	540
GENERATOR, PORTABLE, 5000+ KW	HONDA	EM6500 SX	RCI 482036	1	$2,040.00	$2,040.00	882

Description	Manufacturer	Model	Serial No.	Qty.	Unit Cost	Total Cost	Dept No
GENERATOR, PORTABLE, 5000+ KW	HONDA	ES6500	RCI 482034	1	$2,040.00	$2,040.00	882
GENERATOR, TRAILER MOUNTED	ONAN	10HDKCC423458	B070023580	1	$4,100.00	$4,100.00	541
GENERATOR, TRAILER MOUNTED	WHISPERWATT	DCA-027012	7109701	1	$4,100.00	$4,100.00	587
GOGGLES, NIGHT VISION	NA	NA	2322	1	$3,000.00	$3,000.00	560
GOGGLES, NIGHT VISION	NA	NA	263572	1	$2,800.00	$2,800.00	560
GOGGLES, NIGHT VISION	NA	NA	263592	1	$2,800.00	$2,800.00	560
GOGGLES, NIGHT VISION	NA	NA	263544	1	$2,800.00	$2,800.00	560
GOGGLES, NIGHT VISION	NA	NA	263530	1	$2,800.00	$2,800.00	560
GOLF/UTILITY CART, GAS	KAWASAKI	MULE	JKBAFSB1XGB507058	1	$15,472.00	$15,472.00	541
GOLF/UTILITY CART, GAS	POLARIS	500	4XARD50A05D724974	1	$8,197.00	$8,197.00	882
GRIDDLE, COMMERCIAL, COUNTER TOP	GUSTO	NA	RCI 481935	1	$1,000.00	$1,000.00	3106
GRINDER / BUFFER, 6" BENCH				1	$248.00	$248.00	210
GRINDER / BUFFER, 6" BENCH				1	$248.00	$248.00	210
GRINDER / BUFFER, 6" BENCH				1	$248.00	$248.00	509
GRINDER / BUFFER, 6" BENCH				1	$248.00	$248.00	510
GRINDER / BUFFER, 6" BENCH				1	$248.00	$248.00	560
GRINDER / BUFFER, 6" BENCH				1	$248.00	$248.00	576
GRINDER / BUFFER, 8" BENCH	NORTHERN INDUSTRIAL	143388	RCI 484818	1	$580.00	$580.00	509
GRINDER / BUFFER, 8" BENCH	DELTA	23-880	P9146	1	$580.00	$580.00	509
GRINDER / BUFFER, 8" BENCH	CLARKE	BT1004	30404337	1	$580.00	$580.00	587
GRINDER / BUFFER, 8" BENCH	INTERMARKET	NA	RCI 482024	1	$580.00	$580.00	882
GRINDER, RIGHT ANGLE				1	$160.00	$160.00	510
GRINDER/BUFFER, 5"				1	$200.00	$200.00	509
GRINDER/BUFFER, 7", W/ STAND	BUFFALO	B-8B	1087	1	$705.00	$705.00	882
GRINDER/SANDER, RIGHT ANGLE, 7"				1	$211.00	$211.00	510
GROUNDING & BONDING KIT, HAZ-MAT				1	$1,015.00	$1,015.00	542
HALOGEN LIGHT, PORTABLE				1	$350.00	$350.00	542
HALOGEN LIGHT, PORTABLE				1	$350.00	$350.00	560
HALOGEN LIGHT, PORTABLE				1	$350.00	$350.00	882
HAMMER, ROTARY, 1-1/2 INCH	RIDGID	RP 330	O105153	1	$740.00	$740.00	509
HANDCUFFS				23	$209.00	$4,807.00	553
HANDCUFFS				7	$209.00	$1,463.00	570
HANDHELD GRINDER				1	$125.00	$125.00	510
HANDHELD GRINDER				1	$125.00	$125.00	560
HANDHELD GRINDER				1	$125.00	$125.00	560
HANDHELD GRINDER				1	$125.00	$125.00	3106
HANDTRUCK, 2-WHEEL				1	$145.00	$145.00	210
HANDTRUCK, 2-WHEEL				1	$145.00	$145.00	210
HANDTRUCK, 2-WHEEL				1	$145.00	$145.00	400
HANDTRUCK, 2-WHEEL				1	$145.00	$145.00	400
HANDTRUCK, 2-WHEEL				2	$145.00	$290.00	499
HANDTRUCK, 2-WHEEL				1	$145.00	$145.00	503
HANDTRUCK, 2-WHEEL				1	$145.00	$145.00	509
HANDTRUCK, 2-WHEEL				2	$145.00	$290.00	509
HANDTRUCK, 2-WHEEL				1	$145.00	$145.00	510
HANDTRUCK, 2-WHEEL				1	$145.00	$145.00	510
HANDTRUCK, 2-WHEEL				2	$145.00	$290.00	540
HANDTRUCK, 2-WHEEL				1	$145.00	$145.00	540
HANDTRUCK, 2-WHEEL				1	$145.00	$145.00	540
HANDTRUCK, 2-WHEEL				1	$145.00	$145.00	541
HANDTRUCK, 2-WHEEL				1	$145.00	$145.00	551
HANDTRUCK, 2-WHEEL				1	$145.00	$145.00	553

Description	Manufacturer	Model	Serial No.	Qty.	Unit Cost	Total Cost	Dept No
HANDTRUCK, 2-WHEEL				1	$145.00	$145.00	560
HANDTRUCK, 2-WHEEL				1	$145.00	$145.00	560
HANDTRUCK, 2-WHEEL				1	$145.00	$145.00	570
HANDTRUCK, 2-WHEEL				4	$145.00	$580.00	570
HANDTRUCK, 2-WHEEL				1	$145.00	$145.00	570
HANDTRUCK, 2-WHEEL				1	$145.00	$145.00	572
HANDTRUCK, 2-WHEEL				1	$145.00	$145.00	576
HANDTRUCK, 2-WHEEL				1	$145.00	$145.00	576
HANDTRUCK, 2-WHEEL				1	$145.00	$145.00	576
HANDTRUCK, 2-WHEEL				1	$145.00	$145.00	576
HANDTRUCK, 2-WHEEL				1	$145.00	$145.00	576
HANDTRUCK, 2-WHEEL				1	$145.00	$145.00	630
HANDTRUCK, 2-WHEEL				1	$145.00	$145.00	882
HANDTRUCK, 2-WHEEL				1	$145.00	$145.00	882
HANDTRUCK, 2-WHEEL				1	$145.00	$145.00	882
HANDTRUCK, 2-WHEEL				2	$145.00	$290.00	3106
HANDTRUCK, 2-WHEEL				1	$145.00	$145.00	3107
HANDTRUCK, 4-WHEEL				1	$250.00	$250.00	210
HANDTRUCK, 4-WHEEL				1	$250.00	$250.00	400
HANDTRUCK, 4-WHEEL				2	$250.00	$500.00	402
HANDTRUCK, 4-WHEEL				1	$250.00	$250.00	450
HANDTRUCK, 4-WHEEL				5	$250.00	$1,250.00	492
HANDTRUCK, 4-WHEEL				1	$250.00	$250.00	499
HANDTRUCK, 4-WHEEL				5	$250.00	$1,250.00	503
HANDTRUCK, 4-WHEEL				1	$250.00	$250.00	509
HANDTRUCK, 4-WHEEL				2	$250.00	$500.00	509
HANDTRUCK, 4-WHEEL				1	$250.00	$250.00	560
HANDTRUCK, 4-WHEEL				1	$250.00	$250.00	560
HANDTRUCK, 4-WHEEL				5	$250.00	$1,250.00	570
HANDTRUCK, 4-WHEEL				2	$250.00	$500.00	576
HANDTRUCK, 4-WHEEL				1	$250.00	$250.00	576
HANDTRUCK, 4-WHEEL				1	$250.00	$250.00	581
HANDTRUCK, 4-WHEEL				1	$250.00	$250.00	3106
HANDTRUCK, 4-WHEEL				3	$250.00	$750.00	3106
HANDTRUCK, 4-WHEEL				14	$250.00	$3,500.00	3106
HANDTRUCK, CHAIRS				3	$250.00	$750.00	210
HANDTRUCK, CHAIRS				1	$250.00	$250.00	210
HANDTRUCK, CHAIRS				7	$250.00	$1,750.00	215
HANDTRUCK, CHAIRS				2	$250.00	$500.00	499
HANDTRUCK, CHAIRS				6	$250.00	$1,500.00	545
HANDTRUCK, CHAIRS				1	$250.00	$250.00	576
HANDTRUCK, TABLE				2	$280.00	$560.00	215
HANDTRUCK, TABLE				1	$280.00	$280.00	545
HAZMAT, BOOT				38	$100.00	$3,800.00	542
HAZMAT, WADERS				3	$70.00	$210.00	542
HEADSET, TACTICAL	TCI	LIBERATOR	NA	1	$648.00	$648.00	560
HEADSET, TACTICAL	TCI	LIBERATOR	NA	1	$648.00	$648.00	560
HEADSET, TACTICAL	TCI	LIBERATOR	NA	1	$648.00	$648.00	560
HEADSET, TACTICAL	TCI	LIBERATOR	NA	1	$648.00	$648.00	560
HEADSET, TACTICAL	TCI	LIBERATOR	NA	1	$648.00	$648.00	560
HEADSET, TACTICAL	TCI	LIBERATOR	NA	1	$648.00	$648.00	560
HEADSET, TACTICAL	TCI	LIBERATOR	NA	1	$648.00	$648.00	560

Description	Manufacturer	Model	Serial No.	Qty.	Unit Cost	Total Cost	Dept No
HEADSET, TACTICAL	TCI	LIBERATOR	NA	1	$648.00	$648.00	560
HEADSET, TACTICAL	TCI	LIBERATOR	NA	1	$648.00	$648.00	560
HEADSET, TACTICAL	TCI	LIBERATOR	NA	1	$648.00	$648.00	560
HEADSET, TACTICAL	TCI	LIBERATOR	NA	1	$648.00	$648.00	560
HEADSET, TACTICAL	TCI	LIBERATOR	NA	1	$648.00	$648.00	560
HEADSET, TACTICAL	TCI	LIBERATOR	NA	1	$648.00	$648.00	560
HEADSET, TACTICAL	TCI	LIBERATOR	NA	1	$648.00	$648.00	560
HEADSET, TACTICAL	TCI	LIBERATOR	NA	1	$648.00	$648.00	560
HEADSET, TACTICAL	TCI	LIBERATOR	NA	1	$648.00	$648.00	560
HEADSET, TACTICAL	TCI	LIBERATOR	NA	1	$648.00	$648.00	560
HEADSET, TACTICAL	TCI	LIBERATOR	NA	1	$648.00	$648.00	560
HEADSET, TELEPHONE				2	$250.00	$500.00	402
HEATER, PORTABLE				2	$135.00	$270.00	210
HEATER, PORTABLE				1	$135.00	$135.00	509
HEDGE TRIMMER				1	$250.00	$250.00	560
HELMET, BALLISTIC	UNITED SHIELD	IIIA	3879	1	$516.00	$516.00	560
HELMET, BALLISTIC	UNITED SHIELD	IIIA	3880	1	$516.00	$516.00	560
HELMET, BALLISTIC	UNITED SHIELD	IIIA	3881	1	$516.00	$516.00	560
HELMET, BALLISTIC	UNITED SHIELD	IIIA	3882	1	$516.00	$516.00	560
HELMET, BALLISTIC	UNITED SHIELD	IIIA	3883	1	$516.00	$516.00	560
HELMET, BALLISTIC	UNITED SHIELD	IIIA	3884	1	$516.00	$516.00	560
HELMET, BALLISTIC	UNITED SHIELD	IIIA	3885	1	$516.00	$516.00	560
HELMET, BALLISTIC	UNITED SHIELD	IIIA	3886	1	$516.00	$516.00	560
HELMET, BALLISTIC	UNITED SHIELD	IIIA	3887	1	$516.00	$516.00	560
HELMET, BALLISTIC	UNITED SHIELD	IIIA	3888	1	$516.00	$516.00	560
HELMET, BALLISTIC	UNITED SHIELD	IIIA	3889	1	$516.00	$516.00	560
HELMET, BALLISTIC	UNITED SHIELD	IIIA	3890	1	$516.00	$516.00	560
HELMET, BALLISTIC	UNITED SHIELD	IIIA	3891	1	$516.00	$516.00	560
HELMET, BALLISTIC	UNITED SHIELD	IIIA	3892	1	$516.00	$516.00	560
HELMET, BALLISTIC	UNITED SHIELD	IIIA	3893	1	$516.00	$516.00	560
HELMET, BALLISTIC	UNITED SHIELD	IIIA	3874	1	$516.00	$516.00	560
HELMET, BALLISTIC	UNITED SHIELD	IIIA	3873	1	$516.00	$516.00	560
HELMET, BALLISTIC	UNITED SHIELD	IIIA	3895	1	$516.00	$516.00	560
HELMET, BALLISTIC	UNITED SHIELD	IIIA	03894A	1	$516.00	$516.00	560
HELMET, BALLISTIC	UNITED SHIELD	IIIA	3875	1	$516.00	$516.00	560
HELMET, BALLISTIC	UNITED SHIELD	IIIA	3876	1	$516.00	$516.00	560
HELMET, BALLISTIC	UNITED SHIELD	IIIA	3877	1	$516.00	$516.00	560
HELMET, BALLISTIC	UNITED SHIELD	IIIA	3878	1	$516.00	$516.00	560
HIGH, INTENSITY ILLUMINATOR				1	$160.00	$160.00	560
HOIST UNIT, ADJUSTABLE, 3 TON	JET	NA	RCI 455304	1	$1,300.00	$1,300.00	210
HOPPER, SELF-DUMPING	DAYTON	5PKH0	RCI 481922	1	$1,100.00	$1,100.00	3106
HOPPER, SELF-DUMPING	DAYTON	5PKH0	RCI 481930	1	$1,100.00	$1,100.00	3106
HOSE, FIRE, 1 INCH PER 50 FEET				4	$80.00	$320.00	542
HOT PLATE, 2 BURNER				1	$150.00	$150.00	540
HOVERCRAFT	NEOTERIC		2013 1N9BB1517DT204177	1	$44,877.64	$44,877.64	495
HUB, EZ-008 SWITCH 8-PORT, 10 BASE-T	CISCO SYSTEMS	SF302-08P	PSZ17371DVY	1	$679.00	$679.00	503
HUB, EZ-008 SWITCH 8-PORT, 10 BASE-T	UNIFI	NA	RCI 482068	1	$679.00	$679.00	503
HUMIDIFIER				1	$200.00	$200.00	560
ICE MAKER	SCOTSMAN	PRODIGL	RCI 474233	1	$1,800.00	$1,800.00	540
ICE MAKER, LARGE	SCOTSMAN	B948S	1.70813E+13	1	$3,330.00	$3,330.00	210

Description	Manufacturer	Model	Serial No.	Qty.	Unit Cost	Total Cost	Dept No
ICE MAKER, LARGE	SCOTSMAN	B530S	1.21E+13	1	$800.00	$800.00	509
ICE MAKER, LARGE	HOSHIZAKI	KM-500MAH	N17885D	1	$3,280.00	$3,280.00	510
ICE MAKER, LARGE	SCOTSMAN	B530S	1.30113E+13	1	$3,330.00	$3,330.00	541
ICE MAKER, LARGE	MANITOWOC	B970	1120283342	1	$3,330.00	$3,330.00	570
ICE MAKER, LARGE	SCOTSMAN	S570	20622741	1	$3,330.00	$3,330.00	576
ICE MAKER, LARGE	ICE-O-MATIC	ICE0320HA5	1.60713E+13	1	$3,330.00	$3,330.00	3106
ICE MAKER, SMALL	SCOTSMAN	CU1526MA	1.30613E+13	1	$2,970.00	$2,970.00	540
ICE MAKER, SMALL	SCOTSMAN	NA	RCI 479474	1	$2,970.00	$2,970.00	560
ICE MAKER, SMALL	MANITOWOC	QD0133W	310017010	1	$2,970.00	$2,970.00	570
IMAGER, DRIVER	LOGIC CUBE	F-FALCON	137820	1	$3,783.34	$3,783.34	560
IMAGING SYSTEM AND MOBILE CONVERSION KIT	CRIMECAM	NA	NA	1	$58,665.43	$58,665.43	560
INTERACTIVE PANEL, 65", TOUCHSCREEN	SHARP	NA	RCI 478003	1	$5,300.00	$5,300.00	570
INTERACTIVE WHITEBOARD SYSTEM W/ PROJECTOR	SMART TECHNOLOGIES	NA	RCI 478605	1	$2,500.00	$2,500.00	630
INTERCOM SYSTEM	TSKCOM	MAP-501	052103A-1	1	$2,500.00	$2,500.00	570
INTERCOM SYSTEM	TSKCOM	MAP-501	052103A-7	1	$2,500.00	$2,500.00	570
INTERCOM SYSTEM	TSKCOM	MAP-501	052103A-4	1	$2,500.00	$2,500.00	570
INTERCOM SYSTEM	PRECISION ELECTRONICS	NA	RCI 482114	1	$2,500.00	$2,500.00	576
IPAD	APPLE	A1455	F7NLK72DFPFL	1	$499.00	$499.00	503
IPAD	APPLE	A1490	DLXM3140FLMM	1	$499.00	$499.00	503
IPAD	APPLE	A1823	GCTV6534HLJJ	1	$484.00	$484.00	503
IPAD	APPLE	A1823	GCTV6LVAHLJJ	1	$484.00	$484.00	503
IPAD	APPLE	A1490	DLXLXL16FLMU	1	$499.00	$499.00	503
IPAD	APPLE	NA	RCI 480885	1	$499.00	$499.00	540
IPAD	APPLE	NA	RCI 480886	1	$499.00	$499.00	540
IPAD	APPLE	NA	RCI 480887	1	$499.00	$499.00	540
IPAD	APPLE	NA	RCI 480888	1	$499.00	$499.00	540
IPAD	APPLE	A1475	DMPPK3FDF4YF	1	$499.00	$499.00	540
IPAD	APPLE	A1395	DMQJJC0DDFHW	1	$499.00	$499.00	541
IPAD	APPLE	A1475	DMPNX0LF4YF	1	$499.00	$499.00	560
IPAD	APPLE	WIFI	DMPNVCSPF4YF	1	$550.00	$550.00	560
IPAD	APPLE	WIFI	DMPNW1JAF4YF	1	$550.00	$550.00	560
IPAD	APPLE	WIFI	DMPNW36GF4YF	1	$550.00	$550.00	560
IPAD	APPLE	WIFI	DMPNW9TLF4YF	1	$550.00	$550.00	560
IPAD	APPLE	WIFI	DMPNWDH8F4YF	1	$550.00	$550.00	560
IPAD	APPLE	WIFI	DMPNWDWUF4YF	1	$550.00	$550.00	560
IPAD	APPLE	WIFI	DMPNX01PF4YF	1	$550.00	$550.00	560
IPAD	APPLE	WIFI	DMPNX0AQF4YF	1	$550.00	$550.00	560
IPAD	APPLE	WIFI	DMPNX0EEF4YF	1	$550.00	$550.00	560
IPAD	APPLE	WIFI	DMPNX0M2F4YF	1	$550.00	$550.00	560
IPAD	APPLE	WIFI	DMPNX0TQF4YF	1	$550.00	$550.00	560
IPAD	APPLE	WIFI	DMPNX0TSF4YF	1	$550.00	$550.00	560
IPAD	APPLE	WIFI	DMPNX0VKF4YF	1	$550.00	$550.00	560
IPAD	APPLE	WIFI	DMPNX0W0F4YF	1	$550.00	$550.00	560
IPAD	APPLE	WIFI	DMPNX0W2F4YF	1	$550.00	$550.00	560
IPAD	APPLE	WIFI	DMPNX0X7F4YF	1	$550.00	$550.00	560
IPAD	APPLE	WIFI	DMPNX0YLF4YF	1	$550.00	$550.00	560
IPAD	APPLE	WIFI	DMPNX0YYF4YF	1	$550.00	$550.00	560
IPAD	APPLE	WIFI	DMPNX0ZZF4YF	1	$550.00	$550.00	560
IPAD	APPLE	WIFI	DMPNX10CF4YF	1	$550.00	$550.00	560
IPAD	APPLE	WIFI	DMPNX10VF4YF	1	$550.00	$550.00	560
IPAD	APPLE	WIFI	DMPNX10ZF4YF	1	$550.00	$550.00	560
IPAD	APPLE	WIFI	DMPNX14JF4YF	1	$550.00	$550.00	560

Description	Manufacturer	Model	Serial No.	Qty.	Unit Cost	Total Cost	Dept No
IPAD	APPLE	WIFI	DMPNX150F4YF	1	$550.00	$550.00	560
IPAD	APPLE	WIFI	DMPNX17BF4YF	1	$550.00	$550.00	560
IPAD	APPLE	WIFI	DMPNX19TF4YF	1	$550.00	$550.00	560
IPAD	APPLE	WIFI	DMPNX1L6F4YF	1	$550.00	$550.00	560
IPAD	APPLE	WIFI	DMPNX200F4YF	1	$550.00	$550.00	560
IPAD	APPLE	WIFI	DMPNX2Q2F4YF	1	$550.00	$550.00	560
IPAD	APPLE	WIFI	DMPNX2QCF4YF	1	$550.00	$550.00	560
IPAD	APPLE	WIFI	DMPNX2SKF4YF	1	$550.00	$550.00	560
IPAD	APPLE	WIFI	DMPNX3JMF4YF	1	$550.00	$550.00	560
IPAD	APPLE	WIFI	DMPNX3M8F4YF	1	$550.00	$550.00	560
IPAD	APPLE	WIFI	DMPNX3QEF4YF	1	$550.00	$550.00	560
IPAD	APPLE	WIFI	DMPNX3RPF4YF	1	$550.00	$550.00	560
IPAD	APPLE	A1395	DMQJJHYXDFHW	1	$499.00	$499.00	581
IPAD	APPLE	A1395	DMQJJ9RDFHW	1	$499.00	$499.00	581
IPAD	APPLE	A1395	DMQJJPWYDFHW	1	$499.00	$499.00	581
IPAD II	APPLE	A1395	RCI 455337	1	$499.00	$499.00	492
IPAD II	APPLE	NA	P02414	1	$499.00	$499.00	503
IPAD II	APPLE	A1395	DMQJJE8EDFHW	1	$499.00	$499.00	541
IPAD II	APPLE	A1395	DMQJDQ2DFHW	1	$499.00	$499.00	541
IPAD II	APPLE	A1395	DMQJJKS8DFHW	1	$499.00	$499.00	541
IPAD II	APPLE	A1395	DMQJJJ07DFHW	1	$499.00	$499.00	541
IPAD II	APPLE	A1475	DMPNX1RPF4YF	1	$550.00	$550.00	560
IPAD II	APPLE	A1475	DMPNX26QF4YF	1	$550.00	$550.00	560
IPAD II	APPLE	A1475	DMPNW61CF4YF	1	$550.00	$550.00	560
IPAD II	APPLE	A1475	DMPNX338F4YF	1	$550.00	$550.00	560
IPAD II	APPLE	A1475	DMPNX2R4F4YF	1	$550.00	$550.00	560
IPAD II	APPLE	A1474	DMQPL5AXFK10	1	$499.00	$499.00	576
IPAD II	APPLE	A1474	DLXN590TFK10	1	$569.98	$569.98	576
IPAD II	APPLE	A1474	DMPPM61HFK10	1	$499.00	$499.00	576
IPAD II	APPLE	A1474	DLXN5BR5FK10	1	$569.98	$569.98	576
IPAD II	APPLE	A1474	DMPPMA5VFK10	1	$499.00	$499.00	576
IPAD II	APPLE	A1474	DMQPL5XYFK10	1	$499.00	$499.00	576
IPAD II	APPLE	A1474	DLXN337VFK10	1	$569.98	$569.98	576
IPAD II	APPLE	A1474	DLXN10RYFK14	1	$499.00	$499.00	576
IPAD II	APPLE	A1474	DLXN5ALJFK10	1	$569.98	$569.98	576
IPAD II	APPLE	A1475	DMPQJ2SUF4YF	1	$499.00	$499.00	581
IPAD II	APPLE	A1395	DMQJJBEADFHW	1	$499.00	$499.00	583
IV STAND, MEDICAL				1	$40.00	$40.00	545
JACK HAMMER, AIR, LARGE	BOSCH	3611C0A	508000313	1	$1,712.80	$1,712.80	210
JACK STAND				3	$165.00	$495.00	560
JACK STAND				1	$165.00	$165.00	587
JACK STAND				8	$165.00	$1,320.00	882
JACK STAND, 2 TON				2	$430.00	$860.00	210
JACK, END LIFT, AIR	LINCOLN JACKS	NA	RCI 482039	1	$1,097.00	$1,097.00	882
JACK, END LIFT, AIR	LINCOLN JACKS	93661	RCI 482038	1	$1,097.00	$1,097.00	882
JACK, HYDRAULIC				1	$200.00	$200.00	210
JACK, HYDRAULIC				1	$200.00	$200.00	509
JACK, HYDRAULIC				4	$200.00	$800.00	560
JACK, HYDRAULIC				1	$200.00	$200.00	587
JACK, HYDRAULIC				3	$200.00	$600.00	882
JACK, PALLET, HYDRAULIC, 1 TON	WESCO	NA	RCI 481918	1	$600.00	$600.00	540
JACK, PALLET, HYDRAULIC, 1 TON	DAYTON	NA	08051650/022	1	$600.00	$600.00	570

Description	Manufacturer	Model	Serial No.	Qty.	Unit Cost	Total Cost	Dept No
JACK, PALLET, HYDRAULIC, 1 TON	TITAN	LIFTRITE	RCI 482020	1	$600.00	$600.00	570
JACK, PALLET, HYDRAULIC, 1 TON	BT	LHM230U	4669816-09	1	$684.90	$684.90	576
JACK, PALLET, HYDRAULIC, 1 TON	HANDY HYDRAULIC	5LA79	RCI 481931	1	$600.00	$600.00	3106
JACK, PALLET, MOTORIZED				2	$2,375.00	$4,750.00	541
JACK, PNEUMATIC, 20 TON	OTC		5292 2001 AS 01005	1	$2,000.00	$2,000.00	210
JACK, PNEUMATIC, 20 TON	SNAP-ON	YA662C	SS131002485	1	$2,000.00	$2,000.00	882
JACK, PNEUMATIC, 20 TON	SNAP-ON	YA662C	SS130102023	1	$2,000.00	$2,000.00	882
JACK, PNEUMATIC, 20 TON	NA	NA	RCI 455312	1	$2,000.00	$2,000.00	882
JACK, SERVICE, HYDRAULIC, 10 TON	LINCOLN JACKS	NA	52292	1	$1,700.00	$1,700.00	882
JACK, SERVICE, HYDRAULIC, 2 TON				1	$255.00	$255.00	509
JACK, SERVICE, HYDRAULIC, 2 TON				1	$255.00	$255.00	882
JACK, SERVICE, HYDRAULIC, 22 TON	NA	NA	RCI 455313	1	$695.00	$695.00	882
K-9 DEPLOYMENT & HEAT ALERT, W/ PAGER	NA	NA	520F	1	$1,028.94	$1,028.94	560
K-9 VEHICLE CONTAINER (POLICE DOG)	NA	NA	NA	1	$2,686.09	$2,686.09	560
KENNEL, DOG, 4 UNIT, MOBILE	SHOR-LINE	NA	RCI 455280	1	$2,350.00	$2,350.00	545
KENNEL, DOG, 4 UNIT, MOBILE	SHOR-LINE	NA	RCI 478564	1	$2,350.00	$2,350.00	545
KENNEL, DOG, 6 UNIT, MOBILE	SHOR-LINE	NA	RCI 455727	1	$3,170.00	$3,170.00	545
KENNEL, DOG, 6 UNIT, MOBILE	SHOR-LINE	NA	RCI 455728	1	$3,170.00	$3,170.00	545
KENNEL, DOG, 6 UNIT, MOBILE	SHOR-LINE	NA	RCI 455284	1	$3,170.00	$3,170.00	545
KENNEL, DOG, 6 UNIT, MOBILE	SHOR-LINE	NA	RCI 455285	1	$3,170.00	$3,170.00	545
KENNEL, DOG, 6 UNIT, MOBILE	SHOR-LINE	NA	RCI 478558	1	$3,170.00	$3,170.00	545
KENNEL, DOG, 6 UNIT, MOBILE	SHOR-LINE	NA	RCI 478561	1	$3,170.00	$3,170.00	545
KENNEL, DOG, 6 UNIT, MOBILE	SHOR-LINE	NA	RCI 478566	1	$3,170.00	$3,170.00	545
KENNEL, DOG, 9 UNIT, MOBILE	SHOR-LINE	NA	RCI 455283	1	$4,250.00	$4,250.00	545
KENNEL, DOG, 9 UNIT, MOBILE	SHOR-LINE	NA	RCI 478559	1	$4,250.00	$4,250.00	545
KENNEL, DOG, 9 UNIT, MOBILE	SHOR-LINE	NA	RCI 478560	1	$4,250.00	$4,250.00	545
KENNEL, DOG, 9 UNIT, MOBILE	SHOR-LINE	NA	RCI 478562	1	$4,250.00	$4,250.00	545
KENNEL, DOG, 9 UNIT, MOBILE	SHOR-LINE	NA	RCI 478567	1	$4,250.00	$4,250.00	545
KENNEL, DOG, 9 UNIT, MOBILE	SHOR-LINE	NA	RCI 478568	1	$4,250.00	$4,250.00	545
KENNEL, DOG, 9 UNIT, MOBILE	SHOR-LINE	NA	RCI 478569	1	$4,250.00	$4,250.00	545
KENNEL, DOG, SINGLE UNIT, MOBILE	SHOR-LINE	NA	RCI 455272	1	$680.00	$680.00	545
KENNEL, DOG, SINGLE UNIT, MOBILE	SHOR-LINE	NA	RCI 455273	1	$680.00	$680.00	545
KENNEL, DOG, SINGLE UNIT, MOBILE	SHOR-LINE	NA	RCI 455274	1	$680.00	$680.00	545
KENNEL, DOG, SINGLE UNIT, MOBILE	SHOR-LINE	NA	RCI 455275	1	$680.00	$680.00	545
KENNEL, DOG, SINGLE UNIT, MOBILE	SHOR-LINE	NA	RCI 455276	1	$680.00	$680.00	545
KENNEL, DOG, SINGLE UNIT, MOBILE	SHOR-LINE	NA	RCI 455277	1	$680.00	$680.00	545
KENNEL, DOG, SINGLE UNIT, MOBILE	SHOR-LINE	NA	RCI 455278	1	$680.00	$680.00	545
KENNEL, DOG, SINGLE UNIT, MOBILE	SHOR-LINE	NA	RCI 455279	1	$680.00	$680.00	545
KENNEL, DOG, SINGLE UNIT, MOBILE	NA	NA	RCI 478563	1	$680.00	$680.00	545
KENNEL, DOG, SINGLE UNIT, MOBILE	NA	NA	RCI 478565	1	$680.00	$680.00	545
KENNEL, DOG, SINGLE UNIT, MOBILE	RAY ALLEN	EZE	NA	1	$2,199.99	$2,199.99	560
KENNEL, DOG, SINGLE UNIT, MOBILE	RAY ALLEN	EZE	NA	1	$2,199.99	$2,199.99	560
KETTLE, STEAM DIRECT, TILTING, W/ LEG STAND, 40 QT.	CLEVELAND	KGL-40-T	1.51123E+11	1	$3,450.00	$3,450.00	576
KEY MACHINE	HPC	SPEEDEX	RCI 452970	1	$600.00	$600.00	509
KEY MACHINE	BEST	NA	RCI 452972	1	$600.00	$600.00	509
KEY MACHINE	FRAMON	KX-1970347	970347	1	$600.00	$600.00	509
KEY VARIABLE LOADER	MOTOROLA	T7537B	201CQR3041	1	$4,166.80	$4,166.80	587
KEY VARIABLE LOADER (KVL)	MOTOROLA	KVL4000	201CTX3071	1	$3,000.00	$3,000.00	587
KEY VARIABLE LOADER (KVL)	MOTOROLA	KVL4000	201CTV3169	1	$3,000.00	$3,000.00	587
KIOSK, CHECK-IN, W/TICKET DISPENSER	NEMO-Q	NA	RCI 474234	1	$1,500.00	$1,500.00	499
KIOSK, CHECK-IN, W/TICKET DISPENSER	NEMO-Q	NA	RCI 478608	1	$1,500.00	$1,500.00	499
KIOSK, CHECK-IN, W/TICKET DISPENSER	NEMO-Q	NA	RCI 478615	1	$1,500.00	$1,500.00	499

Description	Manufacturer	Model	Serial No.	Qty.	Unit Cost	Total Cost	Dept No
KITCHEN MIXER, ELECTRIC				1	$410.00	$410.00	576
LAB KIT, CSI, MOBILE	PROSCOPE	NA	NA	1	$949.00	$949.00	560
LABEL & SIGN MAKER, EASY STEP				1	$325.00	$325.00	499
LABEL & SIGN MAKER, EASY STEP				1	$325.00	$325.00	499
LABEL & SIGN MAKER, EASY STEP				2	$325.00	$650.00	541
LABEL & SIGN MAKER, EASY STEP				1	$325.00	$325.00	630
LABEL & SIGN MAKER, EASY STEP				1	$325.00	$325.00	630
LABEL MAKER, HANDHELD				4	$300.00	$1,200.00	403
LABEL MAKER, HANDHELD				1	$300.00	$300.00	403
LABEL MAKER, HANDHELD				1	$300.00	$300.00	494
LABEL MAKER, HANDHELD				1	$300.00	$300.00	509
LABEL MAKER, HANDHELD				1	$300.00	$300.00	540
LABEL MAKER, HANDHELD				1	$300.00	$300.00	540
LABEL MAKER, HANDHELD				1	$300.00	$300.00	581
LABEL MAKER, HANDHELD				1	$300.00	$300.00	583
LABEL MAKER, HANDHELD				1	$300.00	$300.00	587
LADDER, 9'-12'				1	$250.00	$250.00	492
LADDER, 9'-12'				1	$250.00	$250.00	509
LADDER, EXTENSION, 16'-34'				1	$400.00	$400.00	503
LADDER, EXTENSION, 16'-34'				1	$400.00	$400.00	576
LADDER, HORIZONTAL				1	$380.00	$380.00	509
LADDER, PLATFORM				1	$400.00	$400.00	560
LADDER, STEP, 2'-6'				1	$80.00	$80.00	210
LADDER, STEP, 2'-6'				2	$80.00	$160.00	210
LADDER, STEP, 2'-6'				1	$80.00	$80.00	211
LADDER, STEP, 2'-6'				1	$80.00	$80.00	214
LADDER, STEP, 2'-6'				1	$80.00	$80.00	400
LADDER, STEP, 2'-6'				1	$80.00	$80.00	404
LADDER, STEP, 2'-6'				1	$80.00	$80.00	404
LADDER, STEP, 2'-6'				1	$80.00	$80.00	437
LADDER, STEP, 2'-6'				1	$80.00	$80.00	451
LADDER, STEP, 2'-6'				1	$80.00	$80.00	451
LADDER, STEP, 2'-6'				2	$80.00	$160.00	499
LADDER, STEP, 2'-6'				1	$80.00	$80.00	499
LADDER, STEP, 2'-6'				1	$80.00	$80.00	503
LADDER, STEP, 2'-6'				1	$80.00	$80.00	503
LADDER, STEP, 2'-6'				1	$80.00	$80.00	503
LADDER, STEP, 2'-6'				1	$80.00	$80.00	503
LADDER, STEP, 2'-6'				1	$80.00	$80.00	503
LADDER, STEP, 2'-6'				1	$80.00	$80.00	503
LADDER, STEP, 2'-6'				1	$80.00	$80.00	503
LADDER, STEP, 2'-6'				1	$80.00	$80.00	509
LADDER, STEP, 2'-6'				1	$80.00	$80.00	509
LADDER, STEP, 2'-6'				1	$80.00	$80.00	509
LADDER, STEP, 2'-6'				1	$80.00	$80.00	509
LADDER, STEP, 2'-6'				2	$80.00	$160.00	510
LADDER, STEP, 2'-6'				1	$80.00	$80.00	540
LADDER, STEP, 2'-6'				1	$80.00	$80.00	540
LADDER, STEP, 2'-6'				2	$80.00	$160.00	540
LADDER, STEP, 2'-6'				2	$80.00	$160.00	540
LADDER, STEP, 2'-6'				1	$80.00	$80.00	540

Description	Manufacturer	Model	Serial No.	Qty.	Unit Cost	Total Cost	Dept No
LADDER, STEP, 2'-6'				2	$80.00	$160.00	542
LADDER, STEP, 2'-6'				1	$80.00	$80.00	545
LADDER, STEP, 2'-6'				1	$80.00	$80.00	551
LADDER, STEP, 2'-6'				1	$80.00	$80.00	560
LADDER, STEP, 2'-6'				1	$80.00	$80.00	560
LADDER, STEP, 2'-6'				1	$80.00	$80.00	560
LADDER, STEP, 2'-6'				1	$80.00	$80.00	560
LADDER, STEP, 2'-6'				1	$80.00	$80.00	560
LADDER, STEP, 2'-6'				1	$80.00	$80.00	560
LADDER, STEP, 2'-6'				1	$80.00	$80.00	560
LADDER, STEP, 2'-6'				1	$80.00	$80.00	560
LADDER, STEP, 2'-6'				1	$80.00	$80.00	560
LADDER, STEP, 2'-6'				1	$80.00	$80.00	570
LADDER, STEP, 2'-6'				1	$80.00	$80.00	576
LADDER, STEP, 2'-6'				1	$80.00	$80.00	576
LADDER, STEP, 2'-6'				1	$80.00	$80.00	576
LADDER, STEP, 2'-6'				1	$80.00	$80.00	576
LADDER, STEP, 2'-6'				1	$80.00	$80.00	576
LADDER, STEP, 2'-6'				1	$80.00	$80.00	581
LADDER, STEP, 2'-6'				2	$80.00	$160.00	587
LADDER, STEP, 2'-6'				1	$80.00	$80.00	630
LADDER, STEP, 2'-6'				1	$80.00	$80.00	630
LADDER, STEP, 2'-6'				1	$80.00	$80.00	630
LADDER, STEP, 2'-6'				1	$80.00	$80.00	3107
LADDER, STEP, 2'-6'				1	$80.00	$80.00	3107
LADDER, STEP, 4'-6'				1	$151.00	$151.00	545
LADDER, STEP, 4'-6'				1	$151.00	$151.00	560
LADDER, STEP, 4'-6'				2	$151.00	$302.00	570
LADDER, STEP, 8'-16'				1	$250.00	$250.00	210
LADDER, STEP, 8'-16'				1	$250.00	$250.00	499
LADDER, STEP, 8'-16'				1	$250.00	$250.00	503
LADDER, STEP, 8'-16'				1	$250.00	$250.00	503
LADDER, STEP, 8'-16'				1	$250.00	$250.00	503
LADDER, STEP, 8'-16'				1	$250.00	$250.00	509
LADDER, STEP, 8'-16'				5	$250.00	$1,250.00	509
LADDER, STEP, 8'-16'				2	$250.00	$500.00	509
LADDER, STEP, 8'-16'				1	$250.00	$250.00	509
LADDER, STEP, 8'-16'				1	$250.00	$250.00	540
LADDER, STEP, 8'-16'				1	$250.00	$250.00	540
LADDER, STEP, 8'-16'				2	$250.00	$500.00	541
LADDER, STEP, 8'-16'				1	$250.00	$250.00	560
LADDER, STEP, 8'-16'				1	$250.00	$250.00	560
LADDER, STEP, 8'-16'				1	$250.00	$250.00	570
LADDER, STEP, 8'-16'				2	$250.00	$500.00	576
LADDER, STEP, 8'-16'				1	$250.00	$250.00	576
LADDER, STEP, 8'-16'				1	$250.00	$250.00	576
LADDER, STEP, 8'-16'				1	$250.00	$250.00	882
LADDER, STEP, 8'-16'				1	$250.00	$250.00	882
LADDER, STEP, 8'-16'				1	$250.00	$250.00	3106
LAMINATOR, 25"-27"	ROYAL SOVEREIGN	RSC-1050CL	E050148	1	$3,995.00	$3,995.00	210
LAMINATOR, 25"-27"	GRAPHICA	GT42PS	GT420228	1	$1,650.00	$1,650.00	581

Description	Manufacturer	Model	Serial No.	Qty.	Unit Cost	Total Cost	Dept No
LAMINATOR, DESKTOP				1	$150.00	$150.00	452
LAMINATOR, DESKTOP				1	$150.00	$150.00	497
LAMP, FLOOR				1	$100.00	$100.00	402
LAMP, FLOOR				1	$100.00	$100.00	440
LAMP, FLOOR				1	$100.00	$100.00	440
LAMP, FLOOR				1	$100.00	$100.00	630
LAMP, FLOOR				1	$100.00	$100.00	630
LAMP, PHOTOGRAPHY				1	$100.00	$100.00	540
LANTERN/FLOODLIGHT, LED				1	$320.00	$320.00	542
LARYNGOSCOPE, VIDEO, PORTABLE	KING VISION	KING SYSTEMS	C11546A165217	1	$1,490.00	$1,490.00	540
LARYNGOSCOPE, VIDEO, PORTABLE	KING VISION	KING SYSTEMS	C11315A059009	1	$1,490.00	$1,490.00	540
LARYNGOSCOPE, VIDEO, PORTABLE	KING VISION	KING SYSTEMS	C11607A170292	1	$1,490.00	$1,490.00	540
LARYNGOSCOPE, VIDEO, PORTABLE	KING VISION	KING SYSTEMS	C11550A167681	1	$1,490.00	$1,490.00	540
LARYNGOSCOPE, VIDEO, PORTABLE	KING VISION	KING SYSTEMS	C11546A165211	1	$1,490.00	$1,490.00	540
LARYNGOSCOPE, VIDEO, PORTABLE	KING VISION	KING SYSTEMS	C11231A040910	1	$998.60	$998.60	540
LARYNGOSCOPE, VIDEO, PORTABLE	KING VISION	KING SYSTEMS	C11238A044480	1	$1,490.00	$1,490.00	540
LARYNGOSCOPE, VIDEO, PORTABLE	KING VISION	KING SYSTEMS	C11224A036837	1	$998.60	$998.60	540
LATHE, DISC/DRUM	AMMCO	4000	205606689	1	$6,830.00	$6,830.00	882
LEAF BLOWER				6	$200.00	$1,200.00	210
LEAF BLOWER				2	$200.00	$400.00	540
LEAF BLOWER				3	$200.00	$600.00	560
LEAF BLOWER				1	$200.00	$200.00	570
LEAF BLOWER				1	$200.00	$200.00	3106
LEAF BLOWER				2	$200.00	$400.00	3107
LEAF BLOWER				1	$200.00	$200.00	3107
LEAK CONTROL KIT, HAZ-MAT				7	$625.00	$4,375.00	542
LECTERN W/ SOUND, PORTABLE				1	$200.00	$200.00	215
LECTERN, FLOOR				1	$58.00	$58.00	425
LECTERN, FLOOR				2	$58.00	$116.00	427
LECTERN, FLOOR				1	$58.00	$58.00	428
LECTERN, FLOOR				1	$58.00	$58.00	436
LECTERN, FLOOR				1	$58.00	$58.00	437
LECTERN, FLOOR				1	$58.00	$58.00	438
LECTERN, FLOOR				1	$58.00	$58.00	439
LECTERN, FLOOR				1	$58.00	$58.00	441
LECTERN, FLOOR				1	$58.00	$58.00	452
LECTERN, FLOOR				1	$58.00	$58.00	454
LECTERN, FLOOR				1	$58.00	$58.00	475
LECTERN, FLOOR				1	$58.00	$58.00	475
LECTERN, FLOOR				1	$58.00	$58.00	499
LECTERN, FLOOR				1	$58.00	$58.00	541
LECTERN, FLOOR				1	$58.00	$58.00	551
LECTERN, FLOOR				1	$58.00	$58.00	560
LECTERN, FLOOR				1	$58.00	$58.00	560
LECTERN, FLOOR				1	$58.00	$58.00	560
LECTERN, FLOOR				1	$58.00	$58.00	560
LECTERN, FLOOR				1	$58.00	$58.00	560
LECTERN, FLOOR				1	$58.00	$58.00	570
LECTERN, FLOOR				1	$58.00	$58.00	3106
LECTERN, FLOOR				1	$58.00	$58.00	3106
LECTERN, SOUND				1	$445.00	$445.00	438
LECTERN, TABLETOP				1	$55.00	$55.00	440

Description	Manufacturer	Model	Serial No.	Qty.	Unit Cost	Total Cost	Dept No
LECTERN, TABLETOP				2	$55.00	$110.00	452
LECTERN, W/ OVERHEAD PROJECTOR SHELF				1	$475.00	$475.00	554
LECTERNETTE, PORTABLE	NA	NA	RCI 481983	1	$850.00	$850.00	3106
LENS, CAMERA, DIGITAL, ZOOM-WIDE ANGLE	CANON	EF24-70	2237520	1	$1,399.00	$1,399.00	560
LEVEL, SURVEYOR				1	$370.00	$370.00	509
LEVEL/TRANSIT, AUTOMATIC PACKAGE	ROBOTOOLZ	NA	RCI 452974	1	$1,550.00	$1,550.00	509
LEVELER/SCRAPER, LAND	TORO	SAND PRO 5020	230000238	1	$12,665.00	$12,665.00	510
LEVELER/SCRAPER, LAND	BOBCAT	MI GRADER 84	648003171	1	$2,500.00	$2,500.00	3107
LIFT, 2 POST, ROTARY, VEHICLE	ROTARY	SPO18N310	SCQR17D0028	1	$15,950.00	$15,950.00	882
LIFT, 2 POST, ROTARY, VEHICLE	ROTARY	SPOR10N700	SCRZ16E0048	1	$5,500.00	$5,500.00	882
LIFT, AIR, 10 TON	ROTARY	SPO12N715	SDCS16E0070	1	$7,000.00	$7,000.00	882
LIFT, AIR, 10 TON	ROTARY	SPO18N310	SCQR16E0008	1	$7,000.00	$7,000.00	882
LIFT, AIR, 10 TON	HUNTER	NA	B05923	1	$7,000.00	$7,000.00	882
LIFT, HYDRAULIC, AMBULANCE COT	STRYKER	NA	160639170	1	$23,400.00	$23,400.00	540
LIFT, HYDRAULIC, AMBULANCE COT	STRYKER	NA	170440634	1	$23,400.00	$23,400.00	540
LIFT, PONTOON	NA	4000 LB	NA	1	$959.00	$959.00	560
LIFT, PONTOON	NA	4000 LB	NA	1	$959.00	$959.00	560
LIGHT SOURCE, FORENSIC	ROFIN	POLILIGHT PL500	1218	1	$21,100.00	$21,100.00	560
LIGHT, MEDICAL EXAM				1	$150.00	$150.00	570
LIGHTENING DETECTOR	THUNDERBOLT INTERNATIONAL	31OUS		1	$900.00	$900.00	581
LINE MARKER, DRY				1	$220.00	$220.00	3106
LOADER, FRONT END	KCM CORPORATION	70Z7B	70C8-5013	1	$62,000.00	$62,000.00	210
LOADER, FRONT END	JOHN DEERE	544H	DW544HX589040	1	$102,135.00	$102,135.00	210
LOADER, FRONT END, HYDRAULIC ATTACHMENT	JOHN DEERE	H260	1P0H260XACC004369	1	$5,000.00	$5,000.00	210
LOADER, FRONT END, HYDRAULIC ATTACHMENT	KUBOTA	LA764	A0129	1	$5,000.00	$5,000.00	560
LOADER, FRONT END, HYDRAULIC ATTACHMENT	JOHN DEERE	541	W00541D027639	1	$3,568.50	$3,568.50	3107
LOADER, FRONT END, W/ BACKHOE	CATERPILLAR	416E	CAT0416ETBWC00275	1	$81,167.00	$81,167.00	210
LOADER, FRONT END, W/ BACKHOE	CATERPILLAR	416F2	CAT0416FCHWB00693	1	$80,389.00	$80,389.00	210
LOADER, FRONT END, W/ BACKHOE	CATERPILLAR	416C	4ZN24407	1	$66,828.00	$66,828.00	210
LOADER, FRONT END, W/ BACKHOE	CATERPILLAR	416E	CAT0416ELSHA00222	1	$71,340.00	$71,340.00	882
LOADER, SKID-STEER	JOHN DEERE	330G	1T0330GKJHF313943	1	$41,689.80	$41,689.80	510
LOADER, SKID-STEER	BOBCAT	S770	ATF211687	1	$66,088.61	$66,088.61	510
LOADER, SKID-STEER	BOBCAT	863	514452053	1	$23,883.00	$23,883.00	510
LOADER, SKID-STEER	CATERPILLAR	246C	CAT0246CKJAY01302	1	$51,881.00	$51,881.00	882
LOADER, SKID-STEER	JOHN DEERE	330G	1T0330GKTHF313940	1	$47,049.12	$47,049.12	3106
LOADER, SKID-STEER	BOBCAT	S770	AT5A12731	1	$38,000.00	$38,000.00	3107
LOADER, WHEEL	CATERPILLAR	924G	CAT0924GADFZ00365	1	$72,500.00	$72,500.00	210
LOADER, WHEEL	CATERPILLAR	924K	CAT0924KPPWR02795	1	$175,000.00	$175,000.00	210
LOADER, WHEEL	CATERPILLAR	924G	CAT0924GLDFZ00366	1	$80,500.00	$80,500.00	210
LOCKER, 3 UNIT				1	$200.00	$200.00	341
LOCKER, 3 UNIT				2	$200.00	$400.00	545
LOCKER, 3 UNIT				6	$200.00	$1,200.00	570
LOCKER, 3 UNIT				3	$200.00	$600.00	570
LOCKER, DOUBLE UNIT				6	$152.00	$912.00	540
LOCKER, DOUBLE UNIT				1	$152.00	$152.00	551
LOCKER, DOUBLE UNIT				3	$152.00	$456.00	552
LOCKER, STUDENT, DOUBLE TIER, 1-6 OPENINGS				3	$300.00	$900.00	210
LOCKER, STUDENT, DOUBLE TIER, 2 OPENING				4	$300.00	$1,200.00	210
LOCKER, STUDENT, SINGLE TIER, 1-6 OPENINGS				1	$200.00	$200.00	560
LOCKER, STUDENT, SINGLE TIER, 1-6 OPENINGS				1	$200.00	$200.00	3107
LOGGER, RECORDER, VOICE, DIGITAL	NICELOG	NL-2000	47219301	1	$279,120.54	$279,120.54	581
LOUNGER, NURSE				1	$465.00	$465.00	570

Description	Manufacturer	Model	Serial No.	Qty.	Unit Cost	Total Cost	Dept No
LOUNGER, NURSE				1	$465.00	$465.00	576
MACHINE, FINGERPRINT COMPARISON	IDENTITY SOLUTIONS	TPE-4800XC-ED	ADS050001024	1	$26,400.00	$26,400.00	576
MAGAZINE RACK				1	$75.00	$75.00	439
MAGAZINE RACK				1	$75.00	$75.00	499
MAGAZINE RACK				1	$75.00	$75.00	554
MAGAZINE RACK				1	$75.00	$75.00	576
MANIKIN, CPR, ADULT, TORSO	PRESTAN	NA	RCI 480900	1	$120.00	$120.00	540
MANIKIN, CPR, ADULT, TORSO	PRESTAN	NA	RCI 480901	1	$120.00	$120.00	540
MANIKIN, CPR, ADULT, TORSO	PRESTAN	NA	RCI 480905	1	$120.00	$120.00	540
MANIKIN, CPR, ADULT, TORSO	PRESTAN	NA	RCI 480906	1	$120.00	$120.00	540
MANIKIN, CPR, ADULT, TORSO	PRESTAN	NA	RCI 480907	1	$120.00	$120.00	540
MANIKIN, CPR, ADULT, TORSO	PRESTAN	NA	RCI 480908	1	$120.00	$120.00	540
MANIKIN, CPR, ADULT, TORSO	PRESTAN	NA	RCI 480909	1	$120.00	$120.00	540
MANIKIN, CPR, ADULT, TORSO	PRESTAN	NA	RCI 480910	1	$120.00	$120.00	540
MANIKIN, CPR, ADULT, TORSO	PRESTAN	NA	RCI 481893	1	$120.00	$120.00	540
MANIKIN, CPR, ADULT, TORSO	PRESTAN	NA	RCI 481894	1	$120.00	$120.00	540
MANIKIN, CPR, ADULT, TORSO	PRESTAN	NA	RCI 481895	1	$120.00	$120.00	540
MANIKIN, CPR, ADULT, TORSO	PRESTAN	NA	RCI 481896	1	$120.00	$120.00	540
MANIKIN, CPR, ADULT, TORSO	PRESTAN	NA	RCI 481897	1	$120.00	$120.00	540
MANIKIN, CPR, ADULT, TORSO	PRESTAN	NA	RCI 481898	1	$120.00	$120.00	540
MANIKIN, CPR, ADULT, TORSO	PRESTAN	NA	RCI 481899	1	$120.00	$120.00	540
MANIKIN, CPR, ADULT, TORSO	PRESTAN	NA	RCI 481900	1	$120.00	$120.00	540
MANIKIN, CPR, ADULT, TORSO	IAFF	NA	465621	1	$1,020.68	$1,020.68	560
MANIKIN, CPR, ADULT, TORSO				53	$120.00	$6,360.00	576
MANIKIN, CPR, JUNIOR/CHILD	LAERDAL	NA	RCI 480898	1	$605.00	$605.00	540
MANIKIN, CPR, JUNIOR/CHILD	PRESTAN	NA	RCI 480899	1	$605.00	$605.00	540
MANIKIN, CPR, JUNIOR/CHILD	LAERDAL	NA	RCI 480911	1	$605.00	$605.00	540
MANIKIN, CPR, JUNIOR/CHILD	LAERDAL	NA	RCI 480912	1	$605.00	$605.00	540
MANIKIN, CPR, JUNIOR/CHILD	LAERDAL	NA	RCI 480913	1	$605.00	$605.00	540
MANIKIN, CPR, JUNIOR/CHILD	LAERDAL	NA	RCI 480914	1	$605.00	$605.00	540
MANIKIN, CPR, JUNIOR/CHILD	LAERDAL	NA	RCI 480915	1	$605.00	$605.00	540
MANIKIN, CPR, JUNIOR/CHILD	LAERDAL	NA	RCI 480916	1	$605.00	$605.00	540
MANIKIN, CPR, JUNIOR/CHILD	LAERDAL	NA	RCI 480917	1	$605.00	$605.00	540
MANIKIN, CPR, JUNIOR/CHILD	LAERDAL	NA	RCI 480918	1	$605.00	$605.00	540
MANIKIN, CPR, JUNIOR/CHILD	LAERDAL	NA	RCI 480919	1	$605.00	$605.00	540
MANIKIN, CPR, JUNIOR/CHILD	LAERDAL	NA	RCI 480920	1	$605.00	$605.00	540
MANIKIN, CPR, JUNIOR/CHILD	LAERDAL	NA	RCI 481901	1	$605.00	$605.00	540
MANIKIN, CPR, JUNIOR/CHILD	LAERDAL	NA	RCI 481902	1	$605.00	$605.00	540
MANIKIN, CPR, JUNIOR/CHILD	LAERDAL	NA	RCI 481903	1	$605.00	$605.00	540
MANIKIN, CPR, JUNIOR/CHILD	LAERDAL	NA	RCI 481904	1	$605.00	$605.00	540
MANIKIN, CPR, JUNIOR/CHILD	LAERDAL	NA	RCI 481905	1	$605.00	$605.00	540
MANIKIN, CPR, JUNIOR/CHILD	LAERDAL	NA	RCI 481906	1	$605.00	$605.00	540
MANIKIN, CPR, JUNIOR/CHILD	LAERDAL	NA	RCI 481907	1	$605.00	$605.00	540
MANIKIN, CPR, JUNIOR/CHILD	LAERDAL	NA	RCI 481908	1	$605.00	$605.00	540
MANIKIN, CPR, JUNIOR/CHILD	LAERDAL	NA	RCI 481909	1	$605.00	$605.00	540
MANIKIN, CPR, JUNIOR/CHILD	LAERDAL	NA	RCI 481910	1	$605.00	$605.00	540
MANIKIN, CPR, RESUSCI ANNE	LAERDAL	NA	RCI 480892	1	$620.00	$620.00	540
MANIKIN, CPR, RESUSCI ANNE	LAERDAL	NA	RCI 480897	1	$620.00	$620.00	540
MANIKIN, CPR, RESUSCI ANNE	LAERDAL	NA	RCI 480904	1	$620.00	$620.00	540
MANIKIN, CPR, RESUSCI ANNE	NA	NA	NA	1	$560.00	$560.00	570
MANIKIN, INFANT				6	$450.00	$2,700.00	540
MANIKIN, MEDICAL TRAINING	NA	NA	RCI 480891	1	$2,740.00	$2,740.00	540

Description	Manufacturer	Model	Serial No.	Qty.	Unit Cost	Total Cost	Dept No
MANIKIN, MEDICAL TRAINING	NA	NA	RCI 480902	1	$2,740.00	$2,740.00	540
MANIKIN, MEDICAL TRAINING				1	$2,740.00	$2,740.00	542
MANNEQUIN, ADULT INTUBATION	NA	NA	NSN	1	$895.00	$895.00	560
MAP, 2 SET, U.S. & WORLD, WALL-MOUNTED				1	$245.00	$245.00	576
MAP, GPS, HIGH-END	TRIMBLE	GEO XT	4829460005	1	$4,045.00	$4,045.00	503
MASTER CABLE & ANTENNA ANALYZER	AGILEMESH	AV6020	1410506	1	$8,450.00	$8,450.00	541
MASTER CABLE & ANTENNA ANALYZER	AGILEMESH	AV3320		1	$8,450.00	$8,450.00	581
MASTER CABLE & ANTENNA ANALYZER	ANRITSU	S361E	1320101	1	$7,937.02	$7,937.02	587
MAT, 2' X 6'				6	$60.00	$360.00	576
MAT, 4' X 6'				25	$100.00	$2,500.00	576
MATRIX SWITCHER, AUDIO/VIDEO				1	$1,095.00	$1,095.00	541
MATRIX SWITCHER, AUDIO/VIDEO	OCEAN MATRIX	OMX-SW8X8NT	NA	1	$1,095.00	$1,095.00	581
MATRIX SWITCHER, DIGITAL MEDIA	CRESTON	DM-MD32X32-RPS	9492684	1	$18,400.00	$18,400.00	503
MATRIX SWITCHER, DIGITAL MEDIA	CRESTON	DM-MD32X32-RPS	9492692	1	$18,400.00	$18,400.00	503
MATRIX SWITCHER, DIGITAL MEDIA	BOSCH	NA	RCI 481869	1	$18,400.00	$18,400.00	570
MEASURING WHEEL				1	$150.00	$150.00	509
MECHANIC CREEPER				2	$40.00	$80.00	587
METAL DETECTOR, HANDHELD				2	$80.00	$160.00	570
METAL DETECTOR, HANDHELD				4	$80.00	$320.00	570
METAL DETECTOR, HANDHELD				1	$80.00	$80.00	570
METAL DETECTOR, HANDHELD				8	$80.00	$640.00	570
METAL DETECTOR, HANDHELD				1	$80.00	$80.00	570
METAL DETECTOR, HANDHELD				1	$80.00	$80.00	570
MICROFICHE READER/PRINTER	CANON	NP-P580	32101973	1	$2,500.00	$2,500.00	403
MICROFILM READER/PRINTER	MINOLTA	MICROSP 2000	32002401	1	$5,000.00	$5,000.00	450
MICROPHONE SYSTEM, WIRELESS	SENNHEISER	EW300	4472005573	1	$1,000.00	$1,000.00	503
MICROPHONE SYSTEM, WIRELESS	SENNHEISER	EW300	4472005577	1	$1,000.00	$1,000.00	503
MICROPHONE SYSTEM, WIRELESS	SENNHEISER	EW300	4472005571	1	$1,000.00	$1,000.00	503
MICROPHONE SYSTEM, WIRELESS	SENNHEISER	EW300	4472005572	1	$1,000.00	$1,000.00	503
MICROPHONE SYSTEM, WIRELESS	SENNHEISER	EW300	4472005570	1	$1,000.00	$1,000.00	503
MICROPHONE SYSTEM, WIRELESS	SENNHEISER	EW300	4472005578	1	$1,000.00	$1,000.00	503
MICROPHONE, ALL TYPES, W/ OR W/O STAND				1	$100.00	$100.00	400
MICROPHONE, ALL TYPES, W/ OR W/O STAND				3	$100.00	$300.00	438
MICROPHONE, ALL TYPES, W/ OR W/O STAND				2	$100.00	$200.00	439
MICROPHONE, ALL TYPES, W/ OR W/O STAND				4	$100.00	$400.00	451
MICROPHONE, ALL TYPES, W/ OR W/O STAND				3	$100.00	$300.00	454
MICROPHONE, ALL TYPES, W/ OR W/O STAND				2	$100.00	$200.00	499
MICROPHONE, ALL TYPES, W/ OR W/O STAND				2	$100.00	$200.00	541
MICROPHONE, ALL TYPES, W/ OR W/O STAND				1	$100.00	$100.00	551
MICROPHONE, ALL TYPES, W/ OR W/O STAND				1	$100.00	$100.00	560
MICROPHONE, ALL TYPES, W/ OR W/O STAND				1	$100.00	$100.00	576
MICROPHONE, ALL TYPES, W/ OR W/O STAND				1	$100.00	$100.00	581
MICROPHONE, ALL TYPES, W/ OR W/O STAND				1	$100.00	$100.00	581
MICROPHONE, ALL TYPES, W/ OR W/O STAND				1	$100.00	$100.00	581
MICROPHONE, ALL TYPES, W/ OR W/O STAND				14	$100.00	$1,400.00	3106
MICROPHONE, ALL TYPES, W/ OR W/O STAND				6	$100.00	$600.00	3106
MICROSCOPE, DUAL VIEWING				1	$425.00	$425.00	630
MICROWAVE OVEN				1	$125.00	$125.00	210
MICROWAVE OVEN				2	$125.00	$250.00	210
MICROWAVE OVEN				1	$125.00	$125.00	210
MICROWAVE OVEN				1	$125.00	$125.00	210
MICROWAVE OVEN				1	$125.00	$125.00	211

Description	Manufacturer	Model	Serial No.	Qty.	Unit Cost	Total Cost	Dept No
MICROWAVE OVEN				1	$125.00	$125.00	214
MICROWAVE OVEN				1	$125.00	$125.00	341
MICROWAVE OVEN				1	$125.00	$125.00	400
MICROWAVE OVEN				1	$125.00	$125.00	402
MICROWAVE OVEN				1	$125.00	$125.00	403
MICROWAVE OVEN				1	$125.00	$125.00	438
MICROWAVE OVEN				1	$125.00	$125.00	440
MICROWAVE OVEN				1	$125.00	$125.00	440
MICROWAVE OVEN				1	$125.00	$125.00	441
MICROWAVE OVEN				1	$125.00	$125.00	450
MICROWAVE OVEN				1	$125.00	$125.00	450
MICROWAVE OVEN				1	$125.00	$125.00	451
MICROWAVE OVEN				1	$125.00	$125.00	452
MICROWAVE OVEN				1	$125.00	$125.00	453
MICROWAVE OVEN				2	$125.00	$250.00	475
MICROWAVE OVEN				1	$125.00	$125.00	477
MICROWAVE OVEN				1	$125.00	$125.00	494
MICROWAVE OVEN				2	$125.00	$250.00	495
MICROWAVE OVEN				1	$125.00	$125.00	497
MICROWAVE OVEN				1	$125.00	$125.00	499
MICROWAVE OVEN				2	$125.00	$250.00	499
MICROWAVE OVEN				1	$125.00	$125.00	499
MICROWAVE OVEN				1	$125.00	$125.00	509
MICROWAVE OVEN				2	$125.00	$250.00	540
MICROWAVE OVEN				1	$125.00	$125.00	540
MICROWAVE OVEN				1	$125.00	$125.00	540
MICROWAVE OVEN				1	$125.00	$125.00	540
MICROWAVE OVEN				1	$125.00	$125.00	540
MICROWAVE OVEN				1	$125.00	$125.00	541
MICROWAVE OVEN				1	$125.00	$125.00	541
MICROWAVE OVEN				2	$125.00	$250.00	541
MICROWAVE OVEN				2	$125.00	$250.00	545
MICROWAVE OVEN				1	$125.00	$125.00	545
MICROWAVE OVEN				2	$125.00	$250.00	551
MICROWAVE OVEN				1	$125.00	$125.00	551
MICROWAVE OVEN				1	$125.00	$125.00	552
MICROWAVE OVEN				1	$125.00	$125.00	553
MICROWAVE OVEN				1	$125.00	$125.00	560
MICROWAVE OVEN				1	$125.00	$125.00	560
MICROWAVE OVEN				2	$125.00	$250.00	560
MICROWAVE OVEN				1	$125.00	$125.00	560
MICROWAVE OVEN				2	$125.00	$250.00	560
MICROWAVE OVEN				1	$125.00	$125.00	560
MICROWAVE OVEN				1	$125.00	$125.00	560
MICROWAVE OVEN				1	$125.00	$125.00	570
MICROWAVE OVEN				4	$125.00	$500.00	570
MICROWAVE OVEN				1	$125.00	$125.00	570
MICROWAVE OVEN				1	$125.00	$125.00	570
MICROWAVE OVEN				2	$125.00	$250.00	570
MICROWAVE OVEN				1	$125.00	$125.00	570
MICROWAVE OVEN				1	$125.00	$125.00	570
MICROWAVE OVEN				1	$125.00	$125.00	572

Description	Manufacturer	Model	Serial No.	Qty.	Unit Cost	Total Cost	Dept No
MICROWAVE OVEN				1	$125.00	$125.00	576
MICROWAVE OVEN				1	$125.00	$125.00	576
MICROWAVE OVEN				1	$125.00	$125.00	576
MICROWAVE OVEN				1	$125.00	$125.00	576
MICROWAVE OVEN				1	$125.00	$125.00	576
MICROWAVE OVEN				1	$125.00	$125.00	576
MICROWAVE OVEN				3	$125.00	$375.00	576
MICROWAVE OVEN				1	$125.00	$125.00	576
MICROWAVE OVEN				1	$125.00	$125.00	576
MICROWAVE OVEN				1	$125.00	$125.00	576
MICROWAVE OVEN				1	$125.00	$125.00	576
MICROWAVE OVEN				1	$125.00	$125.00	576
MICROWAVE OVEN				1	$125.00	$125.00	581
MICROWAVE OVEN				1	$125.00	$125.00	630
MICROWAVE OVEN				1	$125.00	$125.00	630
MICROWAVE OVEN				1	$125.00	$125.00	630
MICROWAVE OVEN				1	$125.00	$125.00	665
MIXER, 30 QUART	HOBART	D340L	31-1275-500	1	$7,500.00	$7,500.00	576
MIXER, 6-CHANNEL	ALTO	ZMX862	UT1306101623000	1	$500.00	$500.00	576
MODULATOR, AUDIO/VIDEO	CONTEMPORARY RESEARCH	QMOD-YPB2	00-14-C8-06-01-6B	1	$995.00	$995.00	503
MODULATOR, AUDIO/VIDEO	CONTEMPORARY RESEARCH	QMOD-YPB2	00-14-C8-06-01-6C	1	$995.00	$995.00	503
MODULATOR, AUDIO/VIDEO	CONTEMPORARY RESEARCH	QMOD-YPB2	00-14-C8-06-01-6D	1	$995.00	$995.00	503
MODULATOR, AUDIO/VIDEO	CONTEMPORARY RESEARCH	QMOD-YPB2	00-14-C8-06-01-6E	1	$995.00	$995.00	503
MODULATOR, AUDIO/VIDEO	CONTEMPORARY RESEARCH	QMOD-YPB2	00-14-C8-06-01-69	1	$995.00	$995.00	503
MODULATOR, AUDIO/VIDEO	CONTEMPORARY RESEARCH	QMOD-YPB2	00-14-C8-06-01-6A	1	$995.00	$995.00	503
MODULATOR, AUDIO/VIDEO	CONTEMPORARY RESEARCH	QMOD-YPB2	00-14-C8-06-01-68	1	$995.00	$995.00	503
MODULATOR, AUDIO/VIDEO	CONTEMPORARY RESEARCH	QMOD-HDSC	441-5071-295	1	$995.00	$995.00	503
MODULATOR, AUDIO/VIDEO	CONTEMPORARY RESEARCH	QMOD-HDSC	441-5071-299	1	$995.00	$995.00	503
MODULATOR, AUDIO/VIDEO	CONTEMPORARY RESEARCH	QMOD-HDSC	441-5071-293	1	$995.00	$995.00	503
MODULATOR, AUDIO/VIDEO	CONTEMPORARY RESEARCH	QMOD-HDSC	441-5071-287	1	$995.00	$995.00	503
MODULATOR, AUDIO/VIDEO	CONTEMPORARY RESEARCH	QMOD-HDSC	441-5071-296	1	$995.00	$995.00	503
MODULATOR, AUDIO/VIDEO	CONTEMPORARY RESEARCH	QMOD-HDSC	441-5071-292	1	$995.00	$995.00	503
MODULATOR, AUDIO/VIDEO	CONTEMPORARY RESEARCH	QMOD-HDSC	441-5071-298	1	$995.00	$995.00	503
MODULATOR, AUDIO/VIDEO	CONTEMPORARY RESEARCH	QMOD-HDSC	441-5071-300	1	$995.00	$995.00	503
MODULATOR, AUDIO/VIDEO	CONTEMPORARY RESEARCH	QMOD-HDSC	441-5071-288	1	$995.00	$995.00	503
MODULATOR, AUDIO/VIDEO	CONTEMPORARY RESEARCH	QMOD-HDSC	441-5071-294	1	$995.00	$995.00	503
MODULATOR, AUDIO/VIDEO	CONTEMPORARY RESEARCH	QMOD-HDSC	441-5071-302	1	$995.00	$995.00	503
MODULATOR, AUDIO/VIDEO	CONTEMPORARY RESEARCH	QMOD-HDSC	441-5071-291	1	$995.00	$995.00	503
MONEY COUNTER, ELECTRIC, HIGH SPEED	CUMMINS	JETSCAN	1.40629E+13	1	$2,699.59	$2,699.59	403
MONEY COUNTER, ELECTRIC, HIGH SPEED	SEMACON	S1025	68974M1039	1	$600.00	$600.00	452
MONEY COUNTER, ELECTRIC, HIGH SPEED	SEMACON	S1025	68974M1002	1	$600.00	$600.00	452
MONEY COUNTER, ELECTRIC, HIGH SPEED	SEMACON	S1125	68874M1160	1	$600.00	$600.00	452
MONEY COUNTER, ELECTRIC, HIGH SPEED	CUMMINS	JETSCAN	1.4062E+13	1	$2,516.69	$2,516.69	453
MONEY COUNTER, ELECTRIC, HIGH SPEED	CUMMINS	JETSCAN	1.4062E+13	1	$2,516.69	$2,516.69	453
MONEY COUNTER, ELECTRIC, HIGH SPEED	CUMMINS	JETSCAN	1.4062E+13	1	$2,516.69	$2,516.69	453
MONEY COUNTER, ELECTRIC, HIGH SPEED	CUMMINS	JETSCAN	1.40622E+13	1	$2,458.63	$2,458.63	453
MONEY COUNTER, ELECTRIC, HIGH SPEED	CUMMINS	JETSCAN	1.40623E+13	1	$2,860.84	$2,860.84	453
MONEY COUNTER, ELECTRIC, HIGH SPEED	CUMMINS	JETSCAN	1.40623E+13	1	$2,860.84	$2,860.84	453
MONEY COUNTER, ELECTRIC, HIGH SPEED	CUMMINS		121 1I121067815348	1	$6,433.00	$6,433.00	497
MONEY COUNTER, ELECTRIC, HIGH SPEED	CUMMINS	JETSCAN	1.40627E+13	1	$2,198.70	$2,198.70	499
MONEY COUNTER, ELECTRIC, HIGH SPEED	CUMMINS	JETSCAN	1.40627E+13	1	$2,198.70	$2,198.70	499

Description	Manufacturer	Model	Serial No.	Qty.	Unit Cost	Total Cost	Dept No
MONEY COUNTER, ELECTRIC, HIGH SPEED	CUMMINS	JETSCAN	1I101206315113	1	$2,729.81	$2,729.81	499
MONEY COUNTER, ELECTRIC, HIGH SPEED	CUMMINS	JETSCAN	1.40626E+13	1	$2,505.68	$2,505.68	499
MONEY COUNTER, ELECTRIC, HIGH SPEED	CUMMINS	JETSCAN	1.40627E+13	1	$2,198.70	$2,198.70	499
MONEY COUNTER, ELECTRIC, HIGH SPEED	CUMMINS	JETSCAN	1.40627E+13	1	$2,198.70	$2,198.70	499
MONEY COUNTER, ELECTRIC, HIGH SPEED	CUMMINS	I100	1I101122714329	1	$2,722.93	$2,722.93	499
MONEY COUNTER, ELECTRIC, HIGH SPEED	ROYAL SOVEREIGN	RBC-3100	RCI 481879	1	$600.00	$600.00	570
MONEY COUNTER, ELECTRIC, HIGH SPEED	CARNATION	CR-180	RCI 481986	1	$600.00	$600.00	3106
MONITOR, 15"-29"				2	$200.00	$400.00	210
MONITOR, 15"-29"				1	$200.00	$200.00	210
MONITOR, 15"-29"				1	$200.00	$200.00	210
MONITOR, 15"-29"				1	$200.00	$200.00	210
MONITOR, 15"-29"				1	$200.00	$200.00	210
MONITOR, 15"-29"				1	$200.00	$200.00	210
MONITOR, 15"-29"				1	$200.00	$200.00	210
MONITOR, 15"-29"				1	$200.00	$200.00	210
MONITOR, 15"-29"				1	$200.00	$200.00	210
MONITOR, 15"-29"				1	$200.00	$200.00	210
MONITOR, 15"-29"				2	$200.00	$400.00	210
MONITOR, 15"-29"				1	$200.00	$200.00	210
MONITOR, 15"-29"				1	$200.00	$200.00	210
MONITOR, 15"-29"				1	$200.00	$200.00	210
MONITOR, 15"-29"				1	$200.00	$200.00	210
MONITOR, 15"-29"				1	$200.00	$200.00	210
MONITOR, 15"-29"				2	$200.00	$400.00	210
MONITOR, 15"-29"				2	$200.00	$400.00	211
MONITOR, 15"-29"				1	$200.00	$200.00	211
MONITOR, 15"-29"				1	$200.00	$200.00	212
MONITOR, 15"-29"				2	$200.00	$400.00	213
MONITOR, 15"-29"				1	$200.00	$200.00	213
MONITOR, 15"-29"				1	$200.00	$200.00	214
MONITOR, 15"-29"				2	$200.00	$400.00	215
MONITOR, 15"-29"				1	$200.00	$200.00	215
MONITOR, 15"-29"				1	$200.00	$200.00	215
MONITOR, 15"-29"				1	$200.00	$200.00	215
MONITOR, 15"-29"				1	$200.00	$200.00	215
MONITOR, 15"-29"				1	$200.00	$200.00	341
MONITOR, 15"-29"				3	$200.00	$600.00	341
MONITOR, 15"-29"				2	$200.00	$400.00	400
MONITOR, 15"-29"				1	$200.00	$200.00	400
MONITOR, 15"-29"				1	$200.00	$200.00	400
MONITOR, 15"-29"				2	$200.00	$400.00	400
MONITOR, 15"-29"				1	$200.00	$200.00	400
MONITOR, 15"-29"				3	$200.00	$600.00	402
MONITOR, 15"-29"				2	$200.00	$400.00	402
MONITOR, 15"-29"				20	$200.00	$4,000.00	402
MONITOR, 15"-29"				1	$200.00	$200.00	402
MONITOR, 15"-29"				1	$200.00	$200.00	402
MONITOR, 15"-29"				1	$200.00	$200.00	402
MONITOR, 15"-29"				1	$200.00	$200.00	403
MONITOR, 15"-29"				5	$200.00	$1,000.00	403
MONITOR, 15"-29"				9	$200.00	$1,800.00	403
MONITOR, 15"-29"				2	$200.00	$400.00	403

Description	Manufacturer	Model	Serial No.	Qty.	Unit Cost	Total Cost	Dept No
MONITOR, 15"-29"				1	$200.00	$200.00	404
MONITOR, 15"-29"				4	$200.00	$800.00	404
MONITOR, 15"-29"				1	$200.00	$200.00	404
MONITOR, 15"-29"				3	$200.00	$600.00	404
MONITOR, 15"-29"				1	$200.00	$200.00	405
MONITOR, 15"-29"				2	$200.00	$400.00	405
MONITOR, 15"-29"				2	$200.00	$400.00	405
MONITOR, 15"-29"				1	$200.00	$200.00	405
MONITOR, 15"-29"				1	$200.00	$200.00	405
MONITOR, 15"-29"				2	$200.00	$400.00	425
MONITOR, 15"-29"				1	$200.00	$200.00	428
MONITOR, 15"-29"				2	$200.00	$400.00	436
MONITOR, 15"-29"				2	$200.00	$400.00	436
MONITOR, 15"-29"				1	$200.00	$200.00	436
MONITOR, 15"-29"				1	$200.00	$200.00	437
MONITOR, 15"-29"				1	$200.00	$200.00	437
MONITOR, 15"-29"				2	$200.00	$400.00	438
MONITOR, 15"-29"				2	$200.00	$400.00	439
MONITOR, 15"-29"				2	$200.00	$400.00	440
MONITOR, 15"-29"				2	$200.00	$400.00	440
MONITOR, 15"-29"				2	$200.00	$400.00	440
MONITOR, 15"-29"				2	$200.00	$400.00	440
MONITOR, 15"-29"				2	$200.00	$400.00	440
MONITOR, 15"-29"				2	$200.00	$400.00	440
MONITOR, 15"-29"				1	$200.00	$200.00	440
MONITOR, 15"-29"				1	$200.00	$200.00	440
MONITOR, 15"-29"				4	$200.00	$800.00	440
MONITOR, 15"-29"				1	$200.00	$200.00	440
MONITOR, 15"-29"				1	$200.00	$200.00	440
MONITOR, 15"-29"				1	$200.00	$200.00	440
MONITOR, 15"-29"				1	$200.00	$200.00	440
MONITOR, 15"-29"				1	$200.00	$200.00	440
MONITOR, 15"-29"				1	$200.00	$200.00	440
MONITOR, 15"-29"				1	$200.00	$200.00	440
MONITOR, 15"-29"				2	$200.00	$400.00	440
MONITOR, 15"-29"				1	$200.00	$200.00	440
MONITOR, 15"-29"				3	$200.00	$600.00	440
MONITOR, 15"-29"				2	$200.00	$400.00	440
MONITOR, 15"-29"				2	$200.00	$400.00	440
MONITOR, 15"-29"				2	$200.00	$400.00	440
MONITOR, 15"-29"				2	$200.00	$400.00	440
MONITOR, 15"-29"				2	$200.00	$400.00	440
MONITOR, 15"-29"				1	$200.00	$200.00	440
MONITOR, 15"-29"				1	$200.00	$200.00	441
MONITOR, 15"-29"				1	$200.00	$200.00	450
MONITOR, 15"-29"				33	$200.00	$6,600.00	450
MONITOR, 15"-29"				1	$200.00	$200.00	450
MONITOR, 15"-29"				1	$200.00	$200.00	450
MONITOR, 15"-29"				3	$200.00	$600.00	451
MONITOR, 15"-29"				1	$200.00	$200.00	451
MONITOR, 15"-29"				6	$200.00	$1,200.00	451
MONITOR, 15"-29"				4	$200.00	$800.00	451

Description	Manufacturer	Model	Serial No.	Qty.	Unit Cost	Total Cost	Dept No
MONITOR, 15"-29"				12	$200.00	$2,400.00	451
MONITOR, 15"-29"				1	$200.00	$200.00	451
MONITOR, 15"-29"				1	$200.00	$200.00	451
MONITOR, 15"-29"				3	$200.00	$600.00	452
MONITOR, 15"-29"				1	$200.00	$200.00	452
MONITOR, 15"-29"				1	$200.00	$200.00	452
MONITOR, 15"-29"				1	$200.00	$200.00	452
MONITOR, 15"-29"				1	$200.00	$200.00	452
MONITOR, 15"-29"				16	$200.00	$3,200.00	453
MONITOR, 15"-29"				2	$200.00	$400.00	453
MONITOR, 15"-29"				1	$200.00	$200.00	453
MONITOR, 15"-29"				1	$200.00	$200.00	454
MONITOR, 15"-29"				2	$200.00	$400.00	454
MONITOR, 15"-29"				5	$200.00	$1,000.00	454
MONITOR, 15"-29"				1	$200.00	$200.00	454
MONITOR, 15"-29"				1	$200.00	$200.00	454
MONITOR, 15"-29"				1	$200.00	$200.00	454
MONITOR, 15"-29"				1	$200.00	$200.00	454
MONITOR, 15"-29"				7	$200.00	$1,400.00	475
MONITOR, 15"-29"				2	$200.00	$400.00	475
MONITOR, 15"-29"				1	$200.00	$200.00	475
MONITOR, 15"-29"				2	$200.00	$400.00	475
MONITOR, 15"-29"				2	$200.00	$400.00	475
MONITOR, 15"-29"				2	$200.00	$400.00	475
MONITOR, 15"-29"				2	$200.00	$400.00	475
MONITOR, 15"-29"				11	$200.00	$2,200.00	475
MONITOR, 15"-29"				2	$200.00	$400.00	475
MONITOR, 15"-29"				1	$200.00	$200.00	475
MONITOR, 15"-29"				2	$200.00	$400.00	475
MONITOR, 15"-29"				2	$200.00	$400.00	475
MONITOR, 15"-29"				1	$200.00	$200.00	475
MONITOR, 15"-29"				2	$200.00	$400.00	475
MONITOR, 15"-29"				2	$200.00	$400.00	475
MONITOR, 15"-29"				2	$200.00	$400.00	475
MONITOR, 15"-29"				1	$200.00	$200.00	475
MONITOR, 15"-29"				2	$200.00	$400.00	475
MONITOR, 15"-29"				1	$200.00	$200.00	475
MONITOR, 15"-29"				2	$200.00	$400.00	475
MONITOR, 15"-29"				2	$200.00	$400.00	475
MONITOR, 15"-29"				2	$200.00	$400.00	475
MONITOR, 15"-29"				3	$200.00	$600.00	475
MONITOR, 15"-29"				4	$200.00	$800.00	475
MONITOR, 15"-29"				3	$200.00	$600.00	475
MONITOR, 15"-29"				4	$200.00	$800.00	475
MONITOR, 15"-29"				3	$200.00	$600.00	476
MONITOR, 15"-29"				1	$200.00	$200.00	477
MONITOR, 15"-29"				2	$200.00	$400.00	492
MONITOR, 15"-29"				2	$200.00	$400.00	492
MONITOR, 15"-29"				3	$200.00	$600.00	492
MONITOR, 15"-29"				1	$200.00	$200.00	492
MONITOR, 15"-29"				1	$200.00	$200.00	492
MONITOR, 15"-29"				6	$200.00	$1,200.00	492

Description	Manufacturer	Model	Serial No.	Qty.	Unit Cost	Total Cost	Dept No
MONITOR, 15"-29"				1	$200.00	$200.00	492
MONITOR, 15"-29"				1	$200.00	$200.00	494
MONITOR, 15"-29"				2	$200.00	$400.00	494
MONITOR, 15"-29"				2	$200.00	$400.00	494
MONITOR, 15"-29"				2	$200.00	$400.00	494
MONITOR, 15"-29"				2	$200.00	$400.00	494
MONITOR, 15"-29"				6	$200.00	$1,200.00	494
MONITOR, 15"-29"				2	$200.00	$400.00	494
MONITOR, 15"-29"				1	$200.00	$200.00	495
MONITOR, 15"-29"				1	$200.00	$200.00	495
MONITOR, 15"-29"				1	$200.00	$200.00	495
MONITOR, 15"-29"				2	$200.00	$400.00	495
MONITOR, 15"-29"				2	$200.00	$400.00	495
MONITOR, 15"-29"				7	$200.00	$1,400.00	495
MONITOR, 15"-29"				2	$200.00	$400.00	495
MONITOR, 15"-29"				1	$200.00	$200.00	495
MONITOR, 15"-29"				2	$200.00	$400.00	495
MONITOR, 15"-29"				1	$200.00	$200.00	495
MONITOR, 15"-29"				1	$200.00	$200.00	495
MONITOR, 15"-29"				1	$200.00	$200.00	495
MONITOR, 15"-29"				11	$200.00	$2,200.00	495
MONITOR, 15"-29"				1	$200.00	$200.00	495
MONITOR, 15"-29"				3	$200.00	$600.00	497
MONITOR, 15"-29"				2	$200.00	$400.00	497
MONITOR, 15"-29"				2	$200.00	$400.00	499
MONITOR, 15"-29"				1	$200.00	$200.00	499
MONITOR, 15"-29"				1	$200.00	$200.00	499
MONITOR, 15"-29"				1	$200.00	$200.00	499
MONITOR, 15"-29"				1	$200.00	$200.00	499
MONITOR, 15"-29"				1	$200.00	$200.00	499
MONITOR, 15"-29"				12	$200.00	$2,400.00	499
MONITOR, 15"-29"				1	$200.00	$200.00	499
MONITOR, 15"-29"				4	$200.00	$800.00	499
MONITOR, 15"-29"				1	$200.00	$200.00	499
MONITOR, 15"-29"				1	$200.00	$200.00	499
MONITOR, 15"-29"				8	$200.00	$1,600.00	499
MONITOR, 15"-29"				1	$200.00	$200.00	503
MONITOR, 15"-29"				1	$200.00	$200.00	503
MONITOR, 15"-29"				8	$200.00	$1,600.00	503
MONITOR, 15"-29"				2	$200.00	$400.00	503
MONITOR, 15"-29"				1	$200.00	$200.00	503
MONITOR, 15"-29"				1	$200.00	$200.00	503
MONITOR, 15"-29"				1	$200.00	$200.00	503
MONITOR, 15"-29"				1	$200.00	$200.00	503
MONITOR, 15"-29"				2	$200.00	$400.00	503
MONITOR, 15"-29"				1	$200.00	$200.00	503
MONITOR, 15"-29"				1	$200.00	$200.00	503
MONITOR, 15"-29"				1	$200.00	$200.00	509
MONITOR, 15"-29"				1	$200.00	$200.00	509
MONITOR, 15"-29"				1	$200.00	$200.00	509
MONITOR, 15"-29"				1	$200.00	$200.00	509

Description	Manufacturer	Model	Serial No.	Qty.	Unit Cost	Total Cost	Dept No
MONITOR, 15"-29"				1	$200.00	$200.00	509
MONITOR, 15"-29"				1	$200.00	$200.00	509
MONITOR, 15"-29"				2	$200.00	$400.00	509
MONITOR, 15"-29"				2	$200.00	$400.00	509
MONITOR, 15"-29"				4	$200.00	$800.00	509
MONITOR, 15"-29"				5	$200.00	$1,000.00	509
MONITOR, 15"-29"				1	$200.00	$200.00	509
MONITOR, 15"-29"				3	$200.00	$600.00	510
MONITOR, 15"-29"				1	$200.00	$200.00	510
MONITOR, 15"-29"				1	$200.00	$200.00	510
MONITOR, 15"-29"				1	$200.00	$200.00	510
MONITOR, 15"-29"				1	$200.00	$200.00	540
MONITOR, 15"-29"				2	$200.00	$400.00	540
MONITOR, 15"-29"				2	$200.00	$400.00	540
MONITOR, 15"-29"				2	$200.00	$400.00	540
MONITOR, 15"-29"				2	$200.00	$400.00	540
MONITOR, 15"-29"				2	$200.00	$400.00	540
MONITOR, 15"-29"				2	$200.00	$400.00	540
MONITOR, 15"-29"				2	$200.00	$400.00	540
MONITOR, 15"-29"				2	$200.00	$400.00	540
MONITOR, 15"-29"				2	$200.00	$400.00	540
MONITOR, 15"-29"				2	$200.00	$400.00	540
MONITOR, 15"-29"				2	$200.00	$400.00	540
MONITOR, 15"-29"				3	$200.00	$600.00	540
MONITOR, 15"-29"				1	$200.00	$200.00	540
MONITOR, 15"-29"				1	$200.00	$200.00	540
MONITOR, 15"-29"				1	$200.00	$200.00	540
MONITOR, 15"-29"				2	$200.00	$400.00	540
MONITOR, 15"-29"				3	$200.00	$600.00	540
MONITOR, 15"-29"				5	$200.00	$1,000.00	540
MONITOR, 15"-29"				2	$200.00	$400.00	540
MONITOR, 15"-29"				2	$200.00	$400.00	540
MONITOR, 15"-29"				3	$200.00	$600.00	540
MONITOR, 15"-29"				1	$200.00	$200.00	540
MONITOR, 15"-29"				1	$200.00	$200.00	540
MONITOR, 15"-29"				2	$200.00	$400.00	540
MONITOR, 15"-29"				2	$200.00	$400.00	540
MONITOR, 15"-29"				1	$200.00	$200.00	540
MONITOR, 15"-29"				1	$200.00	$200.00	540
MONITOR, 15"-29"				2	$200.00	$400.00	540
MONITOR, 15"-29"				1	$200.00	$200.00	540
MONITOR, 15"-29"				2	$200.00	$400.00	540
MONITOR, 15"-29"				2	$200.00	$400.00	540
MONITOR, 15"-29"				3	$200.00	$600.00	540
MONITOR, 15"-29"				1	$200.00	$200.00	540
MONITOR, 15"-29"				1	$200.00	$200.00	540
MONITOR, 15"-29"				8	$200.00	$1,600.00	541
MONITOR, 15"-29"				1	$200.00	$200.00	541
MONITOR, 15"-29"				4	$200.00	$800.00	541
MONITOR, 15"-29"				2	$200.00	$400.00	541
MONITOR, 15"-29"	NEC			8	$200.00	$1,600.00	541
MONITOR, 15"-29"				69	$200.00	$13,800.00	541

Description	Manufacturer	Model	Serial No.	Qty.	Unit Cost	Total Cost	Dept No
MONITOR, 15"-29"				6	$200.00	$1,200.00	541
MONITOR, 15"-29"	DELL			1	$200.00	$200.00	541
MONITOR, 15"-29"				1	$200.00	$200.00	541
MONITOR, 15"-29"				4	$200.00	$800.00	541
MONITOR, 15"-29"				64	$200.00	$12,800.00	541
MONITOR, 15"-29"				12	$200.00	$2,400.00	541
MONITOR, 15"-29"				1	$200.00	$200.00	541
MONITOR, 15"-29"				23	$200.00	$4,600.00	541
MONITOR, 15"-29"				3	$200.00	$600.00	542
MONITOR, 15"-29"				6	$200.00	$1,200.00	542
MONITOR, 15"-29"				1	$200.00	$200.00	545
MONITOR, 15"-29"				1	$200.00	$200.00	545
MONITOR, 15"-29"				1	$200.00	$200.00	545
MONITOR, 15"-29"				1	$200.00	$200.00	545
MONITOR, 15"-29"				3	$200.00	$600.00	551
MONITOR, 15"-29"				5	$200.00	$1,000.00	551
MONITOR, 15"-29"				1	$200.00	$200.00	551
MONITOR, 15"-29"				1	$200.00	$200.00	551
MONITOR, 15"-29"				1	$200.00	$200.00	551
MONITOR, 15"-29"				1	$200.00	$200.00	551
MONITOR, 15"-29"				1	$200.00	$200.00	551
MONITOR, 15"-29"				6	$200.00	$1,200.00	552
MONITOR, 15"-29"				1	$200.00	$200.00	552
MONITOR, 15"-29"				2	$200.00	$400.00	552
MONITOR, 15"-29"				1	$200.00	$200.00	552
MONITOR, 15"-29"				2	$200.00	$400.00	553
MONITOR, 15"-29"				4	$200.00	$800.00	553
MONITOR, 15"-29"				1	$200.00	$200.00	553
MONITOR, 15"-29"				1	$200.00	$200.00	553
MONITOR, 15"-29"				2	$200.00	$400.00	553
MONITOR, 15"-29"				1	$200.00	$200.00	553
MONITOR, 15"-29"				1	$200.00	$200.00	554
MONITOR, 15"-29"				1	$200.00	$200.00	554
MONITOR, 15"-29"				1	$200.00	$200.00	554
MONITOR, 15"-29"				3	$200.00	$600.00	560
MONITOR, 15"-29"				2	$200.00	$400.00	560
MONITOR, 15"-29"				2	$200.00	$400.00	560
MONITOR, 15"-29"				2	$200.00	$400.00	560
MONITOR, 15"-29"				1	$200.00	$200.00	560
MONITOR, 15"-29"				2	$200.00	$400.00	560
MONITOR, 15"-29"				2	$200.00	$400.00	560
MONITOR, 15"-29"				3	$200.00	$600.00	560
MONITOR, 15"-29"				2	$200.00	$400.00	560
MONITOR, 15"-29"				5	$200.00	$1,000.00	560
MONITOR, 15"-29"				4	$200.00	$800.00	560
MONITOR, 15"-29"				1	$200.00	$200.00	560
MONITOR, 15"-29"				3	$200.00	$600.00	560
MONITOR, 15"-29"				2	$200.00	$400.00	560
MONITOR, 15"-29"				1	$200.00	$200.00	560
MONITOR, 15"-29"				2	$200.00	$400.00	560
MONITOR, 15"-29"				2	$200.00	$400.00	560
MONITOR, 15"-29"				2	$200.00	$400.00	560

Description	Manufacturer	Model	Serial No.	Qty.	Unit Cost	Total Cost	Dept No
MONITOR, 15"-29"				2	$200.00	$400.00	560
MONITOR, 15"-29"				2	$200.00	$400.00	560
MONITOR, 15"-29"				2	$200.00	$400.00	560
MONITOR, 15"-29"				1	$200.00	$200.00	560
MONITOR, 15"-29"				1	$200.00	$200.00	560
MONITOR, 15"-29"				1	$200.00	$200.00	560
MONITOR, 15"-29"				1	$200.00	$200.00	560
MONITOR, 15"-29"				1	$200.00	$200.00	560
MONITOR, 15"-29"				1	$200.00	$200.00	560
MONITOR, 15"-29"				1	$200.00	$200.00	560
MONITOR, 15"-29"				1	$200.00	$200.00	560
MONITOR, 15"-29"				1	$200.00	$200.00	560
MONITOR, 15"-29"				2	$200.00	$400.00	560
MONITOR, 15"-29"				2	$200.00	$400.00	560
MONITOR, 15"-29"				2	$200.00	$400.00	560
MONITOR, 15"-29"				2	$200.00	$400.00	560
MONITOR, 15"-29"				1	$200.00	$200.00	560
MONITOR, 15"-29"				1	$200.00	$200.00	560
MONITOR, 15"-29"				1	$200.00	$200.00	560
MONITOR, 15"-29"				1	$200.00	$200.00	560
MONITOR, 15"-29"				1	$200.00	$200.00	560
MONITOR, 15"-29"				2	$200.00	$400.00	560
MONITOR, 15"-29"				1	$200.00	$200.00	560
MONITOR, 15"-29"				2	$200.00	$400.00	560
MONITOR, 15"-29"				2	$200.00	$400.00	560
MONITOR, 15"-29"				2	$200.00	$400.00	560
MONITOR, 15"-29"				1	$200.00	$200.00	560
MONITOR, 15"-29"				2	$200.00	$400.00	560
MONITOR, 15"-29"				4	$200.00	$800.00	560
MONITOR, 15"-29"				4	$200.00	$800.00	560
MONITOR, 15"-29"				2	$200.00	$400.00	560
MONITOR, 15"-29"				3	$200.00	$600.00	560
MONITOR, 15"-29"				2	$200.00	$400.00	560
MONITOR, 15"-29"				1	$200.00	$200.00	560
MONITOR, 15"-29"				2	$200.00	$400.00	560
MONITOR, 15"-29"				1	$200.00	$200.00	560
MONITOR, 15"-29"				2	$200.00	$400.00	560
MONITOR, 15"-29"				1	$200.00	$200.00	560
MONITOR, 15"-29"				1	$200.00	$200.00	560
MONITOR, 15"-29"				1	$200.00	$200.00	560
MONITOR, 15"-29"				1	$200.00	$200.00	560
MONITOR, 15"-29"				1	$200.00	$200.00	560
MONITOR, 15"-29"				1	$200.00	$200.00	560
MONITOR, 15"-29"				1	$200.00	$200.00	560
MONITOR, 15"-29"				1	$200.00	$200.00	560
MONITOR, 15"-29"				1	$200.00	$200.00	560
MONITOR, 15"-29"				1	$200.00	$200.00	560
MONITOR, 15"-29"				1	$200.00	$200.00	560
MONITOR, 15"-29"				3	$200.00	$600.00	560
MONITOR, 15"-29"				1	$200.00	$200.00	560
MONITOR, 15"-29"				1	$200.00	$200.00	560
MONITOR, 15"-29"				2	$200.00	$400.00	560
MONITOR, 15"-29"				2	$200.00	$400.00	560

Description	Manufacturer	Model	Serial No.	Qty.	Unit Cost	Total Cost	Dept No
MONITOR, 15"-29"				2	$200.00	$400.00	560
MONITOR, 15"-29"				1	$200.00	$200.00	560
MONITOR, 15"-29"				1	$200.00	$200.00	560
MONITOR, 15"-29"				1	$200.00	$200.00	560
MONITOR, 15"-29"				4	$200.00	$800.00	560
MONITOR, 15"-29"				1	$200.00	$200.00	560
MONITOR, 15"-29"				1	$200.00	$200.00	560
MONITOR, 15"-29"				2	$200.00	$400.00	570
MONITOR, 15"-29"				1	$200.00	$200.00	570
MONITOR, 15"-29"				2	$200.00	$400.00	570
MONITOR, 15"-29"				1	$200.00	$200.00	570
MONITOR, 15"-29"				1	$200.00	$200.00	570
MONITOR, 15"-29"				1	$200.00	$200.00	570
MONITOR, 15"-29"				2	$200.00	$400.00	570
MONITOR, 15"-29"				2	$200.00	$400.00	570
MONITOR, 15"-29"				8	$200.00	$1,600.00	570
MONITOR, 15"-29"				1	$200.00	$200.00	570
MONITOR, 15"-29"				4	$200.00	$800.00	570
MONITOR, 15"-29"				2	$200.00	$400.00	570
MONITOR, 15"-29"				1	$200.00	$200.00	570
MONITOR, 15"-29"				1	$200.00	$200.00	570
MONITOR, 15"-29"				2	$200.00	$400.00	570
MONITOR, 15"-29"				1	$200.00	$200.00	570
MONITOR, 15"-29"				1	$200.00	$200.00	570
MONITOR, 15"-29"				1	$200.00	$200.00	570
MONITOR, 15"-29"				1	$200.00	$200.00	570
MONITOR, 15"-29"				1	$200.00	$200.00	570
MONITOR, 15"-29"				1	$200.00	$200.00	570
MONITOR, 15"-29"				1	$200.00	$200.00	572
MONITOR, 15"-29"				1	$200.00	$200.00	572
MONITOR, 15"-29"				1	$200.00	$200.00	572
MONITOR, 15"-29"				1	$200.00	$200.00	572
MONITOR, 15"-29"				2	$200.00	$400.00	576
MONITOR, 15"-29"				1	$200.00	$200.00	576
MONITOR, 15"-29"				2	$200.00	$400.00	576
MONITOR, 15"-29"				1	$200.00	$200.00	576
MONITOR, 15"-29"				2	$200.00	$400.00	576
MONITOR, 15"-29"				1	$200.00	$200.00	576
MONITOR, 15"-29"				2	$200.00	$400.00	576
MONITOR, 15"-29"				2	$200.00	$400.00	576
MONITOR, 15"-29"				1	$200.00	$200.00	576
MONITOR, 15"-29"				3	$200.00	$600.00	576
MONITOR, 15"-29"				1	$200.00	$200.00	576
MONITOR, 15"-29"				1	$200.00	$200.00	576
MONITOR, 15"-29"				1	$200.00	$200.00	576
MONITOR, 15"-29"				1	$200.00	$200.00	576
MONITOR, 15"-29"				2	$200.00	$400.00	576
MONITOR, 15"-29"				1	$200.00	$200.00	576
MONITOR, 15"-29"				1	$200.00	$200.00	576
MONITOR, 15"-29"				1	$200.00	$200.00	576
MONITOR, 15"-29"				1	$200.00	$200.00	576
MONITOR, 15"-29"				2	$200.00	$400.00	576

Description	Manufacturer	Model	Serial No.	Qty.	Unit Cost	Total Cost	Dept No
MONITOR, 15"-29"				2	$200.00	$400.00	576
MONITOR, 15"-29"				2	$200.00	$400.00	576
MONITOR, 15"-29"				2	$200.00	$400.00	576
MONITOR, 15"-29"				2	$200.00	$400.00	576
MONITOR, 15"-29"				2	$200.00	$400.00	576
MONITOR, 15"-29"				1	$200.00	$200.00	576
MONITOR, 15"-29"				2	$200.00	$400.00	576
MONITOR, 15"-29"				2	$200.00	$400.00	576
MONITOR, 15"-29"				1	$200.00	$200.00	576
MONITOR, 15"-29"				1	$200.00	$200.00	576
MONITOR, 15"-29"				2	$200.00	$400.00	576
MONITOR, 15"-29"				1	$200.00	$200.00	576
MONITOR, 15"-29"				1	$200.00	$200.00	576
MONITOR, 15"-29"				2	$200.00	$400.00	576
MONITOR, 15"-29"				3	$200.00	$600.00	576
MONITOR, 15"-29"				2	$200.00	$400.00	576
MONITOR, 15"-29"				1	$200.00	$200.00	576
MONITOR, 15"-29"				2	$200.00	$400.00	576
MONITOR, 15"-29"				2	$200.00	$400.00	576
MONITOR, 15"-29"				2	$200.00	$400.00	576
MONITOR, 15"-29"				1	$200.00	$200.00	576
MONITOR, 15"-29"				3	$200.00	$600.00	576
MONITOR, 15"-29"				4	$200.00	$800.00	576
MONITOR, 15"-29"				2	$200.00	$400.00	576
MONITOR, 15"-29"				2	$200.00	$400.00	576
MONITOR, 15"-29"				2	$200.00	$400.00	576
MONITOR, 15"-29"				1	$200.00	$200.00	576
MONITOR, 15"-29"				2	$200.00	$400.00	576
MONITOR, 15"-29"				2	$200.00	$400.00	576
MONITOR, 15"-29"				3	$200.00	$600.00	576
MONITOR, 15"-29"				1	$200.00	$200.00	576
MONITOR, 15"-29"				1	$200.00	$200.00	576
MONITOR, 15"-29"				1	$200.00	$200.00	576
MONITOR, 15"-29"				1	$200.00	$200.00	576
MONITOR, 15"-29"				1	$200.00	$200.00	576
MONITOR, 15"-29"				2	$200.00	$400.00	576
MONITOR, 15"-29"				2	$200.00	$400.00	576
MONITOR, 15"-29"				2	$200.00	$400.00	576
MONITOR, 15"-29"				1	$200.00	$200.00	581
MONITOR, 15"-29"				1	$200.00	$200.00	581
MONITOR, 15"-29"				1	$200.00	$200.00	581
MONITOR, 15"-29"				2	$200.00	$400.00	581
MONITOR, 15"-29"				1	$200.00	$200.00	581
MONITOR, 15"-29"				1	$200.00	$200.00	583
MONITOR, 15"-29"				1	$200.00	$200.00	587
MONITOR, 15"-29"				1	$200.00	$200.00	587
MONITOR, 15"-29"				3	$200.00	$600.00	587
MONITOR, 15"-29"				1	$200.00	$200.00	630
MONITOR, 15"-29"				2	$200.00	$400.00	630
MONITOR, 15"-29"				1	$200.00	$200.00	630
MONITOR, 15"-29"				1	$200.00	$200.00	630
MONITOR, 15"-29"				1	$200.00	$200.00	630

Description	Manufacturer	Model	Serial No.	Qty.	Unit Cost	Total Cost	Dept No
MONITOR, 15"-29"				1	$200.00	$200.00	630
MONITOR, 15"-29"				2	$200.00	$400.00	630
MONITOR, 15"-29"				1	$200.00	$200.00	630
MONITOR, 15"-29"				1	$200.00	$200.00	630
MONITOR, 15"-29"				1	$200.00	$200.00	630
MONITOR, 15"-29"				1	$200.00	$200.00	630
MONITOR, 15"-29"				1	$200.00	$200.00	630
MONITOR, 15"-29"				1	$200.00	$200.00	630
MONITOR, 15"-29"				1	$200.00	$200.00	630
MONITOR, 15"-29"				1	$200.00	$200.00	630
MONITOR, 15"-29"				2	$200.00	$400.00	630
MONITOR, 15"-29"				1	$200.00	$200.00	630
MONITOR, 15"-29"				1	$200.00	$200.00	630
MONITOR, 15"-29"				1	$200.00	$200.00	630
MONITOR, 15"-29"				1	$200.00	$200.00	630
MONITOR, 15"-29"				1	$200.00	$200.00	630
MONITOR, 15"-29"				1	$200.00	$200.00	630
MONITOR, 15"-29"				1	$200.00	$200.00	630
MONITOR, 15"-29"				1	$200.00	$200.00	630
MONITOR, 15"-29"				2	$200.00	$400.00	630
MONITOR, 15"-29"				1	$200.00	$200.00	630
MONITOR, 15"-29"				2	$200.00	$400.00	630
MONITOR, 15"-29"				3	$200.00	$600.00	630
MONITOR, 15"-29"				2	$200.00	$400.00	630
MONITOR, 15"-29"				1	$200.00	$200.00	630
MONITOR, 15"-29"				6	$200.00	$1,200.00	630
MONITOR, 15"-29"				1	$200.00	$200.00	630
MONITOR, 15"-29"				1	$200.00	$200.00	630
MONITOR, 15"-29"				2	$200.00	$400.00	630
MONITOR, 15"-29"				1	$200.00	$200.00	630
MONITOR, 15"-29"				1	$200.00	$200.00	630
MONITOR, 15"-29"				2	$200.00	$400.00	630
MONITOR, 15"-29"				1	$200.00	$200.00	630
MONITOR, 15"-29"				1	$200.00	$200.00	630
MONITOR, 15"-29"				1	$200.00	$200.00	630
MONITOR, 15"-29"				2	$200.00	$400.00	630
MONITOR, 15"-29"				3	$200.00	$600.00	630
MONITOR, 15"-29"				2	$200.00	$400.00	630
MONITOR, 15"-29"				1	$200.00	$200.00	630
MONITOR, 15"-29"				1	$200.00	$200.00	630
MONITOR, 15"-29"				6	$200.00	$1,200.00	661
MONITOR, 15"-29"				1	$200.00	$200.00	661
MONITOR, 15"-29"				1	$200.00	$200.00	665
MONITOR, 15"-29"				2	$200.00	$400.00	882
MONITOR, 15"-29"				4	$200.00	$800.00	882
MONITOR, 15"-29"				1	$200.00	$200.00	882
MONITOR, 15"-29"				3	$200.00	$600.00	882
MONITOR, 15"-29"				1	$200.00	$200.00	3106
MONITOR, 15"-29"				1	$200.00	$200.00	3106
MONITOR, 15"-29"				1	$200.00	$200.00	3106
MONITOR, 30"-42"	SAMSUNG	NA	RCI 478550	1	$650.00	$650.00	451

Description	Manufacturer	Model		Serial No.	Qty.	Unit Cost	Total Cost	Dept No
MONITOR, 30"-42"	DELL	NA		3BY9GD2	1	$524.99	$524.99	503
MONITOR, 30"-42"	APPLE	CINEMA HD		2A8322K5XMN	1	$650.00	$650.00	540
MONITOR, 33"	TFT	MP-32		11932KVCF0024	1	$1,249.00	$1,249.00	560
MONITOR, AUDIO	WOHLER TECHNOLOGIES	NA		133192	1	$885.00	$885.00	503
MONITOR, CAMERA-TOP, 7 INCH	IPS	SUPER SLIM			1	$190.00	$190.00	560
MONITOR, CAMERA-TOP, 7 INCH					1	$190.00	$190.00	570
MONITOR, TOUCHSCREEN, 30"-46"	ELO	ET2401LM		K17C019340	1	$2,000.00	$2,000.00	570
MONITOR, TOUCHSCREEN, 30"-46"	ELO	ET2401LM		K17C019431	1	$2,000.00	$2,000.00	570
MONITOR, TOUCHSCREEN, 30"-46"	ELO	ET2401LM		K17C019282	1	$2,000.00	$2,000.00	570
MONITOR, TOUCHSCREEN, 30"-46"	ELO	ET2401LM		K17C019427	1	$2,000.00	$2,000.00	570
MONITOR, VITAL SIGNS	WELCH ALLYN	SPOT VITAL SIGN		RCI 481878	1	$1,650.00	$1,650.00	570
MONITOR, VITAL SIGNS	WELCH ALLYN	NA		RCI 482016	1	$1,650.00	$1,650.00	570
MONITOR/DETECTOR, MULTI-GAS					25	$1,550.00	$38,750.00	542
MOSCAD REMOTER TERMINAL UNIT	MOTOROLA	SDM3000		NSN	1	$900.00	$900.00	581
MOTORCYCLE, POLICE	HARLEY DAVIDSON		2016	1HD1FMM19GB656482	1	$19,517.90	$19,517.90	495
MOTORCYCLE, POLICE	HARLEY DAVIDSON		2016	1HD1FMM1XGB656040	1	$19,517.90	$19,517.90	495
MOTORCYCLE, POLICE	HARLEY DAVIDSON		2016	1HD1FMM14GB656082	1	$19,517.90	$19,517.90	495
MOTORCYCLE, POLICE	HARLEY DAVIDSON		2015	1HD1FMM13FB626067	1	$17,153.82	$17,153.82	495
MOTORCYCLE, POLICE	HARLEY DAVIDSON		2015	1HD1FMM17FB626119	1	$17,953.82	$17,953.82	495
MOTORCYCLE, POLICE	HARLEY DAVIDSON		2015	1HD1FMM19FB626185	1	$17,953.82	$17,953.82	495
MOTORCYCLE, POLICE	HARLEY DAVIDSON		2015	1HD1FMM17FB628257	1	$20,481.30	$20,481.30	495
MOTORGRADER	CATERPILLAR	140H		CAT0140HLCCA01902	1	$204,203.00	$204,203.00	210
MOTORGRADER	CATERPILLAR	140H		CAT0140HCCCA01894	1	$204,603.00	$204,603.00	210
MOTORGRADER	CATERPILLAR	120H		CAT0120HPCAF00495	1	$149,332.00	$149,332.00	210
MOTORGRADER	CATERPILLAR	120H		CAT0120HCCAF00333	1	$146,500.00	$146,500.00	210
MOTORGRADER	CATERPILLAR	140M2		CAT0140MKR9M00284	1	$265,000.00	$265,000.00	210
MOTORGRADER	JOHN DEERE	672GP		DW672GP627399	1	$240,939.58	$240,939.58	210
MOTORGRADER	CATERPILLAR	140H		CAT0140HLAPM03020	1	$215,390.00	$215,390.00	210
MOTORGRADER	CATERPILLAR	140H		CAT0140HCCCA03001	1	$215,390.00	$215,390.00	210
MOTORGRADER	CATERPILLAR	140H		CAT0140HPCCA01910	1	$204,203.00	$204,203.00	210
MOTORGRADER, SMALL	NEW HOLLAND	RG 100		79A08023	1	$98,406.00	$98,406.00	210
MOTORGRADER, SMALL	NORAM	65ET		1W90065ECJT010241	1	$160,000.00	$160,000.00	210
MOWER ATTACHMENT, SIDE BOOM ARM	ALAMO INDUSTRIAL	BUZZ BAR		RCI 479418	1	$16,500.00	$16,500.00	210
MOWER ATTACHMENT, SIDE BOOM ARM	ALAMO INDUSTRIAL	AX25-2		10585	1	$44,013.00	$44,013.00	210
MOWER ATTACHMENT, SIDE BOOM ARM	ALAMO INDUSTRIAL	BUZZ BAR		RCI 479430	1	$16,500.00	$16,500.00	210
MOWER, BATWING, TOWED	JOHN DEERE	CX15		1P0CX15EAHP065114	1	$18,698.94	$18,698.94	210
MOWER, BATWING, TOWED	JOHN DEERE	CX15		1P0CX15ELHP065115	1	$18,698.94	$18,698.94	210
MOWER, BATWING, TOWED	JOHN DEERE	CX15		1P0CX15EKDP036135	1	$15,990.66	$15,990.66	210
MOWER, BATWING, TOWED	JOHN DEERE	CX15		W0CX15E006257	1	$12,629.25	$12,629.25	210
MOWER, BATWING, TOWED	JOHN DEERE	CX15		1P0CX15ECEP037248	1	$16,500.00	$16,500.00	210
MOWER, BATWING, TOWED	JOHN DEERE	CX15		1P0CX15EEEP037250	1	$16,500.00	$16,500.00	210
MOWER, BATWING, TOWED	JOHN DEERE	CX15		W0CX15E006264	1	$12,629.25	$12,629.25	210
MOWER, BATWING, TOWED	JOHN DEERE	CX15		W0CX15E006268	1	$12,629.25	$12,629.25	210
MOWER, BATWING, TOWED	JOHN DEERE	CX15		1P0CX15EEDP036100	1	$16,689.96	$16,689.96	210
MOWER, BATWING, TOWED	JOHN DEERE	CX15		1P0CX15ECFP037663	1	$16,798.74	$16,798.74	210
MOWER, BATWING, TOWED	JOHN DEERE	CX15		1P0CX15EJGP037825	1	$17,051.08	$17,051.08	210
MOWER, BATWING, TOWED	JOHN DEERE	CX15		1P0CX15ELGP037832	1	$17,051.08	$17,051.08	210
MOWER, BATWING, TOWED	JOHN DEERE	CX15		1P0CX15EPFP037660	1	$16,798.74	$16,798.74	210
MOWER, BATWING, TOWED	JOHN DEERE	CX15		1P0CX15EPDP036134	1	$15,990.66	$15,990.66	210
MOWER, BATWING, TOWED	JOHN DEERE	CX15		1P0CX15EPDP036103	1	$16,689.96	$16,689.96	210
MOWER, BATWING, TOWED	RHINO	4150-4		40191	1	$15,300.00	$15,300.00	3106
MOWER, FLAIL	JOHN DEERE		370	P00370X003594	1	$3,093.48	$3,093.48	510

Description	Manufacturer	Model	Serial No.	Qty.	Unit Cost	Total Cost	Dept No
MOWER, INDUSTRIAL, WALK BEHIND	SCAG	SW36A-16KAI	C0500774	1	$1,500.00	$1,500.00	210
MOWER, PUSH				1	$240.00	$240.00	509
MOWER, PUSH				1	$240.00	$240.00	540
MOWER, PUSH				2	$240.00	$480.00	560
MOWER, RIDING, ZERO-TURN	SCAG	TURF TIGER	K2300126	1	$11,588.00	$11,588.00	210
MOWER, RIDING, ZERO-TURN	SCAG	TURF TIGER	A9500287	1	$9,010.00	$9,010.00	210
MOWER, RIDING, ZERO-TURN	TORO	3500D	230000600	1	$25,050.00	$25,050.00	510
MOWER, RIDING, ZERO-TURN	TORO	328-D	230000358	1	$14,100.00	$14,100.00	510
MOWER, RIDING, ZERO-TURN	JOHN DEERE	Z915B	1TC915BC030250	1	$6,925.38	$6,925.38	560
MOWER, RIDING, ZERO-TURN	JOHN DEERE	Z915B	TC915BC030250	1	$6,925.38	$6,925.38	560
MOWER, RIDING, ZERO-TURN	SCAG	TURF TIGER	K2000588	1	$10,960.00	$10,960.00	3107
MOWER, RIDING, ZERO-TURN	TORO	ZMASTER 7000	400627341	1	$12,851.29	$12,851.29	3107
MOWER, ROTARY OR DECK, TOWED	JOHN DEERE	MX8	P00MX8C039546	1	$4,548.78	$4,548.78	510
MOWER, ROTARY OR DECK, TOWED	JOHN DEERE	MX8	1P00MX8CKDP038315	1	$3,850.00	$3,850.00	3107
MULTIMETER, BENCH TYPE	SOUTHERN STEEL ELECTRONIC	NA	RCI 452971	1	$945.00	$945.00	509
MULTIMETER, HANDHELD				1	$245.00	$245.00	882
MULTIPLEXER	PHILIPS	NA	NSN	1	$3,000.00	$3,000.00	570
MULTIPLEXER	PHILIPS	NA	NSN	1	$3,000.00	$3,000.00	570
MULTIPLEXER	BOSCH	NA	NSN	1	$3,000.00	$3,000.00	576
MULTIPLEXER	PHILIPS	NA	NSN	1	$3,000.00	$3,000.00	576
MULTIPLEXER	PHILIPS	NA	NSN	1	$3,000.00	$3,000.00	576
NAIL/BRAD DRIVER, AIR				1	$298.00	$298.00	509
NAILER, FINISH, AIR				2	$285.00	$570.00	509
NEBULIZER				1	$195.00	$195.00	545
NEBULIZER				1	$195.00	$195.00	545
NETWORK CABLE TESTER	NETSCOUT	AT 2000	1737199	1	$1,617.16	$1,617.16	503
NETWORK CABLE TESTER	FLUKE	AT 2000	3281029	1	$1,756.68	$1,756.68	503
NETWORK CABLE TESTER	FLUKE	AT 1000	3319064	1	$1,049.39	$1,049.39	503
NETWORK CABLE TESTER				1	$150.00	$150.00	503
NETWORK EQUIPMENT	SPECTRACOM	9383	3400	1	$2,500.00	$2,500.00	503
OBSTRUCTION LIGHTING, TOWER	FLASH TECHNOLOGY	L-864	122134392	1	$6,250.00	$6,250.00	587
OVEN, CONVECTION	BLODGETT	ZEPHAIRE 200-G	080817CN024S	1	$4,200.26	$4,200.26	576
OVEN, CONVECTION	BLODGETT	ZEPHAIRE 200-G	080817CN023S	1	$4,200.26	$4,200.26	576
OVEN, STERILIZING				1	$400.00	$400.00	570
OVEN, STERILIZING				1	$400.00	$400.00	630
OVERBED UTILITY STAND				1	$275.00	$275.00	630
OVERBED UTILITY STAND				1	$275.00	$275.00	630
OVERPACK SALVAGE DRUM, HAZ-MAT				10	$220.00	$2,200.00	542
OXYGEN CONCENTRATOR, 5 LITER	INVACARE	PERFECTO 2	RCI 481875	1	$670.00	$670.00	570
PAINT SPRAYER, AIRLESS	GRACO	XR7	RCI 452979	1	$600.00	$600.00	509
PAINT SPRAYER, AIRLESS	TITAN	NA	RCI 482030	1	$600.00	$600.00	570
PALLET RACK, WAREHOUSE				1	$180.00	$180.00	503
PAPER CUTTER, HEAVY DUTY				1	$75.00	$75.00	403
PAPER CUTTER, HEAVY DUTY				1	$75.00	$75.00	404
PAPER CUTTER, HEAVY DUTY				1	$75.00	$75.00	492
PAPER CUTTER, HEAVY DUTY				1	$75.00	$75.00	499
PAPER CUTTER, HEAVY DUTY				1	$75.00	$75.00	499
PAPER CUTTER, HEAVY DUTY				1	$75.00	$75.00	545
PAPER CUTTER, HEAVY DUTY				1	$75.00	$75.00	554
PAPER CUTTER, HEAVY DUTY				1	$75.00	$75.00	560
PAPER CUTTER, HEAVY DUTY				1	$75.00	$75.00	560
PAPER CUTTER, HEAVY DUTY				2	$75.00	$150.00	576

Description	Manufacturer	Model	Serial No.	Qty.	Unit Cost	Total Cost	Dept No
PAPER CUTTER, HEAVY DUTY				1	$75.00	$75.00	630
PAPER CUTTER, HEAVY DUTY				2	$75.00	$150.00	630
PAPER CUTTER, HEAVY DUTY				1	$75.00	$75.00	630
PAPER CUTTER, HEAVY DUTY				1	$75.00	$75.00	3106
PAPER FOLDER	MARTIN YALE	1217A	20707	1	$1,315.00	$1,315.00	451
PAPER FOLDER	FORMAX	FD314	1601200964	1	$995.00	$995.00	452
PAPER FOLDER	MARTIN YALE	7200	101700	1	$1,315.00	$1,315.00	630
PAPER FOLDER/INSERTER	SECAP	S13300	1402031	1	$5,300.00	$5,300.00	492
PAPER FOLDER/INSERTER	FORMAX	FD380	A70354	1	$4,110.00	$4,110.00	492
PAPER FOLDER/INSERTER	PITNEY BOWES	SMR 3P7	1412302	1	$10,990.19	$10,990.19	499
PAPER HOLE PUNCH, ELECTRIC				1	$469.00	$469.00	402
PAPER HOLE PUNCH, ELECTRIC				1	$469.00	$469.00	451
PAPER HOLE PUNCH, ELECTRIC				1	$469.00	$469.00	451
PAPER HOLE PUNCH, ELECTRIC				1	$469.00	$469.00	495
PAPER HOLE PUNCH, ELECTRIC				1	$469.00	$469.00	497
PAPER HOLE PUNCH, ELECTRIC				1	$469.00	$469.00	553
PAPER HOLE PUNCH, ELECTRIC				1	$469.00	$469.00	576
PAPER HOLE PUNCH, ELECTRIC				1	$469.00	$469.00	576
PAPER HOLE PUNCH, ELECTRIC				1	$469.00	$469.00	576
PAPER HOLE PUNCH, ELECTRIC				1	$469.00	$469.00	576
PAPER HOLE PUNCH, ELECTRIC				1	$469.00	$469.00	576
PAPER HOLE PUNCH, ELECTRIC				1	$469.00	$469.00	576
PAPER HOLE PUNCH/STAPLER, ELECTRIC	GBC	3230ST	BG111814H	1	$500.00	$500.00	453
PAPER HOLE PUNCH/STAPLER, ELECTRIC	GBC	3230ST	AB02853H	1	$500.00	$500.00	453
PAPER HOLE PUNCH/STAPLER, ELECTRIC	GBC	3230ST	TF65000H	1	$500.00	$500.00	453
PARTS CLEANER, 15 GAL.	SAFETY KLEEN	30	0000114OAS	1	$655.00	$655.00	882
PAVEMENT RECYCLER AND SOIL STABILIZER	WIRTGEN	WR-240I	10WR0086	1	$708,810.00	$708,810.00	210
PAVER, ASPHALT	CATERPILLAR	AP-1000D	CATAP100HEAD00138	1	$317,600.00	$317,600.00	210
PELICAN CASE, QUAD CRISIS RESPONSE	NA	STD5	208	1	$5,000.00	$5,000.00	560
PELICAN CASE, RESCUE PHONE	RESCUE PHONE	CRC	3095	1	$1,500.00	$1,500.00	560
PELICAN CASE, RESCUE PHONE	RESCUE PHONE	CRT	RCI 479476	1	$1,500.00	$1,500.00	560
PERSONNEL LIFT, 300 LB.	GENIE	SLA-25	AWP02224V4	1	$5,295.00	$5,295.00	576
PIANO, UPRIGHT	SCHAEFFER	NA	RCI 455298	1	$3,650.00	$3,650.00	576
PIANO, UPRIGHT	EVERETT	NA	63729	1	$3,650.00	$3,650.00	576
PIPE FREEZING UNIT	RIDGID	SF-2500	1213415	1	$3,100.00	$3,100.00	509
PLASTIC, SHELVING				5	$40.00	$200.00	540
PLASTIC, SHELVING				7	$40.00	$280.00	540
PLASTIC, SHELVING				4	$40.00	$160.00	560
PLAYSTATION	SONY	PLAYSTATION 4	MD312811004	1	$160.00	$160.00	576
PLAYSTATION	SONY	PLAYSTATION 4	MD312811011	1	$160.00	$160.00	576
PLOTTER, CUTTING	GRAPHTEC	FC8000-130	A00335542	1	$6,545.00	$6,545.00	210
PLOTTER, CUTTING	GRAPHTEC	FC8000-130	A70837135	1	$6,445.00	$6,445.00	210
POOL, DECONTAMINATION	DQE			10	$240.00	$2,400.00	542
POPCORN MACHINE	NOSTALGIA ELECTRICS	CCP610	RCI 481055	1	$695.00	$695.00	560
POWER SUPPLY, AC/DC				1	$250.00	$250.00	404
POWER SUPPLY, AC/DC				1	$250.00	$250.00	404
POWER SUPPLY, AC/DC				1	$250.00	$250.00	503
POWER SUPPLY, AC/DC				2	$250.00	$500.00	503
POWER SUPPLY, AC/DC				1	$250.00	$250.00	503
POWER SUPPLY, AC/DC				1	$250.00	$250.00	503
POWER SUPPLY, AC/DC				1	$250.00	$250.00	503

Description	Manufacturer	Model	Serial No.	Qty.	Unit Cost	Total Cost	Dept No
POWER SUPPLY, AC/DC				2	$250.00	$500.00	503
POWER SUPPLY, AC/DC				2	$250.00	$500.00	503
POWER SUPPLY, AC/DC				1	$250.00	$250.00	503
POWER SUPPLY, AC/DC				1	$250.00	$250.00	503
POWER SUPPLY, AC/DC				1	$250.00	$250.00	503
POWER SUPPLY, AC/DC				1	$250.00	$250.00	540
POWER SUPPLY, AC/DC				1	$250.00	$250.00	560
POWER SUPPLY, AC/DC				1	$250.00	$250.00	570
POWER SUPPLY, AC/DC				1	$250.00	$250.00	576
POWER SUPPLY, AC/DC				1	$250.00	$250.00	576
POWER SUPPLY, AC/DC				1	$250.00	$250.00	581
POWER SUPPLY, AC/DC				1	$250.00	$250.00	581
POWER SUPPLY, AC/DC				1	$250.00	$250.00	581
POWER SUPPLY, AC/DC				1	$250.00	$250.00	581
POWER SUPPLY, AC/DC	ICOM			1	$250.00	$250.00	581
POWER SUPPLY, AC/DC				3	$250.00	$750.00	587
POWER SUPPLY, BACK-UPS, 2 OUTLETS				2	$90.00	$180.00	541
POWER SUPPLY, BACK-UPS, 2 OUTLETS				1	$90.00	$90.00	570
POWER SUPPLY, BACK-UPS, 6 OUTLETS				3	$390.00	$1,170.00	403
POWER SUPPLY, BACK-UPS, 6 OUTLETS				1	$390.00	$390.00	492
POWER SUPPLY, BACK-UPS, 6 OUTLETS				1	$390.00	$390.00	503
POWER SUPPLY, BACK-UPS, 6 OUTLETS				1	$390.00	$390.00	541
POWER SUPPLY, BACK-UPS, 6 OUTLETS				2	$390.00	$780.00	581
POWER SUPPLY, BACK-UPS, 6 OUTLETS				1	$390.00	$390.00	581
POWER SUPPLY, BACK-UPS, 6 OUTLETS				1	$390.00	$390.00	3106
POWER SUPPLY, BACK-UPS, 8 OUTLETS	TRIPP-LITE	SMART3000RMXL2U	2407HY0SM821000310	1	$500.00	$500.00	570
POWER SUPPLY, COMPUTER				2	$300.00	$600.00	542
POWER SUPPLY, COMPUTER				1	$300.00	$300.00	630
POWER SUPPLY, COMPUTER				1	$300.00	$300.00	630
POWER SUPPLY, COMPUTER				1	$300.00	$300.00	630
POWER SUPPLY, SMART-UPS, 1000 XL, TOWER MODEL, 120V				1	$420.00	$420.00	560
POWER SUPPLY, SMART-UPS, 1000 XL, TOWER MODEL, 120V				1	$420.00	$420.00	560
POWER SUPPLY, SMART-UPS, 1000 XL, TOWER MODEL, 120V				1	$420.00	$420.00	630
POWER SUPPLY, SMART-UPS, 1000 XL, TOWER MODEL, 120V				1	$420.00	$420.00	630
POWER SUPPLY, SMART-UPS, 1000 XL, TOWER MODEL, 120V				1	$420.00	$420.00	630
POWER SUPPLY, SMART-UPS, 1000 XL, TOWER MODEL, 120V				1	$420.00	$420.00	630
POWER SUPPLY, SMART-UPS, 2200 XL, TOWER MODEL, 208V	DELL	1920W	RCI 455324	1	$905.00	$905.00	630
POWER SUPPLY, SMART-UPS, 4 OUTLETS				1	$325.00	$325.00	510
POWER SUPPLY, SMART-UPS, 4 OUTLETS				1	$325.00	$325.00	510
POWER SUPPLY, SMART-UPS, 4 OUTLETS				2	$325.00	$650.00	510
POWER SUPPLY, SMART-UPS, 6 OUTLETS	APC	DLA1500	AS0351120568	1	$569.00	$569.00	503
POWER SUPPLY, SMART-UPS, 6 OUTLETS	APC	DLA3000RM2U	JS0725015559	1	$699.00	$699.00	503
POWER SUPPLY, SMART-UPS, 6 OUTLETS	APC	SRT2200RMXLA	AS1731291179	1	$1,426.17	$1,426.17	503
POWER SUPPLY, SMART-UPS, 6 OUTLETS	APC	SURTA2200RMXL2U	QS1229230787	1	$1,232.29	$1,232.29	503
POWER SUPPLY, SMART-UPS, 6 OUTLETS	APC	SURTA2200RMXL2U	QS1229230792	1	$1,232.29	$1,232.29	503
POWER SUPPLY, SMART-UPS, 6 OUTLETS	APC	SURTA2200RMXL2U	QS1229230798	1	$1,232.29	$1,232.29	503
POWER SUPPLY, SMART-UPS, 6 OUTLETS	TRIPP-LITE	SMART2200RMX2LU	2409CV0SM836500072	1	$699.00	$699.00	503
POWER SUPPLY, SMART-UPS, 6 OUTLETS	APC	SRT2200RMXLA-NC	AS1747292687	1	$699.00	$699.00	503
POWER SUPPLY, SMART-UPS, 6 OUTLETS	APC	SRT2200RMXLA-NC	AS1747292662	1	$699.00	$699.00	503
POWER SUPPLY, SMART-UPS, 6 OUTLETS	APC	DLA3000RM2U	JS0725015558	1	$699.00	$699.00	503
POWER SUPPLY, SMART-UPS, 6 OUTLETS	TRIPP-LITE	SU1500RTXL2UA	2424KLCPS719200466	1	$699.00	$699.00	503
POWER SUPPLY, SMART-UPS, 6 OUTLETS	DELL	UPS 1920W	RCI 482101	1	$699.00	$699.00	503

Description	Manufacturer	Model	Serial No.	Qty.	Unit Cost	Total Cost	Dept No
POWER SUPPLY, SMART-UPS, 6 OUTLETS	DELL	UPS 1920W	RCI 482100	1	$699.00	$699.00	503
POWER SUPPLY, SMART-UPS, 6 OUTLETS	CYBERPOWER	1500AVR	BB0EY2000032	1	$699.00	$699.00	503
POWER SUPPLY, SMART-UPS, 6 OUTLETS	APC	DLA3000RM2U	YS0347111176	1	$699.00	$699.00	503
POWER SUPPLY, SMART-UPS, 6 OUTLETS	APC	DLA1500RM2U	AS0651332205	1	$699.00	$699.00	570
POWER SUPPLY, SMART-UPS, 750 XL, TOWER MODEL, 120V				1	$345.00	$345.00	541
POWER SUPPLY, SMART-UPS, 8 OUTLETS	APC	SRT300XLA-NC	AS1616191649	1	$1,819.00	$1,819.00	503
POWER SUPPLY, SMART-UPS, 8 OUTLETS	APC	SRT300XLA-NC	AS1616191632	1	$1,819.00	$1,819.00	503
POWER SUPPLY, SMART-UPS, 8 OUTLETS	APC	SRT300XLA-NC	AS1616191648	1	$1,819.00	$1,819.00	503
POWER SUPPLY, SMART-UPS, 8 OUTLETS	APC	5000	AS1650254019	1	$2,708.63	$2,708.63	503
POWER SUPPLY, SMART-UPS, 8 OUTLETS	APC	5000	AS1650254022	1	$2,708.63	$2,708.63	503
POWER SUPPLY, SMART-UPS, 8 OUTLETS	APC	SRT3000RMXLA-NC	AS1616191655	1	$1,199.00	$1,199.00	503
POWER SUPPLY, SMART-UPS, 8 OUTLETS	APC	SMX750	AS1633144575	1	$1,199.00	$1,199.00	503
POWER SUPPLY, SMART-UPS, 8 OUTLETS	APC	SMT2200RM2U	AS1416241984	1	$1,199.00	$1,199.00	503
POWER SUPPLY, SMART-UPS, 8 OUTLETS	APC	SMT2200RM2U	AS1416241981	1	$1,199.00	$1,199.00	503
POWER SUPPLY, SMART-UPS, 8 OUTLETS	APC	SMX750	AS1742234245	1	$1,199.00	$1,199.00	503
POWER SUPPLY, SMART-UPS, 8 OUTLETS	APC	SRT1500RMXLA-NC	AS1744191305	1	$1,199.00	$1,199.00	503
POWER SUPPLY, SMART-UPS, 8 OUTLETS	APC	SMX750	AS1633144573	1	$1,199.00	$1,199.00	503
POWER SUPPLY, SMART-UPS, 8 OUTLETS	APC	SUA3000RMXL3U	JS0744001429	1	$1,199.00	$1,199.00	503
POWER SUPPLY, SMART-UPS, 8 OUTLETS	APC	SMX750	AS1633144577	1	$699.00	$699.00	503
POWER SUPPLY, SMART-UPS, 8 OUTLETS	APC	SMX750	AS1633144572	1	$1,199.00	$1,199.00	503
POWER SUPPLY, SMART-UPS, 8 OUTLETS	APC	DLA1500	AS0351120634	1	$1,199.00	$1,199.00	503
POWER SUPPLY, SMART-UPS, 8 OUTLETS	APC	SMX750	AS1633144542	1	$1,199.00	$1,199.00	503
POWER SUPPLY, SMART-UPS, 8 OUTLETS	APC	SUA3000RMXL3U	JS0912000125	1	$1,199.00	$1,199.00	503
POWER SUPPLY, SMART-UPS, 8 OUTLETS	APC	DLA1500	AS0351320383	1	$1,199.00	$1,199.00	503
POWER SUPPLY, SMART-UPS, 8 OUTLETS	DELL	UPS 1920W	RCI 481062	1	$1,199.00	$1,199.00	503
POWER SUPPLY, SMART-UPS, 8 OUTLETS	DELL	UPS 2700W	C8KMDV1	1	$1,116.00	$1,116.00	503
POWER SUPPLY, SMART-UPS, 8 OUTLETS	APC	SUA3000RMXL3U	JS0948007049	1	$1,242.00	$1,242.00	503
POWER SUPPLY, SMART-UPS, 8 OUTLETS	APC	SUA3000RMXL3U	JS0948008959	1	$1,242.00	$1,242.00	503
POWER SUPPLY, SMART-UPS, 8 OUTLETS	MIDDLE ATLANTIC PRODUCTS	UPS-1000R-8IP	RCI 482096	1	$1,199.00	$1,199.00	503
POWER SUPPLY, SMART-UPS, 8 OUTLETS	MIDDLE ATLANTIC PRODUCTS	UPS-1000R-8IP	RCI 482087	1	$1,199.00	$1,199.00	503
POWER SUPPLY, SMART-UPS, 8 OUTLETS	QSC	UPS-1000R-8IP	RCI 482092	1	$1,199.00	$1,199.00	503
POWER SUPPLY, SMART-UPS, 8 OUTLETS	QSC	UPS-1000R-8IP	RCI 482088	1	$1,199.00	$1,199.00	503
POWER SUPPLY, SMART-UPS, 8 OUTLETS	APC	SUA3000RMXL3U	JS1025015845	1	$1,242.00	$1,242.00	503
POWER SUPPLY, SMART-UPS, 8 OUTLETS	DELL	UPS 1920W	RCI 482067	1	$1,199.00	$1,199.00	503
POWER SUPPLY, SMART-UPS, 8 OUTLETS	DELL	UPS 2700W	RCI 478010	1	$1,199.00	$1,199.00	570
POWER SUPPLY, SMART-UPS, 8 OUTLETS	DELL	UPS 2700W	2432HYOSM821000016	1	$851.75	$851.75	570
POWER SUPPLY, SMART-UPS, 8 OUTLETS	TRIPP-LITE	SMART3000RMXL20	2432HY0SM821000017	1	$1,819.00	$1,819.00	570
POWER SUPPLY, SMART-UPS, 8 OUTLETS	APC	DLA3000RM2U	YS0347111174	1	$1,819.00	$1,819.00	570
POWER SUPPLY, SMART-UPS, 8 OUTLETS	TRIPP-LITE	SMART2200RMXL2U	2409CV0SM836500071	1	$1,199.00	$1,199.00	581
POWER SUPPLY, SMART-UPS, RACKMOUNT	DELL	1920W	RCI 481911	1	$1,339.00	$1,339.00	503
POWER SUPPLY, SMART-UPS, RACKMOUNT	DELL	1920W	RCI 481912	1	$1,339.00	$1,339.00	503
POWER SUPPLY, SMART-UPS, RACKMOUNT	DELL	1920W	RCI 481914	1	$1,339.00	$1,339.00	503
POWER SUPPLY, SMART-UPS, RACKMOUNT	DELL	1920W	RCI 481913	1	$1,339.00	$1,339.00	503
POWER SUPPLY, SMART-UPS, RACKMOUNT	AVAYA	NA	NSN	1	$650.00	$650.00	503
POWER SUPPLY, SMART-UPS, RACKMOUNT	APC	1500	AS0602210522	1	$1,339.00	$1,339.00	541
POWER SUPPLY, UNINTERRUPTED, (UPS)	TOSHIBA	1600XP	120302889	1	$500.00	$500.00	541
POWER SUPPLY, UNINTERRUPTED, (UPS)	POWERWARE	M6-B6-12	660C120AAAAAAA	1	$500.00	$500.00	541
POWER SUPPLY, UNINTERRUPTED, (UPS)	NA	2200VA	4151609	1	$500.00	$500.00	3106
POWER SUPPLY, UNINTERRUPTED, (UPS)	MIDDLE ATLANTIC PRODUCTS	NA	NSN	1	$500.00	$500.00	3106
POWER TOWER, CHARGING STATION	KWIKBOOST	1600	7157153	1	$900.00	$900.00	475
PRESENTATION SYSTEM, DIGITAL MEDIA	CRESTON	DMPS-300-C	RCI 474576	1	$4,500.00	$4,500.00	576
PRESS, PUNCH, METAL	LINCOLN ELECTRIC	NA	93618	1	$1,745.00	$1,745.00	882

Description	Manufacturer	Model	Serial No.	Qty.	Unit Cost	Total Cost	Dept No
PRESS, SHOP, 50 TON	KR WILSON INC	37E LW	46791	1	$6,775.00	$6,775.00	882
PRESSURE TEST KIT, GAS-TIGHT SUITS	KAPPLER	NA	RCI 480930	1	$2,200.00	$2,200.00	542
PRINTER, DOT MATRIX				1	$300.00	$300.00	403
PRINTER, DOT MATRIX				4	$300.00	$1,200.00	492
PRINTER, DOT MATRIX				1	$300.00	$300.00	581
PRINTER, ID CARD	DATACARD	CD810	N10217	1	$1,768.00	$1,768.00	402
PRINTER, ID CARD	MAGICARD	RIO	3652-0021	1	$2,080.00	$2,080.00	503
PRINTER, ID CARD	POLAROID	P5000E	X91093	1	$5,155.00	$5,155.00	560
PRINTER, ID CARD	DATACARD	CD800	RCI 480925	1	$2,080.00	$2,080.00	581
PRINTER, ID LABEL				1	$300.00	$300.00	402
PRINTER, ID LABEL				4	$300.00	$1,200.00	402
PRINTER, ID LABEL				1	$300.00	$300.00	452
PRINTER, ID LABEL				1	$300.00	$300.00	454
PRINTER, ID LABEL				1	$300.00	$300.00	454
PRINTER, ID LABEL				3	$300.00	$900.00	492
PRINTER, ID LABEL				4	$300.00	$1,200.00	492
PRINTER, ID LABEL				1	$300.00	$300.00	499
PRINTER, ID LABEL				1	$300.00	$300.00	540
PRINTER, ID LABEL				1	$300.00	$300.00	560
PRINTER, ID LABEL				1	$300.00	$300.00	560
PRINTER, ID LABEL				1	$300.00	$300.00	560
PRINTER, ID LABEL				1	$300.00	$300.00	560
PRINTER, ID LABEL				1	$300.00	$300.00	560
PRINTER, ID LABEL				1	$300.00	$300.00	560
PRINTER, ID LABEL				1	$300.00	$300.00	572
PRINTER, ID LABEL				1	$300.00	$300.00	630
PRINTER, ID LABEL				1	$300.00	$300.00	630
PRINTER, INKJET				1	$60.00	$60.00	213
PRINTER, INKJET				1	$60.00	$60.00	450
PRINTER, INKJET				5	$60.00	$300.00	451
PRINTER, INKJET				1	$60.00	$60.00	451
PRINTER, INKJET				1	$60.00	$60.00	451
PRINTER, INKJET				1	$60.00	$60.00	454
PRINTER, INKJET				1	$60.00	$60.00	454
PRINTER, INKJET				1	$60.00	$60.00	454
PRINTER, INKJET				1	$60.00	$60.00	454
PRINTER, INKJET				1	$60.00	$60.00	494
PRINTER, INKJET				1	$60.00	$60.00	509
PRINTER, INKJET				1	$60.00	$60.00	509
PRINTER, INKJET				1	$60.00	$60.00	540
PRINTER, INKJET				1	$60.00	$60.00	545
PRINTER, INKJET				1	$60.00	$60.00	551
PRINTER, INKJET				4	$60.00	$240.00	553
PRINTER, INKJET				1	$60.00	$60.00	560
PRINTER, INKJET				1	$60.00	$60.00	570
PRINTER, INKJET				1	$60.00	$60.00	576
PRINTER, INKJET				1	$60.00	$60.00	576
PRINTER, INKJET				1	$60.00	$60.00	576
PRINTER, INKJET				1	$60.00	$60.00	576
PRINTER, INKJET				1	$60.00	$60.00	576
PRINTER, INKJET				1	$60.00	$60.00	576
PRINTER, INKJET				1	$60.00	$60.00	576

Description	Manufacturer	Model	Serial No.	Qty.	Unit Cost	Total Cost	Dept No
PRINTER, INKJET				1	$60.00	$60.00	576
PRINTER, INKJET				1	$60.00	$60.00	576
PRINTER, INKJET				2	$60.00	$120.00	576
PRINTER, INKJET				1	$60.00	$60.00	576
PRINTER, INKJET				2	$60.00	$120.00	3106
PRINTER, INKJET				1	$60.00	$60.00	3106
PRINTER, INKJET				1	$60.00	$60.00	3107
PRINTER, LASERJET	HEWLETT PACKARD	LASERJET M553	JPBCK930D2	1	$599.30	$599.30	341
PRINTER, LASERJET	HEWLETT PACKARD	LASERJET CP4025	JPDCH9P0WG	1	$1,083.11	$1,083.11	400
PRINTER, LASERJET	HEWLETT PACKARD	LASERJET M501	PHBTR25681	1	$660.00	$660.00	426
PRINTER, LASERJET	BROTHER	HL-6050DN	U60956G5J177732	1	$660.00	$660.00	435
PRINTER, LASERJET	HEWLETT PACKARD	LASERJET M570DN	CNB9H5NKBC	1	$666.69	$666.69	437
PRINTER, LASERJET	HEWLETT PACKARD	LASERJET CP4025	JPDCF1P03C	1	$660.00	$660.00	440
PRINTER, LASERJET	HEWLETT PACKARD	LASERJET M551	CNDCH2L09J	1	$659.43	$659.43	441
PRINTER, LASERJET	LEXMARK	MS810DN	40636C66078GL	1	$660.00	$660.00	450
PRINTER, LASERJET	LEXMARK	MS810DN	S40636C66032K1	1	$660.00	$660.00	450
PRINTER, LASERJET	HEWLETT PACKARD	LASERJET CP4025	JPDCK3N004	1	$1,803.80	$1,803.80	451
PRINTER, LASERJET	HEWLETT PACKARD	LASERJET CP4025	JPDCJ1T048	1	$1,083.11	$1,083.11	452
PRINTER, LASERJET	HEWLETT PACKARD	LASERJET CP4025	JPDCJ1T04C	1	$1,083.11	$1,083.11	452
PRINTER, LASERJET	HEWLETT PACKARD	LASERJET CP4025	JPDCH9K0TK	1	$1,083.11	$1,083.11	452
PRINTER, LASERJET	HEWLETT PACKARD	LASERJET CP4025	JPDCH3T0MM	1	$1,155.20	$1,155.20	452
PRINTER, LASERJET	HEWLETT PACKARD	LASERJET CP4025	JPDCHCV0JP	1	$1,147.77	$1,147.77	452
PRINTER, LASERJET	HEWLETT PACKARD	LASERJET CP4025	JPDCJB50PT	1	$950.60	$950.60	452
PRINTER, LASERJET	HEWLETT PACKARD	LASERJET M551	CNCCF3P23V	1	$660.00	$660.00	453
PRINTER, LASERJET	HEWLETT PACKARD	LASERJET M551	CNCCF1J1VY	1	$660.00	$660.00	453
PRINTER, LASERJET	HEWLETT PACKARD	LASERJET M551	CNCCF4B08J	1	$660.00	$660.00	453
PRINTER, LASERJET	HEWLETT PACKARD	LASERJET M551	CNBCD300XZ	1	$827.83	$827.83	453
PRINTER, LASERJET	HEWLETT PACKARD	LASERJET M551	RCI 477969	1	$660.00	$660.00	453
PRINTER, LASERJET	HEWLETT PACKARD	LASERJET M551	CNBCD300Y5	1	$827.83	$827.83	453
PRINTER, LASERJET	HEWLETT PACKARD	LASERJET M551	CNCCF1J1VS	1	$660.00	$660.00	453
PRINTER, LASERJET	HEWLETT PACKARD	LASERJET M551	RCI 477972	1	$660.00	$660.00	453
PRINTER, LASERJET	HEWLETT PACKARD	LASERJET M551	CNBCD300XY	1	$827.83	$827.83	453
PRINTER, LASERJET	HEWLETT PACKARD	LASERJET M551	RCI 477973	1	$660.00	$660.00	453
PRINTER, LASERJET	HEWLETT PACKARD	LASERJET M551	RCI 477974	1	$660.00	$660.00	453
PRINTER, LASERJET	HEWLETT PACKARD	LASERJET M551	RCI 477975	1	$660.00	$660.00	453
PRINTER, LASERJET	HEWLETT PACKARD	LASERJET M551	RCI 477977	1	$660.00	$660.00	453
PRINTER, LASERJET	HEWLETT PACKARD	LASERJET M551	RCI 477979	1	$660.00	$660.00	453
PRINTER, LASERJET	HEWLETT PACKARD	LASERJET M551	RCI 477980	1	$660.00	$660.00	453
PRINTER, LASERJET	HEWLETT PACKARD	LASERJET M551	RCI 477981	1	$660.00	$660.00	453
PRINTER, LASERJET	HEWLETT PACKARD	LASERJET M551	RCI 477984	1	$660.00	$660.00	453
PRINTER, LASERJET	HEWLETT PACKARD	LASERJET M551	CNBCD2V0MY	1	$827.83	$827.83	453
PRINTER, LASERJET	HEWLETT PACKARD	LASERJET M551	CNCCF5Q01W	1	$660.00	$660.00	453
PRINTER, LASERJET	HEWLETT PACKARD	LASERJET M551	RCI 477986	1	$660.00	$660.00	453
PRINTER, LASERJET	HEWLETT PACKARD	LASERJET M551	CNBCD300Y8	1	$827.83	$827.83	453
PRINTER, LASERJET	HEWLETT PACKARD	LASERJET CP4025	JPDCJC011M	1	$950.60	$950.60	454
PRINTER, LASERJET	HEWLETT PACKARD	LASERJET P3015	VND3R08079	1	$543.15	$543.15	492
PRINTER, LASERJET	HEWLETT PACKARD	LASERJETM426FDW	RCI 478012	1	$660.00	$660.00	495
PRINTER, LASERJET	HEWLETT PACKARD	LASERJET M506	PHBGR71185	1	$583.81	$583.81	495
PRINTER, LASERJET	HEWLETT PACKARD	LASERJETM426FDW	PHB8JDQHXD	1	$660.00	$660.00	495
PRINTER, LASERJET	HEWLETT PACKARD	LASERJET P3015	VND3Q09705	1	$700.00	$700.00	499
PRINTER, LASERJET	HEWLETT PACKARD	LASERJET P3015	VND3G30489	1	$742.85	$742.85	499
PRINTER, LASERJET	HEWLETT PACKARD	LASERJET M227FW	VNB8J3JCDK	1	$660.00	$660.00	499

Description	Manufacturer	Model	Serial No.	Qty.	Unit Cost	Total Cost	Dept No
PRINTER, LASERJET	HEWLETT PACKARD	LASERJET CP4025	JPDCK301DP	1	$1,578.35	$1,578.35	499
PRINTER, LASERJET	HEWLETT PACKARD	LASERJET M127FW	NA	1	$660.00	$660.00	540
PRINTER, LASERJET	HEWLETT PACKARD	LASERJET M127FW	RCI 468103	1	$660.00	$660.00	540
PRINTER, LASERJET	HEWLETT PACKARD	LASERJET M451DN	CNDF304369	1	$660.00	$660.00	540
PRINTER, LASERJET	HEWLETT PACKARD	LASERJETM477FNW	VNB8H9M3N1	1	$660.00	$660.00	540
PRINTER, LASERJET	HEWLETT PACKARD	LASERJET CM1312	FCND89BVJ47	1	$660.00	$660.00	541
PRINTER, LASERJET	HEWLETT PACKARD	LASERJET CP4025	JPDCK301DN	1	$766.32	$766.32	551
PRINTER, LASERJET	DELL	LASERJET 3330DN	63G3KJ1	1	$660.00	$660.00	553
PRINTER, LASERJET	HEWLETT PACKARD	LASERJET M452DN	RCI 452949	1	$660.00	$660.00	553
PRINTER, LASERJET	HEWLETT PACKARD	LASERJET M551	CNDCG6M04S	1	$541.49	$541.49	554
PRINTER, LASERJET	HEWLETT PACKARD	LASERJET M551	CNDCG6M053	1	$541.49	$541.49	554
PRINTER, LASERJET	HEWLETT PACKARD	LASERJET M451DN	CNDF295215	1	$660.00	$660.00	560
PRINTER, LASERJET	HEWLETT PACKARD	LASERJET M477FD	VNBKK703TM	1	$660.00	$660.00	560
PRINTER, LASERJET	HEWLETT PACKARD	LASERJETM477FDW	VNB8K3N487	1	$660.00	$660.00	560
PRINTER, LASERJET	DELL	LASERJET 3115CN	GLCX7P1	1	$736.32	$736.32	560
PRINTER, LASERJET	HEWLETT PACKARD	LASERJETM477FDN	VNBKK9K0GG	1	$660.00	$660.00	560
PRINTER, LASERJET	BROTHER	MFC-L2700DW	8343	1	$660.00	$660.00	570
PRINTER, LASERJET	HEWLETT PACKARD	LASERJET M452NW	VNB3C04784	1	$660.00	$660.00	570
PRINTER, LASERJET	BROTHER	DCP-L2540DW	NA	1	$660.00	$660.00	572
PRINTER, LASERJET	HEWLETT PACKARD	LASERJETM477FDN	VNB8J4W40P	1	$660.00	$660.00	576
PRINTER, LASERJET	HEWLETT PACKARD	LASERJET CP4025	JPDCJ820FS	1	$950.60	$950.60	581
PRINTER, LASERJET	HEWLETT PACKARD	LASERJET M553	JPBCK79152	1	$588.54	$588.54	581
PRINTER, LASERJET	HEWLETT PACKARD	LASERJET M551	CNCCF7316C	1	$660.00	$660.00	581
PRINTER, LASERJET	HEWLETT PACKARD	LASERJET M551	CNCCF7316F	1	$660.00	$660.00	581
PRINTER, LASERJET	HEWLETT PACKARD	LASERJ CM2320NF	FCNB9963B7Z	1	$660.00	$660.00	587
PRINTER, LASERJET	BROTHER	MFC-9460CDN	U62511H1J213386	1	$660.00	$660.00	3106
PRINTER, LASERJET, HIGH END	HEWLETT PACKARD	LASERJET 8600	CN282BVGXR05KC	1	$1,200.00	$1,200.00	213
PRINTER, LASERJET, HIGH END	HEWLETT PACKARD	LASERJET 8600	CN2AUB3HDN05KF	1	$1,200.00	$1,200.00	213
PRINTER, LASERJET, HIGH END	DELL	LASERJET2665DNF	229XF42	1	$1,200.00	$1,200.00	214
PRINTER, LASERJET, HIGH END	HEWLETT PACKARD	LASERJET 5550DN	JPSC98N024	1	$3,827.31	$3,827.31	215
PRINTER, LASERJET, HIGH END	HEWLETT PACKARD	LASERJET M602	CNCCG1W036	1	$1,139.99	$1,139.99	400
PRINTER, LASERJET, HIGH END	DELL	LASERJET 3760DN	848K62295 150327	1	$1,200.00	$1,200.00	400
PRINTER, LASERJET, HIGH END	HEWLETT PACKARD	LASERJET 4200N	I00242	1	$1,200.00	$1,200.00	400
PRINTER, LASERJET, HIGH END	HEWLETT PACKARD	LASERJET P4015N	CNDY313404	1	$1,200.00	$1,200.00	400
PRINTER, LASERJET, HIGH END	HEWLETT PACKARD	LASERJET 4250N	I00481	1	$1,200.00	$1,200.00	400
PRINTER, LASERJET, HIGH END	HEWLETT PACKARD	LASERJET 3600N	6110143482	1	$1,200.00	$1,200.00	400
PRINTER, LASERJET, HIGH END	HEWLETT PACKARD	LASERJET M605	CNBCH6G1P5	1	$904.36	$904.36	400
PRINTER, LASERJET, HIGH END	HEWLETT PACKARD	LASERJET 4250N	CNRXR35048	1	$1,200.00	$1,200.00	400
PRINTER, LASERJET, HIGH END	DELL	LASERJET 5330DN	HN8DQM1	1	$1,086.00	$1,086.00	400
PRINTER, LASERJET, HIGH END	HEWLETT PACKARD	LASERJET 4250N	CNRXK97838	1	$1,116.00	$1,116.00	402
PRINTER, LASERJET, HIGH END	DELL	LASERJET 5460DN	RCI 452942	1	$1,200.00	$1,200.00	402
PRINTER, LASERJET, HIGH END	HEWLETT PACKARD	LASERJET P4015N	CNDY420755	1	$1,088.00	$1,088.00	402
PRINTER, LASERJET, HIGH END	DELL	LASERJET 5460DN	RCI 452945	1	$1,200.00	$1,200.00	402
PRINTER, LASERJET, HIGH END	HEWLETT PACKARD	LASERJET P4015N	CNDY197588	1	$1,088.00	$1,088.00	402
PRINTER, LASERJET, HIGH END	DELL	LASERJET 5460DN	RCI 452944	1	$1,200.00	$1,200.00	402
PRINTER, LASERJET, HIGH END	DELL	LASERJET 5460DN	RCI 452946	1	$1,200.00	$1,200.00	402
PRINTER, LASERJET, HIGH END	HEWLETT PACKARD	LASERJET M608	CNBCK9S0RV	1	$788.15	$788.15	403
PRINTER, LASERJET, HIGH END	HEWLETT PACKARD	LASERJET M602	CNBCD8Y00R	1	$906.31	$906.31	403
PRINTER, LASERJET, HIGH END	HEWLETT PACKARD	LASERJET M602	CNBCD9N1SV	1	$906.31	$906.31	403
PRINTER, LASERJET, HIGH END	HEWLETT PACKARD	LASERJET M602	CNBCD7M0S6	1	$906.31	$906.31	403
PRINTER, LASERJET, HIGH END	HEWLETT PACKARD	LASERJET M608	CNBCK9S0RC	1	$788.15	$788.15	403
PRINTER, LASERJET, HIGH END	HEWLETT PACKARD	LASERJET 4200N	USGNX51124	1	$1,200.00	$1,200.00	403

Description	Manufacturer	Model	Serial No.	Qty.	Unit Cost	Total Cost	Dept No
PRINTER, LASERJET, HIGH END	HEWLETT PACKARD	LASERJET M608	CNBCK9306H	1	$1,200.00	$1,200.00	403
PRINTER, LASERJET, HIGH END	HEWLETT PACKARD	LASERJET M608	CNBCK9308F	1	$1,200.00	$1,200.00	403
PRINTER, LASERJET, HIGH END	HEWLETT PACKARD	LASERJET M608	CNBCK9308C	1	$1,200.00	$1,200.00	403
PRINTER, LASERJET, HIGH END	HEWLETT PACKARD	LASERJET 4250N	100502	1	$1,200.00	$1,200.00	403
PRINTER, LASERJET, HIGH END	HEWLETT PACKARD	LASERJET M605N	CNDCK4910R	1	$738.47	$738.47	403
PRINTER, LASERJET, HIGH END	HEWLETT PACKARD	LASERJET 8000DN	I00271	1	$1,200.00	$1,200.00	403
PRINTER, LASERJET, HIGH END	HEWLETT PACKARD	LASERJET 8000DN	I00277	1	$1,200.00	$1,200.00	403
PRINTER, LASERJET, HIGH END	HEWLETT PACKARD	LASERJET M605	CNDCJ761Z3	1	$755.47	$755.47	404
PRINTER, LASERJET, HIGH END	HEWLETT PACKARD	LASERJET 4700N	JPRLB41111	1	$1,200.00	$1,200.00	404
PRINTER, LASERJET, HIGH END	HEWLETT PACKARD	LASERJET 4700N	JP4LB08857	1	$1,191.00	$1,191.00	404
PRINTER, LASERJET, HIGH END	HEWLETT PACKARD	LASERJET M605	CNDCK49108	1	$738.47	$738.47	404
PRINTER, LASERJET, HIGH END	HEWLETT PACKARD	LASERJET M605N	CNBCJ1D0QH	1	$820.13	$820.13	404
PRINTER, LASERJET, HIGH END	HEWLETT PACKARD	LASERJET M605	CNDCK2J0JF	1	$736.95	$736.95	404
PRINTER, LASERJET, HIGH END	HEWLETT PACKARD	LASERJET M605	CNDCJ9P33K	1	$755.47	$755.47	404
PRINTER, LASERJET, HIGH END	HEWLETT PACKARD	LASERJET M605	CNBCH9S0FS	1	$796.97	$796.97	404
PRINTER, LASERJET, HIGH END	HEWLETT PACKARD	LASERJET M605N	CNBCJ1D0Q4	1	$820.13	$820.13	404
PRINTER, LASERJET, HIGH END	HEWLETT PACKARD	LASERJET M605N	CNBCJ1D0PW	1	$820.13	$820.13	404
PRINTER, LASERJET, HIGH END	HEWLETT PACKARD	LASERJET M605	CNBCH9S0QY	1	$796.97	$796.97	404
PRINTER, LASERJET, HIGH END	HEWLETT PACKARD	LASERJET M605	CNDCJ761Z0	1	$755.47	$755.47	404
PRINTER, LASERJET, HIGH END	HEWLETT PACKARD	LASERJET M605	CNBCJ1D0VZ	1	$820.13	$820.13	426
PRINTER, LASERJET, HIGH END	HEWLETT PACKARD	LASERJET M605	CNDCJ7711D	1	$755.47	$755.47	426
PRINTER, LASERJET, HIGH END	DELL	LASERJET 5330DN	CM3TNQ1	1	$1,017.30	$1,017.30	427
PRINTER, LASERJET, HIGH END	DELL	LASERJETC3765DN	5ZPTXS1	1	$1,200.00	$1,200.00	428
PRINTER, LASERJET, HIGH END	DELL	LASERJET 5330DN	2T3TNQ1	1	$1,017.30	$1,017.30	428
PRINTER, LASERJET, HIGH END	DELL	LASERJET 4050N	I00412	1	$1,200.00	$1,200.00	428
PRINTER, LASERJET, HIGH END	HEWLETT PACKARD	LASERJET 4250N	CNRXC90836	1	$1,200.00	$1,200.00	435
PRINTER, LASERJET, HIGH END	HEWLETT PACKARD	LASERJET 4240N	CNRXS17674	1	$698.00	$698.00	435
PRINTER, LASERJET, HIGH END	HEWLETT PACKARD	LASERJET M401DW	PHGGG00038	1	$1,200.00	$1,200.00	436
PRINTER, LASERJET, HIGH END	HEWLETT PACKARD	LASERJET M605N	CNDCJ3P1K2	1	$820.13	$820.13	436
PRINTER, LASERJET, HIGH END	HEWLETT PACKARD	LASERJET M401DW	PHGGG00026	1	$1,200.00	$1,200.00	437
PRINTER, LASERJET, HIGH END	HEWLETT PACKARD	LASERJET 4250N	CNRXL83469	1	$1,200.00	$1,200.00	437
PRINTER, LASERJET, HIGH END	HEWLETT PACKARD	LASERJET M608N	CNBCK9T1QW	1	$1,200.00	$1,200.00	438
PRINTER, LASERJET, HIGH END	HEWLETT PACKARD	LASERJET 4015N	CNDY143214	1	$1,200.00	$1,200.00	438
PRINTER, LASERJET, HIGH END	DELL	LASERJET 2360DN	SFFBQSS1	1	$1,200.00	$1,200.00	439
PRINTER, LASERJET, HIGH END	HEWLETT PACKARD	LASERJET P4015	CNDY806759	1	$1,088.00	$1,088.00	440
PRINTER, LASERJET, HIGH END	HEWLETT PACKARD	LASERJET	CNBCL1K1KN	1	$1,200.00	$1,200.00	440
PRINTER, LASERJET, HIGH END	HEWLETT PACKARD	LASERJET 4700	JPTLC28901	1	$1,200.00	$1,200.00	440
PRINTER, LASERJET, HIGH END	HEWLETT PACKARD	LASERJET M602	CNDCH2V0L7	1	$904.36	$904.36	450
PRINTER, LASERJET, HIGH END	HEWLETT PACKARD	LASERJET M605	CNDCJ7K0YR	1	$1,200.00	$1,200.00	450
PRINTER, LASERJET, HIGH END	HEWLETT PACKARD	LASERJET M605	CNDCJ7K0XS	1	$1,200.00	$1,200.00	450
PRINTER, LASERJET, HIGH END	DELL	LASERJET 5460DN	72NGSS1	1	$874.29	$874.29	450
PRINTER, LASERJET, HIGH END	HEWLETT PACKARD	LASERJET M608	CNBCK9N19S	1	$1,200.00	$1,200.00	450
PRINTER, LASERJET, HIGH END	HEWLETT PACKARD	LASERJET M608	CNBCK9N192	1	$1,200.00	$1,200.00	450
PRINTER, LASERJET, HIGH END	DELL	LASERJET 5350DN	4D6V6L1	1	$1,023.69	$1,023.69	450
PRINTER, LASERJET, HIGH END	DELL	LASERJET 5350DN	JG6V6L1	1	$1,023.69	$1,023.69	450
PRINTER, LASERJET, HIGH END	HEWLETT PACKARD	LASERJET M605	CNBCH7G005	1	$796.97	$796.97	450
PRINTER, LASERJET, HIGH END	DELL	LASERJET 5330DN	4MVZVS1	1	$836.37	$836.37	450
PRINTER, LASERJET, HIGH END	HEWLETT PACKARD	LASERJET P4015N	CNDY806383	1	$1,088.00	$1,088.00	450
PRINTER, LASERJET, HIGH END	HEWLETT PACKARD	LASERJET M608	CNBCK9S0LF	1	$1,200.00	$1,200.00	450
PRINTER, LASERJET, HIGH END	DELL	LASERJET 5330DN	JH6V6L1	1	$1,023.69	$1,023.69	450
PRINTER, LASERJET, HIGH END	HEWLETT PACKARD	LASERJET M605	RCI 456224	1	$1,200.00	$1,200.00	451
PRINTER, LASERJET, HIGH END	HEWLETT PACKARD	LASERJET 4700	JP2LB71788	1	$1,200.00	$1,200.00	451

Description	Manufacturer	Model	Serial No.	Qty.	Unit Cost	Total Cost	Dept No
PRINTER, LASERJET, HIGH END	HEWLETT PACKARD	LASERJET M605	CNBCH6G23H	1	$930.77	$930.77	451
PRINTER, LASERJET, HIGH END	HEWLETT PACKARD	LASERJET P4015N	CNDY155194	1	$1,127.99	$1,127.99	452
PRINTER, LASERJET, HIGH END	HEWLETT PACKARD	LASERJET CP4025	JPDCG6S23V	1	$1,200.00	$1,200.00	452
PRINTER, LASERJET, HIGH END	HEWLETT PACKARD	LASERJET 602N	CNCCG361NS	1	$949.99	$949.99	452
PRINTER, LASERJET, HIGH END	HEWLETT PACKARD	LASERJET CP4025	JPDCJB50Q4	1	$950.60	$950.60	452
PRINTER, LASERJET, HIGH END	HEWLETT PACKARD	LASERJET M602	CNCCG3M18Y	1	$949.99	$949.99	452
PRINTER, LASERJET, HIGH END	DELL	LASERJET 3130CN	22STYR1	1	$563.57	$563.57	452
PRINTER, LASERJET, HIGH END	HEWLETT PACKARD	LASERJET 4250N	CNRXH73237	1	$1,116.00	$1,116.00	452
PRINTER, LASERJET, HIGH END	HEWLETT PACKARD	LASERJET CP4025	JPDCHCV0HL	1	$1,147.77	$1,147.77	452
PRINTER, LASERJET, HIGH END	DELL	LASERJET 5460DN	518MQ42	1	$1,200.00	$1,200.00	454
PRINTER, LASERJET, HIGH END	HEWLETT PACKARD	LASERJET 4015N	CNDY806425	1	$1,088.00	$1,088.00	454
PRINTER, LASERJET, HIGH END	HEWLETT PACKARD	LASERJET M608	CNDCK2W10B	1	$755.47	$755.47	454
PRINTER, LASERJET, HIGH END	HEWLETT PACKARD	LASERJET M605	CNBCJ1D0WB	1	$820.13	$820.13	454
PRINTER, LASERJET, HIGH END	HEWLETT PACKARD	ENTERPRISE M605	CNBCH930Z1	1	$820.13	$820.13	454
PRINTER, LASERJET, HIGH END	DELL	LASERJET 5330DN	BZTT3P1	1	$1,086.00	$1,086.00	454
PRINTER, LASERJET, HIGH END	HEWLETT PACKARD	ENTERPRISE M608	CNBCK7F0SV	1	$923.04	$923.04	454
PRINTER, LASERJET, HIGH END	HEWLETT PACKARD	ENTERPRISE M608	CNBCK66268	1	$769.87	$769.87	454
PRINTER, LASERJET, HIGH END	HEWLETT PACKARD	LASERJET M605	CNDCJ7711R	1	$755.47	$755.47	454
PRINTER, LASERJET, HIGH END	HEWLETT PACKARD	LASERJET M605	CNBCH7M0DL	1	$904.36	$904.36	454
PRINTER, LASERJET, HIGH END	HEWLETT PACKARD	LASERJET M608	CNBCK7F0VH	1	$923.04	$923.04	454
PRINTER, LASERJET, HIGH END	DELL	LASERJET 5460DN	H2GFSS1	1	$1,078.99	$1,078.99	454
PRINTER, LASERJET, HIGH END	HEWLETT PACKARD	LASERJET M608	CNBCK6625Q	1	$769.87	$769.87	454
PRINTER, LASERJET, HIGH END	HEWLETT PACKARD	LASERJETCP4005N	JP4LD32369	1	$971.00	$971.00	454
PRINTER, LASERJET, HIGH END	HEWLETT PACKARD	LASERJET M605	CNBCJ1D0W4	1	$820.13	$820.13	454
PRINTER, LASERJET, HIGH END	DELL	LASERJET5130CDN	DKL26X1	1	$1,387.49	$1,387.49	454
PRINTER, LASERJET, HIGH END	DELL	LASERJET 5460DN	HXFFSS1	1	$1,078.99	$1,078.99	454
PRINTER, LASERJET, HIGH END	DELL	LASERJET 5460DN	7QM0522	1	$944.29	$944.29	454
PRINTER, LASERJET, HIGH END	HEWLETT PACKARD	LASERJET M651	JPCCJ4C0J3	1	$1,042.33	$1,042.33	454
PRINTER, LASERJET, HIGH END	DELL	LASERJET 5460DN	RCI 455334	1	$1,200.00	$1,200.00	454
PRINTER, LASERJET, HIGH END	DELL	LASERJET5130CDN	RCI 455335	1	$1,200.00	$1,200.00	454
PRINTER, LASERJET, HIGH END	HEWLETT PACKARD	LASERJET M605	CNBCH930YZ	1	$820.13	$820.13	454
PRINTER, LASERJET, HIGH END	HEWLETT PACKARD	LASERJET 8600	CN35PBWHFW05KC	1	$1,200.00	$1,200.00	454
PRINTER, LASERJET, HIGH END	HEWLETT PACKARD	JPDCK430WJ	NA	1	$1,200.00	$1,200.00	475
PRINTER, LASERJET, HIGH END	DELL	LASERJET 5330DN	7R3TNQ1	1	$1,017.30	$1,017.30	475
PRINTER, LASERJET, HIGH END	DELL	LASERJET 5330DN	4H7DQM1	1	$1,086.00	$1,086.00	475
PRINTER, LASERJET, HIGH END	DELL	LASERJET 5330DN	8QWZVS1	1	$1,200.00	$1,200.00	475
PRINTER, LASERJET, HIGH END	DELL	LASERJET 5330DN	GV3TNQ1	1	$1,017.30	$1,017.30	475
PRINTER, LASERJET, HIGH END	DELL	LASERJET 5330DN	BK3V3P1	1	$971.27	$971.27	475
PRINTER, LASERJET, HIGH END	HEWLETT PACKARD	LASERJET P4015N	CNDY367669	1	$1,088.00	$1,088.00	475
PRINTER, LASERJET, HIGH END	DELL	LASERJET 5460DN	5X7GSS1	1	$1,111.49	$1,111.49	475
PRINTER, LASERJET, HIGH END	DELL	LASERJET 5330DN	1940WS1	1	$836.37	$836.37	475
PRINTER, LASERJET, HIGH END	DELL	LASERJET5130CDN	29134250569	1	$1,200.00	$1,200.00	475
PRINTER, LASERJET, HIGH END	HEWLETT PACKARD	LASERJET 4250N	CNDXD14079	1	$1,200.00	$1,200.00	475
PRINTER, LASERJET, HIGH END	HEWLETT PACKARD	LASERJET M602	CNDCGB70GJ	1	$949.99	$949.99	475
PRINTER, LASERJET, HIGH END	HEWLETT PACKARD	LASERJET 4250N	RCI 477997	1	$1,200.00	$1,200.00	475
PRINTER, LASERJET, HIGH END	HEWLETT PACKARD	LASERJET 4250N	RCI 477998	1	$1,200.00	$1,200.00	475
PRINTER, LASERJET, HIGH END	HEWLETT PACKARD	LASERJET 4250N	I00455	1	$1,200.00	$1,200.00	475
PRINTER, LASERJET, HIGH END	HEWLETT PACKARD	ENTERPRISE M605	CNDCJBS0GB	1	$755.47	$755.47	476
PRINTER, LASERJET, HIGH END	HEWLETT PACKARD	LASERJET 4250N	CNGXB68285	1	$1,200.00	$1,200.00	477
PRINTER, LASERJET, HIGH END	HEWLETT PACKARD	LASERJET M605	CNBCJ1D0VG	1	$820.13	$820.13	477
PRINTER, LASERJET, HIGH END	DELL	LASERJET 3130CN	9YCBQM1	1	$608.23	$608.23	492
PRINTER, LASERJET, HIGH END	HEWLETT PACKARD	LASERJET M806	JPACG2J0NJ	1	$1,200.00	$1,200.00	492

Description	Manufacturer	Model	Serial No.	Qty.	Unit Cost	Total Cost	Dept No
PRINTER, LASERJET, HIGH END	DELL	LASERJET 3130CN	9R7CQM1	1	$749.33	$749.33	492
PRINTER, LASERJET, HIGH END	HEWLETT PACKARD	LASERJET 4650N	JPKAD40592	1	$1,200.00	$1,200.00	494
PRINTER, LASERJET, HIGH END	HEWLETT PACKARD	LASERJET 6968	TH72E630QS06G4	1	$1,200.00	$1,200.00	494
PRINTER, LASERJET, HIGH END	HEWLETT PACKARD	ENTERPRISE M651	JPCCJ1S1PK	1	$1,042.33	$1,042.33	494
PRINTER, LASERJET, HIGH END	HEWLETT PACKARD	LASERJET M605	E6B69A	1	$1,200.00	$1,200.00	495
PRINTER, LASERJET, HIGH END	DELL	LASERJET 5460DN	J15GSS1	1	$1,196.99	$1,196.99	495
PRINTER, LASERJET, HIGH END	DELL	LASERJET 5530DN	6DDG6L1	1	$1,103.59	$1,103.59	495
PRINTER, LASERJET, HIGH END	HEWLETT PACKARD	LASERJET 4700N	JP8LC20760	1	$1,200.00	$1,200.00	495
PRINTER, LASERJET, HIGH END	HEWLETT PACKARD	LASERJET M605	CNDCJ7K0Y0	1	$755.47	$755.47	495
PRINTER, LASERJET, HIGH END	DELL	LASERJET 5460DN	5DTZ422	1	$1,013.59	$1,013.59	495
PRINTER, LASERJET, HIGH END	HEWLETT PACKARD	LASERJET M601	CNDCG98074	1	$854.99	$854.99	499
PRINTER, LASERJET, HIGH END	DELL	LASERJET 5330DN	8FDDQM1	1	$1,017.30	$1,017.30	499
PRINTER, LASERJET, HIGH END	HEWLETT PACKARD	LASERJET P4015N	CB509A	1	$1,200.00	$1,200.00	499
PRINTER, LASERJET, HIGH END	HEWLETT PACKARD	LASERJET P4015N	CNDY232271	1	$1,200.00	$1,200.00	499
PRINTER, LASERJET, HIGH END	HEWLETT PACKARD	LASERJET 4250N	CNRXJ58175	1	$1,200.00	$1,200.00	499
PRINTER, LASERJET, HIGH END	HEWLETT PACKARD	LASERJET 4250N	CNRXJ58176	1	$1,200.00	$1,200.00	499
PRINTER, LASERJET, HIGH END	HEWLETT PACKARD	LASERJET M602	JPCCG2V124	1	$949.99	$949.99	499
PRINTER, LASERJET, HIGH END	HEWLETT PACKARD	LASERJET 4250N	RCI 468110	1	$1,200.00	$1,200.00	499
PRINTER, LASERJET, HIGH END	HEWLETT PACKARD	LASERJET 4051N	CNDY335282	1	$997.00	$997.00	499
PRINTER, LASERJET, HIGH END	HEWLETT PACKARD	LASERJET 4200N	RCI 468111	1	$1,200.00	$1,200.00	499
PRINTER, LASERJET, HIGH END	DELL	LASERJET 5330DN	17FDQM1	1	$1,017.30	$1,017.30	499
PRINTER, LASERJET, HIGH END	HEWLETT PACKARD	LASERJET 4015N	CNDY333502	1	$955.00	$955.00	499
PRINTER, LASERJET, HIGH END	HEWLETT PACKARD	LASERJET M605	CNDCJBS0H2	1	$755.47	$755.47	499
PRINTER, LASERJET, HIGH END	DELL	LASERJET 5330DN	3JDDQM1	1	$1,017.30	$1,017.30	499
PRINTER, LASERJET, HIGH END	HEWLETT PACKARD	LASERJET P4015N	CNDY335257	1	$997.00	$997.00	499
PRINTER, LASERJET, HIGH END	HEWLETT PACKARD	LASERJET 9040DN	JPBBF57976	1	$1,200.00	$1,200.00	499
PRINTER, LASERJET, HIGH END	HEWLETT PACKARD	LASERJET M602	CNBCD9305K	1	$1,139.99	$1,139.99	499
PRINTER, LASERJET, HIGH END	HEWLETT PACKARD	LASERJET M602	NA	1	$1,200.00	$1,200.00	499
PRINTER, LASERJET, HIGH END	HEWLETT PACKARD	LASERJET M604	CNBCHBG0VD	1	$585.55	$585.55	499
PRINTER, LASERJET, HIGH END	HEWLETT PACKARD	LASERJET P4015N	CNDY137403	1	$997.00	$997.00	499
PRINTER, LASERJET, HIGH END	HEWLETT PACKARD	LASERJET P4015N	CNDY129565	1	$997.00	$997.00	499
PRINTER, LASERJET, HIGH END	HEWLETT PACKARD	LASERJET M401N	VNG3F59459	1	$1,200.00	$1,200.00	499
PRINTER, LASERJET, HIGH END	HEWLETT PACKARD	LASERJET M601	CNDY232254	1	$997.00	$997.00	499
PRINTER, LASERJET, HIGH END	HEWLETT PACKARD	LASERJET M605	5851-5453	1	$1,200.00	$1,200.00	503
PRINTER, LASERJET, HIGH END	HEWLETT PACKARD	LASERJET 4700N	RCI 477989	1	$1,200.00	$1,200.00	503
PRINTER, LASERJET, HIGH END	DELL	LASERJET 5310N	MX0GD7117186484A0004	1	$1,200.00	$1,200.00	503
PRINTER, LASERJET, HIGH END	HEWLETT PACKARD	LASERJET 4200N	USBNT00404	1	$1,200.00	$1,200.00	510
PRINTER, LASERJET, HIGH END	HEWLETT PACKARD	LASERJET4250DTN	CNRXL56355	1	$1,200.00	$1,200.00	540
PRINTER, LASERJET, HIGH END	HEWLETT PACKARD	LASERJET 4700N	JPLLC09753	1	$1,200.00	$1,200.00	540
PRINTER, LASERJET, HIGH END	HEWLETT PACKARD	LASERJET 7500A	MY0CT1110205P5	1	$1,200.00	$1,200.00	541
PRINTER, LASERJET, HIGH END	HEWLETT PACKARD	LASERJET 8600	CN35JBVGFG05KC	1	$1,200.00	$1,200.00	541
PRINTER, LASERJET, HIGH END	HEWLETT PACKARD	LASERJET 7500A	MY1531104F05P5	1	$1,200.00	$1,200.00	541
PRINTER, LASERJET, HIGH END	DELL	LASERJET 3760DN	1QB7F52	1	$1,200.00	$1,200.00	552
PRINTER, LASERJET, HIGH END	DELL	LASERJET 3760DN	5BPYF42	1	$1,200.00	$1,200.00	552
PRINTER, LASERJET, HIGH END	HEWLETT PACKARD	LASERJETCP400DN	JP8RD38548	1	$971.00	$971.00	552
PRINTER, LASERJET, HIGH END	DELL	LASERJET 3760DN	7577F52	1	$1,200.00	$1,200.00	552
PRINTER, LASERJET, HIGH END	DELL	LASERJET 3760DN	6357F52	1	$1,200.00	$1,200.00	552
PRINTER, LASERJET, HIGH END	DELL	LASERJET2150CDN	GJXDGM1	1	$668.22	$668.22	553
PRINTER, LASERJET, HIGH END	HEWLETT PACKARD	LASERJET M605	CNBCH930XR	1	$796.97	$796.97	553
PRINTER, LASERJET, HIGH END	HEWLETT PACKARD	LASERJET 4650N	RCI 452948	1	$1,200.00	$1,200.00	553
PRINTER, LASERJET, HIGH END	HEWLETT PACKARD	LASERJET CP4525	JPBC9DF106	1	$1,349.00	$1,349.00	554
PRINTER, LASERJET, HIGH END	HEWLETT PACKARD	LASERJET CP4525	JPBCB150VW	1	$1,349.00	$1,349.00	554

Description	Manufacturer	Model	Serial No.	Qty.	Unit Cost	Total Cost	Dept No
PRINTER, LASERJET, HIGH END	KYOCERA	M6530CDN	RCI 479478	1	$1,200.00	$1,200.00	560
PRINTER, LASERJET, HIGH END	HEWLETT PACKARD	LASERJET 3800DN	CNYCH69056	1	$1,200.00	$1,200.00	560
PRINTER, LASERJET, HIGH END	DELL	LASERJET 5330DN	CK9TNQ1	1	$1,200.00	$1,200.00	560
PRINTER, LASERJET, HIGH END	HEWLETT PACKARD	LASERJET 4250N	CNGXL03020	1	$1,200.00	$1,200.00	560
PRINTER, LASERJET, HIGH END	HEWLETT PACKARD	LASERJET 4250N	CNBXF02553	1	$1,200.00	$1,200.00	560
PRINTER, LASERJET, HIGH END	HEWLETT PACKARD	LASERJET 4250N	CNRXK75409	1	$1,200.00	$1,200.00	560
PRINTER, LASERJET, HIGH END	DELL	LASERJET 3760DN	6BZF42	1	$1,200.00	$1,200.00	560
PRINTER, LASERJET, HIGH END	HEWLETT PACKARD	LASERJET 2420	JPGGR05642	1	$1,200.00	$1,200.00	560
PRINTER, LASERJET, HIGH END	HEWLETT PACKARD	LASERJET 4250	CNRXL84875	1	$1,190.00	$1,190.00	560
PRINTER, LASERJET, HIGH END	KODAK	ESP 9	V517809	1	$1,200.00	$1,200.00	560
PRINTER, LASERJET, HIGH END	HEWLETT PACKARD	LASERJET 4700N	JP8LC20779	1	$1,200.00	$1,200.00	560
PRINTER, LASERJET, HIGH END	HEWLETT PACKARD	PHOTOSMART 5510	CN1C824GQ605NR	1	$1,200.00	$1,200.00	560
PRINTER, LASERJET, HIGH END	HEWLETT PACKARD	LASERJET M601	CNCCF95048	1	$634.15	$634.15	560
PRINTER, LASERJET, HIGH END	DELL	LASERJET2825CDN	HVGBZC2	1	$1,200.00	$1,200.00	560
PRINTER, LASERJET, HIGH END	HEWLETT PACKARD	LASERJET M227DW	VNB8H55N96	1	$1,200.00	$1,200.00	560
PRINTER, LASERJET, HIGH END	HEWLETT PACKARD	LASERJET M402DN	PHBQF01915	1	$1,200.00	$1,200.00	560
PRINTER, LASERJET, HIGH END	BROTHER	INTELLIFAX 2840	U63274C3J373663	1	$1,200.00	$1,200.00	560
PRINTER, LASERJET, HIGH END	HEWLETT PACKARD	LASERJET M227DW	VNB8H9T80N	1	$1,200.00	$1,200.00	560
PRINTER, LASERJET, HIGH END	HEWLETT PACKARD	LASERJET 4700DN	JP4LB26344	1	$1,397.00	$1,397.00	560
PRINTER, LASERJET, HIGH END	EPSON	SURE COLOR P600	UN4Y014934	1	$733.00	$733.00	560
PRINTER, LASERJET, HIGH END	HEWLETT PACKARD	LASERJET M651	JPCCG8X18D	1	$1,393.64	$1,393.64	560
PRINTER, LASERJET, HIGH END	HEWLETT PACKARD	LASERJET 4700N	JP8LC21404	1	$1,200.00	$1,200.00	560
PRINTER, LASERJET, HIGH END	HEWLETT PACKARD	LASERJET P4015N	CNDY147815	1	$1,200.00	$1,200.00	570
PRINTER, LASERJET, HIGH END	HEWLETT PACKARD	LASERJET P4015N	CNRXJ92416	1	$1,200.00	$1,200.00	570
PRINTER, LASERJET, HIGH END	DELL	LASERJET 3460DN	SJ0HX542	1	$1,200.00	$1,200.00	570
PRINTER, LASERJET, HIGH END	HEWLETT PACKARD	LASERJET 4250N	201648459KQ5942A0033	1	$1,200.00	$1,200.00	570
PRINTER, LASERJET, HIGH END	DELL	LASERJET 3760DN	BFGZFF42	1	$1,200.00	$1,200.00	570
PRINTER, LASERJET, HIGH END	DELL	LASERJET 5460DN	CPJFSS1	1	$1,161.99	$1,161.99	570
PRINTER, LASERJET, HIGH END	HEWLETT PACKARD	LASERJET 4700N	JPTLB60288	1	$1,200.00	$1,200.00	570
PRINTER, LASERJET, HIGH END	DELL	LASERJET2150CDN	3F1YGV1	1	$1,200.00	$1,200.00	570
PRINTER, LASERJET, HIGH END	DELL	LASERJET 2360DN	F010442	1	$1,200.00	$1,200.00	570
PRINTER, LASERJET, HIGH END	DELL	LASERJET 2830DN	F40WQ92	1	$1,200.00	$1,200.00	570
PRINTER, LASERJET, HIGH END	DELL	LASERJET 3760DN	8BGZF42	1	$1,200.00	$1,200.00	570
PRINTER, LASERJET, HIGH END	DELL	LASERJET 3760DN	9X6ZF42	1	$1,200.00	$1,200.00	570
PRINTER, LASERJET, HIGH END	HEWLETT PACKARD	LASERJET 4700N	JPTLD02764	1	$1,200.00	$1,200.00	570
PRINTER, LASERJET, HIGH END	HEWLETT PACKARD	LASERJET 2600N	CNHC71H3QN	1	$1,200.00	$1,200.00	570
PRINTER, LASERJET, HIGH END	DELL	LASERJET 3760DN	B6W6T12	1	$584.99	$584.99	570
PRINTER, LASERJET, HIGH END	DELL	LASERJET 5460DN	7GJFSS1	1	$1,161.99	$1,161.99	570
PRINTER, LASERJET, HIGH END	DELL	LASERJET 2360DN	JT6Z342	1	$1,200.00	$1,200.00	570
PRINTER, LASERJET, HIGH END	DELL	V725W	233C0S1	1	$1,200.00	$1,200.00	570
PRINTER, LASERJET, HIGH END	DELL	LASERJET5130CDN	HZ3T3M1	1	$1,229.10	$1,229.10	570
PRINTER, LASERJET, HIGH END	DELL	LASERJET 2360DN	2VFFSS1	1	$1,200.00	$1,200.00	570
PRINTER, LASERJET, HIGH END	DELL	LASERJET 5350DN	7FLG6L1	1	$1,103.59	$1,103.59	570
PRINTER, LASERJET, HIGH END	DELL	LASERJET 2360DN	6PX0522	1	$1,200.00	$1,200.00	570
PRINTER, LASERJET, HIGH END	HEWLETT PACKARD	LASERJET M605	CNBCH930Z5	1	$796.97	$796.97	576
PRINTER, LASERJET, HIGH END	HEWLETT PACKARD	LASERJET 4000N	USEC007613	1	$1,200.00	$1,200.00	576
PRINTER, LASERJET, HIGH END	HEWLETT PACKARD	LASERJET 4250N	CNGXB26636	1	$1,200.00	$1,200.00	576
PRINTER, LASERJET, HIGH END	DELL	LASERJET 3130CN	534PQF1	1	$669.32	$669.32	576
PRINTER, LASERJET, HIGH END	DELL	LASERJET 5460DN	3Y5GSS1	1	$1,111.49	$1,111.49	576
PRINTER, LASERJET, HIGH END	KYOCERA	FS-C5250DN	Q552Z06377	1	$1,200.00	$1,200.00	576
PRINTER, LASERJET, HIGH END	HEWLETT PACKARD	LASERJET M401DN	VNG3B01337	1	$1,200.00	$1,200.00	581
PRINTER, LASERJET, HIGH END	HEWLETT PACKARD	LASERJET 4600DN	JPBKB28599	1	$1,200.00	$1,200.00	581

Description	Manufacturer	Model	Serial No.	Qty.	Unit Cost	Total Cost	Dept No
PRINTER, LASERJET, HIGH END	HEWLETT PACKARD	LASERJET 500	MY76RF30BPBI	1	$1,200.00	$1,200.00	581
PRINTER, LASERJET, HIGH END	DELL	LASERJET 2135CN	CRX02G1	1	$1,200.00	$1,200.00	581
PRINTER, LASERJET, HIGH END	HEWLETT PACKARD	LASERJET 8610	CN54TFW33T05Z1	1	$1,200.00	$1,200.00	583
PRINTER, LASERJET, HIGH END	HEWLETT PACKARD	LASERJET 8710	CN65KE40SG0675	1	$1,200.00	$1,200.00	583
PRINTER, LASERJET, HIGH END	HEWLETT PACKARD	LASERJET M401DN	VNG3B01336	1	$1,200.00	$1,200.00	630
PRINTER, LASERJET, HIGH END	DELL	LASERJET 3760N	J8KVXS1	1	$1,200.00	$1,200.00	630
PRINTER, LASERJET, HIGH END	HEWLETT PACKARD	LASERJET M605	CNDCJ7K0VJ	1	$755.47	$755.47	882
PRINTER, LASERJET, HIGH END	HEWLETT PACKARD	LASERJET M605	CNDCJ7K0TW	1	$755.47	$755.47	882
PRINTER, LASERJET, HIGH END	HEWLETT PACKARD	LASERJET M605	CNBCH6H1Z2	1	$930.77	$930.77	882
PRINTER, LASERJET, LOW END				1	$200.00	$200.00	210
PRINTER, LASERJET, LOW END				1	$200.00	$200.00	210
PRINTER, LASERJET, LOW END				1	$200.00	$200.00	210
PRINTER, LASERJET, LOW END				1	$200.00	$200.00	211
PRINTER, LASERJET, LOW END				1	$200.00	$200.00	211
PRINTER, LASERJET, LOW END				1	$200.00	$200.00	212
PRINTER, LASERJET, LOW END				1	$200.00	$200.00	212
PRINTER, LASERJET, LOW END				1	$200.00	$200.00	215
PRINTER, LASERJET, LOW END				1	$200.00	$200.00	215
PRINTER, LASERJET, LOW END				1	$200.00	$200.00	403
PRINTER, LASERJET, LOW END				6	$200.00	$1,200.00	403
PRINTER, LASERJET, LOW END				1	$200.00	$200.00	403
PRINTER, LASERJET, LOW END				2	$200.00	$400.00	403
PRINTER, LASERJET, LOW END				1	$200.00	$200.00	403
PRINTER, LASERJET, LOW END				1	$200.00	$200.00	404
PRINTER, LASERJET, LOW END				10	$200.00	$2,000.00	404
PRINTER, LASERJET, LOW END				1	$200.00	$200.00	405
PRINTER, LASERJET, LOW END				1	$200.00	$200.00	405
PRINTER, LASERJET, LOW END				1	$200.00	$200.00	405
PRINTER, LASERJET, LOW END				1	$200.00	$200.00	405
PRINTER, LASERJET, LOW END				1	$200.00	$200.00	405
PRINTER, LASERJET, LOW END				1	$200.00	$200.00	425
PRINTER, LASERJET, LOW END				1	$200.00	$200.00	426
PRINTER, LASERJET, LOW END				1	$200.00	$200.00	426
PRINTER, LASERJET, LOW END	DELL	LASERJET 2815DN	3NS1882	1	$200.00	$200.00	427
PRINTER, LASERJET, LOW END				1	$200.00	$200.00	427
PRINTER, LASERJET, LOW END				1	$200.00	$200.00	427
PRINTER, LASERJET, LOW END				1	$200.00	$200.00	427
PRINTER, LASERJET, LOW END				1	$200.00	$200.00	428
PRINTER, LASERJET, LOW END				1	$200.00	$200.00	429
PRINTER, LASERJET, LOW END				1	$200.00	$200.00	429
PRINTER, LASERJET, LOW END				1	$200.00	$200.00	437
PRINTER, LASERJET, LOW END				1	$200.00	$200.00	437
PRINTER, LASERJET, LOW END				1	$200.00	$200.00	438
PRINTER, LASERJET, LOW END				1	$200.00	$200.00	438
PRINTER, LASERJET, LOW END				1	$200.00	$200.00	439
PRINTER, LASERJET, LOW END				1	$200.00	$200.00	440
PRINTER, LASERJET, LOW END				1	$200.00	$200.00	440
PRINTER, LASERJET, LOW END				1	$200.00	$200.00	440
PRINTER, LASERJET, LOW END				1	$200.00	$200.00	440
PRINTER, LASERJET, LOW END				1	$200.00	$200.00	440
PRINTER, LASERJET, LOW END				1	$200.00	$200.00	440
PRINTER, LASERJET, LOW END				1	$200.00	$200.00	440

Description	Manufacturer	Model	Serial No.	Qty.	Unit Cost	Total Cost	Dept No
PRINTER, LASERJET, LOW END				1	$200.00	$200.00	440
PRINTER, LASERJET, LOW END				1	$200.00	$200.00	440
PRINTER, LASERJET, LOW END				1	$200.00	$200.00	440
PRINTER, LASERJET, LOW END				1	$200.00	$200.00	440
PRINTER, LASERJET, LOW END				1	$200.00	$200.00	440
PRINTER, LASERJET, LOW END				1	$200.00	$200.00	440
PRINTER, LASERJET, LOW END				1	$200.00	$200.00	440
PRINTER, LASERJET, LOW END				1	$200.00	$200.00	440
PRINTER, LASERJET, LOW END				1	$200.00	$200.00	440
PRINTER, LASERJET, LOW END				1	$200.00	$200.00	440
PRINTER, LASERJET, LOW END				1	$200.00	$200.00	440
PRINTER, LASERJET, LOW END				1	$200.00	$200.00	440
PRINTER, LASERJET, LOW END				1	$200.00	$200.00	440
PRINTER, LASERJET, LOW END				1	$200.00	$200.00	440
PRINTER, LASERJET, LOW END				1	$200.00	$200.00	440
PRINTER, LASERJET, LOW END				1	$200.00	$200.00	440
PRINTER, LASERJET, LOW END				1	$200.00	$200.00	440
PRINTER, LASERJET, LOW END				1	$200.00	$200.00	440
PRINTER, LASERJET, LOW END				1	$200.00	$200.00	440
PRINTER, LASERJET, LOW END				1	$200.00	$200.00	440
PRINTER, LASERJET, LOW END				1	$200.00	$200.00	440
PRINTER, LASERJET, LOW END				1	$200.00	$200.00	440
PRINTER, LASERJET, LOW END				1	$200.00	$200.00	441
PRINTER, LASERJET, LOW END				13	$200.00	$2,600.00	450
PRINTER, LASERJET, LOW END				1	$200.00	$200.00	450
PRINTER, LASERJET, LOW END				1	$200.00	$200.00	450
PRINTER, LASERJET, LOW END				1	$200.00	$200.00	450
PRINTER, LASERJET, LOW END				2	$200.00	$400.00	451
PRINTER, LASERJET, LOW END				2	$200.00	$400.00	451
PRINTER, LASERJET, LOW END				1	$200.00	$200.00	451
PRINTER, LASERJET, LOW END				5	$200.00	$1,000.00	451
PRINTER, LASERJET, LOW END				1	$200.00	$200.00	451
PRINTER, LASERJET, LOW END				24	$200.00	$4,800.00	453
PRINTER, LASERJET, LOW END				2	$200.00	$400.00	453
PRINTER, LASERJET, LOW END				1	$200.00	$200.00	453
PRINTER, LASERJET, LOW END				1	$200.00	$200.00	453
PRINTER, LASERJET, LOW END				1	$200.00	$200.00	454
PRINTER, LASERJET, LOW END				2	$200.00	$400.00	475
PRINTER, LASERJET, LOW END				1	$200.00	$200.00	475
PRINTER, LASERJET, LOW END				1	$200.00	$200.00	475
PRINTER, LASERJET, LOW END				1	$200.00	$200.00	475
PRINTER, LASERJET, LOW END				1	$200.00	$200.00	475
PRINTER, LASERJET, LOW END				1	$200.00	$200.00	475
PRINTER, LASERJET, LOW END				1	$200.00	$200.00	475
PRINTER, LASERJET, LOW END				1	$200.00	$200.00	475
PRINTER, LASERJET, LOW END				1	$200.00	$200.00	475
PRINTER, LASERJET, LOW END				1	$200.00	$200.00	475
PRINTER, LASERJET, LOW END				1	$200.00	$200.00	475
PRINTER, LASERJET, LOW END				1	$200.00	$200.00	475
PRINTER, LASERJET, LOW END				1	$200.00	$200.00	475
PRINTER, LASERJET, LOW END				1	$200.00	$200.00	475
PRINTER, LASERJET, LOW END				1	$200.00	$200.00	475
PRINTER, LASERJET, LOW END				1	$200.00	$200.00	475
PRINTER, LASERJET, LOW END				1	$200.00	$200.00	475
PRINTER, LASERJET, LOW END				1	$200.00	$200.00	475
PRINTER, LASERJET, LOW END				1	$200.00	$200.00	475
PRINTER, LASERJET, LOW END				1	$200.00	$200.00	475

Description	Manufacturer	Model	Serial No.	Qty.	Unit Cost	Total Cost	Dept No
PRINTER, LASERJET, LOW END				1	$200.00	$200.00	475
PRINTER, LASERJET, LOW END				1	$200.00	$200.00	475
PRINTER, LASERJET, LOW END				1	$200.00	$200.00	475
PRINTER, LASERJET, LOW END				1	$200.00	$200.00	475
PRINTER, LASERJET, LOW END				2	$200.00	$400.00	475
PRINTER, LASERJET, LOW END				1	$200.00	$200.00	476
PRINTER, LASERJET, LOW END				1	$200.00	$200.00	477
PRINTER, LASERJET, LOW END				1	$200.00	$200.00	492
PRINTER, LASERJET, LOW END				1	$200.00	$200.00	492
PRINTER, LASERJET, LOW END				1	$200.00	$200.00	492
PRINTER, LASERJET, LOW END				1	$200.00	$200.00	492
PRINTER, LASERJET, LOW END				1	$200.00	$200.00	494
PRINTER, LASERJET, LOW END				1	$200.00	$200.00	494
PRINTER, LASERJET, LOW END				1	$200.00	$200.00	495
PRINTER, LASERJET, LOW END				1	$200.00	$200.00	495
PRINTER, LASERJET, LOW END				1	$200.00	$200.00	495
PRINTER, LASERJET, LOW END				3	$200.00	$600.00	497
PRINTER, LASERJET, LOW END				1	$200.00	$200.00	499
PRINTER, LASERJET, LOW END				1	$200.00	$200.00	499
PRINTER, LASERJET, LOW END				1	$200.00	$200.00	499
PRINTER, LASERJET, LOW END				1	$200.00	$200.00	499
PRINTER, LASERJET, LOW END				3	$200.00	$600.00	499
PRINTER, LASERJET, LOW END				1	$200.00	$200.00	499
PRINTER, LASERJET, LOW END				1	$200.00	$200.00	499
PRINTER, LASERJET, LOW END				1	$200.00	$200.00	499
PRINTER, LASERJET, LOW END				3	$200.00	$600.00	499
PRINTER, LASERJET, LOW END				1	$200.00	$200.00	503
PRINTER, LASERJET, LOW END				1	$200.00	$200.00	503
PRINTER, LASERJET, LOW END				2	$200.00	$400.00	503
PRINTER, LASERJET, LOW END				1	$200.00	$200.00	503
PRINTER, LASERJET, LOW END				1	$200.00	$200.00	509
PRINTER, LASERJET, LOW END				2	$200.00	$400.00	509
PRINTER, LASERJET, LOW END				1	$200.00	$200.00	509
PRINTER, LASERJET, LOW END				1	$200.00	$200.00	509
PRINTER, LASERJET, LOW END				1	$200.00	$200.00	540
PRINTER, LASERJET, LOW END				2	$200.00	$400.00	540
PRINTER, LASERJET, LOW END				1	$200.00	$200.00	540
PRINTER, LASERJET, LOW END				2	$200.00	$400.00	540
PRINTER, LASERJET, LOW END				1	$200.00	$200.00	540
PRINTER, LASERJET, LOW END				1	$200.00	$200.00	540
PRINTER, LASERJET, LOW END				1	$200.00	$200.00	540
PRINTER, LASERJET, LOW END				1	$200.00	$200.00	540
PRINTER, LASERJET, LOW END				1	$200.00	$200.00	540
PRINTER, LASERJET, LOW END				2	$200.00	$400.00	540
PRINTER, LASERJET, LOW END				1	$200.00	$200.00	540
PRINTER, LASERJET, LOW END				1	$200.00	$200.00	540
PRINTER, LASERJET, LOW END				1	$200.00	$200.00	540
PRINTER, LASERJET, LOW END				1	$200.00	$200.00	540
PRINTER, LASERJET, LOW END				1	$200.00	$200.00	540
PRINTER, LASERJET, LOW END				1	$200.00	$200.00	540
PRINTER, LASERJET, LOW END				1	$200.00	$200.00	540
PRINTER, LASERJET, LOW END				1	$200.00	$200.00	540

Description	Manufacturer	Model	Serial No.	Qty.	Unit Cost	Total Cost	Dept No
PRINTER, LASERJET, LOW END				1	$200.00	$200.00	541
PRINTER, LASERJET, LOW END				8	$200.00	$1,600.00	541
PRINTER, LASERJET, LOW END				1	$200.00	$200.00	541
PRINTER, LASERJET, LOW END				1	$200.00	$200.00	541
PRINTER, LASERJET, LOW END				1	$200.00	$200.00	541
PRINTER, LASERJET, LOW END				2	$200.00	$400.00	541
PRINTER, LASERJET, LOW END				1	$200.00	$200.00	541
PRINTER, LASERJET, LOW END				1	$200.00	$200.00	541
PRINTER, LASERJET, LOW END				1	$200.00	$200.00	541
PRINTER, LASERJET, LOW END				1	$200.00	$200.00	541
PRINTER, LASERJET, LOW END				5	$200.00	$1,000.00	542
PRINTER, LASERJET, LOW END				1	$200.00	$200.00	545
PRINTER, LASERJET, LOW END				1	$200.00	$200.00	545
PRINTER, LASERJET, LOW END				1	$200.00	$200.00	545
PRINTER, LASERJET, LOW END				1	$200.00	$200.00	545
PRINTER, LASERJET, LOW END				1	$200.00	$200.00	545
PRINTER, LASERJET, LOW END				2	$200.00	$400.00	551
PRINTER, LASERJET, LOW END				1	$200.00	$200.00	551
PRINTER, LASERJET, LOW END				1	$200.00	$200.00	551
PRINTER, LASERJET, LOW END				1	$200.00	$200.00	551
PRINTER, LASERJET, LOW END				1	$200.00	$200.00	551
PRINTER, LASERJET, LOW END				1	$200.00	$200.00	552
PRINTER, LASERJET, LOW END	DELL	LASERJET 2825C	GQMBZC2	1	$200.00	$200.00	552
PRINTER, LASERJET, LOW END				2	$200.00	$400.00	553
PRINTER, LASERJET, LOW END				6	$200.00	$1,200.00	553
PRINTER, LASERJET, LOW END				1	$200.00	$200.00	553
PRINTER, LASERJET, LOW END				1	$200.00	$200.00	553
PRINTER, LASERJET, LOW END				1	$200.00	$200.00	553
PRINTER, LASERJET, LOW END				1	$200.00	$200.00	554
PRINTER, LASERJET, LOW END				1	$200.00	$200.00	554
PRINTER, LASERJET, LOW END				2	$200.00	$400.00	560
PRINTER, LASERJET, LOW END				1	$200.00	$200.00	560
PRINTER, LASERJET, LOW END				2	$200.00	$400.00	560
PRINTER, LASERJET, LOW END				1	$200.00	$200.00	560
PRINTER, LASERJET, LOW END				1	$200.00	$200.00	560
PRINTER, LASERJET, LOW END				1	$200.00	$200.00	560
PRINTER, LASERJET, LOW END				1	$200.00	$200.00	560
PRINTER, LASERJET, LOW END				1	$200.00	$200.00	560
PRINTER, LASERJET, LOW END				1	$200.00	$200.00	560
PRINTER, LASERJET, LOW END				1	$200.00	$200.00	560
PRINTER, LASERJET, LOW END				3	$200.00	$600.00	560
PRINTER, LASERJET, LOW END				1	$200.00	$200.00	560
PRINTER, LASERJET, LOW END				1	$200.00	$200.00	560
PRINTER, LASERJET, LOW END				1	$200.00	$200.00	560
PRINTER, LASERJET, LOW END				1	$200.00	$200.00	560
PRINTER, LASERJET, LOW END				1	$200.00	$200.00	562
PRINTER, LASERJET, LOW END				1	$200.00	$200.00	570
PRINTER, LASERJET, LOW END				1	$200.00	$200.00	570
PRINTER, LASERJET, LOW END	DELL	LASERJET5840CDN	CYV2R92	1	$796.19	$796.19	570
PRINTER, LASERJET, LOW END	DELL	LASERJET 5830DN	5HF1R92	1	$895.30	$895.30	570
PRINTER, LASERJET, LOW END				1	$200.00	$200.00	570
PRINTER, LASERJET, LOW END				1	$200.00	$200.00	570

Description	Manufacturer	Model	Serial No.	Qty.	Unit Cost	Total Cost	Dept No
PRINTER, LASERJET, LOW END				1	$200.00	$200.00	570
PRINTER, LASERJET, LOW END				1	$200.00	$200.00	570
PRINTER, LASERJET, LOW END	DELL	LASERJET 5830DN	J3V1R92	1	$200.00	$200.00	570
PRINTER, LASERJET, LOW END				1	$200.00	$200.00	570
PRINTER, LASERJET, LOW END				1	$200.00	$200.00	570
PRINTER, LASERJET, LOW END				1	$200.00	$200.00	572
PRINTER, LASERJET, LOW END				1	$200.00	$200.00	572
PRINTER, LASERJET, LOW END				1	$200.00	$200.00	572
PRINTER, LASERJET, LOW END				1	$200.00	$200.00	572
PRINTER, LASERJET, LOW END				1	$200.00	$200.00	576
PRINTER, LASERJET, LOW END				1	$200.00	$200.00	576
PRINTER, LASERJET, LOW END				1	$200.00	$200.00	576
PRINTER, LASERJET, LOW END				1	$200.00	$200.00	576
PRINTER, LASERJET, LOW END				1	$200.00	$200.00	576
PRINTER, LASERJET, LOW END				1	$200.00	$200.00	576
PRINTER, LASERJET, LOW END				1	$200.00	$200.00	576
PRINTER, LASERJET, LOW END				1	$200.00	$200.00	576
PRINTER, LASERJET, LOW END				1	$200.00	$200.00	576
PRINTER, LASERJET, LOW END				1	$200.00	$200.00	576
PRINTER, LASERJET, LOW END				1	$200.00	$200.00	576
PRINTER, LASERJET, LOW END				1	$200.00	$200.00	576
PRINTER, LASERJET, LOW END				1	$200.00	$200.00	576
PRINTER, LASERJET, LOW END				2	$200.00	$400.00	576
PRINTER, LASERJET, LOW END				1	$200.00	$200.00	576
PRINTER, LASERJET, LOW END				1	$200.00	$200.00	576
PRINTER, LASERJET, LOW END				1	$200.00	$200.00	576
PRINTER, LASERJET, LOW END				1	$200.00	$200.00	576
PRINTER, LASERJET, LOW END				1	$200.00	$200.00	576
PRINTER, LASERJET, LOW END				1	$200.00	$200.00	576
PRINTER, LASERJET, LOW END				1	$200.00	$200.00	576
PRINTER, LASERJET, LOW END				1	$200.00	$200.00	581
PRINTER, LASERJET, LOW END				1	$200.00	$200.00	581
PRINTER, LASERJET, LOW END				1	$200.00	$200.00	581
PRINTER, LASERJET, LOW END				1	$200.00	$200.00	581
PRINTER, LASERJET, LOW END				1	$200.00	$200.00	583
PRINTER, LASERJET, LOW END				1	$200.00	$200.00	665
PRINTER, LASERJET, LOW END				1	$200.00	$200.00	665
PRINTER, LASERJET, LOW END				1	$200.00	$200.00	882
PRINTER, LASERJET, LOW END				1	$200.00	$200.00	882
PRINTER, LASERJET, LOW END				1	$200.00	$200.00	3107
PRINTER, LASERJET, MULTI-FUNCTION				1	$440.00	$440.00	210
PRINTER, LASERJET, MULTI-FUNCTION				1	$440.00	$440.00	210
PRINTER, LASERJET, MULTI-FUNCTION				1	$440.00	$440.00	210
PRINTER, LASERJET, MULTI-FUNCTION				1	$440.00	$440.00	210
PRINTER, LASERJET, MULTI-FUNCTION				1	$440.00	$440.00	454
PRINTER, LASERJET, MULTI-FUNCTION				1	$440.00	$440.00	454
PRINTER, LASERJET, MULTI-FUNCTION				1	$440.00	$440.00	475
PRINTER, LASERJET, MULTI-FUNCTION				1	$440.00	$440.00	540
PRINTER, LASERJET, MULTI-FUNCTION				1	$440.00	$440.00	540
PRINTER, LASERJET, MULTI-FUNCTION				1	$440.00	$440.00	540

Description	Manufacturer	Model	Serial No.	Qty.	Unit Cost	Total Cost	Dept No
PRINTER, LASERJET, MULTI-FUNCTION				1	$440.00	$440.00	541
PRINTER, LASERJET, MULTI-FUNCTION				1	$440.00	$440.00	560
PRINTER, LASERJET, MULTI-FUNCTION				1	$440.00	$440.00	560
PRINTER, LASERJET, MULTI-FUNCTION				1	$440.00	$440.00	560
PRINTER, LASERJET, MULTI-FUNCTION				1	$440.00	$440.00	560
PRINTER, LASERJET, MULTI-FUNCTION				1	$440.00	$440.00	560
PRINTER, LASERJET, MULTI-FUNCTION				1	$440.00	$440.00	560
PRINTER, LASERJET, MULTI-FUNCTION				1	$440.00	$440.00	572
PRINTER, LASERJET, MULTI-FUNCTION				1	$440.00	$440.00	576
PRINTER, LASERJET, MULTI-FUNCTION				1	$440.00	$440.00	576
PRINTER, LASERJET, MULTI-FUNCTION				1	$440.00	$440.00	576
PRINTER, LASERJET, MULTI-FUNCTION				1	$440.00	$440.00	581
PRINTER, LASERJET, MULTI-FUNCTION				1	$440.00	$440.00	583
PRINTER, LASERJET, MULTI-FUNCTION, HIGH-END	HEWLETT PACKARD	LASERJET M425DN	CNF8GBKG4Z	1	$850.00	$850.00	436
PRINTER, LASERJET, MULTI-FUNCTION, HIGH-END	HEWLETT PACKARD	LASERJET M425DN	CND8FCY4Y6	1	$850.00	$850.00	439
PRINTER, LASERJET, MULTI-FUNCTION, HIGH-END	HEWLETT PACKARD	LASERJET PRO MF	CNB7JCM2WC	1	$663.18	$663.18	451
PRINTER, LASERJET, MULTI-FUNCTION, HIGH-END	HEWLETT PACKARD	LASERJET PRO MF	1H78ECECL8	1	$850.00	$850.00	451
PRINTER, LASERJET, MULTI-FUNCTION, HIGH-END	HEWLETT PACKARD	LASERJET M521DN	CNCKK9T7L9	1	$671.83	$671.83	451
PRINTER, LASERJET, MULTI-FUNCTION, HIGH-END	HEWLETT PACKARD	LASERJET M521DN	CNCKK9T7RY	1	$671.83	$671.83	451
PRINTER, LASERJET, MULTI-FUNCTION, HIGH-END	HEWLETT PACKARD	LASERJET M521DN	CNCKK9T7QC	1	$671.83	$671.83	451
PRINTER, LASERJET, MULTI-FUNCTION, HIGH-END	HEWLETT PACKARD	LASERJET M425DN	CNF8H5YDK8	1	$850.00	$850.00	497
PRINTER, LASERJET, MULTI-FUNCTION, HIGH-END	HEWLETT PACKARD	LASERJET M425DN	CNF8H500X8	1	$850.00	$850.00	497
PRINTER, LASERJET, MULTI-FUNCTION, HIGH-END	DELL	LASERJET H815DW	GLV1882	1	$850.00	$850.00	503
PRINTER, LASERJET, MULTI-FUNCTION, HIGH-END	HEWLETT PACKARD	LASERJET M127FW	CNB8HBP81Q	1	$850.00	$850.00	540
PRINTER, LASERJET, MULTI-FUNCTION, HIGH-END	HEWLETT PACKARD	LASERJET M127FW	CNB8GCV2DL	1	$850.00	$850.00	540
PRINTER, LASERJET, MULTI-FUNCTION, HIGH-END	HEWLETT PACKARD	LASERJET M127FW	CNB8GCV26Q	1	$850.00	$850.00	540
PRINTER, LASERJET, MULTI-FUNCTION, HIGH-END	DELL	LASERJET 2335DN	2Z7Q2P1	1	$850.00	$850.00	576
PRINTER, PHOTO				1	$240.00	$240.00	403
PRINTER, POSTER	FUJIFILM	PLUS 3000	92205367	1	$3,700.00	$3,700.00	440
PRINTER, POSTER	HEWLETT PACKARD	DESIGNJET T2300	CN2C7DK00805K6	1	$3,700.00	$3,700.00	541
PRINTER, POSTER	HEWLETT PACKARD	DESIGNJET T930	CN5AG1H02T068K	1	$4,700.00	$4,700.00	560
PRINTER, POSTER	HEWLETT PACKARD	T930	CN5AG1H02T	1	$4,700.00	$4,700.00	560
PRINTER, POSTER	HEWLETT PACKARD	DESIGNJET T2530	FJD09170392B	1	$3,700.00	$3,700.00	661
PRINTER, POSTER, DIGITAL	FUJIFILM	XL3000	91203360	1	$15,000.00	$15,000.00	475
PRINTER, POSTER, THERMAL	HEWLETT PACKARD	DESIGNJ Z6100PS	SG89S7900J04Q1	1	$10,777.32	$10,777.32	492
PRINTER, POSTER, THERMAL	HEWLETT PACKARD	DESIGNJET T7100	MY0CK2900J05N3	1	$12,462.75	$12,462.75	503
PRINTER, RECEIPT				2	$220.00	$440.00	403
PRINTER, RECEIPT				1	$220.00	$220.00	403
PRINTER, RECEIPT				7	$220.00	$1,540.00	453
PRINTER, RECEIPT				1	$220.00	$220.00	499
PRINTER, RECEIPT				2	$220.00	$440.00	499
PRINTER, RECEIPT				1	$220.00	$220.00	499
PRINTER, RECEIPT				1	$220.00	$220.00	499
PRINTER, RECEIPT				1	$220.00	$220.00	499
PRINTER, RECEIPT				1	$220.00	$220.00	510
PRINTER, RECEIPT				1	$220.00	$220.00	510
PRINTER, RECEIPT				2	$220.00	$440.00	510
PRINTER, SCANNER, COPIER, ALL-IN-ONE				1	$90.00	$90.00	510
PRINTER, SCANNER, COPIER, ALL-IN-ONE				1	$90.00	$90.00	541
PRINTER, SCANNER, COPIER, ALL-IN-ONE				1	$90.00	$90.00	545
PRINTER, SCANNER, COPIER, ALL-IN-ONE				1	$90.00	$90.00	545

Description	Manufacturer	Model	Serial No.	Qty.	Unit Cost	Total Cost	Dept No
PRINTER, SCANNER, COPIER, ALL-IN-ONE				1	$90.00	$90.00	553
PRINTER, SCANNER, COPIER, ALL-IN-ONE				1	$90.00	$90.00	560
PRINTER, SCANNER, COPIER, ALL-IN-ONE				1	$90.00	$90.00	560
PRINTER, SCANNER, COPIER, ALL-IN-ONE				1	$90.00	$90.00	562
PRINTER, SCANNER, COPIER, ALL-IN-ONE				1	$90.00	$90.00	576
PRINTER, SCANNER, COPIER, ALL-IN-ONE				1	$90.00	$90.00	576
PRINTER, SCANNER, COPIER, ALL-IN-ONE				2	$90.00	$180.00	882
PRINTER, SCANNER, COPIER, ALL-IN-ONE, WIDE-FORMAT	HEWLETT PACKARD	OFFICEJET 7000	CN07PD7078	1	$855.49	$855.49	581
PRINTER, SCANNER, COPIER, ALL-IN-ONE, WIDE-FORMAT				1	$250.00	$250.00	581
PRINTER, SCANNER, COPIER, W/ FAX				1	$375.00	$375.00	210
PRINTER, SCANNER, COPIER, W/ FAX				1	$375.00	$375.00	503
PRINTER, SCANNER, COPIER, W/ FAX				1	$375.00	$375.00	540
PRINTER, SCANNER, COPIER, W/ FAX				1	$375.00	$375.00	551
PRINTER, SCANNER, COPIER, W/ FAX				1	$375.00	$375.00	551
PRINTER, SCANNER, COPIER, W/ FAX				1	$375.00	$375.00	553
PRINTER, SCANNER, COPIER, W/ FAX				1	$375.00	$375.00	553
PRINTER, SCANNER, COPIER, W/ FAX				1	$375.00	$375.00	560
PRINTER, SCANNER, COPIER, W/ FAX				1	$375.00	$375.00	560
PRINTER, SCANNER, COPIER, W/ FAX				1	$375.00	$375.00	576
PRINTER, SCANNER, COPIER, W/ FAX				1	$375.00	$375.00	576
PRINTER, SCANNER, COPIER, W/ FAX, HIGH-END	HEWLETT PACKARD	OFFICEJET 7410	MY71DR756G0408	1	$650.00	$650.00	214
PRINTER, SCANNER, COPIER, W/ FAX, HIGH-END	HEWLETT PACKARD	OFFICEJET 8600	CN3BSF3J2S05KC	1	$650.00	$650.00	541
PRINTER, SCANNER, COPIER, W/ FAX, HIGH-END	HEWLETT PACKARD	OFFICEJET 8600	CN43QFW07W05KC	1	$650.00	$650.00	542
PRINTER, SCANNER, COPIER, W/ FAX, HIGH-END	HEWLETT PACKARD	OFFICEJET 8620	CN51AEW2WR05Z2	1	$650.00	$650.00	560
PRINTER, SCANNER, COPIER, W/ FAX, HIGH-END	HEWLETT PACKARD	OFFICEJET 8620	CN51AEW2YH05Z2	1	$650.00	$650.00	560
PRINTER, SCANNER, COPIER, W/ FAX, HIGH-END	HEWLETT PACKARD	OFFICEJET 8620	CN4C3EW08M05Z2	1	$650.00	$650.00	560
PRINTER, SCANNER, COPIER, W/ FAX, NETWORK	HEWLETT PACKARD	OFFICEJETX476DW	CN45QIJ00Z	1	$544.49	$544.49	587
PRINTER, THERMAL, CD	RIMAGE	5410N	RCI 484819	1	$4,500.00	$4,500.00	560
PRINTER, TICKET, THERMAL	ZEBRA	ZQ520	XXRBJ174801242	1	$1,070.00	$1,070.00	503
PRINTER, TICKET, THERMAL	ZEBRA	ZQ520	XXRBJ174801243	1	$1,070.00	$1,070.00	503
PRINTER, TICKET, THERMAL	ZEBRA	ZQ520	XXRBJ174801241	1	$1,070.00	$1,070.00	503
PRINTER, TICKET, THERMAL	ZEBRA	ZQ520	XXRBJ174801240	1	$1,070.00	$1,070.00	503
PRINTER, TICKET, THERMAL	ZEBRA	ZQ520	XXRBJ174801238	1	$1,070.00	$1,070.00	503
PRINTER, TICKET, THERMAL	ZEBRA	ZQ520	XXRBJ174801239	1	$1,070.00	$1,070.00	503
PRINTER, TICKET, THERMAL	ZEBRA	ZQ520	XXRBJ174801232	1	$1,070.00	$1,070.00	503
PRINTER, TICKET, THERMAL	ZEBRA	ZQ520	XXRBJ174801228	1	$1,070.00	$1,070.00	503
PRINTER, TICKET, THERMAL	ZEBRA	ZQ520	XXRBJ174801230	1	$1,070.00	$1,070.00	503
PRINTER, TICKET, THERMAL	ZEBRA	ZQ520	XXRBJ174801223	1	$1,070.00	$1,070.00	503
PRINTER, TICKET, THERMAL	ZEBRA	ZQ520	XXRBJ174801231	1	$1,070.00	$1,070.00	503
PRINTER, TICKET, THERMAL	ZEBRA	ZQ520	XXRBJ174801226	1	$1,070.00	$1,070.00	503
PRINTER, TICKET, THERMAL	ZEBRA	ZQ520	XXRBJ174801229	1	$1,070.00	$1,070.00	503
PRINTER, TICKET, THERMAL	ZEBRA	ZQ520	XXRBJ174801227	1	$1,070.00	$1,070.00	503
PRINTER, TICKET, THERMAL	ZEBRA	ZQ520	XXRBJ174801219	1	$1,070.00	$1,070.00	503
PRINTER, TICKET, THERMAL	ZEBRA	ZQ520	XXRBJ174801221	1	$1,070.00	$1,070.00	503
PRINTER, TICKET, THERMAL	ZEBRA	ZQ520	XXRBJ174801224	1	$1,070.00	$1,070.00	503
PRINTER, TICKET, THERMAL	ZEBRA	ZQ520	XXRBJ174801220	1	$1,070.00	$1,070.00	503
PRINTER, TICKET, THERMAL	ZEBRA	ZQ520	XXRBJ174801222	1	$1,070.00	$1,070.00	503
PRINTER, TICKET, THERMAL	ZEBRA	ZQ520	XXRBJ174801181	1	$1,070.00	$1,070.00	503
PRINTER, TICKET, THERMAL	ZEBRA	ZQ520	XXRBJ164700002	1	$1,070.00	$1,070.00	503
PRINTER, TICKET, THERMAL	ZEBRA	ZQ520	XXRBJ163301697	1	$1,070.00	$1,070.00	503
PRINTER, TICKET, THERMAL	ZEBRA	ZQ520	XXRBJ161602236	1	$877.00	$877.00	503
PRINTER, TICKET, THERMAL	ZEBRA	ZQ520	XXRBJ161602507	1	$877.00	$877.00	503

Description	Manufacturer	Model	Serial No.	Qty.	Unit Cost	Total Cost	Dept No
PRINTER, TICKET, THERMAL	ZEBRA	ZQ520	XXRBJ163301444	1	$877.00	$877.00	503
PRINTER, TICKET, THERMAL	ZEBRA	ZQ520	XXRBJ164601629	1	$877.00	$877.00	503
PRINTER, TICKET, THERMAL	ZEBRA	ZQ520	XXRBJ164700005	1	$877.00	$877.00	503
PRINTER, TICKET, THERMAL	ZEBRA	ZQ520	XXRBJ164700024	1	$877.00	$877.00	503
PRINTER, TICKET, THERMAL	ZEBRA	ZQ520	XXRBJ164700035	1	$877.00	$877.00	503
PRINTER, TICKET, THERMAL	ZEBRA	ZQ520	XXRBJ164700080	1	$877.00	$877.00	503
PROJECTOR, LCD, LOW END	OPTOMA	NA	NSN	1	$1,100.00	$1,100.00	210
PROJECTOR, LCD, LOW END	DELL	100MP	62RLY51	1	$1,100.00	$1,100.00	211
PROJECTOR, LCD, LOW END	OPTOMA	NA	RCI 478583	1	$1,100.00	$1,100.00	215
PROJECTOR, LCD, LOW END	PANASONIC	DZ570	NSN	1	$1,100.00	$1,100.00	400
PROJECTOR, LCD, LOW END	DELL	1220	DSDKJ92	1	$1,100.00	$1,100.00	402
PROJECTOR, LCD, LOW END	EPSON	EX3220	V9RK4900145	1	$1,100.00	$1,100.00	402
PROJECTOR, LCD, LOW END	EPSON	EX5220	V9EF520509L	1	$509.98	$509.98	402
PROJECTOR, LCD, LOW END	DELL	2400MP	3L9H0D1	1	$1,072.00	$1,072.00	404
PROJECTOR, LCD, LOW END	PANASONIC	NA	NSN	1	$1,100.00	$1,100.00	426
PROJECTOR, LCD, LOW END	PANASONIC	F200	NSN	1	$1,100.00	$1,100.00	427
PROJECTOR, LCD, LOW END	PANASONIC	F200	NSN	1	$1,100.00	$1,100.00	428
PROJECTOR, LCD, LOW END	PANASONIC	F200	NSN	1	$1,100.00	$1,100.00	428
PROJECTOR, LCD, LOW END	PANASONIC	NA	NSN	1	$1,100.00	$1,100.00	436
PROJECTOR, LCD, LOW END	PANASONIC	NA	NSN	1	$1,100.00	$1,100.00	437
PROJECTOR, LCD, LOW END	PANASONIC	NA	NA	1	$1,100.00	$1,100.00	438
PROJECTOR, LCD, LOW END	PANASONIC	PT-D3500U	SH6150053	1	$1,100.00	$1,100.00	440
PROJECTOR, LCD, LOW END	NEC	LT280	RCI 478000	1	$1,100.00	$1,100.00	475
PROJECTOR, LCD, LOW END	DELL	3100MP	95PC811	1	$1,100.00	$1,100.00	475
PROJECTOR, LCD, LOW END	NEC	LT265	5500110EG	1	$1,100.00	$1,100.00	475
PROJECTOR, LCD, LOW END	EPSON	PL 1450	X3NK760610L	1	$1,499.99	$1,499.99	475
PROJECTOR, LCD, LOW END	EPSON	PL 1450	X3NK760721L	1	$1,499.99	$1,499.99	475
PROJECTOR, LCD, LOW END	CHRISTIE	LW41	RCI 477996	1	$1,100.00	$1,100.00	475
PROJECTOR, LCD, LOW END	DELL	4320	38ZWF22	1	$1,154.23	$1,154.23	492
PROJECTOR, LCD, LOW END	NEC	VE303X	NP-VE303X 7900045CF	1	$1,100.00	$1,100.00	495
PROJECTOR, LCD, LOW END	EPSON	H478A	RFCK5500529	1	$1,100.00	$1,100.00	499
PROJECTOR, LCD, LOW END	DELL	3300MP	BNYKV61	1	$1,100.00	$1,100.00	499
PROJECTOR, LCD, LOW END	VIVITEK	NA	NSN	1	$1,100.00	$1,100.00	499
PROJECTOR, LCD, LOW END	EPSON	VS210	PTGK1800060	1	$1,100.00	$1,100.00	509
PROJECTOR, LCD, LOW END	DELL	3400MP	HB0N0D1	1	$999.00	$999.00	510
PROJECTOR, LCD, LOW END	DUKANE	8020A	17330333	1	$1,100.00	$1,100.00	540
PROJECTOR, LCD, LOW END	EPSON	H848A	X4JU7Y00598	1	$1,100.00	$1,100.00	540
PROJECTOR, LCD, LOW END	EPSON	H848A	X4JU7Y00455	1	$1,100.00	$1,100.00	540
PROJECTOR, LCD, LOW END	PANASONIC	DZ570 WUXGA	NSN	1	$1,100.00	$1,100.00	541
PROJECTOR, LCD, LOW END	DELL	M410HD	B2LG1S1	1	$576.73	$576.73	545
PROJECTOR, LCD, LOW END	DELL	NA	NSN	1	$1,100.00	$1,100.00	551
PROJECTOR, LCD, LOW END	OPTOMA	EP716	O82M540AAAAAA1205	1	$1,100.00	$1,100.00	553
PROJECTOR, LCD, LOW END	EPSON	H428A	PRVF180180L	1	$599.99	$599.99	554
PROJECTOR, LCD, LOW END	DELL	NA	4B1Z751	1	$1,100.00	$1,100.00	554
PROJECTOR, LCD, LOW END	HITACHI	CP-X345	G5A003763	1	$1,100.00	$1,100.00	560
PROJECTOR, LCD, LOW END	HITACHI	CP-X306	NSN	1	$1,100.00	$1,100.00	560
PROJECTOR, LCD, LOW END	HITACHI	CP-X345	G5A003760	1	$1,100.00	$1,100.00	560
PROJECTOR, LCD, LOW END	DELL	1410X	HKS05M1	1	$1,100.00	$1,100.00	560
PROJECTOR, LCD, LOW END	CHRISTIE	LW41	F4C15001576	1	$1,100.00	$1,100.00	560
PROJECTOR, LCD, LOW END	HITACHI	CPX-306	2859	1	$942.07	$942.07	560
PROJECTOR, LCD, LOW END	DELL	1409X	4N96NG1	1	$698.00	$698.00	570
PROJECTOR, LCD, LOW END	EPSON	NA	NSN	1	$1,100.00	$1,100.00	576

Description	Manufacturer	Model	Serial No.	Qty.	Unit Cost	Total Cost	Dept No
PROJECTOR, LCD, LOW END	DELL	2400MP	87YG4C1	1	$1,100.00	$1,100.00	576
PROJECTOR, LCD, LOW END	EPSON	POWERLITE 50C	CWJ01Z2489K	1	$1,889.00	$1,889.00	576
PROJECTOR, LCD, LOW END	EPSON	POWERLITE 1750	NNAF0X0903L	1	$749.99	$749.99	576
PROJECTOR, LCD, LOW END	EPSON	POWERLITE	P94F1Y3780L	1	$1,100.00	$1,100.00	576
PROJECTOR, LCD, LOW END	EPSON	EX5230	U8GK4500571	1	$1,100.00	$1,100.00	576
PROJECTOR, LCD, LOW END	PANASONIC	PT-D6000	NSN	1	$1,100.00	$1,100.00	576
PROJECTOR, LCD, LOW END	EPSON	VS230	NSN	1	$1,100.00	$1,100.00	576
PROJECTOR, LCD, LOW END	DELL	2300MP	6DB8P51	1	$1,100.00	$1,100.00	581
PROJECTOR, LCD, LOW END	PANASONIC	DZ570 WUXGA	NSN	1	$1,100.00	$1,100.00	581
PROJECTOR, LCD, LOW END	PANASONIC	DZ570 WUXGA	NSN	1	$1,100.00	$1,100.00	581
PROJECTOR, LCD, LOW END	EPSON	POWERLITE 935W	SY7F450030L	1	$1,312.79	$1,312.79	581
PROJECTOR, LCD, LOW END	EPSON	POWERLITE 935W	SY7F450035L	1	$1,312.79	$1,312.79	581
PROJECTOR, LCD, LOW END	EPSON	POWERLITE 1263W	V6WK5400495	1	$643.49	$643.49	581
PROJECTOR, LCD, LOW END	DELL	NA	NSN	1	$1,100.00	$1,100.00	587
PROJECTOR, LCD, LOW END	SMART TECHNOLOGIES	UF55	RCI 478606	1	$1,100.00	$1,100.00	630
PROJECTOR, LCD, LOW END	SMART TECHNOLOGIES	UF55	RCI 480929	1	$1,100.00	$1,100.00	630
PROJECTOR, LCD, LOW END	SMART TECHNOLOGIES	UF55	RCI 480922	1	$1,100.00	$1,100.00	630
PROJECTOR, LCD, LOW END	OPTOMA	DLP PROJECTOR	Q722622AAAAAC0135	1	$1,851.15	$1,851.15	3106
PROJECTOR, LCD, LOW END	OPTOMA	EH515	Q722650AAAAAC0022	1	$1,695.00	$1,695.00	3106
PROJECTOR, OVERHEAD				1	$310.00	$310.00	576
PRUNER, ELECTRIC	ECHO	PPT-265	E08411012901	1	$513.00	$513.00	510
PRUNER, ELECTRIC	ECHO	PPT-265	E09912002755	1	$513.00	$513.00	510
PRUNER, GAS	STIHL	HT101	506755694	1	$567.88	$567.88	510
PUBLIC ADDRESS SYSTEM, HIGH END	TASCAM	NA	RCI 468113	1	$3,500.00	$3,500.00	454
PUBLIC ADDRESS SYSTEM, HIGH END	MIDDLE ATLANTIC PRODUCTS	NA	RCI 481924	1	$3,500.00	$3,500.00	3106
PUBLIC ADDRESS SYSTEM, HIGH END	NA	NA	RCI 481920	1	$3,500.00	$3,500.00	3106
PUBLIC ADDRESS SYSTEM, HIGH END	NA	NA	RCI 481921	1	$3,500.00	$3,500.00	3106
PUBLIC ADDRESS SYSTEM, HIGH END	MIDDLE ATLANTIC PRODUCTS	NA	RCI 481933	1	$3,500.00	$3,500.00	3106
PULLEY, ROPE, RESCUE	CMC			16	$300.00	$4,800.00	542
PUMP, TRASH WATER, SMALL	HONDA	WT20X	WAAJ-1112867	1	$800.00	$800.00	210
PUMP, TRASH WATER, SMALL	MQ MULTIQUIP	QP-4TZLF	4TZLF-0217	1	$800.00	$800.00	210
PUMP, TRASH WATER, SMALL	MQ MULTIQUIP	QP-4TZLF	4TZLF-0219	1	$800.00	$800.00	210
PUMP, TRASH WATER, SMALL	NA	3S5	RCI 479426	1	$800.00	$800.00	210
PUMP, TRASH WATER, SMALL	MQ MULTIQUIP	QP-4TZ	4TZ-0155	1	$800.00	$800.00	210
PUMP, TRASH WATER, SMALL	TITAN INDUSTRIAL	TRASH PUMP	TSTTP008108	1	$800.00	$800.00	560
PUMP, TRASH WATER, SMALL	MQ MULTIQUIP	NA	H-5205	1	$800.00	$800.00	882
PUMP, TRASH WATER, SMALL	HONDA	NA	NSN	1	$800.00	$800.00	882
PUMP, TRASH WATER, SMALL	HONDA	NA	RCI 475788	1	$800.00	$800.00	882
PURIFIER, AIR, SYSTEM	NA	NA	RCI 479460	1	$1,100.00	$1,100.00	509
PURIFIER, AIR, SYSTEM	NA	NA	RCI 479455	1	$1,100.00	$1,100.00	509
PURIFIER, AIR, SYSTEM	ACSI	NA	RCI 479429	1	$1,100.00	$1,100.00	509
PURIFIER, AIR, SYSTEM	AUSTIN HEALTH MATE	NA	20658904	1	$1,100.00	$1,100.00	560
RACK ENCLOSURE, COMPUTER	APC	AR3300	LN17051A0115	1	$1,965.17	$1,965.17	503
RACK ENCLOSURE, COMPUTER	DELL	NA	RCI 482059	1	$1,700.00	$1,700.00	503
RACK ENCLOSURE, COMPUTER	DELL	NA	RCI 482045	1	$1,700.00	$1,700.00	503
RACK ENCLOSURE, COMPUTER	DELL	NA	RCI 482046	1	$1,700.00	$1,700.00	503
RACK ENCLOSURE, COMPUTER	APC	AR3300	LN15441L0318	1	$1,700.00	$1,700.00	503
RACK ENCLOSURE, COMPUTER	APC	AR3300	LN17051A0117	1	$1,965.17	$1,965.17	503
RACK ENCLOSURE, COMPUTER	DELL	NA	RCI 482048	1	$1,700.00	$1,700.00	503
RACK ENCLOSURE, COMPUTER	NA	NA	RCI 482050	1	$1,700.00	$1,700.00	503
RACK ENCLOSURE, COMPUTER	NA	NA	RCI 482041	1	$1,700.00	$1,700.00	503
RACK ENCLOSURE, COMPUTER	DELL	NA	RCI 482097	1	$1,700.00	$1,700.00	503

Description	Manufacturer	Model	Serial No.	Qty.	Unit Cost	Total Cost	Dept No
RACK ENCLOSURE, COMPUTER	MIDDLE ATLANTIC PRODUCTS	NA	RCI 482083	1	$1,700.00	$1,700.00	503
RACK ENCLOSURE, COMPUTER	MIDDLE ATLANTIC PRODUCTS	NA	RCI 482084	1	$1,700.00	$1,700.00	503
RACK ENCLOSURE, COMPUTER	MIDDLE ATLANTIC PRODUCTS	NA	RCI 482085	1	$1,700.00	$1,700.00	503
RACK ENCLOSURE, COMPUTER	MIDDLE ATLANTIC PRODUCTS	NA	RCI 482086	1	$1,700.00	$1,700.00	503
RACK ENCLOSURE, COMPUTER	HEWLETT PACKARD	430974-001	2UJ2440033	1	$1,700.00	$1,700.00	503
RACK ENCLOSURE, COMPUTER	HEWLETT PACKARD	430974-001	2UJ250000D	1	$1,700.00	$1,700.00	503
RACK ENCLOSURE, COMPUTER	HEWLETT PACKARD	430974-001	2UJ250000C	1	$1,700.00	$1,700.00	503
RACK ENCLOSURE, COMPUTER	HEWLETT PACKARD	430974-001	2UJ244002Z	1	$1,700.00	$1,700.00	503
RACK ENCLOSURE, COMPUTER	HEWLETT PACKARD	430974-001	2UJ244002X	1	$1,700.00	$1,700.00	503
RACK ENCLOSURE, COMPUTER	HEWLETT PACKARD	430974-001	2UJ244002V	1	$1,700.00	$1,700.00	503
RACK ENCLOSURE, COMPUTER	DELL	NA	RCI 482076	1	$1,700.00	$1,700.00	503
RACK ENCLOSURE, COMPUTER	APC	AR3300	LN15441L0338	1	$1,700.00	$1,700.00	503
RACK ENCLOSURE, COMPUTER	HEWLETT PACKARD	430974-001	2UJ2490005	1	$1,700.00	$1,700.00	503
RACK ENCLOSURE, COMPUTER	HEWLETT PACKARD	430974-001	2UJ2490009	1	$1,700.00	$1,700.00	503
RACK, BLUEPRINTS/MAPS				1	$425.00	$425.00	215
RACK, BLUEPRINTS/MAPS				1	$425.00	$425.00	509
RACK, BLUEPRINTS/MAPS				1	$425.00	$425.00	509
RACK, BLUEPRINTS/MAPS				1	$425.00	$425.00	3106
RACK, BULK STORAGE (PER SECTION)				1	$350.00	$350.00	210
RACK, BULK STORAGE (PER SECTION)				10	$350.00	$3,500.00	540
RACK, BULK STORAGE (PER SECTION)				4	$350.00	$1,400.00	540
RACK, BULK STORAGE (PER SECTION)				4	$350.00	$1,400.00	882
RACK, BULK STORAGE (PER SECTION)				1	$350.00	$350.00	882
RACK, PAPER ROLLS, LARGE				1	$400.00	$400.00	560
RACK, PARTS DISPLAY				3	$125.00	$375.00	882
RACK, PROPERTY				10	$50.00	$500.00	570
RACK, WIRE SHELVING 6'-8' HEIGHT				2	$350.00	$700.00	495
RACK, WIRE SHELVING 6'-8' HEIGHT				2	$350.00	$700.00	545
RACK, WIRE SHELVING 6'-8' HEIGHT				2	$350.00	$700.00	545
RACK, WIRE SHELVING 6'-8' HEIGHT				1	$350.00	$350.00	545
RACK, WIRE SHELVING 6'-8' HEIGHT				3	$350.00	$1,050.00	545
RACK, WIRE SHELVING 6'-8' HEIGHT				22	$350.00	$7,700.00	572
RACK, WIRE SHELVING 6'-8' HEIGHT				5	$350.00	$1,750.00	576
RACK, WIRE SHELVING 6'-8' HEIGHT				8	$350.00	$2,800.00	576
RACK, WIRE SHELVING 6'-8' HEIGHT				1	$350.00	$350.00	576
RACK, WIRE SHELVING 6'-8' HEIGHT				1	$350.00	$350.00	630
RADAR GUN, POLICE	STALKER	NA	AS004701	1	$3,170.00	$3,170.00	560
RADIATION MONITOR				21	$2,100.00	$44,100.00	542
RADIO INTERFACE UNIT, 6 CHANNEL, DISPATCH SYSTEM	PURVIS SYSTEMS	315-320001-131	153201304	1	$7,400.00	$7,400.00	581
RADIO INTERFACE UNIT, 6 CHANNEL, DISPATCH SYSTEM	PURVIS SYSTEMS	315-320001-131	153201303	1	$7,400.00	$7,400.00	581
RADIO INTERFACE UNIT, 6 CHANNEL, DISPATCH SYSTEM	PURVIS SYSTEMS	315-320001-131	153201305	1	$7,400.00	$7,400.00	581
RADIO INTERFACE UNIT, 6 CHANNEL, DISPATCH SYSTEM	PURVIS SYSTEMS	NA	15320014	1	$7,400.00	$7,400.00	581
RADIO TOWER #1 & EQUIP, PRIME	NA	VARIOUS	NA	1	$900,000.00	$900,000.00	507
RADIO TOWER #10 & EQUIP, CEDAR PARK S.	NA	VARIOUS	NA	1	$1,300,000.00	$1,300,000.00	507
RADIO TOWER #2 & EQUIP, CEDAR PARK	NA	VARIOUS	NA	1	$1,524,934.31	$1,524,934.31	507
RADIO TOWER #3 & EQUIP, THRALL	NA	VARIOUS	NA	1	$1,524,934.31	$1,524,934.31	507
RADIO TOWER #4 & EQUIP, LIBERTY HILL	NA	VARIOUS	NA	1	$1,524,934.31	$1,524,934.31	507
RADIO TOWER #7 & EQUIP, TOWER RD	NA	VARIOUS	NA	1	$1,990,402.00	$1,990,402.00	507
RADIO TOWER #8 & EQUIP, GRANGER	NA	VARIOUS	NA	1	$53,279.00	$53,279.00	507
RADIO TOWER #9 & EQUIP, TAYLOR	NA	VARIOUS	NA	1	$1,957,045.60	$1,957,045.60	507
RADIO TOWER & EQUIP, FLORENCE	NA	VARIOUS	NA	1	$1,509,879.50	$1,509,879.50	507
RADIO TOWER & EQUIP, LIME CREEK	NA	VARIOUS	NA	1	$260,350.00	$260,350.00	507

Description	Manufacturer	Model	Serial No.	Qty.	Unit Cost	Total Cost	Dept No
RADIO, AM/FM/CASSETTE/CD, PORTABLE				1	$277.00	$277.00	560
RADIO, BASE STATION, DIGITAL	MOTOROLA	GTR8000	112CTZ1219	1	$13,195.00	$13,195.00	587
RADIO, BASE STATION, DIGITAL	MOTOROLA	GTR8000	112CTZ1223	1	$13,195.00	$13,195.00	587
RADIO, BASE STATION, DIGITAL	MOTOROLA	GTR8000	112CTZ1220	1	$13,195.00	$13,195.00	587
RADIO, BASE STATION, MOBILE	MOTOROLA	XTL2500	514CGF0478	1	$3,403.74	$3,403.74	540
RADIO, BASE STATION, MOBILE	YAESU	FT-8800	6N600759	1	$1,480.00	$1,480.00	541
RADIO, CONSOLE	FLEX RADIO SYSTEMS	FLEX-6700	4213-3107-6700-43564	1	$8,601.94	$8,601.94	581
RADIO, CONSOLE	MOTOROLA	DUAL BAND	761CTX0022	1	$7,000.00	$7,000.00	587
RADIO, CONSOLE	MOTOROLA	DUAL BAND	761CTX0023	1	$7,000.00	$7,000.00	587
RADIO, CONSOLE	MOTOROLA	DUAL BAND	761CTX0024	1	$7,000.00	$7,000.00	587
RADIO, MICROWAVE	AVIAT NETWORKS	RAC60E	RCI 474595	1	$3,000.00	$3,000.00	581
RADIO, MICROWAVE	C&D TECHNOLOGIES	H48120V4U25AR	HPS1567942	1	$3,000.00	$3,000.00	581
RADIO, MOBILE				24	$980.00	$23,520.00	542
RADIO, MOBILE				1	$980.00	$980.00	581
RADIO, MOBILE, DIGITAL	MOTOROLA	APX7500	761CTX0009	1	$6,328.72	$6,328.72	587
RADIO, MOBILE, DIGITAL	MOTOROLA	APX7500	761CTX0010	1	$6,328.72	$6,328.72	587
RADIO, MOBILE, DIGITAL	MOTOROLA	APX7500	761CTX0011	1	$6,328.72	$6,328.72	587
RADIO, MOBILE, DIGITAL	MOTOROLA	APX7500	761CTX0012	1	$6,328.72	$6,328.72	587
RADIO, MOBILE, DIGITAL	MOTOROLA	APX7500	761CTX0013	1	$6,328.72	$6,328.72	587
RADIO, MOBILE, DIGITAL	MOTOROLA	APX7500	761CTX0014	1	$6,328.72	$6,328.72	587
RADIO, MOBILE, DIGITAL	MOTOROLA	APX7500	761CTX0015	1	$6,328.72	$6,328.72	587
RADIO, MOBILE, DIGITAL	MOTOROLA	APX7500	761CTX0016	1	$6,328.72	$6,328.72	587
RADIO, MOBILE, DIGITAL	MOTOROLA	APX7500	761CTX0017	1	$6,328.72	$6,328.72	587
RADIO, MOBILE, DIGITAL	MOTOROLA	APX7500	761CTX0018	1	$6,328.72	$6,328.72	587
RADIO, MOBILE, DIGITAL	MOTOROLA	APX7500	761CTX0019	1	$6,328.72	$6,328.72	587
RADIO, MOBILE, DIGITAL	MOTOROLA	APX7500	761CTX0020	1	$6,328.72	$6,328.72	587
RADIO, MOBILE, DIGITAL, RUGGED	MOTOROLA	APX8500	681CTV1109	1	$5,377.82	$5,377.82	587
RADIO, MOBILE, DIGITAL, RUGGED	MOTOROLA	APX8500	681CTV1110	1	$5,377.82	$5,377.82	587
RADIO, MOBILE, DIGITAL, RUGGED	MOTOROLA	APX8500	681CTV1111	1	$5,377.82	$5,377.82	587
RADIO, MOBILE, DIGITAL, RUGGED	MOTOROLA	APX8500	681CTV1112	1	$5,377.82	$5,377.82	587
RADIO, MOBILE, DIGITAL, RUGGED	MOTOROLA	APX8500	681CTV1113	1	$5,377.82	$5,377.82	587
RADIO, MOBILE, DIGITAL, RUGGED	MOTOROLA	APX8500	681CTV1114	1	$5,377.82	$5,377.82	587
RADIO, MOBILE, DIGITAL, RUGGED	MOTOROLA	APX8500	681CTV1115	1	$5,377.82	$5,377.82	587
RADIO, MOBILE, DIGITAL, RUGGED	MOTOROLA	APX8500	681CTV1116	1	$5,377.82	$5,377.82	587
RADIO, MOBILE, DIGITAL, RUGGED	MOTOROLA	APX8500	681CTV1117	1	$5,377.82	$5,377.82	587
RADIO, MOBILE, DIGITAL, RUGGED	MOTOROLA	APX8500	681CTV1118	1	$5,377.82	$5,377.82	587
RADIO, MOBILE, DIGITAL, RUGGED	MOTOROLA	APX8500	681CTV1119	1	$5,377.82	$5,377.82	587
RADIO, MOBILE, DIGITAL, RUGGED	MOTOROLA	APX8500	681CTV1120	1	$5,377.82	$5,377.82	587
RADIO, MOBILE, DIGITAL, RUGGED	MOTOROLA	APX8500	681CTV1121	1	$5,377.82	$5,377.82	587
RADIO, MOBILE, DIGITAL, RUGGED	MOTOROLA	APX8500	681CTV1122	1	$5,377.82	$5,377.82	587
RADIO, MOBILE, DIGITAL, RUGGED	MOTOROLA	APX8500	681CTV1123	1	$5,377.82	$5,377.82	587
RADIO, MOBILE, DIGITAL, RUGGED	MOTOROLA	APX8500	681CTV1124	1	$5,377.82	$5,377.82	587
RADIO, MOBILE, DIGITAL, RUGGED	MOTOROLA	APX8500	681CTV1125	1	$5,377.82	$5,377.82	587
RADIO, MOBILE, DIGITAL, RUGGED	MOTOROLA	APX8500	681CTV1126	1	$5,377.82	$5,377.82	587
RADIO, MOBILE, DIGITAL, RUGGED	MOTOROLA	APX8500	681CTV1127	1	$5,377.82	$5,377.82	587
RADIO, MOBILE, DIGITAL, RUGGED	MOTOROLA	APX8500	681CTV1128	1	$5,377.82	$5,377.82	587
RADIO, MOBILE, DIGITAL, RUGGED	MOTOROLA	APX8500	681CTV1206	1	$5,377.82	$5,377.82	587
RADIO, MOBILE, DIGITAL, RUGGED	MOTOROLA	APX8500	681CTV1207	1	$5,377.82	$5,377.82	587
RADIO, MOBILE, DIGITAL, RUGGED	MOTOROLA	APX8500	681CTV1208	1	$5,377.82	$5,377.82	587
RADIO, MOBILE, DIGITAL, RUGGED	MOTOROLA	APX8500	681CTV1209	1	$5,377.82	$5,377.82	587
RADIO, MOBILE, DIGITAL, RUGGED	MOTOROLA	APX8500	681CTV1210	1	$5,377.82	$5,377.82	587
RADIO, MOBILE, DIGITAL, RUGGED	MOTOROLA	APX8500	681CTV1211	1	$5,377.82	$5,377.82	587

Description	Manufacturer	Model	Serial No.	Qty.	Unit Cost	Total Cost	Dept No
RADIO, MOBILE, DIGITAL, RUGGED	MOTOROLA	APX8500	681CTV1212	1	$5,377.82	$5,377.82	587
RADIO, MOBILE, DIGITAL, RUGGED	MOTOROLA	APX8500	681CTV1213	1	$5,377.82	$5,377.82	587
RADIO, MOBILE, DIGITAL, RUGGED	MOTOROLA	APX8500	681CTV1214	1	$5,377.82	$5,377.82	587
RADIO, MOBILE, DIGITAL, RUGGED	MOTOROLA	APX8500	681CTV1215	1	$5,377.82	$5,377.82	587
RADIO, MOBILE, DIGITAL, RUGGED	MOTOROLA	APX8500	681CTV1216	1	$5,377.82	$5,377.82	587
RADIO, MOBILE, DIGITAL, RUGGED	MOTOROLA	APX8500	681CTV1217	1	$5,377.82	$5,377.82	587
RADIO, MOBILE, DIGITAL, RUGGED	MOTOROLA	APX8500	681CTV1218	1	$5,377.82	$5,377.82	587
RADIO, MOBILE, DIGITAL, RUGGED	MOTOROLA	APX8500	681CTV1219	1	$5,377.82	$5,377.82	587
RADIO, MOBILE, DIGITAL, RUGGED	MOTOROLA	APX8500	681CTV1220	1	$5,377.82	$5,377.82	587
RADIO, MOBILE, DIGITAL, RUGGED	MOTOROLA	APX8500	681CTV1221	1	$5,377.82	$5,377.82	587
RADIO, MOBILE, DIGITAL, RUGGED	MOTOROLA	APX8500	681CTV1222	1	$5,377.82	$5,377.82	587
RADIO, MOBILE, DIGITAL, RUGGED	MOTOROLA	APX8500	681CTV1223	1	$5,377.82	$5,377.82	587
RADIO, MOBILE, DIGITAL, RUGGED	MOTOROLA	APX8500	681CTV1224	1	$5,377.82	$5,377.82	587
RADIO, MOBILE, DIGITAL, RUGGED	MOTOROLA	APX8500	681CTV1225	1	$5,377.82	$5,377.82	587
RADIO, MOBILE, DIGITAL, RUGGED	MOTOROLA	APX8500	681CTV1503	1	$5,377.82	$5,377.82	587
RADIO, MOBILE, DIGITAL, RUGGED	MOTOROLA	APX8500	681CTV1504	1	$5,377.82	$5,377.82	587
RADIO, MOBILE, DIGITAL, RUGGED	MOTOROLA	APX8500	681CTV1505	1	$5,377.82	$5,377.82	587
RADIO, MOBILE, DIGITAL, RUGGED	MOTOROLA	APX8500	681CTV1506	1	$5,377.82	$5,377.82	587
RADIO, MOBILE, DIGITAL, RUGGED	MOTOROLA	APX8500	681CTV1507	1	$5,377.82	$5,377.82	587
RADIO, MOBILE, DIGITAL, RUGGED	MOTOROLA	APX8500	681CTV1508	1	$5,377.82	$5,377.82	587
RADIO, MOBILE, DIGITAL, RUGGED	MOTOROLA	APX8500	681CTV1509	1	$5,377.82	$5,377.82	587
RADIO, MOBILE, DIGITAL, RUGGED	MOTOROLA	APX8500	681CTV1510	1	$5,377.82	$5,377.82	587
RADIO, MOBILE, DIGITAL, RUGGED	MOTOROLA	APX8500	681CTV1511	1	$5,377.82	$5,377.82	587
RADIO, MOBILE, DIGITAL, RUGGED	MOTOROLA	APX8500	681CTV1512	1	$5,377.82	$5,377.82	587
RADIO, MOBILE, DIGITAL, RUGGED	MOTOROLA	APX8500	681CTV1513	1	$5,377.82	$5,377.82	587
RADIO, MOBILE, DIGITAL, RUGGED	MOTOROLA	APX8500	681CTV1514	1	$5,377.82	$5,377.82	587
RADIO, MOBILE, DIGITAL, RUGGED	MOTOROLA	APX8500	681CTV1515	1	$5,377.82	$5,377.82	587
RADIO, MOBILE, DIGITAL, RUGGED	MOTOROLA	APX8500	681CTV1516	1	$5,377.82	$5,377.82	587
RADIO, MOBILE, DIGITAL, RUGGED	MOTOROLA	APX8500	681CTV1517	1	$5,377.82	$5,377.82	587
RADIO, MOBILE, DIGITAL, RUGGED	MOTOROLA	APX8500	681CTV1576	1	$5,377.82	$5,377.82	587
RADIO, MOBILE, DIGITAL, RUGGED	MOTOROLA	APX8500	681CTV1577	1	$5,377.82	$5,377.82	587
RADIO, MOBILE, DIGITAL, RUGGED	MOTOROLA	APX8500	681CTV1578	1	$5,377.82	$5,377.82	587
RADIO, MOBILE, DIGITAL, RUGGED	MOTOROLA	APX8500	681CTV1579	1	$5,377.82	$5,377.82	587
RADIO, MOBILE, DIGITAL, RUGGED	MOTOROLA	APX8500	681CTV1580	1	$5,377.82	$5,377.82	587
RADIO, MOBILE, DIGITAL, RUGGED	MOTOROLA	APX8500	681CTV1581	1	$5,377.82	$5,377.82	587
RADIO, MOBILE, DIGITAL, RUGGED	MOTOROLA	APX8500	681CTV1582	1	$5,377.82	$5,377.82	587
RADIO, MOBILE, DIGITAL, RUGGED	MOTOROLA	APX8500	681CTV1583	1	$5,377.82	$5,377.82	587
RADIO, MOBILE, DIGITAL, RUGGED	MOTOROLA	APX8500	681CTV1584	1	$5,377.82	$5,377.82	587
RADIO, MOBILE, DIGITAL, RUGGED	MOTOROLA	APX8500	681CTV1585	1	$5,377.82	$5,377.82	587
RADIO, MOBILE, DIGITAL, RUGGED	MOTOROLA	APX8500	681CTV1586	1	$5,377.82	$5,377.82	587
RADIO, MOBILE, DIGITAL, RUGGED	MOTOROLA	APX8500	681CTV1587	1	$5,377.82	$5,377.82	587
RADIO, MOBILE, DIGITAL, RUGGED	MOTOROLA	APX8500	681CTV1588	1	$5,377.82	$5,377.82	587
RADIO, MOBILE, DIGITAL, RUGGED	MOTOROLA	APX8500	681CTV1589	1	$5,377.82	$5,377.82	587
RADIO, MOBILE, DIGITAL, RUGGED	MOTOROLA	APX8500	681CTV1590	1	$5,377.82	$5,377.82	587
RADIO, MOBILE, DIGITAL, RUGGED	MOTOROLA	APX8500	681CTV1591	1	$5,377.82	$5,377.82	587
RADIO, MOBILE, DIGITAL, RUGGED	MOTOROLA	APX8500	681CTV1592	1	$5,377.82	$5,377.82	587
RADIO, MOBILE, DIGITAL, RUGGED	MOTOROLA	APX8500	681CTV1593	1	$5,377.82	$5,377.82	587
RADIO, MOBILE, DIGITAL, RUGGED	MOTOROLA	APX8500	681CTV1594	1	$5,377.82	$5,377.82	587
RADIO, MOBILE, DIGITAL, RUGGED	MOTOROLA	APX8500	681CTV1595	1	$5,377.82	$5,377.82	587
RADIO, MOBILE, DIGITAL, RUGGED	MOTOROLA	APX8500	681CTV1596	1	$5,377.82	$5,377.82	587
RADIO, MOBILE, DIGITAL, RUGGED	MOTOROLA	APX8500	681CTV1597	1	$5,377.82	$5,377.82	587
RADIO, MOBILE, DIGITAL, RUGGED	MOTOROLA	APX8500	681CTV1598	1	$5,377.82	$5,377.82	587

Description	Manufacturer	Model	Serial No.	Qty.	Unit Cost	Total Cost	Dept No
RADIO, MOBILE, DIGITAL, RUGGED	MOTOROLA	APX8500	681CTV1129	1	$5,377.82	$5,377.82	587
RADIO, MOBILE, DIGITAL, RUGGED	MOTOROLA	APX8500	681CTV1130	1	$5,377.82	$5,377.82	587
RADIO, MOBILE, DIGITAL, RUGGED	MOTOROLA	APX8500	681CTV1131	1	$5,377.82	$5,377.82	587
RADIO, MOBILE, DIGITAL, RUGGED	MOTOROLA	APX8500	681CTV1132	1	$5,377.82	$5,377.82	587
RADIO, MOBILE, DIGITAL, RUGGED	MOTOROLA	APX8500	681CTV1133	1	$5,377.82	$5,377.82	587
RADIO, MOBILE, DIGITAL, RUGGED	MOTOROLA	APX8500	681CTV1134	1	$5,377.82	$5,377.82	587
RADIO, MOBILE, DIGITAL, RUGGED	MOTOROLA	APX8500	681CTV1135	1	$5,377.82	$5,377.82	587
RADIO, MOBILE, DIGITAL, RUGGED	MOTOROLA	APX8500	681CTV1136	1	$5,377.82	$5,377.82	587
RADIO, MOBILE, DIGITAL, RUGGED	MOTOROLA	APX8500	681CTV1137	1	$5,377.82	$5,377.82	587
RADIO, MOBILE, DIGITAL, RUGGED	MOTOROLA	APX8500	681CTV1138	1	$5,377.82	$5,377.82	587
RADIO, MOBILE, DIGITAL, RUGGED	MOTOROLA	APX8500	681CTV1139	1	$5,377.82	$5,377.82	587
RADIO, MOBILE, DIGITAL, RUGGED	MOTOROLA	APX8500	681CTV1140	1	$5,377.82	$5,377.82	587
RADIO, MOBILE, DIGITAL, RUGGED	MOTOROLA	APX8500	681CTV1141	1	$5,377.82	$5,377.82	587
RADIO, MOBILE, DIGITAL, RUGGED	MOTOROLA	APX8500	681CTV1142	1	$5,377.82	$5,377.82	587
RADIO, MOBILE, DIGITAL, RUGGED	MOTOROLA	APX8500	681CTV1143	1	$5,377.82	$5,377.82	587
RADIO, MOBILE, DIGITAL, RUGGED	MOTOROLA	APX8500	681CTV1144	1	$5,377.82	$5,377.82	587
RADIO, MOBILE, DIGITAL, RUGGED	MOTOROLA	APX8500	681CTV1145	1	$5,377.82	$5,377.82	587
RADIO, MOBILE, DIGITAL, RUGGED	MOTOROLA	APX8500	681CTV1146	1	$5,377.82	$5,377.82	587
RADIO, MOBILE, DIGITAL, RUGGED	MOTOROLA	APX8500	681CTV1147	1	$5,377.82	$5,377.82	587
RADIO, MOBILE, DIGITAL, RUGGED	MOTOROLA	APX8500	681CTV1148	1	$5,377.82	$5,377.82	587
RADIO, MOBILE, DIGITAL, RUGGED	MOTOROLA	APX8500	681CTV1149	1	$5,377.82	$5,377.82	587
RADIO, MOBILE, DIGITAL, RUGGED	MOTOROLA	APX8500	681CTV1150	1	$5,377.82	$5,377.82	587
RADIO, MOBILE, DIGITAL, RUGGED	MOTOROLA	APX8500	681CTV1151	1	$5,377.82	$5,377.82	587
RADIO, MOBILE, DIGITAL, RUGGED	MOTOROLA	APX8500	681CTV1152	1	$5,377.82	$5,377.82	587
RADIO, MOBILE, DIGITAL, RUGGED	MOTOROLA	APX8500	681CTV1153	1	$5,377.82	$5,377.82	587
RADIO, MOBILE, DIGITAL, RUGGED	MOTOROLA	APX8500	681CTV1154	1	$5,377.82	$5,377.82	587
RADIO, MOBILE, DIGITAL, RUGGED	MOTOROLA	APX8500	681CTV1155	1	$5,377.82	$5,377.82	587
RADIO, MOBILE, DIGITAL, RUGGED	MOTOROLA	APX8500	681CTV1156	1	$5,377.82	$5,377.82	587
RADIO, MOBILE, DIGITAL, RUGGED	MOTOROLA	APX8500	681CTV1157	1	$5,377.82	$5,377.82	587
RADIO, MOBILE, DIGITAL, RUGGED	MOTOROLA	APX8500	681CTV1158	1	$5,377.82	$5,377.82	587
RADIO, MOBILE, DIGITAL, RUGGED	MOTOROLA	APX8500	681CTV1159	1	$5,377.82	$5,377.82	587
RADIO, MOBILE, DIGITAL, RUGGED	MOTOROLA	APX8500	681CTV1160	1	$5,377.82	$5,377.82	587
RADIO, MOBILE, DIGITAL, RUGGED	MOTOROLA	APX8500	681CTV1161	1	$5,377.82	$5,377.82	587
RADIO, MOBILE, DIGITAL, RUGGED	MOTOROLA	APX8500	681CTV1162	1	$5,377.82	$5,377.82	587
RADIO, MOBILE, DIGITAL, RUGGED	MOTOROLA	APX8500	681CTV1163	1	$5,377.82	$5,377.82	587
RADIO, MOBILE, DIGITAL, RUGGED	MOTOROLA	APX8500	681CTV1164	1	$5,377.82	$5,377.82	587
RADIO, MOBILE, DIGITAL, RUGGED	MOTOROLA	APX8500	681CTV1165	1	$5,377.82	$5,377.82	587
RADIO, MOBILE, DIGITAL, RUGGED	MOTOROLA	APX8500	681CTV1166	1	$5,377.82	$5,377.82	587
RADIO, MOBILE, DIGITAL, RUGGED	MOTOROLA	APX8500	681CTV1167	1	$5,377.82	$5,377.82	587
RADIO, MOBILE, DIGITAL, RUGGED	MOTOROLA	APX8500	681CTV1168	1	$5,377.82	$5,377.82	587
RADIO, MOBILE, DIGITAL, RUGGED	MOTOROLA	APX8500	681CTV1169	1	$5,377.82	$5,377.82	587
RADIO, MOBILE, DIGITAL, RUGGED	MOTOROLA	APX8500	681CTV1170	1	$5,377.82	$5,377.82	587
RADIO, MOBILE, DIGITAL, RUGGED	MOTOROLA	APX8500	681CTV1171	1	$5,377.82	$5,377.82	587
RADIO, MOBILE, DIGITAL, RUGGED	MOTOROLA	APX8500	681CTV1172	1	$5,377.82	$5,377.82	587
RADIO, MOBILE, DIGITAL, RUGGED	MOTOROLA	APX8500	681CTV1173	1	$5,377.82	$5,377.82	587
RADIO, MOBILE, DIGITAL, RUGGED	MOTOROLA	APX8500	681CTV1174	1	$5,377.82	$5,377.82	587
RADIO, MOBILE, DIGITAL, RUGGED	MOTOROLA	APX8500	681CTV1175	1	$5,377.82	$5,377.82	587
RADIO, MOBILE, DIGITAL, RUGGED	MOTOROLA	APX8500	681CTV1176	1	$5,377.82	$5,377.82	587
RADIO, MOBILE, DIGITAL, RUGGED	MOTOROLA	APX8500	681CTV1177	1	$5,377.82	$5,377.82	587
RADIO, MOBILE, DIGITAL, RUGGED	MOTOROLA	APX8500	681CTV1178	1	$5,377.82	$5,377.82	587
RADIO, MOBILE, DIGITAL, RUGGED	MOTOROLA	APX8500	681CTV1179	1	$5,377.82	$5,377.82	587
RADIO, MOBILE, DIGITAL, RUGGED	MOTOROLA	APX8500	681CTV1180	1	$5,377.82	$5,377.82	587

Description	Manufacturer	Model	Serial No.	Qty.	Unit Cost	Total Cost	Dept No
RADIO, MOBILE, DIGITAL, RUGGED	MOTOROLA	APX8500	681CTV1181	1	$5,377.82	$5,377.82	587
RADIO, MOBILE, DIGITAL, RUGGED	MOTOROLA	APX8500	681CTV1182	1	$5,377.82	$5,377.82	587
RADIO, MOBILE, DIGITAL, RUGGED	MOTOROLA	APX8500	681CTV1183	1	$5,377.82	$5,377.82	587
RADIO, MOBILE, DIGITAL, RUGGED	MOTOROLA	APX8500	681CTV1184	1	$5,377.82	$5,377.82	587
RADIO, MOBILE, DIGITAL, RUGGED	MOTOROLA	APX8500	681CTV1185	1	$5,377.82	$5,377.82	587
RADIO, MOBILE, DIGITAL, RUGGED	MOTOROLA	APX8500	681CTV1186	1	$5,377.82	$5,377.82	587
RADIO, MOBILE, DIGITAL, RUGGED	MOTOROLA	APX8500	681CTV1187	1	$5,377.82	$5,377.82	587
RADIO, MOBILE, DIGITAL, RUGGED	MOTOROLA	APX8500	681CTV1188	1	$5,377.82	$5,377.82	587
RADIO, MOBILE, DIGITAL, RUGGED	MOTOROLA	APX8500	681CTV1189	1	$5,377.82	$5,377.82	587
RADIO, MOBILE, DIGITAL, RUGGED	MOTOROLA	APX8500	681CTV1190	1	$5,377.82	$5,377.82	587
RADIO, MOBILE, DIGITAL, RUGGED	MOTOROLA	APX8500	681CTV1191	1	$5,377.82	$5,377.82	587
RADIO, MOBILE, DIGITAL, RUGGED	MOTOROLA	APX8500	681CTV1192	1	$5,377.82	$5,377.82	587
RADIO, MOBILE, DIGITAL, RUGGED	MOTOROLA	APX8500	681CTV1193	1	$5,377.82	$5,377.82	587
RADIO, MOBILE, DIGITAL, RUGGED	MOTOROLA	APX8500	681CTV1194	1	$5,377.82	$5,377.82	587
RADIO, MOBILE, DIGITAL, RUGGED	MOTOROLA	APX8500	681CTV1195	1	$5,377.82	$5,377.82	587
RADIO, MOBILE, DIGITAL, RUGGED	MOTOROLA	APX8500	681CTV1196	1	$5,377.82	$5,377.82	587
RADIO, MOBILE, DIGITAL, RUGGED	MOTOROLA	APX8500	681CTV1197	1	$5,377.82	$5,377.82	587
RADIO, MOBILE, DIGITAL, RUGGED	MOTOROLA	APX8500	681CTV1198	1	$5,377.82	$5,377.82	587
RADIO, MOBILE, DIGITAL, RUGGED	MOTOROLA	APX8500	681CTV1199	1	$5,377.82	$5,377.82	587
RADIO, MOBILE, DIGITAL, RUGGED	MOTOROLA	APX8500	681CTV1200	1	$5,377.82	$5,377.82	587
RADIO, MOBILE, DIGITAL, RUGGED	MOTOROLA	APX8500	681CTV1201	1	$5,377.82	$5,377.82	587
RADIO, MOBILE, DIGITAL, RUGGED	MOTOROLA	APX8500	681CTV1202	1	$5,377.82	$5,377.82	587
RADIO, MOBILE, DIGITAL, RUGGED	MOTOROLA	APX8500	681CTV1203	1	$5,377.82	$5,377.82	587
RADIO, MOBILE, DIGITAL, RUGGED	MOTOROLA	APX8500	681CTV1204	1	$5,377.82	$5,377.82	587
RADIO, MOBILE, DIGITAL, RUGGED	MOTOROLA	APX8500	681CTV1205	1	$5,377.82	$5,377.82	587
RADIO, MOBILE, DIGITAL, RUGGED	MOTOROLA	APX8500	681CTV1552	1	$5,377.82	$5,377.82	587
RADIO, MOBILE, DIGITAL, RUGGED	MOTOROLA	APX8500	681CTV1553	1	$5,377.82	$5,377.82	587
RADIO, MOBILE, DIGITAL, RUGGED	MOTOROLA	APX8500	681CTV1554	1	$5,377.82	$5,377.82	587
RADIO, MOBILE, DIGITAL, RUGGED	MOTOROLA	APX8500	681CTV1555	1	$5,377.82	$5,377.82	587
RADIO, MOBILE, DIGITAL, RUGGED	MOTOROLA	APX8500	681CTV1556	1	$5,377.82	$5,377.82	587
RADIO, MOBILE, DIGITAL, RUGGED	MOTOROLA	APX8500	681CTV1557	1	$5,377.82	$5,377.82	587
RADIO, MOBILE, DIGITAL, RUGGED	MOTOROLA	APX8500	681CTV1558	1	$5,377.82	$5,377.82	587
RADIO, MOBILE, DIGITAL, RUGGED	MOTOROLA	APX8500	681CTV1559	1	$5,377.82	$5,377.82	587
RADIO, MOBILE, DIGITAL, RUGGED	MOTOROLA	APX8500	681CTV1560	1	$5,377.82	$5,377.82	587
RADIO, MOBILE, DIGITAL, RUGGED	MOTOROLA	APX8500	681CTV1561	1	$5,377.82	$5,377.82	587
RADIO, MOBILE, DIGITAL, RUGGED	MOTOROLA	APX8500	681CTV1562	1	$5,377.82	$5,377.82	587
RADIO, MOBILE, DIGITAL, RUGGED	MOTOROLA	APX8500	681CTV1563	1	$5,377.82	$5,377.82	587
RADIO, MOBILE, DIGITAL, RUGGED	MOTOROLA	APX8500	681CTV1564	1	$5,377.82	$5,377.82	587
RADIO, MOBILE, DIGITAL, RUGGED	MOTOROLA	APX8500	681CTV1565	1	$5,377.82	$5,377.82	587
RADIO, MOBILE, DIGITAL, RUGGED	MOTOROLA	APX8500	681CTV1566	1	$5,377.82	$5,377.82	587
RADIO, MOBILE, DIGITAL, RUGGED	MOTOROLA	APX8500	681CTV1567	1	$5,377.82	$5,377.82	587
RADIO, MOBILE, DIGITAL, RUGGED	MOTOROLA	APX8500	681CTV1568	1	$5,377.82	$5,377.82	587
RADIO, MOBILE, DIGITAL, RUGGED	MOTOROLA	APX8500	681CTV1569	1	$5,377.82	$5,377.82	587
RADIO, MOBILE, DIGITAL, RUGGED	MOTOROLA	APX8500	681CTV1570	1	$5,377.82	$5,377.82	587
RADIO, MOBILE, DIGITAL, RUGGED	MOTOROLA	APX8500	681CTV1571	1	$5,377.82	$5,377.82	587
RADIO, MOBILE, DIGITAL, RUGGED	MOTOROLA	APX8500	681CTV1520	1	$5,377.82	$5,377.82	587
RADIO, MOBILE, DIGITAL, RUGGED	MOTOROLA	APX8500	681CTV1521	1	$5,377.82	$5,377.82	587
RADIO, MOBILE, DIGITAL, RUGGED	MOTOROLA	APX8500	681CTV1522	1	$5,377.82	$5,377.82	587
RADIO, MOBILE, DIGITAL, RUGGED	MOTOROLA	APX8500	681CTV1523	1	$5,377.82	$5,377.82	587
RADIO, MOBILE, DIGITAL, RUGGED	MOTOROLA	APX8500	681CTV1524	1	$5,377.82	$5,377.82	587
RADIO, MOBILE, DIGITAL, RUGGED	MOTOROLA	APX8500	681CTV1525	1	$5,377.82	$5,377.82	587
RADIO, MOBILE, DIGITAL, RUGGED	MOTOROLA	APX8500	681CTV1526	1	$5,377.82	$5,377.82	587

Description	Manufacturer	Model	Serial No.	Qty.	Unit Cost	Total Cost	Dept No
RADIO, MOBILE, DIGITAL, RUGGED	MOTOROLA	APX8500	681CTV1527	1	$5,377.82	$5,377.82	587
RADIO, MOBILE, DIGITAL, RUGGED	MOTOROLA	APX8500	681CTV1528	1	$5,377.82	$5,377.82	587
RADIO, MOBILE, DIGITAL, RUGGED	MOTOROLA	APX8500	681CTV1529	1	$5,377.82	$5,377.82	587
RADIO, MOBILE, DIGITAL, RUGGED	MOTOROLA	APX8500	681CTV1530	1	$5,377.82	$5,377.82	587
RADIO, MOBILE, DIGITAL, RUGGED	MOTOROLA	APX8500	681CTV1531	1	$5,377.82	$5,377.82	587
RADIO, MOBILE, DIGITAL, RUGGED	MOTOROLA	APX8500	681CTV1532	1	$5,377.82	$5,377.82	587
RADIO, MOBILE, DIGITAL, RUGGED	MOTOROLA	APX8500	681CTV1533	1	$5,377.82	$5,377.82	587
RADIO, MOBILE, DIGITAL, RUGGED	MOTOROLA	APX8500	681CTV1534	1	$5,377.82	$5,377.82	587
RADIO, MOBILE, DIGITAL, RUGGED	MOTOROLA	APX8500	681CTV1535	1	$5,377.82	$5,377.82	587
RADIO, MOBILE, DIGITAL, RUGGED	MOTOROLA	APX8500	681CTV1536	1	$5,377.82	$5,377.82	587
RADIO, MOBILE, DIGITAL, RUGGED	MOTOROLA	APX8500	681CTV1537	1	$5,377.82	$5,377.82	587
RADIO, MOBILE, DIGITAL, RUGGED	MOTOROLA	APX8500	681CTV1538	1	$5,377.82	$5,377.82	587
RADIO, MOBILE, DIGITAL, RUGGED	MOTOROLA	APX8500	681CTV1539	1	$5,377.82	$5,377.82	587
RADIO, MOBILE, DIGITAL, RUGGED	MOTOROLA	APX8500	681CTV1716	1	$5,377.82	$5,377.82	587
RADIO, MOBILE, DIGITAL, RUGGED	MOTOROLA	APX8500	681CTV1717	1	$5,377.82	$5,377.82	587
RADIO, MOBILE, DIGITAL, RUGGED	MOTOROLA	APX8500	681CTV1718	1	$5,377.82	$5,377.82	587
RADIO, MOBILE, DIGITAL, RUGGED	MOTOROLA	APX8500	681CTV1719	1	$5,377.82	$5,377.82	587
RADIO, MOBILE, DIGITAL, RUGGED	MOTOROLA	APX8500	681CTV1720	1	$5,377.82	$5,377.82	587
RADIO, MOBILE, DIGITAL, RUGGED	MOTOROLA	APX8500	681CTV1721	1	$5,377.82	$5,377.82	587
RADIO, MOBILE, DIGITAL, RUGGED	MOTOROLA	APX8500	681CTV1722	1	$5,377.82	$5,377.82	587
RADIO, MOBILE, DIGITAL, RUGGED	MOTOROLA	APX8500	681CTV1723	1	$5,377.82	$5,377.82	587
RADIO, MOBILE, DIGITAL, RUGGED	MOTOROLA	APX8500	681CTV1724	1	$5,377.82	$5,377.82	587
RADIO, MOBILE, DIGITAL, RUGGED	MOTOROLA	APX8500	681CTV1725	1	$5,377.82	$5,377.82	587
RADIO, MOBILE, DIGITAL, RUGGED	MOTOROLA	APX8500	681CTV1726	1	$5,377.82	$5,377.82	587
RADIO, MOBILE, DIGITAL, RUGGED	MOTOROLA	APX8500	681CTV1727	1	$5,377.82	$5,377.82	587
RADIO, MOBILE, DIGITAL, RUGGED	MOTOROLA	APX8500	681CTV1728	1	$5,377.82	$5,377.82	587
RADIO, MOBILE, DIGITAL, RUGGED	MOTOROLA	APX8500	681CTV1729	1	$5,377.82	$5,377.82	587
RADIO, MOBILE, DIGITAL, RUGGED	MOTOROLA	APX8500	681CTV1730	1	$5,377.82	$5,377.82	587
RADIO, MOBILE, DIGITAL, RUGGED	MOTOROLA	APX8500	681CTV1731	1	$5,377.82	$5,377.82	587
RADIO, MOBILE, DIGITAL, RUGGED	MOTOROLA	APX8500	681CTV1732	1	$5,377.82	$5,377.82	587
RADIO, MOBILE, DIGITAL, RUGGED	MOTOROLA	APX8500	681CTV1733	1	$5,377.82	$5,377.82	587
RADIO, MOBILE, DIGITAL, RUGGED	MOTOROLA	APX8500	681CTV1734	1	$5,377.82	$5,377.82	587
RADIO, MOBILE, DIGITAL, RUGGED	MOTOROLA	APX8500	681CTV1735	1	$5,377.82	$5,377.82	587
RADIO, MOBILE, DIGITAL, RUGGED	MOTOROLA	APX8500	681CTV1673	1	$5,377.82	$5,377.82	587
RADIO, MOBILE, DIGITAL, RUGGED	MOTOROLA	APX8500	681CTV1674	1	$5,377.82	$5,377.82	587
RADIO, MOBILE, DIGITAL, RUGGED	MOTOROLA	APX8500	681CTV1675	1	$5,377.82	$5,377.82	587
RADIO, MOBILE, DIGITAL, RUGGED	MOTOROLA	APX8500	681CTV1676	1	$5,377.82	$5,377.82	587
RADIO, MOBILE, DIGITAL, RUGGED	MOTOROLA	APX8500	681CTV1677	1	$5,377.82	$5,377.82	587
RADIO, MOBILE, DIGITAL, RUGGED	MOTOROLA	APX8500	681CTV1678	1	$5,377.82	$5,377.82	587
RADIO, MOBILE, DIGITAL, RUGGED	MOTOROLA	APX8500	681CTV1679	1	$5,377.82	$5,377.82	587
RADIO, MOBILE, DIGITAL, RUGGED	MOTOROLA	APX8500	681CTV1680	1	$5,377.82	$5,377.82	587
RADIO, MOBILE, DIGITAL, RUGGED	MOTOROLA	APX8500	681CTV1681	1	$5,377.82	$5,377.82	587
RADIO, MOBILE, DIGITAL, RUGGED	MOTOROLA	APX8500	681CTV1682	1	$5,377.82	$5,377.82	587
RADIO, MOBILE, DIGITAL, RUGGED	MOTOROLA	APX8500	681CTV1683	1	$5,377.82	$5,377.82	587
RADIO, MOBILE, DIGITAL, RUGGED	MOTOROLA	APX8500	681CTV1684	1	$5,377.82	$5,377.82	587
RADIO, MOBILE, DIGITAL, RUGGED	MOTOROLA	APX8500	681CTV1685	1	$5,377.82	$5,377.82	587
RADIO, MOBILE, DIGITAL, RUGGED	MOTOROLA	APX8500	681CTV1617	1	$5,377.82	$5,377.82	587
RADIO, MOBILE, DIGITAL, RUGGED	MOTOROLA	APX8500	681CTV1618	1	$5,377.82	$5,377.82	587
RADIO, MOBILE, DIGITAL, RUGGED	MOTOROLA	APX8500	681CTV1619	1	$5,377.82	$5,377.82	587
RADIO, MOBILE, DIGITAL, RUGGED	MOTOROLA	APX8500	681CTV1620	1	$5,377.82	$5,377.82	587
RADIO, MOBILE, DIGITAL, RUGGED	MOTOROLA	APX8500	681CTV1621	1	$5,377.82	$5,377.82	587
RADIO, MOBILE, DIGITAL, RUGGED	MOTOROLA	APX8500	681CTV1622	1	$5,377.82	$5,377.82	587

Description	Manufacturer	Model	Serial No.	Qty.	Unit Cost	Total Cost	Dept No
RADIO, MOBILE, DIGITAL, RUGGED	MOTOROLA	APX8500	681CTV1623	1	$5,377.82	$5,377.82	587
RADIO, MOBILE, DIGITAL, RUGGED	MOTOROLA	APX8500	681CTV1624	1	$5,377.82	$5,377.82	587
RADIO, MOBILE, DIGITAL, RUGGED	MOTOROLA	APX8500	681CTV1625	1	$5,377.82	$5,377.82	587
RADIO, MOBILE, DIGITAL, RUGGED	MOTOROLA	APX8500	681CTV1626	1	$5,377.82	$5,377.82	587
RADIO, PORTABLE, DIGITAL	MOTOROLA	APX4000	426CTV4286	1	$2,281.63	$2,281.63	587
RADIO, PORTABLE, DIGITAL	MOTOROLA	APX4000	426CTV4287	1	$2,281.63	$2,281.63	587
RADIO, PORTABLE, DIGITAL	MOTOROLA	APX4000	426CTV4288	1	$2,281.63	$2,281.63	587
RADIO, PORTABLE, DIGITAL	MOTOROLA	APX4000	426CTV4289	1	$2,281.63	$2,281.63	587
RADIO, PORTABLE, DIGITAL	MOTOROLA	APX4000	426CTV4290	1	$2,281.63	$2,281.63	587
RADIO, PORTABLE, DIGITAL	MOTOROLA	APX4000	426CTV4291	1	$2,281.63	$2,281.63	587
RADIO, PORTABLE, DIGITAL	MOTOROLA	APX4000	426CTV4292	1	$2,281.63	$2,281.63	587
RADIO, PORTABLE, DIGITAL	MOTOROLA	APX4000	426CTV4293	1	$2,281.63	$2,281.63	587
RADIO, PORTABLE, DIGITAL	MOTOROLA	APX4000	426CTV4294	1	$2,281.63	$2,281.63	587
RADIO, PORTABLE, DIGITAL	MOTOROLA	APX4000	426CTV4295	1	$2,281.63	$2,281.63	587
RADIO, PORTABLE, DIGITAL	MOTOROLA	APX4000	426CTV4296	1	$2,281.63	$2,281.63	587
RADIO, PORTABLE, DIGITAL	MOTOROLA	APX4000	426CTV4297	1	$2,281.63	$2,281.63	587
RADIO, PORTABLE, DIGITAL	MOTOROLA	APX4000	426CTV4298	1	$2,281.63	$2,281.63	587
RADIO, PORTABLE, DIGITAL	MOTOROLA	APX4000	426CTV4299	1	$2,281.63	$2,281.63	587
RADIO, PORTABLE, DIGITAL	MOTOROLA	APX4000	426CTV4300	1	$2,281.63	$2,281.63	587
RADIO, PORTABLE, DIGITAL	MOTOROLA	APX4000	426CTV4301	1	$2,281.63	$2,281.63	587
RADIO, PORTABLE, DIGITAL	MOTOROLA	APX4000	426CTV4302	1	$2,281.63	$2,281.63	587
RADIO, PORTABLE, DIGITAL	MOTOROLA	APX4000	426CTV4303	1	$2,281.63	$2,281.63	587
RADIO, PORTABLE, DIGITAL	MOTOROLA	APX4000	426CTV4304	1	$2,281.63	$2,281.63	587
RADIO, PORTABLE, DIGITAL	MOTOROLA	APX4000	426CTV4305	1	$2,281.63	$2,281.63	587
RADIO, PORTABLE, DIGITAL	MOTOROLA	APX4000	426CTV4306	1	$2,281.63	$2,281.63	587
RADIO, PORTABLE, DIGITAL	MOTOROLA	APX4000	426CTV4307	1	$2,281.63	$2,281.63	587
RADIO, PORTABLE, DIGITAL	MOTOROLA	APX4000	426CTV4308	1	$2,281.63	$2,281.63	587
RADIO, PORTABLE, DIGITAL	MOTOROLA	APX4000	426CTV4309	1	$2,281.63	$2,281.63	587
RADIO, PORTABLE, DIGITAL	MOTOROLA	APX4000	426CTV4310	1	$2,281.63	$2,281.63	587
RADIO, PORTABLE, DIGITAL	MOTOROLA	APX4000	426CTV4311	1	$2,281.63	$2,281.63	587
RADIO, PORTABLE, DIGITAL	MOTOROLA	APX4000	426CTV4312	1	$2,281.63	$2,281.63	587
RADIO, PORTABLE, DIGITAL	MOTOROLA	APX4000	426CTV4313	1	$2,281.63	$2,281.63	587
RADIO, PORTABLE, DIGITAL	MOTOROLA	APX4000	426CTV4314	1	$2,281.63	$2,281.63	587
RADIO, PORTABLE, DIGITAL	MOTOROLA	APX4000	426CTV4315	1	$2,281.63	$2,281.63	587
RADIO, PORTABLE, DIGITAL	MOTOROLA	APX4000	426CTV4316	1	$2,281.63	$2,281.63	587
RADIO, PORTABLE, DIGITAL	MOTOROLA	APX4000	426CTV4317	1	$2,281.63	$2,281.63	587
RADIO, PORTABLE, DIGITAL	MOTOROLA	APX4000	426CTV4318	1	$2,281.63	$2,281.63	587
RADIO, PORTABLE, DIGITAL	MOTOROLA	APX4000	426CTV4319	1	$2,281.63	$2,281.63	587
RADIO, PORTABLE, DIGITAL	MOTOROLA	APX4000	426CTV4320	1	$2,281.63	$2,281.63	587
RADIO, PORTABLE, DIGITAL	MOTOROLA	APX4000	426CTV4321	1	$2,281.63	$2,281.63	587
RADIO, PORTABLE, DIGITAL	MOTOROLA	APX4000	426CTV4322	1	$2,281.63	$2,281.63	587
RADIO, PORTABLE, DIGITAL	MOTOROLA	APX4000	426CTV4323	1	$2,281.63	$2,281.63	587
RADIO, PORTABLE, DIGITAL	MOTOROLA	APX4000	426CTV4324	1	$2,281.63	$2,281.63	587
RADIO, PORTABLE, DIGITAL	MOTOROLA	APX4000	426CTV4325	1	$2,281.63	$2,281.63	587
RADIO, PORTABLE, DIGITAL	MOTOROLA	APX4000	426CTV4326	1	$2,281.63	$2,281.63	587
RADIO, PORTABLE, DIGITAL	MOTOROLA	APX4000	426CTV4327	1	$2,281.63	$2,281.63	587
RADIO, PORTABLE, DIGITAL	MOTOROLA	APX4000	426CTV4328	1	$2,281.63	$2,281.63	587
RADIO, PORTABLE, DIGITAL	MOTOROLA	APX4000	426CTV4329	1	$2,281.63	$2,281.63	587
RADIO, PORTABLE, DIGITAL	MOTOROLA	APX4000	426CTV4330	1	$2,281.63	$2,281.63	587
RADIO, PORTABLE, DIGITAL	MOTOROLA	APX4000	426CTV4331	1	$2,281.63	$2,281.63	587
RADIO, PORTABLE, DIGITAL	MOTOROLA	APX4000	426CTV4332	1	$2,281.63	$2,281.63	587
RADIO, PORTABLE, LOW END				18	$340.00	$6,120.00	541

Description	Manufacturer	Model	Serial No.	Qty.	Unit Cost	Total Cost	Dept No
RADIO, PORTABLE, LOW END	ICOM			2	$340.00	$680.00	581
RADIO, PORTABLE, LOW END				4	$340.00	$1,360.00	3106
RADIO, PORTABLE, RUGGED	MOTOROLA	APX6000	481CTX0000	1	$4,475.16	$4,475.16	587
RADIO, PORTABLE, RUGGED	MOTOROLA	APX6000	481CTX0001	1	$4,475.16	$4,475.16	587
RADIO, PORTABLE, RUGGED	MOTOROLA	APX6000	481CTX0002	1	$4,475.16	$4,475.16	587
RADIO, PORTABLE, RUGGED	MOTOROLA	APX6000	481CTX0003	1	$4,475.16	$4,475.16	587
RADIO, PORTABLE, RUGGED	MOTOROLA	APX6000	481CTX0004	1	$4,475.16	$4,475.16	587
RADIO, PORTABLE, RUGGED	MOTOROLA	APX6000	481CTX0005	1	$4,475.16	$4,475.16	587
RADIO, PORTABLE, RUGGED	MOTOROLA	APX6000	481CTX0006	1	$4,475.16	$4,475.16	587
RADIO, PORTABLE, RUGGED	MOTOROLA	APX6000	481CTX0007	1	$4,475.16	$4,475.16	587
RADIO, PORTABLE, RUGGED	MOTOROLA	APX6000	481CTX0008	1	$4,475.16	$4,475.16	587
RADIO, PORTABLE, RUGGED	MOTOROLA	APX6000	481CTX0009	1	$4,475.16	$4,475.16	587
RADIO, PORTABLE, RUGGED	MOTOROLA	APX6000	481CTX0010	1	$4,475.16	$4,475.16	587
RADIO, PORTABLE, RUGGED	MOTOROLA	APX6000	481CTX0011	1	$4,475.16	$4,475.16	587
RADIO, PORTABLE, RUGGED	MOTOROLA	APX6000	481CTX0012	1	$4,475.16	$4,475.16	587
RADIO, PORTABLE, RUGGED	MOTOROLA	APX6000	481CTX0013	1	$4,475.16	$4,475.16	587
RADIO, PORTABLE, RUGGED	MOTOROLA	APX6000	481CTX0014	1	$4,475.16	$4,475.16	587
RADIO, PORTABLE, RUGGED	MOTOROLA	APX6000	481CTX0015	1	$4,475.16	$4,475.16	587
RADIO, PORTABLE, RUGGED	MOTOROLA	APX6000	481CTX0016	1	$4,475.16	$4,475.16	587
RADIO, PORTABLE, RUGGED	MOTOROLA	APX6000	481CTX0017	1	$4,475.16	$4,475.16	587
RADIO, PORTABLE, RUGGED	MOTOROLA	APX6000	481CTX0018	1	$4,475.16	$4,475.16	587
RADIO, PORTABLE, RUGGED	MOTOROLA	APX6000	481CTX0019	1	$4,475.16	$4,475.16	587
RADIO, PORTABLE, RUGGED	MOTOROLA	APX8000	579CTV2590	1	$6,690.62	$6,690.62	587
RADIO, PORTABLE, RUGGED	MOTOROLA	APX8000	579CTV2591	1	$6,690.62	$6,690.62	587
RADIO, PORTABLE, RUGGED	MOTOROLA	APX8000	579CTV2592	1	$6,690.62	$6,690.62	587
RADIO, PORTABLE, RUGGED	MOTOROLA	APX8000	579CTV2593	1	$6,690.62	$6,690.62	587
RADIO, PORTABLE, RUGGED	MOTOROLA	APX8000	579CTV2594	1	$6,690.62	$6,690.62	587
RADIO, PORTABLE, RUGGED	MOTOROLA	APX6000+	481CTX0483	1	$4,475.16	$4,475.16	587
RADIO, PORTABLE, RUGGED	MOTOROLA	APX6000+	481CTX0484	1	$4,475.16	$4,475.16	587
RADIO, PORTABLE, RUGGED	MOTOROLA	APX6000+	481CTX0485	1	$4,475.16	$4,475.16	587
RADIO, PORTABLE, RUGGED	MOTOROLA	APX6000+	481CTX0486	1	$4,475.16	$4,475.16	587
RADIO, PORTABLE, RUGGED	MOTOROLA	APX6000+	481CTX0487	1	$4,475.16	$4,475.16	587
RAIN COATS, POLICE				10	$75.00	$750.00	553
RANGE, ELECTRIC/GAS				1	$430.00	$430.00	540
RANGE, ELECTRIC/GAS				1	$430.00	$430.00	551
RECORDING SYSTEM, INTERROGATION, VIDEO/AUDIO	NA	NA	NA	1	$19,589.00	$19,589.00	560
REFRIGERATOR, COUNTERTOP				1	$250.00	$250.00	440
REFRIGERATOR, COUNTERTOP				1	$250.00	$250.00	440
REFRIGERATOR, COUNTERTOP				1	$250.00	$250.00	454
REFRIGERATOR, COUNTERTOP				1	$250.00	$250.00	476
REFRIGERATOR, COUNTERTOP				1	$250.00	$250.00	477
REFRIGERATOR, COUNTERTOP				1	$250.00	$250.00	509
REFRIGERATOR, COUNTERTOP				1	$250.00	$250.00	540
REFRIGERATOR, COUNTERTOP				1	$250.00	$250.00	540
REFRIGERATOR, COUNTERTOP				1	$250.00	$250.00	540
REFRIGERATOR, COUNTERTOP				1	$250.00	$250.00	540
REFRIGERATOR, COUNTERTOP				1	$250.00	$250.00	542
REFRIGERATOR, COUNTERTOP				2	$250.00	$500.00	542
REFRIGERATOR, COUNTERTOP				1	$250.00	$250.00	545
REFRIGERATOR, COUNTERTOP				1	$250.00	$250.00	545
REFRIGERATOR, COUNTERTOP				1	$250.00	$250.00	545
REFRIGERATOR, COUNTERTOP				1	$250.00	$250.00	551

Description	Manufacturer	Model	Serial No.	Qty.	Unit Cost	Total Cost	Dept No
REFRIGERATOR, COUNTERTOP				2	$250.00	$500.00	554
REFRIGERATOR, COUNTERTOP				1	$250.00	$250.00	560
REFRIGERATOR, COUNTERTOP				1	$250.00	$250.00	570
REFRIGERATOR, COUNTERTOP				1	$250.00	$250.00	576
REFRIGERATOR, COUNTERTOP				1	$250.00	$250.00	576
REFRIGERATOR, COUNTERTOP				1	$250.00	$250.00	576
REFRIGERATOR, COUNTERTOP				1	$250.00	$250.00	576
REFRIGERATOR, COUNTERTOP				1	$250.00	$250.00	576
REFRIGERATOR, COUNTERTOP				1	$250.00	$250.00	576
REFRIGERATOR, COUNTERTOP				1	$250.00	$250.00	576
REFRIGERATOR, COUNTERTOP				1	$250.00	$250.00	576
REFRIGERATOR, COUNTERTOP				1	$250.00	$250.00	583
REFRIGERATOR, COUNTERTOP				1	$250.00	$250.00	630
REFRIGERATOR, COUNTERTOP				2	$250.00	$500.00	630
REFRIGERATOR, COUNTERTOP				1	$250.00	$250.00	630
REFRIGERATOR, COUNTERTOP				1	$250.00	$250.00	630
REFRIGERATOR, COUNTERTOP				1	$250.00	$250.00	630
REFRIGERATOR, COUNTERTOP				1	$250.00	$250.00	630
REFRIGERATOR, COUNTERTOP				1	$250.00	$250.00	630
REFRIGERATOR, COUNTERTOP				1	$250.00	$250.00	630
REFRIGERATOR, COUNTERTOP				1	$250.00	$250.00	630
REFRIGERATOR, COUNTERTOP				1	$250.00	$250.00	630
REFRIGERATOR, HOUSEHOLD, W/ ICEMAKER	FRIGIDAIRE	TRT18GREW5	BA93311629	1	$884.00	$884.00	475
REFRIGERATOR, HOUSEHOLD, W/ ICEMAKER	MAYTAG	MTF2142MES00	EU1410810	1	$717.30	$717.30	509
REFRIGERATOR, HOUSEHOLD, W/ ICEMAKER	GENERAL ELECTRIC	PDCS1NCZHRSS	TZ 303661	1	$884.00	$884.00	541
REFRIGERATOR, HOUSEHOLD, W/ ICEMAKER	GENERAL ELECTRIC	PTS22SHSCRSS	MZ 352083	1	$884.00	$884.00	541
REFRIGERATOR, HOUSEHOLD, W/ ICEMAKER	MAYTAG	MSD2542VEB00	HRW3271611	1	$884.00	$884.00	541
REFRIGERATOR, HOUSEHOLD, W/ ICEMAKER	KENMORE	253.7480240E	BA70907234	1	$579.99	$579.99	545
REFRIGERATOR, HOUSEHOLD, W/ ICEMAKER	WHIRLPOOL	W1TXNMFWB00	EY3401355	1	$884.00	$884.00	551
REFRIGERATOR, HOUSEHOLD, W/ ICEMAKER	FRIGIDAIRE	FGHS2631PF4A	4A63612256	1	$998.00	$998.00	3106
REFRIGERATOR, HOUSEHOLD, W/O ICEMAKER				1	$400.00	$400.00	210
REFRIGERATOR, HOUSEHOLD, W/O ICEMAKER				1	$400.00	$400.00	210
REFRIGERATOR, HOUSEHOLD, W/O ICEMAKER				1	$400.00	$400.00	210
REFRIGERATOR, HOUSEHOLD, W/O ICEMAKER				1	$400.00	$400.00	211
REFRIGERATOR, HOUSEHOLD, W/O ICEMAKER				1	$400.00	$400.00	214
REFRIGERATOR, HOUSEHOLD, W/O ICEMAKER				2	$400.00	$800.00	215
REFRIGERATOR, HOUSEHOLD, W/O ICEMAKER				1	$400.00	$400.00	341
REFRIGERATOR, HOUSEHOLD, W/O ICEMAKER				1	$400.00	$400.00	402
REFRIGERATOR, HOUSEHOLD, W/O ICEMAKER				1	$400.00	$400.00	403
REFRIGERATOR, HOUSEHOLD, W/O ICEMAKER				1	$400.00	$400.00	404
REFRIGERATOR, HOUSEHOLD, W/O ICEMAKER				1	$400.00	$400.00	440
REFRIGERATOR, HOUSEHOLD, W/O ICEMAKER				1	$400.00	$400.00	450
REFRIGERATOR, HOUSEHOLD, W/O ICEMAKER				1	$400.00	$400.00	451
REFRIGERATOR, HOUSEHOLD, W/O ICEMAKER				1	$400.00	$400.00	452
REFRIGERATOR, HOUSEHOLD, W/O ICEMAKER				1	$400.00	$400.00	453
REFRIGERATOR, HOUSEHOLD, W/O ICEMAKER				1	$400.00	$400.00	453
REFRIGERATOR, HOUSEHOLD, W/O ICEMAKER				1	$400.00	$400.00	454
REFRIGERATOR, HOUSEHOLD, W/O ICEMAKER				1	$400.00	$400.00	475
REFRIGERATOR, HOUSEHOLD, W/O ICEMAKER				1	$400.00	$400.00	494
REFRIGERATOR, HOUSEHOLD, W/O ICEMAKER				2	$400.00	$800.00	495
REFRIGERATOR, HOUSEHOLD, W/O ICEMAKER				1	$400.00	$400.00	495

Description	Manufacturer	Model	Serial No.	Qty.	Unit Cost	Total Cost	Dept No
REFRIGERATOR, HOUSEHOLD, W/O ICEMAKER				1	$400.00	$400.00	497
REFRIGERATOR, HOUSEHOLD, W/O ICEMAKER				1	$400.00	$400.00	499
REFRIGERATOR, HOUSEHOLD, W/O ICEMAKER				1	$400.00	$400.00	499
REFRIGERATOR, HOUSEHOLD, W/O ICEMAKER				1	$400.00	$400.00	499
REFRIGERATOR, HOUSEHOLD, W/O ICEMAKER				1	$400.00	$400.00	499
REFRIGERATOR, HOUSEHOLD, W/O ICEMAKER				1	$400.00	$400.00	499
REFRIGERATOR, HOUSEHOLD, W/O ICEMAKER				1	$400.00	$400.00	503
REFRIGERATOR, HOUSEHOLD, W/O ICEMAKER				1	$400.00	$400.00	509
REFRIGERATOR, HOUSEHOLD, W/O ICEMAKER				1	$400.00	$400.00	509
REFRIGERATOR, HOUSEHOLD, W/O ICEMAKER				1	$400.00	$400.00	509
REFRIGERATOR, HOUSEHOLD, W/O ICEMAKER				1	$400.00	$400.00	510
REFRIGERATOR, HOUSEHOLD, W/O ICEMAKER				1	$400.00	$400.00	540
REFRIGERATOR, HOUSEHOLD, W/O ICEMAKER				1	$400.00	$400.00	540
REFRIGERATOR, HOUSEHOLD, W/O ICEMAKER				1	$400.00	$400.00	540
REFRIGERATOR, HOUSEHOLD, W/O ICEMAKER				1	$400.00	$400.00	540
REFRIGERATOR, HOUSEHOLD, W/O ICEMAKER				1	$400.00	$400.00	540
REFRIGERATOR, HOUSEHOLD, W/O ICEMAKER				1	$400.00	$400.00	540
REFRIGERATOR, HOUSEHOLD, W/O ICEMAKER				1	$400.00	$400.00	540
REFRIGERATOR, HOUSEHOLD, W/O ICEMAKER				1	$400.00	$400.00	540
REFRIGERATOR, HOUSEHOLD, W/O ICEMAKER				1	$400.00	$400.00	540
REFRIGERATOR, HOUSEHOLD, W/O ICEMAKER				1	$400.00	$400.00	541
REFRIGERATOR, HOUSEHOLD, W/O ICEMAKER				2	$400.00	$800.00	542
REFRIGERATOR, HOUSEHOLD, W/O ICEMAKER				1	$400.00	$400.00	545
REFRIGERATOR, HOUSEHOLD, W/O ICEMAKER				1	$400.00	$400.00	545
REFRIGERATOR, HOUSEHOLD, W/O ICEMAKER				1	$400.00	$400.00	545
REFRIGERATOR, HOUSEHOLD, W/O ICEMAKER				2	$400.00	$800.00	551
REFRIGERATOR, HOUSEHOLD, W/O ICEMAKER				1	$400.00	$400.00	552
REFRIGERATOR, HOUSEHOLD, W/O ICEMAKER				1	$400.00	$400.00	553
REFRIGERATOR, HOUSEHOLD, W/O ICEMAKER				1	$400.00	$400.00	554
REFRIGERATOR, HOUSEHOLD, W/O ICEMAKER				1	$400.00	$400.00	560
REFRIGERATOR, HOUSEHOLD, W/O ICEMAKER				1	$400.00	$400.00	560
REFRIGERATOR, HOUSEHOLD, W/O ICEMAKER				1	$400.00	$400.00	560
REFRIGERATOR, HOUSEHOLD, W/O ICEMAKER				1	$400.00	$400.00	560
REFRIGERATOR, HOUSEHOLD, W/O ICEMAKER				1	$400.00	$400.00	560
REFRIGERATOR, HOUSEHOLD, W/O ICEMAKER				1	$400.00	$400.00	570
REFRIGERATOR, HOUSEHOLD, W/O ICEMAKER				1	$400.00	$400.00	570
REFRIGERATOR, HOUSEHOLD, W/O ICEMAKER				1	$400.00	$400.00	570
REFRIGERATOR, HOUSEHOLD, W/O ICEMAKER				1	$400.00	$400.00	570
REFRIGERATOR, HOUSEHOLD, W/O ICEMAKER				1	$400.00	$400.00	570
REFRIGERATOR, HOUSEHOLD, W/O ICEMAKER				1	$400.00	$400.00	572
REFRIGERATOR, HOUSEHOLD, W/O ICEMAKER				1	$400.00	$400.00	576
REFRIGERATOR, HOUSEHOLD, W/O ICEMAKER				1	$400.00	$400.00	576
REFRIGERATOR, HOUSEHOLD, W/O ICEMAKER				1	$400.00	$400.00	576
REFRIGERATOR, HOUSEHOLD, W/O ICEMAKER				1	$400.00	$400.00	576
REFRIGERATOR, HOUSEHOLD, W/O ICEMAKER				1	$400.00	$400.00	576
REFRIGERATOR, HOUSEHOLD, W/O ICEMAKER				1	$400.00	$400.00	576
REFRIGERATOR, HOUSEHOLD, W/O ICEMAKER				1	$400.00	$400.00	576
REFRIGERATOR, HOUSEHOLD, W/O ICEMAKER				1	$400.00	$400.00	576
REFRIGERATOR, HOUSEHOLD, W/O ICEMAKER				1	$400.00	$400.00	581
REFRIGERATOR, HOUSEHOLD, W/O ICEMAKER				1	$400.00	$400.00	587
REFRIGERATOR, HOUSEHOLD, W/O ICEMAKER				1	$400.00	$400.00	630

Description	Manufacturer	Model	Serial No.	Qty.	Unit Cost	Total Cost	Dept No
REFRIGERATOR, HOUSEHOLD, W/O ICEMAKER				1	$400.00	$400.00	630
REFRIGERATOR, HOUSEHOLD, W/O ICEMAKER				1	$400.00	$400.00	630
REFRIGERATOR, HOUSEHOLD, W/O ICEMAKER				1	$400.00	$400.00	630
REFRIGERATOR, HOUSEHOLD, W/O ICEMAKER				1	$400.00	$400.00	630
REFRIGERATOR, HOUSEHOLD, W/O ICEMAKER				1	$400.00	$400.00	665
REFRIGERATOR, HOUSEHOLD, W/O ICEMAKER				1	$400.00	$400.00	882
REFRIGERATOR, HOUSEHOLD, W/O ICEMAKER				1	$400.00	$400.00	3107
REFRIGERATOR, MEDICAL, 3-DOOR	AMERICAN BIOTECH SUPPLIES	MED FRIDGE	RCI 484793	1	$8,450.00	$8,450.00	630
REFRIGERATOR, PASS-THROUGH	CONTINENTAL	NA	RCI 478011	1	$2,680.00	$2,680.00	570
REFRIGERATOR, REACH-IN, 1 SECTION	VICTORY	NA	RCI 478601	1	$5,175.00	$5,175.00	570
REFRIGERATOR, REACH-IN, 1 SECTION	VICTORY	VR-1	C0166070	1	$5,175.00	$5,175.00	576
REFRIGERATOR, REACH-IN, 1 SECTION	TRAULSEN	AHT132WUT-FHS	T217550A02	1	$5,175.00	$5,175.00	576
REFRIGERATOR, REACH-IN, 1 SECTION	TRAULSEN	NA	RCI 478578	1	$5,175.00	$5,175.00	576
REFRIGERATOR, REACH-IN, 1 SECTION	TRUE	NA	RCI 468099	1	$5,175.00	$5,175.00	630
REFRIGERATOR, REACH-IN, 1 SECTION	TRUE	NA	RCI 468100	1	$5,175.00	$5,175.00	630
REFRIGERATOR, REACH-IN, 2 SECTION	TRUE	T-43	8485779	1	$3,094.10	$3,094.10	540
REFRIGERATOR, REACH-IN, 2 SECTION	TRAULSEN	G20010	T99880K17	1	$5,945.00	$5,945.00	570
REFRIGERATOR, REACH-IN, 2 SECTION	NORLAKE	R49-S	R49S-10110137	1	$2,445.00	$2,445.00	3106
REFRIGERATOR/FREEZER, SIDE BY SIDE	AMANA	ASD2575BRB01	HR41207947S	1	$1,700.00	$1,700.00	560
REPEATER TOWER, FLORENCE	NA	VARIOUS	NA	1	$11,774.57	$11,774.57	507
REPEATER, RADIO	SPECTRA ENGINEERING	MX920	170811718	1	$2,670.61	$2,670.61	541
REPEATER, RADIO	SPECTRA ENGINEERING	MX920	170811719	1	$2,670.61	$2,670.61	541
REPEATER, RADIO	SPECTRA ENGINEERING	MX920	170811721	1	$2,701.66	$2,701.66	541
REPEATER, RADIO	MOTOROLA	QUANTAR		1	$5,000.00	$5,000.00	581
REPEATER, RADIO	MOTOROLA	QUANTAR	448CFZ0139	1	$5,000.00	$5,000.00	587
REPEATER, RADIO	MOTOROLA	QUANTAR	225CAV0484	1	$5,000.00	$5,000.00	587
REPEATER, RADIO	MOTOROLA	QUANTAR	448CFZ0140	1	$5,000.00	$5,000.00	587
REPEATER, RADIO	MOTOROLA	QUANTAR	225CVX0378	1	$5,000.00	$5,000.00	587
REPEATER, RADIO	MOTOROLA	QUANTAR	225CVX0382	1	$5,000.00	$5,000.00	587
RESUSCI BABY (CPR MANNEQUIN)				15	$350.00	$5,250.00	540
RETICLE	LEUPOLD	MARK 6	109901AB	1	$2,012.50	$2,012.50	560
RETICLE	LEUPOLD	MARK 6	109900AB	1	$2,012.50	$2,012.50	560
RETICLE	LEUPOLD	MARK 6	109924AB	1	$2,012.50	$2,012.50	560
RETICLE	LEUPOLD	MARK 6	4873534	1	$2,012.50	$2,012.50	560
RIFLE, SEMI-AUTOMATIC/ASSAULT	WINCHESTER	0.308	08-00584	1	$2,000.00	$2,000.00	560
RIFLE, SEMI-AUTOMATIC/ASSAULT	WINCHESTER	0.308	09-01665	1	$2,119.00	$2,119.00	560
RIFLE, SEMI-AUTOMATIC/ASSAULT	BUSHMASTER	A3	L547522	1	$800.00	$800.00	560
RIFLE, SEMI-AUTOMATIC/ASSAULT	BUSHMASTER	A3	L547589	1	$800.00	$800.00	560
RIFLE, SEMI-AUTOMATIC/ASSAULT	BUSHMASTER	A3	L547592	1	$800.00	$800.00	560
RIFLE, SEMI-AUTOMATIC/ASSAULT	LWRC	IC-A5	03-83818	1	$2,164.13	$2,164.13	560
RIFLE, SEMI-AUTOMATIC/ASSAULT	LWRC	IC-A5	03-83827	1	$2,164.13	$2,164.13	560
RIFLE, SEMI-AUTOMATIC/ASSAULT	LWRC	IC-A5	08-83819	1	$2,164.13	$2,164.13	560
RIFLE, SEMI-AUTOMATIC/ASSAULT	LWRC	IC-A5	03-83822	1	$2,164.13	$2,164.13	560
RIFLE, SEMI-AUTOMATIC/ASSAULT	LWRC	IC-A5	03-83826	1	$2,164.13	$2,164.13	560
RIFLE, SEMI-AUTOMATIC/ASSAULT	LWRC	IC-A5	03-83823	1	$2,164.13	$2,164.13	560
RIFLE, SEMI-AUTOMATIC/ASSAULT	LWRC	IC-A5	03-83828	1	$2,164.13	$2,164.13	560
RIFLE, SEMI-AUTOMATIC/ASSAULT	LWRC	IC-A5	03-83825	1	$2,164.13	$2,164.13	560
RIFLE, SEMI-AUTOMATIC/ASSAULT	LWRC	IC-A5	03-83817	1	$2,164.13	$2,164.13	560
RIFLE, SEMI-AUTOMATIC/ASSAULT	LWRC	IC-A5	03-83820	1	$2,164.13	$2,164.13	560
RIFLE, SEMI-AUTOMATIC/ASSAULT	LWRC	IC-A5	03-83824	1	$2,164.13	$2,164.13	560
RIFLE, SEMI-AUTOMATIC/ASSAULT	LWRC	IC-A5	03-83821	1	$2,164.13	$2,164.13	560
RIFLE, SEMI-AUTOMATIC/ASSAULT	LWRC	IC-A5	03-83728	1	$2,089.23	$2,089.23	560

Description	Manufacturer	Model	Serial No.	Qty.	Unit Cost	Total Cost	Dept No
RIFLE, SEMI-AUTOMATIC/ASSAULT	LWRC	IC-A5	03-83727	1	$2,089.23	$2,089.23	560
RIFLE, SEMI-AUTOMATIC/ASSAULT	LWRC	IC-A5	03-83602	1	$2,089.23	$2,089.23	560
RIFLE, SEMI-AUTOMATIC/ASSAULT	LWRC	IC-A5	03-83729	1	$2,089.23	$2,089.23	560
RIFLE, SEMI-AUTOMATIC/ASSAULT	LWRC	IC-A5	03-83725	1	$2,089.23	$2,089.23	560
RIFLE, SEMI-AUTOMATIC/ASSAULT	LWRC	IC-A5	03-83726	1	$2,089.23	$2,089.23	560
RIFLE, SEMI-AUTOMATIC/ASSAULT	LWRC	IC-A5	03-83598	1	$2,089.23	$2,089.23	560
RIFLE, SEMI-AUTOMATIC/ASSAULT	LWRC	IC-A5	03-83597	1	$2,089.23	$2,089.23	560
RIFLE, SEMI-AUTOMATIC/ASSAULT	LWRC	IC-A5	03-83600	1	$2,089.23	$2,089.23	560
RIFLE, SEMI-AUTOMATIC/ASSAULT	LWRC	IC-A5	03-83601	1	$2,089.23	$2,089.23	560
RIFLE, SEMI-AUTOMATIC/ASSAULT	LWRC	IC-A5	03-83599	1	$2,089.23	$2,089.23	560
RIFLE, SEMI-AUTOMATIC/ASSAULT	LWRC	IC-A5	03-83724	1	$2,089.23	$2,089.23	560
RIFLE, SEMI-AUTOMATIC/ASSAULT	LWRC	M6 5.56	03-80868	1	$1,970.00	$1,970.00	560
RIFLE, SEMI-AUTOMATIC/ASSAULT	LWRC	M6 5.56	03-80867	1	$1,970.00	$1,970.00	560
RIFLE, SEMI-AUTOMATIC/ASSAULT	LWRC	M6A2 5.56	35-07310	1	$2,053.29	$2,053.29	560
RIFLE, SEMI-AUTOMATIC/ASSAULT	LWRC	M6A2 5.56	35-07307	1	$2,053.29	$2,053.29	560
RIFLE, TACTICAL/SNIPER	CADEX	GUARDIAN	500A753	1	$5,792.74	$5,792.74	560
RIFLE, TACTICAL/SNIPER	CADEX	GUARDIAN	500A751	1	$5,792.74	$5,792.74	560
RIFLE, TACTICAL/SNIPER	CADEX	GUARDIAN	500A750	1	$5,792.74	$5,792.74	560
RIFLE, TACTICAL/SNIPER	CADEX	GUARDIAN	500A752	1	$5,792.74	$5,792.74	560
ROBOT, RECONAISSANCE	NA	NA	0109E339	1	$12,500.00	$12,500.00	560
ROBOT, RECONAISSANCE	RECONROBOTICS	SCOUT XL	0213AB0689	1	$11,600.00	$11,600.00	560
ROBOT, SWAT	SAFEWARE	MINI-CALIBER	CAL-1651	1	$52,589.15	$52,589.15	560
ROLL APPLICATOR, HAND SQUEEZE (SIGN MAKER), 48"	HIGHWAY HANDYMAN	48" HRSA	0612-2774	1	$3,000.00	$3,000.00	210
ROLLER, ASPHALT, LARGE	BOMAG	BW24PH	1.01538E+11	1	$115,595.00	$115,595.00	210
ROLLER, ASPHALT, SMALL	INGERSOLL RAND	DD-24	173445	1	$23,291.55	$23,291.55	3107
ROLLER, PNEUMATIC	CASE	SV212	DDD001061	1	$92,200.00	$92,200.00	210
ROLLER, PNEUMATIC	CATERPILLAR	PS-150B	CATPS150E3XR00782	1	$58,000.00	$58,000.00	210
ROLLER, PNEUMATIC	CATERPILLAR	PS-150C	CATPS150LFPS00732	1	$87,824.00	$87,824.00	210
ROLLER, PNEUMATIC	CATERPILLAR	CW-16	CAT0CW16CTL500274	1	$90,800.00	$90,800.00	210
ROLLER, PNEUMATIC	CATERPILLAR	PS-150B	7BJ40582	1	$105,000.00	$105,000.00	210
ROLLER, PNEUMATIC	CATERPILLAR	PS-150C	CATPS150PFPS01094	1	$83,733.00	$83,733.00	210
ROLLER, PNEUMATIC	CATERPILLAR	PS-150C	CATPS150LFPS00729	1	$74,770.00	$74,770.00	210
ROLLER, PNEUMATIC	CATERPILLAR	CS-563D	CATCS563H9MW00876	1	$98,723.00	$98,723.00	210
ROLLER, PNEUMATIC	CATERPILLAR	CS-533E	CATCS533TDAK00349	1	$99,346.00	$99,346.00	210
ROLLER, PNEUMATIC	CATERPILLAR	PS-360C	CATPS360VPJF00513	1	$133,500.00	$133,500.00	210
ROLLER, VIBRATORY	INGERSOLL RAND	SD-70D	197281	1	$80,091.86	$80,091.86	210
ROLLER, VIBRATORY	CATERPILLAR	CS-563E	CATCS563PCNG00452	1	$99,000.00	$99,000.00	210
ROLLER, VIBRATORY	INGERSOLL RAND	SD-70D	197345	1	$80,091.87	$80,091.87	210
ROLLER, VIBRATORY, TANDEM	CATERPILLAR	CB-54B	CATCB54BJRJN00152	1	$130,530.00	$130,530.00	210
ROLLER, VIBRATORY, TANDEM, SMALL	CATERPILLAR	CB-224E	CAT0CB24T24001290	1	$40,686.00	$40,686.00	210
ROOM DIVIDER/PARTITION				60	$160.00	$9,600.00	553
ROOM DIVIDER/PARTITION				6	$160.00	$960.00	630
ROOM DIVIDER/PARTITION				1	$160.00	$160.00	630
ROOM DIVIDER/PARTITION				1	$160.00	$160.00	630
ROPE, RESCUE	PMI			12	$160.00	$1,920.00	542
ROUTER W/ MOTOR, HANDHELD				2	$231.00	$462.00	509
ROUTER, BROADBAND, WIRELESS	CRADLEPOINT	IBR1100LPE	MM160339900886	1	$900.00	$900.00	503
ROUTER, BROADBAND, WIRELESS	CRADLEPOINT	IBR1100LPE	WA173900041050	1	$900.00	$900.00	503
ROUTER, BROADBAND, WIRELESS	CRADLEPOINT	IBR1100LPE	WA173900041099	1	$900.00	$900.00	503
ROUTER, BROADBAND, WIRELESS	CRADLEPOINT	IBR1100LPE	MM160339900882	1	$900.00	$900.00	503
ROUTER, BROADBAND, WIRELESS	CRADLEPOINT	IBR600C-LPE	WA171800025828	1	$900.00	$900.00	503
ROUTER, BROADBAND, WIRELESS	CRADLEPOINT	IBR1100LPE	MM160339900786	1	$900.00	$900.00	540

Description	Manufacturer	Model	Serial No.	Qty.	Unit Cost	Total Cost	Dept No
ROUTER, BROADBAND, WIRELESS	CRADLEPOINT	IBR1100LPE	MM160339900844	1	$900.00	$900.00	540
ROUTER, BROADBAND, WIRELESS	CRADLEPOINT	S4A340A	MM140456900888	1	$828.94	$828.94	541
ROUTER, BROADBAND, WIRELESS	CRADLEPOINT	NA	NSN	1	$900.00	$900.00	560
ROUTER, BROADBAND, WIRELESS	CRADLEPOINT	NA	NSN	1	$900.00	$900.00	560
ROUTER, BROADBAND, WIRELESS	CRADLEPOINT	NA	NSN	1	$900.00	$900.00	560
ROUTER, BROADBAND, WIRELESS	CRADLEPOINT	NA	NSN	1	$900.00	$900.00	560
ROUTER, BROADBAND, WIRELESS	CRADLEPOINT	NA	NSN	1	$900.00	$900.00	560
ROUTER, BROADBAND, WIRELESS	CRADLEPOINT	NA	NSN	1	$900.00	$900.00	560
ROUTER, BROADBAND, WIRELESS	CRADLEPOINT	NA	NSN	1	$900.00	$900.00	560
ROUTER, BROADBAND, WIRELESS	CRADLEPOINT	NA	NSN	1	$900.00	$900.00	560
ROUTER, BROADBAND, WIRELESS	CRADLEPOINT	NA	NSN	1	$900.00	$900.00	560
ROUTER, BROADBAND, WIRELESS	CRADLEPOINT	NA	NSN	1	$900.00	$900.00	560
ROUTER, BROADBAND, WIRELESS	CRADLEPOINT	NA	NSN	1	$900.00	$900.00	560
ROUTER, BROADBAND, WIRELESS				1	$900.00	$900.00	581
ROUTER, COMPUTER				1	$3,000.00	$3,000.00	541
ROUTER, COMPUTER	MOTOROLA	S6000	147YGZ0256	1	$3,000.00	$3,000.00	581
ROUTER, COMPUTER	MOTOROLA	S6000	147CNX2593	1	$3,000.00	$3,000.00	581
ROUTER, COMPUTER	MOTOROLA	S2500	147YHK0090	1	$3,000.00	$3,000.00	581
ROUTER, COMPUTER	MOTOROLA	S2500	147YGV0269	1	$3,000.00	$3,000.00	581
ROUTER, COMPUTER	MOTOROLA	S2500	147YHK0072	1	$3,000.00	$3,000.00	581
ROUTER, COMPUTER	MOTOROLA	S2500	147YHK0068	1	$3,000.00	$3,000.00	581
ROUTER, COMPUTER	MOTOROLA	S2500	147YGZ0620	1	$3,000.00	$3,000.00	581
ROUTER, COMPUTER	MOTOROLA	S2500	147YGV0122	1	$3,000.00	$3,000.00	581
ROUTER, COMPUTER	MOTOROLA	S2500	147YHF0346	1	$3,000.00	$3,000.00	581
ROUTER, COMPUTER	MOTOROLA	S2500	147YHK0079	1	$3,000.00	$3,000.00	581
ROUTER, COMPUTER	MOTOROLA	MIP 5000		9	$3,000.00	$27,000.00	581
ROUTER, EDGE, ETHERNET	JUNIPER	MX5-T	RCI 474596	1	$29,500.00	$29,500.00	581
ROUTER, ETHERNET	CRADLEPOINT	AER3100	MM150333600226	1	$1,500.00	$1,500.00	503
ROUTER, ETHERNET	CISCO SYSTEMS	SERIES 1800	RCI 482060	1	$1,500.00	$1,500.00	503
ROUTER, ETHERNET	CISCO SYSTEMS	SERIES 2901	RCI 482057	1	$1,500.00	$1,500.00	503
ROUTER, ETHERNET	CISCO SYSTEMS	SERIES 4351	FLM2205W0LZ	1	$1,500.00	$1,500.00	503
ROUTER, ETHERNET	CISCO SYSTEMS	SERIES 4351	FLM2015W0RZ	1	$1,500.00	$1,500.00	503
ROUTER, ETHERNET	CISCO SYSTEMS	SERIES 4331	FLM2118Y0RB	1	$1,500.00	$1,500.00	503
ROUTER, ETHERNET	CISCO SYSTEMS	SERIES 1841	FTX0915Y06E	1	$1,588.15	$1,588.15	503
ROUTER, ETHERNET	AVAYA	G430	10IS04302731	1	$1,500.00	$1,500.00	503
ROUTER, ETHERNET	CISCO SYSTEMS	SERIES 4351	FLM2015W0RD	1	$1,500.00	$1,500.00	503
ROUTER, ETHERNET	CISCO SYSTEMS	SERIES 4351	FLM2015W0RS	1	$1,500.00	$1,500.00	503
ROUTER, ETHERNET	CISCO SYSTEMS	SERIES 1840	RCI 482093	1	$1,500.00	$1,500.00	503
ROUTER, ETHERNET	CONTEMPORARY RESEARCH	ICE-HE	241-5040-140	1	$1,500.00	$1,500.00	503
ROUTER, ETHERNET	CISCO SYSTEMS	SERIES 1841	FTX130880ZF	1	$1,500.00	$1,500.00	503
ROUTER, ETHERNET	CISCO SYSTEMS	SERIES 1841	FTX150200ZY	1	$1,500.00	$1,500.00	503
ROUTER, ETHERNET	CISCO SYSTEMS	ISR4451-X	RCI 482079	1	$1,500.00	$1,500.00	503
ROUTER, ETHERNET	CISCO SYSTEMS	MX80	Q2DN-G2SK-R4M2	1	$1,500.00	$1,500.00	503
ROUTER, ETHERNET	CISCO SYSTEMS	SERIES 1941	FJC1918E0N2	1	$1,500.00	$1,500.00	503
ROUTER, ETHERNET	CISCO SYSTEMS	SERIES 2600	RCI 452956	1	$1,500.00	$1,500.00	510
ROUTER, FIBER OPTIC	CISCO SYSTEMS	4300 SERIES	RCI 482000	1	$2,500.00	$2,500.00	503
ROUTER, FIBER OPTIC	CISCO SYSTEMS	1900 SERIES	CMMH900ARA	1	$2,500.00	$2,500.00	503
ROUTER, FIBER OPTIC	CISCO SYSTEMS	NA	FJC2151D1GE	1	$2,500.00	$2,500.00	503
ROUTER, FIBER OPTIC	CISCO SYSTEMS	4300 SERIES	RCI 481915	1	$2,500.00	$2,500.00	503
ROUTER, FIBER OPTIC	CISCO SYSTEMS	2911 SERIES	FTX1633AKAU	1	$2,500.00	$2,500.00	541
ROUTER, FIBER OPTIC	CISCO SYSTEMS	4300 SERIES	RCI 478612	1	$2,500.00	$2,500.00	560

Description	Manufacturer	Model	Serial No.	Qty.	Unit Cost	Total Cost	Dept No
ROUTER, FIBER OPTIC	CISCO SYSTEMS	4451 SERIES	RCI 478592	1	$2,500.00	$2,500.00	570
ROUTER, INVERTED PIN	MOTOROLA	GGM8000	147CNX2872	1	$3,585.00	$3,585.00	581
ROUTER, INVERTED PIN	MOTOROLA	GGM8000	147CNX2871	1	$3,585.00	$3,585.00	581
ROUTER, WIRELESS				1	$65.00	$65.00	540
ROUTER, WIRELESS	LINKSYS			1	$65.00	$65.00	541
SAFE, LARGE	NA	NA	RCI 456226	1	$950.00	$950.00	451
SAFE, LARGE	MOSLER	NA	104857	1	$950.00	$950.00	451
SAFE, LARGE	LIBERTY	CENTURION	RCI 456227	1	$950.00	$950.00	451
SAFE, LARGE	STACK ON	NA	RCI 477985	1	$950.00	$950.00	453
SAFE, LARGE	NA	NA	NSN	1	$950.00	$950.00	497
SAFE, LARGE	MOSLER	NA	RCI 468097	1	$950.00	$950.00	499
SAFE, LARGE	LIBERTY	NA	RCI 477967	1	$950.00	$950.00	499
SAFE, LARGE	LIBERTY	NA	RCI 477968	1	$950.00	$950.00	499
SAFE, LARGE	NA	NA	RCI 452957	1	$950.00	$950.00	510
SAFE, LARGE	SENTRY SAFE	NA	RCI 479477	1	$950.00	$950.00	540
SAFE, LARGE	AMSEC	NA	RCI 478551	1	$950.00	$950.00	551
SAFE, LARGE	LIBERTY	NA	RCI 478552	1	$950.00	$950.00	551
SAFE, LARGE	CANNON SAFE	SAFARI	M1245484	1	$950.00	$950.00	560
SAFE, LARGE	AMSEC	NA	RCI 474573	1	$950.00	$950.00	576
SAFE, LARGE	AMSEC	NA	1608010018	1	$950.00	$950.00	3106
SAFE, LARGE	AMSEC	NA	NSN	1	$950.00	$950.00	3107
SAFE, LARGE	AMSEC	NA	RCI 481939	1	$950.00	$950.00	3107
SAFE, LARGE	MESA	NA	PGMFL160700905	1	$950.00	$950.00	3107
SAFE, SMALL				1	$350.00	$350.00	400
SAFE, SMALL				2	$350.00	$700.00	403
SAFE, SMALL				1	$350.00	$350.00	450
SAFE, SMALL				2	$350.00	$700.00	475
SAFE, SMALL				1	$350.00	$350.00	494
SAFE, SMALL				1	$350.00	$350.00	499
SAFE, SMALL				1	$350.00	$350.00	499
SAFE, SMALL				2	$350.00	$700.00	499
SAFE, SMALL				2	$350.00	$700.00	499
SAFE, SMALL				1	$350.00	$350.00	499
SAFE, SMALL				1	$350.00	$350.00	509
SAFE, SMALL				1	$350.00	$350.00	540
SAFE, SMALL				1	$350.00	$350.00	540
SAFE, SMALL				1	$350.00	$350.00	541
SAFE, SMALL				1	$350.00	$350.00	541
SAFE, SMALL				1	$350.00	$350.00	551
SAFE, SMALL				1	$350.00	$350.00	551
SAFE, SMALL				1	$350.00	$350.00	552
SAFE, SMALL				1	$350.00	$350.00	552
SAFE, SMALL				1	$350.00	$350.00	552
SAFE, SMALL				1	$350.00	$350.00	552
SAFE, SMALL				2	$350.00	$700.00	553
SAFE, SMALL				1	$350.00	$350.00	554
SAFE, SMALL				1	$350.00	$350.00	554
SAFE, SMALL				1	$350.00	$350.00	554
SAFE, SMALL				1	$350.00	$350.00	560
SAFE, SMALL				1	$350.00	$350.00	560
SAFE, SMALL				1	$350.00	$350.00	560
SAFE, SMALL				1	$350.00	$350.00	560

Description	Manufacturer	Model		Serial No.	Qty.	Unit Cost	Total Cost	Dept No
SAFE, SMALL					1	$350.00	$350.00	560
SAFE, SMALL					1	$350.00	$350.00	570
SAFE, SMALL					1	$350.00	$350.00	576
SANDER, BELT, 4", HANDHELD					1	$140.00	$140.00	509
SANDER, BELT/DISC, 4" X 6"					1	$135.00	$135.00	3107
SANDER, RANDOM ORBITAL, V-SPEED					1	$190.00	$190.00	509
SANDER, RANDOM ORBITAL, V-SPEED					1	$190.00	$190.00	576
SATELLITE RECEIVER	TRIMBLE		99133	5534455915	1	$2,183.12	$2,183.12	503
SATELLITE RECEIVER	RICOH	CAPLIO 500SE		23106330	1	$900.00	$900.00	503
SAW HORSE					2	$30.00	$60.00	3107
SAW, BAND					2	$390.00	$780.00	509
SAW, BAND					1	$390.00	$390.00	510
SAW, CHAIN					12	$385.00	$4,620.00	210
SAW, CHAIN					2	$385.00	$770.00	509
SAW, CHAIN					2	$385.00	$770.00	510
SAW, CHAIN					1	$385.00	$385.00	560
SAW, CHAIN					3	$385.00	$1,155.00	3107
SAW, CHAIN					2	$385.00	$770.00	3107
SAW, CHAIN, PROFESSIONAL	STIHL	MS440		175341732	1	$799.00	$799.00	510
SAW, CHAIN, PROFESSIONAL	STIHL	MS460		175379269	1	$875.50	$875.50	510
SAW, CHAIN, PROFESSIONAL	STIHL	MS362C		504078843	1	$670.00	$670.00	510
SAW, CHAIN, PROFESSIONAL	STIHL	362C		504078888	1	$670.00	$670.00	510
SAW, CHAIN, PROFESSIONAL	STIHL	MS460		175379263	1	$875.50	$875.50	3107
SAW, CHAIN, PROFESSIONAL	STIHL	MS 241C		299391340	1	$504.00	$504.00	3107
SAW, CHAIN, PROFESSIONAL	STIHL	MS362C		508345962	1	$599.99	$599.99	3107
SAW, CHAIN, PROFESSIONAL	STIHL	MS362C		50231217	1	$670.00	$670.00	3107
SAW, CHOP					1	$260.00	$260.00	210
SAW, CHOP					1	$260.00	$260.00	210
SAW, CHOP					1	$260.00	$260.00	210
SAW, CHOP					1	$260.00	$260.00	509
SAW, CHOP					1	$260.00	$260.00	510
SAW, CHOP					1	$260.00	$260.00	3107
SAW, CIRCULAR, HANDHELD					1	$125.00	$125.00	509
SAW, CIRCULAR, HANDHELD					1	$125.00	$125.00	509
SAW, CIRCULAR, HANDHELD					2	$125.00	$250.00	509
SAW, CIRCULAR, HANDHELD					1	$125.00	$125.00	509
SAW, CIRCULAR, HANDHELD					2	$125.00	$250.00	510
SAW, CIRCULAR, HANDHELD					1	$125.00	$125.00	540
SAW, CIRCULAR, HANDHELD					3	$125.00	$375.00	542
SAW, CIRCULAR, HANDHELD					1	$125.00	$125.00	560
SAW, CIRCULAR, HANDHELD					1	$125.00	$125.00	3106
SAW, CIRCULAR, HANDHELD					3	$125.00	$375.00	3107
SAW, CONCRETE	NA	NA		NSN	1	$1,620.00	$1,620.00	560
SAW, CONCRETE	CLIPPER	C13		RCI 482035	1	$1,620.00	$1,620.00	882
SAW, CONCRETE	CLIPPER	C13		G05809	1	$1,620.00	$1,620.00	882
SAW, CONCRETE	HUSQVARNA		965148208	2017 2100246	1	$1,620.00	$1,620.00	882
SAW, CORDLESS					1	$300.00	$300.00	541
SAW, CUT-OFF	CHICAGO	NA		RCI 479471	1	$630.00	$630.00	560
SAW, JIG, HAND HELD					1	$160.00	$160.00	509
SAW, JIG, HAND HELD					1	$160.00	$160.00	560
SAW, JIG, HAND HELD					1	$160.00	$160.00	587
SAW, JIG, HAND HELD					1	$160.00	$160.00	3106

Description	Manufacturer	Model	Serial No.	Qty.	Unit Cost	Total Cost	Dept No
SAW, JIG, HAND HELD				1	$160.00	$160.00	3107
SAW, MITER WITH BOX, MANUAL				1	$100.00	$100.00	509
SAW, MITRE, COMPOUND				2	$340.00	$680.00	560
SAW, POLE	STIHL	NA	NSN	1	$540.00	$540.00	210
SAW, POLE	STIHL	NA	NSN	1	$540.00	$540.00	210
SAW, POLE	STIHL	NA	NSN	1	$540.00	$540.00	210
SAW, POLE	STIHL	NA	NSN	1	$540.00	$540.00	210
SAW, POLE	STIHL	NA	NSN	1	$540.00	$540.00	210
SAW, POLE	STIHL	NA	NSN	1	$540.00	$540.00	210
SAW, POLE	STIHL	NA	NSN	1	$540.00	$540.00	210
SAW, POLE	STIHL	NA	NSN	1	$540.00	$540.00	210
SAW, POLE	STIHL	NA	NSN	1	$540.00	$540.00	210
SAW, POLE	POWER PRUNER	PPT-2400	NSN	1	$540.00	$540.00	560
SAW, POLE	ECHO	PPT265	E09912002845	1	$513.00	$513.00	3107
SAW, POLE	STIHL	535LS	4900045	1	$540.00	$540.00	3107
SAW, POLE	STIHL	525PT5S	100020	1	$540.00	$540.00	3107
SAW, RADIAL ARM	RIDGID	MS255SR	MS613017695	1	$685.00	$685.00	509
SAW, RECIPROCATING				2	$130.00	$260.00	509
SAW, RECIPROCATING				1	$130.00	$130.00	510
SAW, RECIPROCATING, ELECTRIC				1	$185.00	$185.00	509
SAW, SAWZALL, V-SPEED				1	$230.00	$230.00	509
SAW, SAWZALL, V-SPEED				2	$230.00	$460.00	510
SAW, TILTING ARBOR, 10''	DELTA	NA	96K987167	1	$2,199.00	$2,199.00	509
SCAFFOLD, MOBILE	BAKER	NA	RCI 452963	1	$1,900.00	$1,900.00	510
SCALE, ANIMAL, SMALL	TANITA	BD585	RCI 478557	1	$650.00	$650.00	545
SCALE, INFANT				1	$450.00	$450.00	630
SCALE, INFANT				1	$450.00	$450.00	630
SCALE, INFANT				1	$450.00	$450.00	630
SCALE, INFANT				1	$450.00	$450.00	630
SCALE, KITCHEN				1	$215.00	$215.00	545
SCALE, KITCHEN				2	$215.00	$430.00	576
SCALE, MEDICAL				1	$320.00	$320.00	560
SCALE, MEDICAL				1	$320.00	$320.00	576
SCALE, MEDICAL				1	$320.00	$320.00	576
SCALE, MEDICAL				1	$320.00	$320.00	576
SCALE, MEDICAL	HEALTH O METER	NA		1	$320.00	$320.00	630
SCALE, MEDICAL	TANITA CORP	BWB 800		1	$320.00	$320.00	630
SCALE, MEDICAL				1	$320.00	$320.00	630
SCALE, MEDICAL				1	$320.00	$320.00	630
SCALE, MEDICAL				1	$320.00	$320.00	630
SCALE, MEDICAL				1	$320.00	$320.00	630
SCALE, MEDICAL				1	$320.00	$320.00	630
SCALE, MEDICAL				1	$320.00	$320.00	630
SCALE, MEDICAL				1	$320.00	$320.00	630
SCALE, SCIENTIFIC				2	$139.00	$278.00	560
SCALE, SCIENTIFIC				2	$139.00	$278.00	576
SCALE, SCIENTIFIC				1	$139.00	$139.00	630
SCANNER, BAR CODE READER	MOTOROLA	MC5590	1.01875E+13	1	$800.00	$800.00	587
SCANNER, BAR CODE READER	MOTOROLA	MC5590	1.01875E+13	1	$800.00	$800.00	587
SCANNER, BAR CODE READER	MOTOROLA	MC5590	1.41245E+13	1	$800.00	$800.00	587
SCANNER, BAR CODE READER	MOTOROLA	MC5590	1.50425E+13	1	$800.00	$800.00	587

Description	Manufacturer	Model	Serial No.	Qty.	Unit Cost	Total Cost	Dept No
SCANNER, BAR CODE READER, PEN/WAND STYLE				1	$150.00	$150.00	570
SCANNER, BOOK				1	$475.00	$475.00	450
SCANNER, BOOK				1	$475.00	$475.00	451
SCANNER, BOOK				1	$475.00	$475.00	451
SCANNER, BOOK				10	$475.00	$4,750.00	451
SCANNER, BOOK				1	$475.00	$475.00	451
SCANNER, BOOK, BARCODE, SMALL				1	$475.00	$475.00	492
SCANNER, BOOK, BARCODE, SMALL				1	$475.00	$475.00	630
SCANNER, BOOK, BARCODE, SMALL				2	$475.00	$950.00	630
SCANNER, CHECK/CURRENCY, DIGITAL	PANINI	VISION X	6346358	1	$500.00	$500.00	499
SCANNER, CHECK/CURRENCY, DIGITAL	PANINI	TLR000	6346351	1	$500.00	$500.00	499
SCANNER, CHECK/CURRENCY, HIGH SPEED	CUMMINS	IFX I100	1I101111714310	1	$2,722.93	$2,722.93	499
SCANNER, DOCUMENT	FUJITSU	FI-5110	525731	1	$718.30	$718.30	403
SCANNER, DOCUMENT	FUJITSU	FI-5110	ACRHA08269	1	$668.94	$668.94	403
SCANNER, DOCUMENT	FUJITSU	FI-6110	ACRHC17131	1	$680.80	$680.80	403
SCANNER, DOCUMENT	FUJITSU	FI-7160	A36DG44731	1	$858.43	$858.43	403
SCANNER, DOCUMENT	FUJITSU	FI-7160	A36DG44734	1	$858.43	$858.43	403
SCANNER, DOCUMENT	FUJITSU	FI-7160	A36DG44657	1	$858.43	$858.43	403
SCANNER, DOCUMENT	IMAGE DATA	SCAN PRO 3000	95830	1	$890.00	$890.00	403
SCANNER, DOCUMENT	FUJITSU	FI-5750C	105732	1	$890.00	$890.00	403
SCANNER, DOCUMENT	FUJITSU	SCANSNAP S1500	91225	1	$522.00	$522.00	403
SCANNER, DOCUMENT	IMAGE DATA	MSPGDX-SP8	95829	1	$890.00	$890.00	403
SCANNER, DOCUMENT	FUJITSU	FI-6110	27533	1	$665.52	$665.52	404
SCANNER, DOCUMENT	FUJITSU	FI-6110	27524	1	$665.52	$665.52	404
SCANNER, DOCUMENT	FUJITSU	FI-5110	FI5110C 522957	1	$890.00	$890.00	404
SCANNER, DOCUMENT	FUJITSU	SCANSNAP S1500	91700	1	$522.00	$522.00	404
SCANNER, DOCUMENT	FUJITSU	SCANSNAP S1500	136947	1	$890.00	$890.00	404
SCANNER, DOCUMENT	FUJITSU	FI-5110C	522954	1	$718.30	$718.30	404
SCANNER, DOCUMENT	CANON	DR-3080CII	DFF330967	1	$890.00	$890.00	404
SCANNER, DOCUMENT	CANON	DR-3080CII	RCI 468123	1	$890.00	$890.00	404
SCANNER, DOCUMENT	CANON	DR-3080CII	DF331119	1	$1,860.08	$1,860.08	404
SCANNER, DOCUMENT	FUJITSU	FI-5110C	525735	1	$718.30	$718.30	404
SCANNER, DOCUMENT	CANON	DR-3080C II	DF331113	1	$1,860.08	$1,860.08	404
SCANNER, DOCUMENT	CANON	DR-3080C II	DF331118	1	$1,860.08	$1,860.08	404
SCANNER, DOCUMENT	CANON	DR-3080C II	DF331108	1	$1,860.08	$1,860.08	404
SCANNER, DOCUMENT	FUJITSU	FI-5750C	FI5750C1Z	1	$890.00	$890.00	404
SCANNER, DOCUMENT	FUJITSU	FI-5750C	RCI 477994	1	$890.00	$890.00	404
SCANNER, DOCUMENT	FUJITSU	FI-7160	A36DC81188	1	$859.43	$859.43	405
SCANNER, DOCUMENT	FUJITSU	FI-6130Z	719403	1	$890.00	$890.00	425
SCANNER, DOCUMENT	FUJITSU	FI-6130Z	719557	1	$890.00	$890.00	425
SCANNER, DOCUMENT	CANON	DR-2010C	EF360850	1	$890.00	$890.00	435
SCANNER, DOCUMENT	CANON	DR-M160	GX308647	1	$829.95	$829.95	435
SCANNER, DOCUMENT	CANON	DR-M160II	GX320517	1	$822.02	$822.02	435
SCANNER, DOCUMENT	CANON	DR-M160II	FQ310655	1	$890.00	$890.00	435
SCANNER, DOCUMENT	CANON	DR-2510C	EE305190	1	$672.32	$672.32	435
SCANNER, DOCUMENT	FUJITSU	IX500	AWTHF69745	1	$890.00	$890.00	435
SCANNER, DOCUMENT	CANON	DR-3080CII	O00126	1	$890.00	$890.00	437
SCANNER, DOCUMENT	FUJITSU	FI-6110	ACRHC01429	1	$641.83	$641.83	438
SCANNER, DOCUMENT	FUJITSU	IX500	AWTHD76310	1	$890.00	$890.00	439
SCANNER, DOCUMENT	CANON	DR-C225	GW3D2431	1	$890.00	$890.00	440
SCANNER, DOCUMENT	FUJITSU	IX500	A13B009425	1	$890.00	$890.00	441
SCANNER, DOCUMENT	IMAGE DATA	SCAN PRO 3000	95640	1	$890.00	$890.00	450

Description	Manufacturer	Model	Serial No.	Qty.	Unit Cost	Total Cost	Dept No
SCANNER, DOCUMENT	IMAGE DATA	SCAN PRO 3000	96056	1	$890.00	$890.00	450
SCANNER, DOCUMENT	FUJITSU	FI-5120C	595	1	$890.00	$890.00	451
SCANNER, DOCUMENT	CANON	DR-M160II	GX332961	1	$892.65	$892.65	451
SCANNER, DOCUMENT	FUJITSU	FI-5120C	652	1	$890.00	$890.00	451
SCANNER, DOCUMENT	CANON	DR-M160II	GX332956	1	$892.65	$892.65	451
SCANNER, DOCUMENT	CANON	DR-M160II	GX325114	1	$821.32	$821.32	451
SCANNER, DOCUMENT	FUJITSU	FI-5120C	90643	1	$890.00	$890.00	451
SCANNER, DOCUMENT	CANON	DR-M160II	GX314357	1	$890.00	$890.00	451
SCANNER, DOCUMENT	CANON	DR-M160II	GX314351	1	$890.00	$890.00	451
SCANNER, DOCUMENT	CANON	DR-M160II	GX332955	1	$892.65	$892.65	451
SCANNER, DOCUMENT	CANON	DR-M160II	GX314358	1	$890.00	$890.00	451
SCANNER, DOCUMENT	CANON	DR-4010C	DW310757	1	$2,833.61	$2,833.61	452
SCANNER, DOCUMENT	CANON	DR-4010C	DW310761	1	$2,833.61	$2,833.61	452
SCANNER, DOCUMENT	CANON	DR-M160II	GX323019	1	$821.32	$821.32	452
SCANNER, DOCUMENT	CANON	DR-M160II	GX325514	1	$821.32	$821.32	452
SCANNER, DOCUMENT	CANON	DR-M160II	GX323017	1	$821.32	$821.32	452
SCANNER, DOCUMENT	FUJITSU	FI-6140	39225	1	$1,486.09	$1,486.09	454
SCANNER, DOCUMENT	FUJITSU	FI-6140	14798	1	$1,473.11	$1,473.11	454
SCANNER, DOCUMENT	FUJITSU	FI-6140	39214	1	$1,486.09	$1,486.09	454
SCANNER, DOCUMENT	FUJITSU	FI-6140	28280	1	$1,433.08	$1,433.08	454
SCANNER, DOCUMENT	FUJITSU	FI-6140	14838	1	$1,473.11	$1,473.11	454
SCANNER, DOCUMENT	FUJITSU	FI-6140	RCI 455332	1	$890.00	$890.00	454
SCANNER, DOCUMENT	FUJITSU	FI-6140	16100	1	$1,432.15	$1,432.15	454
SCANNER, DOCUMENT	FUJITSU	FI-6140	28301	1	$1,433.08	$1,433.08	454
SCANNER, DOCUMENT	FUJITSU	FI-7160	A36D177247	1	$850.82	$850.82	475
SCANNER, DOCUMENT	FUJITSU	FI-7160	A36DJ25143	1	$886.07	$886.07	475
SCANNER, DOCUMENT	FUJITSU	FI-6110	518847	1	$890.00	$890.00	475
SCANNER, DOCUMENT	FUJITSU	FI-6110	765152	1	$849.04	$849.04	475
SCANNER, DOCUMENT	FUJITSU	FI-6130Z	765156	1	$849.04	$849.04	475
SCANNER, DOCUMENT	FUJITSU	FI-6130Z	765155	1	$849.04	$849.04	475
SCANNER, DOCUMENT	FUJITSU	FI-6130Z	765297	1	$849.04	$849.04	475
SCANNER, DOCUMENT	FUJITSU	FI-7160	A36D177046	1	$850.82	$850.82	475
SCANNER, DOCUMENT	FUJITSU	FI-6130Z	765079	1	$849.04	$849.04	475
SCANNER, DOCUMENT	FUJITSU	FI-6130Z	765088	1	$849.04	$849.04	475
SCANNER, DOCUMENT	FUJITSU	FI-6130Z	765083	1	$890.00	$890.00	475
SCANNER, DOCUMENT	FUJITSU	FI-6130Z	65081	1	$890.00	$890.00	475
SCANNER, DOCUMENT	FUJITSU	FI-6130Z	765007	1	$849.04	$849.04	475
SCANNER, DOCUMENT	CANON	DR-M160II	GX308869	1	$890.00	$890.00	476
SCANNER, DOCUMENT	CANON	DR-M160	RCI 468122	1	$890.00	$890.00	477
SCANNER, DOCUMENT	CANON	DR-C130	FW321391	1	$890.00	$890.00	492
SCANNER, DOCUMENT	CANON	DR-C130	FW321403	1	$890.00	$890.00	492
SCANNER, DOCUMENT	CANON	DR-C130	FW321337	1	$890.00	$890.00	492
SCANNER, DOCUMENT	CANON	DR-C130	FW321392	1	$890.00	$890.00	492
SCANNER, DOCUMENT	CANON	DR-C130	FW321380	1	$890.00	$890.00	492
SCANNER, DOCUMENT	CANON	DR-C130	FW321395	1	$890.00	$890.00	492
SCANNER, DOCUMENT	CANON	DR-C130	FW321266	1	$890.00	$890.00	492
SCANNER, DOCUMENT	CANON	DR-C130	FW321338	1	$890.00	$890.00	492
SCANNER, DOCUMENT	CANON	DR-C130	FW321402	1	$890.00	$890.00	492
SCANNER, DOCUMENT	CANON	DR-C130	FW321404	1	$890.00	$890.00	492
SCANNER, DOCUMENT	CANON	DR-C130	FW321393	1	$890.00	$890.00	492
SCANNER, DOCUMENT	CANON	DR-C130	FW321394	1	$840.00	$840.00	492
SCANNER, DOCUMENT	CANON	DR-C130	FW321386	1	$890.00	$890.00	492

Description	Manufacturer	Model	Serial No.	Qty.	Unit Cost	Total Cost	Dept No
SCANNER, DOCUMENT	PANASONIC	KVS1045C	PNGT695	1	$890.00	$890.00	495
SCANNER, DOCUMENT	PANASONIC	KV-S1045C	B4116RE1305	1	$654.07	$654.07	495
SCANNER, DOCUMENT	PANASONIC	KV-S1045C	B4135RF2594	1	$890.00	$890.00	495
SCANNER, DOCUMENT	PANASONIC	KV-S1045C	B4135RF2579	1	$890.00	$890.00	495
SCANNER, DOCUMENT	PANASONIC	KV-S1045C	B4135RF2600	1	$890.00	$890.00	495
SCANNER, DOCUMENT	PANASONIC	KV-S1045C	B4135RF2622	1	$890.00	$890.00	495
SCANNER, DOCUMENT	PANASONIC	KV-S1045C	B4135RF2483	1	$890.00	$890.00	495
SCANNER, DOCUMENT	PANASONIC	KV-S1045C	B4121RF1034	1	$890.00	$890.00	495
SCANNER, DOCUMENT	PANASONIC	KV-S1045C	PNGT6957YA	1	$890.00	$890.00	495
SCANNER, DOCUMENT	PANASONIC	KV-S1045C	B412XRF2518	1	$890.00	$890.00	495
SCANNER, DOCUMENT	PANASONIC	KV-S1045C	B4136RF2745	1	$890.00	$890.00	495
SCANNER, DOCUMENT	PANASONIC	KV-S1045C	B4136RF2758	1	$890.00	$890.00	495
SCANNER, DOCUMENT	PANASONIC	KV-S1045C	B4136RF2871	1	$890.00	$890.00	495
SCANNER, DOCUMENT	PANASONIC	KV-S1045C	B4136RFF2816	1	$890.00	$890.00	495
SCANNER, DOCUMENT	PANASONIC	KV-S1045C	B4136RF2796	1	$890.00	$890.00	495
SCANNER, DOCUMENT	PANASONIC	KV-S1045C	B4136RRF29908	1	$890.00	$890.00	495
SCANNER, DOCUMENT	CANON	DR-M160II	GX323806	1	$821.32	$821.32	497
SCANNER, DOCUMENT	CANON	DR-M160II	GX326215	1	$821.32	$821.32	497
SCANNER, DOCUMENT	CANON	DR-M160II	GX323804	1	$821.32	$821.32	497
SCANNER, DOCUMENT	HEWLETT PACKARD	G6H50A	DK4A10C01J	1	$10,686.64	$10,686.64	503
SCANNER, DOCUMENT	FUJITSU	FI-6130Z	648147	1	$842.53	$842.53	503
SCANNER, DOCUMENT	FUJITSU	FI-6130Z	648266	1	$842.53	$842.53	503
SCANNER, DOCUMENT	FUJITSU	FI-6130Z	358075	1	$852.76	$852.76	503
SCANNER, DOCUMENT	FUJITSU	FI-6130Z	358311	1	$852.76	$852.76	503
SCANNER, DOCUMENT	PANASONIC	KV-S1025C	85397RE1298	1	$890.00	$890.00	540
SCANNER, DOCUMENT	FUJITSU	FI-7030	ATNH011180	1	$665.06	$665.06	545
SCANNER, DOCUMENT	FUJITSU	FI-6140Z	608209	1	$1,375.46	$1,375.46	551
SCANNER, DOCUMENT	FUJITSU	FI-6140Z	609772	1	$1,375.46	$1,375.46	551
SCANNER, DOCUMENT	FUJITSU	FI-6140Z	609857	1	$1,375.46	$1,375.46	551
SCANNER, DOCUMENT	FUJITSU	FI-6140Z	NA	1	$890.00	$890.00	552
SCANNER, DOCUMENT	FUJITSU	FI-6140Z	406665	1	$1,433.08	$1,433.08	554
SCANNER, DOCUMENT	FUJITSU	FI-6140Z	600115	1	$1,433.08	$1,433.08	554
SCANNER, DOCUMENT	FUJITSU	FI-7160	A36D174933	1	$848.43	$848.43	554
SCANNER, DOCUMENT	FUJITSU	FI-7160	A36D175290	1	$848.43	$848.43	554
SCANNER, DOCUMENT	FUJITSU	FI-7160	A36D099056	1	$890.00	$890.00	554
SCANNER, DOCUMENT	FUJITSU	FI-7160	A36DJ25875	1	$886.07	$886.07	560
SCANNER, DOCUMENT	CANON	DR-C225	GW383129	1	$890.00	$890.00	560
SCANNER, DOCUMENT	FUJITSU	FI-7160	A36D162158	1	$855.89	$855.89	560
SCANNER, DOCUMENT	FUJITSU	FI-7160	A36DJ73554	1	$890.00	$890.00	560
SCANNER, DOCUMENT	FUJITSU	FI-7160	A36DJ73552	1	$890.00	$890.00	560
SCANNER, DOCUMENT	FUJITSU	FI-7160	A36DJ25880	1	$886.07	$886.07	560
SCANNER, DOCUMENT	FUJITSU	FI-7160	A36DJ50518	1	$890.00	$890.00	560
SCANNER, DOCUMENT	FUJITSU	FI-6130Z	612766	1	$855.59	$855.59	560
SCANNER, DOCUMENT	CANON	DR-C240	HD303682	1	$890.00	$890.00	560
SCANNER, DOCUMENT	CANON	DR-C130	FW315046	1	$890.00	$890.00	560
SCANNER, DOCUMENT	FUJITSU	FI-7160	A36DJ25881	1	$886.07	$886.07	560
SCANNER, DOCUMENT	FUJITSU	FI-7160	A36DC21848	1	$859.43	$859.43	560
SCANNER, DOCUMENT	CANON	DR-C225	GW383119	1	$890.00	$890.00	560
SCANNER, DOCUMENT	FUJITSU	FI-7160	A36D178046	1	$848.43	$848.43	560
SCANNER, DOCUMENT	FUJITSU	FI-7030	ATNH015655	1	$890.00	$890.00	570
SCANNER, DOCUMENT	CANON	DR-M160II	FB3005543	1	$890.00	$890.00	570
SCANNER, DOCUMENT	CANON	DR-M160II	GX327763	1	$821.32	$821.32	570

Description	Manufacturer	Model	Serial No.	Qty.	Unit Cost	Total Cost	Dept No
SCANNER, DOCUMENT	CANON	DR-C130	FW313714	1	$890.00	$890.00	570
SCANNER, DOCUMENT	CANON	DR-C130	FW304314	1	$890.00	$890.00	576
SCANNER, DOCUMENT	CANON	DR-C130	FW304315	1	$890.00	$890.00	576
SCANNER, DOCUMENT	CANON	DR-C130	GF303439	1	$890.00	$890.00	576
SCANNER, DOCUMENT	PANASONIC	KV-S1025C	E2447RM3445	1	$890.00	$890.00	630
SCANNER, DOCUMENT	PANASONIC	KV-S1025C	E2447RM3030	1	$890.00	$890.00	630
SCANNER, DOCUMENT	PANASONIC	KV-S1025C	E2447RM3209	1	$890.00	$890.00	630
SCANNER, DOCUMENT	PANASONIC	KV-S1025C	E2447RM3034	1	$890.00	$890.00	630
SCANNER, DOCUMENT, DUPLEX, PROFESSIONAL	FUJITSU	FI-6770	RCI 455302	1	$5,595.00	$5,595.00	403
SCANNER, DOCUMENT, DUPLEX, PROFESSIONAL	FUJITSU	FI-6770	502232	1	$5,431.39	$5,431.39	403
SCANNER, DOCUMENT, DUPLEX, PROFESSIONAL	FUJITSU	FI-6770	RCI 478581	1	$5,595.00	$5,595.00	403
SCANNER, DOCUMENT, DUPLEX, PROFESSIONAL	FUJITSU	FI-6770	RCI 478582	1	$5,595.00	$5,595.00	403
SCANNER, DOCUMENT, DUPLEX, PROFESSIONAL	FUJITSU	FI-6670	AAADA00434	1	$4,200.00	$4,200.00	453
SCANNER, DOCUMENT, DUPLEX, PROFESSIONAL	FUJITSU	FI-6670	503608	1	$3,999.00	$3,999.00	453
SCANNER, DOCUMENT, DUPLEX, PROFESSIONAL	FUJITSU	FI-6670	AAADA02962	1	$4,200.00	$4,200.00	453
SCANNER, DOCUMENT, DUPLEX, PROFESSIONAL	FUJITSU	FI-6670	AAADA02973	1	$4,200.00	$4,200.00	453
SCANNER, DOCUMENT, DUPLEX, PROFESSIONAL	FUJITSU	FI-6670	503645	1	$3,999.00	$3,999.00	453
SCANNER, DOCUMENT, DUPLEX, PROFESSIONAL	FUJITSU	FI-6670	RCI 477970	1	$3,999.00	$3,999.00	453
SCANNER, DOCUMENT, DUPLEX, PROFESSIONAL	FUJITSU	FI-6670	RCI 477971	1	$3,999.00	$3,999.00	453
SCANNER, DOCUMENT, DUPLEX, PROFESSIONAL	FUJITSU	FI-6670	AAADA00579	1	$3,999.00	$3,999.00	453
SCANNER, DOCUMENT, DUPLEX, PROFESSIONAL	FUJITSU	FI-6670	AAADA00577	1	$3,999.00	$3,999.00	453
SCANNER, DOCUMENT, DUPLEX, PROFESSIONAL	FUJITSU	FI-6670	AAADA00571	1	$3,999.00	$3,999.00	453
SCANNER, DOCUMENT, DUPLEX, PROFESSIONAL	FUJITSU	FI-6670	RCI 477976	1	$3,999.00	$3,999.00	453
SCANNER, DOCUMENT, DUPLEX, PROFESSIONAL	FUJITSU	FI-6670	RCI 477978	1	$3,999.00	$3,999.00	453
SCANNER, DOCUMENT, DUPLEX, PROFESSIONAL	FUJITSU	FI-6670	RCI 477982	1	$3,999.00	$3,999.00	453
SCANNER, DOCUMENT, DUPLEX, PROFESSIONAL	FUJITSU	FI-6670	RCI 477983	1	$3,999.00	$3,999.00	453
SCANNER, DOCUMENT, DUPLEX, PROFESSIONAL	KODAK	I4200	46319470	1	$8,365.91	$8,365.91	492
SCANNER, DOCUMENT, DUPLEX, PROFESSIONAL	FUJITSU	FI-6770	RCI 478013	1	$5,595.00	$5,595.00	495
SCANNER, DOCUMENT, DUPLEX, PROFESSIONAL	FUJITSU	FI-6770	3452	1	$5,803.96	$5,803.96	560
SCANNER, DOCUMENT, DUPLEX, PROFESSIONAL	FUJITSU	FI-6670	RCI 484817	1	$5,595.00	$5,595.00	560
SCANNER, DOCUMENT, DUPLEX, PROFESSIONAL	FUJITSU	FI-6670	RCI 484823	1	$5,595.00	$5,595.00	560
SCANNER, DOCUMENT, DUPLEX, PROFESSIONAL	FUJITSU	FI-6670	503577	1	$4,968.33	$4,968.33	570
SCANNER, DOCUMENT, DUPLEX, PROFESSIONAL	FUJITSU	FI-6670	503581	1	$4,968.33	$4,968.33	570
SCANNER, FLATBED, COLOR				3	$120.00	$360.00	402
SCANNER, FLATBED, COLOR				1	$120.00	$120.00	402
SCANNER, FLATBED, COLOR				6	$120.00	$720.00	402
SCANNER, FLATBED, COLOR				2	$300.00	$600.00	403
SCANNER, FLATBED, COLOR				1	$300.00	$300.00	403
SCANNER, FLATBED, COLOR				9	$300.00	$2,700.00	404
SCANNER, FLATBED, COLOR				1	$300.00	$300.00	405
SCANNER, FLATBED, COLOR				1	$300.00	$300.00	429
SCANNER, FLATBED, COLOR				1	$120.00	$120.00	451
SCANNER, FLATBED, COLOR				1	$120.00	$120.00	451
SCANNER, FLATBED, COLOR				1	$120.00	$120.00	451
SCANNER, FLATBED, COLOR				2	$300.00	$600.00	454
SCANNER, FLATBED, COLOR				1	$300.00	$300.00	475
SCANNER, FLATBED, COLOR				1	$300.00	$300.00	475
SCANNER, FLATBED, COLOR				1	$300.00	$300.00	475
SCANNER, FLATBED, COLOR				1	$300.00	$300.00	509
SCANNER, FLATBED, COLOR				1	$120.00	$120.00	545
SCANNER, FLATBED, COLOR				1	$120.00	$120.00	553
SCANNER, FLATBED, COLOR				1	$120.00	$120.00	553

Description	Manufacturer	Model	Serial No.	Qty.	Unit Cost	Total Cost	Dept No
SCANNER, FLATBED, COLOR				1	$120.00	$120.00	553
SCANNER, FLATBED, COLOR				1	$300.00	$300.00	560
SCANNER, FLATBED, COLOR	EPSON	V500	NA	1	$900.00	$900.00	560
SCANNER, FLATBED, COLOR				1	$300.00	$300.00	560
SCANNER, FLATBED, COLOR				1	$300.00	$300.00	570
SCANNER, HIGH PERFORMANCE, AUTOMATION	OPEX	AS7200T	FXPBK-GM89W	1	$47,169.00	$47,169.00	499
SCANNER, IMAGE	CANON	DR-6010C	FB328777	1	$2,050.00	$2,050.00	436
SCANNER, IMAGE	CANON	DR-6010C	FB317434	1	$2,152.90	$2,152.90	440
SCANNER, IMAGE	CANON	DR-6010C	FB331879	1	$2,050.00	$2,050.00	440
SCANNER, IMAGE	CANON	DR-6010C	FB331884	1	$2,050.00	$2,050.00	440
SCANNER, IMAGE	CANON	DR-6010C	FB301215	1	$2,587.05	$2,587.05	440
SCANNER, IMAGE	CANON	DR-6010C	FB314589	1	$2,023.63	$2,023.63	440
SCANNER, IMAGE	CANON	DR-6010C	FB318495	1	$2,161.07	$2,161.07	440
SCANNER, IMAGE	CANON	DR-6010C	FB301320	1	$2,587.05	$2,587.05	440
SCANNER, IMAGE	CANON	DR-6010C	FB327978	1	$2,050.00	$2,050.00	450
SCANNER, IMAGE	CANON	DR-6010C	FB327758	1	$2,050.00	$2,050.00	450
SCANNER, IMAGE	CANON	DR-6010C	FB0301194	1	$2,050.00	$2,050.00	450
SCANNER, IMAGE	CANON	DR-6010C	FB329750	1	$2,050.00	$2,050.00	450
SCANNER, IMAGE	CANON	DR-6010C	FB327766	1	$2,050.00	$2,050.00	450
SCANNER, IMAGE	CANON	DR-6010C	FB16859	1	$2,050.00	$2,050.00	450
SCANNER, IMAGE	CANON	DR-6010C	FB317358	1	$2,125.93	$2,125.93	450
SCANNER, IMAGE	CANON	DR-6010C	FB317437	1	$2,125.93	$2,125.93	450
SCANNER, IMAGE	CANON	DR-6010C	FB327768	1	$2,050.00	$2,050.00	450
SCANNER, IMAGE	CANON	DR-6010C	FB333034	1	$2,050.00	$2,050.00	450
SCANNER, IMAGE	CANON	DR-6010C	FB324629	1	$2,142.67	$2,142.67	450
SCANNER, IMAGE	CANON	DR-6010C	FB328697	1	$2,050.00	$2,050.00	450
SCANNER, IMAGE	CANON	DR-6010C	FB301336	1	$2,050.00	$2,050.00	450
SCANNER, IMAGE	CANON	DR-6010C	FB302992	1	$2,093.38	$2,093.38	450
SCANNER, IMAGE	CANON	DR-6010C	FB337127	1	$2,050.00	$2,050.00	450
SCANNER, IMAGE	CANON	DR-6010C	FB337126	1	$2,050.00	$2,050.00	450
SCANNER, IMAGE	CANON	DR-6010C	FB333028	1	$2,050.00	$2,050.00	450
SCANNER, IMAGE	CANON	DR-6010C	FB333044	1	$2,050.00	$2,050.00	450
SCANNER, IMAGE	CANON	DR-6010C	FB327736	1	$2,050.00	$2,050.00	450
SCANNER, IMAGE	CANON	DR-6010C	FB316661	1	$2,050.00	$2,050.00	450
SCANNER, IMAGE	CANON	DR-6010C	FB336021	1	$2,050.00	$2,050.00	450
SCANNER, IMAGE	CANON	DR-6010C	FB327732	1	$2,050.00	$2,050.00	450
SCANNER, IMAGE	CANON	DR-6010C	FB300539	1	$2,050.00	$2,050.00	450
SCANNER, IMAGE	CANON	DR-6010C	FB316857	1	$2,161.07	$2,161.07	450
SCANNER, IMAGE	CANON	DR-6010C	FB327749	1	$2,050.00	$2,050.00	450
SCANNER, IMAGE	CANON	DR-6010C	FB324661	1	$2,050.00	$2,050.00	450
SCANNER, IMAGE	CANON	DR-6010C	FB335871	1	$2,050.00	$2,050.00	450
SCANNER, IMAGE	CANON	DR-6010C	FB300535	1	$2,050.00	$2,050.00	450
SCANNER, IMAGE	CANON	DR-6010C	FB300534	1	$2,050.00	$2,050.00	450
SCANNER, IMAGE	CANON	DR-6010C	FB3005356	1	$2,050.00	$2,050.00	450
SCANNER, IMAGE	CANON	DR-6010C	FB333030	1	$2,050.00	$2,050.00	450
SCANNER, IMAGE	CANON	DR-6010C	FB327957	1	$2,050.00	$2,050.00	450
SCANNER, IMAGE	CANON	DR-6010C	FB329779	1	$2,050.00	$2,050.00	450
SCANNER, IMAGE	CANON	DR-6010C	RCI 478584	1	$2,050.00	$2,050.00	450
SCANNER, IMAGE	CANON	DR-6010C	RCI 478585	1	$2,050.00	$2,050.00	450
SCANNER, IMAGE	CANON	DR-6010C	FB302860	1	$2,878.45	$2,878.45	451
SCANNER, IMAGE	CANON	DR-6010C	FB314447	1	$2,042.76	$2,042.76	451
SCANNER, IMAGE	CANON	DR-6010C	FB315211	1	$2,042.76	$2,042.76	451

Description	Manufacturer	Model	Serial No.	Qty.	Unit Cost	Total Cost	Dept No
SCANNER, IMAGE	CANON	DR-6010C	FB3235649	1	$2,050.00	$2,050.00	452
SCANNER, IMAGE	CANON	DR-6010C	DW309594	1	$2,833.61	$2,833.61	452
SCANNER, IMAGE	CANON	DR-6010C	RCI 468098	1	$2,050.00	$2,050.00	452
SCANNER, IMAGE	CANON	DR-6010C	DW310753	1	$2,833.61	$2,833.61	452
SCANNER, IMAGE	CANON	DR-6010C	DW310759	1	$2,833.61	$2,833.61	452
SCANNER, IMAGE	CANON	DR-6010C	FB314975	1	$2,040.37	$2,040.37	452
SCANNER, IMAGE	CANON	DR-6010C	FB314596	1	$2,023.63	$2,023.63	452
SCANNER, IMAGE	FUJITSU	FI-7180	A20D006826	1	$1,423.26	$1,423.26	454
SCANNER, IMAGE	FUJITSU	FI-7180	A20D006804	1	$1,423.26	$1,423.26	454
SCANNER, IMAGE	FUJITSU	FI-7180	A20DC10880	1	$1,457.55	$1,457.55	454
SCANNER, IMAGE	FUJITSU	FI-7180	A20D006832	1	$1,423.26	$1,423.26	454
SCANNER, IMAGE	FUJITSU	FI-7180	A20D000064	1	$2,050.00	$2,050.00	454
SCANNER, IMAGE	FUJITSU	FI-7180	A20DC10722	1	$1,457.55	$1,457.55	454
SCANNER, IMAGE	FUJITSU	FI-7180	A20DC10863	1	$1,457.55	$1,457.55	454
SCANNER, IMAGE	CANON	DR-6010C	FB301285	1	$2,050.00	$2,050.00	475
SCANNER, IMAGE	CANON	DR-6010C	FB32453	1	$2,050.00	$2,050.00	475
SCANNER, IMAGE	CANON	DR-6010C	RCI 478006	1	$2,050.00	$2,050.00	475
SCANNER, IMAGE	CANON	DR-6010C	FB313178	1	$1,991.61	$1,991.61	475
SCANNER, IMAGE	CANON	DR-6010C	FB320328	1	$2,152.90	$2,152.90	475
SCANNER, IMAGE	CANON	DR-6010C	FB301018	1	$2,050.00	$2,050.00	475
SCANNER, IMAGE	CANON	DR-6010C	FB301977	1	$2,050.00	$2,050.00	475
SCANNER, IMAGE	CANON	DR-6010C	FB301042	1	$2,050.00	$2,050.00	475
SCANNER, IMAGE	CANON	DR-6010C	FB323947	1	$2,050.00	$2,050.00	475
SCANNER, IMAGE	CANON	DR-6010C	FB311512	1	$2,838.59	$2,838.59	477
SCANNER, IMAGE	CANON	DR-6010C	FB324378	1	$2,050.00	$2,050.00	499
SCANNER, IMAGE	CANON	DR-6010C	FB321831	1	$2,050.00	$2,050.00	503
SCANNER, IMAGE	CANON	DR-6010C	FB32215	1	$2,050.00	$2,050.00	503
SCANNER, IMAGE	CANON	DR-6010C	FB317516	1	$2,161.07	$2,161.07	570
SCANNER, IMAGE	CANON	DR-6010C	FB328357	1	$2,050.00	$2,050.00	570
SCANNER, IMAGE	CANON	DR-6010C	FB331232	1	$2,050.00	$2,050.00	570
SCANNER, IMAGE	CANON	DR-6010C	FB324032	1	$2,050.00	$2,050.00	570
SCANNER, IMAGE	CANON	DR-6010C	FB313159	1	$2,838.59	$2,838.59	570
SCANNER, IMAGE	CANON	DR-9050C	EX306371	1	$6,500.69	$6,500.69	576
SCANNER, LASER, 3D	FARO	FOCUS	LLS0715007122	1	$80,752.97	$80,752.97	560
SCANNER, PHOTOGRAPH				1	$399.00	$399.00	440
SCANNER, TEST	GRADE MASTER	600	H11888	1	$1,250.00	$1,250.00	581
SCBA BREATHING APPARATUS				12	$3,775.00	$45,300.00	542
SCBA BREATHING APPARATUS	MSA	TC-SU5134-310	IL 334922	1	$3,775.00	$3,775.00	570
SCBA BREATHING APPARATUS	MSA	TC-SU5134-310	RCI 482027	1	$3,775.00	$3,775.00	570
SCBA BREATHING APPARATUS	MSA	NA	RCI 481816	1	$3,775.00	$3,775.00	570
SCBA BREATHING APPARATUS	MSA	NA	RCI 482032	1	$3,775.00	$3,775.00	570
SCBA BREATHING APPARATUS	MSA	NA	RCI 482031	1	$3,775.00	$3,775.00	570
SCBA BREATHING APPARATUS	MSA	NA	RCI 481867	1	$3,775.00	$3,775.00	570
SCBA BREATHING APPARATUS	MSA	NA	RCI 481864	1	$3,775.00	$3,775.00	570
SCBA BREATHING APPARATUS	MSA	NA	RCI 481818	1	$3,775.00	$3,775.00	570
SCBA BREATHING APPARATUS	MSA	NA	NSN	1	$3,775.00	$3,775.00	570
SCBA BREATHING APPARATUS	MSA	NA	NSN	1	$3,775.00	$3,775.00	570
SCBA BREATHING APPARATUS	MSA	NA	RCI 481817	1	$3,775.00	$3,775.00	570
SCBA CART, 2 CYLINDER				2	$2,195.00	$4,390.00	542
SCBA SUPPLIED AIR RESPIRATOR, ESCAPE				4	$1,140.00	$4,560.00	542
SCISSOR LIFT	GENIE	GS-2632	GS32P-157114	1	$16,489.05	$16,489.05	3106
SCOPE, NIGHT VISION RIFLE	ATN	PS22	90332248	1	$3,739.79	$3,739.79	560

Description	Manufacturer	Model	Serial No.	Qty.	Unit Cost	Total Cost	Dept No
SCOPE, RIFLE, TACTICAL	LEUPOLD	M1	NA	1	$1,049.90	$1,049.90	560
SCOPE, RIFLE, TACTICAL	LEUPOLD	MARK 6	148779Y	1	$1,800.00	$1,800.00	560
SCOPE, RIFLE, TACTICAL	LEUPOLD	MARK 6	148776Y	1	$1,800.00	$1,800.00	560
SCOPE, RIFLE, TACTICAL	LEUPOLD	NA	AH20440	1	$1,079.00	$1,079.00	560
SCOPE, RIFLE, TACTICAL	SCHMIDT & BENDER	PM II	700556	1	$3,253.58	$3,253.58	560
SCOPE, RIFLE, TACTICAL	SCHMIDT & BENDER	PM II	700565	1	$3,253.58	$3,253.58	560
SCOPE, RIFLE, TACTICAL	SCHMIDT & BENDER	PM II	700457	1	$3,253.58	$3,253.58	560
SCOPE, RIFLE, TACTICAL	SCHMIDT & BENDER	PM II	431851	1	$3,253.56	$3,253.56	560
SCRAPER, BOX BLADE	ARMSTRONG AG	NA	RCI 452960	1	$515.00	$515.00	510
SCRAPER, BOX BLADE	ARMSTRONG AG	NA	J7802	1	$515.00	$515.00	560
SCRAPER, BOX BLADE	NA	NA	RCI 479415	1	$515.00	$515.00	560
SCREEN, PROJECTION, W/ TRIPOD				1	$150.00	$150.00	402
SCREEN, PROJECTION, W/ TRIPOD				4	$150.00	$600.00	475
SCREEN, PROJECTION, WALL/CEILING MOUNT				1	$89.00	$89.00	215
SCREEN, PROJECTION, WALL/CEILING MOUNT				1	$89.00	$89.00	400
SCREEN, PROJECTION, WALL/CEILING MOUNT				1	$89.00	$89.00	402
SCREEN, PROJECTION, WALL/CEILING MOUNT				1	$89.00	$89.00	540
SCREEN, PROJECTION, WALL/CEILING MOUNT				1	$89.00	$89.00	551
SCREEN, PROJECTION, WALL/CEILING MOUNT				1	$89.00	$89.00	560
SCREEN, PROJECTION, WALL/CEILING MOUNT				1	$89.00	$89.00	560
SCREEN, PROJECTION, WALL/CEILING MOUNT				1	$89.00	$89.00	560
SCREEN, PROJECTION, WALL/CEILING MOUNT				1	$89.00	$89.00	576
SCREEN, PROJECTION, WALL/CEILING MOUNT				1	$89.00	$89.00	576
SCREEN, PROJECTION, WALL/CEILING MOUNT				1	$89.00	$89.00	576
SCREEN, PROJECTION, WALL/CEILING MOUNT				1	$89.00	$89.00	576
SCREEN, PROJECTION, WALL/CEILING MOUNT				1	$89.00	$89.00	576
SCREEN, PROJECTION, WALL/CEILING MOUNT				1	$89.00	$89.00	576
SCREEN, PROJECTION, WALL/CEILING MOUNT				1	$89.00	$89.00	576
SCREEN, PROJECTION, WALL/CEILING MOUNT				1	$89.00	$89.00	576
SCREEN, PROJECTION, WALL/CEILING MOUNT				1	$89.00	$89.00	576
SCREEN, PROJECTION, WALL/CEILING MOUNT				2	$89.00	$178.00	576
SCREEN, PROJECTION, WALL/CEILING MOUNT				1	$89.00	$89.00	576
SCREEN, PROJECTION, WALL/CEILING MOUNT				1	$89.00	$89.00	576
SCREEN, PROJECTION, WALL/CEILING MOUNT				1	$89.00	$89.00	587
SCREEN, WALL MOUNT 12' X 12'	EC	NA	NSN	1	$700.00	$700.00	210
SCREEN, WALL MOUNT 12' X 12'	NA	NA	NSN	1	$700.00	$700.00	400
SCREEN, WALL MOUNT 12' X 12'	NA	NA	NSN	1	$700.00	$700.00	426
SCREEN, WALL MOUNT 12' X 12'	NA	NA	NSN	1	$700.00	$700.00	427
SCREEN, WALL MOUNT 12' X 12'	NA	NA	NSN	1	$700.00	$700.00	428
SCREEN, WALL MOUNT 12' X 12'	DRAPER	ENVOY	RCI 455300	1	$700.00	$700.00	440
SCREEN, WALL MOUNT 12' X 12'	NA	NA	NSN	1	$700.00	$700.00	475
SCREEN, WALL MOUNT 12' X 12'	NA	NA	NSN	1	$700.00	$700.00	499
SCREEN, WALL MOUNT 12' X 12'	NA	NA	NSN	1	$700.00	$700.00	499
SCREEN, WALL MOUNT 12' X 12'	NA	NA	NSN	1	$700.00	$700.00	551
SCREEN, WALL MOUNT 12' X 12'	NA	NA	NSN	1	$700.00	$700.00	551
SCREEN, WALL MOUNT 12' X 12'	NA	NA	NSN	1	$700.00	$700.00	551
SCREEN, WALL MOUNT 12' X 12'	NA	NA	NSN	1	$700.00	$700.00	551
SCREEN, WALL MOUNT 12' X 12'	DA-LITE	NA	NSN	1	$700.00	$700.00	560
SCREEN, WALL MOUNT 12' X 12'	NA	NA	NSN	1	$700.00	$700.00	560
SCREEN, WALL MOUNT 12' X 12'	ELITE SCREENS	NA	NSN	1	$700.00	$700.00	3106

Description	Manufacturer	Model	Serial No.	Qty.	Unit Cost	Total Cost	Dept No
SCREEN, WALL MOUNT 12' X 12'	ELITE SCREENS	NA	NSN	1	$700.00	$700.00	3106
SCRUBBER, FLOOR, AUTOSCRUBBER	ADVANCE	SC500	3.51017E+12	1	$6,200.00	$6,200.00	570
SCRUBBER, FLOOR, AUTOSCRUBBER	TENNANT	T3	RCI 455314	1	$3,758.00	$3,758.00	882
SCRUBBER, FLOOR, AUTOSCRUBBER, COMPACT	ECOFLEX	ADFINITY 20R	3.51012E+12	1	$4,250.00	$4,250.00	570
SEALER, COMMERCIAL				1	$350.00	$350.00	570
SEARCH CAMERA, WIRELESS VIDEO SYSTEM				1	$21,995.00	$21,995.00	542
SECURITY GATE, ELECTRONIC, LIBRARY BOOK	RAPISCAN	METOR 6M	6M1245013	1	$3,000.00	$3,000.00	541
SECURITY INSPECTION SCANNER, X-RAY	AUTOCLEAR	NA	RCI 468125	1	$27,820.00	$27,820.00	560
SECURITY INSPECTION SCANNER, X-RAY	AUTOCLEAR	6040	17-05-01-L154	1	$23,536.00	$23,536.00	570
SECURITY INSPECTION SYSTEM, X-RAY, BACKSCATTER, HANDHELD	MINI Z	NA	MINIZ-1030	1	$48,975.00	$48,975.00	560
SECURITY SYSTEM, AUDIO/VIDEO SURVEILLANCE	VMAX	A1	VAH162016030616	1	$1,080.00	$1,080.00	499
SECURITY SYSTEM, DVR	EVERFOCUS	ECOR264-16X1	CJH083200181	1	$1,250.00	$1,250.00	503
SECURITY SYSTEM, DVR	EXTRON	DTP HD DA8	A1JC0R9	1	$8,752.07	$8,752.07	503
SECURITY SYSTEM, DVR	EVERFOCUS	ECOR264-16X1	1JH083220104	1	$1,250.00	$1,250.00	503
SECURITY SYSTEM, DVR	BOSCH	DIVAR	RCI 482069	1	$1,250.00	$1,250.00	503
SECURITY SYSTEM, DVR	BOSCH	DIVAR	RCI 482070	1	$1,250.00	$1,250.00	503
SECURITY SYSTEM, DVR	EVERFOCUS	EDVRI6DI	1C8057190125	1	$1,250.00	$1,250.00	541
SECURITY SYSTEM, DVR	ALTRONIX	R2432300UL	RCI 481863	1	$1,250.00	$1,250.00	570
SECURITY SYSTEM, DVR	ALTRONIX	R2432300UL	RCI 481868	1	$1,250.00	$1,250.00	570
SECURITY SYSTEM, DVR	BOSCH	DIVAR	NSN	1	$1,250.00	$1,250.00	576
SECURITY SYSTEM, DVR	BOSCH	DIVAR	NSN	1	$1,250.00	$1,250.00	576
SECURITY SYSTEM, LOW-END	BLACK	NA	RCI 452955	1	$1,700.00	$1,700.00	510
SEED DRILL, NOT-TILL, TOWED	GREAT PLAINS	3P606NT	GP-WW1977	1	$15,615.00	$15,615.00	210
SERVING LINE, STEAM TABLE, 3-HOLE	APW	NA	RCI 478595	1	$915.00	$915.00	570
SERVING LINE, STEAM TABLE, 5-HOLE, 2 COOLERS	NA	NA	RCI 482112	1	$4,400.00	$4,400.00	576
SEWER CAM AND EQUIPMENT	MYTANA	NA	RCI 452973	1	$2,018.09	$2,018.09	509
SHEAR, FOOT SQUARING, 36"	PEXTO	137-K	9756	1	$1,964.00	$1,964.00	210
SHEAR, HAND OPERATED	DAYTON	NA	60574	1	$725.00	$725.00	509
SHELF UNIT, ADJUSTABLE				1	$275.00	$275.00	497
SHELF UNIT, ADJUSTABLE				2	$275.00	$550.00	499
SHELF UNIT, ADJUSTABLE				1	$275.00	$275.00	540
SHELF UNIT, ADJUSTABLE				1	$275.00	$275.00	545
SHELF UNIT, ADJUSTABLE				1	$275.00	$275.00	545
SHELF UNIT, ADJUSTABLE				1	$275.00	$275.00	545
SHELF UNIT, ADJUSTABLE				5	$275.00	$1,375.00	545
SHELF UNIT, ADJUSTABLE				1	$275.00	$275.00	545
SHELF UNIT, ADJUSTABLE				1	$275.00	$275.00	545
SHELF UNIT, ADJUSTABLE				1	$275.00	$275.00	545
SHELF UNIT, ADJUSTABLE				1	$275.00	$275.00	570
SHELF UNIT, ADJUSTABLE				1	$275.00	$275.00	576
SHELF UNIT, ADJUSTABLE				1	$275.00	$275.00	576
SHELF UNIT, ADJUSTABLE				1	$275.00	$275.00	576
SHELF UNIT, ADJUSTABLE				3	$275.00	$825.00	576
SHELF UNIT, ADJUSTABLE				6	$275.00	$1,650.00	576
SHELF UNIT, ADJUSTABLE				5	$275.00	$1,375.00	576
SHELF UNIT, ADJUSTABLE				1	$275.00	$275.00	576
SHELF UNIT, ADJUSTABLE				2	$275.00	$550.00	576
SHELF UNIT, ADJUSTABLE				1	$275.00	$275.00	630
SHELF, CORNER				1	$150.00	$150.00	454
SHELF, CORNER				1	$150.00	$150.00	540
SHELF, CORNER				1	$150.00	$150.00	560
SHELF, CORNER				1	$150.00	$150.00	560

Description	Manufacturer	Model	Serial No.	Qty.	Unit Cost	Total Cost	Dept No
SHELF, CORNER				1	$150.00	$150.00	560
SHELF, CORNER				1	$150.00	$150.00	630
SHELVING, 4 SHELVES, MOBILE				11	$425.00	$4,675.00	492
SHELVING, 4 SHELVES, MOBILE				6	$425.00	$2,550.00	492
SHELVING, INDUSTRIAL				2	$185.00	$370.00	210
SHELVING, INDUSTRIAL				2	$185.00	$370.00	403
SHELVING, INDUSTRIAL				1	$185.00	$185.00	492
SHELVING, INDUSTRIAL				1	$185.00	$185.00	492
SHELVING, INDUSTRIAL				15	$185.00	$2,775.00	492
SHELVING, INDUSTRIAL				14	$185.00	$2,590.00	509
SHELVING, INDUSTRIAL				7	$185.00	$1,295.00	540
SHELVING, INDUSTRIAL				3	$185.00	$555.00	545
SHELVING, INDUSTRIAL				2	$185.00	$370.00	570
SHELVING, METAL ADJUSTABLE 12'				1	$160.00	$160.00	454
SHELVING, METAL, ADJUSTABLE, 6'				2	$85.00	$170.00	402
SHELVING, METAL, ADJUSTABLE, 6'				3	$85.00	$255.00	403
SHELVING, METAL, ADJUSTABLE, 6'				2	$85.00	$170.00	403
SHELVING, METAL, ADJUSTABLE, 6'				2	$85.00	$170.00	403
SHELVING, METAL, ADJUSTABLE, 6'				3	$85.00	$255.00	404
SHELVING, METAL, ADJUSTABLE, 6'				3	$85.00	$255.00	404
SHELVING, METAL, ADJUSTABLE, 6'				6	$85.00	$510.00	438
SHELVING, METAL, ADJUSTABLE, 6'				3	$85.00	$255.00	450
SHELVING, METAL, ADJUSTABLE, 6'				1	$85.00	$85.00	452
SHELVING, METAL, ADJUSTABLE, 6'				3	$85.00	$255.00	492
SHELVING, METAL, ADJUSTABLE, 6'				1	$85.00	$85.00	492
SHELVING, METAL, ADJUSTABLE, 6'				3	$85.00	$255.00	497
SHELVING, METAL, ADJUSTABLE, 6'				1	$85.00	$85.00	499
SHELVING, METAL, ADJUSTABLE, 6'				2	$85.00	$170.00	503
SHELVING, METAL, ADJUSTABLE, 6'				1	$85.00	$85.00	503
SHELVING, METAL, ADJUSTABLE, 6'				4	$85.00	$340.00	503
SHELVING, METAL, ADJUSTABLE, 6'				1	$85.00	$85.00	509
SHELVING, METAL, ADJUSTABLE, 6'				4	$85.00	$340.00	509
SHELVING, METAL, ADJUSTABLE, 6'				1	$85.00	$85.00	509
SHELVING, METAL, ADJUSTABLE, 6'				3	$85.00	$255.00	509
SHELVING, METAL, ADJUSTABLE, 6'				2	$85.00	$170.00	509
SHELVING, METAL, ADJUSTABLE, 6'				1	$85.00	$85.00	509
SHELVING, METAL, ADJUSTABLE, 6'				4	$85.00	$340.00	510
SHELVING, METAL, ADJUSTABLE, 6'				2	$85.00	$170.00	540
SHELVING, METAL, ADJUSTABLE, 6'				1	$85.00	$85.00	540
SHELVING, METAL, ADJUSTABLE, 6'				16	$85.00	$1,360.00	540
SHELVING, METAL, ADJUSTABLE, 6'				1	$85.00	$85.00	540
SHELVING, METAL, ADJUSTABLE, 6'				1	$85.00	$85.00	540
SHELVING, METAL, ADJUSTABLE, 6'				4	$85.00	$340.00	540
SHELVING, METAL, ADJUSTABLE, 6'				2	$85.00	$170.00	540
SHELVING, METAL, ADJUSTABLE, 6'				2	$85.00	$170.00	540
SHELVING, METAL, ADJUSTABLE, 6'				1	$85.00	$85.00	540
SHELVING, METAL, ADJUSTABLE, 6'				1	$85.00	$85.00	541
SHELVING, METAL, ADJUSTABLE, 6'				1	$85.00	$85.00	541
SHELVING, METAL, ADJUSTABLE, 6'				5	$85.00	$425.00	541
SHELVING, METAL, ADJUSTABLE, 6'				2	$85.00	$170.00	541
SHELVING, METAL, ADJUSTABLE, 6'				3	$85.00	$255.00	541
SHELVING, METAL, ADJUSTABLE, 6'				6	$85.00	$510.00	542

Description	Manufacturer	Model	Serial No.	Qty.	Unit Cost	Total Cost	Dept No
SHELVING, METAL, ADJUSTABLE, 6'				2	$85.00	$170.00	545
SHELVING, METAL, ADJUSTABLE, 6'				1	$85.00	$85.00	545
SHELVING, METAL, ADJUSTABLE, 6'				2	$85.00	$170.00	545
SHELVING, METAL, ADJUSTABLE, 6'				1	$85.00	$85.00	545
SHELVING, METAL, ADJUSTABLE, 6'				5	$85.00	$425.00	553
SHELVING, METAL, ADJUSTABLE, 6'				1	$85.00	$85.00	554
SHELVING, METAL, ADJUSTABLE, 6'				2	$85.00	$170.00	554
SHELVING, METAL, ADJUSTABLE, 6'				2	$85.00	$170.00	554
SHELVING, METAL, ADJUSTABLE, 6'				1	$85.00	$85.00	560
SHELVING, METAL, ADJUSTABLE, 6'				3	$85.00	$255.00	560
SHELVING, METAL, ADJUSTABLE, 6'				2	$85.00	$170.00	560
SHELVING, METAL, ADJUSTABLE, 6'				1	$85.00	$85.00	560
SHELVING, METAL, ADJUSTABLE, 6'				1	$85.00	$85.00	560
SHELVING, METAL, ADJUSTABLE, 6'				4	$85.00	$340.00	560
SHELVING, METAL, ADJUSTABLE, 6'				2	$85.00	$170.00	560
SHELVING, METAL, ADJUSTABLE, 6'				1	$85.00	$85.00	560
SHELVING, METAL, ADJUSTABLE, 6'				2	$85.00	$170.00	560
SHELVING, METAL, ADJUSTABLE, 6'				2	$85.00	$170.00	560
SHELVING, METAL, ADJUSTABLE, 6'				1	$85.00	$85.00	560
SHELVING, METAL, ADJUSTABLE, 6'				4	$85.00	$340.00	560
SHELVING, METAL, ADJUSTABLE, 6'				1	$85.00	$85.00	560
SHELVING, METAL, ADJUSTABLE, 6'				3	$85.00	$255.00	560
SHELVING, METAL, ADJUSTABLE, 6'				9	$85.00	$765.00	570
SHELVING, METAL, ADJUSTABLE, 6'				1	$85.00	$85.00	570
SHELVING, METAL, ADJUSTABLE, 6'				15	$85.00	$1,275.00	570
SHELVING, METAL, ADJUSTABLE, 6'				6	$85.00	$510.00	570
SHELVING, METAL, ADJUSTABLE, 6'				2	$85.00	$170.00	570
SHELVING, METAL, ADJUSTABLE, 6'				2	$85.00	$170.00	570
SHELVING, METAL, ADJUSTABLE, 6'				1	$85.00	$85.00	570
SHELVING, METAL, ADJUSTABLE, 6'				1	$85.00	$85.00	570
SHELVING, METAL, ADJUSTABLE, 6'				1	$85.00	$85.00	570
SHELVING, METAL, ADJUSTABLE, 6'				5	$85.00	$425.00	570
SHELVING, METAL, ADJUSTABLE, 6'				1	$85.00	$85.00	570
SHELVING, METAL, ADJUSTABLE, 6'				4	$85.00	$340.00	570
SHELVING, METAL, ADJUSTABLE, 6'				4	$85.00	$340.00	570
SHELVING, METAL, ADJUSTABLE, 6'				2	$85.00	$170.00	570
SHELVING, METAL, ADJUSTABLE, 6'				2	$85.00	$170.00	570
SHELVING, METAL, ADJUSTABLE, 6'				1	$85.00	$85.00	572
SHELVING, METAL, ADJUSTABLE, 6'				1	$85.00	$85.00	572
SHELVING, METAL, ADJUSTABLE, 6'				2	$85.00	$170.00	576
SHELVING, METAL, ADJUSTABLE, 6'				1	$85.00	$85.00	576
SHELVING, METAL, ADJUSTABLE, 6'				1	$85.00	$85.00	576
SHELVING, METAL, ADJUSTABLE, 6'				1	$85.00	$85.00	576
SHELVING, METAL, ADJUSTABLE, 6'				4	$85.00	$340.00	576
SHELVING, METAL, ADJUSTABLE, 6'				5	$85.00	$425.00	576
SHELVING, METAL, ADJUSTABLE, 6'				1	$85.00	$85.00	576
SHELVING, METAL, ADJUSTABLE, 6'				1	$85.00	$85.00	576
SHELVING, METAL, ADJUSTABLE, 6'				3	$85.00	$255.00	576
SHELVING, METAL, ADJUSTABLE, 6'				2	$85.00	$170.00	576
SHELVING, METAL, ADJUSTABLE, 6'				2	$85.00	$170.00	576
SHELVING, METAL, ADJUSTABLE, 6'				1	$85.00	$85.00	576
SHELVING, METAL, ADJUSTABLE, 6'				1	$85.00	$85.00	576

Description	Manufacturer	Model	Serial No.	Qty.	Unit Cost	Total Cost	Dept No
SHELVING, METAL, ADJUSTABLE, 6'				3	$85.00	$255.00	576
SHELVING, METAL, ADJUSTABLE, 6'				10	$85.00	$850.00	576
SHELVING, METAL, ADJUSTABLE, 6'				1	$85.00	$85.00	576
SHELVING, METAL, ADJUSTABLE, 6'				1	$85.00	$85.00	576
SHELVING, METAL, ADJUSTABLE, 6'				1	$85.00	$85.00	576
SHELVING, METAL, ADJUSTABLE, 6'				1	$85.00	$85.00	576
SHELVING, METAL, ADJUSTABLE, 6'				2	$85.00	$170.00	576
SHELVING, METAL, ADJUSTABLE, 6'				2	$85.00	$170.00	581
SHELVING, METAL, ADJUSTABLE, 6'				4	$85.00	$340.00	587
SHELVING, METAL, ADJUSTABLE, 6'				5	$85.00	$425.00	630
SHELVING, METAL, ADJUSTABLE, 6'				2	$85.00	$170.00	630
SHELVING, METAL, ADJUSTABLE, 6'				2	$85.00	$170.00	630
SHELVING, METAL, ADJUSTABLE, 6'				4	$85.00	$340.00	630
SHELVING, METAL, ADJUSTABLE, 6'				7	$85.00	$595.00	630
SHELVING, METAL, ADJUSTABLE, 6'				2	$85.00	$170.00	630
SHELVING, METAL, ADJUSTABLE, 6'				8	$85.00	$680.00	630
SHELVING, METAL, ADJUSTABLE, 6'				1	$85.00	$85.00	630
SHELVING, METAL, ADJUSTABLE, 6'				1	$85.00	$85.00	630
SHELVING, METAL, ADJUSTABLE, 6'				1	$85.00	$85.00	630
SHELVING, METAL, ADJUSTABLE, 6'				2	$85.00	$170.00	630
SHELVING, METAL, ADJUSTABLE, 6'				1	$85.00	$85.00	630
SHELVING, METAL, ADJUSTABLE, 6'				1	$85.00	$85.00	630
SHELVING, METAL, ADJUSTABLE, 6'				1	$85.00	$85.00	630
SHELVING, METAL, ADJUSTABLE, 6'				1	$85.00	$85.00	665
SHELVING, METAL, ADJUSTABLE, 6'				2	$85.00	$170.00	882
SHELVING, METAL, ADJUSTABLE, 6'				1	$85.00	$85.00	882
SHELVING, METAL, ADJUSTABLE, 6'				3	$85.00	$255.00	882
SHELVING, METAL, ADJUSTABLE, 6'				16	$85.00	$1,360.00	882
SHELVING, METAL, ADJUSTABLE, 6'				2	$85.00	$170.00	882
SHELVING, METAL, ADJUSTABLE, 6'				3	$85.00	$255.00	3106
SHELVING, METAL, ADJUSTABLE, 6'				2	$85.00	$170.00	3106
SHELVING, METAL, ADJUSTABLE, 6'				2	$85.00	$170.00	3107
SHELVING, METAL, ADJUSTABLE, 6'				5	$85.00	$425.00	3107
SHELVING, METAL, ADJUSTABLE, 8'				1	$120.00	$120.00	210
SHELVING, METAL, ADJUSTABLE, 8'				2	$120.00	$240.00	210
SHELVING, METAL, ADJUSTABLE, 8'				3	$120.00	$360.00	499
SHELVING, METAL, ADJUSTABLE, 8'				2	$120.00	$240.00	509
SHELVING, METAL, ADJUSTABLE, 8'				1	$120.00	$120.00	554
SHELVING, METAL, ADJUSTABLE, 8'				2	$120.00	$240.00	554
SHELVING, METAL, ADJUSTABLE, 8'				2	$120.00	$240.00	560
SHELVING, METAL, ADJUSTABLE, 8'				2	$120.00	$240.00	560
SHELVING, METAL, ADJUSTABLE, 8'				3	$120.00	$360.00	560
SHELVING, METAL, ADJUSTABLE, 8'				1	$120.00	$120.00	560
SHELVING, METAL, ADJUSTABLE, 8'				1	$120.00	$120.00	560
SHELVING, METAL, ADJUSTABLE, 8'				8	$120.00	$960.00	560
SHELVING, METAL, ADJUSTABLE, 8'				1	$120.00	$120.00	560
SHELVING, METAL, ADJUSTABLE, 8'				5	$120.00	$600.00	560
SHELVING, METAL, ADJUSTABLE, 8'				2	$120.00	$240.00	570
SHELVING, METAL, ADJUSTABLE, 8'				7	$120.00	$840.00	572
SHELVING, METAL, ADJUSTABLE, 8'				6	$120.00	$720.00	572
SHELVING, METAL, ADJUSTABLE, 8'				1	$120.00	$120.00	576
SHELVING, METAL, ADJUSTABLE, 8'				3	$120.00	$360.00	576

Description	Manufacturer	Model	Serial No.	Qty.	Unit Cost	Total Cost	Dept No
SHELVING, METAL, ADJUSTABLE, 8'				7	$120.00	$840.00	576
SHELVING, METAL, ADJUSTABLE, 8'				6	$120.00	$720.00	576
SHELVING, METAL, ADJUSTABLE, 8'				1	$120.00	$120.00	576
SHELVING, METAL, ADJUSTABLE, 8'				1	$120.00	$120.00	576
SHELVING, METAL, ADJUSTABLE, 8'				4	$120.00	$480.00	576
SHELVING, METAL, ADJUSTABLE, 8'				1	$120.00	$120.00	576
SHELVING, METAL, ADJUSTABLE, 8'				5	$120.00	$600.00	576
SHELVING, METAL, ADJUSTABLE, 8'				1	$120.00	$120.00	576
SHELVING, METAL, ADJUSTABLE, 8'				7	$120.00	$840.00	576
SHELVING, METAL, ADJUSTABLE, 8'				1	$120.00	$120.00	576
SHELVING, METAL, ADJUSTABLE, 8'				2	$120.00	$240.00	576
SHELVING, METAL, ADJUSTABLE, 8'				2	$120.00	$240.00	576
SHELVING, METAL, ADJUSTABLE, 8'				1	$120.00	$120.00	576
SHELVING, METAL, ADJUSTABLE, 8'				4	$120.00	$480.00	576
SHELVING, METAL, ADJUSTABLE, 8'				1	$120.00	$120.00	3106
SHOP LIGHT, BAR, DOUBLE LIGHT				1	$185.00	$185.00	587
SHOWER, DECONTAMINATION				11	$2,530.00	$27,830.00	542
SHOWER, DECONTAMINATION, MULTIPLE PERSON				4	$4,040.00	$16,160.00	542
SHREDDER, PAPER, DESK TOP				1	$150.00	$150.00	210
SHREDDER, PAPER, DESK TOP				1	$150.00	$150.00	210
SHREDDER, PAPER, DESK TOP				1	$150.00	$150.00	403
SHREDDER, PAPER, DESK TOP				1	$150.00	$150.00	436
SHREDDER, PAPER, DESK TOP				1	$150.00	$150.00	437
SHREDDER, PAPER, DESK TOP				1	$150.00	$150.00	499
SHREDDER, PAPER, DESK TOP				1	$150.00	$150.00	499
SHREDDER, PAPER, DESK TOP				1	$150.00	$150.00	540
SHREDDER, PAPER, DESK TOP				1	$150.00	$150.00	540
SHREDDER, PAPER, DESK TOP				1	$150.00	$150.00	540
SHREDDER, PAPER, DESK TOP				1	$150.00	$150.00	560
SHREDDER, PAPER, DESK TOP				1	$150.00	$150.00	560
SHREDDER, PAPER, DESK TOP				1	$150.00	$150.00	560
SHREDDER, PAPER, DESK TOP				1	$150.00	$150.00	560
SHREDDER, PAPER, DESK TOP				1	$150.00	$150.00	570
SHREDDER, PAPER, DESK TOP				1	$150.00	$150.00	570
SHREDDER, PAPER, DESK TOP				1	$150.00	$150.00	570
SHREDDER, PAPER, DESK TOP				1	$150.00	$150.00	570
SHREDDER, PAPER, DESK TOP				1	$150.00	$150.00	576
SHREDDER, PAPER, DESK TOP				1	$150.00	$150.00	576
SHREDDER, PAPER, DESK TOP				1	$150.00	$150.00	576
SHREDDER, PAPER, DESK TOP				1	$150.00	$150.00	576
SHREDDER, PAPER, DESK TOP				1	$150.00	$150.00	581
SHREDDER, PAPER, DESK TOP				1	$150.00	$150.00	583
SHREDDER, PAPER, DESK TOP				1	$150.00	$150.00	587
SHREDDER, PAPER, DESK TOP				1	$150.00	$150.00	3106
SHREDDER, PAPER, FLOOR MODEL				1	$475.00	$475.00	213
SHREDDER, PAPER, FLOOR MODEL				1	$475.00	$475.00	214
SHREDDER, PAPER, FLOOR MODEL				1	$475.00	$475.00	215
SHREDDER, PAPER, FLOOR MODEL				1	$475.00	$475.00	215
SHREDDER, PAPER, FLOOR MODEL				1	$475.00	$475.00	400
SHREDDER, PAPER, FLOOR MODEL				1	$475.00	$475.00	400
SHREDDER, PAPER, FLOOR MODEL				1	$475.00	$475.00	400
SHREDDER, PAPER, FLOOR MODEL				1	$475.00	$475.00	402

Description	Manufacturer	Model	Serial No.	Qty.	Unit Cost	Total Cost	Dept No
SHREDDER, PAPER, FLOOR MODEL				1	$475.00	$475.00	403
SHREDDER, PAPER, FLOOR MODEL				1	$475.00	$475.00	405
SHREDDER, PAPER, FLOOR MODEL				1	$475.00	$475.00	436
SHREDDER, PAPER, FLOOR MODEL				1	$475.00	$475.00	438
SHREDDER, PAPER, FLOOR MODEL				1	$475.00	$475.00	440
SHREDDER, PAPER, FLOOR MODEL				1	$475.00	$475.00	441
SHREDDER, PAPER, FLOOR MODEL				1	$475.00	$475.00	450
SHREDDER, PAPER, FLOOR MODEL				1	$475.00	$475.00	450
SHREDDER, PAPER, FLOOR MODEL				1	$475.00	$475.00	451
SHREDDER, PAPER, FLOOR MODEL				1	$475.00	$475.00	451
SHREDDER, PAPER, FLOOR MODEL				1	$475.00	$475.00	451
SHREDDER, PAPER, FLOOR MODEL				2	$475.00	$950.00	453
SHREDDER, PAPER, FLOOR MODEL				1	$475.00	$475.00	454
SHREDDER, PAPER, FLOOR MODEL				1	$475.00	$475.00	475
SHREDDER, PAPER, FLOOR MODEL				1	$475.00	$475.00	475
SHREDDER, PAPER, FLOOR MODEL				1	$475.00	$475.00	476
SHREDDER, PAPER, FLOOR MODEL				1	$475.00	$475.00	492
SHREDDER, PAPER, FLOOR MODEL				1	$475.00	$475.00	494
SHREDDER, PAPER, FLOOR MODEL				1	$475.00	$475.00	495
SHREDDER, PAPER, FLOOR MODEL				1	$475.00	$475.00	495
SHREDDER, PAPER, FLOOR MODEL				1	$475.00	$475.00	499
SHREDDER, PAPER, FLOOR MODEL				1	$475.00	$475.00	503
SHREDDER, PAPER, FLOOR MODEL				1	$475.00	$475.00	509
SHREDDER, PAPER, FLOOR MODEL				1	$475.00	$475.00	509
SHREDDER, PAPER, FLOOR MODEL				1	$475.00	$475.00	540
SHREDDER, PAPER, FLOOR MODEL				1	$475.00	$475.00	540
SHREDDER, PAPER, FLOOR MODEL				1	$475.00	$475.00	540
SHREDDER, PAPER, FLOOR MODEL				1	$475.00	$475.00	540
SHREDDER, PAPER, FLOOR MODEL				1	$475.00	$475.00	540
SHREDDER, PAPER, FLOOR MODEL				1	$475.00	$475.00	545
SHREDDER, PAPER, FLOOR MODEL				1	$475.00	$475.00	551
SHREDDER, PAPER, FLOOR MODEL				1	$475.00	$475.00	551
SHREDDER, PAPER, FLOOR MODEL				1	$475.00	$475.00	552
SHREDDER, PAPER, FLOOR MODEL				1	$475.00	$475.00	552
SHREDDER, PAPER, FLOOR MODEL				4	$475.00	$1,900.00	553
SHREDDER, PAPER, FLOOR MODEL				1	$475.00	$475.00	553
SHREDDER, PAPER, FLOOR MODEL				1	$475.00	$475.00	554
SHREDDER, PAPER, FLOOR MODEL				1	$475.00	$475.00	560
SHREDDER, PAPER, FLOOR MODEL				1	$475.00	$475.00	560
SHREDDER, PAPER, FLOOR MODEL				1	$475.00	$475.00	560
SHREDDER, PAPER, FLOOR MODEL				1	$475.00	$475.00	560
SHREDDER, PAPER, FLOOR MODEL				1	$475.00	$475.00	560
SHREDDER, PAPER, FLOOR MODEL				1	$475.00	$475.00	560
SHREDDER, PAPER, FLOOR MODEL				1	$475.00	$475.00	570
SHREDDER, PAPER, FLOOR MODEL				1	$475.00	$475.00	570
SHREDDER, PAPER, FLOOR MODEL				1	$475.00	$475.00	570
SHREDDER, PAPER, FLOOR MODEL				1	$475.00	$475.00	570
SHREDDER, PAPER, FLOOR MODEL				1	$475.00	$475.00	570
SHREDDER, PAPER, FLOOR MODEL				1	$475.00	$475.00	570
SHREDDER, PAPER, FLOOR MODEL				1	$475.00	$475.00	570
SHREDDER, PAPER, FLOOR MODEL				1	$475.00	$475.00	570
SHREDDER, PAPER, FLOOR MODEL				1	$475.00	$475.00	576

Description	Manufacturer	Model	Serial No.	Qty.	Unit Cost	Total Cost	Dept No
SHREDDER, PAPER, FLOOR MODEL				1	$475.00	$475.00	576
SHREDDER, PAPER, FLOOR MODEL				1	$475.00	$475.00	576
SHREDDER, PAPER, FLOOR MODEL				1	$475.00	$475.00	576
SHREDDER, PAPER, FLOOR MODEL				1	$475.00	$475.00	576
SHREDDER, PAPER, FLOOR MODEL				1	$475.00	$475.00	576
SHREDDER, PAPER, FLOOR MODEL				1	$475.00	$475.00	581
SHREDDER, PAPER, FLOOR MODEL				1	$475.00	$475.00	630
SHREDDER, PAPER, FLOOR MODEL				1	$475.00	$475.00	630
SHREDDER, PAPER, FLOOR MODEL				1	$475.00	$475.00	630
SHREDDER, PAPER, FLOOR MODEL				1	$475.00	$475.00	630
SHREDDER, PAPER, FLOOR MODEL				1	$475.00	$475.00	630
SHREDDER, PAPER, FLOOR MODEL				1	$475.00	$475.00	630
SHREDDER, PAPER, FLOOR MODEL				1	$475.00	$475.00	630
SHREDDER, PAPER, FLOOR MODEL				1	$475.00	$475.00	665
SHREDDER, PAPER, FLOOR MODEL, CROSS/STRIP-CUT	FELLOWES	C-220	C-220050614ED0007968	1	$1,150.00	$1,150.00	541
SHREDDER, PAPER, FLOOR MODEL, CROSS/STRIP-CUT	IDEAL	4002 CC	4132452	1	$2,231.00	$2,231.00	541
SHREDDER, PAPER, FLOOR MODEL, CROSS/STRIP-CUT	FELLOWES	C-120	RCI 480927	1	$1,150.00	$1,150.00	630
SHREDDER, TOWED	NA	NA	RCI 479424	1	$3,280.00	$3,280.00	210
SHREDDER, TOWED	LAND PRIDE	RCR1860	765783	1	$3,280.00	$3,280.00	560
SHREDDER, TOWED	CONTINENTAL BELTON	RK48	565	1	$550.00	$550.00	3107
SIMULATION KIT, CASUALTY, DELUXE	DELUXE	NA	2858	1	$632.84	$632.84	560
SIMULATOR, DRIVING	L3 COMMUNICATIONS	NA	RCI 479410	1	$67,375.00	$67,375.00	560
SIMULATOR, DRIVING	L3 COMMUNICATIONS	NA	RCI 479411	1	$67,375.00	$67,375.00	560
SIMULATOR, USE OF FORCE	TI	USE OF FORCE	185338-4	1	$35,000.00	$35,000.00	560
SIMULATOR, VITAL SIGNS	LAERDAL	VITALSIM	2409	1	$1,570.00	$1,570.00	540
SIMULATOR, VITAL SIGNS	LAERDAL	VITALSIM	5309	1	$1,570.00	$1,570.00	540
SITE CONTROLLER	MOTOROLA	GCP 8000	112CNX1473	1	$3,000.00	$3,000.00	581
SITE CONTROLLER	MOTOROLA	GCP 8000	112CH800049	1	$3,000.00	$3,000.00	581
SLICER, MEAT, MANUAL	ADCRAFT	SL300ES	2150330018	1	$1,200.00	$1,200.00	570
SLICER, MEAT, MANUAL	HOBART	2812	561-168-563	1	$1,920.00	$1,920.00	576
SMARTBOARD/ELECTRONIC WHITEBOARD	SMART TECHNOLOGIES	PT12C	PTC20-024429	1	$2,000.00	$2,000.00	541
SMARTBOARD/ELECTRONIC WHITEBOARD	PLUS CORP	N-20J	20JRA5320547	1	$2,000.00	$2,000.00	541
SMARTBOARD/ELECTRONIC WHITEBOARD	SMART TECHNOLOGIES	NA	RCI 478571	1	$2,000.00	$2,000.00	576
SMARTBOARD/ELECTRONIC WHITEBOARD	SMART TECHNOLOGIES	NA	RCI 478572	1	$2,000.00	$2,000.00	576
SMARTBOARD/ELECTRONIC WHITEBOARD	SMART TECHNOLOGIES	NA	RCI 478579	1	$2,000.00	$2,000.00	576
SMARTBOARD/ELECTRONIC WHITEBOARD	SMART TECHNOLOGIES	NA	RCI 478580	1	$2,000.00	$2,000.00	576
SMARTBOARD/ELECTRONIC WHITEBOARD	PLUS CORP	N-314	314RA6C20516	1	$1,900.12	$1,900.12	581
SMARTBOARD/ELECTRONIC WHITEBOARD	PLUS CORP	N-20J	20JRA5320549	1	$2,000.00	$2,000.00	581
SMARTBOARD/ELECTRONIC WHITEBOARD	SMART TECHNOLOGIES	UF55	RCI 480928	1	$2,000.00	$2,000.00	630
SMARTBOARD/ELECTRONIC WHITEBOARD	SMART TECHNOLOGIES	UF55	RCI 480923	1	$2,000.00	$2,000.00	630
SNAKE, ELECTRIC (ROTO ROOTER)	GENERAL	I-95	19500497	1	$1,500.00	$1,500.00	509
SNAKE, ELECTRIC (ROTO ROOTER)	RIDGID	K-380	RCI 452976	1	$1,500.00	$1,500.00	509
SNAKE, ELECTRIC (ROTO ROOTER)	GENERAL	I-95	195D0256	1	$1,181.00	$1,181.00	509
SNAKE, ELECTRIC (ROTO ROOTER)	RIDGID	K-375	VV88168FCC	1	$1,500.00	$1,500.00	509
SNAKE, ELECTRIC (ROTO ROOTER)	RIDGID	K-400-T2	VBZ704660917	1	$1,500.00	$1,500.00	509
SOFA, LARGE				1	$910.00	$910.00	214
SOFA, LARGE				1	$910.00	$910.00	400
SOFA, LARGE				1	$910.00	$910.00	439
SOFA, LARGE				1	$910.00	$910.00	452
SOFA, LARGE				1	$910.00	$910.00	475
SOFA, LARGE				1	$910.00	$910.00	499

Description	Manufacturer	Model	Serial No.	Qty.	Unit Cost	Total Cost	Dept No
SOFA, LARGE				1	$910.00	$910.00	540
SOFA, LARGE				1	$910.00	$910.00	540
SOFA, LARGE				1	$910.00	$910.00	540
SOFA, LARGE				1	$910.00	$910.00	552
SOFA, LARGE				1	$910.00	$910.00	554
SOFA, MEDIUM				1	$300.00	$300.00	400
SOFA, MEDIUM				1	$300.00	$300.00	440
SOFA, MEDIUM				2	$300.00	$600.00	440
SOFA, MEDIUM				1	$300.00	$300.00	440
SOFA, MEDIUM				1	$300.00	$300.00	475
SOFA, MEDIUM				2	$300.00	$600.00	475
SOFA, MEDIUM				1	$300.00	$300.00	492
SOFA, MEDIUM				1	$300.00	$300.00	540
SOFA, MEDIUM				1	$300.00	$300.00	551
SOFA, MEDIUM				1	$300.00	$300.00	554
SOFA, MEDIUM				1	$300.00	$300.00	554
SOFA, MEDIUM				1	$300.00	$300.00	554
SOFA, MEDIUM				1	$300.00	$300.00	554
SOFA, MEDIUM				1	$300.00	$300.00	560
SOFA, MEDIUM				1	$300.00	$300.00	560
SOFA, MEDIUM				1	$300.00	$300.00	576
SOFA, MEDIUM				1	$300.00	$300.00	581
SOFA, SMALL/MEDIUM				1	$250.00	$250.00	450
SOFA, SMALL/MEDIUM				1	$250.00	$250.00	560
SOFA, SMALL/MEDIUM				1	$250.00	$250.00	560
SOFA, SMALL/MEDIUM				1	$250.00	$250.00	581
SOFTWARE, MISCELLANEOUS	NA	NA	1.23818E+11	1	$2,301.00	$2,301.00	560
SOLDERING IRON/GUN				1	$38.00	$38.00	509
SONAR, SIDE IMAGING	HUMMINGBIRD	1198C	NA	1	$4,586.83	$4,586.83	560
SONAR, SIDE SCAN	HUMMINGBIRD	797C2	722001-0106	1	$879.99	$879.99	560
SPEAKER SYSTEM, W/ MICROPHONE, PORTABLE				2	$175.00	$350.00	475
SPEAKER SYSTEM, W/ MICROPHONE, PORTABLE				2	$175.00	$350.00	560
SPEAKER TRIPOD				4	$350.00	$1,400.00	576
SPEAKER, EXTENSION				2	$65.00	$130.00	402
SPEAKER, EXTENSION				4	$65.00	$260.00	402
SPEAKER, FLOOR MONITOR	ANCHOR AUDIO	8000	F700597	1	$3,970.88	$3,970.88	475
SPEAKER, FLOOR MONITOR	ANCHOR AUDIO	8000	F700275	1	$1,020.00	$1,020.00	475
SPEAKER, PA SYSTEM	ION	TOTAL PA PLUS	NSN	1	$700.00	$700.00	665
SPLITTER, LOG	HUSKEE	10-32822	1K2302070	1	$1,450.00	$1,450.00	3107
SPLITTER/COMBINER RADIO	RFI	NA	NSN	1	$2,500.00	$2,500.00	581
SPLITTER/COMBINER RADIO	RFI	NA	NSN	1	$2,500.00	$2,500.00	581
SPLITTER/COMBINER RADIO	RFI	NA	NSN	1	$2,500.00	$2,500.00	581
SPLITTER/COMBINER RADIO	RFI	NA	NSN	1	$2,500.00	$2,500.00	581
SPLITTER/COMBINER RADIO	RFS SYSTEMS			1	$2,500.00	$2,500.00	581
SPORT UTILITY VEHICLE	CHEVROLET	2018/TAHOE	1GNLCDECXJR181630	1	$50,619.00	$50,619.00	495
SPORT UTILITY VEHICLE	CHEVROLET	2018/TAHOE	1GNLCDEC8JR179343	1	$51,269.00	$51,269.00	495
SPORT UTILITY VEHICLE	CHEVROLET	2018/TAHOE	1GNLCDEC1JR182651	1	$51,269.00	$51,269.00	495
SPORT UTILITY VEHICLE	CHEVROLET	2018/TAHOE	1GNLCDEC9JR181019	1	$52,188.00	$52,188.00	495
SPORT UTILITY VEHICLE	CHEVROLET	2016/TAHOE	1GNLCDEC0JR181555	1	$53,336.00	$53,336.00	495
SPORT UTILITY VEHICLE	CHEVROLET	2018/TAHOE	1GNLCDECXJR179778	1	$54,723.00	$54,723.00	495
SPORT UTILITY VEHICLE	CHEVROLET	2018/TAHOE	1GNLCDEC9JR181201	1	$51,440.13	$51,440.13	495
SPORT UTILITY VEHICLE	CHEVROLET	2018/TAHOE	1GNLCDECSJR182569	1	$52,599.76	$52,599.76	495

Description	Manufacturer	Model	Serial No.	Qty.	Unit Cost	Total Cost	Dept No
SPORT UTILITY VEHICLE	CHEVROLET	2018/TAHOE	1GNLCDEC4JR181333	1	$52,599.76	$52,599.76	495
SPORT UTILITY VEHICLE	NISSAN	2013	JN1AT18T3DW102639	1	$14,169.00	$14,169.00	495
SPORT UTILITY VEHICLE	CHEVROLET	2017/TAHOE	1GNLCDEC3HR233710	1	$45,666.71	$45,666.71	495
SPORT UTILITY VEHICLE	CHEVROLET	2017/TAHOE	1GNLCDEC7HR233029	1	$45,666.71	$45,666.71	495
SPORT UTILITY VEHICLE	CHEVROLET	2017/TAHOE	1GNLCDEC2HR233195	1	$45,666.71	$45,666.71	495
SPORT UTILITY VEHICLE	CHEVROLET	2017/TAHOE	1GNLCDEC7HR266046	1	$45,666.71	$45,666.71	495
SPORT UTILITY VEHICLE	CHEVROLET	2017/TAHOE	1GNLCDECXHR225409	1	$45,787.81	$45,787.81	495
SPORT UTILITY VEHICLE	CHEVROLET	2017/TAHOE	1GNLCDEC9HR226146	1	$45,666.71	$45,666.71	495
SPORT UTILITY VEHICLE	CHEVROLET	2017/TAHOE	1GNLCDEC2HR231348	1	$45,666.71	$45,666.71	495
SPORT UTILITY VEHICLE	CHEVROLET	2017/TAHOE	1GNLCDECXHR234580	1	$45,666.71	$45,666.71	495
SPORT UTILITY VEHICLE	CHEVROLET	2017/TAHOE	1GNLCDEC8HR227238	1	$45,666.71	$45,666.71	495
SPORT UTILITY VEHICLE	CHEVROLET	2017/TAHOE	1GNLCDEC3HR227082	1	$45,666.71	$45,666.71	495
SPORT UTILITY VEHICLE	CHEVROLET	2017/TAHOE	1GNLCDEC8HR231824	1	$45,666.71	$45,666.71	495
SPORT UTILITY VEHICLE	CHEVROLET	2017/TAHOE	1GNLCDEC7HR227117	1	$45,666.71	$45,666.71	495
SPORT UTILITY VEHICLE	CHEVROLET	2017/TAHOE	1GNLCDEC6HR235869	1	$45,666.71	$45,666.71	495
SPORT UTILITY VEHICLE	CHEVROLET	2017/TAHOE	1GNLCDEC1HR236749	1	$45,666.71	$45,666.71	495
SPORT UTILITY VEHICLE	FORD	2017/EXPLORER	1FM5K7B86HGD18084	1	$26,471.00	$26,471.00	495
SPORT UTILITY VEHICLE	CHEVROLET	2017/TAHOE	1GNLCDEC9HR229015	1	$45,666.71	$45,666.71	495
SPORT UTILITY VEHICLE	CHEVROLET	2017/TAHOE	1GNLCDEC9HR225997	1	$45,666.71	$45,666.71	495
SPORT UTILITY VEHICLE	CHEVROLET	2017/TAHOE	1GNLCDEC7HR235881	1	$45,666.71	$45,666.71	495
SPORT UTILITY VEHICLE	CHEVROLET	2017/TAHOE	1GNLCDEC8HR233959	1	$45,666.71	$45,666.71	495
SPORT UTILITY VEHICLE	CHEVROLET	2017/TAHOE	1GNLCDECXHR236569	1	$45,666.71	$45,666.71	495
SPORT UTILITY VEHICLE	CHEVROLET	2017/TAHOE	1GNLCDEC3HR233982	1	$45,666.71	$45,666.71	495
SPORT UTILITY VEHICLE	CHEVROLET	2017/TAHOE	1GNLCDEC9HR235266	1	$45,666.71	$45,666.71	495
SPORT UTILITY VEHICLE	CHEVROLET	2017/TAHOE	1GNLCDEC7HR230535	1	$45,666.71	$45,666.71	495
SPORT UTILITY VEHICLE	CHEVROLET	2017/TAHOE	1GNLCDEC7HR229790	1	$45,666.71	$45,666.71	495
SPORT UTILITY VEHICLE	CHEVROLET	2017/TAHOE	1GNLCDEC5HR231358	1	$45,666.71	$45,666.71	495
SPORT UTILITY VEHICLE	CHEVROLET	2017/TAHOE	1GNLCDEC7HR301572	1	$33,008.85	$33,008.85	495
SPORT UTILITY VEHICLE	CHEVROLET	2017/TAHOE	1GNLCDEC7HR225352	1	$41,547.48	$41,547.48	495
SPORT UTILITY VEHICLE	CHEVROLET	2017/TAHOE	1GNLCDEC1HR228313	1	$41,547.48	$41,547.48	495
SPORT UTILITY VEHICLE	CHEVROLET	2017/TAHOE	1GNLCDECXHR217732	1	$49,923.30	$49,923.30	495
SPORT UTILITY VEHICLE	CHEVROLET	2017/TAHOE	1GNSKFEC5HR191745	1	$43,133.72	$43,133.72	495
SPORT UTILITY VEHICLE	CHEVROLET	2017/TAHOE	1GNSKFEC4HR194653	1	$43,133.72	$43,133.72	495
SPORT UTILITY VEHICLE	FORD	2017/EXPLORER	1FM5K8AR9HGC07710	1	$25,896.50	$25,896.50	495
SPORT UTILITY VEHICLE	FORD	2017/EXPLORER	1FM5K8AR5HGB71479	1	$29,097.00	$29,097.00	495
SPORT UTILITY VEHICLE	FORD	2017/EXPLORER	1FM5K8AR1HGB71480	1	$29,097.00	$29,097.00	495
SPORT UTILITY VEHICLE	CHEVROLET	2017/TAHOE	1GNLCDEC8HR175187	1	$39,991.00	$39,991.00	495
SPORT UTILITY VEHICLE	CHEVROLET	2017/TAHOE	1GNLCDEC9HR175571	1	$39,991.00	$39,991.00	495
SPORT UTILITY VEHICLE	CHEVROLET	2017/TAHOE	1GNLCDEC6HR175088	1	$40,391.00	$40,391.00	495
SPORT UTILITY VEHICLE	FORD	2017/EXPLORER	1FM5K8AR8HGB92939	1	$29,296.00	$29,296.00	495
SPORT UTILITY VEHICLE	CHEVROLET	2017/TAHOE	1GNLCDEC2HR192177	1	$30,870.00	$30,870.00	495
SPORT UTILITY VEHICLE	CHEVROLET	2017/TAHOE	1GNLCDEC7HR183989	1	$33,920.00	$33,920.00	495
SPORT UTILITY VEHICLE	FORD	2017/EXPLORER	1FM5K8AR4HGA44254	1	$39,972.85	$39,972.85	495
SPORT UTILITY VEHICLE	FORD	2017/EXPLORER	1FM5K7D83HGA63228	1	$32,447.39	$32,447.39	495
SPORT UTILITY VEHICLE	CHEVROLET	2016/TAHOE	1GNLCDEC1GR368229	1	$46,481.39	$46,481.39	495
SPORT UTILITY VEHICLE	CHEVROLET	2016/TAHOE	1GNLCDEC4GR345530	1	$51,195.00	$51,195.00	495
SPORT UTILITY VEHICLE	CHEVROLET	2016/TAHOE	1GNLCDEC1GR346098	1	$54,817.00	$54,817.00	495
SPORT UTILITY VEHICLE	FORD	2016/EXPLORER	1FM5K8AR7GGC61540	1	$27,140.75	$27,140.75	495
SPORT UTILITY VEHICLE	CHEVROLET	2016/TAHOE	1GNLCDEC9GR419184	1	$33,095.00	$33,095.00	495
SPORT UTILITY VEHICLE	FORD	2017/ESCAPE	1FMCU0F76HUA25216	1	$19,224.50	$19,224.50	495
SPORT UTILITY VEHICLE	CHEVROLET	2016/TAHOE	1GNLCDEC6GR301898	1	$33,095.00	$33,095.00	495
SPORT UTILITY VEHICLE	CHEVROLET	2016/TAHOE	1GNLCDEC2GR307259	1	$33,095.00	$33,095.00	495

Description	Manufacturer	Model	Serial No.	Qty.	Unit Cost	Total Cost	Dept No
SPORT UTILITY VEHICLE	CHEVROLET	2016/TAHOE	1GNLCDEC1GR307530	1	$33,095.00	$33,095.00	495
SPORT UTILITY VEHICLE	CHEVROLET	2016/TAHOE	1GNLCDEC2GR304491	1	$33,095.00	$33,095.00	495
SPORT UTILITY VEHICLE	CHEVROLET	2016/TAHOE	1GNLCDEC0GR303632	1	$33,095.00	$33,095.00	495
SPORT UTILITY VEHICLE	CHEVROLET	2016/TAHOE	1GNLCDEC9GR305203	1	$33,095.00	$33,095.00	495
SPORT UTILITY VEHICLE	CHEVROLET	2016/TAHOE	1GNLCDEC3GR303026	1	$33,095.00	$33,095.00	495
SPORT UTILITY VEHICLE	CHEVROLET	2016/TAHOE	1GNLCDEC6GR304896	1	$33,095.00	$33,095.00	495
SPORT UTILITY VEHICLE	CHEVROLET	2016/TAHOE	1GNLCDEC1GR302926	1	$33,095.00	$33,095.00	495
SPORT UTILITY VEHICLE	CHEVROLET	2016/TAHOE	1GNLCDEC0GR306711	1	$33,095.00	$33,095.00	495
SPORT UTILITY VEHICLE	CHEVROLET	2016/TAHOE	1GNLCDEC4GR302953	1	$33,095.00	$33,095.00	495
SPORT UTILITY VEHICLE	CHEVROLET	2016/TAHOE	1GNLCDEC0GR302416	1	$33,095.00	$33,095.00	495
SPORT UTILITY VEHICLE	CHEVROLET	2016/TAHOE	1GNLCDEC4GR304301	1	$33,095.00	$33,095.00	495
SPORT UTILITY VEHICLE	CHEVROLET	2016/TAHOE	1GNLCDECXGR306005	1	$33,095.00	$33,095.00	495
SPORT UTILITY VEHICLE	CHEVROLET	2016/TAHOE	1GNLCDEC5GR306302	1	$33,095.00	$33,095.00	495
SPORT UTILITY VEHICLE	CHEVROLET	2016/TAHOE	1GNLCDEC3GR303818	1	$33,095.00	$33,095.00	495
SPORT UTILITY VEHICLE	CHEVROLET	2016/TAHOE	1GNLCDEC1GR306734	1	$33,095.00	$33,095.00	495
SPORT UTILITY VEHICLE	CHEVROLET	2016/TAHOE	1GNLCDEC6GR306602	1	$33,095.00	$33,095.00	495
SPORT UTILITY VEHICLE	CHEVROLET	2016/TAHOE	1GNLCDEC9GR306397	1	$33,095.00	$33,095.00	495
SPORT UTILITY VEHICLE	CHEVROLET	2016/TAHOE	1GNLCDEC2GR301994	1	$33,095.00	$33,095.00	495
SPORT UTILITY VEHICLE	CHEVROLET	2016/TAHOE	1GNLCDEC1GR301825	1	$33,095.00	$33,095.00	495
SPORT UTILITY VEHICLE	CHEVROLET	2016/TAHOE	1GNLCDEC0GR303615	1	$37,958.10	$37,958.10	495
SPORT UTILITY VEHICLE	CHEVROLET	2016/TAHOE	1GNLCDEC8GR303765	1	$37,958.10	$37,958.10	495
SPORT UTILITY VEHICLE	CHEVROLET	2016/TAHOE	1GNLCDEC0GR308216	1	$39,205.44	$39,205.44	495
SPORT UTILITY VEHICLE	FORD	2016/EXPLORER	1FM5K8AR6GGC26360	1	$28,408.50	$28,408.50	495
SPORT UTILITY VEHICLE	CHEVROLET	2016/TAHOE	1GNLCDEC5GR337730	1	$33,322.25	$33,322.25	495
SPORT UTILITY VEHICLE	DODGE	2016/DURANGO	1C4RDHFG5GC369881	1	$25,091.00	$25,091.00	495
SPORT UTILITY VEHICLE	FORD	2016/EXPLORER	1FM5K7B82GGC60926	1	$26,045.50	$26,045.50	495
SPORT UTILITY VEHICLE	CHEVROLET	2016/SUBURBAN	1GNSCKEC1GR301954	1	$41,530.00	$41,530.00	495
SPORT UTILITY VEHICLE	CHEVROLET	2016/TAHOE	1GNLCDEC9GR295501	1	$53,797.00	$53,797.00	495
SPORT UTILITY VEHICLE	CHEVROLET	2016/TAHOE	1GNLCDEC1GR295511	1	$53,797.00	$53,797.00	495
SPORT UTILITY VEHICLE	DODGE	2016/DURANGO	1C4SDJFT7GC323684	1	$29,186.00	$29,186.00	495
SPORT UTILITY VEHICLE	FORD	2016/EXPLORER	1FM5K8AR1GGB97446	1	$27,789.00	$27,789.00	495
SPORT UTILITY VEHICLE	FORD	2016/EXPLORER	1FM5K8AR1GGB89153	1	$31,899.85	$31,899.85	495
SPORT UTILITY VEHICLE	JEEP	2015/GRAND CHER	1C4RJEAG7FC231224	1	$27,930.00	$27,930.00	495
SPORT UTILITY VEHICLE	CHEVROLET	2014/TAHOE	1GNSK2E0XER168911	1	$30,137.00	$30,137.00	495
SPORT UTILITY VEHICLE	CHEVROLET	2015/TAHOE	1GNLC2EC7FR623419	1	$37,271.61	$37,271.61	495
SPORT UTILITY VEHICLE	CHEVROLET	2015/TAHOE	1GNLC2EC2FR626616	1	$42,661.61	$42,661.61	495
SPORT UTILITY VEHICLE	CHEVROLET	2015/TAHOE	1GNLC2EC3FR626642	1	$45,015.58	$45,015.58	495
SPORT UTILITY VEHICLE	CHEVROLET	2015/TAHOE	1GNLC2EC7FR627910	1	$42,661.61	$42,661.61	495
SPORT UTILITY VEHICLE	CHEVROLET	2015/TAHOE	1GNLC2ECXFR623740	1	$42,661.61	$42,661.61	495
SPORT UTILITY VEHICLE	CHEVROLET	2015/TAHOE	1GNLC2EC7FR623727	1	$37,418.84	$37,418.84	495
SPORT UTILITY VEHICLE	CHEVROLET	2015/TAHOE	1GNLC2EC9FR624961	1	$37,418.84	$37,418.84	495
SPORT UTILITY VEHICLE	CHEVROLET	2015/TAHOE	1GNLC2EC4FR546458	1	$36,800.00	$36,800.00	495
SPORT UTILITY VEHICLE	CHEVROLET	2015/TAHOE	1GNLC2EC3FR626379	1	$37,418.84	$37,418.84	495
SPORT UTILITY VEHICLE	CHEVROLET	2015/TAHOE	1GNLC2EC4FR623569	1	$37,418.84	$37,418.84	495
SPORT UTILITY VEHICLE	CHEVROLET	2015/TAHOE	1GNLC2EC4FR627041	1	$37,418.84	$37,418.84	495
SPORT UTILITY VEHICLE	CHEVROLET	2015/TAHOE	1GNLC2EC4FR623586	1	$42,661.61	$42,661.61	495
SPORT UTILITY VEHICLE	CHEVROLET	2015/TAHOE	1GNLC2EC7FR627941	1	$42,661.61	$42,661.61	495
SPORT UTILITY VEHICLE	CHEVROLET	2015/TAHOE	1GNLC2EC7FR624909	1	$42,661.61	$42,661.61	495
SPORT UTILITY VEHICLE	CHEVROLET	2015/TAHOE	1GNLC2ECXFR623818	1	$42,661.61	$42,661.61	495
SPORT UTILITY VEHICLE	CHEVROLET	2015/TAHOE	1GNLC2EC0FR625349	1	$42,661.61	$42,661.61	495
SPORT UTILITY VEHICLE	CHEVROLET	2015/TAHOE	1GNLC2EC1FR624940	1	$42,661.61	$42,661.61	495
SPORT UTILITY VEHICLE	CHEVROLET	2015/TAHOE	1GNLC2EC6FR626358	1	$42,661.61	$42,661.61	495

Description	Manufacturer	Model	Serial No.	Qty.	Unit Cost	Total Cost	Dept No
SPORT UTILITY VEHICLE	CHEVROLET	2015/TAHOE	1GNLC2EC3FR623398	1	$42,661.61	$42,661.61	495
SPORT UTILITY VEHICLE	FORD	2015/EXPLORER	1FM5K7B85FGC27224	1	$25,335.00	$25,335.00	495
SPORT UTILITY VEHICLE	FORD	2015/EXPLORER	1FM5K7B87FGC27225	1	$25,135.00	$25,135.00	495
SPORT UTILITY VEHICLE	CHEVROLET	2015/TAHOE	1GNSK2EC2FR602489	1	$41,080.00	$41,080.00	495
SPORT UTILITY VEHICLE	JEEP	2015/GRAND CHER	IC4RJEAG8FC763663	1	$27,344.50	$27,344.50	495
SPORT UTILITY VEHICLE	DODGE	2015/DURANGO	1C4SDHFT7FC741203	1	$30,264.50	$30,264.50	495
SPORT UTILITY VEHICLE	CHEVROLET	2015/TAHOE	1GNLC2EC6FR563780	1	$31,968.00	$31,968.00	495
SPORT UTILITY VEHICLE	CHEVROLET	2015/TAHOE	1GNLC2EC9FR583604	1	$30,648.00	$30,648.00	495
SPORT UTILITY VEHICLE	CHEVROLET	2015/TAHOE	1GNLC2ECXFR583756	1	$30,648.00	$30,648.00	495
SPORT UTILITY VEHICLE	FORD	2015/EXPLORER	1FM5K7B83FGB75415	1	$24,674.75	$24,674.75	495
SPORT UTILITY VEHICLE	CHEVROLET	2015/TAHOE	1GNLC2ECXFR563247	1	$31,143.00	$31,143.00	495
SPORT UTILITY VEHICLE	CHEVROLET	2015/TAHOE	1GNLC2EC3FR563090	1	$31,143.00	$31,143.00	495
SPORT UTILITY VEHICLE	CHEVROLET	2015/TAHOE	1GNLC2EC4FR253952	1	$31,373.00	$31,373.00	495
SPORT UTILITY VEHICLE	CHEVROLET	2015/TAHOE	1GNLC2EC5FR251823	1	$31,373.00	$31,373.00	495
SPORT UTILITY VEHICLE	CHEVROLET	2015/TAHOE	1GNLC2EC4FR253059	1	$31,373.00	$31,373.00	495
SPORT UTILITY VEHICLE	CHEVROLET	2015/TAHOE	1GNSK3EC8FR563803	1	$33,433.00	$33,433.00	495
SPORT UTILITY VEHICLE	FORD	2009/EXPLORER	1FMEU33E19UA20049	1	$20,043.00	$20,043.00	495
SPORT UTILITY VEHICLE	DODGE	2014/GRAND CARA	2C4RDGBGXER292199	1	$21,826.75	$21,826.75	495
SPORT UTILITY VEHICLE	DODGE	2014/GRAND CARA	2C4RDGBG8ER292198	1	$21,826.75	$21,826.75	495
SPORT UTILITY VEHICLE	CHEVROLET	2014/TAHOE	1GNLC2E09ER213516	1	$37,092.96	$37,092.96	495
SPORT UTILITY VEHICLE	CHEVROLET	2014/TAHOE	1GNLC2E09ER214343	1	$30,924.19	$30,924.19	495
SPORT UTILITY VEHICLE	CHEVROLET	2014/TAHOE	1GNLC2E0XER214738	1	$30,924.19	$30,924.19	495
SPORT UTILITY VEHICLE	CHEVROLET	2014/TAHOE	1GNLC2E01ER212201	1	$30,924.19	$30,924.19	495
SPORT UTILITY VEHICLE	CHEVROLET	2014/TAHOE	1GNLC2E00ER216000	1	$30,924.19	$30,924.19	495
SPORT UTILITY VEHICLE	CHEVROLET	2014/TAHOE	1GNLC2E06ER216096	1	$32,131.08	$32,131.08	495
SPORT UTILITY VEHICLE	CHEVROLET	2014/TAHOE	1GNLC2E00ER213758	1	$32,131.08	$32,131.08	495
SPORT UTILITY VEHICLE	CHEVROLET	2014/TAHOE	1GNLC2E08ER214964	1	$32,131.08	$32,131.08	495
SPORT UTILITY VEHICLE	CHEVROLET	2014/TAHOE	1GNLC2E09ER214410	1	$32,131.08	$32,131.08	495
SPORT UTILITY VEHICLE	CHEVROLET	2014/TAHOE	1GNLC2E02ER216533	1	$37,092.96	$37,092.96	495
SPORT UTILITY VEHICLE	CHEVROLET	2014/TAHOE	1GNLC2E06ER210671	1	$37,092.96	$37,092.96	495
SPORT UTILITY VEHICLE	CHEVROLET	2014/TAHOE	1GNLC2E07ER214955	1	$37,092.96	$37,092.96	495
SPORT UTILITY VEHICLE	CHEVROLET	2014/TAHOE	1GNLC2E09ER210860	1	$37,092.96	$37,092.96	495
SPORT UTILITY VEHICLE	CHEVROLET	2014/TAHOE	1GNLC2E08ER210834	1	$37,092.96	$37,092.96	495
SPORT UTILITY VEHICLE	CHEVROLET	2014/TAHOE	1GNLC2E07ER214096	1	$37,092.96	$37,092.96	495
SPORT UTILITY VEHICLE	CHEVROLET	2014/TAHOE	1GNLC2E02ER213566	1	$37,092.96	$37,092.96	495
SPORT UTILITY VEHICLE	CHEVROLET	2014/TAHOE	1GNLC2E00ER213534	1	$37,092.96	$37,092.96	495
SPORT UTILITY VEHICLE	FORD	2014/EXPLORER	1FM5K7B82EGC26465	1	$24,956.00	$24,956.00	495
SPORT UTILITY VEHICLE	CHEVROLET	2014/TAHOE	1GNLC2E0XER210642	1	$37,092.96	$37,092.96	495
SPORT UTILITY VEHICLE	CHEVROLET	2014/TAHOE	1GNLC2E0XER212147	1	$37,092.96	$37,092.96	495
SPORT UTILITY VEHICLE	CHEVROLET	2014/TAHOE	1GNLC2E05ER210788	1	$37,092.96	$37,092.96	495
SPORT UTILITY VEHICLE	CHEVROLET	2014/TAHOE	1GNLC2E05ER213528	1	$37,092.96	$37,092.96	495
SPORT UTILITY VEHICLE	CHEVROLET	2014/TAHOE	1GNLC2E03ER214354	1	$37,092.96	$37,092.96	495
SPORT UTILITY VEHICLE	CHEVROLET	2014/TAHOE	1GNLC2E01ER215776	1	$37,092.96	$37,092.96	495
SPORT UTILITY VEHICLE	CHEVROLET	2014/TAHOE	1GNLC2E09ER215931	1	$37,092.96	$37,092.96	495
SPORT UTILITY VEHICLE	CHEVROLET	2014/TAHOE	1GNLC2E07ER212221	1	$37,092.96	$37,092.96	495
SPORT UTILITY VEHICLE	CHEVROLET	2014/TAHOE	1GNLC2E00ER210164	1	$37,092.96	$37,092.96	495
SPORT UTILITY VEHICLE	CHEVROLET	2014/TAHOE	1GNLC2E01ER213834	1	$37,092.96	$37,092.96	495
SPORT UTILITY VEHICLE	CHEVROLET	2014/TAHOE	1GNLC2E06ER215949	1	$37,092.96	$37,092.96	495
SPORT UTILITY VEHICLE	CHEVROLET	2014/TAHOE	1GNLC2E06ER212159	1	$37,092.96	$37,092.96	495
SPORT UTILITY VEHICLE	CHEVROLET	2014/TAHOE	1GNLC2E01ER212795	1	$37,092.96	$37,092.96	495
SPORT UTILITY VEHICLE	CHEVROLET	2014/TAHOE	1GNLC2E08ER214771	1	$37,092.96	$37,092.96	495
SPORT UTILITY VEHICLE	CHEVROLET	2014/TAHOE	1GNLC2E03ER213611	1	$37,092.96	$37,092.96	495

Description	Manufacturer	Model	Serial No.	Qty.	Unit Cost	Total Cost	Dept No
SPORT UTILITY VEHICLE	CHEVROLET	2014/TAHOE	1GNLC2E01ER171259	1	$27,916.00	$27,916.00	495
SPORT UTILITY VEHICLE	CHEVROLET	2014/TAHOE	1GNLC2E05ER167215	1	$28,116.00	$28,116.00	495
SPORT UTILITY VEHICLE	CHEVROLET	2014/TAHOE	1GNLC2E06ER170415	1	$29,366.00	$29,366.00	495
SPORT UTILITY VEHICLE	CHEVROLET	2014/TAHOE	1GNLC2E01ER212179	1	$37,092.96	$37,092.96	495
SPORT UTILITY VEHICLE	CHEVROLET	2014/TAHOE	1GNLC2E02ER210716	1	$37,092.96	$37,092.96	495
SPORT UTILITY VEHICLE	CHEVROLET	2014/TAHOE	1GNLC2E07ER210629	1	$37,092.96	$37,092.96	495
SPORT UTILITY VEHICLE	CHEVROLET	2014/TAHOE	1GNLC2E02ER167981	1	$41,916.23	$41,916.23	495
SPORT UTILITY VEHICLE	FORD	2014/EXPLORER	1FM5K8AR3EGB54465	1	$25,877.00	$25,877.00	495
SPORT UTILITY VEHICLE	CHEVROLET	2014/TAHOE	1GNLC2E05ER194463	1	$33,927.00	$33,927.00	495
SPORT UTILITY VEHICLE	FORD	2014/ESCAPE	1FMCU0F78EUC00979	1	$19,637.00	$19,637.00	495
SPORT UTILITY VEHICLE	FORD	2014/ESCAPE	1FMCU0F74EUC00980	1	$19,637.00	$19,637.00	495
SPORT UTILITY VEHICLE	FORD	2014/ESCAPE	1FMCU0F76EUC00981	1	$19,637.00	$19,637.00	495
SPORT UTILITY VEHICLE	FORD	2014/ESCAPE	1FMCU0F78EUC00982	1	$19,637.00	$19,637.00	495
SPORT UTILITY VEHICLE	FORD	2014/ESCAPE	1FMCU0F7XEUC00983	1	$19,637.00	$19,637.00	495
SPORT UTILITY VEHICLE	CHEVROLET	2014/TAHOE	1GNLC2E02ER148489	1	$45,620.05	$45,620.05	495
SPORT UTILITY VEHICLE	FORD	2014/EXPLORER	1FM5K7D88EGA80845	1	$25,400.00	$25,400.00	495
SPORT UTILITY VEHICLE	CHEVROLET	2010/TAHOE	1GNMCAE07AR139487	1	$42,175.63	$42,175.63	495
SPORT UTILITY VEHICLE	CHEVROLET	2010/TAHOE	1GNMCAE01AR139470	1	$42,778.87	$42,778.87	495
SPORT UTILITY VEHICLE	CHEVROLET	2010/TAHOE	1GNMCAE07AR136475	1	$42,307.01	$42,307.01	495
SPORT UTILITY VEHICLE	CHEVROLET	2013/TAHOE	1GNLC2E08DR251446	1	$42,359.00	$42,359.00	495
SPORT UTILITY VEHICLE	CHEVROLET	2009/TAHOE	1GNEC03079R158022	1	$39,824.94	$39,824.94	495
SPORT UTILITY VEHICLE	CHEVROLET	2010/TAHOE	1GNMCAE06AR132885	1	$41,880.51	$41,880.51	495
SPORT UTILITY VEHICLE	CHEVROLET	2011/TAHOE	1GNLC2E05BR275541	1	$43,755.96	$43,755.96	495
SPORT UTILITY VEHICLE	CHEVROLET	2010/TAHOE	1GNMCAE01AR172369	1	$43,596.78	$43,596.78	495
SPORT UTILITY VEHICLE	CHEVROLET	2011/TAHOE	1GNLC2E09BR235513	1	$45,923.30	$45,923.30	495
SPORT UTILITY VEHICLE	FORD	2013/EXPLORER	1FM5K8ARXDGB71181	1	$41,931.25	$41,931.25	495
SPORT UTILITY VEHICLE	CHEVROLET	2007/UPLANDER	1GBDV13W17D172876	1	$19,714.21	$19,714.21	495
SPORT UTILITY VEHICLE	FORD	2009/ESCAPE	1FMCU03G99KB19642	1	$17,922.00	$17,922.00	495
SPORT UTILITY VEHICLE	FORD	2009/ESCAPE	1FMCU03G49KB19645	1	$17,922.00	$17,922.00	495
SPORT UTILITY VEHICLE	CHEVROLET	2010/TAHOE	1GNMCAE00AR172766	1	$47,621.64	$47,621.64	495
SPORT UTILITY VEHICLE	CHEVROLET	2011/TAHOE	1GNLC2E04BR234382	1	$45,683.06	$45,683.06	495
SPORT UTILITY VEHICLE	CHEVROLET	2012/TAHOE	1GNLC2E05CR169110	1	$50,521.08	$50,521.08	495
SPORT UTILITY VEHICLE	CHEVROLET	2012/TAHOE	1GNLC2E00CR169158	1	$50,521.08	$50,521.08	495
SPORT UTILITY VEHICLE	SATURN	2009/VUE	3GSCL93Z09S624636	1	$26,384.77	$26,384.77	495
SPORT UTILITY VEHICLE	FORD	2004/EXCURSION	1FMSU41P14EC84842	1	$36,565.00	$36,565.00	495
SPORT UTILITY VEHICLE	CHEVROLET	2010/TAHOE	1GNMCAE0XAR134056	1	$36,292.86	$36,292.86	495
SPORT UTILITY VEHICLE	CHEVROLET	2013/TAHOE	1GNLC2E02DR242421	1	$33,972.00	$33,972.00	495
SPORT UTILITY VEHICLE	CHEVROLET	2014/TAHOE	1GNLC2E06ER203090	1	$25,726.00	$25,726.00	495
SPORT UTILITY VEHICLE	FORD	2010/ESCAPE	1FMCU0DG6AKC22309	1	$20,493.42	$20,493.42	495
SPORT UTILITY VEHICLE	CHEVROLET	2013/TAHOE	1GNLC2E05DR261318	1	$39,509.35	$39,509.35	495
SPORT UTILITY VEHICLE	CHEVROLET	2013/TAHOE	1GNLC2E00DR262361	1	$39,509.35	$39,509.35	495
SPORT UTILITY VEHICLE	CHEVROLET	2013/TAHOE	1GNLC2E05DR260315	1	$39,509.35	$39,509.35	495
SPORT UTILITY VEHICLE	CHEVROLET	2013/TAHOE	1GNLC2E03DR258532	1	$39,509.35	$39,509.35	495
SPORT UTILITY VEHICLE	CHEVROLET	2013/TAHOE	1GNLC2E03DR259521	1	$39,509.35	$39,509.35	495
SPORT UTILITY VEHICLE	CHEVROLET	2013/TAHOE	1GNLC2E02DR262314	1	$39,509.35	$39,509.35	495
SPORT UTILITY VEHICLE	CHEVROLET	2013/TAHOE	1GNLC2E0XDR261010	1	$39,509.35	$39,509.35	495
SPORT UTILITY VEHICLE	CHEVROLET	2013/TAHOE	1GNLC2E08DR261538	1	$39,509.35	$39,509.35	495
SPORT UTILITY VEHICLE	CHEVROLET	2013/TAHOE	1GNLC2E08DR262690	1	$39,509.35	$39,509.35	495
SPORT UTILITY VEHICLE	CHEVROLET	2013/TAHOE	1GNLC2E06DR261330	1	$39,509.35	$39,509.35	495
SPORT UTILITY VEHICLE	CHEVROLET	2013/TAHOE	1GNLC2E03DR261611	1	$39,509.35	$39,509.35	495
SPORT UTILITY VEHICLE	CHEVROLET	2013/TAHOE	1GNLC2E01DR259890	1	$39,509.35	$39,509.35	495
SPORT UTILITY VEHICLE	CHEVROLET	2013/TAHOE	1GNLC2E08DR262351	1	$39,509.35	$39,509.35	495

Description	Manufacturer	Model	Serial No.	Qty.	Unit Cost	Total Cost	Dept No
SPORT UTILITY VEHICLE	CHEVROLET	2013/TAHOE	1GNLC2E04DR259558	1	$39,509.35	$39,509.35	495
SPORT UTILITY VEHICLE	CHEVROLET	2013/TAHOE	1GNLC2E00DR259816	1	$39,509.35	$39,509.35	495
SPORT UTILITY VEHICLE	CHEVROLET	2013/TAHOE	1GNLC2E05DR260332	1	$41,874.34	$41,874.34	495
SPORT UTILITY VEHICLE	CHEVROLET	2013/TAHOE	1GNLC2E02DR262345	1	$41,874.34	$41,874.34	495
SPORT UTILITY VEHICLE	CHEVROLET	2013/TAHOE	1GNLC2E09DR260401	1	$40,299.35	$40,299.35	495
SPORT UTILITY VEHICLE	FORD	2003/EXPLORER	1FMZU62K43ZA39540	1	$21,202.20	$21,202.20	495
SPORT UTILITY VEHICLE	CHEVROLET	2011/TAHOE	1GNLC2E0XBR209499	1	$46,218.32	$46,218.32	495
SPORT UTILITY VEHICLE	CHEVROLET	2011/TAHOE	1GNLC2E05BR275152	1	$43,755.96	$43,755.96	495
SPORT UTILITY VEHICLE	CHEVROLET	2012/TAHOE	1GNLC2E04CR288279	1	$43,213.60	$43,213.60	495
SPORT UTILITY VEHICLE	CHEVROLET	2011/TAHOE	1GNSK2E02BR234685	1	$48,410.30	$48,410.30	495
SPORT UTILITY VEHICLE	CHEVROLET	2011/TAHOE	1GNLC2E03BR235068	1	$33,901.10	$33,901.10	495
SPORT UTILITY VEHICLE	CHEVROLET	2011/TAHOE	1GNLC2E09BR234460	1	$39,373.55	$39,373.55	495
SPORT UTILITY VEHICLE	FORD	2013/EXPLORER	1FM5K8AR8DGA18346	1	$42,823.75	$42,823.75	495
SPORT UTILITY VEHICLE	CHEVROLET	2011/TAHOE	1GNLC2E04BR234415	1	$44,869.80	$44,869.80	495
SPORT UTILITY VEHICLE	CHEVROLET	2011/TAHOE	1GNLC2E0XBR226111	1	$31,405.59	$31,405.59	495
SPORT UTILITY VEHICLE	CHEVROLET	2012/TAHOE	1GNLC2E04CR204834	1	$40,643.86	$40,643.86	495
SPORT UTILITY VEHICLE	CHEVROLET	2012/TAHOE	1GNLC2E0XCR204014	1	$40,742.87	$40,742.87	495
SPORT UTILITY VEHICLE	CHEVROLET	2012/TAHOE	1GNLC2E00CR205429	1	$40,643.86	$40,643.86	495
SPORT UTILITY VEHICLE	CHEVROLET	2012/TAHOE	1GNLC2E08CR302281	1	$30,962.13	$30,962.13	495
SPORT UTILITY VEHICLE	CHEVROLET	2012/TAHOE	1GNLC2E01CR301070	1	$30,010.12	$30,010.12	495
SPORT UTILITY VEHICLE	FORD	2011/ESCAPE	1FMCU0D71BKA99357	1	$18,453.00	$18,453.00	495
SPORT UTILITY VEHICLE	CHEVROLET	2012/TAHOE	1GNLC2E08CR297082	1	$29,495.10	$29,495.10	495
SPORT UTILITY VEHICLE	CHEVROLET	2001/SUBURBAN	3GNEC16T81G167490	1	$7,898.00	$7,898.00	495
SPORT UTILITY VEHICLE	TOYOTA	2008/HIGHLANDER	JTEDS42A482065485	1	$30,305.00	$30,305.00	495
SPORT UTILITY VEHICLE	CHEVROLET	2012/TAHOE	1GNLC2E08CR238243	1	$37,893.43	$37,893.43	495
SPORT UTILITY VEHICLE	CHEVROLET	2012/TAHOE	1GNLC2E06CR238564	1	$37,893.43	$37,893.43	495
SPORT UTILITY VEHICLE	FORD	2013/EXPLORER	1FM5K7B81DGA14638	1	$24,105.75	$24,105.75	495
SPORT UTILITY VEHICLE	CHEVROLET	2013/TAHOE	1GNLC2E00DR260576	1	$39,509.35	$39,509.35	495
SPORT UTILITY VEHICLE	FORD	2009/ESCAPE	1FMCU03G29KB19644	1	$17,922.00	$17,922.00	495
SPORT UTILITY VEHICLE	CHEVROLET	2016/TAHOE	1GNLCDEC9GR301295	1	$33,095.00	$33,095.00	495
SPORT UTILITY VEHICLE	FORD	2008/ESCAPE	1FMCU02Z68KC97915	1	$15,760.00	$15,760.00	495
SPORT UTILITY VEHICLE	FORD	2002/EXPLORER	1FMZU62E62ZB03277	1	$19,991.00	$19,991.00	495
SPORT UTILITY VEHICLE	DODGE	2008/DURANGO	1D8HB48N88F133328	1	$26,870.00	$26,870.00	495
SPRAY GUN, AIR				4	$300.00	$1,200.00	882
SPRAYER, INSECTICED, BACKPACK, 4GAL				1	$80.00	$80.00	3106
SPRAYER, INSECTICIDE, SKID-MOUNT, 1000 GAL.	CIBOLO	SWINGROK SPRAYE	RCI 479427	1	$3,000.00	$3,000.00	210
SPRAYER, INSECTICIDE, SKID-MOUNT, 1000 GAL.	SNYDER INDUSTRIAL INC	NA	RCI 479434	1	$3,000.00	$3,000.00	210
SPRAYER, INSECTICIDE, SKID-MOUNT, 1000 GAL.	CIBOLO	SWINGROK SPRAYE	RCI 479428	1	$3,000.00	$3,000.00	210
SPRAYER, INSECTICIDE, SKID-MOUNT, 500 GAL.	AG-MEIER	3 POINT	A45205	1	$1,795.00	$1,795.00	510
SPRAYER, INSECTICIDE, SKID-MOUNT, 500 GAL.	FIMCO	NA	RCI 479470	1	$2,500.00	$2,500.00	560
SPRAYER, INSECTICIDE, SKID-MOUNT, 500 GAL.	FIMCO	NA	RCI 479412	1	$2,500.00	$2,500.00	560
SPRAYER, INSECTICIDE, SKID-MOUNT, 500 GAL.	SAVAGE	5534	5534631889	1	$8,500.00	$8,500.00	3107
SPRAYER, WATER, SKID MOUNT, 50 GAL.	KINGS	KS50P5	21490	1	$1,900.00	$1,900.00	510
SPREADER, SALT/SAND	LELY	S-300	384	1	$599.00	$599.00	510
SPREADER, TAILGATE, SALT/SAND	BOSS	TGS 800	RCI 479464	1	$3,500.00	$3,500.00	210
SPREADER, TAILGATE, SALT/SAND	BOSS	TGS 800	RCI 479463	1	$3,500.00	$3,500.00	210
SPREADER, TAILGATE, SALT/SAND	SWENSON SPREADER	NA	87907	1	$4,200.00	$4,200.00	210
SPREADER, TAILGATE, SALT/SAND	SWENSON SPREADER	NA	87908	1	$4,200.00	$4,200.00	210
SPREADER, TAILGATE, SALT/SAND	SWENSON SPREADER	NA	RCI 479425	1	$6,538.05	$6,538.05	210
SPREADER, TAILGATE, SALT/SAND	SWENSON SPREADER	NA	RCI 479462	1	$6,538.06	$6,538.06	210
SPREADER, TAILGATE, SALT/SAND	FLINK	VCT-12 DS	1361	1	$3,312.00	$3,312.00	210
SPREADER, TAILGATE, SALT/SAND	FLINK	VCT-12 DS	1364	1	$3,312.00	$3,312.00	210

Description	Manufacturer	Model		Serial No.	Qty.	Unit Cost	Total Cost	Dept No
SPREADER, TAILGATE, SALT/SAND	SWENSON SPREADER	00002-463-01		0387-1634	1	$3,500.00	$3,500.00	210
SPREADER, TAILGATE, SALT/SAND	SWENSON SPREADER	00002-463-01		0307-1629	1	$3,612.05	$3,612.05	210
SPRING LOADED TRAY CART					1	$450.00	$450.00	576
SPRING LOADED TRAY CART					1	$450.00	$450.00	576
STAGE, PORTABLE	NATIONAL PUBLIC SEATING	S48032C02		NSN	1	$2,000.00	$2,000.00	503
STAGE, PORTABLE (SMALL)					8	$250.00	$2,000.00	576
STAIR CHAIR	FERNO	59-T		08-095377	1	$2,091.51	$2,091.51	540
STAIR CHAIR	STRYKER		6252	80640882	1	$2,674.00	$2,674.00	540
STAIR CHAIR	EZ GLIDE	NA		RCI 468095	1	$2,300.00	$2,300.00	540
STAIR CHAIR	FERNO	NA		RCI 468118	1	$2,300.00	$2,300.00	540
STAIR CHAIR	STRYKER	STAIR-PRO		170639160	1	$2,300.00	$2,300.00	540
STAIR CHAIR	FERNO	NA		08-084612	1	$2,300.00	$2,300.00	540
STAIR CHAIR	STRYKER	STAIR-PRO		170639162	1	$2,300.00	$2,300.00	540
STAIR CHAIR	FERNO	59-T EZ GLIDE		RCI 481919	1	$2,300.00	$2,300.00	540
STAIR CHAIR	FERNO	EZ GLIDE		09N-124644	1	$2,300.00	$2,300.00	540
STAIR CHAIR	STRYKER	NA		RCI 468102	1	$2,300.00	$2,300.00	540
STAIR CHAIR	STRYKER	NA		RCI 477992	1	$2,300.00	$2,300.00	540
STAND, ENGINE, 1/2 TON					1	$297.00	$297.00	882
STAPLE GUN					1	$150.00	$150.00	440
STAPLER, ELECTRIC					7	$80.00	$560.00	450
STAPLER, ELECTRIC					1	$80.00	$80.00	450
STAPLER, ELECTRIC					1	$80.00	$80.00	560
STAPLER, ELECTRIC, PROFESSIONAL					1	$269.00	$269.00	497
STEAMER, CONVECTION, 2 DOOR	CLEVELAND	24CGA6		1.00623E+12	1	$13,613.34	$13,613.34	576
STEERING WHEEL PULLER					1	$350.00	$350.00	882
STETHOSCOPE, STEREO W/ AUDIO LINK SYSTEM	MANTIS	II		NA	1	$1,859.00	$1,859.00	560
STOKES BASKET, RESCUE					3	$550.00	$1,650.00	542
STOOL, ADJUSTABLE HEIGHT					1	$70.00	$70.00	210
STOOL, ADJUSTABLE HEIGHT					1	$70.00	$70.00	499
STOOL, ADJUSTABLE HEIGHT					1	$70.00	$70.00	553
STOOL, ADJUSTABLE HEIGHT					1	$70.00	$70.00	560
STOOL, ADJUSTABLE HEIGHT					1	$70.00	$70.00	560
STOOL, ADJUSTABLE HEIGHT					1	$70.00	$70.00	576
STOOL, ADJUSTABLE HEIGHT					1	$70.00	$70.00	576
STOOL, ADJUSTABLE HEIGHT					1	$70.00	$70.00	576
STOOL, ADJUSTABLE HEIGHT					1	$70.00	$70.00	576
STOOL, ADJUSTABLE HEIGHT					1	$70.00	$70.00	630
STOOL, ADJUSTABLE HEIGHT					1	$70.00	$70.00	630
STOOL, ADJUSTABLE HEIGHT					1	$70.00	$70.00	630
STOOL, ADJUSTABLE HEIGHT					1	$70.00	$70.00	630
STOOL, ADJUSTABLE HEIGHT					1	$70.00	$70.00	630
STOOL, LIBRARY, WOOD, PADDED					3	$125.00	$375.00	475
STORAGE, BLUEPRINT, VERTICAL SLOT, MOBILE					2	$250.00	$500.00	630
STOVE, 2 BURNER, W/ GRIDDLE					1	$400.00	$400.00	540
STOVE, 6 BURNER, 1 OVEN	VULCAN	36C-6BN		481890100	1	$2,000.00	$2,000.00	576
STREET SWEEPER	TYMCO		2017	1HTMMAAN6HH744014	1	$232,843.50	$232,843.50	495
STREET SWEEPER	TYMCO		2017	1HTMMAAN5HH460969	1	$232,843.50	$232,843.50	495
STREET SWEEPER	TYMCO		2017	1HTMMAAN4HH744013	1	$232,843.50	$232,843.50	495
STREET SWEEPER	TYMCO	NA		1HTSCABN51H314893	1	$102,955.00	$102,955.00	495
STREET SWEEPER	TYMCO		2012	1HTJTSKN1CJ536666	1	$188,016.00	$188,016.00	495
STREET SWEEPER	SCHWARZE	2011/A7000		1HTMMAAN4BH364600	1	$180,681.00	$180,681.00	495
STREET SWEEPER	TYMCO		2016	1HTMMAAN5GH743953	1	$215,536.50	$215,536.50	495

Description	Manufacturer	Model	Serial No.	Qty.	Unit Cost	Total Cost	Dept No
STREET SWEEPER, SMALL	BROCE	RJT-350	409079	1	$46,434.20	$46,434.20	210
STREET SWEEPER, SMALL	BROCE	RJT-350	408450	1	$53,068.75	$53,068.75	210
STREET SWEEPER, SMALL	BROCE	KR-350	409639	1	$46,676.82	$46,676.82	210
STREET SWEEPER, SMALL	BROCE	RJT-350	403149	1	$69,000.00	$69,000.00	210
STRETCHER, EVACUATION	GENDRON	1.05012E+12	46548111	1	$750.00	$750.00	570
STRETCHER, FLEXIBLE/FOLDING				4	$330.00	$1,320.00	540
STRETCHER, FOLDING				1	$485.00	$485.00	540
STRETCHER, FOLDING				1	$485.00	$485.00	540
STRIPER, PAVEMENT/FIELD, AIRLESS	GRACO	LINE LAZER 3500	RCI 479423	1	$5,585.00	$5,585.00	210
STRIPER, PAVEMENT/FIELD, AIRLESS, MULTI-GUN	GRACO	LINE LAZER 5900	RCI 479419	1	$7,975.00	$7,975.00	210
STRIPER, PAVEMENT/FIELD, AIRLESS, MULTI-GUN, RIDE-ON	GRACO	LINEDRIVER	BA5067	1	$10,950.00	$10,950.00	510
STRIPER, PAVEMENT/FIELD, AIRLESS, MULTI-GUN, RIDE-ON	GRACO	LINEDRIVER	BA4298	1	$9,770.00	$9,770.00	510
STRIPER, PAVEMENT/FIELD, AIRLESS, MULTI-GUN, RIDE-ON	GRACO	LINEDRIVER	BA1030	1	$10,950.00	$10,950.00	510
STROBE LIGHTING, POWER PACK	DYNALITE	MP400	025-1718	1	$1,000.00	$1,000.00	540
STROKE HYDRAULIC CYLINDER SET, 5-TON	BVA	NA	R0803000042	1	$620.00	$620.00	882
STUMP GRINDER	BOBCAT	SGX60	A00701351	1	$6,450.50	$6,450.50	510
SUCTION MACHINE, PORTABLE	LAERDAL	LCSU4	131028A0934	1	$570.00	$570.00	570
SUCTION MACHINE, PORTABLE	LAERDAL	LCSU4	130228A0562	1	$570.00	$570.00	570
SUCTION MACHINE, PORTABLE	LAERDAL	4000	78290786764	1	$570.00	$570.00	570
SUCTION MACHINE, PORTABLE LOW-END				2	$250.00	$500.00	540
SUIT, HAZMAT				44	$1,200.00	$52,800.00	542
SURVEILLANCE KIT, AUDIO, DIGITAL	NA	NA	2852	1	$3,699.98	$3,699.98	560
SURVEILLANCE KIT, VIDEO, WIRELESS	NA	NA	NA	1	$4,487.80	$4,487.80	560
SWITCH, 12 PORT				1	$175.00	$175.00	630
SWITCH, 16 KVM PORT	CISCO SYSTEMS	CATALYST 2950	RCI 481997	1	$800.00	$800.00	503
SWITCH, 16 PORT				1	$350.00	$350.00	541
SWITCH, 16 PORT	ALTRONIX	EBRIDGE+	NSN	1	$350.00	$350.00	570
SWITCH, 16 PORT	ALTRONIX	EBRIDGE+	NSN	1	$350.00	$350.00	570
SWITCH, 24 PORT				1	$325.00	$325.00	454
SWITCH, 24 PORT				2	$325.00	$650.00	581
SWITCH, 24 PORT				2	$325.00	$650.00	630
SWITCH, 24 PORT, POE	DELL	PC 8132F	RCI 474237	1	$1,900.00	$1,900.00	503
SWITCH, 24 PORT, POE	CISCO SYSTEMS	CATALYST 2960	RCI 482003	1	$1,900.00	$1,900.00	503
SWITCH, 24 PORT, POE	BROCADE	ICX-6450-24P	BZR3244K01T	1	$1,900.00	$1,900.00	503
SWITCH, 24 PORT, POE	BROCADE	FCX624S	RCI 482058	1	$1,900.00	$1,900.00	503
SWITCH, 24 PORT, POE	CISCO SYSTEMS	CATALYST 3560G	FOC1033Y2BP	1	$1,900.00	$1,900.00	503
SWITCH, 24 PORT, POE	DELL	N4030F	NSN	1	$1,900.00	$1,900.00	503
SWITCH, 24 PORT, POE	DELL	N4030F	NSN	1	$1,900.00	$1,900.00	503
SWITCH, 24 PORT, POE	BROCADE	ICX-6450-24P	BZR0429J01H	1	$1,900.00	$1,900.00	503
SWITCH, 24 PORT, POE	CISCO SYSTEMS	CATALYST 2950	FHK0702W1Q9	1	$1,900.00	$1,900.00	503
SWITCH, 24 PORT, POE	CISCO SYSTEMS	CATALYST 2950	FAB0543Y11Z	1	$1,900.00	$1,900.00	503
SWITCH, 24 PORT, POE	CISCO SYSTEMS	CATALYST 2950	3902A816	1	$1,900.00	$1,900.00	503
SWITCH, 24 PORT, POE	CISCO SYSTEMS	C3KX-NM-10G	RCI 481060	1	$1,900.00	$1,900.00	503
SWITCH, 24 PORT, POE	CISCO SYSTEMS	CATALYST 3560G	FOC1347W2VT	1	$2,685.20	$2,685.20	503
SWITCH, 24 PORT, POE	CISCO SYSTEMS	5548UP	SSI16010C0G	1	$1,900.00	$1,900.00	503
SWITCH, 24 PORT, POE	CISCO SYSTEMS	CATALYST 3550	CHK0640W04H	1	$1,900.00	$1,900.00	503
SWITCH, 24 PORT, POE	NETGEAR	FS728TP	2F465A5K003CB	1	$1,900.00	$1,900.00	503
SWITCH, 24 PORT, POE	NETGEAR	FS728TP	2F476254001C9	1	$1,900.00	$1,900.00	503
SWITCH, 24 PORT, POE	TRENDNET	TPE-S160	RCI 482095	1	$1,900.00	$1,900.00	503
SWITCH, 24 PORT, POE	TRENDNET	TPE-S160	RCI 482094	1	$1,900.00	$1,900.00	503
SWITCH, 24 PORT, POE	CRESTON	CEN-SWPOE-24	6503409	1	$1,900.00	$1,900.00	503
SWITCH, 24 PORT, POE	TRENDNET	TPE-S160	RCI 482091	1	$1,900.00	$1,900.00	503

Description	Manufacturer	Model	Serial No.	Qty.	Unit Cost	Total Cost	Dept No
SWITCH, 24 PORT, POE	TRENDNET	TPE-S160	RCI 482090	1	$1,900.00	$1,900.00	503
SWITCH, 24 PORT, POE	CISCO SYSTEMS	CATALYST 2960-S	FOC1528X216	1	$1,910.81	$1,910.81	503
SWITCH, 24 PORT, POE	CISCO SYSTEMS	CATALYST 3560G	FOC1051Y47W	1	$1,900.00	$1,900.00	503
SWITCH, 24 PORT, POE	BROCADE	ICX-6450-24P	RCI 482080	1	$1,900.00	$1,900.00	503
SWITCH, 24 PORT, POE	CISCO SYSTEMS	CATALYST 3560G	FOC0951Y3DF	1	$1,900.00	$1,900.00	503
SWITCH, 24 PORT, POE	BROCADE	ICX-6450-24P	BZR0431J01H	1	$1,900.00	$1,900.00	503
SWITCH, 24 PORT, POE	DELL	8132F	5D8PTS1	1	$6,464.70	$6,464.70	503
SWITCH, 24 PORT, POE	CISCO SYSTEMS	CATALYST 3560G	FDO1119Z201	1	$1,900.00	$1,900.00	503
SWITCH, 24 PORT, POE	CISCO SYSTEMS	CATALYST 3550	CHK0639W2AS	1	$1,900.00	$1,900.00	503
SWITCH, 24 PORT, POE	CISCO SYSTEMS	CATALYST 2950	FHK0701W0LT	1	$1,900.00	$1,900.00	503
SWITCH, 24 PORT, POE	CISCO SYSTEMS	CATALYST 3550	RCI 482064	1	$1,900.00	$1,900.00	503
SWITCH, 24 PORT, POE	CISCO SYSTEMS	CATALYST 3550	CAT0742X05N	1	$1,900.00	$1,900.00	503
SWITCH, 24 PORT, POE	BROCADE	ICX-6450-24P	RCI 452967	1	$1,900.00	$1,900.00	509
SWITCH, 24 PORT, POE	CISCO SYSTEMS	CATALYST 2950	RCI 452968	1	$1,900.00	$1,900.00	509
SWITCH, 24 PORT, POE	CISCO SYSTEMS	NA	NSN	1	$1,900.00	$1,900.00	540
SWITCH, 24 PORT, POE	CISCO SYSTEMS	CATALYST 2950	FHK0650W08R	1	$1,900.00	$1,900.00	540
SWITCH, 24 PORT, POE	CISCO SYSTEMS	NA	RCI 482021	1	$1,900.00	$1,900.00	570
SWITCH, 24 PORT, POE	BROCADE	FWS 648G	700180433	1	$1,900.00	$1,900.00	570
SWITCH, 24 PORT, POE	CISCO SYSTEMS	CATALYST 4500-X	RCI 478590	1	$1,900.00	$1,900.00	570
SWITCH, 24 PORT, POE	CISCO SYSTEMS	CATALYST 4500-X	RCI 478591	1	$1,900.00	$1,900.00	570
SWITCH, 24 PORT, POE	CISCO SYSTEMS	C3KX-NM-10G	FDO1534V0PX	1	$1,900.00	$1,900.00	570
SWITCH, 24 PORT, POE	BROCADE	ICX-6450-24P	RCI 481812	1	$1,900.00	$1,900.00	570
SWITCH, 24 PORT, POE	HEWLETT PACKARD	PROCURVE 2626	CN645SE0TX	1	$1,900.00	$1,900.00	581
SWITCH, 24 PORT, POE	HEWLETT PACKARD	PROCURVE 2626	CN645SE14R	1	$1,900.00	$1,900.00	581
SWITCH, 24 PORT, POE	3COM	3CR17561-91		1	$1,900.00	$1,900.00	581
SWITCH, 24 PORT, POE	CISCO SYSTEMS	CATALYST 2960	FOC1621W2P4	1	$1,900.00	$1,900.00	630
SWITCH, 24 PORT, POE	BROCADE	ICX-6450-24P	BZR0431J01J	1	$1,900.00	$1,900.00	630
SWITCH, 24 PORT, POE	CISCO SYSTEMS	CATALYST 3850	RCI 481923	1	$1,900.00	$1,900.00	3106
SWITCH, 24 PORT, POE	CISCO SYSTEMS	CATALYST 3850	NSN	1	$1,900.00	$1,900.00	3106
SWITCH, 28 PORT, POE	TELECT			1	$2,000.00	$2,000.00	581
SWITCH, 48 PORT	CISCO SYSTEMS	CATALYST 2960-X	FOC2045Y0UJ	1	$1,125.00	$1,125.00	503
SWITCH, 48 PORT	CISCO SYSTEMS	CATALYST 2960-X	FOC10472Z0AB	1	$1,125.00	$1,125.00	503
SWITCH, 48 PORT	DELL	N2048P	CD3BY42	1	$1,125.00	$1,125.00	503
SWITCH, 48 PORT	CISCO SYSTEMS	CATALYST 2950	NA	1	$1,125.00	$1,125.00	570
SWITCH, 48 PORT	AVAYA	1152A1	S02136420505306	1	$1,125.00	$1,125.00	570
SWITCH, 48 PORT	DELL	PC 5448	3MXRFH1	1	$1,170.60	$1,170.60	581
SWITCH, 48 PORT	HEWLETT PACKARD	PROCURVE 2610	CN215ZU06T	1	$1,125.00	$1,125.00	581
SWITCH, 48 PORT	HEWLETT PACKARD	PROCURVE 2610	CN215ZU005	1	$1,125.00	$1,125.00	581
SWITCH, 48 PORT	CISCO SYSTEMS	CATALYST 2960-X	RCI 455323	1	$1,125.00	$1,125.00	630
SWITCH, 48 PORT, POE	CISCO SYSTEMS	CATALYST 3550	3902S549	1	$3,000.00	$3,000.00	454
SWITCH, 48 PORT, POE	CISCO SYSTEMS	CATALYST 3650	FDO1924E0AC	1	$3,000.00	$3,000.00	503
SWITCH, 48 PORT, POE	BROCADE	ICX-6450-48P	BZT2536H2J8	1	$3,000.00	$3,000.00	503
SWITCH, 48 PORT, POE	BROCADE	ICX-6450-48P	BZT2536H2JA	1	$3,000.00	$3,000.00	503
SWITCH, 48 PORT, POE	BROCADE	ICX-6450-48P	BZT2536H2JN	1	$3,000.00	$3,000.00	503
SWITCH, 48 PORT, POE	BROCADE	ICX-6450-48P	BZT2536H2HT	1	$3,000.00	$3,000.00	503
SWITCH, 48 PORT, POE	BROCADE	ICX-6450-48P	BZT2536H2JH	1	$3,000.00	$3,000.00	503
SWITCH, 48 PORT, POE	BROCADE	ICX-6450-48P	BZT2536H2HG	1	$3,000.00	$3,000.00	503
SWITCH, 48 PORT, POE	BROCADE	ICX-6450-48P	BZT2536H2JC	1	$3,000.00	$3,000.00	503
SWITCH, 48 PORT, POE	CISCO SYSTEMS	CATALYST 3650	FDO1930P1EY	1	$3,000.00	$3,000.00	503
SWITCH, 48 PORT, POE	CISCO SYSTEMS	CATALYST 3650	FDO1924E0KD	1	$3,000.00	$3,000.00	503
SWITCH, 48 PORT, POE	BROCADE	ICX-6450-48P	BZT0431J084	1	$3,000.00	$3,000.00	503
SWITCH, 48 PORT, POE	BROCADE	ICX-6450-48P	BZT0431J087	1	$3,000.00	$3,000.00	503

Description	Manufacturer	Model	Serial No.	Qty.	Unit Cost	Total Cost	Dept No
SWITCH, 48 PORT, POE	BROCADE	ICX-6450-48P	RCI 481917	1	$3,000.00	$3,000.00	503
SWITCH, 48 PORT, POE	CISCO SYSTEMS	CATALYST 2960-X	FCW2019B5BR	1	$3,000.00	$3,000.00	503
SWITCH, 48 PORT, POE	ZYXEL	GS2210-48HP	RCI 481998	1	$3,000.00	$3,000.00	503
SWITCH, 48 PORT, POE	ZYXEL	GS2210-48HP	RCI 481999	1	$3,000.00	$3,000.00	503
SWITCH, 48 PORT, POE	CISCO SYSTEMS	CATALYST 2960-X	FCW2102B1E0	1	$3,000.00	$3,000.00	503
SWITCH, 48 PORT, POE	DELL	N2048P	RCI 481928	1	$3,000.00	$3,000.00	503
SWITCH, 48 PORT, POE	DELL	N2048P	RCI 481929	1	$3,000.00	$3,000.00	503
SWITCH, 48 PORT, POE	DELL	N2048P	70BFY42	1	$3,000.00	$3,000.00	503
SWITCH, 48 PORT, POE	DELL	N2048P	31BFY42	1	$3,000.00	$3,000.00	503
SWITCH, 48 PORT, POE	BROCADE	ICX-6450-48P	BZT0443J0CW	1	$3,000.00	$3,000.00	503
SWITCH, 48 PORT, POE	CISCO SYSTEMS	CATALYST 2960-X	FOC2202T4B1	1	$3,000.00	$3,000.00	503
SWITCH, 48 PORT, POE	CISCO SYSTEMS	CATALYST 2960-X	FOC2151T2T9	1	$3,000.00	$3,000.00	503
SWITCH, 48 PORT, POE	CISCO SYSTEMS	CATALYST 2960-X	FOC2151T2TL	1	$3,000.00	$3,000.00	503
SWITCH, 48 PORT, POE	CISCO SYSTEMS	CATALYST 2960-X	FOC2151T3US	1	$3,000.00	$3,000.00	503
SWITCH, 48 PORT, POE	CISCO SYSTEMS	CATALYST 2960-X	FOC2151T2TQ	1	$3,000.00	$3,000.00	503
SWITCH, 48 PORT, POE	CISCO SYSTEMS	CATALYST 2960-X	FCW2102B1E6	1	$3,000.00	$3,000.00	503
SWITCH, 48 PORT, POE	CISCO SYSTEMS	CATALYST 2960-X	FOC2151T3VR	1	$3,000.00	$3,000.00	503
SWITCH, 48 PORT, POE	DELL	N2048P	RCI 482005	1	$3,000.00	$3,000.00	503
SWITCH, 48 PORT, POE	DELL	N2048P	RCI 482001	1	$3,000.00	$3,000.00	503
SWITCH, 48 PORT, POE	DELL	N2048P	RCI 481916	1	$3,000.00	$3,000.00	503
SWITCH, 48 PORT, POE	DELL	N2048P	RCI 482004	1	$3,000.00	$3,000.00	503
SWITCH, 48 PORT, POE	CISCO SYSTEMS	CATALYST 2960-X	FCW2102B1E7	1	$3,000.00	$3,000.00	503
SWITCH, 48 PORT, POE	CISCO SYSTEMS	CATALYST 2960-X	FCW2102B1EW	1	$3,000.00	$3,000.00	503
SWITCH, 48 PORT, POE	CISCO SYSTEMS	CATALYST 2960-X	FCW2102B1FQ	1	$3,000.00	$3,000.00	503
SWITCH, 48 PORT, POE	CISCO SYSTEMS	CATALYST 2960-X	FCW2102B1FD	1	$3,000.00	$3,000.00	503
SWITCH, 48 PORT, POE	CISCO SYSTEMS	CATALYST 2960-X	FCW2102B1FP	1	$3,000.00	$3,000.00	503
SWITCH, 48 PORT, POE	CISCO SYSTEMS	CATALYST 2960-X	FCW2102B1FL	1	$3,000.00	$3,000.00	503
SWITCH, 48 PORT, POE	CISCO SYSTEMS	CATALYST 2960-X	FCW2102B1FM	1	$3,000.00	$3,000.00	503
SWITCH, 48 PORT, POE	CISCO SYSTEMS	CATALYST 2960-X	FCW2102B1CX	1	$3,000.00	$3,000.00	503
SWITCH, 48 PORT, POE	CISCO SYSTEMS	CATALYST 2960-X	FCW2102B1EF	1	$3,000.00	$3,000.00	503
SWITCH, 48 PORT, POE	CISCO SYSTEMS	CATALYST 2960-X	FCW2102B8XL	1	$3,000.00	$3,000.00	503
SWITCH, 48 PORT, POE	CISCO SYSTEMS	CATALYST 2960-X	FCW2102B1EB	1	$3,000.00	$3,000.00	503
SWITCH, 48 PORT, POE	CISCO SYSTEMS	CATALYST 2960-X	FCW2102B1DP	1	$3,000.00	$3,000.00	503
SWITCH, 48 PORT, POE	CISCO SYSTEMS	CATALYST 2960-X	FCW2102B1EX	1	$3,000.00	$3,000.00	503
SWITCH, 48 PORT, POE	CISCO SYSTEMS	CATALYST 2960-X	FCW2102B1EU	1	$3,000.00	$3,000.00	503
SWITCH, 48 PORT, POE	CISCO SYSTEMS	CATALYST 2960-X	FCW2102B1H5	1	$3,000.00	$3,000.00	503
SWITCH, 48 PORT, POE	CISCO SYSTEMS	CATALYST 2960-X	FCW2102B1CM	1	$3,000.00	$3,000.00	503
SWITCH, 48 PORT, POE	CISCO SYSTEMS	CATALYST 2960-X	FCW2102B1F5	1	$3,000.00	$3,000.00	503
SWITCH, 48 PORT, POE	CISCO SYSTEMS	CATALYST 2960-X	FCW2102B1CU	1	$3,000.00	$3,000.00	503
SWITCH, 48 PORT, POE	CISCO SYSTEMS	CATALYST 2960-X	FCW2102B1FA	1	$3,000.00	$3,000.00	503
SWITCH, 48 PORT, POE	DELL	NA	DC3BY42	1	$3,000.00	$3,000.00	503
SWITCH, 48 PORT, POE	CISCO SYSTEMS	CATALYST 2960-X	FCW2102B1DW	1	$3,000.00	$3,000.00	503
SWITCH, 48 PORT, POE	CISCO SYSTEMS	CATALYST 2960-X	FOC2115V0V6	1	$3,000.00	$3,000.00	503
SWITCH, 48 PORT, POE	CISCO SYSTEMS	CATALYST 2960-X	FCW2102B1CZ	1	$3,000.00	$3,000.00	503
SWITCH, 48 PORT, POE	CISCO SYSTEMS	CATALYST 2960-X	FCW2102B1F3	1	$3,000.00	$3,000.00	503
SWITCH, 48 PORT, POE	CISCO SYSTEMS	CATALYST 2960-X	FCW2102B1EL	1	$3,000.00	$3,000.00	503
SWITCH, 48 PORT, POE	CISCO SYSTEMS	CATALYST 2960-X	FCW2102B1F0	1	$3,000.00	$3,000.00	503
SWITCH, 48 PORT, POE	DELL	N2048P	5C3BY42	1	$3,000.00	$3,000.00	503
SWITCH, 48 PORT, POE	BROCADE	ICX-6450-48P	BZT2536H2HZ	1	$3,000.00	$3,000.00	503
SWITCH, 48 PORT, POE	BROCADE	ICX-6450-48P	BZT0433J06S	1	$3,000.00	$3,000.00	503
SWITCH, 48 PORT, POE	BROCADE	ICX-6450-48P	BZT2536H2J3	1	$3,000.00	$3,000.00	503
SWITCH, 48 PORT, POE	BROCADE	ICX-6450-48P	RCI 482053	1	$3,000.00	$3,000.00	503

Description	Manufacturer	Model	Serial No.	Qty.	Unit Cost	Total Cost	Dept No
SWITCH, 48 PORT, POE	BROCADE	ICX-6450-48P	RCI 482043	1	$3,000.00	$3,000.00	503
SWITCH, 48 PORT, POE	DELL	N2048P	9C9FY42	1	$3,000.00	$3,000.00	503
SWITCH, 48 PORT, POE	CISCO SYSTEMS	NEXUS 2248TP	SSI16210X9J	1	$3,000.00	$3,000.00	503
SWITCH, 48 PORT, POE	CISCO SYSTEMS	NEXUS N9K-C9372	SAL2008Z6K6	1	$3,000.00	$3,000.00	503
SWITCH, 48 PORT, POE	CISCO SYSTEMS	NEXUS 2248TP	SSI16210X9P	1	$3,000.00	$3,000.00	503
SWITCH, 48 PORT, POE	DELL	N2048P	9L3BY42	1	$3,000.00	$3,000.00	503
SWITCH, 48 PORT, POE	CISCO SYSTEMS	CATALYST 2960-X	FCW2102B1D1	1	$3,000.00	$3,000.00	503
SWITCH, 48 PORT, POE	CISCO SYSTEMS	CATALYST 2960-X	FCW2134B4AU	1	$3,000.00	$3,000.00	503
SWITCH, 48 PORT, POE	CISCO SYSTEMS	CATALYST 2960-X	FCW2102B8XC	1	$3,000.00	$3,000.00	503
SWITCH, 48 PORT, POE	CISCO SYSTEMS	CATALYST 2960-X	FCW2102B1DZ	1	$3,000.00	$3,000.00	503
SWITCH, 48 PORT, POE	CISCO SYSTEMS	CATALYST 2960-X	FCW2102B1EY	1	$3,000.00	$3,000.00	503
SWITCH, 48 PORT, POE	BROCADE	ICX-6450-48P	BZT0433J06V	1	$3,000.00	$3,000.00	503
SWITCH, 48 PORT, POE	DELL	N2048P	BC3BY42	1	$3,000.00	$3,000.00	503
SWITCH, 48 PORT, POE	DELL	N2048P	3G3BY42	1	$3,000.00	$3,000.00	503
SWITCH, 48 PORT, POE	DELL	N2048P	4H3BY42	1	$3,000.00	$3,000.00	503
SWITCH, 48 PORT, POE	BROCADE	ICX-6450-48P	BZT3242K0CR	1	$3,000.00	$3,000.00	503
SWITCH, 48 PORT, POE	BROCADE	ICX-6450-48P	BZT0433J06P	1	$3,000.00	$3,000.00	503
SWITCH, 48 PORT, POE	BROCADE	ICX-6450-48P	RCI 482051	1	$3,000.00	$3,000.00	503
SWITCH, 48 PORT, POE	DELL	N2048P	DG3BY42	1	$3,000.00	$3,000.00	503
SWITCH, 48 PORT, POE	DELL	N2048P	CG3BY42	1	$3,000.00	$3,000.00	503
SWITCH, 48 PORT, POE	NA	NA	RCI 481061	1	$3,000.00	$3,000.00	503
SWITCH, 48 PORT, POE	BROCADE	ICX-6450-48P	BZT2536H2JG	1	$3,000.00	$3,000.00	503
SWITCH, 48 PORT, POE	BROCADE	ICX-6450-48P	BZT0433J06N	1	$3,000.00	$3,000.00	503
SWITCH, 48 PORT, POE	CISCO SYSTEMS	CATALYST 3560	FDO1924E0LP	1	$3,000.00	$3,000.00	503
SWITCH, 48 PORT, POE	BROCADE	ICX-6450-48P	BZT3241K08V	1	$3,000.00	$3,000.00	503
SWITCH, 48 PORT, POE	CISCO SYSTEMS	CATALYST 2960-X	FCW2102B1EP	1	$3,000.00	$3,000.00	503
SWITCH, 48 PORT, POE	CISCO SYSTEMS	CATALYST 2960-X	FCW2102B1EC	1	$3,000.00	$3,000.00	503
SWITCH, 48 PORT, POE	CISCO SYSTEMS	CATALYST 2960-X	FCW2102B1E2	1	$3,000.00	$3,000.00	503
SWITCH, 48 PORT, POE	BROCADE	ICX-6450-48P	BZT2536H2J4	1	$3,000.00	$3,000.00	503
SWITCH, 48 PORT, POE	CISCO SYSTEMS	CATALYST 2950	FHK0606Z0YQ	1	$3,000.00	$3,000.00	503
SWITCH, 48 PORT, POE	CISCO SYSTEMS	CATALYST 2960-X	FCW2025B408	1	$3,000.00	$3,000.00	503
SWITCH, 48 PORT, POE	CISCO SYSTEMS	CATALYST 2960-X	FCW2025B40Y	1	$3,000.00	$3,000.00	503
SWITCH, 48 PORT, POE	CISCO SYSTEMS	CATALYST 2960-X	FCW2025B41Y	1	$3,000.00	$3,000.00	503
SWITCH, 48 PORT, POE	CISCO SYSTEMS	CATALYST 2960-X	FCW2025B40U	1	$3,000.00	$3,000.00	503
SWITCH, 48 PORT, POE	CISCO SYSTEMS	NEXUS 2248TP	SSI160207F2	1	$3,000.00	$3,000.00	503
SWITCH, 48 PORT, POE	CISCO SYSTEMS	NEXUS 2248TP	SSI16210X9M	1	$3,000.00	$3,000.00	503
SWITCH, 48 PORT, POE	CISCO SYSTEMS	NEXUS N9K-C9372	SAL2007YVQL	1	$3,000.00	$3,000.00	503
SWITCH, 48 PORT, POE	CISCO SYSTEMS	NEXUS N9K-C9372	FDO21360P1X	1	$23,430.00	$23,430.00	503
SWITCH, 48 PORT, POE	CISCO SYSTEMS	NEXUS 5548UP	SSI16170CQQ	1	$3,000.00	$3,000.00	503
SWITCH, 48 PORT, POE	CISCO SYSTEMS	CATALYST 2960SI	FOC1445X2KF	1	$3,000.00	$3,000.00	503
SWITCH, 48 PORT, POE	CISCO SYSTEMS	NEXUS 2248TP	SSI16200B7P	1	$3,000.00	$3,000.00	503
SWITCH, 48 PORT, POE	CISCO SYSTEMS	NEXUS 2248TP	SSI16020DMH	1	$3,000.00	$3,000.00	503
SWITCH, 48 PORT, POE	CISCO SYSTEMS	NEXUS 2248TP	SSI160205RT	1	$3,000.00	$3,000.00	503
SWITCH, 48 PORT, POE	CISCO SYSTEMS	CATALYST 2960-X	FCW2025B40Z	1	$3,000.00	$3,000.00	503
SWITCH, 48 PORT, POE	CISCO SYSTEMS	CATALYST 2960-X	FCW2025B3ZA	1	$3,000.00	$3,000.00	503
SWITCH, 48 PORT, POE	CISCO SYSTEMS	CATALYST 2960-X	FCW2025B40H	1	$3,000.00	$3,000.00	503
SWITCH, 48 PORT, POE	CISCO SYSTEMS	CATALYST 3560	NSN	1	$3,000.00	$3,000.00	503
SWITCH, 48 PORT, POE	CISCO SYSTEMS	CATALYST 2960-X	FCW2025B40Q	1	$3,000.00	$3,000.00	503
SWITCH, 48 PORT, POE	CISCO SYSTEMS	CATALYST 2960-X	FOC2202T4AZ	1	$3,000.00	$3,000.00	503
SWITCH, 48 PORT, POE	CISCO SYSTEMS	CATALYST 3560	FDO1307X46V	1	$3,000.00	$3,000.00	503
SWITCH, 48 PORT, POE	BROCADE	ICX-6450-48P	BZT2536H2JE	1	$3,000.00	$3,000.00	503
SWITCH, 48 PORT, POE	BROCADE	ICX-6450-48P	BZT2536H2HX	1	$3,000.00	$3,000.00	503

Description	Manufacturer	Model	Serial No.	Qty.	Unit Cost	Total Cost	Dept No
SWITCH, 48 PORT, POE	BROCADE	ICX-6450-48P	RCI 482071	1	$3,000.00	$3,000.00	503
SWITCH, 48 PORT, POE	BROCADE	ICX-6450-48P	BZT0433J06R	1	$3,000.00	$3,000.00	503
SWITCH, 48 PORT, POE	BROCADE	ICX-6450-48P	BZT2536H2J2	1	$3,000.00	$3,000.00	503
SWITCH, 48 PORT, POE	CISCO SYSTEMS	CATALYST 2960-X	FCW2102B1FC	1	$3,000.00	$3,000.00	503
SWITCH, 48 PORT, POE	CISCO SYSTEMS	CATALYST 2960-X	FCW2102B1F6	1	$3,000.00	$3,000.00	503
SWITCH, 48 PORT, POE	CISCO SYSTEMS	CATALYST 2960-X	FCW2102B1CW	1	$3,000.00	$3,000.00	503
SWITCH, 48 PORT, POE	CISCO SYSTEMS	CATALYST 2960-X	FCW2102B1FN	1	$3,000.00	$3,000.00	503
SWITCH, 48 PORT, POE	CISCO SYSTEMS	CATALYST 2960-X	FCW2102B8VB	1	$3,000.00	$3,000.00	503
SWITCH, 48 PORT, POE	CISCO SYSTEMS	CATALYST 2960-X	FCW2102B1FZ	1	$3,000.00	$3,000.00	503
SWITCH, 48 PORT, POE	CISCO SYSTEMS	CATALYST 2960-X	FCW2102B8X9	1	$3,000.00	$3,000.00	503
SWITCH, 48 PORT, POE	CISCO SYSTEMS	CATALYST 2960-X	FCW2102B1ET	1	$3,000.00	$3,000.00	503
SWITCH, 48 PORT, POE	CISCO SYSTEMS	CATALYST 2960-X	RCI 479405	1	$3,000.00	$3,000.00	540
SWITCH, 48 PORT, POE	DELL	N2048P	RCI 478611	1	$3,000.00	$3,000.00	560
SWITCH, 48 PORT, POE	CISCO SYSTEMS	CATALYST 2960-X	FCW2019B58D	1	$3,000.00	$3,000.00	570
SWITCH, 48 PORT, POE	CISCO SYSTEMS	CATALYST 2960-X	FOT2019A009	1	$3,000.00	$3,000.00	570
SWITCH, 48 PORT, POE	CISCO SYSTEMS	CATALYST 2960-X	FOT2019A007	1	$3,000.00	$3,000.00	570
SWITCH, 48 PORT, POE	CISCO SYSTEMS	CATALYST 2960-X	FCW2019B5BX	1	$3,000.00	$3,000.00	570
SWITCH, 48 PORT, POE	BROCADE	ICX-6450-48P	BZT2536H2J1	1	$3,000.00	$3,000.00	570
SWITCH, 48 PORT, POE	BROCADE	ICX-6450-48P	748EF8BB59A0	1	$3,000.00	$3,000.00	570
SWITCH, 48 PORT, POE	BROCADE	ICX-6450-48P	748EF8BAB7E0	1	$3,000.00	$3,000.00	570
SWITCH, 48 PORT, POE	BROCADE	FWS 648G	002438F9B780	1	$3,000.00	$3,000.00	570
SWITCH, 48 PORT, POE	BROCADE	ICX-6450-48P	BZT0416K092	1	$3,000.00	$3,000.00	570
SWITCH, 48 PORT, POE	BROCADE	ICX-6450-48P	RCI 481811	1	$3,000.00	$3,000.00	570
SWITCH, 48 PORT, POE	HEWLETT PACKARD	PROCURVE2610-48	CN215ZU01J	1	$3,000.00	$3,000.00	581
SWITCH, 48 PORT, POE	CISCO SYSTEMS	CATALYST 2960		1	$3,000.00	$3,000.00	581
SWITCH, 48 PORT, POE	BROCADE	ICX-6450-48P	RCI 480883	1	$3,000.00	$3,000.00	630
SWITCH, 8 PORT				1	$100.00	$100.00	503
SWITCH, 8 PORT				1	$100.00	$100.00	560
SWITCH, 8-PORT, MANAGED	DELL	X1008	9NHYX42	1	$500.00	$500.00	503
SWITCH, KEYBOARD/VIDEO MONITOR, KVM	DELL	KMM FPM185	9J8PDV1	1	$3,376.50	$3,376.50	503
SWITCH, KEYBOARD/VIDEO MONITOR, KVM	DELL	KMM LED185	RCI 482044	1	$750.00	$750.00	503
SWITCH, KEYBOARD/VIDEO MONITOR, KVM	DELL	KMM PM185	27ZGMW1	1	$3,837.78	$3,837.78	503
SWITCH, KEYBOARD/VIDEO MONITOR, KVM	TRIPP-LITE	B021-000-17	2228HY0CB791700083	1	$750.00	$750.00	503
SWITCH, KEYBOARD/VIDEO MONITOR, KVM	DELL	KMM FPM185	806PDV1	1	$3,376.50	$3,376.50	503
SWITCH, KEYBOARD/VIDEO MONITOR, KVM	DELL	KMM FPM185	G7ZGMW1	1	$3,837.78	$3,837.78	503
SWITCH, KEYBOARD/VIDEO MONITOR, KVM	DELL	KMM FPM185	FJ8PDV1	1	$3,837.78	$3,837.78	503
SWITCH, KEYBOARD/VIDEO MONITOR, KVM	NOVA	LCD1U19-01-N-48	S1734810517157-1217G002	1	$750.00	$750.00	581
SWITCH, MODULAR	CISCO SYSTEMS	CATALYST 4500-X	JAE2010021X	1	$2,500.00	$2,500.00	503
SWITCH, MODULAR	CISCO SYSTEMS	CATALYST 4500-X	RCI 474236	1	$2,500.00	$2,500.00	503
SWITCH, MODULAR	CISCO SYSTEMS	CATALYST 4500-X	JAE201203E0	1	$2,500.00	$2,500.00	503
SWITCH, MODULAR	CISCO SYSTEMS	CATALYST 4500-X	RCI 482056	1	$2,500.00	$2,500.00	503
SWITCH, MODULAR	CISCO SYSTEMS	CATALYST 4500-X	JAE200204D8	1	$2,500.00	$2,500.00	503
SWITCH, MODULAR	CISCO SYSTEMS	CATALYST 4500-X	RCI 482047	1	$2,500.00	$2,500.00	503
SWITCH, MODULAR	CISCO SYSTEMS	CATALYST 4500-X	JAE200201KN	1	$2,500.00	$2,500.00	503
SWITCH, MODULAR	CISCO SYSTEMS	CATALYST 4500-X	RCI 482099	1	$2,500.00	$2,500.00	503
SWITCH, MODULAR	CISCO SYSTEMS	CATALYST 4500-X	RCI 482078	1	$2,500.00	$2,500.00	503
SWITCH, MODULAR	CISCO SYSTEMS	CATALYST 4500-X	RCI 482077	1	$2,500.00	$2,500.00	503
SWITCH, MODULAR	CISCO SYSTEMS	CATALYST 4500-X	RCI 482072	1	$2,500.00	$2,500.00	503
SWITCH, MODULAR	CISCO SYSTEMS	CATALYST 4500-X	RCI 482063	1	$2,500.00	$2,500.00	503
SWITCH, MODULAR	CISCO SYSTEMS	CATALYST 4500-X	RCI 482065	1	$2,500.00	$2,500.00	503
SWITCH, MODULAR	CISCO SYSTEMS	CATALYST 4500-X	RCI 482066	1	$2,500.00	$2,500.00	503
SWITCH, MODULAR	CISCO SYSTEMS	CATALYST 4500-X	RCI 482062	1	$2,500.00	$2,500.00	503

Description	Manufacturer	Model	Serial No.	Qty.	Unit Cost	Total Cost	Dept No
SWITCH, MODULAR	CISCO SYSTEMS	CATALYST 4500-X	RCI 482061	1	$2,500.00	$2,500.00	503
SWITCH, VOICE, IP PHONE SYSTEM	CISCO SYSTEMS	VG204XM	FCH2121R026	1	$800.00	$800.00	503
SWITCH, VOICE, IP PHONE SYSTEM	CISCO SYSTEMS	VG204XM	FCH2121R025	1	$800.00	$800.00	503
SWITCH, VOICE, IP PHONE SYSTEM	MOTOROLA	780	RCI 477963	1	$800.00	$800.00	541
SWITCH, VOICE, IP PHONE SYSTEM	CISCO SYSTEMS	CATALYST 3560G	FOC1051Y485	1	$800.00	$800.00	570
SYSTEM, COMMUNICATION (911)	BOGEN			1	$5,400.00	$5,400.00	581
SYSTEM, COMMUNICATION (911)	AEROFLEX	8800S DIGITAL	1000000518	1	$37,043.85	$37,043.85	587
SYSTEM, COMMUNICATION (911)	MOTOROLA	R2625C	496LHS0038	1	$5,400.00	$5,400.00	587
SYSTEM, COMMUNICATION (911)	AEROFLEX	8800S DIGITAL	1002000155	1	$37,043.85	$37,043.85	587
SYSTEM, FILE, SPACE SAVER				1	$2,800.00	$2,800.00	403
SYSTEM, FILE, SPACE SAVER				1	$2,800.00	$2,800.00	404
SYSTEM, FILE, SPACE SAVER				1	$2,800.00	$2,800.00	404
SYSTEM, FILE, SPACE SAVER				14	$2,800.00	$39,200.00	440
SYSTEM, FILE, SPACE SAVER				4	$2,800.00	$11,200.00	440
SYSTEM, FILE, SPACE SAVER				1	$2,800.00	$2,800.00	452
SYSTEM, FILE, SPACE SAVER				1	$2,800.00	$2,800.00	454
SYSTEM, FILE, SPACE SAVER				1	$2,800.00	$2,800.00	475
SYSTEM, FILE, SPACE SAVER				8	$2,800.00	$22,400.00	560
SYSTEM, FILE, SPACE SAVER				4	$2,800.00	$11,200.00	572
SYSTEM, FILE, SPACE SAVER				3	$2,800.00	$8,400.00	572
SYSTEM, FILE, SPACE SAVER				1	$2,800.00	$2,800.00	576
SYSTEM, FILE, SPACE SAVER				1	$2,800.00	$2,800.00	576
SYSTEM, FILE, SPACE SAVER				1	$2,800.00	$2,800.00	630
TABLE				1	$150.00	$150.00	576
TABLE, AIR HOCKEY	NA	NA	RCI 478573	1	$635.00	$635.00	576
TABLE, CAFETERIA, FOLDING, W/ SEATS				1	$950.00	$950.00	576
TABLE, CAFETERIA, FOLDING, W/O SEATS				2	$490.00	$980.00	576
TABLE, CAFETERIA, FOLDING, W/O SEATS				5	$490.00	$2,450.00	576
TABLE, CARREL, 2- UNIT				1	$350.00	$350.00	450
TABLE, CLUSTER, WORKSTATION	GLOBAL	NA	RCI 481991	1	$625.00	$625.00	587
TABLE, CLUSTER, WORKSTATION	GLOBAL	NA	RCI 481990	1	$625.00	$625.00	587
TABLE, CLUSTER, WORKSTATION	GLOBAL	NA	RCI 481927	1	$625.00	$625.00	587
TABLE, COFFEE				1	$255.00	$255.00	213
TABLE, COFFEE				1	$255.00	$255.00	400
TABLE, COFFEE				1	$255.00	$255.00	440
TABLE, COFFEE				2	$255.00	$510.00	475
TABLE, COFFEE				1	$255.00	$255.00	492
TABLE, COFFEE				2	$255.00	$510.00	495
TABLE, COFFEE				1	$255.00	$255.00	499
TABLE, COFFEE				1	$255.00	$255.00	499
TABLE, COFFEE				1	$255.00	$255.00	540
TABLE, COFFEE				2	$255.00	$510.00	540
TABLE, COFFEE				1	$255.00	$255.00	540
TABLE, COFFEE				1	$255.00	$255.00	553
TABLE, COFFEE				1	$255.00	$255.00	560
TABLE, COFFEE				1	$255.00	$255.00	576
TABLE, COFFEE				2	$255.00	$510.00	576
TABLE, COFFEE				1	$255.00	$255.00	576
TABLE, COMPUTER				1	$265.00	$265.00	210
TABLE, COMPUTER				1	$265.00	$265.00	214
TABLE, COMPUTER				2	$265.00	$530.00	402
TABLE, COMPUTER				1	$265.00	$265.00	437

Description	Manufacturer	Model	Serial No.	Qty.	Unit Cost	Total Cost	Dept No
TABLE, COMPUTER				1	$265.00	$265.00	438
TABLE, COMPUTER				1	$265.00	$265.00	450
TABLE, COMPUTER				1	$265.00	$265.00	476
TABLE, COMPUTER				1	$265.00	$265.00	497
TABLE, COMPUTER				1	$265.00	$265.00	499
TABLE, COMPUTER				1	$265.00	$265.00	499
TABLE, COMPUTER				8	$265.00	$2,120.00	503
TABLE, COMPUTER				1	$265.00	$265.00	503
TABLE, COMPUTER				1	$265.00	$265.00	503
TABLE, COMPUTER				1	$265.00	$265.00	509
TABLE, COMPUTER				1	$265.00	$265.00	509
TABLE, COMPUTER				1	$265.00	$265.00	509
TABLE, COMPUTER				1	$265.00	$265.00	540
TABLE, COMPUTER				1	$265.00	$265.00	553
TABLE, COMPUTER				1	$265.00	$265.00	553
TABLE, COMPUTER				1	$265.00	$265.00	554
TABLE, COMPUTER				1	$265.00	$265.00	560
TABLE, COMPUTER				1	$265.00	$265.00	560
TABLE, COMPUTER				1	$265.00	$265.00	570
TABLE, COMPUTER				2	$265.00	$530.00	570
TABLE, COMPUTER				1	$265.00	$265.00	570
TABLE, COMPUTER				1	$265.00	$265.00	570
TABLE, COMPUTER				1	$265.00	$265.00	576
TABLE, COMPUTER				1	$265.00	$265.00	576
TABLE, COMPUTER				1	$265.00	$265.00	576
TABLE, COMPUTER				1	$265.00	$265.00	576
TABLE, COMPUTER				1	$265.00	$265.00	576
TABLE, COMPUTER				1	$265.00	$265.00	576
TABLE, COMPUTER				1	$265.00	$265.00	576
TABLE, COMPUTER				1	$265.00	$265.00	576
TABLE, COMPUTER				1	$265.00	$265.00	581
TABLE, COMPUTER				46	$265.00	$12,190.00	581
TABLE, COMPUTER				1	$265.00	$265.00	630
TABLE, COMPUTER				1	$265.00	$265.00	630
TABLE, COMPUTER				1	$265.00	$265.00	882
TABLE, COMPUTER, TWO POSITION				4	$490.00	$1,960.00	576
TABLE, COMPUTER, TWO POSITION				2	$490.00	$980.00	576
TABLE, COMPUTER, TWO POSITION				3	$490.00	$1,470.00	576
TABLE, COMPUTER, TWO POSITION				6	$490.00	$2,940.00	576
TABLE, COMPUTER, TWO POSITION				4	$490.00	$1,960.00	576
TABLE, COMPUTER, TWO POSITION				2	$490.00	$980.00	576
TABLE, COMPUTER, TWO POSITION				6	$490.00	$2,940.00	576
TABLE, CONFERENCE				1	$515.00	$515.00	210
TABLE, CONFERENCE				1	$515.00	$515.00	210
TABLE, CONFERENCE				1	$515.00	$515.00	210
TABLE, CONFERENCE				1	$515.00	$515.00	210
TABLE, CONFERENCE				1	$515.00	$515.00	211
TABLE, CONFERENCE				1	$515.00	$515.00	215
TABLE, CONFERENCE				2	$515.00	$1,030.00	215
TABLE, CONFERENCE				1	$515.00	$515.00	341
TABLE, CONFERENCE				1	$515.00	$515.00	400
TABLE, CONFERENCE				1	$515.00	$515.00	400

Description	Manufacturer	Model	Serial No.	Qty.	Unit Cost	Total Cost	Dept No
TABLE, CONFERENCE				2	$515.00	$1,030.00	400
TABLE, CONFERENCE				1	$515.00	$515.00	402
TABLE, CONFERENCE				1	$515.00	$515.00	425
TABLE, CONFERENCE				2	$515.00	$1,030.00	425
TABLE, CONFERENCE				1	$515.00	$515.00	426
TABLE, CONFERENCE				1	$515.00	$515.00	427
TABLE, CONFERENCE				1	$515.00	$515.00	428
TABLE, CONFERENCE				1	$515.00	$515.00	429
TABLE, CONFERENCE				1	$515.00	$515.00	436
TABLE, CONFERENCE				1	$515.00	$515.00	437
TABLE, CONFERENCE				1	$515.00	$515.00	438
TABLE, CONFERENCE				1	$515.00	$515.00	440
TABLE, CONFERENCE				1	$515.00	$515.00	441
TABLE, CONFERENCE				1	$515.00	$515.00	451
TABLE, CONFERENCE				1	$515.00	$515.00	452
TABLE, CONFERENCE				1	$515.00	$515.00	453
TABLE, CONFERENCE				1	$515.00	$515.00	453
TABLE, CONFERENCE				1	$515.00	$515.00	454
TABLE, CONFERENCE				1	$515.00	$515.00	454
TABLE, CONFERENCE				1	$515.00	$515.00	475
TABLE, CONFERENCE				1	$515.00	$515.00	475
TABLE, CONFERENCE				1	$515.00	$515.00	477
TABLE, CONFERENCE				1	$515.00	$515.00	492
TABLE, CONFERENCE				1	$515.00	$515.00	495
TABLE, CONFERENCE				1	$515.00	$515.00	499
TABLE, CONFERENCE				1	$515.00	$515.00	499
TABLE, CONFERENCE				1	$515.00	$515.00	503
TABLE, CONFERENCE				1	$515.00	$515.00	509
TABLE, CONFERENCE				1	$515.00	$515.00	510
TABLE, CONFERENCE				1	$515.00	$515.00	540
TABLE, CONFERENCE				1	$515.00	$515.00	540
TABLE, CONFERENCE				1	$515.00	$515.00	541
TABLE, CONFERENCE				1	$515.00	$515.00	541
TABLE, CONFERENCE				1	$515.00	$515.00	541
TABLE, CONFERENCE				4	$515.00	$2,060.00	541
TABLE, CONFERENCE				1	$515.00	$515.00	541
TABLE, CONFERENCE				1	$515.00	$515.00	551
TABLE, CONFERENCE				1	$515.00	$515.00	551
TABLE, CONFERENCE				1	$515.00	$515.00	551
TABLE, CONFERENCE				1	$515.00	$515.00	554
TABLE, CONFERENCE				1	$515.00	$515.00	560
TABLE, CONFERENCE				1	$515.00	$515.00	560
TABLE, CONFERENCE				1	$515.00	$515.00	560
TABLE, CONFERENCE				1	$515.00	$515.00	560
TABLE, CONFERENCE				1	$515.00	$515.00	560
TABLE, CONFERENCE				1	$515.00	$515.00	560
TABLE, CONFERENCE				1	$515.00	$515.00	560
TABLE, CONFERENCE				1	$515.00	$515.00	560
TABLE, CONFERENCE				1	$515.00	$515.00	560
TABLE, CONFERENCE				1	$515.00	$515.00	560
TABLE, CONFERENCE				1	$515.00	$515.00	560
TABLE, CONFERENCE				1	$515.00	$515.00	570
TABLE, CONFERENCE				1	$515.00	$515.00	572

Description	Manufacturer	Model	Serial No.	Qty.	Unit Cost	Total Cost	Dept No
TABLE, CONFERENCE				1	$515.00	$515.00	576
TABLE, CONFERENCE				1	$515.00	$515.00	576
TABLE, CONFERENCE				1	$515.00	$515.00	576
TABLE, CONFERENCE				1	$515.00	$515.00	576
TABLE, CONFERENCE				1	$515.00	$515.00	576
TABLE, CONFERENCE				1	$515.00	$515.00	576
TABLE, CONFERENCE				1	$515.00	$515.00	576
TABLE, CONFERENCE				1	$515.00	$515.00	581
TABLE, CONFERENCE				1	$515.00	$515.00	581
TABLE, CONFERENCE				1	$515.00	$515.00	581
TABLE, CONFERENCE				1	$515.00	$515.00	583
TABLE, CONFERENCE				1	$515.00	$515.00	587
TABLE, CONFERENCE				1	$515.00	$515.00	630
TABLE, CONFERENCE				1	$515.00	$515.00	630
TABLE, CONFERENCE				1	$515.00	$515.00	630
TABLE, CONFERENCE				1	$515.00	$515.00	3106
TABLE, DINING				1	$250.00	$250.00	540
TABLE, DINING, W/ CHAIRS, COMPLETE				1	$690.00	$690.00	212
TABLE, DINING, W/ CHAIRS, COMPLETE				1	$690.00	$690.00	540
TABLE, DINING, W/ CHAIRS, COMPLETE				1	$690.00	$690.00	540
TABLE, DRAFTING				1	$435.00	$435.00	210
TABLE, DRAFTING				1	$435.00	$435.00	540
TABLE, END				1	$150.00	$150.00	213
TABLE, END				1	$150.00	$150.00	213
TABLE, END				1	$150.00	$150.00	214
TABLE, END				2	$60.00	$120.00	215
TABLE, END				2	$150.00	$300.00	400
TABLE, END				1	$150.00	$150.00	403
TABLE, END				1	$150.00	$150.00	437
TABLE, END				2	$150.00	$300.00	440
TABLE, END				1	$150.00	$150.00	440
TABLE, END				1	$150.00	$150.00	440
TABLE, END				1	$150.00	$150.00	451
TABLE, END				1	$150.00	$150.00	452
TABLE, END				1	$150.00	$150.00	452
TABLE, END				1	$150.00	$150.00	495
TABLE, END				1	$150.00	$150.00	499
TABLE, END				1	$150.00	$150.00	540
TABLE, END				1	$150.00	$150.00	540
TABLE, END				1	$150.00	$150.00	540
TABLE, END				2	$150.00	$300.00	540
TABLE, END				1	$150.00	$150.00	540
TABLE, END				1	$150.00	$150.00	540
TABLE, END				1	$150.00	$150.00	540
TABLE, END				1	$150.00	$150.00	540
TABLE, END				1	$150.00	$150.00	540
TABLE, END				3	$150.00	$450.00	540
TABLE, END				2	$150.00	$300.00	540
TABLE, END				1	$150.00	$150.00	541
TABLE, END				1	$150.00	$150.00	542
TABLE, END				1	$150.00	$150.00	554
TABLE, END				1	$150.00	$150.00	554

Description	Manufacturer	Model	Serial No.	Qty.	Unit Cost	Total Cost	Dept No
TABLE, END				1	$150.00	$150.00	560
TABLE, END				2	$150.00	$300.00	560
TABLE, END				1	$150.00	$150.00	560
TABLE, END				1	$150.00	$150.00	560
TABLE, END				1	$150.00	$150.00	560
TABLE, END				1	$150.00	$150.00	560
TABLE, END				1	$150.00	$150.00	560
TABLE, END				1	$150.00	$150.00	560
TABLE, END				2	$150.00	$300.00	570
TABLE, END				2	$150.00	$300.00	572
TABLE, END				1	$150.00	$150.00	576
TABLE, END				1	$150.00	$150.00	576
TABLE, END				6	$150.00	$900.00	576
TABLE, END				8	$150.00	$1,200.00	576
TABLE, END				1	$150.00	$150.00	576
TABLE, END				5	$150.00	$750.00	576
TABLE, END				1	$150.00	$150.00	630
TABLE, END				1	$150.00	$150.00	630
TABLE, END				1	$150.00	$150.00	882
TABLE, EXAMINING	MIDMARK	RITTER 204	RCI 481873	1	$2,100.00	$2,100.00	570
TABLE, EXAMINING				1	$2,100.00	$2,100.00	630
TABLE, EXAMINING				1	$2,100.00	$2,100.00	630
TABLE, EXAMINING				1	$2,100.00	$2,100.00	630
TABLE, FOLDING				7	$120.00	$840.00	210
TABLE, FOLDING				31	$120.00	$3,720.00	210
TABLE, FOLDING				1	$120.00	$120.00	210
TABLE, FOLDING				2	$120.00	$240.00	210
TABLE, FOLDING				1	$120.00	$120.00	210
TABLE, FOLDING				1	$120.00	$120.00	215
TABLE, FOLDING				27	$120.00	$3,240.00	215
TABLE, FOLDING				18	$120.00	$2,160.00	400
TABLE, FOLDING				11	$120.00	$1,320.00	402
TABLE, FOLDING				5	$120.00	$600.00	402
TABLE, FOLDING				1	$120.00	$120.00	404
TABLE, FOLDING				1	$120.00	$120.00	454
TABLE, FOLDING				1	$120.00	$120.00	475
TABLE, FOLDING				3	$120.00	$360.00	492
TABLE, FOLDING				4	$120.00	$480.00	492
TABLE, FOLDING				6	$120.00	$720.00	492
TABLE, FOLDING				32	$120.00	$3,840.00	492
TABLE, FOLDING				1	$120.00	$120.00	492
TABLE, FOLDING				19	$120.00	$2,280.00	492
TABLE, FOLDING				1	$120.00	$120.00	497
TABLE, FOLDING				2	$120.00	$240.00	499
TABLE, FOLDING				81	$120.00	$9,720.00	503
TABLE, FOLDING				1	$120.00	$120.00	503
TABLE, FOLDING				1	$120.00	$120.00	503
TABLE, FOLDING				1	$120.00	$120.00	503
TABLE, FOLDING				2	$120.00	$240.00	509
TABLE, FOLDING				1	$120.00	$120.00	509
TABLE, FOLDING				1	$120.00	$120.00	509
TABLE, FOLDING				1	$120.00	$120.00	509

Description	Manufacturer	Model	Serial No.	Qty.	Unit Cost	Total Cost	Dept No
TABLE, FOLDING				1	$120.00	$120.00	510
TABLE, FOLDING				2	$120.00	$240.00	510
TABLE, FOLDING				1	$120.00	$120.00	540
TABLE, FOLDING				1	$120.00	$120.00	540
TABLE, FOLDING				20	$120.00	$2,400.00	540
TABLE, FOLDING				1	$120.00	$120.00	540
TABLE, FOLDING				1	$120.00	$120.00	540
TABLE, FOLDING				1	$120.00	$120.00	540
TABLE, FOLDING				4	$120.00	$480.00	540
TABLE, FOLDING				1	$120.00	$120.00	540
TABLE, FOLDING				1	$120.00	$120.00	540
TABLE, FOLDING				1	$120.00	$120.00	540
TABLE, FOLDING				1	$120.00	$120.00	540
TABLE, FOLDING				1	$120.00	$120.00	540
TABLE, FOLDING				2	$120.00	$240.00	540
TABLE, FOLDING				1	$120.00	$120.00	540
TABLE, FOLDING				2	$120.00	$240.00	540
TABLE, FOLDING				2	$120.00	$240.00	541
TABLE, FOLDING				1	$120.00	$120.00	541
TABLE, FOLDING				1	$120.00	$120.00	541
TABLE, FOLDING				5	$120.00	$600.00	542
TABLE, FOLDING				2	$120.00	$240.00	545
TABLE, FOLDING				21	$120.00	$2,520.00	545
TABLE, FOLDING				1	$120.00	$120.00	545
TABLE, FOLDING				1	$120.00	$120.00	545
TABLE, FOLDING				1	$120.00	$120.00	551
TABLE, FOLDING				1	$120.00	$120.00	552
TABLE, FOLDING				5	$120.00	$600.00	552
TABLE, FOLDING				1	$120.00	$120.00	553
TABLE, FOLDING				1	$120.00	$120.00	554
TABLE, FOLDING				1	$120.00	$120.00	554
TABLE, FOLDING				1	$120.00	$120.00	554
TABLE, FOLDING				1	$120.00	$120.00	560
TABLE, FOLDING				2	$120.00	$240.00	560
TABLE, FOLDING				1	$120.00	$120.00	560
TABLE, FOLDING				16	$120.00	$1,920.00	560
TABLE, FOLDING				3	$120.00	$360.00	560
TABLE, FOLDING				1	$120.00	$120.00	560
TABLE, FOLDING				14	$120.00	$1,680.00	560
TABLE, FOLDING				3	$120.00	$360.00	560
TABLE, FOLDING				1	$120.00	$120.00	560
TABLE, FOLDING				1	$120.00	$120.00	560
TABLE, FOLDING				1	$120.00	$120.00	560
TABLE, FOLDING				1	$120.00	$120.00	560
TABLE, FOLDING				1	$120.00	$120.00	560
TABLE, FOLDING				1	$120.00	$120.00	560
TABLE, FOLDING				4	$120.00	$480.00	560
TABLE, FOLDING				1	$120.00	$120.00	560
TABLE, FOLDING				3	$120.00	$360.00	560
TABLE, FOLDING				3	$120.00	$360.00	560
TABLE, FOLDING				16	$120.00	$1,920.00	560
TABLE, FOLDING				1	$120.00	$120.00	570

Description	Manufacturer	Model	Serial No.	Qty.	Unit Cost	Total Cost	Dept No
TABLE, FOLDING				1	$120.00	$120.00	570
TABLE, FOLDING				1	$120.00	$120.00	570
TABLE, FOLDING				15	$120.00	$1,800.00	570
TABLE, FOLDING				3	$120.00	$360.00	570
TABLE, FOLDING				1	$120.00	$120.00	570
TABLE, FOLDING				1	$120.00	$120.00	570
TABLE, FOLDING				2	$120.00	$240.00	570
TABLE, FOLDING				1	$120.00	$120.00	570
TABLE, FOLDING				3	$120.00	$360.00	570
TABLE, FOLDING				6	$120.00	$720.00	570
TABLE, FOLDING				2	$120.00	$240.00	570
TABLE, FOLDING				1	$120.00	$120.00	572
TABLE, FOLDING				1	$120.00	$120.00	572
TABLE, FOLDING				1	$120.00	$120.00	572
TABLE, FOLDING				1	$120.00	$120.00	572
TABLE, FOLDING				2	$120.00	$240.00	576
TABLE, FOLDING				60	$120.00	$7,200.00	576
TABLE, FOLDING				1	$120.00	$120.00	576
TABLE, FOLDING				5	$120.00	$600.00	576
TABLE, FOLDING				1	$120.00	$120.00	576
TABLE, FOLDING				1	$120.00	$120.00	576
TABLE, FOLDING				1	$120.00	$120.00	576
TABLE, FOLDING				1	$120.00	$120.00	576
TABLE, FOLDING				1	$120.00	$120.00	576
TABLE, FOLDING				13	$120.00	$1,560.00	576
TABLE, FOLDING				1	$120.00	$120.00	576
TABLE, FOLDING				2	$120.00	$240.00	581
TABLE, FOLDING				1	$120.00	$120.00	587
TABLE, FOLDING				1	$120.00	$120.00	630
TABLE, FOLDING				5	$120.00	$600.00	630
TABLE, FOLDING				1	$120.00	$120.00	630
TABLE, FOLDING				1	$120.00	$120.00	630
TABLE, FOLDING				1	$120.00	$120.00	630
TABLE, FOLDING				1	$120.00	$120.00	630
TABLE, FOLDING				1	$120.00	$120.00	630
TABLE, FOLDING				1	$120.00	$120.00	630
TABLE, FOLDING				1	$120.00	$120.00	630
TABLE, FOLDING				4	$120.00	$480.00	630
TABLE, FOLDING				4	$120.00	$480.00	630
TABLE, FOLDING				3	$120.00	$360.00	630
TABLE, FOLDING				1	$120.00	$120.00	630
TABLE, FOLDING				1	$120.00	$120.00	630
TABLE, FOLDING				1	$120.00	$120.00	630
TABLE, FOLDING				1	$120.00	$120.00	630
TABLE, FOLDING				6	$120.00	$720.00	630
TABLE, FOLDING				1	$120.00	$120.00	665
TABLE, FOLDING				1	$120.00	$120.00	882
TABLE, FOLDING				4	$120.00	$480.00	3106
TABLE, FOLDING				7	$120.00	$840.00	3106
TABLE, FOLDING				1	$120.00	$120.00	3106
TABLE, FOLDING				37	$120.00	$4,440.00	3106
TABLE, FOLDING				53	$120.00	$6,360.00	3106

Description	Manufacturer	Model	Serial No.	Qty.	Unit Cost	Total Cost	Dept No
TABLE, FOLDING				16	$120.00	$1,920.00	3106
TABLE, FOLDING				25	$120.00	$3,000.00	3106
TABLE, FOLDING				1	$120.00	$120.00	3106
TABLE, FOLDING				4	$120.00	$480.00	3106
TABLE, FOLDING				9	$120.00	$1,080.00	3106
TABLE, FOLDING				1	$120.00	$120.00	3107
TABLE, FOLDING				2	$120.00	$240.00	3107
TABLE, FOOD PREPARATION	NA	NA	RCI 481934	1	$537.00	$537.00	3106
TABLE, FOOD PREPARATION, HIGH END	NA	NA	RCI 452964	1	$840.00	$840.00	510
TABLE, FOOD PREPARATION, HIGH END	NA	NA	RCI 452965	1	$840.00	$840.00	510
TABLE, FOOD PREPARATION, HIGH END	NA	NA	RCI 452966	1	$840.00	$840.00	510
TABLE, FOOD PREPARATION, HIGH END	NA	NA	RCI 478593	1	$840.00	$840.00	570
TABLE, FOOD PREPARATION, HIGH END	NA	NA	RCI 478594	1	$840.00	$840.00	570
TABLE, FOOD PREPARATION, HIGH END	NA	NA	RCI 482102	1	$840.00	$840.00	576
TABLE, FOOD PREPARATION, HIGH END	NA	NA	RCI 482103	1	$840.00	$840.00	576
TABLE, FOOD PREPARATION, HIGH END	NA	NA	RCI 482105	1	$840.00	$840.00	576
TABLE, FOOD PREPARATION, HIGH END	NA	NA	RCI 482106	1	$840.00	$840.00	576
TABLE, FOOD PREPARATION, HIGH END	NA	NA	RCI 482107	1	$840.00	$840.00	576
TABLE, FOOSBALL				1	$585.00	$585.00	576
TABLE, FOOSBALL	FIREBALL	NA	RCI 478575	1	$585.00	$585.00	576
TABLE, GENERAL PURPOSE				1	$130.00	$130.00	210
TABLE, GENERAL PURPOSE				1	$130.00	$130.00	495
TABLE, GENERAL PURPOSE				1	$130.00	$130.00	541
TABLE, GENERAL PURPOSE				2	$130.00	$260.00	570
TABLE, GENERAL PURPOSE				1	$130.00	$130.00	576
TABLE, GENERAL PURPOSE				1	$130.00	$130.00	576
TABLE, GENERAL PURPOSE				1	$130.00	$130.00	630
TABLE, HEXAGONAL				1	$164.00	$164.00	560
TABLE, MEDICAL TREATMENT				1	$480.00	$480.00	576
TABLE, MEDICAL TREATMENT				1	$480.00	$480.00	576
TABLE, MEDICAL TREATMENT				1	$480.00	$480.00	576
TABLE, MEDICAL TREATMENT				1	$480.00	$480.00	576
TABLE, MEDICAL TREATMENT				1	$480.00	$480.00	630
TABLE, MEDICAL TREATMENT				1	$480.00	$480.00	630
TABLE, MEDICAL TREATMENT				1	$480.00	$480.00	630
TABLE, OVAL				1	$250.00	$250.00	437
TABLE, OVAL				1	$250.00	$250.00	499
TABLE, OVAL				1	$250.00	$250.00	541
TABLE, OVAL				1	$250.00	$250.00	560
TABLE, OVAL				1	$250.00	$250.00	560
TABLE, OVAL				1	$250.00	$250.00	630
TABLE, OVAL				1	$250.00	$250.00	630
TABLE, OVAL, 7'				1	$250.00	$250.00	214
TABLE, OVAL, 7'				1	$250.00	$250.00	440
TABLE, OVAL, 7'				1	$250.00	$250.00	499
TABLE, OVAL, 7'				1	$250.00	$250.00	560
TABLE, OVAL, 7'				1	$250.00	$250.00	576
TABLE, PICNIC				2	$180.00	$360.00	560
TABLE, PICNIC				1	$180.00	$180.00	630
TABLE, PRINTER				1	$200.00	$200.00	439
TABLE, PRINTER				1	$200.00	$200.00	451
TABLE, PRINTER				1	$200.00	$200.00	451

Description	Manufacturer	Model	Serial No.	Qty.	Unit Cost	Total Cost	Dept No
TABLE, RECTANGULAR				1	$165.00	$165.00	210
TABLE, RECTANGULAR				1	$165.00	$165.00	212
TABLE, RECTANGULAR				1	$165.00	$165.00	213
TABLE, RECTANGULAR				1	$165.00	$165.00	214
TABLE, RECTANGULAR				1	$165.00	$165.00	214
TABLE, RECTANGULAR				1	$165.00	$165.00	215
TABLE, RECTANGULAR				1	$165.00	$165.00	215
TABLE, RECTANGULAR				1	$165.00	$165.00	341
TABLE, RECTANGULAR				4	$165.00	$660.00	341
TABLE, RECTANGULAR				1	$165.00	$165.00	400
TABLE, RECTANGULAR				1	$165.00	$165.00	402
TABLE, RECTANGULAR				1	$165.00	$165.00	403
TABLE, RECTANGULAR				8	$165.00	$1,320.00	403
TABLE, RECTANGULAR				1	$165.00	$165.00	403
TABLE, RECTANGULAR				1	$165.00	$165.00	404
TABLE, RECTANGULAR				2	$165.00	$330.00	425
TABLE, RECTANGULAR				1	$165.00	$165.00	428
TABLE, RECTANGULAR				1	$165.00	$165.00	429
TABLE, RECTANGULAR				2	$165.00	$330.00	436
TABLE, RECTANGULAR				3	$165.00	$495.00	437
TABLE, RECTANGULAR				2	$165.00	$330.00	438
TABLE, RECTANGULAR				2	$165.00	$330.00	439
TABLE, RECTANGULAR				1	$165.00	$165.00	440
TABLE, RECTANGULAR				2	$165.00	$330.00	441
TABLE, RECTANGULAR				6	$165.00	$990.00	450
TABLE, RECTANGULAR				2	$165.00	$330.00	450
TABLE, RECTANGULAR				1	$165.00	$165.00	451
TABLE, RECTANGULAR				1	$165.00	$165.00	451
TABLE, RECTANGULAR				2	$165.00	$330.00	451
TABLE, RECTANGULAR				2	$165.00	$330.00	452
TABLE, RECTANGULAR				6	$165.00	$990.00	452
TABLE, RECTANGULAR				2	$165.00	$330.00	453
TABLE, RECTANGULAR				2	$165.00	$330.00	453
TABLE, RECTANGULAR				2	$165.00	$330.00	454
TABLE, RECTANGULAR				2	$165.00	$330.00	454
TABLE, RECTANGULAR				1	$165.00	$165.00	475
TABLE, RECTANGULAR				1	$165.00	$165.00	475
TABLE, RECTANGULAR				1	$165.00	$165.00	475
TABLE, RECTANGULAR				2	$165.00	$330.00	475
TABLE, RECTANGULAR				2	$165.00	$330.00	475
TABLE, RECTANGULAR				1	$165.00	$165.00	475
TABLE, RECTANGULAR				11	$165.00	$1,815.00	475
TABLE, RECTANGULAR				1	$165.00	$165.00	492
TABLE, RECTANGULAR				3	$165.00	$495.00	492
TABLE, RECTANGULAR				1	$165.00	$165.00	494
TABLE, RECTANGULAR				1	$165.00	$165.00	495
TABLE, RECTANGULAR				2	$165.00	$330.00	495
TABLE, RECTANGULAR				1	$165.00	$165.00	497
TABLE, RECTANGULAR				1	$165.00	$165.00	497
TABLE, RECTANGULAR				3	$165.00	$495.00	499
TABLE, RECTANGULAR				10	$165.00	$1,650.00	499
TABLE, RECTANGULAR				1	$165.00	$165.00	499

Description	Manufacturer	Model	Serial No.	Qty.	Unit Cost	Total Cost	Dept No
TABLE, RECTANGULAR				1	$165.00	$165.00	499
TABLE, RECTANGULAR				1	$165.00	$165.00	503
TABLE, RECTANGULAR				1	$165.00	$165.00	503
TABLE, RECTANGULAR				1	$165.00	$165.00	503
TABLE, RECTANGULAR				1	$165.00	$165.00	503
TABLE, RECTANGULAR				1	$165.00	$165.00	503
TABLE, RECTANGULAR				1	$165.00	$165.00	503
TABLE, RECTANGULAR				2	$165.00	$330.00	503
TABLE, RECTANGULAR				1	$165.00	$165.00	509
TABLE, RECTANGULAR				1	$165.00	$165.00	509
TABLE, RECTANGULAR				1	$165.00	$165.00	509
TABLE, RECTANGULAR				1	$165.00	$165.00	509
TABLE, RECTANGULAR				1	$165.00	$165.00	509
TABLE, RECTANGULAR				1	$165.00	$165.00	509
TABLE, RECTANGULAR				1	$165.00	$165.00	509
TABLE, RECTANGULAR				2	$165.00	$330.00	509
TABLE, RECTANGULAR				3	$165.00	$495.00	509
TABLE, RECTANGULAR				1	$165.00	$165.00	510
TABLE, RECTANGULAR				1	$165.00	$165.00	540
TABLE, RECTANGULAR				1	$165.00	$165.00	540
TABLE, RECTANGULAR				2	$165.00	$330.00	541
TABLE, RECTANGULAR				1	$165.00	$165.00	541
TABLE, RECTANGULAR				8	$165.00	$1,320.00	541
TABLE, RECTANGULAR				2	$165.00	$330.00	545
TABLE, RECTANGULAR				26	$165.00	$4,290.00	551
TABLE, RECTANGULAR				1	$165.00	$165.00	551
TABLE, RECTANGULAR				1	$165.00	$165.00	551
TABLE, RECTANGULAR				1	$165.00	$165.00	552
TABLE, RECTANGULAR				1	$165.00	$165.00	553
TABLE, RECTANGULAR				7	$165.00	$1,155.00	553
TABLE, RECTANGULAR				1	$165.00	$165.00	553
TABLE, RECTANGULAR				1	$165.00	$165.00	554
TABLE, RECTANGULAR				1	$165.00	$165.00	554
TABLE, RECTANGULAR				1	$165.00	$165.00	560
TABLE, RECTANGULAR				1	$165.00	$165.00	560
TABLE, RECTANGULAR				1	$165.00	$165.00	560
TABLE, RECTANGULAR				1	$165.00	$165.00	560
TABLE, RECTANGULAR				4	$165.00	$660.00	560
TABLE, RECTANGULAR				1	$165.00	$165.00	560
TABLE, RECTANGULAR				24	$165.00	$3,960.00	560
TABLE, RECTANGULAR				4	$165.00	$660.00	560
TABLE, RECTANGULAR				1	$165.00	$165.00	560
TABLE, RECTANGULAR				1	$165.00	$165.00	560
TABLE, RECTANGULAR				1	$165.00	$165.00	560
TABLE, RECTANGULAR				2	$165.00	$330.00	560
TABLE, RECTANGULAR				2	$165.00	$330.00	560
TABLE, RECTANGULAR				2	$165.00	$330.00	560
TABLE, RECTANGULAR				1	$165.00	$165.00	560
TABLE, RECTANGULAR				1	$165.00	$165.00	560
TABLE, RECTANGULAR				1	$165.00	$165.00	560
TABLE, RECTANGULAR				1	$165.00	$165.00	560
TABLE, RECTANGULAR				2	$165.00	$330.00	560

Description	Manufacturer	Model	Serial No.	Qty.	Unit Cost	Total Cost	Dept No
TABLE, RECTANGULAR				1	$165.00	$165.00	560
TABLE, RECTANGULAR				1	$165.00	$165.00	560
TABLE, RECTANGULAR				1	$165.00	$165.00	560
TABLE, RECTANGULAR				1	$165.00	$165.00	560
TABLE, RECTANGULAR				1	$165.00	$165.00	570
TABLE, RECTANGULAR				1	$165.00	$165.00	570
TABLE, RECTANGULAR				1	$165.00	$165.00	570
TABLE, RECTANGULAR				1	$165.00	$165.00	570
TABLE, RECTANGULAR				5	$165.00	$825.00	570
TABLE, RECTANGULAR				1	$165.00	$165.00	570
TABLE, RECTANGULAR				1	$165.00	$165.00	570
TABLE, RECTANGULAR				1	$165.00	$165.00	570
TABLE, RECTANGULAR				1	$165.00	$165.00	570
TABLE, RECTANGULAR				1	$165.00	$165.00	570
TABLE, RECTANGULAR				3	$165.00	$495.00	570
TABLE, RECTANGULAR				1	$165.00	$165.00	570
TABLE, RECTANGULAR				1	$165.00	$165.00	570
TABLE, RECTANGULAR				1	$165.00	$165.00	572
TABLE, RECTANGULAR				1	$165.00	$165.00	572
TABLE, RECTANGULAR				1	$165.00	$165.00	576
TABLE, RECTANGULAR				1	$165.00	$165.00	576
TABLE, RECTANGULAR				1	$165.00	$165.00	576
TABLE, RECTANGULAR				1	$165.00	$165.00	576
TABLE, RECTANGULAR				1	$165.00	$165.00	576
TABLE, RECTANGULAR				1	$165.00	$165.00	576
TABLE, RECTANGULAR				1	$165.00	$165.00	576
TABLE, RECTANGULAR				1	$165.00	$165.00	576
TABLE, RECTANGULAR				1	$165.00	$165.00	576
TABLE, RECTANGULAR				3	$165.00	$495.00	576
TABLE, RECTANGULAR				1	$165.00	$165.00	576
TABLE, RECTANGULAR				2	$165.00	$330.00	576
TABLE, RECTANGULAR				2	$165.00	$330.00	576
TABLE, RECTANGULAR				3	$165.00	$495.00	576
TABLE, RECTANGULAR				1	$165.00	$165.00	576
TABLE, RECTANGULAR				1	$165.00	$165.00	576
TABLE, RECTANGULAR				3	$165.00	$495.00	576
TABLE, RECTANGULAR				1	$165.00	$165.00	576
TABLE, RECTANGULAR				16	$165.00	$2,640.00	576
TABLE, RECTANGULAR				1	$165.00	$165.00	576
TABLE, RECTANGULAR				1	$165.00	$165.00	576
TABLE, RECTANGULAR				1	$165.00	$165.00	576
TABLE, RECTANGULAR				2	$165.00	$330.00	576
TABLE, RECTANGULAR				1	$165.00	$165.00	576
TABLE, RECTANGULAR				1	$165.00	$165.00	576
TABLE, RECTANGULAR				1	$165.00	$165.00	576
TABLE, RECTANGULAR				1	$165.00	$165.00	576
TABLE, RECTANGULAR				5	$165.00	$825.00	576
TABLE, RECTANGULAR				1	$165.00	$165.00	576
TABLE, RECTANGULAR				1	$165.00	$165.00	576
TABLE, RECTANGULAR				1	$165.00	$165.00	576
TABLE, RECTANGULAR				3	$165.00	$495.00	576
TABLE, RECTANGULAR				2	$165.00	$330.00	576

Description	Manufacturer	Model	Serial No.	Qty.	Unit Cost	Total Cost	Dept No
TABLE, RECTANGULAR				1	$165.00	$165.00	581
TABLE, RECTANGULAR				1	$165.00	$165.00	581
TABLE, RECTANGULAR				1	$165.00	$165.00	630
TABLE, RECTANGULAR				1	$165.00	$165.00	630
TABLE, RECTANGULAR				1	$165.00	$165.00	630
TABLE, RECTANGULAR				1	$165.00	$165.00	630
TABLE, RECTANGULAR				2	$165.00	$330.00	630
TABLE, RECTANGULAR				1	$165.00	$165.00	630
TABLE, RECTANGULAR				1	$165.00	$165.00	630
TABLE, RECTANGULAR				2	$165.00	$330.00	630
TABLE, RECTANGULAR				1	$165.00	$165.00	661
TABLE, RECTANGULAR				1	$165.00	$165.00	665
TABLE, RECTANGULAR				1	$165.00	$165.00	665
TABLE, RECTANGULAR				1	$165.00	$165.00	882
TABLE, RECTANGULAR				1	$165.00	$165.00	882
TABLE, RECTANGULAR				1	$180.00	$180.00	3107
TABLE, RECTANGULAR				2	$165.00	$330.00	3107
TABLE, ROLLING, PORTABLE				2	$100.00	$200.00	437
TABLE, ROLLING, PORTABLE				1	$100.00	$100.00	451
TABLE, ROLLING, PORTABLE				1	$100.00	$100.00	454
TABLE, ROLLING, PORTABLE				1	$100.00	$100.00	503
TABLE, ROLLING, PORTABLE				1	$100.00	$100.00	560
TABLE, ROLLING, PORTABLE				1	$100.00	$100.00	560
TABLE, ROLLING, PORTABLE				1	$100.00	$100.00	560
TABLE, ROLLING, PORTABLE				1	$100.00	$100.00	560
TABLE, ROLLING, PORTABLE				1	$100.00	$100.00	576
TABLE, ROLLING, PORTABLE				1	$100.00	$100.00	576
TABLE, ROLLING, PORTABLE				1	$100.00	$100.00	576
TABLE, ROLLING, PORTABLE				2	$100.00	$200.00	576
TABLE, ROLLING, PORTABLE				20	$100.00	$2,000.00	576
TABLE, ROLLING, PORTABLE				1	$100.00	$100.00	576
TABLE, ROLLING, PORTABLE				1	$100.00	$100.00	630
TABLE, ROLLING, PORTABLE				1	$100.00	$100.00	630
TABLE, ROLLING, PORTABLE				1	$100.00	$100.00	630
TABLE, ROLLING, PORTABLE				1	$100.00	$100.00	630
TABLE, ROLLING, PORTABLE				1	$100.00	$100.00	630
TABLE, ROUND				1	$180.00	$180.00	211
TABLE, ROUND				1	$180.00	$180.00	211
TABLE, ROUND				1	$180.00	$180.00	214
TABLE, ROUND				1	$180.00	$180.00	215
TABLE, ROUND				1	$180.00	$180.00	215
TABLE, ROUND				1	$180.00	$180.00	400
TABLE, ROUND				1	$180.00	$180.00	402
TABLE, ROUND				1	$180.00	$180.00	403
TABLE, ROUND				1	$180.00	$180.00	403
TABLE, ROUND				1	$180.00	$180.00	404
TABLE, ROUND				1	$180.00	$180.00	404
TABLE, ROUND				1	$180.00	$180.00	404
TABLE, ROUND				2	$180.00	$360.00	404
TABLE, ROUND				1	$180.00	$180.00	428
TABLE, ROUND				1	$180.00	$180.00	428
TABLE, ROUND				1	$180.00	$180.00	436

Description	Manufacturer	Model	Serial No.	Qty.	Unit Cost	Total Cost	Dept No
TABLE, ROUND				1	$180.00	$180.00	440
TABLE, ROUND				1	$180.00	$180.00	441
TABLE, ROUND				1	$180.00	$180.00	441
TABLE, ROUND				1	$180.00	$180.00	441
TABLE, ROUND				1	$180.00	$180.00	452
TABLE, ROUND				1	$180.00	$180.00	453
TABLE, ROUND				1	$180.00	$180.00	453
TABLE, ROUND				1	$180.00	$180.00	453
TABLE, ROUND				3	$180.00	$540.00	453
TABLE, ROUND				1	$180.00	$180.00	454
TABLE, ROUND				1	$180.00	$180.00	454
TABLE, ROUND				1	$180.00	$180.00	475
TABLE, ROUND				1	$180.00	$180.00	475
TABLE, ROUND				1	$180.00	$180.00	477
TABLE, ROUND				1	$180.00	$180.00	477
TABLE, ROUND				1	$180.00	$180.00	477
TABLE, ROUND				1	$180.00	$180.00	494
TABLE, ROUND				1	$180.00	$180.00	494
TABLE, ROUND				2	$180.00	$360.00	494
TABLE, ROUND				1	$180.00	$180.00	495
TABLE, ROUND				3	$180.00	$540.00	495
TABLE, ROUND				1	$180.00	$180.00	495
TABLE, ROUND				1	$180.00	$180.00	499
TABLE, ROUND				1	$180.00	$180.00	499
TABLE, ROUND				1	$180.00	$180.00	499
TABLE, ROUND				1	$180.00	$180.00	503
TABLE, ROUND				1	$180.00	$180.00	509
TABLE, ROUND				2	$180.00	$360.00	509
TABLE, ROUND				1	$180.00	$180.00	510
TABLE, ROUND				1	$180.00	$180.00	510
TABLE, ROUND				1	$180.00	$180.00	510
TABLE, ROUND				1	$180.00	$180.00	510
TABLE, ROUND				1	$180.00	$180.00	540
TABLE, ROUND				1	$180.00	$180.00	540
TABLE, ROUND				1	$180.00	$180.00	540
TABLE, ROUND				1	$180.00	$180.00	540
TABLE, ROUND				1	$180.00	$180.00	540
TABLE, ROUND				1	$180.00	$180.00	541
TABLE, ROUND				1	$180.00	$180.00	541
TABLE, ROUND				1	$180.00	$180.00	541
TABLE, ROUND				2	$180.00	$360.00	541
TABLE, ROUND				1	$180.00	$180.00	541
TABLE, ROUND				1	$180.00	$180.00	551
TABLE, ROUND				1	$180.00	$180.00	552
TABLE, ROUND				1	$180.00	$180.00	554
TABLE, ROUND				1	$180.00	$180.00	554
TABLE, ROUND				1	$180.00	$180.00	560
TABLE, ROUND				1	$180.00	$180.00	560
TABLE, ROUND				1	$180.00	$180.00	560
TABLE, ROUND				1	$180.00	$180.00	560
TABLE, ROUND				1	$180.00	$180.00	570
TABLE, ROUND				1	$180.00	$180.00	570

Description	Manufacturer	Model	Serial No.	Qty.	Unit Cost	Total Cost	Dept No
TABLE, ROUND				1	$180.00	$180.00	576
TABLE, ROUND				1	$180.00	$180.00	576
TABLE, ROUND				2	$180.00	$360.00	576
TABLE, ROUND				2	$180.00	$360.00	576
TABLE, ROUND				1	$180.00	$180.00	576
TABLE, ROUND				2	$180.00	$360.00	576
TABLE, ROUND				1	$180.00	$180.00	576
TABLE, ROUND				1	$180.00	$180.00	576
TABLE, ROUND				1	$180.00	$180.00	576
TABLE, ROUND				1	$180.00	$180.00	576
TABLE, ROUND				1	$180.00	$180.00	576
TABLE, ROUND				1	$180.00	$180.00	576
TABLE, ROUND				1	$180.00	$180.00	576
TABLE, ROUND				1	$180.00	$180.00	581
TABLE, ROUND				1	$180.00	$180.00	581
TABLE, ROUND				1	$180.00	$180.00	583
TABLE, ROUND				1	$180.00	$180.00	630
TABLE, ROUND				1	$180.00	$180.00	630
TABLE, ROUND				1	$180.00	$180.00	3106
TABLE, ROUND				11	$180.00	$1,980.00	3106
TABLE, SHOP				2	$300.00	$600.00	210
TABLE, SHOP				2	$300.00	$600.00	509
TABLE, SHOP				2	$300.00	$600.00	509
TABLE, SHOP				1	$300.00	$300.00	541
TABLE, SHOP				2	$300.00	$600.00	560
TABLE, SHOP				2	$300.00	$600.00	560
TABLE, SHOP				3	$300.00	$900.00	560
TABLE, SHOP				1	$300.00	$300.00	576
TABLE, SHOP				1	$300.00	$300.00	587
TABLE, SHOP				1	$300.00	$300.00	882
TABLE, SHOP				2	$300.00	$600.00	882
TABLE, SHOP				6	$300.00	$1,800.00	882
TABLE, SHOP				1	$300.00	$300.00	3106
TABLE, SQUARE				1	$156.00	$156.00	210
TABLE, SQUARE				1	$156.00	$156.00	210
TABLE, SQUARE				1	$156.00	$156.00	210
TABLE, SQUARE				2	$156.00	$312.00	215
TABLE, SQUARE				1	$156.00	$156.00	341
TABLE, SQUARE				2	$156.00	$312.00	403
TABLE, SQUARE				2	$156.00	$312.00	404
TABLE, SQUARE				1	$156.00	$156.00	437
TABLE, SQUARE				1	$156.00	$156.00	437
TABLE, SQUARE				1	$156.00	$156.00	438
TABLE, SQUARE				1	$156.00	$156.00	441
TABLE, SQUARE				2	$156.00	$312.00	453
TABLE, SQUARE				1	$156.00	$156.00	454
TABLE, SQUARE				1	$156.00	$156.00	454
TABLE, SQUARE				1	$156.00	$156.00	492
TABLE, SQUARE				1	$156.00	$156.00	499
TABLE, SQUARE				1	$156.00	$156.00	499
TABLE, SQUARE				2	$156.00	$312.00	499
TABLE, SQUARE				1	$156.00	$156.00	503

Description	Manufacturer	Model		Serial No.	Qty.	Unit Cost	Total Cost	Dept No
TABLE, SQUARE					2	$156.00	$312.00	540
TABLE, SQUARE					1	$156.00	$156.00	540
TABLE, SQUARE					2	$156.00	$312.00	540
TABLE, SQUARE					1	$156.00	$156.00	554
TABLE, SQUARE					1	$156.00	$156.00	560
TABLE, SQUARE					1	$156.00	$156.00	560
TABLE, SQUARE					1	$156.00	$156.00	560
TABLE, SQUARE					1	$156.00	$156.00	560
TABLE, SQUARE					1	$156.00	$156.00	560
TABLE, SQUARE					2	$156.00	$312.00	560
TABLE, SQUARE					1	$156.00	$156.00	570
TABLE, SQUARE					1	$156.00	$156.00	570
TABLE, SQUARE					2	$156.00	$312.00	576
TABLE, SQUARE					2	$156.00	$312.00	576
TABLE, SQUARE					3	$156.00	$468.00	576
TABLE, SQUARE					2	$156.00	$312.00	576
TABLE, SQUARE					2	$156.00	$312.00	576
TABLE, SQUARE					3	$156.00	$468.00	576
TABLE, SQUARE					3	$156.00	$468.00	576
TABLE, SQUARE					2	$156.00	$312.00	576
TABLE, SQUARE					2	$156.00	$312.00	576
TABLE, SQUARE					1	$156.00	$156.00	630
TABLE, SQUARE					1	$156.00	$156.00	665
TABLE, SQUARE					1	$156.00	$156.00	3107
TABLE, SURGICAL, VETERINARY	PANNO-MED		578.601	14-581400103	1	$2,480.00	$2,480.00	545
TABLE, TENNIS/PING-PONG					1	$300.00	$300.00	576
TABLE, TRAPEZOID					4	$114.00	$456.00	402
TABLE, TRAPEZOID					1	$114.00	$114.00	402
TABLE, TRAPEZOID					1	$114.00	$114.00	402
TABLE, TRAPEZOID					1	$114.00	$114.00	560
TABLE, TRAPEZOID					1	$114.00	$114.00	576
TABLE, TRAPEZOID					1	$114.00	$114.00	630
TABLE, TRIANGLE					1	$100.00	$100.00	441
TABLE, TYPEWRITER					1	$50.00	$50.00	402
TABLE, TYPEWRITER					1	$50.00	$50.00	510
TABLE, WELDING, W/ VISE					1	$450.00	$450.00	552
TABLET, NON IPAD	DELL		5285	2ZWGYF2	1	$440.00	$440.00	503
TABLET, NON IPAD	DELL		5285	8LTSZF2	1	$440.00	$440.00	503
TABLET, NON IPAD	DELL	NA		HKQ2L72	1	$1,255.82	$1,255.82	581
TABLET, NON-IPAD, HIGH-END	MICROSOFT	SURFACE PRO		46338451653	1	$1,094.80	$1,094.80	426
TABLET, NON-IPAD, HIGH-END	MICROSOFT	SURFACE PRO		41234751653	1	$1,094.80	$1,094.80	427
TABLET, NON-IPAD, HIGH-END	MICROSOFT	SURFACE PRO		5.70064E+11	1	$1,100.00	$1,100.00	440
TABLET, NON-IPAD, HIGH-END	MICROSOFT	SURFACE PRO		1.83E+11	1	$1,729.98	$1,729.98	440
TABLET, NON-IPAD, HIGH-END	MICROSOFT	SURFACE PRO		WC00224	1	$1,100.00	$1,100.00	440
TABLET, NON-IPAD, HIGH-END	MICROSOFT	SURFACE PRO		WC00209	1	$1,100.00	$1,100.00	440
TABLET, NON-IPAD, HIGH-END	MICROSOFT	SURFACE PRO		52483650553	1	$2,181.20	$2,181.20	453
TABLET, NON-IPAD, HIGH-END	MICROSOFT	SURFACE PRO		WC00202	1	$1,100.00	$1,100.00	475
TABLET, NON-IPAD, HIGH-END	MICROSOFT	SURFACE PRO		WC00139	1	$1,100.00	$1,100.00	475
TABLET, NON-IPAD, HIGH-END	MICROSOFT	SURFACE PRO		WC00132	1	$1,100.00	$1,100.00	475
TABLET, NON-IPAD, HIGH-END	MICROSOFT	SURFACE PRO		WC00165	1	$1,100.00	$1,100.00	475
TABLET, NON-IPAD, HIGH-END	MICROSOFT	SURFACE PRO		76509144153	1	$2,224.65	$2,224.65	475
TABLET, NON-IPAD, HIGH-END	MICROSOFT	SURFACE PRO		43960651953	1	$2,224.65	$2,224.65	475

Description	Manufacturer	Model	Serial No.	Qty.	Unit Cost	Total Cost	Dept No
TABLET, NON-IPAD, HIGH-END	MICROSOFT	SURFACE PRO	851652553	1	$1,100.00	$1,100.00	475
TABLET, NON-IPAD, HIGH-END	MICROSOFT	SURFACE PRO	30339352053	1	$2,224.65	$2,224.65	475
TABLET, NON-IPAD, HIGH-END	MICROSOFT	SURFACE PRO	16424462253	1	$2,610.20	$2,610.20	475
TABLET, NON-IPAD, HIGH-END	MICROSOFT	SURFACE PRO	57833243453	1	$1,100.00	$1,100.00	475
TABLET, NON-IPAD, HIGH-END	MICROSOFT	SURFACE PRO	20471752753	1	$2,224.65	$2,224.65	475
TABLET, NON-IPAD, HIGH-END	MICROSOFT	SURFACE PRO	10027452653	1	$1,815.39	$1,815.39	475
TABLET, NON-IPAD, HIGH-END	MICROSOFT	SURFACE PRO	60250150253	1	$2,224.65	$2,224.65	475
TABLET, NON-IPAD, HIGH-END	MICROSOFT	SURFACE PRO	38287761853	1	$2,610.20	$2,610.20	475
TABLET, NON-IPAD, HIGH-END	MICROSOFT	SURFACE PRO	20722153453	1	$1,777.30	$1,777.30	475
TABLET, NON-IPAD, HIGH-END	MICROSOFT	SURFACE PRO	37346561853	1	$2,610.20	$2,610.20	475
TABLET, NON-IPAD, HIGH-END	MICROSOFT	SURFACE PRO	18764264553	1	$599.00	$599.00	475
TABLET, NON-IPAD, HIGH-END	MICROSOFT	SURFACE PRO	113262753	1	$2,610.20	$2,610.20	475
TABLET, NON-IPAD, HIGH-END	MICROSOFT	SURFACE PRO	3233352553	1	$1,815.39	$1,815.39	475
TABLET, NON-IPAD, HIGH-END	MICROSOFT	SURFACE PRO	60238250253	1	$2,224.65	$2,224.65	475
TABLET, NON-IPAD, HIGH-END	MICROSOFT	SURFACE PRO	37347461853	1	$2,610.20	$2,610.20	475
TABLET, NON-IPAD, HIGH-END	MICROSOFT	SURFACE PRO	8790453453	1	$1,777.30	$1,777.30	475
TABLET, NON-IPAD, HIGH-END	MICROSOFT	SURFACE PRO	WC00133	1	$1,100.00	$1,100.00	475
TABLET, NON-IPAD, HIGH-END	MICROSOFT	SURFACE PRO	59870650253	1	$2,224.65	$2,224.65	475
TABLET, NON-IPAD, HIGH-END	MICROSOFT	SURFACE PRO	30564345253	1	$2,224.65	$2,224.65	475
TABLET, NON-IPAD, HIGH-END	MICROSOFT	SURFACE PRO	6058130253	1	$1,100.00	$1,100.00	475
TABLET, NON-IPAD, HIGH-END	MICROSOFT	SURFACE PRO	32913353353	1	$2,256.99	$2,256.99	475
TABLET, NON-IPAD, HIGH-END	MICROSOFT	SURFACE PRO	3323125353	1	$1,100.00	$1,100.00	475
TABLET, NON-IPAD, HIGH-END	MICROSOFT	SURFACE PRO	3315635353	1	$1,100.00	$1,100.00	475
TABLET, NON-IPAD, HIGH-END	MICROSOFT	SURFACE PRO	22425661453	1	$599.00	$599.00	475
TABLET, NON-IPAD, HIGH-END	MICROSOFT	SURFACE PRO	4214551953	1	$1,100.00	$1,100.00	475
TABLET, NON-IPAD, HIGH-END	MICROSOFT	SURFACE PRO	3327652553	1	$1,815.39	$1,815.39	475
TABLET, NON-IPAD, HIGH-END	MICROSOFT	SURFACE PRO	WC00141	1	$1,100.00	$1,100.00	475
TABLET, NON-IPAD, HIGH-END	MICROSOFT	SURFACE PRO	WC00164	1	$1,100.00	$1,100.00	475
TABLET, NON-IPAD, HIGH-END	MICROSOFT	SURFACE PRO	WC00145	1	$1,100.00	$1,100.00	475
TABLET, NON-IPAD, HIGH-END	MICROSOFT	SURFACE PRO	WC00175	1	$1,100.00	$1,100.00	475
TABLET, NON-IPAD, HIGH-END	MICROSOFT	SURFACE PRO	WC002337	1	$1,100.00	$1,100.00	475
TABLET, NON-IPAD, HIGH-END	MICROSOFT	SURFACE PRO	WC00138	1	$1,100.00	$1,100.00	475
TABLET, NON-IPAD, HIGH-END	MICROSOFT	SURFACE PRO	WC00134	1	$1,100.00	$1,100.00	475
TABLET, NON-IPAD, HIGH-END	MICROSOFT	SURFACE PRO	34827453053	1	$2,171.77	$2,171.77	475
TABLET, NON-IPAD, HIGH-END	MICROSOFT	SURFACE PRO	WC00130	1	$1,100.00	$1,100.00	475
TABLET, NON-IPAD, HIGH-END	MICROSOFT	SURFACE PRO	WC00140	1	$1,100.00	$1,100.00	475
TABLET, NON-IPAD, HIGH-END	MICROSOFT	SURFACE PRO	36506164053	1	$1,774.52	$1,774.52	492
TABLET, NON-IPAD, HIGH-END	MICROSOFT	SURFACE PRO	0015215S2053	1	$1,100.00	$1,100.00	492
TABLET, NON-IPAD, HIGH-END	MICROSOFT	SURFACE PRO	28117251253	1	$971.00	$971.00	499
TABLET, NON-IPAD, HIGH-END	MICROSOFT	SURFACE PRO	2891151253	1	$1,100.00	$1,100.00	499
TABLET, NON-IPAD, HIGH-END	MICROSOFT	SURFACE PRO	28190151253	1	$971.00	$971.00	499
TABLET, NON-IPAD, HIGH-END	MICROSOFT	SURFACE PRO	53960543053	1	$1,540.00	$1,540.00	503
TABLET, NON-IPAD, HIGH-END	DELL	LATITUDE 10	84FWRT1	1	$1,074.77	$1,074.77	503
TABLET, NON-IPAD, HIGH-END	MICROSOFT	SURFACE PRO	516253353	1	$1,911.39	$1,911.39	503
TABLET, NON-IPAD, HIGH-END	MICROSOFT	SURFACE PRO	3261252553	1	$1,852.00	$1,852.00	503
TABLET, NON-IPAD, HIGH-END	MICROSOFT	SURFACE PRO	5949152553	1	$1,505.00	$1,505.00	540
TABLET, NON-IPAD, HIGH-END	MICROSOFT	SURFACE PRO	51898450253	1	$1,911.39	$1,911.39	540
TABLET, NON-IPAD, HIGH-END	MICROSOFT	SURFACE PRO	20831752753	1	$1,911.29	$1,911.29	542
TABLET, NON-IPAD, HIGH-END	MICROSOFT	SURFACE	54629242553	1	$1,422.80	$1,422.80	542
TABLET, NON-IPAD, HIGH-END	DELL	LATITUDE 7202	375PNY1	1	$1,100.00	$1,100.00	581
TABLET, NON-IPAD, HIGH-END	MICROSOFT	SURFACE PRO	1123753353	1	$1,911.39	$1,911.39	3106
TABLET, RUGGED	PANASONIC	FZ-G1AABJB1M	3DTYA07213	1	$2,428.01	$2,428.01	503

Description	Manufacturer	Model	Serial No.	Qty.	Unit Cost	Total Cost	Dept No
TABLET, RUGGED	PANASONIC	FZ-G1AAHJXRM	3HTYA22157	1	$3,250.00	$3,250.00	503
TABLET, RUGGED	PANASONIC	FZ-G1	RCI 477990	1	$3,250.00	$3,250.00	503
TABLET, RUGGED	PANASONIC	FZ-G1	3LTYA50379	1	$2,432.51	$2,432.51	541
TABLET, RUGGED	PANASONIC	FZ-G1	3FTYA13085	1	$2,428.01	$2,428.01	541
TABLET, RUGGED	PANASONIC	FZ-G1 TOUGHBOOK	6HTSA74220	1	$3,182.45	$3,182.45	560
TABLET, RUGGED	PANASONIC	FZ-G1 TOUGHBOOK	6HTSA74476	1	$3,182.45	$3,182.45	560
TABLET, RUGGED	PANASONIC	FZ-G1 TOUGHBOOK	6HTSA74310	1	$3,182.45	$3,182.45	560
TABLET, RUGGED	PANASONIC	FZ-G1AABJB1M	3FTYA13236	1	$2,400.00	$2,400.00	560
TABLET, RUGGED	PANASONIC	FZ-G1FS3GXCM	5CTSA60584	1	$3,250.00	$3,250.00	560
TABLET, RUGGED	PANASONIC	FZ-G1	4CTYA64769	1	$2,745.76	$2,745.76	570
TABLET, RUGGED	PANASONIC	FZ-G1FA3GFCM	4ITA93386	1	$3,250.00	$3,250.00	587
TABLET, RUGGED	PANASONIC	FZ-G1FA3GFCM	4HTSA92394	1	$3,250.00	$3,250.00	587
TABLET, RUGGED	PANASONIC	FZ-G1FA3GFCM	4HTSA92879	1	$3,250.00	$3,250.00	587
TACH/DWELL METER				1	$137.00	$137.00	509
TAMPER, PAVEMENT	NA	NA	KRM160	1	$600.00	$600.00	882
TAMPER, PAVEMENT	WACKER	DS70	5680035	1	$3,902.00	$3,902.00	882
TANK, FISHING	NA	NA	RCI 452961	1	$3,500.00	$3,500.00	510
TANK, FISHING	NA	NA	RCI 452962	1	$3,500.00	$3,500.00	510
TAP AND DIE SET				1	$165.00	$165.00	882
TAPE, LIBRARY, ULTRASCALABLE	DELL	P-VAULT TL2000	CGNB7X1	1	$11,872.52	$11,872.52	503
TARGET, PLATE RACK	NA	NA	3975	1	$837.23	$837.23	560
TARGET, W/ COMPRESSED AIR CYLINDER	NA	NA	364	1	$1,323.55	$1,323.55	560
TARGET, W/ COMPRESSED AIR CYLINDER	NA	NA	363	1	$1,323.54	$1,323.54	560
TASER	NA	X2	X30001M8D	1	$1,186.02	$1,186.02	560
TASER	NA	X2	X30001M8C	1	$1,186.02	$1,186.02	560
TASER	NA	X2	X30001MA1	1	$1,186.02	$1,186.02	560
TASER	NA	X2	X30001MY3	1	$1,186.02	$1,186.02	560
TASER	NA	X2	X30001M99	1	$1,186.02	$1,186.02	560
TEA MAKER				1	$50.00	$50.00	400
TELECONFERENCING SYSTEM	POLYCOM	SOUND STATION 2	AA081221815B9	1	$1,595.00	$1,595.00	402
TELECONFERENCING SYSTEM	POLYCOM	SOUND STATION 2	H807430202A4	1	$1,595.00	$1,595.00	402
TELECONFERENCING SYSTEM	POLYCOM	SOUNDSTATION 2W	G206360172801	1	$1,595.00	$1,595.00	560
TELECONFERENCING SYSTEM	ANATEL	B179	12WZ50030115	1	$1,595.00	$1,595.00	581
TELEPHONE SYSTEM	AVAYA	EU24BL	51646305599	1	$5,000.00	$5,000.00	215
TELEPHONE SYSTEM	AVAYA	EU24BL	71621501503	1	$5,000.00	$5,000.00	215
TELEPHONE SYSTEM	AVAYA	EU24BL	51644401127	1	$5,000.00	$5,000.00	215
TELEPHONE SYSTEM	AVAYA	EU24BL	51644401140	1	$5,000.00	$5,000.00	215
TELEPHONE SYSTEM	CISCO SYSTEMS	8800	FCH212622F9	1	$5,000.00	$5,000.00	400
TELEPHONE SYSTEM	AVAYA	EU24BL	61640505616	1	$5,000.00	$5,000.00	440
TELEPHONE SYSTEM	AVAYA	NA	RCI 481996	1	$5,000.00	$5,000.00	503
TELEPHONE SYSTEM	AVAYA	NA	RCI 481995	1	$5,000.00	$5,000.00	503
TELEPHONE SYSTEM	AVAYA	SD-67152-01	95DR10950790	1	$5,000.00	$5,000.00	503
TELEPHONE SYSTEM	AVAYA	NA	09FA09212344	1	$5,000.00	$5,000.00	503
TELEPHONE SYSTEM	AVAYA	NA	08FA51566670	1	$5,000.00	$5,000.00	503
TELEPHONE, CONFERENCE, FULL DUPLEX				1	$385.00	$385.00	214
TELEPHONE, CONFERENCE, FULL DUPLEX				1	$385.00	$385.00	452
TELEPHONE, CONFERENCE, FULL DUPLEX				1	$385.00	$385.00	452
TELEPHONE, CONFERENCE, FULL DUPLEX				1	$385.00	$385.00	452
TELEPHONE, CONFERENCE, FULL DUPLEX				1	$385.00	$385.00	452
TELEPHONE, CONFERENCE, FULL DUPLEX				1	$385.00	$385.00	454
TELEPHONE, CONFERENCE, FULL DUPLEX				1	$385.00	$385.00	454
TELEPHONE, CONFERENCE, FULL DUPLEX				1	$385.00	$385.00	454

Description	Manufacturer	Model	Serial No.	Qty.	Unit Cost	Total Cost	Dept No
TELEPHONE, CONFERENCE, FULL DUPLEX				1	$385.00	$385.00	454
TELEPHONE, CONFERENCE, FULL DUPLEX				1	$385.00	$385.00	454
TELEPHONE, CONFERENCE, FULL DUPLEX				1	$385.00	$385.00	494
TELEPHONE, CONFERENCE, FULL DUPLEX				1	$385.00	$385.00	495
TELEPHONE, CONFERENCE, FULL DUPLEX				1	$385.00	$385.00	495
TELEPHONE, CONFERENCE, FULL DUPLEX				1	$385.00	$385.00	495
TELEPHONE, CONFERENCE, FULL DUPLEX				4	$385.00	$1,540.00	497
TELEPHONE, CONFERENCE, FULL DUPLEX				1	$385.00	$385.00	499
TELEPHONE, CONFERENCE, FULL DUPLEX				1	$385.00	$385.00	540
TELEPHONE, CONFERENCE, FULL DUPLEX				1	$385.00	$385.00	541
TELEPHONE, CONFERENCE, FULL DUPLEX				1	$385.00	$385.00	576
TELEPHONE, CONFERENCE, FULL DUPLEX				1	$385.00	$385.00	576
TELEPHONE, CONFERENCE, FULL DUPLEX				1	$385.00	$385.00	581
TELEPHONE, CONFERENCE, FULL DUPLEX				1	$385.00	$385.00	581
TELEPHONE, CONFERENCE, FULL DUPLEX				1	$385.00	$385.00	583
TELEPHONE, CONFERENCE, FULL DUPLEX				1	$385.00	$385.00	587
TELEPHONE, CRISIS INTERVENTION SYSTEM	DIRECT LINK	NA	117520-001	1	$17,418.99	$17,418.99	560
TELEPHONE, DESKTOP				1	$75.00	$75.00	210
TELEPHONE, DESKTOP				5	$75.00	$375.00	210
TELEPHONE, DESKTOP				1	$75.00	$75.00	210
TELEPHONE, DESKTOP				2	$75.00	$150.00	210
TELEPHONE, DESKTOP				2	$75.00	$150.00	210
TELEPHONE, DESKTOP				1	$75.00	$75.00	210
TELEPHONE, DESKTOP				1	$75.00	$75.00	210
TELEPHONE, DESKTOP				2	$75.00	$150.00	210
TELEPHONE, DESKTOP				1	$75.00	$75.00	210
TELEPHONE, DESKTOP				1	$75.00	$75.00	210
TELEPHONE, DESKTOP				1	$75.00	$75.00	210
TELEPHONE, DESKTOP				1	$75.00	$75.00	210
TELEPHONE, DESKTOP				1	$75.00	$75.00	210
TELEPHONE, DESKTOP				1	$75.00	$75.00	210
TELEPHONE, DESKTOP				1	$75.00	$75.00	210
TELEPHONE, DESKTOP				1	$75.00	$75.00	210
TELEPHONE, DESKTOP				1	$75.00	$75.00	210
TELEPHONE, DESKTOP				1	$75.00	$75.00	210
TELEPHONE, DESKTOP				1	$75.00	$75.00	210
TELEPHONE, DESKTOP				1	$75.00	$75.00	210
TELEPHONE, DESKTOP				1	$75.00	$75.00	210
TELEPHONE, DESKTOP				1	$75.00	$75.00	210
TELEPHONE, DESKTOP				1	$75.00	$75.00	210
TELEPHONE, DESKTOP				1	$75.00	$75.00	211
TELEPHONE, DESKTOP				1	$75.00	$75.00	211
TELEPHONE, DESKTOP				1	$75.00	$75.00	211
TELEPHONE, DESKTOP				1	$75.00	$75.00	211
TELEPHONE, DESKTOP				1	$75.00	$75.00	211
TELEPHONE, DESKTOP				1	$75.00	$75.00	212
TELEPHONE, DESKTOP				1	$75.00	$75.00	212
TELEPHONE, DESKTOP				1	$75.00	$75.00	212
TELEPHONE, DESKTOP				1	$75.00	$75.00	213
TELEPHONE, DESKTOP				1	$75.00	$75.00	213
TELEPHONE, DESKTOP				1	$75.00	$75.00	213

Description	Manufacturer	Model	Serial No.	Qty.	Unit Cost	Total Cost	Dept No
TELEPHONE, DESKTOP				2	$75.00	$150.00	213
TELEPHONE, DESKTOP				1	$75.00	$75.00	214
TELEPHONE, DESKTOP				1	$75.00	$75.00	214
TELEPHONE, DESKTOP				1	$75.00	$75.00	214
TELEPHONE, DESKTOP				2	$75.00	$150.00	215
TELEPHONE, DESKTOP				2	$75.00	$150.00	215
TELEPHONE, DESKTOP				3	$75.00	$225.00	341
TELEPHONE, DESKTOP				1	$75.00	$75.00	341
TELEPHONE, DESKTOP				2	$75.00	$150.00	341
TELEPHONE, DESKTOP				2	$75.00	$150.00	341
TELEPHONE, DESKTOP				1	$75.00	$75.00	341
TELEPHONE, DESKTOP				1	$75.00	$75.00	341
TELEPHONE, DESKTOP				1	$75.00	$75.00	400
TELEPHONE, DESKTOP				1	$75.00	$75.00	400
TELEPHONE, DESKTOP				1	$75.00	$75.00	400
TELEPHONE, DESKTOP				1	$75.00	$75.00	400
TELEPHONE, DESKTOP				1	$75.00	$75.00	400
TELEPHONE, DESKTOP				1	$75.00	$75.00	400
TELEPHONE, DESKTOP				1	$75.00	$75.00	400
TELEPHONE, DESKTOP				2	$75.00	$150.00	400
TELEPHONE, DESKTOP				1	$75.00	$75.00	400
TELEPHONE, DESKTOP				1	$75.00	$75.00	400
TELEPHONE, DESKTOP				1	$75.00	$75.00	400
TELEPHONE, DESKTOP				1	$75.00	$75.00	400
TELEPHONE, DESKTOP				1	$75.00	$75.00	403
TELEPHONE, DESKTOP				9	$75.00	$675.00	403
TELEPHONE, DESKTOP				2	$75.00	$150.00	403
TELEPHONE, DESKTOP				1	$75.00	$75.00	403
TELEPHONE, DESKTOP				1	$75.00	$75.00	403
TELEPHONE, DESKTOP				2	$75.00	$150.00	403
TELEPHONE, DESKTOP				1	$75.00	$75.00	403
TELEPHONE, DESKTOP				1	$75.00	$75.00	404
TELEPHONE, DESKTOP				1	$75.00	$75.00	404
TELEPHONE, DESKTOP				2	$75.00	$150.00	404
TELEPHONE, DESKTOP				1	$75.00	$75.00	404
TELEPHONE, DESKTOP				1	$75.00	$75.00	404
TELEPHONE, DESKTOP				6	$75.00	$450.00	404
TELEPHONE, DESKTOP				1	$75.00	$75.00	404
TELEPHONE, DESKTOP				9	$75.00	$675.00	404
TELEPHONE, DESKTOP				1	$75.00	$75.00	405
TELEPHONE, DESKTOP				1	$75.00	$75.00	405
TELEPHONE, DESKTOP				1	$75.00	$75.00	405
TELEPHONE, DESKTOP				1	$75.00	$75.00	405
TELEPHONE, DESKTOP				2	$75.00	$150.00	405
TELEPHONE, DESKTOP				1	$75.00	$75.00	425
TELEPHONE, DESKTOP				1	$75.00	$75.00	425
TELEPHONE, DESKTOP				1	$75.00	$75.00	425
TELEPHONE, DESKTOP				1	$75.00	$75.00	425
TELEPHONE, DESKTOP				1	$75.00	$75.00	426
TELEPHONE, DESKTOP				1	$75.00	$75.00	426
TELEPHONE, DESKTOP				1	$75.00	$75.00	426
TELEPHONE, DESKTOP				1	$75.00	$75.00	426

Description	Manufacturer	Model	Serial No.	Qty.	Unit Cost	Total Cost	Dept No
TELEPHONE, DESKTOP				2	$75.00	$150.00	427
TELEPHONE, DESKTOP				1	$75.00	$75.00	427
TELEPHONE, DESKTOP				1	$75.00	$75.00	428
TELEPHONE, DESKTOP				1	$75.00	$75.00	428
TELEPHONE, DESKTOP				1	$75.00	$75.00	429
TELEPHONE, DESKTOP				1	$75.00	$75.00	429
TELEPHONE, DESKTOP				2	$75.00	$150.00	429
TELEPHONE, DESKTOP				5	$75.00	$375.00	435
TELEPHONE, DESKTOP				1	$75.00	$75.00	435
TELEPHONE, DESKTOP				1	$75.00	$75.00	436
TELEPHONE, DESKTOP				1	$75.00	$75.00	436
TELEPHONE, DESKTOP				1	$75.00	$75.00	436
TELEPHONE, DESKTOP				1	$75.00	$75.00	437
TELEPHONE, DESKTOP				1	$75.00	$75.00	437
TELEPHONE, DESKTOP				1	$75.00	$75.00	437
TELEPHONE, DESKTOP				1	$75.00	$75.00	438
TELEPHONE, DESKTOP				1	$75.00	$75.00	438
TELEPHONE, DESKTOP				1	$75.00	$75.00	438
TELEPHONE, DESKTOP				1	$75.00	$75.00	439
TELEPHONE, DESKTOP				1	$75.00	$75.00	439
TELEPHONE, DESKTOP				1	$75.00	$75.00	440

Description	Manufacturer	Model	Serial No.	Qty.	Unit Cost	Total Cost	Dept No
TELEPHONE, DESKTOP				1	$75.00	$75.00	440
TELEPHONE, DESKTOP				1	$75.00	$75.00	440
TELEPHONE, DESKTOP				1	$75.00	$75.00	441
TELEPHONE, DESKTOP				1	$75.00	$75.00	441
TELEPHONE, DESKTOP				1	$75.00	$75.00	441
TELEPHONE, DESKTOP				29	$75.00	$2,175.00	450
TELEPHONE, DESKTOP				1	$75.00	$75.00	450
TELEPHONE, DESKTOP				1	$75.00	$75.00	450
TELEPHONE, DESKTOP				1	$75.00	$75.00	451
TELEPHONE, DESKTOP				1	$75.00	$75.00	451
TELEPHONE, DESKTOP				1	$75.00	$75.00	451
TELEPHONE, DESKTOP				2	$75.00	$150.00	451
TELEPHONE, DESKTOP				10	$75.00	$750.00	451
TELEPHONE, DESKTOP				1	$75.00	$75.00	451
TELEPHONE, DESKTOP				1	$75.00	$75.00	451
TELEPHONE, DESKTOP				3	$75.00	$225.00	452
TELEPHONE, DESKTOP				1	$75.00	$75.00	452
TELEPHONE, DESKTOP				1	$75.00	$75.00	452
TELEPHONE, DESKTOP				1	$75.00	$75.00	452
TELEPHONE, DESKTOP				13	$75.00	$975.00	453
TELEPHONE, DESKTOP				1	$75.00	$75.00	453
TELEPHONE, DESKTOP				1	$75.00	$75.00	453
TELEPHONE, DESKTOP				1	$75.00	$75.00	453
TELEPHONE, DESKTOP				2	$75.00	$150.00	453
TELEPHONE, DESKTOP				2	$75.00	$150.00	453
TELEPHONE, DESKTOP				6	$75.00	$450.00	454
TELEPHONE, DESKTOP				3	$75.00	$225.00	454
TELEPHONE, DESKTOP				1	$75.00	$75.00	454
TELEPHONE, DESKTOP				1	$75.00	$75.00	454
TELEPHONE, DESKTOP				1	$75.00	$75.00	454
TELEPHONE, DESKTOP				1	$75.00	$75.00	454
TELEPHONE, DESKTOP				1	$75.00	$75.00	454
TELEPHONE, DESKTOP				4	$75.00	$300.00	475
TELEPHONE, DESKTOP				1	$75.00	$75.00	475
TELEPHONE, DESKTOP				1	$75.00	$75.00	475
TELEPHONE, DESKTOP				1	$75.00	$75.00	475
TELEPHONE, DESKTOP				1	$75.00	$75.00	475
TELEPHONE, DESKTOP				1	$75.00	$75.00	475
TELEPHONE, DESKTOP				1	$75.00	$75.00	475
TELEPHONE, DESKTOP				1	$75.00	$75.00	475
TELEPHONE, DESKTOP				1	$75.00	$75.00	475
TELEPHONE, DESKTOP				1	$75.00	$75.00	475
TELEPHONE, DESKTOP				1	$75.00	$75.00	475
TELEPHONE, DESKTOP				1	$75.00	$75.00	475
TELEPHONE, DESKTOP				1	$75.00	$75.00	475
TELEPHONE, DESKTOP				1	$75.00	$75.00	475
TELEPHONE, DESKTOP				1	$75.00	$75.00	475
TELEPHONE, DESKTOP				1	$75.00	$75.00	475
TELEPHONE, DESKTOP				1	$75.00	$75.00	475
TELEPHONE, DESKTOP				1	$75.00	$75.00	475
TELEPHONE, DESKTOP				1	$75.00	$75.00	475
TELEPHONE, DESKTOP				1	$75.00	$75.00	475
TELEPHONE, DESKTOP				1	$75.00	$75.00	475
TELEPHONE, DESKTOP				1	$75.00	$75.00	475

Description	Manufacturer	Model	Serial No.	Qty.	Unit Cost	Total Cost	Dept No
TELEPHONE, DESKTOP				1	$75.00	$75.00	475
TELEPHONE, DESKTOP				1	$75.00	$75.00	475
TELEPHONE, DESKTOP				1	$75.00	$75.00	475
TELEPHONE, DESKTOP				1	$75.00	$75.00	475
TELEPHONE, DESKTOP				1	$75.00	$75.00	475
TELEPHONE, DESKTOP				1	$75.00	$75.00	475
TELEPHONE, DESKTOP				1	$75.00	$75.00	475
TELEPHONE, DESKTOP				1	$75.00	$75.00	475
TELEPHONE, DESKTOP				1	$75.00	$75.00	475
TELEPHONE, DESKTOP				1	$75.00	$75.00	475
TELEPHONE, DESKTOP				1	$75.00	$75.00	475
TELEPHONE, DESKTOP				1	$75.00	$75.00	475
TELEPHONE, DESKTOP				1	$75.00	$75.00	475
TELEPHONE, DESKTOP				1	$75.00	$75.00	475
TELEPHONE, DESKTOP				1	$75.00	$75.00	475
TELEPHONE, DESKTOP				1	$75.00	$75.00	475
TELEPHONE, DESKTOP				1	$75.00	$75.00	475
TELEPHONE, DESKTOP				1	$75.00	$75.00	475
TELEPHONE, DESKTOP				1	$75.00	$75.00	475
TELEPHONE, DESKTOP				1	$75.00	$75.00	475
TELEPHONE, DESKTOP				1	$75.00	$75.00	475
TELEPHONE, DESKTOP				1	$75.00	$75.00	475
TELEPHONE, DESKTOP				1	$75.00	$75.00	475
TELEPHONE, DESKTOP				1	$75.00	$75.00	475
TELEPHONE, DESKTOP				1	$75.00	$75.00	475
TELEPHONE, DESKTOP				2	$75.00	$150.00	475
TELEPHONE, DESKTOP				2	$75.00	$150.00	475
TELEPHONE, DESKTOP				1	$75.00	$75.00	475
TELEPHONE, DESKTOP				2	$75.00	$150.00	475
TELEPHONE, DESKTOP				2	$75.00	$150.00	476
TELEPHONE, DESKTOP				1	$75.00	$75.00	477
TELEPHONE, DESKTOP				1	$75.00	$75.00	477
TELEPHONE, DESKTOP				5	$75.00	$375.00	492
TELEPHONE, DESKTOP				1	$75.00	$75.00	492
TELEPHONE, DESKTOP				3	$75.00	$225.00	492
TELEPHONE, DESKTOP				2	$75.00	$150.00	492
TELEPHONE, DESKTOP				1	$75.00	$75.00	492
TELEPHONE, DESKTOP				1	$75.00	$75.00	492
TELEPHONE, DESKTOP				1	$75.00	$75.00	492
TELEPHONE, DESKTOP				5	$75.00	$375.00	492
TELEPHONE, DESKTOP				1	$75.00	$75.00	492
TELEPHONE, DESKTOP				2	$75.00	$150.00	494
TELEPHONE, DESKTOP				1	$75.00	$75.00	494
TELEPHONE, DESKTOP				1	$75.00	$75.00	494
TELEPHONE, DESKTOP				1	$75.00	$75.00	494
TELEPHONE, DESKTOP				1	$75.00	$75.00	494
TELEPHONE, DESKTOP				1	$75.00	$75.00	494
TELEPHONE, DESKTOP				2	$75.00	$150.00	494
TELEPHONE, DESKTOP				1	$75.00	$75.00	495
TELEPHONE, DESKTOP				1	$75.00	$75.00	495
TELEPHONE, DESKTOP				1	$75.00	$75.00	495
TELEPHONE, DESKTOP				1	$75.00	$75.00	495
TELEPHONE, DESKTOP				1	$75.00	$75.00	495

Description	Manufacturer	Model	Serial No.	Qty.	Unit Cost	Total Cost	Dept No
TELEPHONE, DESKTOP				1	$75.00	$75.00	495
TELEPHONE, DESKTOP				1	$75.00	$75.00	495
TELEPHONE, DESKTOP				6	$75.00	$450.00	495
TELEPHONE, DESKTOP				1	$75.00	$75.00	495
TELEPHONE, DESKTOP				1	$75.00	$75.00	495
TELEPHONE, DESKTOP				1	$75.00	$75.00	495
TELEPHONE, DESKTOP				1	$75.00	$75.00	495
TELEPHONE, DESKTOP				1	$75.00	$75.00	495
TELEPHONE, DESKTOP				1	$75.00	$75.00	495
TELEPHONE, DESKTOP				6	$75.00	$450.00	495
TELEPHONE, DESKTOP				1	$75.00	$75.00	495
TELEPHONE, DESKTOP				1	$75.00	$75.00	497
TELEPHONE, DESKTOP				1	$75.00	$75.00	499
TELEPHONE, DESKTOP				28	$75.00	$2,100.00	499
TELEPHONE, DESKTOP				1	$75.00	$75.00	499
TELEPHONE, DESKTOP				4	$75.00	$300.00	499
TELEPHONE, DESKTOP				1	$75.00	$75.00	499
TELEPHONE, DESKTOP				3	$75.00	$225.00	499
TELEPHONE, DESKTOP				1	$75.00	$75.00	499
TELEPHONE, DESKTOP				1	$75.00	$75.00	499
TELEPHONE, DESKTOP				1	$75.00	$75.00	499
TELEPHONE, DESKTOP				1	$75.00	$75.00	499
TELEPHONE, DESKTOP				1	$75.00	$75.00	499
TELEPHONE, DESKTOP				4	$75.00	$300.00	499
TELEPHONE, DESKTOP				2	$75.00	$150.00	499
TELEPHONE, DESKTOP				1	$75.00	$75.00	499
TELEPHONE, DESKTOP				1	$75.00	$75.00	499
TELEPHONE, DESKTOP				6	$75.00	$450.00	499
TELEPHONE, DESKTOP				1	$75.00	$75.00	499
TELEPHONE, DESKTOP				1	$75.00	$75.00	499
TELEPHONE, DESKTOP				5	$75.00	$375.00	499
TELEPHONE, DESKTOP				1	$75.00	$75.00	499
TELEPHONE, DESKTOP				1	$75.00	$75.00	499
TELEPHONE, DESKTOP				8	$75.00	$600.00	499
TELEPHONE, DESKTOP				6	$75.00	$450.00	503
TELEPHONE, DESKTOP				1	$75.00	$75.00	503
TELEPHONE, DESKTOP				4	$75.00	$300.00	503
TELEPHONE, DESKTOP				1	$75.00	$75.00	503
TELEPHONE, DESKTOP				1	$75.00	$75.00	503
TELEPHONE, DESKTOP				2	$75.00	$150.00	503
TELEPHONE, DESKTOP				5	$75.00	$375.00	503
TELEPHONE, DESKTOP				1	$75.00	$75.00	503
TELEPHONE, DESKTOP				2	$75.00	$150.00	503
TELEPHONE, DESKTOP				5	$75.00	$375.00	503
TELEPHONE, DESKTOP				1	$75.00	$75.00	503
TELEPHONE, DESKTOP				1	$75.00	$75.00	503
TELEPHONE, DESKTOP				1	$75.00	$75.00	503
TELEPHONE, DESKTOP				12	$75.00	$900.00	503
TELEPHONE, DESKTOP				1	$75.00	$75.00	503
TELEPHONE, DESKTOP				2	$75.00	$150.00	503
TELEPHONE, DESKTOP				1	$75.00	$75.00	503
TELEPHONE, DESKTOP				1	$75.00	$75.00	503

Description	Manufacturer	Model	Serial No.	Qty.	Unit Cost	Total Cost	Dept No
TELEPHONE, DESKTOP				1	$75.00	$75.00	503
TELEPHONE, DESKTOP				1	$75.00	$75.00	503
TELEPHONE, DESKTOP				1	$75.00	$75.00	503
TELEPHONE, DESKTOP				1	$75.00	$75.00	503
TELEPHONE, DESKTOP				1	$75.00	$75.00	503
TELEPHONE, DESKTOP				1	$75.00	$75.00	509
TELEPHONE, DESKTOP				1	$75.00	$75.00	540
TELEPHONE, DESKTOP				1	$75.00	$75.00	540
TELEPHONE, DESKTOP				1	$75.00	$75.00	540
TELEPHONE, DESKTOP				1	$75.00	$75.00	540
TELEPHONE, DESKTOP				1	$75.00	$75.00	540
TELEPHONE, DESKTOP				1	$75.00	$75.00	540
TELEPHONE, DESKTOP				1	$75.00	$75.00	540
TELEPHONE, DESKTOP				1	$75.00	$75.00	540
TELEPHONE, DESKTOP				1	$75.00	$75.00	540
TELEPHONE, DESKTOP				1	$75.00	$75.00	540
TELEPHONE, DESKTOP				1	$75.00	$75.00	540
TELEPHONE, DESKTOP				1	$75.00	$75.00	540
TELEPHONE, DESKTOP				1	$75.00	$75.00	540
TELEPHONE, DESKTOP				2	$75.00	$150.00	540
TELEPHONE, DESKTOP				1	$75.00	$75.00	540
TELEPHONE, DESKTOP				2	$75.00	$150.00	540
TELEPHONE, DESKTOP				1	$75.00	$75.00	540
TELEPHONE, DESKTOP				1	$75.00	$75.00	540
TELEPHONE, DESKTOP				1	$75.00	$75.00	540
TELEPHONE, DESKTOP				1	$75.00	$75.00	540
TELEPHONE, DESKTOP				1	$75.00	$75.00	540
TELEPHONE, DESKTOP				2	$75.00	$150.00	540
TELEPHONE, DESKTOP				1	$75.00	$75.00	540
TELEPHONE, DESKTOP				1	$75.00	$75.00	540
TELEPHONE, DESKTOP				1	$75.00	$75.00	540
TELEPHONE, DESKTOP				1	$75.00	$75.00	540
TELEPHONE, DESKTOP				1	$75.00	$75.00	540
TELEPHONE, DESKTOP				1	$75.00	$75.00	540
TELEPHONE, DESKTOP				1	$75.00	$75.00	540
TELEPHONE, DESKTOP				2	$75.00	$150.00	541
TELEPHONE, DESKTOP				2	$75.00	$150.00	541
TELEPHONE, DESKTOP				7	$75.00	$525.00	541
TELEPHONE, DESKTOP				13	$75.00	$975.00	541
TELEPHONE, DESKTOP				4	$75.00	$300.00	541
TELEPHONE, DESKTOP				1	$75.00	$75.00	541
TELEPHONE, DESKTOP				1	$75.00	$75.00	541
TELEPHONE, DESKTOP				1	$75.00	$75.00	541
TELEPHONE, DESKTOP				1	$75.00	$75.00	541
TELEPHONE, DESKTOP				1	$75.00	$75.00	541
TELEPHONE, DESKTOP				20	$75.00	$1,500.00	541
TELEPHONE, DESKTOP				6	$75.00	$450.00	541
TELEPHONE, DESKTOP				1	$75.00	$75.00	541
TELEPHONE, DESKTOP				4	$75.00	$300.00	541
TELEPHONE, DESKTOP				1	$75.00	$75.00	542
TELEPHONE, DESKTOP				1	$75.00	$75.00	542

Description	Manufacturer	Model	Serial No.	Qty.	Unit Cost	Total Cost	Dept No
TELEPHONE, DESKTOP				3	$75.00	$225.00	545
TELEPHONE, DESKTOP				1	$75.00	$75.00	545
TELEPHONE, DESKTOP				1	$75.00	$75.00	545
TELEPHONE, DESKTOP				1	$75.00	$75.00	545
TELEPHONE, DESKTOP				1	$75.00	$75.00	545
TELEPHONE, DESKTOP				1	$75.00	$75.00	545
TELEPHONE, DESKTOP				1	$75.00	$75.00	545
TELEPHONE, DESKTOP				1	$75.00	$75.00	551
TELEPHONE, DESKTOP				1	$75.00	$75.00	551
TELEPHONE, DESKTOP				8	$75.00	$600.00	551
TELEPHONE, DESKTOP				1	$75.00	$75.00	551
TELEPHONE, DESKTOP				1	$75.00	$75.00	551
TELEPHONE, DESKTOP				1	$75.00	$75.00	551
TELEPHONE, DESKTOP				1	$75.00	$75.00	551
TELEPHONE, DESKTOP				1	$75.00	$75.00	551
TELEPHONE, DESKTOP				1	$75.00	$75.00	552
TELEPHONE, DESKTOP				1	$75.00	$75.00	552
TELEPHONE, DESKTOP				7	$75.00	$525.00	552
TELEPHONE, DESKTOP				2	$75.00	$150.00	552
TELEPHONE, DESKTOP				2	$75.00	$150.00	552
TELEPHONE, DESKTOP				1	$75.00	$75.00	554
TELEPHONE, DESKTOP				1	$75.00	$75.00	554
TELEPHONE, DESKTOP				1	$75.00	$75.00	554
TELEPHONE, DESKTOP				1	$75.00	$75.00	554
TELEPHONE, DESKTOP				1	$75.00	$75.00	554
TELEPHONE, DESKTOP				1	$75.00	$75.00	554
TELEPHONE, DESKTOP				1	$75.00	$75.00	554
TELEPHONE, DESKTOP				1	$75.00	$75.00	554
TELEPHONE, DESKTOP				1	$75.00	$75.00	560
TELEPHONE, DESKTOP				2	$75.00	$150.00	560
TELEPHONE, DESKTOP				1	$75.00	$75.00	560
TELEPHONE, DESKTOP				1	$75.00	$75.00	560
TELEPHONE, DESKTOP				1	$75.00	$75.00	560
TELEPHONE, DESKTOP				1	$75.00	$75.00	560
TELEPHONE, DESKTOP				1	$75.00	$75.00	560
TELEPHONE, DESKTOP				1	$75.00	$75.00	560
TELEPHONE, DESKTOP				1	$75.00	$75.00	560
TELEPHONE, DESKTOP				2	$75.00	$150.00	560
TELEPHONE, DESKTOP				2	$75.00	$150.00	560
TELEPHONE, DESKTOP				1	$75.00	$75.00	560
TELEPHONE, DESKTOP				2	$75.00	$150.00	560
TELEPHONE, DESKTOP				1	$75.00	$75.00	560
TELEPHONE, DESKTOP				2	$75.00	$150.00	560
TELEPHONE, DESKTOP				1	$75.00	$75.00	560
TELEPHONE, DESKTOP				1	$75.00	$75.00	560
TELEPHONE, DESKTOP				1	$75.00	$75.00	560
TELEPHONE, DESKTOP				1	$75.00	$75.00	560
TELEPHONE, DESKTOP				1	$75.00	$75.00	560
TELEPHONE, DESKTOP				1	$75.00	$75.00	560
TELEPHONE, DESKTOP				1	$75.00	$75.00	560
TELEPHONE, DESKTOP				2	$75.00	$150.00	560

Description	Manufacturer	Model	Serial No.	Qty.	Unit Cost	Total Cost	Dept No
TELEPHONE, DESKTOP				1	$75.00	$75.00	560
TELEPHONE, DESKTOP				1	$75.00	$75.00	560
TELEPHONE, DESKTOP				1	$75.00	$75.00	560
TELEPHONE, DESKTOP				1	$75.00	$75.00	560
TELEPHONE, DESKTOP				2	$75.00	$150.00	560
TELEPHONE, DESKTOP				1	$75.00	$75.00	560
TELEPHONE, DESKTOP				1	$75.00	$75.00	560
TELEPHONE, DESKTOP				1	$75.00	$75.00	560
TELEPHONE, DESKTOP				1	$75.00	$75.00	560
TELEPHONE, DESKTOP				1	$75.00	$75.00	560
TELEPHONE, DESKTOP				1	$75.00	$75.00	560
TELEPHONE, DESKTOP				2	$75.00	$150.00	560
TELEPHONE, DESKTOP				6	$75.00	$450.00	560
TELEPHONE, DESKTOP				1	$75.00	$75.00	560
TELEPHONE, DESKTOP				2	$75.00	$150.00	560
TELEPHONE, DESKTOP				1	$75.00	$75.00	560
TELEPHONE, DESKTOP				1	$75.00	$75.00	560
TELEPHONE, DESKTOP				2	$75.00	$150.00	560
TELEPHONE, DESKTOP				1	$75.00	$75.00	560
TELEPHONE, DESKTOP				1	$75.00	$75.00	560
TELEPHONE, DESKTOP				1	$75.00	$75.00	560
TELEPHONE, DESKTOP				1	$75.00	$75.00	560
TELEPHONE, DESKTOP				1	$75.00	$75.00	560
TELEPHONE, DESKTOP				1	$75.00	$75.00	560
TELEPHONE, DESKTOP				1	$75.00	$75.00	560
TELEPHONE, DESKTOP				3	$75.00	$225.00	560
TELEPHONE, DESKTOP				2	$75.00	$150.00	560
TELEPHONE, DESKTOP				1	$75.00	$75.00	560
TELEPHONE, DESKTOP				1	$75.00	$75.00	560
TELEPHONE, DESKTOP				1	$75.00	$75.00	560
TELEPHONE, DESKTOP				1	$75.00	$75.00	560
TELEPHONE, DESKTOP				1	$75.00	$75.00	560
TELEPHONE, DESKTOP				1	$75.00	$75.00	560
TELEPHONE, DESKTOP				1	$75.00	$75.00	560
TELEPHONE, DESKTOP				2	$75.00	$150.00	560
TELEPHONE, DESKTOP				1	$75.00	$75.00	560
TELEPHONE, DESKTOP				1	$75.00	$75.00	560
TELEPHONE, DESKTOP				1	$75.00	$75.00	560
TELEPHONE, DESKTOP				1	$75.00	$75.00	560
TELEPHONE, DESKTOP				1	$75.00	$75.00	560
TELEPHONE, DESKTOP				1	$75.00	$75.00	560
TELEPHONE, DESKTOP				1	$75.00	$75.00	560
TELEPHONE, DESKTOP				1	$75.00	$75.00	560
TELEPHONE, DESKTOP				1	$75.00	$75.00	560
TELEPHONE, DESKTOP				1	$75.00	$75.00	560
TELEPHONE, DESKTOP				1	$75.00	$75.00	560
TELEPHONE, DESKTOP				1	$75.00	$75.00	560
TELEPHONE, DESKTOP				1	$75.00	$75.00	560
TELEPHONE, DESKTOP				1	$75.00	$75.00	560
TELEPHONE, DESKTOP				1	$75.00	$75.00	560
TELEPHONE, DESKTOP				1	$75.00	$75.00	560
TELEPHONE, DESKTOP				1	$75.00	$75.00	560
TELEPHONE, DESKTOP				1	$75.00	$75.00	560
TELEPHONE, DESKTOP				1	$75.00	$75.00	560
TELEPHONE, DESKTOP				1	$75.00	$75.00	560
TELEPHONE, DESKTOP				1	$75.00	$75.00	560
TELEPHONE, DESKTOP				1	$75.00	$75.00	560
TELEPHONE, DESKTOP				1	$75.00	$75.00	560
TELEPHONE, DESKTOP				2	$75.00	$150.00	560
TELEPHONE, DESKTOP				2	$75.00	$150.00	560
TELEPHONE, DESKTOP				1	$75.00	$75.00	560
TELEPHONE, DESKTOP				1	$75.00	$75.00	560
TELEPHONE, DESKTOP				1	$75.00	$75.00	560

Description	Manufacturer	Model	Serial No.	Qty.	Unit Cost	Total Cost	Dept No
TELEPHONE, DESKTOP				1	$75.00	$75.00	560
TELEPHONE, DESKTOP				1	$75.00	$75.00	560
TELEPHONE, DESKTOP				1	$75.00	$75.00	560
TELEPHONE, DESKTOP				1	$75.00	$75.00	560
TELEPHONE, DESKTOP				1	$75.00	$75.00	560
TELEPHONE, DESKTOP				1	$75.00	$75.00	560
TELEPHONE, DESKTOP				1	$75.00	$75.00	560
TELEPHONE, DESKTOP				1	$75.00	$75.00	560
TELEPHONE, DESKTOP				2	$75.00	$150.00	560
TELEPHONE, DESKTOP				1	$75.00	$75.00	560
TELEPHONE, DESKTOP				1	$75.00	$75.00	560
TELEPHONE, DESKTOP				3	$75.00	$225.00	560
TELEPHONE, DESKTOP				1	$75.00	$75.00	560
TELEPHONE, DESKTOP				3	$75.00	$225.00	570
TELEPHONE, DESKTOP				1	$75.00	$75.00	570
TELEPHONE, DESKTOP				1	$75.00	$75.00	570
TELEPHONE, DESKTOP				4	$75.00	$300.00	570
TELEPHONE, DESKTOP				1	$75.00	$75.00	570
TELEPHONE, DESKTOP				1	$75.00	$75.00	570
TELEPHONE, DESKTOP				2	$75.00	$150.00	570
TELEPHONE, DESKTOP				2	$75.00	$150.00	570
TELEPHONE, DESKTOP				1	$75.00	$75.00	570
TELEPHONE, DESKTOP				6	$75.00	$450.00	570
TELEPHONE, DESKTOP				1	$75.00	$75.00	570
TELEPHONE, DESKTOP				1	$75.00	$75.00	570
TELEPHONE, DESKTOP				4	$75.00	$300.00	570
TELEPHONE, DESKTOP				1	$75.00	$75.00	570
TELEPHONE, DESKTOP				4	$75.00	$300.00	570
TELEPHONE, DESKTOP				1	$75.00	$75.00	570
TELEPHONE, DESKTOP				1	$75.00	$75.00	570
TELEPHONE, DESKTOP				1	$75.00	$75.00	570
TELEPHONE, DESKTOP				1	$75.00	$75.00	570
TELEPHONE, DESKTOP				2	$75.00	$150.00	570
TELEPHONE, DESKTOP				1	$75.00	$75.00	570
TELEPHONE, DESKTOP				1	$75.00	$75.00	570
TELEPHONE, DESKTOP				1	$75.00	$75.00	570
TELEPHONE, DESKTOP				2	$75.00	$150.00	570
TELEPHONE, DESKTOP				1	$75.00	$75.00	570
TELEPHONE, DESKTOP				2	$75.00	$150.00	570
TELEPHONE, DESKTOP				2	$75.00	$150.00	570
TELEPHONE, DESKTOP				4	$75.00	$300.00	570
TELEPHONE, DESKTOP				1	$75.00	$75.00	570
TELEPHONE, DESKTOP				1	$75.00	$75.00	570
TELEPHONE, DESKTOP				1	$75.00	$75.00	570
TELEPHONE, DESKTOP				1	$75.00	$75.00	570
TELEPHONE, DESKTOP				1	$75.00	$75.00	570
TELEPHONE, DESKTOP				1	$75.00	$75.00	570
TELEPHONE, DESKTOP				1	$75.00	$75.00	570
TELEPHONE, DESKTOP				1	$75.00	$75.00	570
TELEPHONE, DESKTOP				2	$75.00	$150.00	570
TELEPHONE, DESKTOP				2	$75.00	$150.00	570
TELEPHONE, DESKTOP				2	$75.00	$150.00	570

Description	Manufacturer	Model	Serial No.	Qty.	Unit Cost	Total Cost	Dept No
TELEPHONE, DESKTOP				2	$75.00	$150.00	570
TELEPHONE, DESKTOP				1	$75.00	$75.00	570
TELEPHONE, DESKTOP				3	$75.00	$225.00	570
TELEPHONE, DESKTOP				3	$75.00	$225.00	570
TELEPHONE, DESKTOP				1	$75.00	$75.00	570
TELEPHONE, DESKTOP				1	$75.00	$75.00	570
TELEPHONE, DESKTOP				1	$75.00	$75.00	570
TELEPHONE, DESKTOP				1	$75.00	$75.00	570
TELEPHONE, DESKTOP				1	$75.00	$75.00	572
TELEPHONE, DESKTOP				1	$75.00	$75.00	572
TELEPHONE, DESKTOP				1	$75.00	$75.00	572
TELEPHONE, DESKTOP				1	$75.00	$75.00	572
TELEPHONE, DESKTOP				3	$75.00	$225.00	572
TELEPHONE, DESKTOP				4	$75.00	$300.00	572
TELEPHONE, DESKTOP				1	$75.00	$75

Description	Manufacturer	Model	Serial No.	Qty.	Unit Cost	Total Cost	Dept No
TELEPHONE, DESKTOP				1	$75.00	$75.00	576

Description	Manufacturer	Model	Serial No.	Qty.	Unit Cost	Total Cost	Dept No
TELEPHONE, DESKTOP				1	$75.00	$75.00	576
TELEPHONE, DESKTOP				1	$75.00	$75.00	576
TELEPHONE, DESKTOP				1	$75.00	$75.00	576
TELEPHONE, DESKTOP				1	$75.00	$75.00	576
TELEPHONE, DESKTOP				1	$75.00	$75.00	576
TELEPHONE, DESKTOP				2	$75.00	$150.00	576
TELEPHONE, DESKTOP				2	$75.00	$150.00	576
TELEPHONE, DESKTOP				1	$75.00	$75.00	576
TELEPHONE, DESKTOP				2	$75.00	$150.00	576
TELEPHONE, DESKTOP				1	$75.00	$75.00	576
TELEPHONE, DESKTOP				1	$75.00	$75.00	576
TELEPHONE, DESKTOP				2	$75.00	$150.00	576
TELEPHONE, DESKTOP				1	$75.00	$75.00	576
TELEPHONE, DESKTOP				1	$75.00	$75.00	576
TELEPHONE, DESKTOP				1	$75.00	$75.00	576
TELEPHONE, DESKTOP				1	$75.00	$75.00	576
TELEPHONE, DESKTOP				1	$75.00	$75.00	576
TELEPHONE, DESKTOP				1	$75.00	$75.00	576
TELEPHONE, DESKTOP				2	$75.00	$150.00	576
TELEPHONE, DESKTOP				1	$75.00	$75.00	576
TELEPHONE, DESKTOP				1	$75.00	$75.00	576
TELEPHONE, DESKTOP				3	$75.00	$225.00	576
TELEPHONE, DESKTOP				2	$75.00	$150.00	576
TELEPHONE, DESKTOP				2	$75.00	$150.00	576
TELEPHONE, DESKTOP				1	$75.00	$75.00	576
TELEPHONE, DESKTOP				1	$75.00	$75.00	576
TELEPHONE, DESKTOP				1	$75.00	$75.00	576
TELEPHONE, DESKTOP				2	$75.00	$150.00	576
TELEPHONE, DESKTOP				1	$75.00	$75.00	576
TELEPHONE, DESKTOP				1	$75.00	$75.00	576
TELEPHONE, DESKTOP				1	$75.00	$75.00	576
TELEPHONE, DESKTOP				1	$75.00	$75.00	581
TELEPHONE, DESKTOP				1	$75.00	$75.00	581
TELEPHONE, DESKTOP				1	$75.00	$75.00	581
TELEPHONE, DESKTOP				1	$75.00	$75.00	581
TELEPHONE, DESKTOP				1	$75.00	$75.00	581
TELEPHONE, DESKTOP				1	$75.00	$75.00	581
TELEPHONE, DESKTOP				1	$75.00	$75.00	581
TELEPHONE, DESKTOP				1	$75.00	$75.00	583
TELEPHONE, DESKTOP				1	$75.00	$75.00	583
TELEPHONE, DESKTOP				1	$75.00	$75.00	583
TELEPHONE, DESKTOP				1	$75.00	$75.00	587
TELEPHONE, DESKTOP				1	$75.00	$75.00	587
TELEPHONE, DESKTOP				1	$75.00	$75.00	587
TELEPHONE, DESKTOP				1	$75.00	$75.00	587
TELEPHONE, DESKTOP				1	$75.00	$75.00	630
TELEPHONE, DESKTOP				1	$75.00	$75.00	630
TELEPHONE, DESKTOP				1	$75.00	$75.00	630
TELEPHONE, DESKTOP				3	$75.00	$225.00	630
TELEPHONE, DESKTOP				1	$75.00	$75.00	630
TELEPHONE, DESKTOP				1	$75.00	$75.00	630
TELEPHONE, DESKTOP				1	$75.00	$75.00	630

Description	Manufacturer	Model	Serial No.	Qty.	Unit Cost	Total Cost	Dept No
TELEPHONE, DESKTOP				1	$75.00	$75.00	630
TELEPHONE, DESKTOP				1	$75.00	$75.00	630
TELEPHONE, DESKTOP				1	$75.00	$75.00	630
TELEPHONE, DESKTOP				1	$75.00	$75.00	630
TELEPHONE, DESKTOP				1	$75.00	$75.00	630
TELEPHONE, DESKTOP				1	$75.00	$75.00	630
TELEPHONE, DESKTOP				1	$75.00	$75.00	630
TELEPHONE, DESKTOP				1	$75.00	$75.00	630
TELEPHONE, DESKTOP				1	$75.00	$75.00	630
TELEPHONE, DESKTOP				2	$75.00	$150.00	630
TELEPHONE, DESKTOP				1	$75.00	$75.00	630
TELEPHONE, DESKTOP				1	$75.00	$75.00	630
TELEPHONE, DESKTOP				1	$75.00	$75.00	630
TELEPHONE, DESKTOP				1	$75.00	$75.00	630
TELEPHONE, DESKTOP				1	$75.00	$75.00	630
TELEPHONE, DESKTOP				1	$75.00	$75.00	630
TELEPHONE, DESKTOP				1	$75.00	$75.00	630
TELEPHONE, DESKTOP				1	$75.00	$75.00	630
TELEPHONE, DESKTOP				1	$75.00	$75.00	630
TELEPHONE, DESKTOP				1	$75.00	$75.00	630
TELEPHONE, DESKTOP				4	$75.00	$300.00	630
TELEPHONE, DESKTOP				1	$75.00	$75.00	630
TELEPHONE, DESKTOP				1	$75.00	$75.00	630
TELEPHONE, DESKTOP				1	$75.00	$75.00	630
TELEPHONE, DESKTOP				2	$75.00	$150.00	630
TELEPHONE, DESKTOP				1	$75.00	$75.00	630
TELEPHONE, DESKTOP				1	$75.00	$75.00	630
TELEPHONE, DESKTOP				1	$75.00	$75.00	630
TELEPHONE, DESKTOP				1	$75.00	$75.00	630
TELEPHONE, DESKTOP				1	$75.00	$75.00	630
TELEPHONE, DESKTOP				3	$75.00	$225.00	630
TELEPHONE, DESKTOP				2	$75.00	$150.00	630
TELEPHONE, DESKTOP				1	$75.00	$75.00	630
TELEPHONE, DESKTOP				1	$75.00	$75.00	630
TELEPHONE, DESKTOP				1	$75.00	$75.00	630
TELEPHONE, DESKTOP				1	$75.00	$75.00	630
TELEPHONE, DESKTOP				1	$75.00	$75.00	630
TELEPHONE, DESKTOP				1	$75.00	$75.00	630
TELEPHONE, DESKTOP				1	$75.00	$75.00	630
TELEPHONE, DESKTOP				1	$75.00	$75.00	630
TELEPHONE, DESKTOP				1	$75.00	$75.00	630
TELEPHONE, DESKTOP				2	$75.00	$150.00	630
TELEPHONE, DESKTOP				1	$75.00	$75.00	630
TELEPHONE, DESKTOP				1	$75.00	$75.00	630
TELEPHONE, DESKTOP				3	$75.00	$225.00	630
TELEPHONE, DESKTOP				2	$75.00	$150.00	630
TELEPHONE, DESKTOP				5	$75.00	$375.00	630
TELEPHONE, DESKTOP				1	$75.00	$75.00	630
TELEPHONE, DESKTOP				1	$75.00	$75.00	630
TELEPHONE, DESKTOP				1	$75.00	$75.00	630

Description	Manufacturer	Model	Serial No.	Qty.	Unit Cost	Total Cost	Dept No
TELEPHONE, DESKTOP				1	$75.00	$75.00	630
TELEPHONE, DESKTOP				2	$75.00	$150.00	630
TELEPHONE, DESKTOP				1	$75.00	$75.00	630
TELEPHONE, DESKTOP				4	$75.00	$300.00	630
TELEPHONE, DESKTOP				1	$75.00	$75.00	630
TELEPHONE, DESKTOP				1	$75.00	$75.00	630
TELEPHONE, DESKTOP				1	$75.00	$75.00	630
TELEPHONE, DESKTOP				1	$75.00	$75.00	630
TELEPHONE, DESKTOP				1	$75.00	$75.00	630
TELEPHONE, DESKTOP				1	$75.00	$75.00	630
TELEPHONE, DESKTOP				1	$75.00	$75.00	630
TELEPHONE, DESKTOP				1	$75.00	$75.00	630
TELEPHONE, DESKTOP				1	$75.00	$75.00	630
TELEPHONE, DESKTOP				1	$75.00	$75.00	630
TELEPHONE, DESKTOP				3	$75.00	$225.00	630
TELEPHONE, DESKTOP				1	$75.00	$75.00	630
TELEPHONE, DESKTOP				2	$75.00	$150.00	630
TELEPHONE, DESKTOP				1	$75.00	$75.00	630
TELEPHONE, DESKTOP				1	$75.00	$75.00	630
TELEPHONE, DESKTOP				1	$75.00	$75.00	630
TELEPHONE, DESKTOP				1	$75.00	$75.00	630
TELEPHONE, DESKTOP				6	$75.00	$450.00	661
TELEPHONE, DESKTOP				1	$75.00	$75.00	661
TELEPHONE, DESKTOP				2	$75.00	$150.00	665
TELEPHONE, DESKTOP				2	$75.00	$150.00	665
TELEPHONE, DESKTOP				1	$75.00	$75.00	665
TELEPHONE, DESKTOP				1	$75.00	$75.00	665
TELEPHONE, DESKTOP				1	$75.00	$75.00	665
TELEPHONE, DESKTOP				1	$75.00	$75.00	665
TELEPHONE, DESKTOP				1	$75.00	$75.00	665
TELEPHONE, DESKTOP				3	$75.00	$225.00	882
TELEPHONE, DESKTOP				1	$75.00	$75.00	882
TELEPHONE, DESKTOP				1	$75.00	$75.00	882
TELEPHONE, DESKTOP				1	$75.00	$75.00	3106
TELEPHONE, DESKTOP				1	$75.00	$75.00	3106
TELEPHONE, DESKTOP				1	$75.00	$75.00	3106
TELEPHONE, DESKTOP				1	$75.00	$75.00	3106
TELEPHONE, DESKTOP				1	$75.00	$75.00	3106
TELEPHONE, DESKTOP				1	$75.00	$75.00	3106
TELEPHONE, DESKTOP				1	$75.00	$75.00	3107
TELEVISION 13"-20 W/DVD/VCR"				1	$175.00	$175.00	570
TELEVISION 13"-20 W/DVD/VCR"				1	$175.00	$175.00	570
TELEVISION 13"-20"				2	$150.00	$300.00	440
TELEVISION 13"-20"				1	$150.00	$150.00	499
TELEVISION 13"-20"				1	$150.00	$150.00	540
TELEVISION 13"-20"				1	$150.00	$150.00	540
TELEVISION 13"-20"				1	$150.00	$150.00	540
TELEVISION 13"-20"				1	$150.00	$150.00	540
TELEVISION 13"-20"				1	$150.00	$150.00	540
TELEVISION 13"-20"				1	$150.00	$150.00	540

Description	Manufacturer	Model	Serial No.	Qty.	Unit Cost	Total Cost	Dept No
TELEVISION 13"-20"				1	$150.00	$150.00	541
TELEVISION 13"-20"				2	$150.00	$300.00	541
TELEVISION 13"-20"				1	$150.00	$150.00	541
TELEVISION 13"-20"				1	$150.00	$150.00	541
TELEVISION 13"-20"				1	$150.00	$150.00	541
TELEVISION 13"-20"				1	$150.00	$150.00	560
TELEVISION 13"-20"				1	$150.00	$150.00	560
TELEVISION 13"-20"				1	$150.00	$150.00	560
TELEVISION 13"-20"				1	$150.00	$150.00	560
TELEVISION 13"-20"				1	$150.00	$150.00	560
TELEVISION 13"-20"				1	$150.00	$150.00	560
TELEVISION 13"-20"				1	$150.00	$150.00	560
TELEVISION 13"-20"				1	$150.00	$150.00	560
TELEVISION 13"-20"				1	$150.00	$150.00	560
TELEVISION 13"-20"				2	$150.00	$300.00	560
TELEVISION 13"-20"				1	$150.00	$150.00	560
TELEVISION 13"-20"				1	$150.00	$150.00	570
TELEVISION 13"-20"				1	$150.00	$150.00	572
TELEVISION 13"-20"				1	$150.00	$150.00	576
TELEVISION 13"-20"				2	$150.00	$300.00	576
TELEVISION 13"-20"				1	$150.00	$150.00	576
TELEVISION 13"-20"				2	$150.00	$300.00	576
TELEVISION 13"-20"				1	$150.00	$150.00	576
TELEVISION 13"-20"				1	$150.00	$150.00	576
TELEVISION 13"-20"				1	$150.00	$150.00	576
TELEVISION 13"-20"				1	$150.00	$150.00	576
TELEVISION 13"-20"				1	$150.00	$150.00	576
TELEVISION 13"-20"				4	$150.00	$600.00	576
TELEVISION 13"-20"				4	$150.00	$600.00	576
TELEVISION 13"-20"				1	$150.00	$150.00	576
TELEVISION 13"-20"				1	$150.00	$150.00	576
TELEVISION 13"-20"				1	$150.00	$150.00	576
TELEVISION 13"-20"				1	$150.00	$150.00	576
TELEVISION 13"-20"				1	$150.00	$150.00	576
TELEVISION 13"-20"				1	$150.00	$150.00	576
TELEVISION 13"-20"				1	$150.00	$150.00	576
TELEVISION 13"-20"				1	$150.00	$150.00	576
TELEVISION 13"-20"				1	$150.00	$150.00	581
TELEVISION 13"-20"				1	$150.00	$150.00	581
TELEVISION STAND, W/ DOORS, WOOD				2	$300.00	$600.00	576
TELEVISION, 20"-30"				1	$250.00	$250.00	440
TELEVISION, 20"-30"				1	$250.00	$250.00	440
TELEVISION, 20"-30"				1	$250.00	$250.00	450
TELEVISION, 20"-30"				1	$250.00	$250.00	454
TELEVISION, 20"-30"				3	$250.00	$750.00	475
TELEVISION, 20"-30"				1	$250.00	$250.00	509
TELEVISION, 20"-30"				1	$250.00	$250.00	540
TELEVISION, 20"-30"				1	$250.00	$250.00	540
TELEVISION, 20"-30"				1	$250.00	$250.00	540
TELEVISION, 20"-30"				1	$250.00	$250.00	540
TELEVISION, 20"-30"				1	$250.00	$250.00	540

Description	Manufacturer	Model	Serial No.	Qty.	Unit Cost	Total Cost	Dept No
TELEVISION, 20"-30"				1	$250.00	$250.00	540
TELEVISION, 20"-30"				1	$250.00	$250.00	540
TELEVISION, 20"-30"				1	$250.00	$250.00	540
TELEVISION, 20"-30"				1	$250.00	$250.00	540
TELEVISION, 20"-30"				2	$250.00	$500.00	541
TELEVISION, 20"-30"				1	$250.00	$250.00	541
TELEVISION, 20"-30"				2	$250.00	$500.00	541
TELEVISION, 20"-30"				1	$250.00	$250.00	551
TELEVISION, 20"-30"				1	$250.00	$250.00	551
TELEVISION, 20"-30"				1	$250.00	$250.00	554
TELEVISION, 20"-30"				1	$250.00	$250.00	560
TELEVISION, 20"-30"				1	$250.00	$250.00	560
TELEVISION, 20"-30"				1	$250.00	$250.00	570
TELEVISION, 20"-30"				1	$250.00	$250.00	576
TELEVISION, 20"-30"				1	$250.00	$250.00	576
TELEVISION, 20"-30"				1	$250.00	$250.00	581
TELEVISION, 20"-30"				1	$250.00	$250.00	581
TELEVISION, 20"-30"				2	$250.00	$500.00	581
TELEVISION, 20"-30"				2	$250.00	$500.00	583
TELEVISION, 20"-30", W/ DVD/VCR				1	$275.00	$275.00	570
TELEVISION, 30"-40"				1	$350.00	$350.00	341
TELEVISION, 30"-40"				1	$350.00	$350.00	426
TELEVISION, 30"-40"				2	$350.00	$700.00	426
TELEVISION, 30"-40"				1	$350.00	$350.00	427
TELEVISION, 30"-40"				2	$350.00	$700.00	427
TELEVISION, 30"-40"				1	$350.00	$350.00	428
TELEVISION, 30"-40"				2	$350.00	$700.00	428
TELEVISION, 30"-40"				2	$350.00	$700.00	436
TELEVISION, 30"-40"				2	$350.00	$700.00	437
TELEVISION, 30"-40"				1	$350.00	$350.00	438
TELEVISION, 30"-40"				1	$350.00	$350.00	452
TELEVISION, 30"-40"				1	$350.00	$350.00	453
TELEVISION, 30"-40"				4	$350.00	$1,400.00	475
TELEVISION, 30"-40"				1	$350.00	$350.00	499
TELEVISION, 30"-40"				1	$350.00	$350.00	499
TELEVISION, 30"-40"				1	$350.00	$350.00	503
TELEVISION, 30"-40"				2	$350.00	$700.00	503
TELEVISION, 30"-40"				1	$350.00	$350.00	503
TELEVISION, 30"-40"				1	$350.00	$350.00	503
TELEVISION, 30"-40"				1	$350.00	$350.00	503
TELEVISION, 30"-40"				1	$350.00	$350.00	540
TELEVISION, 30"-40"				1	$350.00	$350.00	540

Description	Manufacturer	Model	Serial No.	Qty.	Unit Cost	Total Cost	Dept No
TELEVISION, 30"-40"				1	$350.00	$350.00	540
TELEVISION, 30"-40"				1	$350.00	$350.00	540
TELEVISION, 30"-40"				1	$350.00	$350.00	540
TELEVISION, 30"-40"				2	$350.00	$700.00	540
TELEVISION, 30"-40"				1	$350.00	$350.00	541
TELEVISION, 30"-40"				2	$350.00	$700.00	541
TELEVISION, 30"-40"				1	$350.00	$350.00	541
TELEVISION, 30"-40"				1	$350.00	$350.00	541
TELEVISION, 30"-40"				2	$350.00	$700.00	541
TELEVISION, 30"-40"				2	$350.00	$700.00	541
TELEVISION, 30"-40"				1	$350.00	$350.00	541
TELEVISION, 30"-40"				1	$350.00	$350.00	541
TELEVISION, 30"-40"				1	$350.00	$350.00	541
TELEVISION, 30"-40"				4	$350.00	$1,400.00	541
TELEVISION, 30"-40"				1	$350.00	$350.00	542
TELEVISION, 30"-40"				1	$350.00	$350.00	542
TELEVISION, 30"-40"				1	$350.00	$350.00	552
TELEVISION, 30"-40"				1	$350.00	$350.00	552
TELEVISION, 30"-40"				1	$350.00	$350.00	560
TELEVISION, 30"-40"				1	$350.00	$350.00	560
TELEVISION, 30"-40"				1	$350.00	$350.00	560
TELEVISION, 30"-40"				2	$350.00	$700.00	560
TELEVISION, 30"-40"				1	$350.00	$350.00	560
TELEVISION, 30"-40"				1	$350.00	$350.00	560
TELEVISION, 30"-40"				1	$350.00	$350.00	560
TELEVISION, 30"-40"				1	$350.00	$350.00	560
TELEVISION, 30"-40"				1	$350.00	$350.00	560
TELEVISION, 30"-40"				1	$350.00	$350.00	560
TELEVISION, 30"-40"				1	$350.00	$350.00	560
TELEVISION, 30"-40"				1	$350.00	$350.00	560
TELEVISION, 30"-40"				1	$350.00	$350.00	560
TELEVISION, 30"-40"				7	$350.00	$2,450.00	570
TELEVISION, 30"-40"				1	$350.00	$350.00	570
TELEVISION, 30"-40"				1	$350.00	$350.00	570
TELEVISION, 30"-40"				2	$350.00	$700.00	570
TELEVISION, 30"-40"				2	$350.00	$700.00	570
TELEVISION, 30"-40"				1	$350.00	$350.00	572
TELEVISION, 30"-40"				1	$350.00	$350.00	576
TELEVISION, 30"-40"				1	$350.00	$350.00	576
TELEVISION, 30"-40"				1	$350.00	$350.00	576
TELEVISION, 30"-40"				1	$350.00	$350.00	576
TELEVISION, 30"-40"				7	$350.00	$2,450.00	576
TELEVISION, 30"-40"				2	$350.00	$700.00	581
TELEVISION, 30"-40"				1	$350.00	$350.00	581
TELEVISION, 30"-40"	SHARP			1	$350.00	$350.00	581
TELEVISION, 30"-40"				1	$350.00	$350.00	581
TELEVISION, 30"-40"				2	$350.00	$700.00	583
TELEVISION, 30"-40"				1	$350.00	$350.00	630
TELEVISION, 30"-40"				1	$350.00	$350.00	630
TELEVISION, 30"-40"				3	$350.00	$1,050.00	630
TELEVISION, 30"-40"				1	$350.00	$350.00	630

Description	Manufacturer	Model	Serial No.	Qty.	Unit Cost	Total Cost	Dept No
TELEVISION, 30"-40"				1	$350.00	$350.00	630
TELEVISION, 30"-40", W/ DVD/VCR				1	$375.00	$375.00	475
TELEVISION, 40"-50"	SONY	NA	9038840	1	$1,246.00	$1,246.00	438
TELEVISION, 40"-50"	VIEWSONIC	NA	RCI 456223	1	$600.00	$600.00	451
TELEVISION, 40"-50"	SAMSUNG	PN43F4500BFXZA	01ZJ3CAF409330J	1	$600.00	$600.00	475
TELEVISION, 40"-50"	SAMSUNG	PN43F4500BFXZA	01ZJ3CAF409331D	1	$600.00	$600.00	475
TELEVISION, 40"-50"	SAMSUNG	NA	RCI 477995	1	$600.00	$600.00	475
TELEVISION, 40"-50"	VIZIO	E421V0	LAUKIFEN3103711	1	$600.00	$600.00	540
TELEVISION, 40"-50"	LG	NA	RCI 477955	1	$600.00	$600.00	541
TELEVISION, 40"-50"	LG	NA	RCI 477960	1	$600.00	$600.00	541
TELEVISION, 40"-50"	LG	NA	RCI 477961	1	$600.00	$600.00	541
TELEVISION, 40"-50"	LG	42LD4528	207RMNEBS423	1	$600.00	$600.00	541
TELEVISION, 40"-50"	LG	42LD4528	207RMFPBS235	1	$600.00	$600.00	541
TELEVISION, 40"-50"	LG	42LD4528	207RMUYBS422	1	$600.00	$600.00	541
TELEVISION, 40"-50"	LG	NA	RCI 468106	1	$600.00	$600.00	541
TELEVISION, 40"-50"	LG	NA	RCI 468107	1	$600.00	$600.00	541
TELEVISION, 40"-50"	LG	NA	RCI 468108	1	$600.00	$600.00	541
TELEVISION, 40"-50"	LG	NA	RCI 468109	1	$600.00	$600.00	541
TELEVISION, 40"-50"	LG	42LK450	107WTVQ2S759	1	$600.00	$600.00	542
TELEVISION, 40"-50"	LG	42LK450-UB.CUSD	107WTNM2S751	1	$600.00	$600.00	542
TELEVISION, 40"-50"	SHARP	NA	RCI 478616	1	$600.00	$600.00	552
TELEVISION, 40"-50"	VIZIO	NA	RCI 484821	1	$600.00	$600.00	560
TELEVISION, 40"-50"	TOSHIBA	NA	RCI 481054	1	$600.00	$600.00	560
TELEVISION, 40"-50"	INSIGNIA	NS-42D510NA15	T1114DNS42D510NA15H13500	1	$600.00	$600.00	570
TELEVISION, 40"-50"	INSIGNIA	NA	NSN	1	$600.00	$600.00	570
TELEVISION, 40"-50"	INSIGNIA	NA	NSN	1	$600.00	$600.00	570
TELEVISION, 40"-50"	INSIGNIA	NA	NSN	1	$600.00	$600.00	570
TELEVISION, 40"-50"	INSIGNIA	NA	NSN	1	$600.00	$600.00	570
TELEVISION, 40"-50"	INSIGNIA	NA	NSN	1	$600.00	$600.00	570
TELEVISION, 40"-50"	INSIGNIA	NA	NSN	1	$600.00	$600.00	570
TELEVISION, 40"-50"	LG	NA	NSN	1	$600.00	$600.00	570
TELEVISION, 40"-50"	LG	NA	NSN	1	$600.00	$600.00	570
TELEVISION, 40"-50"	INSIGNIA	NA	T1114DNS42D510NA15H10733	1	$600.00	$600.00	570
TELEVISION, 40"-50"	INSIGNIA	NA	B742ECD12999	1	$600.00	$600.00	570
TELEVISION, 40"-50"	SAMSUNG	LNT4061FXXAA	AHBA3CSPA253000	1	$600.00	$600.00	576
TELEVISION, 40"-50"	SEIKI	NA	RCI 455296	1	$600.00	$600.00	576
TELEVISION, 40"-50"	SAMSUNG	NA	RCI 455297	1	$600.00	$600.00	576
TELEVISION, 40"-50"	SAMSUNG	NA	RCI 478574	1	$600.00	$600.00	576
TELEVISION, 40"-50"	VIZIO	D50-D1	LTMWTQFS4551759	1	$600.00	$600.00	576
TELEVISION, 40"-50"	LG	NA	RCI 468104	1	$600.00	$600.00	581
TELEVISION, 40"-50"	LG	NA	207RMMD2D987	1	$600.00	$600.00	581
TELEVISION, 50"-60"	SAMSUNG	UN55JU6500	03MD3CAG800473A	1	$999.99	$999.99	402
TELEVISION, 50"-60"	VIZIO	E55-E2	LWZ2VIAT2804565	1	$710.96	$710.96	436
TELEVISION, 50"-60"	PANASONIC	NA	NA	1	$1,200.00	$1,200.00	438
TELEVISION, 50"-60"	PANASONIC	NA	NA	1	$1,200.00	$1,200.00	438
TELEVISION, 50"-60"	SONY	DK-60EX700	8008978	1	$1,200.00	$1,200.00	453
TELEVISION, 50"-60"	SONY	KDL-55EX500	8032246	1	$2,243.99	$2,243.99	499
TELEVISION, 50"-60"	SHARP	NA	RCI 474238	1	$1,200.00	$1,200.00	503
TELEVISION, 50"-60"	SHARP	LC-70LE650U	308869081	1	$1,200.00	$1,200.00	503
TELEVISION, 50"-60"	RCA	NA	3257-LE55C55-A210365	1	$1,200.00	$1,200.00	509
TELEVISION, 50"-60"	INSIGNIA	NS-55D510NA17	55G155237H00568	1	$1,200.00	$1,200.00	540
TELEVISION, 50"-60"	VIZIO	E55-C1	LTMWSHAR1452047	1	$1,200.00	$1,200.00	540

Description	Manufacturer	Model	Serial No.	Qty.	Unit Cost	Total Cost	Dept No
TELEVISION, 50"-60"	LG	55LD520C	211RMVB8M047	1	$1,200.00	$1,200.00	541
TELEVISION, 50"-60"	LG	NA	NSN	1	$1,200.00	$1,200.00	541
TELEVISION, 50"-60"	LG	NA	NSN	1	$1,200.00	$1,200.00	541
TELEVISION, 50"-60"	SHARP	NA	NSN	1	$1,200.00	$1,200.00	541
TELEVISION, 50"-60"	LG	55LD529C	211RMMD8M035	1	$1,200.00	$1,200.00	541
TELEVISION, 50"-60"	LG	55LD520C	211RMPG8M048	1	$1,200.00	$1,200.00	541
TELEVISION, 50"-60"	LG	NA	RCI 478617	1	$1,200.00	$1,200.00	541
TELEVISION, 50"-60"	SONY	NA	NSN	1	$1,200.00	$1,200.00	551
TELEVISION, 50"-60"	HITACHI	NA	MT7DB00650	1	$1,200.00	$1,200.00	551
TELEVISION, 50"-60"	HITACHI	NA	MT7DB00572	1	$1,200.00	$1,200.00	551
TELEVISION, 50"-60"	INSIGNIA	NA	RCI 452947	1	$1,200.00	$1,200.00	553
TELEVISION, 50"-60"	SHARP	LC-80LE650U	312830004	1	$1,200.00	$1,200.00	560
TELEVISION, 50"-60"	PHILLIPS	55PFL5602	DS9B1802121590	1	$1,200.00	$1,200.00	560
TELEVISION, 50"-60"	TOSHIBA	NA	RCI 481047	1	$1,200.00	$1,200.00	560
TELEVISION, 50"-60"	SHARP	NA	RCI 481056	1	$1,200.00	$1,200.00	560
TELEVISION, 50"-60"	ELEMENT	NA	RCI 481057	1	$1,200.00	$1,200.00	560
TELEVISION, 50"-60"	SHARP	NA	RCI 481058	1	$1,200.00	$1,200.00	560
TELEVISION, 50"-60"	SHARP	NA	RCI 484824	1	$1,200.00	$1,200.00	560
TELEVISION, 50"-60"	SHARP	NA	RCI 484825	1	$1,200.00	$1,200.00	560
TELEVISION, 50"-60"	SHARP	NA	FVZE2YA005413	1	$1,200.00	$1,200.00	560
TELEVISION, 50"-60"	SHARP	NA	FVZE2YA005412	1	$1,200.00	$1,200.00	560
TELEVISION, 50"-60"	LG	NA	RCI 484828	1	$1,200.00	$1,200.00	560
TELEVISION, 50"-60"	HISENSE	NA	NSN	1	$1,200.00	$1,200.00	576
TELEVISION, 50"-60"	LG	NA	RCI 480924	1	$1,200.00	$1,200.00	581
TELEVISION, 50"-60"	LG	NA	207RMDZ2D986	1	$1,200.00	$1,200.00	581
TELEVISION, 50"-60"	LG	NA	207RMLM2D984	1	$1,200.00	$1,200.00	581
TELEVISION, 50"-60"	LG	NA	RCI 478618	1	$1,200.00	$1,200.00	581
TELEVISION, 50"-60"	SHARP	E55-C1	LTMWSHAR0950099	1	$1,200.00	$1,200.00	581
TELEVISION, 50"-60"	LG	NA	207RMEN2D988	1	$1,200.00	$1,200.00	581
TELEVISION, 50"-60"	LG	55LS460E	211RMUY8K654	1	$1,200.00	$1,200.00	581
TELEVISION, 50"-60"	LG	55LD520C	211RMHR8M049	1	$1,200.00	$1,200.00	583
TELEVISION, 50"-60"	SAMSUNG	NA	NSN	1	$1,200.00	$1,200.00	630
TELEVISION, 50"-60"	LG	NA	RCI 481989	1	$1,200.00	$1,200.00	3106
TELEVISION, 50"-60"	LG	NA	RCI 481988	1	$1,200.00	$1,200.00	3106
TELEVISION, 50"-60"	LG	NA	RCI 481987	1	$1,200.00	$1,200.00	3106
TELEVISION, 50"-60"	LG	55LW540S	608RMZL0K853	1	$940.00	$940.00	3106
TELEVISION, 50"-60"	LG	55LW540S	608RMMD0K859	1	$940.00	$940.00	3106
TELEVISION, 50"-60"	LG	55LW540S	608RMDZ0K858	1	$940.00	$940.00	3106
TELEVISION, 50"-60"	LG	55LW540S	608RMSS0K854	1	$940.00	$940.00	3106
TELEVISION, 50"-60"	LG	55LW540S	608RMPG0K848	1	$940.00	$940.00	3106
TELEVISION, 50"-60"	LG	55LW540S	608RMHR0K849	1	$940.00	$940.00	3106
TELEVISION, 50"-60"	LG	55LW540S	608RMBW0K845	1	$940.00	$940.00	3106
TELEVISION, 50"-60"	LG	55LW540S	608RMTT0K857	1	$940.00	$940.00	3106
TELEVISION, 50"-60"	LG	55LW540S	608RMRH0K846	1	$940.00	$940.00	3106
TELEVISION, 50"-60"	LG	55LW540S	608RMCJ0K851	1	$940.00	$940.00	3106
TELEVISION, 50"-60"	LG	55LW540S	608RMVB0K847	1	$940.00	$940.00	3106
TELEVISION, 60"-70"	SHARP	LC-70LE660U	510884035	1	$2,000.00	$2,000.00	210
TELEVISION, 60"-70"	SHARP	LC-70LE650U	A 402816945	1	$2,000.00	$2,000.00	215
TELEVISION, 60"-70"	SHARP	LC-70LE7450	203817214	1	$2,000.00	$2,000.00	440
TELEVISION, 60"-70"	SONY	KDL-60EX500	8022771	1	$3,332.00	$3,332.00	451
TELEVISION, 60"-70"	SONY	NA	RCI 468114	1	$2,000.00	$2,000.00	454
TELEVISION, 60"-70"	VIZIO	NA	RCI 478607	1	$2,000.00	$2,000.00	499

Description	Manufacturer	Model	Serial No.	Qty.	Unit Cost	Total Cost	Dept No
TELEVISION, 60"-70"	LG	NA	RCI 478614	1	$2,000.00	$2,000.00	499
TELEVISION, 60"-70"				1	$2,000.00	$2,000.00	541
TELEVISION, 60"-70"	SHARP	NA	RCI 484822	1	$2,000.00	$2,000.00	560
TELEVISION, 60"-70"	SHARP	LC-70UC30U	511819776	1	$2,105.00	$2,105.00	3106
TELEVISION, 60"-70"	SHARP	LC-70UC30U	511819775	1	$2,105.00	$2,105.00	3106
TELEVISION, 70"-80"	SHARP	NA	LC90LE657UB 607915973	1	$3,500.00	$3,500.00	215
TELEVISION, 70"-80"	SHARP	AQUOS	RCI 477987	1	$3,500.00	$3,500.00	341
TELEVISION, 70"-80"	SHARP	LC-80LE650U	A406820828	1	$3,500.00	$3,500.00	475
TELEVISION, 70"-80"	SHARP	NA	C212832189	1	$3,500.00	$3,500.00	541
TELEVISION, 70"-80"	SHARP	NA	C212832188	1	$3,500.00	$3,500.00	541
TELEVISION, 70"-80"	VIZIO	E701I-A3	LFTRNXDQ0505163	1	$1,577.00	$1,577.00	570
TENT, POPUP (10' X 10')	TVI CORPORATION	SCL-HZB06-EN	39184-1-2	1	$250.00	$250.00	541
TENT, POPUP (10' X 10')				1	$250.00	$250.00	542
TENT, POPUP (10' X 10')				1	$250.00	$250.00	553
THERMOMETER, DIGITAL, HANDHELD				3	$153.00	$459.00	509
THREADING MACHINE, PIPE/BOLT 1/8" - 2"	CREX	NA	RCI 452978	1	$3,020.00	$3,020.00	509
TICKET WRITER, HANDHELD	PANASONIC	N1	6JKSA11968	1	$4,200.00	$4,200.00	503
TICKET WRITER, HANDHELD	PANASONIC	N1	7HKSA40376	1	$4,200.00	$4,200.00	503
TICKET WRITER, HANDHELD	PANASONIC	N1	7HKSA40366	1	$4,200.00	$4,200.00	503
TICKET WRITER, HANDHELD	PANASONIC	N1	7HKSA40361	1	$4,200.00	$4,200.00	503
TICKET WRITER, HANDHELD	PANASONIC	N1	7HKSA40368	1	$4,200.00	$4,200.00	503
TICKET WRITER, HANDHELD	PANASONIC	N1	7HKSA40378	1	$4,200.00	$4,200.00	503
TICKET WRITER, HANDHELD	PANASONIC	N1	7HKSA40405	1	$4,200.00	$4,200.00	503
TICKET WRITER, HANDHELD	PANASONIC	N1	7HKSA40413	1	$4,200.00	$4,200.00	503
TICKET WRITER, HANDHELD	PANASONIC	N1	7HKSA40417	1	$4,200.00	$4,200.00	503
TICKET WRITER, HANDHELD	PANASONIC	N1	7HKSA40409	1	$4,200.00	$4,200.00	503
TICKET WRITER, HANDHELD	PANASONIC	N1	7HKSA40414	1	$4,200.00	$4,200.00	503
TICKET WRITER, HANDHELD	PANASONIC	N1	7HKSA40438	1	$4,200.00	$4,200.00	503
TICKET WRITER, HANDHELD	PANASONIC	N1	7HKSA40436	1	$4,200.00	$4,200.00	503
TICKET WRITER, HANDHELD	PANASONIC	N1	7HKSA40437	1	$4,200.00	$4,200.00	503
TICKET WRITER, HANDHELD	PANASONIC	N1	7HKSA40429	1	$4,200.00	$4,200.00	503
TICKET WRITER, HANDHELD	PANASONIC	N1	7HKSA40439	1	$4,200.00	$4,200.00	503
TICKET WRITER, HANDHELD	PANASONIC	N1	7HKSA36708	1	$4,200.00	$4,200.00	503
TICKET WRITER, HANDHELD	PANASONIC	N1	7HKSA36696	1	$4,200.00	$4,200.00	503
TICKET WRITER, HANDHELD	PANASONIC	N1	7HKSA36697	1	$4,200.00	$4,200.00	503
TICKET WRITER, HANDHELD	PANASONIC	N1	7HKSA36715	1	$4,200.00	$4,200.00	503
TICKET WRITER, HANDHELD	PANASONIC	N1	7HKSA36699	1	$4,200.00	$4,200.00	503
TICKET WRITER, HANDHELD	PANASONIC	N1	6JKSA11991	1	$2,011.50	$2,011.50	503
TICKET WRITER, HANDHELD	PANASONIC	N1	6JKSA12019	1	$2,011.50	$2,011.50	503
TICKET WRITER, HANDHELD	PANASONIC	N1	6JKSA12034	1	$2,011.50	$2,011.50	503
TICKET WRITER, HANDHELD	PANASONIC	N1	6JKSA12038	1	$2,011.50	$2,011.50	503
TICKET WRITER, HANDHELD	PANASONIC	N1	6JKSA12042	1	$2,011.50	$2,011.50	503
TICKET WRITER, HANDHELD	PANASONIC	N1	6JKSA12044	1	$2,011.50	$2,011.50	503
TICKET WRITER, HANDHELD	PANASONIC	N1	6JKSA12053	1	$2,011.50	$2,011.50	503
TICKET WRITER, HANDHELD	PANASONIC	N1	6JKSA12054	1	$2,011.50	$2,011.50	503
TICKET WRITER, HANDHELD	PANASONIC	N1	6JKSA12023	1	$2,011.50	$2,011.50	503
TICKET WRITER, HANDHELD	PANASONIC	N1	6JKSA12055	1	$2,011.50	$2,011.50	503
TILLER, SMALL				1	$290.00	$290.00	3106
TILLER, TOWED	COUNTY LINE	TG-72-YK	900145205	1	$1,849.99	$1,849.99	210
TILLER, TOWED	BOBCAT	76 TILLER	55101309	1	$3,724.00	$3,724.00	3106
TILLER, TOWED	RHINO	NA	NA	1	$1,500.00	$1,500.00	3107
TIME CLOCK				1	$337.00	$337.00	451

Description	Manufacturer	Model	Serial No.	Qty.	Unit Cost	Total Cost	Dept No
TIME CLOCK				1	$337.00	$337.00	451
TIME CLOCK				2	$337.00	$674.00	453
TIME CLOCK				1	$337.00	$337.00	551
TIME CLOCK				1	$337.00	$337.00	570
TIME CLOCK				1	$337.00	$337.00	570
TIME CLOCK				1	$337.00	$337.00	576
TIME CLOCK				1	$337.00	$337.00	583
TIME CLOCK, BIOMETRIC	KRONOS	8609000-018	00JC258485	1	$2,500.00	$2,500.00	210
TIME CLOCK, BIOMETRIC	KRONOS	8609000-018	00JC271070	1	$3,065.68	$3,065.68	210
TIME CLOCK, BIOMETRIC	KRONOS	INTOUCH 9000	00JC423614	1	$1,834.57	$1,834.57	210
TIME CLOCK, BIOMETRIC	KRONOS	INTOUCH 9000	00JC414369	1	$1,834.57	$1,834.57	210
TIME CLOCK, BIOMETRIC	KRONOS	INTOUCH 9000	00JC660414	1	$2,895.65	$2,895.65	435
TIME CLOCK, BIOMETRIC	KRONOS	INTOUCH 9100	00JC672087	1	$2,895.65	$2,895.65	451
TIME CLOCK, BIOMETRIC	KRONOS	NA	00JC673308	1	$2,895.65	$2,895.65	475
TIME CLOCK, BIOMETRIC	KRONOS	4500	RCI 477999	1	$2,500.00	$2,500.00	475
TIME CLOCK, BIOMETRIC	KRONOS	INTOUCH 9100	8609100-008	1	$2,500.00	$2,500.00	475
TIME CLOCK, BIOMETRIC	KRONOS	4500	00R0047399	1	$2,500.00	$2,500.00	503
TIME CLOCK, BIOMETRIC	KRONOS	4500	SLS0705040	1	$2,445.00	$2,445.00	503
TIME CLOCK, BIOMETRIC	KRONOS	4500	RCI 474242	1	$2,500.00	$2,500.00	503
TIME CLOCK, BIOMETRIC	KRONOS	4500	R0022303	1	$2,140.95	$2,140.95	503
TIME CLOCK, BIOMETRIC	KRONOS	4500	00S1703307	1	$2,140.95	$2,140.95	503
TIME CLOCK, BIOMETRIC	KRONOS	4500	SLR0008276	1	$2,500.00	$2,500.00	503
TIME CLOCK, BIOMETRIC	KRONOS	4500	00EL004880	1	$2,708.43	$2,708.43	503
TIME CLOCK, BIOMETRIC	KRONOS	4500	00JC131294	1	$3,090.50	$3,090.50	503
TIME CLOCK, BIOMETRIC	KRONOS	4500	00R0048075	1	$2,500.00	$2,500.00	503
TIME CLOCK, BIOMETRIC	KRONOS	4500	SLS0656554	1	$2,500.00	$2,500.00	503
TIME CLOCK, BIOMETRIC	KRONOS	INTOUCH 9000	00JC357146	1	$2,644.84	$2,644.84	503
TIME CLOCK, BIOMETRIC	KRONOS	INTOUCH 9000	00JC007407	1	$2,500.00	$2,500.00	503
TIME CLOCK, BIOMETRIC	KRONOS	4500	00R0050194	1	$2,500.00	$2,500.00	503
TIME CLOCK, BIOMETRIC	KRONOS	4500	00JC224644	1	$2,500.00	$2,500.00	503
TIME CLOCK, BIOMETRIC	KRONOS	4500	00JC192687	1	$2,500.00	$2,500.00	503
TIME CLOCK, BIOMETRIC	KRONOS	4500	00R0039402	1	$2,500.00	$2,500.00	503
TIME CLOCK, BIOMETRIC	KRONOS	INTOUCH 9000	00JC672142	1	$2,895.65	$2,895.65	503
TIME CLOCK, BIOMETRIC	KRONOS	INTOUCH 9000	00JC673120	1	$2,895.65	$2,895.65	503
TIME CLOCK, BIOMETRIC	KRONOS	8609000-028	00JC357024	1	$2,644.84	$2,644.84	545
TIME CLOCK, BIOMETRIC	KRONOS	NA	00JC331192	1	$2,645.00	$2,645.00	560
TIME CLOCK, BIOMETRIC	NA	NA	NA	1	$2,500.00	$2,500.00	560
TIME CLOCK, BIOMETRIC	KRONOS	NA	00JC356686	1	$2,644.84	$2,644.84	570
TIME CLOCK, BIOMETRIC	KRONOS	INTOUCH 9000	00JC243600	1	$3,065.68	$3,065.68	570
TIME CLOCK, BIOMETRIC	KRONOS	INTOUCH 9000	00JC261501	1	$2,500.00	$2,500.00	570
TIME CLOCK, BIOMETRIC	KRONOS	INTOUCH 9000	00JC346161	1	$2,644.84	$2,644.84	570
TIME CLOCK, BIOMETRIC	KRONOS	INTOUCH 9000	00JC355236	1	$2,644.84	$2,644.84	570
TIME CLOCK, BIOMETRIC	KRONOS	INTOUCH 9000	8609000-028	1	$2,500.00	$2,500.00	576
TIME CLOCK, BIOMETRIC	KRONOS	INTOUCH 9000	00JC241376	1	$3,065.68	$3,065.68	583
TIME CLOCK, BIOMETRIC	KRONOS	8609000-018	00JC261325	1	$2,500.00	$2,500.00	882
TIME, CLOCK, STAMP, DOCUMENTS	RAPID PRINT	AR-E	501931	1	$818.50	$818.50	453
TIME, CLOCK, STAMP, DOCUMENTS	RAPID PRINT	AR-E	5448862	1	$765.00	$765.00	453
TIME, CLOCK, STAMP, DOCUMENTS	RAPID PRINT	AR-E	439425	1	$765.00	$765.00	453
TIME, CLOCK, STAMP, DOCUMENTS	RAPID PRINT	AR-E	505286	1	$664.50	$664.50	453
TIME, CLOCK, STAMP, DOCUMENTS	RAPID PRINT	AR-E	520973	1	$765.00	$765.00	453
TIME, CLOCK, STAMP, DOCUMENTS	RAPID PRINT	AR-E	542439	1	$765.00	$765.00	453
TIMING SYSTEM, EQUESTRIAN	FARM TEK INC	POLARIS	26231	1	$800.00	$800.00	3106

Description	Manufacturer	Model	Serial No.	Qty.	Unit Cost	Total Cost	Dept No
TIRE CHANGER	HUNTER	TCX620	8.74586E+11	1	$3,145.00	$3,145.00	882
TIRE CHANGER, RIM CLAMP	HUNTER	NA	RCI 455311	1	$4,660.00	$4,660.00	882
TOASTER OVEN				1	$185.00	$185.00	210
TOASTER OVEN				1	$185.00	$185.00	665
TOOL BOX W/ TOOLS				1	$420.00	$420.00	210
TOOL BOX W/ TOOLS				1	$420.00	$420.00	509
TOOL BOX W/ TOOLS				2	$420.00	$840.00	509
TOOL BOX W/ TOOLS				1	$420.00	$420.00	510
TOOL BOX W/ TOOLS				1	$420.00	$420.00	540
TOOL BOX W/ TOOLS				1	$420.00	$420.00	560
TOOL BOX W/ TOOLS				2	$420.00	$840.00	587
TOOL BOX W/ TOOLS				2	$420.00	$840.00	3106
TOOL BOX W/ TOOLS				1	$420.00	$420.00	3107
TOOL BOX, 5 DRAWER, MOBILE				1	$405.00	$405.00	882
TOOL BOX, MOBILE	HUSKY	NA	RCI 481883	1	$940.00	$940.00	560
TOOL BOX, MOBILE	CRAFTSMAN	INDUSTRIAL	RCI 482040	1	$940.00	$940.00	882
TOOL BOX, MOBILE	CRAFTSMAN	INDUSTRIAL	RCI 475792	1	$940.00	$940.00	882
TOOL BOX, MOBILE	CRAFTSMAN	INDUSTRIAL	RCI 475790	1	$940.00	$940.00	882
TOOL BOX, ROLLER CABINET				2	$305.00	$610.00	882
TOOL BOX, W/O TOOLS				2	$115.00	$230.00	570
TOOL CHEST, 10 DRAWER				2	$385.00	$770.00	509
TOOL CHEST, 12 DRAWER	CRAFTSMAN	NA	RCI 455308	1	$540.00	$540.00	882
TOOL CHEST, 12 DRAWER	CRAFTSMAN	NA	RCI 455309	1	$540.00	$540.00	882
TOOL SET, NON-SPARKING				1	$685.00	$685.00	542
TOOLBOX, LICENSE PLATE READER, COVERT	NA	NA	NA	1	$6,000.00	$6,000.00	560
TOP DRESSER	TYCROP	TD460	11278	1	$17,510.00	$17,510.00	510
TOWER, 7 BAY, CD-ROM	PROCOM	CD TOWER E1	NSN	1	$2,300.00	$2,300.00	540
TRACKING DEVICE, GPS	NA	PT-X5 PRO	7010070	1	$1,058.00	$1,058.00	560
TRACKING UNIT, GPS, HIGH-END	GUARDIAN	ST820TDK	BBP0329	1	$6,490.00	$6,490.00	560
TRACTOR, 100+ HP	JOHN DEERE	6430	L06430B655715	1	$103,655.01	$103,655.01	210
TRACTOR, 100+ HP	NEW HOLLAND	T6020	Z9BD01614	1	$54,749.00	$54,749.00	210
TRACTOR, 100+ HP	JOHN DEERE	5100E	1LV5100EVFY340187	1	$59,791.64	$59,791.64	210
TRACTOR, 100+ HP	JOHN DEERE	5100E	1LV5100EAFY340188	1	$59,791.65	$59,791.65	210
TRACTOR, 100+ HP	JOHN DEERE	5100E	1LV5100EPHH402118	1	$47,488.54	$47,488.54	210
TRACTOR, 100+ HP	JOHN DEERE	5100E	1LV5100ETHH402120	1	$47,488.54	$47,488.54	210
TRACTOR, 100+ HP	JOHN DEERE	5101E	1LV5101EECY540292	1	$42,661.22	$42,661.22	210
TRACTOR, 100+ HP	JOHN DEERE	5101E	1LV5101EECY540521	1	$52,192.75	$52,192.75	210
TRACTOR, 19-29 HP	FORD	1990/1210	UC07383	1	$4,000.00	$4,000.00	3107
TRACTOR, 30-39 HP	INTERNATIONAL	2010	1HSWXSHR6AJ277775	1	$86,145.00	$86,145.00	495
TRACTOR, 40-54 HP	JOHN DEERE	5225	LV5225S220111	1	$23,523.00	$23,523.00	510
TRACTOR, 40-54 HP	KUBOTA	L4600D	51206	1	$33,500.00	$33,500.00	560
TRACTOR, 40-54 HP	KUBOTA	L-4600DT	L460051206	1	$23,886.00	$23,886.00	560
TRACTOR, 40-54 HP	JOHN DEERE	5220	LV5220S422354	1	$22,186.57	$22,186.57	3107
TRACTOR, 75-99 HP	JOHN DEERE	5603	LV5603R268547	1	$33,294.75	$33,294.75	210
TRACTOR, 75-99 HP	JOHN DEERE	5603	LV5603R268546	1	$33,294.75	$33,294.75	210
TRACTOR, 75-99 HP	JOHN DEERE	5603	LV5603R268548	1	$33,294.75	$33,294.75	210
TRACTOR, 75-99 HP	JOHN DEERE	5525	LV5525P153361	1	$18,063.73	$18,063.73	210
TRACTOR, 75-99 HP	JOHN DEERE	5525	LV5525P153364	1	$18,063.73	$18,063.73	210
TRACTOR, 75-99 HP	MASSEY FERGUSON	4243	ABCA12JHXFG37350	1	$20,713.00	$20,713.00	210
TRACTOR, 75-99 HP	JOHN DEERE	5525	LV5525P153365	1	$18,063.73	$18,063.73	210
TRACTOR, 75-99 HP	JOHN DEERE	5085E	1LV5085ECFY410367	1	$38,951.37	$38,951.37	3106
TRACTOR, 75-99 HP	MASSEY FERGUSON	4243	ABCA12JHXFG06117	1	$14,251.00	$14,251.00	3106

Description	Manufacturer	Model		Serial No.	Qty.	Unit Cost	Total Cost	Dept No
TRACTOR, W/ FRONT LOADER	JOHN DEERE	544G		DW544GB560838	1	$70,946.00	$70,946.00	210
TRACTOR, W/ FRONT LOADER	HOLLAND	TN950A		160217000	1	$47,763.10	$47,763.10	210
TRAILER, 10'	WELLS CARGO		1997	1WC200D14V2032468	1	$2,375.00	$2,375.00	495
TRAILER, 12'	NA	12' LANDSCAPE		16VHX1210A2A53273	1	$2,123.00	$2,123.00	495
TRAILER, 14'	WELLS CARGO	14'		1WC200F13R2024008	1	$3,000.00	$3,000.00	495
TRAILER, 16'	BIG TEX	2001/16'		4K8NX162X11C72242	1	$1,400.00	$1,400.00	495
TRAILER, 16'	SHOPEMADE		1994	TR205853	1	$1,200.00	$1,200.00	495
TRAILER, ARROW BOARD	WANCO INC	WTSP		5F11S1016C1000255	1	$3,895.00	$3,895.00	210
TRAILER, ARROW BOARD	WANCO INC	WTSP		5F11S101451000211	1	$3,795.00	$3,795.00	210
TRAILER, ARROW BOARD	WANCO INC	WTSP		5F11S1018C1000256	1	$3,895.00	$3,895.00	210
TRAILER, ARROW BOARD	WANCO INC	WTSP		5F11S101651000209	1	$3,795.00	$3,795.00	210
TRAILER, ASPHALT PATCHER	NA		2008	1D9SB17257P441392	1	$52,761.00	$52,761.00	495
TRAILER, CARGO	BIG TEX	6'X10'		571BE1015FM007649	1	$2,519.98	$2,519.98	495
TRAILER, CARGO	NA	6'X12'		4D6EB12144C006571	1	$2,385.00	$2,385.00	495
TRAILER, CARGO	WELLS CARGO		2005	1WC200R2752054417	1	$23,574.88	$23,574.88	495
TRAILER, CARGO	LARK UNITED		2014	571BE2026EM003302	1	$6,151.00	$6,151.00	495
TRAILER, CARGO	CHEYENNE STEEL	CLASSIC		5VNBU1228CT101222	1	$3,895.00	$3,895.00	495
TRAILER, CARGO	CONTINENTAL		2012	5NHUWT29CY014782	1	$32,452.75	$32,452.75	495
TRAILER, DUMP	POLAR	1500LB		RCI 452959	1	$792.25	$792.25	495
TRAILER, DUMP	POLAR	1500LB		RCI 482009	1	$792.25	$792.25	495
TRAILER, DUMP	CTS	2017/40'		5TU11402XHS000400	1	$30,636.00	$30,636.00	495
TRAILER, DUMP	NA		2004	5MC1116204P004837	1	$22,490.00	$22,490.00	495
TRAILER, DUMP	FREIGHTLINER	2008/BELLY DUMP		5MC1116278P008194	1	$27,499.20	$27,499.20	495
TRAILER, DUMP	PJ		2010	4P5D71425A1139587	1	$7,602.00	$7,602.00	495
TRAILER, DUMP	CPS		2011	5MC114022BP012588	1	$28,458.00	$28,458.00	495
TRAILER, DUMP, LIVE FLOOR	ETNYRE		2015	1E9V19773FE111356	1	$81,347.00	$81,347.00	495
TRAILER, DUMP, LIVE FLOOR	ETNYRE		2015	1E9V19784FE111357	1	$81,347.00	$81,347.00	495
TRAILER, ENCLOSED	CONTINENTAL	2017/16'		5NHUVH627HY027894	1	$5,811.00	$5,811.00	495
TRAILER, FLAT BED	NA	16'		NA	1	$600.00	$600.00	495
TRAILER, FLAT BED	BIG TEX	2000/18'		4K8PX1826Y1363991	1	$3,200.00	$3,200.00	495
TRAILER, FLAT BED, DROP DECK	EAGER BEAVER		2009	112H8V3269L074382	1	$20,843.20	$20,843.20	495
TRAILER, MESSAGE BOARD, MINI	WANCO INC	WVTM		5F12S1210G1006706	1	$14,350.00	$14,350.00	210
TRAILER, MESSAGE BOARD, MINI	WANCO INC	WVTM		5F12S1217D1001109	1	$14,971.00	$14,971.00	210
TRAILER, MESSAGE BOARD, MINI	WANCO INC	WVTM		5F12S1215D1001108	1	$14,971.00	$14,971.00	210
TRAILER, MESSAGE BOARD, MINI	WANCO INC	WVTM		5F12S1212G1007114	1	$14,350.00	$14,350.00	210
TRAILER, MESSAGE BOARD, MINI	WANCO INC	WVTM		5F12S121XC1000258	1	$16,875.00	$16,875.00	210
TRAILER, MESSAGE BOARD, MINI	WANCO INC	WVTM		5F12S1218C1000257	1	$16,875.00	$16,875.00	210
TRAILER, MESSAGE/ARROW BOARD	WANCO INC	WTLMB		5F12S1618D1001162	1	$14,989.00	$14,989.00	210
TRAILER, MESSAGE/ARROW BOARD	WANCO INC	WTLMB		5F12S161561004202	1	$18,953.00	$18,953.00	210
TRAILER, RADAR	WANCO INC	WSDT-S		5F15S0914A1001142	1	$5,999.00	$5,999.00	210
TRAILER, RADAR	SAM AWARENESS	SPEED MONITORIN		1P91510138G301150	1	$7,675.00	$7,675.00	495
TRAILER, RADAR	SPEED DIRECTOR	SOLAR		5F15S0914A1001143	1	$5,999.00	$5,999.00	495
TRAILER, TRAFFIC LIGHT, AUTOMATED	NORTH AMERICA TRAFFIC	RCF2.4		2F9TSA1AXHP084415	1	$10,975.00	$10,975.00	210
TRAILER, TRAFFIC LIGHT, AUTOMATED	NORTH AMERICA TRAFFIC	RCF2.4		2F9TSA1A1HP084416	1	$10,975.00	$10,975.00	210
TRAILER, TRAFFIC LIGHT, AUTOMATED	NORTH AMERICA TRAFFIC	RCF2.4		2F9TSA1A3HP084417	1	$11,950.00	$11,950.00	210
TRAILER, TRAFFIC LIGHT, AUTOMATED	NORTH AMERICA TRAFFIC	RCF2.4		2F9TSA1A5HP084418	1	$11,950.00	$11,950.00	210
TRAILER, UTILITY	BIG TEX		2018	16VNX1626J2096002	1	$3,048.97	$3,048.97	495
TRAILER, UTILITY	PJ		2018	4P5P8162XJ1284079	1	$4,413.00	$4,413.00	495
TRAILER, UTILITY	PJ		2018	4P5P81629J1274482	1	$4,413.00	$4,413.00	495
TRAILER, UTILITY	PJ		2018	4P5P81622J1282777	1	$4,503.00	$4,503.00	495
TRAILER, UTILITY	LOAD TRAIL		2017	4ZETD202XH1143229	1	$4,937.77	$4,937.77	495
TRAILER, UTILITY	MAGNETA	2017/KAYAK		51ABA2017HH002075	1	$3,434.00	$3,434.00	495

Description	Manufacturer	Model		Serial No.	Qty.	Unit Cost	Total Cost	Dept No
TRAILER, UTILITY	TOP HAT		2017	4R7BU202XHT164802	1	$3,401.00	$3,401.00	495
TRAILER, UTILITY	TOP HAT		2017	4R7BU1622HT159658	1	$2,312.00	$2,312.00	495
TRAILER, UTILITY	MAGNUM		2008	1V5BA122281135630	1	$7,000.00	$7,000.00	495
TRAILER, UTILITY	WELLS CARGO		2015	575200R29FT298830	1	$49,941.02	$49,941.02	495
TRAILER, UTILITY	TOP HAT		2015	4R7BU1622FT142341	1	$2,379.00	$2,379.00	495
TRAILER, UTILITY	TOP HAT		2014	4R7BU1221ET137412	1	$1,535.00	$1,535.00	495
TRAILER, UTILITY	BIG TEX		2014	16VAX1218E2057655	1	$1,649.40	$1,649.40	495
TRAILER, UTILITY	NA	ROLLER TRAILER		NA	1	$600.00	$600.00	495
TRAILER, UTILITY	NA	6'X12'X6.5"		11WEC12273W271724	1	$2,950.00	$2,950.00	495
TRAILER, UTILITY	PIPE HUNTER	NA		1T9P718245P394083	1	$36,960.75	$36,960.75	495
TRAILER, UTILITY	PACE AMERICAN		2001	47ZFB12171X015575	1	$2,600.00	$2,600.00	495
TRAILER, UTILITY	CARGO CRAFT		2002	4D6EB12142C004123	1	$2,270.00	$2,270.00	495
TRAILER, UTILITY	VANGUARD		2013	4K8UX142631E99915	1	$1,895.00	$1,895.00	495
TRAILER, UTILITY	NA	5'X8' DRD-LT		5H7CS08192C004595	1	$1,646.00	$1,646.00	495
TRAILER, UTILITY	NA	CANOE/KAYAK		4YXBA20172H007753	1	$1,834.50	$1,834.50	495
TRAILER, UTILITY	BIG TEX		2006	16VFX202662338488	1	$4,475.00	$4,475.00	495
TRAILER, UTILITY	WELLS CARGO	NA		1W4200E1332047244	1	$2,235.00	$2,235.00	495
TRAILER, UTILITY	EAGER BEAVER	2013/20'		112H8V345DL078126	1	$21,922.00	$21,922.00	495
TRAILER, UTILITY	TRAILKING	2013/TK110SA		ITKA04834DM041717	1	$95,014.00	$95,014.00	495
TRAILER, UTILITY	WELLS CARGO		2000	1WC200J27Y2040601	1	$3,900.00	$3,900.00	495
TRAILER, UTILITY	WELLS CARGO		2003	1WC200L2832048969	1	$4,000.00	$4,000.00	495
TRAILER, UTILITY	WELLS CARGO	2011/CVG3627		IWC200R27B2065932	1	$43,318.78	$43,318.78	495
TRAILER, UTILITY	WELLS CARGO		1998	1WC200J28W2035484	1	$3,800.00	$3,800.00	495
TRAILER, UTILITY	TEXAS BRAGG		2000	TR198629	1	$2,000.00	$2,000.00	495
TRAILER, UTILITY	STRONGBOX		2006	WCS00098 (SEIZED)	1	$500.00	$500.00	495
TRAILER, UTILITY	PARKER		2012	13ZLA1224C1001787	1	$1,488.00	$1,488.00	495
TRAILER, UTILITY	NA	NA		1W4200E2172058483	1	$23,452.49	$23,452.49	495
TRAILER, UTILITY	NA	2 WHEEL		NA	1	$2,000.00	$2,000.00	495
TRAILER, UTILITY	NA	NA		1WC200J28W2035494	1	$2,375.00	$2,375.00	495
TRAILER, UTILITY	NA	9'		NA	1	$902.50	$902.50	495
TRAILER, UTILITY	HOMEMADE		2000	NA	1	$700.00	$700.00	495
TRAILER, UTILITY	MAGNUM		2011	1V5AA1613B1117576	1	$1,200.00	$1,200.00	495
TRAILER, UTILITY	MAGNUM		2005	1V5AA151351115817	1	$1,100.00	$1,100.00	495
TRAILER, UTILITY	NA		2000	NA	1	$314.44	$314.44	495
TRAILER, UTILITY	TRAILEZ	2002/TE30T		1DA12TL152P015852	1	$13,899.00	$13,899.00	495
TRAILER, UTILITY	LOWBOY	NA		17XFH1624S1950889	1	$1,474.00	$1,474.00	495
TRAILER, UTILITY	ETNYRE		2003	1E92824473E111081	1	$45,978.00	$45,978.00	495
TRAILER, UTILITY	INTERSTATE		1998	1JKDTA243WA000949	1	$9,885.00	$9,885.00	495
TRAILER, UTILITY	MAGNUM		2000	1V5BA182XY1133518	1	$3,495.00	$3,495.00	495
TRAILER, UTILITY	MAGNUM		1994	1V5BA202XR1131254	1	$2,800.00	$2,800.00	495
TRAILER, UTILITY	WILSON		1975	TR181077	1	$15,673.73	$15,673.73	495
TRAILER, UTILITY	NA	BULLDOG HITCH		1E9FU1622UE162010	1	$1,060.00	$1,060.00	495
TRAILER, UTILITY	NA	BULLDOG HITCH		1E9FU1624UE162011	1	$1,060.00	$1,060.00	495
TRAILER, UTILITY	NA	BULLDOG HITCH		1E9FU1626UE162012	1	$1,060.00	$1,060.00	495
TRAILER, UTILITY	LOWBOY	NA		17XFH1624S1950892	1	$1,474.00	$1,474.00	495
TRAILER, UTILITY, LARGE	MAGNUM		2004	1V5BA202441134949	1	$4,692.95	$4,692.95	495
TRAILER, WATER	WYLIE	2016/WATER WAGO		5VUTV172XGP000017	1	$6,935.00	$6,935.00	495
TRAILER, WATER	KISER	DRAGMASTER		P-02692498	1	$16,310.00	$16,310.00	495
TRAINING KIT, DRUG IDENTIFICATION					1	$150.00	$150.00	553
TRASH CAN, LARGE, W/ WHEELS					2	$100.00	$200.00	499
TRASH CAN, LARGE, W/ WHEELS					1	$100.00	$100.00	545
TRASH CAN, LARGE, W/ WHEELS					1	$100.00	$100.00	570

Description	Manufacturer	Model	Serial No.	Qty.	Unit Cost	Total Cost	Dept No
TRASH CAN, LARGE, W/ WHEELS				1	$100.00	$100.00	570
TRASH CAN, LARGE, W/ WHEELS				1	$100.00	$100.00	630
TRAY, OVERBED, SERVING				1	$50.00	$50.00	576
TRAY, OVERBED, SERVING				1	$50.00	$50.00	576
TREADMILL	PRO-FORM	POWER 995	RCI 455721	1	$2,320.00	$2,320.00	541
TREADMILL	PRO-FORM	POWER 995	RCI 455722	1	$2,320.00	$2,320.00	541
TREADMILL	PRO-FORM	PFTL13116.0	JJ010C0008411	1	$1,299.99	$1,299.99	576
TREADMILL	PRO-FORM	PFTL13116.0	JJ010C0007978	1	$1,299.99	$1,299.99	576
TRIPOD, CAMERA				1	$200.00	$200.00	402
TRIPOD, CAMERA				2	$200.00	$400.00	440
TRIPOD, CAMERA				2	$200.00	$400.00	560
TRIPOD, CAMERA				1	$200.00	$200.00	560
TRIPOD, CAMERA				1	$200.00	$200.00	560
TRIPOD, CAMERA				1	$200.00	$200.00	570
TRIPOD, INSTRUCTIONAL, LARGE				3	$50.00	$150.00	545
TRIPOD, LEVELER/TRANSIT				2	$149.00	$298.00	509
TRIPOD, SURVEYOR				1	$145.00	$145.00	542
TRUCK, DUMP	FREIGHTLINER	2018/M2106	1FVACXFC4JHJJ7755	1	$182,775.65	$182,775.65	495
TRUCK, DUMP	FREIGHTLINER	2017/M2-112	1FVHC5DV0HHJE1757	1	$121,875.00	$121,875.00	495
TRUCK, DUMP	FREIGHTLINER	2017/M2-112	1FVHC5DV2HHJE1758	1	$121,875.00	$121,875.00	495
TRUCK, DUMP	FREIGHTLINER	2017/M2106 DUMP	3ALACYDT1HDJA3705	1	$86,178.00	$86,178.00	495
TRUCK, DUMP	FREIGHTLINER	2017/M2106 DUMP	3ALACYDTXHDJA3704	1	$86,578.00	$86,578.00	495
TRUCK, DUMP	FREIGHTLINER	2017/M2-112	1FVHC5DV0HHJA2859	1	$122,275.00	$122,275.00	495
TRUCK, DUMP	FREIGHTLINER	2017/DUMP	1FVHC5DV7HHJA2860	1	$121,875.00	$121,875.00	495
TRUCK, DUMP	FREIGHTLINER	2015/M2-112 DUM	1FVHC5DV7FHGM2178	1	$119,814.00	$119,814.00	495
TRUCK, DUMP	FORD	1997/F800	1FDXF80C5WVA08379	1	$82,980.00	$82,980.00	495
TRUCK, DUMP	INTERNATIONAL	2002/DUMP	1HTSCABR02H545091	1	$36,700.00	$36,700.00	495
TRUCK, DUMP	INTERNATIONAL	2002/DUMP	1HTSCABR92H545090	1	$36,700.00	$36,700.00	495
TRUCK, DUMP	INTERNATIONAL	2005/DUMP	1HTWHAAR25J179314	1	$51,984.00	$51,984.00	495
TRUCK, DUMP	INTERNATIONAL	2002/DUMP	1HTSCABR22H545089	1	$36,700.00	$36,700.00	495
TRUCK, DUMP	INTERNATIONAL	1999/DUMP	1HTSCABN1XH649027	1	$40,704.00	$40,704.00	495
TRUCK, DUMP	FORD	2006/F750	3FRXF75E16V376283	1	$39,935.00	$39,935.00	495
TRUCK, DUMP	FREIGHTLINER	2003/OX DUMP	1FVABUAK93DM10366	1	$42,818.00	$42,818.00	495
TRUCK, DUMP	INTERNATIONAL	2007/DUMP	1HTZZAAR28J558408	1	$84,138.00	$84,138.00	495
TRUCK, DUMP	INTERNATIONAL	2007/DUMP	1HTZZAAR48J558409	1	$61,375.00	$61,375.00	495
TRUCK, DUMP	INTERNATIONAL	2009/DUMP	1HTZZAAR99J184901	1	$70,978.00	$70,978.00	495
TRUCK, DUMP	INTERNATIONAL	2009/DUMP	1HTWHAARX9J184914	1	$79,486.00	$79,486.00	495
TRUCK, DUMP	INTERNATIONAL	2009/DUMP	1HTWHAAR59J184917	1	$79,486.00	$79,486.00	495
TRUCK, DUMP	INTERNATIONAL	2009/DUMP	1HTWHAAR19J184915	1	$79,486.00	$79,486.00	495
TRUCK, DUMP	INTERNATIONAL	2009/DUMP	1HTWHAAR39J184916	1	$79,486.00	$79,486.00	495
TRUCK, DUMP	CTS	2005	1C93432215S770120	1	$24,440.00	$24,440.00	495
TRUCK, PICK-UP	CHEVROLET	2018/SILVERADO	1GC2KUEG9JZ150220	1	$34,120.00	$34,120.00	495
TRUCK, PICK-UP	NISSAN	2006	1N6BD06T66C408764	1	$6,056.00	$6,056.00	495
TRUCK, PICK-UP	CHEVROLET	2013/SILVERADO	1GCNCPEX7DZ383092	1	$7,836.30	$7,836.30	495
TRUCK, PICK-UP	CHEVROLET	2016/SILVERADO	1GCNCNEH7GZ211680	1	$14,061.00	$14,061.00	495
TRUCK, PICK-UP	CHEVROLET	2016/SILVERADO	1GCNCNEH0GZ210161	1	$16,868.26	$16,868.26	495
TRUCK, PICK-UP	CHEVROLET	2017/SILVERADO	1GB3CYCGXHZ291310	1	$35,754.80	$35,754.80	495
TRUCK, PICK-UP	FORD	2017/F350	1FDRF3G62HEC81374	1	$32,917.00	$32,917.00	495
TRUCK, PICK-UP	FORD	2017/F250	1FDBF2A61HEB62686	1	$34,522.16	$34,522.16	495
TRUCK, PICK-UP	FORD	2017/F250	1FD7W2A61HEC81375	1	$32,908.80	$32,908.80	495
TRUCK, PICK-UP	FORD	2017/F150	1FTEW1CF1HKD12418	1	$27,449.90	$27,449.90	495
TRUCK, PICK-UP	FORD	2017/F150	1FTEX1CF6HKC87044	1	$24,055.00	$24,055.00	495

Description	Manufacturer	Model	Serial No.	Qty.	Unit Cost	Total Cost	Dept No
TRUCK, PICK-UP	FORD	2017/F250	1FTBF2A61HEC81410	1	$24,403.00	$24,403.00	495
TRUCK, PICK-UP	FORD	2017/F250	1FTBF2A63HEC81411	1	$24,403.00	$24,403.00	495
TRUCK, PICK-UP	FORD	2017/F150	1FTFX1EFXHKC87047	1	$27,989.00	$27,989.00	495
TRUCK, PICK-UP	FORD	2017/F150	1FTFX1EF1HKC87048	1	$27,989.00	$27,989.00	495
TRUCK, PICK-UP	FORD	2017/F150	1FTFX1EF8HKC87046	1	$27,989.00	$27,989.00	495
TRUCK, PICK-UP	CHEVROLET	2017/SILVERADO	3GCPCNEC4HG274024	1	$27,210.00	$27,210.00	495
TRUCK, PICK-UP	FORD	2017/F250	1FT7W2B65HEC34305	1	$29,884.00	$29,884.00	495
TRUCK, PICK-UP	CHEVROLET	2016/SILVERADO	3GCPCNEC9GG225366	1	$28,329.00	$28,329.00	495
TRUCK, PICK-UP	FORD	2016/F250	1FT7W2B65HEB19526	1	$30,493.90	$30,493.90	495
TRUCK, PICK-UP	CHEVROLET	2016/SILVERADO	1GCRCNECXGZ369484	1	$22,745.00	$22,745.00	495
TRUCK, PICK-UP	FORD	2016/F550	1FD0W5HT0GED14881	1	$60,476.37	$60,476.37	495
TRUCK, PICK-UP	FORD	2016/F350	1FDRF3G60GED00907	1	$32,411.28	$32,411.28	495
TRUCK, PICK-UP	DODGE	2016/RAM 1500	1C6RR7XT7GS291690	1	$29,851.00	$29,851.00	495
TRUCK, PICK-UP	DODGE	2016/RAM 1500	1C6RR6FT6GS293037	1	$20,848.00	$20,848.00	495
TRUCK, PICK-UP	DODGE	2016/RAM 1500	1C6RR6FT4GS293036	1	$21,293.00	$21,293.00	495
TRUCK, PICK-UP	DODGE	2016/RAM 1500	1C6RR6FT8GS293038	1	$21,293.00	$21,293.00	495
TRUCK, PICK-UP	FORD	2016/F150	1FTEX1CF9GKD82132	1	$23,960.50	$23,960.50	495
TRUCK, PICK-UP	FORD	2016/F250	1FT7X2A60GEB96950	1	$24,646.00	$24,646.00	495
TRUCK, PICK-UP	FORD	2016/F250	1FTBF2A69GEB55326	1	$22,531.83	$22,531.83	495
TRUCK, PICK-UP	FORD	2016/F250	1FTBF2A60GEB55327	1	$22,531.83	$22,531.83	495
TRUCK, PICK-UP	FORD	2016/F250	1FTBF2A67GEB55325	1	$22,531.84	$22,531.84	495
TRUCK, PICK-UP	FORD	2016/F250	1FT7X2A64GEB96949	1	$25,590.80	$25,590.80	495
TRUCK, PICK-UP	FORD	2016/F250	1FT7X2A63GEA84367	1	$24,470.24	$24,470.24	495
TRUCK, PICK-UP	FORD	2016/F250	1FT7X2A65GEA84368	1	$24,470.24	$24,470.24	495
TRUCK, PICK-UP	FORD	2016/F250	1FT7X2A61GEA84366	1	$24,470.24	$24,470.24	495
TRUCK, PICK-UP	FORD	2016/F250	1FT7X2A6XGEA84365	1	$24,470.24	$24,470.24	495
TRUCK, PICK-UP	FORD	2016/F250	1FT7X2A66GEA84363	1	$24,470.24	$24,470.24	495
TRUCK, PICK-UP	FORD	2016/F250	1FT7X2A68GEA84364	1	$24,470.24	$24,470.24	495
TRUCK, PICK-UP	FORD	2016/F250	1FT7X2A67GEA84369	1	$24,470.24	$24,470.24	495
TRUCK, PICK-UP	FORD	2015/F150	1FTEW1EF1FFA75884	1	$37,785.00	$37,785.00	495
TRUCK, PICK-UP	FORD	2016/F250	1FT7X2B66GEA72891	1	$27,214.44	$27,214.44	495
TRUCK, PICK-UP	FORD	2016/F250	1FDBF2A61GEA29442	1	$27,027.47	$27,027.47	495
TRUCK, PICK-UP	FORD	2016/F250	1FDBF2A63GEA29443	1	$27,027.47	$27,027.47	495
TRUCK, PICK-UP	FORD	2016/F250	1FDBF2B64GEA16229	1	$30,643.75	$30,643.75	495
TRUCK, PICK-UP	CHEVROLET	2015/2500	1GC1KUEG4FF616527	1	$34,480.00	$34,480.00	495
TRUCK, PICK-UP	CHEVROLET	2015/SILVERADO	3GCPCPECOFG345745	1	$28,121.24	$28,121.24	495
TRUCK, PICK-UP	FORD	2015/F150	1FTEW1CF8FKD70085	1	$25,573.00	$25,573.00	495
TRUCK, PICK-UP	FORD	2015/F150	1FTEX1CF4FFA90296	1	$24,973.24	$24,973.24	495
TRUCK, PICK-UP	FORD	2015/F250	1FT7W2A62FEC56034	1	$25,593.00	$25,593.00	495
TRUCK, PICK-UP	FORD	2015/F350	1FDBF3E69FEC56134	1	$28,738.00	$28,738.00	495
TRUCK, PICK-UP	FORD	2015/F250	1FTBF2A62FEC46694	1	$23,660.24	$23,660.24	495
TRUCK, PICK-UP	FORD	2015/F250	1FT7W2A60FEC56033	1	$25,993.00	$25,993.00	495
TRUCK, PICK-UP	FORD	2015/F250	1FTBF2A67FEC46691	1	$23,326.89	$23,326.89	495
TRUCK, PICK-UP	FORD	2015/F250	1FTBF2A67FEC46688	1	$23,326.91	$23,326.91	495
TRUCK, PICK-UP	FORD	2015/F250	1FTBF2A69FEC46689	1	$23,326.91	$23,326.91	495
TRUCK, PICK-UP	FORD	2015/F250	1FTBF2A65FEC46690	1	$23,326.91	$23,326.91	495
TRUCK, PICK-UP	FORD	2015/F250	1FTBF2A69FEC46692	1	$23,326.91	$23,326.91	495
TRUCK, PICK-UP	FORD	2015/F250	1FTBF2A60FEC46693	1	$23,326.91	$23,326.91	495
TRUCK, PICK-UP	DODGE	2015/RAM	3C6RR6KT3FG584820	1	$23,990.00	$23,990.00	495
TRUCK, PICK-UP	FORD	2014/F150	1FTMF1CM4EKG35450	1	$17,260.00	$17,260.00	495
TRUCK, PICK-UP	FORD	2015/F250	1FTBF2A65PEC46687	1	$22,128.24	$22,128.24	495
TRUCK, PICK-UP	FORD	2015/F250	1FT7X2A60FEC46695	1	$23,923.24	$23,923.24	495

Description	Manufacturer	Model	Serial No.	Qty.	Unit Cost	Total Cost	Dept No
TRUCK, PICK-UP	FORD	2015/F150	1FTEW1CF3FFA60743	1	$25,573.00	$25,573.00	495
TRUCK, PICK-UP	DODGE	2015/RAM 1500	3C6RR6KT7FG584819	1	$21,590.00	$21,590.00	495
TRUCK, PICK-UP	TOYOTA	2007/TACOMA	5TEKU72N07Z387867	1	$8,900.00	$8,900.00	495
TRUCK, PICK-UP	FORD	2015/F350	1FD8W3GT6FEA88661	1	$43,714.70	$43,714.70	495
TRUCK, PICK-UP	FORD	2015/F250	1FDBF2A62FEA35300	1	$25,335.25	$25,335.25	495
TRUCK, PICK-UP	FORD	2015/F250	1FDBF2A64FEA35301	1	$25,335.25	$25,335.25	495
TRUCK, PICK-UP	FORD	2015/F250	1FDBF2A66FEA35302	1	$25,335.25	$25,335.25	495
TRUCK, PICK-UP	FORD	2014/F150	1FTFW1CF2EKD94305	1	$22,824.00	$22,824.00	495
TRUCK, PICK-UP	FORD	2014/F350	1FDRF3G62EEB47296	1	$45,190.00	$45,190.00	495
TRUCK, PICK-UP	FORD	2014/F150	1FTFW1CF6EKD82948	1	$22,824.00	$22,824.00	495
TRUCK, PICK-UP	FORD	2014/F350	1FDBF3A68EEB47295	1	$26,705.00	$26,705.00	495
TRUCK, PICK-UP	FORD	2014/F250	1FTBF2A67EEB47187	1	$20,000.00	$20,000.00	495
TRUCK, PICK-UP	FORD	2014/F250	1FTBF2A69EEB47188	1	$20,000.00	$20,000.00	495
TRUCK, PICK-UP	FORD	2014/F250	1FTBF2A60EEB47189	1	$20,000.00	$20,000.00	495
TRUCK, PICK-UP	FORD	2014/F250	1FTBF2A67EEB47190	1	$20,400.00	$20,400.00	495
TRUCK, PICK-UP	FORD	2014/F250	1FT7W2B63EEB47191	1	$26,043.00	$26,043.00	495
TRUCK, PICK-UP	FORD	2006/F150	1FTRX12W16KC90224	1	$15,919.00	$15,919.00	495
TRUCK, PICK-UP	FORD	2007/F150	1FTRX12WX7KC26443	1	$16,027.00	$16,027.00	495
TRUCK, PICK-UP	CHEVROLET	2007/SILVERADO	1GCEC19047Z588013	1	$20,223.01	$20,223.01	495
TRUCK, PICK-UP	FORD	2007/F150	1FTVX12557NA54701	1	$18,020.00	$18,020.00	495
TRUCK, PICK-UP	FORD	2008/E450 SWAT	1FCLE49L98DA37409	1	$37,326.00	$37,326.00	495
TRUCK, PICK-UP	DODGE	2009/DAKOTA	1D7HE38K39S806868	1	$15,813.00	$15,813.00	495
TRUCK, PICK-UP	DODGE	2009/DAKOTA	1D7HE38K59S806869	1	$15,813.00	$15,813.00	495
TRUCK, PICK-UP	FORD	2005/F150	1FTPW12535FA37463	1	$29,924.00	$29,924.00	495
TRUCK, PICK-UP	FORD	2007/F150	1FTRX12W27NA37929	1	$16,791.00	$16,791.00	495
TRUCK, PICK-UP	DODGE	2009/DAKOTA	1D7HE38K49S749063	1	$16,013.00	$16,013.00	495
TRUCK, PICK-UP	FORD	2008/F350	1FDWF36588ED04894	1	$23,866.00	$23,866.00	495
TRUCK, PICK-UP	DODGE	2009/3500	3D6WG46L99G524264	1	$29,906.00	$29,906.00	495
TRUCK, PICK-UP	FORD	2005/F250	1FTNF20505ED37077	1	$15,437.00	$15,437.00	495
TRUCK, PICK-UP	FORD	2004/F350	1FTWW33P44EC87354	1	$30,357.00	$30,357.00	495
TRUCK, PICK-UP	FORD	2004/F350	1FTWW33P64EC87355	1	$30,357.00	$30,357.00	495
TRUCK, PICK-UP	FORD	2005/F150	1FTRX12W65KD56488	1	$15,781.00	$15,781.00	495
TRUCK, PICK-UP	FORD	2010/F350 PROPA	IFTWW3A55AEB43342	1	$33,277.00	$33,277.00	495
TRUCK, PICK-UP	FORD	2011/F150	1FTEX1CM8BFB05343	1	$16,876.75	$16,876.75	495
TRUCK, PICK-UP	CHEVROLET	2013/SILVERADO	1GC1KVCGODF218530	1	$33,354.30	$33,354.30	495
TRUCK, PICK-UP	FORD	2006/F250	1FTSX21536ED10245	1	$30,497.50	$30,497.50	495
TRUCK, PICK-UP	CHEVROLET	2011/SILVERADO	1GCRCPE08BZ291670	1	$29,588.21	$29,588.21	495
TRUCK, PICK-UP	CHEVROLET	2013/SILVERADO	1GCRCPEAXDZ281413	1	$20,414.15	$20,414.15	495
TRUCK, PICK-UP	CHEVROLET	2013/SILVERADO	1GCRCPEA4DZ282816	1	$20,627.75	$20,627.75	495
TRUCK, PICK-UP	CHEVROLET	2013/SILVERADO	1GCRCPEA1DZ281414	1	$20,669.14	$20,669.14	495
TRUCK, PICK-UP	CHEVROLET	2013/SILVERADO	1GCRCPEA4DZ282699	1	$21,127.74	$21,127.74	495
TRUCK, PICK-UP	CHEVROLET	2009/SILVERADO	1GBJC74K39F164311	1	$26,946.00	$26,946.00	495
TRUCK, PICK-UP	CHEVROLET	2009/SILVERADO	1GBJC74K89F164319	1	$26,946.00	$26,946.00	495
TRUCK, PICK-UP	FORD	2010/F250XL PRO	1FTNF2A5XAEA90112	1	$28,718.00	$28,718.00	495
TRUCK, PICK-UP	FORD	2010/F250XL PRO	1FTNF2A53AEA90114	1	$28,718.00	$28,718.00	495
TRUCK, PICK-UP	FORD	2010/F250XL PRO	1FTNF2A51AEA90113	1	$28,718.00	$28,718.00	495
TRUCK, PICK-UP	FORD	2013/F250	1FTBF2A61DEA99247	1	$20,075.25	$20,075.25	495
TRUCK, PICK-UP	FORD	2013/F150	1FTFX1CF8DKE52395	1	$20,328.25	$20,328.25	495
TRUCK, PICK-UP	FORD	2013/F350	1FDBF3E63DEA99293	1	$30,513.25	$30,513.25	495
TRUCK, PICK-UP	FORD	2011/F550	1FDUFGY6BEB75900	1	$65,397.00	$65,397.00	495
TRUCK, PICK-UP	CHEVROLET	2009/SILVERADO	1GCEC19019Z298301	1	$27,395.77	$27,395.77	495
TRUCK, PICK-UP	FORD	2007/F150	1FTPW12V77KC29785	1	$40,934.00	$40,934.00	495

Description	Manufacturer	Model	Serial No.	Qty.	Unit Cost	Total Cost	Dept No
TRUCK, PICK-UP	CHEVROLET	2012/SILVERADO	3GPCSE04CG263327	1	$38,249.00	$38,249.00	495
TRUCK, PICK-UP	FORD	2012/F250	1FDBF2A61CEB08474	1	$23,519.75	$23,519.75	495
TRUCK, PICK-UP	FORD	2011/F250	1FT7W2A64BEB81234	1	$23,500.00	$23,500.00	495
TRUCK, PICK-UP	HONDA	2008/RIDGELINE	2HJYK16278H539018	1	$12,145.00	$12,145.00	495
TRUCK, PICK-UP	CHEVROLET	2011/SILVERADO	1GC1KVCG1BF156536	1	$27,126.33	$27,126.33	495
TRUCK, PICK-UP	CHEVROLET	2011/SILVERADO	3GCPCPE09BG210201	1	$21,969.00	$21,969.00	495
TRUCK, PICK-UP	CHEVROLET	2011/SILVERADO	3GCPCPE00BG210975	1	$21,770.00	$21,770.00	495
TRUCK, PICK-UP	CHEVROLET	2011/SILVERADO	3GCPCPE08BG265626	1	$21,616.00	$21,616.00	495
TRUCK, PICK-UP	CHEVROLET	2011/SILVERADO	1GCRCPE00BZ287306	1	$29,603.56	$29,603.56	495
TRUCK, PICK-UP	CHEVROLET	2012/SILVERADO	1GCRCPE06CZ211154	1	$24,869.00	$24,869.00	495
TRUCK, PICK-UP	CHEVROLET	2012/SILVERADO	3GCPCSE01CG218507	1	$22,993.00	$22,993.00	495
TRUCK, PICK-UP	CHEVROLET	2012/SILVERADO	1GCRCREA6CZ217539	1	$18,926.79	$18,926.79	495
TRUCK, PICK-UP	FORD	2009/E350	1FTSS34L89DA67184	1	$41,818.00	$41,818.00	495
TRUCK, PICK-UP	CHEVROLET	2011/SILVERADO	1GC0CVCG0BF171294	1	$19,838.85	$19,838.85	495
TRUCK, PICK-UP	CHEVROLET	2011/SILVERADO	1GB3CZCG5BF168111	1	$29,324.00	$29,324.00	495
TRUCK, PICK-UP	CHEVROLET	2012/SILVERADO	1GC4CZCG1CF148147	1	$24,411.00	$24,411.00	495
TRUCK, PICK-UP	CHEVROLET	2012/SILVERADO	1GC4CZCG0CF149631	1	$24,411.00	$24,411.00	495
TRUCK, PICK-UP	CHEVROLET	2012/SILVERADO	1GC4CZCG9CF149837	1	$24,411.00	$24,411.00	495
TRUCK, PICK-UP	DODGE	2009/3500	3D7ML48L19G532211	1	$39,975.00	$39,975.00	495
TRUCK, PICK-UP	FORD	2011/F250	1FT7W2A65BEB90444	1	$26,235.42	$26,235.42	495
TRUCK, PICK-UP	DODGE	2012/3500	3C63D3HL6CG109376	1	$56,982.57	$56,982.57	495
TRUCK, PICK-UP	CHEVROLET	2002/SILVERADO	1GCEC19V42Z272793	1	$15,994.00	$15,994.00	495
TRUCK, PICK-UP	FORD	2013/F150	1FTFX1CF5DFB23825	1	$21,035.25	$21,035.25	495
TRUCK, PICK-UP	FORD	2009/F250	1FTNF205X9EA24057	1	$28,907.00	$28,907.00	495
TRUCK, PICK-UP	FORD	2009/F250	1FTNF20519EA24058	1	$28,907.00	$28,907.00	495
TRUCK, PICK-UP	FORD	2009/F250	1FTNF20539EA24059	1	$28,907.00	$28,907.00	495
TRUCK, PICK-UP	FORD	2000/F750	3FDXF75H7YMA54839	1	$39,961.00	$39,961.00	495
TRUCK, PICK-UP	FORD	2003/F450	1FDXF46PX3EB99408	1	$33,438.20	$33,438.20	495
TRUCK, PICK-UP	FORD	2008 F450	1FDXW47R98EA09606	1	$51,863.92	$51,863.92	495
TRUCK, PICK-UP	FORD	1998/F350	3FTHF35H7VMA58922	1	$19,127.00	$19,127.00	495
TRUCK, PICK-UP	FORD	2004/F150	2FTRX17W94CA42331	1	$15,351.75	$15,351.75	495
TRUCK, PICK-UP	FORD	2008/F150	1FTRX12WX8KC73716	1	$16,873.00	$16,873.00	495
TRUCK, PICK-UP	FORD	2004/F150	2FTRX17W04CA42332	1	$15,351.75	$15,351.75	495
TRUCK, PICK-UP	FORD	2005/F350	1FTWF32P75EC28785	1	$21,399.60	$21,399.60	495
TRUCK, PICK-UP	CHEVROLET	2009/SILVERADO	1GCEC19C39Z171611	1	$19,860.00	$19,860.00	495
TRUCK, PICK-UP	FORD	2008/F250	1FTNF205X8EA55033	1	$14,577.00	$14,577.00	495
TRUCK, PICK-UP	FORD	2007/F150	1FTRX12W37FB00353	1	$10,837.00	$10,837.00	495
TRUCK, PICK-UP	FORD	2008/F250	1FTNF20558EC99429	1	$20,577.00	$20,577.00	495
TRUCK, PICK-UP	FORD	2008/F250	1FTNF20538EC99428	1	$20,577.00	$20,577.00	495
TRUCK, PICK-UP	FORD	2007/F150	1FTRX12WX7FB00351	1	$15,987.00	$15,987.00	495
TRUCK, PICK-UP	FORD	2007/F150	1FTRX12W17FB00352	1	$15,987.00	$15,987.00	495
TRUCK, PICK-UP	FORD	2008/F250	1FTNF205X8EA08679	1	$21,430.00	$21,430.00	495
TRUCK, PICK-UP	FORD	2006/F250	1FDNF20516ED40356	1	$19,500.00	$19,500.00	495
TRUCK, PICK-UP	GMC	2002	1GDP7H1C72J511473	1	$45,539.00	$45,539.00	495
TRUCK, PICK-UP	FORD	2009/F450	1FDAF46Y69EA28453	1	$64,941.82	$64,941.82	495
TRUCK, SEMI TRACTOR	FREIGHTLINER	2017/114SD	1FVMG3DV5HHJA4288	1	$259,361.00	$259,361.00	495
TRUCK, SEMI TRACTOR	FREIGHTLINER	2016/M2-112	1FVHC5DV3GHHD1940	1	$128,773.00	$128,773.00	495
TRUCK, SEMI TRACTOR	FREIGHTLINER	2016/M2-112	1FVHC5DV7GHHD1939	1	$129,173.00	$129,173.00	495
TRUCK, SEMI TRACTOR	FREIGHTLINER	2015/122SD	3AKNGND1XFDGL1674	1	$128,646.00	$128,646.00	495
TRUCK, SEMI TRACTOR	FREIGHTLINER	2014/108SD	1FVAG0DT8EHFT0043	1	$158,135.00	$158,135.00	495
TRUCK, SEMI TRACTOR	INTERNATIONAL	2008/4X2	1HTZZAAR48J038713	1	$63,200.00	$63,200.00	495
TRUCK, SEMI TRACTOR	FREIGHTLINER	2014/M2-112	1FVHC5DV1EHFM9977	1	$120,340.00	$120,340.00	495

Description	Manufacturer	Model		Serial No.	Qty.	Unit Cost	Total Cost	Dept No
TRUCK, SEMI TRACTOR	INTERNATIONAL	2008/4X2		1HTZZAAR28J038712	1	$85,963.00	$85,963.00	495
TRUCK, SEMI TRACTOR	INTERNATIONAL		2009	1HSWXSHR49J184958	1	$87,918.00	$87,918.00	495
TRUCK, SEMI TRACTOR	FREIGHTLINER		2013	1FVAG0BS2DHFA8995	1	$161,670.88	$161,670.88	495
TRUCK, SEMI TRACTOR	FREIGHTLINER	2014/M2-112		1FVHC5DV3EHFM9978	1	$120,340.00	$120,340.00	495
TRUCK, SEMI TRACTOR	FREIGHTLINER		2012	1FUJC5DV6CDBV5742	1	$95,558.00	$95,558.00	495
TRUCK, SEMI TRACTOR	FREIGHTLINER		2012	1FUJC5DV4CDBV5741	1	$95,558.00	$95,558.00	495
TRUCK, SEMI TRACTOR	INTERNATIONAL		2002	1HTSCABR92H545087	1	$36,700.00	$36,700.00	495
TRUCK, SEMI TRACTOR	INTERNATIONAL		2002	1HTSCABR02H545088	1	$36,700.00	$36,700.00	495
TRUCK, SEMI TRACTOR	INTERNATIONAL		2002	1HTSCABR72H545086	1	$36,700.00	$36,700.00	495
TRUCK, SEMI TRACTOR	INTERNATIONAL		2009	1HSWXSHR09J184956	1	$88,418.00	$88,418.00	495
TRUCK, SEMI TRACTOR	INTERNATIONAL		2009	1HSWXSHR29J184957	1	$88,418.00	$88,418.00	495
TRUCK, SEMI TRACTOR	INTERNATIONAL		1997	1HTSCABR8VH488370	1	$35,113.00	$35,113.00	495
TRUCK, SEMI TRACTOR	INTERNATIONAL		2009	1HSWXSHR69J184962	1	$92,000.00	$92,000.00	495
TRUCK, SPRAYER, HEBICIDE	FORD	2016/F550		1FDUF5GY6GEA50516	1	$87,713.45	$87,713.45	495
TRUCK, SPRAYER, HEBICIDE	FORD	2004/F650 SPRAY		3FRNF65JX4V685875	1	$38,244.00	$38,244.00	495
TRUCK, WATER	WYLIE		2017	5VUTG1426HP000032	1	$6,610.00	$6,610.00	495
TRUCK, WATER	FREIGHTLINER	2017/TANKER		1FVACXDT7HHJA7147	1	$96,598.00	$96,598.00	495
TRUCK, WATER	INTERNATIONAL		2001	1HTSCABR91H404079	1	$38,163.33	$38,163.33	495
TRUCK, WATER	INTERNATIONAL		2001	1HTSCABR71H404081	1	$38,163.33	$38,163.33	495
TRUCK, WATER	FREIGHTLINER		2003	1FVABUAK13DM10362	1	$41,817.00	$41,817.00	495
TRUCK, WATER	INTERNATIONAL		2001	1HTSCABR51H404080	1	$38,163.33	$38,163.33	495
TRUCK, WATER	FREIGHTLINER		2003	1FVABUAK53DM10364	1	$41,817.00	$41,817.00	495
TUNER, STEREO	CONTEMPORARY RESEARCH	232-ATSC+1		00-14-C8-02-07-CB	1	$550.00	$550.00	503
TUNER, STEREO	CONTEMPORARY RESEARCH	232-ATSC+1		00-14-C8-02-07-CE	1	$550.00	$550.00	503
TUNER, STEREO	CONTEMPORARY RESEARCH	232-ATSC+1		00-14-C8-02-07-C8	1	$550.00	$550.00	503
TUNER, STEREO	CONTEMPORARY RESEARCH	232-ATSC+1		00-14-C8-02-07-CA	1	$550.00	$550.00	503
TUNER, STEREO	CONTEMPORARY RESEARCH	232-ATSC+1		00-14-C8-02-07-CC	1	$550.00	$550.00	503
TUNER, STEREO	CONTEMPORARY RESEARCH	232-ATSC+1		00-14-C8-02-07-CF	1	$550.00	$550.00	503
TURNOUT/BUNKER GEAR, FIRE, FACEPIECE/MASK					16	$370.00	$5,920.00	542
TYPEWRITER, ELECTRIC, LOW END					3	$350.00	$1,050.00	403
TYPEWRITER, ELECTRIC, LOW END					1	$350.00	$350.00	403
TYPEWRITER, ELECTRIC, LOW END					1	$350.00	$350.00	437
TYPEWRITER, ELECTRIC, LOW END					1	$350.00	$350.00	452
TYPEWRITER, ELECTRIC, LOW END					1	$350.00	$350.00	454
TYPEWRITER, ELECTRIC, LOW END					1	$350.00	$350.00	495
TYPEWRITER, ELECTRIC, LOW END					1	$350.00	$350.00	553
TYPEWRITER, ELECTRIC, LOW END					1	$350.00	$350.00	572
TYPEWRITER, ELECTRIC, LOW END					1	$350.00	$350.00	576
UTILITY CART					2	$185.00	$370.00	437
UTILITY CART					2	$185.00	$370.00	452
UTILITY CART					1	$185.00	$185.00	499
UTILITY CART					1	$185.00	$185.00	570
UTILITY CART					17	$185.00	$3,145.00	570
UTILITY CART					2	$185.00	$370.00	570
UTILITY CART					2	$185.00	$370.00	576
VACUUM PACKAGING MACHINE	COMPACK	5800I		12778	1	$3,055.83	$3,055.83	540
VACUUM PACKAGING MACHINE					1	$2,000.00	$2,000.00	560
VACUUM PACKAGING MACHINE	VACMASTER	VP540		8351	1	$2,000.00	$2,000.00	570
VACUUM, 3.5 GALLON					1	$80.00	$80.00	545
VACUUM, CARPET, INDUSTRIAL					1	$180.00	$180.00	213
VACUUM, CARPET, INDUSTRIAL					1	$180.00	$180.00	499
VACUUM, CARPET, INDUSTRIAL					1	$180.00	$180.00	509

Description	Manufacturer	Model	Serial No.	Qty.	Unit Cost	Total Cost	Dept No
VACUUM, CARPET, INDUSTRIAL				1	$180.00	$180.00	509
VACUUM, CARPET, INDUSTRIAL				1	$180.00	$180.00	509
VACUUM, CARPET, INDUSTRIAL				1	$180.00	$180.00	510
VACUUM, CARPET, UPRIGHT				1	$200.00	$200.00	402
VACUUM, CARPET, UPRIGHT				1	$200.00	$200.00	404
VACUUM, CARPET, UPRIGHT				1	$200.00	$200.00	451
VACUUM, CARPET, UPRIGHT				1	$200.00	$200.00	495
VACUUM, CARPET, UPRIGHT				3	$200.00	$600.00	509
VACUUM, CARPET, UPRIGHT				1	$200.00	$200.00	509
VACUUM, CARPET, UPRIGHT				1	$200.00	$200.00	509
VACUUM, CARPET, UPRIGHT				1	$200.00	$200.00	540
VACUUM, CARPET, UPRIGHT				1	$200.00	$200.00	540
VACUUM, CARPET, UPRIGHT				3	$200.00	$600.00	541
VACUUM, CARPET, UPRIGHT				1	$200.00	$200.00	553
VACUUM, CARPET, UPRIGHT				1	$200.00	$200.00	554
VACUUM, CARPET, UPRIGHT				2	$200.00	$400.00	560
VACUUM, CARPET, UPRIGHT				1	$200.00	$200.00	560
VACUUM, CARPET, UPRIGHT				1	$200.00	$200.00	560
VACUUM, CARPET, UPRIGHT				4	$200.00	$800.00	570
VACUUM, CARPET, UPRIGHT				1	$200.00	$200.00	572
VACUUM, CARPET, UPRIGHT				1	$200.00	$200.00	630
VACUUM, CARPET, UPRIGHT				1	$200.00	$200.00	630
VACUUM, CARPET, UPRIGHT				1	$200.00	$200.00	630
VACUUM, CARPET, UPRIGHT				1	$200.00	$200.00	630
VACUUM, CARPET, UPRIGHT				1	$200.00	$200.00	630
VACUUM, HAZARDOUS MATERIALS				1	$1,525.00	$1,525.00	542
VACUUM, MANUAL, HANDHELD				1	$50.00	$50.00	509
VACUUM, MERCURY RECOVERY	NIKRO	MV00688-SS	394384	1	$2,853.69	$2,853.69	542
VACUUM, WET/DRY, INDUSTRIAL	ADVANCE	VL500	3.51013E+12	1	$870.00	$870.00	509
VACUUM, WET/DRY, INDUSTRIAL	ADVANCE	VL500	3.51013E+12	1	$870.00	$870.00	509
VACUUM, WET/DRY, INDUSTRIAL	VIPER	SN18WD	US4766235G	1	$530.00	$530.00	570
VACUUM, WET/DRY, INDUSTRIAL	VIPER	SN18WD-U	US4766335G	1	$530.00	$530.00	570
VACUUM, WET/DRY, INDUSTRIAL	MINUTEMAN	290085	D2900851612	1	$870.00	$870.00	570
VACUUM, WET/DRY, LOW END				1	$250.00	$250.00	210
VACUUM, WET/DRY, LOW END				1	$250.00	$250.00	509
VACUUM, WET/DRY, LOW END				2	$250.00	$500.00	509
VACUUM, WET/DRY, LOW END				2	$250.00	$500.00	509
VACUUM, WET/DRY, LOW END				1	$250.00	$250.00	541
VACUUM, WET/DRY, LOW END				1	$250.00	$250.00	553
VACUUM, WET/DRY, LOW END				1	$250.00	$250.00	560
VACUUM, WET/DRY, LOW END				2	$250.00	$500.00	560
VACUUM, WET/DRY, LOW END				1	$250.00	$250.00	560
VACUUM, WET/DRY, LOW END				1	$250.00	$250.00	560
VACUUM, WET/DRY, LOW END				5	$250.00	$1,250.00	570
VACUUM, WET/DRY, LOW END				1	$250.00	$250.00	570
VACUUM, WET/DRY, LOW END				1	$250.00	$250.00	576
VACUUM, WET/DRY, LOW END				1	$250.00	$250.00	576
VACUUM, WET/DRY, LOW END				2	$250.00	$500.00	576
VACUUM, WET/DRY, LOW END				1	$250.00	$250.00	576
VACUUM, WET/DRY, LOW END				1	$250.00	$250.00	581
VACUUM, WET/DRY, LOW END				1	$250.00	$250.00	587
VACUUM, WET/DRY, LOW END				1	$250.00	$250.00	882

Description	Manufacturer	Model		Serial No.	Qty.	Unit Cost	Total Cost	Dept No
VACUUM, WET/DRY, LOW END					1	$250.00	$250.00	3106
VACUUM, WET/DRY, LOW END					1	$250.00	$250.00	3107
VALVE, EMERGENCY OFFLOADING					1	$1,625.00	$1,625.00	542
VAN, CARGO	CHEVROLET		2007	1GCGG25V471128711	1	$16,107.00	$16,107.00	495
VAN, CARGO	CHEVROLET	2009/EXPRESS HY		1GAHG39K991135661	1	$25,974.00	$25,974.00	495
VAN, CARGO	CHEVROLET	2002/G2500		1GCFG25MX21234124	1	$16,096.39	$16,096.39	495
VAN, PASSENGER	FORD	2017/TRANSIT		1FTYE2CM9HKB15839	1	$26,837.00	$26,837.00	495
VAN, PASSENGER	FORD	2016/TRANSIT		1FTYR1DG5GKA01536	1	$26,072.00	$26,072.00	495
VAN, PASSENGER	FORD	2016/TRANSIT		1FTYR1DG3GKA01535	1	$26,072.00	$26,072.00	495
VAN, PASSENGER	FORD	2015/TRANSIT		1FTNE9ZMXFKB00623	1	$22,627.00	$22,627.00	495
VAN, PASSENGER	FORD	2015/TRANSIT		1FTYR1CG7FKA59566	1	$25,826.00	$25,826.00	495
VAN, PASSENGER	FORD	2014/E350		1FBSS3BL1EDA71563	1	$25,963.00	$25,963.00	495
VAN, PASSENGER	FORD	2006/E350		1FBSS31L56HA58567	1	$20,816.56	$20,816.56	495
VAN, PASSENGER	FORD	1997/CLUB WAGON		1FBJS31L4VHB61036	1	$20,906.00	$20,906.00	495
VAN, PASSENGER	FORD	2005/E350		1FBSS31L75HA82982	1	$18,018.50	$18,018.50	495
VAN, PASSENGER	DODGE	2000/CARAVAN		1B4GP44G5YB806552	1	$6,766.95	$6,766.95	495
VAN, PASSENGER	CHEVROLET	2010/EXPRESS		IGNUGBD49A1137673	1	$23,355.39	$23,355.39	495
VAN, PASSENGER	CHEVROLET	2010/EXPRESS		1GCUGAD46A1108666	1	$18,359.00	$18,359.00	495
VAN, PASSENGER	CHEVROLET	2010/EXPRESS		IGNUGBD41A1138333	1	$23,185.55	$23,185.55	495
VAN, PASSENGER	CHEVROLET	2000/G3500		1GAHG39RXY1146048	1	$21,209.00	$21,209.00	495
VAN, PASSENGER	FORD		2000	1FMRE1123YHA44632	1	$19,038.75	$19,038.75	495
VAN, PASSENGER	CHEVROLET	2008/EXPRESS		1GBHG31C181227877	1	$27,368.00	$27,368.00	495
VAN, PASSENGER	FORD	2008/E350		1FDWE35L88DA85072	1	$33,735.00	$33,735.00	495
VAN, PASSENGER	FORD	2001/E350		1FBNE31FX1HA87330	1	$24,723.20	$24,723.20	495
VAN, PASSENGER	FORD	2005/E250		1FTNE24L95HB12120	1	$14,980.50	$14,980.50	495
VCR, TIME LAPSE					1	$70.00	$70.00	440
VCR, VIDEO CASSETTE RECORDER/PLAYER					1	$50.00	$50.00	427
VCR, VIDEO CASSETTE RECORDER/PLAYER					1	$50.00	$50.00	438
VCR, VIDEO CASSETTE RECORDER/PLAYER					1	$50.00	$50.00	440
VCR, VIDEO CASSETTE RECORDER/PLAYER					1	$50.00	$50.00	440
VCR, VIDEO CASSETTE RECORDER/PLAYER					1	$50.00	$50.00	570
VCR, VIDEO CASSETTE RECORDER/PLAYER					1	$50.00	$50.00	572
VCR, VIDEO CASSETTE RECORDER/PLAYER					2	$50.00	$100.00	576
VCR, VIDEO CASSETTE RECORDER/PLAYER					1	$50.00	$50.00	576
VCR, VIDEO CASSETTE RECORDER/PLAYER					1	$50.00	$50.00	576
VCR, VIDEO CASSETTE RECORDER/PLAYER					2	$50.00	$100.00	576
VCR, VIDEO CASSETTE RECORDER/PLAYER					1	$50.00	$50.00	576
VCR, VIDEO CASSETTE RECORDER/PLAYER					3	$50.00	$150.00	576
VEHICLE, ALL TERRAIN, ATV/UTV	PIONEER		1200	AD0211-127718	1	$13,000.00	$13,000.00	510
VEHICLE, ALL TERRAIN, ATV/UTV	BOBCAT		2200	A59Z12019	1	$10,275.00	$10,275.00	510
VEHICLE, ALL TERRAIN, ATV/UTV	BOBCAT		2200	A59Z13690	1	$12,830.00	$12,830.00	510
VEHICLE, ALL TERRAIN, ATV/UTV	BOBCAT		2200	A59Z13691	1	$12,830.00	$12,830.00	510
VEHICLE, ALL TERRAIN, ATV/UTV	BOBCAT	3400XL		4XAB3FMA5F7011041	1	$14,713.20	$14,713.20	510
VEHICLE, ALL TERRAIN, ATV/UTV	BOBCAT	3400XL		4XAB3FMA6J8018017	1	$12,500.00	$12,500.00	3107
VEHICLE, ARMORED	LENCO	BEARCAT		1FDAF5HR2AEB36780	1	$269,776.00	$269,776.00	495
VENTILATOR, TRANSPORT	O-TWO	E700		EV70547-2017	1	$3,200.00	$3,200.00	540
VENTILATOR, TRANSPORT	ALLIED	EPV200		NSN	1	$3,200.00	$3,200.00	540
VENTILATOR, TRANSPORT	O-TWO	E700		EV70545-2017	1	$3,200.00	$3,200.00	540
VENTILATOR, TRANSPORT	O-TWO	E700		EV70546-2017	1	$3,200.00	$3,200.00	540
VENTILATOR, TRANSPORT	ALLIED	EPV200		20140625020	1	$3,200.00	$3,200.00	540
VEST, BULLETPROOF					4	$350.00	$1,400.00	553
VHF PAGING EQUIPMENT, THRALL	NA	VARIOUS		NA	1	$84,113.00	$84,113.00	507

Description	Manufacturer	Model	Serial No.	Qty.	Unit Cost	Total Cost	Dept No
VIBRATORY COMPACTOR, PLATE	NA	NA	RCI 482037	1	$1,850.00	$1,850.00	882
VIDEO CONFERENCING SYSTEM	VIDYO	HD100	1.00105E+13	1	$5,100.00	$5,100.00	541
VIDEO CONFERENCING SYSTEM	VIDYO	HD100	1.0001E+13	1	$5,100.00	$5,100.00	541
VIDEO CONFERENCING SYSTEM	VIDYO	NA	63764728	1	$5,100.00	$5,100.00	560
VIDEO CONFERENCING SYSTEM	NA	NA	MU02220303	1	$7,839.68	$7,839.68	560
VIDEO CONFERENCING SYSTEM	POLYCOM	VS4000	82025202880FAD	1	$5,124.33	$5,124.33	576
VIDEO CONFERENCING SYSTEM	TANDBERG	TTC7-14	26A80839	1	$5,100.00	$5,100.00	581
VIDEO CONFERENCING SYSTEM	VIDYO	NA	63764530	1	$5,100.00	$5,100.00	630
VIDEO CONTROLLER	INTEC	VSX451	20157	1	$130.00	$130.00	541
VIDEO RECORDER/COPIER	SONY	NA	RCI 484816	1	$500.00	$500.00	560
VISUAL PRESENTER	CANON	RE-350	6120443	1	$2,350.00	$2,350.00	440
VISUAL PRESENTER	WOLFVISION	VZ-8PLUS	08 5889	1	$2,350.00	$2,350.00	576
VOLLEYBALL STANDARDS/UPRIGHTS				2	$150.00	$300.00	576
VOLT/OHM, MULTIMETER				1	$62.00	$62.00	540
VOLTAGE CONTINUITY TESTER				1	$95.00	$95.00	509
VOLTMETER				1	$20.00	$20.00	587
VOLTMETER, ANALOG				1	$325.00	$325.00	509
VOTING MACHINE TERMINAL	IVOTRONIC	15 NON ADA	V5109203-C	1	$3,500.00	$3,500.00	495
VOTING MACHINE TERMINAL	IVOTRONIC	15 NON ADA	V5109502-C	1	$3,500.00	$3,500.00	495
VOTING MACHINE TERMINAL	IVOTRONIC	15 NON ADA	V5109668-C	1	$3,500.00	$3,500.00	495
VOTING MACHINE TERMINAL	IVOTRONIC	15 NON ADA	V5109992-C	1	$3,500.00	$3,500.00	495
VOTING MACHINE TERMINAL	IVOTRONIC	15 -ADA	V5110090-C	1	$3,500.00	$3,500.00	495
VOTING MACHINE TERMINAL	IVOTRONIC	15 NON ADA	V5110123-C	1	$3,500.00	$3,500.00	495
VOTING MACHINE TERMINAL	IVOTRONIC	15 NON ADA	V5110222-C	1	$3,500.00	$3,500.00	495
VOTING MACHINE TERMINAL	IVOTRONIC	15 -ADA	V5110233-C	1	$3,500.00	$3,500.00	495
VOTING MACHINE TERMINAL	IVOTRONIC	15 -ADA	V5110248	1	$3,500.00	$3,500.00	495
VOTING MACHINE TERMINAL	IVOTRONIC	15 NON ADA	V5110317-C	1	$3,500.00	$3,500.00	495
VOTING MACHINE TERMINAL	IVOTRONIC	15 NON ADA	V5110364-C	1	$3,500.00	$3,500.00	495
VOTING MACHINE TERMINAL	IVOTRONIC	15 NON ADA	V5110680-C	1	$3,500.00	$3,500.00	495
VOTING MACHINE TERMINAL	IVOTRONIC	15 -ADA	V5111145	1	$3,500.00	$3,500.00	495
VOTING MACHINE TERMINAL	IVOTRONIC	15 -ADA	V5111495	1	$3,500.00	$3,500.00	495
VOTING MACHINE TERMINAL	IVOTRONIC	15 -ADA	V5111663	1	$3,500.00	$3,500.00	495
VOTING MACHINE TERMINAL	IVOTRONIC	15 -ADA	V5111729	1	$3,500.00	$3,500.00	495
VOTING MACHINE TERMINAL	IVOTRONIC	15 -ADA	V5111828	1	$3,500.00	$3,500.00	495
VOTING MACHINE TERMINAL	IVOTRONIC	15 -ADA	V5111894	1	$3,500.00	$3,500.00	495
VOTING MACHINE TERMINAL	IVOTRONIC	15 -ADA	V5112366	1	$3,500.00	$3,500.00	495
VOTING MACHINE TERMINAL	IVOTRONIC	15 NON ADA	V5112830	1	$3,500.00	$3,500.00	495
VOTING MACHINE TERMINAL	IVOTRONIC	15 -ADA	V5113218	1	$3,500.00	$3,500.00	495
VOTING MACHINE TERMINAL	IVOTRONIC	15 -ADA	V5113420	1	$3,500.00	$3,500.00	495
VOTING MACHINE TERMINAL	IVOTRONIC	15 -ADA	V5113492	1	$3,500.00	$3,500.00	495
VOTING MACHINE TERMINAL	IVOTRONIC	15 -ADA	V5113690	1	$3,500.00	$3,500.00	495
VOTING MACHINE TERMINAL	IVOTRONIC	15 -ADA	V5113838	1	$3,500.00	$3,500.00	495
VOTING MACHINE TERMINAL	IVOTRONIC	15 NON ADA	V5113901	1	$3,500.00	$3,500.00	495
VOTING MACHINE TERMINAL	IVOTRONIC	15 -ADA	V5114308	1	$3,500.00	$3,500.00	495
VOTING MACHINE TERMINAL	IVOTRONIC	15 -ADA	V5114378	1	$3,500.00	$3,500.00	495
VOTING MACHINE TERMINAL	IVOTRONIC	15 -ADA	V5114623	1	$3,500.00	$3,500.00	495
VOTING MACHINE TERMINAL	IVOTRONIC	15 -ADA	V5114662	1	$3,500.00	$3,500.00	495
VOTING MACHINE TERMINAL	IVOTRONIC	15 -ADA	V5114679	1	$3,500.00	$3,500.00	495
VOTING MACHINE TERMINAL	IVOTRONIC	15 -ADA	V5114851	1	$3,500.00	$3,500.00	495
VOTING MACHINE TERMINAL	IVOTRONIC	15 -ADA	V5115353	1	$3,500.00	$3,500.00	495
VOTING MACHINE TERMINAL	IVOTRONIC	15 NON ADA	V5115389	1	$3,500.00	$3,500.00	495
VOTING MACHINE TERMINAL	IVOTRONIC	15 -ADA	V5115420	1	$3,500.00	$3,500.00	495

Description	Manufacturer	Model	Serial No.	Qty.	Unit Cost	Total Cost	Dept No
VOTING MACHINE TERMINAL	IVOTRONIC	15 -ADA	V5115470	1	$3,500.00	$3,500.00	495
VOTING MACHINE TERMINAL	IVOTRONIC	15 NON ADA	V5115520	1	$3,500.00	$3,500.00	495
VOTING MACHINE TERMINAL	IVOTRONIC	15 -ADA	V5115639	1	$3,500.00	$3,500.00	495
VOTING MACHINE TERMINAL	IVOTRONIC	15 -ADA	V5115907	1	$3,500.00	$3,500.00	495
VOTING MACHINE TERMINAL	IVOTRONIC	15 -ADA	V5116204	1	$3,500.00	$3,500.00	495
VOTING MACHINE TERMINAL	IVOTRONIC	15 -ADA	V5116207	1	$3,500.00	$3,500.00	495
VOTING MACHINE TERMINAL	IVOTRONIC	15 -ADA	V5116330	1	$3,500.00	$3,500.00	495
VOTING MACHINE TERMINAL	IVOTRONIC	15 -ADA	V5116734	1	$3,500.00	$3,500.00	495
VOTING MACHINE TERMINAL	IVOTRONIC	15 NON ADA	V5116790	1	$3,500.00	$3,500.00	495
VOTING MACHINE TERMINAL	IVOTRONIC	15 -ADA	V5117290	1	$3,500.00	$3,500.00	495
VOTING MACHINE TERMINAL	IVOTRONIC	15 -ADA	V5117406	1	$3,500.00	$3,500.00	495
VOTING MACHINE TERMINAL	IVOTRONIC	15 -ADA	V5117495	1	$3,500.00	$3,500.00	495
VOTING MACHINE TERMINAL	IVOTRONIC	15 -ADA	V5117550	1	$3,500.00	$3,500.00	495
VOTING MACHINE TERMINAL	IVOTRONIC	15 NON ADA	V5117611	1	$3,500.00	$3,500.00	495
VOTING MACHINE TERMINAL	IVOTRONIC	15 -ADA	V5117677	1	$3,500.00	$3,500.00	495
VOTING MACHINE TERMINAL	IVOTRONIC	15 -ADA	V5117763	1	$3,500.00	$3,500.00	495
VOTING MACHINE TERMINAL	IVOTRONIC	15 -ADA	V5117797	1	$3,500.00	$3,500.00	495
VOTING MACHINE TERMINAL	IVOTRONIC	15 -ADA	V5117804	1	$3,500.00	$3,500.00	495
VOTING MACHINE TERMINAL	IVOTRONIC	15 NON ADA	V5117854	1	$3,500.00	$3,500.00	495
VOTING MACHINE TERMINAL	IVOTRONIC	15 -ADA	V5117858	1	$3,500.00	$3,500.00	495
VOTING MACHINE TERMINAL	IVOTRONIC	15 NON ADA	V5117886	1	$3,500.00	$3,500.00	495
VOTING MACHINE TERMINAL	IVOTRONIC	15 NON ADA	V5117895	1	$3,500.00	$3,500.00	495
VOTING MACHINE TERMINAL	IVOTRONIC	15 NON ADA	V5117906	1	$3,500.00	$3,500.00	495
VOTING MACHINE TERMINAL	IVOTRONIC	15 NON ADA	V5117914	1	$3,500.00	$3,500.00	495
VOTING MACHINE TERMINAL	IVOTRONIC	15 NON ADA	V5117927	1	$3,500.00	$3,500.00	495
VOTING MACHINE TERMINAL	IVOTRONIC	15 NON ADA	V5117931	1	$3,500.00	$3,500.00	495
VOTING MACHINE TERMINAL	IVOTRONIC	15 -ADA	V5117935	1	$3,500.00	$3,500.00	495
VOTING MACHINE TERMINAL	IVOTRONIC	15 NON ADA	V5117937	1	$3,500.00	$3,500.00	495
VOTING MACHINE TERMINAL	IVOTRONIC	15 NON ADA	V5117963	1	$3,500.00	$3,500.00	495
VOTING MACHINE TERMINAL	IVOTRONIC	15 NON ADA	V5117981	1	$3,500.00	$3,500.00	495
VOTING MACHINE TERMINAL	IVOTRONIC	15 -ADA	V5118027	1	$3,500.00	$3,500.00	495
VOTING MACHINE TERMINAL	IVOTRONIC	15 NON ADA	V5118031	1	$3,500.00	$3,500.00	495
VOTING MACHINE TERMINAL	IVOTRONIC	15 NON ADA	V5118036	1	$3,500.00	$3,500.00	495
VOTING MACHINE TERMINAL	IVOTRONIC	15 NON ADA	V5118050	1	$3,500.00	$3,500.00	495
VOTING MACHINE TERMINAL	IVOTRONIC	15 NON ADA	V5118057	1	$3,500.00	$3,500.00	495
VOTING MACHINE TERMINAL	IVOTRONIC	15 -ADA	V5118089	1	$3,500.00	$3,500.00	495
VOTING MACHINE TERMINAL	IVOTRONIC	15 -ADA	V5118100	1	$3,500.00	$3,500.00	495
VOTING MACHINE TERMINAL	IVOTRONIC	15 NON ADA	V5118106	1	$3,500.00	$3,500.00	495
VOTING MACHINE TERMINAL	IVOTRONIC	15 NON ADA	V5118108	1	$3,500.00	$3,500.00	495
VOTING MACHINE TERMINAL	IVOTRONIC	15 NON ADA	V5118111	1	$3,500.00	$3,500.00	495
VOTING MACHINE TERMINAL	IVOTRONIC	15 NON ADA	V5118114	1	$3,500.00	$3,500.00	495
VOTING MACHINE TERMINAL	IVOTRONIC	15 NON ADA	V5118133	1	$3,500.00	$3,500.00	495
VOTING MACHINE TERMINAL	IVOTRONIC	15 NON ADA	V5118175	1	$3,500.00	$3,500.00	495
VOTING MACHINE TERMINAL	IVOTRONIC	15 NON ADA	V5118204	1	$3,500.00	$3,500.00	495
VOTING MACHINE TERMINAL	IVOTRONIC	15 NON ADA	V5118214	1	$3,500.00	$3,500.00	495
VOTING MACHINE TERMINAL	IVOTRONIC	15 NON ADA	V5118242	1	$3,500.00	$3,500.00	495
VOTING MACHINE TERMINAL	IVOTRONIC	15 NON ADA	V5118264	1	$3,500.00	$3,500.00	495
VOTING MACHINE TERMINAL	IVOTRONIC	15 NON ADA	V5118269	1	$3,500.00	$3,500.00	495
VOTING MACHINE TERMINAL	IVOTRONIC	15 NON ADA	V5118271	1	$3,500.00	$3,500.00	495
VOTING MACHINE TERMINAL	IVOTRONIC	15 NON ADA	V5118277	1	$3,500.00	$3,500.00	495
VOTING MACHINE TERMINAL	IVOTRONIC	15 NON ADA	V5118326	1	$3,500.00	$3,500.00	495
VOTING MACHINE TERMINAL	IVOTRONIC	15 NON ADA	V5118328	1	$3,500.00	$3,500.00	495

Description	Manufacturer	Model	Serial No.	Qty.	Unit Cost	Total Cost	Dept No
VOTING MACHINE TERMINAL	IVOTRONIC	15 NON ADA	V5118345	1	$3,500.00	$3,500.00	495
VOTING MACHINE TERMINAL	IVOTRONIC	15 NON ADA	V5118346	1	$3,500.00	$3,500.00	495
VOTING MACHINE TERMINAL	IVOTRONIC	15 NON ADA	V5118364	1	$3,500.00	$3,500.00	495
VOTING MACHINE TERMINAL	IVOTRONIC	15 NON ADA	V5118381	1	$3,500.00	$3,500.00	495
VOTING MACHINE TERMINAL	IVOTRONIC	15 NON ADA	V5118385	1	$3,500.00	$3,500.00	495
VOTING MACHINE TERMINAL	IVOTRONIC	15 NON ADA	V5118439	1	$3,500.00	$3,500.00	495
VOTING MACHINE TERMINAL	IVOTRONIC	15 NON ADA	V5118493	1	$3,500.00	$3,500.00	495
VOTING MACHINE TERMINAL	IVOTRONIC	15 NON ADA	V5118503	1	$3,500.00	$3,500.00	495
VOTING MACHINE TERMINAL	IVOTRONIC	15 NON ADA	V5118513	1	$3,500.00	$3,500.00	495
VOTING MACHINE TERMINAL	IVOTRONIC	15 NON ADA	V5118519	1	$3,500.00	$3,500.00	495
VOTING MACHINE TERMINAL	IVOTRONIC	15 NON ADA	V5118547	1	$3,500.00	$3,500.00	495
VOTING MACHINE TERMINAL	IVOTRONIC	15 -ADA	V5118551	1	$3,500.00	$3,500.00	495
VOTING MACHINE TERMINAL	IVOTRONIC	15 NON ADA	V5118552	1	$3,500.00	$3,500.00	495
VOTING MACHINE TERMINAL	IVOTRONIC	15 -ADA	V5118557	1	$3,500.00	$3,500.00	495
VOTING MACHINE TERMINAL	IVOTRONIC	15 NON ADA	V5118562	1	$3,500.00	$3,500.00	495
VOTING MACHINE TERMINAL	IVOTRONIC	15 NON ADA	V5118567	1	$3,500.00	$3,500.00	495
VOTING MACHINE TERMINAL	IVOTRONIC	15 NON ADA	V5118572	1	$3,500.00	$3,500.00	495
VOTING MACHINE TERMINAL	IVOTRONIC	15 NON ADA	V5118591	1	$3,500.00	$3,500.00	495
VOTING MACHINE TERMINAL	IVOTRONIC	15 -ADA	V5118605	1	$3,500.00	$3,500.00	495
VOTING MACHINE TERMINAL	IVOTRONIC	15 NON ADA	V5118625	1	$3,500.00	$3,500.00	495
VOTING MACHINE TERMINAL	IVOTRONIC	15 NON ADA	V5118627	1	$3,500.00	$3,500.00	495
VOTING MACHINE TERMINAL	IVOTRONIC	15 NON ADA	V5118647	1	$3,500.00	$3,500.00	495
VOTING MACHINE TERMINAL	IVOTRONIC	15 NON ADA	V5118671	1	$3,500.00	$3,500.00	495
VOTING MACHINE TERMINAL	IVOTRONIC	15 NON ADA	V5118682	1	$3,500.00	$3,500.00	495
VOTING MACHINE TERMINAL	IVOTRONIC	15 NON ADA	V5118700	1	$3,500.00	$3,500.00	495
VOTING MACHINE TERMINAL	IVOTRONIC	15 NON ADA	V5118708	1	$3,500.00	$3,500.00	495
VOTING MACHINE TERMINAL	IVOTRONIC	15 NON ADA	V5118714	1	$3,500.00	$3,500.00	495
VOTING MACHINE TERMINAL	IVOTRONIC	15 NON ADA	V5118726	1	$3,500.00	$3,500.00	495
VOTING MACHINE TERMINAL	IVOTRONIC	15 -ADA	V5118734	1	$3,500.00	$3,500.00	495
VOTING MACHINE TERMINAL	IVOTRONIC	15 -ADA	V5118746	1	$3,500.00	$3,500.00	495
VOTING MACHINE TERMINAL	IVOTRONIC	15 NON ADA	V5118758	1	$3,500.00	$3,500.00	495
VOTING MACHINE TERMINAL	IVOTRONIC	15 NON ADA	V5118776	1	$3,500.00	$3,500.00	495
VOTING MACHINE TERMINAL	IVOTRONIC	15 NON ADA	V5118814	1	$3,500.00	$3,500.00	495
VOTING MACHINE TERMINAL	IVOTRONIC	15 -ADA	V5118823	1	$3,500.00	$3,500.00	495
VOTING MACHINE TERMINAL	IVOTRONIC	15 NON ADA	V5118836	1	$3,500.00	$3,500.00	495
VOTING MACHINE TERMINAL	IVOTRONIC	15 NON ADA	V5118850	1	$3,500.00	$3,500.00	495
VOTING MACHINE TERMINAL	IVOTRONIC	15 NON ADA	V5118866	1	$3,500.00	$3,500.00	495
VOTING MACHINE TERMINAL	IVOTRONIC	15 NON ADA	V5118888	1	$3,500.00	$3,500.00	495
VOTING MACHINE TERMINAL	IVOTRONIC	15 NON ADA	V5118894	1	$3,500.00	$3,500.00	495
VOTING MACHINE TERMINAL	IVOTRONIC	15 NON ADA	V5118902	1	$3,500.00	$3,500.00	495
VOTING MACHINE TERMINAL	IVOTRONIC	15 NON ADA	V5118903	1	$3,500.00	$3,500.00	495
VOTING MACHINE TERMINAL	IVOTRONIC	15 -ADA	V5118907	1	$3,500.00	$3,500.00	495
VOTING MACHINE TERMINAL	IVOTRONIC	15 NON ADA	V5118911	1	$3,500.00	$3,500.00	495
VOTING MACHINE TERMINAL	IVOTRONIC	15 NON ADA	V5118918	1	$3,500.00	$3,500.00	495
VOTING MACHINE TERMINAL	IVOTRONIC	15 NON ADA	V5118920	1	$3,500.00	$3,500.00	495
VOTING MACHINE TERMINAL	IVOTRONIC	15 NON ADA	V5118935	1	$3,500.00	$3,500.00	495
VOTING MACHINE TERMINAL	IVOTRONIC	15 NON ADA	V5118936	1	$3,500.00	$3,500.00	495
VOTING MACHINE TERMINAL	IVOTRONIC	15 NON ADA	V5118944	1	$3,500.00	$3,500.00	495
VOTING MACHINE TERMINAL	IVOTRONIC	15 NON ADA	V5118948	1	$3,500.00	$3,500.00	495
VOTING MACHINE TERMINAL	IVOTRONIC	15 NON ADA	V5118979	1	$3,500.00	$3,500.00	495
VOTING MACHINE TERMINAL	IVOTRONIC	15 NON ADA	V5118993	1	$3,500.00	$3,500.00	495
VOTING MACHINE TERMINAL	IVOTRONIC	15 NON ADA	V5118996	1	$3,500.00	$3,500.00	495

Description	Manufacturer	Model	Serial No.	Qty.	Unit Cost	Total Cost	Dept No
VOTING MACHINE TERMINAL	IVOTRONIC	15 NON ADA	V5119004	1	$3,500.00	$3,500.00	495
VOTING MACHINE TERMINAL	IVOTRONIC	15 NON ADA	V5119023	1	$3,500.00	$3,500.00	495
VOTING MACHINE TERMINAL	IVOTRONIC	15 NON ADA	V5119040	1	$3,500.00	$3,500.00	495
VOTING MACHINE TERMINAL	IVOTRONIC	15 NON ADA	V5119043	1	$3,500.00	$3,500.00	495
VOTING MACHINE TERMINAL	IVOTRONIC	15 NON ADA	V5119058	1	$3,500.00	$3,500.00	495
VOTING MACHINE TERMINAL	IVOTRONIC	15 NON ADA	V5119074	1	$3,500.00	$3,500.00	495
VOTING MACHINE TERMINAL	IVOTRONIC	15 -ADA	V5119100	1	$3,500.00	$3,500.00	495
VOTING MACHINE TERMINAL	IVOTRONIC	15 -ADA	V5119101	1	$3,500.00	$3,500.00	495
VOTING MACHINE TERMINAL	IVOTRONIC	15 NON ADA	V5119135	1	$3,500.00	$3,500.00	495
VOTING MACHINE TERMINAL	IVOTRONIC	15 NON ADA	V5119149	1	$3,500.00	$3,500.00	495
VOTING MACHINE TERMINAL	IVOTRONIC	15 NON ADA	V5119155	1	$3,500.00	$3,500.00	495
VOTING MACHINE TERMINAL	IVOTRONIC	15 NON ADA	V5119180	1	$3,500.00	$3,500.00	495
VOTING MACHINE TERMINAL	IVOTRONIC	15 NON ADA	V5119185	1	$3,500.00	$3,500.00	495
VOTING MACHINE TERMINAL	IVOTRONIC	15 NON ADA	V5119203	1	$3,500.00	$3,500.00	495
VOTING MACHINE TERMINAL	IVOTRONIC	15 NON ADA	V5119213	1	$3,500.00	$3,500.00	495
VOTING MACHINE TERMINAL	IVOTRONIC	15 -ADA	V5119361	1	$3,500.00	$3,500.00	495
VOTING MACHINE TERMINAL	IVOTRONIC	15 NON ADA	V5119393	1	$3,500.00	$3,500.00	495
VOTING MACHINE TERMINAL	IVOTRONIC	15 NON ADA	V5119455	1	$3,500.00	$3,500.00	495
VOTING MACHINE TERMINAL	IVOTRONIC	15 NON ADA	V5119457	1	$3,500.00	$3,500.00	495
VOTING MACHINE TERMINAL	IVOTRONIC	15 NON ADA	V5119458	1	$3,500.00	$3,500.00	495
VOTING MACHINE TERMINAL	IVOTRONIC	15 NON ADA	V5119464	1	$3,500.00	$3,500.00	495
VOTING MACHINE TERMINAL	IVOTRONIC	15 NON ADA	V5119675	1	$3,500.00	$3,500.00	495
VOTING MACHINE TERMINAL	IVOTRONIC	15 NON ADA	V5119798	1	$3,500.00	$3,500.00	495
VOTING MACHINE TERMINAL	IVOTRONIC	15 NON ADA	V5119971	1	$3,500.00	$3,500.00	495
VOTING MACHINE TERMINAL	IVOTRONIC	15 NON ADA	V5120006	1	$3,500.00	$3,500.00	495
VOTING MACHINE TERMINAL	IVOTRONIC	15 NON ADA	V5120008	1	$3,500.00	$3,500.00	495
VOTING MACHINE TERMINAL	IVOTRONIC	15 NON ADA	V5120046	1	$3,500.00	$3,500.00	495
VOTING MACHINE TERMINAL	IVOTRONIC	15 -ADA	V5120067	1	$3,500.00	$3,500.00	495
VOTING MACHINE TERMINAL	IVOTRONIC	15 -ADA	V5120112	1	$3,500.00	$3,500.00	495
VOTING MACHINE TERMINAL	IVOTRONIC	15 -ADA	V5120137	1	$3,500.00	$3,500.00	495
VOTING MACHINE TERMINAL	IVOTRONIC	15 -ADA	V5120178	1	$3,500.00	$3,500.00	495
VOTING MACHINE TERMINAL	IVOTRONIC	15 -ADA	V5120183	1	$3,500.00	$3,500.00	495
VOTING MACHINE TERMINAL	IVOTRONIC	15 NON ADA	V5120285	1	$3,500.00	$3,500.00	495
VOTING MACHINE TERMINAL	IVOTRONIC	15 NON ADA	V5120322	1	$3,500.00	$3,500.00	495
VOTING MACHINE TERMINAL	IVOTRONIC	15 -ADA	V5120324	1	$3,500.00	$3,500.00	495
VOTING MACHINE TERMINAL	IVOTRONIC	15 NON ADA	V5120353	1	$3,500.00	$3,500.00	495
VOTING MACHINE TERMINAL	IVOTRONIC	15 NON ADA	V5120530	1	$3,500.00	$3,500.00	495
VOTING MACHINE TERMINAL	IVOTRONIC	15 NON ADA	V5120582	1	$3,500.00	$3,500.00	495
VOTING MACHINE TERMINAL	IVOTRONIC	15 NON ADA	V5120662	1	$3,500.00	$3,500.00	495
VOTING MACHINE TERMINAL	IVOTRONIC	15 NON ADA	V5120666	1	$3,500.00	$3,500.00	495
VOTING MACHINE TERMINAL	IVOTRONIC	15 -ADA	V5120726	1	$3,500.00	$3,500.00	495
VOTING MACHINE TERMINAL	IVOTRONIC	15 NON ADA	V5120739	1	$3,500.00	$3,500.00	495
VOTING MACHINE TERMINAL	IVOTRONIC	15 -ADA	V5120883	1	$3,500.00	$3,500.00	495
VOTING MACHINE TERMINAL	IVOTRONIC	15 -ADA	V5120955	1	$3,500.00	$3,500.00	495
VOTING MACHINE TERMINAL	IVOTRONIC	15 -ADA	V5121002	1	$3,500.00	$3,500.00	495
VOTING MACHINE TERMINAL	IVOTRONIC	15 NON ADA	V5121150	1	$3,500.00	$3,500.00	495
VOTING MACHINE TERMINAL	IVOTRONIC	15 -ADA	V5121157	1	$3,500.00	$3,500.00	495
VOTING MACHINE TERMINAL	IVOTRONIC	15 -ADA	V5121194	1	$3,500.00	$3,500.00	495
VOTING MACHINE TERMINAL	IVOTRONIC	15 NON ADA	V5121233	1	$3,500.00	$3,500.00	495
VOTING MACHINE TERMINAL	IVOTRONIC	15 NON ADA	V5121377	1	$3,500.00	$3,500.00	495
VOTING MACHINE TERMINAL	IVOTRONIC	15 NON ADA	V5121503	1	$3,500.00	$3,500.00	495
VOTING MACHINE TERMINAL	IVOTRONIC	15 NON ADA	V5121573	1	$3,500.00	$3,500.00	495

Description	Manufacturer	Model	Serial No.	Qty.	Unit Cost	Total Cost	Dept No
VOTING MACHINE TERMINAL	IVOTRONIC	15 NON ADA	V5121630	1	$3,500.00	$3,500.00	495
VOTING MACHINE TERMINAL	IVOTRONIC	15 NON ADA	V5121705	1	$3,500.00	$3,500.00	495
VOTING MACHINE TERMINAL	IVOTRONIC	15 NON ADA	V5121735	1	$3,500.00	$3,500.00	495
VOTING MACHINE TERMINAL	IVOTRONIC	15 -ADA	V5121849	1	$3,500.00	$3,500.00	495
VOTING MACHINE TERMINAL	IVOTRONIC	15 NON ADA	V5121989	1	$3,500.00	$3,500.00	495
VOTING MACHINE TERMINAL	IVOTRONIC	15 -ADA	V5122043	1	$3,500.00	$3,500.00	495
VOTING MACHINE TERMINAL	IVOTRONIC	15 -ADA	V5122057	1	$3,500.00	$3,500.00	495
VOTING MACHINE TERMINAL	IVOTRONIC	15 NON ADA	V5122162	1	$3,500.00	$3,500.00	495
VOTING MACHINE TERMINAL	IVOTRONIC	15 NON ADA	V5122194	1	$3,500.00	$3,500.00	495
VOTING MACHINE TERMINAL	IVOTRONIC	15 -ADA	V5122213	1	$3,500.00	$3,500.00	495
VOTING MACHINE TERMINAL	IVOTRONIC	15 NON ADA	V5122215	1	$3,500.00	$3,500.00	495
VOTING MACHINE TERMINAL	IVOTRONIC	15 -ADA	V5122241	1	$3,500.00	$3,500.00	495
VOTING MACHINE TERMINAL	IVOTRONIC	15 NON ADA	V5122263	1	$3,500.00	$3,500.00	495
VOTING MACHINE TERMINAL	IVOTRONIC	15 NON ADA	V5122387	1	$3,500.00	$3,500.00	495
VOTING MACHINE TERMINAL	IVOTRONIC	15 NON ADA	V5122426	1	$3,500.00	$3,500.00	495
VOTING MACHINE TERMINAL	IVOTRONIC	15 NON ADA	V5122556	1	$3,500.00	$3,500.00	495
VOTING MACHINE TERMINAL	IVOTRONIC	15 NON ADA	V5122890	1	$3,500.00	$3,500.00	495
VOTING MACHINE TERMINAL	IVOTRONIC	15 NON ADA	V5122915	1	$3,500.00	$3,500.00	495
VOTING MACHINE TERMINAL	IVOTRONIC	15 -ADA	V5123133	1	$3,500.00	$3,500.00	495
VOTING MACHINE TERMINAL	IVOTRONIC	15 NON ADA	V5123157	1	$3,500.00	$3,500.00	495
VOTING MACHINE TERMINAL	IVOTRONIC	15 NON ADA	V5123162	1	$3,500.00	$3,500.00	495
VOTING MACHINE TERMINAL	IVOTRONIC	15 -ADA	V5123244	1	$3,500.00	$3,500.00	495
VOTING MACHINE TERMINAL	IVOTRONIC	15 -ADA	V5123295	1	$3,500.00	$3,500.00	495
VOTING MACHINE TERMINAL	IVOTRONIC	15 NON ADA	V5123339	1	$3,500.00	$3,500.00	495
VOTING MACHINE TERMINAL	IVOTRONIC	15 NON ADA	V5123388	1	$3,500.00	$3,500.00	495
VOTING MACHINE TERMINAL	IVOTRONIC	15 NON ADA	V5123441	1	$3,500.00	$3,500.00	495
VOTING MACHINE TERMINAL	IVOTRONIC	15 -ADA	V5123521	1	$3,500.00	$3,500.00	495
VOTING MACHINE TERMINAL	IVOTRONIC	15 -ADA	V5123638	1	$3,500.00	$3,500.00	495
VOTING MACHINE TERMINAL	IVOTRONIC	15 -ADA	V5123695	1	$3,500.00	$3,500.00	495
VOTING MACHINE TERMINAL	IVOTRONIC	15 -ADA	V5123763	1	$3,500.00	$3,500.00	495
VOTING MACHINE TERMINAL	IVOTRONIC	15 NON ADA	V5123781	1	$3,500.00	$3,500.00	495
VOTING MACHINE TERMINAL	IVOTRONIC	15 -ADA	V5123813	1	$3,500.00	$3,500.00	495
VOTING MACHINE TERMINAL	IVOTRONIC	15 -ADA	V5123819	1	$3,500.00	$3,500.00	495
VOTING MACHINE TERMINAL	IVOTRONIC	15 -ADA	V5123833	1	$3,500.00	$3,500.00	495
VOTING MACHINE TERMINAL	IVOTRONIC	15 -ADA	V5124038	1	$3,500.00	$3,500.00	495
VOTING MACHINE TERMINAL	IVOTRONIC	15 NON ADA	V5124057	1	$3,500.00	$3,500.00	495
VOTING MACHINE TERMINAL	IVOTRONIC	15 NON ADA	V5124087	1	$3,500.00	$3,500.00	495
VOTING MACHINE TERMINAL	IVOTRONIC	15 NON ADA	V5124191	1	$3,500.00	$3,500.00	495
VOTING MACHINE TERMINAL	IVOTRONIC	15 -ADA	V5124273	1	$3,500.00	$3,500.00	495
VOTING MACHINE TERMINAL	IVOTRONIC	15 -ADA	V5124311	1	$3,500.00	$3,500.00	495
VOTING MACHINE TERMINAL	IVOTRONIC	15 NON ADA	V5124423	1	$3,500.00	$3,500.00	495
VOTING MACHINE TERMINAL	IVOTRONIC	15 -ADA	V5124635	1	$3,500.00	$3,500.00	495
VOTING MACHINE TERMINAL	IVOTRONIC	15 NON ADA	V5124716	1	$3,500.00	$3,500.00	495
VOTING MACHINE TERMINAL	IVOTRONIC	15 -ADA	V5124748	1	$3,500.00	$3,500.00	495
VOTING MACHINE TERMINAL	IVOTRONIC	15 -ADA	V5124771	1	$3,500.00	$3,500.00	495
VOTING MACHINE TERMINAL	IVOTRONIC	15 NON ADA	V5124869	1	$3,500.00	$3,500.00	495
VOTING MACHINE TERMINAL	IVOTRONIC	15 -ADA	V5125042	1	$3,500.00	$3,500.00	495
VOTING MACHINE TERMINAL	IVOTRONIC	15 NON ADA	V5125056	1	$3,500.00	$3,500.00	495
VOTING MACHINE TERMINAL	IVOTRONIC	15 -ADA	V5125088	1	$3,500.00	$3,500.00	495
VOTING MACHINE TERMINAL	IVOTRONIC	15 -ADA	V5125098	1	$3,500.00	$3,500.00	495
VOTING MACHINE TERMINAL	IVOTRONIC	15 NON ADA	V5125122	1	$3,500.00	$3,500.00	495
VOTING MACHINE TERMINAL	IVOTRONIC	15 NON ADA	V5125139	1	$3,500.00	$3,500.00	495

Description	Manufacturer	Model	Serial No.	Qty.	Unit Cost	Total Cost	Dept No
VOTING MACHINE TERMINAL	IVOTRONIC	15 NON ADA	V5125295	1	$3,500.00	$3,500.00	495
VOTING MACHINE TERMINAL	IVOTRONIC	15 NON ADA	V5125430	1	$3,500.00	$3,500.00	495
VOTING MACHINE TERMINAL	IVOTRONIC	15 NON ADA	V5125492	1	$3,500.00	$3,500.00	495
VOTING MACHINE TERMINAL	IVOTRONIC	15 NON ADA	V5125505	1	$3,500.00	$3,500.00	495
VOTING MACHINE TERMINAL	IVOTRONIC	15 NON ADA	V5125527	1	$3,500.00	$3,500.00	495
VOTING MACHINE TERMINAL	IVOTRONIC	15 -ADA	V5125537	1	$3,500.00	$3,500.00	495
VOTING MACHINE TERMINAL	IVOTRONIC	15 -ADA	V5125546	1	$3,500.00	$3,500.00	495
VOTING MACHINE TERMINAL	IVOTRONIC	15 NON ADA	V5125550	1	$3,500.00	$3,500.00	495
VOTING MACHINE TERMINAL	IVOTRONIC	15 NON ADA	V5125573	1	$3,500.00	$3,500.00	495
VOTING MACHINE TERMINAL	IVOTRONIC	15 -ADA	V5125576	1	$3,500.00	$3,500.00	495
VOTING MACHINE TERMINAL	IVOTRONIC	15 -ADA	V5125630	1	$3,500.00	$3,500.00	495
VOTING MACHINE TERMINAL	IVOTRONIC	15 NON ADA	V5125690	1	$3,500.00	$3,500.00	495
VOTING MACHINE TERMINAL	IVOTRONIC	15 -ADA	V5125712	1	$3,500.00	$3,500.00	495
VOTING MACHINE TERMINAL	IVOTRONIC	15 NON ADA	V5125784	1	$3,500.00	$3,500.00	495
VOTING MACHINE TERMINAL	IVOTRONIC	15 NON ADA	V5125972	1	$3,500.00	$3,500.00	495
VOTING MACHINE TERMINAL	IVOTRONIC	15 NON ADA	V5125993	1	$3,500.00	$3,500.00	495
VOTING MACHINE TERMINAL	IVOTRONIC	15 -ADA	V5126141	1	$3,500.00	$3,500.00	495
VOTING MACHINE TERMINAL	IVOTRONIC	15 NON ADA	V5126250	1	$3,500.00	$3,500.00	495
VOTING MACHINE TERMINAL	IVOTRONIC	15 -ADA	V5126255	1	$3,500.00	$3,500.00	495
VOTING MACHINE TERMINAL	IVOTRONIC	15 NON ADA	V5126297	1	$3,500.00	$3,500.00	495
VOTING MACHINE TERMINAL	IVOTRONIC	15 NON ADA	V5126381	1	$3,500.00	$3,500.00	495
VOTING MACHINE TERMINAL	IVOTRONIC	15 NON ADA	V5126400	1	$3,500.00	$3,500.00	495
VOTING MACHINE TERMINAL	IVOTRONIC	15 -ADA	V5126440	1	$3,500.00	$3,500.00	495
VOTING MACHINE TERMINAL	IVOTRONIC	15 NON ADA	V5126446	1	$3,500.00	$3,500.00	495
VOTING MACHINE TERMINAL	IVOTRONIC	15 NON ADA	V5126520	1	$3,500.00	$3,500.00	495
VOTING MACHINE TERMINAL	IVOTRONIC	15 NON ADA	V5126545	1	$3,500.00	$3,500.00	495
VOTING MACHINE TERMINAL	IVOTRONIC	15 NON ADA	V5126565	1	$3,500.00	$3,500.00	495
VOTING MACHINE TERMINAL	IVOTRONIC	15 NON ADA	V5126607	1	$3,500.00	$3,500.00	495
VOTING MACHINE TERMINAL	IVOTRONIC	15 NON ADA	V5126622	1	$3,500.00	$3,500.00	495
VOTING MACHINE TERMINAL	IVOTRONIC	15 NON ADA	V5126639	1	$3,500.00	$3,500.00	495
VOTING MACHINE TERMINAL	IVOTRONIC	15 NON ADA	V5126742	1	$3,500.00	$3,500.00	495
VOTING MACHINE TERMINAL	IVOTRONIC	15 NON ADA	V5126755	1	$3,500.00	$3,500.00	495
VOTING MACHINE TERMINAL	IVOTRONIC	15 -ADA	V5126774	1	$3,500.00	$3,500.00	495
VOTING MACHINE TERMINAL	IVOTRONIC	15 NON ADA	V5126776	1	$3,500.00	$3,500.00	495
VOTING MACHINE TERMINAL	IVOTRONIC	15 NON ADA	V5126838	1	$3,500.00	$3,500.00	495
VOTING MACHINE TERMINAL	IVOTRONIC	15 NON ADA	V5126981	1	$3,500.00	$3,500.00	495
VOTING MACHINE TERMINAL	IVOTRONIC	15 NON ADA	V5127029	1	$3,500.00	$3,500.00	495
VOTING MACHINE TERMINAL	IVOTRONIC	15 NON ADA	V5127071	1	$3,500.00	$3,500.00	495
VOTING MACHINE TERMINAL	IVOTRONIC	15 -ADA	V5127097	1	$3,500.00	$3,500.00	495
VOTING MACHINE TERMINAL	IVOTRONIC	15 -ADA	V5127244	1	$3,500.00	$3,500.00	495
VOTING MACHINE TERMINAL	IVOTRONIC	15 -ADA	V5127263	1	$3,500.00	$3,500.00	495
VOTING MACHINE TERMINAL	IVOTRONIC	15 NON ADA	V5127274	1	$3,500.00	$3,500.00	495
VOTING MACHINE TERMINAL	IVOTRONIC	15 -ADA	V5127291	1	$3,500.00	$3,500.00	495
VOTING MACHINE TERMINAL	IVOTRONIC	15 NON ADA	V5127375	1	$3,500.00	$3,500.00	495
VOTING MACHINE TERMINAL	IVOTRONIC	15 NON ADA	V5127406	1	$3,500.00	$3,500.00	495
VOTING MACHINE TERMINAL	IVOTRONIC	15 NON ADA	V5127433	1	$3,500.00	$3,500.00	495
VOTING MACHINE TERMINAL	IVOTRONIC	15 NON ADA	V5127474	1	$3,500.00	$3,500.00	495
VOTING MACHINE TERMINAL	IVOTRONIC	15 NON ADA	V5127487	1	$3,500.00	$3,500.00	495
VOTING MACHINE TERMINAL	IVOTRONIC	15 NON ADA	V5127528	1	$3,500.00	$3,500.00	495
VOTING MACHINE TERMINAL	IVOTRONIC	15 NON ADA	V5127554	1	$3,500.00	$3,500.00	495
VOTING MACHINE TERMINAL	IVOTRONIC	15 -ADA	V5127599	1	$3,500.00	$3,500.00	495
VOTING MACHINE TERMINAL	IVOTRONIC	15 -ADA	V5127647	1	$3,500.00	$3,500.00	495

Description	Manufacturer	Model	Serial No.	Qty.	Unit Cost	Total Cost	Dept No
VOTING MACHINE TERMINAL	IVOTRONIC	15 -ADA	V5127697	1	$3,500.00	$3,500.00	495
VOTING MACHINE TERMINAL	IVOTRONIC	15 -ADA	V5127719	1	$3,500.00	$3,500.00	495
VOTING MACHINE TERMINAL	IVOTRONIC	15 -ADA	V5127845	1	$3,500.00	$3,500.00	495
VOTING MACHINE TERMINAL	IVOTRONIC	15 NON ADA	V5127874	1	$3,500.00	$3,500.00	495
VOTING MACHINE TERMINAL	IVOTRONIC	15 -ADA	V5127904	1	$3,500.00	$3,500.00	495
VOTING MACHINE TERMINAL	IVOTRONIC	15 -ADA	V5127916	1	$3,500.00	$3,500.00	495
VOTING MACHINE TERMINAL	IVOTRONIC	15 NON ADA	V5128000	1	$3,500.00	$3,500.00	495
VOTING MACHINE TERMINAL	IVOTRONIC	15 -ADA	V5128264	1	$3,500.00	$3,500.00	495
VOTING MACHINE TERMINAL	IVOTRONIC	15 NON ADA	V5128294	1	$3,500.00	$3,500.00	495
VOTING MACHINE TERMINAL	IVOTRONIC	15 NON ADA	V5128370	1	$3,500.00	$3,500.00	495
VOTING MACHINE TERMINAL	IVOTRONIC	15 NON ADA	V5128403	1	$3,500.00	$3,500.00	495
VOTING MACHINE TERMINAL	IVOTRONIC	15 NON ADA	V5128419	1	$3,500.00	$3,500.00	495
VOTING MACHINE TERMINAL	IVOTRONIC	15 NON ADA	V5128586	1	$3,500.00	$3,500.00	495
VOTING MACHINE TERMINAL	IVOTRONIC	15 NON ADA	V5128590	1	$3,500.00	$3,500.00	495
VOTING MACHINE TERMINAL	IVOTRONIC	15 -ADA	V5128632	1	$3,500.00	$3,500.00	495
VOTING MACHINE TERMINAL	IVOTRONIC	15 NON ADA	V5128652	1	$3,500.00	$3,500.00	495
VOTING MACHINE TERMINAL	IVOTRONIC	15 NON ADA	V5128667	1	$3,500.00	$3,500.00	495
VOTING MACHINE TERMINAL	IVOTRONIC	15 NON ADA	V5128803	1	$3,500.00	$3,500.00	495
VOTING MACHINE TERMINAL	IVOTRONIC	15 -ADA	V5128853	1	$3,500.00	$3,500.00	495
VOTING MACHINE TERMINAL	IVOTRONIC	15 NON ADA	V5128935	1	$3,500.00	$3,500.00	495
VOTING MACHINE TERMINAL	IVOTRONIC	15 NON ADA	V5129086	1	$3,500.00	$3,500.00	495
VOTING MACHINE TERMINAL	IVOTRONIC	15 -ADA	V5129109	1	$3,500.00	$3,500.00	495
VOTING MACHINE TERMINAL	IVOTRONIC	15 NON ADA	V5129138	1	$3,500.00	$3,500.00	495
VOTING MACHINE TERMINAL	IVOTRONIC	15 NON ADA	V5129209	1	$3,500.00	$3,500.00	495
VOTING MACHINE TERMINAL	IVOTRONIC	15 -ADA	V5129445	1	$3,500.00	$3,500.00	495
VOTING MACHINE TERMINAL	IVOTRONIC	15 -ADA	V5130067	1	$3,500.00	$3,500.00	495
VOTING MACHINE TERMINAL	IVOTRONIC	15 -ADA	V5130188	1	$3,500.00	$3,500.00	495
VOTING MACHINE TERMINAL	IVOTRONIC	15 NON ADA	V5130252	1	$3,500.00	$3,500.00	495
VOTING MACHINE TERMINAL	IVOTRONIC	15 NON ADA	V5130989	1	$3,500.00	$3,500.00	495
VOTING MACHINE TERMINAL	IVOTRONIC	15 NON ADA	V5130991	1	$3,500.00	$3,500.00	495
VOTING MACHINE TERMINAL	IVOTRONIC	15 NON ADA	V5131016	1	$3,500.00	$3,500.00	495
VOTING MACHINE TERMINAL	IVOTRONIC	15 NON ADA	V5131147	1	$3,500.00	$3,500.00	495
VOTING MACHINE TERMINAL	IVOTRONIC	15 -ADA	V5131335	1	$3,500.00	$3,500.00	495
VOTING MACHINE TERMINAL	IVOTRONIC	15 -ADA	V5131668	1	$3,500.00	$3,500.00	495
VOTING MACHINE TERMINAL	IVOTRONIC	15 -ADA	V5131768	1	$3,500.00	$3,500.00	495
VOTING MACHINE TERMINAL	IVOTRONIC	15 NON ADA	V5131825	1	$3,500.00	$3,500.00	495
VOTING MACHINE TERMINAL	IVOTRONIC	15 NON ADA	V5131993	1	$3,500.00	$3,500.00	495
VOTING MACHINE TERMINAL	IVOTRONIC	15 NON ADA	V5132447	1	$3,500.00	$3,500.00	495
VOTING MACHINE TERMINAL	IVOTRONIC	15 -ADA	V5132513	1	$3,500.00	$3,500.00	495
VOTING MACHINE TERMINAL	IVOTRONIC	15 NON ADA	V5132542	1	$3,500.00	$3,500.00	495
VOTING MACHINE TERMINAL	IVOTRONIC	15 NON ADA	V5132931	1	$3,500.00	$3,500.00	495
VOTING MACHINE TERMINAL	IVOTRONIC	15 NON ADA	V5133096	1	$3,500.00	$3,500.00	495
VOTING MACHINE TERMINAL	IVOTRONIC	15 NON ADA	V5133100	1	$3,500.00	$3,500.00	495
VOTING MACHINE TERMINAL	IVOTRONIC	15 NON ADA	V5133213	1	$3,500.00	$3,500.00	495
VOTING MACHINE TERMINAL	IVOTRONIC	15 NON ADA	V5133397	1	$3,500.00	$3,500.00	495
VOTING MACHINE TERMINAL	IVOTRONIC	15 -ADA	V5133478	1	$3,500.00	$3,500.00	495
VOTING MACHINE TERMINAL	IVOTRONIC	15 -ADA	V5133539	1	$3,500.00	$3,500.00	495
VOTING MACHINE TERMINAL	IVOTRONIC	15 -ADA	V5133585	1	$3,500.00	$3,500.00	495
VOTING MACHINE TERMINAL	IVOTRONIC	15 NON ADA	V5133633	1	$3,500.00	$3,500.00	495
VOTING MACHINE TERMINAL	IVOTRONIC	15 NON ADA	V5133706	1	$3,500.00	$3,500.00	495
VOTING MACHINE TERMINAL	IVOTRONIC	15 NON ADA	V5133999	1	$3,500.00	$3,500.00	495
VOTING MACHINE TERMINAL	IVOTRONIC	15 NON ADA	V5134117	1	$3,500.00	$3,500.00	495

Description	Manufacturer	Model	Serial No.	Qty.	Unit Cost	Total Cost	Dept No
VOTING MACHINE TERMINAL	IVOTRONIC	15 NON ADA	V5134261	1	$3,500.00	$3,500.00	495
VOTING MACHINE TERMINAL	IVOTRONIC	15 -ADA	V5134271	1	$3,500.00	$3,500.00	495
VOTING MACHINE TERMINAL	IVOTRONIC	15 NON ADA	V5134289	1	$3,500.00	$3,500.00	495
VOTING MACHINE TERMINAL	IVOTRONIC	15 -ADA	V5134350	1	$3,500.00	$3,500.00	495
VOTING MACHINE TERMINAL	IVOTRONIC	15 NON ADA	V5134525	1	$3,500.00	$3,500.00	495
VOTING MACHINE TERMINAL	IVOTRONIC	15 NON ADA	V5134988	1	$3,500.00	$3,500.00	495
VOTING MACHINE TERMINAL	IVOTRONIC	15 -ADA	V5135298	1	$3,500.00	$3,500.00	495
VOTING MACHINE TERMINAL	IVOTRONIC	15 NON ADA	V5135325	1	$3,500.00	$3,500.00	495
VOTING MACHINE TERMINAL	IVOTRONIC	15 -ADA	V5135370	1	$3,500.00	$3,500.00	495
VOTING MACHINE TERMINAL	IVOTRONIC	15 NON ADA	V5135468	1	$3,500.00	$3,500.00	495
VOTING MACHINE TERMINAL	IVOTRONIC	15 -ADA	V5135476	1	$3,500.00	$3,500.00	495
VOTING MACHINE TERMINAL	IVOTRONIC	15 -ADA	V5135657	1	$3,500.00	$3,500.00	495
VOTING MACHINE TERMINAL	IVOTRONIC	15 NON ADA	V5135744	1	$3,500.00	$3,500.00	495
VOTING MACHINE TERMINAL	IVOTRONIC	15 NON ADA	V5135762	1	$3,500.00	$3,500.00	495
VOTING MACHINE TERMINAL	IVOTRONIC	15 NON ADA	V5135798	1	$3,500.00	$3,500.00	495
VOTING MACHINE TERMINAL	IVOTRONIC	15 NON ADA	V5135864	1	$3,500.00	$3,500.00	495
VOTING MACHINE TERMINAL	IVOTRONIC	15 NON ADA	V5135954	1	$3,500.00	$3,500.00	495
VOTING MACHINE TERMINAL	IVOTRONIC	15 NON ADA	V5135982	1	$3,500.00	$3,500.00	495
VOTING MACHINE TERMINAL	IVOTRONIC	15 NON ADA	V5136055	1	$3,500.00	$3,500.00	495
VOTING MACHINE TERMINAL	IVOTRONIC	15 NON ADA	V5136139	1	$3,500.00	$3,500.00	495
VOTING MACHINE TERMINAL	IVOTRONIC	15 NON ADA	V5136169	1	$3,500.00	$3,500.00	495
VOTING MACHINE TERMINAL	IVOTRONIC	15 NON ADA	V5136219	1	$3,500.00	$3,500.00	495
VOTING MACHINE TERMINAL	IVOTRONIC	15 -ADA	V5136286	1	$3,500.00	$3,500.00	495
VOTING MACHINE TERMINAL	IVOTRONIC	15 NON ADA	V5136290	1	$3,500.00	$3,500.00	495
VOTING MACHINE TERMINAL	IVOTRONIC	15 NON ADA	V5136376	1	$3,500.00	$3,500.00	495
VOTING MACHINE TERMINAL	IVOTRONIC	15 NON ADA	V5136413	1	$3,500.00	$3,500.00	495
VOTING MACHINE TERMINAL	IVOTRONIC	15 NON ADA	V5136424	1	$3,500.00	$3,500.00	495
VOTING MACHINE TERMINAL	IVOTRONIC	15 NON ADA	V5136435	1	$3,500.00	$3,500.00	495
VOTING MACHINE TERMINAL	IVOTRONIC	15 NON ADA	V5136494	1	$3,500.00	$3,500.00	495
VOTING MACHINE TERMINAL	IVOTRONIC	15 NON ADA	V5136503	1	$3,500.00	$3,500.00	495
VOTING MACHINE TERMINAL	IVOTRONIC	15 NON ADA	V5136517	1	$3,500.00	$3,500.00	495
VOTING MACHINE TERMINAL	IVOTRONIC	15 NON ADA	V5136541	1	$3,500.00	$3,500.00	495
VOTING MACHINE TERMINAL	IVOTRONIC	15 NON ADA	V5136545	1	$3,500.00	$3,500.00	495
VOTING MACHINE TERMINAL	IVOTRONIC	15 NON ADA	V5136614	1	$3,500.00	$3,500.00	495
VOTING MACHINE TERMINAL	IVOTRONIC	15 NON ADA	V5136628	1	$3,500.00	$3,500.00	495
VOTING MACHINE TERMINAL	IVOTRONIC	15 NON ADA	V5136652	1	$3,500.00	$3,500.00	495
VOTING MACHINE TERMINAL	IVOTRONIC	15 NON ADA	V5136677	1	$3,500.00	$3,500.00	495
VOTING MACHINE TERMINAL	IVOTRONIC	15 -ADA	V5136734	1	$3,500.00	$3,500.00	495
VOTING MACHINE TERMINAL	IVOTRONIC	15 NON ADA	V5136762	1	$3,500.00	$3,500.00	495
VOTING MACHINE TERMINAL	IVOTRONIC	15 -ADA	V5136769	1	$3,500.00	$3,500.00	495
VOTING MACHINE TERMINAL	IVOTRONIC	15 NON ADA	V5137739	1	$3,500.00	$3,500.00	495
VOTING MACHINE TERMINAL	IVOTRONIC	15 NON ADA	V5137753	1	$3,500.00	$3,500.00	495
VOTING MACHINE TERMINAL	IVOTRONIC	15 NON ADA	V5138049	1	$3,500.00	$3,500.00	495
VOTING MACHINE TERMINAL	IVOTRONIC	15 -ADA	V5138151	1	$3,500.00	$3,500.00	495
VOTING MACHINE TERMINAL	IVOTRONIC	15 NON ADA	V5138167	1	$3,500.00	$3,500.00	495
VOTING MACHINE TERMINAL	IVOTRONIC	15 NON ADA	V5138361	1	$3,500.00	$3,500.00	495
VOTING MACHINE TERMINAL	IVOTRONIC	15 NON ADA	V5138382	1	$3,500.00	$3,500.00	495
VOTING MACHINE TERMINAL	IVOTRONIC	15 NON ADA	V5138626	1	$3,500.00	$3,500.00	495
VOTING MACHINE TERMINAL	IVOTRONIC	15 -ADA	V5139642	1	$3,500.00	$3,500.00	495
VOTING MACHINE TERMINAL	IVOTRONIC	15 -ADA	V5139764	1	$3,500.00	$3,500.00	495
VOTING MACHINE TERMINAL	IVOTRONIC	15 -ADA	V5139778	1	$3,500.00	$3,500.00	495
VOTING MACHINE TERMINAL	IVOTRONIC	15 NON ADA	V5140243	1	$3,500.00	$3,500.00	495

Description	Manufacturer	Model	Serial No.	Qty.	Unit Cost	Total Cost	Dept No
VOTING MACHINE TERMINAL	IVOTRONIC	15 NON ADA	V5140288	1	$3,500.00	$3,500.00	495
VOTING MACHINE TERMINAL	IVOTRONIC	15 NON ADA	V5140294	1	$3,500.00	$3,500.00	495
VOTING MACHINE TERMINAL	IVOTRONIC	15 NON ADA	V5140295	1	$3,500.00	$3,500.00	495
VOTING MACHINE TERMINAL	IVOTRONIC	15 NON ADA	V5140296	1	$3,500.00	$3,500.00	495
VOTING MACHINE TERMINAL	IVOTRONIC	15 NON ADA	V5140312	1	$3,500.00	$3,500.00	495
VOTING MACHINE TERMINAL	IVOTRONIC	15 NON ADA	V5140357	1	$3,500.00	$3,500.00	495
VOTING MACHINE TERMINAL	IVOTRONIC	15 NON ADA	V5140372	1	$3,500.00	$3,500.00	495
VOTING MACHINE TERMINAL	IVOTRONIC	15 NON ADA	V5140388	1	$3,500.00	$3,500.00	495
VOTING MACHINE TERMINAL	IVOTRONIC	15 NON ADA	V5140399	1	$3,500.00	$3,500.00	495
VOTING MACHINE TERMINAL	IVOTRONIC	15 NON ADA	V5140402	1	$3,500.00	$3,500.00	495
VOTING MACHINE TERMINAL	IVOTRONIC	15 -ADA	V5140415	1	$3,500.00	$3,500.00	495
VOTING MACHINE TERMINAL	IVOTRONIC	15 NON ADA	V5140422	1	$3,500.00	$3,500.00	495
VOTING MACHINE TERMINAL	IVOTRONIC	15 -ADA	V5140429	1	$3,500.00	$3,500.00	495
VOTING MACHINE TERMINAL	IVOTRONIC	15 -ADA	V5141703	1	$3,500.00	$3,500.00	495
VOTING MACHINE TERMINAL	IVOTRONIC	15 NON ADA	V5141712	1	$3,500.00	$3,500.00	495
VOTING MACHINE TERMINAL	IVOTRONIC	15 NON ADA	V5141730	1	$3,500.00	$3,500.00	495
VOTING MACHINE TERMINAL	IVOTRONIC	15 -ADA	V5141763	1	$3,500.00	$3,500.00	495
VOTING MACHINE TERMINAL	IVOTRONIC	15 -ADA	V5141765	1	$3,500.00	$3,500.00	495
VOTING MACHINE TERMINAL	IVOTRONIC	15 -ADA	V5141768	1	$3,500.00	$3,500.00	495
VOTING MACHINE TERMINAL	IVOTRONIC	15 NON ADA	V5141771	1	$3,500.00	$3,500.00	495
VOTING MACHINE TERMINAL	IVOTRONIC	15 -ADA	V5141775	1	$3,500.00	$3,500.00	495
VOTING MACHINE TERMINAL	IVOTRONIC	15 -ADA	V5141779	1	$3,500.00	$3,500.00	495
VOTING MACHINE TERMINAL	IVOTRONIC	15 -ADA	V5141788	1	$3,500.00	$3,500.00	495
VOTING MACHINE TERMINAL	IVOTRONIC	15 -ADA	V5141789	1	$3,500.00	$3,500.00	495
VOTING MACHINE TERMINAL	IVOTRONIC	15 -ADA	V5141799	1	$3,500.00	$3,500.00	495
VOTING MACHINE TERMINAL	IVOTRONIC	15 NON ADA	V5141810	1	$3,500.00	$3,500.00	495
VOTING MACHINE TERMINAL	IVOTRONIC	15 NON ADA	V5141813	1	$3,500.00	$3,500.00	495
VOTING MACHINE TERMINAL	IVOTRONIC	15 NON ADA	V5141820	1	$3,500.00	$3,500.00	495
VOTING MACHINE TERMINAL	IVOTRONIC	15 -ADA	V5141824	1	$3,500.00	$3,500.00	495
VOTING MACHINE TERMINAL	IVOTRONIC	15 -ADA	V5141890	1	$3,500.00	$3,500.00	495
VOTING MACHINE TERMINAL	IVOTRONIC	15 -ADA	V5141922	1	$3,500.00	$3,500.00	495
VOTING MACHINE TERMINAL	IVOTRONIC	15 -ADA	V5141935	1	$3,500.00	$3,500.00	495
VOTING MACHINE TERMINAL	IVOTRONIC	15 -ADA	V5141946	1	$3,500.00	$3,500.00	495
VOTING MACHINE TERMINAL	IVOTRONIC	15 -ADA	V5141952	1	$3,500.00	$3,500.00	495
VOTING MACHINE TERMINAL	IVOTRONIC	15 -ADA	V5141954	1	$3,500.00	$3,500.00	495
VOTING MACHINE TERMINAL	IVOTRONIC	15 -ADA	V5141964	1	$3,500.00	$3,500.00	495
VOTING MACHINE TERMINAL	IVOTRONIC	15 -ADA	V5141967	1	$3,500.00	$3,500.00	495
VOTING MACHINE TERMINAL	IVOTRONIC	15 NON ADA	V5141975	1	$3,500.00	$3,500.00	495
VOTING MACHINE TERMINAL	IVOTRONIC	15 NON ADA	V5141976	1	$3,500.00	$3,500.00	495
VOTING MACHINE TERMINAL	IVOTRONIC	15 -ADA	V5141978	1	$3,500.00	$3,500.00	495
VOTING MACHINE TERMINAL	IVOTRONIC	15 -ADA	V5141982	1	$3,500.00	$3,500.00	495
VOTING MACHINE TERMINAL	IVOTRONIC	15 -ADA	V5141987	1	$3,500.00	$3,500.00	495
VOTING MACHINE TERMINAL	IVOTRONIC	15 -ADA	V5141992	1	$3,500.00	$3,500.00	495
VOTING MACHINE TERMINAL	IVOTRONIC	15 NON ADA	V5141999	1	$3,500.00	$3,500.00	495
VOTING MACHINE TERMINAL	IVOTRONIC	15 -ADA	V5142001	1	$3,500.00	$3,500.00	495
VOTING MACHINE TERMINAL	IVOTRONIC	15 NON ADA	V5142013	1	$3,500.00	$3,500.00	495
VOTING MACHINE TERMINAL	IVOTRONIC	15 -ADA	V5142014	1	$3,500.00	$3,500.00	495
VOTING MACHINE TERMINAL	IVOTRONIC	15 NON ADA	V5142021	1	$3,500.00	$3,500.00	495
VOTING MACHINE TERMINAL	IVOTRONIC	15 NON ADA	V5142040	1	$3,500.00	$3,500.00	495
VOTING MACHINE TERMINAL	IVOTRONIC	15 NON ADA	V5142047	1	$3,500.00	$3,500.00	495
VOTING MACHINE TERMINAL	IVOTRONIC	15 -ADA	V5142059	1	$3,500.00	$3,500.00	495
VOTING MACHINE TERMINAL	IVOTRONIC	15 NON ADA	V5142067	1	$3,500.00	$3,500.00	495

Description	Manufacturer	Model	Serial No.	Qty.	Unit Cost	Total Cost	Dept No
VOTING MACHINE TERMINAL	IVOTRONIC	15 -ADA	V5142070	1	$3,500.00	$3,500.00	495
VOTING MACHINE TERMINAL	IVOTRONIC	15 -ADA	V5142088	1	$3,500.00	$3,500.00	495
VOTING MACHINE TERMINAL	IVOTRONIC	15 -ADA	V5142095	1	$3,500.00	$3,500.00	495
VOTING MACHINE TERMINAL	IVOTRONIC	15 NON ADA	V5142103	1	$3,500.00	$3,500.00	495
VOTING MACHINE TERMINAL	IVOTRONIC	15 -ADA	V5142108	1	$3,500.00	$3,500.00	495
VOTING MACHINE TERMINAL	IVOTRONIC	15 -ADA	V5142119	1	$3,500.00	$3,500.00	495
VOTING MACHINE TERMINAL	IVOTRONIC	15 NON ADA	V5142129	1	$3,500.00	$3,500.00	495
VOTING MACHINE TERMINAL	IVOTRONIC	15 -ADA	V5142134	1	$3,500.00	$3,500.00	495
VOTING MACHINE TERMINAL	IVOTRONIC	15 NON ADA	V5142136	1	$3,500.00	$3,500.00	495
VOTING MACHINE TERMINAL	IVOTRONIC	15 -ADA	V5142137	1	$3,500.00	$3,500.00	495
VOTING MACHINE TERMINAL	IVOTRONIC	15 -ADA	V5142141	1	$3,500.00	$3,500.00	495
VOTING MACHINE TERMINAL	IVOTRONIC	15 NON ADA	V5142162	1	$3,500.00	$3,500.00	495
VOTING MACHINE TERMINAL	IVOTRONIC	15 NON ADA	V5142164	1	$3,500.00	$3,500.00	495
VOTING MACHINE TERMINAL	IVOTRONIC	15 -ADA	V5142166	1	$3,500.00	$3,500.00	495
VOTING MACHINE TERMINAL	IVOTRONIC	15 -ADA	V5142190	1	$3,500.00	$3,500.00	495
VOTING MACHINE TERMINAL	IVOTRONIC	15 -ADA	V5142215	1	$3,500.00	$3,500.00	495
VOTING MACHINE TERMINAL	IVOTRONIC	15 NON ADA	V5142220	1	$3,500.00	$3,500.00	495
VOTING MACHINE TERMINAL	IVOTRONIC	15 -ADA	V5142221	1	$3,500.00	$3,500.00	495
VOTING MACHINE TERMINAL	IVOTRONIC	15 -ADA	V5142229	1	$3,500.00	$3,500.00	495
VOTING MACHINE TERMINAL	IVOTRONIC	15 -ADA	V5142251	1	$3,500.00	$3,500.00	495
VOTING MACHINE TERMINAL	IVOTRONIC	15 -ADA	V5142257	1	$3,500.00	$3,500.00	495
VOTING MACHINE TERMINAL	IVOTRONIC	15 NON ADA	V5142260	1	$3,500.00	$3,500.00	495
VOTING MACHINE TERMINAL	IVOTRONIC	15 NON ADA	V5142298	1	$3,500.00	$3,500.00	495
VOTING MACHINE TERMINAL	IVOTRONIC	15 NON ADA	V5142301	1	$3,500.00	$3,500.00	495
VOTING MACHINE TERMINAL	IVOTRONIC	15 NON ADA	V5142309	1	$3,500.00	$3,500.00	495
VOTING MACHINE TERMINAL	IVOTRONIC	15 NON ADA	V5142323	1	$3,500.00	$3,500.00	495
VOTING MACHINE TERMINAL	IVOTRONIC	15 -ADA	V5142324	1	$3,500.00	$3,500.00	495
VOTING MACHINE TERMINAL	IVOTRONIC	15 NON ADA	V5142329	1	$3,500.00	$3,500.00	495
VOTING MACHINE TERMINAL	IVOTRONIC	15 -ADA	V5142331	1	$3,500.00	$3,500.00	495
VOTING MACHINE TERMINAL	IVOTRONIC	15 -ADA	V5142337	1	$3,500.00	$3,500.00	495
VOTING MACHINE TERMINAL	IVOTRONIC	15 -ADA	V5142362	1	$3,500.00	$3,500.00	495
VOTING MACHINE TERMINAL	IVOTRONIC	15 NON ADA	V5142385	1	$3,500.00	$3,500.00	495
VOTING MACHINE TERMINAL	IVOTRONIC	15 NON ADA	V5142389	1	$3,500.00	$3,500.00	495
VOTING MACHINE TERMINAL	IVOTRONIC	15 NON ADA	V5142397	1	$3,500.00	$3,500.00	495
VOTING MACHINE TERMINAL	IVOTRONIC	15 NON ADA	V5142422	1	$3,500.00	$3,500.00	495
VOTING MACHINE TERMINAL	IVOTRONIC	15 NON ADA	V5142434	1	$3,500.00	$3,500.00	495
VOTING MACHINE TERMINAL	IVOTRONIC	15 -ADA	V5142440	1	$3,500.00	$3,500.00	495
VOTING MACHINE TERMINAL	IVOTRONIC	15 NON ADA	V5142449	1	$3,500.00	$3,500.00	495
VOTING MACHINE TERMINAL	IVOTRONIC	15 -ADA	V5142481	1	$3,500.00	$3,500.00	495
VOTING MACHINE TERMINAL	IVOTRONIC	15 -ADA	V5142492	1	$3,500.00	$3,500.00	495
VOTING MACHINE TERMINAL	IVOTRONIC	15 NON ADA	V5142495	1	$3,500.00	$3,500.00	495
VOTING MACHINE TERMINAL	IVOTRONIC	15 -ADA	V5142501	1	$3,500.00	$3,500.00	495
VOTING MACHINE TERMINAL	IVOTRONIC	15 NON ADA	V5142507	1	$3,500.00	$3,500.00	495
VOTING MACHINE TERMINAL	IVOTRONIC	15 -ADA	V5142539	1	$3,500.00	$3,500.00	495
VOTING MACHINE TERMINAL	IVOTRONIC	15 -ADA	V5142559	1	$3,500.00	$3,500.00	495
VOTING MACHINE TERMINAL	IVOTRONIC	15 -ADA	V5142570	1	$3,500.00	$3,500.00	495
VOTING MACHINE TERMINAL	IVOTRONIC	15 NON ADA	V5142581	1	$3,500.00	$3,500.00	495
VOTING MACHINE TERMINAL	IVOTRONIC	15 NON ADA	V5142649	1	$3,500.00	$3,500.00	495
VOTING MACHINE TERMINAL	IVOTRONIC	15 NON ADA	V5142695	1	$3,500.00	$3,500.00	495
VOTING MACHINE TERMINAL	IVOTRONIC	15 -ADA	V5142699	1	$3,500.00	$3,500.00	495
VOTING MACHINE TERMINAL	IVOTRONIC	15 -ADA	V5142701	1	$3,500.00	$3,500.00	495
VOTING MACHINE TERMINAL	IVOTRONIC	15 -ADA	V5142706	1	$3,500.00	$3,500.00	495

Description	Manufacturer	Model	Serial No.	Qty.	Unit Cost	Total Cost	Dept No
VOTING MACHINE TERMINAL	IVOTRONIC	15 NON ADA	V5142727	1	$3,500.00	$3,500.00	495
VOTING MACHINE TERMINAL	IVOTRONIC	15 -ADA	V5142789	1	$3,500.00	$3,500.00	495
VOTING MACHINE TERMINAL	IVOTRONIC	15 -ADA	V5142836	1	$3,500.00	$3,500.00	495
VOTING MACHINE TERMINAL	IVOTRONIC	15 NON ADA	V5142910	1	$3,500.00	$3,500.00	495
VOTING MACHINE TERMINAL	IVOTRONIC	15 -ADA	V5142914	1	$3,500.00	$3,500.00	495
VOTING MACHINE TERMINAL	IVOTRONIC	15 -ADA	V5142933	1	$3,500.00	$3,500.00	495
VOTING MACHINE TERMINAL	IVOTRONIC	15 -ADA	V5142958	1	$3,500.00	$3,500.00	495
VOTING MACHINE TERMINAL	IVOTRONIC	15 -ADA	V5142979	1	$3,500.00	$3,500.00	495
VOTING MACHINE TERMINAL	IVOTRONIC	15 -ADA	V5142996	1	$3,500.00	$3,500.00	495
VOTING MACHINE TERMINAL	IVOTRONIC	15 -ADA	V5143023	1	$3,500.00	$3,500.00	495
VOTING MACHINE TERMINAL	IVOTRONIC	15 -ADA	V5143040	1	$3,500.00	$3,500.00	495
VOTING MACHINE TERMINAL	IVOTRONIC	15 -ADA	V5143079	1	$3,500.00	$3,500.00	495
VOTING MACHINE TERMINAL	IVOTRONIC	15 -ADA	V5143136	1	$3,500.00	$3,500.00	495
VOTING MACHINE TERMINAL	IVOTRONIC	15 -ADA	V5143137	1	$3,500.00	$3,500.00	495
VOTING MACHINE TERMINAL	IVOTRONIC	15 NON ADA	V5143156	1	$3,500.00	$3,500.00	495
VOTING MACHINE TERMINAL	IVOTRONIC	15 -ADA	V5143157	1	$3,500.00	$3,500.00	495
VOTING MACHINE TERMINAL	IVOTRONIC	15 -ADA	V5143158	1	$3,500.00	$3,500.00	495
VOTING MACHINE TERMINAL	IVOTRONIC	15 -ADA	V5143160	1	$3,500.00	$3,500.00	495
VOTING MACHINE TERMINAL	IVOTRONIC	15 -ADA	V5143161	1	$3,500.00	$3,500.00	495
VOTING MACHINE TERMINAL	IVOTRONIC	15 -ADA	V5143162	1	$3,500.00	$3,500.00	495
VOTING MACHINE TERMINAL	IVOTRONIC	15 -ADA	V5143187	1	$3,500.00	$3,500.00	495
VOTING MACHINE TERMINAL	IVOTRONIC	15 -ADA	V5143195	1	$3,500.00	$3,500.00	495
VOTING MACHINE TERMINAL	IVOTRONIC	15 -ADA	V5143235	1	$3,500.00	$3,500.00	495
VOTING MACHINE TERMINAL	IVOTRONIC	15 -ADA	V5143236	1	$3,500.00	$3,500.00	495
VOTING MACHINE TERMINAL	IVOTRONIC	15 -ADA	V5143240	1	$3,500.00	$3,500.00	495
VOTING MACHINE TERMINAL	IVOTRONIC	15 -ADA	V5143241	1	$3,500.00	$3,500.00	495
VOTING MACHINE TERMINAL	IVOTRONIC	15 -ADA	V5143243	1	$3,500.00	$3,500.00	495
VOTING MACHINE TERMINAL	IVOTRONIC	15 -ADA	V5143299	1	$3,500.00	$3,500.00	495
VOTING MACHINE TERMINAL	IVOTRONIC	15 -ADA	V5143300	1	$3,500.00	$3,500.00	495
VOTING MACHINE TERMINAL	IVOTRONIC	15 NON ADA	V5143301	1	$3,500.00	$3,500.00	495
VOTING MACHINE TERMINAL	IVOTRONIC	15 NON ADA	V5143312	1	$3,500.00	$3,500.00	495
VOTING MACHINE TERMINAL	IVOTRONIC	15 NON ADA	V5143331	1	$3,500.00	$3,500.00	495
VOTING MACHINE TERMINAL	IVOTRONIC	15 -ADA	V5143350	1	$3,500.00	$3,500.00	495
VOTING MACHINE TERMINAL	IVOTRONIC	15 NON ADA	V5143372	1	$3,500.00	$3,500.00	495
VOTING MACHINE TERMINAL	IVOTRONIC	15 NON ADA	V5143373	1	$3,500.00	$3,500.00	495
VOTING MACHINE TERMINAL	IVOTRONIC	15 NON ADA	V5143390	1	$3,500.00	$3,500.00	495
VOTING MACHINE TERMINAL	IVOTRONIC	15 NON ADA	V5143405	1	$3,500.00	$3,500.00	495
VOTING MACHINE TERMINAL	IVOTRONIC	15 -ADA	V5143521	1	$3,500.00	$3,500.00	495
VOTING MACHINE TERMINAL	IVOTRONIC	15 -ADA	V5143523	1	$3,500.00	$3,500.00	495
VOTING MACHINE TERMINAL	IVOTRONIC	15 -ADA	V5143590	1	$3,500.00	$3,500.00	495
VOTING MACHINE TERMINAL	IVOTRONIC	15 -ADA	V5143676	1	$3,500.00	$3,500.00	495
VOTING MACHINE TERMINAL	IVOTRONIC	15 NON ADA	V5143688	1	$3,500.00	$3,500.00	495
VOTING MACHINE TERMINAL	IVOTRONIC	15 -ADA	V5143709	1	$3,500.00	$3,500.00	495
VOTING MACHINE TERMINAL	IVOTRONIC	15 -ADA	V5143735	1	$3,500.00	$3,500.00	495
VOTING MACHINE TERMINAL	IVOTRONIC	15 NON ADA	V5143736	1	$3,500.00	$3,500.00	495
VOTING MACHINE TERMINAL	IVOTRONIC	15 -ADA	V5143741	1	$3,500.00	$3,500.00	495
VOTING MACHINE TERMINAL	IVOTRONIC	15 -ADA	V5143751	1	$3,500.00	$3,500.00	495
VOTING MACHINE TERMINAL	IVOTRONIC	15 NON ADA	V5143755	1	$3,500.00	$3,500.00	495
VOTING MACHINE TERMINAL	IVOTRONIC	15 -ADA	V5143757	1	$3,500.00	$3,500.00	495
VOTING MACHINE TERMINAL	IVOTRONIC	15 -ADA	V5143773	1	$3,500.00	$3,500.00	495
VOTING MACHINE TERMINAL	IVOTRONIC	15 -ADA	V5144357	1	$3,500.00	$3,500.00	495
VOTING MACHINE TERMINAL	IVOTRONIC	15 -ADA	V5144398	1	$3,500.00	$3,500.00	495

Description	Manufacturer	Model	Serial No.	Qty.	Unit Cost	Total Cost	Dept No
VOTING MACHINE TERMINAL	IVOTRONIC	15 NON ADA	V5147002	1	$3,500.00	$3,500.00	495
VOTING MACHINE TERMINAL	IVOTRONIC	15 -ADA	V5147326	1	$3,500.00	$3,500.00	495
VOTING MACHINE TERMINAL	IVOTRONIC	15 -ADA	V5148911	1	$3,500.00	$3,500.00	495
VOTING MACHINE TERMINAL	IVOTRONIC	15 -ADA	V5149212	1	$3,500.00	$3,500.00	495
VOTING MACHINE TERMINAL	IVOTRONIC	15 -ADA	V5149255	1	$3,500.00	$3,500.00	495
VOTING MACHINE TERMINAL	IVOTRONIC	15 -ADA	V5149469	1	$3,500.00	$3,500.00	495
VOTING MACHINE TERMINAL	IVOTRONIC	15 -ADA	V5149728	1	$3,500.00	$3,500.00	495
VOTING MACHINE TERMINAL	IVOTRONIC	15 -ADA	V5149991	1	$3,500.00	$3,500.00	495
VOTING MACHINE TERMINAL	IVOTRONIC	15 -ADA	V5150546	1	$3,500.00	$3,500.00	495
VOTING MACHINE TERMINAL	IVOTRONIC	15 -ADA	V5150591	1	$3,500.00	$3,500.00	495
VOTING MACHINE TERMINAL	IVOTRONIC	15 -ADA	V5151339	1	$3,500.00	$3,500.00	495
VOTING MACHINE TERMINAL	IVOTRONIC	15 NON ADA	V5152097	1	$3,500.00	$3,500.00	495
VOTING MACHINE TERMINAL	IVOTRONIC	15 NON ADA	V5152205	1	$3,500.00	$3,500.00	495
VOTING MACHINE TERMINAL	IVOTRONIC	15 NON ADA	V5152215	1	$3,500.00	$3,500.00	495
VOTING MACHINE TERMINAL	IVOTRONIC	15 NON ADA	V5152318	1	$3,500.00	$3,500.00	495
VOTING MACHINE TERMINAL	IVOTRONIC	15 -ADA	V5152404	1	$3,500.00	$3,500.00	495
VOTING MACHINE TERMINAL	IVOTRONIC	15 -ADA	V5152548	1	$3,500.00	$3,500.00	495
VOTING MACHINE TERMINAL	IVOTRONIC	15 -ADA	V5154371	1	$3,500.00	$3,500.00	495
VOTING MACHINE TERMINAL	IVOTRONIC	15 -ADA	V5162065	1	$3,500.00	$3,500.00	495
VOTING MACHINE TERMINAL	IVOTRONIC	15 NON ADA	V5163110	1	$3,500.00	$3,500.00	495
VOTING MACHINE TERMINAL	IVOTRONIC	15 -ADA	V5163535	1	$3,500.00	$3,500.00	495
VOTING MACHINE TERMINAL	IVOTRONIC	15 -ADA	V5163641	1	$3,500.00	$3,500.00	495
VOTING MACHINE TERMINAL	IVOTRONIC	15 NON ADA	V5163773	1	$3,500.00	$3,500.00	495
VOTING MACHINE TERMINAL	IVOTRONIC	15 -ADA	V5163805	1	$3,500.00	$3,500.00	495
VOTING MACHINE TERMINAL	IVOTRONIC	15 -ADA	V5163844	1	$3,500.00	$3,500.00	495
VOTING MACHINE TERMINAL	IVOTRONIC	15 -ADA	V5163845	1	$3,500.00	$3,500.00	495
VOTING MACHINE TERMINAL	IVOTRONIC	15 -ADA	V5163858	1	$3,500.00	$3,500.00	495
VOTING MACHINE TERMINAL	IVOTRONIC	15 NON ADA	V5163975	1	$3,500.00	$3,500.00	495
VOTING MACHINE TERMINAL	IVOTRONIC	15 -ADA	V5164015	1	$3,500.00	$3,500.00	495
VOTING MACHINE TERMINAL	IVOTRONIC	15 -ADA	V5164168	1	$3,500.00	$3,500.00	495
VOTING MACHINE TERMINAL	IVOTRONIC	15 -ADA	V5164280	1	$3,500.00	$3,500.00	495
VOTING MACHINE TERMINAL	IVOTRONIC	15 -ADA	V5164371	1	$3,500.00	$3,500.00	495
VOTING MACHINE TERMINAL	IVOTRONIC	15 -ADA	V5164757	1	$3,500.00	$3,500.00	495
VOTING MACHINE TERMINAL	IVOTRONIC	15 -ADA	V5165456	1	$3,500.00	$3,500.00	495
VOTING MACHINE TERMINAL	IVOTRONIC	15 NON ADA	V5166165	1	$3,500.00	$3,500.00	495
VOTING MACHINE TERMINAL	IVOTRONIC	15 NON ADA	V5166311	1	$3,500.00	$3,500.00	495
VOTING MACHINE TERMINAL	IVOTRONIC	15 NON ADA	V5166368	1	$3,500.00	$3,500.00	495
VOTING MACHINE TERMINAL	IVOTRONIC	15 NON ADA	V5166503	1	$3,500.00	$3,500.00	495
VOTING MACHINE TERMINAL	IVOTRONIC	15 NON ADA	V5166529	1	$3,500.00	$3,500.00	495
VOTING MACHINE TERMINAL	IVOTRONIC	15 NON ADA	V5166682	1	$3,500.00	$3,500.00	495
VOTING MACHINE TERMINAL	IVOTRONIC	15 NON ADA	V5166730	1	$3,500.00	$3,500.00	495
VOTING MACHINE TERMINAL	IVOTRONIC	15 NON ADA	V5167079	1	$3,500.00	$3,500.00	495
VOTING MACHINE TERMINAL	IVOTRONIC	15 NON ADA	V5169997	1	$3,500.00	$3,500.00	495
VOTING MACHINE TERMINAL	IVOTRONIC	15 NON ADA	V5170571	1	$3,500.00	$3,500.00	495
VOTING MACHINE TERMINAL	IVOTRONIC	15 NON ADA	V5170628	1	$3,500.00	$3,500.00	495
VOTING MACHINE TERMINAL	IVOTRONIC	15 NON ADA	V5170786	1	$3,500.00	$3,500.00	495
VOTING MACHINE TERMINAL	IVOTRONIC	15 NON ADA	V5171772	1	$3,500.00	$3,500.00	495
VOTING MACHINE TERMINAL	IVOTRONIC	15 NON ADA	V5171811	1	$3,500.00	$3,500.00	495
VOTING MACHINE TERMINAL	IVOTRONIC	15 NON ADA	V5172014	1	$3,500.00	$3,500.00	495
VOTING MACHINE TERMINAL	IVOTRONIC	15 NON ADA	V5172413	1	$3,500.00	$3,500.00	495
VOTING MACHINE TERMINAL	IVOTRONIC	15 NON ADA	V5172453	1	$3,500.00	$3,500.00	495
VOTING MACHINE TERMINAL	IVOTRONIC	15 NON ADA	V5172492	1	$3,500.00	$3,500.00	495

Description	Manufacturer	Model	Serial No.	Qty.	Unit Cost	Total Cost	Dept No
VOTING MACHINE TERMINAL	IVOTRONIC	15 NON ADA	V5174551	1	$3,500.00	$3,500.00	495
VOTING MACHINE TERMINAL	IVOTRONIC	15 NON ADA	V5174555	1	$3,500.00	$3,500.00	495
VOTING MACHINE TERMINAL	IVOTRONIC	15 NON ADA	V5174808	1	$3,500.00	$3,500.00	495
VOTING MACHINE TERMINAL	IVOTRONIC	15 NON ADA	V5175654	1	$3,500.00	$3,500.00	495
VOTING MACHINE TERMINAL	IVOTRONIC	15 NON ADA	V5175690	1	$3,500.00	$3,500.00	495
VOTING MACHINE TERMINAL	IVOTRONIC	15 NON ADA	V5176500	1	$3,500.00	$3,500.00	495
VOTING MACHINE TERMINAL	IVOTRONIC	15 NON ADA	V5176631	1	$3,500.00	$3,500.00	495
VOTING MACHINE TERMINAL	IVOTRONIC	15 NON ADA	V5176687	1	$3,500.00	$3,500.00	495
VOTING MACHINE TERMINAL	IVOTRONIC	15 NON ADA	V5176752	1	$3,500.00	$3,500.00	495
VOTING MACHINE TERMINAL	IVOTRONIC	15 NON ADA	V5176755	1	$3,500.00	$3,500.00	495
VOTING MACHINE TERMINAL	IVOTRONIC	15 NON ADA	V5176788	1	$3,500.00	$3,500.00	495
VOTING MACHINE TERMINAL	IVOTRONIC	15 NON ADA	V5176856	1	$3,500.00	$3,500.00	495
VOTING MACHINE TERMINAL	IVOTRONIC	15 NON ADA	V5176857	1	$3,500.00	$3,500.00	495
VOTING MACHINE TERMINAL	IVOTRONIC	15 NON ADA	V5176860	1	$3,500.00	$3,500.00	495
VOTING MACHINE TERMINAL	IVOTRONIC	15 NON ADA	V5176863	1	$3,500.00	$3,500.00	495
VOTING MACHINE TERMINAL	IVOTRONIC	15 NON ADA	V5176944	1	$3,500.00	$3,500.00	495
VOTING MACHINE TERMINAL	IVOTRONIC	15 NON ADA	V5176945	1	$3,500.00	$3,500.00	495
VOTING MACHINE TERMINAL	IVOTRONIC	15 NON ADA	V5176949	1	$3,500.00	$3,500.00	495
VOTING MACHINE TERMINAL	IVOTRONIC	15 NON ADA	V5177131	1	$3,500.00	$3,500.00	495
VOTING MACHINE TERMINAL	IVOTRONIC	15 NON ADA	V5177151	1	$3,500.00	$3,500.00	495
VOTING MACHINE TERMINAL	IVOTRONIC	15 NON ADA	V5177168	1	$3,500.00	$3,500.00	495
VOTING MACHINE TERMINAL	IVOTRONIC	15 NON ADA	V5177292	1	$3,500.00	$3,500.00	495
VOTING MACHINE TERMINAL	IVOTRONIC	15 NON ADA	V5177293	1	$3,500.00	$3,500.00	495
VOTING MACHINE TERMINAL	IVOTRONIC	15 NON ADA	V5177312	1	$3,500.00	$3,500.00	495
VOTING MACHINE TERMINAL	IVOTRONIC	15 NON ADA	V5177351	1	$3,500.00	$3,500.00	495
VOTING MACHINE TERMINAL	IVOTRONIC	15 NON ADA	V5177356	1	$3,500.00	$3,500.00	495
VOTING MACHINE TERMINAL	IVOTRONIC	15 NON ADA	V5177401	1	$3,500.00	$3,500.00	495
VOTING MACHINE TERMINAL	IVOTRONIC	15 NON ADA	V5177413	1	$3,500.00	$3,500.00	495
VOTING MACHINE TERMINAL	IVOTRONIC	15 NON ADA	V5177465	1	$3,500.00	$3,500.00	495
VOTING MACHINE TERMINAL	IVOTRONIC	15 NON ADA	V5177864	1	$3,500.00	$3,500.00	495
VOTING MACHINE TERMINAL	IVOTRONIC	15 NON ADA	V5177972	1	$3,500.00	$3,500.00	495
VOTING MACHINE TERMINAL	IVOTRONIC	15 NON ADA	V5177986	1	$3,500.00	$3,500.00	495
VOTING MACHINE TERMINAL	IVOTRONIC	15 NON ADA	V5178063	1	$3,500.00	$3,500.00	495
VOTING MACHINE TERMINAL	IVOTRONIC	15 NON ADA	V5178069	1	$3,500.00	$3,500.00	495
VOTING MACHINE TERMINAL	IVOTRONIC	15 NON ADA	V5178078	1	$3,500.00	$3,500.00	495
VOTING MACHINE TERMINAL	IVOTRONIC	15 NON ADA	V5178144	1	$3,500.00	$3,500.00	495
VOTING MACHINE TERMINAL	IVOTRONIC	15 NON ADA	V5178148	1	$3,500.00	$3,500.00	495
VOTING MACHINE TERMINAL	IVOTRONIC	15 NON ADA	V5178162	1	$3,500.00	$3,500.00	495
VOTING MACHINE TERMINAL	IVOTRONIC	15 NON ADA	V5178173	1	$3,500.00	$3,500.00	495
VOTING MACHINE TERMINAL	IVOTRONIC	15 NON ADA	V5178176	1	$3,500.00	$3,500.00	495
VOTING MACHINE TERMINAL	IVOTRONIC	15 NON ADA	V5178177	1	$3,500.00	$3,500.00	495
VOTING MACHINE TERMINAL	IVOTRONIC	15 NON ADA	V5178240	1	$3,500.00	$3,500.00	495
VOTING MACHINE TERMINAL	IVOTRONIC	15 NON ADA	V5178248	1	$3,500.00	$3,500.00	495
VOTING MACHINE TERMINAL	IVOTRONIC	15 NON ADA	V5178250	1	$3,500.00	$3,500.00	495
VOTING MACHINE TERMINAL	IVOTRONIC	15 NON ADA	V5178275	1	$3,500.00	$3,500.00	495
VOTING MACHINE TERMINAL	IVOTRONIC	15 NON ADA	V5178276	1	$3,500.00	$3,500.00	495
VOTING MACHINE TERMINAL	IVOTRONIC	15 NON ADA	V5178345	1	$3,500.00	$3,500.00	495
VOTING MACHINE TERMINAL	IVOTRONIC	15 NON ADA	V5178350	1	$3,500.00	$3,500.00	495
VOTING MACHINE TERMINAL	IVOTRONIC	15 NON ADA	V5178352	1	$3,500.00	$3,500.00	495
VOTING MACHINE TERMINAL	IVOTRONIC	15 NON ADA	V5178364	1	$3,500.00	$3,500.00	495
VOTING MACHINE TERMINAL	IVOTRONIC	15 NON ADA	V5178374	1	$3,500.00	$3,500.00	495
VOTING MACHINE TERMINAL	IVOTRONIC	15 NON ADA	V5178467	1	$3,500.00	$3,500.00	495

Description	Manufacturer	Model	Serial No.	Qty.	Unit Cost	Total Cost	Dept No
VOTING MACHINE TERMINAL	IVOTRONIC	15 NON ADA	V5178469	1	$3,500.00	$3,500.00	495
VOTING MACHINE TERMINAL	IVOTRONIC	15 NON ADA	V5178480	1	$3,500.00	$3,500.00	495
VOTING MACHINE TERMINAL	IVOTRONIC	15 NON ADA	V5178481	1	$3,500.00	$3,500.00	495
VOTING MACHINE TERMINAL	IVOTRONIC	15 NON ADA	V5178489	1	$3,500.00	$3,500.00	495
VOTING MACHINE TERMINAL	IVOTRONIC	15 NON ADA	V5178517	1	$3,500.00	$3,500.00	495
VOTING MACHINE TERMINAL	IVOTRONIC	15 NON ADA	V5178532	1	$3,500.00	$3,500.00	495
VOTING MACHINE TERMINAL	IVOTRONIC	15 NON ADA	V5178535	1	$3,500.00	$3,500.00	495
VOTING MACHINE TERMINAL	IVOTRONIC	15 NON ADA	V5178614	1	$3,500.00	$3,500.00	495
VOTING MACHINE TERMINAL	IVOTRONIC	15 NON ADA	V5178672	1	$3,500.00	$3,500.00	495
VOTING MACHINE TERMINAL	IVOTRONIC	15 NON ADA	V5178690	1	$3,500.00	$3,500.00	495
VOTING MACHINE TERMINAL	IVOTRONIC	15 NON ADA	V5178712	1	$3,500.00	$3,500.00	495
VOTING MACHINE TERMINAL	IVOTRONIC	15 NON ADA	V5178816	1	$3,500.00	$3,500.00	495
VOTING MACHINE TERMINAL	IVOTRONIC	15 NON ADA	V5178833	1	$3,500.00	$3,500.00	495
VOTING MACHINE TERMINAL	IVOTRONIC	15 NON ADA	V5178998	1	$3,500.00	$3,500.00	495
VOTING MACHINE TERMINAL	IVOTRONIC	15 NON ADA	V5179052	1	$3,500.00	$3,500.00	495
VOTING MACHINE TERMINAL	IVOTRONIC	15 NON ADA	V5179081	1	$3,500.00	$3,500.00	495
VOTING MACHINE TERMINAL	IVOTRONIC	15 NON ADA	V5179092	1	$3,500.00	$3,500.00	495
VOTING MACHINE TERMINAL	IVOTRONIC	15 NON ADA	V5179095	1	$3,500.00	$3,500.00	495
VOTING MACHINE TERMINAL	IVOTRONIC	15 NON ADA	V5179109	1	$3,500.00	$3,500.00	495
VOTING MACHINE TERMINAL	IVOTRONIC	15 NON ADA	V5179114	1	$3,500.00	$3,500.00	495
VOTING MACHINE TERMINAL	IVOTRONIC	15 NON ADA	V5179133	1	$3,500.00	$3,500.00	495
VOTING MACHINE TERMINAL	IVOTRONIC	15 NON ADA	V5179186	1	$3,500.00	$3,500.00	495
VOTING MACHINE TERMINAL	IVOTRONIC	15 NON ADA	V5179192	1	$3,500.00	$3,500.00	495
VOTING MACHINE TERMINAL	IVOTRONIC	15 NON ADA	V5179200	1	$3,500.00	$3,500.00	495
VOTING MACHINE TERMINAL	IVOTRONIC	15 NON ADA	V5179215	1	$3,500.00	$3,500.00	495
VOTING MACHINE TERMINAL	IVOTRONIC	15 NON ADA	V5179309	1	$3,500.00	$3,500.00	495
VOTING MACHINE TERMINAL	IVOTRONIC	15 NON ADA	V5179440	1	$3,500.00	$3,500.00	495
VOTING MACHINE TERMINAL	IVOTRONIC	15 NON ADA	V5179442	1	$3,500.00	$3,500.00	495
VOTING MACHINE TERMINAL	IVOTRONIC	15 NON ADA	V5179455	1	$3,500.00	$3,500.00	495
VOTING MACHINE TERMINAL	IVOTRONIC	15 NON ADA	V5179460	1	$3,500.00	$3,500.00	495
VOTING MACHINE TERMINAL	IVOTRONIC	15 NON ADA	V5179467	1	$3,500.00	$3,500.00	495
VOTING MACHINE TERMINAL	IVOTRONIC	15 NON ADA	V5179472	1	$3,500.00	$3,500.00	495
VOTING MACHINE TERMINAL	IVOTRONIC	15 NON ADA	V5179488	1	$3,500.00	$3,500.00	495
VOTING MACHINE TERMINAL	IVOTRONIC	15 NON ADA	V5179496	1	$3,500.00	$3,500.00	495
VOTING MACHINE TERMINAL	IVOTRONIC	15 NON ADA	V5180116	1	$3,500.00	$3,500.00	495
VOTING MACHINE TERMINAL	IVOTRONIC	15 NON ADA	V5180153	1	$3,500.00	$3,500.00	495
VOTING MACHINE TERMINAL	IVOTRONIC	15 NON ADA	V5180156	1	$3,500.00	$3,500.00	495
VOTING MACHINE TERMINAL	IVOTRONIC	15 NON ADA	V5180232	1	$3,500.00	$3,500.00	495
VOTING MACHINE TERMINAL	IVOTRONIC	15 NON ADA	V5180286	1	$3,500.00	$3,500.00	495
VOTING MACHINE TERMINAL	IVOTRONIC	15 NON ADA	V5180301	1	$3,500.00	$3,500.00	495
VOTING MACHINE TERMINAL	IVOTRONIC	15 NON ADA	V5180529	1	$3,500.00	$3,500.00	495
VOTING MACHINE TERMINAL	IVOTRONIC	15 NON ADA	V5180543	1	$3,500.00	$3,500.00	495
VOTING MACHINE TERMINAL	IVOTRONIC	15 NON ADA	V5180546	1	$3,500.00	$3,500.00	495
VOTING MACHINE TERMINAL	IVOTRONIC	15 NON ADA	V5180550	1	$3,500.00	$3,500.00	495
VOTING MACHINE TERMINAL	IVOTRONIC	15 NON ADA	V5180735	1	$3,500.00	$3,500.00	495
VOTING MACHINE TERMINAL	IVOTRONIC	15 NON ADA	V5180738	1	$3,500.00	$3,500.00	495
VOTING MACHINE TERMINAL	IVOTRONIC	15 NON ADA	V5180751	1	$3,500.00	$3,500.00	495
VOTING MACHINE TERMINAL	IVOTRONIC	15 NON ADA	V5180755	1	$3,500.00	$3,500.00	495
VOTING MACHINE TERMINAL	IVOTRONIC	15 NON ADA	V5180761	1	$3,500.00	$3,500.00	495
VOTING MACHINE TERMINAL	IVOTRONIC	15 NON ADA	V5180763	1	$3,500.00	$3,500.00	495
VOTING MACHINE TERMINAL	IVOTRONIC	15 NON ADA	V5180769	1	$3,500.00	$3,500.00	495
VOTING MACHINE TERMINAL	IVOTRONIC	15 NON ADA	V5181443	1	$3,500.00	$3,500.00	495

Description	Manufacturer	Model	Serial No.	Qty.	Unit Cost	Total Cost	Dept No
VOTING MACHINE TERMINAL	IVOTRONIC	15 NON ADA	V5182751	1	$3,500.00	$3,500.00	495
VOTING MACHINE TERMINAL	IVOTRONIC	15 NON ADA	V5182752	1	$3,500.00	$3,500.00	495
VOTING MACHINE TERMINAL	IVOTRONIC	15 NON ADA	V5182786	1	$3,500.00	$3,500.00	495
VOTING MACHINE TERMINAL	IVOTRONIC	15 NON ADA	V5183458	1	$3,500.00	$3,500.00	495
VOTING MACHINE TERMINAL	IVOTRONIC	15 NON ADA	V5183507	1	$3,500.00	$3,500.00	495
VOTING MACHINE TERMINAL	IVOTRONIC	15 NON ADA	V5183572	1	$3,500.00	$3,500.00	495
VOTING MACHINE TERMINAL	IVOTRONIC	15 NON ADA	V5183583	1	$3,500.00	$3,500.00	495
VOTING MACHINE TERMINAL	IVOTRONIC	15 NON ADA	V5183640	1	$3,500.00	$3,500.00	495
VOTING MACHINE TERMINAL	IVOTRONIC	15 NON ADA	V5183649	1	$3,500.00	$3,500.00	495
VOTING MACHINE TERMINAL	IVOTRONIC	15 NON ADA	V5183674	1	$3,500.00	$3,500.00	495
VOTING MACHINE TERMINAL	IVOTRONIC	15 NON ADA	V5183723	1	$3,500.00	$3,500.00	495
VOTING MACHINE TERMINAL	IVOTRONIC	15 NON ADA	V5183743	1	$3,500.00	$3,500.00	495
VOTING MACHINE TERMINAL	IVOTRONIC	15 NON ADA	V5183789	1	$3,500.00	$3,500.00	495
VOTING MACHINE TERMINAL	IVOTRONIC	15 NON ADA	V5184054	1	$3,500.00	$3,500.00	495
VOTING MACHINE TERMINAL	IVOTRONIC	15 NON ADA	V5184276	1	$3,500.00	$3,500.00	495
VOTING MACHINE TERMINAL	IVOTRONIC	15 NON ADA	V5184327	1	$3,500.00	$3,500.00	495
VOTING MACHINE TERMINAL	IVOTRONIC	15 NON ADA	V5184348	1	$3,500.00	$3,500.00	495
VOTING MACHINE TERMINAL	IVOTRONIC	15 NON ADA	V5184356	1	$3,500.00	$3,500.00	495
VOTING MACHINE TERMINAL	IVOTRONIC	15 -ADA	V5184368	1	$3,500.00	$3,500.00	495
VOTING MACHINE TERMINAL	IVOTRONIC	15 NON ADA	V5184398	1	$3,500.00	$3,500.00	495
VOTING MACHINE TERMINAL	IVOTRONIC	15 NON ADA	V5184551	1	$3,500.00	$3,500.00	495
VOTING MACHINE TERMINAL	IVOTRONIC	15 NON ADA	V5184580	1	$3,500.00	$3,500.00	495
VOTING MACHINE TERMINAL	IVOTRONIC	15 NON ADA	V5184754	1	$3,500.00	$3,500.00	495
VOTING MACHINE TERMINAL	IVOTRONIC	15 -ADA	V5184796	1	$3,500.00	$3,500.00	495
VOTING MACHINE TERMINAL	IVOTRONIC	15 NON ADA	V5184807	1	$3,500.00	$3,500.00	495
VOTING MACHINE TERMINAL	IVOTRONIC	15 NON ADA	V5184852	1	$3,500.00	$3,500.00	495
VOTING MACHINE TERMINAL	IVOTRONIC	15 NON ADA	V5184902	1	$3,500.00	$3,500.00	495
VOTING MACHINE TERMINAL	IVOTRONIC	15 NON ADA	V5184909	1	$3,500.00	$3,500.00	495
VOTING MACHINE TERMINAL	IVOTRONIC	15 NON ADA	V5184910	1	$3,500.00	$3,500.00	495
VOTING MACHINE TERMINAL	IVOTRONIC	15 NON ADA	V5185364	1	$3,500.00	$3,500.00	495
VOTING MACHINE TERMINAL	IVOTRONIC	15 NON ADA	V5185365	1	$3,500.00	$3,500.00	495
VOTING MACHINE TERMINAL	IVOTRONIC	15 NON ADA	V5185370	1	$3,500.00	$3,500.00	495
VOTING MACHINE TERMINAL	IVOTRONIC	15 NON ADA	V5185402	1	$3,500.00	$3,500.00	495
VOTING MACHINE TERMINAL	IVOTRONIC	15 NON ADA	V5185416	1	$3,500.00	$3,500.00	495
VOTING MACHINE TERMINAL	IVOTRONIC	15 -ADA	V5185488	1	$3,500.00	$3,500.00	495
VOTING MACHINE TERMINAL	IVOTRONIC	15 NON ADA	V5185491	1	$3,500.00	$3,500.00	495
VOTING MACHINE TERMINAL	IVOTRONIC	15 NON ADA	V5185507	1	$3,500.00	$3,500.00	495
VOTING MACHINE TERMINAL	IVOTRONIC	15 NON ADA	V5185559	1	$3,500.00	$3,500.00	495
VOTING MACHINE TERMINAL	IVOTRONIC	15 NON ADA	V5185584	1	$3,500.00	$3,500.00	495
VOTING MACHINE TERMINAL	IVOTRONIC	15 NON ADA	V5185598	1	$3,500.00	$3,500.00	495
VOTING MACHINE TERMINAL	IVOTRONIC	15 NON ADA	V5185680	1	$3,500.00	$3,500.00	495
VOTING MACHINE TERMINAL	IVOTRONIC	15 -ADA	V5185682	1	$3,500.00	$3,500.00	495
VOTING MACHINE TERMINAL	IVOTRONIC	15 NON ADA	V5185785	1	$3,500.00	$3,500.00	495
VOTING MACHINE TERMINAL	IVOTRONIC	15 NON ADA	V5185817	1	$3,500.00	$3,500.00	495
VOTING MACHINE TERMINAL	IVOTRONIC	15 NON ADA	V5185830	1	$3,500.00	$3,500.00	495
VOTING MACHINE TERMINAL	IVOTRONIC	15 NON ADA	V5185843	1	$3,500.00	$3,500.00	495
VOTING MACHINE TERMINAL	IVOTRONIC	15 NON ADA	V5185854	1	$3,500.00	$3,500.00	495
VOTING MACHINE TERMINAL	IVOTRONIC	15 -ADA	V5185876	1	$3,500.00	$3,500.00	495
VOTING MACHINE TERMINAL	IVOTRONIC	15 -ADA	V5185902	1	$3,500.00	$3,500.00	495
VOTING MACHINE TERMINAL	IVOTRONIC	15 NON ADA	V5185915	1	$3,500.00	$3,500.00	495
VOTING MACHINE TERMINAL	IVOTRONIC	15 NON ADA	V5185916	1	$3,500.00	$3,500.00	495
VOTING MACHINE TERMINAL	IVOTRONIC	15 NON ADA	V5185937	1	$3,500.00	$3,500.00	495

Description	Manufacturer	Model	Serial No.	Qty.	Unit Cost	Total Cost	Dept No
VOTING MACHINE TERMINAL	IVOTRONIC	15 NON ADA	V5185957	1	$3,500.00	$3,500.00	495
VOTING MACHINE TERMINAL	IVOTRONIC	15 NON ADA	V5185967	1	$3,500.00	$3,500.00	495
VOTING MACHINE TERMINAL	IVOTRONIC	15 NON ADA	V5186003	1	$3,500.00	$3,500.00	495
VOTING MACHINE TERMINAL	IVOTRONIC	15 NON ADA	V5186005	1	$3,500.00	$3,500.00	495
VOTING MACHINE TERMINAL	IVOTRONIC	15 NON ADA	V5186049	1	$3,500.00	$3,500.00	495
VOTING MACHINE TERMINAL	IVOTRONIC	15 NON ADA	V5186050	1	$3,500.00	$3,500.00	495
VOTING MACHINE TERMINAL	IVOTRONIC	15 NON ADA	V5186057	1	$3,500.00	$3,500.00	495
VOTING MACHINE TERMINAL	IVOTRONIC	15 NON ADA	V5186124	1	$3,500.00	$3,500.00	495
VOTING MACHINE TERMINAL	IVOTRONIC	15 NON ADA	V5186128	1	$3,500.00	$3,500.00	495
VOTING MACHINE TERMINAL	IVOTRONIC	15 NON ADA	V5186137	1	$3,500.00	$3,500.00	495
VOTING MACHINE TERMINAL	IVOTRONIC	15 NON ADA	V5186201	1	$3,500.00	$3,500.00	495
VOTING MACHINE TERMINAL	IVOTRONIC	15 NON ADA	V5186226	1	$3,500.00	$3,500.00	495
VOTING MACHINE TERMINAL	IVOTRONIC	15 NON ADA	V5186227	1	$3,500.00	$3,500.00	495
VOTING MACHINE TERMINAL	IVOTRONIC	15 NON ADA	V5186254	1	$3,500.00	$3,500.00	495
VOTING MACHINE TERMINAL	IVOTRONIC	15 NON ADA	V5186273	1	$3,500.00	$3,500.00	495
VOTING MACHINE TERMINAL	IVOTRONIC	15 NON ADA	V5186318	1	$3,500.00	$3,500.00	495
VOTING MACHINE TERMINAL	IVOTRONIC	15 NON ADA	V5186475	1	$3,500.00	$3,500.00	495
VOTING MACHINE TERMINAL	IVOTRONIC	15 NON ADA	V5186485	1	$3,500.00	$3,500.00	495
VOTING MACHINE TERMINAL	IVOTRONIC	15 NON ADA	V5186488	1	$3,500.00	$3,500.00	495
VOTING MACHINE TERMINAL	IVOTRONIC	15 NON ADA	V5186604	1	$3,500.00	$3,500.00	495
VOTING MACHINE TERMINAL	IVOTRONIC	15 NON ADA	V5186699	1	$3,500.00	$3,500.00	495
VOTING MACHINE TERMINAL	IVOTRONIC	15 NON ADA	V5186731	1	$3,500.00	$3,500.00	495
VOTING MACHINE TERMINAL	IVOTRONIC	15 NON ADA	V5186797	1	$3,500.00	$3,500.00	495
VOTING MACHINE TERMINAL	IVOTRONIC	15 NON ADA	V5186857	1	$3,500.00	$3,500.00	495
VOTING MACHINE TERMINAL	IVOTRONIC	15 NON ADA	V5186871	1	$3,500.00	$3,500.00	495
VOTING MACHINE TERMINAL	IVOTRONIC	15 NON ADA	V5186917	1	$3,500.00	$3,500.00	495
VOTING MACHINE TERMINAL	IVOTRONIC	15 NON ADA	V5186935	1	$3,500.00	$3,500.00	495
VOTING MACHINE TERMINAL	IVOTRONIC	15 NON ADA	V5186941	1	$3,500.00	$3,500.00	495
VOTING MACHINE TERMINAL	IVOTRONIC	15 NON ADA	V5186966	1	$3,500.00	$3,500.00	495
VOTING MACHINE TERMINAL	IVOTRONIC	15 NON ADA	V5186967	1	$3,500.00	$3,500.00	495
VOTING MACHINE TERMINAL	IVOTRONIC	15 -ADA	V5186999	1	$3,500.00	$3,500.00	495
VOTING MACHINE TERMINAL	IVOTRONIC	15 NON ADA	V5187003	1	$3,500.00	$3,500.00	495
VOTING MACHINE TERMINAL	IVOTRONIC	15 NON ADA	V5187012	1	$3,500.00	$3,500.00	495
VOTING MACHINE TERMINAL	IVOTRONIC	15 NON ADA	V5187015	1	$3,500.00	$3,500.00	495
VOTING MACHINE TERMINAL	IVOTRONIC	15 NON ADA	V5187021	1	$3,500.00	$3,500.00	495
VOTING MACHINE TERMINAL	IVOTRONIC	15 NON ADA	V5187022	1	$3,500.00	$3,500.00	495
VOTING MACHINE TERMINAL	IVOTRONIC	15 NON ADA	V5187026	1	$3,500.00	$3,500.00	495
VOTING MACHINE TERMINAL	IVOTRONIC	15 NON ADA	V5187027	1	$3,500.00	$3,500.00	495
VOTING MACHINE TERMINAL	IVOTRONIC	15 -ADA	V5187044	1	$3,500.00	$3,500.00	495
VOTING MACHINE TERMINAL	IVOTRONIC	15 NON ADA	V5187066	1	$3,500.00	$3,500.00	495
VOTING MACHINE TERMINAL	IVOTRONIC	15 NON ADA	V5187071	1	$3,500.00	$3,500.00	495
VOTING MACHINE TERMINAL	IVOTRONIC	15 NON ADA	V5187082	1	$3,500.00	$3,500.00	495
VOTING MACHINE TERMINAL	IVOTRONIC	15 NON ADA	V5187091	1	$3,500.00	$3,500.00	495
VOTING MACHINE TERMINAL	IVOTRONIC	15 NON ADA	V5187101	1	$3,500.00	$3,500.00	495
VOTING MACHINE TERMINAL	IVOTRONIC	15 NON ADA	V5187109	1	$3,500.00	$3,500.00	495
VOTING MACHINE TERMINAL	IVOTRONIC	15 NON ADA	V5187124	1	$3,500.00	$3,500.00	495
VOTING MACHINE TERMINAL	IVOTRONIC	15 NON ADA	V5187139	1	$3,500.00	$3,500.00	495
VOTING MACHINE TERMINAL	IVOTRONIC	15 NON ADA	V5187197	1	$3,500.00	$3,500.00	495
VOTING MACHINE TERMINAL	IVOTRONIC	15 NON ADA	V5187204	1	$3,500.00	$3,500.00	495
VOTING MACHINE TERMINAL	IVOTRONIC	15 NON ADA	V5187212	1	$3,500.00	$3,500.00	495
VOTING MACHINE TERMINAL	IVOTRONIC	15 NON ADA	V5187214	1	$3,500.00	$3,500.00	495
VOTING MACHINE TERMINAL	IVOTRONIC	15 NON ADA	V5187221	1	$3,500.00	$3,500.00	495

Description	Manufacturer	Model	Serial No.	Qty.	Unit Cost	Total Cost	Dept No
VOTING MACHINE TERMINAL	IVOTRONIC	15 NON ADA	V5187240	1	$3,500.00	$3,500.00	495
VOTING MACHINE TERMINAL	IVOTRONIC	15 NON ADA	V5187244	1	$3,500.00	$3,500.00	495
VOTING MACHINE TERMINAL	IVOTRONIC	15 NON ADA	V5187258	1	$3,500.00	$3,500.00	495
VOTING MACHINE TERMINAL	IVOTRONIC	15 NON ADA	V5187270	1	$3,500.00	$3,500.00	495
VOTING MACHINE TERMINAL	IVOTRONIC	15 NON ADA	V5187284	1	$3,500.00	$3,500.00	495
VOTING MACHINE TERMINAL	IVOTRONIC	15 NON ADA	V5187300	1	$3,500.00	$3,500.00	495
VOTING MACHINE TERMINAL	IVOTRONIC	15 NON ADA	V5187305	1	$3,500.00	$3,500.00	495
VOTING MACHINE TERMINAL	IVOTRONIC	15 NON ADA	V5187313	1	$3,500.00	$3,500.00	495
VOTING MACHINE TERMINAL	IVOTRONIC	15 NON ADA	V5187370	1	$3,500.00	$3,500.00	495
VOTING MACHINE TERMINAL	IVOTRONIC	15 NON ADA	V5187373	1	$3,500.00	$3,500.00	495
VOTING MACHINE TERMINAL	IVOTRONIC	15 NON ADA	V5187389	1	$3,500.00	$3,500.00	495
VOTING MACHINE TERMINAL	IVOTRONIC	15 -ADA	V5187423	1	$3,500.00	$3,500.00	495
VOTING MACHINE TERMINAL	IVOTRONIC	15 NON ADA	V5187428	1	$3,500.00	$3,500.00	495
VOTING MACHINE TERMINAL	IVOTRONIC	15 NON ADA	V5187430	1	$3,500.00	$3,500.00	495
VOTING MACHINE TERMINAL	IVOTRONIC	15 NON ADA	V5187431	1	$3,500.00	$3,500.00	495
VOTING MACHINE TERMINAL	IVOTRONIC	15 -ADA	V5187438	1	$3,500.00	$3,500.00	495
VOTING MACHINE TERMINAL	IVOTRONIC	15 NON ADA	V5187451	1	$3,500.00	$3,500.00	495
VOTING MACHINE TERMINAL	IVOTRONIC	15 NON ADA	V5187462	1	$3,500.00	$3,500.00	495
VOTING MACHINE TERMINAL	IVOTRONIC	15 NON ADA	V5187472	1	$3,500.00	$3,500.00	495
VOTING MACHINE TERMINAL	IVOTRONIC	15 NON ADA	V5187473	1	$3,500.00	$3,500.00	495
VOTING MACHINE TERMINAL	IVOTRONIC	15 -ADA	V5187489	1	$3,500.00	$3,500.00	495
VOTING MACHINE TERMINAL	IVOTRONIC	15 -ADA	V5187494	1	$3,500.00	$3,500.00	495
VOTING MACHINE TERMINAL	IVOTRONIC	15 NON ADA	V5187523	1	$3,500.00	$3,500.00	495
VOTING MACHINE TERMINAL	IVOTRONIC	15 NON ADA	V5187526	1	$3,500.00	$3,500.00	495
VOTING MACHINE TERMINAL	IVOTRONIC	15 NON ADA	V5187532	1	$3,500.00	$3,500.00	495
VOTING MACHINE TERMINAL	IVOTRONIC	15 NON ADA	V5187542	1	$3,500.00	$3,500.00	495
VOTING MACHINE TERMINAL	IVOTRONIC	15 NON ADA	V5187572	1	$3,500.00	$3,500.00	495
VOTING MACHINE TERMINAL	IVOTRONIC	15 NON ADA	V5187583	1	$3,500.00	$3,500.00	495
VOTING MACHINE TERMINAL	IVOTRONIC	15 NON ADA	V5187584	1	$3,500.00	$3,500.00	495
VOTING MACHINE TERMINAL	IVOTRONIC	15 NON ADA	V5187590	1	$3,500.00	$3,500.00	495
VOTING MACHINE TERMINAL	IVOTRONIC	15 NON ADA	V5187599	1	$3,500.00	$3,500.00	495
VOTING MACHINE TERMINAL	IVOTRONIC	15 NON ADA	V5187608	1	$3,500.00	$3,500.00	495
VOTING MACHINE TERMINAL	IVOTRONIC	15 NON ADA	V5187610	1	$3,500.00	$3,500.00	495
VOTING MACHINE TERMINAL	IVOTRONIC	15 NON ADA	V5187612	1	$3,500.00	$3,500.00	495
VOTING MACHINE TERMINAL	IVOTRONIC	15 NON ADA	V5187619	1	$3,500.00	$3,500.00	495
VOTING MACHINE TERMINAL	IVOTRONIC	15 NON ADA	V5187626	1	$3,500.00	$3,500.00	495
VOTING MACHINE TERMINAL	IVOTRONIC	15 NON ADA	V5187638	1	$3,500.00	$3,500.00	495
VOTING MACHINE TERMINAL	IVOTRONIC	15 -ADA	V5187640	1	$3,500.00	$3,500.00	495
VOTING MACHINE TERMINAL	IVOTRONIC	15 -ADA	V5187642	1	$3,500.00	$3,500.00	495
VOTING MACHINE TERMINAL	IVOTRONIC	15 NON ADA	V5187648	1	$3,500.00	$3,500.00	495
VOTING MACHINE TERMINAL	IVOTRONIC	15 NON ADA	V5187668	1	$3,500.00	$3,500.00	495
VOTING MACHINE TERMINAL	IVOTRONIC	15 NON ADA	V5187670	1	$3,500.00	$3,500.00	495
VOTING MACHINE TERMINAL	IVOTRONIC	15 NON ADA	V5187676	1	$3,500.00	$3,500.00	495
VOTING MACHINE TERMINAL	IVOTRONIC	15 NON ADA	V5187686	1	$3,500.00	$3,500.00	495
VOTING MACHINE TERMINAL	IVOTRONIC	15 NON ADA	V5187693	1	$3,500.00	$3,500.00	495
VOTING MACHINE TERMINAL	IVOTRONIC	15 NON ADA	V5187697	1	$3,500.00	$3,500.00	495
VOTING MACHINE TERMINAL	IVOTRONIC	15 NON ADA	V5187700	1	$3,500.00	$3,500.00	495
VOTING MACHINE TERMINAL	IVOTRONIC	15 NON ADA	V5187704	1	$3,500.00	$3,500.00	495
VOTING MACHINE TERMINAL	IVOTRONIC	15 NON ADA	V5187714	1	$3,500.00	$3,500.00	495
VOTING MACHINE TERMINAL	IVOTRONIC	15 NON ADA	V5187725	1	$3,500.00	$3,500.00	495
VOTING MACHINE TERMINAL	IVOTRONIC	15 NON ADA	V5187729	1	$3,500.00	$3,500.00	495
VOTING MACHINE TERMINAL	IVOTRONIC	15 NON ADA	V5187752	1	$3,500.00	$3,500.00	495

Description	Manufacturer	Model	Serial No.	Qty.	Unit Cost	Total Cost	Dept No
VOTING MACHINE TERMINAL	IVOTRONIC	15 NON ADA	V5187786	1	$3,500.00	$3,500.00	495
VOTING MACHINE TERMINAL	IVOTRONIC	15 NON ADA	V5187789	1	$3,500.00	$3,500.00	495
VOTING MACHINE TERMINAL	IVOTRONIC	15 NON ADA	V5187812	1	$3,500.00	$3,500.00	495
VOTING MACHINE TERMINAL	IVOTRONIC	15 NON ADA	V5187815	1	$3,500.00	$3,500.00	495
VOTING MACHINE TERMINAL	IVOTRONIC	15 -ADA	V5187824	1	$3,500.00	$3,500.00	495
VOTING MACHINE TERMINAL	IVOTRONIC	15 -ADA	V5187834	1	$3,500.00	$3,500.00	495
VOTING MACHINE TERMINAL	IVOTRONIC	15 NON ADA	V5187860	1	$3,500.00	$3,500.00	495
VOTING MACHINE TERMINAL	IVOTRONIC	15 NON ADA	V5187862	1	$3,500.00	$3,500.00	495
VOTING MACHINE TERMINAL	IVOTRONIC	15 NON ADA	V5187873	1	$3,500.00	$3,500.00	495
VOTING MACHINE TERMINAL	IVOTRONIC	15 NON ADA	V5187880	1	$3,500.00	$3,500.00	495
VOTING MACHINE TERMINAL	IVOTRONIC	15 NON ADA	V5187892	1	$3,500.00	$3,500.00	495
VOTING MACHINE TERMINAL	IVOTRONIC	15 -ADA	V5187897	1	$3,500.00	$3,500.00	495
VOTING MACHINE TERMINAL	IVOTRONIC	15 NON ADA	V5187918	1	$3,500.00	$3,500.00	495
VOTING MACHINE TERMINAL	IVOTRONIC	15 NON ADA	V5187919	1	$3,500.00	$3,500.00	495
VOTING MACHINE TERMINAL	IVOTRONIC	15 NON ADA	V5187943	1	$3,500.00	$3,500.00	495
VOTING MACHINE TERMINAL	IVOTRONIC	15 NON ADA	V5187945	1	$3,500.00	$3,500.00	495
VOTING MACHINE TERMINAL	IVOTRONIC	15 -ADA	V5188052	1	$3,500.00	$3,500.00	495
VOTING MACHINE TERMINAL	IVOTRONIC	15 NON ADA	V5188090	1	$3,500.00	$3,500.00	495
VOTING MACHINE TERMINAL	IVOTRONIC	15 NON ADA	V5188091	1	$3,500.00	$3,500.00	495
VOTING MACHINE TERMINAL	IVOTRONIC	15 NON ADA	V5188110	1	$3,500.00	$3,500.00	495
VOTING MACHINE TERMINAL	IVOTRONIC	15 NON ADA	V5188131	1	$3,500.00	$3,500.00	495
VOTING MACHINE TERMINAL	IVOTRONIC	15 NON ADA	V5188152	1	$3,500.00	$3,500.00	495
VOTING MACHINE TERMINAL	IVOTRONIC	15 NON ADA	V5188160	1	$3,500.00	$3,500.00	495
VOTING MACHINE TERMINAL	IVOTRONIC	15 NON ADA	V5188161	1	$3,500.00	$3,500.00	495
VOTING MACHINE TERMINAL	IVOTRONIC	15 NON ADA	V5188169	1	$3,500.00	$3,500.00	495
VOTING MACHINE TERMINAL	IVOTRONIC	15 NON ADA	V5188179	1	$3,500.00	$3,500.00	495
VOTING MACHINE TERMINAL	IVOTRONIC	15 -ADA	V5188214	1	$3,500.00	$3,500.00	495
VOTING MACHINE TERMINAL	IVOTRONIC	15 NON ADA	V5188254	1	$3,500.00	$3,500.00	495
VOTING MACHINE TERMINAL	IVOTRONIC	15 NON ADA	V5188289	1	$3,500.00	$3,500.00	495
VOTING MACHINE TERMINAL	IVOTRONIC	15 NON ADA	V5188327	1	$3,500.00	$3,500.00	495
VOTING MACHINE TERMINAL	IVOTRONIC	15 NON ADA	V5188338	1	$3,500.00	$3,500.00	495
VOTING MACHINE TERMINAL	IVOTRONIC	15 -ADA	V5188454	1	$3,500.00	$3,500.00	495
VOTING MACHINE TERMINAL	IVOTRONIC	15 -ADA	V5188460	1	$3,500.00	$3,500.00	495
VOTING MACHINE TERMINAL	IVOTRONIC	15 -ADA	V5123695Â	1	$3,500.00	$3,500.00	495
VOTING MACHINE TERMINAL	IVOTRONIC	15 -ADA	V5126255Â	1	$3,500.00	$3,500.00	495
VOTING MACHINE TERMINAL	IVOTRONIC	15 -ADA	V5127097Â	1	$3,500.00	$3,500.00	495
VOTING MACHINE TERMINAL	IVOTRONIC	15 -ADA	V5129445Â	1	$3,500.00	$3,500.00	495
VOTING MACHINE TERMINAL	IVOTRONIC	15 -ADA	V5130067Â	1	$3,500.00	$3,500.00	495
VOTING MACHINE TERMINAL	IVOTRONIC	15 -ADA	V5130188Â	1	$3,500.00	$3,500.00	495
VOTING MACHINE TERMINAL	IVOTRONIC	15 -ADA	V5131668Â	1	$3,500.00	$3,500.00	495
VOTING MACHINE TERMINAL	IVOTRONIC	15 -ADA	V5131768Â	1	$3,500.00	$3,500.00	495
VOTING MACHINE TERMINAL	IVOTRONIC	15 -ADA	V5133585Â	1	$3,500.00	$3,500.00	495
VOTING MACHINE TERMINAL	IVOTRONIC	15 -ADA	V5135370Â	1	$3,500.00	$3,500.00	495
VOTING MACHINE TERMINAL	IVOTRONIC	15 -ADA	V5135657Â	1	$3,500.00	$3,500.00	495
VOTING MACHINE TERMINAL	IVOTRONIC	15 -ADA	V5139778Â	1	$3,500.00	$3,500.00	495
VOTING MACHINE TERMINAL	IVOTRONIC	15 -ADA	V5152404Â	1	$3,500.00	$3,500.00	495
VOTING MACHINE TERMINAL	IVOTRONIC	15 -ADA	V5152548Â	1	$3,500.00	$3,500.00	495
VOTING MACHINE TERMINAL	IVOTRONIC	15 -ADA	V5154371Â	1	$3,500.00	$3,500.00	495
WALKER, POSTURE CONTROL, 2-WHEEL				1	$175.00	$175.00	545
WALKER, POSTURE CONTROL, 2-WHEEL				5	$175.00	$875.00	570
WALL PANEL, STALL	PRIEFERT RANCH EQUIPMENT			168	$330.00	$55,440.00	3106
WARMER, FOOD, TABLETOP, 2 LIGHTS				1	$210.00	$210.00	570

Description	Manufacturer	Model	Serial No.	Qty.	Unit Cost	Total Cost	Dept No
WASHER, HIGH PRESSURE (3000 PSI)	EXCELL	XR2600	2451012603	1	$3,200.00	$3,200.00	560
WASHER, HIGH PRESSURE, ELECTRIC (1000 PSI)	SHARK	DE2015D	1.10604E+13	1	$785.00	$785.00	570
WASHER, HIGH PRESSURE, ELECTRIC, 1000 PSI				3	$495.00	$1,485.00	570
WASHER, HIGH PRESSURE, ELECTRIC, 1000 PSI				1	$495.00	$495.00	570
WASHER, HIGH PRESSURE, ELECTRIC, 1450 PSI	DEWALT	DXPW3425	DXPW3425	1	$1,550.00	$1,550.00	510
WASHER, HIGH PRESSURE, GAS ENG, 1000 PSI	JOHN DEERE	11675202972	1017034784	1	$2,825.00	$2,825.00	545
WASHER, HIGH PRESSURE, GAS ENG, 1000 PSI	TITAN INDUSTRIAL	2200	ATP023308	1	$432.00	$432.00	560
WASHER, HIGH PRESSURE, GAS ENG, 1000 PSI	MI-T-M	38C741	10916277	1	$2,825.00	$2,825.00	3106
WASHER, HIGH PRESSURE, GAS ENG, 1000 PSI	MI-T-M	3WB72	10934586	1	$1,847.54	$1,847.54	3107
WASHER, HIGH PRESSURE, GAS ENG, 2000 PSI	HUSKY	HU80709	AM2123271	1	$3,850.00	$3,850.00	882
WASHER, HIGH PRESSURE, GAS ENG, 3000 PSI	HONDA	NA	3171843431	1	$6,650.00	$6,650.00	570
WASHER, HIGH PRESSURE, GAS ENG, 3500 PSI	ALKOTA	NA	265017	1	$4,170.00	$4,170.00	210
WASHER, HIGH PRESSURE, GAS ENG, 3500 PSI	ALKOTA	NA	276015	1	$4,165.00	$4,165.00	210
WASHER, HIGH PRESSURE, TRAILER MOUNTED	MI-T-M	CW-3004-4MG	10191435	1	$4,693.00	$4,693.00	882
WASHER, PRESSURE, STEAM	MI-T-M	HSP-3504-3NGK	150984575	1	$5,773.26	$5,773.26	510
WASHER/EXTRACTOR, COMMERCIAL	UNIMAC	UW125AVQU80001	711015751	1	$16,362.50	$16,362.50	570
WASHER/EXTRACTOR, COMMERCIAL	UNIMAC	UW125AVQU80001	709015707	1	$16,362.50	$16,362.50	570
WASHING MACHINE, COMMERCIAL, 30-45 LB.	SPEED QUEEN	SCN030GNFXU3001	1403033691	1	$3,925.00	$3,925.00	576
WASHING MACHINE, COMMERCIAL, 30-45 LB.	SPEED QUEEN	SCN030GNFXU3001	1403033675	1	$3,925.00	$3,925.00	576
WASHING MACHINE, COMMERCIAL, 50-65 LB.	WASCOMAT	W762CO	RCI 478556	1	$6,500.00	$6,500.00	545
WASHING MACHINE, COMMERCIAL, 50-65 LB.	WASCOMAT	W762CO	1610 0125	1	$6,500.00	$6,500.00	545
WASHING MACHINE, COMMERCIAL, 50-65 LB.	SPEED QUEEN	SC125VNVQU4001	3060337633	1	$6,500.00	$6,500.00	570
WASHING MACHINE, COMMERCIAL, 50-65 LB.	SPEED QUEEN	SCN060GNFXU2001	1709059239	1	$9,600.45	$9,600.45	576
WASHING MACHINE, HOUSEHOLD, LOW-END				1	$450.00	$450.00	540
WASHING MACHINE, HOUSEHOLD, LOW-END				1	$450.00	$450.00	540
WASHING MACHINE, HOUSEHOLD, LOW-END				1	$450.00	$450.00	541
WASHING MACHINE, HOUSEHOLD, LOW-END				1	$450.00	$450.00	560
WASHING MACHINE, HOUSEHOLD, LOW-END				1	$450.00	$450.00	570
WASHING MACHINE, HOUSEHOLD, LOW-END				1	$450.00	$450.00	570
WASHING MACHINE, HOUSEHOLD, LOW-END				1	$450.00	$450.00	576
WATER DISPENSER/COOLER				1	$160.00	$160.00	560
WATER DISPENSER/COOLER				1	$160.00	$160.00	630
WATTMETER, THROUGH LINE				1	$490.00	$490.00	587
WEAPON SIGHT, HOLOGRAPHIC	AIMPOINT	M4	K3973150	1	$815.13	$815.13	560
WEAPON SIGHT, HOLOGRAPHIC	AIMPOINT	M4	K3973157	1	$815.13	$815.13	560
WEAPON SIGHT, HOLOGRAPHIC	AIMPOINT	M4	K3973152	1	$815.13	$815.13	560
WEAPON SIGHT, HOLOGRAPHIC	AIMPOINT	M4	K3973145	1	$815.13	$815.13	560
WEAPON SIGHT, HOLOGRAPHIC	AIMPOINT	M4	K3973147	1	$815.13	$815.13	560
WEAPON SIGHT, HOLOGRAPHIC	AIMPOINT	M4	K3964395	1	$815.13	$815.13	560
WEAPON SIGHT, HOLOGRAPHIC	AIMPOINT	M4	K3973153	1	$815.13	$815.13	560
WEAPON SIGHT, HOLOGRAPHIC	AIMPOINT	M4	K3964389	1	$815.13	$815.13	560
WEAPON SIGHT, HOLOGRAPHIC	AIMPOINT	M4	K3964393	1	$815.13	$815.13	560
WEAPON SIGHT, HOLOGRAPHIC	AIMPOINT	M4	K3964397	1	$815.13	$815.13	560
WEAPON SIGHT, HOLOGRAPHIC	AIMPOINT	M4	K3964390	1	$815.13	$815.13	560
WEAPON SIGHT, HOLOGRAPHIC	AIMPOINT	M4	K3973146	1	$815.13	$815.13	560
WEATHER STATION, DIGITAL				2	$1,100.00	$2,200.00	542
WEATHER SYSTEM, DISPLAY CONSOLE	COLUMBIA WEATHER SYSTEMS			1	$3,000.00	$3,000.00	581
WEATHER TRACKER, POCKET, BLUETOOTH	KESTREL	4500		1	$750.00	$750.00	581
WEED EATER, TRIMMER				8	$325.00	$2,600.00	210
WEED EATER, TRIMMER				1	$325.00	$325.00	510
WEED EATER, TRIMMER				5	$325.00	$1,625.00	560
WEED EATER, TRIMMER				6	$325.00	$1,950.00	560

Description	Manufacturer	Model	Serial No.	Qty.	Unit Cost	Total Cost	Dept No
WEED EATER, TRIMMER				1	$325.00	$325.00	3106
WEED EATER, TRIMMER				3	$325.00	$975.00	3107
WEIGHT BENCH PRESS, COMPETITION				1	$300.00	$300.00	560
WEIGHT BENCH, ADJUSTABLE, FLAT TO INCLINE				2	$229.00	$458.00	576
WEIGHT BENCH, STANDARD				1	$155.00	$155.00	560
WEIGHT MACHINE, MULTI-STATION	MARCY	MWM-988	RCI 455723	1	$4,595.00	$4,595.00	541
WEIGHT MACHINE, MULTI-STATION	BOWFLEX	PR1000	RCI 455724	1	$4,595.00	$4,595.00	541
WEIGHT MACHINE, SQUAT, HACK SQUAT	NA	NA	RCI 479465	1	$1,490.00	$1,490.00	560
WEIGHT MACHINE. T-BAR ROW, SEATED				3	$415.00	$1,245.00	560
WELDER, GAS, TRAILER MOUNTED, PORTABLE	HOBART	TITAN 7000	RCI 479421	1	$2,500.00	$2,500.00	210
WELDER, GAS, TRAILER MOUNTED, PORTABLE	LINCOLN ELECTRIC	SA-250	A-1109256	1	$2,500.00	$2,500.00	210
WELDER, MIG	LINCOLN ELECTRIC	PRO-MIG 135	U1020926227	1	$1,330.00	$1,330.00	509
WELDER, MIG	LINCOLN ELECTRIC	PRO-MIG 135	1990905723	1	$1,330.00	$1,330.00	509
WELDER, MIG	LINCOLN ELECTRIC	125 EASY CORE	M3171003254	1	$857.59	$857.59	3107
WELDER, MIG/WIRE FEEDER, 130 AMP	LINCOLN ELECTRIC	180	M3090705415	1	$669.00	$669.00	510
WELDER, OXY/ACETYLENE OUTFIT				1	$290.00	$290.00	882
WELDER, PLASMA CUTTING	MILLER	252	MA220241N	1	$2,025.08	$2,025.08	882
WELDER, STICK, IDEALARC, 225 AC				1	$490.00	$490.00	509
WELDER, STICK, IDEALARC, 225 AC				1	$490.00	$490.00	560
WELDER, STICK, IDEALARC, 225 AC				1	$490.00	$490.00	882
WELDER, STICK, IDEALARC, 225/125 AC/DC	LINCOLN ELECTRIC	K2857-1	U1150705820	1	$650.00	$650.00	210
WELDER, TIG/MIG	MILLER	MILLERMATIC 135	LE154875	1	$1,880.00	$1,880.00	882
WELDING HOOD/ FACE SHIELD				2	$80.00	$160.00	882
WHEEL ALIGNMENT RACK, COMPLETE	HUNTER	NA	RCI 455315	1	$2,000.00	$2,000.00	882
WHEEL ALIGNMENT SYSTEM	HUNTER	WR24X	CU8030	1	$46,180.00	$46,180.00	882
WHEEL BALANCER, COMPUTER	HUNTER	SW10	JU8856	1	$7,920.00	$7,920.00	882
WHEELBARROW				1	$60.00	$60.00	560
WHEELBARROW				1	$60.00	$60.00	560
WHEELBARROW				2	$60.00	$120.00	576
WHEELBARROW				1	$60.00	$60.00	576
WHEELBARROW				1	$60.00	$60.00	3106
WHEELBARROW				4	$60.00	$240.00	3107
WHEELCHAIR				1	$385.00	$385.00	545
WHEELCHAIR				5	$385.00	$1,925.00	570
WHEELCHAIR				1	$385.00	$385.00	570
WIRELESS ACCESS POINT	CISCO SYSTEMS	NA	NSN	1	$400.00	$400.00	427
WIRELESS ACCESS POINT	CISCO SYSTEMS	NA	NSN	1	$400.00	$400.00	428
WIRELESS ACCESS POINT	CISCO SYSTEMS	MERAKAI	Q2DD-23ZG-5NF5	1	$650.00	$650.00	441
WIRELESS ACCESS POINT				1	$400.00	$400.00	495
WIRELESS ACCESS POINT				1	$400.00	$400.00	499
WIRELESS ACCESS POINT				1	$400.00	$400.00	499
WIRELESS ACCESS POINT	CISCO SYSTEMS	MX64W	Q2MN-MQHU-VLBD	1	$650.00	$650.00	503
WIRELESS ACCESS POINT	CISCO SYSTEMS	MR16	Q2DD-25DK-XARX	1	$650.00	$650.00	503
WIRELESS ACCESS POINT	CISCO SYSTEMS	MR16	Q2DD-W3VM-XKR2	1	$650.00	$650.00	503
WIRELESS ACCESS POINT	CISCO SYSTEMS	MR16	Q2DD-95CC-9WTF	1	$650.00	$650.00	503
WIRELESS ACCESS POINT	CISCO SYSTEMS	MR16	Q2DD-98AM-FQLF	1	$650.00	$650.00	503
WIRELESS ACCESS POINT	CISCO SYSTEMS	MX60W	Q2CN-4PFK-BF9T	1	$650.00	$650.00	503
WIRELESS ACCESS POINT	CISCO SYSTEMS	NA	RCI 482081	1	$650.00	$650.00	503
WIRELESS ACCESS POINT	CISCO SYSTEMS	MR18	Q2GD-3M4N-AFFD	1	$650.00	$650.00	503
WIRELESS ACCESS POINT	CISCO SYSTEMS	MR16	Q2DD-T7K7-C5HQ	1	$650.00	$650.00	503
WIRELESS ACCESS POINT	CISCO SYSTEMS	MX60W	Q2CN-7AD8-GC8A	1	$650.00	$650.00	540
WIRELESS ACCESS POINT	CISCO SYSTEMS	MERAKI MX60W	Q2CN-5YHD-WWRT	1	$650.00	$650.00	540

Description	Manufacturer	Model	Serial No.	Qty.	Unit Cost	Total Cost	Dept No
WIRELESS ACCESS POINT				1	$400.00	$400.00	560
WIRELESS ACCESS POINT				1	$400.00	$400.00	560
WIRELESS ACCESS POINT				1	$400.00	$400.00	560
WIRELESS ACCESS POINT				1	$400.00	$400.00	560
WIRELESS ACCESS POINT	CISCO SYSTEMS	NA	RCI 484826	1	$650.00	$650.00	560
WIRELESS ACCESS POINT				8	$400.00	$3,200.00	570
WIRELESS ACCESS POINT	MERAKI	MR16	Q2DD-MBKT-FNFP	1	$650.00	$650.00	576
WIRELESS ACCESS POINT	MERAKI	MR16	Q2DD-NPF3-EY3L	1	$650.00	$650.00	576
WIRELESS ACCESS POINT	CISCO SYSTEMS	MR33	Q2PD-RFSC-NN8Q	1	$650.00	$650.00	576
WIRELESS ACCESS PORT	CISCO SYSTEMS	MERAKI MR16	Q2DD-6VR3-EBKS	1	$1,500.00	$1,500.00	428
WIRELESS ACCESS PORT	CISCO SYSTEMS	NA	NSN	1	$1,500.00	$1,500.00	440
WIRELESS ACCESS PORT	CISCO SYSTEMS	MERAKI MR16	Q2DD-RSKX-8JNF	1	$1,500.00	$1,500.00	450
WIRELESS ACCESS PORT	CISCO SYSTEMS	MERAKI MR16	Q2DD-5N7N-JND6	1	$1,500.00	$1,500.00	503
WIRELESS ACCESS PORT	CISCO SYSTEMS	MERAKI MR16	Q2DD-LBTC-L784	1	$1,500.00	$1,500.00	503
WIRELESS ACCESS PORT	CISCO SYSTEMS	MERAKI MR18	Q2GD-9J76-G9DE	1	$1,500.00	$1,500.00	503
WIRELESS ACCESS PORT	CISCO SYSTEMS	MERAKI MR18	Q2GD-8Q4A-E4QW	1	$1,500.00	$1,500.00	503
WIRELESS ACCESS PORT	CISCO SYSTEMS	NA	NSN	1	$1,500.00	$1,500.00	503
WIRELESS ACCESS PORT	CISCO SYSTEMS	MERAKI MR16	Q2DD-X4LQ-Y688	1	$1,500.00	$1,500.00	503
WIRELESS ACCESS PORT	CISCO SYSTEMS	MERAKI MR16	Q2DD-N4AE-GS9C	1	$1,500.00	$1,500.00	503
WIRELESS ACCESS PORT	CISCO SYSTEMS	MERAKI MR16	Q2DD-ZV3C-WRCD	1	$1,500.00	$1,500.00	540
WIRELESS ACCESS PORT	CISCO SYSTEMS	MERAKI MR16	Q2DD-R85E-QMNK	1	$1,500.00	$1,500.00	541
WIRELESS ACCESS PORT	CISCO SYSTEMS	NA	NSN	1	$1,500.00	$1,500.00	560
WIRELESS ACCESS PORT	CISCO SYSTEMS	NA	NSN	1	$1,500.00	$1,500.00	570
WIRELESS ACCESS PORT	CISCO SYSTEMS	NA	NSN	1	$1,500.00	$1,500.00	570
WIRELESS ACCESS PORT	CISCO SYSTEMS	NA	NSN	1	$1,500.00	$1,500.00	570
WIRELESS ACCESS PORT	CISCO SYSTEMS	NA	RCI 481815	1	$1,500.00	$1,500.00	570
WIRELESS ACCESS PORT	CISCO SYSTEMS	MERAKI MR16	Q2DD-T83W-DK9F	1	$1,500.00	$1,500.00	583
WIRELESS ACCESS PORT	CISCO SYSTEMS	NA	NSN	1	$1,500.00	$1,500.00	3106
WIRELESS ACCESS PORT	CISCO SYSTEMS	NA	NSN	1	$1,500.00	$1,500.00	3106
WIRELESS, TRANSMITTER RECEIVER				1	$400.00	$400.00	3106
WRENCH, RATCHET, AIR				1	$200.00	$200.00	509
						$78,191,953.96	

Commissioners Court - Regular Session **11.**

Meeting Date: 06/26/2018

Asset Auction 6/26/2018

Submitted By: Jayme Jasso, Purchasing

Department: Purchasing

Agenda Category: Consent

Information

Agenda Item

Discuss, consider and take appropriate action on authorizing the disposal of various county assets through auction including (1) Apple iPad and (15) Computers, pursuant to Tx. Local Gov't Code 263.152.

Background

See attached lists.

Fiscal Impact

From/To	Acct No.	Description	Amount

Attachments

Auction 1

Form Review

Inbox	Reviewed By	Date
Purchasing (Originator)	Randy Barker	06/21/2018 09:06 AM
County Judge Exec Asst.	Wendy Coco	06/21/2018 09:21 AM
Form Started By: Jayme Jasso		Started On: 06/20/2018 03:24 PM
Final Approval Date: 06/21/2018		

FrmAudASCF01 revision 07/2014

Williamson County
Asset Status Change Form

Print Form

The following asset(s) is(are) considered for: (select one)

- ○ TRANSFER bet ween county departments
- ◉ SALE at the earliest auction *
- ○ TRADE-IN for new assets of similar type for the county
- ○ DONATION to a non-county entity
- ○ DESTRUCTION due to Public Health / Safety
- ○ SALE to a government entity / civil or charitable organization in the county at fair market value

Asset List:

Quantity	Description (year, make, model, etc.) A #	Manufacturer ID# (serial, service tag, or VIN)	County Tag#	Condition of Assets (Working, Non-Working)
1	Apple iPad RET WIFI 65610	SDMPK13CYF18C	65610	Working

Parties involved:

FROM (Transferor Department): Justice of the Peace, Precinct 3

Transferor - Elected Official/Department Head/ Authorized Staff:

Judge Bill Gravell, Jr.
Print Name

Signature

6/11/18
Date

Contact Person:

Melissa Goins
Print Name

+1 (512) 943-1508
Phone Number

RECEIVED
JUN 14 2018
AUDITOR'S OFFICE
WILLIAMSON COUNTY, TEXAS

TO (Transferee Department/Auction/Trade-In/Donee): Auction

Transferee - Elected Official/Department Head/ Authorized Staff OR Donee - Representative: (If being approved for Sale or Trade-In, no signature is necessary.)

Print Name

Signature

Date

Contact Person:

Tony Hill
Print Name

+1 (512) 943-3314
Phone Number

* If the above asset(s) is (are) listed for sale at auction and no bids are made, the Purchasing Director may dispose of or donate this (these) asset(s). A list of the (these) asset(s) to be donated or disposed of will be sent to the Auditor's Office with a date of donation or disposal.

Forward to County Auditor's Office

This Change Status was approved as agenda item # _____ In Commissioner's Court on _____

If for Sale, the asset(s) was(were) delivered to warehouse on _____ by _____

A#

QTY	Description (year, make, model, etc)	Manufacturer ID# (serial, service tag, or VIN)	County Tag#	Condition of Assets (Working, Non-Working)
6	Metal & wooden Desks (1 w/return)			Working
2	Hutches for desks			Working
4	Black Desk Chairs			Working
1	Gray Desk Chair			Working
2	Gray Guest Chairs			Working
1	Child car seat			Non-Working
2	Storage cabinets			Working
2	Bookcases			Working
11	File cabinets			Working
1	Dell Monitor	CN0C2JMK-74445-99H9855U		Non-Working
1	Dell Monitor	CN-ODTHOPH-74261-41G-2EGL		Non-Working
1	Desk chair mat			Working
1	Table			Non-Working
4	Partitians			Non-Working
1	Printer stand			Working
1	Picutre frame			Working
1	2x3 white board			Working
1	Cardboard mail bin			Non-Working
1	Metal mail slot bin for office door	RECEIVED		Non-Working
1	Box fan	JUN 14 2018		Non-Working
	Various miscellaneous parts			Non-Working
	Multiple desk chair arms	AUDITOR'S OFFICE		Non-Working
	Miscellaneous cords, i.e. charger cords, internet cords	WILLIAMSON COUNTY, TEXAS		
1	Sony Boom Box			Non-Working
1	Tracking System			Non-Working
1	Speaker system w/control box & speakers			Non-Working
1	Sony Camcorder & bag	SN#183112		Non-Working
1	Sony Camcorder & bag	SN#55129		Non-Working
4	Monitor Arms			Working
3	Laptop bags			Working
11	Mouse			Non-Working
1	Dell Laptop Battery			Non-Working
3	Digital cameras			
1	Motorola Radio Battery	NNTN4437b		Non-Working
7	Logiteck Keyboards			Non-Working
2	Dell Keyboards			Non-Working
4	Dell Docking Stations			Non-Working
1	Dell Inspiron	CN-0J5088-70166-49M-C1NE		Non-Working
1	Dell Latitude D830	Svc Tag # C72DZD1	45284	Non-Working

A#

QTY	Description (year, make, model, etc)	Manufacturer ID# (serial, service tag, or VIN)	County Tag#	Condition of Assets (Working, Non-Working)
1	Dell Latitude	PTSP Trackin g #PO1744	———	Non-Working
1	Dell Latitude	Svc Tag #1TH23Q1	57339	Non-Working
1	Dell Latitude	Svc Tag #FEBKXG1 #s FFBKXG1	49898	Non-Working
1	Dell Latitude	SVC Tag #1NST7J1	49282	Non-Working

RECEIVED

JUN 14 2018

AUDITOR'S OFFICE
WILLIAMSON COUNTY, TEXAS

FrmAudASCF01 revision 07/2014

Print Form

Williamson County
Asset Status Change Form

The following asset(s) is(are) considered for: (select one)

- ○ TRANSFER bet ween county departments
- ◉ SALE at the earliest auction *
- ○ TRADE-IN for new assets of similar type for the county
- ○ DONATION to a non-county entity
- ○ DESTRUCTION due to Public Health / Safety
- ○ SALE to a government entity / civil or charitable organization in the county at fair market value

Asset List:

Quantity	Description (year, make, model, etc.) A#	Manufacturer ID# (serial, service tag, or VIN)	County Tag#	Condition of Assets (Working, Non-Working)
1	Dell OptiPlex 740 computer 148324	225RFD1 C-01669	5013	Working
1	Dell OptiPlex 740 computer 53155	DCGD1L1 C-02572	4833	Working
1	Dell OptiPlex 780 computer 55479	C7QYLN1 C-02880	5016	Working
1	Dell OptiPlex 780 computer 55477	C7PYLN1 C-02881	4834	Working
1	Dell OptiPlex 780 computer 55476	C7QXLN1 C-02886	1665	Working

Parties involved:

FROM (Transferor Department): 0499- Tax Assessor/Collector

Transferor - Elected Official/Department Head/ Authorized Staff:

Matt Johnson
Print Name

Signature

June 15, 2018
Date

Contact Person:

Judy Kocian
Print Name

+1 (512) 943-1954
Phone Number

TO (Transferee Department/Auction/Trade-in/Donee): Auction

Transferee - Elected Official/Department Head/ Authorized Staff OR Donee - Representative: (If being approved for Sale or Trade-in, no signature is necessary.)

Tony Hill
Print Name

Signature

Date

Contact Person:

Tony Hill
Print Name

Phone Number

* If the above asset(s) is (are) listed for sale at auction and no bids are made, the Purchasing Director may dispose of or donate this (these) asset(s). A list of the (these) asset(s) to be donated or disposed of will be sent to the Auditor's Office with a date of donation or disposal.

Forward to County Auditor's Office

This Change Status was approved as agenda item # _____ in Commissioner's Court on _____

If for Sale, the asset(s) was(were) delivered to warehouse on _____ by _____

FrmAudASCF01 revision 07/2014

Williamson County
Asset Status Change Form

Print Form

The following asset(s) is(are) considered for: (select one)

- ○ TRANSFER bet ween county departments
- ◉ SALE at the earliest auction *
- ○ TRADE-IN for new assets of similar type for the county
- ○ DONATION to a non-county entity
- ○ DESTRUCTION due to Public Health / Safety
- ○ SALE to a government entity / civil or charitable organization in the county at fair market value

Asset List:

Quantity	Description (year, make, model, etc.) A##	Manufacturer ID# (serial, service tag, or VIN)	County Tag#	Condition of Assets (Working, Non-Working)
1	Dell OptiPlex 790 computer 65102	HXVDWV1 C-03328	1658	Working
1	Dell OptiPlex 790 computer 56628	DRTFOR1 C-03084 AS DRTFOR1	4901	Working
1	Dell OptiPlex 780 computer 55474	FMSYLN1 C-02871	5112	Working
1	Dell OptiPlex 780 computer 14936	20GFJN1 C-02804	4097	Working
[redacted]	[redacted] —	N/A	N/A	Working

Parties involved:

FROM (Transferor Department): 0499- Tax Assessor/Collector

Transferor - Elected Official/Department Head/ Authorized Staff:

Matt Johnson
Print Name

Signature

June 15, 2018
Date

Contact Person:

Judy Kocian
Print Name

+1 (512) 943-1954
Phone Number

TO (Transferee Department/Auction/Trade-in/Donee): Auction

Transferee - Elected Official/Department Head/ Authorized Staff OR Donee - Representative: (If being approved for Sale or Trade-in, no signature is necessary.)

Tony Hill
Print Name

Signature

Date

Contact Person:

Tony Hill
Print Name

Phone Number

* If the above asset(s) is (are) listed for sale at auction and no bids are made, the Purchasing Director may dispose of or donate this (these) asset(s). A list of the (these) asset(s) to be donated or disposed of will be sent to the Auditor's Office with a date of donation or disposal.

Forward to County Auditor's Office

This Change Status was approved as agenda item # _____ in Commissioner's Court on _____

If for Sale, the asset(s) was(were) delivered to warehouse on _____ by _____

Commissioners Court - Regular Session **12.**

Meeting Date: 06/26/2018

Asset Auction Monthly 6/26/2018

Submitted By: Jayme Jasso, Purchasing

Department: Purchasing

Agenda Category: Consent

Information

Agenda Item

Discuss, consider and take appropriate action on acknowledging the Purchasing Department monthly report of asset dispositions through auction for the period of 5/24/2018 through 6/20/2018.

Background

Please see the attached list which shows all assets for auction approved by Purchasing from 5/24/18 through 6/20/18.

Fiscal Impact

From/To	Acct No.	Description	Amount

Attachments

Auction Monthly

Form Review

Inbox	Reviewed By	Date
Purchasing (Originator)	Randy Barker	06/21/2018 09:30 AM
County Judge Exec Asst.	Wendy Coco	06/21/2018 09:49 AM
Form Started By: Jayme Jasso		Started On: 06/20/2018 01:50 PM
Final Approval Date: 06/21/2018		

Item	Serial Number	Court date	Quantity	Dept.
ICOM IC-A3 VHF Air Band Transceiver	OO501	6/26/2018	1	Emergency Man.
ICOM BC-119N desktop charger	1102414	6/26/2018	1	Emergency Man.
Garmin GPS II plus	40216899	6/26/2018	1	Emergency Man.
Tan Metal credenza		6/26/2018	1	Health Dist.
Wooden Shelving unit		6/26/2018	1	Health Dist.
Wooden credenza		6/26/2018	1	Health Dist.
Xray view light box		6/26/2018	1	Health Dist.
Small wooden desk		6/26/2018	1	Health Dist.
Gray vertical filing cabinet		6/26/2018	1	Health Dist.
Portable AC units		6/26/2018	2	Health Dist.
Box of binders		6/26/2018	1	Health Dist.
Projector		6/26/2018	1	Health Dist.
Table top displai in blue bag		6/26/2018	1	Health Dist.
Plotter printer		6/26/2018	1	Health Dist.
Grey metal shelving units		6/26/2018	3	Health Dist.
Fire rated cables for security systems		6/26/2018	3	Health Dist.
HP desktop printers		6/26/2018	7	Health Dist.
Cannon scanners		6/26/2018	4	Health Dist.
Defender security systems		6/26/2018	1	Health Dist.
Dell Monitors		6/26/2018	29	Health Dist.
Dell docking stations		6/26/2018	6	Health Dist.
Cisco routers		6/26/2018	4	Health Dist.
Portable HP printers		6/26/2018	5	Health Dist.
Box of misc keyboards and mice		6/26/2018	1	Health Dist.
Routers/splitters		6/26/2018	9	Health Dist.
Box of USB cables		6/26/2018	1	Health Dist.
Cannon bubble jet printer		6/26/2018	1	Health Dist.
Laptop bags		6/26/2018	11	Health Dist.
Computer privacy screens		6/26/2018	3	Health Dist.
Cable management arm kit		6/26/2018	1	Health Dist.
Panduit cable management systems		6/26/2018	4	Health Dist.
Dell Monitor's		6/26/2018	6	Health Dist.
Whiteboard		6/26/2018	1	Health Dist.
Service tower inserts/splitters		6/26/2018	3	Health Dist.
Targus tripod		6/26/2018	1	Health Dist.
Gray computer component		6/26/2018	1	Health Dist.
Dell upright docking stations		6/26/2018	2	Health Dist.
Dell monitor's		6/26/2018	4	Health Dist.
White Epson projector model H369A		6/26/2018	1	Health Dist.
Cisco routers		6/26/2018	2	Health Dist.

D link router	6/26/2018	1	Health Dist.
Blue rolling desk chair	6/26/2018	1	Health Dist.
Hp laserjet printer cartirdge	6/26/2018	2	Health Dist.
Vaccuum cleaner	6/26/2018	1	Health Dist.
TV with rolling cart	6/26/2018	1	Health Dist.
Rolling cart TV stand	6/26/2018	1	Health Dist.
Gray rolling cart	6/26/2018	1	Health Dist.
Polycom spiker speaker phone	6/26/2018	1	Health Dist.
Tan rolling cart	6/26/2018	1	Health Dist.
TV	6/26/2018	1	Health Dist.
VCR	6/26/2018	1	Health Dist.
Dorm size refrigerator	6/26/2018	2	Health Dist.
Laminator with muliple rolls pf paper	6/26/2018	1	Health Dist.
Banquet rolls	6/26/2018	5	Health Dist.
Sandbags to weight down canopies	6/26/2018	4	Health Dist.
Gray cubicle panels	6/26/2018	2	Health Dist.
Lot of Home Depot moving boxes	6/26/2018	1	Health Dist.
Mutil shelf desk	6/26/2018	1	Health Dist.
Office stationary chairs	6/26/2018	2	Health Dist.
Multi power cord	6/26/2018	1	Health Dist.
Portable microphone system	6/26/2018	1	Health Dist.
Rolling TV stands	6/26/2018	3	Health Dist.
Plastic conduit cord covers	6/26/2018	4	Health Dist.
Black stationary chair	6/26/2018	1	Health Dist.
Tower components	6/26/2018	3	Health Dist.
Green Dolly	6/26/2018	1	Health Dist.
Rolling office chairs	6/26/2018	3	Health Dist.
Tower network splitters	6/26/2018	8	Health Dist.
Tan metal shelving unit	6/26/2018	1	Health Dist.
CPU rolling cart	6/26/2018	1	Health Dist.
Gray partition walls	6/26/2018	4	Health Dist.
Whiteboard	6/26/2018	1	Health Dist.
Stationary chair	6/26/2018	1	Health Dist.
Gray L-shaped metal desk	6/26/2018	1	Health Dist.
Wood laminate file sorter	6/26/2018	1	Health Dist.
Small wood laminate desk	6/26/2018	4	Health Dist.
Rolling office chair	6/26/2018	1	Health Dist.
Stationary chairs	6/26/2018	2	Health Dist.
Plastic Stationary chairs	6/26/2018	9	Health Dist.
3-drawer gray metal filing cabinet	6/26/2018	1	Health Dist.
Computer monitor	6/26/2018	1	Health Dist.

Graphtec sign plotter	54183	6/26/2018	1	URS
Hp color laserjet printer	JP8RD38548	6/26/2018	1	Const. #2
L-shaped desk		6/26/2018	1	Facilities
Standard desk		6/26/2018	1	Facilities
Metal & wooden desks		6/26/2018	6	Sheriff's Office
Hutches for desks		6/26/2018	2	Sheriff's Office
Desk Chairs, black		6/26/2018	4	Sheriff's Office
Desk Chair, gray		6/26/2018	1	Sheriff's Office
Guest Chairs, gray		6/26/2018	2	Sheriff's Office
Child car seat		6/26/2018	1	Sheriff's Office
Storage cabinets		6/26/2018	2	Sheriff's Office
Bookcases		6/26/2018	2	Sheriff's Office
File cabinets		6/26/2018	11	Sheriff's Office
Dell monitor	CN0C2JMK-74445-99H9855U	6/26/2018	1	Sheriff's Office
Dell monitor	CN-0DTH0PH-74261-41G-2EGL	6/26/2018	1	Sheriff's Office
Desk chair mat		6/26/2018	1	Sheriff's Office
Table		6/26/2018	1	Sheriff's Office
Office partition panels		6/26/2018	4	Sheriff's Office
Printer stand		6/26/2018	1	Sheriff's Office
Picture frame		6/26/2018	1	Sheriff's Office
White Board 2'X3'		6/26/2018	1	Sheriff's Office
Cardboard mail bin		6/26/2018	1	Sheriff's Office
Metal mail slot bin for office door		6/26/2018	1	Sheriff's Office
Box fan		6/26/2018	1	Sheriff's Office
Various miscellaneous parts		6/26/2018	na	Sheriff's Office
Multiple desk chair arms		6/26/2018	na	Sheriff's Office
Miscellaneous cards, charger cords, internet cords		6/26/2018	na	Sheriff's Office
Sony Boom Box		6/26/2018	1	Sheriff's Office
Tracking System		6/26/2018	1	Sheriff's Office
Speaker System w/ control box & speakers		6/26/2018	1	Sheriff's Office
Sony camcorder & bag	183112	6/26/2018	1	Sheriff's Office
Sony camcorder & bag	55129	6/26/2018	1	Sheriff's Office
Monitor arms		6/26/2018	4	Sheriff's Office
Laptop bags		6/26/2018	3	Sheriff's Office
Computer mouse		6/26/2018	11	Sheriff's Office
Dell laptop battery		6/26/2018	1	Sheriff's Office
Digital camera		6/26/2018	3	Sheriff's Office
Motorola Radio Battery	NNTN4437b	6/26/2018	1	Sheriff's Office
Logitech keyboards		6/26/2018	7	Sheriff's Office
Dell keyboards		6/26/2018	2	Sheriff's Office

Dell Docking Stations		6/26/2018	4	Sheriff's Office
Metal 2-drawer file cabinets		6/26/2018	5	District Attorney
Metal 5-drawer file cabinets		6/26/2018	2	District Attorney
Metal 6-drawer file cabinets		6/26/2018	1	District Attorney
2-drawer file cabinet, brown		6/26/2018	2	District Attorney
Desk, brown		6/26/2018	3	District Attorney
Credenza, brown		6/26/2018	4	District Attorney
Chairs with wheels		6/26/2018	21	District Attorney
Chairs, stationary		6/26/2018	7	District Attorney
Floor mat		6/26/2018	1	District Attorney
Black stand		6/26/2018	1	District Attorney
Open Cabinet, brown		6/26/2018	1	District Attorney
Typewriter	A103490	6/26/2018	1	District Attorney
Desk		6/26/2018	1	District Attorney
Zebra P3301 Card Printer	1246938	6/26/2018	1	Facilities
Keyboards		6/26/2018	5	Tax Assessor
Small calculator		6/26/2018	1	Tax Assessor

Commissioners Court - Regular Session **13.**

Meeting Date: 06/26/2018

Asset Transfer Monthly 6/26/2018

Submitted By: Jayme Jasso, Purchasing

Department: Purchasing

Agenda Category: Consent

Information

Agenda Item

Discuss, consider and take appropriate action on acknowledging the Purchasing Department monthly report of asset dispositions through Inter-departmental Transfer for the period of 5/24/2018 through 6/20/2018.

Background

Please see the attached list which shows all assets for Inter-departmental transfer approved by Purchasing from 5/24/18 through 6/20/18.

Fiscal Impact

From/To	Acct No.	Description	Amount

Attachments

Transfer Monthly

Form Review

Inbox	Reviewed By	Date
Purchasing (Originator)	Randy Barker	06/21/2018 10:17 AM
County Judge Exec Asst.	Wendy Coco	06/21/2018 10:19 AM
Form Started By: Jayme Jasso		Started On: 06/20/2018 02:14 PM
Final Approval Date: 06/21/2018		

Item	Serial Number	Court date	Quantity
Surface Pro 4	30867453953	6/26/2018	1
Surface Pro 4 type with fingerprint ID	117405354854.00	6/26/2018	1
Surface mini display port to HD AV adapter	959552255	6/26/2018	1
Surface Docks	2036532549574.00	6/26/2018	2
2 drawer lateral file mahogany		6/26/2018	1

Dept.	Column
TO County Attorney	
TO County Attorney	
TO County Attorney	
TO County Attorney	
TO Auditor	

Commissioners Court - Regular Session **14.**

Meeting Date: 06/26/2018

Asset Destruction Monthly 6/26/2018

Submitted By: Jayme Jasso, Purchasing

Department: Purchasing

Agenda Category: Consent

Information

Agenda Item

Discuss, consider and take appropriate action on acknowledging the Purchasing Department monthly report of asset dispositions through Destruction for the period of 5/24/2018 through 6/20/18.

Background

Please see the attached list which shows all assets for destruction approved by Purchasing from 5/24/18 through 6/20/18. This shredder was smoking and running very hot and it was decided that destruction would be safer than auction.

Fiscal Impact

From/To	Acct No.	Description	Amount

Attachments

Destruction monthly

Form Review

Inbox	Reviewed By	Date
Purchasing (Originator)	Randy Barker	06/21/2018 10:18 AM
County Judge Exec Asst.	Wendy Coco	06/21/2018 10:19 AM
Form Started By: Jayme Jasso		Started On: 06/20/2018 02:42 PM
Final Approval Date: 06/21/2018		

Item	Serial Number	Court date	Quantity	Dept.	Column14
Ativa Office Model Shredder	310117921 / A#56502	6/26/2018	1	District Clerk	non-working

Commissioners Court - Regular Session **15.**

Meeting Date: 06/26/2018

cremation

Submitted For: Dan Gattis **Submitted By:** Rebecca Clemons, County Judge

Department: County Judge

Agenda Category: Consent

Information

Agenda Item

Discuss, consider and take any necessary action to approve order for interment by cremation of deceased Williamson County resident (Mary A. Delony) where there has been no inquest by the Justice of the Peace and the county has duty to inter, pursuant to Tex. Health & Safety Code § 711.002(e), and authorize Beck Funeral Home to move forward with interment.

Background

Fiscal Impact

From/To	Acct No.	Description	Amount

Attachments

Beck

delony

Form Review

Inbox	Reviewed By	Date
County Judge Exec Asst. (Originator)	Wendy Coco	06/21/2018 08:23 AM
Form Started By: Rebecca Clemons		Started On: 06/20/2018 03:33 PM
Final Approval Date: 06/21/2018		

EXHIBIT "A"
AFFIDAVIT OF HEATHER HORAN
(Affidavit of Conditions of Eligibility for Order of Interment)

Before me, the undersigned Notary Public, on this day personally appeared HEATHER HORAN, after being duly sworn, stated as follows:

"My name is Heather Horan. I am an employee in the position of Funeral Director of Beck Funeral Home, located at 15709 Ranch Road, 620 N., Austin, TX 78717 in Williamson County. I am over the age of 18 and have never been convicted of a crime. I have personal knowledge of the facts recited herein. All such facts are true and correct.

Mary A. Delony (SSN xxx-xx-9850) ("deceased") passed away on April 14, 2018 at the age of 71 while admitted to Round Rock Medical Center, and also residing at 1203 Jordan Ln., Round Rock, TX 78665. The deceased was widowed at the time of death, and the only known next-of-kin is Mike Stapleton (hereinafter "NOK"), who is described as the "legal son to the deceased." His only contact information consists of a phone number from Austin, TX.

I swear that, to the best of my knowledge, the deceased was a resident of Williamson County who resided at 1203 Jordan Ln., Round Rock, TX 78665. We have attempted to contact the NOK on numerous occasions, including by telephone calls and text. I further swear that, to the best of my knowledge, there are no other known next-of-kin or family available to assume the duty to inter the body, and there has been no inquest ordered after notification of Pct. 2 Justice of the Peace Edna Stoudt. Finally, there is no last-known address to contact the NOK.

I further attest that Beck Funeral Home has a friend of the deceased who is willing to voluntarily assume costs of interment, but there must be a formal county order approving the interment and donation of costs pursuant to Tex. Health & Safety Code § 711.002(e) because such individual has no legal authority to authorize interment."

_____ 6/18/18
Signature **Date**

Sworn to and subscribed before me the undersigned Notary Public, this 18 **day of** June, 2018.

Ester Uribe Rendon
Notary Public

My Commission expires June 30, 2019

ESTER URIBE RENDON
Notary Public, State of Texas
My Commission Expires
June 30, 2019

Commissioners Court - Regular Session **16.**

Meeting Date: 06/26/2018

Retirement of Sheriff's Office K-9 Rody

Submitted For: Robert Chody **Submitted By:** Starla Hall, Sheriff

Department: Sheriff

Agenda Category: Consent

Information

Agenda Item

Discuss, consider and take appropriate action approving the retirement of K-9 Rody and selling him to handler, Deputy Josiah Bennett, for the sum of $1.00.

Background

Dr. Shane Daigle, DVM has confirmed that 8 year old, K-9 Rody's chronic health issues of the past have continued to progress. Rody has dental issues which affect his ability to perform bite work effectively. He was also diagnosed with Lenticular/Nuclear Sclerosis a couple of years ago, which is a condition associated with opacification of the lens in both eyes. This condition can lead to vision impairment including depth perception loss, peripheral vision loss, and the inability to "track" objects outside of the direct line of vision. Rody also presented several weeks ago for an episode of heat intolerance in the field while on a 5 mile track. Had it not been for the great training and astute knowledge possessed by Deputy Bennett, Rody may have progressed to a heat stroke or even worse, death. Dr. Daigle has stated that retirement would be best for Rody due to his dental, eyes, thermoregulatory and early degenerative joint issues in his hips. Dr. Daigle feels that Rody's health concerns are and will continue to hamper/inhibit his ability to be an effective member of the WCSO K9 unit.

It is requested that the Commissioners Court consider selling K-9 Rody to his handler, Deputy Josiah Bennett for the sum of $1.00. Dr. Daigle has expressed that Deputy Bennett has been exemplary in his care, compassion, respect and admiration for partner, Rody. It has shown through each and every time they have visited the Vet hospitals, the mutual respect and devotion that each have displayed towards and for one another. Deputy Bennett will be responsible for Rody's medical and food expenses. Deputy Bennett will also assume personal ownership and liabilities. K-9 Rody was an asset forfeiture fund purchase.

Fiscal Impact

From/To	Acct No.	Description	Amount

Attachments

No file(s) attached.

Form Review

Inbox	Reviewed By	Date
County Judge Exec Asst.	Wendy Coco	06/20/2018 11:15 AM
Form Started By: Starla Hall		Started On: 06/19/2018 08:05 AM
Final Approval Date: 06/20/2018		

Commissioners Court - Regular Session **17.**

Meeting Date: 06/26/2018

Justice of the Peace Pct. 2

Submitted By: Melissa East, J.P. Pct. #2

Department: J.P. Pct. #2

Agenda Category: Consent

Information

Agenda Item

Discuss and take appropriate action on accepting a donation to Williamson County Justice Court Precinct 2 Mentor Program from Hill Country Bible Church Austin in the amount of $1,000.00.

Background

Hill Country Bible Church Austin has donated $1,000.00 to the Williamson County Justice Court Precinct 2 Mentor Program for the annual Mentoring Banquet.

Fiscal Impact

From/To	Acct No.	Description	Amount

Attachments

No file(s) attached.

Form Review

Inbox	Reviewed By	Date
County Judge Exec Asst.	Wendy Coco	06/19/2018 12:47 PM
Form Started By: Melissa East		Started On: 06/19/2018 09:22 AM
Final Approval Date: 06/19/2018		

Commissioners Court - Regular Session **18.**

Meeting Date: 06/26/2018

Discuss consider and take appropriate action on approval of the preliminary plat for the PEC Liberty Hill Substation subdivision - Pct 2

Submitted For: Terron Evertson **Submitted By:** Adam Boatright, Infrastructure

Department: Infrastructure **Division:** Road & Bridge

Agenda Category: Consent

Information

Agenda Item

Discuss, consider, and take appropriate action on approval of the preliminary plat for the PEC Liberty Hill Substation subdivision - Pct 2.

Background

This proposed subdivision consists of a single lot and no new public roads. The single lot is for a PEC electrical substation.

Fiscal Impact

From/To	Acct No.	Description	Amount

Attachments

Preliminary Plat - PEC Liberty Hill Substation

Form Review

Inbox	Reviewed By	Date
County Judge Exec Asst.	Wendy Coco	06/21/2018 11:02 AM
Form Started By: Adam Boatright		Started On: 06/21/2018 10:49 AM
Final Approval Date: 06/21/2018		

GRAPHIC SCALE
0 100 200 400
(IN FEET)
1 INCH = 200 FT

PEC LIBERTY HILL SUBSTATION PRELIMINARY PLAT
WILLIAMSON COUNTY, TEXAS

NOTES:
1. ALL BEARINGS ARE GRID BEARINGS AND ARE BASED ON TEXAS STATE PLANE COORDINATE SYSTEM, CENTRAL ZONE. 4203, NAD 83 (CORS 2002). ALL DISTANCES ARE REPRESENTED IN SURFACE VALUES, MEASURED IN U.S. SURVEY FEET, AND ARE BASED ON SAID HORIZONTAL DATUM WITH A COMBINED SCALE FACTOR OF 1.00014819.

2. RECORD INFORMATION SHOWN HEREON ARE BASED UPON A PUBLIC RECORDS SEARCH PERFORMED BY OTHERS.

3. FOR ADDITIONAL INFORMATION, SEE ATTACHED LEGAL DESCRIPTION MADE IN CONJUNCTION WITH AND CONSIDERED AN INTEGRAL PART OF THIS PLAT OF EASEMENT.

LEGEND

——RL——RL——	PARCEL LIMITS
——RL——RL——	ETJ LIMITS
———————	PROPOSED SUBSTATION
— — — — — —	ADJOINER PROPERTY
——x——x——x——	EXISTING FENCE
——|——|——|——	EXISTING PIPELINE
❀	TREE (AS NOTED)
●	5/8" IRON ROD FOUND WITH CAP STAMPED "SAM" (OR AS NOTED)
△	5/8" IRON ROD (TO BE SET)
⬡	FENCE CORNER FOUND (AS NOTED)
D.R.W.C.TX.	DEED RECORDS WILLIAMSON COUNTY, TEXAS
O.P.R.W.C.TX.	OFFICIAL PUBLIC RECORDS WILLIAMSON COUNTY, TEXAS
P.O.B.	POINT OF BEGINNING
P.O.R.	POINT OF REFERENCE

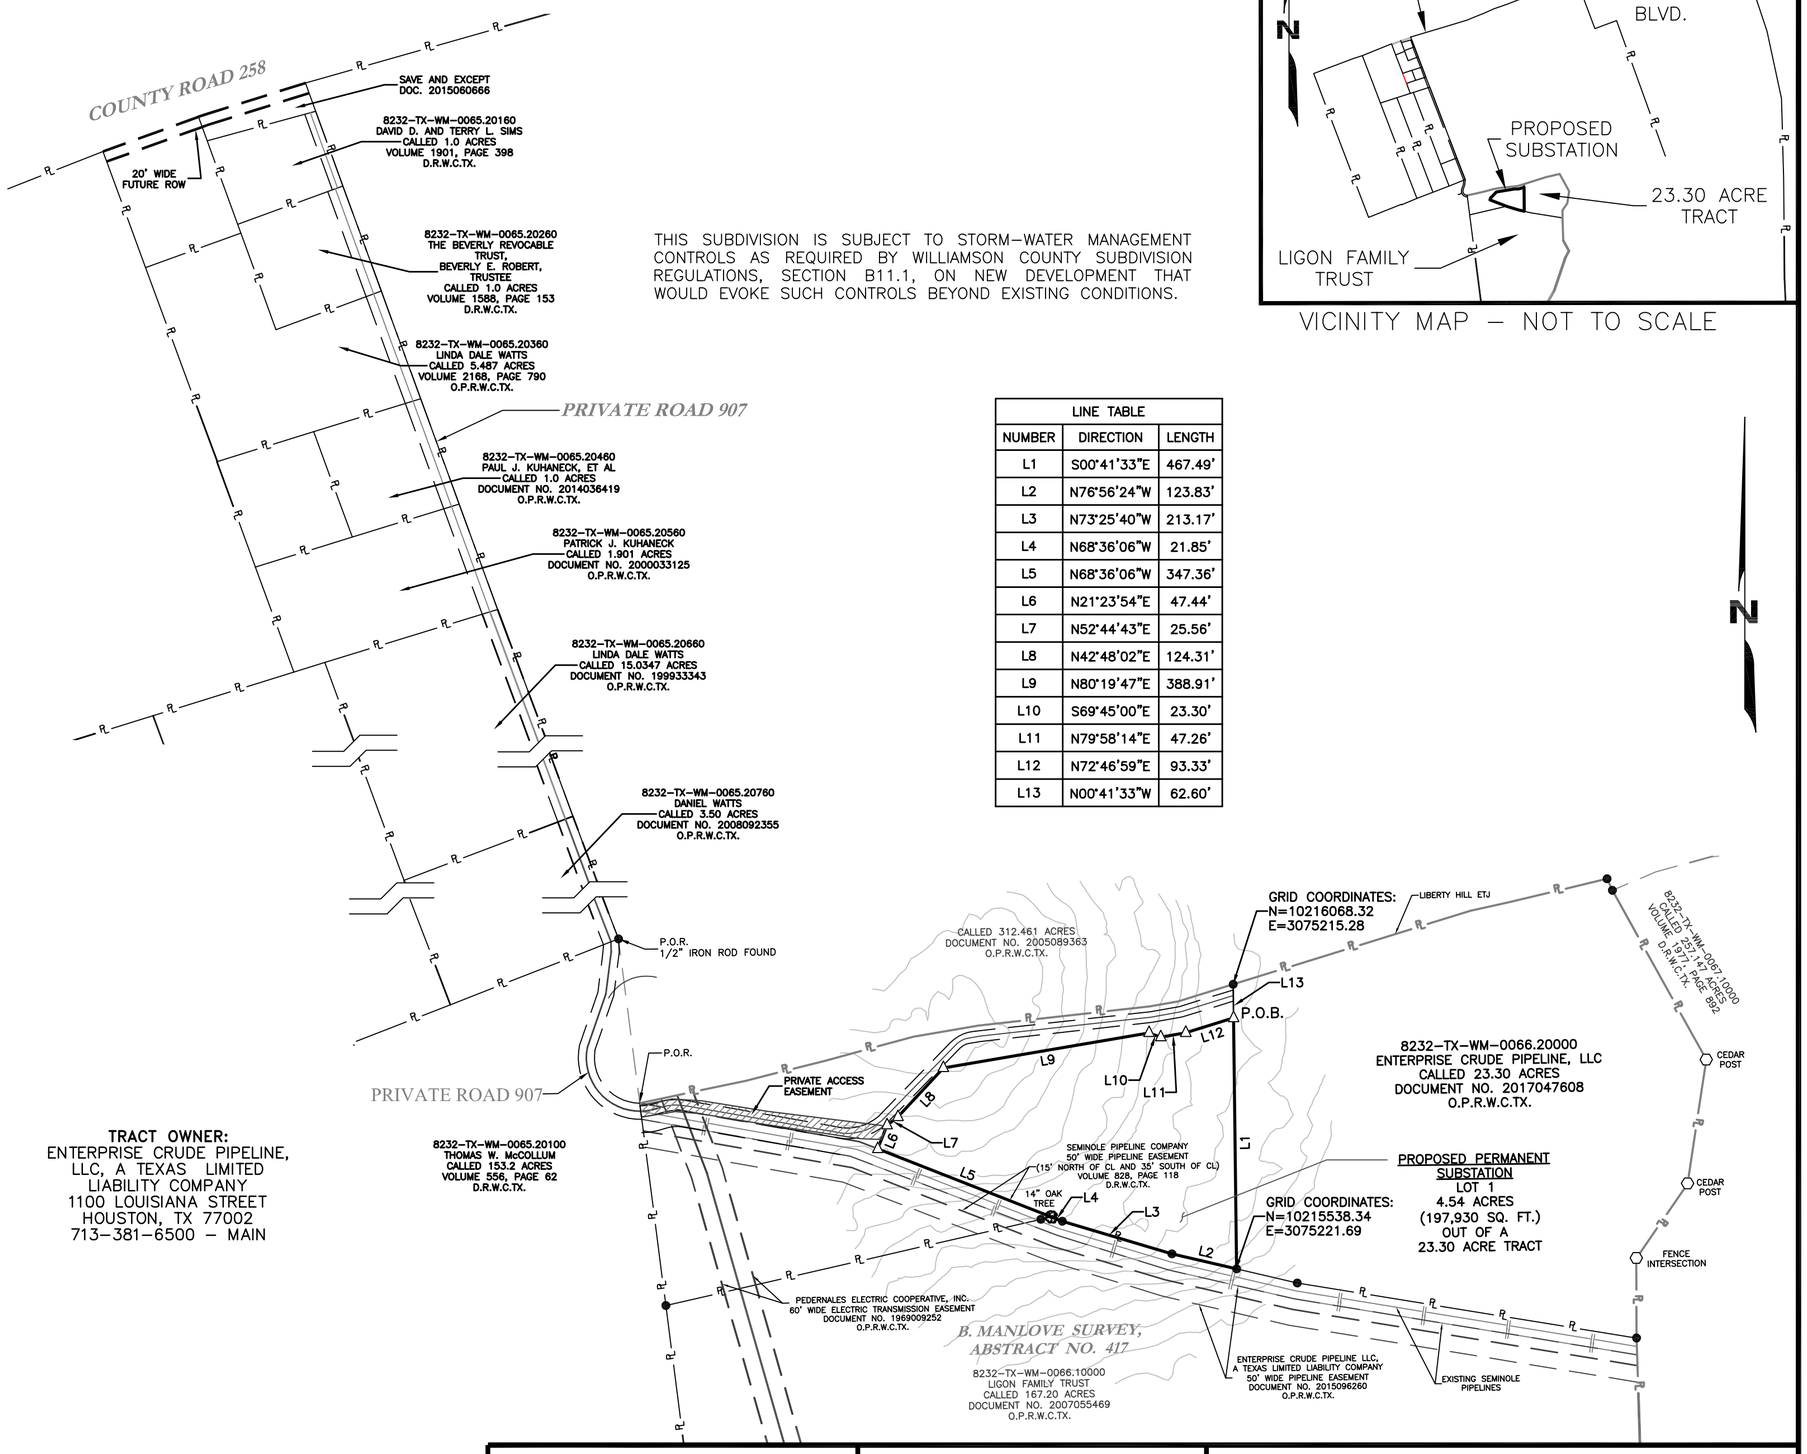

THIS SUBDIVISION IS SUBJECT TO STORM-WATER MANAGEMENT CONTROLS AS REQUIRED BY WILLIAMSON COUNTY SUBDIVISION REGULATIONS, SECTION B11.1, ON NEW DEVELOPMENT THAT WOULD EVOKE SUCH CONTROLS BEYOND EXISTING CONDITIONS.

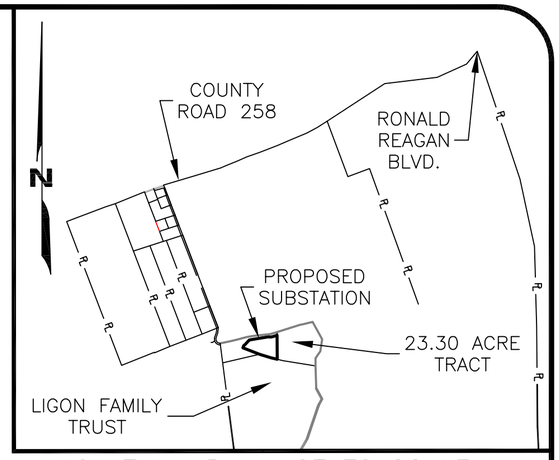

VICINITY MAP – NOT TO SCALE

LINE TABLE		
NUMBER	DIRECTION	LENGTH
L1	S00°41'33"E	467.49'
L2	N76°56'24"W	123.83'
L3	N73°25'40"W	213.17'
L4	N68°36'06"W	21.85'
L5	N68°36'06"W	347.36'
L6	N21°23'54"E	47.44'
L7	N52°44'43"E	25.56'
L8	N42°48'02"E	124.31'
L9	N80°19'47"E	388.91'
L10	S69°45'00"E	23.30'
L11	N79°58'14"E	47.26'
L12	N72°46'59"E	93.33'
L13	N00°41'33"W	62.60'

TRACT OWNER:
ENTERPRISE CRUDE PIPELINE, LLC, A TEXAS LIMITED LIABILITY COMPANY
1100 LOUISIANA STREET
HOUSTON, TX 77002
713-381-6500 – MAIN

SURVEYOR APPROVAL

STATE OF TEXAS {
KNOW ALL MEN BY THESE PRESENTS
COUNTY OF WILLIAMSON {

I, CODY A . CLARK, REGISTERED PROFESSIONAL LAND SURVEYOR IN THE STATE OF TEXAS, DO HEREBY CERTIFY THAT THIS PLAT IS TRUE AND TO THE BEST OF MY KNOWLEDGE CORRECTLY MADE FROM AN ACTUAL SURVEY MADE ON THE GROUND OF THE PROPERTY LEGALLY DESCRIBED HEREON, AND THAT THERE ARE NO APPARENT DISCREPANCIES, CONFLICTS, OVERLAPPING OF IMPROVEMENTS, VISIBLE UTILITY LINES OR ROADS IN PLACE, EXCEPT AS SHOWN ON THE ACCOMPANYING PLAT, AND THAT THE CORNER MONUMENTS SHOWN THEREON WERE PROPERLY PLACED UNDER MY SUPERVISION IN ACCORDANCE WITH THE SUBDIVISION REGULATIONS OF THE CITY OF GEORGETOWN, TEXAS.

TO CERTIFY WHICH, WITNESS MY HAND AND SEAL,

THIS_____ DAY OF_____ , 2018.

PRELIMINARY, THIS DOCUMENT SHALL NOT BE RECORDED FOR ANY PURPOSE AND SHALL NOT BE USED OR VIEWED OR RELIED UPON AS A FINAL SURVEY DOCUMENT.

STATE OF TEXAS NO. 6469

PROJECT:	MIDLAND TO SEALY SEGMENT 4
JOB NUMBER:	35735
SURVEY DATE:	06/05/2017
SCALE:	1"=200'
SURVEYOR:	CODY A. CLARK
TECHNICIAN:	L.TOPLEY
DRAWING:	PEDERNALES SUBSTATION.DWG
TRACT ID:	PEDERNALES SUBSTATION

Pedernales Electric Cooperative, Inc.

SAM
SURVEYING • AERIAL MAPPING • ENGINEERING
7101 ENVOY COURT
DALLAS, TEXAS 75247
OFC: 214.631.7888
FAX: 214.631.7103
EMAIL: INFO@SAM.BIZ

Texas Firm Registration No. 10064300

PEC LIBERTY HILL SUBSTATION PRELIMINARY PLAT
WILLIAMSON COUNTY, TEXAS

FIELD NOTES

DESCRIPTION FOR A PROPOSED PERMANENT SUBSTATION ON AN ENTERPRISE CRUDE PIPELINE, LLC TRACT.

A DESCRIPTION FOR A 4.54 ACRE PROPOSED PERMANENT SUBSTATION, LOCATED IN THE B. MANLOVE SURVEY, ABSTRACT NO. 417, WILLIAMSON COUNTY, TEXAS, BEING WITHIN A CALLED 23.30 ACRE TRACT CONVEYED TO ENTERPRISE CRUDE PIPELINE, LLC, RECORDED IN DOCUMENT NO. 20177047608, OFFICIAL PUBLIC RECORDS, WILLIAMSON COUNTY, TEXAS (O.P.R.W.C.TX.), BEING MORE PARTICULARLY DESCRIBED BY METES AND BOUNDS AS FOLLOWS:

BEGINNING AT A CALCULATED POINT IN SAID 23.30 ACRE TRACT, SAME BEING THE NORTHEAST CORNER OF THE HEREIN DESCRIBED SUBSTATION, FOR THE POINT OF BEGINNING, FROM WHICH A 5/8–INCH IRON ROD WITH A CAP STAMPED "SAM" FOUND IN THE NORTH LINE OF SAID 23.30 ACRE TRACT, SAME BEING THE SOUTH LINE OF A CALLED 312.461 ACRE TRACT OF LAND DESCRIBED IN DOCUMENT NO. 2005089363, O.P.R.W.C.TX., BEARS, NORTH 00°41'33" WEST, A DISTANCE OF 62.60 FEET;

THENCE ACROSS SAID 23.30 ACRE TRACT THE FOLLOWING TWELVE (12) COURSES AND DISTANCES:

1. SOUTH 00°41'33" EAST, A DISTANCE OF 467.49 FEET TO A 5/8–INCH IRON ROD WITH A CAP STAMPED "SAM" FOUND FOR THE SOUTHEAST CORNER OF THE HEREIN DESCRIBED SUBSTATION;
2. NORTH 76°56'24" WEST, A DISTANCE OF 123.83 FEET TO A 5/8–INCH IRON ROD FOUND WITH A CAP STAMPED "SAM";
3. NORTH 73°25'40" WEST, A DISTANCE OF 213.17 FEET TO A 5/8–INCH IRON ROD FOUND WITH A CAP STAMPED "SAM";
4. NORTH 68°36'06" WEST, A DISTANCE OF 21.85 FEET TO A 14–INCH WIDE OAK TREE FOUND IN THE SOUTH LINE OF SAID 23.30 ACRE TRACT, SAME BEING THE NORTH LINE OF A CALLED 167.20 ACRE TRACT DESCRIBED IN DOCUMENT NO. 2007055469 O.P.R.W.C.TX.;
5. NORTH 68°36'06" WEST, A DISTANCE OF 347.36 FEET TO A CALCULATED POINT FOR THE SOUTHWEST CORNER OF THE HEREIN DESCRIBED SUBSTATION;
6. NORTH 21°23'54" EAST, A DISTANCE OF 47.44 FEET TO A CALCULATED POINT;
7. NORTH 52°44'43" EAST, A DISTANCE OF 25.56 FEET TO A CALCULATED POINT;
8. NORTH 42°48'02" EAST, A DISTANCE OF 124.31 FEET TO A CALCULATED POINT FOR THE NORTHWEST CORNER OF THE HEREIN DESCRIBED SUBSTATION;
9. NORTH 80°19'47" EAST, A DISTANCE OF 388.91 FEET TO A CALCULATED POINT;
10. SOUTH 69°45'00" EAST, A DISTANCE OF 23.30 FEET TO A CALCULATED POINT;
11. NORTH 79°58'14" EAST, A DISTANCE OF 47.26 FEET TO A CALCULATED POINT;
12. NORTH 72°46'59" EAST, A DISTANCE OF 93.33 FEET TO THE POINT OF BEGINNING, CONTAINING 4.54 ACRES OR 197,930 SQUARE FEET OF LAND, MORE OR LESS.

GENERAL NOTES:

1. PROPOSED USE: COMMERCIAL
2. UTILITY PROVIDERS FOR THIS DEVELOPMENT ARE: ELECTRIC: PEDERNALES ELECTRIC COOP.
3. ALL STRUCTURES/ OBSTRUCTIONS ARE PROHIBITED IN DRAINAGE EASEMENTS.
4. THERE ARE NO AREAS WITHIN THE BOUNDARIES OF THIS SUBDIVISION IN THE 100-YEAR FLOODPLAIN AS DEFINED BY FIRM MAP NUMBER 48491C0275E, EFFECTIVE DATE OF SEPTEMBER 26, 2008.
5. A DE FACTO CERTIFICATE OF COMPLIANCE IS HEREBY ISSUED FOR ALL LOTS WITHIN THIS SUBDIVISION. THIS CERTIFICATE IS VALID UNTIL SUCH TIME AS FEMA REVISES OR NEWLY ADOPTS FLOODPLAIN BOUNDARIES IN THIS AREA.
6. IN APPROVING THIS PLAT BY THE COMMISSIONER'S COURT OF WILLIAMSON COUNTY, TEXAS, IT IS UNDERSTOOD THAT THE BUILDING OF ALL ROADS, AND OTHER PUBLIC THOROUGHFARES AND ANY BRIDGES OR CULVERTS NECESSARY TO BE CONSTRUCTED OR PLACED IS THE RESPONSIBILITY OF THE OWNER(S) OF THE TRACT OF LAND COVERED BY THIS PLAT IN ACCORDANCE WITH THE PLANS AND SPECIFICATIONS PRESCRIBED BY THE COMMISSIONER'S COURT OF WILLIAMSON COUNTY, TEXAS. SAID COMMISSIONER'S COURT ASSUMES NO OBLIGATION TO BUILD ANY OF THE ROADS, OR OTHER PUBLIC THOROUGHFARES SHOWN ON THIS PLAT, OR OF CONSTRUCTING ANY OF THE BRIDGES OR DRAINAGE IMPROVEMENTS IN CONNECTION THEREWITH. THE COUNTY WILL ASSUME NO RESPONSIBILITY FOR DRAINAGE WAYS OR EASEMENTS IN THE SUBDIVISION, OTHER THAN THOSE DRAINING OR PROTECTING THE ROAD SYSTEM.
7. IT IS THE RESPONSIBILITY OF THE OWNER, NOT THE COUNTY, TO ASSURE COMPLIANCE WITH THE PROVISIONS OF ALL APPLICABLE STATE, FEDERAL AND LOCAL LAWS AND REGULATIONS RELATING TO THE PLATTING AND DEVELOPMENT OF THIS PROPERTY. THE COUNTY ASSUMES NO RESPONSIBILITY FOR THE ACCURACY OF REPRESENTATIONS BY OTHER PARTIES IN THIS PLAT. FLOODPLAIN DATA, IN PARTICULAR, MAY CHANGE. IT IS FURTHER UNDERSTOOD THAT THE OWNERS OF THE TRACT OF LAND COVERED BY THIS PLAT MUST INSTALL AT THEIR OWN EXPENSE ALL TRAFFIC CONTROL DEVICES AND SIGNAGE THAT MAY BE REQUIRED BEFORE THE ROADS IN THE SUBDIVISION HAVE FINALLY BEEN ACCEPTED FOR MAINTENANCE BY THE COUNTY.
8. THE MINIMUM FINISHED FLOOR ELEVATION FOR ALL LOTS SHALL BE ONE FOOT HIGHER THAN THE HIGHEST SPOT ELEVATION THAT IS LOCATED WITHIN FIVE FEET OUTSIDE THE PERIMETER OF THE BUILDING, OR ONE FOOT ABOVE THE BFE, WHICHEVER IS HIGHER.
9. THIS SUBDIVISION IS SUBJECT TO STORMWATER MANAGEMENT CONTROLS AS REQUIRED BY WILLIAMSON COUNTY SUBDIVISION REGULATIONS, SECTION B11.1, ON NEW DEVELOPMENT THAT WOULD EVOKE SUCH CONTROLS BEYOND EXISTING CONDITIONS.
10. BEARINGS ARE IN TEXAS STATE PLANE, CENTRAL ZONE, NAD 83. DISTANCES ARE IN U.S. SURVEY FEET. THE COMBINED ADJUSTED SCALE FACTOR IS 1.00014819.

THIS SUBDIVISION IS SUBJECT TO STORM–WATER MANAGEMENT CONTROLS AS REQUIRED BY WILLIAMSON COUNTY SUBDIVISION REGULATIONS, SECTION B11.1, ON NEW DEVELOPMENT THAT WOULD EVOKE SUCH CONTROLS BEYOND EXISTING CONDITIONS.

SURVEYOR APPROVAL

STATE OF TEXAS {
KNOW ALL MEN BY THESE PRESENTS
COUNTY OF WILLIAMSON {

I, CODY A . CLARK, REGISTERED PROFESSIONAL LAND SURVEYOR IN THE STATE OF TEXAS, DO HEREBY CERTIFY THAT THIS PLAT IS TRUE AND TO THE BEST OF MY KNOWLEDGE CORRECTLY MADE FROM AN ACTUAL SURVEY MADE ON THE GROUND OF THE PROPERTY LEGALLY DESCRIBED HEREON, AND THAT THERE ARE NO APPARENT DISCREPANCIES, CONFLICTS, OVERLAPPING OF IMPROVEMENTS, VISIBLE UTILITY LINES OR ROADS IN PLACE, EXCEPT AS SHOWN ON THE ACCOMPANYING PLAT, AND THAT THE CORNER MONUMENTS SHOWN THEREON WERE PROPERLY PLACED UNDER MY SUPERVISION IN ACCORDANCE WITH THE SUBDIVISION REGULATIONS OF THE CITY OF GEORGETOWN, TEXAS.

TO CERTIFY WHICH, WITNESS MY HAND AND SEAL,

THIS_____ DAY OF_____ , 2018.

PRELIMINARY, THIS DOCUMENT SHALL NOT BE RECORDED FOR ANY PURPOSE AND SHALL NOT BE USED OR VIEWED OR RELIED UPON AS A FINAL SURVEY DOCUMENT.

STATE OF TEXAS NO. 6469

ENGINEER APPROVAL

STATE OF TEXAS {
KNOW ALL MEN BY THESE PRESENTS
COUNTY OF WILLIAMSON {

I, DAVID L. PLATT, REGISTERED PROFESSIONAL ENGINEER IN THE STATE OF TEXAS, DO HEREBY CERTIFY THAT THIS SUBDIVISION IS IN THE EDWARDS AQUIFER RECHARGE ZONE AND IS NOT ENCROACHED BY A ZONE A FLOOD AREA, AS DENOTED HEREIN, AND AS DEFINED BY FEDERAL EMERGENCY MANAGEMENT ADMINISTRATION FLOOD HAZARD BOUNDARY MAP, COMMUNITY PANEL NUMBER 48491C0275E, EFFECTIVE DATE SEPTEMBER 26, 2008, AND THAT EACH LOT CONFORMS TO THE WILLIAMSON COUNTY SUBDIVISION REGULATIONS.

TO CERTIFY WHICH, WITNESS MY HAND AND SEAL AT GEORGETOWN,

WILLIAMSON, TEXAS, THIS_____ DAY OF _____ , 2018.

PRELIMINARY
DAVID L. PLATT. P.E.
REGISTERED PROFESSIONAL ENGINEER
STATE OF TEXAS NO. 115964

OWNER SIGNATURE

STATE OF TEXAS {
KNOW ALL MEN BY THESE PRESENTS
COUNTY OF _____ {

I, ENTERPRISE CRUDE PIPELINE, LLC, SOLE OWNER OF THE CERTAIN TRACT OF LAND SHOWN HEREON AND DESCRIBED IN A DEED RECORDED IN DOCUMENT NO. 2017047608 OF THE OFFICIAL PUBLIC RECORDS OF WILLIAMSON COUNTY, TEXAS, DO HEREBY STATE THAT THERE ARE NO LIEN HOLDERS OF THE CERTAIN TRACT OF LAND, AND DO HEREBY SUBDIVIDE SAID TRACT AS SHOWN HEREON, AND DO HEREBY CONSENT TO ALL PLAT NOTE REQUIREMENTS SHOWN HEREON, AND DO HEREBY DEDICATE TO WILLIAMSON COUNTY THE STREETS, ALLEYS, RIGHTS-OF-WAY, EASEMENTS AND PUBLIC PLACES SHOWN HEREON FOR SUCH PUBLIC PURPOSES AS WILLIAMSON COUNTY MAY DEEM APPROPRIATE. THIS SUBDIVISION IS TO BE KNOWN AS:

"PEC LIBERTY HILL SUBSTATION SUBDIVISION"

TO CERTIFY WHICH, WITNESS BY MY HAND THIS _____DAY OF _____ , 2018.

PRELIMINARY
GRAHAM W. BACON
EXECUTIVE VICE PRESIDENT OF
ENTERPRISE CRUDE GP, LLC, SOLE MANAGER OF
ENTERPRISE CRUDE PIPELINE, LLC, A TEXAS LIMITED LIABILITY COMPANY
1100 LOUISIANA STREET
HOUSTON, TX 77002

NOTARY PUBLIC

STATE OF TEXAS {
KNOW ALL MEN BY THESE PRESENTS
COUNTY OF _____ {

BEFORE ME, THE UNDERSIGNED, A NOTARY PUBLIC IN AND FOR SAID COUNTY AND STATE, ON THIS DAY PERSONALLY APPEARED GRAHAM W. BACON KNOWN TO ME TO BE THE PERSON WHOSE NAME IS SUBSCRIBED TO THE FOREGOING INSTRUMENT. GIVEN UNDER MY HAND AND SEAL OF OFFICE THIS _____ DAY OF _____, 2018 .

PRELIMINARY
NOTARY PUBLIC IN AND FOR THE STATE OF TEXAS

MY COMMISSION EXPIRES ON: _____

ROAD NAME AND 911 ADDRESSING APPROVAL

ROAD NAME AND ADDRESS ASSIGNMENTS VERIFIED THIS THE_____ DAY_____ OF, 2018 A.D.

PRELIMINARY
WILLIAMSON COUNTY ADDRESSING COORDINATOR DATE

COUNTY JUDGE'S APPROVAL

STATE OF TEXAS {
KNOW ALL MEN BY THESE PRESENTS
COUNTY OF WILLIAMSON {

I, DAN A. GATTIS, COUNTY JUDGE OF WILLIAMSON COUNTY, TEXAS, DO HEREBY CERTIFY THAT THIS MAP OR PLAT, WITH FIELD NOTES HEREON, FOR A SUBDIVISION HAVING BEEN FULLY PRESENTED TO THE COMMISSIONER'S COURT OF WILLIAMSON COUNTY, TEXAS, AND BY THE SAID COURT DULY CONSIDERED, WERE ON THIS DAY APPROVED AND THAT THIS PLAT IS AUTHORIZED TO BE REGISTERED AND RECORDED IN THE PROPER RECORDS OF THE COUNTY CLERK OF WILLIAMSON COUNTY, TEXAS.

PRELIMINARY
DAN A. GATTIS, COUNTY JUDGE
WILLIAMSON COUNTY, TEXAS
DATE

COUNTY CLERK APPROVAL

STATE OF TEXAS {
KNOW ALL MEN BY THESE PRESENTS
COUNTY OF WILLIAMSON {

I, NANCY E. RISTER, CLERK OF THE COUNTY COURT OF SAID COUNTY, DO HEREBY CERTIFY THAT THE FOREGOING INSTRUMENT IN WRITING, WITH ITS CERTIFICATE OF AUTHENTICATION WAS FILED FOR RECORD IN MY OFFICE ON

THE _____ DAY OF _____, 20___, A.D., AT _____O'CLOCK, __.M., AND

DULY RECORDED THIS THE _____ DAY OF _____, 20__, A.D.,

AT ___ O'CLOCK,__.M., IN THE OFFICIAL PUBLIC RECORDS OF SAID COUNTY IN

DOCUMENT NO. _____.

TO CERTIFY WHICH, WITNESS MY HAND AND SEAL AT THE COUNTY COURT OF SAID COUNTY, AT MY OFFICE IN GEORGETOWN, TEXAS, THE DATE LAST SHOWN ABOVE WRITTEN.

NANCY E. RISTER, CLERK COUNTY COURT
OF WILLIAMSON COUNTY, TEXAS

BY: _____PRELIMINARY_____, DEPUTY

PROJECT:	MIDLAND TO SEALY SEGMENT 4
JOB NUMBER:	35735
SURVEY DATE:	06/05/2017
SCALE:	1"=200'
SURVEYOR:	CODY A. CLARK
TECHNICIAN:	L.TOPLEY
DRAWING:	PEDERNALES SUBSTATION.DWG
TRACT ID:	PEDERNALES SUBSTATION

Pedernales Electric Cooperative, Inc.

SAM
SURVEYING ◦ AERIAL MAPPING ◦ ENGINEERING
7101 Envoy court
Dallas, Texas 75247
Ofc: 214.631.7888
Fax: 214.631.7103
Email: info@sam.biz

Texas Firm Registration No. 10064300

Commissioners Court - Regular Session **19.**

Meeting Date: 06/26/2018

Discuss consider and take appropriate action on approval of the final plat for the Boodiddle subdivision - Pct 2

Submitted For: Terron Evertson **Submitted By:** Adam Boatright, Infrastructure

Department: Infrastructure **Division:** Road & Bridge

Agenda Category: Consent

Information

Agenda Item

Discuss, consider, and take appropriate action on approval of the final plat for the Boodiddle subdivision - Pct 2.

Background

This proposed subdivision consists of 2 lots and no new public roads.

Fiscal Impact

From/To	Acct No.	Description	Amount

Attachments

Final Plat - Boodiddle

Form Review

Inbox	Reviewed By	Date
County Judge Exec Asst.	Wendy Coco	06/21/2018 11:51 AM
Form Started By: Adam Boatright		Started On: 06/21/2018 11:11 AM
Final Approval Date: 06/21/2018		

FINAL PLAT OF LOT 1 & LOT 2 BLOCK A BOODIDDLE SUBDIVISION

FIELD NOTES FOR AN 8.67 ACRE TRACT OF LAND

AN 8.67 ACRE TRACT OF LAND, OUT OF THE JOHN CARUTHERS SURVEY, ABSTRACT 129, WILLIAMSON COUNTY, TEXAS AND BEING A PORTION OF A CALLED 64.0143 ACRE TRACT OF LAND AS DESCRIBED IN DOCUMENT NO. 2017039239 OF THE OFFICIAL PUBLIC RECORDS OF WILLIAMSON COUNTY, TEXAS. SAID 8.67 ACRE TRACT BEING MORE PARTICULARLY DESCRIBED BY METES AND BOUNDS AS FOLLOWS:

BEGINNING AT A SET ½" IRON ROD WITH A RED PLASTIC CAP STAMPED "MATKIN-HOOVER ENG. & SURVEY." IN THE NORTHWEST RIGHT-OF-WAY LINE OF COUNTY ROAD 204, IN THE SOUTHEAST LINE OF SAID 64.0143 ACRE TRACT AND FOR THE SOUTHWEST CORNER OF THE TRACT DESCRIBED HEREIN, FROM WHICH A FOUND 5/8" IRON ROD IN THE NORTHWEST RIGHT-OF-WAY LINE OF COUNTY ROAD 204, FOR THE SOUTHEAST CORNER OF A CALLED 29.08 ACRE TRACT OF LAND AS DESCRIBED IN DOCUMENT NO. 2013082915 OF THE OFFICIAL PUBLIC RECORDS OF WILLIAMSON COUNTY, TEXAS AND FOR THE SOUTHWEST CORNER OF SAID 64.0143 ACRE TRACT BEARS, S 69° 50' 38" W, A DISTANCE OF 60.01 FEET;

THENCE: DEPARTING THE NORTHWEST RIGHT-OF-WAY LINE OF COUNTY ROAD 204 AND INTO AND ACROSS SAID 64.0143 ACRE TRACT, THE FOLLOWING THREE (3) COURSES:

1. N 21° 11' 32" W, A DISTANCE OF 523.04 FEET TO A SET ½" IRON ROD WITH A RED PLASTIC CAP STAMPED "MATKIN-HOOVER ENG. & SURVEY." FOR THE NORTHWEST CORNER OF THE TRACT DESCRIBED HEREIN,
2. N 68° 50' 10" E, A DISTANCE OF 756.20 FEET TO A SET ½" IRON ROD WITH A RED PLASTIC CAP STAMPED "MATKIN-HOOVER ENG. & SURVEY." FOR THE NORTHEAST CORNER OF THE TRACT DESCRIBED HEREIN,
3. S 12° 08' 04" E, A DISTANCE OF 541.56 FEET TO A SET ½" IRON ROD WITH A RED PLASTIC CAP STAMPED "MATKIN-HOOVER ENG. & SURVEY." IN THE NORTHWEST RIGHT-OF-WAY LINE OF COUNTY ROAD 204, THE SOUTHEAST LINE OF SAID 64.0143 ACRE TRACT AND FOR THE SOUTHEAST CORNER OF THE TRACT DESCRIBED HEREIN, FROM WHICH A FOUND ½" IRON ROD IN THE NORTHWEST RIGHT-OF-WAY LINE OF COUNTY ROAD 204 AND FOR AN ANGLE IN THE SOUTHEAST LINE OF SAID 64.0143 ACRE TRACT BEARS, N 69° 50' 38" E, A DISTANCE OF 30.33 FEET, FROM WHICH A FOUND ½" PIPE IN THE NORTHWEST RIGHT-OF-WAY LINE OF COUNTY ROAD 204 AND FOR THE SOUTHEAST CORNER OF SAID 64.0143 ACRE TRACT BEARS, N 69° 24' 31" E, A DISTANCE OF 30.30 FEET;

THENCE: S 69° 50' 38" W, WITH THE NORTHWEST RIGHT-OF-WAY LINE OF COUNTY ROAD 204 AND THE SOUTHEAST LINE OF SAID 64.0143 ACRE TRACT, A DISTANCE OF 671.05 FEET TO THE POINT OF BEGINNING AND CONTAINING 8.67 ACRES OF LAND SITUATED IN WILLIAMSON COUNTY, TEXAS.

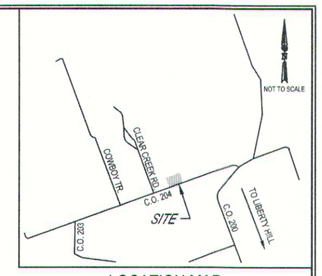

LOCATION MAP
ADDRESS: 307 C.R. 204, LIBERTY HILL, TX, 78642

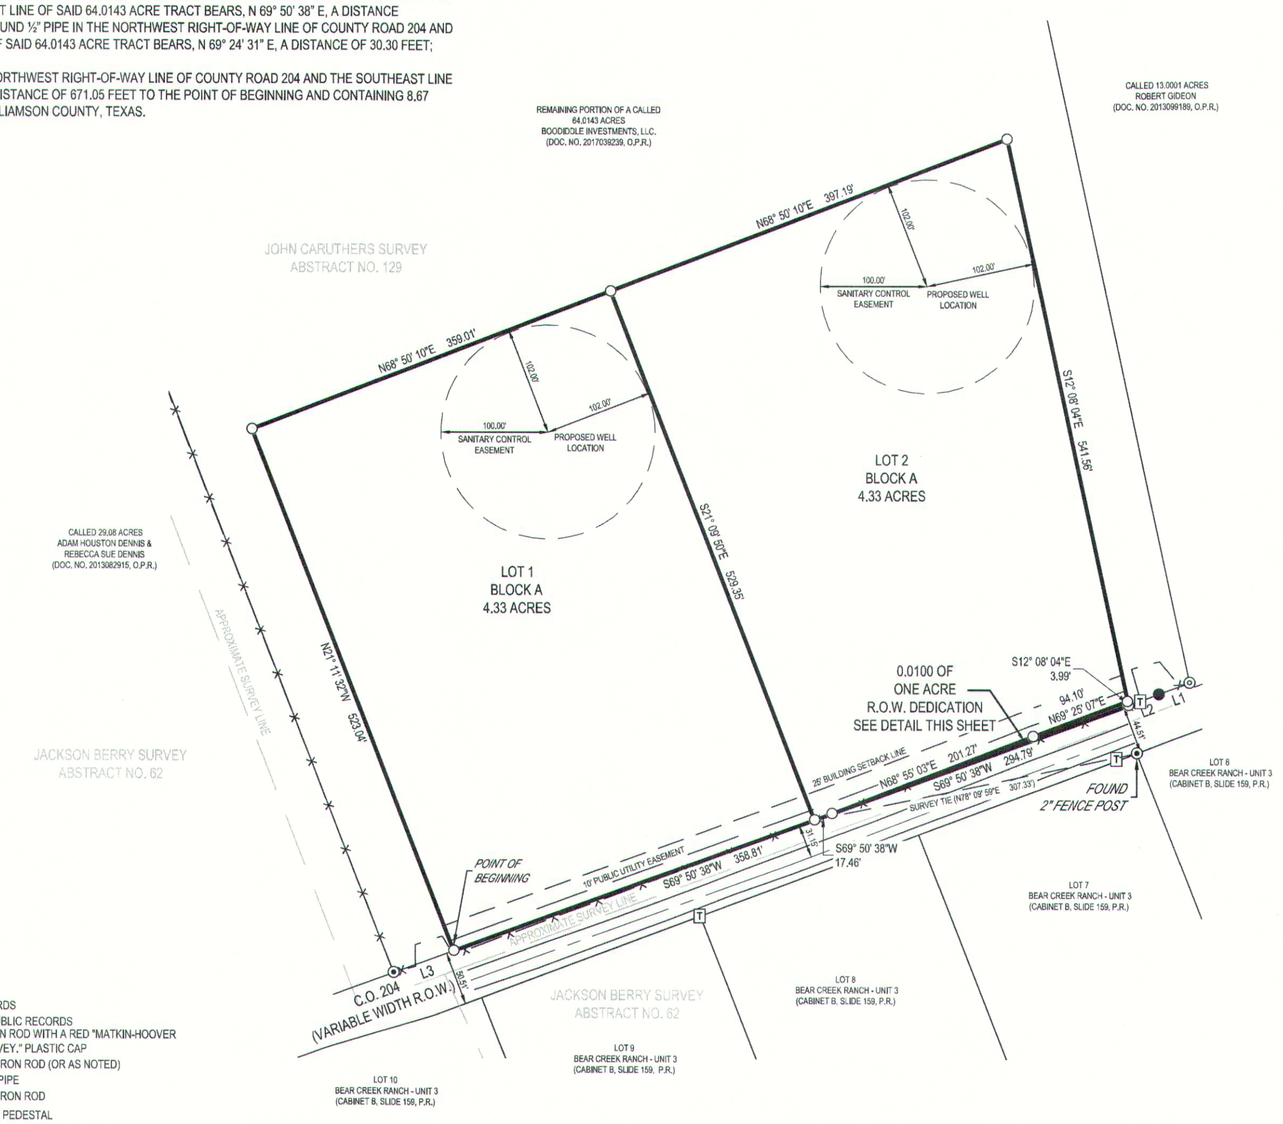

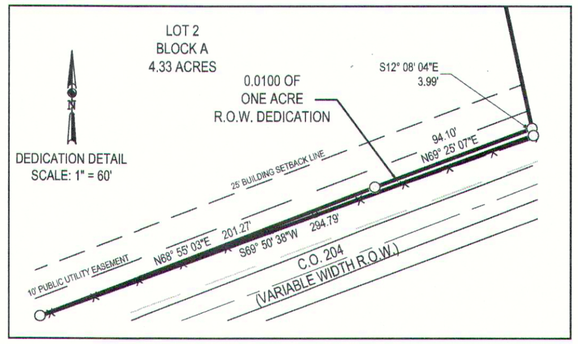

LEGEND

P.R.	PLAT RECORDS
O.P.R.	OFFICIAL PUBLIC RECORDS
○	SET 1/2" IRON ROD WITH A RED "MATKIN-HOOVER ENG. & SURVEY." PLASTIC CAP
⦿	FOUND 5/8" IRON ROD (OR AS NOTED)
◎	FOUND 1/2" PIPE
●	FOUND 1/2" IRON ROD
T	TELEPHONE PEDESTAL
—X—X—	WIRE FENCE

LINE TABLE		
LINE	BEARING	DISTANCE
L1	N69° 24' 31"E	30.30'
L2	N69° 50' 38"E	30.33'
L3	S69° 50' 38"W	60.01'

OWNER(S):
BOODIDDLE INVESTMENTS, LLC.
C/O BRICE KNIGHT
100 COOKS CROSSING
LIBERTY HILL, TEXAS 78642
BRICE@WATERLOO-SYSTEMS.COM
(512) 848-5471

SURVEYOR:
MATKIN HOOVER ENGINEERING & SURVEYING
C/O KYLE L. PRESSLER, R.P.L.S.
8 SPENCER ROAD, SUITE 300
BOERNE, TEXAS 78006
(830) 249-0600
KYLE.PRESSLER@MATKINHOOVER.COM

AGENT/ENGINEER:
MATKIN HOOVER ENGINEERING & SURVEYING
C/O GARRETT D. KELLER, P.E.
3305 SHELL ROAD, SUITE 3
GEORGETOWN, TEXAS 78628
OFF: (512) 868-2244
GKELLER@MATKINHOOVER.COM

MATKINHOOVER ENGINEERING & SURVEYING
P.O. BOX 54
8 SPENCER ROAD SUITE 100
BOERNE, TEXAS 78006
OFFICE: 830.249.0600 FAX:830.249.0099
TEXAS REGISTERED ENGINEERING FIRM F-004512
TEXAS REGISTERED SURVEYING FIRM F-10024000
CIVIL ENGINEERS SURVEYORS LAND PLANNERS CONSTRUCTION MANAGERS CONSULTANTS

DATE: JUNE 2018
MHES JOB NO. - 2989.00

FINAL PLAT OF LOT 1 & LOT 2 BLOCK A BOODIDDLE SUBDIVISION

BEING AN 8.67 ACRE TRACT OF LAND OUT OF THE JOHN CARUTHERS SURVEY, ABSTRACT 129, WILLIAMSON COUNTY, TEXAS AND BEING A PORTION OF THE CALLED 64.0143 ACRE TRACT OF LAND AS DESCRIBED IN DOCUMENT NO. 2017039239, OFFICIAL PUBLIC RECORDS OF WILLIAMSON COUNTY, TEXAS.

NOTES:

1. NO LOT IN THIS SUBDIVISION IS ENCROACHED BY ANY SPECIAL FLOOD HAZARD AREAS INUNDATED BY 100 YEAR FLOOD AS IDENTIFIED BY THE U.S. FEDERAL EMERGENCY MANAGEMENT AGENCY BOUNDARY MAP, (FLOOD INSURANCE RATE MAP), COMMUNITY PANEL NO. 48491C0250E DATED SEPTEMBER 26, 2008 FOR WILLIAMSON COUNTY, TEXAS, AND FLOOD INSURANCE RATE MAP PANEL NO. 48491C0075E DATED SEPTEMBER 26, 2008 FOR WILLIAMSON COUNTY, TEXAS.
2. ELECTRIC SERVICE PROVIDED BY ONCORE. WATER SERVICE FOR THIS SUBDIVISION WILL BE PROVIDED BY PRIVATE, ON-SITE WELL. SEWER SERVICE FOR THIS SUBDIVISION WILL BE PROVIDED BY ON-SITE SEWAGE FACILITIES.
3. RURAL MAILBOXES SHALL BE SET THREE FEET FROM THE EDGE OF THE PAVEMENT OR BEHIND CURBS, WHEN USED. ALL MAILBOXES WITHIN COUNTY ARTERIAL RIGHT-OF-WAY SHALL MEET THE CURRENT TXDOT STANDARDS. ANY MAILBOX THAT DOES NOT MEET THIS REQUIREMENT MAY BE REMOVED BY WILLIAMSON COUNTY.
4. ALL PUBLIC UTILITY EASEMENTS ARE FOR UTILITY IMPROVEMENTS, INCLUDING BUT NOT LIMITED TO ELECTRIC, TELEPHONE AND/OR CATV LINES AND APPURTENANCES.
5. GRANTOR HEREBY AGREES TO DEDICATE TO THE PUBLIC A 10' UTILITY EASEMENT AND/OR UTILITY RIGHT-OF-WAY ON THIS PLAT FOR UTILITY PURPOSES.
6. UNLESS OTHERWISE NOTED, ALL CORNERS, ANGLES AND POINTS OF CURVATURE ARE MARKED WITH A SET 1/2" IRON ROD WITH A RED "MATKIN-HOOVER ENG." PLASTIC CAP.
7. BASIS OF BEARING: WAS ESTABLISHED USING THE TRIMBLE VRS NETWORK, NAD 83 TEXAS STATE PLANE COORDINATE SYSTEM, CENTRAL ZONE, 4203, US SURVEY FOOT, GRID.
8. RIGHT-OF-WAY EASEMENTS FOR WIDENING ROADWAYS OR IMPROVING DRAINAGE SHALL BE MAINTAINED BY THE LANDOWNER UNTIL ROAD OR DRAINAGE IMPROVEMENTS ARE ACTUALLY CONSTRUCTED ON THE PROPERTY. THE COUNTY HAS THE RIGHT AT ANY TIME TO TAKE POSSESSION OF ANY ROAD WIDENING EASEMENT FOR THE CONSTRUCTION, IMPROVEMENT OR MAINTENANCE OF THE ADJACENT ROAD.
9. THE LANDOWNER ASSUMES ALL RISKS ASSOCIATED WITH IMPROVEMENTS LOCATED IN THE RIGHT-OF-WAY OR ROAD WIDENING EASEMENTS. BY PLACING ANYTHING IN THE RIGHT-OF-WAY OR ROAD WIDENING EASEMENTS, THE LANDOWNER INDEMNIFIES AND HOLDS THE COUNTY, ITS OFFICERS, AND EMPLOYEES HARMLESS FROM ANY LIABILITY OWING TO PROPERTY DEFECTS OR NEGLIGENCE NOT ATTRIBUTABLE TO THEM AND ACKNOWLEDGES THAT THE IMPROVEMENTS MAY BE REMOVED BY THE COUNTY AND THAT THE OWNER OF THE IMPROVEMENT SHALL BE RESPONSIBLE FOR THE RELOCATION AND/OR REPLACEMENT OF THE IMPROVEMENT.
10. IT IS THE RESPONSIBILITY OF THE OWNER, NOT THE COUNTY, TO ASSURE COMPLIANCE WITH THE PROVISIONS OF ALL APPLICABLE STATE, FEDERAL, AND LOCAL LAWS AND REGULATIONS RELATING TO THE PLATTING AND DEVELOPMENT OF THE PROPERTY. THE COUNTY ASSUMES NO RESPONSIBILITY FOR THE ACCURACY OF REPRESENTATIONS BY OTHER PARTIES IN THIS PLAT. FLOOD PLAIN DATA, IN PARTICULAR, MAY CHANGE DEPENDING ON SUBSEQUENT DEVELOPMENT. IT IS FURTHER UNDERSTOOD THAT THE OWNERS OF THE TRACT OF LAND COVERED BY THIS PLAT MUST INSTALL AT THEIR OWN EXPENSE ALL TRAFFIC CONTROL DEVICES AND SIGNAGE THAT MAY BE REQUIRED BEFORE THE STREETS IN THE SUBDIVISION HAVE FINALLY BEEN ACCEPTED FOR MAINTENANCE BY THE COUNTY.
11. ALL PUBLIC ROADWAYS AND EASEMENTS AS SHOWN ON THE PLAT ARE FREE OF LIENS. REQUIRED RELEASE OF LIENS SHALL BE PROVIDED TO THE COMMISSIONERS' COURT.
12. THE MINIMUM LOWEST FINISHED FLOOR ELEVATION SHALL BE ONE FOOT HIGHER THAN THE HIGHEST SPOT ELEVATION THAT IS LOCATED WITHIN FIVE FEET OUTSIDE THE PERIMETER OF THE BUILDING, OR ONE FOOT ABOVE THE BFE, WHICHEVER IS HIGHER.
13. NO LOT DEVELOPMENT IS PROPOSED WITH THIS PLAT.
14. THIS SUBDIVISION IS SUBJECT TO STORMWATER MANAGEMENT CONTROLS AS REQUIRED BY WILLIAMSON COUNTY SUBDIVISION REGULATIONS, SECTION B11.1, ON NEW DEVELOPMENT THAT WOULD EVOKE SUCH CONTROLS BEYOND EXISTING CONDITIONS.
15. LANDSCAPING IS PROHIBITED WITHIN THE COUNTY ROAD RIGHT-OF-WAY.
16. A DE FACTO CERTIFICATE OF COMPLIANCE IS HEREBY ISSUED FOR ALL LOTS WITHIN THIS SUBDIVISION. THIS CERTIFICATE IS VALID UNTIL SUCH TIME AS FEMA REVISES OR NEWLY ADOPTS FLOODPLAIN BOUNDARIES IN THIS AREA. [A FLOODPLAIN DEVELOPMENT PERMIT MUST BE OBTAINED FROM THE WILLIAMSON COUNTY FLOODPLAIN ADMINISTRATOR FOR LOTS 1 AND 2 PRIOR TO ANY CONSTRUCTION OR DEVELOPMENT.]
17. IMPROVEMENTS WITHIN THE COUNTY ROAD RIGHT-OF-WAY INCLUDING, BUT NOT LIMITED TO, LANDSCAPING, IRRIGATION LIGHTING, CUSTOM SIGNS, IS PROHIBITED WITHOUT FIRST OBTAINING AN EXECUTED LICENSE AGREEMENT WITH WILLIAMSON COUNTY.

STATE OF TEXAS §
COUNTY OF WILLIAMSON §

I HEREBY CERTIFY THAT THIS PLAT IS TRUE AND CORRECT AND WAS PREPARED FROM AN ACTUAL SURVEY OF THE PROPERTY MADE UNDER MY SUPERVISION ON THE GROUND.

STATE OF TEXAS REGISTERED KYLE L. PRESSLER 6528 PROFESSIONAL LAND SURVEYOR

6/13/2018

REGISTERED PROFESSIONAL LAND SURVEYOR
KYLE L. PRESSLER, R.P.L.S.

STATE OF TEXAS §
COUNTY OF WILLIAMSON §

I HEREBY CERTIFY THAT RECOGNIZED ENGINEERING PRACTICES AND STANDARDS WERE USED IN THE PREPARATION OF THIS FINAL PLAT AND IN THE DESIGN OF SITE IMPROVEMENT STRUCTURES AND WERE ACCOMPLISHED UNDER MY DIRECT SUPERVISION TO CONFORM TO ALL REQUIREMENTS OF THE WILLIAMSON COUNTY DEVELOPMENT RULES AND REGULATIONS. NO PART OF THIS TRACT IS LOCATED WITHIN EDWARDS AQUIFER CONTRIBUTING ZONE NOR THE RECHARGE ZONE.

STATE OF TEXAS GARRETT D. KELLER 111511 LICENSED PROFESSIONAL ENGINEER

LICENSED PROFESSIONAL ENGINEER
GARRETT D. KELLER, P.E.

BASED UPON THE ABOVE REPRESENTATIONS OF THE ENGINEER OR SURVEYOR WHOSE SEAL IS AFFIXED HERETO, AND AFTER A REVIEW OF THE PLAT AS REPRESENTED BY THE SAID ENGINEER OR SURVEYOR, I FIND THAT THIS PLAT COMPLIES WITH THE REQUIREMENTS OF EDWARDS AQUIFER REGULATION FOR WILLIAMSON COUNTY AND WILLIAMSON COUNTY ON-SITE SEWAGE FACILITY REGULATIONS. THIS CERTIFICATION IS MADE SOLELY UPON SUCH REPRESNETATIONS AND SHOULD NOT BE RELIED OPEN FOR VERIFICATIONS OF THE FACTS ALLEGED. THE WILLIAMSON COUNTY AND CITIES HEALTH DISTRICT (WCCHD) AND WILLIAMSON COUNTY DISCLAIM ANY RESPONSIBILITY TO ANY MEMBER OF THE PUBLIC FOR INDEPENDENT VERIFICATION OF THE REPRESENTATIONS, FACTUAL OR OTHERWISE, CONTAINED IN THIS PLAT AND THE DOCUMENTS ASSOCIATED WITH IT.

For Terron Evertson

Roger Hadlock P.E.

J. TERRON EVERTSON, P.E.,
WILLIAMSON COUNTY ENGINEER

6/21/2018
DATE

STATE OF TEXAS §
§ KNOW ALL MEN BY THESE PRESENTS;
COUNTY OF WILLIAMSON §

I, BRICE KNIGHT; PRESIDENT OF BOODIDDLE INVESTMENTS, LLC; OWNER OF THE CERTAIN 8.67 ACRE TRACT OF LAND SHOWN HEREON AND DESCRIBED IN ABSTRACT 129, AND BEING A PORTION OF THE CALLED 64.0143 ACRE TRACT OF LAND CONVEYED TO BOODIDDLE INVESTMENTS, LLC AS DESCRIBED IN DOCUMENT NO. 2017039239, OFFICIAL PUBLIC RECORDS, WILLIAMSON COUNTY, TEXAS, AND DO HEREBY STATE THAT THERE ARE NO LIEN HOLDERS OF THE CERTAIN TRACT OF LAND, AND DO HEREBY CONSENT TO ALL PLAT NOTE REQUIREMENTS SHOWN HEREON, AND DO HEREBY FOREVER DEDICATE TO THE PUBLIC THE ROADS, ALLEYS, RIGHTS-OF-WAY, EASEMENTS AND PUBLIC PLACES SHOWN HEREON FOR SUCH PUBLIC PURPOSES AS WILLIAMSON COUNTY MAY DEEM APPROPRIATE. THIS SUBDIVISION IS TO BE KNOWN AS BOODIDDLE SUBDIVISION.

TO CERTIFY WHICH, WITNESS BY MY HAND THIS 14 DAY OF JUNE, 2018.

C/O: BRICE KNIGHT
PRESIDENT, BOODIDDLE INVESTMENTS, LLC. A TEXAS LIMITED LIABILITY COMPANY
100 COOKS CROSSING
LIBERTY HILL, TX 78642

STATE OF TEXAS §
§ KNOW ALL MEN BY THESE PRESENTS;
COUNTY OF WILLIAMSON §

BEFORE ME, THE UNDERSIGNED, A NOTARY PUBLIC IN AND FOR SAID COUNTY AND STATE, ON THIS DAY PERSONALLY APPEARED BRICE KNIGHT, KNOWN TO ME TO BE THE PERSON WHOSE NAME IS SUBSCRIBED TO THE FOREGOING INSTRUMENT.

GIVEN UNDER MY HAND AND SEAL OF OFFICE THIS 14 DAY OF June, 2018

NOTARY PUBLIC IN AND FOR THE STATE OF TEXAS
MY COMMISSION EXPIRES ON: 02/02/2022

MELISSA MIRELES
Notary Public, State of Texas
Comm. Expires 02-02-2022
Notary ID 131434651

ROAD NAME AND ADDRESS ASSIGNMENTS VERIFIED THIS THE 20 DAY OF June, 2018 A.D.

Cindy Bridges
WILLIAMSON COUNTY ADDRESSING COORDINATOR

STATE OF TEXAS §
§ KNOW ALL MEN BY THESE PRESENTS;
COUNTY OF WILLIAMSON §

I, DAN A. GATTIS, COUNTY JUDGE OF WILLIAMSON COUNTY, TEXAS, DO HEREBY CERTIFY THAT THIS MAP OR PLAT, WITH FIELD NOTES HEREON, FOR A SUBDIVISION HAVING BEEN FULLY PRESENTED TO THE COMMISSIONER'S COURT OF WILLIAMSON COUNTY, TEXAS, AND BY THE SAID COURT DULY CONSIDERED, WERE ON THIS DAY APPROVED AND THAT THIS PLAT IS AUTHORIZED TO BE REGISTERED AND RECORDED IN THE PROPER RECORDS OF THE COUNTY CLERK OF WILLIAMSON COUNTY, TEXAS

DAN A. GATTIS, COUNTY JUDGE
WILLIAMSON COUNTY, TEXAS

DATE

STATE OF TEXAS §
§ KNOW ALL MEN BY THESE PRESENTS;
COUNTY OF WILLIAMSON §

I, NANCY RISTER, CLERK OF THE COUNTY COURT OF SAID COUNTY, DO HEREBY CERTIFY THAT THE FOREGOING INSTRUMENT IN WRITING, WITH ITS CERTIFICATE OF AUTHENTICATION WAS FILED FOR RECORD IN MY OFFICE ON THE ____ DAY OF _____, 20___, A.D., AT _____ O'CLOCK, __M., AND DULY RECORDED THIS THE ____ DAY OF _____, 20___, A.D., AT _____ O'CLOCK, __M., IN THE OFFICIAL PUBLIC RECORDS OF SAID COUNTY IN INSTRUMENT NO. _____.
TO CERTIFY WHICH, WITNESS MY HAND AND SEAL AT THE COUNTY COURT OF SAID COUNTY, AT MY OFFICE IN GEORGETOWN, TEXAS, THE DATE LAST SHOWN ABOVE WRITTEN.

NANCY RISTER, CLERK COUNTY COURT
OF WILLIAMSON COUNTY, TEXAS

BY: _____, DEPUTY

OWNER(S):
BOODIDDLE INVESTMENTS, LLC.
C/O BRICE KNIGHT
100 COOKS CROSSING
LIBERTY HILL, TEXAS 78642
BRICE@WATERLOO-SYSTEMS.COM
(512) 848-5471

SURVEYOR:
MATKIN HOOVER ENGINEERING & SURVEYING
C/O KYLE L. PRESSLER, R.P.L.S.
8 SPENCER ROAD, SUITE 300
BOERNE, TEXAS 78006
(830) 249-0600
KYLE.PRESSLER@MATKINHOOVER.COM

AGENT/ENGINEER:
MATKIN HOOVER ENGINEERING & SURVEYING
C/O GARRETT D. KELLER, P.E.
3305 SHELL ROAD, SUITE 3
GEORGETOWN, TEXAS 78628
OFF: (512) 868-2244
GKELLER@MATKINHOOVER.COM

MATKINHOOVER ENGINEERING & SURVEYING
P.O. BOX 54
8 SPENCER ROAD SUITE 100
BOERNE, TEXAS 78006
OFFICE: 830.249.0600 FAX:830.249.0099
TEXAS REGISTERED ENGINEERING FIRM F-004512
TEXAS REGISTERED SURVEYING FIRM F-10024000
CIVIL ENGINEERS SURVEYORS LAND PLANNERS CONSTRUCTION MANAGERS CONSULTANTS

DATE: JUNE 2018
MHES JOB NO. - 2989.00

Commissioners Court - Regular Session **20.**

Meeting Date: 06/26/2018

The Locker Resolution

Submitted For: Valerie Covey **Submitted By:** Rachel Rull, Commissioner Pct. #3

Department: Commissioner Pct. #3

Agenda Category: Regular Agenda Items

Information

Agenda Item

Discuss, consider, and take appropriate action on a resolution recognizing The Locker for 10 years of charitable work.

Background

Fiscal Impact

From/To	Acct No.	Description	Amount

Attachments

The Locker Resolution

Form Review

Inbox	Reviewed By	Date
County Judge Exec Asst.	Wendy Coco	06/21/2018 08:23 AM
Form Started By: Rachel Rull		Started On: 06/20/2018 03:10 PM
Final Approval Date: 06/21/2018		

County of Williamson
Know all men by these presents:

That on the 26th day of June 2018 the Commissioners Court of Williamson County, Texas met in duly called session at the Williamson County Courthouse with the following members present:

Dan A. Gattis, County Judge
Terry Cook, Commissioner Precinct One
Cynthia P. Long, Commissioner Precinct Two
Valerie Covey, Commissioner Precinct Three
Larry Madsen, Commissioner Precinct Four

RESOLUTION

WHEREAS, The Locker was created in 2008 by a group of student athletes that wanted to be more than just athletes in their community; and

WHEREAS, The Locker "educates and empowers youth, through Service Learning, to meet the needs of others in their community so that every child has a sense of normalcy"; and

WHEREAS, over the past 10 years, The Locker has served all 17 schools in Georgetown ISD, expanded to 7 other schools in Williamson County and an additional 5 schools across the State of Texas; they appointed its first Board of Directors in 2013, became a 501c3 non-profit foundation in 2014, and received a federal trademark; and

WHEREAS, The Locker is managed by students; the adults who are involved are facilitators available to help the students achieve their mission; each project conducted by The Locker follows the STARS model of Service Learning which promotes Student Leadership, Thoughtful Service, Authentic Learning, Reflective Practice, and Sustainable Partnerships; now, therefore be it

RESOLVED, that the Williamson County Commissioners Court recognizes The Locker for its decade of charitable work that serves thousands of students each year and commends this student led initiative for being an amazing group of "Kids Helping Kids."

_____
Dan A. Gattis
County Judge

_____
Valerie Covey
Commissioner Precinct #3

Attest:

_____
Nancy Rister
County Clerk

Commissioners Court - Regular Session **21.**

Meeting Date: 06/26/2018

proclamation

Submitted For: Dan Gattis **Submitted By:** Rebecca Clemons, County Judge

Department: County Judge

Agenda Category: Regular Agenda Items

Information

Agenda Item

Discuss, consider and take appropriate action on a proclamation recognizing Otis Coufal for his 28 years of service to Williamson County.

Background

Fiscal Impact

From/To	Acct No.	Description	Amount

Attachments

otis

Form Review

Inbox	Reviewed By	Date
County Judge Exec Asst. (Originator)	Wendy Coco	06/19/2018 03:25 PM
Form Started By: Rebecca Clemons		Started On: 06/19/2018 02:35 PM
Final Approval Date: 06/19/2018		

WHEREAS, Otis Allen Coufal began working for Williamson County on November 11, 1989 as the Manager of Data Processing, the County's first full-time IT employee; and

WHEREAS, Otis has served the employees and citizens of Williamson County for over twenty-eight years with integrity and professionalism, with his whole heart and soul; and

WHEREAS, Otis has been an integral and committed force in the technological advancement of the County, and especially of the Judicial systems and processes in Williamson County; and

WHEREAS, Otis has made many friends throughout the years, having seen seven Sheriffs, three Commissioners Courts, and three or more of all Department Heads and Elected Officials (with the only exception being Judge Judy Hobbs who is still presiding as Justice of the Peace in Precinct Four); and

WHEREAS, Otis has gained the respect from those with whom he has worked over the years; he has loved, and been loved; he has been positive and up-beat, and always a positive model for all; and

WHEREAS, Otis will be retiring from Williamson County on Friday, June 29, 2018, and will be sorely missed;

NOW THEREFORE BE IT PROCLAIMED, that the Williamson County Commissioners Court commend and thank Otis Coufal for his 28 years, seven months, and 18 days – including many nights and weekends – of service to Williamson County, and wish him all the best in his new endeavors.

Signed on this date: _____

_____
Dan Gattis, County Judge

_____
Terry Cook, Precinct 1 Commissioner

_____
Valerie Covey, Precinct 3 Commissioner

_____
Cynthia Long, Precinct 2 Commissioner

_____
Larry Madsen, Precinct 4 Commissioner

Commissioners Court - Regular Session **22.**

Meeting Date: 06/26/2018

Comprehensive Parks Master Plan draft presentation

Submitted For: Randy Bell **Submitted By:** Randy Bell, Parks

Department: Parks

Agenda Category: Regular Agenda Items

Information

Agenda Item

Hear presentation on the draft 2018 Comprehensive Parks Master Plan and discuss, consider, take appropriate action on the draft 2018 Comprehensive Parks Master Plan.

Background

Williamson County developed a Comprehensive Parks Master Plan in 2001 and again in 2008. Both plans have served the County well in guiding County direction with parks, trails, open space acquisitions, grants and park development. Efforts to update the existing plan have been ongoing since June 2017.

Fiscal Impact

From/To	Acct No.	Description	Amount

Attachments

Park Master Plan Forward draft

Park Master Plan Summary draft

Park Master Plan draft

Park Master Plan Appendices.draft

Form Review

Inbox	Reviewed By	Date
County Judge Exec Asst.	Wendy Coco	06/21/2018 09:03 AM
Form Started By: Randy Bell		Started On: 06/21/2018 08:44 AM
Final Approval Date: 06/21/2018		

FOREWORD

The Comprehensive Parks Master Plan is a living document that provides an assessment of past actions, existing conditions, and future steps towards the achievement of long-range goals. Williamson County has a strong heritage, rich natural resources, and a burgeoning population seeking enjoyment of parks and open spaces. Chapters one and two examine the places, people, and parks that make the County what it is today. It is in that thread that this parks master plan carries forward the vision of Williamson County residents for quality trails, parks, and preserves for future generations.

This update to the County's continuing master planning efforts was built on public input and stakeholder contributions, found in *Chapter 3* and *Appendix A*. A citizen survey and series of public open houses were held where participants expressed a variety of desires for the parks and trails system. Community interest groups and City representatives participated to find a common ground and pool resources in order to efficiently achieve common goals. The feedback from citizens created the foundation on which a future vision and implementation actions could be established.

The plan focuses on four key implementation focus areas:

1. Regional Trail Plan
2. Park System Expansion
3. Parkland Improvements
4. Operations and Maintenance

Within these focus areas are 10 goals that encompass over 50 recommended actions that the County can take over the next 10 years to meet the needs of the population. These actions, described in *Chapter 4*, include steps to connect a regional trail system, considering the next County park location, centering park facilities and programs around conservation and educational themes, and ensuring sound and cost-effective maintenance of park facilities.

The goals and actions in the parks master plan are designed to provide a 10-year roadmap for the Commissioner's Court and Parks Department. The plan implementation steps, expressed in *Chapter 5*, includes a prioritization of needs that serves as guide for budget allocations, additional study, and annual operational requirements for the Court and the Staff. The planning efforts completed during this process will allow for cost-sharing opportunities, partnerships, and cross-collaboration with local communities. In time, the plan will need to be monitored and re-assessed as a long-term outlook should include continued public engagement to ensure relevance and citizen support.

DRAFT

WILLIAMSON COUNTY

COMPREHENSIVE PARKS MASTER PLAN

2018

SUMMARY PLAN

WILLIAMSON COUNTY
1848

DRAFT

PLAN PURPOSE

The Williamson County Comprehensive Parks Master Plan establishes a planning framework for recreational opportunities within the parks and open space system of Williamson County. A system of parks, trails, and preserves creates places for citizens to congregate, learn about, and enjoy these natural and cultural resources.

The purpose of this plan is to identify steps that can be taken to account for the growth, development, and operations of the park and trails system and identify opportunities for partnerships with other entities. A parks master plan also identifies the priorities of the public and positions the County to apply to the Texas Parks and Wildlife Department (TPWD) for grant funding for priority actions. This citizen-supported vision document becomes a guide for elected officials and staff to make decisions regarding land acquisition, park and trail improvements, and maintenance of existing and future recreation amenities.

PLANNING TIME FRAME

The Williamson County Comprehensive Parks Master Plan is an update to the County's existing 2008 Comprehensive Park Master Plan. The Texas Parks and Wildlife Department (TPWD) recommends that parks master plans retain validity for 10 years and should include a five-year update. While the plan covers an implementation period of 10 years, the planning horizon is much farther into the future.

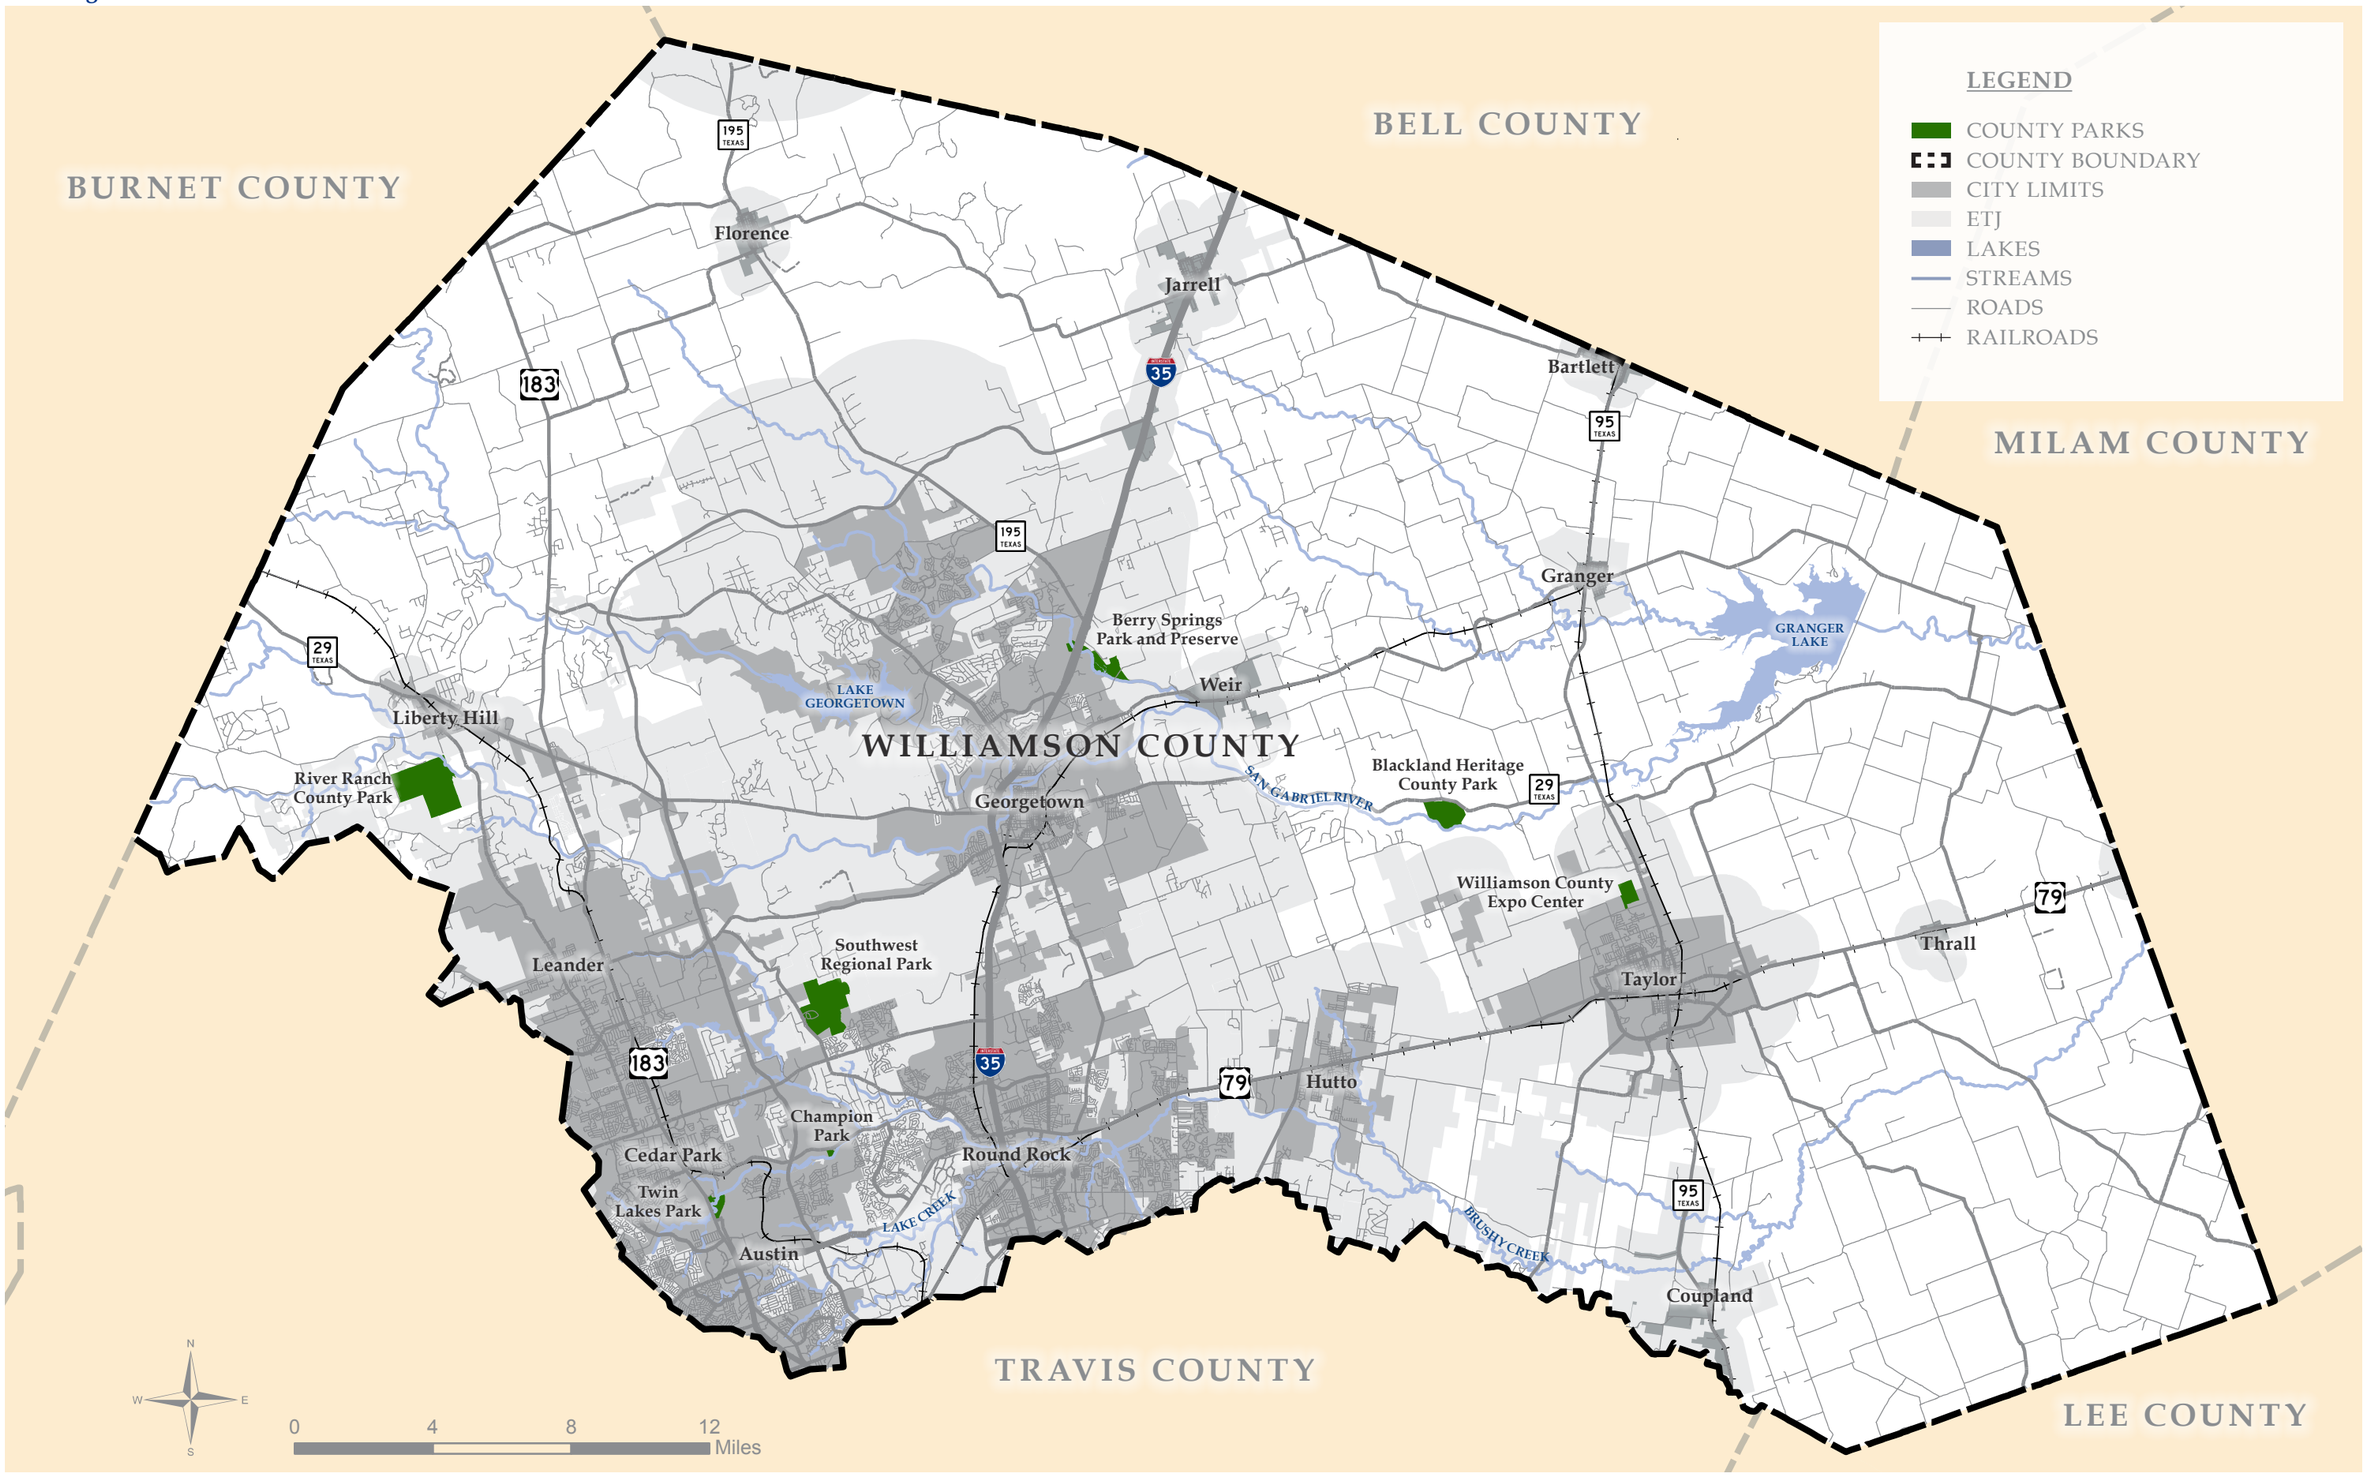
LEGEND
COUNTY PARKS
COUNTY BOUNDARY
CITY LIMITS
ETJ
LAKES
STREAMS
ROADS
RAILROADS
BURNET COUNTY
BELL COUNTY
MILAM COUNTY
WILLIAMSON COUNTY
TRAVIS COUNTY
LEE COUNTY
Florence
Jarrell
Bartlett
Granger
Weir
Berry Springs Park and Preserve
LAKE GEORGETOWN
GRANGER LAKE
Liberty Hill
River Ranch County Park
Georgetown
SAN GABRIEL RIVER
Blackland Heritage County Park
Williamson County Expo Center
Thrall
Taylor
Leander
Southwest Regional Park
Champion Park
Cedar Park
Twin Lakes Park
Round Rock
Hutto
LAKE CREEK
BRUSHY CREEK
Austin
Coupland
195 TEXAS
183
35
95 TEXAS
29 TEXAS
79
N
W
E
S
0
4
8
12
Miles

DRAFT

VISION STATEMENT

A vision statement that articulates the aspirational desires for the parks system is the foundation upon which a master plan's basic principles and goals are established. Based upon the results of feedback from the public and the County elected officials and staff on the desired direction of the parks system, the Williamson County Comprehensive Parks Master Plan vision statement is as follows:

Williamson County will continue to provide beautiful public parks, trails and preserves for the passive enjoyment of natural open spaces across the county. Conservation and education will remain at the forefront of recreational amenities within the parks system, and the County will partner with cities and other public parks systems to seek a regional, connected trail system.

GUIDING PRINCIPLES

The vision statement is further refined through six guiding principles that provide the basis for specific focus areas, plan goals and actions.

- County parks and recreation offerings should have separate goals and focus than neighborhood, city/community, state, and federal entities.
- The conservation of natural and sensitive lands should be the priority while also integrating recreation, activity, and access.
- New park offerings should be large, regional destinations focused on conservation, education, and passive recreation.
- The County should continue to partner with area municipalities to create a county-wide regional trail plan that connects population centers with regional destinations.
- Consistent level of amenities, operations and maintenance should be established and maintained across all existing and future County parks and trails.
- Increased public awareness and communication needed for all County parks, trails, education, and events.

DRAFT

PLAN FOCUS AREAS

Regional Trail Plan

Park System Expansion

Parkland Improvements

Operations and Maintenance

DRAFT

GOALS

RTP-1	Facilitate and coordinate a county-wide regional trail plan.
RTP-2	Establish a consistent set of standards to ensure effective implementation of the regional trail plan.
RTP-3	Establish a funding strategy for the construction and maintenance of the regional trail system.
RTP-4	Update the Williamson County Trails Master Plan.
PSE-1	Evaluate opportunities for land acquisition.
PSE-2	Emphasize education and conservation as primary themes in new parks.
PI-1	Efficiently develop and enhance park facilities and amenities.
PI-2	Seek financial partnerships through shared-use facilities and sponsorships.
OM-1	Ensure consistent, quality maintenance of park system facilities.
OM-2	Identify the operational and resource needs necessary to implement this Parks Master Plan.

DRAFT

PUBLIC ENGAGEMENT

A significant part of the planning process, particularly for quality-of-life services like parks, is understanding the needs and expectations of park patrons and those who make decisions on parks. The demand assessment for this plan was completed through several public engagement efforts conducted as part of the master planning process. These efforts included a public survey, community open houses, meetings with community stakeholders and valuable input from staff and elected officials.

CITIZEN SURVEY

Survey respondents were asked to select their top three amenities. Of these choices, the top three selections were nature trails for hiking within parks, paved walking and biking trails and a regional greenway for walking/running/biking.

Trails, bikes and parks are the top three activities that survey respondents would like to see in Williamson County. Specific trails types that respondents would like to see in their community include regional trails and nature trails.

Amenities Most Important to Households

What Type of Other Experiences or Activities Would You Like to Have in Williamson County Parks That Have Not Been Mentioned in This Survey?

DRAFT

WILLIAMSON COUNTY PARKS, RECREATION AND TRAILS SNAPSHOTS

Park Classifications

REGIONAL PARKS/TRAILS

Regional Parks are intended to be used by multiple communities in a greater geographic region. Traditionally, regional park land was dedicated as such due to regional, state or national significance. Recently, regional and community parks have become significant economic development drivers. Often, they vary in size from 50 acres to 1,000s of acres. Berry Springs Park and Preserve and Southwest Regional Park are currently the two regional parks in Williamson County.

COMMUNITY PARKS

Community parks are parks that typically serve a smaller geographic area. Both active and passive uses make up this type of park, although higher intensity recreational uses traditionally may be prominent. Passive recreational uses (e.g., picnicking, trails) are also predominate in community parks. The size of community parks can vary from 10 to 50 acres. Champion Park and Twin Lakes Park are two examples of community parks in Williamson County.

Source: This Parks, Recreation and Open Space Master Plan includes the guidelines for park classification established by the National Recreation and Park Association (NRPA) as included in the 1990 printing of *Recreation, Park and Open Space Standards and Guidelines* and the 1995 printing of *Park, Recreation, Open Space and Greenway Guidelines*. The NRPA guidelines have generally been the most widely accepted and used guidelines of their type.

EXISTING TRAILS

16 miles

Regional trails can accommodate both pedestrians and bicyclists, such as Brushy Creek Regional Trail.

WILLIAMSON COUNTY PARKS AND RECREATION SYSTEM

The table below shows a detailed breakdown of the amenities that are offered in the parks and along the trails in the County. The acreage of each park as well as the length of each trail are also listed. Some of the amenities that are shown below include pavilions, benches, playscapes and fishing piers.

Williamson County Parks and Recreation System

PARK NAME	COUNTY MAP QUADRANT	ACREAGE	TRAIL MILES	PARKING SPACES	AMPHITHEATER (SMALL)	PICNIC TABLES (NON-PAVILION)	PICNIC TABLES (PAVILIONS)	PAVILION(S)	BENCHES	BBQ GRILLS (PICNIC)	DRINKING FOUNTAIN(S)	PLAYSCAPE(S)	BODY OF WATER	FISHING PIER	SPLASH PAD	OUTDOOR SHOWER	DISC GOLF	EXERCISE STATION(S)	EQUESTRIAN TRAIL	HISTORIC CEMETERY	MINI TRAIN	COVERED ARENA	CAMPING (PRIMITIVE)	CAMPING (TENT ONLY)[6]	CAMPING (RV)[6]	RESTROOM(S) W/ SHOWERS	RESTROOM(S) W/O SHOWERS
LINEAR PARKS/TRAILS																											
Brushy Creek Regional Trail	SW	165.0	7.0	10 Trailheads					12		6		1					1									5
Brushy Singletrack Trails	SW	10.0	7.5										1														
Lake Creek Trail	SW	1.5	1.5	22		4			2				1														
Sub-total		189	16.0	32.0	0.0	4.0	0.0	0.0	14.0	0.0	6.0	0.0	3.0	0.0	0.0	0.0	0.0	1.0	0.0	0.0	0.0	0.0	0.0	0.0	0.0	0.0	5.0
PARKS																											
Berry Springs Park & Preserve	Central	300.0	4.3	133	1	11	13	2	16	7	2	1	1	1					1	1			10	17		1	1
Blackland Heritage County Park[1]	E	348.0																									
Champion Park	SW	33.0	0.3	84		11	16	2	6	2	2	4	1		1	1		1		1							1
Expo Center	E	93.5		600																		1					3
Quarry Splash Pad[5]	SW			95		9	24	4	2	2	2				1	2											1
River Ranch County Park[1]	W	1011.0																									
Southwest Regional Park	SW	850.0	3.7	983		6	16	3	30	5	6	1	1				1				1					1	2
Twin Lakes Park (YMCA-Managed & Operated)	SW	50.0		479	1	36	43	4	14		3	5	1	4	1												3
Sub-total		2685.5	8.2	2301.0	2.0	77.0	112.0	15.0	82.0	16.0	21.0	11.0	7.0	5.0	3.0	3.0	1.0	2.0	1.0	2.0	1.0	1.0	10.0	17.0	0.0	2.0	17.0
Totals		2,862.0	24.2	2,333.0	2.0	81.0	112.0	15.0	96.0	16.0	27.0	11.0	10.0	5.0	3.0	3.0	1.0	3.0	1.0	2.0	1.0	1.0	10.0	17.0	0.0	2.0	22.0

[1] Undeveloped.
[2] Sports Fields: Soccer (10), Tennis (8), Basketball (6), Softball (2), Track (1), Football (1) & Cricket (1)
[3] Located in the Southwest Williamson County Regional Park.

DRAFT

REGIONAL TRAIL PLAN

Access to a regional trail system is one of the growing demands of new homebuyers and the general public not just locally but throughout the country. An integrated regional trail system can be used to connect neighborhoods, schools, parks and regional destinations without requiring a vehicle. One of the primary recommendations of this plan is to work with local communities to create a connected, regional system of parks and trails. The map on the next page depicts a concept where trails could eventually connect cities and destinations throughout the County.

Building such a network will not come from any individual governmental entity, developer or regional organization; instead, support of all entities will slowly and steadily build the network together. Williamson County is uniquely suited to be a leader in this effort to plan for and implement this regional trail system.

PRIORITIZATION TIMEFRAME

This plan contains a list of recommended actions, including an implementation table where such actions are ranked by priority and timeframe, as shown below:

Priority Action Timeframe

0-2 YEARS

SHORT-TERM PRIORITIES

In the next two years (2018-2020), these actions need to be the focus. Often, these actions can be started and finished within this time. These are the County's highest priorities for implementation.

3-5 YEARS

MODERATE PRIORITIES

In the next three to five years (2021-2023), these actions need to be the focus. In the next Comprehensive Parks Master Plan update, some of these unfinished actions may become the highest priorities.

6-10 YEARS

LONG-TERM PRIORITIES

Actions which are supposed to continually lead the County to its ideal future parks and recreation vision. Many of these actions will be considered over the long-term (2024-2028) and will be further re-prioritized in later updates.

DRAFT

Regional Trail Concept Map

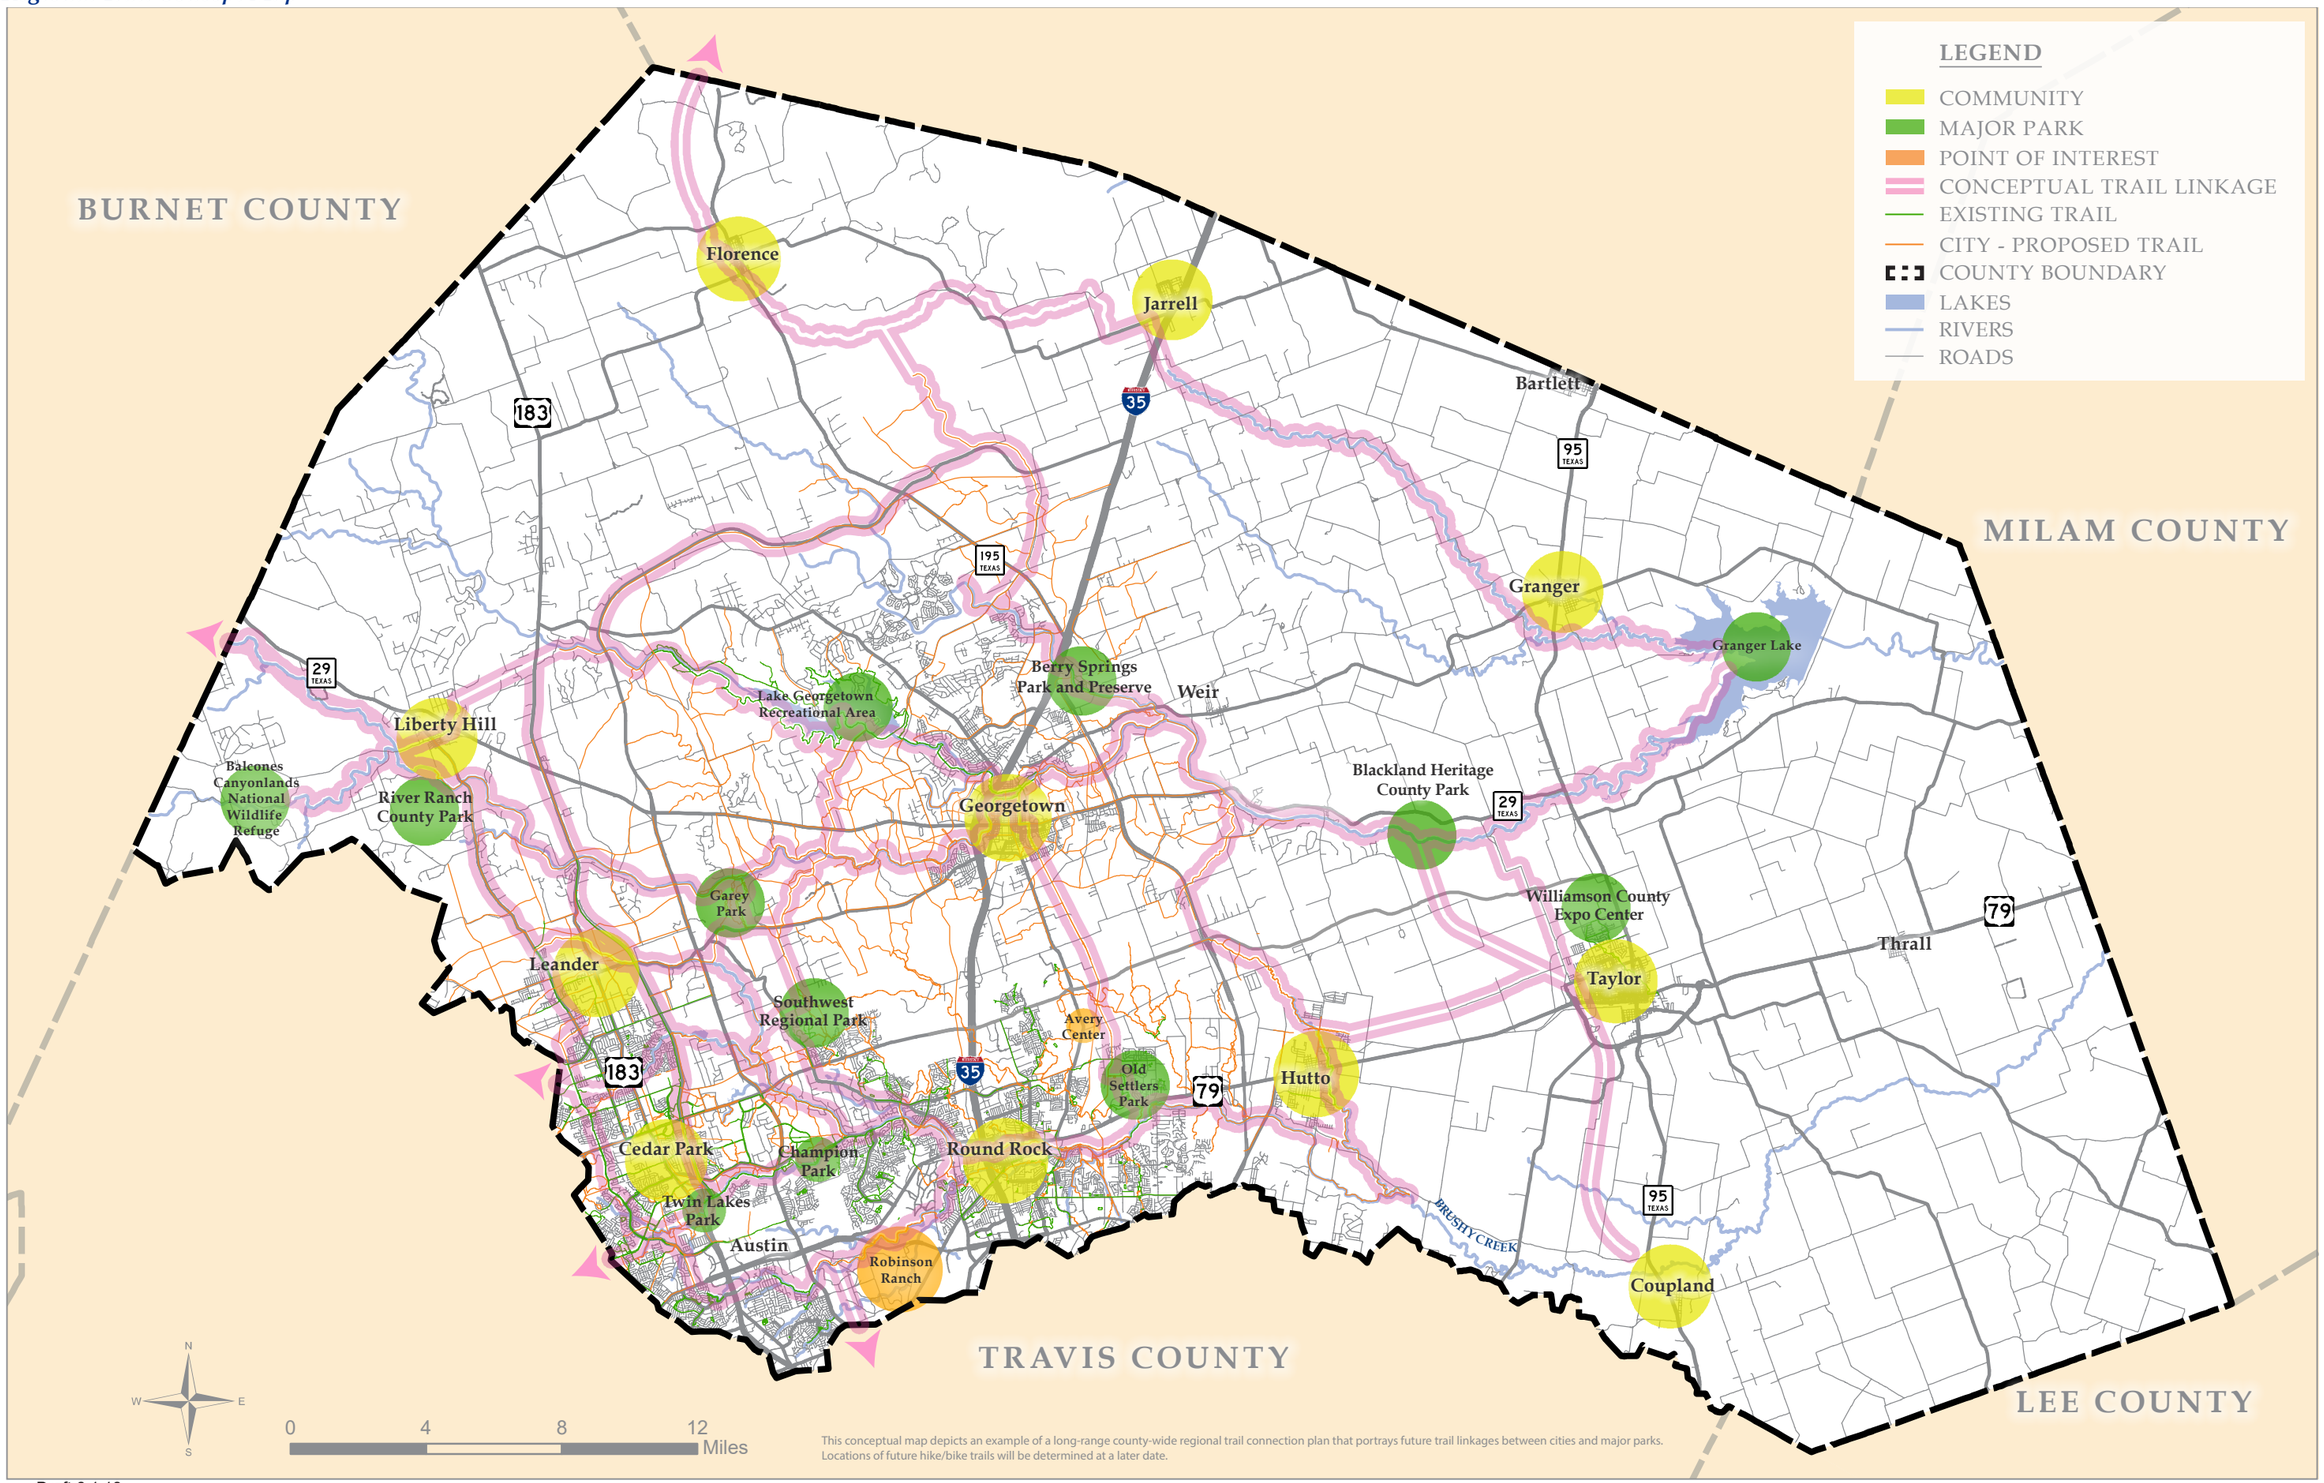

This conceptual map depicts an example of a long-range county-wide regional trail connection plan that portrays future trail linkages between cities and major parks. Locations of future hike/bike trails will be determined at a later date.

Draft 6.1.18

DRAFT

This page intentionally left blank

DRAFT

DRAFT

Halff Associates, Inc.
9500 Amberglen Blvd.
Building F Suite 125
Austin, Texas 78729
(512) 777-4600
www.halff.com

HALFF

WILLIAMSON COUNTY
1848

DRAFT

WILLIAMSON COUNTY

COMPREHENSIVE PARKS MASTER PLAN

2018

WILLIAMSON COUNTY
1848

DRAFT

DRAFT

WILLIAMSON COUNTY

COMPREHENSIVE PARKS MASTER PLAN

2018

HALFF

WILLIAMSON COUNTY 1848

DRAFT

DRAFT

ACKNOWLEDGMENTS

The Williamson County Comprehensive Parks Master Plan was developed by Williamson County with the technical assistance of Halff Associates, Inc. Special thanks go to the many residents, stakeholders, and community leaders for their insight and support throughout the duration of this master planning process.

The following individuals are recognized for their significant contributions to the preparation of this Parks Master Plan:

COMMISSIONERS COURT

The Honorable Dan Gattis, County Judge

The Honorable Terry Cook, Commissioner Precinct One

The Honorable Cynthia Long, Commissioner Precinct Two

The Honorable Valerie Covey, Commissioner Precinct Three

The Honorable Larry Madsen, Commissioner Precinct Four

COUNTY STAFF

Randy Bell, Parks Director

Michael Young, Assistant Parks Director and Volunteer Coordinator

USER GROUPS

Good Water Master Naturalists

Sun City Hiking Club

Native Plant Society of Texas, Williamson County Chapter

Georgetown Running Club

Austin Ridge Riders

Williamson County Conservation Foundation

HALFF STAFF

Matt Bucchin, AICP, LEED Green Associate, Principal in Charge

Jordan Maddox, AICP, Project Manager

Jill Baumgartner, PLA, ASLA

Tim Bargainer, PLA, ASLA, CLARB

Jim Rodgers

Cade Novak

DRAFT

DRAFT

DRAFT

TABLE OF CONTENTS

Acknowledgments

CHAPTER 1, INTRODUCTION....1

Plan Purpose....2

Master Plan Process....2

Planning Time Frame....3

Importance of Park Planning....4

Study Area....6

Demographics....10

Previous Studies and Plans....15

CHAPTER 2, EXISTING PARK SYSTEM....19

Introduction....20

History of Williamson County Parks System....20

Overview of Existing Parks System....22

Park Classifications....22

Park Profiles....25

Existing Trail Facilities....40

Aquifer Zones....44

Endangered Species....46

Cultural Landmarks....48

CHAPTER 3, NEEDS ASSESSMENT....51

Needs Assessment....52

CHAPTER 4, RECOMMENDATIONS....63

Vision Statement....64

Guiding Principles....64

CHAPTER 5, IMPLEMENTATION....97

Introduction....98

Texas Parks and Wildlife Department Compliance....98

Implementation Program....100

Master Plan Updates....109

Potential Funding Sources....110

DRAFT

FIGURES

CHAPTER 1, INTRODUCTION.....1

Figure 1.1, Project Process.....3

Figure 1.2, Williamson County's History.....8

Figure 1.3, Historic Population Growth.....10

Figure 1.4, Future Population Growth.....11

Figure 1.5, Williamson County Age Distribution.....12

Figure 1.6, Household and Family Income.....13

Figure 1.7, Educational Attainment.....13

Figure 1.8, Individuals Below Poverty Level.....13

Figure 1.9, Families Below Poverty Level.....13

Figure 1.10, Occupation by Industry.....14

Figure 1.11, Commute Time.....14

CHAPTER 2, EXISTING PARK SYSTEM.....19

Figure 2.1, Park Classifications.....22

Figure 2.2, River Ranch County Park - Preliminary Site Plan.....22

Figure 2.3, Blackland Heritage County Park - Conceptual Master Plan.....38

Figure 2.4, Endangered and Threatened Species.....46

CHAPTER 3, NEEDS ASSESSMENT.....51

Figure 3.1, Amenities Most Important to Households.....56

Figure 3.2, Should Williamson County Expand the Trail System Linking Communities and Neighborhoods (Regional Trails, Greenways, Etc.)?.....57

Figure 3.3, Should Williamson County Provide Additional Opportunities for Passive Outdoor Recreation (Walking Trails, Fishing, Picnicking, Etc.)?.....58

Figure 3.4, What Type of Other Experiences or Activities Would You Like to Have in Williamson County Parks That Have Not Been Mentioned in This Survey?.....58

CHAPTER 4, RECOMMENDATIONS.....63

Figure 4.1, Example Trail Cross-Sections.....73

CHAPTER 5, IMPLEMENTATION.....97

Figure 5.1, Implementation Action Types.....103

Figure 5.2, Priority Action Timeframe.....105

DRAFT

MAPS

CHAPTER 1, INTRODUCTION.....1

Map 1.1, Regional Context - State.....6

Map 1.2, Planning Area.....7

CHAPTER 2, EXISTING PARK SYSTEM.....19

Map 2.1, Existing Parks and Trails.....23

Map 2.2, Aquifer Zones.....45

Map 2.3, Endangered Species.....47

Map 2.4, Cultural Landmarks (Texas Historical Commission).....49

CHAPTER 3, NEEDS ASSESSMENT.....51

Map 3.1, Water Resources.....61

CHAPTER 4, RECOMMENDATIONS.....63

Map 4.1, Proposed Trail System.....67

TABLES

CHAPTER 1, INTRODUCTION.....1

Table 1.1, Age Comparisons.....10

Table 1.2, Future Growth Percentage.....11

Table 1.3, Race & Ethnicity.....12

CHAPTER 2, EXISTING PARK SYSTEM.....19

Table 2.1, Williamson County Parks and Recreation System.....24

CHAPTER 5, IMPLEMENTATION.....97

Table 5.1, Summary of High Priority Facilities Needs in Williamson County...101

Table 5.2, Prioritized Implementation Action Plan.....106

DRAFT

FOREWORD

The Comprehensive Parks Master Plan is a living document that provides an assessment of past actions, existing conditions, and future steps towards the achievement of long-range goals. Williamson County has a strong heritage, rich natural resources, and a burgeoning population seeking enjoyment of parks and open spaces. Chapters one and two examine the places, people, and parks that make the County what it is today. It is in that thread that this parks master plan carries forward the vision of Williamson County residents for quality trails, parks, and preserves for future generations.

This update to the County's continuing master planning efforts was built on public input and stakeholder contributions, found in *Chapter 3* and *Appendix A*. A citizen survey and series of public open houses were held where participants expressed a variety of desires for the parks and trails system. Community interest groups and City representatives participated to find a common ground and pool resources in order to efficiently achieve common goals. The feedback from citizens created the foundation on which a future vision and implementation actions could be established.

The plan focuses on four key implementation focus areas:

1. Regional Trail Plan
2. Park System Expansion
3. Parkland Improvements
4. Operations and Maintenance

Within these focus areas are 10 goals that encompass over 50 recommended actions that the County can take over the next 10 years to meet the needs of the population. These actions, described in *Chapter 4*, include steps to connect a regional trail system, considering the next County park location, centering park facilities and programs around conservation and educational themes, and ensuring sound and cost-effective maintenance of park facilities.

The goals and actions in the parks master plan are designed to provide a 10-year roadmap for the Commissioner's Court and Parks Department. The plan implementation steps, expressed in *Chapter 5*, includes a prioritization of needs that serves as guide for budget allocations, additional study, and annual operational requirements for the Court and the Staff. The planning efforts completed during this process will allow for cost-sharing opportunities, partnerships, and cross-collaboration with local communities. In time, the plan will need to be monitored and re-assessed as a long-term outlook should include continued public engagement to ensure relevance and citizen support.

DRAFT

This page intentionally left blank

DRAFT

CHAPTER ONE
INTRODUCTION

DRAFT

PLAN PURPOSE

The Williamson County Comprehensive Parks Master Plan establishes a planning framework for recreational opportunities within the parks and open space system of Williamson County. A system of parks, trails, and preserves creates places for citizens to congregate, learn about, and enjoy these natural and cultural resources.

The purpose of this plan is to identify steps that can be taken to account for the growth, development, and operations of the park and trails system and identify opportunities for partnerships with other entities. A parks master plan also identifies the priorities of the public and positions the County to apply to the Texas Parks and Wildlife Department (TPWD) for grant funding for priority actions. This citizen-supported vision document becomes a guide for elected officials and staff to make decisions regarding land acquisition, park and trail improvements, and maintenance of existing and future recreation amenities.

MASTER PLAN PROCESS

Williamson County partnered with Halff Associates Inc. to create an update to the County's Comprehensive Park Master Plan in June 2017. Figure 1.1, *Project Process, d*escribes the steps taken in this master planning process.

During the public engagement component of the planning effort, public input from community members, visitors, staff, and elected/appointed officials help determine the needs, vision, and general direction of the plan. This process gives citizens the opportunity to express their needs, desires, and priorities regarding the future of the park system.

The engagement period results in recommendations that are compiled during stakeholder meetings, the public survey, and open house public meetings. *Appendix A, Public Engagement,* provides a complete record of the public engagement process, including meeting advertisements and minutes, sign-in sheets, the original survey copy and completed survey results.

The plan recommendations are broken down into priorities and organized by short-term and long-term time frames. These recommendations will include the near-term desires of the community, or are actions that could be taken addressing current facilities. Long-range improvements are included in the second category that are big-picture items addressing population growth, improving and expanding the parks system, and anticipating future needs.

DRAFT

Figure 1.1, Project Process

PLANNING TIME FRAME

The Williamson County Comprehensive Parks Master Plan is an update to the County's 2008 Comprehensive Park Master Plan. The Texas Parks and Wildlife Department (TPWD) recommends that parks master plans retain validity for 10 years and should include a five-year update. While the plan covers an implementation period of 10 years, the planning horizon reaches farther into the future.

DRAFT

IMPORTANCE OF PARK PLANNING

Parks and trails offer many benefits to community members, including social, health, environmental and economic. Proximity to open space is important for residents to maintain a healthy lifestyle.

The health benefits of parks and trails provide opportunities for physical, intellectual, social and emotional health for community members. Communities can be improved by the addition of green space/open space, trail connectivity and educational health and fitness events. Residents can take part in physical activities in parks and along trails to improve their overall health, including lowering obesity rates.

A place for children to be outside is important for them to properly develop. Hand eye coordination is improved when children play and their ability to focus is increased as they play in nature. Outdoor play also affects children's mental health and happiness with more time spent nature. Children have a chance to make new friends in parks as well as bond with their parents.

Proximity to greenspace benefits community members mentally by reducing stress and increase their overall happiness. Residents can experience a calm feeling when they are in nature while improving their overall quality of life. The center of a community can be created with parks to allow spaces for community events. Residents are given opportunities to socialize in these spaces by interacting with other residents and meeting new people.

The overall safety of communities is increased by the creation of parks. Youth crime rates are reduced since they are kept out of trouble with the activities that parks provide. The safety of neighborhoods is improved with trails and parks since more eyes are in the area.

Sustainability is offered in parks through the conservation of natural resources, energy efficiency promotion, and the reduction of the environmental footprint. Each park can

DRAFT

Brushy Creek Trail

have a "Zero Waste" program to decrease the amount of trash that is generated by park users.

In addition, storm water collection is important to consider as the County grows and further develops. Parks and trail corridors provide pervious cover that helps to mitigate flooding in the area. Pervious surfaces allow water to pass through such as turf, a wildflower area, or permeable pavement. In contrast, materials such as concrete and asphalt force water to rapidly shear off these surfaces and do not allow water to slowly penetrate the soil. As a result, flooding in the area significantly increases as more development occurs.

Similarly, tree cover also significantly reduces storm water runoff. Trees also improve air quality by filtering out pollutants that are harmful to residents. The urban heat island effect is created by impervious surfacing in urban areas. Parks decrease the air temperature by reducing the amount of dark surfacing such as asphalt and concrete.

Parks and trail corridors also provide habitat for local animals. As development continues in the County, the significance of open spaces becomes increasingly important for wildlife. Urban development can threaten habitats of many species while parks and preserves help to preserve ecosystems and habitats.

The economic benefit of parks and trails includes the increased property values of the land near this amenity. Home values near parks and trails increase since this land is preserved and enjoyed. Businesses may also want to be located near parks and trails since they are activity centers for the community and have high pedestrian and bicycle use.

DRAFT

STUDY AREA

Williamson County is located in central Texas, northeast of Austin (see Map 1.1, *Regional Context - State,* below). The County covers around 1,134 square miles and contains 17 cities. The majority of the County's population is located in the south part of the jurisdiction within the incorporated cities of Austin, Cedar Park, Leander, and Round Rock. (see Map 1.2, *Planning Area* on page seven). In the central part of the County, the incorporated city of Georgetown makes up the majority of the population and is the County seat.

Map 1.1, Regional Context - State

DRAFT

Map 1.2, Planning Area

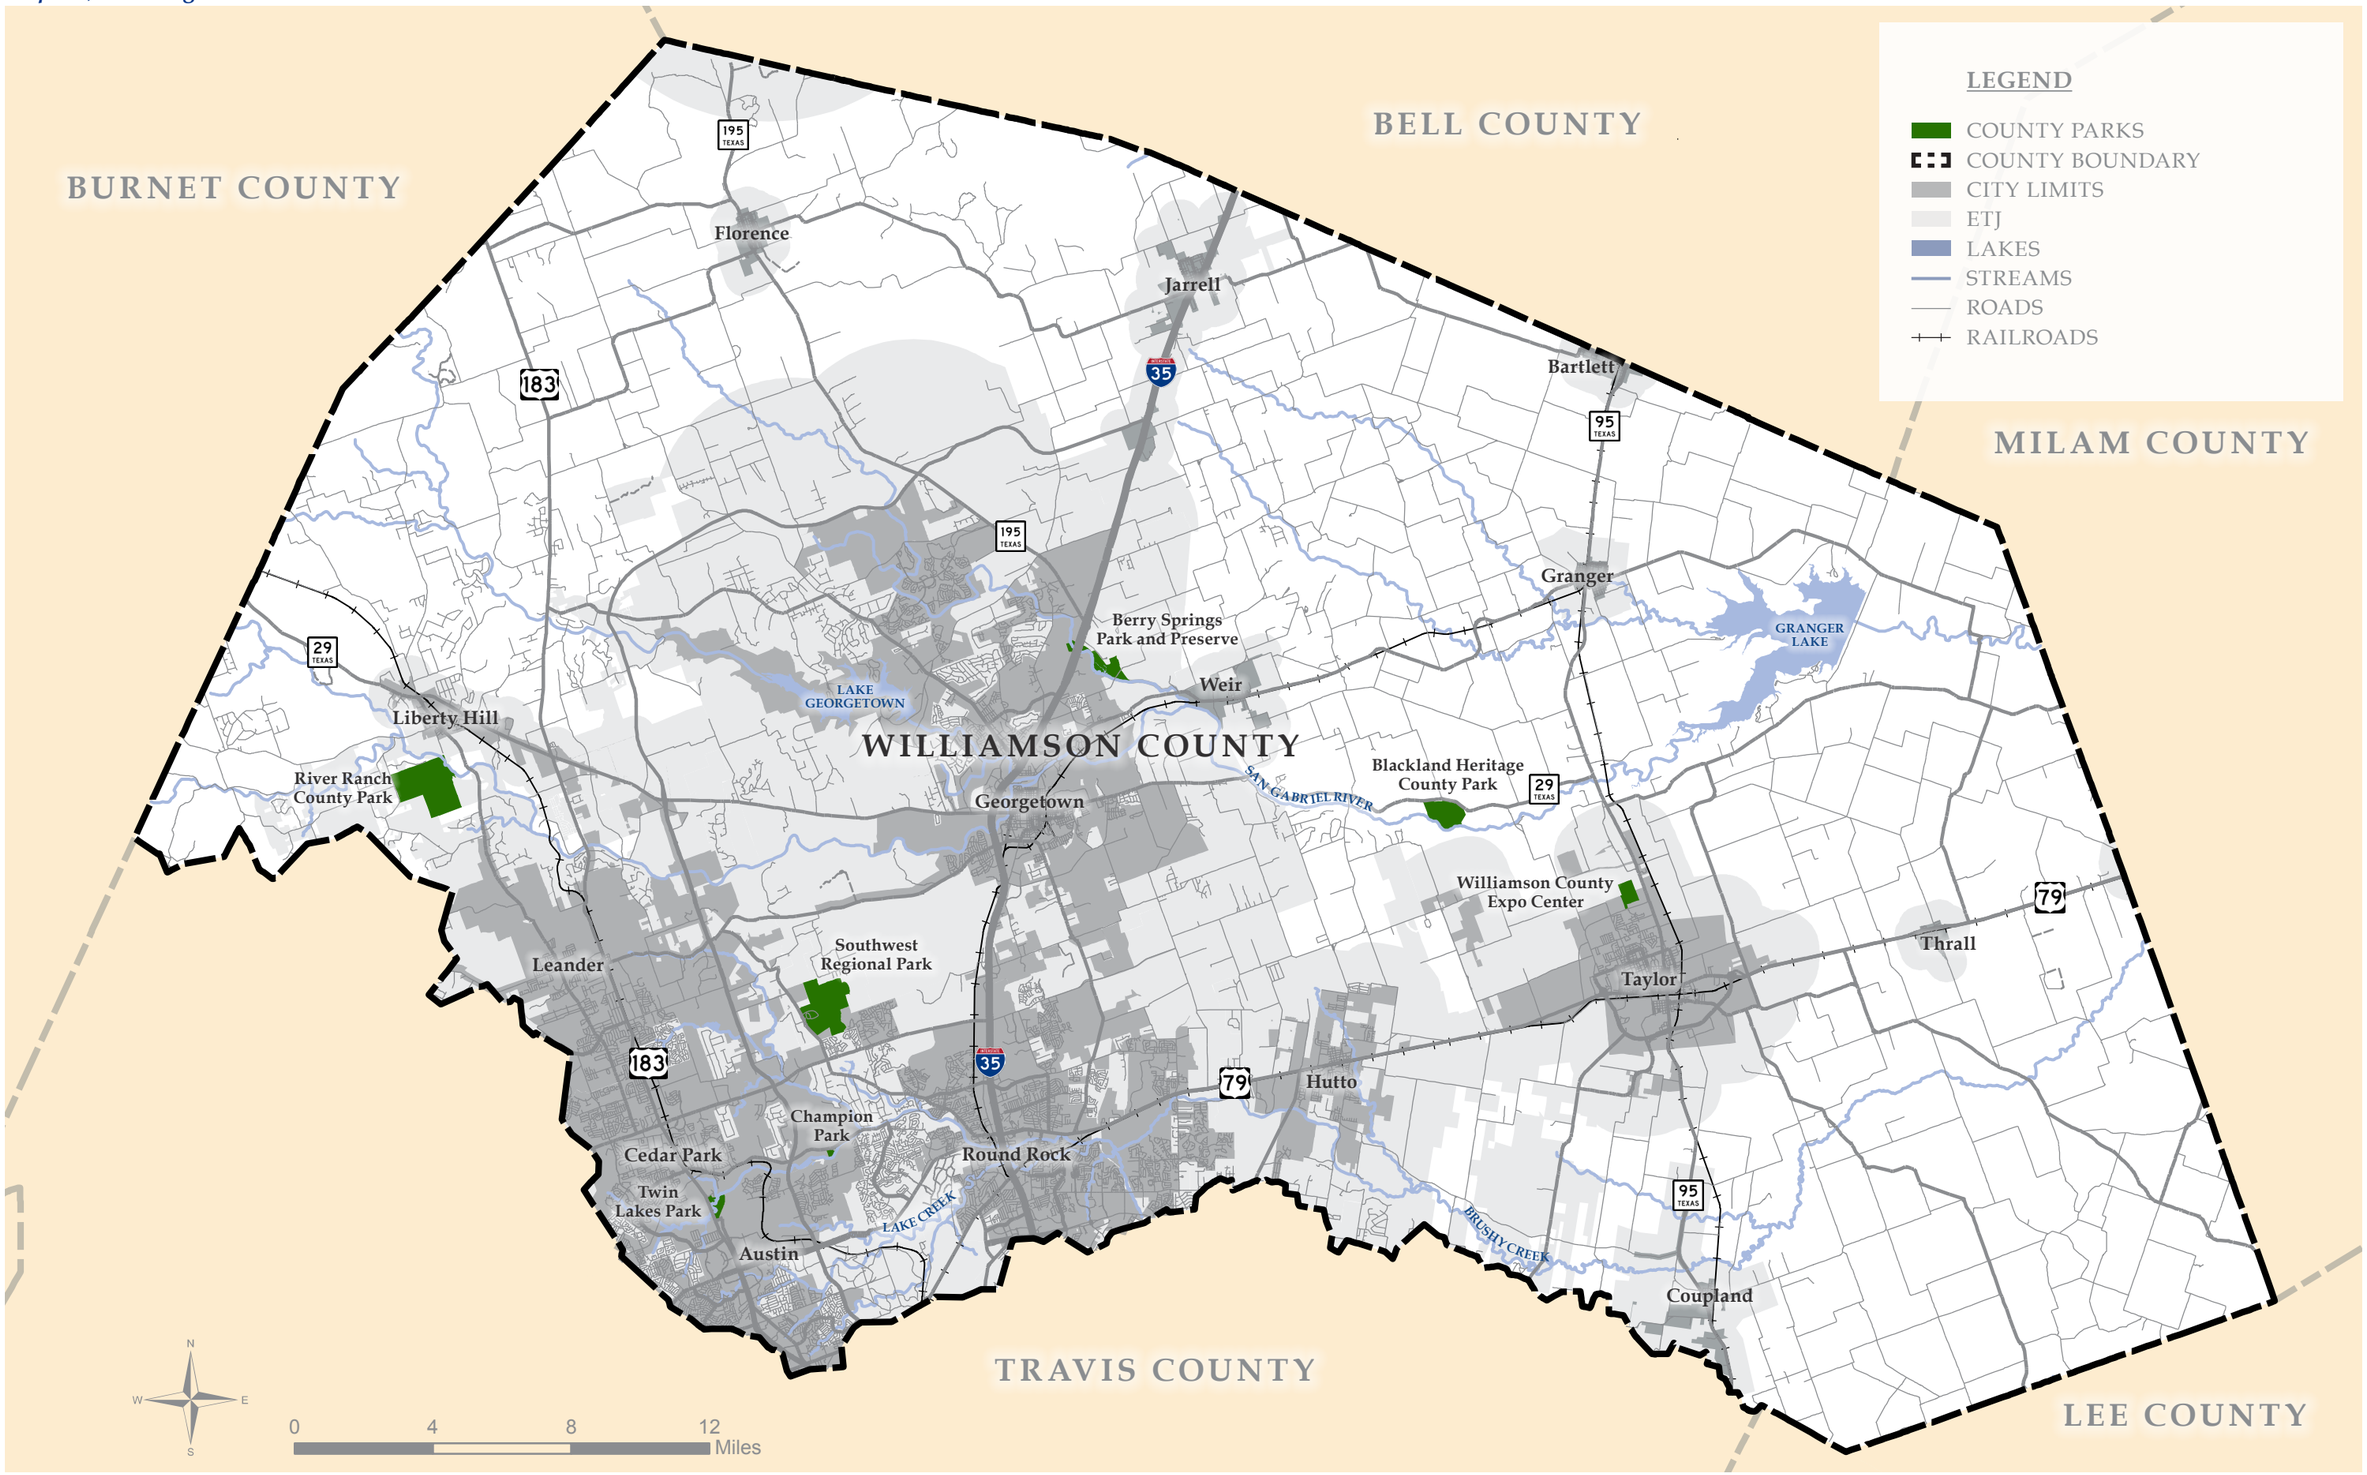

DRAFT

Figure 1.2, Williamson County's History

1835

In what would become Williamson County, a military post was constructed along the headwaters of Brushy Creek in an attempt to strengthen the frontier from Indian attack. The post was named for Capt. John J. Tumlinson, Jr. the commander of the group of Texas Rangers who garrisoned the post.

1838

Parts of the territory of Williamson County were occupied by Comanches from the eighteenth century until 1838.

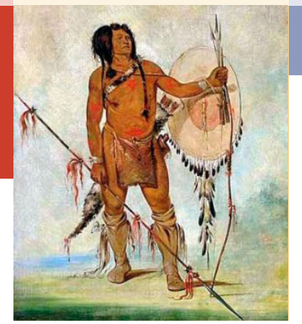

Image Source: https://www.warpaths2peacepipes.com/indian-tribes/comanche-tribe.htm

Image Source: http://www.history.com/news/history-lists/7-things-you-may-not-know-about-sam-houston

1842

Continuous Indian raids prevented white settlement and many early pioneers were killed by Indians although several sites on Brushy Creek were settled. Governor Sam Houston wanted settlers to leave the frontier and at this time many of the early farms were abandoned.

1848

At the time, the Williamson County area was called western Milam County and was occupied by 250 settlers. In the beginning of the year 1848, 107 of these settlers signed a petition to create a new county. The Texas legislature created Williamson County on March 13, 1848 and it was named after Robert M. Williamson, who was a prominent judge and soldier.

Image Source: http://www.georgetown-texas.org/Three_Legged_Willie.htm

DRAFT

Image Source: https://truewestmagazine.com/traveling-the-chisholm-trail/

1865

Near Georgetown, along the San Gabriel River, a large gathering of the community members of Williamson County took place. At this meeting, the Reconstruction period in Williamson County set an overall tone of reconciliation, which concluded with the return of County government to conservative Democratic control.

1878

The Great Round Rock Shootout took place on July 19, 1878. Sam Bass, a legendary train robber, and his gang were planning to rob a bank in Round Rock when they were confronted by Williamson County Sheriff Grimes. Bass along with many others were killed during the shootout which took place on the streets of downtown Round Rock.

1969

Many cattle drives occurred through Williamson County since several feeder routes bisected the area. From the 1860s to the early 1880s, various cattle drives went through or started in Williamson County. Railroads were constructed in the area and Taylor became a hub for cattle trade as well as a rail center in the 1870s. In 1969 ranchers had a record total number of 65,093 cattle after cattle raising become popular again from a decline in the early twentieth century.

2010

In "The Best of Georgetown" contest, Berry Springs Park and Preserve was voted "The Best Kept Secret."

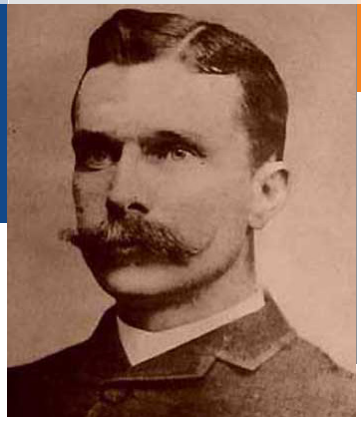

Image Source: http://www.franksrealm.com/Indians/Outlaws/pages/outlaw-sambass.htm

DRAFT

DEMOGRAPHICS

HISTORIC POPULATION GROWTH

Williamson County has experienced a 1,317-percent increase in its population since 1970. The periods with greatest population growth were between 1970 and 1980, and 1980 and 1990 with 105 and 82 percent increases, respectively. Between 2010 and 2016 the population continued to increase, but at a slower amount of 25 percent. See Figure 1.3, *Historic Population Growth*.

AGE COMPARISONS

In 2015, the greatest portion of the County's population included men and women between 35 to 39 years old (8.3%) followed by both children between 5 and 9 years old and men and women between 40 to 44 years (8.0%). (See Table 1.1, *Age Comparisons*). The state of Texas has a highest percentage of the population between 5 and 9 years old. Children between 10 and 14 years old are the second highest age range in the state of Texas. Williamson County has a less even population distribution than the state of Texas. The median age for Williamson County (35.6) is a little higher than the State of Texas (34.2).

Table 1.1, Age Comparisons

AGE RANGE	TEXAS	WILLIAMSON COUNTY
Median Age	34.2	35.6
Under 5 years	7.3%	7.0%
5 to 9 years	7.5%	8.0%
10 to 14 years	7.4%	7.7%
15 to 19 years	7.1%	6.8%
20 to 24 years	7.3%	5.5%
25 to 29 years	7.3%	6.3%
30 to 34 years	7.2%	7.7%
35 to 39 years	6.8%	8.3%
40 to 44 years	6.7%	8.0%
45 to 49 years	6.4%	7.1%
50 to 54 years	6.5%	6.5%
55 to 59 years	5.9%	5.4%
60 to 64 years	5.0%	4.7%
65 to 69 years	4.0%	3.9%
70 to 74 years	2.8%	2.8%
75 to 79 years	2.0%	1.8%
80 to 84 years	1.4%	1.2%
85 years and over	1.3%	1.1%

Source: U.S. Census Bureau, 2011-2016 American Community Survey 5-Year Estimate, Table S0101: Age and Sex

Figure 1.3, Historic Population Growth

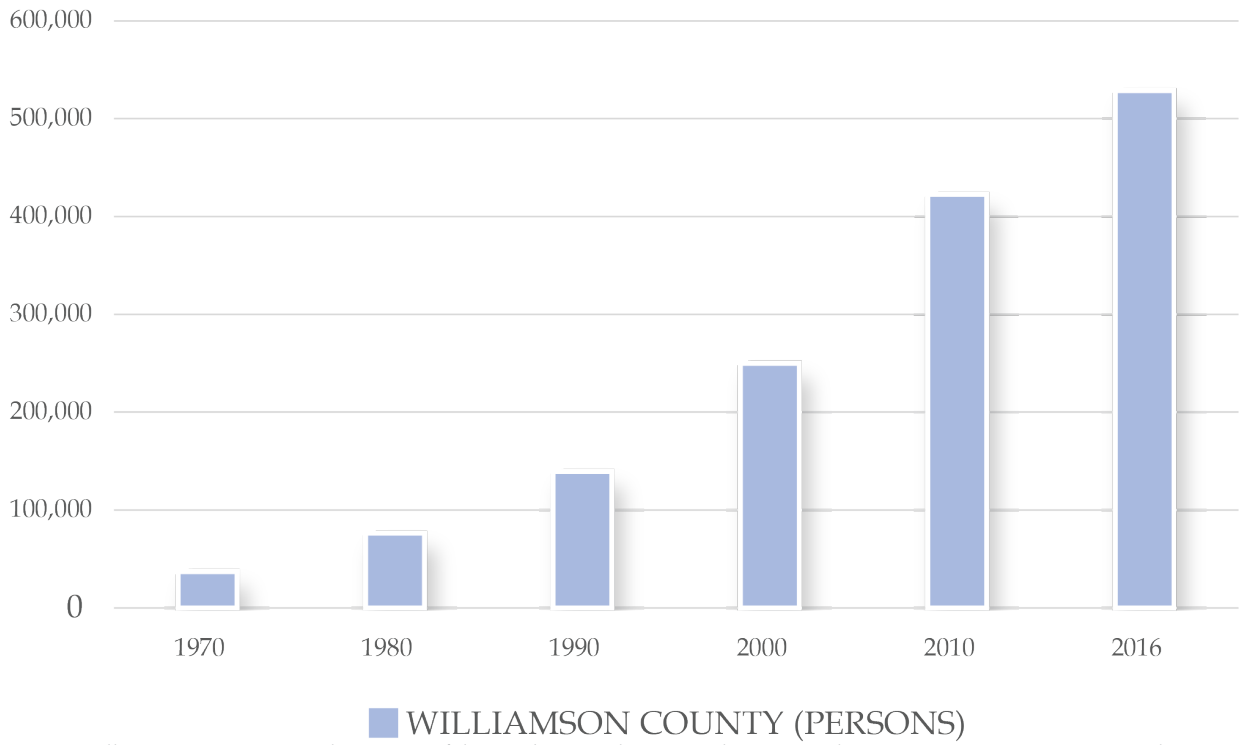

Source: Williamson County; Annual Estimates of the Resident Population: April 1, 2010 to July 1, 2016, U.S. Census Bureau, Population Division

DRAFT

FUTURE POPULATION GROWTH

Williamson County is the 5th fastest growing county in the state of Texas and grew 12.9 percent from the year 2010 to 2015 (see Table 1.2, *Future Growth Percentage*). This growth is predicted to be fairly steady and Williamson County will inhabit almost a million people by the year 2050. This large increase in population will need to be carefully planned for when allocating resources for future infrastructure (see Figure 1.4, *Future Population Growth*).

Table 1.2, Future Growth Percentage

YEAR	POPULATION	PERCENT INCREASE
2010	422,679	-
2015	477,329	12.9%
2020	534,882	12.1%
2025	597,892	11.8%
2030	664,844	11.2%
2035	744,423	12%
2040	825,127	10.8%
2045	908,070	10.1%
2050	992,814	9.3%
Source: Texas Demographic Center		

Figure 1.4, Future Population Growth

Source: Texas Demographic Center

DRAFT

AGE DISTRIBUTION

As seen in Figure 1.5, *Williamson County Age Distribution*, the dominate female age group is from 35 to 39 years of age while the dominate male age group is from 5 to 9 years of age and 40 to 44 years of age. When compared to the United States, Williamson County has a significantly lower percentage of the population in the 50 and over age group. It is important for the County to continue to monitor the population demographics to determine what percentage of these young people remain in the County long term and how many new residents in this age category arrive over the years.

RACE AND ETHNICITY

Williamson County has a very diverse population (see Table 1.3, *Race & Ethnicity*). In comparison to the state of Texas, Williamson County is less diverse. While the greatest percentage (82.1%) of the population in the County is white, there is also a significant percentage (23.8%) that has Hispanic or Latino heritage.

Table 1.3, Race & Ethnicity

RACE & ETHNICITY	TEXAS	WILLIAMSON COUNTY
White	74.9%	82.1%
Black or African American	11.9%	6.4%
American Indian & Alaska Native	0.5%	0.3%
Asian	4.2%	5.5%
Native Hawaiian & Other Pacific Islander	0.1%	0.0%
Other	6.0%	2.5%
Two or More Races	2.5%	3.2%
Hispanic or Latino Descent	38.4%	23.8%

Source: U.S. Census Bureau, 2011-2015 American Community Survey 5-Year Estimate, Table DP05: ACS Demographic and Housing Estimates

Figure 1.5, Williamson County Age Distribution

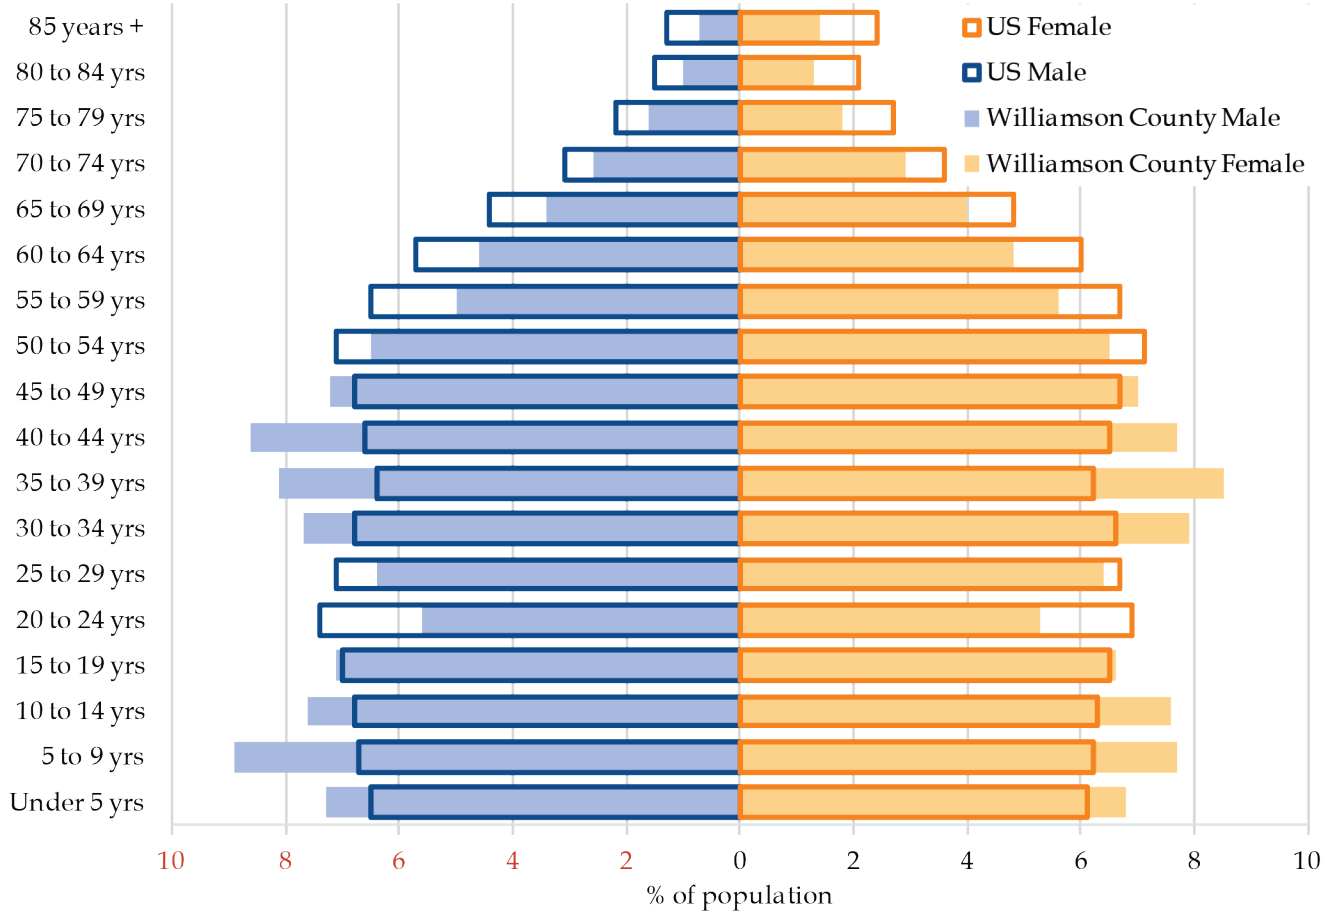

Source: U.S. Census Bureau, 2011-2015 American Community Survey 5-Year Estimate, Table S0101: Age and Sex

DRAFT

HOUSEHOLD & FAMILY INCOME

Family income includes income from two or more individuals related by birth, marriage, or adoption who are living together. Williamson County has a significantly higher median household income and median family income compared to the state of Texas (see Figure 1.6, *Household and Family Income*).

Figure 1.6, Household and Family Income

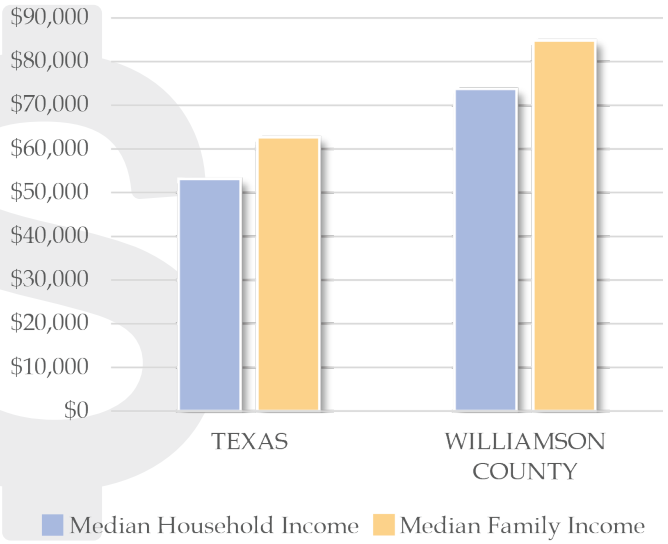

Source: U.S. Census Bureau, 2011-2015 American Community Survey 5-Year Estimate, Table S1901: Income In The Past 12 Months (In 2015 Inflation-Adjusted Dollars)

EDUCATIONAL ATTAINMENT

Over 90 percent of Williamson County residents have a high school education or higher. This is over 10 percent greater than the state of Texas. Similarly, even though Williamson County had less than 40 percent of its population with Bachelors degrees, this is still 10 percent higher than the state. (see Figure 1.7, *Educational Attainment*)

Figure 1.7, Educational Attainment

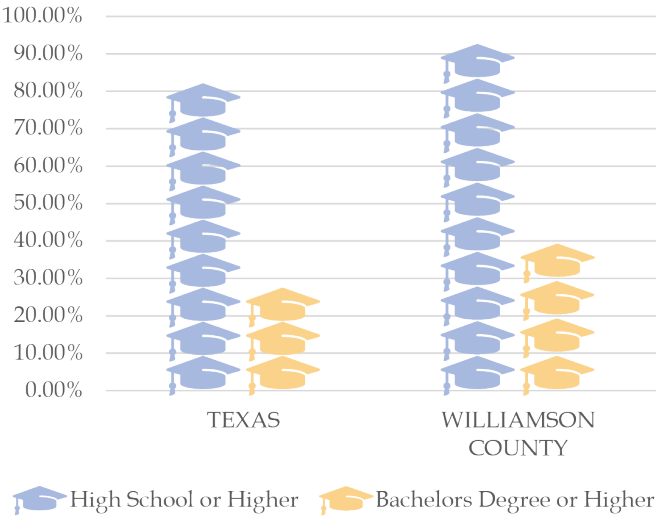

Source: U.S. Census Bureau, 2011-2015 American Community Survey 5-Year Estimate, Table S1501: Educational Attainment

POVERTY LEVEL

When compared to the state (17.3%), Williamson County (7.5%) has a significantly lower number of individuals below the poverty level (see Figure 1.8, *Individuals Below Poverty Level*). This discrepancy is also true for families below the poverty level between Williamson County and the state (see Figure 1.9, *Families Below Poverty Level*).

Figure 1.8, Individuals Below Poverty Level

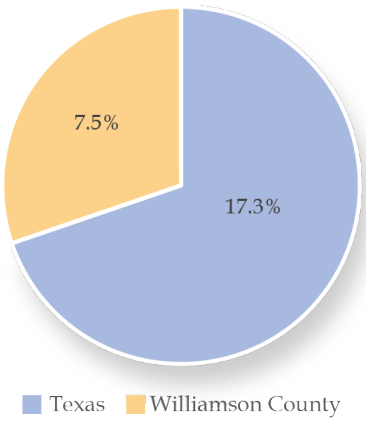

Figure 1.9, Families Below Poverty Level

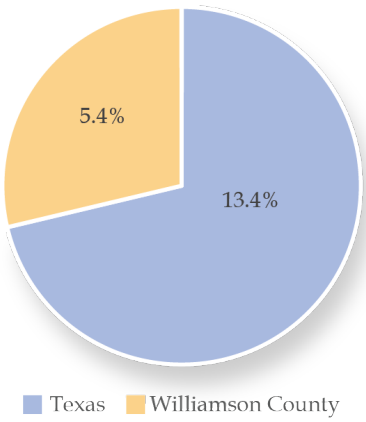

Source: U.S. Census Bureau, 2011-2015 American Community Survey 5-Year Estimates, DP03: Selected Economic Characteristics

DRAFT

OCCUPATION BY INDUSTRY

The largest employers in Williamson County are the educational services, and health care and social assistance (21.1%); professional, scientific, and management, and administrative and waste management services (14.3%); retail trade (12.1%); and manufacturing industries (10.8%). See Figure 1.10, *Occupation by Industry*. This is due to the many Independent School Districts in the County as well as several hospitals. Because the county is in the Austin metro area, it benefits from a concentration of retail trade and professional services jobs.

COMMUTE TIME

The mean commute time in Williamson County is about 27 minutes (see Figure 1.11, *Commute Time*). This commute time is similar to the state of Texas. Of the residents who commute in Williamson County, over 80 percent drive alone, while just about nine percent carpool. Traffic congestion will continue to be a problem as the population continues to grow. The addition of safe bicycle and pedestrian connections to important destinations can help to decrease the use of automobiles for nearby daily trips.

Figure 1.11, Commute Time

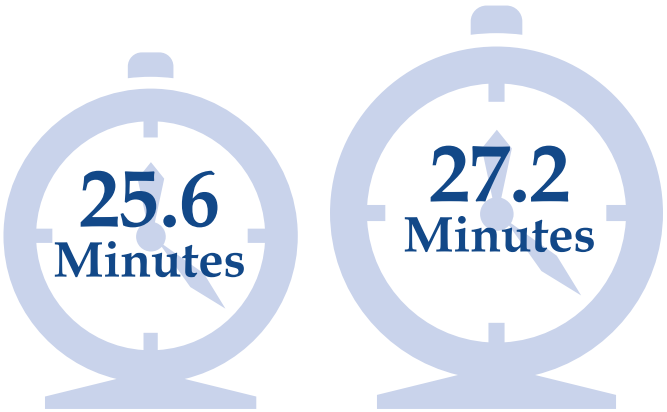

Source: U.S. Census Bureau, 2011-2015 American Community Survey 5-Year Estimate, Table S0801: Commuting Characteristics By Sex

Figure 1.10, Occupation by Industry

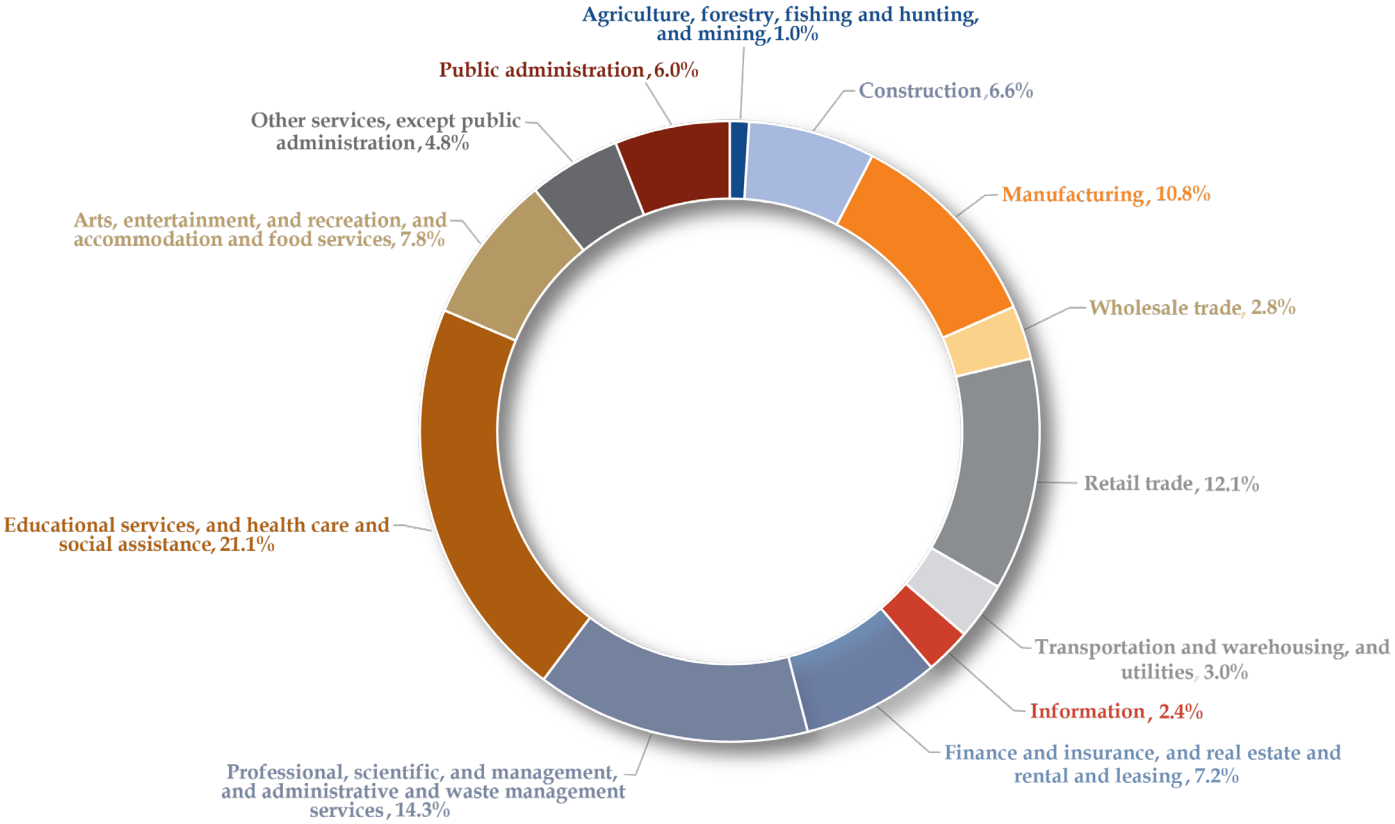

Source: U.S. Census Bureau, 2011-2015 American Community Survey 5-Year Estimate, Table DP03: Selected Economic Characteristics

DRAFT

PREVIOUS STUDIES AND PLANS

COUNTY PLANS

Williamson County, Texas Comprehensive Park Master Plan

Williamson County, Texas Comprehensive Park Master Plan (2008)

The 2008 Comprehensive Park Master Plan is Williamson County's most recent park plan. In this plan, one of the goals is to improve the quality of life for the residents and visitors of the County. Other goals include providing developed parks, passive parks, trails, greenways and appropriate active recreation facilities which will be sustainable for a long time while meeting the needs and desires of the community. Demographics, citizen and key stakeholder preferences and guidelines were used in the Master Plan to create an implementation plan. A prioritized recommendation list was developed including the year that each project should be completed.

Key issues facing the County include:

- Rapid growth
- The need to define the role of the Department of Parks and Recreation to either directly provide or facilitate the delivery of programs, services, and recreation facilities
- The urgent need to evaluate the guidelines used by the County to acquire and develop park land, and to understand its role relative to active recreation facilities
- The value of trails and greenways which link trails, parks, schools, points of interest and the environment
- The need for targeted new facilities which are aligned with the County's Vision
- The need for land acquisition for a variety of park types
- The importance of funding the Small Cities Assistance Program

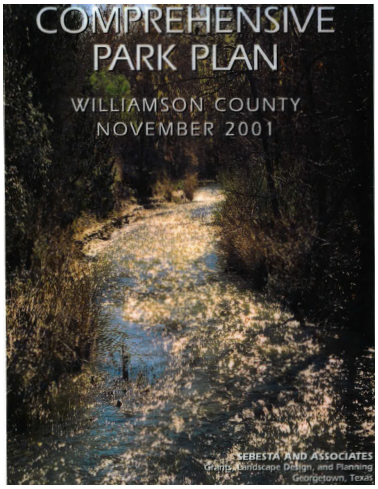

Williamson County, Texas Comprehensive Park Plan

Williamson County Comprehensive Park Plan (2001)

This 2001 Parks Plan was the County's first parks master plan, before a Parks Department had even been created or a single park opened to the public. The purpose of this plan was to organize a strategy to planning recently obtained park land, apply for grant funding, and consider improvement of amenities so that parks could be enjoyed by the public.

This plan explored many parks and open spaces provided by other entities, since the County had not yet created a public park at the time. One of the critical elements of a plan for a governmental entity that had not yet built parks was a determination of what the County's role should be in providing parks. It was clear from public

DRAFT

responses that the County should provide park facilities and preserve natural areas and historic sites. The public also supported large, passive lands, joint park facilities with other entities, indoor recreation and regional facilities for sports.

As in the 2008 Plan, the priorities of the plan were focused on hike/bike/walk trails and acquisition/preservation of natural areas.

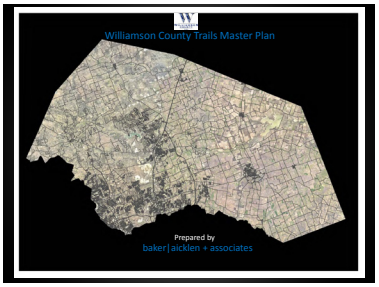

Williamson County Trails Master Plan

Williamson County Trails Master Plan (2014)

The goal of the 2014 Williamson County Trails Master Plan is to recommend important trail segments that connect existing trials and increase pedestrian and bicycle transportation and connectivity within the county. The purpose of this plan is to use Geographic Information Systems (GIS) to identify gaps in the existing and proposed trial systems within the county. This master plan was developed to assist in the direction of future opportunities for the County to explore a county-wide trail system that improves transportation and addresses the needs of the community.

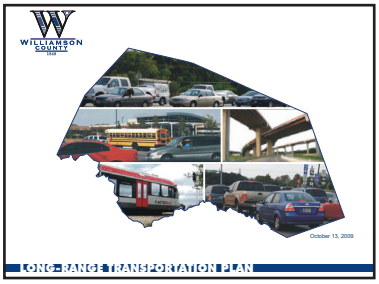

Williamson County Long-Range Transportation Plan

Williamson County Long-Range Transportation Plan (2016)

In 2016, the County adopted updates to its Long-Range Transportation Plan. To address future growth in the county, this plan concentrates on the need for road and transit updates within the next 25 years. Capital improvements will be determined in this plan. Base information, roadway and transit network update, overall approach, recommendations and system performance are included in this plan. Recommendations in this plan are included for transit, bicycle/pedestrian/trails, roadway projects and bottleneck projects shown below:

- **Transit:** Transit options are now being considered between Round Rock, Cedar Park and Georgetown and Capital Metro and the Austin-San Antonio Commuter Rail District.
- **Bicycle/Pedestrian/Trails:** In November 2008, the County adopted a comprehensive park master plan. The goal is to continue the execution of the master plan and complete the construction of the Brush Creek Regional Trail and the Heritage Trail System.
- **Roadway Projects:** Figures in this plan show the location of selected projects in the 2015 and 2035 networks.
- **Bottleneck Projects:** Future bottleneck and construction-relief projects have been selected for consideration.

DRAFT

REGIONAL PLANS

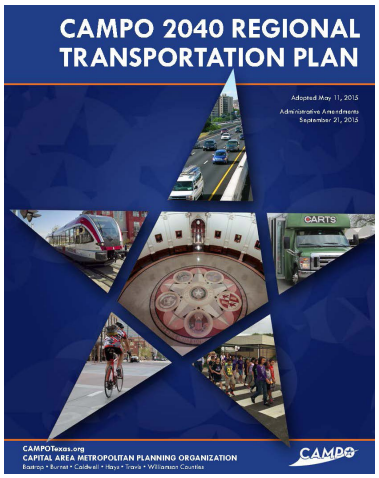

CAMPO 2040 Regional Transportation Plan

CAMPO 2040 Regional Transportation Plan

The most important goal of the CAMPO 2040 Regional Transportation Plan is to generate a plan that improves the overall livability of the area by balancing the need to move traffic with the need to form quality communities.

Additional goals of the CAMPO 2040 Regional Transportation Plan include:

- **Safety:** Increase the safety of the transportation system.
- **Mobility and Access:** Continue and improve mobility and access of goods and people within the region.
- **Connectivity:** Enhance connectivity within and between the numerous transportation types for goods and for people of all ages and abilities.
- **Efficiency:** Enhance the efficiency and performance of the transportation system.
- **System Preservation:** Ensure that the transportation system can be maintained and operated over time.
- **Economy:** Maximize the economic competitiveness of the region.
- **Land Use and Economic Development:** Support economic growth and efficient use of land.
- **Cost Effectiveness:** Maximize the affordability of the transportation system.
- **Air Quality, Climate Protection, and Energy:** Reduce air pollution, greenhouse gas emissions and energy consumption associated with the transportation system.
- **Environment, Noise, and Neighborhood Character:** Reduce undesirable effects on environmental resources, noise, and community character.
- **Social Equity:** Ensure that the benefits and impacts of the transportation system are equitably dispersed regardless of income, age, race, or ethnicity.
- **Security:** Increase the security of the transportation system and the region.
- **Alternative Transportation**: (e.g., bikes, trails) (TAP) Transportation Alternatives Program.

DRAFT

This page intentionally left blank

DRAFT

CHAPTER TWO
EXISTING PARK SYSTEM

DRAFT

INTRODUCTION

It is essential to have an understanding of the existing park system in order to determine the approach for new planning efforts. The current conditions of the parks and trails provides important context to determining future need. The County's existing park system is examined in this chapter, including the types of use; facility and site conditions; and public accessibility. Once the current conditions are inventoried and analyzed, this information is paired with citizen and stakeholder input to determine the priority actions in this plan.

HISTORY OF WILLIAMSON COUNTY PARKS SYSTEM

Historically, parks have not been considered a traditional primary function of counties in Texas. Over the last 20 years, however, Williamson County stepped forward to provide recreational amenities that either were not being provided by cities, or fulfilled a need for people in unincorporated areas that were under-served.

In 1997, a bond package was approved by voters to create a County park system. That led to the creation of the first parks master plan in 2001, where one of the primary questions was determining the role that the County would serve in conjunction with cities. During that timeframe, the County acquired, developed plans for, and constructed Southwest Region Park, followed soon after by Berry Springs Park and Preserve, Champion Park, Brushy Creek Trail, and the rest of the system. In 2003, the Commissioner's Court created the County's first Parks Department.

As the County parks and trails system has grown with the population, the Commissioner's Court has maintained the approach that County parks should complement, not substitute, for local community parks and amenities.

DRAFT

DRAFT

OVERVIEW OF EXISTING PARKS SYSTEM

Williamson County's existing parks system totals 2,862 acres as of 2018 (see Map 2.1, *Existing Parks and Trails,* on page 23*).* This acreage includes existing and undeveloped parkland, trails (linear parks), and special use facilities. Geographically, there is at least one park located in each Commissioner Precinct and the locations are distributed amongst the current population centers. The northern and eastern portions of the County are not yet served by County parks but are also far less populated than other areas and are not in the immediate path of growth.

The current park system has a balance between active and passive facilities (see Table 2.1, *Williamson County Parks and Recreation System*, on page 24). Active facilities include elements such as disc golf, sports fields, and splash pads, whereas passive facilities include un-programmed open space, fishing, birding, picnic facilities, and multi-use trails.

PARK CLASSIFICATIONS

Williamson County parks typically function as regional although some in the current system are of a size that might be referred to as a community park. Figure 2.1, *Parks Classifications*, below describes the function of each park classification.

Figure 2.1, Park Classifications

REGIONAL PARKS/TRAILS

Regional Parks are intended to be used by multiple communities in a greater geographic region. Traditionally, regional park land was dedicated as such due to regional, state or national significance. Recently, regional and community parks have become significant economic development drivers. Often, they vary in size from 50 acres to 1,000s of acres. Berry Springs Park and Preserve and Southwest Regional Park are currently the two regional parks in Williamson County.

COMMUNITY PARKS

Community parks are parks that typically serve a smaller geographic area. Both active and passive uses make up this type of park, although higher intensity recreational uses traditionally may be prominent. Passive recreational uses (e.g., picnicking, trails) are also predominate in community parks. The size of community parks can vary from 10 to 50 acres. Champion Park and Twin Lakes Park are two examples of community parks in Williamson County.

Source: This Parks, Recreation and Open Space Master Plan includes the guidelines for park classification established by the National Recreation and Park Association (NRPA) as included in the 1990 printing of *Recreation, Park and Open Space Standards and Guidelines* and the 1995 printing of *Park, Recreation, Open Space and Greenway Guidelines*. The NRPA guidelines have generally been the most widely accepted and used guidelines of their type.

DRAFT

Map 2.1, Existing Parks and Trails

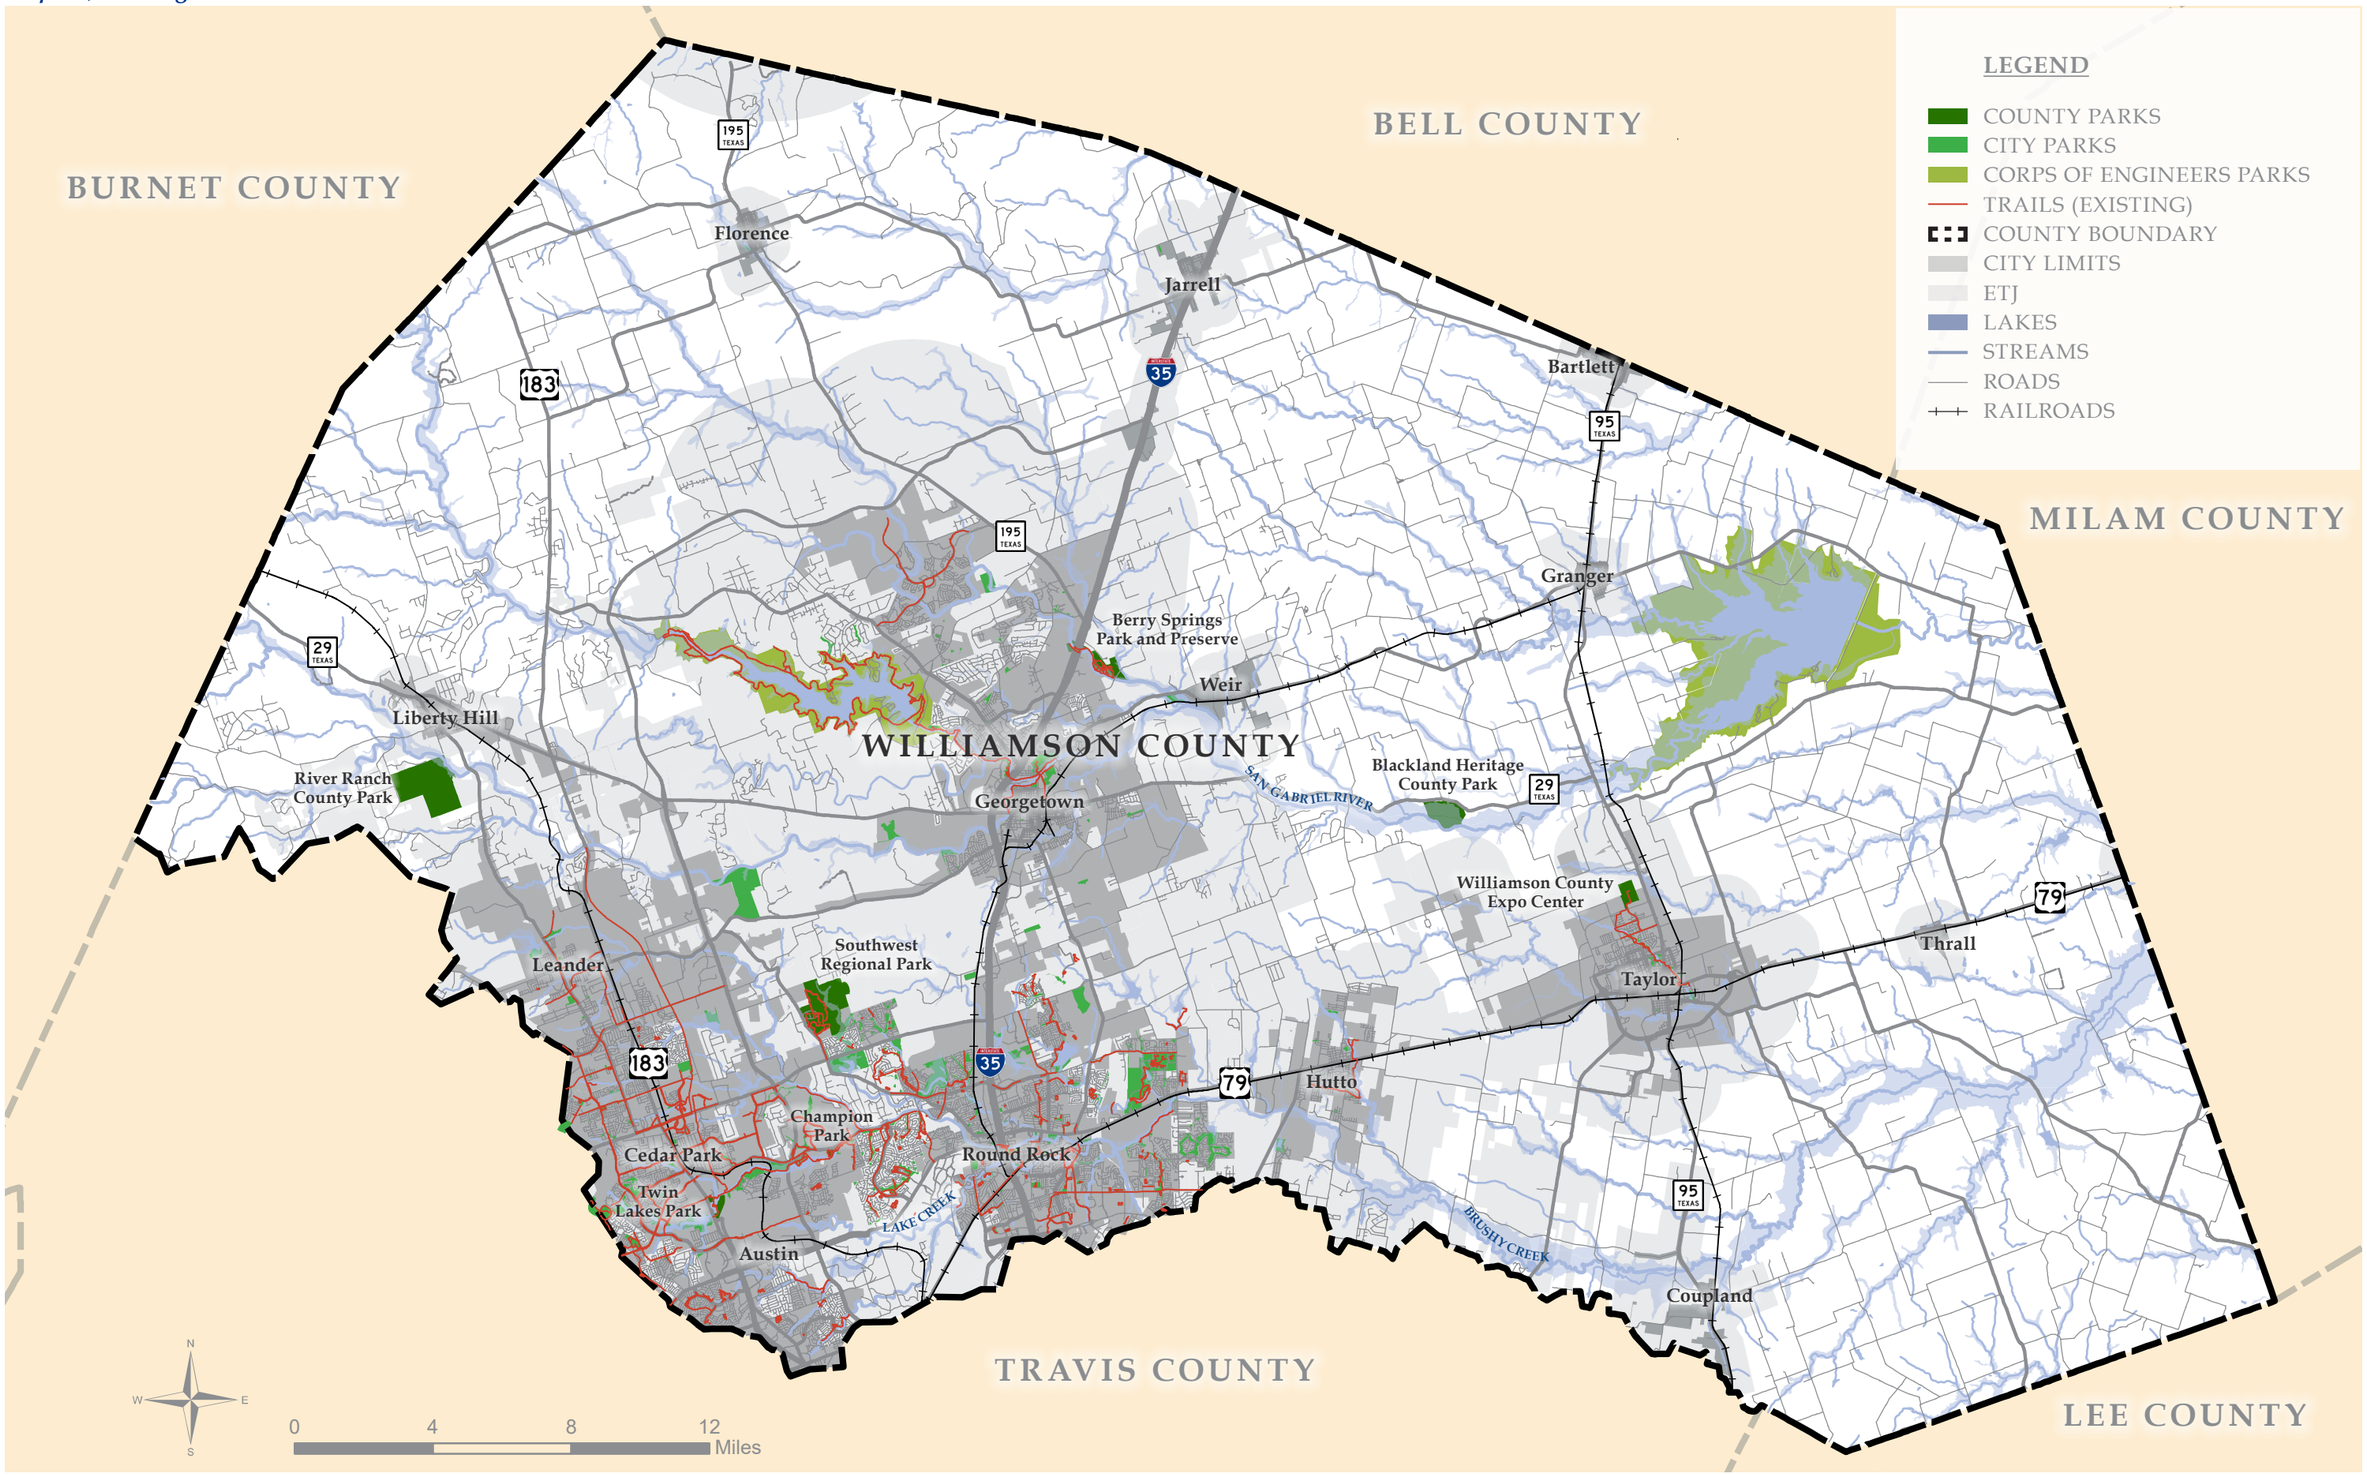

DRAFT

Table 2.1, Williamson County Parks and Recreation System

PARK NAME	COUNTY MAP QUADRANT	ACREAGE	TRAIL MILES	PARKING SPACES	AMPHITHEATER (SMALL)	PICNIC TABLES (NON-PAVILION)	PICNIC TABLES (PAVILIONS)	PAVILION(S)	BENCHES	BBQ GRILLS (PICNIC)	DRINKING FOUNTAIN(S)	PLAYSCAPE(S)	BODY OF WATER	FISHING PIER	SPLASH PAD	OUTDOOR SHOWER	DISC GOLF	EXERCISE STATION(S)	EQUESTRIAN TRAIL	HISTORIC CEMETERY	MINI TRAIN	COVERED ARENA	CAMPING (PRIMITIVE)	CAMPING (TENT ONLY)[6]	CAMPING (RV)[6]	RESTROOM(S) W/ SHOWERS	RESTROOM(S) W/O SHOWERS
LINEAR PARKS/TRAILS																											
Brushy Creek Regional Trail	SW	165.0	7.0	10 Trailheads					12		6		1					1									5
Brushy Singletrack Trails	SW	10.0	7.5										1														
Lake Creek Trail	SW	1.5	1.5	22		4			2				1														
Sub-total		189	16.0	32.0	0.0	4.0	0.0	0.0	14.0	0.0	6.0	0.0	3.0	0.0	0.0	0.0	0.0	1.0	0.0	0.0	0.0	0.0	0.0	0.0	0.0	0.0	5.0
PARKS																											
Berry Springs Park & Preserve	Central	300.0	4.3	133	1	11	13	2	16	7	2	1	1	1					1	1			10	17		1	1
Blackland Heritage County Park[1]	E	348.0																									
Champion Park	SW	33.0	0.3	84		11	16	2	6	2	2	4	1		1	1		1		1							1
Expo Center	E	93.5		600																		1					3
Quarry Splash Pad[5]	SW			95		9	24	4	2	2	2				1	2											1
River Ranch County Park[1]	W	1011.0																									
Southwest Regional Park	SW	850.0	3.7	983		6	16	3	30	5	6	1	1				1				1					1	2
Twin Lakes Park (YMCA-Managed & Operated)	SW	50.0		479	1	36	43	4	14		3	5	1	4	1												3
Sub-total		2685.5	8.2	2301.0	2.0	77.0	112.0	15.0	82.0	16.0	21.0	11.0	7.0	5.0	3.0	3.0	1.0	2.0	1.0	2.0	1.0	1.0	10.0	17.0	0.0	2.0	17.0
Totals		2,862.0	24.2	2,333.0	2.0	81.0	112.0	15.0	96.0	16.0	27.0	11.0	10.0	5.0	3.0	3.0	1.0	3.0	1.0	2.0	1.0	1.0	10.0	17.0	0.0	2.0	22.0

[1] Undeveloped.
[2] Sports Fields: Soccer (10), Tennis (8), Basketball (6), Softball (2), Track (1), Football (1) & Cricket (1)
[3] Located in the Southwest Williamson County Regional Park.

DRAFT

PARK PROFILES

The subsequent pages present an overview of the Williamson County park system. These parks and trails offer patrons an accessible array of active and passive activities and amenities. See table 2.1, *Williamson County Parks and Recreation System*, on page 24 for an inventory of existing facilities and amenities as of 2018.

There are presently two County parks linked along the Brushy Creek Regional Trail - Champion Park and Twin Lakes Park. The Brushy Creek Trail also connects to parks managed by City of Cedar Park, Brushy Creek Municipal Utility District and Fern Bluff Municipal Utility District. Lake Creek Trail in southern Williamson County serves local neighborhoods and two adjacent parks. Southwest Regional is the largest and most diverse in terms of amenities, while Berry Springs Park and Preserve offers passive beauty and history. The Williamson County Expo Center, located in Taylor, is more of special-use park and events facility .

Blackland Heritage County Park east of Georgetown, and River Ranch County Park near Liberty Hill are owned by the County but are not yet developed for the public and are in various phases of planning and development.

DRAFT

BERRY SPRINGS PARK AND PRESERVE

Description

Berry Springs Park and Preserve is a 300-acre regional park established in 2005. Currently, this park is used for both passive and active recreation. Passive recreation opportunities include picnicking, overnight camping and fishing. Active recreation opportunities include a playscape, horseback riding and over four miles of concrete and crushed granite hike and bike trails with several loops. An amphitheater, bird viewing area, wildflower meadow, and historic pecan tree grove are additional amenities found in this park.

Renovations that have been made in the past 10 years include the development of a nature trail, horseback trail and a concrete trail extended through the prairie to the west side of Interstate 35. Along the concrete trail, mile markers were donated and installed by volunteers. In addition, a home office and residence were added in 2008 and the old dam was replaced in 2014. A park host site was constructed in 2016, and wildflower prairies have also been established.

Access

The main entrance to Berry Springs Park and Preserve is located off of County Road 152, on the east side of the park. Interstate 35 clips the northwest edge of the site. Berry Creek runs along the south and west side of the park.

BERRY SPRINGS PARK AND PRESERVE

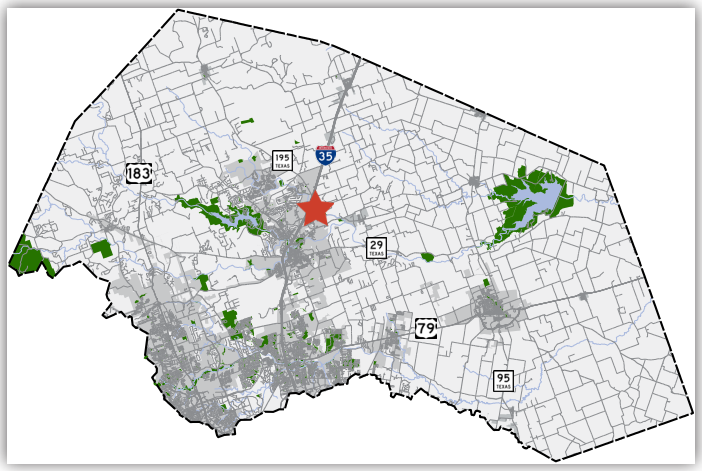

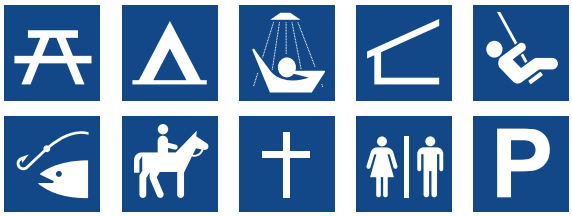

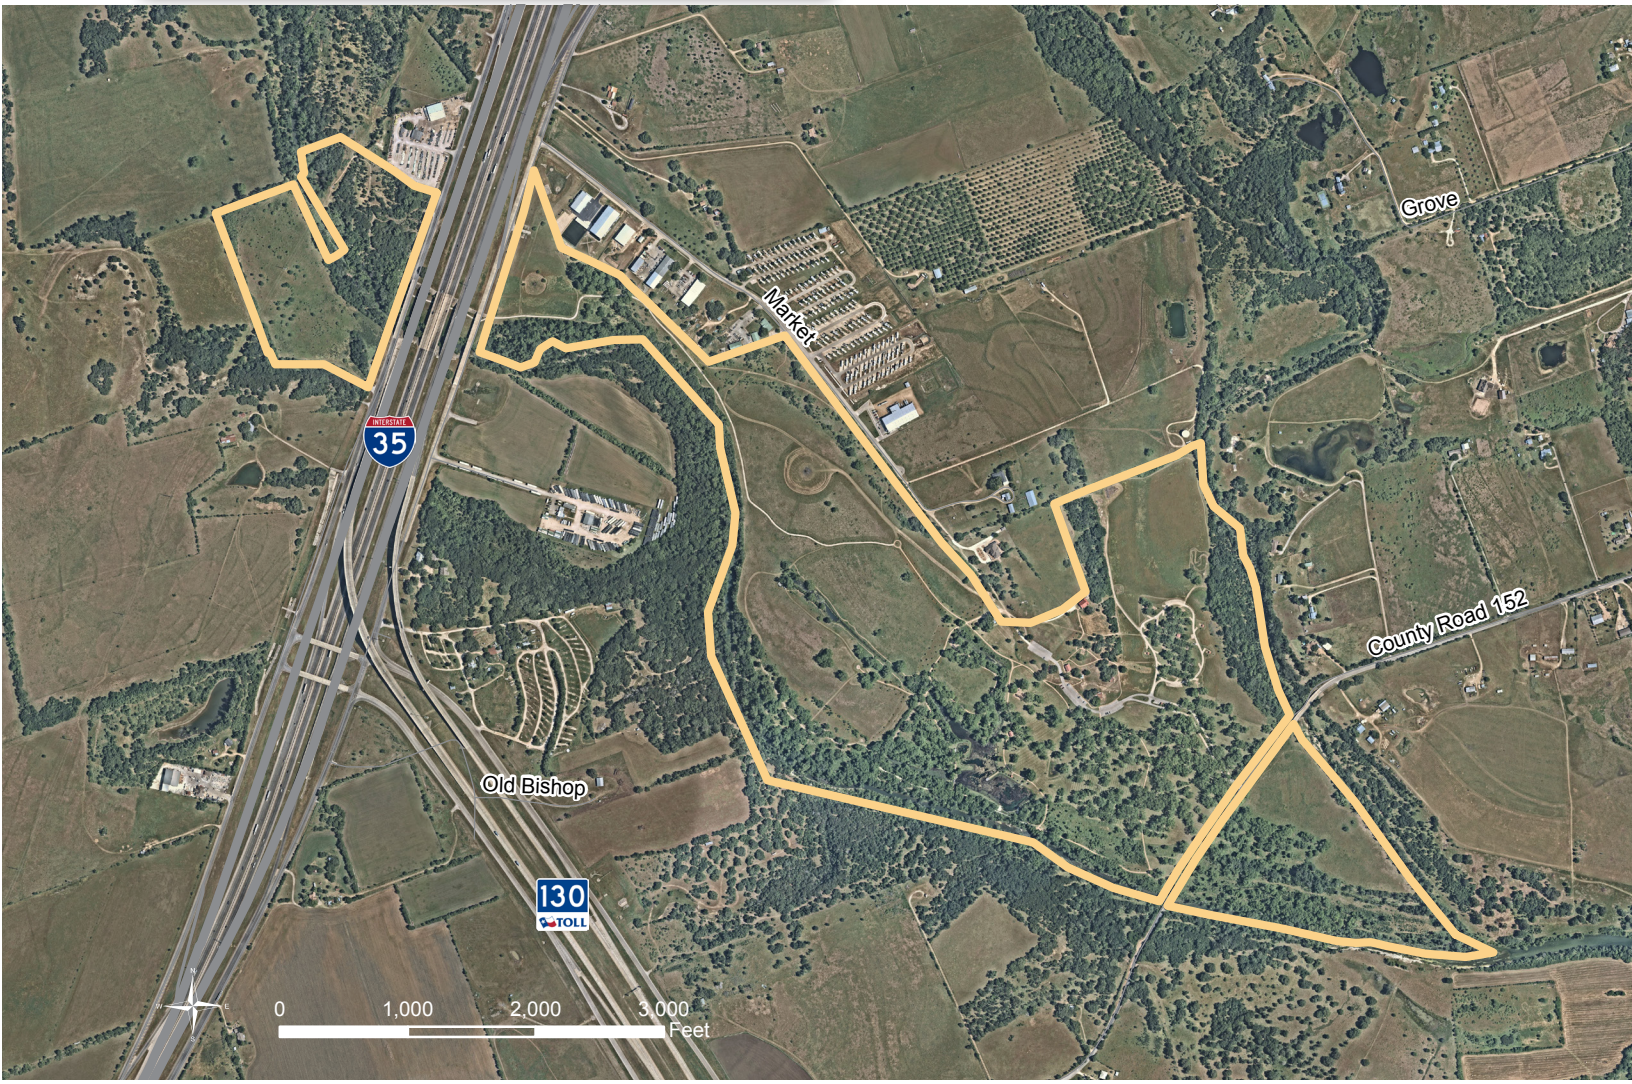

DRAFT

SOUTHWEST REGIONAL PARK

Description

Southwest Regional Park is an 850-acre regional park, including approximately 200 acres of karst preserve known as the Millennium Preserve and Wilco Preserve. It is currently the largest of the parks system that is open to the public.

This park offers both passive and active recreation opportunities. Active recreation opportunities include a playscape, organized sports, and disc golf. An 8,500-square-foot Quarry Splash Pad is also located at this park with a variety of water features, water cannons and water jets. In addition, the Cedar Rock Railroad, a miniature railroad for passengers of all ages, is located along the south side of the park and travels a circular route around the park. Several other active recreation opportunities are part of this park including ten sports fields, two softball fields, eight tennis courts, six basketball courts and one cricket field. A stadium with a sports field is also located at this park circled by a 400-meter track with bleachers, restrooms and concessions. Passive recreation includes four miles of nature trails, fishing, picnicking and birding.

Past park upgrades include the construction of the maintenance building in 2009, the installation of the Quarry Spalsh Pad in 2010 and the construction of the Parks Department Headquarters Building in 2011. In 2014, all lighting along the roads in the park and in the parking area were replaced with LED fixtures. Additionally, the track, four tennis courts and all basketball courts were resurfaced in 2016. The following year, four more tennis courts were resurfaced and the playground slides were replaced. Overall, the park facilities are in good condition. Planned improvements include: two additional small restrooms, and a building to shelter parks maintenance equipment from the elements.

Access

The entrance to Southwest Regional Park can be accessed from County Road 175. Pedestrians can access the park from its north and west side along the Jim Rodgers Trail and from its east side via other trail connections.

SOUTHWEST REGIONAL PARK

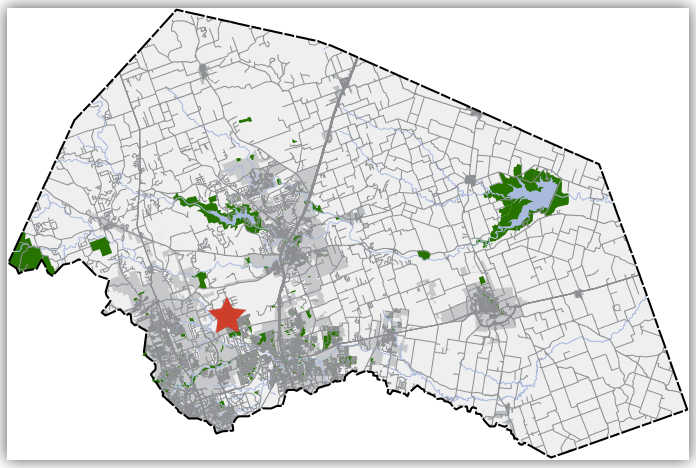

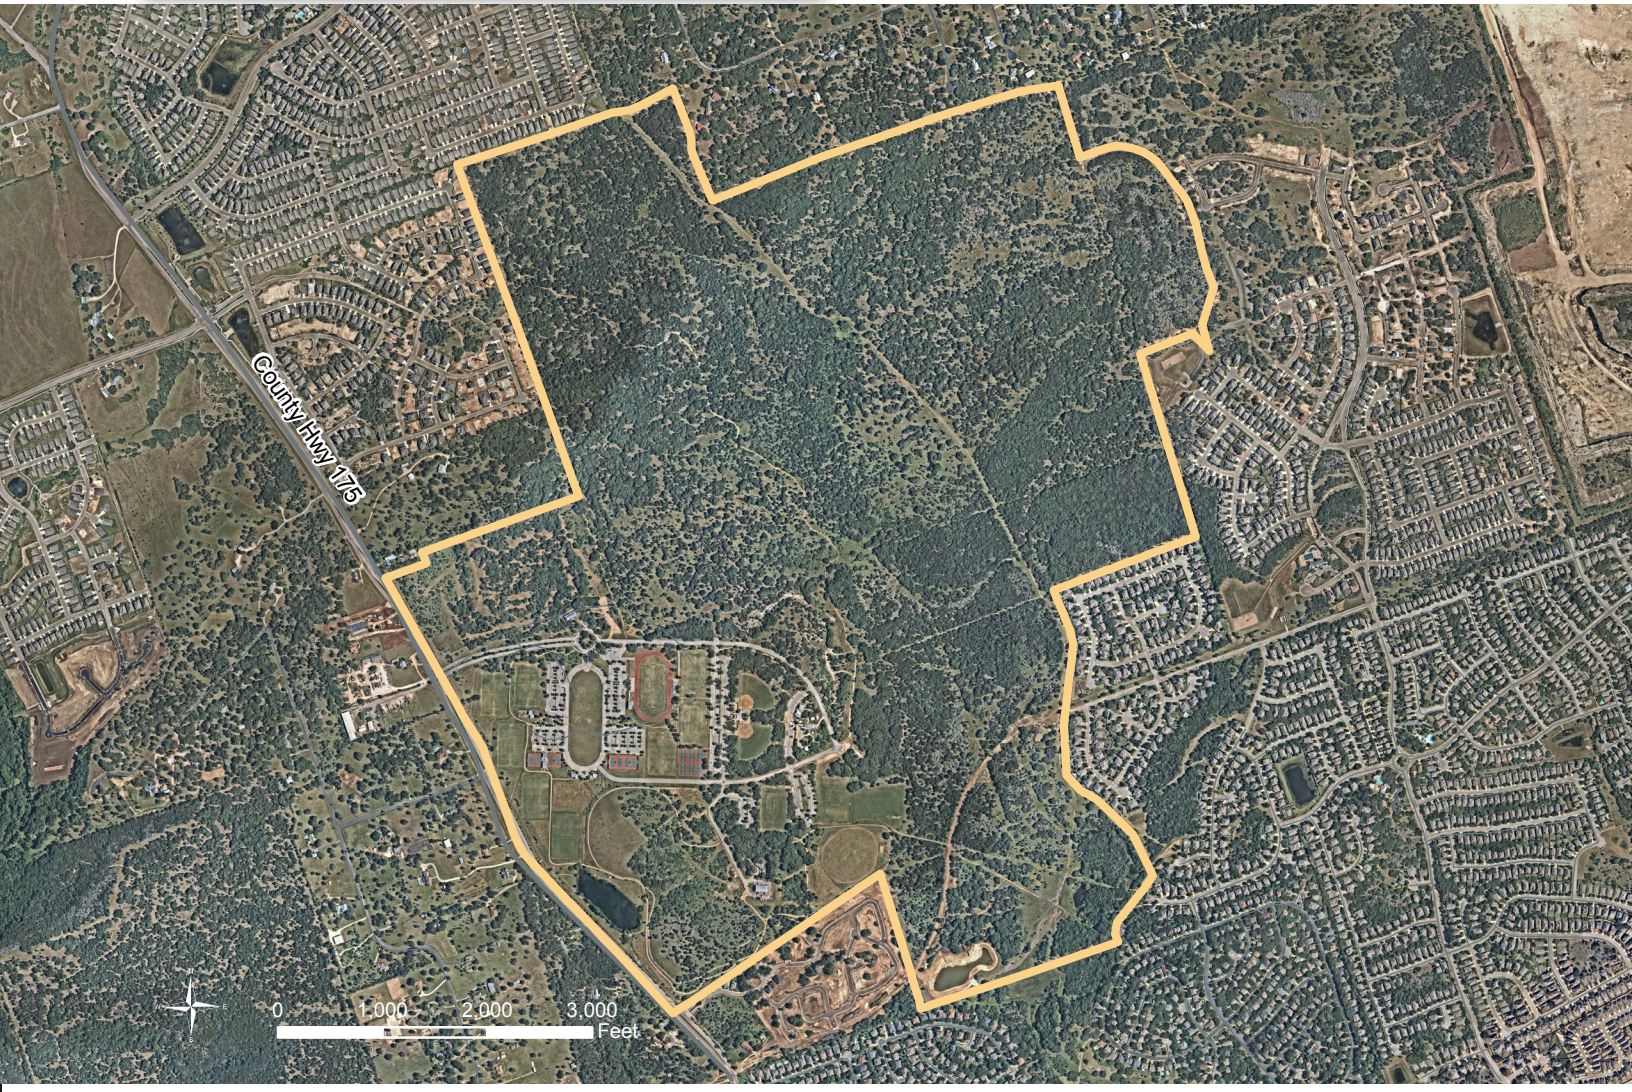

DRAFT

CHAMPION PARK

Description

Champion Park is a 33-acre community park established in 2008 and is named after the Champion family cemetery that is located in the park. This park is used for both passive and active recreation. Passive recreation opportunities include picnicking and trails. Active recreation opportunities include a large covered playscape with climbing rocks, dino bones in a sand pit, a splash pad, whale's tail, and exercise stations. Climbing boulders, fishing area, fossil discovery area and wildflower fields are additional amenities found in this park. Restrooms with outdoor showers for sand removal are also included as a park amenity.

The park has recently needed care due to heavy concentrated use that is accelerating wear and tear on its facilities. To address this issue, new renovations to the park have been made including upgrades to the exercise area and fall protection surfacing, which were both replaced in 2016. In 2017, the restrooms and two pavilions were painted. The fabric for two shade shelters is planned for replacement in 2018.

Access

The entrance to Champion Park is located off of Brushy Creek Road. The Brushy Creek Regional Trail runs through the park from the southwest to the northeast corners. A pedestrian bridge to the Avery Ranch subdivision crosses over South Brushy Creek which runs along the south east side of the park. Currently, pedestrians have easy access to all areas of the park.

CHAMPION PARK

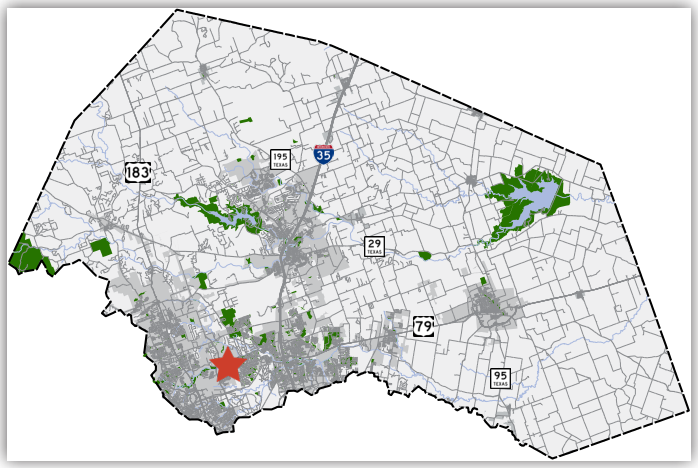

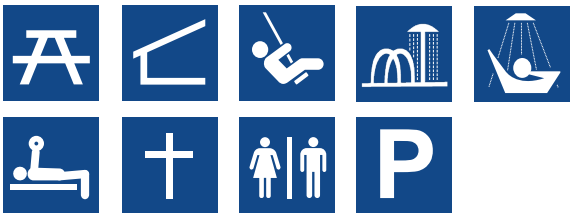

DRAFT

TWIN LAKES PARK

Description

Twin Lakes Park is a 50-acre community park established in 1994. Williamson County has a partnership with the YMCA of greater Williamson County, for the operations and maintenance of the park. Both passive and active recreation opportunities currently exist. Picnicking and fishing are some of the passive recreation opportunities that exist at this park. Active recreation opportunities include a playscape, splash pad, multi-purpose sports fields, an archery range and a swimming area. Other recreational opportunities exist including sand volleyball courts, a ropes course, outdoor education area, restrooms and parking.

New upgrades to the park include the installation of a splash pad funded by the YMCA. With financial assistance from the County, the YMCA also partially funded the conversion of the open air pavilion into an enclosed dining hall with a kitchen and restrooms. Additionally, the County extended utilities to six new overnight lodging cabins and assisted the YMCA with the construction of a new vehicular access road to these cabins.

Access

The entrance to Twin Lakes Park can be accessed off of South Bell Boulevard at the intersection of East Little Elm Trail in Cedar Park. Toll Road 183A runs along the entire east side of the park. Pedestrians can access this park from the north side on the Brushy Creek Regional Trail, which begins in this park.

Image Source: https://cedarparktxliving.com/recreation/cedar-park-recreation-facilities/

DRAFT

TWIN LAKES PARK

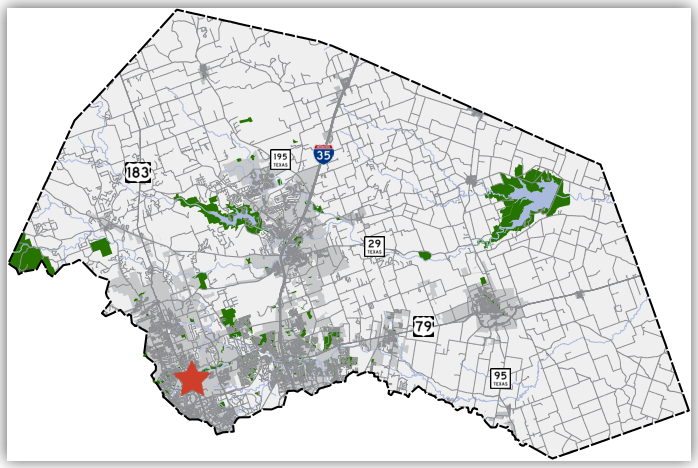

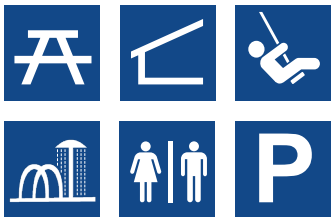

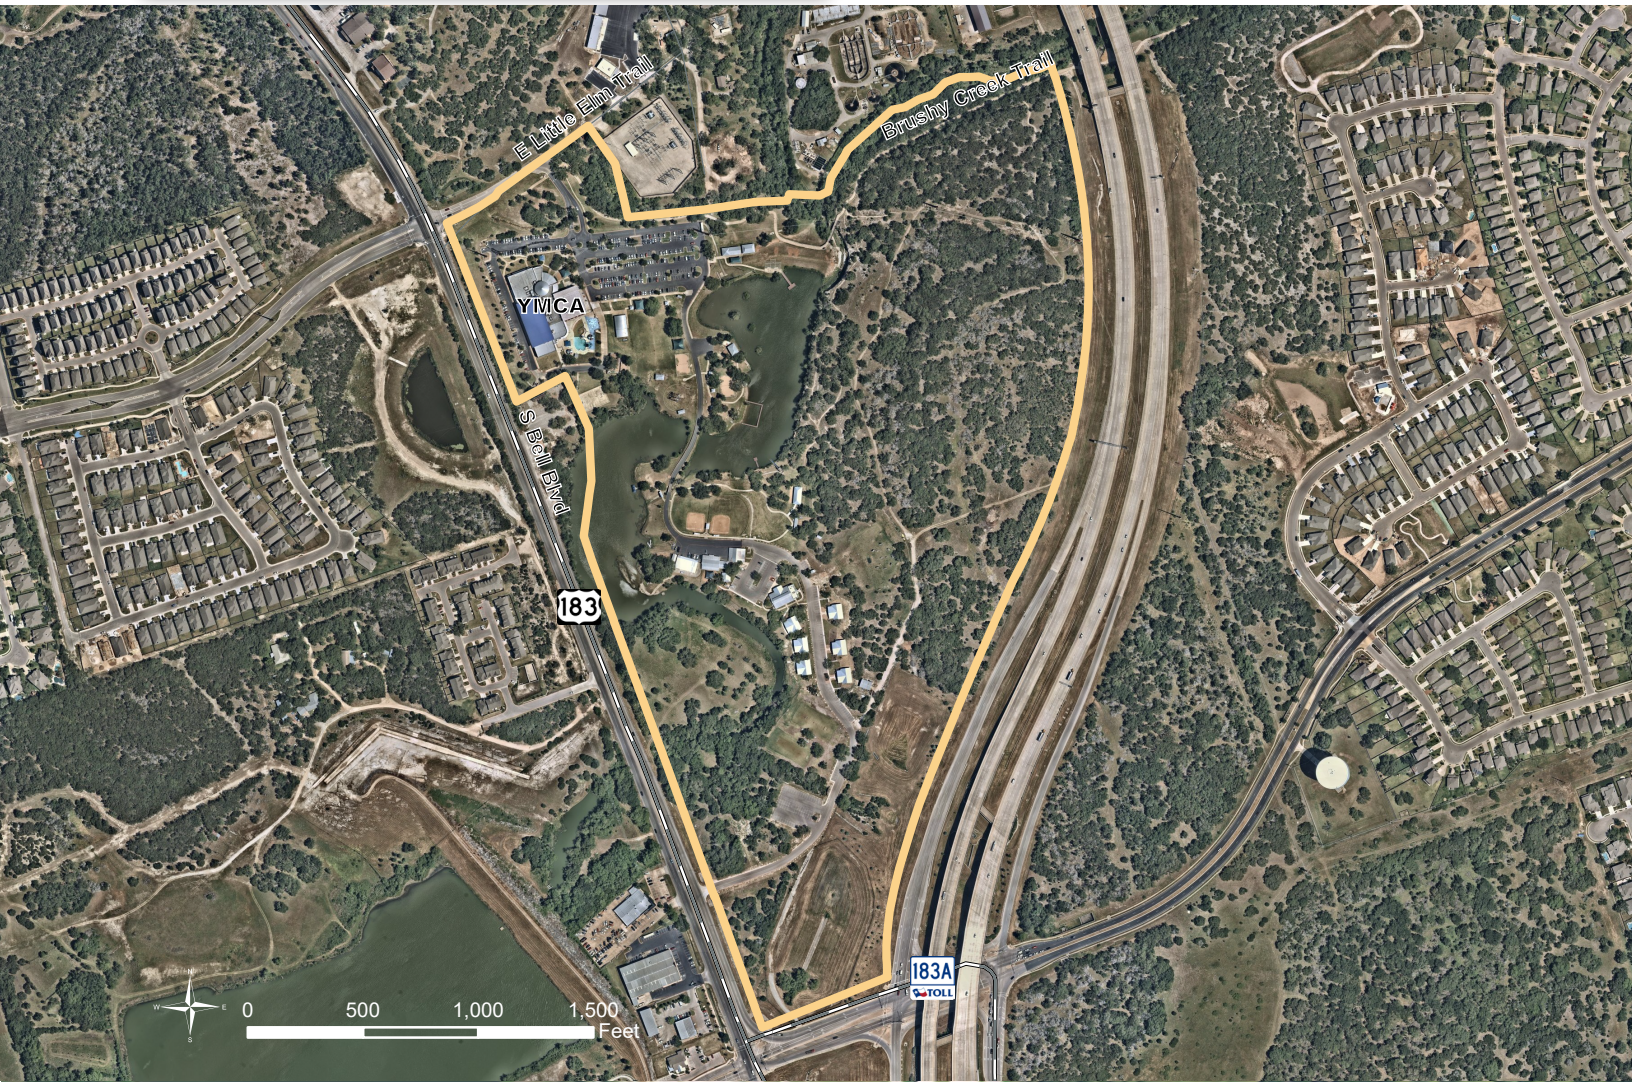

DRAFT

WILLIAMSON COUNTY EXPOSITION CENTER

Located in the City of Taylor, the 93.5-acre Williamson County Exposition Center was established in 2004 as a special-use facility. The Expo Center is a unique park offering in that is a traditional function of many rural counties, but is not generally consider to be a park. Since opening, the Expo Center is rapidly becoming a destination for the County, particularly the east side, with numerous special events, rodeos, showcases, and conferences.

The Expo Center is adjacent to the Taylor Regional Park and Sports Complex and the two entities share parking when necessary. 2016 renovations to the Expo Center expanded the facility with numerous upgrades, including the addition of air conditioning to the 15,000 square-foot Expo Hall, upgrades to the administration offices, 1,000 square foot meeting room, and a catering kitchen. The concessions building, storage area, covered warm-up area, and livestock wash rack area have also been updated. Other recent improvements have been added including new LED lighting in the arena and parking area, P/A system, arena footing, new television monitors, roof gutters and downspouts.

Planned improvements to the Exposition Center include the additions of a stall barn, 50 amp RV sites, additional concessions with restrooms, and a wind block for the south end of the covered exposition area. Large event area fans, site signage, a new access road, and an uncovered arena area will also be added.

The Expo Center is a revenue-generator for the County and is unique amongst the County park system in that it is a recreation destination beyond the residents of the County. As the Expo Center grows and adds further amenities, it will continue to be a strong economic engine for the City of Taylor and the region as a whole.

DRAFT

DRAFT

RIVER RANCH COUNTY PARK (FUTURE)

In 2008, Williamson County bought over 1,000 acres of rolling hills in western Williamson County for a future public park. The future River Ranch County Park will include miles of nature trails connecting educational, recreational and leisure opportunities, with frontage on the South San Gabriel River. The park is planned to be an expansive nature-based outdoor recreational space including education, picnicking, hiking, fishing, camping, and trail amenities with limited active facilities such as playgrounds. An equestrian component is also planned for this park.

Future primary access will be taken off of Bagdad Road to the east, with emergency access from County Road 282. The land includes scenic views through breaks in the ranch's many live oak stands. The park will provide an educational opportunity to share the site's ranching and agricultural past.

Figure 2.2, *River Ranch County Park - Preliminary Site Plan*, is the most recent concept plan showing some of the potential features of the park, which were still being refined as of the date of this plan. The first phase of construction is to begin in 2018.

Figure 2.2, River Ranch County Park - Preliminary Site Plan

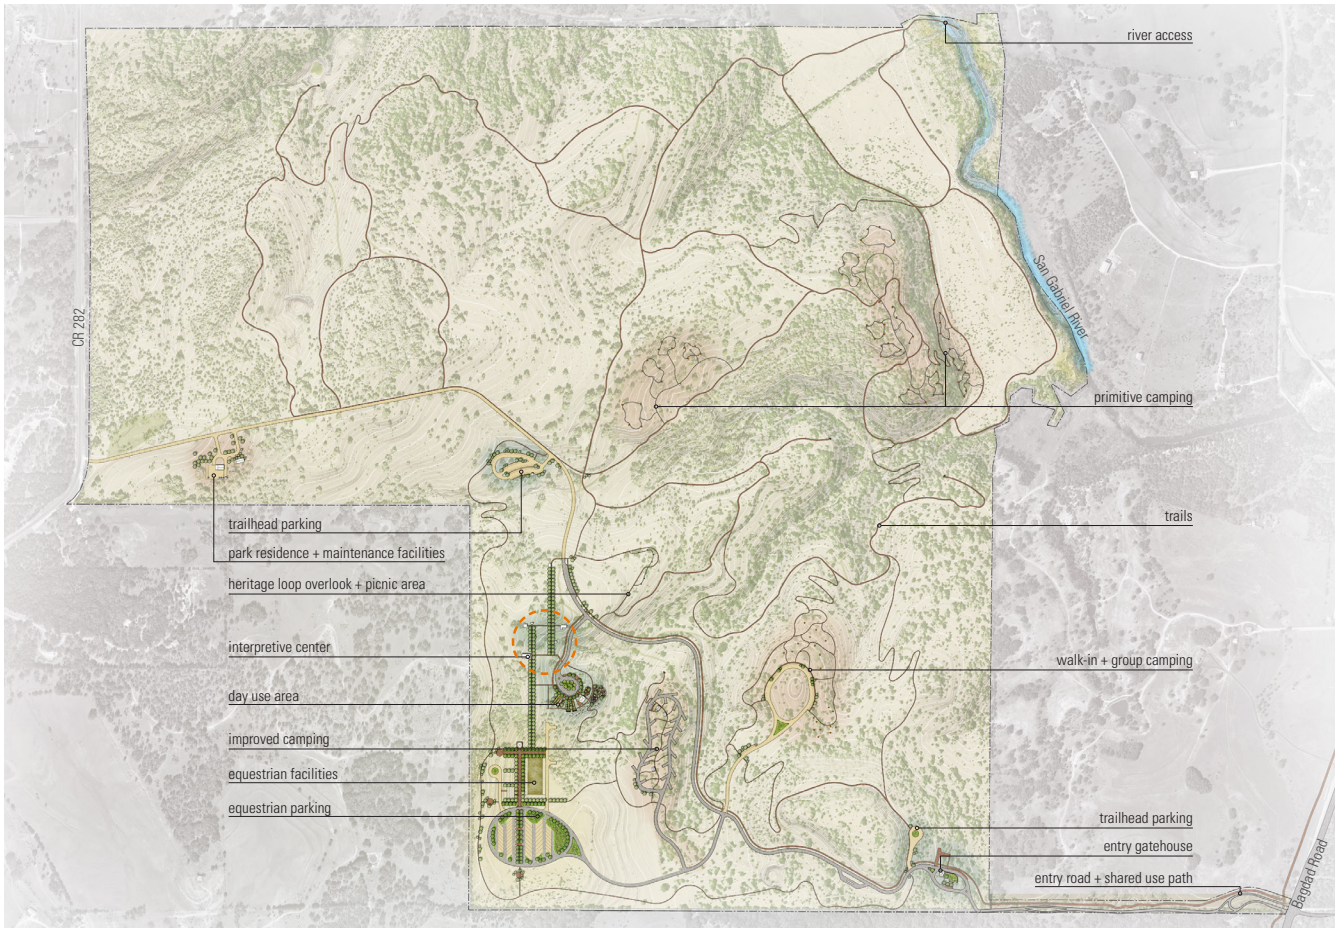

Image Source: Design Workshop

DRAFT

DRAFT

BLACKLAND HERITAGE COUNTY PARK (FUTURE)

Williamson County bought 348 acres from the Byers family in 2008 in the eastern part of the County on State Highway 29 abutting the San Gabriel River. This park is planned as a nature-based regional park to serve the eastern quadrant of the County, as recognized in the Comprehensive Park Master Plan of 2008.

Williamson County generally consists of two important eco-regions. A substantial fault line called the Balcones Escarpment runs north-south along Interstate 35, which separates these two distinct eco-regions with the limestone Hill Country to the west and the rich lowland soils of the blackland prairie to the east.

The land in this future park contains dozens of stately pecan trees along the river, yet the property is predominantly cleared and currenty operated for agricultural use. As much of the land is within the 100-year floodplain, passive recreation and a minimal footprint will be the hallmark of future plans. The "Riverlands" area acts as a natural buffer for the large floods that occur in the San Gabriel River watershed.

Figure 2.3, *Blackland Heritage County Park - Conceptual Master Plan*, is the concept plan for the Blacklands Heritage County Park. There is currently no scheduled date to begin construction on this park.

Figure 2.3, Blackland Heritage County Park - Conceptual Master Plan

DRAFT

DRAFT

EXISTING TRAIL FACILITIES

At the county level, trails are a significant component of the parks and recreation system. Trails provide access to and connectivity between parks and other important destinations and also provide recreation, fitness and socialization opportunities for users. The desire for trails has continued to grow nationwide in recent years and the Williamson County Trails Master Plan was created in 2014 to plan for future regional connections. In the two previous parks master plans, trails have been a number one citizen priority.

On-street bike lanes, off-street trails, sidepaths and sidewalks are all currently found in the County as pedestrian and bicycle options. Currently, the existing trail network is located only in highly populated areas and not throughout the entire county (see Map 2.1, *Existing Parks and Trails,* on page 23). Some of these trails can be found in parks and in open space, while others are located along transportation corridors.

LAKE CREEK TRAIL

In December 2007, Lake Creek Trail opened in southwest Williamson County. Pedestrians can use this trail which connects the Forest North Estates neighborhood, the Town and Country Optimist fields, and Forest North Elementary School. The concrete trail runs along Lake Creek connecting Parmer Lane to Broadmeade Avenue, and is about one-and-one-half miles long. The trail includes one free-span pedestrian bridge and two low-water crossings. The trailhead in the neighborhood has 20 parking spaces and park benches.

The trail is currently in good condition due to routine maintenance, and was renovated in 2015, 2016 and 2017. In 2015 along the western portion of the trail, interpretive signage was installed and one damaged bench was replaced. At the west end of the trail in 2016, four picnic sites were installed with concrete pads, tables and trash cans. In May 2015, there were flooding events that created erosion at six locations along the trail. Improvements were made at these locations in 2017.

One location that will need repair is at the concrete foot bridge between Parmer Village and Town and Country Optimist fields. The bridge is showing signs of settling and has cracks in the concrete approach aprons.

DRAFT

BRUSHY CREEK REGIONAL TRAIL

The Brushy Creek Regional Trail opened its first phase in the spring of 2003. The initial development and future phases of the trail have been successful through partnerships with the cities of Austin, Round Rock, and Cedar Park, and the Fern Bluff and Brushy Creek MUDs. The trail is primarily located in a natural setting with opportunities to explore the history of the region. The trail is heavily used by hikers, bikers, runners, and walkers. Along the trail, several parks managed by a variety of entities offer trailheads and additional amenities. These amenities include splash pads, swimming areas, fishing docks, canoeing and kayaking, restrooms and multiple picnic and pavilion areas.

Brushy Creek Trail currently s made up of various surfaces including approximately one and three-quarters of a mile of crushed decomposed granite, intermittent boardwalks, and close to five miles of concrete, for a total of approximately seven miles in length. The trail extends from Twin Lakes Park/YMCA on S. Bell Boulevard to one mile east of Great Oaks Drive, crossing over Brushy Creek at several locations. The trail is connected to the 183A shared-use path by a 120-foot long bridge. The National Parks Service designated the trail to be a National Recreational Trail in June 2004.

DRAFT

Additional phases of the Brushy Creek Trail were built in 2006 and 2009. In 2015, Phase Four was completed, and then portions of trail were further renovated in 2016 and 2017. The renovations included cleaning out and repairing masonry for numerous trail culverts, trail erosion damage repairs and the repair of the trail boardwalk near Cedar Park's Brushy Creek Sports Park. Due to these past and ongoing improvements and maintenance efforts, the trail is in good condition considering its popularity and traffic volume.

In 2018, trail improvements were completed in conjunction with the Brushy Creek Lake Dam improvements by the Water Control and Improvement District. While the dam work was underway, an alternative trail route was used to keep the trail at full functionality from Champion Park to Brushy Creek Lake Park. Efforts are currently underway on the design of the trail extension eastward (Phase Five) for a future connection to the City of Round Rock trail system.

DRAFT

AQUIFER ZONES

Williamson County includes the following aquifer zones:

- Edwards Aquifer
- Trinity Aquifer
- Carrizo Aquifer

As a result, TCEQ Edwards Aquifer Rules may apply in designated areas. Map 2.2, *Aquifer Zones*, on page 45, shows the locations of these aquifers within the County. The aquifers are a significant feature of the landscape because their existence is integral to the landscape above and the type of development that can occur in the region. The aquifers are a source of clean water and also home to a variety of species, some of which have been designated as threatened or endangered by U.S. Fish and Wildlife. The honeycomb type limestone formations (including caves, sinkholes and fissures) that are usually in limestone geology are called karst.

These species' habitats are highly regulated by the federal government and the Williamson County Conservation Foundation (WCCF) helps manage the protection of caves and other sensitive environmental features during development. These features become part of the preserve system which is often an integral part of County parks.

Image source: https://blog.pinsource.com/tag/innerspace-caverns/

Map 2.2, Aquifer Zones

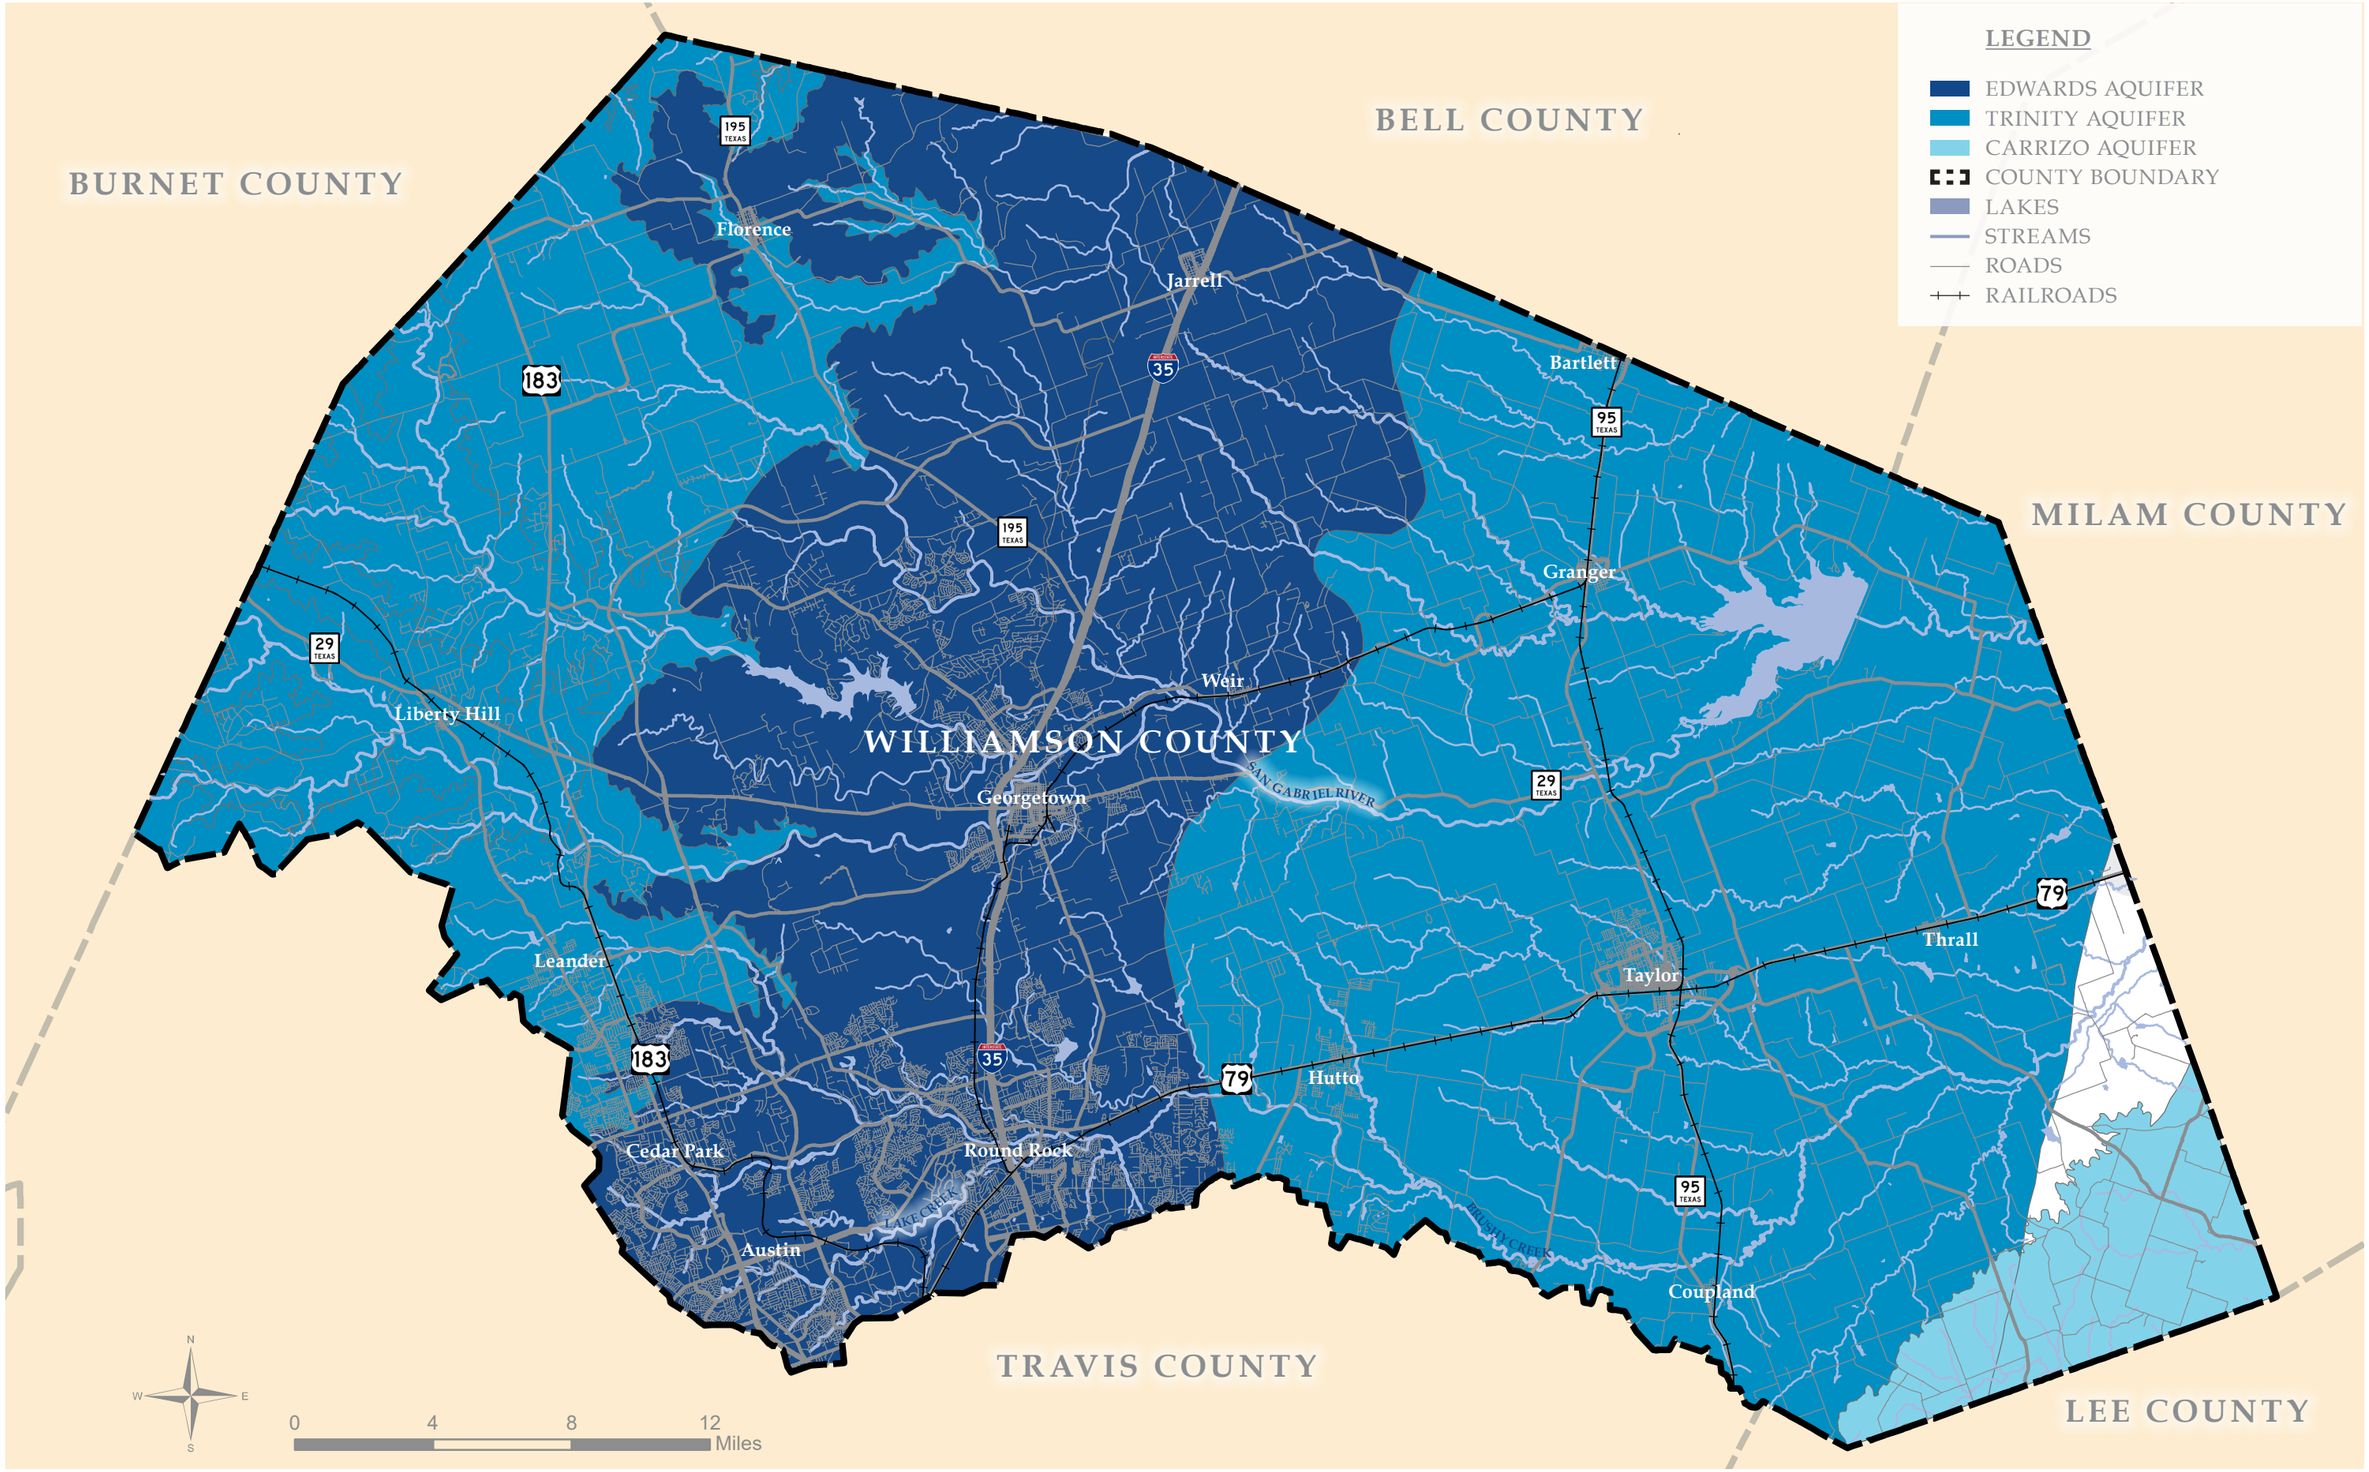

DRAFT

ENDANGERED SPECIES

Williamson County has five designated endangered species. Three of the endangered species are karst invertebrates that live in karst areas (see map 2.3, *Endangered Species*, on page 47).

In Williamson County, the endangered species that are invertebrates include the following:

- The Bone Cave Harvestman (*Texella reyesi*) is found mainly in Williamson County.
- The Tooth Cave Ground Beetle (*Rhadine persephone*) is a small, reddish-brown beetle that spends its whole life underground.
- The Coffin Cave Mold Beetle (*Batrisodes texanus*) is a tiny, long-legged beetle that lives in complete darkness and does not have eyes.

Jollyville Plateau Salamander

The endangered birds in Williamson County include the following:

- The Golden-Cheeked Warbler (*Dendroica chrysoparia*) is a migratory songbird that builds nests from Ashe Juniper bark in areas with mixed hardwoods.
- The Black-Capped Vireo (*Vireo atricapillus*) is a migratory songbird that builds its nests just a few feet from the ground in brushy, transitional habitat.

In 2015, U.S. Fish and Wildlife Service listed as a Threatened Species the Georgetown Salamander (*Eurycea naufragia*), the Jollyville Plateau Salamander (*Eurycea tonkawae*) and the Salado Salamander (*Eurycea chisholmensis*). Figure 2.3, *Endangered and Threatened Species*, depicts the County's endangered and threatened species.

Salado Salamander

The Williamson County Conservation Foundation, part of the County Parks Department, manages the Regional Habitat Conservation Plan to ensure a habitat mitigation bank that allows construction projects to proceed under a collective federal permit. Endangered Species are a significant factor in the development and growth of the County and also offer opportunity for preserved open spaces and parks.

Figure 2.3, Endangered and Threatened Species

Bone Cave harvestman

Tooth Cave ground bettle

Coffin Cave mold beetle

Golden-cheeked warbler

Black-capped vireo

Georgetown Salamander

DRAFT

Map 2.3, Endangered Species

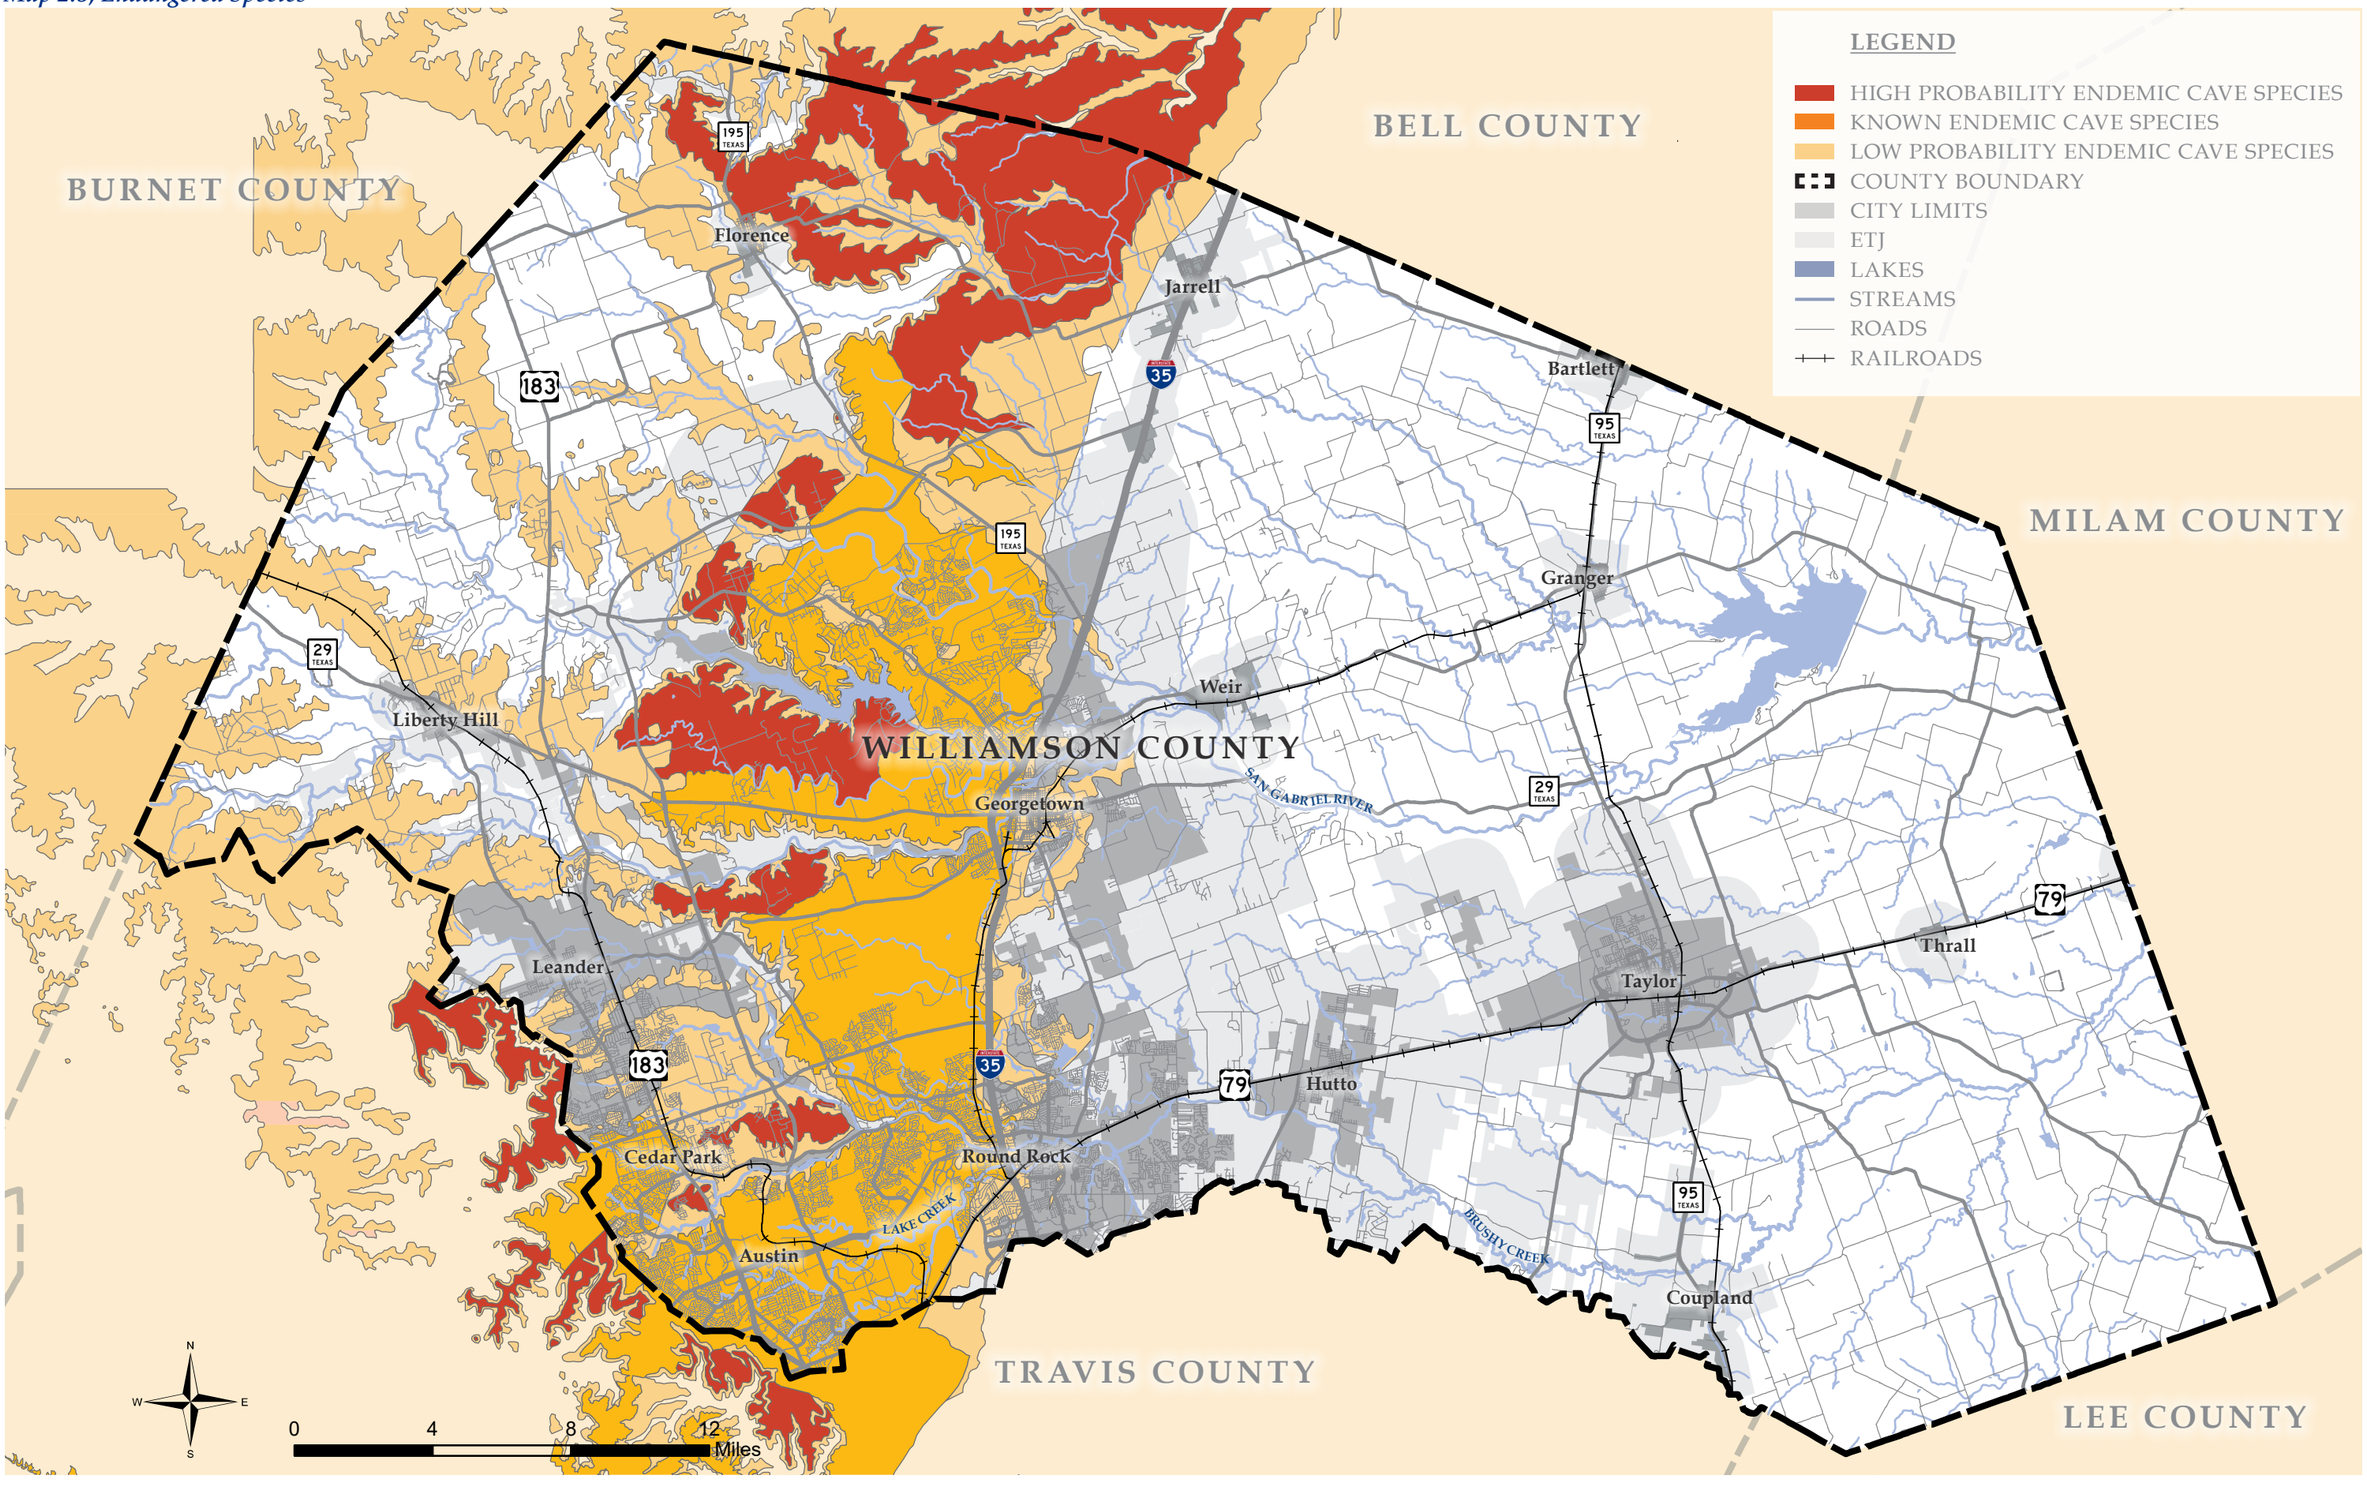

DRAFT

CULTURAL LANDMARKS

Set out on Map 2.4, *Cultural Landmarks*, on page 49, are the historical markers and cemeteries identified by the Texas Historical Commision (THC) for Williamson County. These cultural resources, while not located on land owned by the County, are important historical elements of a heritage-rich area. Much like the hydrological and ecological resources have an effect on where parks could be located, cultural and historical elements are integral to the story of the County and the people who have lived in this place before. Some of the more prominent cemeteries found in the County include the following:

- Cedar Park Cemetery
- Georgetown Memorial Cemetery
- Hutto City Cemetery
- Round Rock City Cemetery
- Taylor City Cemetery

In addition, some of the more prominent historical markers in the County are listed below:

- Georgetown High School Building
- Granger High School
- Hutto Baptist Church
- Leander Presbyterian Church
- Liberty Hill Masonic Hall
- Round Rock Volunteer Fire Department
- Taylor National Bank

Image Source: https://www.williamson-county-historical-commission.orgHuttoMcNutt-Allen_Cemetery_Williamson_County_Hutto_Texas.html

DRAFT

Map 2.4, Cultural Landmarks (Texas Historical Commission)

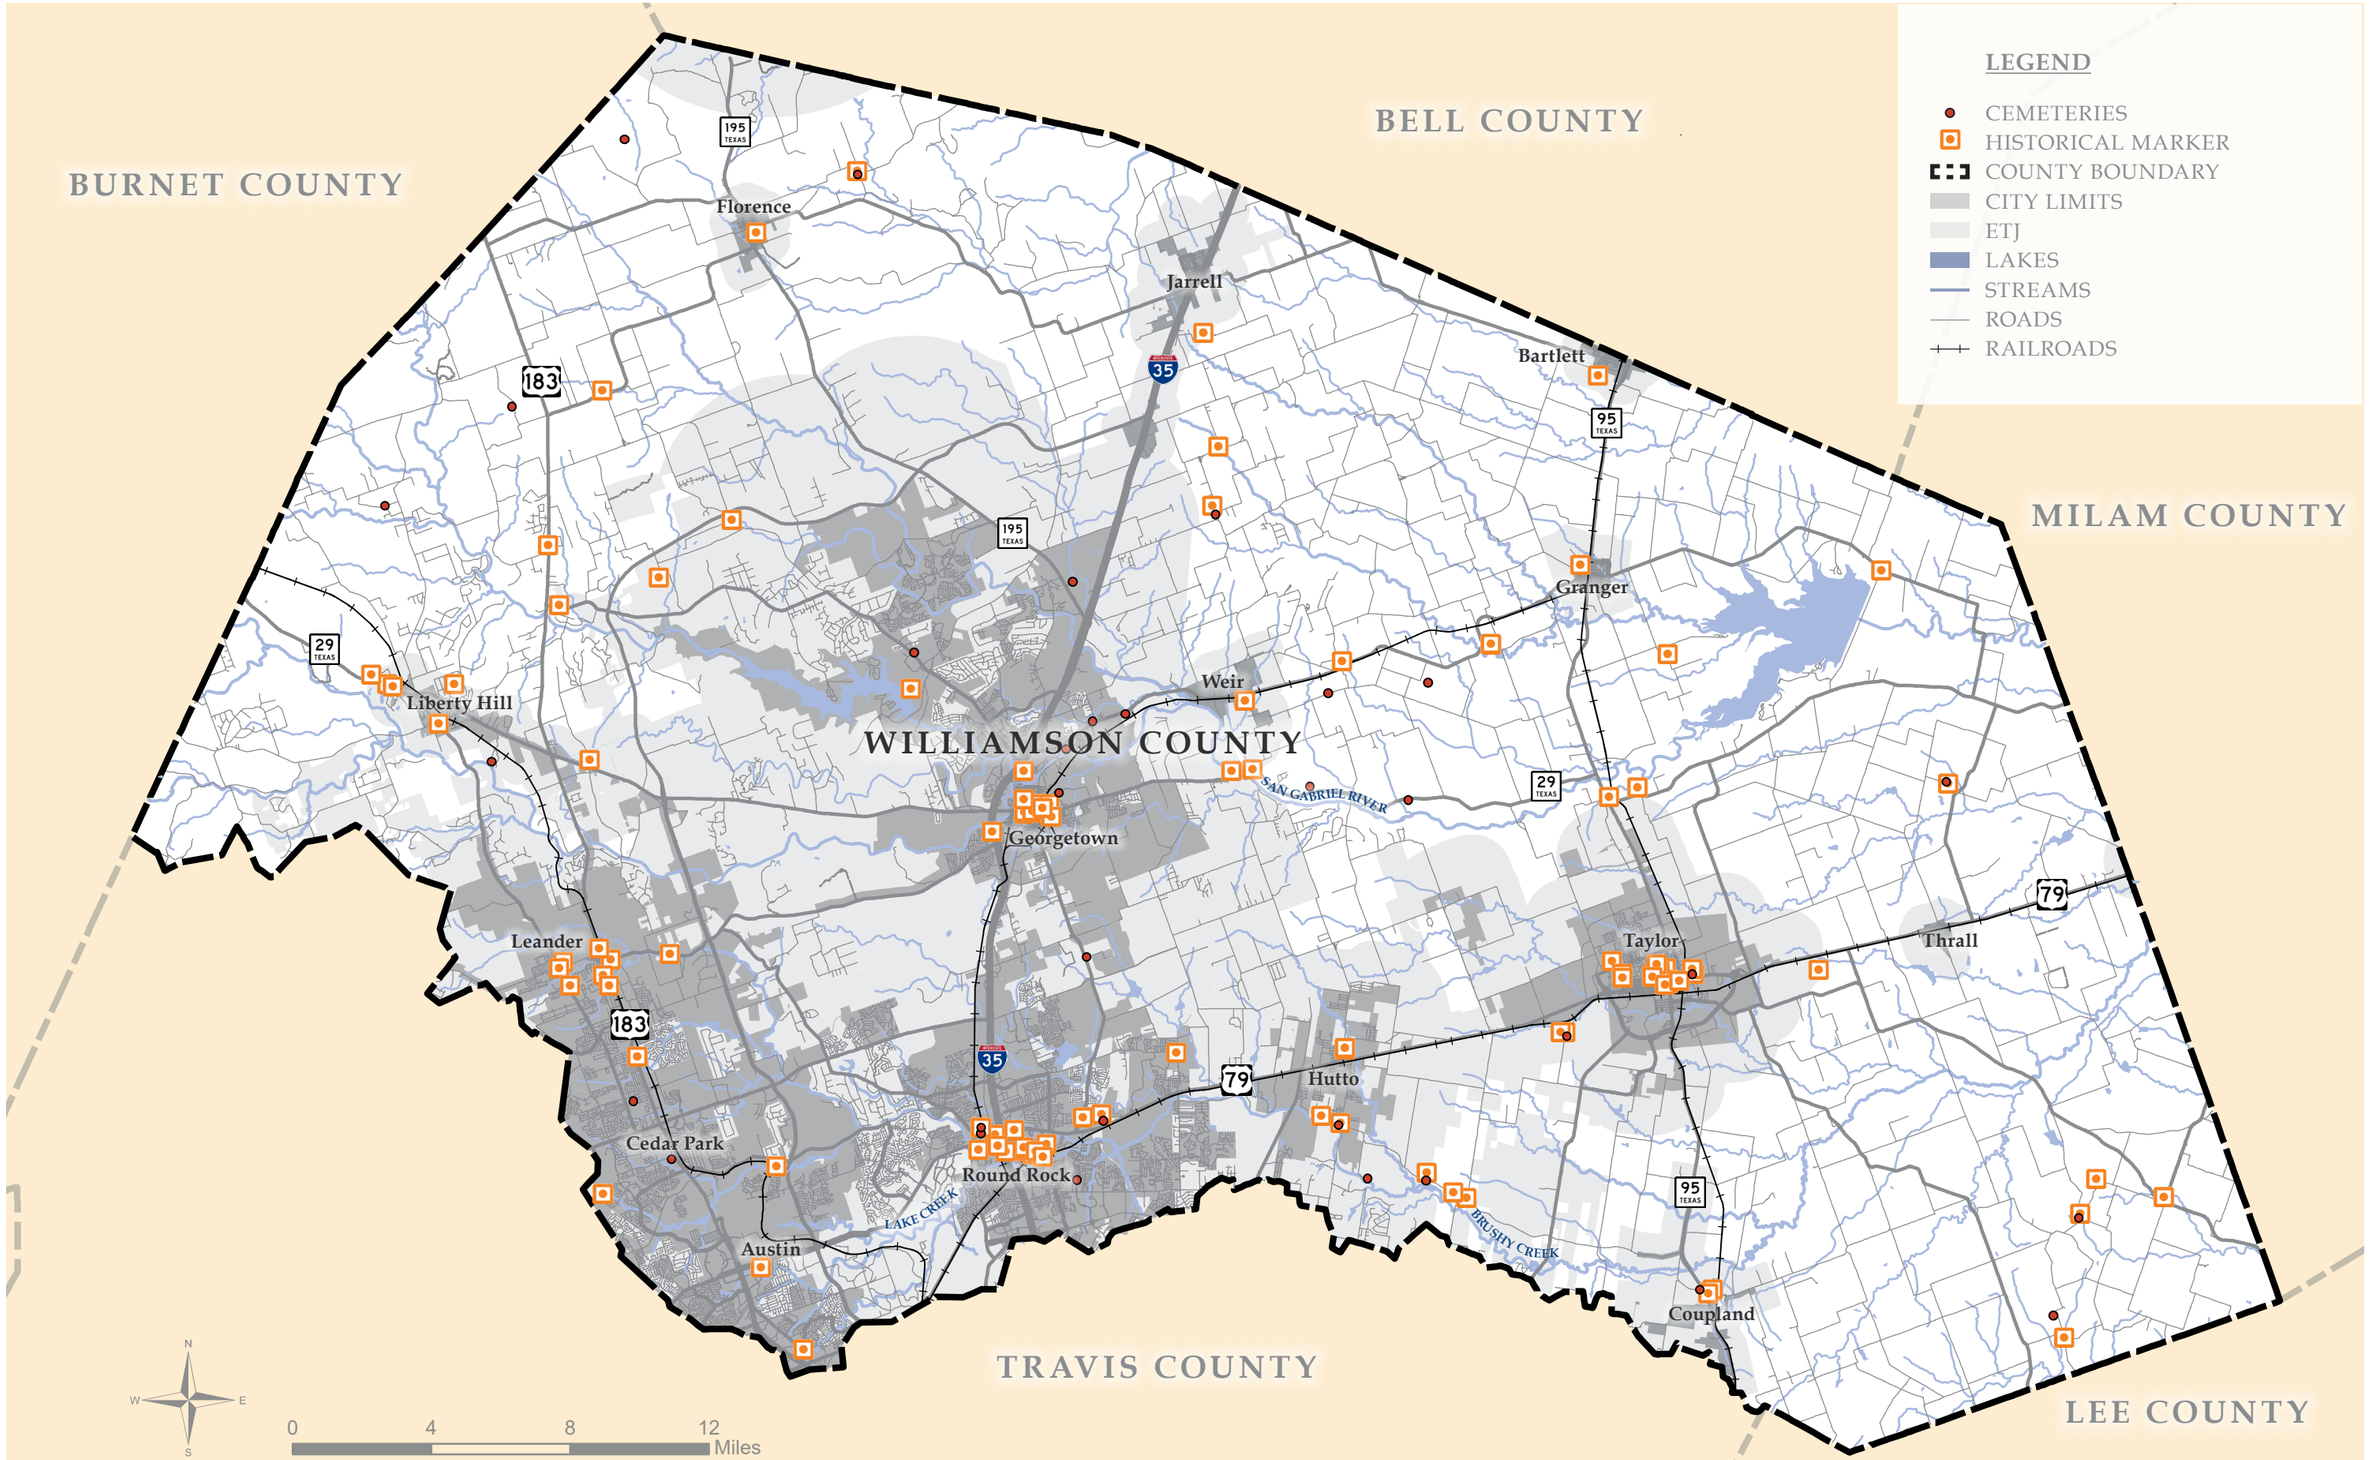

DRAFT

This page intentionally left blank

DRAFT

CHAPTER THREE
NEEDS ASSESSMENT

DRAFT

NEEDS ASSESSMENT

The needs assessment is one of the most important parts of a parks planning process. As it relates to demand, diversity, distribution and quality, a needs assessment is a comprehensive analysis of the existing parks and recreation system. Deficiencies in the existing system are identified in the needs assessment so that a direct connection can be made to the plan's recommendations for the future.

Three types of analyses are accepted by the Texas Parks and Wildlife Department for local master plans. Two assessments are included in this plan due to a traditional standards assessment not being the optimal indicator for a county-level park system. Standards determining park location, size and amenities based on population are appropriate assessments for a city or community-level planning effort rather than a County-wide assessment. A county recreation plan, much like the state and federal level, serves to fill gaps, at times, but also charts a course much its own to provide activities and open spaces unique to its geographic area.

Two types of need assessments support this plan, as described in this section:

- **Demand-Based Assessment.** Citizen input used to determine the types of activities and/or facilities they would like to see in the park system are analyzed by demand-base assessment.
- **Resource-Based Assessment.** The usefulness of the local physical and natural features that could be integrated into the park and recreation system are analyzed in the resource-based assessment.

DRAFT

DEMAND-BASED ASSESSMENT

A significant part of the planning process, particularly for quality-of-life services like parks, is understanding the needs and expectations of park patrons and those who make decisions on parks. The demand assessment for this plan was completed through several public engagement efforts conducted as part of the master planning process. These efforts included a public survey, community open houses, meetings with community stakeholders and valuable input from staff and elected officials.

Stakeholder Meetings

In September, three community stakeholder meetings were held to engage community interest groups and representatives from the municipalities within the county. Appendix A, *Public Engagement*, contains information from the meeting attendees. These large, round-table listening sessions included:

- City parks and recreation officials;
- City planning and transportation officials; and
- Community interest groups and volunteer organizations.

The project team heard from city parks and planning officials about existing and future city efforts regarding parks and trails. Due to the population growth in each of these communities, many were undergoing or anticipating long-range planning efforts for streets, parks, and trails. There was a clear sense of support from the city officials to work collaboratively to create more regional trail connections between the various communities and destinations. Also discussed were opportunities to pool resources, suggestions as to where the County could provide assistance, and how a coordinated effort would serve in the best interest of all communities.

DRAFT

Community interest groups voiced their desire to assist by volunteering, spreading the word and aiding educational efforts for park patrons. There was also a strong citizen desire for the County to protectively plan for the next acquisition of land even if the park wouldn't develop until much later.

Overall, the input received from these well-attended round-table discussions helped generate ideas for strategic actions that could be taken and potential partnerships the County could rely on during the implementation of this plan.

Elected Officials

It is imperative to learn about local parks from the entity that makes daily decisions regarding the operation and management of the park system. As such, the elected officials of Williamson County, the Commissioner's Court, were interviewed to assist in identifying issues and opportunities for both existing and future facilities.

On two separate occasions, each elected County Commissioner and the County Judge offered their individual perspectives based on their experiences planning for and allocating resources to the park system and shared the feedback they had received from their constituents while in office. Their perspective provided context regarding their opinions on the role of the County when it comes to parks and trails, and also to understand their priorities for future actions.

Generally, the direction received from the Commissioners indicated strong support for trails and trail connections, an emphasis on passive recreation and an understanding of population growth pressure on parks. The input received from these discussions helped provide direction on this plan's ultimate focus areas, operations and maintenance, and plan implementation.

County Staff

Williamson County's Parks Department consists of professional staff that manage the day-to-day operations and maintenance of the system, plan for future needs, and provide technical recommendations to the Commissioner's Court regarding parks, trails and open space preserves. The staff also includes management of the Williamson County Conservation Foundation, which is a key operation for land development in the County amidst endangered spaces habitats.

In addition to staff interviews, park and trails tours were conducted with the staff on multiple occasions to hear their direct perspective on the maintenance, operations and general management of the existing park facilities, use guidelines, and some of the typical feedback they receive from park patrons.

DRAFT

Community Open Houses

In April, four open houses were held to gauge additional public input regarding preliminary goals and actions and the regional trails concept. Over a two-week period, a public meeting was held in each Commissioner precinct advertised as open to all members of the public regardless of location of residency. Preliminary draft goals and actions statements were provided for attendees to offer comments, prioritize and ask questions. Attendees were encouraged to comment on the goal statements, write down their responses and desires on the draft action statements and interact with the project team to dive further into details.

Attendees at the open houses also reviewed citizen survey responses, draft renderings of recommended trail cross-sections, and the preliminary regional trails concept map, where many offered input on trail locations and destinations. Appendix A, *Public Engagement*, contains the open house boards with public input.

The feedback provided at the four open houses indicated support for the plan recommendations, and also yielded some very important comments that led to refinement of the goals/actions and priorities. Further, the open house input helped reiterate the priorities that the public answered in the survey by noting their preferences on the boards. References to feedback providing at these events are found throughout Chapter 4, *Recommendations.*

DRAFT

Citizen Survey

To better understand the opinions, perceptions and desires of community members, an online public survey was conducted. There were 526 respondents that participated between November 10, 2017 and January 4, 2018. The survey was open to all members of the public.

Of these respondents, 42.8 percent were male and 57.2 percent were female. The two largest age groups of respondents were between the ages of 34-44 years-old (22.7%) and 65 years-old or older (23.2%). The next largest age group was between the ages of 45-54 years-old (20.6%). Respondents were asked to provide feedback on two topics, one on general parks and recreation information and the other on the future County parks and recreation facilities.

Over the next several pages, a sample of the results received from the 2017 survey are shown to portray some of the typical responses received. See Appendix A, *Public Engagement*, for the complete survey with responses from the community.

Survey respondents were asked to select their top three amenities from the list shown in Figure 3.1, *Amenities Most Important to Households*, on page 57. Of these choices, the top three selections were nature trails for hiking within parks, paved walking and biking trails and a regional greenway for walking/running/biking.

Figure 3.1, Amenities Most Important to Households

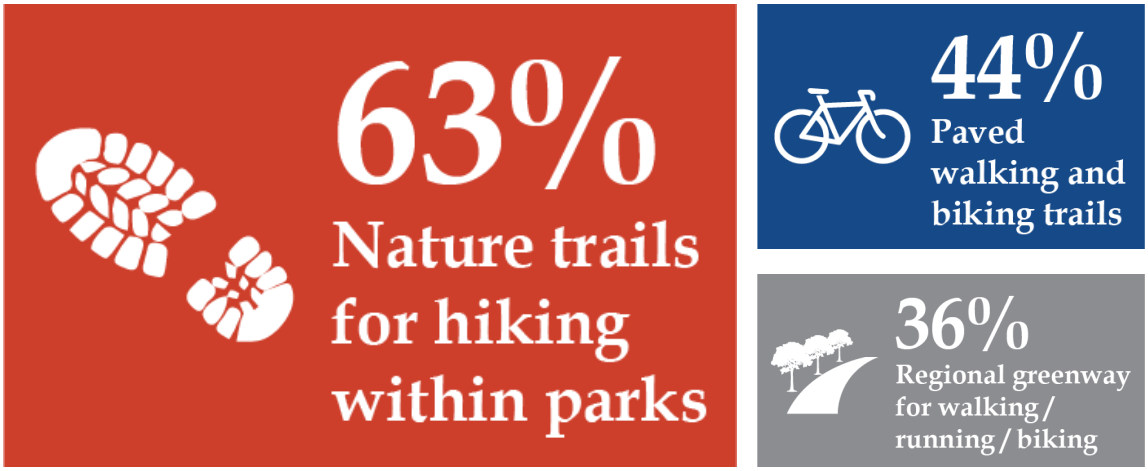

DRAFT

In Figure 3.2, *Should Williamson County Expand the Trail System Linking Communities and Neighborhoods (Regional Trails, Greenways, Etc.)* on page 57, survey respondents were asked if Williamson County should expand the trail system linking communities and neighborhoods. Over 90 percent of respondents either agreed or strongly agreed with this statement.

Figure 3.2, Should Williamson County Expand the Trail System Linking Communities and Neighborhoods (Regional Trails, Greenways, Etc.)?

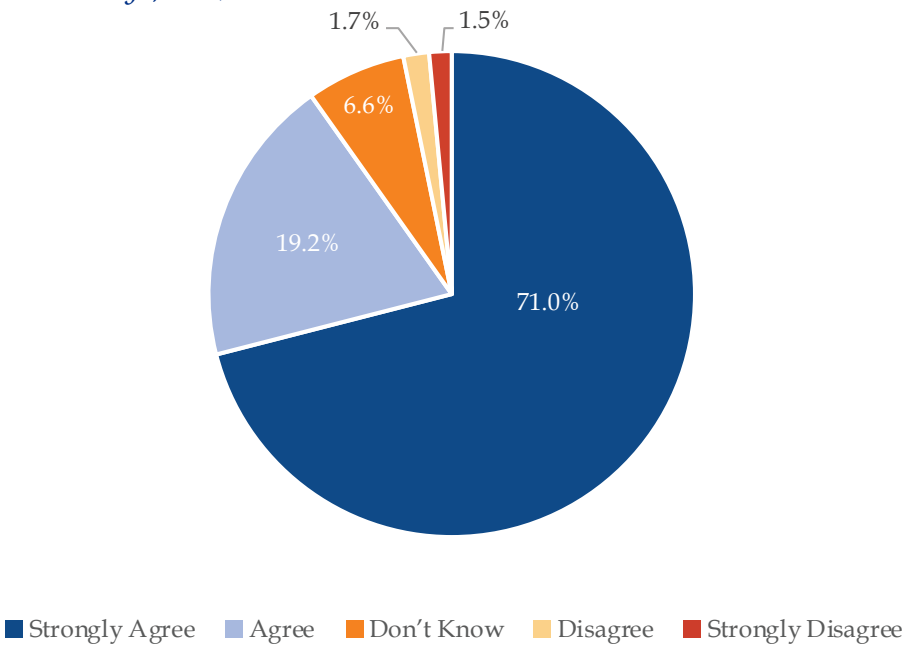

DRAFT

Over 90 percent of survey respondents either agreed or strongly agreed that the County should provide more opportunities for passive outdoor recreation. (see Figure 3.3, *Should Williamson County Provide Additional Opportunities for Passive Outdoor Recreation (Walking Trails, Fishing, Picnicking, Etc.)?).*

Figure 3.3, Should Williamson County Provide Additional Opportunities for Passive Outdoor Recreation (Walking Trails, Fishing, Picnicking, Etc.)?

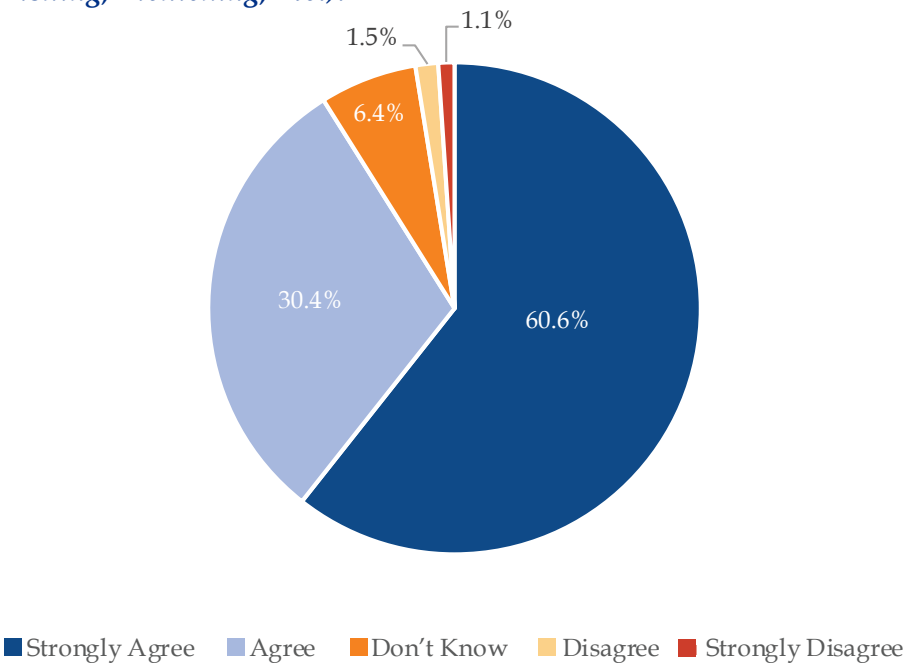

As idenified in Figure 3.4, *What Type of Other Experiences or Activities Would You Like to Have in Williamson County Parksv That Have Not Been Mentioned in This Survey?*, trails, bikes and parks are the top three activities that survey respondents would like to see in Williamson County. Specific trails types that respondents would like to see in their community include regional trails and nature trails.

Figure 3.4, What Type of Other Experiences or Activities Would You Like to Have in Williamson County Parks That Have Not Been Mentioned in This Survey?

DRAFT

Comparison to 2008 Citizen Survey

An analysis of the results of the 2017 citizen survey compared to the 2008 Comprehensive Parks Master Plan survey responses reveals consistency and familiar desires from the public.

Although survey questions vary slightly between the two surveys, current needs as stated by the respondents parallel the responses from the previous plan in most regards. Trails remain a strong desire, with nature trails suggested as the most favored amenity. Additionally, the desire in the 2008 survey for larger parks and for further natural areas showed an increase in desire in the 2017 survey as the county's population continues to grow. These results appear to be a continuation forward of 2008 desires and consistent with national benchmarking comparisons.

Significant findings from the 2008 survey are as follows:

- Citizens want the County to maintain its park system
- Open space should be acquired to improve for passive usage (46%)
- Open space should be acquired for both active/passive usage (42%)
- The County should partner with Cities to provide parks and recreation programs and facilities (65%)
- Trails (56%) and other passive uses are citizen preferences for the County to provide in the park system

RESOURCE-BASED ASSESSMENT

Key physical features within Williamson County are identified in the resource-based assessment. Over time, these features may create possible recreational opportunities, including both natural resources and man-made opportunities.

WATER RESOURCES

The drainage system is a critical part of protecting the health, safety, and welfare of the public. The drainage system's main purpose is to move and store stormwater. The main drainage system contains natural spaces and waterways such as creeks, rivers, tributaries, ponds, flood plains, etc. A significant amount of natural drainage ways currently exist in Williamson County that could provide corridors for trail connectivity. The San Gabriel River, Lake Creek, Brushy Creek run from east to west through the entire County. These creek and river corridors are perfect trail connection opportunities.

Along the San Gabriel River, two U.S. Army Corps of Engineers lakes are located in the northeast and western portions of the County. On the west side of the county, a trail and several campgrounds including day-use recreation are found around Lake Georgetown. On the east side, Lake Granger was created from a dam of the San Gabriel River and includes many water recreational opportunities and overnight camping. Additional opportunities for recreation may be possible in the future at these locations.

In addition to the primary rivers, numerous streams are dispersed throughout the County which could provide additional opportunities for trail corridors and connectivity (see Map 3.1, *Water Resources,* on the next page). Along these streams, either 100-year or 500-year floodplains create open space and recreation opportunity areas where development should not occur.

DRAFT

Map 3.1, Water Resources

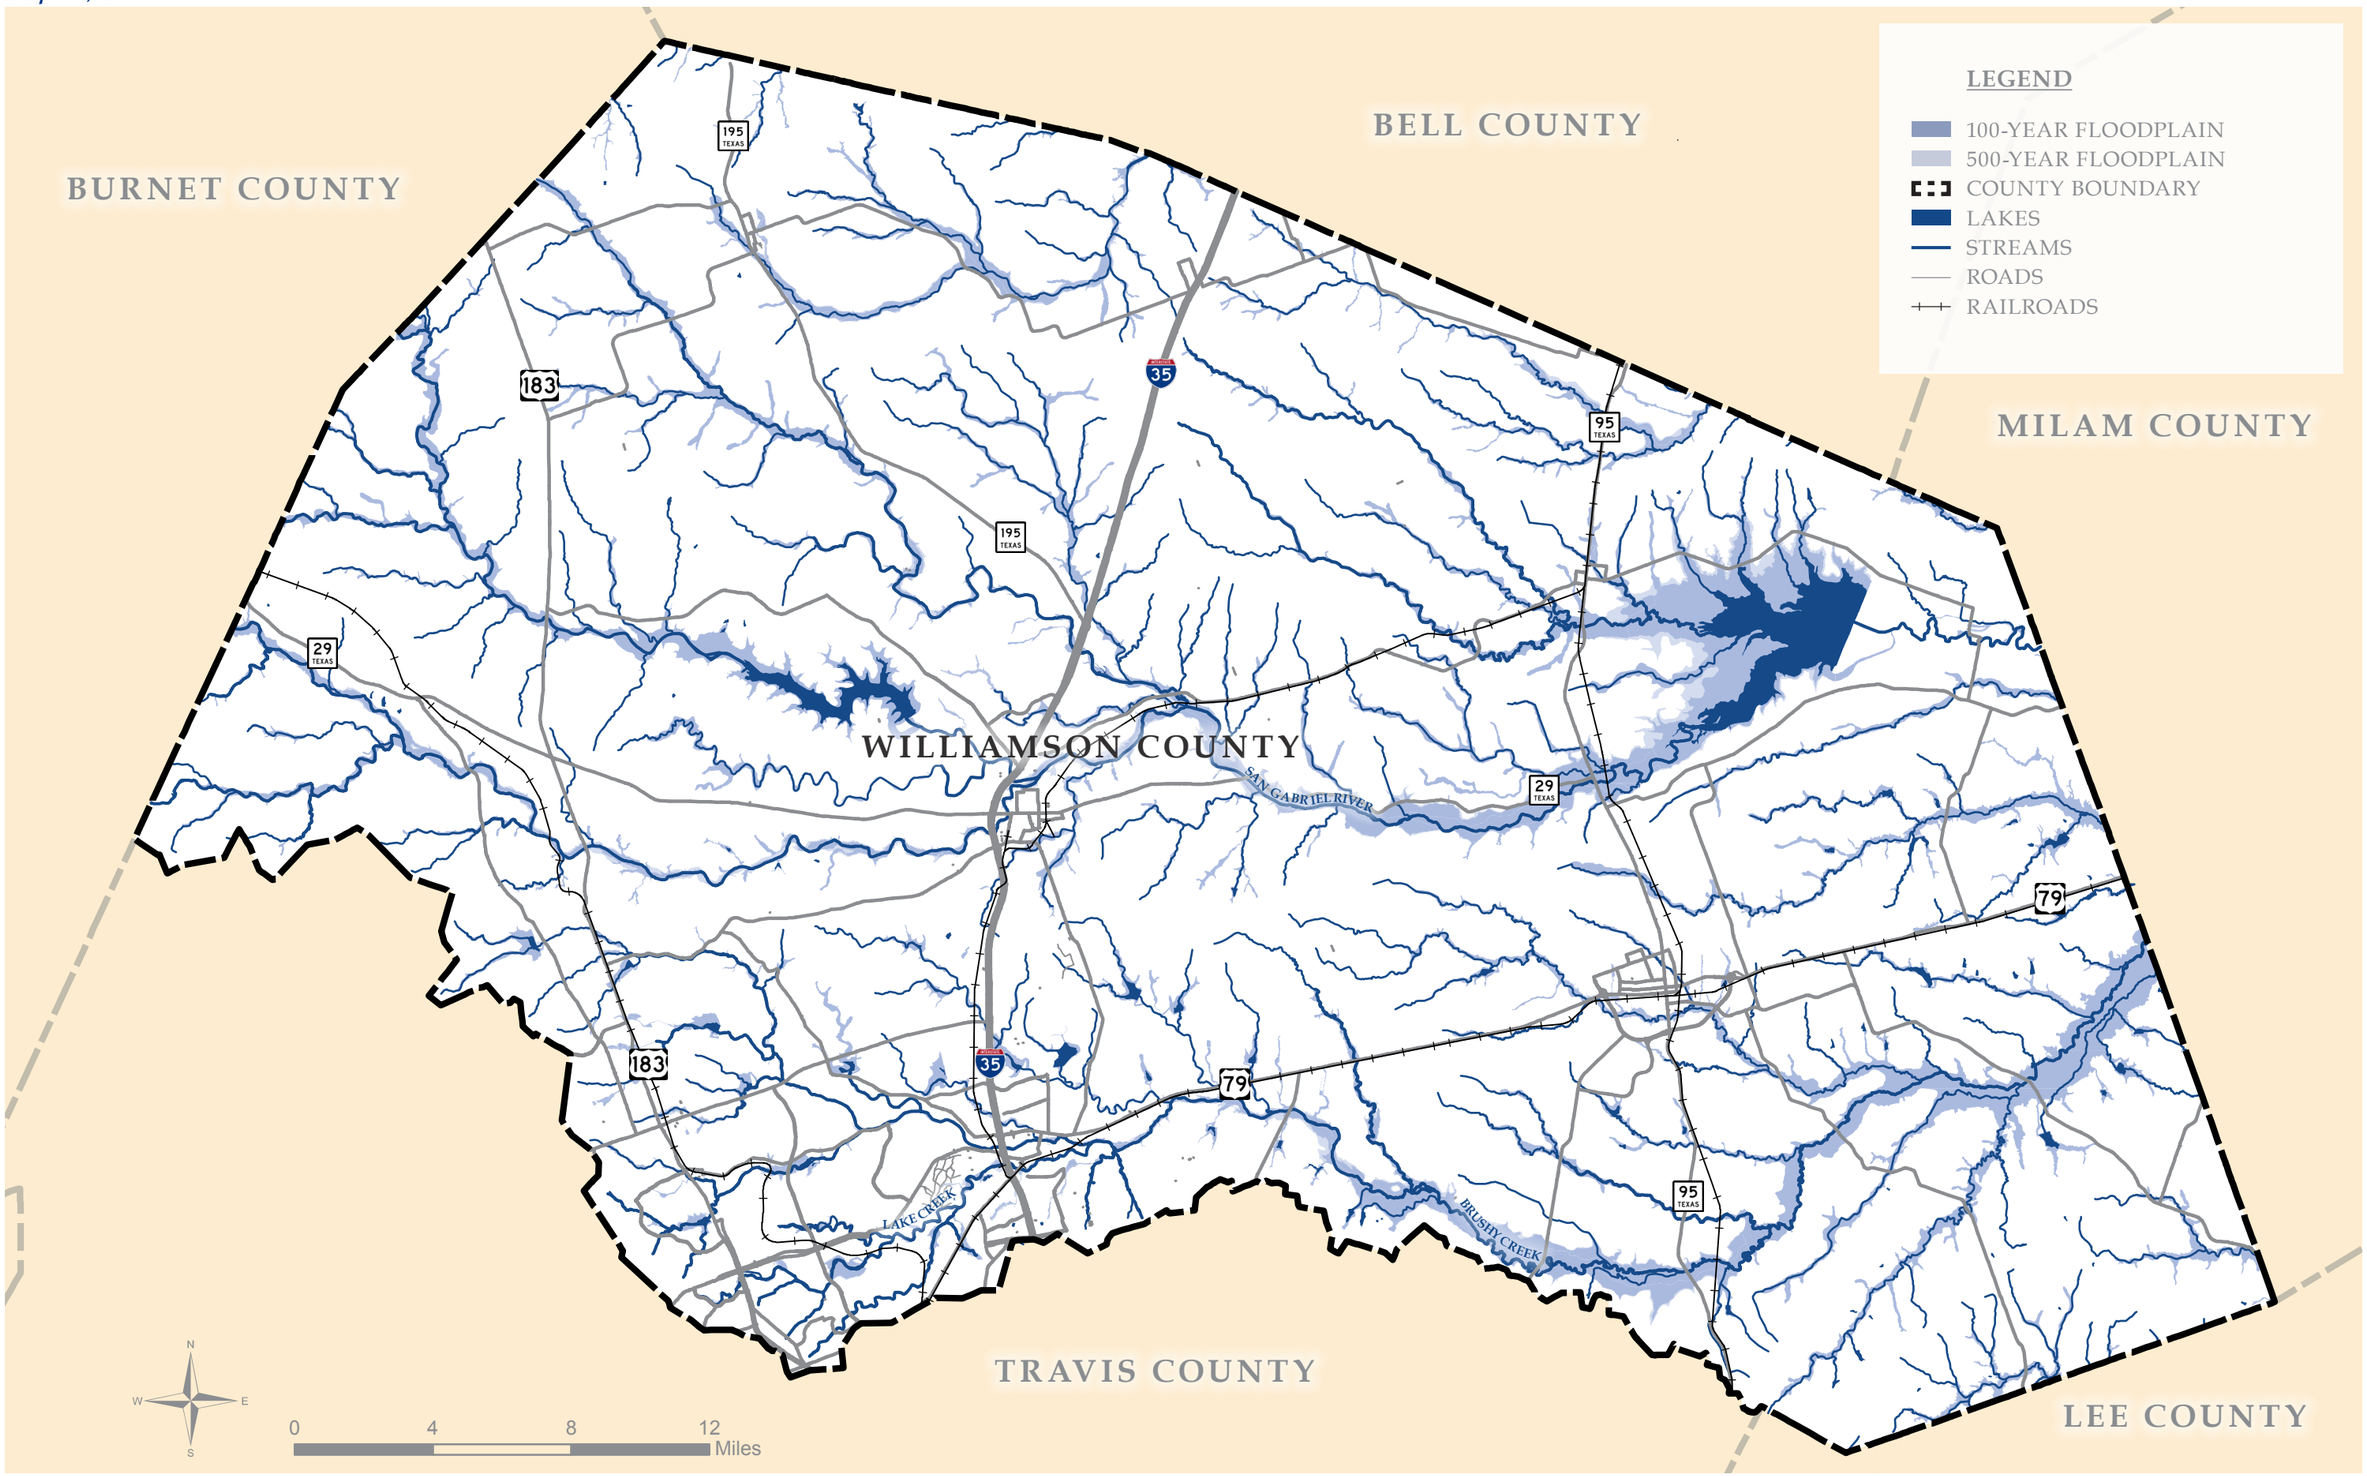

DRAFT

This page intentionally left blank

DRAFT

CHAPTER FOUR
RECOMMENDATIONS

DRAFT

VISION STATEMENT

A vision statement that articulates the aspirational desires for the parks system is the foundation upon which a master plan's basic principles and goals are established. Based upon the results of feedback from the public and the County elected officials and staff on the desired direction of the parks system, the Williamson County Comprehensive Parks Master Plan vision statement is as follows:

Williamson County will continue to provide beautiful public parks, trails and preserves for the passive enjoyment of natural open spaces across the county. Conservation and education will remain at the forefront of recreational amenities within the parks system, and the County will partner with cities and other public parks systems to seek a regional, connected trail system.

GUIDING PRINCIPLES

The vision statement is further refined through six guiding principles that provide the basis for specific focus areas, plan goals and actions.

- County parks and recreation offerings should have separate goals and focus than neighborhood, city/community, state, and federal entities.
- The conservation of natural and sensitive lands should be the priority while also integrating recreation, activity, and access.
- New park offerings should be large, regional destinations focused on conservation, education, and passive recreation.
- The County should continue to partner with area municipalities to create a county-wide regional trail plan that connects population centers with regional destinations.
- Consistent level of amenities, operations and maintenance should be established and maintained across all existing and future County parks and trails.
- Increased public awareness and communication needed for all County parks, trails, education, and events.

DRAFT

PLAN FOCUS AREAS

Regional Trail Plan

Park System Expansion

Parkland Improvements

Operations and Maintenance

DRAFT

Trails provide important benefits to communities such as access to nature, reduced stress levels, social opportunities, exercise and good health, and safe transportation routes.

FOCUS AREA
REGIONAL TRAIL PLAN

Access to a regional trail system is one of the growing demands of new homebuyers and the general public not just locally but throughout the country. An integrated regional trail system can be used to connect neighborhoods, schools, parks and regional destinations without requiring a vehicle.

Goal RTP-1.
Facilitate and coordinate a county-wide regional trail plan

There have been recent efforts to build and connect trails in and around the population centers within the County. Cities and developers have successfully built and connected trails to the benefit of local residents. Beyond the regional Brushy Creek Trail, however, other regional trail efforts have not yet taken hold. Building such a network will not come from any individual governmental entity, developer or regional organization; instead, support of all entities will slowly and steadily build the network together. Williamson County is uniquely suited to be a leader in this effort to plan for and implement this regional trail system.

In Map 4.1, *Proposed Trail System,* on page 67, this conceptual plan depicts cities and destinations in Williamson County that could be linked by a network of primary trails. This regional system would connect points of interest, downtowns and existing parks, primarily through city trails but eventually would work outward.

90%
of survey respondents strongly agreed or agreed that the trail system should be expanded to link communities and neighborhoods.

DRAFT

Map 4.1, Proposed Trail System

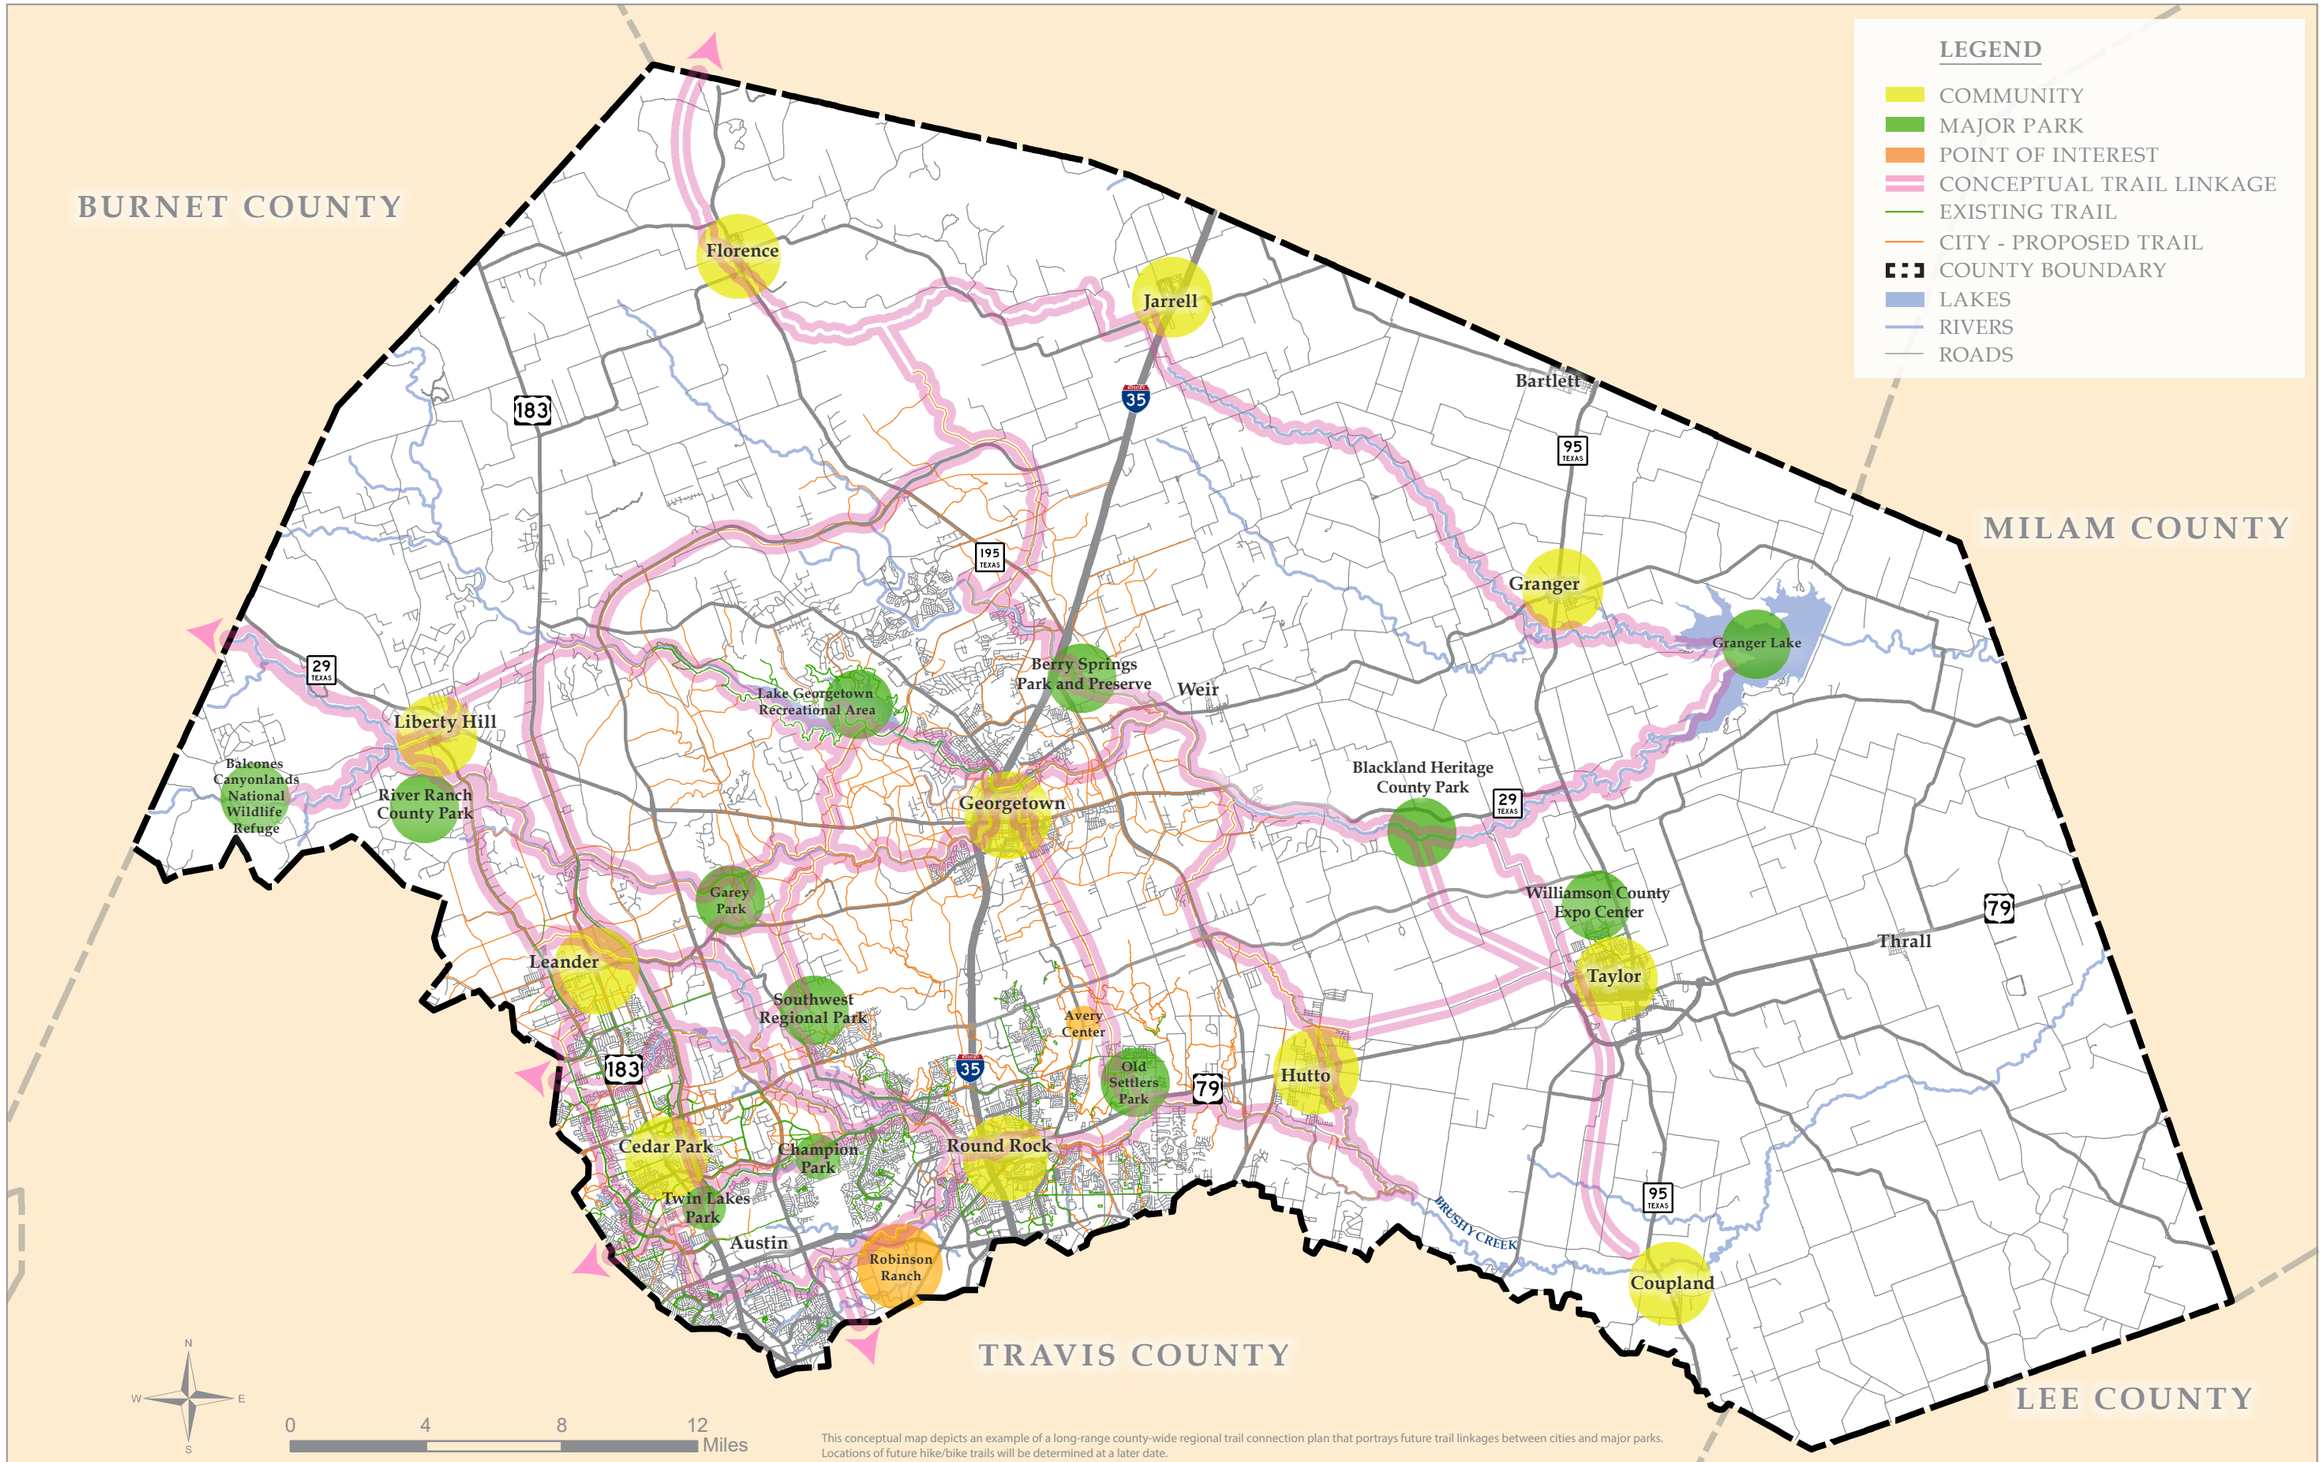

This conceptual map depicts an example of a long-range county-wide regional trail connection plan that portrays future trail linkages between cities and major parks. Locations of future hike/bike trails will be determined at a later date.

DRAFT

Many of the routes shown on the map were derived from proposed trail plans in various communities in the County including Austin, Cedar Park, Georgetown, Hutto, Leander, Taylor, and Round Rock. The intent of a future regional trail plan is to determine major connections from the north to the south and the east to the west portions of the County. It is the role of the County to ensure that each community has consistent trail standards. This will avoid gaps in the trail system.

The ideal role for the Williamson County government to play in this multi-layered effort is the regional point entity for fostering collaboration and relationships with local government partners, outward communication and marketing, grants coordination and targeted funding assistance. The County's role will generally not be to construct and maintain trails, but to provide a guiding hand during planning and trail development, and fill in where necessary on gaps and regional improvements. Public input received at the open houses suggested a coalition of cities and other partners could produce a steering committee or key persons asked to track progress and lead implementation of the trail system. These are details that will be discussed with community partners following adoption of this plan.

Trails can offer alternative modes of transportation and reduce traffic congestion in the rapidly growing cities in the county and outlying areas.

DRAFT

79%
of survey respondents strongly agreed or agreed that parks, trails, and open space are a significant reason to live in Williamson County.

ACTION RTP-1.1

PARTNER WITH LOCAL CITIES TO INCORPORATE THE REGIONAL TRAIL PLAN CORRIDORS INTO THEIR TRANSPORTATION PLANS AND LONG-RANGE POLICIES.

To ensure that a regional trail plan is established at the local level, support is neded by local governmental entities. This support can be cemented by integrating the regional trail corridors into local cities' long-range comprehensive planning documents such as parks/trails master plans and transportation/land use plans. Regular meetings with the parks and recreation directors to discuss plans and details is recommended to ensure up-to-date consistent planning efforts and find partnership opportunities. Support at the local level, from long-range policy documents to ongoing collaborative efforts, is imperative to a successful, sustained trail system.

ACTION RTP-1.2

FOSTER RELATIONSHIPS WITH REGIONAL MOBILITY ORGANIZATIONS TO LEVERAGE THE PLANNING, FUNDING AND COORDINATION OF THE REGIONAL TRAIL SYSTEM.

Trail efforts by regional organizations such as Capital Area Metropolitan Planning Organization, Texas Department of Transportation and Central Texas Regional Mobility Authority are increasing to the point where alternative active transportation options have become priority improvements. Subsequently, there are federal, state, and regional dollars available for eligible, construction-ready trail projects. There are also possibilities to integrate bike/ped facilities in large transportation projects, upsizing or reclassification of a sidewalk/trail, in addition to crossings and bridges.

Applying for regional grants and priority project funding sources is a critical step for regional trails implementation. Partnering with local cities and other organizations promotes the strength-in-numbers approach to receiving outside funding assistance.

ACTION RTP-1.3

CONTINUE TO WORK CLOSELY WITH TRAVIS COUNTY TO INTEGRATE THEIR EXISTING AND FUTURE REGIONAL TRAILS.

By coordinating with Travis County, regional trail connectivity can be integrated into planning efforts beyond just Williamson County. A strong relationship with Travis County ensures that Williamson residents can connect into Austin, Lake Travis, and other destinations beyond the County line, and vice versa. Inter-county trail networks offer non-vehicular commuting opportunities from suburban and exurban locations to employment centers and livable centers, reducing congestion while promoting healthy lifestyle beyond local recreation.

DRAFT

Goal RTP-2.

Establish a consistent set of standards to ensure effective implementation of the regional trail plan

In order to effectively implement a trail system that extends through multiple jurisdictions, some general standards and development requirements should be in place to ensure consistency. These standards may include the size of the trail and needed right-of-way or easement to accommodate an adequate trail width, general procedures for acquisition and dedication/reservation, corridor preservation and access rights, maintenance and emergency access, and general safety/amenity guidelines such as lighting, relief areas, accessibility, etc.

ACTION RTP-2.1

REVIEW AMENDMENTS TO THE WILLIAMSON COUNTY SUBDIVISION REGULATIONS TO ACCOUNT FOR REGIONAL TRAIL CORRIDOR PRESERVATION AND TRAIL CONSTRUCTION DURING DEVELOPMENT.

To effectively implement this plan, the County should review the subdivision regulations to consider addressing trails during the development process. Amendments could include trail corridor preservation, trail construction, trail amenities, and/or potential fee-in-lieu payments when a subdivision development is located along a regional trail corridor. It is important to create regulations that are not one-size-fits-all, are appropriate to the specific area and timing, and focus primarily on protecting trail opportunities.

Amendments to the regulations would not override a municipal trail or parkland ordinance but seek to fill in gaps where municipal regulations are not addressed or do not apply. The County should seek to address transportation needs of the trail system, much like the philosophy behind the County's long-range Major Thoroughfare Plan.

DRAFT

HEALTH BENEFITS OF TRAILS

One of the broad benefits of a strong trail system are the health benefits gained from exercise, fresh air, and engagement with open space. Trails help to make our communities more livable and provide opportunities for physical activity to improve fitness and mental health.

An annual study by the University of Wisconsin Population Health Institute and Robert Wood Johnson Foundation ranked Williamson County as the second healthiest county in Texas in 2018. One of the criteria of the study was citizen access to hike-and-bike trails, among other elements, and Williamson County has ranked in the top 5 since the rankings were introduced in 2010.

The 238 miles of trails in the current County system, in addition to City and neighborhood open spaces, continue to be a reason people move to this area and contribute to their healthy lifestyles. Expansion of the trails and prioritizing connectivity of parks and trails will position the County well moving forward.

DRAFT

ACTION RTP-2.2

WORK WITH LOCAL CITY PARTNERS TO ENSURE THAT THE REGIONAL TRAIL CORRIDORS ARE PRIORITIZED IN LOCAL CODE AND DEVELOPMENT REQUIREMENTS.

Most Williamson County cities with significant population centers have park and trail dedication ordinances in their local development codes. Many of these provisions are reviewed and updated frequently to ensure adequate public facility needs keeps pace with growth. As with other recommended actions in this plan, it is imperative that the County and local city partners work collaboratively to ensure consistency of standards in support of a regional trail system. Certain regulatory tools will help achieve trail corridor preservation and construction will minimize challenges and public costs in the future.

ACTION RTP-2.3

ENSURE THAT CITY AND COUNTY THOROUGHFARE PLANS HAVE ESTABLISHED STANDARDS FOR MULTI-USE SIDEPATHS WHEN TRAILS ARE NECESSARY ALONG PUBLIC STREETS.

Work with local city partners to adopt uniform regional trail construction standards. A common standard is ideal to ensure consistency, durability, and maximization of users. However, alternative standards such as sidepaths and dual-path design provide accommodations for differing trail users and locations. It is not feasible to construct the same trail standard in every terrain and circumstance, so width and material exceptions should be included for steep terrain, bridges, cantilevered walkways, sensitive terrain and tree preservation, etc.

The preferred section in Figure 4.1, *Example Alternative Cross-Sections* on the next page, shows a recommended standard between 12 and 14 feet of concrete. The middle section shows a sidepath of eight to 10 feet which can only be comfortably used by two pedestrians. The bottom section in this figure shows a dual path design that is 12 to 14 foot wide with eight feet of concrete for bicyclists and four to six feet of adjacent decomposed granite for pedestrians.

Each of these varying standards are appropriate in certain instances to accommodate land and cost constraints, and balanced user experiences. The preferred alternative is recommended for its broader benefits, long-range durability and low maintenance cost. A strong trail system will contain diversity of heavy-use, light-to-medium use, and single-track native trail offering options for user preference.

DRAFT

Figure 4.1, Example Trail Cross-Sections

PREFERRED TRAIL SECTION

The recommended preferred trail section is a 12′ to 14′ wide concrete trail. This trail section accommodates the most trail users and handles high non-vehicular traffic volumes. The wide section is ideal for a regional, shared-use trail while the concrete surface is preferred for durability and low maintenance costs. Appropriate in flood-prone areas and sloped terrain.

ALTERNATIVE SECTION (SIDEPATH)

A recommended alternative to the preferred section is an 8′ to 10′ wide concrete trail alongside a public street. These trails may be necessary as linkages between regional trails and also to regional destinations. The narrower width emphasizes lower travel speeds, particularly for cyclists. Sidepaths may also function as a street sidewalk, which means a greater volume of daily foot traffic. A generous buffer between the street and sidepath is desired on major streets.

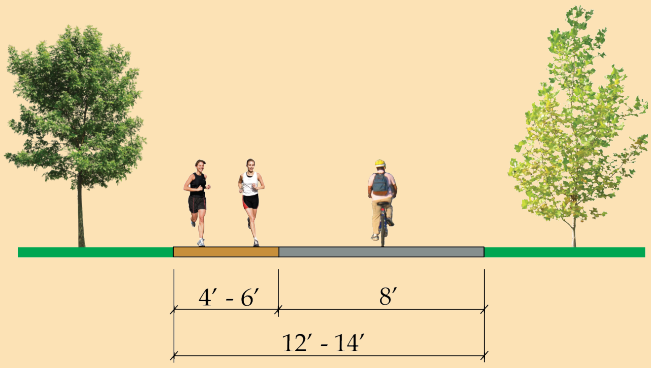

ALTERNATIVE SECTION (DUAL SURFACE)

A second recommended alternative is a dual-surface trail that accommodates a variety of trail users on separate surfaces. This section would contain a 4 to 6′ wide jogging/ pedestrian lane with a surface of decomposed granite or similar material for the comfort of joggers and pedestrians. The remaining attached or detached trail is concrete, for all other users. This alternative is more expensive to maintain and is not appropriate within floodplains, along slopes, or along public streets.

DRAFT

ACTION RTP-2.4

PURSUE SAFETY AND CONVENIENCE AMENITY GUIDELINES FOR THE REGIONAL TRAIL SYSTEM.

Trail amenities include signage, lighting, water fountains, restrooms and benches, all of which augment the convenience and experience. Many of these improvements can be challenging to construct due to cost, accessibility, and utility needs. As part of the effort to establish preferred and alternative trail cross-sections with local jurisdictions, a master set of trail guidelines should be included that address common amenities and also an integrated signage wayfinding system.

Goal RTP-3.
Establish a funding strategy for the construction and maintenance of the regional trail system

With limited trail resources available at the County level, strategies can be put into place to help fund and maintain the existing and future trail system. This can be accomplished through manysources, such as partnerships with communities and philanthropists, business sponsorships, non-profit organizations, and volunteer user groups.

ACTION RTP-3.1

EARMARK BOND CAPITAL SPECIFICALLY FOR COST-SHARING TRAIL CONSTRUCTION WITH LOCAL GOVERNMENTS.

Cities often have funding shortfalls for desirable trail improvements, particularly on challenging "gap" infrastructure between capital improvements projects and developer-driven trails. The County has a role to step in and provide bond capital that would be available as matching funds for which city partners can apply. These funds could help close the gaps for bridges, ramps, trailheads and road crossings, to name a few. Money should also be available to upsize trails of narrower width, provide gap closure where city jurisdiction stops, and to provide other trail amenities that are shared with others. The more the funding effort is seen as collective and shared, the more successful and connected it is likely to be.

DRAFT

All funding resources and partnerships should be explored for expensive trail improvements.

Open house attendees supported leveraging volunteers for park upkeep.

ACTION RTP-3.2

FOSTER COOPERATION WITH LOCAL VOLUNTEER GROUPS TO MAINTAIN AND ENHANCE THE REGIONAL TRAIL SYSTEM.

Continue to explore the opportunity to partner with local cities, developers and citizens to create an organization dedicated to operations and maintenance of the trail system (or portions thereof). These groups could include "friends of" groups or other user groups who want to participate in the maintenance of the trails. This type of partnership benefits the County by saving money in ongoing maintenance and creates an army of dedicated citizens heavily invested in their trails.

ACTION RTP-3.3

ALLOCATE SUFFICIENT RESOURCES FOR THE SAFE USE OF THE TRAILS COMMENSURATE WITH TRAIL EXPANSION.

Currently, trail system safety is monitored by the Williamson County Sheriff and local municipal law enforcement where applicable. It is important as the volume and demand for the trail system increases to maintain a safe environment for users. Good lighting, visibility, emergency access, cell phone service, "eyes on the street" presence of workers and citizens, leash law enforcement and other key safety features provide comfort to trail patrons and increase likelihood of usage.

Ensuring safe use as the system grows could also mean that the County should consider adopting some rules for trail behavior, including speed limit and other signage enforcement, dog waste and trash disposal, user-to-user conflict, respecting trail boundaries, etc. These rules and the consequences of failure to abide by them could be enforced by any number of groups, including police and sheriff's office, volunteer trail patrol, part-time or full-time employees, designated on- or off-duty officers, or other arrangements with neighborhoods, cities, MUDs, etc.

DRAFT

ACTION RTP-3.4

CONSIDER A NON-PROFIT FOUNDATION TO RAISE FUNDS FOR THE REGIONAL TRAIL SYSTEM.

A non-profit foundation could pool resources and become a powerful representative for the parks in fund-raising, grant applications, sponsorships, etc. This foundation could be set up exclusively for the trails or in conjunction with a broader foundation for the parks. This vehicle could encourage local businesses to easily make donations for the creation, improvement and maintenance of regional trails. Public input from the open houses generally indicated strong support for a foundation type of system to augment public funding.

ACTION RTP-3.5

DISCUSS ALL TRAIL FINANCING OPTIONS WITH CITIES, INCLUDING INCORPORATING TRAILS INTO THEIR LISTS OF ELIGIBLE IMPROVEMENTS FOR TYPE B ECONOMIC DEVELOPMENT SALES TAX REVENUE.

Another example of a funding source for trails includes local economic development dollars. Some local municipalities already make Type B sales tax revenue available for funding park/trail improvements, but others do not. Having conversations with these cities about expanding their economic development options to include trails provides yet another tool to help finance and construct the regional trail system. Such funds would apply within city jurisdictions only but is another example of a layer of trails that add to a connected regional system. This option can be suggested to the local city partners within the county as one of many considerations to fund trails.

Goal RTP-4.
Update the Williamson County Trails Master Plan

Updating the County's Trails Master Plan will create a useful strategic and tactical planning tool for the County as the trail system expands. Prioritization of trail segments can be determined in this plan to help guide the County in deciding which segments should be constructed first, evaluation of cost-sharing opportunities and seeking of grant funds. The next update should focus heavily on identifying gaps that are solely within the County's jurisdiction, the location of future trailheads and accessibility, deficient planned linkages that could be improved/upsized and the challenging regional connectors such as bridges and tunnels.

DRAFT

ACTION RTP-4.1

UPDATE THE COUNTY'S TRAILS MASTER PLAN TO IDENTIFY CHALLENGING REGIONAL IMPROVEMENTS (SUCH AS BRIDGES AND STREET CROSSINGS) AND IDENTIFY LINKAGE GAPS.

The County's role as regional coordinator and facilitator sets up the next trails plan update as a key component to identifying and planning for regional trail challenges such as bridges, crossings, tunnels and trailhead locations. These identified improvements are vital because they may not be funded by developers or cities and often become missing links in the system. These efforts need to include coordination with TxDOT, CTRMA, CAMPO, cities and other regional transportation organizations to plan ahead and react to challenges with infrastructure financing and development.

Other focus areas in the master plan should include surface improvements, accessibility compliance, upsizing and cost-sharing, trail gaps, priority trail corridors and character zones. Specified priority segments and improvements can be targeted for state and regional grant matches, bond allocations, interim and alternative trails connection options and other funding source opportunities.

The master plan update should also reiterate the goals of minimizing vehicular conflicts and access points, minimizing trails in major street corridors, and prioritizing natural greenways and other open space networks.

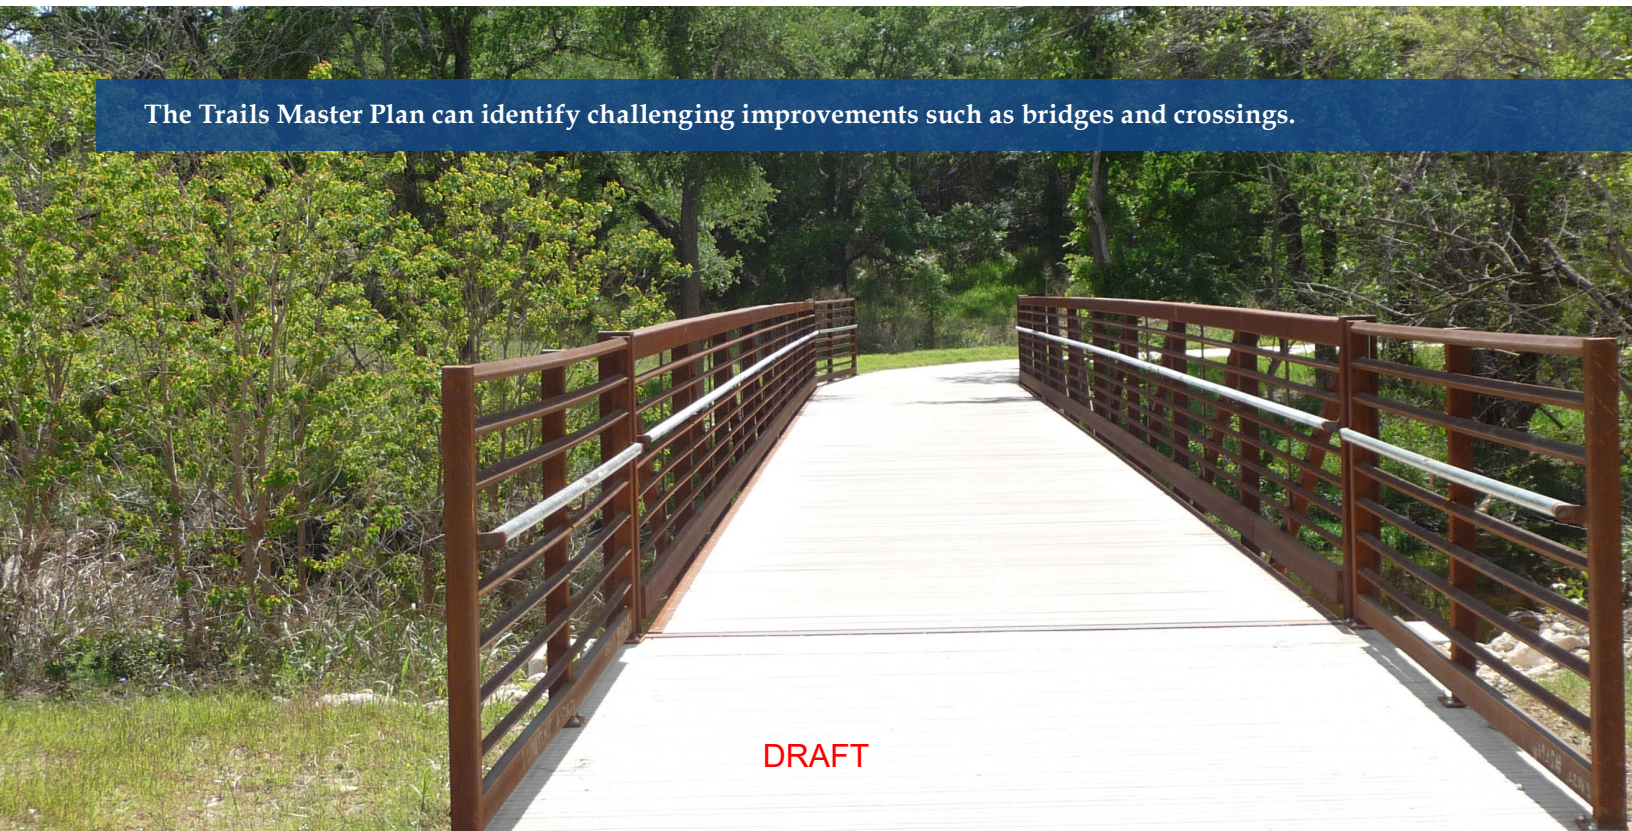

The Trails Master Plan can identify challenging improvements such as bridges and crossings.

DRAFT

ACTION RTP-4.2

CREATE AND PROMOTE "CHARACTER ZONES" ALONG KEY SEGMENTS OF THE REGIONAL TRAIL SYSTEM SUCH AS AN EQUESTRIAN CORRIDOR OR A BLUEWAY AQUATIC ZONE.

Continue to plan for and further define "character zones" along the trail system. These zones can provide specific opportunities in certain sectors of the trails that may not be appropriate elsewhere. Such zones might accommodate water sports such as kayaking/canoeing/floating, etc.; equestrian travel, veloway tracks, heritage education and passive use, etc. Examples that could be explored in the master plan could include an equestrian path in the future section between River Ranch County park and Garey Park, or a kayak/canoe launch location near Mankins Crossing that could eventually connect Blackland Heritage County Park and Granger Lake.

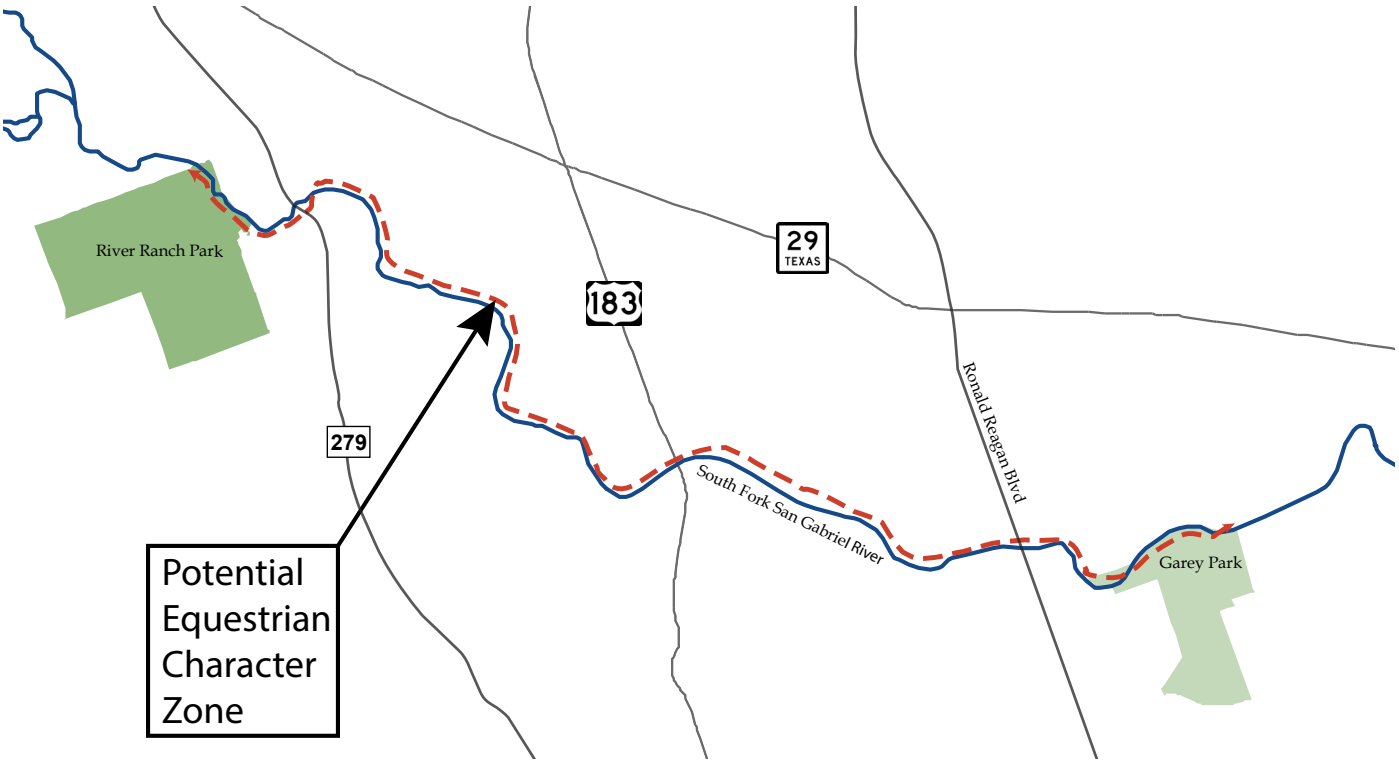

DRAFT

Regional trailheads under overpasses, such as this one at 183A on Brushy Creek, provide easy vehicular access to trails using public right-of-way.

ACTION RTP-4.3

COLLABORATE WITH REGIONAL TRANSPORTATION ORGANIZATIONS, CITIES, AND DEVELOPERS TO IDENTIFY REGIONAL AND COMMUNITY TRAILHEAD LOCATIONS.

As the regional trail system expands, periodic public access becomes increasingly more important. Many trail system users will stay relatively close to their homes, while others use it in extended lengths and for active transportation to destinations. The more access to the general public will increase the likelihood of trail use beyond their neighborhood's general area, and provide additional amenities like water, lighting, restrooms, parking, etc.

Public parks generally provide optimal locations for trailheads and support additional amenities simultaneously. The County, along with cities, should seek partnerships with TxDOT and CTRMA, etc. to consider trailheads within the right of way at river crossings, such as the Brushy Creek Trailhead under 183A. These types of locations offer public lands in key locations that often have good access, lighting capabilities, visibility and signage. They can also be included as a component of a larger construction project, saving construction costs, and potentially leveraging federal and state dollars.

DRAFT

ACTION RTP-4.4

STUDY CERTAIN UTILITY CORRIDORS FOR POTENTIAL PUBLIC TRAIL ACCESS.

There are many utility corridors of that create open space cuts across the County, including raw water, gas, electric, and other public/private utilities. Many of these corridors were not established for public access and are presently not available for that use. Reexamining these existing corridors and establishing some policies for future corridors could lead to additional public access for trails, where appropriate to do so. Local governments should be encouraged to work with utility providers to allow for public trail access where safe and appropriate to do so. While utility corridors are not always the optimal location for comfortable, aesthetically-pleasing trail corridors, they can play a key role in closing gaps in the system, making connections from community to regional networks, and remove conflicts from roadways where no other alternative exists.

ACTION RTP-4.5

PROMOTE THE REGIONAL TRAIL SYSTEM THROUGH MARKETING AND COMMUNICATION EFFORTS.

A regional trail system has positive marketing effects on potential homebuyers and local businesses. Once established, there are opportunities to brand and promote the system, or pieces of the larger system, to entice further investment and improvements. For example, developer partners might be more likely to contribute to, and tailor a project around, a regional trail such as Brushy Creek or San Gabriel to take advantage of the recreation and connectivity.

The County could consider a specific branding theme for each major trail corridor. Updating the website and other digital applications that identify trails, amenities, trailheads and other destinations are further efforts to market the system. Public input from the open houses indicated a desire for more of an online trail presence, with a suggestion for mobile applications indicating trailhead locations and trail routes. Some of these advanced technology applications could be created by third-party and commercial users, with the County helping forward the development of tools that encourage users to find and enjoy the trail system.

45%
of survey respondents learned about Williamson County parks and trails from the County's website, social media, or County newsletter.

DRAFT

FOCUS AREA

PARK SYSTEM EXPANSION

Goal PSE-1.
Evaluate opportunities for land acquisition

Tremendous growth in the County will continue to place demand for recreational open spaces and increase the need for additional parks. As the population is projected to soar towards one million residents in 2050, strong consideration should be given to locating and purchasing the next regional park property, even if development of the land is not imminent.

91%
of survey respondents strongly agreed or agreed that the County should provide additional opportunities for passive outdoor recreation.

ACTION PSE-1.1

PROACTIVELY EVALUATE THE PURCHASE OF A LARGE PROPERTY FOR A FUTURE COUNTY PARK.

When evaluating the long-term need for property, careful consideration of taxpayer money should be a primary focus. Land values may fluctuate, but acquisition of property close to population centers will likely not be feasible when the demand arrives. The alternative is to consider buying land early and holding the property until the need for development is apparent. Public feedback from the open houses indicated support for buying land early and leasing all or part of the property until the land was ready for development.

As contemplated throughout this plan, recreation should not be the sole focus in the future for County parks, but rather one of several primary goals, including the land's conservation and educational attributes. As such, review of new land opportunities should consider multiple public benefits within the park before deciding on a property or properties.

DRAFT

When reviewing new land areas, consider the following criteria in review of potential land acquisition:

- Proximity to future regional trail system
- Sensitive habitats related to Environmental Site Assessment
- Preserves and karst mitigation lands
- Existing conservation easements
- Large parcels of common ownership
- Existing rivers, streams, springs, etc. and flood-prone lands
- Lakes, ponds, etc. for regional stormwater, recreation, potable water, etc.
- Archaeological significance
- Environmental feature(s) that would allow for education, demonstration, etc.
- Location(s) from current population centers

There are potentially several areas within the County that offer unique land elements that may be undeserved by parks and public open spaces today. Some of these areas are within the path of growth and others may hold promise precisely because they aren't in the path of growth. Close proximity to population centers should not disqualify a land area and may be more desirable and attainable from a price perspective. Four or five geographic areas should be examined under the guidelines listed above to determine a location for the next park site.

The size of future County parks should be considerably larger than the average County park size in 2018. A suggested range to explore is 1,000 acres to 3,000 acres, with a myriad of variables determining the optimal size. The ideal property, at whatever amount of acreage, will contain multiple attributes listed in the above criteria and is able to support the long-term vision of this plan.

ACTION PSE-1.2

PRIORITIZE CONSERVATION, HERITAGE, AND PASSIVE RECREATION WHEN CONSIDERING FUTURE LAND ACQUISITION AND PARK PLANNING EFFORTS.

Future County parks should focus primarily on heritage and conservation efforts, with the intent of preserving natural areas for habitat, stormwater abatement, education, etc. Passive recreation in these open spaces is crucial for the general public to be able to experience large natural areas while learning more about local natural resources and habitats.

DRAFT

DRAFT

ACTION PSE-1.3

EXPLORE POTENTIAL PARTNERSHIPS AND ARRANGEMENTS ON STATE AND FEDERAL LANDS, SUCH AS U.S. ARMY CORPS OF ENGINEERS PROPERTY.

The two largest lakes in the County are owned and managed by the U.S. Army Corps of Engineers: Lake Granger and Lake Georgetown. Due to growth and increasing demand, it is likely that these containment and recreation resources will face pressure to diversify and increase amenities to accommodate the demand, while managing tight resources. Accordingly, the County could explore shared use, shared funding, or even transfer of certain operations if such actions meet the criteria for future regional parks. All options should be considered to further the goals of this plan in a financially responsible manner.

ACTION PSE-1.4

CREATE OPPORTUNITIES FOR BOTH CONSERVATION AND RECREATION BY DOVETAILING EFFORTS WITH STATE, COUNTY, AND CITY FLOODPLAIN STUDIES.

As flooding continues to become more than a local concern and is the subject of regional and state-wide planning efforts, there exist opportunities to take a collaborative big-picture look at mitigation lands and open space. Passive recreation like hike/bike trails, bird-watching, and other light footprint improvements minimize risk and destruction during flood events, while taking advantage of critical community open spaces. Linear trail corridors with occasional parks, trailheads, and access are consistent with the mission of flood-control and dovetailing efforts with other entities would be a worthwhile strategy.

Goal PSE-2.
Emphasize education and conservation as primary themes in new parks

Educational programs focusing on conservation within the parks system are and will continue to be one of the primary goals of the Williamson County parks system. The County can ensure that residents and park users understand this goal through communication efforts, programs and volunteers that teach, and amenities that encourage an understanding of conservation.

DRAFT

ACTION PSE-2.1

EXPAND EDUCATIONAL CONSERVATION PROGRAMS SUCH AS "LEAVE NO TRACE" THROUGH SIGNAGE, EVENTS, VOLUNTEERS, AND COMMUNITY ORGANIZATIONS.

Volunteer and friends groups such as the Master Naturalists, Native Plant Society, Boy Scouts, and other advocates help promote these goals by volunteering their time and expertise. These groups and other organizations, including universities, public schools, and other private research groups can assist the County by holding events, hands-on field experiences, constructing signage, enhancing trails, installing native plant species, removing invasive species, etc. Partnering with these groups augment Parks Department and Conservation Foundation efforts to educate patrons about the importance of conserving the County's natural resources.

ACTION PSE-2.2

COMMUNICATE COUNTY CONSERVATION EFFORTS THROUGH EVENTS, ACTIVITIES, AMENITIES AND INTERPRETIVE EDUCATION CENTERS.

Promoting the conservation efforts to the general public should be a priority for the department. These efforts are made easier by encouraging people to visit the park for events and other activities through outreach. Once patrons visit the parks, they will be exposed to various educational experiences where they can learn about the land, ecology, and history. These experiences may be in the forms of education centers, signs, displays, and interactive amenities, among others. The goal is to provide teachable amenities beyond the recreational aspects of the parks and trails system.

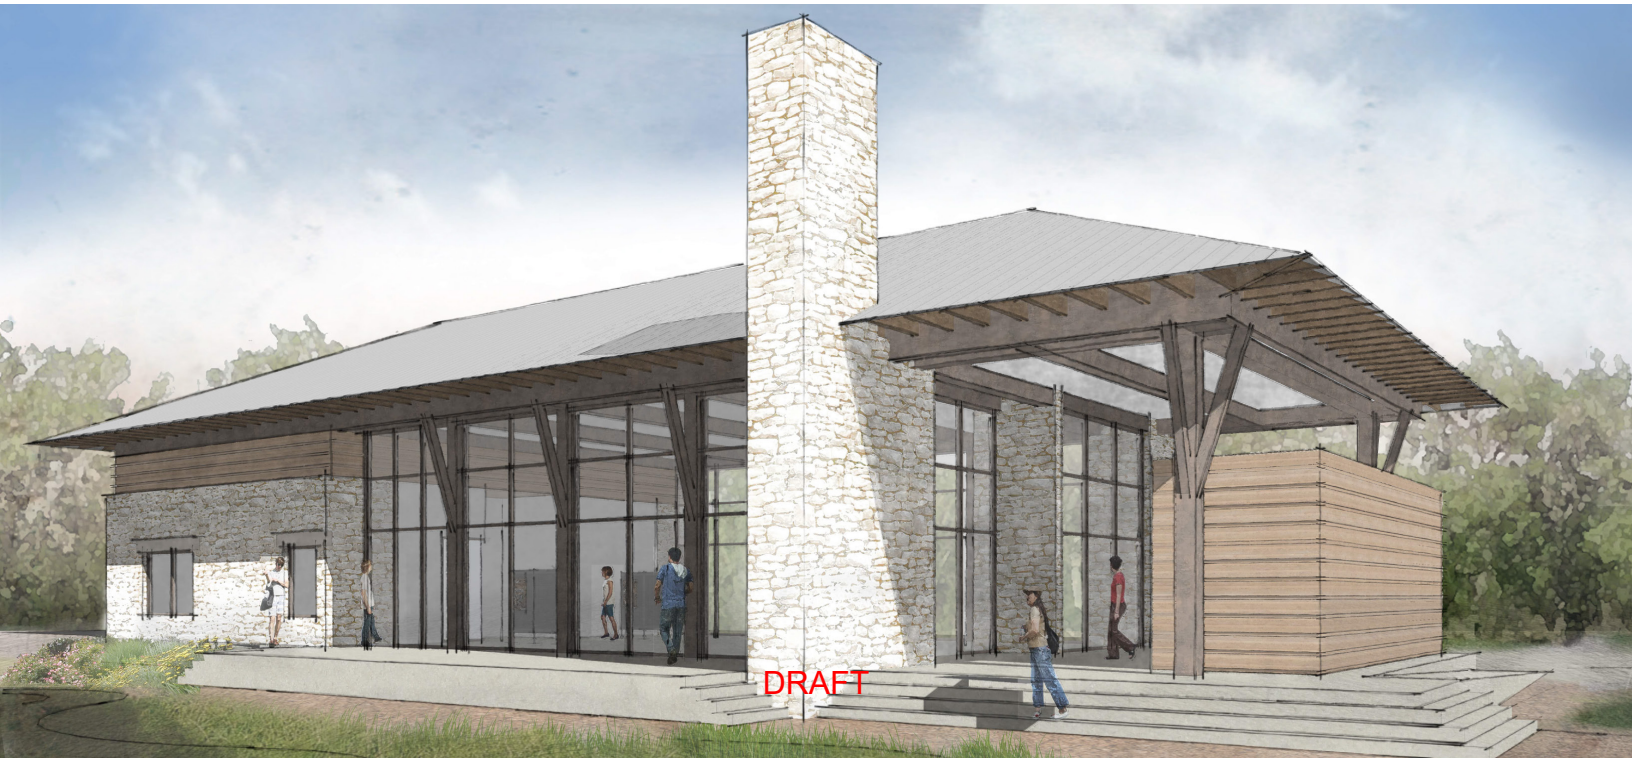

ACTION PSE-2.3

PROMOTE AN UNDERSTANDING OF THE COUNTY'S EXISTING NATURAL RESOURCES AND SENSITIVE ENVIRONMENTAL FEATURES SUCH AS CAVES AND HABITATS.

Another aspect of conservation education is communicating to the public about the sensitive natural resources and why they are important beyond the enjoyment and recreation of the County's residents. The County should prioritize informational resources to the public regarding the benefits and action of the Regional Habitat Conservation Plan (RHCP) and how endangered species habitat are being managed and protected under the plan.

ACTION PSE-2.4

INSTALL ADDITIONAL INFORMATIONAL, WAYFINDING AND INTERPRETIVE SIGNS THROUGHOUT THE PARKS AND TRAIL SYSTEM.

Public parks and trails have a story to tell with many different layers, all of which teach and inform the patrons of that land. Periodic wayfinding, informational kiosks, and occasional interpretive signs are a great way to inform and connect park and trail users to the spaces they are experiencing, as well as offering a place to stop and rest. This information can include descriptions of geographical location such as mile markers and amenity locations for trails, informative and pictorial representation of ecology, flora and fauna, and also historical references so that the reader can more fully absorb their surroundings.

Image Source: https://havingfuninthetexassun.com/2015/03/16/southwest-nature-preserve-arlington/

The Southwest Nature Preserve in Arlington, Texas has one example of interpretive signage.

DRAFT

FOCUS AREA

PARKLAND IMPROVEMENTS

As the population of the County increases, the park system will need to grow, adapt, and continue to make improvements to facilities that provide recreation and educational experiences. These improvements range from construction in new parks that are funded but not yet completed to new facilities within existing parks. Funding for these improvements can be obtained through public grants, taxpayer-supported bond issuances, revenue generated by usage of the parks, and sponsorships and business partnerships.

Goal PI-1.
Efficiently develop and enhance park facilities and amenities

As the County embarks on new construction in existing and future parks, it is crucial to look at what has worked well in the past, and what citizens desire in the future. New development and enhancements of park amenities should be constructed to improve user experiences, expand the number of visitors, and should consider long-term costs and return on investment.

ACTION PI-1.1

EXPAND AND DIVERSIFY COUNTY PARK OFFERINGS FOR OVERNIGHT RENTAL ACCOMMODATIONS.

Overnight accommodations are a passive recreational offering that is becoming more and more popular at the national and state level, where overnight accommodations and traditionally been offered. Options for the County include new and expanded campsites, RV hook-ups, individual or multi-unit cabins, and other lodging alternatives. These overnight opportunities could also be associated with event facilities. Consideration may be given to the creation of a partnership with a third-party event operator.

DRAFT

The Williamson County Expo Center has several facilities available for community events.

ACTION PI-1.2

CONSIDER FURTHER EXPANSION OF THE EXPO CENTER FACILITIES TO MEET CUSTOMER DEMAND AND PROVIDE ADDITIONAL DESTINATION OPPORTUNITIES.

The Expo Center is a successful, revenue-generating destination that has further future potential. The County should complete the current expansion plans and consider new revenue opportunities and additional overnight destination through additional events and activities. The County could also partner with the City of Taylor for events using the adjacent public park.

ACTION PI-1.3

MONITOR THE NEED FOR ADDITIONAL TEMPORARY AND PERMANENT PARKING AT TRAILHEADS AND PARKS ALONG THE REGIONAL TRAIL SYSTEM.

Cost-sharing options should be studued with local municipalities for additional trail parking at Champion Park. Champion Park, one of several parks along the Brushy Creek Trail, functions to many as a gateway to the regional trail and has many additional amenities that make it a logical trail head location.

At other trailhead locations, consider adding amenities such as water fountains, improved parking, restrooms and signage to increase the experience for trail users by extending their time on the trail. Public input from the open houses indicated that parking availability was lacking at trailhead locations and often was not designated. While this indicates popularity and strong usage of the trail system, under-parked trailheads will not be sustainable as population and demand increases.

DRAFT

Nature Trails can be inexpensive to install and maintain but are not best-suited as regional or high-usage trails.

Public open house comments were not in favor of delaying or abandoning plans for Blackland Heritage County Park.

ACTION PI-1.4

EVALUATE OPPORTUNITIES FOR THE EXPANSION OF BLACKLAND HERITAGE COUNTY PARK ALONG THE SAN GABRIEL RIVER CORRIDOR.

Re-evaluate the timing of developing Blackland Heritage Park once expansion feasibility is determined. Seek an additional 500-700 acres of floodplain property on either side of river. Consider refocusing part of the park towards the San Gabriel River Corridor as conservation and stormwater protection property. Seek a future trail connection to the south, towards Taylor, as part of the regional trail system. Coordinate with floodplain studies to consider additional floodplain property to acquire land, preferably upstream towards Mankins Crossing.

96%

of survey respondents declared a need for nature trails within parks.

ACTION PI-1.5

EXPAND THE NETWORK OF NATURE TRAILS WITHIN EXISTING AND FUTURE PARKS.

Nature trails, whether unpaved, or surfaced with rock/aggregate/mulch, are a very popular recreational amenity within the parks. Nature trails are supported as a priority in the citizen survey and can be easier to plan and install than the regional trails. Depending on the type and location of the trail, maintenance can be more limited and cost-effective, plus opportunities exist for trail users and other groups to take care of the trails as well. The nature trail network in existing parks and future parks should be a focus of expansion and improvement in the coming years. Unpaved nature trails are most appropriate within the contained parks and should be used as a regional trail only on an interim basis to promote connections.

DRAFT

Goal PI-2.
Seek financial partnerships through shared-use facilities and sponsorships

Instead of placing all of the financial burden for the creation and maintenance of parks on the County, sponsorships can alleviate some of this responsibility.

ACTION PI-2.1

EXAMINE THE POTENTIAL FOR CORPORATE, INDIVIDUAL AND NON-PROFIT SPONSORSHIPS TO ASSIST WITH PARK SYSTEM CAPITAL PROJECTS, EVENTS AND MAINTENANCE.

Exploring partnerships with other groups and individuals could reap financial benefits as well as increased interest and enthusiasm among patrons. Donations, voluntarism, capital construction, and other possibilities exist beyond the traditional funding sources. Interested groups can join into an agreement so that funds for a specific park project can be donated.

Image Source: https:// legacyplaza.org/2017/01/lady-bird-johnson-wildflower-center-visits-botanical-gardens/

The Lady Bird Johnson Wildflower Center is located in Austin, Texas and is an example of a facility that provides quality indoor and outdoor event spaces.

DRAFT

ACTION PI-2.2

CONTINUE TO EXPLORE REVENUE ENHANCEMENTS THROUGH SHARED ARRANGEMENTS OF PARKS AND PARK FACILITIES WITH PUBLIC AND COMPLEMENTING COMMERCIAL USERS.

Enhanced revenue to the parks department should be a bonus as opposed to a necessity. Destination locations, whether on park property or adjacent, help to create interest and activity in open spaces. Exploring partnerships with commercial and public users to use park facilities is an emerging trend for parks and trails. For example, brewpubs or food trucks create destination environments that could be located near trailheads that could contribute to parking improvements and restroom facilities.

While outside-of-the-box and the typical parks approach, the County should not hesitate to evaluate public-private partnerships for destination commercial activity adjacent to trails and parks. Public input at the open houses showed concern for the commercialization of the parks, particularly within natural open spaces, so great care should be taken when considering these types of partnerships.

ACTION PI-2.3

DESIGN AND BUILD INDOOR FACILITIES WITHIN THE PARKS THAT PROVIDE MULTI-USE FLEXIBLE SPACE FOR PUBLIC AND PRIVATE EVENTS TO GENERATE REVENUE FOR THE DEPARTMENT.

Events that take place in shared-use facilities in public parks are becoming more and more prevalent. Meeting spaces for corporate retreats, conferences, parties, reunions, weddings, receptions, etc. present opportunities for the County to generate revenue. These spaces can, of course, be used for educational opportunities and daily-use space simultaneously. A successful local example of an educational center that has multi-purpose indoor and outdoor spaces for public and private events is the Lady Bird Johnson Wildflower Center in Austin.

ACTION PI-2.4

ENCOURAGE THE USE OF COUNTY PARKS AND FACILITIES FOR PUBLIC AND PRIVATE SPECIAL EVENTS TO GENERATE REVENUE AND PROMOTE THE PARKS.

Increased expenses come with more special event programming. Initial conversations can strategically plan how the sponsorship funding will be best used to improve future events. These recreational events could include activities such as running, biking or a triathlon.

DRAFT

FOCUS AREA

OPERATIONS & MAINTENANCE

The operations and maintenance of the parks system is often overlooked but is a crucial planning component to ensure safe, cost-effective, and high-quality amenities and open spaces. As the park system grows and existing facilities age, constant review and evaluation are needed to determine the appropriate resources, staff, facility upgrades, etc. that best implement this plan.

Goal OM-1.
Ensure consistent, quality maintenance of park system facilities

Williamson County residents demonstrated in the survey that the County has done a great job maintaining the parks and trails system and they desire that this continues. Ensuring consistent maintenance reduces long-term expenses and allows for greater user experience throughout the lifespan of park facilities.

ACTION OM-1.1

CONTINUE TO MEET CITIZEN EXPECTATIONS FOR THE MAINTENANCE AND OPERATION OF PARK FACILITIES, AMENITIES AND SERVICES.

The public input received during the planning process clearly presented expectations of the County citizens of a high standard of maintenance. To continue to provide parks with a high quality of maintenance, thought should be paid to new improvements and the requirements for operations and maintenance of those improvements. This can extend to water needs, trimming and mowing, lighting, safety considerations, landscaping, etc.

90%
of survey respondents **strongly agree** or **agree** that the current County parks system is well-maintained.

DRAFT

ACTION OM-1.2

MONITOR AND EVALUATE EXISTING FACILITIES AND RESOURCES FOR EFFICIENCIES AND MAINTENANCE STANDARDS.

Regular monitoring and management of assets to high standards for lasting strength and durability will mean lower long-term costs to the department. Efficiencies can be sought within open spaces by reducing areas with high maintenance needs and continued use of drought tolerant plant material could be used in these areas to ensure that the landscaping can survive through the hot summer months. In addition, more natural areas could be incorporated into the existing and future parks to decrease the amount to maintenance, diversify the ecosystem and improve sustainability of the parks.

Survey respondents scored "continue to improve and maintain existing parks" as the **highest** priority among potential County actions.

ACTION OM-1.3

EXTEND THE LIFE-CYCLE OF COUNTY PARK FACILITIES THROUGH CONTINUAL REVIEW AND COMPLIANCE WITH FACILITY RESOURCE USE GUIDELINES.

The department has had resource use guidelines in place to help protect the long-term use of indoor and outdoor facilities that are used frequently within the parks system. These guidelines should be regularly reviewed for compliance with facility users, updated as necessary, and used to ensure that the parks system assets will be properly sustained. Adhering to these guidelines, for example limiting hours of use to 15 hours per week for recovery of sports fields will extend the life cycle of these facilities for the continued enjoyment of all users without costly replacement.

Public input at the open houses expressed desire to limit sports tournaments. Athletic fields do require heavy maintenance and have the potential for overuse; however, they are extremely popular and a major driver of park attendance and participation. It is recommended that the County maintain diligent usage guidelines for sports facilities, whether for tournaments or daily use.

DRAFT

Goal OM-2.
Identify the operational and resource needs necessary to implement this Parks Master Plan

For the parks master plan to be considered successful over the next 10 years and beyond, adequate resources should be carefully planned for the County to implement these actions. These include financial resources, staffing, and a coordinated communication effort to the general public.

ACTION OM-2.1

EVALUATE NEEDS FOR ADDITIONAL STAFF AND RESOURCES AS NECESSARY TO EFFECTIVELY MANAGE THE RESPONSIBILITIES OF GROWING PARKS, TRAILS AND OPEN SPACE, AND PRESERVE SYSTEMS.

As the County grows and enhances its park-related facilities and amenities, it becomes important to also consider how these new park resources affect current staffing levels and their ability to maintain the level of quality expected by the community. Staffing changes can consist of hiring new employees and operational and role changes within the current staff. As plans are made to add new parks, the budget for the operations and maintenance of these parks need to be considered.

The County is projected to grow from 422,679 to 644,844 residents from 2010 to 2030, an increase of

48%.

Williamson County is expected to reach **1 million people** in 2050.

DRAFT

ACTION OM-2.2

DETERMINE THE FINANCIAL NEEDS FOR FUTURE LAND ACQUISITION AND REGIONAL TRAIL SYSTEM EXPANSION TO INCLUDE IN A SUBSEQUENT BOND PROPOSAL.

Some preliminary forecasting should be completed prior to a potential parks and trails bond proposal so that a reasonable estimate can be included in the package. This preliminary estimate could focus on a future park property acquisition only, as a first step, or consider a large target of both acquisition and some combination of design/construction. An estimate for trail corridor acquisition, some funding for improvements and amenities, and an allocation of funds for a city match program should also be included. The determination of these costs should be consistent with, and effectively implement, the goals of this plan.

15%
of survey respondents had **not** been to a County park or did not know they existed.

ACTION OM-2.3

CONTINUOUSLY IMPROVE AND UPDATE THE COUNTY'S DIGITAL COMMUNICATION EFFORTS TO PROVIDE ADDITIONAL INFORMATION AND RESOURCES.

As the park system continues to evolve and expand, the resources that are available to the public need to be kept up to date. This includes information such as maps, events, educational resources, social media sites and volunteer opportunities. Keeping this information current will help citizens become and stay more active in their usage and enjoyment of the parks system. Where possible, consider including bilingual information for events.

ACTION OM-2.4

UPDATE THE PARKS MASTER PLAN AFTER 5 YEARS.

Following adoption and implementation of the priority actions set forth in this plan, a 5-year review of benchmarks and priorities should be completed in a public progress report on plan implementation. This 5-year benchmark is a recommended guideline of Texas Parks and Wildlife in their consideration of grant applications.

The 5-year revision should summarize plan accomplishments to date, updates to demographics, goals and objectives, standards, and maps, as necessary. The 5-year update should also include re-prioritizing of projects and improvements, justified by some measure of public input.

DRAFT

This page intentionally left blank

DRAFT

CHAPTER FIVE
IMPLEMENTATION

DRAFT

INTRODUCTION

Previous chapters of this plan describe community preferences for parks and trails, and provide an evaluation of needs based on current conditions and opportunities. Chapter 4, *Recommendations,* details specific actions that can be taken to achieve the desired community vision for the park system.

This chapter prioritizes the recommendations into an Implementation Action Plan that functions as a framework for the County to reach its long-term priorities and adapt to changing conditions over time. This chapter provides further recommendations for future plan updates to ensure the projected vision for the parks and recreation system remains aligned with community needs.

TEXAS PARKS AND WILDLIFE DEPARTMENT COMPLIANCE

As specified by the Texas Parks and Wildlife Department (TPWD), one of the purposes of this plan is to function as a parks, recreation, and open space master plan. This is because "qualified" plans increase an entity's competitiveness when applying for TPWD grant funding. To remain in compliance with the TPWD guidelines, a list of priorities for the next five and ten year period shall be maintained during implementation.

These priorities are determined by community input and existing conditions based on feedback from County staff. For purposes of grant applications, an effective set of actions, informed by recognized needs, have been recommended to increase the quality of life of residents.

DRAFT

DRAFT

IMPLEMENTATION PROGRAM

The implementation program consists of three parts: a park facility prioritization, an action prioritization and an ongoing plan review/update task. The ability to address these elements should be used as a metric to measure the success of accomplishing the purpose of this plan. The criteria used to prioritize the park facility needs of Williamson County include level of need based on community input (on-line survey results, stakeholder interviews, open house meeting, etc.), and assessment of existing park facility inventory.

PARK FACILITIES PRIORITIZATION

The prioritization of park facilities/recreation programming is based on the results of the public engagement effort. The park facilities/recreation programing prioritization takes the individual components that make up the park system. The purpose of this exercise is to highlight priority recreation offerings for park system improvements. This prioritization should be used in a manner to allow the County to be flexible and opportunistic with the development and build out of its parks.

The main facility priorities are shown in Table 5.1, *Summary of High Priority Facilities Needs in Williamson County.*

Table 5.1, Summary of High Priority Facilities Needs in Williamson County

NEW OR ADDITIONAL AMENITIES NEEDED BASED ON ***COMMUNITY INPUT***
1. Nature trails 2. Paved walking and biking trails 3. Regional greenways for walking/running/biking 4. Natural areas and wildlife habitat 5. Restrooms on trails
NEW OR ADDITIONAL AMENITIES NEEDED BASED ON ***EXISTING CONDITION***
1. Improvements, replacements, painting, and repairs of park facilities required due to use and age 2. Heavy, concentrated use is accelerating wear and tear on infrastructure 3. Concrete foot bridge between Parmer Village and Town & County Optimist fields is showing signs of settling and cracks in concrete approach aprons. 4. More paved parking for special events and large parties 5. Pavilions
TOP COLLECTIVE ***OUTDOOR FACILITY*** NEEDS BASED ON ABOVE SUMMARIES
1. Nature trails 2. Paved walking and biking trails 3. Regional greenway for walking/running/biking 4. Natural areas and wildlife habitat 5. Restrooms on trails 6. Improvements, replacements, painting, and repairs of park facilities required due to use and age 7. Heavy, concentrated use is accelerating wear and tear on infrastructure 8. Concrete foot bridge between Parmer Village and Town & County Optimist fields is showing signs of settling and cracks in concrete approach aprons. 9. More paved parking for special events and large parties 10. Pavilions

DRAFT

PRIORITIZED ACTION PLAN

Recommended actions address a wide range of items from regional trails to park system expansion, parkland improvements and operations and maintenance. These recommended implementation actions are categorized by action types displayed in Figure 5.1, *Implementation Action Types*.

These action types include the following:

- Study;
- Operational Action;
- Regulation;
- Partnership;
- Policy; and
- Capital Investment.

DRAFT

Figure 5.1, Implementation Action Types

DRAFT

PRIORITIZATION TIMEFRAME

Set out in Figure 5.2, *Priority Action Timeframe*, are the actions of this Parks Master Plan that can be further defined into three stages of priority including the following:

- Short-Term Priorities;
- Moderate Priorities; and
- Long-Term Priorities.

PRIORITIZATION CRITERIA

The prioritization presented in this plan is intended to guide staff and Commissioners Court in the timing of decision-making and actions. Timing of actions may change slightly due to funding capacity, unforeseen circumstances or new opportunities. Prioritization is derived using the following criteria:

- Level of need created from community feedback;
- Level of need based on the needs assessment;
- Capacity of the County to fund implementation;
- Capacity of the County to sustain operations.

Table 5.2, *Prioritized Implementation Action Plan*, establishes the ranked priorities of each of this plan's Focus Areas, listed by the title of each recommended action. For descriptions and further details of each action, see Chapter 4, *Recommendations*. These rankings inform the timing of the County's short, moderate and long-term priorities. While many of these actions are ongoing actions (carried out regularly over the life of the plan), some are one-time actions appropriate only within a defined priority timeframe.

DRAFT

Figure 5.2, Priority Action Timeframe

0-2 YEARS

SHORT-TERM PRIORITIES

In the next two years (2018-2020), these actions need to be the focus. Often, these actions can be started and finished within this time. These are the County's highest priorities for implementation.

3-5 YEARS

MODERATE PRIORITIES

In the next three to five years (2021-2023), these actions need to be the focus. In the next Comprehensive Parks Master Plan update, some of these unfinished actions may become the highest priorities.

6-10 YEARS

LONG-TERM PRIORITIES

Actions which are supposed to continually lead the County to its ideal future parks and recreation vision. Many of these actions will be considered over the long-term (2024-2028) and will be further re-prioritized in later updates.

DRAFT

Table 5.2, Prioritized Implementation Action Plan

RANK	ACTION ID	ACTION	TIME FRAME			ACTION TYPE
			0-2	3-5	6-10+	
FOCUS AREA: REGIONAL TRAIL PLAN						
1	RTP-3.3	Allocate sufficient resources for the safe use of the trails commensurate with trail expansion.	■	■	■	Capital Investment
2	RTP-4.4	Study certain utility corridors for potential public trail access.	■	■	■	Study
3	RTP-1.1	Partner with local cities to incorporate the regional trail plan corridors into their transportation plans and long-range policies.	■	■	■	Partnership
4	RTP-1.2	Foster relationships with regional mobility organizations to leverage the planning, funding and coordination of the regional trail system.	■	■	■	Partnership
5	RTP-2.1	Review amendments to the Williamson County subdivision regulations to account for regional trail corridor preservation and trail construction during development.	■			Regulation
6	RTP-2.2	Work with local city partners to ensure that the regional trail corridors are prioritized in local code and development requirements.	■			Partnership
7	RTP-3.1	Earmark bond capital specifically for cost-sharing trail construction with local governments.	■			Capital Investment
8	RTP-4.3	Collaborate with regional transportation organizations, cities, and developers to identify regional and community trailhead locations.	■	■	■	Partnership
9	RTP-2.4	Pursue safety and convenience amenity guidelines for the regional trail system.	■			Policy
10	RTP-3.2	Foster cooperation with local volunteer groups to maintain and enhance the regional trail system.	■	■	■	Partnership
11	RTP-2.3	Ensure that city and County thoroughfare plans have established standards for multi-use sidepaths when trails are necessary along public streets.	■			Regulation
12	RTP-3.4	Consider a non-profit foundation to raise funds for the regional trail system.		■		Partnership
13	RTP-4.5	Promote the regional trail system through marketing and communication efforts.	■	■	■	Operational Action
14	RTP-4.2	Create and promote "character zones" along key segments of the regional trail system such as an equestrian corridor or a blueway aquatic zone.	■	■		Study
15	RTP-4.1	Update the County's Trails Master Plan to identify challenging regional improvements (such as bridges and street crossings) and identify linkage gaps.	■			Study
16	RTP-3.5	Discuss all trail financing options with cities, including incorporating trails into their lists of eligible improvements for Type B economic development sales tax revenue.	■			Partnership
17	RTP-1.3	Continue to work closely with Travis County to integrate their existing and future regional trails.	■	■	■	Partnership

DRAFT

Table 5.2, Prioritized Implementation Action Plan (cont.)

RANK	ACTION ID	ACTION	TIME FRAME			ACTION TYPE
			0-2	3-5	6-10+	
FOCUS AREA: PARK SYSTEM EXPANSION						
1	PSE-1.1	Proactively evaluate he purchase of a large property for a future County park.	■			Study
2	PSE-1.2	Prioritize conservation, heritage, and passive recreation when considering future land acquisition and park planning efforts.	■			Policy
3	PSE-1.4	Create opportunities for both conservation and recreation by dovetailing efforts with state, county, and city floodplain studies.	■	■	■	Partnership
4	PSE-2.3	Promote an understanding of the County's natural resources and sensitive environmental features such as caves and habitats.	■	■	■	Operational Action
5	PSE-2.1	Expand educational conservation programs such as "leave no trace" through signage, events, volunteers, and community organizations.	■	■	■	Operational Action
6	PSE-2.2	Communicate County conservation efforts through events, activities, amenities and interpretive education centers.	■	■	■	Operational Action
7	PSE-1.3	Explore potential partnerships and arrangements on state and federal lands, such as U.S. Army Corps of Engineers property.		■		Partnership
8	PSE-2.4	Install additional educational, informational and historical interpretive and wayfinding signs throughout the parks and trail system.	■	■	■	Operational Action
FOCUS AREA: PARKLAND IMPROVEMENTS						
1	PI-1.2	Consider further expansion of the Expo Center facilities to meet customer demand and provide additional destination opportunities.	■			Capital Investment
2	PI-1.3	Monitor the need for additional temporary and permanent parking at trailheads and parks along the regional trail system.	■	■	■	Study
3	PI-1.5	Expand the network of nature trails within existing and future parks.	■	■	■	Capital Investment
4	PI-2.4	Encourage the use of County parks and facilities for public and private special events to generate revenue and promote the parks.	■	■	■	Operational Action
5	PI-1.1	Expand and diversify County park offerings for overnight rental accommodations.	■			Capital Investment
6	PI-2.1	Examine the potential for corporate, individual and non-profit sponsorships to assist with park system capital projects, events and maintenance.	■	■	■	Partnership
7	PI-2.2	Continue to explore revenue enhancements through shared arrangements of parks and park facilities with public and complementing commercial users.	■	■	■	Partnership/ Policy/Capital Investment

DRAFT

Table 5.2, Prioritized Implementation Action Plan (cont.)

RANK	ACTION ID	ACTION	TIME FRAME			ACTION TYPE
			0-2	3-5	6-10+	
8	PI-1.4	Evaluate opportunities for the expansion of Blackland Heritage County Park along the San Gabriel River corridor.	■			Study
9	PI-2.3	Design and build indoor facilities within the parks that provide multi-use flexible space for public and private events to generate revenue for the department.		■	■	Capital Investment
FOCUS AREA: OPERATIONS & MAINTENANCE						
1	OM-1.1	Continue to meet citizen expectations for the maintenance and operation of park facilities, amenities and services.	■	■	■	Operational Action
2	OM-2.1	Evaluate needs for additional staff and resources as necessary to effectively manage the responsibilities of growing parks, trails, and preserve systems.	■	■	■	Policy/ Operational Action/Capital Investment
3	OM-1.2	Monitor and evaluate existing facilities and resources for efficiencies and maintenance standards.	■	■	■	Study
4	OM-1.3	Extend the life-cycle of County park facilities through continual review and compliance with facility resource use guidelines.	■	■	■	Operational Action
5	OM-2.3	Continuously improve and update the County's digital communication efforts to provide additional information and resources.	■	■	■	Operational Action
6	OM-2.2	Determine the financial needs for future land acquisition and regional trail system expansion to include in a subsequent bond proposal.	■			Capital Investment
7	OM-2.4	Update the parks master plan after five years to review benchmarks and priorities, and provide a public progress report on plan implementation.			■	Study

DRAFT

MASTER PLAN UPDATES

A review of the plan should be conducted on an annual basis, and when significant changes occur. Four key focus areas subject to periodic review may include:

- **Facility Inventory.** An inventory of new or updated County-owned facilities should be recorded. This inventory should also mention any significant changes or improvements to the County's park land, changes in partnerships with other public entities, or major private facilities that could influence recreation in Williamson County.
- **Public Involvement.** This plan reflects the attitudes expressed by Williamson County residents. Over time, however, attitudes and interests may vary as the County changes. Periodic surveys may be considered to provide an ongoing account of resident attitudes, and to provide additional direction from the public on issues that may arise (e.g., during the preparation of an update to the Williamson County Trails Master Plan). To make an accurate comparison of the changes in attitudes, it is recommended that future surveys include similar questions to those included in this plan.
- **Facility Use and Program Participation.** Facility use is a key factor in determining the need for additional facilities. Likewise, measures of program participation will assist in determining how to adjust its recreational program and event offerings over time to best meet community demand. The County should consider periodic "recreation and facility activity reports" and use the results to modify and re-prioritize recommendations as needed.
- **Implementation Program.** As actions from the park facilities/recreation, recommendations, and capital project lists (Table 5.2, *Prioritized Implementation Action Plan*) are implemented, updates should be made to maintain an up-to-date work program.

A long-term vision for the County, which includes prioritized implementation, was established through the public engagement, County staff direction, and elected officials. This, however, does not mean that the plan will serve every need and desire of the community in that timeframe. In this regard, the following recommendations are intended to keep this plan current and up to date:

- **Annual Progress Report.** County staff should prepare and present an annual progress report on the status of the actions identified in the Implementation Action Plan, preferably prior to the annual budget process. In addition, staff should work with the Commissioner's Court to determine which recommendations should be prioritized.

DRAFT

- **Update Parks Master Plan.** At the end of the 10-year timeframe of this plan, a new update should be conducted. This update will review every aspect of the plan, including inventory, assessment of conditions, public engagement, and recommended actions. An update after five years to consider progress and re-evaluation of remaining priorities and actions from this plan will help the County remain competitive in a very competitive grant process as TPWD places a higher point value on an updated master plan.

POTENTIAL FUNDING SOURCES

Since funding is required to implement the recommended actions, this plan identifies potential funding sources that may be helpful in achieving the recommended action items cost-effectively. It is recommended to pursue external sources when possible, (see Appendix B, Potential Funding Opportunities). External sources include grants, partnerships with public agencies and partnerships with private entities.

COUNTY GENERATED FUNDING SOURCES

General fund expenditures (i.e., non-capital expenditures) are mainly used for operations and maintenance, enhancements, or repairs to existing parks and amenities. Typical general fund expenditures are for smaller repair and replacement efforts.

Bond Funds

Debt financing through the issuance of bonds is the most traditional way to fund park and open space projects. This type of funding is a strategy wherein an entity issues a bond, receives capital to finance projects and must repay the bond with interest over a set period of time ranging from a few years to several decades. General obligation bonds are the most common bond type for park and open space projects.

Tax Increment Financing/Public Improvement Districts

These tools allow a development district to divert a portion of its property taxes to fund infrastructure improvements within its area. This can consist of plazas, pocket parks, linear parks and other kinds of facilities. Counties can utilize these financing districts, if desired.

Utility Partnerships

This kind of partnership can be established for the purpose of providing and improving linear parks and trails in utility easements. This partnership usually does not include monetary contributions. However, through use agreements and/or public access easements, it makes land for trail corridors accessible at little or no cost to the community.

DRAFT

APPENDIX

A

PUBLIC ENGAGEMENT

DRAFT

SURVEY RESULTS

Q1 Are you male or female?

Answered: 526 Skipped: 0

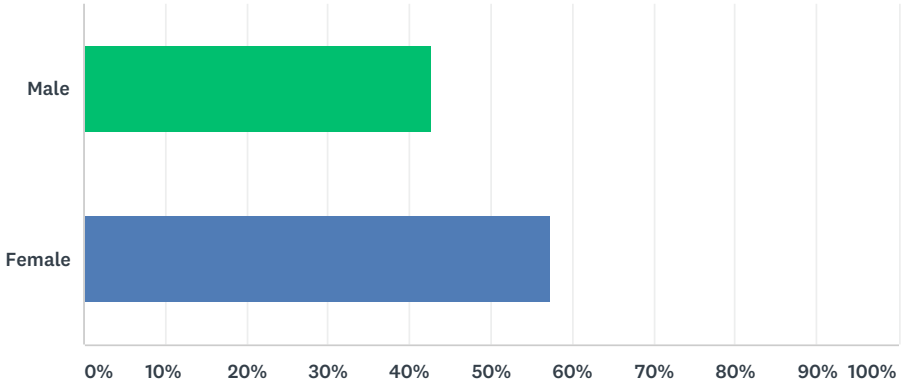

ANSWER CHOICES	RESPONSES	
Male	42.78%	225
Female	57.22%	301
TOTAL		526

DRAFT

Q2 What is your approximate age?

Answered: 525 Skipped: 1

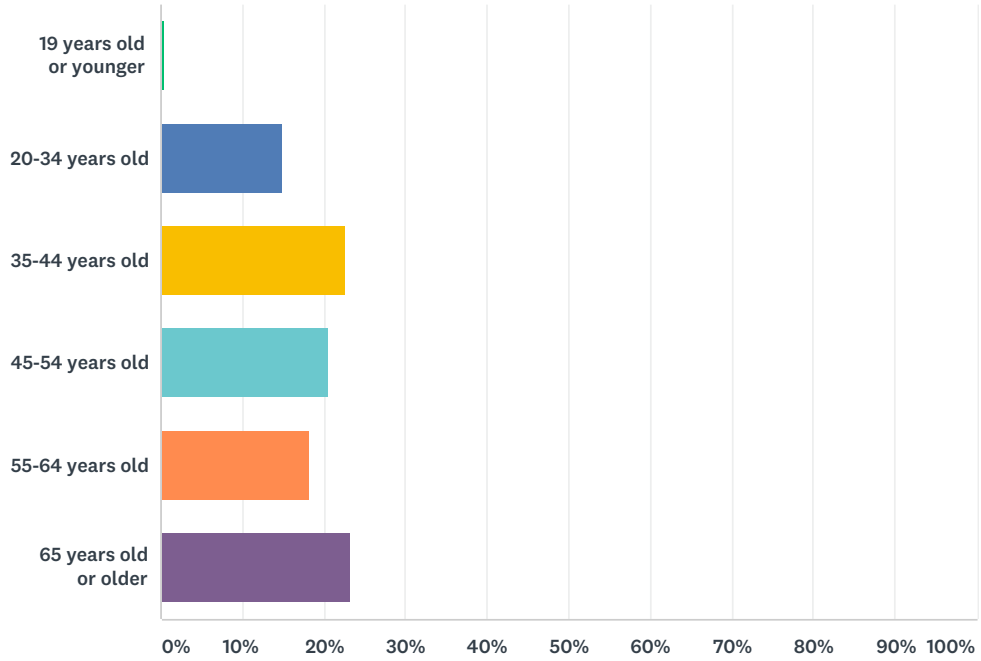

ANSWER CHOICES	RESPONSES	
19 years old or younger	0.38%	2
20-34 years old	14.86%	78
35-44 years old	22.67%	119
45-54 years old	20.57%	108
55-64 years old	18.29%	96
65 years old or older	23.24%	122
TOTAL		525

DRAFT

Q3 Do you have any children under the age of 19 living in your home? Check all that apply. Leave blank if you do not live in Williamson County.

Answered: 518 Skipped: 8

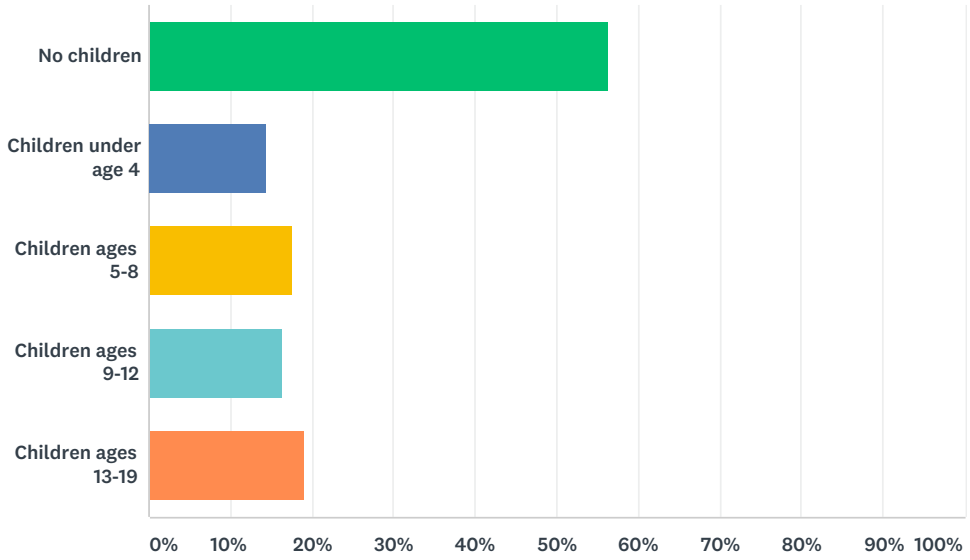

ANSWER CHOICES	RESPONSES	
No children	56.18%	291
Children under age 4	14.48%	75
Children ages 5-8	17.57%	91
Children ages 9-12	16.22%	84
Children ages 13-19	19.11%	99
Total Respondents: 518		

DRAFT

Q4 How long have you lived in Williamson County?

Answered: 520 Skipped: 6

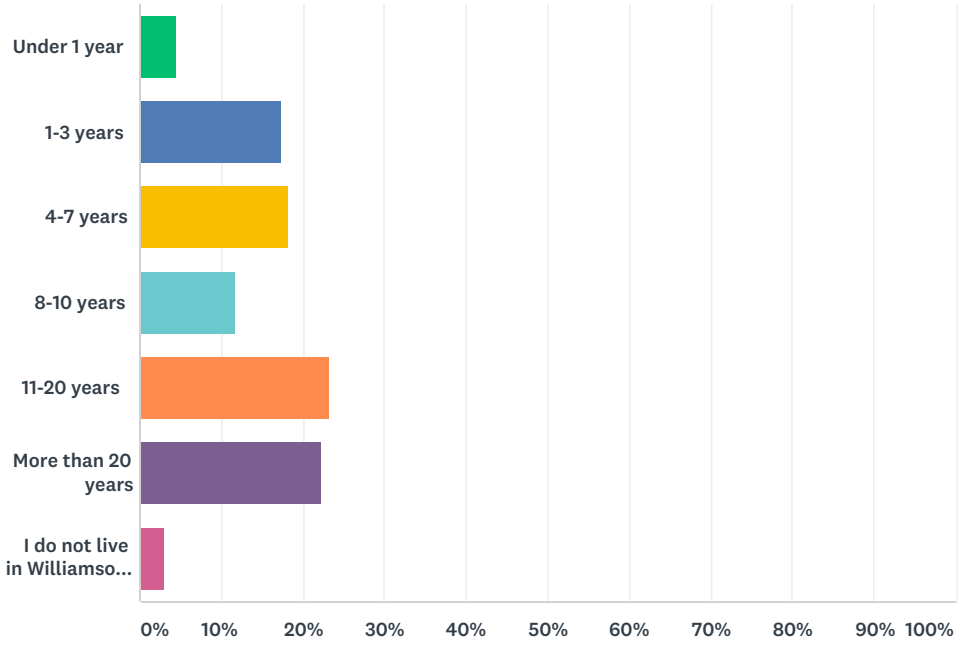

ANSWER CHOICES	RESPONSES	
Under 1 year	4.42%	23
1-3 years	17.31%	90
4-7 years	18.27%	95
8-10 years	11.73%	61
11-20 years	23.27%	121
More than 20 years	22.12%	115
I do not live in Williamson County	2.88%	15
TOTAL		520

DRAFT

Q5 Which of the following parks or facilities have you or a member of your household used in the last year? Please select all that apply.

Answered: 481 Skipped: 45

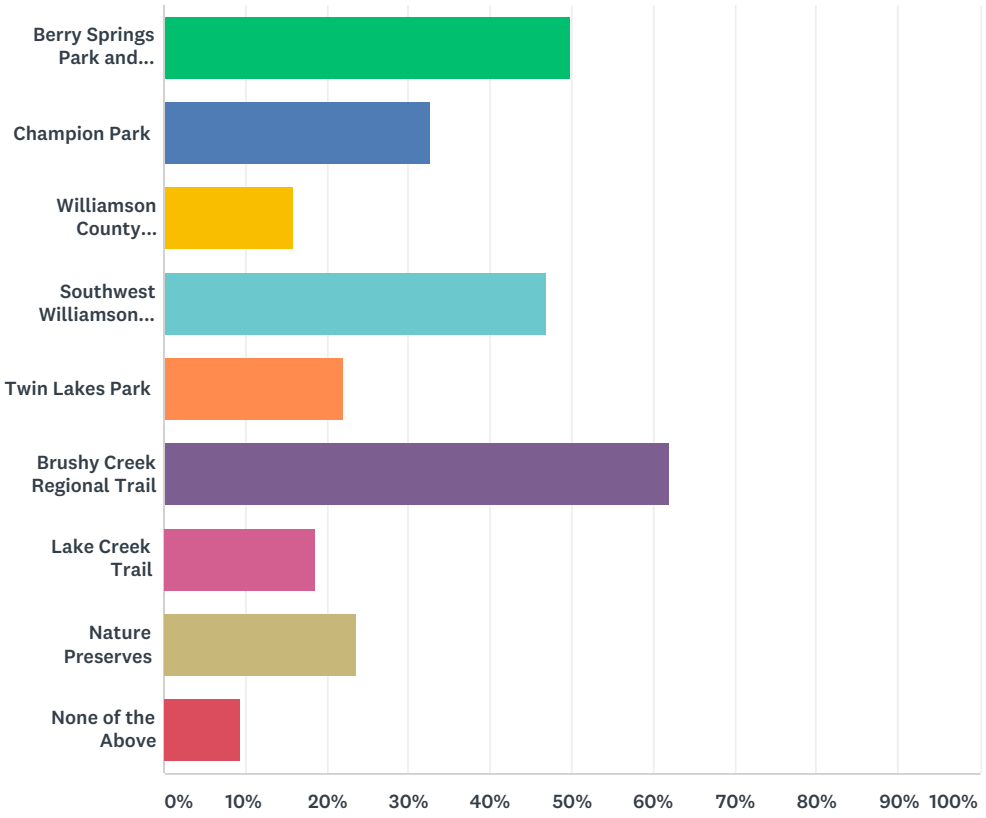

ANSWER CHOICES	RESPONSES	
Berry Springs Park and Preserve	49.69%	239
Champion Park	32.64%	157
Williamson County Exposition Center	15.80%	76
Southwest Williamson County Regional Park	46.78%	225
Twin Lakes Park	22.04%	106
Brushy Creek Regional Trail	61.95%	298
Lake Creek Trail	18.71%	90
Nature Preserves	23.70%	114
None of the Above	9.36%	45
Total Respondents: 481		

DRAFT

Q6 Of the parks or facilities listed in question #5, which one do you or members of your household use the most often?

Answered: 480 Skipped: 46

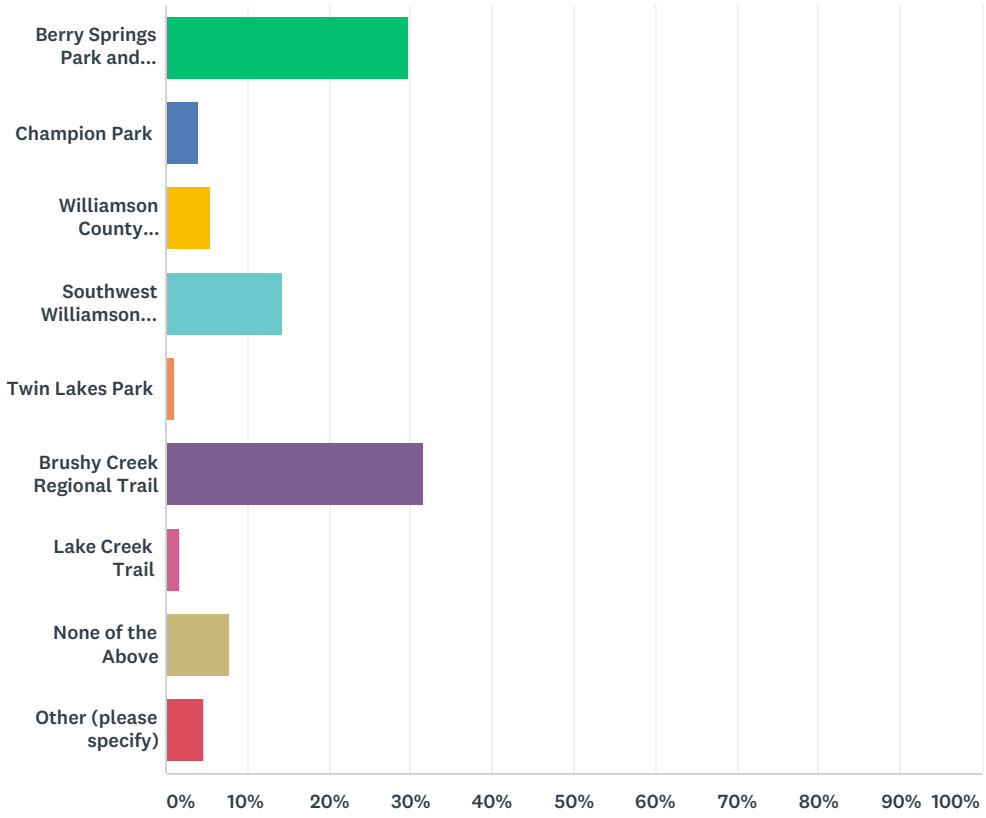

ANSWER CHOICES	RESPONSES	
Berry Springs Park and Preserve	29.79%	143
Champion Park	3.96%	19
Williamson County Exposition Center	5.42%	26
Southwest Williamson County Regional Park	14.17%	68
Twin Lakes Park	1.04%	5
Brushy Creek Regional Trail	31.67%	152
Lake Creek Trail	1.67%	8
None of the Above	7.71%	37
Other (please specify)	4.58%	22
TOTAL		480

#	OTHER (PLEASE SPECIFY)	DATE
1	Nature Preserve, undeveloped places where there remains some wildlife and UNMOWED wildflowers plants.	12/14/2017 12:49 PM

DRAFT

2	Sun City Trails & State Parks	11/30/2017 1:11 PM
3	San Gabriel Park, Rivery Park, Bootys Road Park, Lake GT trails	11/29/2017 3:27 PM
4	pretty even	11/28/2017 9:42 AM
5	Lake Georgetown parks and trails	11/27/2017 9:18 AM
6	Preserves	11/27/2017 7:52 AM
7	Lake Georgetown	11/27/2017 7:50 AM
8	Sun city trails and parks	11/27/2017 6:39 AM
9	Lake Georgetown trails	11/27/2017 6:06 AM
10	Rabb park and old settlers	11/26/2017 4:07 PM
11	san gabriel park trail	11/25/2017 7:18 PM
12	walking trails in Sun City	11/24/2017 7:00 AM
13	Old settlers	11/19/2017 7:06 PM
14	San Gabriel Park, and all connected parks	11/18/2017 2:13 PM
15	San Gabriel River Trail (San Gabriel all the way to Lake Georgetown)	11/17/2017 7:35 PM
16	SAn Gabriel Park	11/17/2017 5:18 PM
17	Murphy Park, Taylor	11/17/2017 6:58 AM
18	200 acre preserve	11/16/2017 2:36 PM
19	Round Rock Play for All & parks near Dell Diamond/Old Settlers Park	11/15/2017 1:28 PM
20	Sports complex next to HEB	11/15/2017 10:16 AM
21	San Gabriel Park	11/15/2017 8:28 AM
22	Old Settler's Park	11/15/2017 8:27 AM

DRAFT

Q7 How often have you or your family visited Williamson County operated parks during the past 12 months?

Answered: 482 Skipped: 44

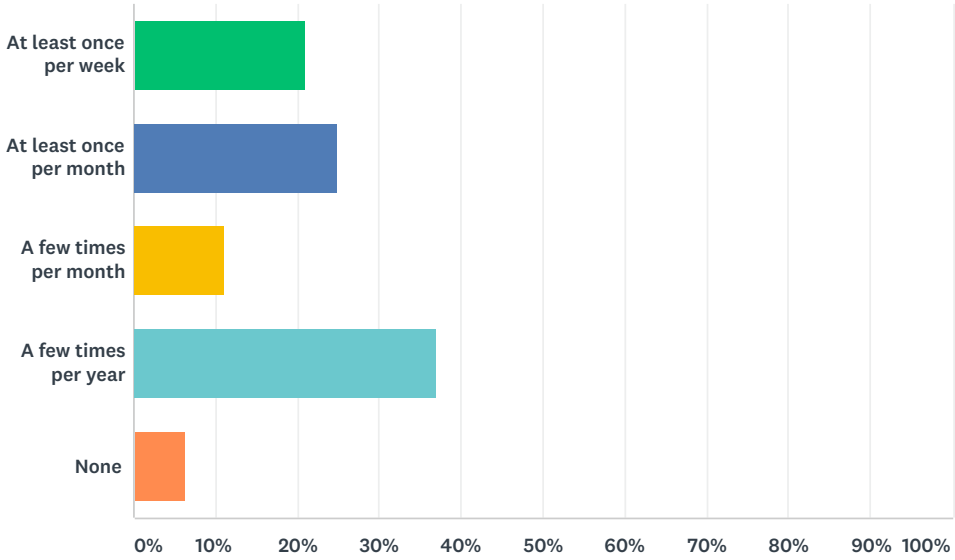

ANSWER CHOICES	RESPONSES	
At least once per week	20.95%	101
At least once per month	24.90%	120
A few times per month	11.00%	53
A few times per year	36.93%	178
None	6.22%	30
TOTAL		482

DRAFT

Q8 How did you learn about Williamson County operated parks and activities?

Answered: 485 Skipped: 41

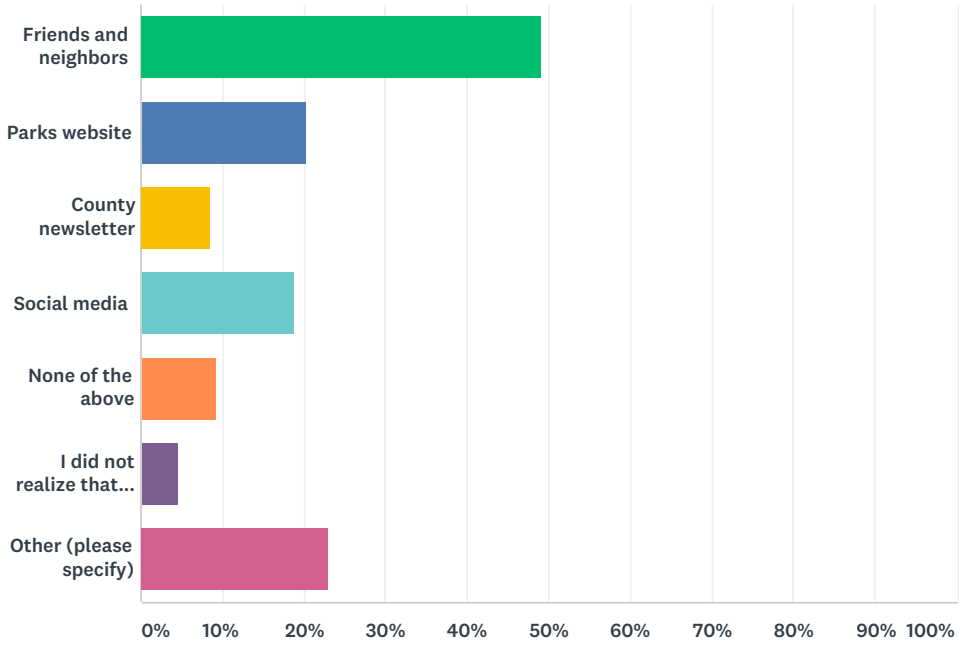

ANSWER CHOICES	RESPONSES	
Friends and neighbors	49.07%	238
Parks website	20.21%	98
County newsletter	8.66%	42
Social media	18.76%	91
None of the above	9.28%	45
I did not realize that Williamson County operated parks	4.54%	22
Other (please specify)	23.09%	112
Total Respondents: 485		

#	OTHER (PLEASE SPECIFY)	DATE
1	Community Impact	1/3/2018 7:12 AM
2	newspaper	12/23/2017 11:38 AM
3	Because I read the sign that say "Williamson County Park"	12/19/2017 1:37 PM
4	just driving around and riding bikes around the area	12/18/2017 12:46 PM
5	Community Impact newsletter	12/15/2017 9:57 AM
6	Was desperate for some outdoors as where I came from there were parks, wilderness areas, forests, streams ...Nothing like that here...It is just too crowded.	12/14/2017 12:49 PM
7	known about Berry Springs and have volunteered there on occasion over the years.	12/10/2017 6:28 PM

DRAFT

8	County employee came into REI where I work	12/10/2017 2:28 PM
9	Lake Creek Trail is at the end of my Street.	12/9/2017 7:16 PM
10	Contacts with Native Plant Society	12/9/2017 1:33 PM
11	Soccer Leagues	12/8/2017 3:35 PM
12	sons did Eagle Projects, use San Gabriel park, Blue Hole and Hike and Bike trails often	12/6/2017 3:42 PM
13	Sun City Hiking Club	12/6/2017 3:21 PM
14	all of the above	12/6/2017 8:52 AM
15	Berry Springs - through Good Water Master Naturalists. Champion and Brushy Creek, found by accident	12/3/2017 8:33 PM
16	master naturalists	12/1/2017 9:22 AM
17	Articles in newspapers like The Sun	12/1/2017 8:54 AM
18	Sun City Hiking Club	11/30/2017 1:11 PM
19	various: scouting, local news publications, etc.	11/30/2017 8:47 AM
20	driving by them	11/30/2017 8:26 AM
21	Live next door to Regional Park	11/30/2017 6:16 AM
22	just because I live in the region I know about it...	11/29/2017 4:31 PM
23	Sun City Hiking Club	11/29/2017 8:03 AM
24	Newspaper	11/28/2017 9:57 PM
25	Sun City Hiking Club	11/28/2017 10:50 AM
26	Sun City Hiking Club	11/28/2017 9:52 AM
27	Sun City Hiking Club	11/28/2017 9:42 AM
28	From County Commisioner	11/28/2017 7:58 AM
29	drive by	11/27/2017 9:57 PM
30	Sun City Hiking Club	11/27/2017 8:57 PM
31	I am a Member hike club in Sun City	11/27/2017 8:02 PM
32	from use and driving by them!	11/27/2017 7:37 PM
33	Sun City Hiking Club	11/27/2017 7:00 PM
34	Sun City(Georgetown) Hiking Club	11/27/2017 6:54 PM
35	Through Georgetown Parks and Recreation	11/27/2017 2:12 PM
36	Sun City Hiking Cl;ub	11/27/2017 12:34 PM
37	Brouchure	11/27/2017 9:57 AM
38	Sun city hiking club	11/27/2017 9:38 AM
39	Sun City Hikers club	11/27/2017 9:18 AM
40	Sun City Hiking Club	11/27/2017 8:54 AM
41	Sun City Hiking Club	11/27/2017 7:52 AM
42	Internet	11/27/2017 7:46 AM
43	Sun City Hiking Club	11/27/2017 7:44 AM
44	Sun City Hiking Club	11/27/2017 6:54 AM
45	Sun City Texas Hiking Club	11/27/2017 6:06 AM
46	Sun City Hiking Club	11/27/2017 5:56 AM
47	Google	11/27/2017 5:51 AM

DRAFT

48	Hiking club	11/27/2017 4:33 AM
49	Signage	11/26/2017 2:57 PM
50	City of Georgetown Employee	11/25/2017 3:34 PM
51	Nextdoor.com	11/24/2017 12:26 PM
52	political discussion of why the County is involved in paqrks	11/24/2017 11:58 AM
53	eBird bird sighting reports	11/24/2017 6:54 AM
54	Sun City club activities	11/24/2017 4:06 AM
55	Various newspapers	11/23/2017 10:27 PM
56	Texas Master Naturalists	11/23/2017 4:38 PM
57	Master Naturalists	11/22/2017 12:09 PM
58	Williamson Co Master Naturalists, Native Plant Society of Texas	11/22/2017 9:50 AM
59	I work near the San Gabriel park	11/21/2017 6:56 PM
60	sports team practices	11/21/2017 1:15 PM
61	I work in the news media.	11/20/2017 2:54 PM
62	Master Naturalist Program	11/20/2017 11:26 AM
63	employed by wilco parks department	11/20/2017 10:22 AM
64	Georgetown Running Club	11/20/2017 10:00 AM
65	Park map at GT Visitors Center	11/20/2017 9:29 AM
66	Athletic events	11/19/2017 10:14 PM
67	Cycling exploration	11/19/2017 7:06 PM
68	Live behind WILCO on the greenbelt	11/19/2017 4:11 PM
69	google maps	11/19/2017 8:25 AM
70	Good Water Master Naturalists	11/19/2017 6:27 AM
71	Soccer	11/18/2017 11:10 PM
72	Park staff members	11/18/2017 5:33 PM
73	Childrens Social group	11/18/2017 3:42 PM
74	NPSOT WilCo Chapter, Goodwater Master Naturalists	11/18/2017 3:34 PM
75	Online searches	11/18/2017 9:35 AM
76	Looked them up. Sought out info before move,	11/18/2017 7:26 AM
77	Scouting	11/17/2017 11:25 PM
78	From Good Water Master Naturalists	11/17/2017 11:14 PM
79	Cross country, soccer, track events	11/17/2017 10:23 PM
80	Master naturalist class	11/17/2017 4:07 PM
81	Looking for parks online	11/17/2017 3:53 PM
82	Master Naturalist	11/17/2017 3:07 PM
83	Texas Master Naturalists	11/17/2017 2:20 PM
84	Running events	11/17/2017 1:52 PM
85	newspaper articles, soccer tournaments	11/17/2017 12:48 PM
86	living in wilco	11/17/2017 12:10 PM
87	Use for training	11/17/2017 7:35 AM
88	Parks sign on 1431	11/17/2017 7:27 AM

DRAFT

89	Other than the expo center, I've never heard of any of those parks!	11/17/2017 5:19 AM
90	driving around Georgetown	11/16/2017 10:18 PM
91	Already knew about them.	11/16/2017 8:12 PM
92	Community Impact	11/16/2017 7:46 PM
93	I learned about Taylor parks through LEAD Taylor. I am not familiar with most other parks in Williamson County	11/16/2017 4:04 PM
94	when they were established	11/16/2017 3:14 PM
95	Pass parks along the Brushy Creek Trail.	11/16/2017 3:08 PM
96	Printed publications (Austin Amer-Statesman, Community Impact, etc)	11/16/2017 2:38 PM
97	The sign by the Brushy Creek Exit	11/16/2017 1:53 PM
98	I saw them while I was out driving	11/16/2017 11:11 AM
99	Internet searches and google maps	11/16/2017 10:32 AM
100	County employee	11/16/2017 10:30 AM
101	I live near by it	11/16/2017 9:55 AM
102	Live by	11/16/2017 9:52 AM
103	Boy Scout Troop	11/16/2017 9:50 AM
104	Soccer team	11/16/2017 7:52 AM
105	family	11/15/2017 9:20 PM
106	Newspaper	11/15/2017 6:24 PM
107	Google search	11/15/2017 2:59 PM
108	Google	11/15/2017 12:55 PM
109	I search for parks to visit on google	11/15/2017 12:04 PM
110	Soccer Team	11/15/2017 11:58 AM
111	lie closeby	11/15/2017 11:57 AM
112	County Web site	11/15/2017 8:33 AM

DRAFT

Q9 How would you rate Williamson County operated parks?

Answered: 483 Skipped: 43

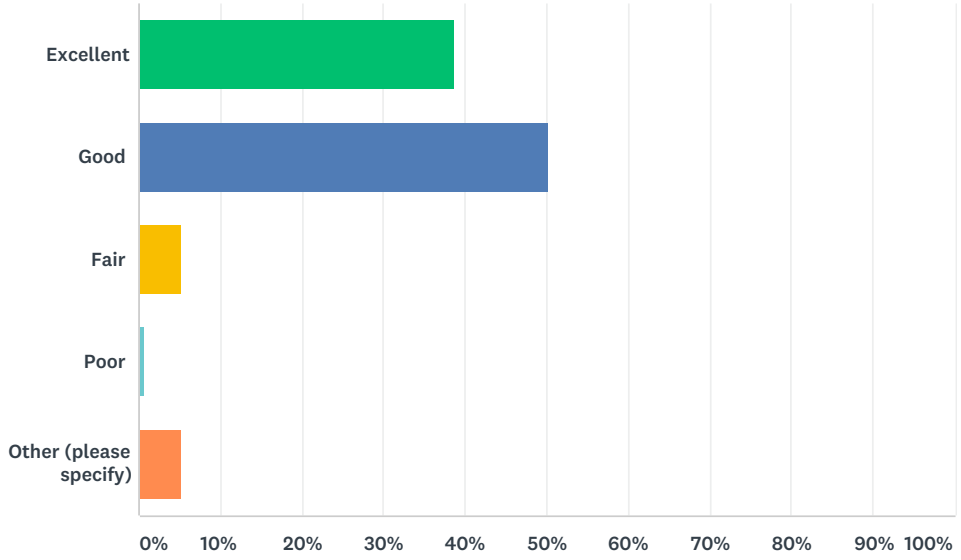

ANSWER CHOICES	RESPONSES	
Excellent	38.72%	187
Good	50.31%	243
Fair	5.18%	25
Poor	0.62%	3
Other (please specify)	5.18%	25
TOTAL		483

#	OTHER (PLEASE SPECIFY)	DATE
1	As good as I guess they can be given there is nothing set aside for nature and real wildlife, birdwatching etc.	12/14/2017 12:49 PM
2	It wouldn't be fair to rate something that I was unaware of.	12/12/2017 7:23 AM
3	There are not enough parks in Williamson County and none that have camping. Not many trails for hiking with varying degrees of difficulty.	12/10/2017 2:28 PM
4	No opinion.	12/6/2017 10:10 AM
5	My lack of attendance to parks over the last 12mths. Should not reflect how much I appreciate that our wonderful parks are so enjoyable and accessable to the growing communities. I support enhancements and maintenance as needed and embrace creative ideas that add community value.	12/2/2017 3:21 AM
6	Can't rate....	11/30/2017 1:11 PM
7	I guess I did not know there was a difference in who ran what park. All the parks I've been to so far are wonderful.	11/29/2017 3:27 PM
8	We need better and longer trails that connect population centers.	11/29/2017 12:30 PM
9	N/A	11/27/2017 6:51 PM

DRAFT

10	I would use a park more frequently if I could access it by bicycle safely from Georgetown/Sun City	11/27/2017 3:31 PM
11	Can't comment because I typically visit parks managed by: state, LCRA or Army Corps. I'll have to look for county parks.	11/27/2017 8:49 AM
12	Not enough information to write this question	11/27/2017 7:50 AM
13	County needs to get our of the Parks business.	11/24/2017 11:58 AM
14	Friends are happy with parks.	11/24/2017 9:07 AM
15	The ones I have seen seem to be very nice	11/23/2017 10:27 PM
16	Berry Springs is fantastic. My take is that the county does not have NEARLY ENOUGH small parks in developments. In particular, there is very little in Georgetown west of I35.	11/23/2017 8:59 PM
17	N/a	11/18/2017 11:05 AM
18	no opinion, since I have not visited	11/18/2017 8:26 AM
19	I haven’t been to any of the parks listed	11/17/2017 3:19 PM
20	I don’t know	11/17/2017 6:58 AM
21	n/a - never been	11/16/2017 11:06 PM
22	I don't have enough information to reply.	11/16/2017 4:04 PM
23	I haven't been to any of the specific parks	11/16/2017 3:20 PM
24	Haven't used them to rate them	11/15/2017 1:28 PM
25	The County should not be spending money on parkland. That is a developer and city function	11/15/2017 9:19 AM

DRAFT

Q10 For each statement below please select "strongly agree", "agree", "disagree", "strongly disagree", or "undecided".

Answered: 485 Skipped: 41

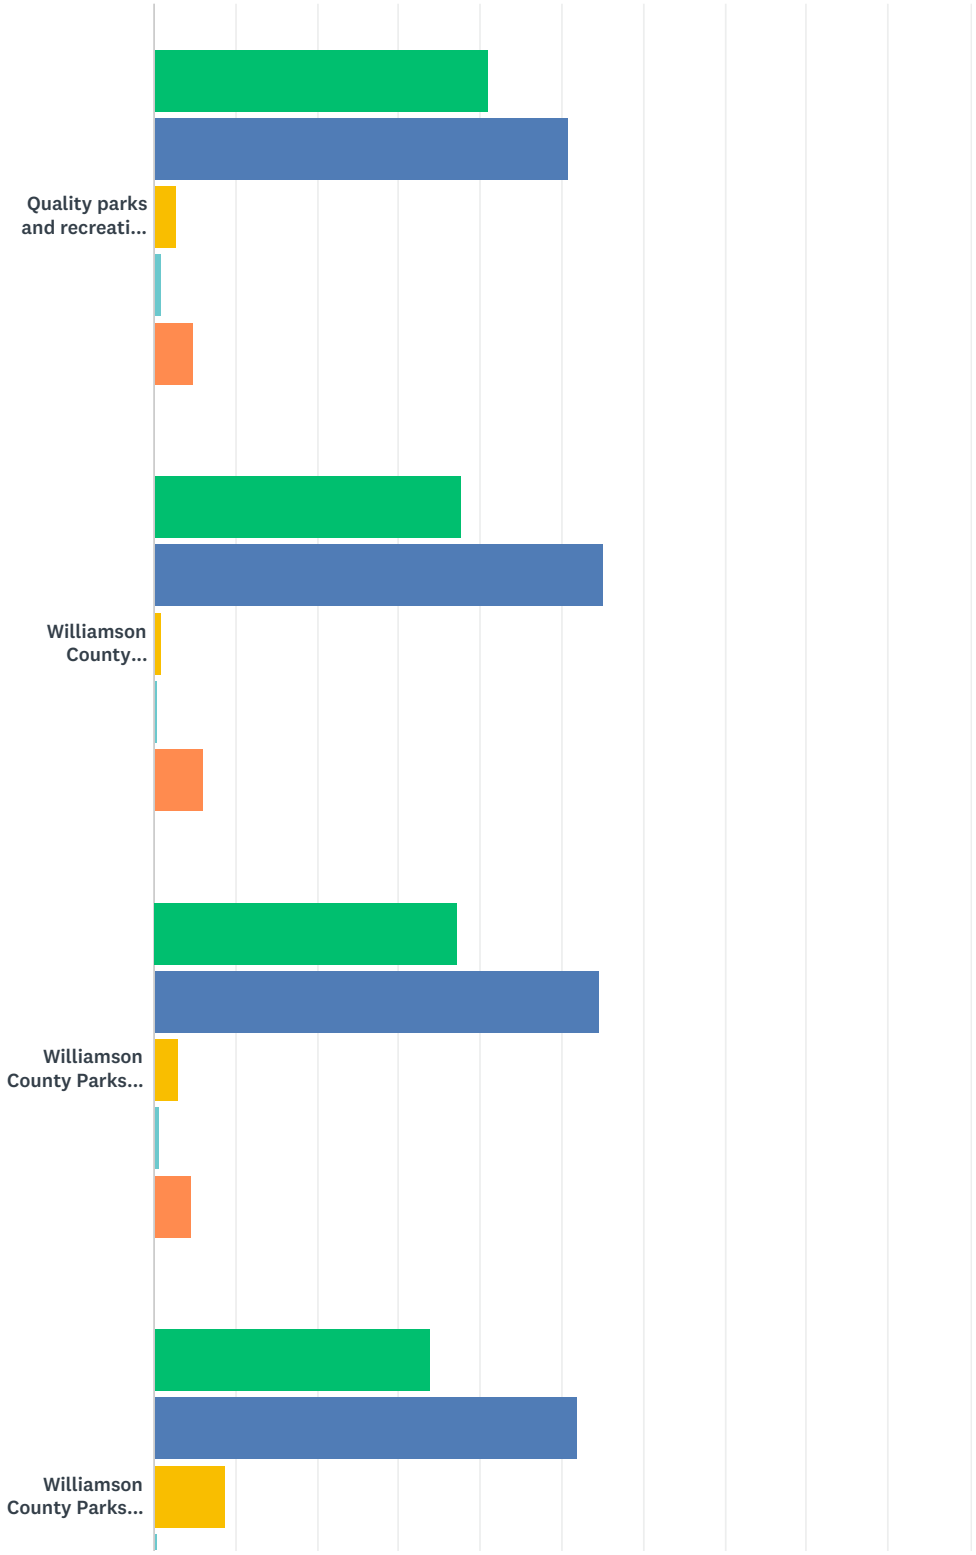

DRAFT

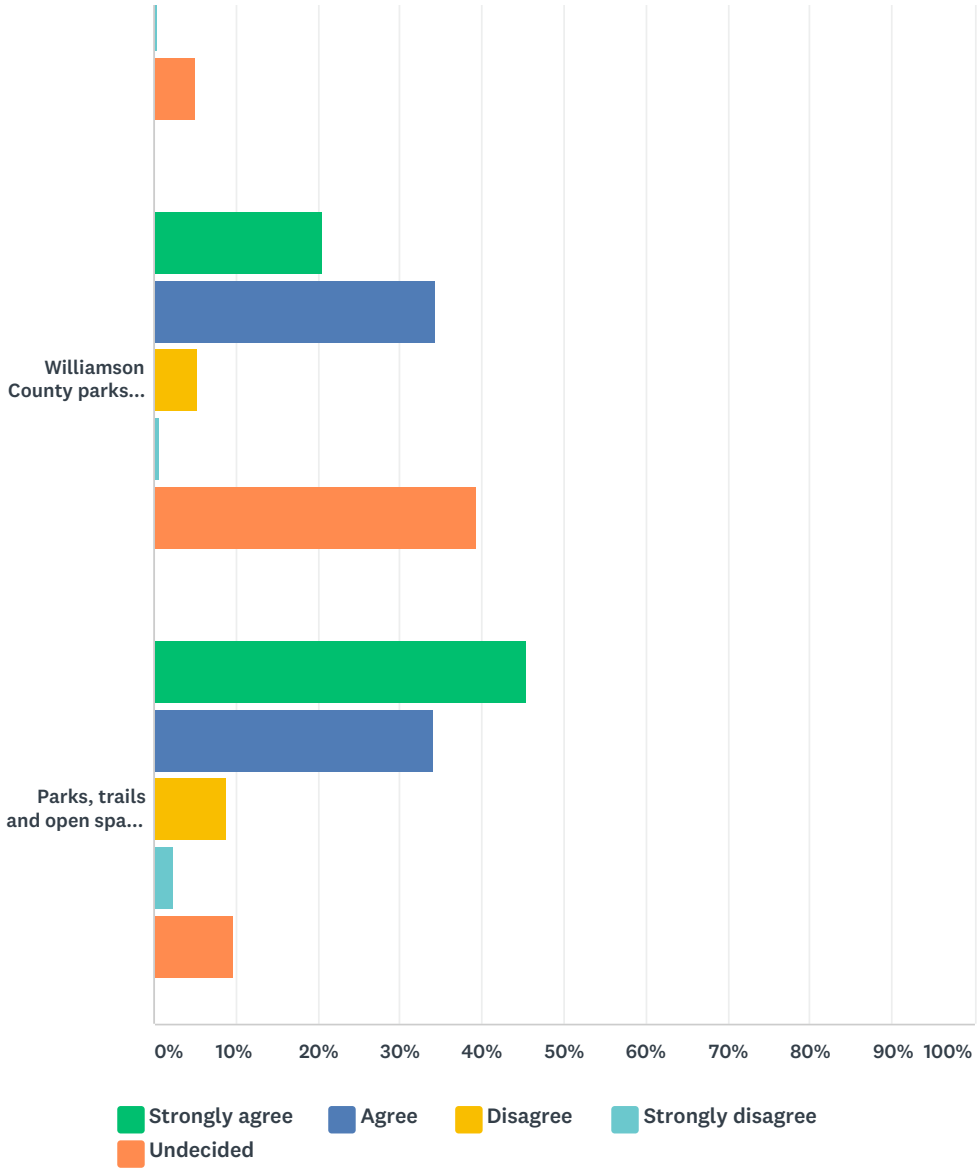

	STRONGLY AGREE	AGREE	DISAGREE	STRONGLY DISAGREE	UNDECIDED	TOTAL
Quality parks and recreation opportunities are offered by Williamson County for its residents.	40.91% 198	50.83% 246	2.69% 13	0.83% 4	4.75% 23	484
Williamson County facilities are safe.	37.68% 182	55.07% 266	0.83% 4	0.41% 2	6.00% 29	483
Williamson County Parks are well maintained.	37.24% 178	54.60% 261	2.93% 14	0.63% 3	4.60% 22	478
Williamson County Parks are easy to get to.	33.95% 164	51.97% 251	8.70% 42	0.41% 2	4.97% 24	483
Williamson County parks and facilities are accommodating for visitors with disabilities.	20.58% 99	34.30% 165	5.20% 25	0.62% 3	39.29% 189	481
Parks, trails and open spaces are a significant reason for choosing to live in Williamson County	45.34% 219	34.16% 165	8.70% 42	2.28% 11	9.52% 46	483

DRAFT

Q11 From the choices below, please SELECT ALL the reasons that PREVENT you or other members of your household from using Williamson County operated parks and trails at all or more frequently.

Answered: 435 Skipped: 91

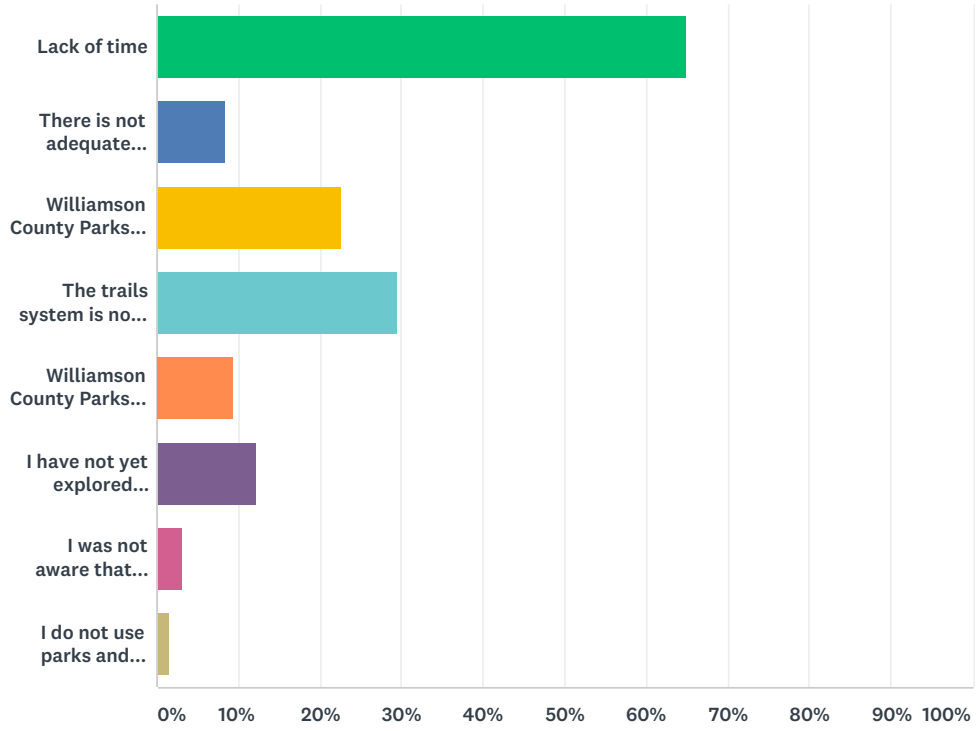

ANSWER CHOICES	RESPONSES	
Lack of time	64.83%	282
There is not adequate passive outdoor recreation in Williamson County Parks	8.28%	36
Williamson County Parks are not convenient to where I live	22.53%	98
The trails system is not convenient to where I live	29.43%	128
Williamson County Parks lack the right kind/quality of facilities	9.43%	41
I have not yet explored Williamson County Parks, but I am interested	12.18%	53
I was not aware that Williamson County had parks	3.22%	14
I do not use parks and trails	1.38%	6
Total Respondents: 435		

#	OTHER (PLEASE SPECIFY)	DATE
1	Open more space to build MTB trail systems	1/3/2018 7:12 AM
2	I live closer to City of Georgetown trails would be great if they where connected- I run 100 miles a week	12/19/2017 1:37 PM

DRAFT

3	Not enough dog parks	12/15/2017 9:57 AM
4	Exercise equipment needed at Lakecreek Trail.	12/9/2017 7:16 PM
5	post surgery limited mobility past 3 months	12/9/2017 1:33 PM
6	Construction	12/6/2017 4:44 PM
7	Not knowing about the parks, not enough awareness about them	12/2/2017 11:15 AM
8	Over the last several years personal life challenges have prevented the opportunity to visit the parks. However I plan to utilize them again this starting this month.	12/2/2017 3:21 AM
9	I've just begun to hike with the Sun City Hiking Club and not sure if the parks we've gone to are WC parks or not. I guess the parks we have gone to around us are GT parks and we go there because we take grandchildren and they have a playground. I assume I'll learn more about what's available as time goes on but so far, so good. We love parks!	11/29/2017 3:27 PM
10	I use Sun City Parks and Georgetown parks	11/28/2017 10:01 PM
11	The trails I have been on aren't very pretty.	11/28/2017 9:57 PM
12	Snakes	11/28/2017 6:46 AM
13	There is nothing that prevents us to use the parks.	11/28/2017 5:27 AM
14	I hike mostly with an organized club	11/27/2017 6:19 PM
15	I bike 3200+ miles a year, but Berry Creek makes for a longer daily ride than normal.	11/27/2017 3:31 PM
16	I use the Georgetown Parks since I live close to them	11/27/2017 2:12 PM
17	None	11/27/2017 11:39 AM
18	Other parks and trails available	11/27/2017 9:57 AM
19	We go on scheduled hikes from sun city	11/27/2017 9:38 AM
20	Biggest obstacle is lack of awareness. I'll have to hunt for more informaiton about County parks.	11/27/2017 8:49 AM
21	Hot weather	11/27/2017 8:23 AM
22	My husband and son run near Brushy Creek. Other than that, my kids are too old to 'play' at parks. We used to go to parks but no longer do.	11/26/2017 6:08 PM
23	I would like more access to parks by continuing to connect trail systems	11/26/2017 2:57 PM
24	I often don't know where they are or what they contain.	11/25/2017 3:18 PM
25	all of the parks need more parking spaces	11/24/2017 12:26 PM
26	It's too dang hot in the summer. I	11/23/2017 8:59 PM
27	Taylor has an adequate park system so I don't have to go elsewhere in the county for my needs.	11/20/2017 2:54 PM
28	Poison Ivy is not adequately controlled.	11/20/2017 11:05 AM
29	Would like to explore more parks and more of the WILCO park behind me.	11/19/2017 4:11 PM
30	Lake creek trail REALLY needs to be better connected and advertised. It's unclear if pets are plowed through town and country	11/19/2017 9:24 AM
31	I am always looking for an open track because the school tracks are closed to the public. Sometimes it is hard to get to Wilco park.	11/19/2017 7:35 AM
32	Waiting for river ranch to open, very excited	11/18/2017 5:33 PM
33	Weather, otherwise I use the BCR trail daily	11/18/2017 4:06 PM
34	trails/parks are not connected	11/18/2017 3:34 PM
35	Using my bike to get to the County Parks is scary. Too much traffic on the major streets and roads to bike to the parks.	11/18/2017 2:48 PM
36	more bike paths and safe roads for bike use	11/18/2017 2:13 PM
37	Trail system at the regional park is too short or otherwise underdeveloped so we drive elsewhere like BCRT	11/18/2017 9:35 AM

DRAFT

38	I would like more information about the parks and trails	11/18/2017 8:03 AM
39	Close enough to get to by walking or biking. Not safe to get to walking or biking.	11/18/2017 7:26 AM
40	Living outside Wilco	11/17/2017 3:07 PM
41	Need paths that accommodate large strollers easily and easily accessible bathrooms throughout the path (six kids under 6)	11/17/2017 2:56 PM
42	More! More parks!	11/17/2017 2:20 PM
43	Most of the parks are too far from me to visit during the week, so we visit on the weekends. But River Ranch and Gary Park will be much closwer and we are looking forward to those.	11/17/2017 1:55 PM
44	The expo center in Taylor is nice, but not a truly park. No other county park close to Taylor	11/17/2017 10:00 AM
45	I live in Burnet County	11/17/2017 7:35 AM
46	This is a misleading question we come to parks all the time	11/17/2017 12:43 AM
47	Need more for preteen, teens	11/16/2017 8:15 PM
48	Humid weather	11/16/2017 7:46 PM
49	We go hiking weekly, but Williamson county does not offer the type of trails we prefer	11/16/2017 3:20 PM
50	I wish there were more bike paths on the main roads. Would make it easier to get to the parks and trails.	11/16/2017 1:53 PM
51	need more trails and bike lanes	11/16/2017 12:36 PM
52	Parks are great, trails are falling behind Travis County and other cities.	11/16/2017 9:10 AM
53	It's too hot in the summer, and it's dark after work in the winter	11/15/2017 8:42 PM
54	Add: It's damn hot in the summer.	11/15/2017 7:02 PM
55	Old Settlers Park is closer	11/15/2017 11:58 AM
56	when the weather is cooler - like now, it is too dark after work.	11/15/2017 9:50 AM
57	The county has no business spending our money on parkland	11/15/2017 9:19 AM
58	I'd like to learn more about what is available.	11/15/2017 8:28 AM

DRAFT

Q12 Please specify if you or any members of your household have a need for each of the parks, trails, or recreation amenities listed below by selecting the YES or NO next to the program.

Answered: 472 Skipped: 54

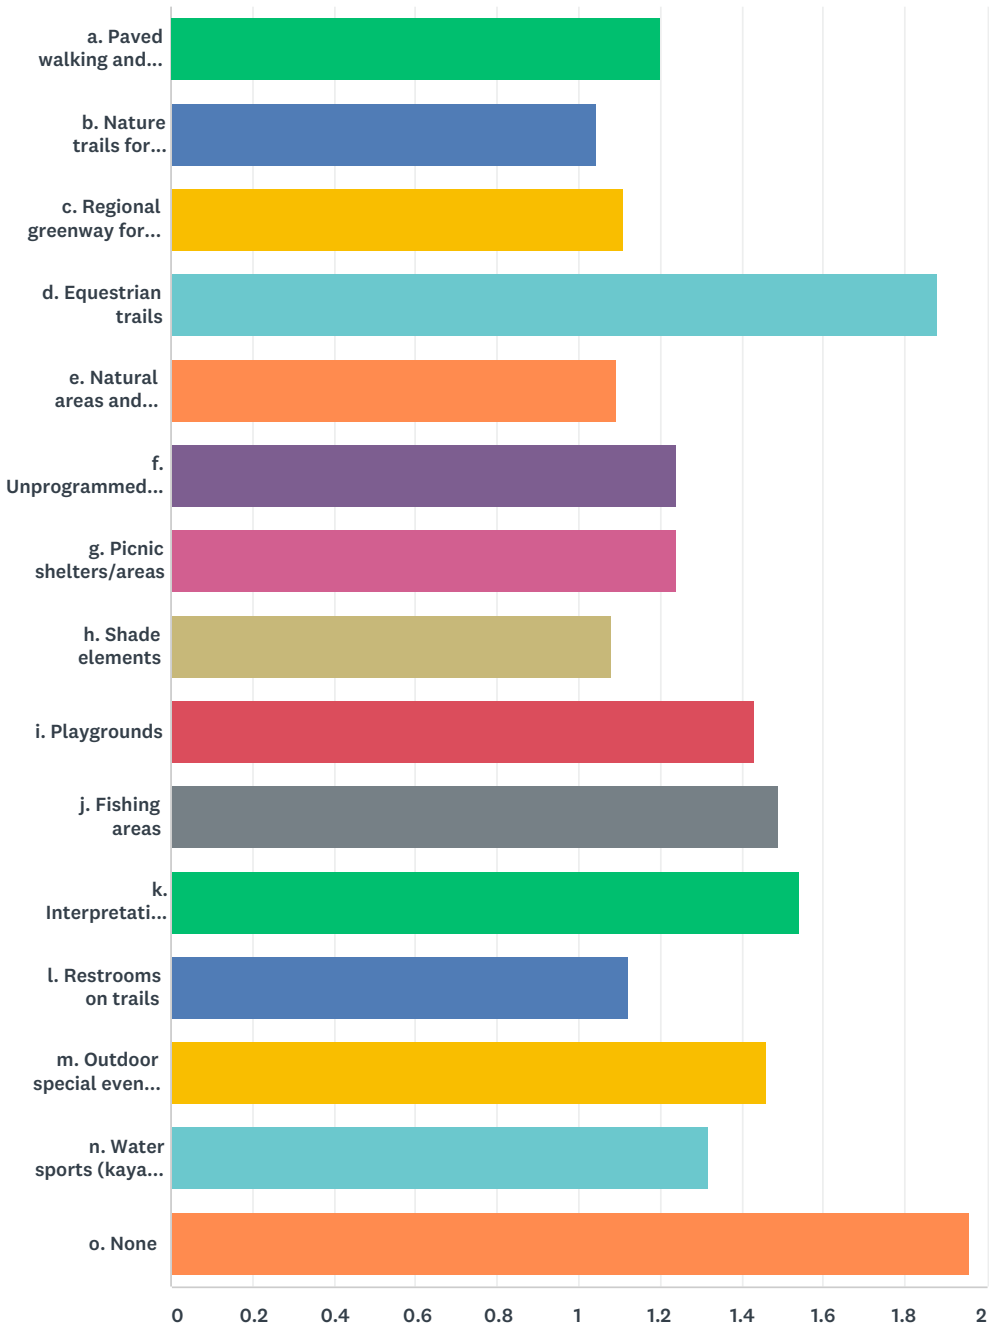

	YES	NO	TOTAL	WEIGHTED AVERAGE
a. Paved walking and biking trails	79.96% 371	20.04% 93	464	1.20

DRAFT

b. Nature trails for hiking within parks	96.12% 446	3.88% 18	464	1.04
c. Regional greenway for walking/running/biking	88.72% 409	11.28% 52	461	1.11
d. Equestrian trails	11.87% 52	88.13% 386	438	1.88
e. Natural areas and wildlife habitat	91.19% 414	8.81% 40	454	1.09
f. Unprogrammed passive recreation space	76.03% 333	23.97% 105	438	1.24
g. Picnic shelters/areas	76.34% 342	23.66% 106	448	1.24
h. Shade elements	91.68% 419	8.32% 38	457	1.08
i. Playgrounds	56.53% 251	43.47% 193	444	1.43
j. Fishing areas	50.68% 225	49.32% 219	444	1.49
k. Interpretative signs	45.60% 197	54.40% 235	432	1.54
l. Restrooms on trails	87.94% 401	12.06% 55	456	1.12
m. Outdoor special event space	54.30% 240	45.70% 202	442	1.46
n. Water sports (kayak, canoe, etc.)	68.21% 309	31.79% 144	453	1.32
o. None	4.27% 7	95.73% 157	164	1.96

#	OTHER (PLEASE SPECIFY)	DATE
1	More MTB trail systems	1/3/2018 7:31 AM
2	connect the running trails to make large network of trails	12/19/2017 1:46 PM
3	Parks money would be better spent on Law Enforcement	12/18/2017 8:07 AM
4	Woodland....orienteering....trail running	12/14/2017 1:57 PM
5	Please don't make your whole focus be on equestrian trails. That element does not effect the majority of people in your county anymore.	12/10/2017 2:36 PM
6	Off-leash dog trails	12/2/2017 11:19 AM
7	Restrooms convenient to trails, not necessarily on trails.	12/1/2017 9:01 AM
8	More sports fields	11/29/2017 3:57 PM
9	We need longer trails suitable for road bicycles	11/29/2017 12:32 PM
10	Trees, trees, trees!	11/28/2017 10:16 PM
11	Can use Lake Georgetown etc.: Some rest rooms helpful	11/27/2017 3:55 PM
12	Designated kayak and canoe specific launch areas. Also, you have absolutely no mention of mountain bike trails, other than a regional bike path. Mt bike riders will want to get out on more challenging trails.	11/27/2017 9:03 AM
13	Handicap accessibility	11/27/2017 6:10 AM
14	Quiet spaces	11/27/2017 4:35 AM

DRAFT

15	Pétanque	11/26/2017 2:36 PM
16	Restored &enhaced habitat area s	11/24/2017 7:02 AM
17	Water fountains on trails	11/23/2017 4:32 PM
18	Frisbee golf :)	11/20/2017 4:16 PM
19	More water fountains along trails. Please.	11/20/2017 9:33 AM
20	Bird watching stations, open land to explore	11/19/2017 9:29 AM
21	Rowing!!! It would be awesome to not have to drive to Austin.	11/19/2017 7:38 AM
22	Bike trails for road bikes	11/18/2017 12:12 PM
23	Mountain bike trails. Unpaved running/ hiking trails	11/18/2017 12:12 PM
24	Water fountains for dogs and humans	11/18/2017 9:39 AM
25	Public hunting areas	11/18/2017 8:04 AM
26	Camping for RVs and more splashpads near Georgetown	11/18/2017 7:11 AM
27	B.B. gun and archery ranges	11/17/2017 11:28 PM
28	“Interpretive”	11/17/2017 7:02 AM
29	Poorly worded. I don't have a "need" for any of these things, but do I want them? That is how I answered the questions above.	11/16/2017 8:19 PM
30	disc golf	11/16/2017 5:01 PM
31	Soccer fields	11/16/2017 7:54 AM
32	Splash pad or waterpark	11/15/2017 7:59 PM
33	dog parks on and off leash	11/15/2017 6:28 PM
34	Disc Golf	11/15/2017 5:32 PM
35	Water park/splash pads	11/15/2017 1:31 PM
36	Volleyball	11/15/2017 12:01 PM
37	Dog park needed!	11/15/2017 11:21 AM
38	pickelball, tennis, disc golf	11/15/2017 10:04 AM

DRAFT

Q13 Which THREE of the amenities from the list below are most important to your household?

Answered: 472 Skipped: 54

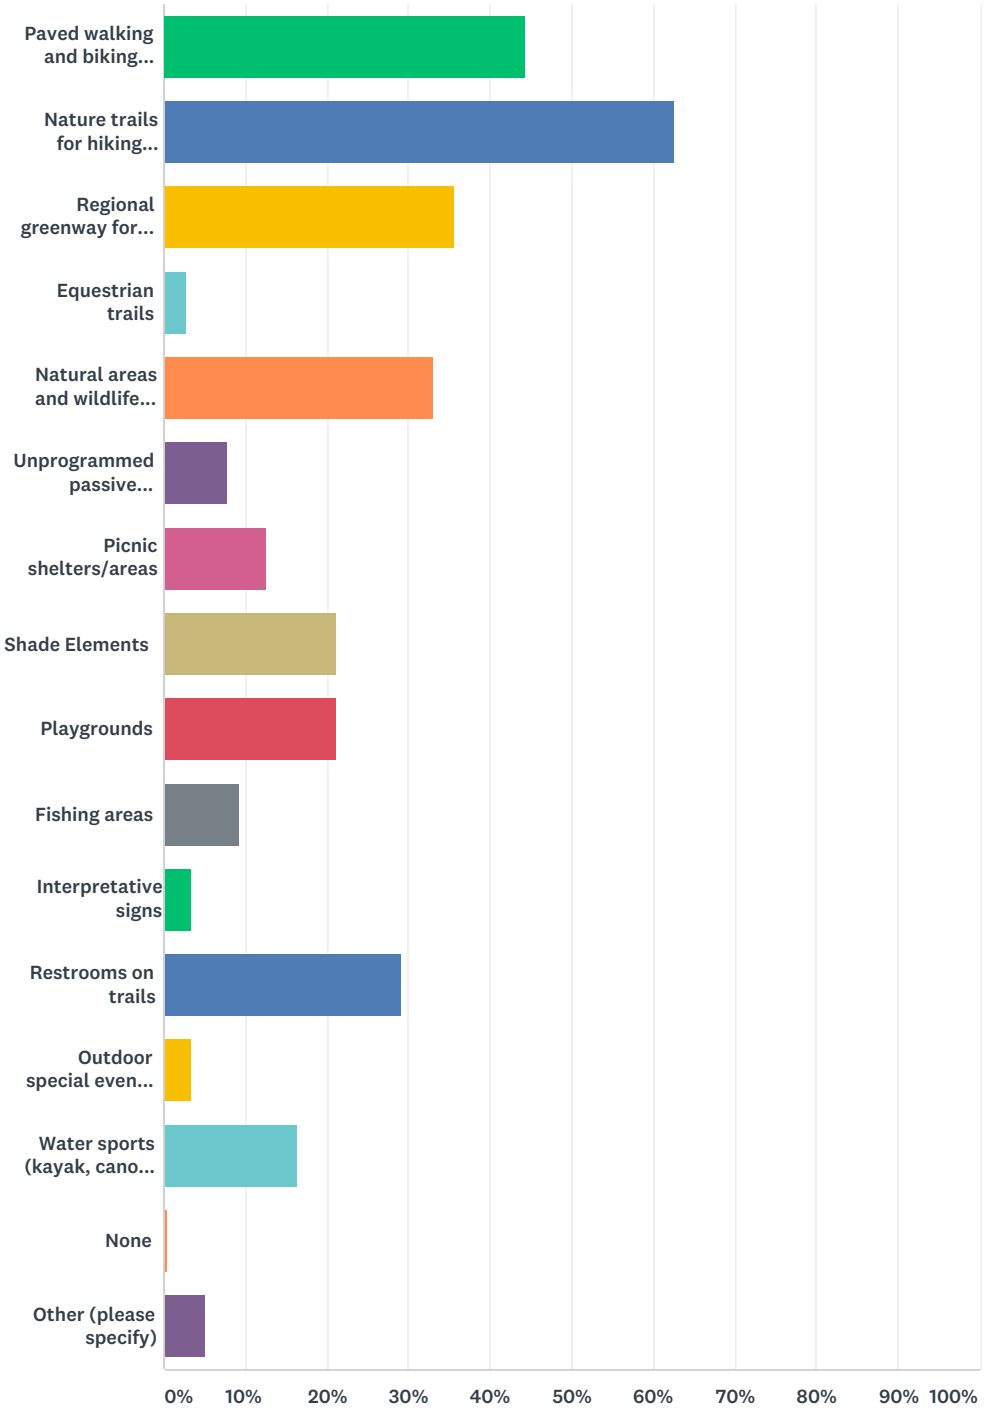

ANSWER CHOICES	RESPONSES

DRAFT

Paved walking and biking trails	44.28%	209
Nature trails for hiking within parks	62.50%	295
Regional greenway for walking/running/biking	35.59%	168
Equestrian trails	2.75%	13
Natural areas and wildlife habitat	33.05%	156
Unprogrammed passive recreation space	7.84%	37
Picnic shelters/areas	12.50%	59
Shade Elements	21.19%	100
Playgrounds	21.19%	100
Fishing areas	9.11%	43
Interpretative signs	3.39%	16
Restrooms on trails	29.03%	137
Outdoor special event space	3.39%	16
Water sports (kayak, canoe, etc.)	16.31%	77
None	0.42%	2
Other (please specify)	5.08%	24
Total Respondents: 472		

#	OTHER (PLEASE SPECIFY)	DATE
1	MTB trails	1/3/2018 7:31 AM
2	connect the trail system around the county	12/19/2017 1:46 PM
3	off-leash dog trails	12/2/2017 11:19 AM
4	More sports fields	11/29/2017 3:57 PM
5	More shade	11/29/2017 12:32 PM
6	Trees!	11/28/2017 10:16 PM
7	Available, adequate parking	11/27/2017 12:42 PM
8	Paved multi-use trails between Sun City and parks/trail system of WilCo	11/27/2017 5:56 AM
9	Petanque	11/26/2017 2:36 PM
10	dog friendly	11/25/2017 7:11 PM
11	benches	11/23/2017 10:29 PM
12	Water fountains on trails	11/23/2017 4:32 PM
13	sports fields/courts	11/21/2017 2:55 PM
14	Dedicated bike paths to get access to the parks from major bike arterial like Ronald Reagan and Williams drive	11/20/2017 8:38 AM
15	Splash pad	11/18/2017 7:41 AM
16	Campgrounds	11/17/2017 3:31 PM
17	Camping	11/17/2017 3:13 PM
18	disc golf	11/16/2017 5:01 PM
19	mountain-biking nature trails	11/16/2017 12:44 PM

DRAFT

20	Soccer fields	11/16/2017 7:54 AM
21	dog parks	11/15/2017 6:28 PM
22	Water park/splash pads	11/15/2017 1:31 PM
23	Volleyball	11/15/2017 12:01 PM
24	Again this should not be funded by County taxes	11/15/2017 9:21 AM

DRAFT

Q14 I think Williamson County should expand the trail system linking communities and neighborhoods (regional trails, greenways, etc.).

Answered: 469 Skipped: 57

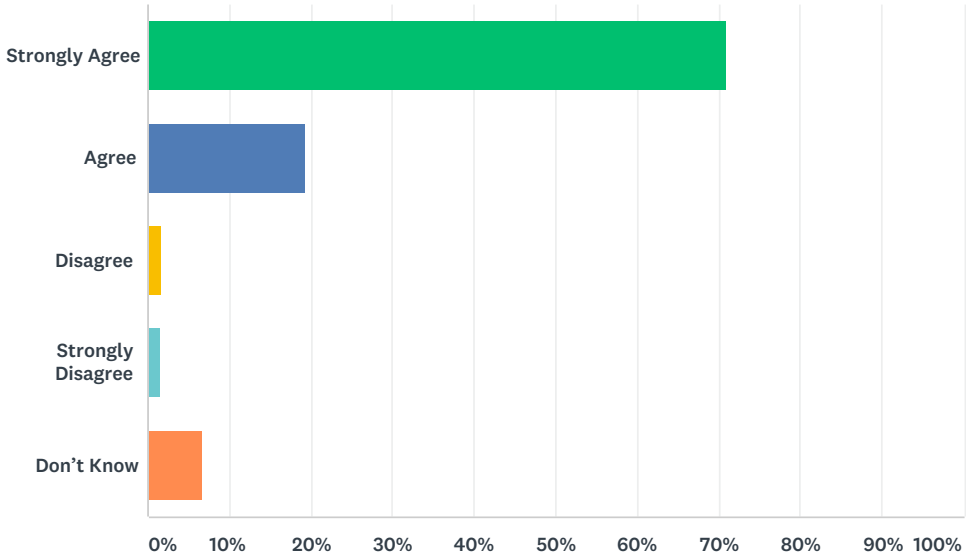

ANSWER CHOICES	RESPONSES	
Strongly Agree	71.00%	333
Agree	19.19%	90
Disagree	1.71%	8
Strongly Disagree	1.49%	7
Don't Know	6.61%	31
TOTAL		469

DRAFT

Q15 I think Williamson County should provide additional opportunities for passive outdoor recreation (walking trails, fishing, picnicking, etc.).

Answered: 470 Skipped: 56

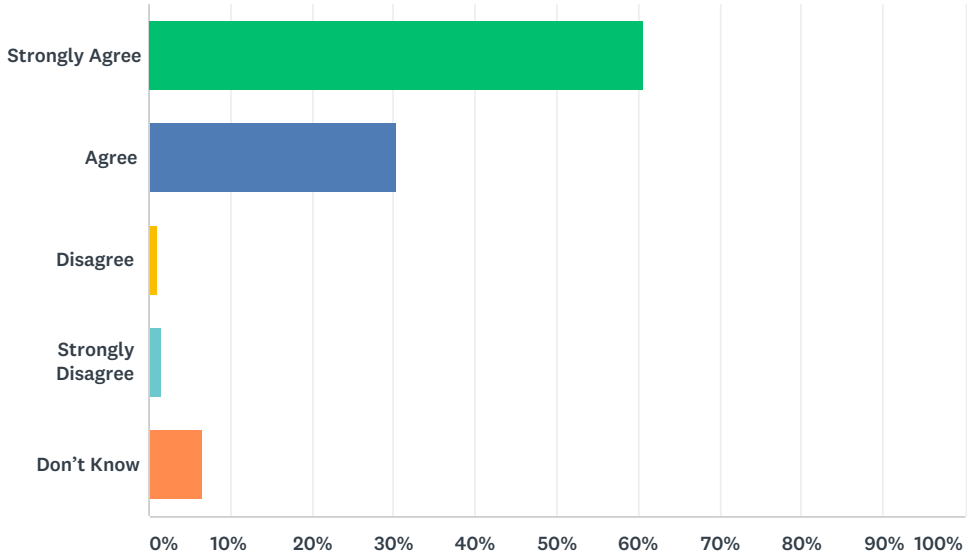

ANSWER CHOICES	RESPONSES	
Strongly Agree	60.64%	285
Agree	30.43%	143
Disagree	1.06%	5
Strongly Disagree	1.49%	7
Don't Know	6.38%	30
TOTAL		470

DRAFT

Q16 Please rank the following items in order of importance to you (1 being MOST important and 5 being LEAST important).

Answered: 465 Skipped: 61

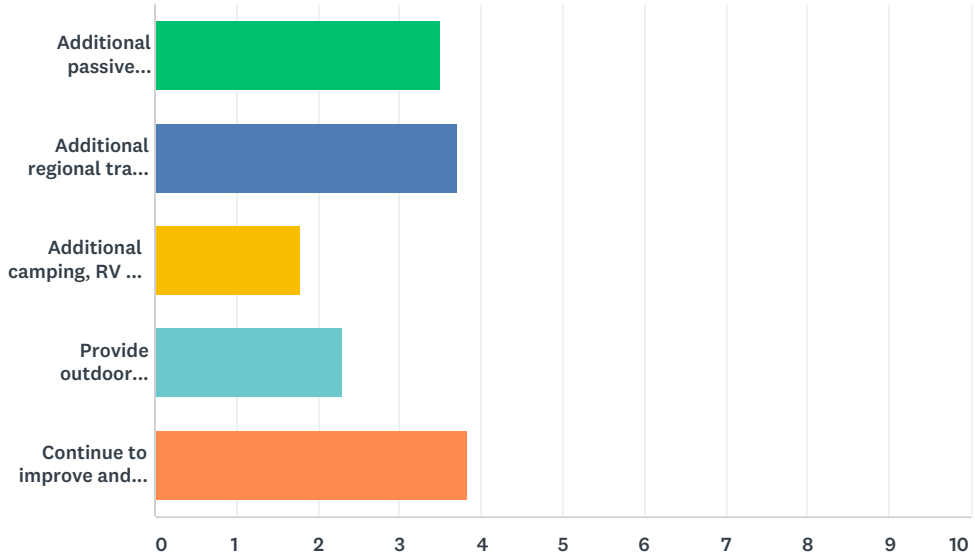

	1	2	3	4	5	TOTAL	SCORE
Additional passive recreation in parks (e.g., hiking, fishing, picnicking)	19.81% 82	31.40% 130	30.92% 128	13.29% 55	4.59% 19	414	3.49
Additional regional trail connections (e.g., Brushy Creek Regional Trail)	37.94% 162	23.19% 99	19.91% 85	10.30% 44	8.67% 37	427	3.71
Additional camping, RV and overnight shelters	6.73% 29	6.03% 26	7.19% 31	17.87% 77	62.18% 268	431	1.77
Provide outdoor education opportunities	4.65% 20	9.53% 41	18.60% 80	45.12% 194	22.09% 95	430	2.30
Continue to improve and maintain existing parks	35.32% 160	29.14% 132	22.74% 103	9.27% 42	3.53% 16	453	3.83

DRAFT

Q17 What type of other experiences or activities would you like to have in Williamson County Parks that have not been mentioned in this survey?

Answered: 233 Skipped: 293

#	RESPONSES	DATE
1	There is no mention of Mountain Biking in this survey. This is a very popular outdoor activity that Wilco should be considering when considering allocation of land and funding. The trails can be utilized by hikers, runners and mountain bikers. We have a great system of trails in the Brushy Creek Regional Trail area near Parmer Lane. This trail system is so popular that it attracts people from all over the area to ride the trails which leads to local business revenue opportunities. I would like to see more of this trail development in other areas of the county. Travis County has some excellent trails at Pace Bend and Riemers as an example of where money is spent at county parks outside of Williamson County.	1/3/2018 7:31 AM
2	More outdoor/indoor pools	12/29/2017 3:31 PM
3	additional sports courts such as racquetball, youth size tennis courts	12/27/2017 2:11 PM
4	None. I am a ultrarunner so connecting trails would be great for me. It would also help in providing bike paths for people to get from one area of the county to another with out being on the streets	12/19/2017 1:46 PM
5	The trails are great but sometimes don't connect easily when we go bike riding.	12/18/2017 12:48 PM
6	Wildlife viewing shelters near waterways	12/15/2017 3:41 PM
7	Unpaved and paved hiking trails and bike trails. Designated trails for hiking only and others for biking only. Regional trail too busy with fast bikes.	12/15/2017 3:35 PM
8	Water features for kids.	12/15/2017 2:53 PM
9	none	12/15/2017 2:45 PM
10	Dog Parks More treed areas/natural trails through wooded areas Concessions at parks	12/15/2017 10:01 AM
11	.	12/14/2017 10:43 PM
12	Separate trails for bike riders and walkers. It’s dangerous for walkers when bikes are on trails.	12/14/2017 3:42 PM
13	Just more open space for recreation	12/14/2017 1:57 PM
14	Areas for pets	12/14/2017 1:05 PM
15	Wildlife watching, native plants, bird habitat, unchannelled streams, greenbelts	12/14/2017 12:53 PM
16	I think you've got it pretty well covered.	12/10/2017 6:34 PM
17	connectivity throughtout the county to the parks so that it is safe to bike overland to the nearest park	12/10/2017 4:32 PM
18	Camping was barely mentioned at all.	12/10/2017 2:36 PM
19	Astronomy events ? Outdoor education not mentioned specifically. Guided walks on native plants - Outdoor education not mentioned specifically	12/9/2017 1:41 PM
20	You're doing fine. Could use better parking for big activities.	12/6/2017 3:44 PM
21	Website use / value for users and county residents	12/4/2017 2:57 PM
22	More softball fields at Southwest RC Park.	12/4/2017 12:26 PM
23	music in the parks; birding stations; volunteer opportunities	12/4/2017 10:30 AM
24	I would like to see more support (money / care) for the donkeys at Berry Springs	12/3/2017 8:38 PM
25	As mentioned in comments before, I love off-leash dog trails. They make it easy for pets and humans to go hiking together and is normally one of the first things I look for when I decide to go hiking.	12/2/2017 11:19 AM
26	More green space and less strip malls and apartment buildings/multi-residential.	12/1/2017 4:17 PM

DRAFT

27	...	12/1/2017 3:55 PM
28	biking trails	12/1/2017 9:24 AM
29	Additional park locations further north in the county. Not many locations convenient to the general area around Ronald Reagan and Williams Drive, heading towards Florence.	12/1/2017 9:01 AM
30	Dog Park	11/30/2017 1:17 PM
31	More connectivity across the area so that cycling and walking can become a safe and useful way to get places, not just for recreation.	11/30/2017 8:30 AM
32	None	11/30/2017 6:21 AM
33	-	11/30/2017 1:05 AM
34	More sports fields	11/29/2017 3:57 PM
35	Swimming	11/28/2017 10:16 PM
36	Continue to improve disc golf courses. Add disc golf courses. Add more mountain bike trails.	11/28/2017 3:53 PM
37	Nothing	11/28/2017 10:53 AM
38	Laboratory space to teach field botany and house herbarium specimens.	11/28/2017 8:07 AM
39	none	11/28/2017 6:34 AM
40	I think this survey has explained everything quite well.	11/28/2017 5:34 AM
41	None	11/27/2017 9:05 PM
42	N / A	11/27/2017 8:06 PM
43	Interconnection of trail system in Williamson County	11/27/2017 7:56 PM
44	none	11/27/2017 6:47 PM
45	I was on a County Parks Comm. up north and the splash facility we built near a small lake was a huge hit. A family carload would come in to picnic, the big kids would swim/kayak etc. in the lake, the little kids were in the splash park, some were playing Frisbee golf and everyone was eating. That park helped support some of the others without the lake, but providing X-country ski trails or events such a spring race dubbed the 'Mud Creek Crawl', which was sort of a steeplechase going over, under or around. .	11/27/2017 3:55 PM
46	Star gazing - night time	11/27/2017 12:42 PM
47	Mountain bike trails	11/27/2017 12:30 PM
48	nothing	11/27/2017 11:45 AM
49	open sports fields for pickup games in soccer, touch football, frisbee, etc	11/27/2017 10:34 AM
50	More fishing, including stocked fishing.	11/27/2017 9:50 AM
51	Sail and motor boat rentals	11/27/2017 9:42 AM
52	get the stumps and protruding rocks out of trails - keep limbs out of site line of users	11/27/2017 9:22 AM
53	None	11/27/2017 9:21 AM
54	Trials riding. Take an unusable area, e.g. too rocky and hilly. Establish a trials course for both bicycles and motorcycles. Relax, a trials motorcycle looks a lot like a mountain bicycle. This is a great family sport. I picture: adjacent parking, compost toilet, a few picnic tables under trees or small pavilion and a large illustrated map of the area with usage regulations.	11/27/2017 9:03 AM
55	Pickleball courts	11/27/2017 7:50 AM
56	paved biking trails	11/27/2017 7:49 AM
57	More biking similar to “Rail to Trail” program.	11/27/2017 7:21 AM
58	trails for mountain biking - not too rocky though	11/27/2017 7:17 AM
59	Can't think of any	11/27/2017 6:59 AM
60	Dog park	11/27/2017 6:32 AM

DRAFT

61	None	11/27/2017 6:10 AM
62	Guided hikes	11/27/2017 6:00 AM
63	I'm a fan of open space so anything that prevents cement and buildings is good. I don't honestly care if it's just open land with nothing on it. I think Round Rock is changing and not in a good way. Any green, open areas are good.	11/26/2017 6:12 PM
64	Have a competition size space for pétanque. It requires only a gravel area so people can bring their own equipment and play!	11/26/2017 2:36 PM
65	More needs to be done in eastern Williamson County. I would like to see the parks master plan address natural areas and walking/running/hiking. I don't see a need for more athletics fields.	11/26/2017 1:48 PM
66	tennis	11/26/2017 1:41 PM
67	Lots of nature landscapes	11/26/2017 1:08 PM
68	N/A	11/25/2017 7:19 PM
69	I haven't found one horse friendly trail yet. There isn't even a place where one is allowed to walk a miniature horse.	11/25/2017 7:11 PM
70	More stuff to do in north west williamson county.	11/25/2017 11:43 AM
71	Birding areas, quiet hiking paths for walkers only, mountain bike paths	11/24/2017 12:32 PM
72	Not sure	11/24/2017 9:14 AM
73	More access for blind visitors on safe walking trails.	11/24/2017 7:13 AM
74	A place to observe the constellations	11/24/2017 7:04 AM
75	Birding blinds, purple martin houses	11/24/2017 7:02 AM
76	More disc golf courses.	11/24/2017 4:05 AM
77	Expand, lengthen bike trails	11/24/2017 1:55 AM
78	Tennis courts	11/24/2017 12:32 AM
79	Personally, I believe the county spends way too much attention and money on parks. Better roads and traffic management are much higher priorities for me and my family	11/23/2017 10:29 PM
80	Dog areas	11/23/2017 4:24 PM
81	Separate adult and childrens' swimming pools. Some kind of emergency support system. Unfortunately, some evil people find parks and running trails good places to find their victims.	11/23/2017 8:31 AM
82	My kids love going to classes at the Austin Nature and Science Center. They're always cheap or free. I'd love to see something like that close to home in Williamson!	11/22/2017 2:59 PM
83	interpretive programs on level with national parks	11/21/2017 4:23 PM
84	Bike lanes	11/21/2017 3:54 PM
85	Recreational sport facilities	11/21/2017 2:55 PM
86	Gym space!	11/21/2017 1:39 PM
87	Basketball and volleyball courts	11/21/2017 10:26 AM
88	Better integration and connections with city and neighborhood parks and trails.	11/21/2017 8:36 AM
89	additional tennis courts	11/20/2017 4:55 PM
90	Preserve nature and open space. Although sports complexes are important I would rather see more open and natural spaces.	11/20/2017 4:44 PM
91	Outdoor event spaces (plays, musicals, music events)	11/20/2017 4:16 PM
92	Dedicated bike lane on 1431, 3406, 1460, 970	11/20/2017 1:43 PM
93	Williamson County has an excellent park system. Maintain what you have and maybe look at areas of the county that may not have easy access to a park.	11/20/2017 12:22 PM

DRAFT

94	Your website is terrible when compared to what is available for most other parks. Most importantly you need zoomable maps with GPS location built in. Next, you need wildlife information. Third you need educational materials.	11/20/2017 11:12 AM
95	more cycling opportunities	11/20/2017 10:58 AM
96	All have been addressed	11/20/2017 10:40 AM
97	designated free leash area	11/20/2017 10:26 AM
98	Keep good bike access open on Ronald Reagan, Chandler, other widely used roads. Complete the bike trail from Berry Springs under the interstate all the way to Williams Drive.	11/20/2017 10:00 AM
99	Provide access and connection to the parks via bikes. Also remember to prioritize paved dedicated bike lanes on all county arterial roads: 2243, 3405, RR, Williams, 971, etc. Wilco is a hub for bikers because of great shoulders on many roads. We need to keep it that way and improve by adding connecting paths to the parks. Thanks for taking input! Love wilco!	11/20/2017 8:38 AM
100	Continued bike access to roads such as Chandler Rd and Ronald Regan. Improved/widened shoulders on other roads between Williamson County cities for safer cycling.	11/19/2017 10:20 PM
101	Parks free from major utilities like power lines and sewage lines. Leave park space all natural, free from development because it's "easier" than other options.	11/19/2017 9:33 PM
102	More support for biking.	11/19/2017 9:10 PM
103	Skate park area, tennis courts, basketball courts, swimming pools	11/19/2017 8:50 PM
104	Biking, biking, biking safely!	11/19/2017 8:12 PM
105	None	11/19/2017 7:08 PM
106	Park directional information in more locations. Giving more options and difficulty ratings where needed.	11/19/2017 4:16 PM
107	Lake creek trail needs to be connected to something else. The fact that it borders to the COA area in NW Austin which is seriously lacking much green space sucks, and the city/Wilco and the North Austin 1 MUD aren't working well together. I hope the underpass under Parmer will connect it to the future development over on that ranch, but until then it's a great trail just so disconnected from everything. Safe trail connections are so important, a 1 mile trail is nothing if it's just by itself.	11/19/2017 9:29 AM
108	more trails	11/19/2017 8:27 AM
109	Can't think of anything else!	11/19/2017 8:02 AM
110	Open Track Crew Rowing.	11/19/2017 7:38 AM
111	not sure	11/19/2017 7:37 AM
112	A long term mobile park area.	11/19/2017 7:24 AM
113	N/A	11/19/2017 6:30 AM
114	splash pads	11/18/2017 11:20 PM
115	Bird blind	11/18/2017 10:27 PM
116	Bike lanes on roads	11/18/2017 6:40 PM
117	Community outreach	11/18/2017 5:38 PM
118	None	11/18/2017 4:52 PM
119	Clearly mark the regional trails, have "You are here" signs along the regional trails with a map and distances to landmarks/restrooms, and provide pdfs of the regional trail maps to download from a WilCo website.	11/18/2017 3:54 PM
120	A small petting zoo (goats, etc) would be nice for littles. I once lived in a town which had a fenced area in a park where they kept some deer that could be fed through the fence. It was free to see the animals, but there was also a food dispenser from which to buy food pellets.	11/18/2017 3:53 PM
121	More dedicated bike trails	11/18/2017 3:40 PM
122	Safer biking areas on roads and in all parks (Ronald Reagan Blv. and other county roads utilized by cyclists). Our triathlon club rides in and around this area all-year long and we have witnessed aggressive drivers and avoidable bike/car accidents and deaths. Thank you.	11/18/2017 2:19 PM

DRAFT

123	Major network of bike trails!	11/18/2017 12:12 PM
124	Mountain bike trails	11/18/2017 12:12 PM
125	Better playgrounds with more shade.	11/18/2017 10:45 AM
126	More off-leash areas for dogs. More water fountains. Greater exposure (concerts in the park, kits day, dog day, etc.)	11/18/2017 9:39 AM
127	Splash pad/water park	11/18/2017 9:35 AM
128	Sports fields near Georgetown	11/18/2017 9:11 AM
129	Keep major bike use roads accessible and safe for cyclists - e.g., Ronald Reagan and chandler road. Work on making williamson county safer for road cyclists in general.	11/18/2017 8:42 AM
130	?	11/18/2017 8:08 AM
131	Public Hunting Areas for small game	11/18/2017 8:04 AM
132	Obstacle courses for fun workouts	11/18/2017 7:50 AM
133	More paved bike paths. Wider multi use trails. Connect Berry Springs Park to Bootys Park with paved trail or path. Safe wide multi use path on Shell. Connect safe bike paths to Chandler Road and Ronald Reagan.	11/18/2017 7:30 AM
134	Farmers markets	11/18/2017 7:24 AM
135	More county amenities closer to Georgetown such as overnight RV camping, pools, splashpads, playgrounds	11/18/2017 7:11 AM
136	Additional bike trails around town	11/18/2017 3:10 AM
137	Paved bike paths	11/18/2017 12:43 AM
138	Miniature golf	11/18/2017 12:09 AM
139	Tennis courts. Hiking. Mountain bike trails.	11/17/2017 8:31 PM
140	Night sky events	11/17/2017 8:02 PM
141	Misting shower like the one on San Gabriel River Trail to cool off on a hot summer day. And also water fountains are great	11/17/2017 7:43 PM
142	Dog park, more water misters	11/17/2017 5:21 PM
143	More benches along trails for us older folks who still love to walk and hike but need to sit down occasionally.	11/17/2017 4:40 PM
144	Hike and bike trails linking already existing trails (such as from Leander Rd to the G'town Park trails in G'town).	11/17/2017 4:21 PM
145	More grassland prairies and bird habitats	11/17/2017 4:10 PM
146	None	11/17/2017 3:57 PM
147	we need more off-leash dog parks	11/17/2017 3:51 PM
148	none	11/17/2017 3:39 PM
149	Dog park	11/17/2017 3:31 PM
150	A veloway, I'm so tired of bicyclists putting my family's life in danger so they can get their exercise by illegally riding on the streets!	11/17/2017 3:23 PM
151	Historical kiosks	11/17/2017 3:13 PM
152	None. I think you do an amazing job.	11/17/2017 1:55 PM
153	need additional trail	11/17/2017 1:20 PM
154	primitive camping	11/17/2017 12:42 PM
155	Please, many more bike trails in Williamson county and round Rock. We have a large family and love to go on long bike rides with our kids. It would be great if more bike trails connected.	11/17/2017 11:35 AM
156	More Mountain Bike trails	11/17/2017 10:49 AM

DRAFT

157	Accessible park land & county outdoor amenities in Eastern Wilco.	11/17/2017 10:02 AM
158	Soccer	11/17/2017 8:50 AM
159	Please work with the scouting organizations to provide support to their programs.	11/17/2017 8:46 AM
160	Parks maintenance. Be sure you can take good care of existing facilities while adding more.	11/17/2017 7:02 AM
161	Splash pads	11/17/2017 5:24 AM
162	The biggest most awesome Wooded castle/ fort playscape ever!	11/17/2017 12:47 AM
163	East side trails and green space	11/17/2017 12:04 AM
164	community gardens	11/16/2017 11:08 PM
165	N/a	11/16/2017 10:57 PM
166	Mountain Bike Trails!!!! Good, technical singletrack like the trails along Brushy Creek. Those are amazing!	11/16/2017 10:50 PM
167	My family and I really enjoy the long trail system that runs from the university down to Lake Georgetown. We drive in from Pflugerville and end up walking around town square or visiting a restaurant after we finish walking the trails.	11/16/2017 10:28 PM
168	Wildlife habitats like pollinator gardens, demonstration gardens,	11/16/2017 8:19 PM
169	Parking spaces! Too many of the parks and especially trail heads do not have enough formal parking.	11/16/2017 8:19 PM
170	County fair	11/16/2017 7:50 PM
171	Na	11/16/2017 6:51 PM
172	Not so much as another experience or activity, but simple outdoor shower(head)s at trailheads/restrooms would be great for runners such as myself and relatively inexpensive since the facilities are already plumbed. Just cut the sign budget on the Regional Trail and I'm sure this could be easily afforded.	11/16/2017 5:44 PM
173	additional disc golf facilities, longer hiking trails 3-5 miles, off road bicycling, velodrome,	11/16/2017 5:01 PM
174	I think there should be land where small outdoor concerts can held. Not just around the courthouse, or holidays. A place where local talent can play and people can enjoy not just music but being outdoors and possibly have a type of drive in movie at the same location for families. Maybe not for cars but a lawn where they can sit, eat and have family night.	11/16/2017 4:42 PM
175	Paddle boats	11/16/2017 4:08 PM
176	None	11/16/2017 3:58 PM
177	Proper long hiking trails for various skill sets.	11/16/2017 3:23 PM
178	Additional bocce ball, volleyball, and/or tennis courts	11/16/2017 3:10 PM
179	Water elements such as splash pads!	11/16/2017 3:05 PM
180	N/A	11/16/2017 2:59 PM
181	I think Williamson county needs to fluxes on the Taylor area and give us more !!	11/16/2017 2:19 PM
182	More trees and tree house for play	11/16/2017 2:05 PM
183	Bike Commuting, especially southwards into Travis County More/better Splash Pads accessible along brushy creek regional trail (around great oaks) Playgrounds similar to what the city of Round Rock have installed (see Play for all and Old Settlers Park)	11/16/2017 2:02 PM
184	I am disabled..so well maintained pathways are very important. Also..safe bike paths to get to the parks..instead of driving to them transporting my bike in my car. I live off 2243 on Riverview. Biking on 2243 to town is not safe.	11/16/2017 1:30 PM
185	Encourage Mountain biking trail development by partnering with Austin Ridge Riders. (Wilco SW Regional, Brushy Creek, etc.)	11/16/2017 12:44 PM
186	Mtn bike trails Disk golf Climbing walls More signage on nature wildflowers	11/16/2017 11:41 AM
187	open areas to do physical activity - such as stretching and/or dance classes	11/16/2017 11:14 AM

DRAFT

188	My husband and I play Pokémon Go with our friends and their kids at least once a week at the parks. Its a great way to keep the kids engaged, get some exercise, and enjoy nature at the same time. We see multiple people/families doing the same while we are there. I think our parks would really benefit if we posted on social media which Pokémon are at which parks (which changes every other week), or post when there are special Pokémon events (like the ones that require a certain distance be walked to "hatch" a Pokémon egg). Its a great way to engage entire families and encourage people to get out and walk the park trails! :-)	11/16/2017 10:41 AM
189	Organized educational activities for kids.	11/16/2017 10:13 AM
190	If the City of Round Rock has no plans to actually go ahead with Behrens Ranch Park, Williamson County should develop that park plan	11/16/2017 9:59 AM
191	I would like to have more areas to kayak/canoe.	11/16/2017 9:58 AM
192	Pools, Water park for humans and dogs	11/16/2017 9:55 AM
193	more safe, clean dog parks	11/16/2017 9:25 AM
194	Link trail system to downtown Round Rock, Georgetown, etc. Makes the trails more usable by families.	11/16/2017 9:12 AM
195	Please stop tearing down trees to add for trails. We do not need the Brushy creek trail extension going through our neighborhood. More “traffic” increases crime and we are already seeing this effect with the addition of the Creek Bend blvd. The light pollution is also harmful for creatures who live along the creek. Preserve our beautiful area by not building it all up!	11/16/2017 6:31 AM
196	WHite water surf course	11/16/2017 6:16 AM
197	Love the fishing idea. Moved to Williamson county 3 years ago from New England. I was raised fishing, and would love to do the same for my kids, but being newer to the area I don't know where to go.	11/15/2017 10:46 PM
198	a rodeo areana , horses to ride.	11/15/2017 9:24 PM
199	Post signage prohibiting firearms and air soft gun "play", post 30.06 and 30.07 and prohibit all firearms, rifles, shotguns, etc. County swimming pool, splash pads, Emergency notification buttons at intervals on the trails especially less visited and less visible areas Lightning detection warnings	11/15/2017 8:28 PM
200	Mountain biking trails, esp single track. Dirtbike or ATV recreation would be tremendously popular. Waterparks	11/15/2017 7:59 PM
201	Backpacking/camping trails	11/15/2017 7:06 PM
202	Mostly just want connected trails - preferably w/ loops	11/15/2017 6:53 PM
203	Camping and advertising for what is available	11/15/2017 6:41 PM
204	Anything for young children!	11/15/2017 6:38 PM
205	nature outdoor events, butterfly migration areas, birding areas, guided nature walks	11/15/2017 6:28 PM
206	More non-RV camping areas and outdoor music	11/15/2017 6:14 PM
207	Cleaner parks. Trash picked up at the parks and playgrounds	11/15/2017 6:01 PM
208	Dogs allowed on leash with dog waste pickup supplies nearby.	11/15/2017 4:33 PM
209	none that I can think of.	11/15/2017 4:11 PM
210	Nothing comes to mind	11/15/2017 3:58 PM
211	Opportunities for the Goodwater Master Naturalists to provide interpretive tours and education about the importance of these spaces for maintaining balance in our environment: a place for native plants and species to survive and thrive!	11/15/2017 3:30 PM
212	none	11/15/2017 3:08 PM
213	sports for seniors.	11/15/2017 2:26 PM
214	More fishing and better stocking and maintenance of fishing areas in Taylor area	11/15/2017 2:20 PM
215	Benches and places to sit for a few minutes along trails.	11/15/2017 1:38 PM
216	Water parks/splash pads	11/15/2017 1:31 PM

DRAFT

217	Can't think of any	11/15/2017 12:56 PM
218	Williamson County Parks are excellent and so well maintained. Adding more passive recreation in parks connecting regional trails would make them even better. The amenities and conditions in our Wilco parks far surpass those in nearby counties.	11/15/2017 12:10 PM
219	Volleyball	11/15/2017 12:01 PM
220	Dog parks are needed	11/15/2017 11:21 AM
221	na	11/15/2017 11:10 AM
222	Playground areas that would offer educational opportunities	11/15/2017 10:45 AM
223	pickleball, tennis, disc golf	11/15/2017 10:04 AM
224	Increase educational opportunities/ experiences with all county schools including events which engage the county as a whole and not a "regional area" only.	11/15/2017 9:48 AM
225	mountain bike trails	11/15/2017 9:14 AM
226	single-track mountain bike trails	11/15/2017 9:13 AM
227	na	11/15/2017 9:00 AM
228	Interested in park opening between Jonah and Taylor - will be another one within a distance of our home that we could enjoy.	11/15/2017 8:51 AM
229	Adult Playgrounds...example...exercise equipment under a pavilion.	11/15/2017 8:41 AM
230	Horseback riding	11/15/2017 8:40 AM
231	None	11/15/2017 8:35 AM
232	Opportunities to be able to rent equipment; for example kayaks, paddle boards at the lake; bikes at the park.	11/15/2017 8:34 AM
233	Outdoor Concerts/Passive activities such as tree stump spaced walking/ Zen sand raking/Railroad Tie 2 inches off ground balance beam walking/shaded zen areas	11/15/2017 8:29 AM

DRAFT

Q18 Would you like to receive updates on the County's parks master planning process?

Answered: 465 Skipped: 61

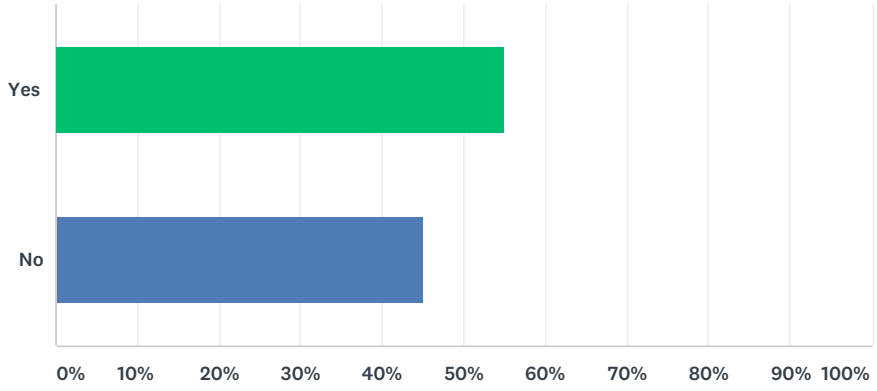

ANSWER CHOICES	RESPONSES	
Yes	55.05%	256
No	44.95%	209
TOTAL		465

DRAFT

Q19 If you answered "yes" to question #18, please provide your email address below.

Answered: 252 Skipped: 274

#	RESPONSES	DATE
1	jessicaromigh@gmail.com	1/2/2018 7:42 AM
2	lanciauxca@msn.com	12/29/2017 3:31 PM
3	rgray@mysticalrealm.net	12/27/2017 2:11 PM
4	lhester1@austin.rr.com	12/23/2017 11:41 AM
5	chuckbaker@yahoo.com	12/19/2017 1:47 PM
6	do4416@outlook.com	12/18/2017 6:31 AM
7	Johnpete85@gmail.com	12/17/2017 6:56 AM
8	blane.conklin@gmail.com	12/15/2017 8:42 PM
9	pawpawhamm@gmail.com	12/15/2017 3:41 PM
10	melvinliles@yahoo.com	12/15/2017 2:46 PM
11	rachelfausett@yahoo.com	12/15/2017 1:27 PM
12	Nurse1219@msn.com	12/14/2017 3:42 PM
13	rich@richpoulton.com	12/14/2017 1:57 PM
14	brushfreeman@gmail.com	12/14/2017 12:54 PM
15	agnesplutino@gmail.com	12/10/2017 6:34 PM
16	lalisa59@yahoo.com	12/10/2017 2:37 PM
17	floyd1950@gmail.com	12/9/2017 7:25 PM
18	robertkamper@yahoo,com	12/9/2017 1:41 PM
19	shaunaseverson@yahoo.com	12/6/2017 5:26 PM
20	redjeepjeremy@yahoo.com	12/6/2017 4:46 PM
21	joe.txwatts@gmail.com	12/6/2017 8:55 AM
22	peter@simmang.com	12/5/2017 11:18 PM
23	bobbabb@babbnet.org	12/4/2017 2:58 PM
24	swimbb22@yahoo.com	12/4/2017 12:26 PM
25	karen77schnell@gmail.com	12/3/2017 8:38 PM
26	Dank@austin.rr.com	12/2/2017 9:11 AM
27	Bsoja1@gmail.com	12/1/2017 2:03 PM
28	koonz@geoblox.com	11/30/2017 8:30 AM
29	jbuckler@austin.rr.com	11/29/2017 3:57 PM
30	joglos@comcast.net	11/29/2017 3:33 PM
31	marathonmom23@live.com	11/29/2017 1:24 PM
32	blue_x21@yahoo.com	11/29/2017 12:32 PM
33	lchristie5@yahoo.com	11/28/2017 10:17 PM
34	dtn1111@gmail.com	11/28/2017 3:53 PM

DRAFT

35	brian@centtech.com	11/28/2017 1:26 PM
36	d.shawhan@yahoo.com	11/28/2017 10:53 AM
37	ldfowler1203@suddenlink.net	11/28/2017 8:07 AM
38	stephenharvey0@gmail.com	11/27/2017 9:06 PM
39	Psrooney@aol.com	11/27/2017 7:39 PM
40	jeffdobbelaere@gmail.com	11/27/2017 7:38 PM
41	Send to: Sun City Hiking Club	11/27/2017 12:42 PM
42	d.steinke31@gmail.com	11/27/2017 11:45 AM
43	gepreston@gmail.com	11/27/2017 11:35 AM
44	mykey_25@Yahoo.com	11/27/2017 9:50 AM
45	Pauls49repair@gmail.com	11/27/2017 9:43 AM
46	bik3rd00d@yahoo.com	11/27/2017 9:03 AM
47	k.l.shawhan@gmail.com	11/27/2017 8:58 AM
48	Francoise.Lovejoy@earthlink.net	11/27/2017 8:33 AM
49	dgae8426@hotmail.com	11/27/2017 7:49 AM
50	jcroupe@msn.com	11/27/2017 7:39 AM
51	Robertbo06@yahoo.com	11/27/2017 7:21 AM
52	wilkensbetty@gmail.com	11/27/2017 7:00 AM
53	Gidgetshira@gmail.com	11/27/2017 6:34 AM
54	jhnoblejr@icloud.com	11/27/2017 6:10 AM
55	Emailray56@gmail.com	11/27/2017 5:05 AM
56	Globaltrading001@msn.com	11/27/2017 4:56 AM
57	jowilliams@suddenlink.net	11/27/2017 4:37 AM
58	mkcorbett67@gmail.com	11/27/2017 4:30 AM
59	coreymryan@gmail.com	11/26/2017 2:59 PM
60	Nolan.christine@yahoo.com	11/26/2017 2:37 PM
61	chris_remmert@hotmail.com	11/26/2017 1:48 PM
62	jjcannone@bluehen.udel.edu	11/26/2017 1:42 PM
63	Rbehnke@me.com	11/26/2017 1:08 PM
64	txdurham@gmail.com	11/26/2017 12:00 PM
65	monacarver2@gmail.com	11/26/2017 8:26 AM
66	wirecode@suddenlink.net	11/25/2017 3:23 PM
67	Jkondoff99@yahoo.com	11/25/2017 11:44 AM
68	jkmeinzer@suddenlink.net	11/24/2017 12:32 PM
69	barbara@poundsfloors.com	11/24/2017 9:15 AM
70	spahrvfw@yahoo.com	11/24/2017 7:13 AM
71	mickeydeck54@gmail.com	11/24/2017 7:05 AM
72	tommy20716@gmail.com	11/24/2017 4:09 AM
73	davemaggie.manley@yahoo.com	11/24/2017 4:05 AM
74	chalasani.rajendra@gmail.com	11/24/2017 12:33 AM
75	fbrodya@hotmail.com	11/23/2017 9:02 PM

DRAFT

76	pjm080911@gmail.com	11/23/2017 4:41 PM
77	Cga81@aol.com	11/23/2017 4:25 PM
78	Nyanez@pdx.edu	11/23/2017 12:09 PM
79	dotdon32@msn.com	11/23/2017 11:07 AM
80	ckrackley@msn.com	11/23/2017 9:22 AM
81	mitupper@gmail.com	11/23/2017 8:33 AM
82	jessicaldunagan@gmail.com	11/22/2017 3:00 PM
83	mikearodgers21@hotmail.com	11/22/2017 12:14 PM
84	arica.kolb@georgetown.org	11/22/2017 11:39 AM
85	billye_adams@yahoo.com	11/22/2017 9:54 AM
86	logan.pillay@att.net	11/22/2017 8:49 AM
87	txcannell@gmail.com	11/21/2017 6:59 PM
88	samtropolis@gmail.com	11/21/2017 4:25 PM
89	wendyjeanbirdwatcher@gmail.com	11/21/2017 1:17 PM
90	darron.dippel@gmail.com	11/21/2017 8:36 AM
91	bevo1957@gmail.com	11/20/2017 4:56 PM
92	dinglerj@gmail.com	11/20/2017 4:17 PM
93	larryfoos@sbcglobal.net	11/20/2017 3:32 PM
94	publisher@taylorpress.net	11/20/2017 3:00 PM
95	rschlather@gmaL.com	11/20/2017 12:22 PM
96	mammelton50@mac.com	11/20/2017 11:28 AM
97	Txmotmot@gmail.com	11/20/2017 11:24 AM
98	charles-newsom@uiowa.edu	11/20/2017 11:13 AM
99	egreen@taylorha.org	11/20/2017 10:40 AM
100	susieblackledge@gmail.com	11/20/2017 10:26 AM
101	Jtbuschy@aol.com	11/20/2017 10:01 AM
102	Cmooremm@gmail.com	11/20/2017 8:38 AM
103	Team.greenegge@gmail.com	11/19/2017 10:23 PM
104	Swoper@gmail.com	11/19/2017 9:34 PM
105	Amanda_Shannon@Dell.com	11/19/2017 9:10 PM
106	Camillebaptiste@gmail.com	11/19/2017 7:09 PM
107	match4me24@yahoo.com	11/19/2017 4:16 PM
108	jrs4ms@msn.com	11/19/2017 3:00 PM
109	Haretaylors@yahoo.com	11/19/2017 9:35 AM
110	muminkitty@gmail.com	11/19/2017 9:30 AM
111	c_j_grimes@hotmail.com	11/19/2017 7:48 AM
112	suecylk@yahoo.com	11/19/2017 7:38 AM
113	katy.sommer@att.net	11/19/2017 7:37 AM
114	alflinn@aol.com	11/19/2017 6:30 AM
115	hendrsnmobile@yahoo.com	11/18/2017 10:28 PM
116	anrjp1@aol.com	11/18/2017 8:47 PM

DRAFT

117	gdchambers@suddenlink.net	11/18/2017 6:56 PM
118	kgeer@wilco.org	11/18/2017 5:38 PM
119	rrobb9107@gmail.com	11/18/2017 4:21 PM
120	vefl21@yahoo.com	11/18/2017 3:55 PM
121	Kjfamily5@yahoo.com	11/18/2017 3:53 PM
122	Cory.Ellerbroek@gmail.com	11/18/2017 3:40 PM
123	czardastx@hotmail.com	11/18/2017 3:33 PM
124	tommccafferty1949@gmail.com	11/18/2017 3:24 PM
125	jsherman42789@yahoo.com	11/18/2017 2:19 PM
126	txpaulstewart@gmail.com	11/18/2017 12:12 PM
127	smithdw55@gmail.com	11/18/2017 12:07 PM
128	Charlotte.creech@gmail.com	11/18/2017 11:08 AM
129	elvadiane@gmail.com	11/18/2017 10:45 AM
130	ptkaustin@gmail.com	11/18/2017 9:39 AM
131	Mistyshockey@yahoo.com	11/18/2017 9:35 AM
132	lbazetx@gmail.com	11/18/2017 9:11 AM
133	glorimar_alers@hotmail.com	11/18/2017 8:29 AM
134	bkortego@gmail.com	11/18/2017 8:04 AM
135	Kristenmichele29@gmail.com	11/18/2017 7:50 AM
136	Jamie@thefletcherpropertygroup.com	11/18/2017 7:41 AM
137	Joanmarie85@gmail.com	11/18/2017 7:24 AM
138	Caramckinney1@gmail.com	11/18/2017 7:12 AM
139	llowrey1110@yahoo.com	11/18/2017 7:12 AM
140	Manes.eileen@gmail.com	11/18/2017 6:39 AM
141	Nitebear38@aol.com	11/18/2017 3:10 AM
142	sreedtexas@gmail.com	11/18/2017 12:43 AM
143	mstave@gmail.com	11/17/2017 11:18 PM
144	Mikedbeeson@gmail.com	11/17/2017 8:31 PM
145	vickizar@gmail.com	11/17/2017 8:31 PM
146	keith.swearingen@yahoo.com	11/17/2017 8:03 PM
147	Sagagliano@suddenlink.net	11/17/2017 7:44 PM
148	Eliasellsworth@gmail.com	11/17/2017 7:31 PM
149	debiprather@gmail.com	11/17/2017 4:41 PM
150	Daylyn.swanson@gmail.com	11/17/2017 3:58 PM
151	ankaa_33@hotmail.com	11/17/2017 3:51 PM
152	heartoffire38_dobbs@yahoo.com	11/17/2017 3:39 PM
153	dajoha@gmail.com	11/17/2017 3:32 PM
154	Glenn.kleinert@gmail.com	11/17/2017 3:13 PM
155	bobbytvd@gmail.com	11/17/2017 2:57 PM
156	marillionjade24@gmail.com	11/17/2017 2:22 PM
157	j.rothlander@att.net	11/17/2017 1:58 PM

DRAFT

158	scunningham@farmersagent.com	11/17/2017 1:29 PM
159	mike.bogert451@gmail.com	11/17/2017 1:20 PM
160	jjabreu427@yahoo.com	11/17/2017 1:02 PM
161	chris@cadsupplies.com	11/17/2017 12:43 PM
162	Sheener2002@gmail.com	11/17/2017 11:36 AM
163	dbdiggs00@gmail.com	11/17/2017 10:49 AM
164	bigfish653@aol.com	11/17/2017 8:51 AM
165	Aimee_Casper@amat.com	11/17/2017 8:46 AM
166	Specialk603@yahoo.com	11/17/2017 7:16 AM
167	Ellis.chris.88@gmail.com	11/17/2017 6:23 AM
168	Susan.macomber@gordon.edu	11/17/2017 5:25 AM
169	jessica@tiedt.us	11/16/2017 11:08 PM
170	Avarah@hotmail.com	11/16/2017 10:58 PM
171	ana3belle@gmail.com	11/16/2017 10:32 PM
172	Suzannehigbee@gmail.com	11/16/2017 8:20 PM
173	capthmm@gmail.com	11/16/2017 5:44 PM
174	asitomer@gmail.com	11/16/2017 5:13 PM
175	Jo.peters@utexas.edu	11/16/2017 5:07 PM
176	brad1293@yahoo.com	11/16/2017 5:01 PM
177	Jessicalindsey0330@gmail.com	11/16/2017 3:05 PM
178	boerger.ron@gmail.com	11/16/2017 2:39 PM
179	Santos.herrera@fluor.com	11/16/2017 2:20 PM
180	Bhoomi.ce@gmail.com	11/16/2017 2:06 PM
181	jnbellow@gmail.com	11/16/2017 2:02 PM
182	bethrutter@gmail.com	11/16/2017 1:55 PM
183	Alderheart@msn.com	11/16/2017 1:31 PM
184	therehanz@gmail.com	11/16/2017 1:14 PM
185	trig-day@austin.rr.com	11/16/2017 12:44 PM
186	kdearaujo@gmail.com	11/16/2017 12:28 PM
187	Alyshap@gmail.com	11/16/2017 12:06 PM
188	Htramonte@sbcglobal.net	11/16/2017 11:42 AM
189	Tynanelsal@yahoo.com	11/16/2017 11:41 AM
190	claudia@cardioconclaudia.com	11/16/2017 11:14 AM
191	Rebeccajohnson1317@gmail.com	11/16/2017 10:49 AM
192	ksluna@wilco.org	11/16/2017 10:41 AM
193	ahlandry@gmail.com	11/16/2017 10:36 AM
194	K_Fauth@hotmail.com	11/16/2017 10:22 AM
195	Frncnhrrs@yahoo.com	11/16/2017 10:14 AM
196	laurie@mflink.com	11/16/2017 10:13 AM
197	jeffmarkpratt@gmail.com	11/16/2017 9:59 AM
198	gu1llo@hotmail.com	11/16/2017 9:55 AM

DRAFT

199	Amykacperski@att.net	11/16/2017 9:54 AM
200	frieslee@gmail.com	11/16/2017 9:37 AM
201	elisehuebner@gmail.com	11/16/2017 9:25 AM
202	chris.moore.tx@gmail.com	11/16/2017 9:12 AM
203	Corri.f.lewis@gmail.com	11/16/2017 6:32 AM
204	Becca.tucker.1208@gmail.com	11/15/2017 11:11 PM
205	john.villasana64@gmail.com	11/15/2017 11:01 PM
206	jennifergrow@sbcglobal.net	11/15/2017 10:48 PM
207	Kkcurran11@yahoo.com	11/15/2017 10:47 PM
208	dangomez2017@gmail.com	11/15/2017 9:25 PM
209	reecebrianna12@gmail.com	11/15/2017 9:06 PM
210	Amyj@apple.com	11/15/2017 8:57 PM
211	lferristx@gmail.com	11/15/2017 8:46 PM
212	Jensavage02@yahoo.com	11/15/2017 8:42 PM
213	margestephen@gmail.com	11/15/2017 8:36 PM
214	Houstonhuggies@gmail.com	11/15/2017 8:30 PM
215	Matt.jd.price@gmail.com	11/15/2017 8:29 PM
216	lredman@gmail.com	11/15/2017 7:59 PM
217	janetohtexas@gmail.com	11/15/2017 7:42 PM
218	Kj_2050@hotmail.com	11/15/2017 7:09 PM
219	pjfowler2002@yahoo.com	11/15/2017 7:07 PM
220	Labradog@me.com	11/15/2017 7:06 PM
221	jferristx@gmail.com	11/15/2017 7:05 PM
222	jameskarko@mac.com	11/15/2017 6:53 PM
223	jkneplerjr@aol.com	11/15/2017 6:41 PM
224	Angela.mt.davis@gmail.com	11/15/2017 6:38 PM
225	berrys20@yahoo.com	11/15/2017 6:28 PM
226	Brandienb@hotmail.com	11/15/2017 6:14 PM
227	christahageman@ymail.com	11/15/2017 6:04 PM
228	crysmutt@yahoo.com	11/15/2017 6:02 PM
229	ejez@jezway.com	11/15/2017 5:33 PM
230	Dottye@sbcglobal.net	11/15/2017 5:31 PM
231	Jgholson01@gmail.com	11/15/2017 4:33 PM
232	brian.ashabranner@wilco.org	11/15/2017 4:11 PM
233	jim@austinlivemusic.com	11/15/2017 3:48 PM
234	Kathlynnknight@yahoo.com	11/15/2017 3:31 PM
235	kpivonka@austin.rr.com	11/15/2017 2:27 PM
236	Lisacommunications@hotmail.com	11/15/2017 1:38 PM
237	rick.selin@hotmail.com	11/15/2017 1:31 PM
238	melissa.tung@wilco.org	11/15/2017 12:17 PM
239	usadebbiebabcock@yahoo.com	11/15/2017 12:11 PM

DRAFT

240	GRETCHEN.BARAJAS@WILCO.ORG	11/15/2017 11:24 AM
241	Masfinar@gmail.com	11/15/2017 10:19 AM
242	dustybootranch@gmail.com	11/15/2017 9:55 AM
243	templeton.tx@gmail.com	11/15/2017 9:48 AM
244	mbiasatti@wilco.org	11/15/2017 9:15 AM
245	dawnies93@yahoo.com	11/15/2017 9:13 AM
246	neista@yahoo.com	11/15/2017 8:52 AM
247	lgranillo@wilco.org	11/15/2017 8:42 AM
248	chebert@wilco.org	11/15/2017 8:42 AM
249	christa.cook@wilco.org	11/15/2017 8:34 AM
250	morganmariew@gmail.com	11/15/2017 8:26 AM
251	lydialinden@yahoo.com	11/14/2017 4:40 PM
252	cewatson1@verizon.net	11/13/2017 4:44 PM

DRAFT

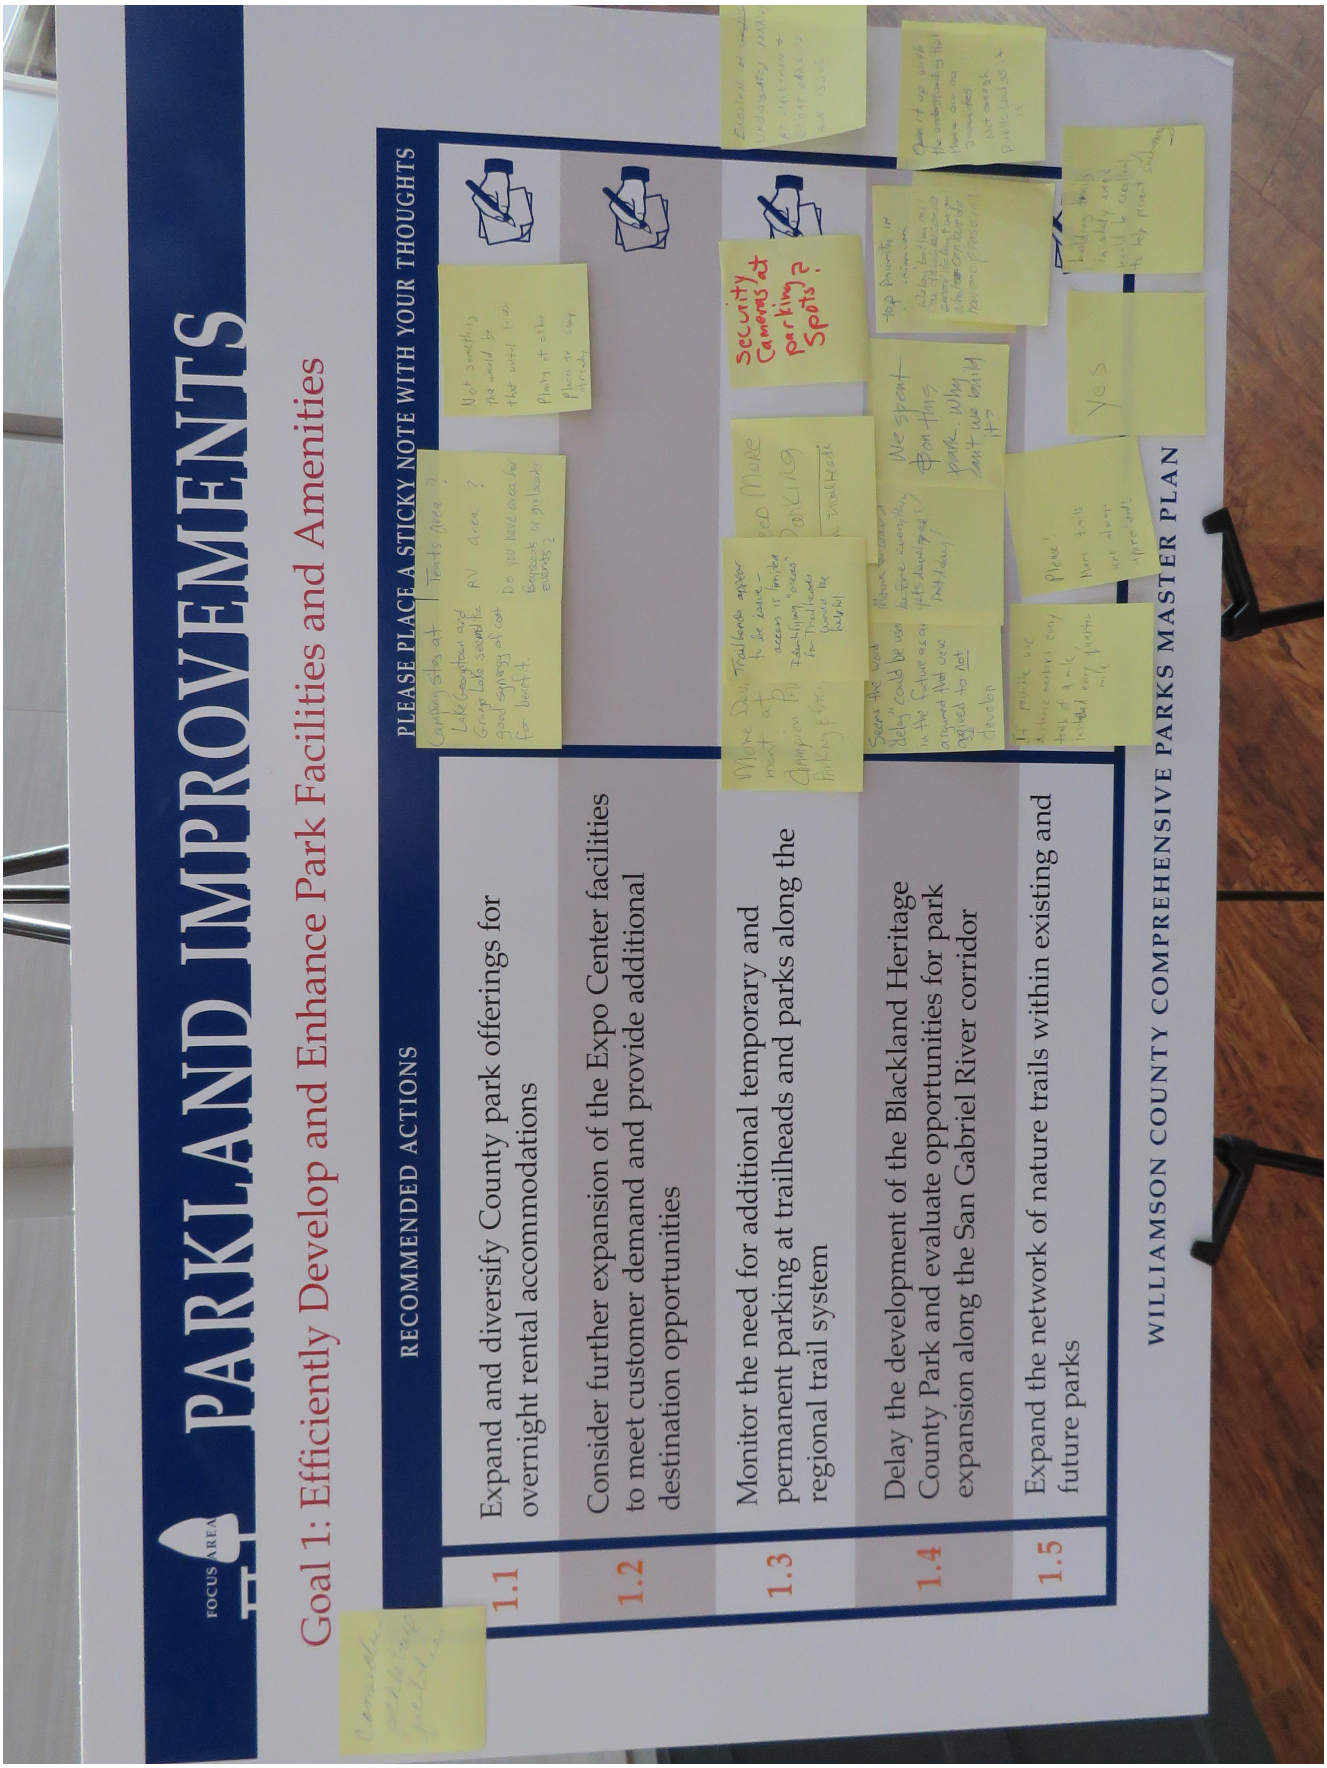
FOCUS AREA #1
PARKLAND IMPROVEMENTS
Goal 1: Efficiently Develop and Enhance Park Facilities and Amenities
RECOMMENDED ACTIONS
PLEASE PLACE A STICKY NOTE WITH YOUR THOUGHTS
1.1 Expand and diversify County park offerings for overnight rental accommodations
1.2 Consider further expansion of the Expo Center facilities to meet customer demand and provide additional destination opportunities
1.3 Monitor the need for additional temporary and permanent parking at trailheads and parks along the regional trail system
1.4 Delay the development of the Blackland Heritage County Park and evaluate opportunities for park expansion along the San Gabriel River corridor
1.5 Expand the network of nature trails within existing and future parks
Security Cameras at parking Spots?
Yes
WILLIAMSON COUNTY COMPREHENSIVE PARKS MASTER PLAN

DRAFT

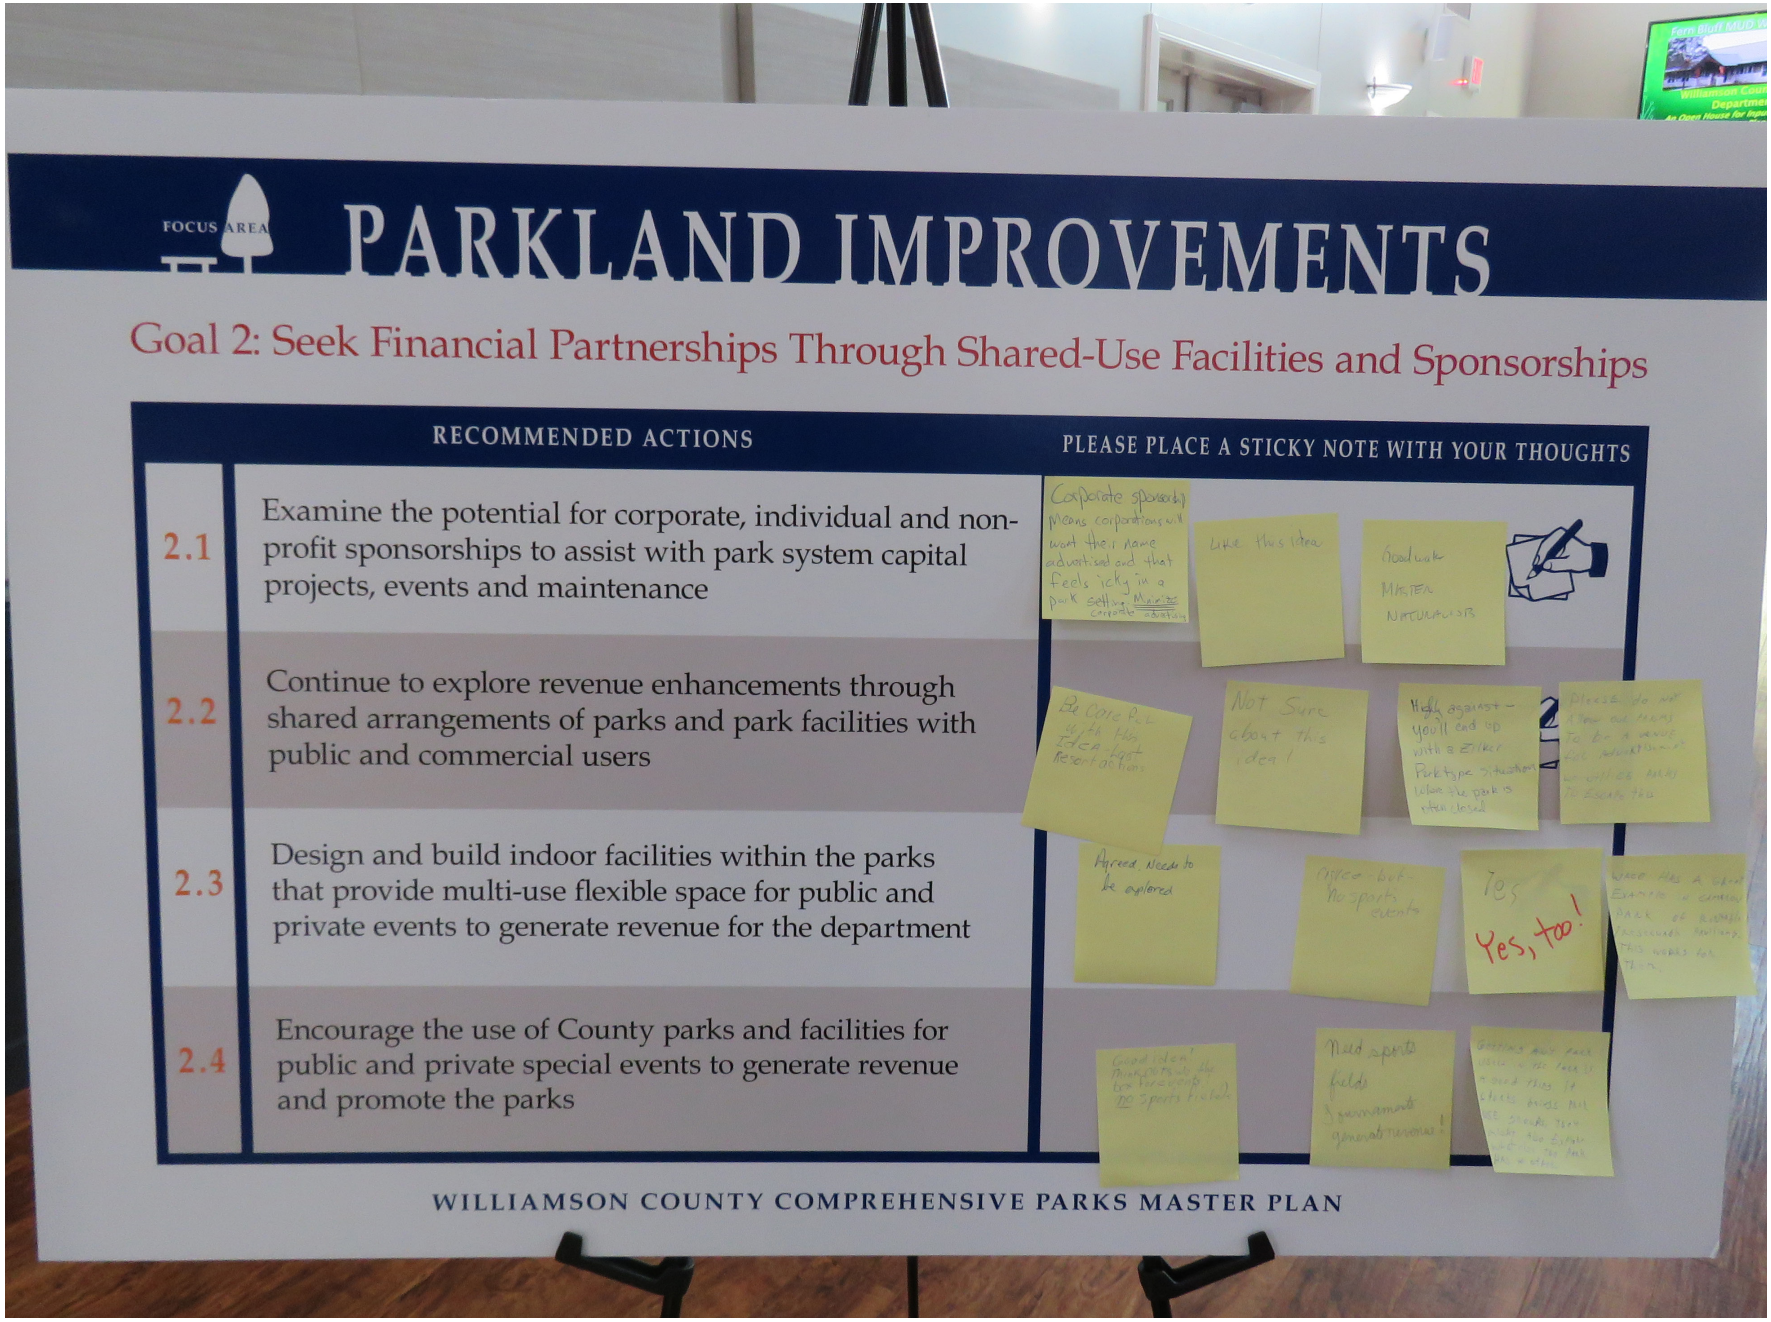
FOCUS AREA
PARKLAND IMPROVEMENTS
Goal 2: Seek Financial Partnerships Through Shared-Use Facilities and Sponsorships
RECOMMENDED ACTIONS
PLEASE PLACE A STICKY NOTE WITH YOUR THOUGHTS
2.1
Examine the potential for corporate, individual and non-profit sponsorships to assist with park system capital projects, events and maintenance
2.2
Continue to explore revenue enhancements through shared arrangements of parks and park facilities with public and commercial users
2.3
Design and build indoor facilities within the parks that provide multi-use flexible space for public and private events to generate revenue for the department
2.4
Encourage the use of County parks and facilities for public and private special events to generate revenue and promote the parks
Corporate sponsorship Means corporations will want their name advertised and that feels icky in a park setting
Like this idea
Not Sure about this idea!
Agreed. Needs to be explored
Yes, too!
WILLIAMSON COUNTY COMPREHENSIVE PARKS MASTER PLAN

DRAFT

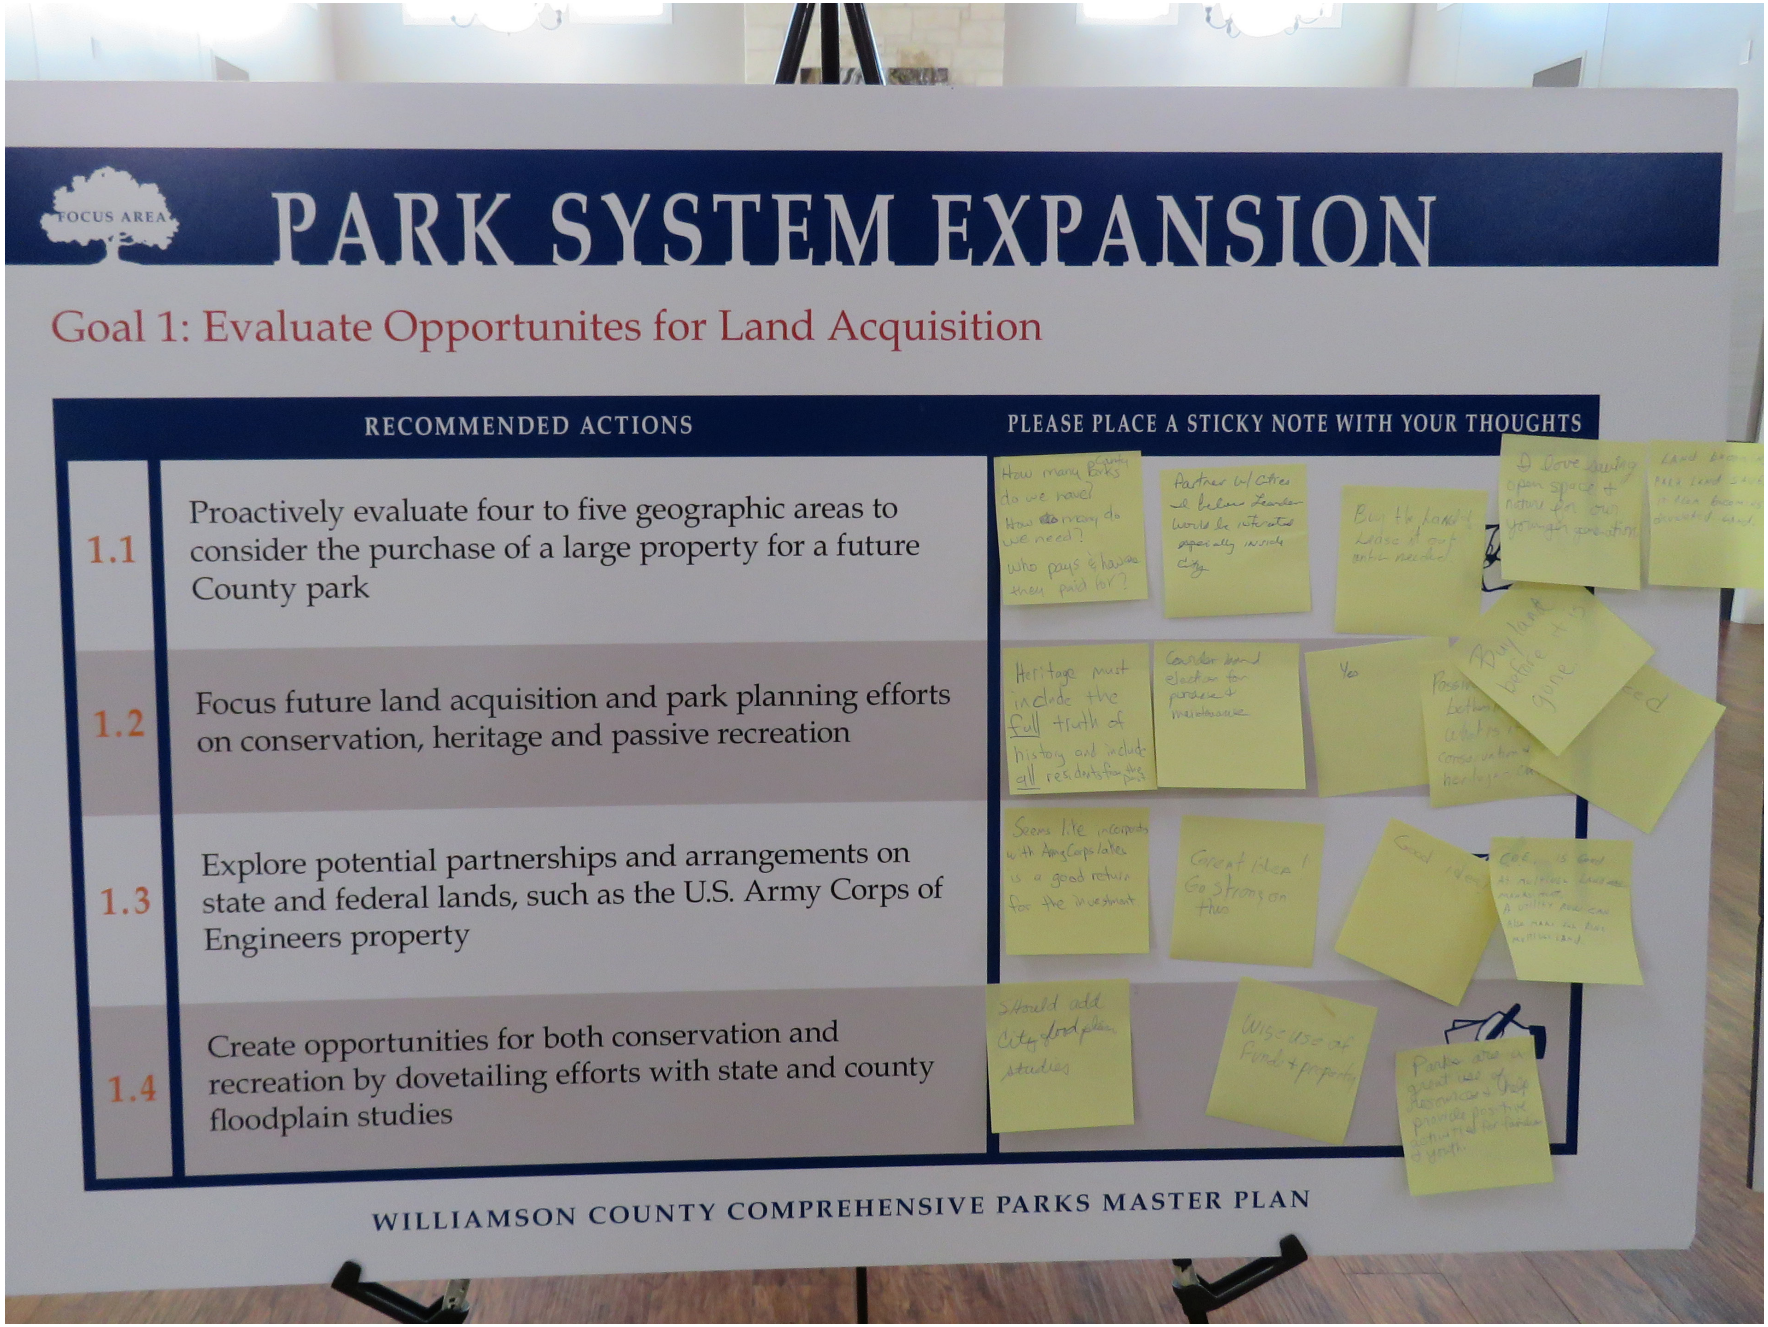
FOCUS AREA
PARK SYSTEM EXPANSION
Goal 1: Evaluate Opportunites for Land Acquisition
RECOMMENDED ACTIONS
PLEASE PLACE A STICKY NOTE WITH YOUR THOUGHTS
1.1 Proactively evaluate four to five geographic areas to consider the purchase of a large property for a future County park
1.2 Focus future land acquisition and park planning efforts on conservation, heritage and passive recreation
1.3 Explore potential partnerships and arrangements on state and federal lands, such as the U.S. Army Corps of Engineers property
1.4 Create opportunities for both conservation and recreation by dovetailing efforts with state and county floodplain studies
How many Parks do we need? Who pays & how are they paid for?
Partner w/ Cities & Leander would be interested especially inside City
Heritage must include the full truth of history and include all residents for the past
Seems like interest with Army Corps lakes is a good return for the investment
Great Idea! Go Strong on this
Should add City floodplain studies
Wise use of Funds + property
WILLIAMSON COUNTY COMPREHENSIVE PARKS MASTER PLAN

DRAFT

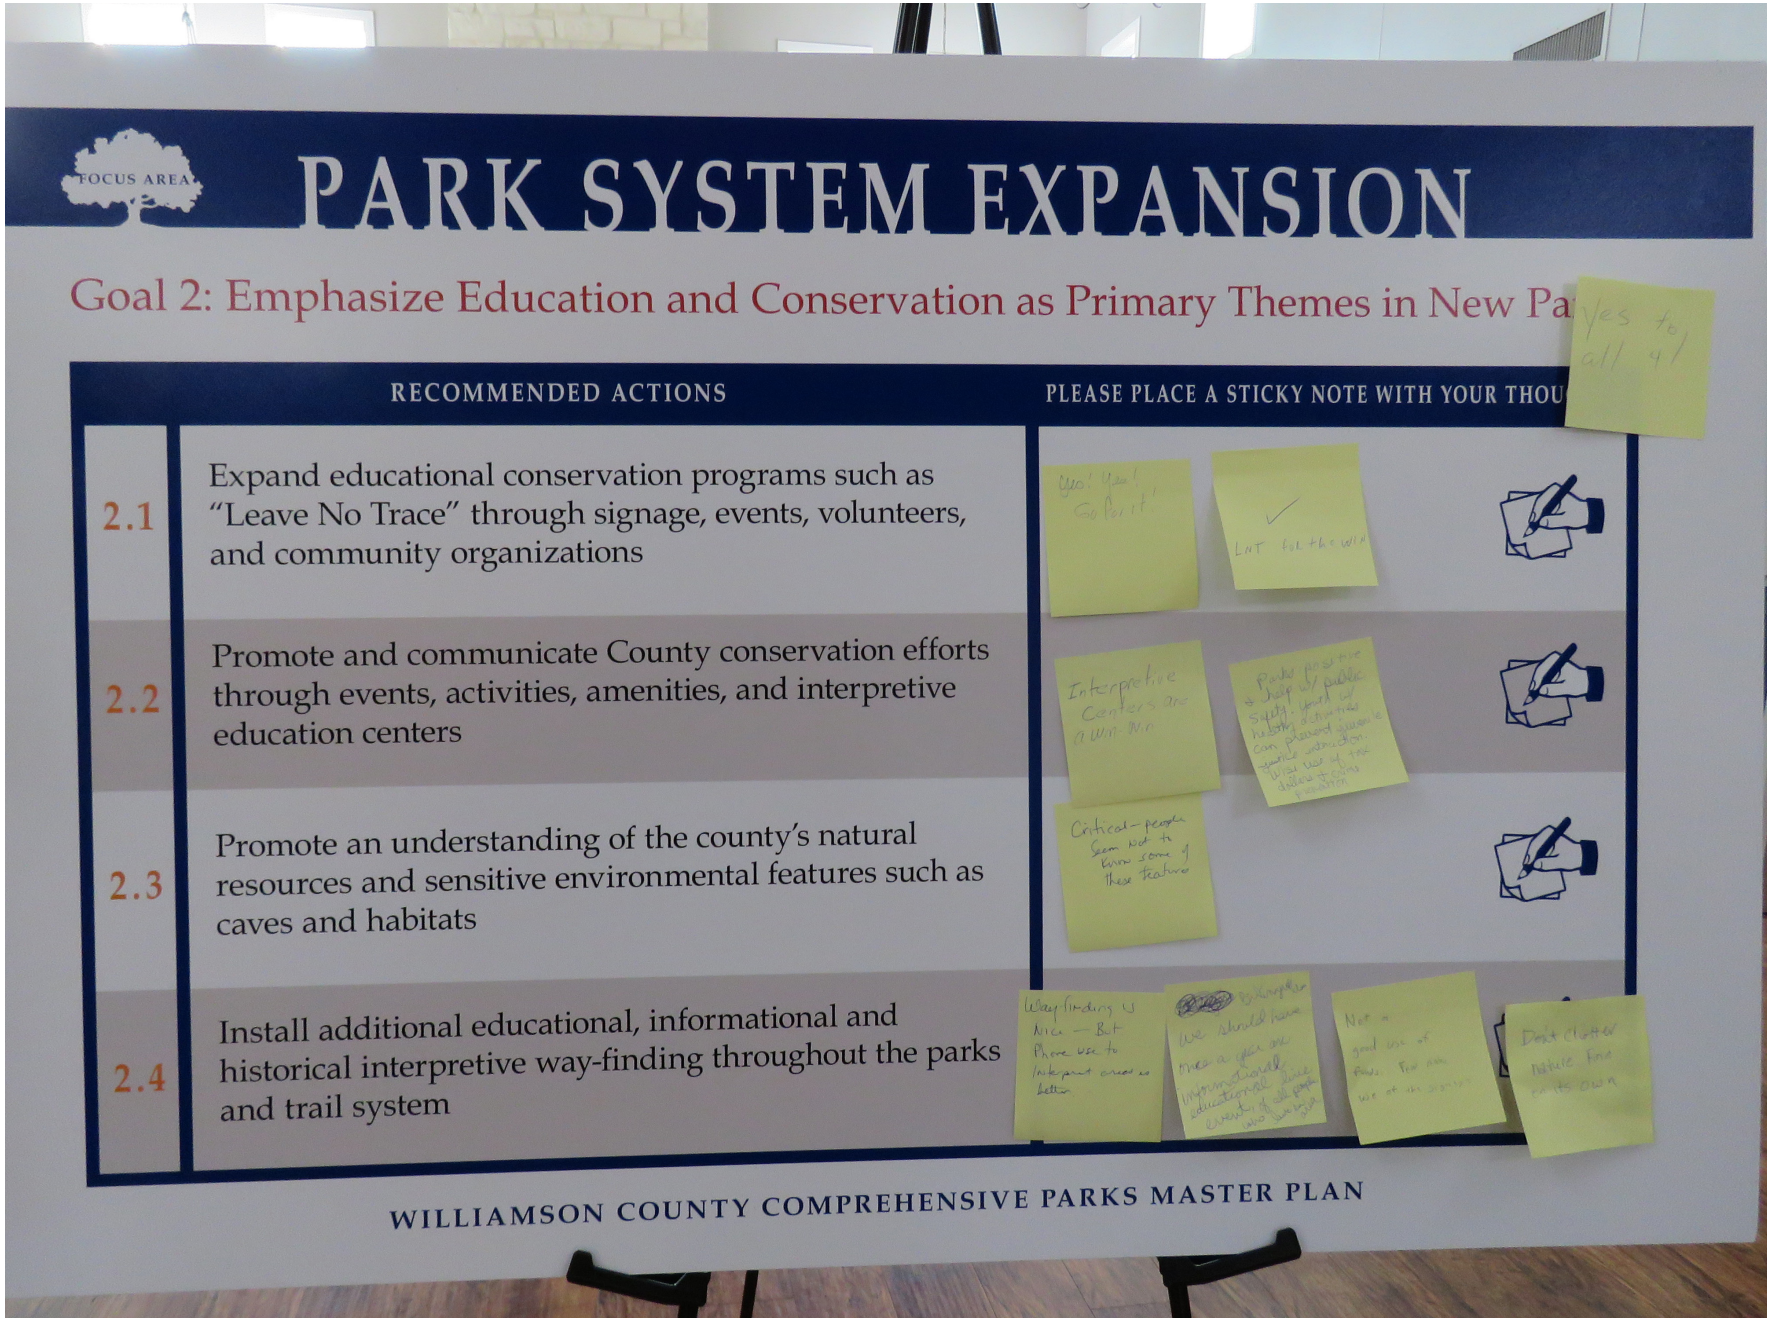
FOCUS AREA
PARK SYSTEM EXPANSION
Goal 2: Emphasize Education and Conservation as Primary Themes in New Pa
RECOMMENDED ACTIONS
PLEASE PLACE A STICKY NOTE WITH YOUR THOU
2.1
Expand educational conservation programs such as "Leave No Trace" through signage, events, volunteers, and community organizations
2.2
Promote and communicate County conservation efforts through events, activities, amenities, and interpretive education centers
2.3
Promote an understanding of the county's natural resources and sensitive environmental features such as caves and habitats
2.4
Install additional educational, informational and historical interpretive way-finding throughout the parks and trail system
WILLIAMSON COUNTY COMPREHENSIVE PARKS MASTER PLAN

DRAFT

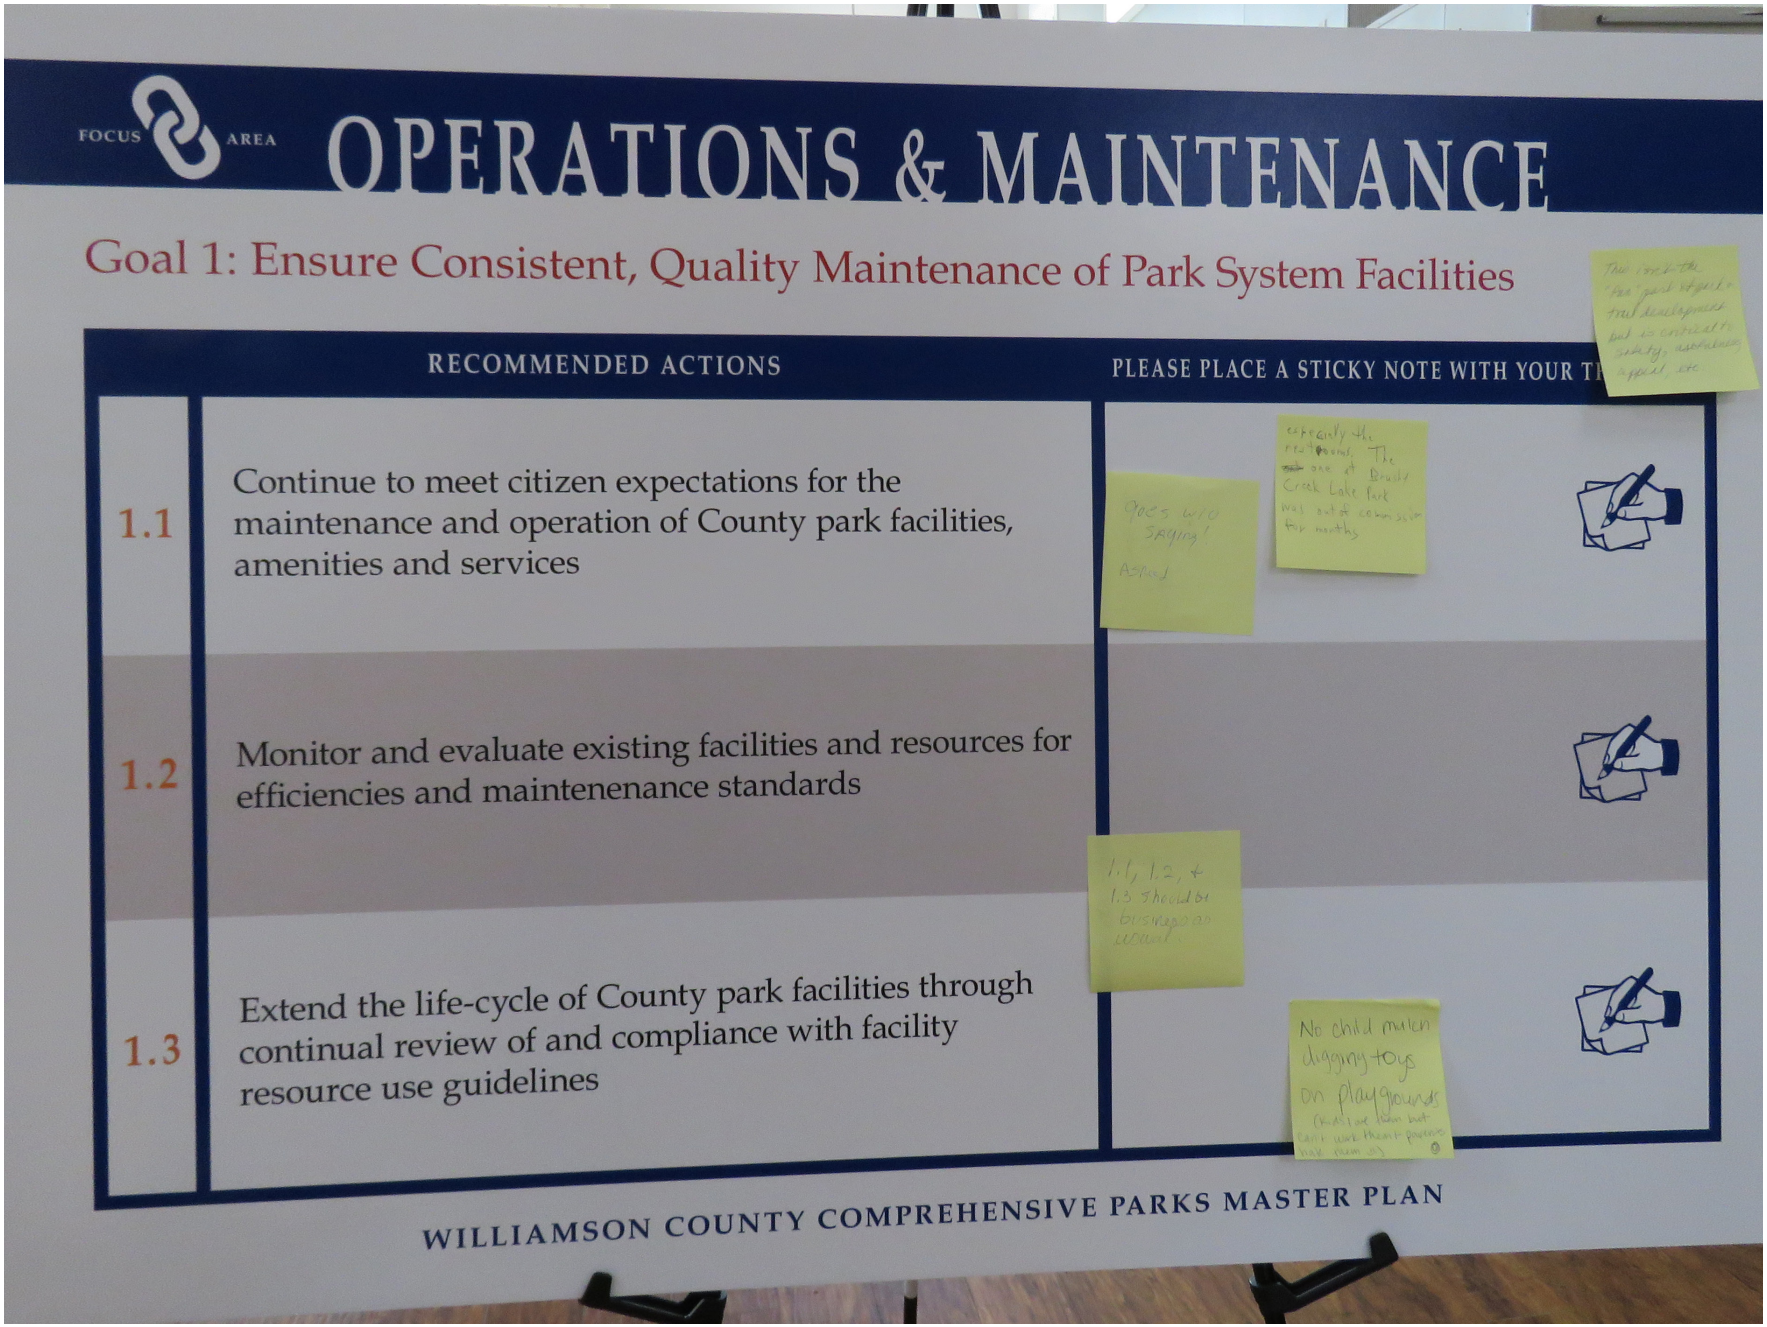
FOCUS AREA
OPERATIONS & MAINTENANCE
Goal 1: Ensure Consistent, Quality Maintenance of Park System Facilities
RECOMMENDED ACTIONS
PLEASE PLACE A STICKY NOTE WITH YOUR TH
1.1
Continue to meet citizen expectations for the maintenance and operation of County park facilities, amenities and services
1.2
Monitor and evaluate existing facilities and resources for efficiencies and maintenenance standards
1.3
Extend the life-cycle of County park facilities through continual review of and compliance with facility resource use guidelines
1.1, 1.2, & 1.3 should be business as usual
No child molen diggity toys on playgrounds
WILLIAMSON COUNTY COMPREHENSIVE PARKS MASTER PLAN

DRAFT

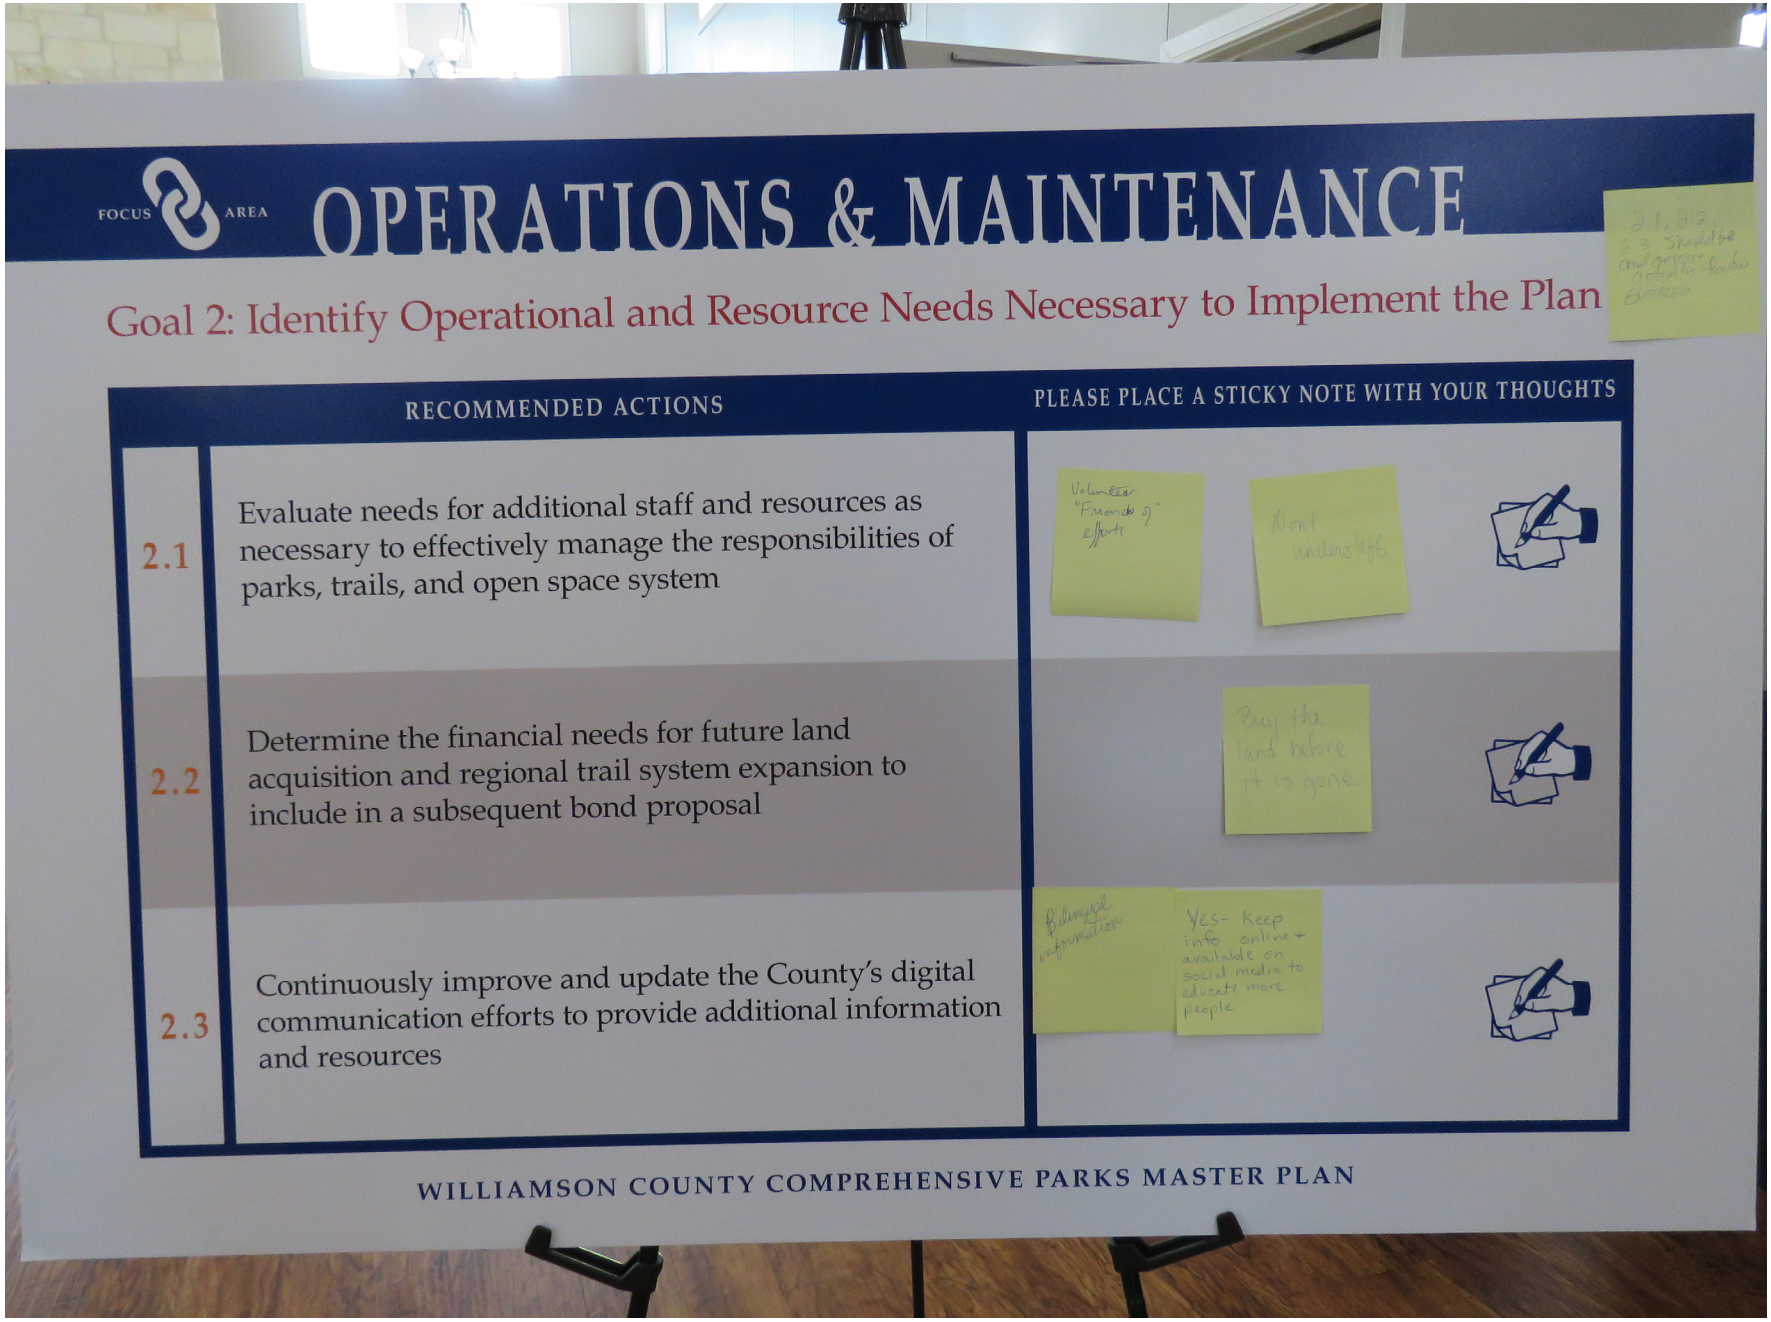
FOCUS AREA
OPERATIONS & MAINTENANCE
Goal 2: Identify Operational and Resource Needs Necessary to Implement the Plan
RECOMMENDED ACTIONS
PLEASE PLACE A STICKY NOTE WITH YOUR THOUGHTS
2.1
Evaluate needs for additional staff and resources as necessary to effectively manage the responsibilities of parks, trails, and open space system
2.2
Determine the financial needs for future land acquisition and regional trail system expansion to include in a subsequent bond proposal
2.3
Continuously improve and update the County's digital communication efforts to provide additional information and resources
Volunteer "Friends of" efforts
Don't understand
Buy the land before it is gone.
Bilingual information
Yes- Keep info online + available on social media to educate more people
WILLIAMSON COUNTY COMPREHENSIVE PARKS MASTER PLAN

DRAFT

FOCUS AREA
REGIONAL TRAIL PLAN
Goal 1: Facilitate and Coordinate a County-wide Regional Trail Plan
RECOMMENDED ACTIONS
PLEASE PLACE A STICKY NOTE WITH YOUR THOUGHTS
1.1
Partner with local cities to incorporate the regional trail plan corridors into their transportation plans and long-range policies
YES!
Yes!
Please!
1.2
Foster relationships with regional mobility organizations to leverage the planning, funding and coordination of the regional trail system
YES!
Agreed
1.3
Continue to work with Travis County to integrate plans for an interconnected regional trail system
YES!
WILLIAMSON COUNTY COMPREHENSIVE PARKS MASTER PLAN

DRAFT

FOCUS AREA
REGIONAL TRAIL PLAN
Goal 2: Establish a Consistent Set of Standards to Ensure Effective Implementation of the Regional Trail Plan
RECOMMENDED ACTIONS
PLEASE PLACE A STICKY NOTE WITH YOUR THOUGHTS
2.1
Consider amending the Williamson County Subdivision Regulations to account for regional trail corridor preservation and trail construction during development
2.2
Work with local city partners to ensure that the regional trail corridors are integrated into local code and development requirements
2.3
Ensure that city and county thoroughfare plans have minimum standards for multi-use sidepaths when trails are necessary along public streets
2.4
Adopt safety and convenience amenity guidelines for the regional trail system
WILLIAMSON COUNTY COMPREHENSIVE PARKS MASTER PLAN

DRAFT

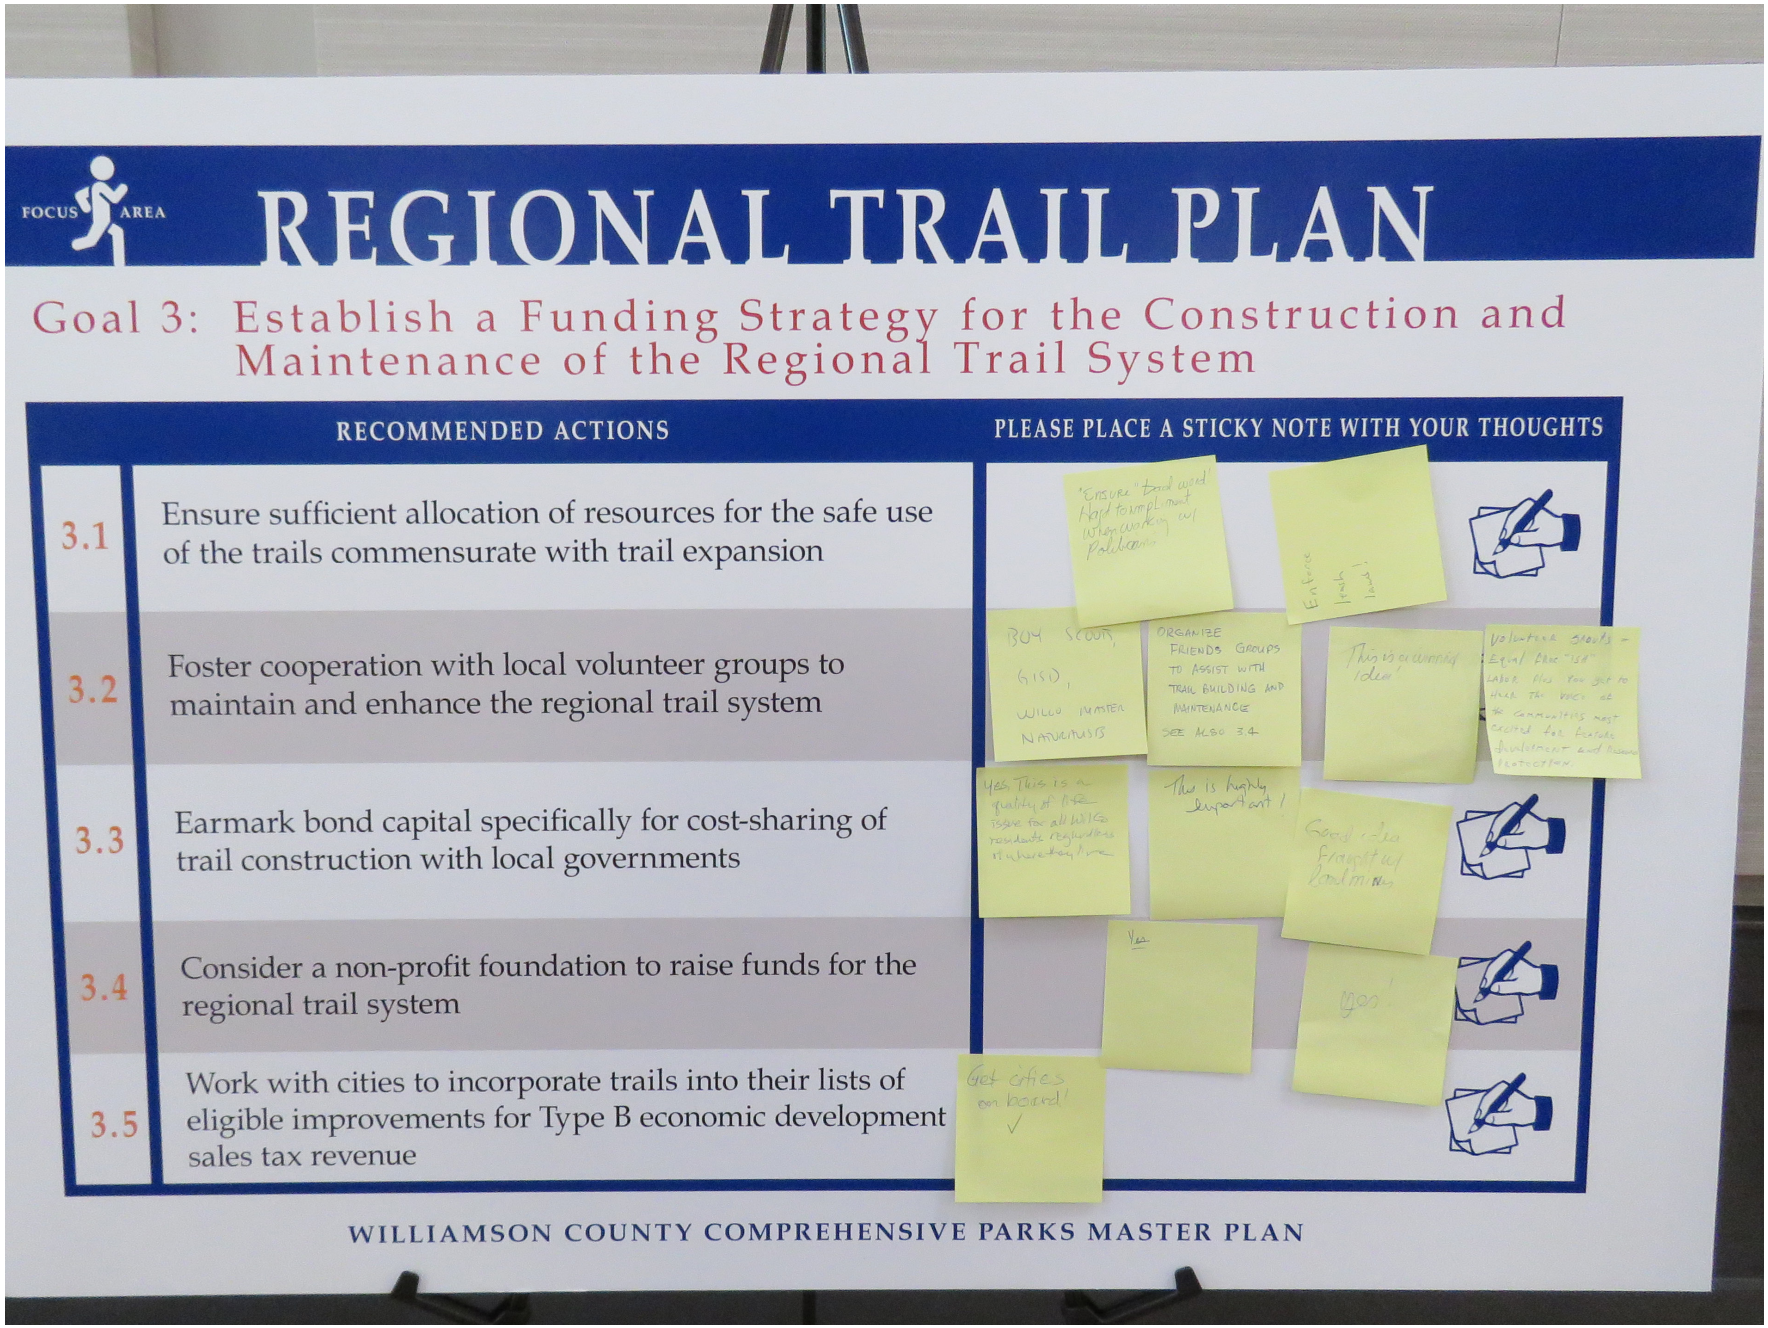
FOCUS AREA
REGIONAL TRAIL PLAN
Goal 3: Establish a Funding Strategy for the Construction and Maintenance of the Regional Trail System
RECOMMENDED ACTIONS
PLEASE PLACE A STICKY NOTE WITH YOUR THOUGHTS
3.1 Ensure sufficient allocation of resources for the safe use of the trails commensurate with trail expansion
3.2 Foster cooperation with local volunteer groups to maintain and enhance the regional trail system
3.3 Earmark bond capital specifically for cost-sharing of trail construction with local governments
3.4 Consider a non-profit foundation to raise funds for the regional trail system
3.5 Work with cities to incorporate trails into their lists of eligible improvements for Type B economic development sales tax revenue
WILLIAMSON COUNTY COMPREHENSIVE PARKS MASTER PLAN

DRAFT

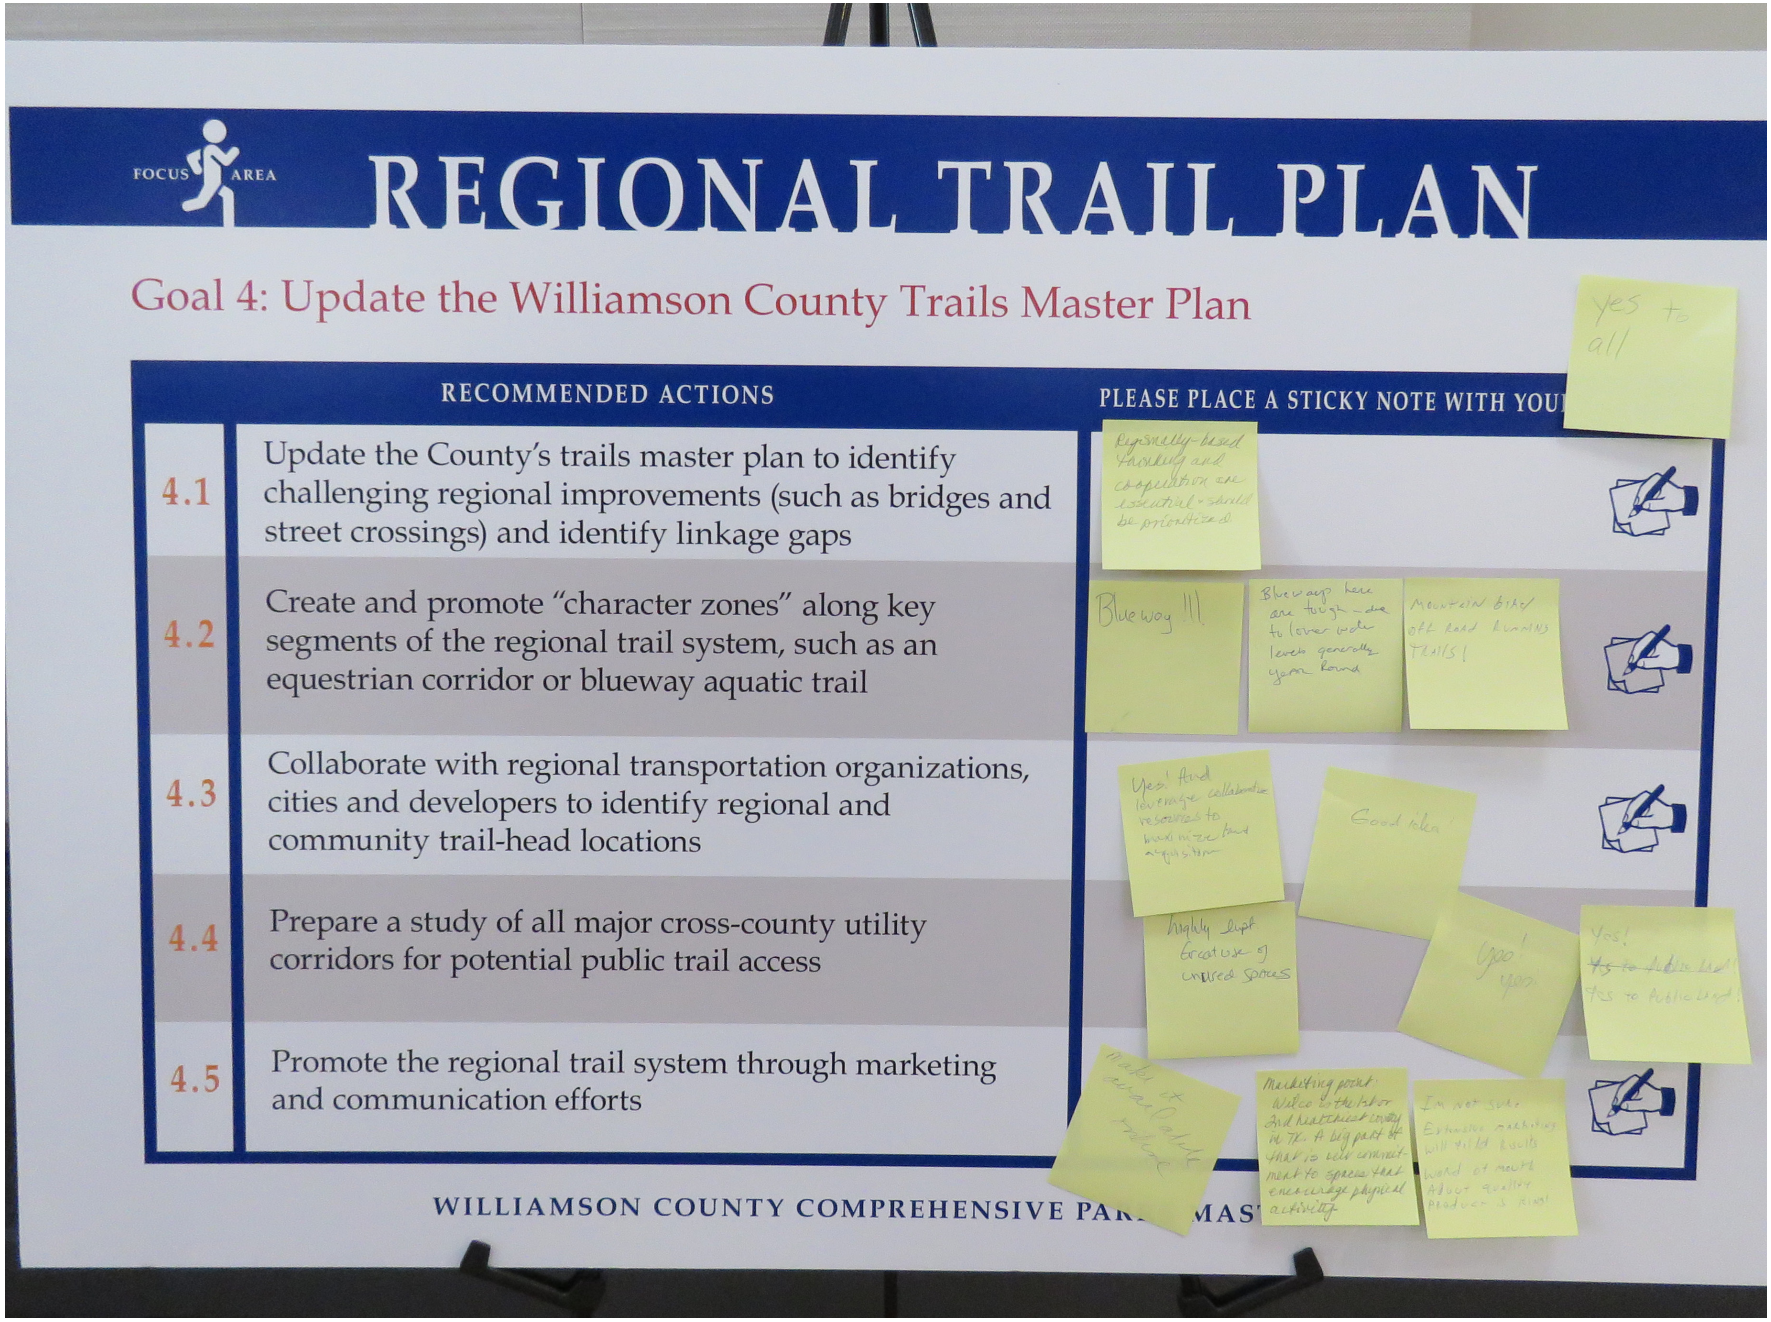
FOCUS AREA
REGIONAL TRAIL PLAN
Goal 4: Update the Williamson County Trails Master Plan
RECOMMENDED ACTIONS
4.1
Update the County's trails master plan to identify challenging regional improvements (such as bridges and street crossings) and identify linkage gaps
4.2
Create and promote "character zones" along key segments of the regional trail system, such as an equestrian corridor or blueway aquatic trail
4.3
Collaborate with regional transportation organizations, cities and developers to identify regional and community trail-head locations
4.4
Prepare a study of all major cross-county utility corridors for potential public trail access
4.5
Promote the regional trail system through marketing and communication efforts
PLEASE PLACE A STICKY NOTE WITH YOU
yes to all
Blueway !!!
Mountain Bike/ off road Running TRAILS!
Good idea!
Yes!
WILLIAMSON COUNTY COMPREHENSIVE PAR MAS

DRAFT

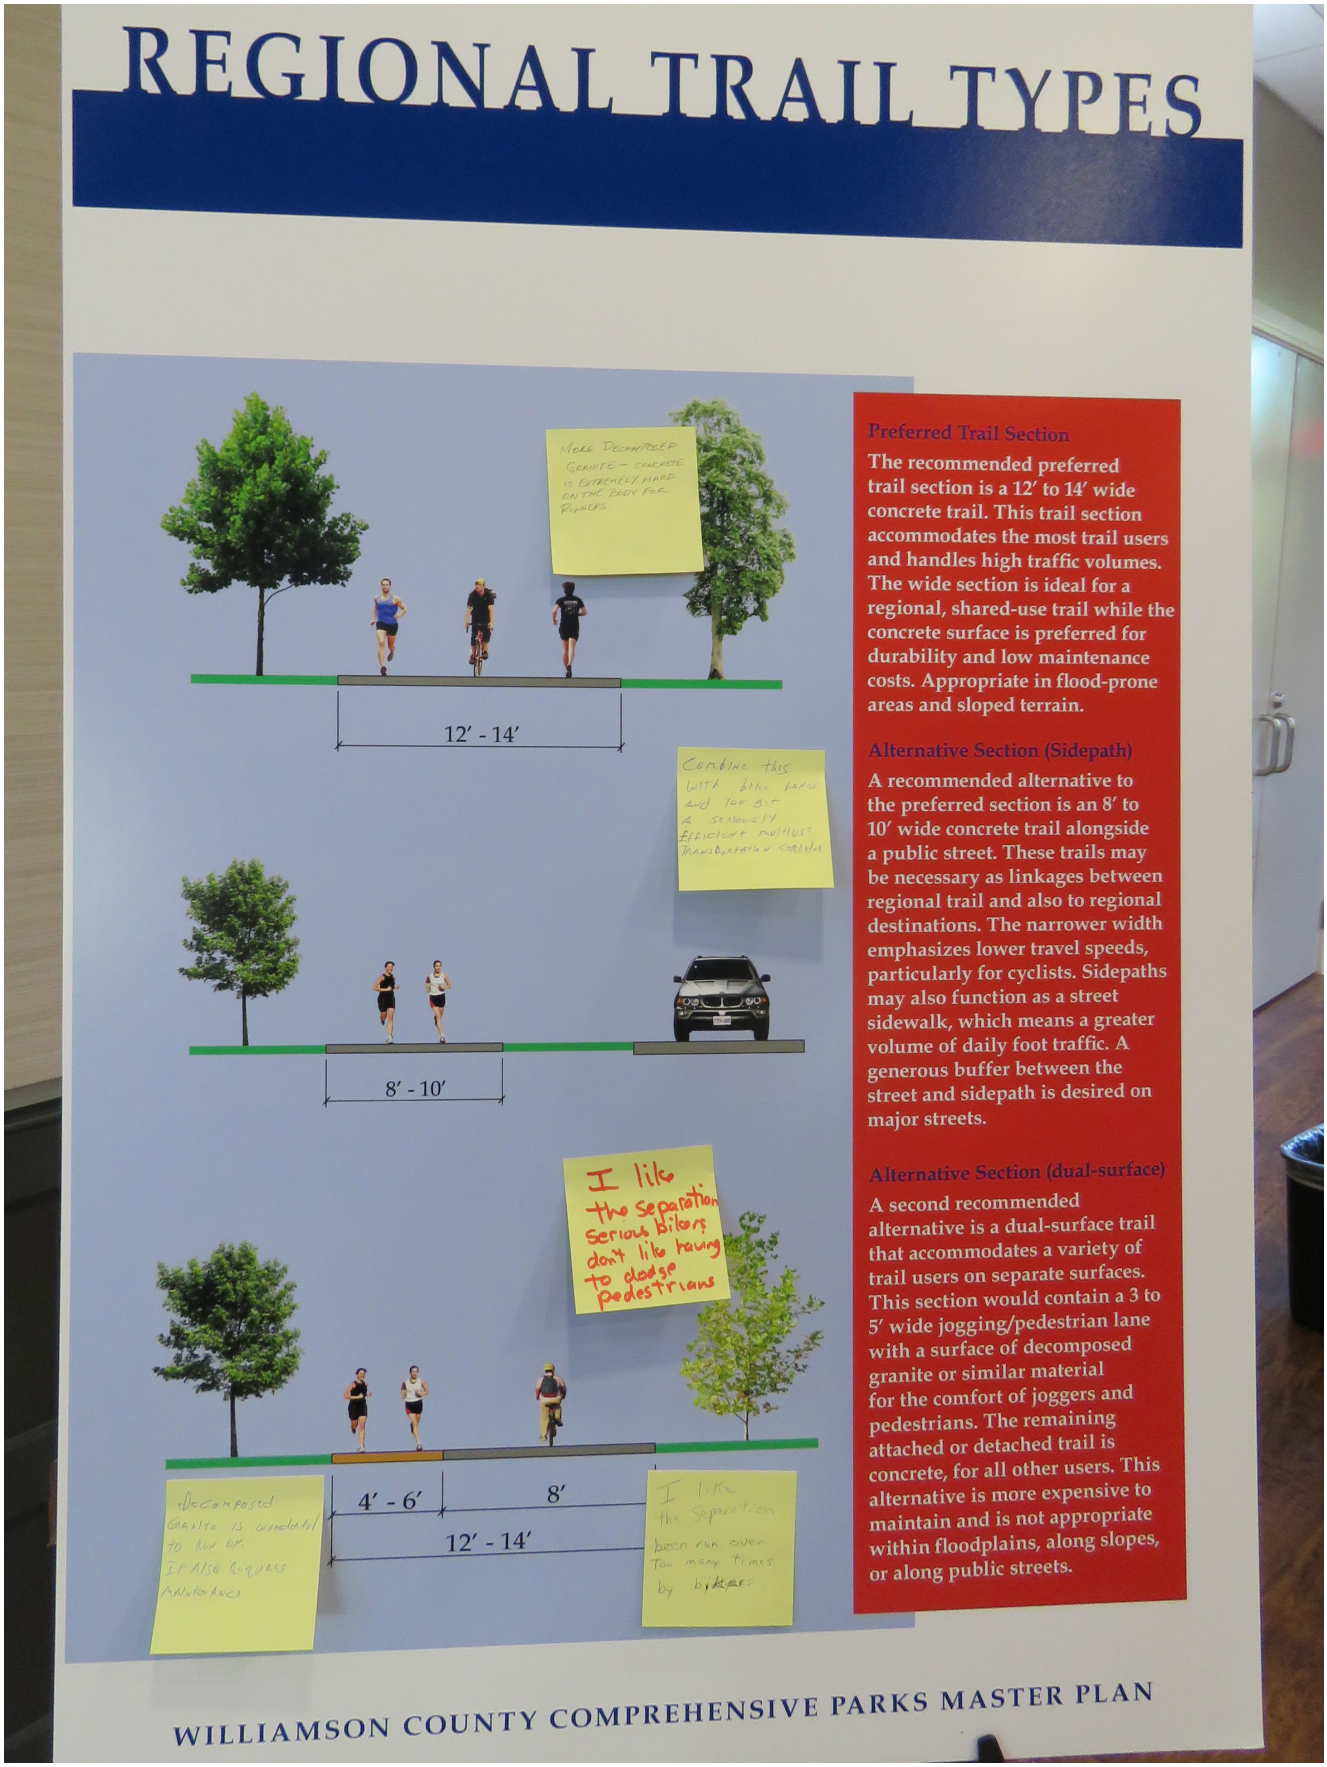
REGIONAL TRAIL TYPES
More Decomposed Granite – concrete is extremely hard on the body for runners
12′ - 14′
Combine this with bike lanes and you get a seriously efficient multiuse transportation corridor
8′ - 10′
I like the separation serious bikers don't like having to dodge pedestrians
Decomposed Granite is wonderful to run on. It also requires maintenance
4′ - 6′
8′
12′ - 14′
I like the separation been run over too many times by bikers
Preferred Trail Section
The recommended preferred trail section is a 12′ to 14′ wide concrete trail. This trail section accommodates the most trail users and handles high traffic volumes. The wide section is ideal for a regional, shared-use trail while the concrete surface is preferred for durability and low maintenance costs. Appropriate in flood-prone areas and sloped terrain.
Alternative Section (Sidepath)
A recommended alternative to the preferred section is an 8′ to 10′ wide concrete trail alongside a public street. These trails may be necessary as linkages between regional trail and also to regional destinations. The narrower width emphasizes lower travel speeds, particularly for cyclists. Sidepaths may also function as a street sidewalk, which means a greater volume of daily foot traffic. A generous buffer between the street and sidepath is desired on major streets.
Alternative Section (dual-surface)
A second recommended alternative is a dual-surface trail that accommodates a variety of trail users on separate surfaces. This section would contain a 3 to 5′ wide jogging/pedestrian lane with a surface of decomposed granite or similar material for the comfort of joggers and pedestrians. The remaining attached or detached trail is concrete, for all other users. This alternative is more expensive to maintain and is not appropriate within floodplains, along slopes, or along public streets.
WILLIAMSON COUNTY COMPREHENSIVE PARKS MASTER PLAN

DRAFT

WILLIAMSON COUNTY COMPREHENSIVE PARKS MASTER PLAN UPDATE

Public Open House #1 | April 2nd, 2018 | 5:00 pm - 7:00 pm | Williamson County Historic Courthouse | Precinct 3

SIGN-IN SHEET

NAME	E-MAIL	I am a Williamson County _____. (PLEASE SELECT ALL THAT APPLY)	I am a representative of the following organization(s). (IF APPLICABLE)
Blane Conklin	blane.conklin@gmail.com	☑ RESIDENT ☑ PROPERTY OWNER ☐ BUSINESS OWNER	Conklin for County Judge
Charlotte Kovalchuk	county@wilcosun.com	☐ RESIDENT ☐ PROPERTY OWNER ☐ BUSINESS OWNER	
Jeff Shald	infinityor8zero@yahoo.com	☑ RESIDENT ☐ PROPERTY OWNER ☐ BUSINESS OWNER	Mary Calixtro for City Council
Mary Calixtro	mcalixtro5@AOL.com	☑ RESIDENT ☐ PROPERTY OWNER ☐ BUSINESS OWNER	
NAT WAGGONER	nat.waggoner@georgetown.org	☑ RESIDENT ☑ PROPERTY OWNER ☐ BUSINESS OWNER	
Katherine Kerr Kubatzky	KatherineForKatherine1.com	☑ RESIDENT ☑ PROPERTY OWNER ☑ BUSINESS OWNER	Katherine Kerr Kubatzky for JP #2
Tim Baragarwer	tbargarwer	☑ RESIDENT ☐ PROPERTY OWNER ☐ BUSINESS OWNER	
Benita Bonner	swimbb22k@yhoo.com	☑ RESIDENT ☑ PROPERTY OWNER ☐ BUSINESS OWNER	
Connie Odom	cewatson1everizon.net	☑ RESIDENT ☐ PROPERTY OWNER ☐ BUSINESS OWNER	
		☐ RESIDENT ☐ PROPERTY OWNER ☐ BUSINESS OWNER	

DRAFT

WILLIAMSON COUNTY COMPREHENSIVE PARKS MASTER PLAN UPDATE

Public Open House #2 | April 4th, 2018 | 5:00 pm - 7:00 pm | Cedar Park Annex | Precinct 2

SIGN-IN SHEET

NAME	E-MAIL	I am a Williamson County _____. (PLEASE SELECT ALL THAT APPLY)	I am a representative of the following organization(s). (IF APPLICABLE)
WAVE Armstrong	db a 1940@ATT.Net	☑ RESIDENT ☑ PROPERTY OWNER ☐ BUSINESS OWNER	Good Water Master Naturalists
MARK TUMMONS	Mtummons@Leandertx.gov	☑ RESIDENT ☑ PROPERTY OWNER ☐ BUSINESS OWNER	City of Leander Parks and Recreation
WAYNE COLLINS	WCLHTX@GMAIL.COM	☒ RESIDENT ☒ PROPERTY OWNER ☐ BUSINESS OWNER	
FAYE Hubele	fhubele@gmail.com	☑ RESIDENT ☐ PROPERTY OWNER ☐ BUSINESS OWNER	
Sally McFerron	SmcFerron@libertyhilltx.org	☑ RESIDENT ☐ PROPERTY OWNER ☐ BUSINESS OWNER	City of Liberty Hill
Mary Lyn Jones	marylyn_jones@yahoo.com	☐ RESIDENT ☑ PROPERTY OWNER ☐ BUSINESS OWNER	City of Liberty Hill Parks
Mike Eddleman	mike@theindependent.com	☐ RESIDENT ☐ PROPERTY OWNER ☐ BUSINESS OWNER	
Beerton Eubanks	eburbanks@aol.com	☑ RESIDENT ☐ PROPERTY OWNER ☐ BUSINESS OWNER	
Renee Vitale	rvitale10@gmail.com	☑ RESIDENT ☐ PROPERTY OWNER ☐ BUSINESS OWNER	
Carmen Heussner	carmenheussner@gmail	☐ RESIDENT ☐ PROPERTY OWNER ☒ BUSINESS OWNER	

DRAFT

WILLIAMSON COUNTY COMPREHENSIVE PARKS MASTER PLAN UPDATE

Public Open House #2 | April 4th, 2018 | 5:00 pm - 7:00 pm | Cedar Park Annex | Precinct 2

SIGN-IN SHEET

NAME	E-MAIL	I am a Williamson County _____. (PLEASE SELECT ALL THAT APPLY)	I am a representative of the following organization(s). (IF APPLICABLE)
Laurie Garza	laurie@unitedway-wc.org	☒ RESIDENT ☐ PROPERTY OWNER ☐ BUSINESS OWNER	United Way of Williamson Cty.
Sam Gibson	Sgibson@wilco.org	☒ RESIDENT ☐ PROPERTY OWNER ☐ BUSINESS OWNER	
		☐ RESIDENT ☐ PROPERTY OWNER ☐ BUSINESS OWNER	
		☐ RESIDENT ☐ PROPERTY OWNER ☐ BUSINESS OWNER	
DRAFT

WILLIAMSON COUNTY COMPREHENSIVE PARKS MASTER PLAN UPDATE

Public Open House #3 | April 11th, 2018 | 5:00 pm - 7:00 pm | Fern Bluff MUD Community Center | Precinct 1

SIGN-IN SHEET

NAME	E-MAIL	I am a Williamson County _____. (PLEASE SELECT ALL THAT APPLY)	I am a representative of the following organization(s). (IF APPLICABLE)
Irene Martinez	sheena.rules.the.jungle@gmail.com	☒ RESIDENT ☐ PROPERTY OWNER ☐ BUSINESS OWNER	
Ryan Arnold	arnie3600@yahoo	☒ RESIDENT ☐ PROPERTY OWNER ☐ BUSINESS OWNER	
Beth K. Thorson	bethkthorson@gmail.com	☒ RESIDENT ☒ PROPERTY OWNER ☐ BUSINESS OWNER	
Axel Reissnecker	axel.reissnecker@gmail.com	☒ RESIDENT ☒ PROPERTY OWNER ☐ BUSINESS OWNER	
Brandie Henderson	BrandieNB@hotmail.com	☒ RESIDENT ☐ PROPERTY OWNER ☐ BUSINESS OWNER	
Jessica Stempfo	jessicastempfo@yahoo.com	☐ RESIDENT ☒ PROPERTY OWNER ☐ BUSINESS OWNER	
DARRELL LOWRANCE	DJLHOME@GMAIL.COM	☒ RESIDENT ☐ PROPERTY OWNER ☐ BUSINESS OWNER	
EDWARD MARTINDILL	EGMARTINDILL@GMIL.COM	☒ RESIDENT ☐ PROPERTY OWNER ☐ BUSINESS OWNER	
ATOM SHOCK	ATOM.SHOCK@GMAIL.COM	☒ RESIDENT ☒ PROPERTY OWNER ☐ BUSINESS OWNER	
Max + Jamey Ayers	jamey.ayers@gmail.com	☒ RESIDENT ☒ PROPERTY OWNER ☐ BUSINESS OWNER	

DRAFT

WILLIAMSON COUNTY COMPREHENSIVE PARKS MASTER PLAN UPDATE

Public Open House #3 | April 11th, 2018 | 5:00 pm - 7:00 pm | Fern Bluff MUD Community Center | Precinct 1

SIGN-IN SHEET

NAME	E-MAIL	I am a Williamson County _____. (PLEASE SELECT ALL THAT APPLY)	I am a representative of the following organization(s). (IF APPLICABLE)
Larry Cmerek	cmerek@sbcglobal.net	☑ RESIDENT ☐ PROPERTY OWNER ☐ BUSINESS OWNER	NONE
Michael Lew	maestromike@gmail.com	☑ RESIDENT ☑ PROPERTY OWNER ☐ BUSINESS OWNER	
Eric Bolling	capthmm@gmail.com	☐ RESIDENT ☑ PROPERTY OWNER ☐ BUSINESS OWNER	
Sandra Sullivan	Sandra@Sullivan-family.net	☑ RESIDENT ☐ PROPERTY OWNER ☐ BUSINESS OWNER	
Evelyn Kelley	ekelleyautism@gmail.com	☒ RESIDENT ☐ PROPERTY OWNER ☐ BUSINESS OWNER	
Tim Kelley	timkelley86@gmail.com	☒ RESIDENT ☐ PROPERTY OWNER ☐ BUSINESS OWNER	
Joe Teibier	JTEIBERJR@AUSTIN.RR.com	☐ RESIDENT ☐ PROPERTY OWNER ☐ BUSINESS OWNER	
Mark Cissell	Mark.Cissell@Yahoo.com	☒ RESIDENT ☐ PROPERTY OWNER ☐ BUSINESS OWNER	NONE
Carter Brooking	cbrooking@gmail.com	☐ RESIDENT ☐ PROPERTY OWNER ☐ BUSINESS OWNER	
Richard Horton	AGGIERICH@GMAIL.com	☒ RESIDENT ☒ PROPERTY OWNER ☐ BUSINESS OWNER	STONE CANYON O.A. BOARD OF DIRECTORS

WILLIAMSON COUNTY COMPREHENSIVE PARKS MASTER PLAN UPDATE

Public Open House #3 | April 11th, 2018 | 5:00 pm - 7:00 pm | Fern Bluff MUD Community Center | Precinct 1

SIGN-IN SHEET

NAME	E-MAIL	I am a Williamson County _____. (PLEASE SELECT ALL THAT APPLY)	I am a representative of the following organization(s). (IF APPLICABLE)
CHRIS EVERS	Adxtrmplc@Gmail.com	☐ RESIDENT ☐ PROPERTY OWNER ☐ BUSINESS OWNER	
JIMI MILLER	JIMI_MILLER@YAHOO.COM	☒ RESIDENT ☐ PROPERTY OWNER ☐ BUSINESS OWNER	
MARA CASTANON	MCASTANON@HNTB.COM	☐ RESIDENT ☐ PROPERTY OWNER ☐ BUSINESS OWNER	
Carl Schweiger	carlschweiger@yahoo.com	☒ RESIDENT ☐ PROPERTY OWNER ☐ BUSINESS OWNER	
MARC SMITH	MARC.SMITH@FERNBLUFFMUD.ORG	☒ RESIDENT ☐ PROPERTY OWNER ☐ BUSINESS OWNER	
Scott Smith	SS7392@gmail.com	☒ RESIDENT ☒ PROPERTY OWNER ☒ BUSINESS OWNER	Ranch@Brushy Creek HOA.
		☐ RESIDENT ☐ PROPERTY OWNER ☐ BUSINESS OWNER	
		☐ RESIDENT ☐ PROPERTY OWNER ☐ BUSINESS OWNER	
		☐ RESIDENT ☐ PROPERTY OWNER ☐ BUSINESS OWNER	
		☐ RESIDENT ☐ PROPERTY OWNER ☐ BUSINESS OWNER	

DRAFT

WILLIAMSON COUNTY COMPREHENSIVE PARKS MASTER PLAN UPDATE

Public Open House #4 | April 12th, 2018 | 5:00 pm - 7:00 pm | Williamson County Expo Center | Precinct 4

SIGN-IN SHEET

NAME	E-MAIL	I am a Williamson County _____. (PLEASE SELECT ALL THAT APPLY)	I am a representative of the following organization(s). (IF APPLICABLE)
Bob Rocssler	bob.rocssler@taylortx.gov	☒ RESIDENT ☐ PROPERTY OWNER ☐ BUSINESS OWNER	City of Taylor
Julia Cooper	juliakcooper@gmail.com	☒ RESIDENT ☐ PROPERTY OWNER ☐ BUSINESS OWNER	County Pct 4 Commish.
Richie Cooper	imRichiecooper@gmail.com	☒ RESIDENT ☐ PROPERTY OWNER ☐ BUSINESS OWNER	
		☐ RESIDENT ☐ PROPERTY OWNER ☐ BUSINESS OWNER	
		☐ RESIDENT ☐ PROPERTY OWNER ☐ BUSINESS OWNER	
DRAFT

Williamson County Parks, Recreation, and Open Space Master Plan
Stakeholder Interview
Date: September 14, 2017

HALFF

WILLIAMSON COUNTY 1848

Sign-In Sheet

Please Sign in Below (PLEASE PRINT)

Name	Email Address	Organization
Dave Armstrong	dba1940@att.net	Good Water Master Naturalist
Ken Patterson	kenpatter1@gmail.com	Sun City TX Hiking Club
Wayne Rhodes	[illegible]	GW MASTER NATURALIST
Gary Bowers	gary.wayne.bowers@gmail.com	NPSOT Wilco
Sue Wiseman	suewiseman@austin.rr.com	CA Master Naturalist NPSOT · Wilco
Bill Schroeder	bill_schroeder@dell.com	Georgetown Rowing Club
Charlie Rivet	arrpres@austinridgeriders.com ~~charlie.rivet~~	Austin Ridge Riders
Cathy McCormack	VEFL21@yahoo.com	CAMN, TAS, NPSOT, Wilco
Cooper Terrill	cooper.terrill@ag.tamu.edu	Agrilife Ext.
Dimitri Nichols	dimitrin102@hotmail.com	ARR / Citizen trail users
Kathy Corbett	mkcorbett67@gmail.com	Sun City Hiking Club
GARY BOYD	gboyd@wilco.org	WCCF / Wilco Parks
Jane Bowman	Squarefoot100@gmail	Wm. Co. Master Gardeners

DRAFT

Williamson County Parks, Recreation, and Open Space Master Plan
Stakeholder Interview
Date: September 14, 2017

HALFF

WILLIAMSON COUNTY 1848

Sign-In Sheet

Please Sign in Below (PLEASE PRINT)

Name	Email Address	Organization
Mary Lyn Jones	marylyn_jones@yahoo.com	Liberty Hill Parks Board
Mike DeVito	mike.devito@taylorty.gov	City of Taylor Parks
Larry Foos	larry.foos@hutto tx.gov	city of Hutto
MARK TUMMONS	MTummons@Leandertx.gov	City of Leander
Kimberly Garrett	Kimberly.garrett@georgetown.org	City of Georgetown
Rick Atkins	rick a@roundrocktexas.gov	City of Round Rock
GARY BOYD	gboyd@wilco.org	WCCF/Wilco Parks
Curt Randa	curt.randa@cedarparktexas.gov	Cedar Park PARD
SHARON COOPER	SHARON.COOPER@CEDARPARKTEXAS.GOV	CEDAR PARK PARD

DRAFT

Williamson County Parks, Recreation, and Open Space Master Plan
Stakeholder Interview
Date: September 14, 2017

HALFF

WILLIAMSON COUNTY 1848

Sign-In Sheet

Please Sign in Below (PLEASE PRINT)

Name	Email Address	Organization
Emily Barron	emilyb @ pflugervilletx.gov	City of Pflugerville
Chad Wood	chadw @ pflugervilletx.gov	CoPF
Ed Polasek	ed.polasek @ georgetown.org	City of Georgetown
Gary Boyd	gboyd @ wilco.org	WCCF/Wilco Parks
Tom Gdala	tom.gdala@cedarparktexas.gov	City of Cedar Park
Jessica Bullock	Jessica.Bullock@huttotx.gov	City of Hutto
Chris Copple	christopher.copple @cedarparktexas.gov	Cedar Park
Ashley Lumpkin	ashley.lumpkin@taylortx.gov	Taylor
Tom Yantis	tyantis@leandertx.gov	Leander
Terri Crauford	tcrauford@leandertxgov	Leander
Sally McNelson	smcferonelibertyhilltx.gov	City of Liberty Hill
Sofia Nelson	sofia.nelson@georgetown.org	City of Georgetown
Matt Rector	Matt.Rector@huttotx.gove	hutto
Brad Wiseman	bwiseman@roundrock texas.gov	Round Rock

DRAFT

APPENDIX

B

POTENTIAL NON-COUNTY GENERATED FUNDING SOURCES

DRAFT

FEDERAL FUNDING SOURCES

CORPORATION FOR NATIONAL & COMMUNITY SERVICE.....B-7

Americorps.....B-7

DEPARTMENT OF AGRICULTURE FOOD NUTRITION SERVICE.....B-7

Child and Adult Care Food Program.....B-7

Farm to School Grant.....B-7

DEPARTMENT OF AGRICULTURE – NATIONAL INSTITUTE OF FOOD AND AGRICULTURE.....B-8

Community Food Projects (CFP) Competitive Grants Program.....B-8

DEPARTMENT OF AGRICULTURE - NATURAL RESOURCES CONSERVATION SERVICE.....B-8

Environmental Quality Incentive Program (Eqip).....B-8

Conservation Innovation Grants (Cig).....B-10

Air Quality Initiative.....B-10

Conservation Stewardship Program.....B-9

Conservation Technical Assistance.....B-11

Emergency Watershed Protection Program.....B-11

Watershed And Flood Prevention Operations (Wfpo) Program.....B-12

DEPARTMENT OF AGRICULTURE – RURAL DEVELOPMENT.....B-12

Community Facilities Direct Loan & Grant Program.....B-12

Rural Community Development Initiative Grants.....B-13

DEPARTMENT OF AGRICULTURE – US FOREST SERVICE.....B-14

Urban and Community Forestry Program, Council & 10-Year Action Plan.....B-14

DEPARTMENT OF COMMERCE – NATIONAL TELECOMMUNICATIONS AND INFORMATION ADMINISTRATION.....B-14

Broadband Opportunity Council.....B-15

Broadband Technology Opportunities Program (Aka: Broadbandusa).....B-15

State Broadband Initiative (Sbi).....B-16

DEPARTMENT OF COMMERCE – ECONOMIC DEVELOPMENT ADMINISTRATION.....B-16

Planning Program and Local Technical Assistance Program.....B-16

Public Works and Economic Adjustment Assistance Program.....B-17

DEPARTMENT OF EDUCATION.....B-17

21St Century Community Learning Center.....B-17

DEPARTMENT OF HEALTH AND HUMAN SERVICES – ADMINISTRATION FOR CHILDREN AND FAMILIES.....B-18

National Collaborative on Childhood Obesity Research Funding Opportunities.....B-18

Child Care and Development Fund.....B-18

DRAFT

Head Start Program....B-19
Community Services Block Grant....B-20
Community Economic Development Program....B-21
Social Services Block Grants....B-21
DEPARTMENT OF HEALTH AND HUMAN SERVICES – CENTERS FOR DISEASE CONTROL AND PREVENTION, DIVISION OF COMMUNITY HEALTH....B-22
Partnership to Improve Community Health (PICH)....B-22
Preventative Health and Health Services Block Grant....B-22
DEPARTMENT OF HEALTH AND HUMAN SERVICES – SUBSTANCE ABUSE AND MENTAL HEALTH SERVICES ADMINISTRATION (SAMHSA)....B-23
Community Mental Health Services Block Grant (MHBG)....B-23
Discretionary Grants....B-24
DEPARTMENT OF HOUSING AND URBAN DEVELOPMENT (HUD).....B-24
Community Development Programs....B-24
Hope VI Revitalization Grants....B-26
DEPARTMENT OF THE INTERIOR – FISH AND WILDLIFE SERVICE.....B-26
Aquatic Resource Education Program....B-26
Boating Access Program....B-26
Boating Infrastructure Grant Program....B-27
Clean Vessel Act Grant Program....B-27
Coastal Impact Assistance Program....B-28
Hunter Education Program....B-28
Landowner Incentive Program (Non-Tribal Portion) - Overview....B-29
Multistate Conservation Grant Program - Overview....B-29
National Coastal Wetlands Grant Program....B-30
Sport Fish Restoration Program....B-30
State Wildlife Grant Program....B-30
Wildlife Restoration Program....B-31
DEPARTMENT OF THE INTERIOR – NATIONAL PARK SERVICE.....B-31
Challenge Cost Share Program....B-31
Federal Lands to Parks....B-32
Land and Water Conservation Fund....B-32
DEPARTMENT OF JUSTICE – OFFICE OF JUVENILE JUSTICE AND DELINQUENCY PREVENTION....B-33
Formula and Block Grants....B-34
Discretionary Grants....B-34

DRAFT

DEPARTMENT OF LABOR....B-34
DEPARTMENT OF TRANSPORTATION....B-36
Tiger Discretionary Grants....B-36
DEPARTMENT OF TRANSPORTATION - FEDERAL HIGHWAY ADMINISTRATION....B-36
Accelerated Innovation Deployment (AID) Demonstration Grant....B-36
Congestion Mitigation and Air Quality Improvement Program....B-37
Recreational Trails Program....B-37
Safe Routes to School Program....B-38
Surface Transportation Block Grant Program....B-38
Transportation Alternatives, STBG Set-Aside....B-39
DEPARTMENT OF TRANSPORTATION – COAST GUARD....B-39
Recreational Boating Safety....B-39
ENVIRONMENTAL PROTECTION AGENCY....B-40
Air Grants & Funding....B-40
Brownfields Assessment Grants....B-40
Brownfields Cleanup Grants....B-41
Environmental Education Grants Program....B-42
Environmental Justice Grants....B-42

STATE FUNDING SOURCES

TEXAS PARKS AND WILDLIFE....B-43
Boat Sewage Pumpout Grants....B-43
Boating Access Grant....B-43
Community Outdoor Outreach Program (CO-OP) Grant....B-44
Local Parks Grant....B-44
Recreational Trails Grant....B-45
Outdoor Recreation Grants....B-46
Indoor Recreation Grants....B-46
TEXAS DEPARTMENT OF TRANSPORTATION....B-46
Safe Routes to School Program....B-46
TEXAS DEPARTMENT OF AGRICULTURE, FOOD AND NUTRITION DIVISION....B-46
Special Nutrition Programs....B-46
TEXAS DEPARTMENT OF AGRICULTURE, NATURAL RESOURCES CONSERVATION SERVICE....B-47
Conservation Innovation Grants (CIG)....B-47
Conservation Stewardship Program....B-48

DRAFT

Emergency Watershed Protection Program....B-49
Environmental Quality Incentive Program (EQIP)....B-49

PRIVATE FUNDING SOURCES

Aegon Transamerica Foundation....B-50
Aetna Foundation, GoLocal: Cultivating Healthier Communities Program....B-51
Allen Foundation....B-51
Allstate Foundation....B-51
Bank of America Foundation....B-51
Bill and Melinda Gates Foundation Grand Challenges....B-51
Blue Cross and Blue Shield of Texas Healthy Kids, Healthy Families initiative....B-52
BNSF Railway Foundation....B-52
Christopher and Dana Reeve Foundation, Quality of Life Grant....B-53
CVS Caremark Community Grant....B-53
David & Lucile Packard Foundation....B-54
Esping Family Foundation Grant....B-54
Finish Line Youth Foundation....B-55
FUEL UP TO PLAY 60....B-55
General Mills Foundation Grants....B-56
GO! Grant....B-56
Home Depot Foundation, Community Impact Grant....B-56
Kerr Foundation Grants....B-57
Lockheed Martin Community Contributions....B-57
L.L. Bean Community Charitable Giving....B-57
Lowe's Community Partners Grant....B-58
Lowe's Small Grants....B-59
Lowe's Toolbox for Education Grant....B-59
Mattel Children's Foundation....B-60
MetLife Foundation....B-60
Charles Stewart Mott Foundation....B-60
Muscle Milk Recovery Grant....B-61
National Swimming Pool Foundation Grants....B-61
Nature Works Everywhere Grant....B-62
People for Bikes Community Grant Program....B-62
Robert Wood Johnson Foundation....B-63
Robert Wood Johnson Foundation, Evidence for Action....B-63
Rotary, District Grants....B-64

DRAFT

Saucony Run for Good Foundation....B-64
Shane's Inspiration....B-64
Voya Unsung Heroes....B-65
Walmart Community Grant Program....B-65
Walmart State Giving Program....B-65
Walmart National Giving Program....B-66
Wells Fargo, Community Giving....B-66

RESOURCES

Grants.gov....B-67
Catalog of Federal Domestic Assistance (CFDA)....B-67

DRAFT

FEDERAL FUNDING SOURCES

CORPORATION FOR NATIONAL & COMMUNITY SERVICE

AMERICORPS

AmeriCorps seeks to strengthen communities through projects that address education, public safety, the environment, and other unmet human needs. AmeriCorps grants are awarded to eligible organizations proposing to engage AmeriCorps members in evidence-based or evidence-informed interventions to strengthen communities.

Applicants are strongly encouraged to submit a Notification of Intent to apply for this competition, but it is not required. There are application deadlines at various times throughout the year.

Amount: Vary, may be awarded as fixed amount or cost reimbursement
Website: https://www.nationalservice.gov/build-your-capacity/grants/funding-opportunities/2018/americorps-state-and-national-grants-fy-2018

DEPARTMENT OF AGRICULTURE – FOOD NUTRITION SERVICE

CHILD AND ADULT CARE FOOD PROGRAM

The Department of Agriculture (USDA) offers funds for meals and snacks for children in low-income areas during after-school and summer hours. Through the Child and Adult Care Food Program, USDA administers Afterschool Snacks, a program that offers reimbursement for snacks to after-school care program providers. For eligibility, the after-school programs must offer educational or enrichment activities in an organized, structured, and supervised environment after school, on weekends or holidays during the school year. The organization will be reimbursed at the highest level, currently 55 cents a snack per child per day.

For more information, go to: http://www.fns.usda.gov/cacfp/child-and-adult-care-food-program
Contact: http://www.fns.usda.gov/cacfp/cacfp-contacts
Texas Office:
Administered by Texas Department of Agriculture
1700 N. Congress Ave., 11th Floor
Austin, TX 78701
Phone: 877-839-6325
http://www.squaremeals.org

FARM TO SCHOOL GRANT

The purpose of the USDA Farm to School Grant Program is to assist eligible entities in implementing farm to school programs that improve access to local foods in eligible schools. On an annual basis, USDA awards up to $5 million in competitive grants for training, supporting operations, planning, purchasing equipment, developing school gardens, developing partnerships, and implementing farm to school programs.

The Program offers three types of grants: Planning awards range from $20,000 - $45,000; implementation and support service awards range from $65,000 - $100,000; training awards range from $15,000 - $50,000. Matching funds of 25% are required for all four grant types.

DRAFT

Website: http://www.fns.usda.gov/farmtoschool/farm-school-grant-program
Amount: $15,000 to $100,000; Total program funding estimated to be $5 million.
Timeframe: December 8, 2017
Contact: farmtoschool@fns.usda.gov

DEPARTMENT OF AGRICULTURE — NATIONAL INSTITUTE OF FOOD AND AGRICULTURE

COMMUNITY FOOD PROJECTS (CFP) COMPETITIVE GRANTS PROGRAM

The primary goals of the CFP are to: Meet the food needs of low-income individuals through food distribution, community outreach to assist in participation in Federally assisted nutrition programs, or improving access to food as part of a comprehensive service; Increase the self-reliance of communities in providing for the food needs of the communities; Promote comprehensive responses to local food access, farm, and nutrition issues; and Meet specific state, local or neighborhood food and agricultural needs including needs relating to: Equipment necessary for the efficient operation of a project; Planning for long-term solutions; or The creation of innovative marketing activities that mutually benefit agricultural producers and low-income consumers. This grant requires 100% matching.

Examples of CFP Projects include, but are not limited to, community gardens with market stands, value chain projects, food hubs, farmers' markets, farm-to-institutions projects, and marketing & consumer cooperatives. All projects must involve low-income participants.

Examples of PPs include, but are not limited to, community food assessments' coordination of collaboration development plan, GIS analysis, food sovereignty study, and farm-to-institution exploration. All projects must involve low-income participants

Website: https://nifa.usda.gov/funding-opportunity/community-food-projects-cfp-competitive-grants-program
Amount: Total program funding: $8.64 million; Maximum award of $125,000 for Community Food Projects and $35,000 for Planning Projects
Timeframe: December 4, 2017
Contact:

Paul Cotton, Ph.D., RDN
Division Director
paul.cotton@nifa.usda.gov
2324 Waterfront Centre
P: 202-401-6010
F: 202-401-0776

DEPARTMENT OF AGRICULTURE — NATURAL RESOURCES CONSERVATION SERVICE

ENVIRONMENTAL QUALITY INCENTIVE PROGRAM (EQIP)

EQIP provides financial and technical assistance to agricultural producers in order to address natural resource concerns and deliver environmental benefits such as improved water and air quality, conserved ground and surface water, reduced soil erosion and sedimentation or improved or created wildlife habitat.

Eligible program participants receive financial and technical assistance to implement conservation practices, or activities like conservation planning, that address natural resource concerns on their land. Payments are

DRAFT

made to participants after conservation practices and activities identified in an EQIP plan of operations are implemented. Contracts can last up to ten years.

Website: http://www.nrcs.usda.gov/wps/portal/nrcs/detail/national/programs/financial/eqip/?cid=stelprdb1242633
Texas website: http://www.nrcs.usda.gov/wps/portal/nrcs/main/tx/programs/financial/eqip/
Contact:
Texas Office:

TEXAS STATE OFFICE
101 S MAIN ST
TEMPLE, TX 76501-7602
(254) 742-9800
(254) 742-9819 Fax
http://www.nrcs.usda.gov/wps/portal/nrcs/site/tx/home/
Mark Habiger, Assistant State Conservationist-Programs
(254) 742-9881
Mark.habiger@tx.usda.gov
Troy Daniell, Financial Program Manager
(254) 742-9525
Troy.daniell@tx.usda.gov

Local Natural Resources Conservation Service Office Locations:
http://www.nrcs.usda.gov/wps/portal/nrcs/main/national/contact/local/

CONSERVATION INNOVATION GRANTS (CIG)

Conservation Innovation Grants (CIG) are competitive grants that stimulate the development and adoption of innovative approaches and technologies for conservation on agricultural lands. CIG uses Environmental Quality Incentives Program (EQIP) funds to award competitive grants to non-Federal governmental or nongovernmental organizations, American Indian Tribes, or individuals. Producers involved in CIG funded projects must be EQIP eligible.

Through CIG, NRCS partners with public and private entities to accelerate technology transfer and adopt promising technologies. These new technologies and approaches address some of the Nation's most pressing natural resources concerns. CIG benefits agricultural producers by providing more options for environmental enhancement and compliance with Federal, State, and local regulations.

States can also award project that benefit a limited geographical area. Participating states will announce their funding availability for CIG competitions through their state NRCS offices.

The maximum CIG award is set annually by the NRCS Chief and historically has been either $1 million or $2 million. An applicant's CIG funding request must be matched at least 1:1 with non-federal funding. Matching funds can be any combination of cash and in-kind contributions. The grantee is also responsible for providing the technical assistance required to successfully complete the project. NRCS will provide technical oversight for each project receiving an award.

Website: http://www.nrcs.usda.gov/wps/portal/nrcs/main/national/programs/financial/cig/
Texas webpage: http://www.nrcs.usda.gov/wps/portal/nrcs/main/tx/programs/financial/cig/
Amount: Total program funding averages $20 million per year. Max award set annually.

DRAFT

Timeframe:
Contact:
National & Texas Office:
Program Contact:

nrcscig@wdc.usda.gov
Melleny Cotton, CIG Program Analyst (202) 720-7412
Melleny.cotton@wdc.usda.gov

AIR QUALITY INITIATIVE

The NRCS Environmental Quality Incentives Program (EQIP) Air Quality Initiative provides financial assistance to implement conservation practices that address air resource issues for designated locations throughout the nation. Agricultural atmospheric related concerns include greenhouse gas emissions, ozone precursors, volatile organic compounds, airborne particulate matter, and some odor-related volatile compounds. For more information about agricultural air quality concerns, see the Air Quality topic.

Timeframe: NRCS accepts applications for assistance on continuous basis, but states may establish application periods.
Website: https://www.nrcs.usda.gov/wps/portal/nrcs/main/national/programs/financial/air/
Contact:
Texas Office:

TEXAS STATE OFFICE
101 S MAIN ST
TEMPLE, TX 76501-7602
(254) 742-9800
(254) 742-9819 Fax
http://www.nrcs.usda.gov/wps/portal/nrcs/site/tx/home/

Local Natural Resources Conservation Service Office Locations: http://www.nrcs.usda.gov/wps/portal/nrcs/main/national/contact/local/

CONSERVATION STEWARDSHIP PROGRAM

The Conservation Stewardship Program (CSP) offers assistance to land owners who are already implementing conservation practices to enhance those practices. For example, if you have been practicing prescribed grazing, CSP would give you options to enhance that practice with activities such as grazing management to improve plants for wildlife, or grazing management to reduce soil compaction, or grazing management to improve riparian function, just to name a few.

With enrollment in CSP, the local NRCS conservation planner will have a one-on-one consultation with the property owner(s) to evaluate your current management system and the natural resources on your land. The NRCS conservation planner will present a variety of CSP enhancement alternatives for implementation on the land, based on existing conservation practices. CSP offers annual incentive payments for installing these enhancement practices.

Website: http://www.nrcs.usda.gov/wps/portal/nrcs/main/national/programs/financial/csp/
Texas website: http://www.nrcs.usda.gov/wps/portal/nrcs/main/tx/programs/financial/csp/
Award: varies based on implementation of conservation practices
Timeframe: Applications are accepted throughout the year. Specific deadlines are set for ranking and funding opportunities.

DRAFT

CONSERVATION TECHNICAL ASSISTANCE

The purpose of the program is to assist land—users, communities, units of state and local government, and other federal agencies in planning and implementing conservation systems. The purpose of the conservation systems are to reduce erosion, improve soil and water quality, improve and conserve wetlands, enhance fish and wildlife habitat, improve air quality, improve pasture and range condition, reduce upstream flooding, and improve woodlands. The program is also used as a means to collect, analyze, interpret, display, and disseminate information about the condition and trends of the Nation's soil and other natural resources so that people can make good decisions about resource use and about public policies for resource conservation. Information collected through the program is used to develop effective science-based technologies for natural resource assessment, management, and conservation.

For more information about the Conservation Technical Assistance program go to: http://www.nrcs.usda.gov/wps/portal/nrcs/main/national/programs/technical/cta/

Technical assistance is provided at the state level by State Conservationists. Contact information for each State Conservationists is available at: http://www.nrcs.usda.gov/wps/portal/nrcs/site/tx/home/

Contact:
Texas Office:
TEXAS STATE OFFICE
101 S MAIN ST
TEMPLE, TX 76501-7602
(254) 742-9800
(254) 742-9819 Fax
http://www.nrcs.usda.gov/wps/portal/nrcs/site/tx/home/
Local Natural Resources Conservation Service Office Locations: http://www.nrcs.usda.gov/wps/portal/nrcs/main/national/contact/local/

EMERGENCY WATERSHED PROTECTION PROGRAM

The Emergency Watershed Protection Program (EWPP) is designed to help people and conserve natural resources by relieving imminent hazards to life and property caused by floods, fires, windstorms, and other natural occurrences. EWP is an emergency recovery program. All projects undertaken, with the exception of the purchase of floodplain easements, must have a project sponsor.

NRCS may bear up to 75 percent of the construction cost of emergency measures. The remaining 25 percent must come from local sources and can be in the form of cash or in-kind services. Funding is subject to Congressional approval.

City and county governments, flood and water control districts, and soil and water conservation districts are the most common sponsors of EWP projects. Activities include providing financial and technical assistance to:

- remove debris from stream channels, road culverts, and bridges,
- reshape and protect eroded banks,
- correct damaged drainage facilities,
- establish cover on critically eroding lands,
- repair levees and structures, and
- repair conservation practices.

DRAFT

NRCS may purchase EWP easements "in lieu of recovery" on any floodplain lands that have been impaired within the last 12 months or that have a history of repeated flooding (i.e., flooded at least two times during the past 10 years). If it is more cost effective, EWP-Floodplain Easement (FPE) can be used as an alternative to EWP. See the comparison of EWP and EWP-FPE.

Website: http://www.nrcs.usda.gov/wps/portal/nrcs/main/national/programs/landscape/ewpp/
State website: http://www.nrcs.usda.gov/wps/portal/nrcs/main/tx/programs/financial/ewp/
Award: state-administered. Texas received over $21 million in FY2016 to restore conditions from heavy rains and flooding in 2015.
Timeframe:
Contact: National Emergency Watershed Protection Program Manager, Shawn Anderson, National Emergency Watershed Protection Program Coordinator, at 202-720-5795.
In Texas: Claude Ross, State Easement Program Manager, claude.ross@tx.usda.gov, 254-742-9822

WATERSHED AND FLOOD PREVENTION OPERATIONS (WFPO) PROGRAM

The Watershed and Flood Prevention Operations (WFPO) Program provides technical and financial assistance to States, local governments and Tribes (project sponsors) to plan and implement authorized watershed project plans for the purpose of:

- watershed protection
- flood mitigation
- water quality improvements
- soil erosion reduction
- rural, municipal and industrial water supply
- irrigation
- water management
- sediment control
- fish and wildlife enhancement
- hydropower

Under the Watershed Program NRCS cooperates with States and local agencies to carry out works of improvement for soil conservation and for other purposes including flood prevention; conservation, development, utilization and disposal of water; and conservation and proper utilization of land.

Website: http://www.nrcs.usda.gov/wps/portal/nrcs/main/national/programs/landscape/wfpo/
State website: http://www.nrcs.usda.gov/wps/portal/nrcs/site/tx/home/
Contact: Kevin Farmer, 202-720-3413, kevin.farmer@wdc.usda.gov

DEPARTMENT OF AGRICULTURE — RURAL DEVELOPMENT

COMMUNITY FACILITIES DIRECT LOAN & GRANT PROGRAM

This program provides affordable funding to develop essential community facilities in rural areas. An essential community facility is defined as a facility that provides an essential service to the local community for the orderly development of the community in a primarily rural area, and does not include private, commercial or business undertakings.

Eligible areas include rural cities, villages, townships, or towns with no more than 20,000 residents. Funding types include low-interest loans, grants, or a combination of the two. Grants are awarded on a need-basis,

DRAFT

based on community size and median household income. Grant assistance share of total eligible project costs is limited depending on community size and median household income.

Website:
http://www.rd.usda.gov/programs-services/community-facilities-direct-loan-grant-program/tx
Contact:
Texas USDA Rural Development State Office
101 South Main Street, Suite 102
Temple, TX 76501
ph: 254-742-9700
Fax: (844) 496-8123

RURAL COMMUNITY DEVELOPMENT INITIATIVE GRANTS

This program provides funding to help non-profit housing and community development organizations support housing, community facilities, and community and economic development projects in rural areas.

Funds may be used to improve housing, community facilities, and community and economic development projects in rural areas.

Eligible areas include rural cities, villages, townships, or towns with no more than 20,000 residents. Funding types include low-interest loans, grants, or a combination of the two. Grants are awarded on a need-basis, based on community size and median household income. Grant assistance share of total eligible project costs is limited depending on community size and median household income.

100% matching is required.

Website:
http://www.rd.usda.gov/programs-services/community-facilities-direct-loan-grant-program/tx
Amount: Minimum grant award is $50,000; maximum grant award is $250,000
Timeframe:
Contact: Texas USDA Rural Development State Office
101 South Main Street, Suite 102
Temple, TX 76501
ph: 254-742-9700
Fax: (844) 496-8123

DRAFT

DEPARTMENT OF AGRICULTURE — US FOREST SERVICE

URBAN AND COMMUNITY FORESTRY PROGRAM, COUNCIL & 10-YEAR ACTION PLAN

The Urban and Community Forestry program assists state forestry agencies, local and tribal governments, and private sector entities improve natural resource management of trees and forests in urban areas and community settings. The program encourages and facilitates the active involvement of volunteers in the management and protection of their community's natural resources. The program also analyzes, develops, disseminates, and demonstrates scientific information about protecting, managing, and maintaining community forest resources. States are encouraged to offer competitive grants that involve partnerships with local governments, nonprofit organizations, and the private sector for the purpose of establishing effective community forestry programs.

Website: http://www.fs.fed.us/managing-land/urban-forests/ucf

The National Urban and Community Forestry Advisory Council (NUCFAC) is a Congressionally designated advisory council to the Secretary of Agriculture on urban forestry and related issues. The 1990 Farm Bill created NUCFAC to bring together the wide variety of voices raised about a common concern: the present health and future preservation of America's urban forests. NUCFAC was founded to synthesize the full spectrum of views into a consistent vision, as a foundation for practical policy on urban forestry and related natural resources.

Website: http://www.fs.fed.us/managing-land/urban-forests/ucf/nucfac

The Ten Year Urban Forestry Action Plan developed by and for the urban forestry community. The plan's purpose is to expand awareness of the benefits that our urban forests, including green infrastructure, provide to communities throughout the nation, and increase investments in these urban forest resources for the benefit of current and future generations. The plan provides specific goals, actions, and recommendations for improving the status of urban and community forestry for the United States and its territories. The plan also identifies research needs, messaging and communications needs, and innovative funding and collaborative opportunities for urban forestry initiatives. Notably, this plan also serves as a framework for funding and recommendation priorities developed by the National Urban and Community Forestry Advisory Council (NUCFAC) for the U.S. Forest Service's National Urban and Community Forestry program and National Challenge Cost Share Grants. The urban forestry community, including the Forest Service and other applicable Federal agencies, are to use the Action Plan as a guide to implement and expand urban and community forestry for the next ten years.

Website: http://urbanforestplan.org/
Contact: Nancy Stremple, Urban Forestry Program Specialist, Phone 202-309-9873, nstremple@fs.fed.us

DEPARTMENT OF COMMERCE – NATIONAL TELECOMMUNICATIONS AND INFORMATION ADMINISTRATION

NTIA administers grant programs that further the deployment and use of broadband and other technologies in America, laying the groundwork for sustainable economic growth; improved education, public safety, and health care; and the advancement of other national priorities.

The agency manages two broadband grant programs funded by the American Recovery and Reinvestment Act: the Broadband Technology Opportunities Program (BTOP) and the State Broadband Initiative (SBI) (formerly called the State Broadband Data and Development Grant Program). Through these programs,

DRAFT

NTIA is overseeing an investment of approximately $4 billion in projects throughout the United States to support the deployment of broadband infrastructure, enhance and expand public computer centers, encourage sustainable adoption of broadband service, and promote statewide broadband planning and data collection activities. The State Broadband Initiative is also responsible for creation and maintenance of the National Broadband Map.

Website: https://www.ntia.doc.gov/home

BROADBAND OPPORTUNITY COUNCIL

The American Recovery and Reinvestment Act (ARRA) provided a total of $7.2 billion to the National Telecommunications and Information Administration (NTIA) and the Department of Agriculture's Rural Utilities Service (RUS) to fund projects that would expand access to and adoption of broadband services across the United States. NTIA utilized $4.7 billion of that funding for grants to deploy broadband infrastructure in the U.S., expand public computer center capacity, and encourage sustainable adoption of broadband service.

President Obama on March 23, 2015 signed a Presidential Memorandum creating the Broadband Opportunity Council (Council) and appointing the Commerce and Agriculture Departments as co-chairs. The Broadband Opportunity Council includes 25 federal agencies and departments that will engage with industry and other stakeholders to understand ways the Executive Branch can better support the needs of communities seeking broadband investment. It will also help identify regulatory barriers unduly impeding broadband deployment, adoption or competition, and recommend steps to remove such barriers. Website: https://www.ntia.doc.gov/category/broadband-opportunity-council.

BROADBAND TECHNOLOGY OPPORTUNITIES PROGRAM (AKA: BROADBANDUSA)

The Broadband Technology Opportunity Program (BTOP), also known as BroadbandUSA) is a broadband grant program administered by NTIA to provide assistance to communities that want to expand their broadband capacity and promote broadband adoption. BroadbandUSA brings stakeholders together to solve problems, contribute to emerging policies, link communities to other federal agencies and funding sources, and address barriers to collaboration across agencies.

- Technical Assistance: BroadbandUSA provides technical assistance to communities that want to improve their broadband capacity and use broadband more effectively.
- Publications: BroadbandUSA provides expert, impartial advice and field-proven tools for assessing broadband adoption, planning new infrastructure, and engaging a wide range of partners in broadband projects.
- Community Connectivity Initiative: BroadbandUSA is engaging community, corporate and civic leaders to develop and finalize a set of connectivity indicators, create a strategic online self-assessment, and expand resources that support and accelerate local broadband planning efforts.
  Website: http://www2.ntia.doc.gov/

DRAFT

STATE BROADBAND INITIATIVE (SBI)

The State Broadband Initiative (SBI) is a broadband grant program administered by NTIA. This program implements the joint purposes of the Recovery Act and the Broadband Data Improvement Act, which envisioned a comprehensive program, led by state entities or non-profit organizations working at their direction, to facilitate the integration of broadband and information technology into state and local economies. Economic development, energy efficiency, and advances in education and health care rely not only on broadband infrastructure, but also on the knowledge and tools to leverage that infrastructure.

Website: http://www2.ntia.doc.gov/SBDD

DEPARTMENT OF COMMERCE – ECONOMIC DEVELOPMENT ADMINISTRATION

PLANNING PROGRAM AND LOCAL TECHNICAL ASSISTANCE PROGRAM

Through its Planning and Local Technical Assistance programs, EDA assists eligible recipients in developing economic development plans and studies designed to build capacity and guide the economic prosperity and resiliency of an area or region. The Planning program helps support organizations, including District Organizations, Indian Tribes, and other eligible recipients, with Short Term and State Planning investments designed to guide the eventual creation and retention of high-quality jobs, particularly for the unemployed and underemployed in the Nation's most economically distressed regions. As part of this program, EDA supports Partnership Planning investments to facilitate the development, implementation, revision, or replacement of Comprehensive Economic Development Strategies (CEDS), which articulate and prioritize the strategic economic goals of recipients' respective regions. The Local Technical Assistance program strengthens the capacity of local or State organizations, institutions of higher education, and other eligible recipients to undertake and promote effective economic development programs through projects such as feasibility studies and impact analyses.

Website: https://www.eda.gov/funding-opportunities/
Award: up to $300,000,000
Timeframe: Continuing basis
Contact:

EDA Headquarters
U.S. Department of Commerce
1401 Constitution Avenue, NW
Suite 71014
Washington, DC 20230
Main Line: 202-482-2000
Texas Office:
Austin Regional Office
903 San Jacinto
Suite 206
Austin, Texas 78701
Regional Director: Jorge Ayala
P: 512-381-8150
F: 512-499-0478
jayala@eda.gov

DRAFT

PUBLIC WORKS AND ECONOMIC ADJUSTMENT ASSISTANCE PROGRAM

EDA solicits applications from applicants in rural and urban areas to provide investments that support construction, non-construction, technical assistance, and revolving loan fund projects under EDA's Public Works and EAA programs. Grants and cooperative agreements made under these programs are designed to leverage existing regional assets and support the implementation of economic development strategies that advance new ideas and creative approaches to advance economic prosperity in distressed communities.

Website: https://www.eda.gov/funding-opportunities/
Award: up to $300,000
Timeframe: Continuing basis
Contact:

EDA Headquarters
U.S. Department of Commerce
1401 Constitution Avenue, NW
Suite 71014
Washington, DC 20230
Main Line: 202-482-2000
Texas Office:
Austin Regional Office
903 San Jacinto
Suite 206
Austin, Texas 78701
Regional Director: Jorge Ayala
P: 512-381-8150
F: 512-499-0478
jayala@eda.gov

DEPARTMENT OF EDUCATION

Active Grant Opportunities: http://www2.ed.gov/fund/grant/apply/grantapps/index.html
Upcoming Funding Opportunities: http://www2.ed.gov/fund/grant/find/edlite-forecast.html

21ST CENTURY COMMUNITY LEARNING CENTER

This program supports the creation of community learning centers that provide academic enrichment opportunities during non-school hours for children, particularly students who attend high-poverty and low-performing schools. The program helps students meet state and local student standards in core academic subjects, such as reading and math; offers students a broad array of enrichment activities that can complement their regular academic programs; and offers literacy and other educational services to the families of participating children.

Formula grants are awarded to State educational agencies, which in turn manage statewide competitions and award grants to eligible entities. For this program, eligible entity means a local educational agency, community-based organization, another public or private entity, or a consortium of two or more of such agencies, organizations, or entities. States must give priority to applications that are jointly submitted by a local educational agency and a community-based organization or other public or private entity.

DRAFT

Website: http://www2.ed.gov/programs/21stcclc/index.html
Contact: Danita Woodley, 21stCCLC@ed.gov, (202) 260-8735
Texas: Christine McCormick
512-463-2334
Christine.McCormick@tea.texas.gov

DEPARTMENT OF HEALTH AND HUMAN SERVICES — ADMINISTRATION FOR CHILDREN AND FAMILIES

The Administration for Children and Families (ACF) is a division of the Department of Health & Human Services that aims to promote the economic and social well-being of children, families, individuals and communities with leadership and resources for compassionate, effective delivery of human services.

Announcements for funding opportunities can be found at: https://ami.grantsolutions.gov/

NATIONAL COLLABORATIVE ON CHILDHOOD OBESITY RESEARCH FUNDING OPPORTUNITIES

The National Collaborative on Childhood Obesity Research (NCCOR) brings together four of the nation's leading research funders — the Centers for Disease Control and Prevention (CDC), the National Institutes of Health (NIH), the Robert Wood Johnson Foundation (RWJF), and the U.S. Department of Agriculture (USDA) — to address the problem of childhood obesity in America. These leading national organizations: work in tandem to manage projects and reach common goals; coordinate funding to make the most of available resources; and share insights and expertise to strengthen research. NCCOR focuses on efforts that have the potential to benefit children, teens, and their families, and the communities in which they live.

NCCOR publishes the funding opportunities from the partners to fund a range of project types. Visit the following website for more information on the opportunities: http://nccor.org/news/funding-opportunities/

CHILD CARE AND DEVELOPMENT FUND

The Child Care and Development Fund (CCDF) made available $5.2 billion to States, Territories, and Tribes in Fiscal Year (FY) 2012. CCDF is authorized by the Child Care and Development Block Grant Act and Section 418 of the Social Security Act. CCDF assists low-income families in obtaining child care so they can work or attend training/education. The program also improves the quality of child care, and promotes coordination among early childhood development and afterschool programs.

Initiatives of the CCDF include:

- Strengthening Family Child Care, a special initiative to strengthen family child care (FCC). The purpose of this initiative is to promote pathways and progressions to build the supply and stability of high quality FCC providers.
- Early Learning Initiative, which includes projects and grants that bring child care and early learning partners together at federal, state, and local levels for greater collaboration and more effective services throughout the country.
- Let's Move! Child Care promotes children's health by encouraging and supporting physical activity and healthier nutrition practices in early care and education settings.
- Emergency Preparedness, which addresses emergency preparation and response as it relates to the children in the event of a major disaster or emergency.

DRAFT

Website: http://www.acf.hhs.gov/occ/resource/child-care-and-development-fund

Contact:

CCDF Grantee State and Territory Contacts
Texas Workforce Policy and Program Assistance
Workforce Development Division
Texas Workforce Commission
Room 440-T
101 East 15th Street
Austin, TX 78778
General Phone: 512-463-6022
http://www.twc.state.tx.us/svcs/childcare/ccinfo.html
OCC Regional Program Managers, Region VI
Gwendolyn Jones
OCC/ACF/HHS
Suite 914
1301 Young Street
Dallas, TX 75202
Phone: (214) 767-3849
Fax: (214) 767-8890
E-mail: gwendolyn.jones@acf.hhs.gov

HEAD START PROGRAM

The Office of Head Start (OHS) promotes the school readiness of young children from low-income families through local programs. Head Start and Early Head Start programs support the mental, social, and emotional development of children from birth to age 5.

Head Start grants are awarded directly to public or private non-profit organizations, including community-based and faith-based organizations, or for-profit agencies within a community that wish to compete for funds. The same categories of organizations are eligible to apply for Early Head Start, except that applicants need not be from the community they will be serving. Funding opportunities: http://www.acf.hhs.gov/ohs/funding

Website: https://www.acf.hhs.gov/ohs/funding

Contact:

Texas Head Start Collaboration Office
Alferma Giles, Director
Phone: 713-500-3835
Fax: 713-500-3820
Email: alferma.crawford@uth.tmc.edu
Tracy Jones, Program Coordinator
Phone: 713-500-3832
Fax: 713-500-3820
Email: tracy.a.jones@uth.tmc.edu
Texas Head Start State Collaboration Office The Children's Learning Institute
University of Texas Houston
7000 Fannin, Suite 1920
Houston, TX 77030

DRAFT

Website: http://www.uth.tmc.edu/thssco
CCDF Grantee State and Territory Contacts
Texas Workforce Policy and Program Assistance
Workforce Development Division
Texas Workforce Commission
Room 440-T
101 East 15th Street
Austin, TX 78778
General Phone: 512-463-6022
http://www.twc.state.tx.us/svcs/childcare/ccinfo.html
OCC Regional Program Managers, Region VI
Gwendolyn Jones
OCC/ACF/HHS
Suite 914
1301 Young Street
Dallas, TX 75202
Phone: (214) 767-3849
Fax: (214) 767-8890
E-mail: gwendolyn.jones@acf.hhs.gov

COMMUNITY SERVICES BLOCK GRANT

The Office of Community Services (OCS) partners with states, communities and agencies to reduce the causes of poverty, increase opportunity and economic security of individuals and families and revitalize communities. The Community Services Block Grant (CSBG) provides funds to alleviate the causes and conditions of poverty in communities.

Website: http://www.acf.hhs.gov/ocs/programs/csbg
Administered in Texas by the Texas Department of Housing and Community Affairs:
www.tdhca.state.tx.us
Contact:

Gavin Reid
Manager, Planning and Contracts
Community Affairs Division
Texas Department of Housing and Community Affairs
221 East 11th, Post Office Box 13941
Austin, Texas 78711-3941
Phone: (512) 936-7828
Fax: (512) 475-3935
Email: gavin.reid@tdhca.state.tx.us
Web: www.tdhca.state.tx.us
Rita D. Gonzales-Garza, M.P.A
CSBG Program Administrator
Community Affairs Division
Texas Department of Housing and Community Affairs
221 East 11th, Post Office Box 13941
Austin, Texas 78711-3941
Phone: (512) 475-3905

DRAFT

Fax: (512) 475-3935
Email: rita.garza@tdhca.state.tx
Web: www.tdhca.state.tx.us
Federal Staff by Region
Region VI
Program Specialist: Isaac Davis
(202) 401-5335
Isaac.Davis@acf.hhs.gov

COMMUNITY ECONOMIC DEVELOPMENT PROGRAM

Community Economic Development (CED) is a federal grant program funding Community Development Corporations that address the economic needs of low-income individuals and families through the creation of sustainable business development and employment opportunities.

CED awards funds to private, non-profit organizations that are community development corporations (CDCs), including faith-based organizations, and Tribal and Alaskan Native organizations. CDCs must be governed by a three-party board of directors that includes residents of the community served, and local business and civic leaders. CDCs must have as their principle purpose planning, developing or managing low-income housing or community development projects.

CED programs also provide technical and financial assistance for economic development activities.

Website: http://www.acf.hhs.gov/ocs/programs/ced
Contact:
Community Economic Development Program
U.S. Department of Health and Human Services
Administration for Children and Families
Office of Community Services
370 L'Enfant Promenade, S.W.
Washington, DC 20447
Phone: (202) 401-5663
CED@acf.hhs.gov

SOCIAL SERVICES BLOCK GRANTS

Social Services Block Grants (SSBG) enables each state or territory to meet the needs of its residents through locally relevant social services. SSBGs support programs that allow communities to achieve or maintain economic self-sufficiency to prevent, reduce or eliminate dependency on social services. Each state administers the program locally, determining which services to provide and who is eligible to receive these services.

Website: http://www.acf.hhs.gov/ocs/programs/ssbg
Contact:
Texas
Charles Smith
Executive Commissioner
Texas Health & Human Services Commission
4900 North Lamar Boulevard
Austin, Texas 78751

DRAFT

P: (512) 424-6502
F: (512) 424-6587
Charles.Smith@hhsc.state.tx.us
Racheal Kane
HHS System Federal Funds Manager
Texas Health and Human Services Commission
4900 North Lamar Boulevard
Mail Code 1400
Austin, Texas 78751
P: 512-424-6663
F: 512-424-6669
Email: Racheal.Kane@hhsc.state.tx.us, HHSCFederalFunds@hhsc.state.tx.us

DEPARTMENT OF HEALTH AND HUMAN SERVICES — CENTERS FOR DISEASE CONTROL AND PREVENTION, DIVISION OF COMMUNITY HEALTH

PARTNERSHIP TO IMPROVE COMMUNITY HEALTH (PICH)

PICH is a 3-year initiative that supports implementation of evidence-based strategies to improve the health of communities and reduce the prevalence of chronic disease. PICH builds on a body of knowledge developed through previously funded Centers for Disease Control and Prevention (CDC) programs and encourages collaborations with a multi-sectoral coalition to implement sustainable changes in communities where people live, learn, work, and play.

Website:
http://www.cdc.gov/nccdphp/dch/programs/partnershipstoimprovecommunityhealth/index.html

PREVENTATIVE HEALTH AND HEALTH SERVICES BLOCK GRANT

The Preventive Health and Health Services Block Grant provides all 50 states, the District of Columbia, 2 American Indian tribes, and 8 US territories with funding to address their unique public health needs in innovative and locally defined ways. This program gives grantees the flexibility to use funds to respond rapidly to emerging health issues and to fill funding gaps in programs that deal with leading causes of death and disability.

Website: http://www.cdc.gov/phhsblockgrant/
Amount:
Timeframe:
Contact:
Texas PHHS Block Grant Coordinator
Texas Department of State Health Services
P.O. Box 149347
Mail Code 1908
Austin, TX 78714-9347
Phone 512-458-7770
www.dshs.state.tx.us

DRAFT

DEPARTMENT OF HEALTH AND HUMAN SERVICES — SUBSTANCE ABUSE AND MENTAL HEALTH SERVICES ADMINISTRATION (SAMHSA)

SAMHSA makes grant funds available through the Center for Substance Abuse Prevention, the Center for Substance Abuse Treatment, and the Center for Mental Health Services. Funding opportunities are available in the form of non-competitive block grants and competitive block grants that support programs for substance use disorders and mental illness.

Website: http://www.samhsa.gov/grants

COMMUNITY MENTAL HEALTH SERVICES BLOCK GRANT (MHBG)

SAMHSA makes grant funds available through the Center for Substance Abuse Prevention, the Center for Substance Abuse Treatment, and the Center for Mental Health Services. Funding opportunities are available in the form of non-competitive block grants and competitive block grants that support programs for substance use disorders and mental illness.

The Community Mental Health Services Block Grant (MHBG) is one of two block grants available from the SAMHSA. The MHBG program provides funds and technical assistance to all 50 states, the District of Columbia, Puerto Rico, the U.S. Virgin Islands, and 6 Pacific jurisdictions. Grantees use the funds to provide comprehensive, community-based mental health services to adults with serious mental illnesses and to children with serious emotional disturbances and to monitor progress in implementing a comprehensive, community-based mental health system.

The MHBG program targets:

- Adults with serious mental illnesses. Includes persons age 18 and older who have a diagnosable behavioral, mental, or emotional condition—as defined by the Psychiatric Association's Diagnostic and Statistical Manual (DSM) of Mental Disorders. Their condition substantially interferes with, or limits, one or more major life activities, such as: Basic daily living (for example, eating or dressing); Instrumental living (for example, taking prescribed medications or getting around the community); Participating in a family, school, or workplace.
- Children with serious emotional disturbances. Includes persons up to age 18 who have a diagnosable behavioral, mental, or emotional issue (as defined by the DSM). This condition results in a functional impairment that substantially interferes with, or limits, a child's role or functioning in family, school, or community activities.

  Website: http://www.samhsa.gov/grants/block-grants/mhbg

  Timeline: FY2017 application period has closed

  Contact: State contact that oversees SAMHSA grant administration in Texas:

  Lauren Lacefield Lewis
  Commissioner
  Mental Health and Substance Abuse Division
  Texas Department of State Health Services
  P.O. Box 149397
  Mail Code 2053
  Austin, Texas 78714-9347
  Phone: 512-467-5516
  Fax: 512-467-5465
  E-mail: Lauren.Lacefieldlewis@dshs.state.tx.us

DRAFT

URL: http://www.dshs.state.tx.us/sa/default.shtm
Express Mail Address
909 W. 45th Street
Austin, Texas 78751-2803

DISCRETIONARY GRANTS

SAMHSA announces discretionary grant funding opportunities through Funding Opportunity Announcements (FOAs). These grant opportunities help implement specific programs of the SAMHSA. Each FOA contains all the information you need to apply for a grant.

Website: http://www.samhsa.gov/grants/grant-announcements-2017
Timeline: Varies
Amount: Varies
Contact:
General Grants Questions: SAMHSA's Division of Grants Management at 240-276-1400
Grant-specific Questions: Contact the person(s) listed under "Agency Contact" in the Request for Applications (RFA)

DEPARTMENT OF HOUSING AND URBAN DEVELOPMENT (HUD)

COMMUNITY DEVELOPMENT PROGRAMS

The activities of the Community Planning and Development Program build stronger and more resilient communities through an ongoing process of identifying and addressing needs, assets, and priority investments. Community development activities may support infrastructure, economic development projects, installation of public facilities, community centers, housing rehabilitation, public services, clearance/acquisition, microenterprise assistance, code enforcement, homeowner assistance and many other identified needs. Federal support for community development encourages systematic and sustained action by State, and local governments. The Office of Block Grant Assistance administers funds, Community Development Block Grant (CDBG), allocated to State and local governments to address locally identified community development needs through the following programs (only showing those applicable in Texas):

- CDBG Entitlement Program provides annual grants on a formula basis to entitled cities and counties to develop viable urban communities by providing decent housing and a suitable living environment, and by expanding economic opportunities, principally for low- and moderate-income persons.
- CDBG State Program allows States to award grants to smaller units of general local government that develop and preserve decent affordable housing, to provide services to the most vulnerable in our communities, and to create and retain jobs.
- CDBG Program Colonias Set-Aside requires the border states of Arizona, California, New Mexico and Texas to set aside a percentage of their annual State CDBG allocations for use in the Colonia to help meet the needs of the Colonias residents in relationship to the need for potable water, adequate sewer systems, or decent, safe and sanitary housing.
- Section 108 Loan Guarantee Program is the loan guarantee provision of the CDBG Program and provides communities with a source of financing for economic development, housing rehabilitation, public facilities, and large-scale physical development projects.
- CDBG Disaster Recovery Program provides flexible grants to help cities, counties, and States recover from Presidentially-declared disasters, especially in low-income areas, subject to availability of supplemental appropriations.
- The Neighborhood Stabilization Program provides grants to communities that have suffered from

DRAFT

foreclosures and abandonment to purchase and redevelop foreclosed and abandoned homes and residential properties.

- Brownfields Economic Development Initiative provides grants to assist cities with the redevelopment of abandoned, idled and underused industrial and commercial facilities where expansion and redevelopment is burdened by real or potential environmental contamination.

Each fiscal year (FY), HUD publishes a General Section that contains requirements for all of HUD's competitive grant programs. To be considered for funding, applications must meet all applicable requirements of the General Section and the requirements in the Program NOFA.

http://portal.hud.gov/hudportal/HUD?src=/program_offices/administration/grants/fundsavail/nofa2017/gensec

To identify funding opportunities through HUD, visit the following website: http://portal.hud.gov/hudportal/HUD?src=/program_offices/administration/grants/fundsavail

Award: varies

Timeframe: varies

Contact:

National Office:
Office of Strategic Planning and Management
Grants Management & Oversight Division
Department of Housing and Urban Development
451 7th Street, SW, Room 3156
Washington, DC 20410-3000
Phone: (202) 708-0667

Houston Regional Office:
Sandra H. Warren
Director, CPD
1301 Fannin Street
Suite 2200
Houston, TX 77002
713-718-3279
Sandra.H.Warren@hud.gov

Fort Worth Regional Office:
Shirley J. Henley
Director, CPD
801 Cherry Street
Unit #45 - Suite 2500
Ft. Worth, TX 76102
817-978-5951
Shirley.J.Henley@hud.gov

San Antonio Regional Office:
Elva F. Garcia
Director, CPD
Hipolito Garcia Federal Building
615 E. Houston Street
Suite 347
San Antonio, TX 78205
210-475-6866
Elva.Garcia@hud.gov

DRAFT

HOPE VI REVITALIZATION GRANTS

The specific elements of public housing transformation that have proven key to HOPE VI include: Changing the physical shape of public housing; establishing positive incentives for resident self— sufficiency and comprehensive services that empower residents; lessening concentrations of poverty by placing public housing in non—poverty neighborhoods and promoting mixed-income communities; and forging partnerships with other agencies, local governments, nonprofit organizations, and private businesses to leverage support and resources. Only public housing authorities are eligible to apply for these funds, but park and recreation agencies can contract to develop recreation facilities at public housing sites and to provide community and supportive service programs for residents, including those relocated as a result of revitalization efforts. For more information, go to: http://portal.hud.gov/hudportal/HUD?src=/program_offices/public_indian_housing/programs/ph/hope6

DEPARTMENT OF THE INTERIOR — FISH AND WILDLIFE SERVICE

AQUATIC RESOURCE EDUCATION PROGRAM

The Aquatic Resource Education Program helps people understand, enjoy and conserve the aquatic natural resources of the nation. States have the option of using up to 15 percent of their annual Sport Fish Restoration apportionment for aquatic resource education programs and outreach and communications projects. The Sport Fish Restoration Program, created in 1950, provides funding for fish management, conservation, restoration, aquatic education, and boating access. The program is funded by a 10 percent Federal excise tax on fishing rods, reels, creels, lures, flies and artificial baits and a 3 percent tax on electronic fishing motors and sonar fish finders; duties on imported fishing tackle, pleasure boats and yachts; and a portion of the Federal fuel tax receipts from motorboats and small gasoline engines. The funds are apportioned annually to the states and territories by the Department of the Interior on the basis of formulas set forth in the Act. Apportionments are determined for each state by land area and number of fishing license owners. All funds are disseminated through State Fish and Wildlife Departments.

Website: https://wsfrprograms.fws.gov/subpages/grantprograms/AquaticEd/AE.htm
Contact: https://wsfrprograms.fws.gov/subpages/ContactUs/ContactUs.htm
Southwest Regional Office
Kelly Oliver-Amy
505-248-7457
Kelly_oliver-amy@fws.gov
https://www.fws.gov/southwest/index.html

BOATING ACCESS PROGRAM

The Boating Access (BA) Program provides grant funds to the states, the District of Columbia and insular areas fish and wildlife agencies for projects that provide access to America's waterways by developing new access facilities or renovation and/or improvement of existing facilities.

Today more than 16.8 million boats use U.S. waterways. A large percentage of these are operated by anglers and recreational boaters.

The Boating Access Program is part of the Sport Fish Restoration Program. Spending for the BA is authorized in the Sport Fish Restoration Act.

DRAFT

The Sport Fish Restoration Act mandates each state, the District of Columbia and insular area to allocate at least 15 percent of their annual Sport Fish Restoration apportionment to boating access projects. The allocation is averaged over a five year period for each U.S. Fish and Wildlife Service region.

The funds apportioned annually are derived from excise taxes on fishing equipment, motorboat and small engine fuels, import duties, and interest collected in the Sport Fish Restoration and Boating Trust Fund. These funds are apportioned to the states, the District of Columbia and insular areas based on a formula which includes land area, number of paid license holders, minimums and maximums.

Website: https://wsfrprograms.fws.gov/subpages/GrantPrograms/BoatAccess/BA.htm
Contact: https://wsfrprograms.fws.gov/subpages/ContactUs/ContactUs.htm
Southwest Regional Office
Buddy Fazio
505-248-7461
Buddy_Fazio@fws.gov
https://www.fws.gov/southwest/index.html

BOATING INFRASTRUCTURE GRANT PROGRAM

The Boating Infrastructure Grant Program (BIG) provides grant funds to the states, the District of Columbia and insular areas to construct, renovate, and maintain tie-up facilities with features for transient boaters in vessels 26 feet or more in length, and to produce and distribute information and educational materials about the program. The BIG Program includes two funding tiers, Tier One (non-competitive) and Tier Two (nationally competitive). Under Tier One each state, the D.C. and insular area may receive funding for eligible projects up to $200,000 annually. Tier Two funds are made available through a nationally competitive process. Tier Two proposals received are reviewed, evaluated and ranked by a national panel with the final decision for funding made by the Director of the U.S. Fish and Wildlife Service. The ranking criteria, eligible projects and regulations are listed in 50 CFR 86.

Funds for the BIG Program are provided annually from the Sport Fish Restoration and Boating Trust Fund. The amount provided is 4% of the funds (split between the BIG and CVA programs) in the Sport Fish Restoration and Boating Trust Fund after deducting amounts for WSFR administration, the Multistate Conservation Grant Program, the Sport Fishing and Boating Partnership Council and fisheries commissions.

Website: https://wsfrprograms.fws.gov/subpages/GrantPrograms/BIG/BIG.htm
Contact: https://wsfrprograms.fws.gov/subpages/ContactUs/ContactUs.htm
Southwest Regional Office
Buddy Fazio
505-248-7461
Buddy_Fazio@fws.gov
https://www.fws.gov/southwest/index.html

CLEAN VESSEL ACT GRANT PROGRAM

The Clean Vessel Act Grant Program (CVA) provides grant funds to the states, the District of Columbia and insular areas for the construction, renovation, operation, and maintenance of pump-out stations and waste reception facilities for recreational boaters and also for educational programs that inform boaters of the importance of proper disposal of their sewage.

DRAFT

Website: https://wsfrprograms.fws.gov/subpages/GrantPrograms/CVA/CVA.htm
Contact: https://wsfrprograms.fws.gov/subpages/ContactUs/ContactUs.htm
Southwest Regional Office
Buddy Fazio
505-248-7461
Buddy_Fazio@fws.gov
https://www.fws.gov/southwest/index.html

COASTAL IMPACT ASSISTANCE PROGRAM

The Coastal Impact Assistance Program (CIAP) provides federal grant funds derived from federal offshore lease revenues to oil producing states for conservation, protection, or restoration of coastal areas including wetlands; mitigation of damage to fish, wildlife, or natural resources; planning assistance and the administrative costs of complying with these objectives; implementation of a federally-approved marine, coastal, or comprehensive conservation management plan; and mitigation of the impact of outer Continental Shelf activities through funding of onshore infrastructure projects and public service needs.

Statewide CIAP plans that include proposed projects have been prepared by the affected states: Alabama, Alaska, California, Louisiana, Mississippi and Texas. The federally approved CIAP plans have also been coordinated through a public review process.

Federal grant funds must be used to directly benefit an authorized use to conserve, restore, enhance, and protect renewable natural resources. Non-federal matching funds are not required for approved grant projects associated with this federal grant program.

Website: https://wsfrprograms.fws.gov/subpages/GrantPrograms/CIAP/CIAP.htm
State office: http://www.glo.texas.gov/coast/grant-projects/ciap/index.html
Contact: https://wsfrprograms.fws.gov/subpages/ContactUs/ContactUs.htm
Southwest Regional Office
Susan MacMullin
505-248-7476
Susan_MacMullin@fws.gov
https://www.fws.gov/southwest/index.html

HUNTER EDUCATION PROGRAM

The Hunter Education Program provides grant funds to the states and insular areas fish and wildlife agencies for projects to provide instruction in firearm operations and safety, wildlife management, nature conservation, ethics, game laws, outdoor survival and wilderness first aid. Funds may also be used for the development and operations of archery and shooting range facilities.

The goal is to teach students to be safe, responsible, conservation-minded hunters. Most States require completion of a hunter education course prior to purchasing a hunting license.

Website: https://wsfrprograms.fws.gov/subpages/GrantPrograms/HunterEd/HE.htm
Contact: https://wsfrprograms.fws.gov/subpages/ContactUs/ContactUs.htm
Southwest Regional Office
Andrew Ortiz
505-248-7459

DRAFT

Andrew_Ortiz@fws.gov
https://www.fws.gov/southwest/index.html

LANDOWNER INCENTIVE PROGRAM (NON-TRIBAL PORTION) - OVERVIEW

The Landowner Incentive Program (LIP) provides federal grant funds to grant funds to the states, the District of Columbia and insular areas to protect and restore habitats on private lands, to benefit Federally listed, proposed or candidate species or other species determined to be at-risk.

Grant funds must be used to establish or supplement State landowner incentive programs to benefit species identified in the State's Comprehensive Wildlife Conservation Strategy (State Wildlife Action Plan) or classified as Special Concern by the State, or Federally listed, proposed, or candidate species or other species determined to be at-risk. These grant funds may also be used to provide technical and financial assistance to private landowners for habitat protection and restoration. More info...

The LIP Program includes two funding tiers, Tier One (non-competitive) and Tier Two (nationally competitive). Under Tier One each state may receive funding for eligible projects up to $200,000 annually and the District of Columbia and insular areas up to $75,000 annually. If there is adequate funding in the appropriation, WSFR will rank Tier Two grants and award grants through a national competition. The competition will be announced separately.

Website: https://www.fws.gov/southwest/federal_assistance/ri.html#contactfedaid
Contact: https://wsfrprograms.fws.gov/subpages/ContactUs/ContactUs.htm
Southwest Regional Office
Susan MacMullin
505-248-7476
Susan_MacMullin@fws.gov
https://www.fws.gov/southwest/index.html

MULTISTATE CONSERVATION GRANT PROGRAM - OVERVIEW

The MSCGP provides funding for wildlife and sport fish restoration projects identified as priority projects by the Association of Fish and Wildlife Agencies (AFWA). These high priority projects address problems affecting states on a regional or national basis. Project types that are generally selected for funding are: biological research/training, species population status, outreach, data collection regarding hunter/angler participation, hunter/aquatic education, economic value of fishing/hunting, and regional or multistate habitat needs assessments.

The AFWA and the Division of Wildlife Sport Fish Restoration Program (WSFR) work together to manage the MSCGP. The AFWA administers the grant application process, providing oversight, coordination, and guidance for the MSCGP while the WSFR awards and manages the grants.

Website: https://www.fws.gov/southwest/federal_assistance/ri.html#contactfedaid
Contact: https://wsfrprograms.fws.gov/subpages/ContactUs/ContactUs.htm
Southwest Regional Office
500 Gold SW, Suite 8514, Albuquerque, NM 87102 https://www.fws.gov/southwest/index.html

DRAFT

NATIONAL COASTAL WETLANDS GRANT PROGRAM

The National Coastal Wetlands Conservation Grants Program is authorized by the Director of the U.S. Fish and Wildlife Service to grant funds to coastal states to carry out coastal wetlands conservation projects. Participants in the program include state, county, and municipal governments as well as non- government partners.

Funds for the Coastal Wetlands Grant Program are provided annually from the Sport Fish Restoration and Boating Trust Fund. The Coastal Wetlands Planning, Protection and Restoration Act (CWPPRA) receives 18.5 percent of the funds in the Trust Fund after deducting amounts for WSFR administration, the Multistate Conservation Grant Program, the Sport Fishing and Boating Partnership Council and fisheries commissions.

Website: https://wsfrprograms.fws.gov/subpages/GrantPrograms/CW/CW.htm
Contact: https://wsfrprograms.fws.gov/subpages/ContactUs/ContactUs.htm
Southwest Regional Office
Susan MacMullin
505-248-7476
Susan_MacMullin@fws.gov
https://www.fws.gov/southwest/index.html

SPORT FISH RESTORATION PROGRAM

The Act, approved by Congress on August 9, 1950, provides funding for fish management, conservation, and restoration. The program is funded by a 10 percent Federal excise tax on fishing rods, reels, creels, lures, flies and artificial baits and a 3 percent tax on electronic fishing motors and sonar fish finders. The funds are apportioned annually to the states and territories (except Puerto Rico) by the Department of the interior on the basis of formulas set forth in the Act. Apportionments are determined for each state by land area and number of fishing license owners. All funds are disseminated through State Fish and Wildlife Departments.

Website: https://wsfrprograms.fws.gov/subpages/GrantPrograms/SFR/SFR.htm
Contact: https://wsfrprograms.fws.gov/subpages/ContactUs/ContactUs.htm
Southwest Regional Office
Kelly Oliver-Amy
505-248-7457
Kelly_oliver-amy@fws.gov
https://www.fws.gov/southwest/index.html

STATE WILDLIFE GRANT PROGRAM

The State Wildlife Grant (SWG) Program provides Federal grant funds to State fish and wildlife agencies for developing and implementing programs that benefit wildlife and their habitats, including species that are not hunted or fished.

Grant funds may be used to address a variety of conservation needs--such as research, fish and wildlife surveys, species restoration, habitat management, and monitoring—that are identified within a State's Wildlife Action Plan. These funds may also be used to update, revise, or modify a State's Plan.

Congress appropriates funds for the State Wildlife Grant Program on an annual basis. Funds are apportioned to States, commonwealths, and U.S. territories based on a formula that considers each State's population and total geographical area.

DRAFT

Grant funds are disbursed to States for approved grants at a maximum federal share of 75% for planning grants and 65% for Plan implementation grants. Congress also allocates a portion of appropriated funds to a competitive SWG subprogram. State Wildlife Grant funds administered by the Wildlife and Sport Fish Restoration Program provide a unique source of funding, helping States to focus on targeted species in a proactive fashion, to help identify and reverse species population declines before restoration becomes more difficult and costly.

Website: https://wsfrprograms.fws.gov/subpages/GrantPrograms/SWG/SWG.htm
Contact: https://wsfrprograms.fws.gov/subpages/ContactUs/ContactUs.htm
Southwest Regional Office
Vanessa Martinez
505-248-7452
Vanessa_Martinez@fws.gov
https://www.fws.gov/southwest/index.html

WILDLIFE RESTORATION PROGRAM

Approved by Congress on September 2, 1937, the Act provides funding for the selection, restoration, rehabilitation and improvement of wildlife habitat, wildlife management research and the distribution of information produced by the projects. Congress amended the Act on October 23, 1970, to include funding for hunter training programs and the development, operation and maintenance of public target ranges. Funds are derived from an 11 percent Federal excise tax on handguns. Funds are also collected from a 12.4 percent tax on archery equipment. A certain amount of funds (section 4) must be used on hunter education before additional funds {section 10) can be attained. The section 10 funds can be used for additional hunter education programs or for wildlife restoration. These funds are apportioned each year to the states and territories (except Puerto Rico) by the Department of the Interior on the basis of formulas set forth in the Act. Apportionments are determined for each state by land area and number of hunting license owners.

Website: https://wsfrprograms.fws.gov/subpages/GrantPrograms/WR/WR.htm
Contact: https://wsfrprograms.fws.gov/subpages/ContactUs/ContactUs.htm
Southwest Regional Office
Nicole Jimenez
505-248-7466
Nicole_Jimenez@fws.gov
https://www.fws.gov/southwest/index.html

DEPARTMENT OF THE INTERIOR – NATIONAL PARK SERVICE

CHALLENGE COST SHARE PROGRAM

The Challenge Cost Share Program supports local projects that promote conservation and recreation, environmental stewardship, education, and engaging youth in the outdoors. Local project partners work with National Park Service (NPS) staff to achieve mutually beneficial outcomes. Applications are submitted by NPS staff in collaboration with project partners. This partnership challenge rewards those proposals that highlight long lasting benefits while developing new partnerships.

The program requires equal matching share. Cash, goods, or services from non-federal sources can be considered as a cost share. The maximum Challenge Cost Share project support is $25,000. If selected our national partner, Outdoor Foundation, forms an agreement and provides project funds directly to the local partner. Applications are submitted by NPS staff in collaboration with project partners.

DRAFT

Website: https://www.nps.gov/ncrc/programs/ccsp/
Award: up to $25,000 (FY2017)
Timeframe: July 1, 2016 (FY2017)
Contact:

NATIONAL OFFICE:
National Coordinator
Stephan Nofield
Stephan_nofield@nsp.gov

FEDERAL LANDS TO PARKS

The Federal Lands-to-Parks (FLP) enables states and local governments to establish park and recreation areas and adapt historic buildings for public uses. Through FLP, state and local agencies may acquire land and facilities once used for federal purposes at no cost to meet park and recreation needs.

Amount: N/A. Program based on existing inventory of federal lands and transferring it to state or local governments for park and recreation use.
Annual Timeframe: As land becomes available, 25 days from the "notice of availability"
Information about the program is available at: https://www.nps.gov/ncrc/programs/flp/index.htm
Contacts: https://www.nps.gov/ncrc/programs/flp/flp_contact.html

NATIONAL OFFICE:
Wendy Ormont
State and Local Programs Division
National Park Service
1201 I Street, NW
Mail Stop 2225
Washington, DC 20005
202-354-6915
Fax: 202-371-5179
Email: nps_flpnational@nps.gov
Southeast Region:
National Park Service
100 Alabama Street, SW
Atlanta, GA 30303
404-507-5689
Fax: 404-562-3282
Email: nps_flpsouth@nps.gov

LAND AND WATER CONSERVATION FUND

The Land and Water Conservation Fund was enacted in 1964 (Public Law 88-578) to "create and maintain a nationwide legacy of high quality recreation areas and facilities." LWCF provides funding for: (1) land acquisition for federal land managing agencies; and (2) matching grants to state and local governments for planning (states only), acquisition and development of park and recreation areas and resource based facilities. Specifics for federal land acquisition projects are determined each fiscal year by Congress and the Administration. Of the amounts appropriated in any given fiscal year for each State and Territory is determined based on a formula set in the LWCF Act, and is subsequently approved by the Secretary of the Interior. The grantee assumes all operation and maintenance costs in perpetuity. In Texas, the LWCF allocation funds a number of grant programs available to local communities, including

DRAFT

Amount: In 2016, Texas was allocated a total of $5,415,887. All state and local grants require at least a 50 percent match by the non-federal partner.
Annual Timeframe: Varies depending on state grant program.
Information about the program is available at: https://www.nps.gov/subjects/lwcf/stateside.htm
Contacts: https://www.nps.gov/subjects/lwcf/contact-list.htm

National Office:
National Park Service
1849 C Street NW, Org-2225
Washington, D.C. 20240
202-354-6900
https://www.nps.gov/orgs/1600/index.htm
Texas Office:
Director
State Parks
Texas Parks and Wildlife Department
4200 Smith School Road
Austin, TX 78744
512-389-8545
http://tpwd.texas.gov/business/grants/recreation-grants/
Midwest Region:
National Park Service
601 Riverfront Drive
Omaha, NE 68102
402-661-1540

DEPARTMENT OF JUSTICE – OFFICE OF JUVENILE JUSTICE AND DELINQUENCY PREVENTION

OJJDP provides national leadership, coordination, and resources to prevent and respond to juvenile delinquency and victimization. OJJDP supports states and communities in their efforts to develop and implement effective and coordinated prevention and intervention programs and to improve the juvenile justice system so that it protects public safety, holds justice-involved youth appropriately accountable, and provides treatment and rehabilitative services tailored to the needs of juveniles and their families.

The purpose of the Delinquency Prevention Program (formerly Title V) is to prevent youth at risk of becoming delinquent from entering the juvenile justice system and to intervene with first-time and non-serious offenders to keep them from further contact with the juvenile justice system. The goal is to reduce the likelihood that youth will become serious and violent offenders as adults, reducing the burden of crime on society and saving taxpayers billions of dollars.

The program includes the:

- Youth Tribal Program
- Gang Prevention Program
- Community-Based Violence Prevention Program
- National Forum on Youth Violence Program

DRAFT

The OJJDP will offer funding opportunities to states, territories, localities, and private organizations, including faith-based institutions to implement the departments programs through formula and block grants and discretionary grants.

To search for upcoming funding opportunities visit: https://www.ojjdp.gov/funding/FundingList.asp

FORMULA AND BLOCK GRANTS

The Formula Grants Program supports state and local delinquency prevention and intervention efforts and juvenile justice system improvements. Through this program, OJJDP provides funds directly to states, territories, and the District of Columbia to help them implement comprehensive state juvenile justice plans based on detailed studies of needs in their jurisdictions. The Formula Grants Program is authorized under the Juvenile Justice and Delinquency Prevention (JJDP) Act of 2002 (42 U.S.C. 5601 et seq.).

In FY 2016, OJJDP awarded $40 million in formula and block grants. The Juvenile Justice Specialists in each state administers the funding through sub-grants to units of local government, local private agencies, and American Indian/Alaska Native jurisdictions for programs in accordance with legislative requirements.

Website: https://www.ojjdp.gov/funding/funding.html
Timeline: No funding opportunities listed at this time.
Contact:

(State of Texas)
Juvenile Justice Specialist
Erica Ortega
Office of the Governor
P.O. Box 12428
Austin, TX 78711
512-463-8406
erica.ortega@gov.texas.gov

DISCRETIONARY GRANTS

OJJDP awards discretionary grants to states, units of local government, and private organizations to administer the several programs the OJJDP has for juvenile justice and delinquency prevention. During FY 2016, OJJDP awarded $242,905,063 in 268 discretionary grants.

Website: https://www.ojjdp.gov/funding/funding.html
Timeline: No funding opportunities listed at this time.
Contact: https://www.ojjdp.gov/about/StaffList.asp

Office of Juvenile Justice and Delinquency Prevention
810 Seventh Street NW.
Washington, DC 20531
202–307–5911

DEPARTMENT OF LABOR

The U.S. Department of Labor provides both discretionary and non-discretionary/formula-based grants that implement programs of its agencies and divisions. Awarding and administering grants are done by either the department or by the Office of the Assistant Secretary for Administration and Management

DRAFT

The divisions and agencies of the Department of Labor that offer grant programs include:

- Bureau of Labor Statistics (BLS): provides project grants (cooperative agreements) and the dissemination of technical statistical data and related information on labor force activities; provides data on prices (CPI) and cost of living; data on productivity and technology data; data on compensation and working conditions; data on employment projections.
- Employment and Training (ETA): ETA administers financial assistance programs pursuant to the Workforce Investment Act (WIA), administering State formula grant programs for youth, adults and dislocated workers, national emergency grants for workers affected by mass layoffs, plant closures, and disasters; grant programs for workers with disabilities, Indians and Native Americans, and for migrant and seasonal farmworkers. ETA also administers grant programs for older American workers, apprenticeship programs, Trade Adjustment Assistance (TAA) programs, and assistance for research and development of workforce programs. In addition, ETA is responsible for the operation and maintenance of a national system of public employment service offices and for the national unemployment insurance program.
- Mine Safety and Health (MSHA): provides grants for research, education and training programs to ensure an adequate and competent staff of trained inspectors; and assistance for establishing or improving State mine health and safety programs through technical assistance.
- Occupational Safety and Health (OSHA): provides grants to non-profit organizations to provide training, educational services, and technical assistance; assistance to states to administer and enforce state programs; assistance to states to provide occupational safety and health technical assistance and consultant services.
- Office of Disability Employment Policy (ODEP): The Office of Disability Employment Policy awards competitive grants establishing short-term pilot and technical assistance projects designed to identify, develop, test, evaluate, and disseminate policies to increase employment by expanding access to training, education, employment supports, assistive and systems technology, integrated employment, entrepreneurial development, and small business opportunities for adults and youth with disabilities. Current pilot projects focus on customized employment, Olmstead populations, and innovative demonstration youth grants, among others. Solicitations for grant applications are published in the Federal Register and announced at www.dol.gov/odep. ODEP grants are awarded by the OASAM grant office.
- Veterans' Employment and Training (VETS): administers programs that address the employment, training, and job security needs of Americans who have served in uniform. VETS awards the Jobs for Veterans State Grants (JVSG) as a formula grant, to each state, the District of Columbia, Guam, Puerto Rico, and the Virgin Islands. VETS also awards competitive grants to provide services to assist in reintegrating homeless veterans into meaningful employment with in the labor force and to stimulate the development of effective service delivery systems that will address the complex problems facing homeless veterans. VETS grants are awarded by the Employment and Training Administration Office of Grants Management.

  Website about grant and contract opportunities with DOL: https://www.grants.gov/

  Contact: Awarding and administering grants are done by either the department or by the Office of the Assistant Secretary for Administration and Management

  Regional Offices (Office of the Assistant Secretary for Administration and Management): https://www.dol.gov/oasam/regional/about-regional.htm

DRAFT

DEPARTMENT OF TRANSPORTATION

TIGER DISCRETIONARY GRANTS

The Transportation Investment Generating Economic Recovery, or TIGER Discretionary Grant program, provides a unique opportunity for the DOT to invest in road, rail, transit and port projects that promise to achieve national objectives. Since 2009, Congress has dedicated nearly $4.6 billion for seven rounds of TIGER to fund projects that have a significant impact on the Nation, a region or a metropolitan area. The eligibility requirements of TIGER allow project sponsors at the State and local levels to obtain funding for multi-modal, multi-jurisdictional projects that are more difficult to support through traditional DOT programs.

Website: https://www.transportation.gov/tiger
Contact:

Office of Infrastructure Finance and Innovation
Office of the Secretary of Transportation
1200 New Jersey Ave, SE
Washington, DC 20590
TIGERgrants@dot.gov
Phone: 202-366-0301

DEPARTMENT OF TRANSPORTATION - FEDERAL HIGHWAY ADMINISTRATION

The Fixing America's Surface Transportation Act (FAST Act) was signed into law in December 2015, authorizing $305 billion over fiscal years 2016 through 2020 for highway, highway and motor vehicle safety, public transportation, motor carrier safety, hazardous materials safety, rail, and research, technology, and statistics programs. Funds are apportioned to states to administer programs or further allocate funds.

ACCELERATED INNOVATION DEPLOYMENT (AID) DEMONSTRATION GRANT

The AID Demonstration program is one initiative under the multi-faceted Technology and Innovation Deployment Program (TIDP) approach providing funding and other resources to offset the risk of trying an innovation. The AID Demonstration program provides funding as an incentive for eligible entities to accelerate the implementation and adoption of innovation in highway transportation. The FAST Act authorized funding for the continuation of these programs and opportunities. Entities eligible to apply (Applicants) are State DOTs, Federal Land Management Agencies, and tribal governments. Metropolitan planning organizations and local governments may apply through the State DOT as a sub recipient.

Website: https://www.fhwa.dot.gov/innovation/grants
Amount: $50,000 to $1 million; Estimated Total Program Funding: $50 million
Timeframe: Sep 30, 2020; Applications are being accepted on a rolling basis.
Contact:

Fawn Thompson
Program Coordinator
(404) 562-3917
Fawn.Thompson@dot.gov

DRAFT

CONGESTION MITIGATION AND AIR QUALITY IMPROVEMENT PROGRAM

The purpose of the Congestion Mitigation and Air Quality improvement program (CMAQ) is to realign the focus of transportation planning toward a more inclusive, environmentally sensitive, and multi-modal approach. The CMAQ program provides funding for programs and projects in air quality non-attainment and maintenance for ozone, carbon monoxide (CO), and small particulate matter (PM-10), which reduces transportation related emissions. Grants are provided through a reimbursement process that varies state by state. Funds may be used for either the construction of bicycle transportation facilities and pedestrian walkways, or non-construction projects (such as maps. brochures, and public service announcements) related to safe bicycle use. In general, however, a sponsor would submit expenses to the state department of transportation, which would then reimburse at 80 percent of the project cost. The CMAQ Program was reauthorized for 2016 through 2020 through the FAST Act.

Amount: FAST Act provides for $2.3 M to $2.5 M in CMAQ funding each year from 2016 through 2020. It is estimated the State of Texas will receive an average of $853 million in CMAQ funds annually.
Applications and information about CMAQ grants are available at: http://www.fhwa.dot.gov/environment/air_quality/cmaq/

RECREATIONAL TRAILS PROGRAM

The Recreational Trails Program, was reauthorized by the FAST Act, provides funds to develop and maintain recreational trails for motorized and non-motorized recreational trail users. Eligible project categories as defined in the act are: maintenance and restoration of existing recreational trails; development and rehabilitation of trailside and trailhead facilities and trail linkages; purchase and lease of recreational trail construction and maintenance equipment; construction of new recreational trails (with restrictions on new trails on Federal land); acquisition of easements or property for recreational trails or recreational trail corridors; state administrative costs related to program administration (up to 7 percent of a state's funds); and operation of educational programs to promote safety and environmental protection as these objectives relate to the use of recreational trails (up to 5 percent of a state's funds). Each state has its own procedures and timelines to solicit, select, and fund Recreational Trails projects.

In Texas, the Recreational Trails program is administered by the Texas Parks and Wildlife Department.
Amount: $200,000 Requires 80/20 match
Timeframe: Annual Deadline – February 1st
Program website: http://www.fhwa.dot.gov/environment/recreational_trails/
http://www.americantrails.org/ee/index.php/nationalrecreationtrails
State website: https://tpwd.texas.gov/business/grants/recreation-grants/recreational-trails-grants
Contact: For more information about project funding contact your State Trail Administrator. For a list of administrators go to: http://www.fhwa.dot.gov/environment/recreational_trails/rtpstate.cfm

National Office:
FHWA
Christopher Douwes
Community Planner
Recreational Trails Program
Transportation Alternatives
Federal Highway Administration
FHWA HEPH-10 Rm E74-474
1200 New Jersey Ave SE
Washington DC 20590-0001

DRAFT

Phone: 202-366-5013
Texas Office:
Trey Cooksey, State Parks Trails Coordinator
Texas Parks and Wildlife Dept
4200 Smith School Road
Austin TX 78744-3291
512-389-8743; Fax 512-389-8242
trey.cooksey@tpwd.state.tx.us

SAFE ROUTES TO SCHOOL PROGRAM

The Safe Routes to Schools (SRTS) Program is a Federal-Aid program of the U.S. Department of Transportation's Federal Highway Administration (FHWA). The Program was created by Section 1404 of the Safe, Accountable, Flexible, Efficient Transportation Equity Act: A Legacy for Users Act (SAFETEA-LU). The SRTS Program was funded at $1.162 billion for Federal fiscal years (FY) 2005-2012 and is administered by State Departments of Transportation (DOTs).

The SRTS Program received dedicated funding through 2012. The Moving Ahead for Progress in the 21st Century Act (MAP-21) authorized the Transportation Alternatives Program (TAP), which replaced the funding from pre-MAP-21 programs including the Transportation Enhancement Activities, Recreational Trails Program, and Safe Routes to School Program (SRTS). MAP-21 did not provide specific funding for SRTS, but SRTS projects are eligible for TAP funds and for Surface Transportation Program (STP) funds. Under Fixing America's Surface Transportation Act (FAST Act), the TAP program was rolled into the Surface Transportation Program.

Safe Routes to School initiatives may be eligible under the Surface Transportation Block Grant Program or Transportation Alternatives Set-Aside.
Website: http://www.fhwa.dot.gov/environment/safe_routes_to_school/

SURFACE TRANSPORTATION BLOCK GRANT PROGRAM

The FAST Act converted the Surface Transportation Program to a block grant program that folds in the Transportation Alternative Program. The program provides funding to states and localities for projects to preserve and improve the conditions and performance on any Federal-aid highway, bridge and tunnel projects on any public road, pedestrian and bicycle infrastructure, and transit capital projects, including intercity bus terminals.

Amount: The FAST Act provides for an estimated average of $4.796 million allocated to Texas for the STBG Program funding each year from 2016 through 2020
Timeframe:
Website: http://www.fhwa.dot.gov/fastact/factsheets/stbgfs.cfm
Contact: https://www.transportation.gov/fastact/

National Office:
Office of the Under Secretary for Policy
Office of the Secretary of Transportation
1200 New Jersey Ave, SE
Washington, DC 20590
United States
Phone: 202-366-4540

DRAFT

Texas Office:
Administered by TXDOT
Online form:
http://www.txdot.gov/contact-us/form.html

TRANSPORTATION ALTERNATIVES, STBG SET-ASIDE

The FAST Act amended the Surface Transportation Program to include a set aside for the Surface Transportation Block Grant Program, which is replacing the MAP-21 Transportation Alternative Program. Similar to its predecessors, the Transportation Alternative Program and Transportation Enhancement Activities, the STBG Program, or TA Set-Aside, authorizes funding for The TA Set-Aside authorizes funding for programs and projects defined as transportation alternatives, including on- and off-road pedestrian and bicycle facilities, infrastructure projects for improving non-driver access to public transportation and enhanced mobility, community improvement activities such as historic preservation and vegetation management, and environmental mitigation related to storm water and habitat connectivity; recreational trail projects; safe routes to school projects; and projects for planning, designing, or constructing boulevards and other roadways largely in the right-of-way of former divided highways.

Amount: In Texas, The FAST Act provides for an estimated average of $386 million set-aside from the STBG Program funding each year from 2016 through 2020
Timeframe:
Website: http://www.fhwa.dot.gov/fastact/factsheets/transportationalternativesfs.cfm
Contact: https://www.transportation.gov/fastact/
https://www.transportation.gov/buildamerica/infragrants
National Office:
Office of the Under Secretary for Policy
Office of the Secretary of Transportation
1200 New Jersey Ave, SE
Washington, DC 20590
United States
Phone: 202-366-4540
Texas Office:
Administered by TXDOT
Online form:
http://www.txdot.gov/contact-us/form.html

DEPARTMENT OF TRANSPORTATION – COAST GUARD

RECREATIONAL BOATING SAFETY

The RBS grant program provides funding to assist states with program administration, law enforcement and search and rescue capability, boater education, vessel numbering and titling systems, aids to navigation, and public boating access sites. Allowable uses of the RBS Program funds include a wide spectrum of activities that fail into six broad categories – program administration, law enforcement and search and rescue capability, boater education, vessel numbering and titling systems, aids to navigation, and public boating access sites. States with approved boating safety programs that meet the participation requirements are eligible.

Amount: In 2016, Texas received approximately $3.8 million in state grant funding
Timeframe:
Information about the program is available at: http://www.uscgboating.org/grants/index.php

DRAFT

Contact: http://www.uscgboating.org/php-contact-form/contactC.php

Commandant (CG-BSX-2)
U.S. Coast Guard Headquarters
2703 Martin Luther King, JR Ave SE
Stop 7501
Washington, DC 20593-7501
Phone: 202.372.1062

ENVIRONMENTAL PROTECTION AGENCY

Every year, EPA awards over $4 billion in funding for grants and other assistance agreements. From small non-profit organizations to large state governments, EPA works to help many visionary organizations achieve their environmental goals. With countless success stories over the years, EPA grants remain a chief tool in the advancement of human health and the environment.

https://www.epa.gov/grants/specific-epa-grant-programs

AIR GRANTS & FUNDING

EPA's Office of Air and Radiation (OAR) announces competitive funding announcements for projects and programs relating to air quality, transportation, climate change, indoor air and other related topics.

Website: https://www.epa.gov/grants/air-grants-and-funding
Contact:

National Office:
Environmental Protection Agency
Office of Grants and Debarment
Mail Code: 3901
1200 Pennsylvania Avenue,
N.W. Washington, D.C. 20460
GAD_OGDWEB@epa.gov
Grants and Interagency Agreements Program Phone:
(202) 564-5315
Region 6 Office:
Environmental Protection
Fountain Place 12th Floor, Suite 1200
1445 Ross Avenue
Dallas, TX 75202-2733
Phone: (214) 665-2200
Toll free within Region 6:
(800) 887-6063

BROWNFIELDS ASSESSMENT GRANTS

Brownfields Program provides funds to empower states, communities, tribes, and nonprofits to prevent, inventory, assess, clean up, and reuse brownfield sites. Under Brownfields Assessment Grants, EPA is seeking proposals for Assessment Grants only, to provide funds to inventory, characterize, assess, and conduct planning (including cleanup planning) and community involvement related to brownfield sites.

DRAFT

Website: https://www.grants.gov/web/grants/search-grants.html?keywords=brownfields
Award: varies $200,000 to $600,000, cost sharing not required, but encouraged
Contact:

National Office:
Environmental Protection Agency
Office of Grants and Debarment
Mail Code: 3901
1200 Pennsylvania Avenue,
N.W. Washington, D.C. 20460
GAD_OGDWEB@epa.gov
Grants and Interagency Agreements Program Phone:
(202) 564-5315
Region 6 Office:
Environmental Protection
Fountain Place 12th Floor, Suite 1200
1445 Ross Avenue
Dallas, TX 75202-2733
Phone: (214) 665-2200
Toll free within Region 6:
(800) 887-6063

BROWNFIELDS CLEANUP GRANTS

EPA's Brownfields Program provides funds to empower states, communities, tribes, and nonprofits to prevent, inventory, assess, clean up, and reuse brownfield sites. Under the Brownfields Cleanup Grants, EPA is seeking proposals for Cleanup Grants only to provide funds to carry out cleanup activities at a specific brownfield site owned by the applicant.

Website: https://www.grants.gov/web/grants/search-grants.html?keywords=brownfields
Award: varies $200,000; 20% cost share required.
Contact:

National Office:
Environmental Protection Agency
Office of Grants and Debarment
Mail Code: 3901
1200 Pennsylvania Avenue,
N.W. Washington, D.C. 20460
GAD_OGDWEB@epa.gov
Grants and Interagency Agreements Program Phone:
(202) 564-5315
Region 6 Office:
Environmental Protection
Fountain Place 12th Floor, Suite 1200
1445 Ross Avenue
Dallas, TX 75202-2733
Phone: (214) 665-2200
Toll free within Region 6:
(800) 887-6063

DRAFT

ENVIRONMENTAL EDUCATION GRANTS PROGRAM

The EPA Environmental grant program supports environmental education projects that enhance the public's awareness, knowledge, and skills to make informed and responsible decisions that affect environmental quality. The program provides financial support for projects that design, demonstrate, or disseminate environmental education practices, methods, or techniques. Each year, EPA's Office of Environmental Education releases a solicitation notice in the Federal Register that provides instructions for obtaining a grant. Educational agencies at the state, local and tribal level, state environmental agencies, college and universities, not-for-profit organizations, and noncommercial educational broadcasting entities are eligible to apply. Individuals are not eligible to apply. Although government agencies cannot apply directly, they are encouraged to work with other entities on developing and implementing environmental education programs.

Website: https://www.epa.gov/education/environmental-education-ee-grants
Contact:

National Office:
Environmental Protection Agency
Office of Grants and Debarment
Mail Code: 3901
1200 Pennsylvania Avenue,
N.W. Washington, D.C. 20460
GAD_OGDWEB@epa.gov
Grants and Interagency Agreements Program Phone:
(202) 564-5315
Region 6 Office:
Bonnie King
king.bonita@epa.gov
1445 Ross Avenue
Dallas, TX 75202-2733
Phone: (214) 665-2200

ENVIRONMENTAL JUSTICE GRANTS

With these grants, the EPA aims to provide financial assistance to grassroots community—based groups to support projects to design, demonstrate or disseminate practices, methods or techniques related to environmental justice. Specifically, EPA will grant funding assistance to be used for: environmental justice education and awareness programs; environmental Justice Programs (for example, river monitoring and pollution prevention programs); technical assistance in gathering and interpreting existing environmental justice data; and technical assistance to access available public information. Community-based grassroots organizations, other incorporated nonprofit organizations and federally recognized Tribal Governments are eligible. Applications are usually due at the beginning of March each year. Awardees are notified in August of each year.

Website: https://www.epa.gov/environmentaljustice/environmental-justice-grants-and-resources
Award: Variable
Contact:

National Office:
Environmental Protection Agency
Office of Grants and Debarment

DRAFT

Mail Code: 3901
1200 Pennsylvania Avenue,
N.W. Washington, D.C. 20460
GAD_OGDWEB@epa.gov
Grants and Interagency Agreements Program Phone:
(202) 564-5315
Region 6 Office:
Israel Anderson anderson.israel@epa.gov
1445 Ross Avenue
Dallas, TX 75202-2733
Phone: 214-665-3138

STATE FUNDING SOURCES

TEXAS PARKS AND WILDLIFE

BOAT SEWAGE PUMPOUT GRANTS

Federal funds through the Clean Vessel Act of 1992 allow private marinas and local governments to receive grants to install boat sewage pumpout stations in Texas. Pumpout Grants can constitute up to 75% of all approved project costs. These grants provide funds for the construction and/or renovation, operation and maintenance of pumpout and portable toilet dump stations.

Website: http://tpwd.texas.gov/business/grants/recreation-grants/boat-sewage-pumpout
Award: Competitive
Timeframe: Continuous
Contact:
Trey Cooksey, Program Manager
Phone (512) 389-8743
Email: trey.cooksey@tpwd.texas.gov

BOATING ACCESS GRANT

The Boating Access Grant Program provides 75% matching fund grant assistance to construct new, or renovate existing, public boat ramps that provide public access to public waters for recreational boating. The State Boating Access Program receives funding from the Federal Aid in Sport Fish Restoration Act. Funds for the federal program are derived from the federal gasoline tax generated by sales of gasoline for recreational motorboats and a federal excise tax on the sales of fishing tackle and trolling motors. Fifteen percent of the state's annual apportionment from this federal program must be used to provide public recreational boating access.

Website: http://tpwd.texas.gov/business/grants/recreation-grants/boating-access
Award: $500,000
Timeframe: Annually - October 1st
Contact:
Trey Cooksey, Program Manager
Phone (512) 389-8743
Email: trey.cooksey@tpwd.texas.gov

DRAFT

COMMUNITY OUTDOOR OUTREACH PROGRAM (CO-OP) GRANT

The Community Outdoor Outreach Program (CO-OP) grant provides funding to local governments and non-profit organizations for programming that introduces under-served populations to environmental and conservation programs as well as TPWD mission oriented outdoor activities.

Grants are available to tax-exempt organizations and local governments introducing non-traditional constituents to TPWD related outdoor recreation, conservation, and environmental education programs. The success of this program lies in the partnerships created between TPWD and grass-roots organizations who have already established a relationship with these identified targeted audiences; females, physically/mentally challenged, ethnic minorities, low income and youth.

CO-OP provides grants to tax-exempt organizations ranging from $5,000 to $50,000. This is a reimbursement grant program. Recipients must purchase eligible items and submit proper documentation before being reimbursed. Eligible organizations can apply to use these funds for programming expenses such as equipment, leasing transportation, staff, liability insurance, food, program materials, etc.

Website: http://tpwd.texas.gov/business/grants/recreation-grants/community-outdoor-outreach-program-co-op-grants
Award: $50,000
Timeframe: Annually – February 1st
Contact:
Cappy Smith, Program Manager
Phone (512) 389-8254
Email: cappy.smith@tpwd.texas.gov

LOCAL PARKS GRANT

The Local Park Grant Program consists of 5 individual programs that assist local units of government with the acquisition and/or development of public recreation areas and facilities throughout the State of Texas. The Program provides 50% matching grants on a reimbursement basis to eligible applicants. All grant assisted sites must be dedicated as parkland in perpetuity, properly maintained and open to the public.

The Local Park Grant Program consists of 5 individual programs that assist local units of government with the acquisition and/or development of public recreation areas and facilities throughout the State of Texas. The Program provides 50% matching grants on a reimbursement basis to eligible applicants. Once funded, all grant assisted sites must be dedicated as parkland in perpetuity, properly maintained and open to the public.

Eligible applicants include political subdivisions of the State of Texas legally responsible for providing public recreation services to their citizens. This includes cities, counties, river authorities, municipal utility districts, and other special districts.

Website: http://tpwd.texas.gov/business/grants/recreation-grants/about-local-parks-grants
Award: varies
Timeframe: Annually – October 1st
Contact:
Dana Lagarde, Program Manager
Phone (512) 389-8175
Email: dana.lagarde@tpwd.texas.gov

DRAFT

RECREATIONAL TRAILS GRANT

TPWD administers the National Recreational Trails Fund in Texas under the approval of the Federal Highway Administration (FHWA). This federally funded program receives its funding from a portion of federal gas taxes paid on fuel used in non-highway recreational vehicles. The grants can be up to 80% of project cost with a maximum of $200,000 for non-motorized trail grants and currently there is not a maximum amount for motorized trail grants (call 512-538-4427 for motorized trail grant funding availability). Funds can be spent on both motorized and non-motorized recreational trail projects such as the construction of new recreational trails, to improve existing trails, to develop trailheads or trailside facilities, and to acquire trail corridors.

Website: http://tpwd.texas.gov/business/grants/recreation-grants/recreational-trails-grants
Award: $200,000
Timeframe: Annually – February 1st
Contact:
Trey Cooksey, Program Manager
Phone (512) 389-8743
Email: trey.cooksey@tpwd.texas.gov

OUTDOOR RECREATION GRANTS

Types:

- Urban: 500,000 or more people
- Non-urban: 500,000 or less people
- Small community: 20,000 or less people

* based on 2010 census

How many funding cycles each year?

- 1

Maximum award amount?

- Urban: $1,000,000
- Non-urban: $500,000
- Small community: $75,000

Application deadline?

- Oct 1st
- March - approval by board
- April - site visits by TPWD

Deadline for project completion?

- 2.5 - 3 years from contract date with a 1-year possible extension

Contact:
Dana Lagarde, Program Manager
Phone (512) 389-8175
Email: dana.lagarde@tpwd.texas.gov

DRAFT

INDOOR RECREATION GRANTS

How many funding cycles each year?

- 1

Maximum award amount?

- Urban: $1,000,000
- Non-urban: $750,000

Application deadline?

- Oct 1st

Deadline for project completion?

- 2.5 - 3 years from contract date with a 1-year possible extension

Contact:

Dana Lagarde, Program Manager
Phone (512) 389-8175
Email: dana.lagarde@tpwd.texas.gov

TEXAS DEPARTMENT OF TRANSPORTATION

SAFE ROUTES TO SCHOOL PROGRAM

The purpose of the Federal Safe Routes to School (SRTS) Program is to address these issues head on. At its heart, the SRTS Program empowers communities to make walking and bicycling to school a safe and routine activity once again. The Program makes funding available for a wide variety of programs and projects, from building safer street crossings to establishing programs that encourage children and their parents to walk and bicycle safely to school.

Since 2012, the Safe Routes to School Program funding has been combined with other bicycle and pedestrian programs through (what is currently called) the Surface Transportation Block Grant Program and Transportation Alternatives Set-Aside.

More Information: https://ftp.dot.state.tx.us/pub/txdot-info/library/pubs/cit/srts_app_instructions.pdf

Contact:

Teri Kaplan, Texas Bicycle and Pedestrian Coordinator
Texas Department of Transportation
125 E. 11 Street
Austin, TX 78701-2483
Phone Number: 512-374-5235
Fax Number: 512-374-5244
Email: Teri.Kaplan@txdot.gov

TEXAS DEPARTMENT OF AGRICULTURE, FOOD AND NUTRITION DIVISION

SPECIAL NUTRITION PROGRAMS

The Texas Department of Agriculture's Food and Nutrition Division administers 12 federal child and special nutrition programs for the State of Texas. TDA supports providers of nutrition assistance by helping ensure accountability and the efficient use of taxpayer dollars to nourish Texans in need. These nutrition programs exemplify "eating right" for Texans of every age and background and help them build a bridge to success. Everyone plays a role in teaching children the 3E's of Healthy Living - Education, Exercise and Eating Right.

DRAFT

Financial grants from organizations may help advance nutrition efforts in our schools and communities. On this page you will find descriptions of specific grants with upcoming deadlines, as well as a list of organizations that make grants on an ongoing basis to support local nutrition, fitness, health, education, and community initiatives.

Program Website: http://www.squaremeals.org/Programs.aspx
Grant opportunities: http://www.squaremeals.org/FandNResources/FundingGrants.aspx
Contact:

Texas Department of Agriculture
Mail: P.O. Box 12847
Austin, Texas 78711-2847
Physical: 1700 North Congress Avenue, 10th Floor
Austin, Texas 78701
Phone: (877) TEX MEAL (839-6325)
Fax #: (888) 203-6593
Email: squaremeals@texasagriculture.gov

TEXAS DEPARTMENT OF AGRICULTURE, NATURAL RESOURCES CONSERVATION SERVICE

CONSERVATION INNOVATION GRANTS (CIG)

Conservation Innovation Grants (CIG) are competitive grants that stimulate the development and adoption of innovative approaches and technologies for conservation on agricultural lands. CIG uses Environmental Quality Incentives Program (EQIP) funds to award competitive grants to non-Federal governmental or nongovernmental organizations, American Indian Tribes, or individuals. Producers involved in CIG funded projects must be EQIP eligible.

Through CIG, NRCS partners with public and private entities to accelerate technology transfer and adopt promising technologies. These new technologies and approaches address some of the Nation's most pressing natural resources concerns. CIG benefits agricultural producers by providing more options for environmental enhancement and compliance with Federal, State, and local regulations.

States can also award project that benefit a limited geographical area. Participating states will announce their funding availability for CIG competitions through their state NRCS offices.

Website: http://www.nrcs.usda.gov/wps/portal/nrcs/main/tx/programs/financial/cig/
Amount: Total program funding averages $20 million per year.
Contact:

National Office:
Program Contact:
nrcscig@wdc.usda.gov
(202) 720-1895
Melleny Cotton, CIG Program Analyst (202) 720-7412
Melleny.cotton@wdc.usda.gov
Texas Office:
TEXAS STATE OFFICE
101 S MAIN ST
TEMPLE, TX 76501-7602

DRAFT

(254) 742-9800
(254) 742-9819 Fax
http://www.nrcs.usda.gov/wps/portal/nrcs/site/tx/home/
Mark Habiger, Assistant State Conservationist-Programs
(254) 742-9881
Mark.habiger@tx.usda.gov
Troy Daniell, Financial Program Manager
(254) 742-9525
Troy.daniell@tx.usda.gov

Local Natural Resources Conservation Service Office Locations: http://www.nrcs.usda.gov/wps/portal/nrcs/main/national/contact/local/

CONSERVATION STEWARDSHIP PROGRAM

The Conservation Stewardship Program (CSP) offers assistance to land owners who are already implementing conservation practices to enhance those practices. For example, if you have been practicing prescribed grazing, CSP would give you options to enhance that practice with activities such as grazing management to improve plants for wildlife, or grazing management to reduce soil compaction, or grazing management to improve riparian function, just to name a few.

With enrollment in CSP, the local NRCS conservation planner will have a one-on-one consultation with the property owner(s) to evaluate your current management system and the natural resources on your land. The NRCS conservation planner will present a variety of CSP enhancement alternatives for implementation on the land, based on existing conservation practices. CSP offers annual incentive payments for installing these enhancement practices.

Website: http://www.nrcs.usda.gov/wps/portal/nrcs/main/tx/programs/financial/csp/
Award: varies based on implementation of conservation practices
Timeframe: Applications are accepted throughout the year. Specific deadlines are set for ranking and funding opportunities. The next application deadline for funding consideration is February 3, 2017.
Contact:

Texas Office:
TEXAS STATE OFFICE
101 S MAIN ST
TEMPLE, TX 76501-7602
(254) 742-9800
(254) 742-9819 Fax
Mark Habiger, Assistant State Conservationist-Programs
(254) 742-9881
Mark.habiger@tx.usda.gov
Troy Daniell, Financial Program Manager
(254) 742-9525
Troy.daniell@tx.usda.gov

Local Natural Resources Conservation Service Office Locations: http://www.nrcs.usda.gov/wps/portal/nrcs/main/national/contact/local/

DRAFT

EMERGENCY WATERSHED PROTECTION PROGRAM

The Emergency Watershed Protection Program (EWPP) is designed to help people and conserve natural resources by relieving imminent hazards to life and property caused by floods, fires, windstorms, and other natural occurrences. EWP is an emergency recovery program. All projects undertaken, with the exception of the purchase of floodplain easements, must have a project sponsor.

NRCS may bear up to 75 percent of the construction cost of emergency measures. The remaining 25 percent must come from local sources and can be in the form of cash or in-kind services. Funding is subject to Congressional approval.

City and county governments, flood and water control districts, and soil and water conservation districts are the most common sponsors of EWP projects. Activities include providing financial and technical assistance to:

- remove debris from stream channels, road culverts, and bridges,
- reshape and protect eroded banks,
- correct damaged drainage facilities,
- establish cover on critically eroding lands,
- repair levees and structures, and
- repair conservation practices.

NRCS may purchase EWP easements "in lieu of recovery" on any floodplain lands that have been impaired within the last 12 months or that have a history of repeated flooding (i.e., flooded at least two times during the past 10 years). If it is more cost effective, EWP-Floodplain Easement (FPE) can be used as an alternative to EWP. See the comparison of EWP and EWP-FPE.

Website: http://www.nrcs.usda.gov/wps/portal/nrcs/main/tx/programs/financial/ewp/
Award: state-administered. Texas received over $21 million in FY2016 to restore conditions from heavy rains and flooding in 2015.
Timeframe:
Contact: National Emergency Watershed Protection Program Manager, 202-690-0793
In Texas: Claude Ross, State Easement Program Manager, claude.ross@tx.usda.gov, 254-742-9822

ENVIRONMENTAL QUALITY INCENTIVE PROGRAM (EQIP)

EQIP provides financial and technical assistance to agricultural producers in order to address natural resource concerns and deliver environmental benefits such as improved water and air quality, conserved ground and surface water, reduced soil erosion and sedimentation or improved or created wildlife habitat.

Eligible program participants receive financial and technical assistance to implement conservation practices, or activities like conservation planning, that address natural resource concerns on their land. Payments are made to participants after conservation practices and activities identified in an EQIP plan of operations are implemented. Contracts can last up to ten years.

Website: http://www.nrcs.usda.gov/wps/portal/nrcs/main/tx/programs/financial/eqip/
Contact:
Texas Office:

DRAFT

TEXAS STATE OFFICE
101 S MAIN ST
TEMPLE, TX 76501-7602
(254) 742-9800
(254) 742-9819 Fax
http://www.nrcs.usda.gov/wps/portal/nrcs/site/tx/home/
Mark Habiger, Assistant State Conservationist-Programs
(254) 742-9881
Mark.habiger@tx.usda.gov
Troy Daniell, Financial Program Manager
(254) 742-9525
Troy.daniell@tx.usda.gov

Local Natural Resources Conservation Service Office Locations: http://www.nrcs.usda.gov/wps/portal/nrcs/main/national/contact/local/

PRIVATE FUNDING SOURCES

Aegon Transamerica Foundation

Aegon Transamerica Foundation grant dollars go to non-profit organizations in the following categories:

- Arts & Culture: Programs that foster creativity in the areas of music and the performing arts, including venues for artistic expression.
- Civic & Community: Programs that strive to promote community development, encourage civic leadership, and enhance work and business opportunities.
- Education & Literacy: Programs with a mission to provide knowledge and to expand individuals' capabilities, especially in the areas of financial literacy.
- Health & Welfare: Programs committed to improving the condition of the human body through nutrition, housing for the homeless, disease prevention and more.
- United Way: In addition to leading an annual campaign, employees' contributions are matched by at least 50%.

Grant requests are considered if they relate to the Aegon Transamerica Foundation's key focus areas and mission, and are designated for a community where there is a significant company and employee presence. In Texas, Transamerica is located in Plano, Texas.

Website: https://www.transamerica.com/individual/about-us/who-we-are/aegon-transamerica-foundation/
Award: varies
Timeframe: Applications for Foundation grants are reviewed upon receipt by local committee representatives. The timing of responses will vary by location.
Contact:

Gregory Tucker, greg.tucker@transamerica.com
Margaret Sherry, margaret.sherry@transamerica.com
Plano, TX Office
2700 West Plano Parkway
Plano, TX 75075
(972) 881-6000

DRAFT

Aetna Foundation, GoLocal: Cultivating Healthier Communities Program

The Aetna Foundation is dedicated to improving health in local communities and large populations alike. How do we make it happen? Through community-based programs, dynamic partnerships and proven models that can help people accelerate progress everywhere. Through its GoLocal: Cultivating Healthier Communities program, Aetna Foundation supports local non-profit groups that advance healthy eating and active living in their communities.

Website: https://www.aetna-foundation.org/grants-partnerships/grants.html
Timeframe: Information for the 2018 cycle is not available.

Allen Foundation

Grants are limited under the terms of the foundation's charter to projects that primarily benefit programs for human nutrition in the areas of health, education, training, and research. Preferences are given to proposals that train children and young adults to improve their health and development so they can form good nutritional habits at an early age. Proposals will need to contain a nutritional focus.

Website: https://www.allenfoundation.org/commoninfo/aboutus.asp
Award: varies
Timeframe: Rolling. Deadline is December 31st. Applications received after this date will be considered for the following year.

Allstate Foundation

The Allstate Foundation supports organizations dedicated to addressing two issues: Domestic Violence and Youth Empowerment. Applications for grants are by invitation only.

Website: https://www.allstatefoundation.org/foundation_overview.html
Contact: grants@allstate.com

Bank of America Foundation

Bank of America Foundation helps improve communities by addressing issues fundamental to economic health and sustainability. We address needs related to workforce development and education, community development, and basic needs.

Website: http://about.bankofamerica.com/en-us/global-impact/charitable-foundation-funding.html
Amount: Varies
Timeframe: The Foundation issues RFPs at various points throughout the year: Check funding opportunities on website
Contact: Foundation@bankofamerica.com

Bill and Melinda Gates Foundation Grand Challenges

The Grand Challenges family of initiatives fosters innovation to solve key health and development problems. See below for Grand Challenges grant opportunities with the Bill & Melinda Gates Foundation as sole or contributing funder. Grant opportunities have defined issues or activities to address.

Website: http://gcgh.grandchallenges.org/about
Opportunities: http://gcgh.grandchallenges.org/challenges
Contact: grandchallenges@gatesfoundation.org

DRAFT

Blue Cross and Blue Shield of Texas Healthy Kids, Healthy Families initiative

Healthy Kids, Healthy Families (HKHF) began in 2011 as a three-year initiative designed to improve the health and wellness of at least one million children through community investments. We extended the program, making HKHF part of our ongoing commitment to the health and well-being of the children and families across Texas. To date, we've helped nearly three million children.

The Blue Cross and Blue Shield of Texas Healthy Kids, Healthy Families initiative invests and partners with nonprofit organizations that offer sustainable, measurable programs. The programs must address health and wellness in the following areas:

- Nutrition
- Physical activity
- Disease prevention and management
- Supporting safe environments

In addition to aligning with one or more of our four areas of focus, the following criteria are required for review of all grant proposals:

- The organization must hold a 501(c)(3) tax status
- The grant must primarily target individuals in Texas
- The program must be measurable and demonstrate how the goals will be met as defined in the grant proposal

Website: http://www.bcbstx.com/company-info/community-involvement/healthy-kids-healthy-families
Award: up to $250,000
Timeframe: FY 2019 updates begin early 2018
Contact: healthykidshealthyfamilies@hcsc.net

BNSF Railway Foundation

The Foundation is dedicated to supporting the communities they serve and in which their employees live, work, and volunteer. Generally, the foundation will consider grant requests that clearly fall within one or more of the following categories:

- Civic services including organizations which are concerned with the environment, as well as local community issues such as crime prevention, parks and recreation, diversity and community development.
- Cultural organizations that include performing, visual, and fine arts, museums and other related activities that offer opportunities for underserved children to experience cultural learning events, or preserve their cultural heritage.
- Educational institutions, both public and private, primarily at the college level. Grants of an exceptional nature may be made to vocational and non-college schools. Preferably, contributions will be directed toward the improvement of the quality of education. Ordinarily, grants will not be made to finance the expansion of a student body or the payment of scholarships. (BNSF's scholarship programs, as well as the Employee Matching Gift Program, are governed by separate policies.)
- Health and Human Service organizations such as YMCA/YWCA, programs that address chemical dependency treatment and prevention, spouse and child abuse, women's and children's aid and transitional shelters. This category also includes hospitals and medical programs.

DRAFT

- Youth organizations such as Boys & Girls Clubs, Camp Fire, Scouts, Junior Achievement and similar groups.
- Federated organizations such as United Way and American Red Cross.
- A federally recognized tribal government, listed in the Federal Register by the Department of the Interior, Bureau of Indian Affairs.

Website: http://www.bnsffoundation.org/
Timeframe: Applications accepted continuously
Contact:

Manager BNSF Railway Foundation
BNSF Railway Foundation
2500 Lou Menk Dr.
Fort Worth, TX 76131-2830
BNSFFoundation@bnsf.com

Christopher and Dana Reeve Foundation, Quality of Life Grant

The Reeve Foundation Quality of Life Grants Program awards grants to nonprofit organizations that serve the disability community. Grants are awarded to organizations that address the needs of people living with paralysis caused by spinal cord and other injuries, diseases or birth conditions, including (but not limited to) stroke, spina bifida, multiple sclerosis, cerebral palsy and amyotrophic lateral sclerosis (ALS).

Website: https://www.christopherreeve.org/get-support/grants-for-non-profits/program-overview
Award: Up to $25,000
Timeframe: There are two application cycles each year. In 2016, the first cycle opened January 11 and closed February 16; the second cycle opened July 1 and closed August 15. Applications will open again in January 2017.
Contact:

QoL@christopherreeve.org
1-800-539-7309

CVS Caremark Community Grant

These grants provide funds to aid health-focused nonprofit organizations in their mission. Organizations must be invited to participate in the grant process, and are required to provide services in at least one of the following areas:

- Access to health care for underserved populations
- Chronic disease management programs
- Tobacco cessation and prevention services

Application for a Community Grant is by invitation only. For information about other giving programs, please contact the Community Relations team.
Contact:

Jennifer Leigh
Jennifer.Leigh@cvshealth.com
401-770-2935

DRAFT

David & Lucile Packard Foundation

The David and Lucile Packard Foundation has worked with partners around the world to improve the lives of children, families, and communities, and to restore and protect the planet. Applicable programs funded by the Packard Foundation include:

- The Conservation and Science Program invests in action and ideas that conserve and restore ecosystems while enhancing human well-being.
- The Children, Families, and Communities Program strives to ensure that all children have the opportunity to reach their full potential.

Website: https://www.packard.org/what-we-fund/
Award: varies
Timeframe:
Contact: Online form: https://www.packard.org/contact-us/

343 Second Street
Los Altos, CA 94022 USA
+1 (650) 948-7658

Esping Family Foundation Grant

The Esping Family Foundation exists to help people and institutions of Dallas, Texas, specifically Dallas County to help themselves and future generations. Under the terms of its charter, the Foundation can distribute grants only to qualified public entities or 501(c)(3) charities serving the people of Texas. Grants are made in four categories:

- Education
- Human Services
- Health
- Arts and Culture

Website: http://www.espingfamilyfoundation.org/grant-guidelines/
Award:
Timeframe: There are two grant cycles each year:

- Spring Grant Cycle: You begin the grant application process by completing a Letter of Inquiry (LOI) which is due on or before February 15 each Spring. You will be notified on or before March 1st if you have been selected to proceed to the second phase of the grant process. Grant requests are due April 1st.
- Fall Grant Cycle: You begin the grant application process by completing a Letter of Inquiry (LOI)) which is due on or before July 15 each Summer. You will hear on or before September 1st if you have been selected to proceed to the second phase of the grant process. Grant requests are due October 1st.

Contact:

Esping Family Foundation
2828 Routh St., Suite 500
Dallas, TX 75201
Phone: 214.849.9808
Fax: 214.849.9807
Heather Esping

DRAFT

President
hesping@espingfamilyfoundation.org
Jenny Kirtland
Vice-President
jkirtland@espingfamilyfoundation.org

Finish Line Youth Foundation

The Youth Foundation is a philanthropic outlet for Finish Line to make a difference in the lives of youth in the communities it serves. Through the years, the Youth Foundation has fine-tuned its mission and grown its philanthropic presence including its grant giving capacity.

To date, the Youth Foundation has awarded more than $14.5 million in funding to support youth and Special Olympics athletes across the country. The generosity of our customers who donate online and in-store is what enables Finish Line to continually make an impact in the communities where our employees live, work and play.

FL Youth Foundation offers grants in three categories:

- Programmatic Grant: Up to $5,000 to fund opportunities for kids to participate in community-based youth athletic programs and camps that emphasize active lifestyles, especially programs that serve disadvantaged and special needs kids.
- Legacy Grant: $10,000 to $75,000 to fund new facilities improvements and/or renovations to existing buildings, grounds, and property.
- Founder's Grant: $5,000 to $25,000 to fund emergency needs that would somehow be keeping the organization from providing current services, such as natural disasters or other unforeseen fiscal circumstances.

Website: http://www.finishline.com/store/corporate/youthFoundation.jsp
Award: varies
Timeframe: There are four grant submission cycles through the year, accepted and reviewed on a quarterly basis.

Fuel Up to Play 60

Fuel Up to Play 60 is an in-school nutrition and physical activity program launched by National Dairy Council and NFL, in collaboration with the USDA, to help encourage today's youth to lead healthier lives.

Up to $4,000 per year is available to qualified K-12 schools enrolled in Fuel Up to Play 60 to jumpstart healthy changes.

Website: https://www.fueluptoplay60.com/
Award: Up to $4,000
Timeframe: November 2, 2016
Contact: Online contact form: https://www.fueluptoplay60.com/about/contact-us

DRAFT

General Mills Foundation Grants

General Mills Foundation philanthropy focuses on:

- Increasing community food security worldwide.
- Advancing the sustainability of agriculture.
- Protecting the natural resources upon which food and people depend.

GM partners with employees to strengthen our hometown communities worldwide through volunteerism and grant-making addressing local community needs.

Website: https://www.generalmills.com/en/Responsibility/general-mills-foundation/grants

GO! Grant

GO! Grants are $1,000 to $5,000 grants to elementary schools to spark and sustain physical activity programs that take place before, during or after the school day. The funds may be used for equipment, facilities, professional development for adults and programs that increase students' physical activity to the recommended 60 minutes or more per day. Grants are available in all states and the District of Columbia.

PHIT America GO! Grants have been awarded to almost 300 schools getting children 5-12 years old physically active and healthier. GO! Grants help get children active for the first time or increase their physical activity & fitness level. Leading brands like Nike, Adidas, Brooks, ETS, Life Fitness, Wilson, Mizuno, the USTA and many more are investing in the GO! Grants programs.

GO! Grant programs are implemented by three-year partner, KIDS in the GAME, which excels in managing programs which get more kids off the couch and physically active. This program is the ideal way to fight the 'Inactivity Pandemic' which is creating health issues for our children.

Website: https://www.kidsinthegame.org/go-grant-school-activity-grants/
Amount: $1,000 to $5,000
Timeframe: 2016-2017 deadline has ended
Contact:
Address: 875 SE 3rd Street
Suite #240, Bend, OR 97702
Phone: 541-508-3966
Fax: 541-639-3645
info@kidsinthegame.org

Home Depot Foundation, Community Impact Grant

Grants up to $5,000 are available to IRS-registered 501c designated organizations and tax-exempt public service agencies in the U.S. that are using the power of volunteers to improve the physical health of their community. Grants are given in the form of The Home Depot gift cards for the purchase of tools, materials, or services.

The primary goal is to provide grants and volunteer opportunities to support the renovation, refurbishment, retrofitting, accessibility modifications, and/or weatherization of existing homes, centers, schools and other similar facilities.

DRAFT

Website: https://corporate.homedepot.com/grants/community-impact-grants
Amount: up to $5,000
Timeframe: Rolling deadline. Will receive decision 6 weeks after submission. Last day to submit applications in 2016 is December 31, 2016.
Contact: small_grants@homedepot.com

Kerr Foundation Grants

The Kerr Foundation, Inc. supports 501(c)3 organizations, programs and institutions that provide new or enhanced opportunities in the areas of education, health, cultural development and community service. Preference is given to Oklahoma organizations and institutions, although they recognize that such located outside the state and region can also have a beneficial impact on the economic, social and cultural growth and development of Oklahoma. Grant requests are limited to the following states: Oklahoma, Arkansas, Colorado, Kansas, Missouri, New Mexico, and Texas.

Website: http://www.thekerrfoundation.org/guidelines.php
Award: varies
Timeframe: Friday, January 13, 2017 - Grant Applications Due for consideration at the March 2017 trustee meeting
Contact:

The Kerr Foundation. Inc.
12501 North May Avenue
Oklahoma City, OK 73120
Tel (405) 749.7991
Fax (405) 749.2877

Lockheed Martin Community Contributions

Lockheed Martin is committed to a program of philanthropy that supports the Corporation's strategic business goals and invests in the quality of life in the communities where Lockheed Martin employees work and live.

In general, philanthropic contributions to national initiatives and organizations are made from corporate headquarters and contributions to local programs are made by Lockheed Martin sites close to the program.

Website: http://www.lockheedmartin.com/us/who-we-are/community/philanthropy.html
Amount: varies
Timeframe: Applications are accepted year-round. Evaluations are typically performed quarterly. Some grant applications may not be able to be considered until the next year's budget cycle, particularly those received in the second half of the year.
Contact: Community Relations - community.relations@lmco.com

L.L. Bean Community Charitable Giving

The L.L. Bean Community Charitable Giving program focuses giving on national and local outdoor conservation and recreation organizations. L.L.Bean has given more than $14 million to local, state, regional and national conservation organizations in the last ten years. Grants are made only to qualified, federal tax-exempt 501(c) (3) organizations.

DRAFT

Grants are made in these four categories:

1. Conservation and Outdoor Recreation

Primary activities include the maintenance and protection of our natural resources; efforts to engage more young people in activities that are relevant to our product line, such as camping, hiking, cycling, canoeing, kayaking, fly fishing, hunting, snowshoeing and cross-country skiing; and programs that have proximity to L.L.Bean Retail Stores.

Some of our recipients include the National Park Foundation, the Appalachian Trail Conservancy, The Student Conservation Association, The Nature Conservancy, Maine Audubon, Trout Unlimited and National Wild Turkey Federation. For a more comprehensive list, click here.

2. Health and Human Services

L.L.Bean has donated over $6 million to health and human service organizations in the past ten years, primarily through the United Way in communities where we have a physical presence. These donations reflect our confidence in the United Way allocation process and our belief in supporting the physical and emotional well-being of our employees, their families and our neighbors. Because of our significant leadership gifts in this area, we are not accepting requests from health and human service organizations at this time.

3. Education (*only available in Maine)

L.L.Bean has contributed over $4 million to statewide initiatives in Maine such as Junior Achievement and Jobs for Maine's Graduates, as well as local education partnerships. Our support is limited to the following Maine school systems: Freeport, Portland, Lewiston, Brunswick and Bangor. We do not fund education initiatives outside of Maine.

4. Culture and the Arts (*only available in Maine)

We support organizations that enrich the cultural development of our local Maine communities, including the Portland Museum of Art, Maine State Music Theatre and the American Folk Festival in Bangor. We only offer support to arts organizations in Freeport, Portland, Lewiston, Brunswick and Bangor, Maine.

Website: http://www.llbean.com/customerService/aboutLLBean/charitable_giving.html
Amount: varies
Timeframe: Ongoing.
Contact: donationrequest@llbean.com

Lowe's Community Partners Grant

Lowe's Charitable and Educational Foundation funds nonprofit organizations and public agencies that support our charitable goals. The foundation's primary philanthropic focus centers on K–12 public education and community improvement. Within these areas, Lowe's Foundation is committed to supporting projects that have the greatest impact on our communities and align with their core business.

DRAFT

Lowe's Community Partners grant program helps build better communities by providing monetary assistance to nonprofit organizations and municipalities looking for support of high-need projects such as: building renovations/upgrades, grounds improvements, technology upgrades as well as safety improvements.

Website: https://www.lowes.com/cd_Corporate+Citizenship_674540029_
https://newsroom.lowes.com/serving-communities/
Grant applications: https://newsroom.lowes.com/apply-for-a-grant/
Amount: $2,000 to $100,000
Timeframe: There are two grant application cycles a year:
Spring Cycle: March 19, 2017 – May 11, 2017
Fall Cycle: July 2, 2017 – August 24, 2017
Contact:

Community Relations
704-758-2917
Community@Lowes.com

Lowe's Small Grants

The small grants program is an outlet for organizations seeking smaller-scale assistance for non-educational focused projects. These grants range from $100 to $2,000. Small grant project requests must also fit within the Giving Guidelines. These requests are received on a rolling basis, with no specific cycle dates.

Website: https://newsroom.lowes.com/serving-communities/
Grant applications: https://newsroom.lowes.com/apply-for-a-grant/
Amount: $100 to $2,000, distributed as a Lowe's gift card.
Timeframe: Continuous
Contact:

Community Relations
704-758-2917
Community@Lowes.com

Lowe's Toolbox for Education Grant

Lowe's Charitable and Educational Foundation funds nonprofit organizations and public agencies that support our charitable goals. The foundation's primary philanthropic focus centers on K–12 public education and community improvement. Within these areas, Lowe's Foundation is committed to supporting projects that have the greatest impact on our communities and align with their core business.

The Lowe's Toolbox for Education program is designed to help build better schools and communities by offering schools the opportunity to apply for a grant between $2,000 and $5,000. Playground projects are eligible under the grant program. Schools can use funding to build a new playground or refurbish old equipment. The Toolbox for Education program also allows for schools to pad the ground with wood chips or rubber matting to make playgrounds safe. In addition, schools may use funding to enhance a playground with handicapped—accessible configurations and build pathways for wheelchair accessibility.

Website: http://www.toolboxforeducation.com/index.html; https://newsroom.lowes.com/apply-for-a-grant/
Amount: $2,000 to $5,000
Timeframe: There are two grant application cycles a year:

DRAFT

Spring Cycle: December 18, 2016 – February 9, 2017
Fall Cycle: August 6, 2017 – September 28, 2017

Contact:

Community Relations
704-758-2917
Community@Lowes.com
info@toolboxforeducation.com

Mattel Children's Foundation

The Mattel Children's Foundation focuses its strategic grant making on one major objective: Improving the lives of children in need. The Mattel Children's Foundation has developed partnerships with exemplary nonprofit partners that demonstrate this ideal through both compassionate outreach to children and strong financial accountability.

The foundation is driven by the belief that play is essential for all children because it is fundamental to development and learning but millions of children lack access to play. Currently, the foundation is dedicated to supporting nonprofit organizations around the world that make a meaningful difference in the lives of children, and with an emphasis on programs that support or enhance the opportunity for children to play.

Not accepting unsolicited applications at this time.
Website: http://philanthropy.mattel.com/focus#time

MetLife Foundation

MetLife Foundation has committed $200 million over five years to help low-income individuals and families get access to safe and affordable financial products and services. MetLife Foundation works in both developing and developed economies to expand and improve financial services. We fund approaches that help low- and moderate-income people:

- improve basic cash flow management
- prepare for life's inevitable challenges
- take advantage of opportunities
- achieve their short- and long- term goals

In addition, MetLife sponsors initiatives in other philanthropic areas, expanding beyond the financial health of communities to support for medical research, arts and cultural institutions, disaster relief, and civic initiatives.

Website: https://www.metlife.com/about/corporate-responsibility/metlife-foundation/index.html?WT.ac=GN_about_corporate-responsibility_metlife-foundation
Contact: metlifefoundation@metlife.com

Charles Stewart Mott Foundation

The Mott Foundation supports nonprofit organizations that are working to strengthen our hometown of Flint and communities around world. The foundation seeks to fulfill its mission of supporting efforts that promote a just, equitable, and sustainable society through these four programs:

DRAFT

- Civil Society: efforts to increase civic engagement, encourage charitable giving and help communities make positive change.
- Education: efforts to expand learning opportunities and supports for children, particularly those from low- and moderate-income communities.
- Environment: programs around the world that protect communities and the ecosystems upon which they depend.
- Flint Area: efforts to help our hometown of Flint solve problems, create opportunities and build a vibrant future for the community and its residents.

Funding for unsolicited requests is very limited. Interested entities wanting to submit an idea for funding should first complete a letter of inquiry (LOI) form. Your LOI will help our program staff determine the relevance of proposed project and offer advice on whether to submit a full proposal.

Website: https://www.mott.org/
Contact: Office of Proposal Entry
Charles Stewart Mott Foundation
Mott Foundation Building
503 S. Saginaw Street, Suite 1200
Flint, MI 48502-1851
U.S.A.

Muscle Milk Recovery Grant

The MUSCLE MILK® team awards grants to revitalize high school athletic departments around the country that demonstrate a financial need. The Muscle Milk Recovery Grant™ program helps athletic programs solve immediate needs like purchasing new uniforms, replacing broken equipment or restoring facilities in disrepair.

CytoSport, Inc. ("Sponsor") believes strongly that sports and exercise are essential to the health, well-being and happiness of children and adults of all ages. As a result, we want to give back to our audience by providing grant money to worthy school or community programs that have a specific need for resources to improve athletic opportunities for kids and young adults. To facilitate this goal, we developed the Muscle Milk® Brand Recovery Grant Program ("Grant Program"), which will provide a series of grants to deserving programs at least four times a year, and maybe more. Each grant will represent a self-contained giveaway with an entry period as defined below.

Website: http://www.musclemilkrecoverygrant.com/
Award: varies
Timeframe: Ongoing. In 2016, three grant periods, ending on (i) September 15, 2016; (ii) October 31, 2016; and (iii) December 31, 2016.
Contact: Mail: 1340 Treat Blvd. Suite 350, Walnut Creek, CA 94597 Phone: 1-888-298-6629

National Swimming Pool Foundation Grants

The National Swimming Pool Foundation® is a non-profit foundation whose mission is to encourage healthier living by increasing aquatic activity through education and research. The National Swimming Pool Foundation has established the NSPF Fellowship Program to encourage and support graduate students and post-doctoral fellows who focus research in two areas associated with aquatic venues that are treated to maintain a sanitary condition (e.g. swimming pools, spas/hot tubs, therapy pools, water parks, etc.):

DRAFT

- Research to reduce the risk to people associated with - but not limited to - physical facility design, exposure to chemical or pathogenic contaminants, air quality, drowning, or entrapment, etc.
- Research to investigate and document the positive health consequences of aquatic activities against maladies such as - but not limited to - high blood pressure, diabetes, obesity, heart disease, cancer, aging, physical therapy, arthritis, etc.

Website: https://www.nspf.org/NSPF-Scholarship-Program-and-Research-Fellowship-Grants
Award: minimum of $1,000 and $2,000
Timeframe: Scholarships are awarded for the fall semester of each year. In order to be considered for the fall 2017 semester, the complete application package must be received by the National Swimming Pool Foundation no later than June 1, 2017.
Contact:

NSPF Fellowship Program
National Swimming Pool Foundation
4775 Granby Circle
Colorado Springs, CO 80919-3131
Service@nspf.org

Nature Works Everywhere Grant

The Nature Works Everywhere program is administered by The Nature Conservancy, a leading conservation organization working around the world to protect ecologically important lands and waters for nature and people. Nature Works Everywhere gives teachers, students and families everything they need to start exploring and understanding nature around the globe alongside Nature Conservancy scientists. The program offers a grant opportunity to schools across the U.S. to build, amend or revitalize school garden projects with the core principal that gardens model nature on a relatable scale. By combining project-based learning curriculum with a school garden space, students learn conservation-mindedness.

In 2016, the Nature Works Everywhere grant broadened its support for all kinds of projects that involve students in developing a nature-based, green infrastructure solution to an environmental challenge in their community. Whether addressing issues surrounding access to healthy food, air quality, heat island effect, climate change or storm water collection, youth will be empowered as social innovators to model solutions in their school communities through project design and implementation. To accomplish this, the Nature Works Everywhere grant will support projects that implement green infrastructure to address local environmental challenges.

Website: https://www.natureworkseverywhere.org/home/
Timeframe: Deadline for 2018 is November 3, 2017
Contact: natureworks@tnc.org

People for Bikes Community Grant Program

The PeopleForBikes Community Grant Program supports bicycle infrastructure projects and targeted advocacy initiatives that make it easier and safer for people of all ages and abilities to ride. Please review the following information carefully before submitting a grant application. Proposals that are incomplete or do not fall within our funding priority areas will not be considered. Visit our Grants Awarded database for examples of funded projects.

DRAFT

PeopleForBikes accepts grant applications from non-profit organizations with a focus on bicycling, active transportation, or community development, from city or county agencies or departments, and from state or federal agencies working locally. PeopleForBikes only funds projects in the United States. Requests must support a specific project or program; we do not grant funds for general operating costs.

PeopleForBikes focuses most grant funds on bicycle infrastructure projects and will also fund some advocacy projects.

Website: http://www.peopleforbikes.org/pages/community-grants
Award: Up to $10,000
Timeframe: PeopleForBikes generally holds 1-2 open grant cycles every year. The 2017 grant cycles have closed.
Contact: Zoe Kircos, Director of Grants and Partnerships, at 303-449-4893 x106 or zoe@peopleforbikes.org

Robert Wood Johnson Foundation

The Robert Wood Johnson Foundation (RWJF) funds program and policy initiatives in four areas which are each critical to health equity—enabling everyone in our nation to live a healthier life:

- Health Systems: Catalyzing fundamental changes in health and health care systems to achieve measurably better outcomes for all.
- Healthy Kids, Healthy Weight: Enabling all children to attain their optimal physical, social and emotional well-being, including growing up at a healthy weight.
- Healthy Communities: Creating the conditions that allow communities and their residents to reach their greatest health potential.
- Health Leadership: Engaging a diverse array of leaders in all sectors with the vision, experience, and drive to help build a Culture of Health.

Specific grant programs are developed by RWJF program staff, in consultation with leading experts in our fields of interest, and with guidance and final approval from our board of trustees.

In many cases, a competitive call for proposals (CFP) is issued that defines the challenges to address, activities RWJF will support to achieve desired outcomes, and eligibility criteria. In addition, funding is also provided through open calls for ideas and different types of challenges and prize competitions.

Website: http://www.rwjf.org/en/how-we-work/grants.html
Funding opportunities: http://www.rwjf.org/en/how-we-work/grants/funding-opportunities.html
Award: varies
Timeframe: ongoing
Contact:
Office of Proposal Management
mail@rwjf.org
877-843-7953

Robert Wood Johnson Foundation, Evidence for Action

Evidence for Action (E4A), a national program of the Robert Wood Johnson Foundation, funds research that expands the evidence base needed to build a Culture of Health. Our mission is to support rigorously designed quantitative, qualitative, and mixed methods research that yields convincing findings regarding

DRAFT

the population health, well-being, and equity impacts of specific policies, programs and partnerships. We are especially interested in research examining the health impacts of programmatic or policy interventions that address factors outside the domain of health care services or public health practice.

Website: https://www.rwjf.org/en/how-we-work/grants-and-grant-programs.html
Program website: http://www.evidenceforaction.org/
Award: varies. E4A was allocated $6.6 million in grant funding to award through July 2017.
Timeframe: Rolling basis.

Rotary, District Grants

District grants fund small-scale, short-term activities that address needs of a community of a qualified Rotary district. Each district chooses which activities it will fund with these grants. You can use district grants to fund a variety of district and club projects and activities, including:

- Humanitarian projects, including service travel and disaster recovery efforts
- Scholarships for any level, length of time, location, or area of study
- Youth programs, including Rotary Youth Exchange, Rotary Youth Leadership Awards (RYLA), Rotaract, and Interact
- Vocational training teams, which are groups of professionals who travel abroad either to teach local professionals about their field or to learn more about it themselves

Website: https://www.rotary.org/myrotary/en/take-action/apply-grants/district-grants

Saucony Run for Good Foundation

The Saucony Run For Good Foundation donates funds to causes aimed at keeping kids healthy and offers grants to reduce the childhood obesity epidemic. Grants are open to community nonprofit organizations that initiate and support running programs for kids.

Website: http://www.saucony.com/en/runforgood/
Award: up to $10,000
Timeframe: Grants are issued twice per year, once in February and once in August. The deadline to apply for those grants are 12/15 and 6/15.
Contact:

191 Spring Street
Mail Drop 318S
Lexington, MA 02420-9191
runforgood@saucony.com

Shane's Inspiration

Shane's Inspiration is a non-profit organization committed to the creation of inclusive, sensory rich, developmentally appropriate, fun, safe, and challenging playgrounds where children of all abilities can play together at their highest level of ability. Shane's Inspiration offers assistance for the installation of inclusionary playgrounds.

Website: http://shanesinspiration.org/build/
Timeframe: ongoing

DRAFT

Contact:

15213 Burbank Boulevard,
Sherman Oaks, CA 91411 USA
Tel – (818) 988-5676
Fax – (818) 988-5677
Email – info@shanesinspiration.org

Voya Unsung Heroes

Each year, 100 educators are selected to receive $2,000 to help fund their innovative class projects. Three of those are chosen to receive the top awards of an additional $5,000, $10,000 and $25,000. The program is administered by Scholarship America, the nation's largest designer and manager of scholarship, tuition assistance and other education support programs for corporations, foundations, associations and individuals.

Applicants to the Voya Unsung Heroes Awards Program must be:

- Employed by an accredited K-12 public or private school located in the United States.
- Full-time educators, teachers, principals, paraprofessionals, or classified staff with effective and innovative projects that improve student learning.

Website: https://www.scholarsapply.org/unsungheroes/
Award: $2,000 and opportunity to receive "top awards" of an additional $5,000, $10,000 and $25,000
Timeframe: application must be submitted on or before April 30, 2018.
Contact: unsungheroes@scholarshipamerica.org, 1-507-931-1682

Walmart Community Grant Program

Through the Community Grant Program, store associates are proud to support the needs of their communities by providing grants to local organizations. Funds must benefit the facility's service area: potential grantees should be nonprofit organizations with programs that benefit communities within the service area of the Walmart store, Sam's Club or Logistics facility from which they are requesting funds.

Walmart and the Walmart Foundation have identified four core areas of giving: Hunger Relief & Healthy Eating, Sustainability, Women's Economic Empowerment and Opportunity. To ensure that your application has the best chance of being funded, the proposed use of the grant should fit within one of these areas of giving.

Website: http://giving.walmart.com/walmart-foundation/community-grant-program
Award: $250 to $2,500
Timeframe: Annually – Grant cycle begins February 1st and deadline December 31st

Walmart State Giving Program

The State Giving Program invests in all 50 states, Washington, D.C. and Puerto Rico. The Walmart Foundation has a State Advisory Council in each state, made up of Walmart associates representing local communities. Each Council helps identify local needs within its state, reviews all eligible grant applications and makes funding recommendations to the Walmart Foundation. Councils base recommendations on alignment with Foundation focus areas, state or community needs and program eligibility criteria.

DRAFT

Website: http://corporate.walmart.com/_foundation_/apply-for-grants/state-giving-program
Award: $25,000 to $200,000
Timeframe: All states have two application cycles annually. The State Giving Program application is currently closed. The application will reopen early 2017.

Walmart National Giving Program

The National Giving Program supports organizations working across one or more states to address social issues strongly aligned with our focus areas. This program often provide funds to organizations that have local affiliates around the country, and the majority of grants from this program include re-grants to implement programs in local communities.

Website: http://giving.walmart.com/apply-for-grants/national-giving
Award: $250,000 and above

Wells Fargo, Community Giving

Wells Fargo and the Wells Fargo Foundation provide monetary support, expertise, and volunteers to national and local nonprofit organizations and causes that align with our business priorities, values, business expertise, and geographies. Wells Fargo works with a wide range of nonprofits and community organizations to stabilize and strengthen low-to-moderate income neighborhoods, as well as address global social, economic, and environmental challenges. Wells Fargo focuses giving in the following areas:

- Community Development: programs that help provide affordable housing for low and moderate income individuals; promote economic development by financing small businesses or small farms; provide job training for low and moderate income individuals Provide financial education and promote economic empowerment; help to revitalize low and moderate income communities
- Education: Programs that promote academic achievement for low- and moderate-income students with a priority emphasis on K-12; provide training for teachers and administrators working with low- and moderate-income students; encourage school partnerships with parents and guardians, the local community, and the business community.
- Human Services: social and human service organizations whose work chiefly benefits low- and moderate-income individuals.
- Arts and Culture: Projects and requests that work to enhance community diversity through access to cultural experiences for low- and moderate-income individuals, availability of a broad array of artistic opportunities and venues that reflect the community's diversity, and educational programs.
- Civic Engagement: projects that enhance a community's quality of life through projects involving public policy, community beautification, civic leadership, citizen education, and cultural diversity.
- Environment: including natural resources conservation, environmental education, and support the transition to a sustainable environment.

Website: https://www.wellsfargo.com/about/corporate-responsibility/texas-grant-guidelines/
Amount: Varies
Timeframe: Ongoing.
Contact: Each region in Texas manages its own application process and accordingly has its own contact.

DRAFT

RESOURCES

GRANTS.GOV

The Grants.gov program management office was established in 2002 and is managed by the Department of Health and Human Services. Grants.gov is an E-Government initiative operating under the governance of the Office of Management and Budget.

Grants.gov is a resource for those seeking grants through federal funding opportunities. The site makes it simple to find grants based on Keyword searches, Categories, Agencies, or Eligibilities.

Website: www.grants.gov

CATALOG OF FEDERAL DOMESTIC ASSISTANCE (CFDA)

Catalog of Federal Domestic Assistance (CFDA) provides a full listing of all Federal programs available to State and local governments (including the District of Columbia); federally-recognized Indian tribal governments; Territories (and possessions) of the United States; domestic public, quasi- public, and private profit and nonprofit organizations and institutions; specialized groups; and individuals.

Website: https://www.cfda.gov/?s=program&mode=list&tab=list

DRAFT

This page intentionally left blank

DRAFT

Commissioners Court - Regular Session **23.**

Meeting Date: 06/26/2018

Comprehensive Parks Master Plan Public Hearing

Submitted For: Randy Bell **Submitted By:** Randy Bell, Parks

Department: Parks

Agenda Category: Regular Agenda Items

Information

Agenda Item

Hold a Public Hearing at 10:00 AM and hear public comment on proposed updates to the Williamson County Comprehensive Parks Master Plan.

Background

Fiscal Impact

From/To	Acct No.	Description	Amount

Attachments

No file(s) attached.

Form Review

Inbox	Reviewed By	Date
County Judge Exec Asst.	Wendy Coco	06/21/2018 09:03 AM
Form Started By: Randy Bell		Started On: 06/21/2018 08:58 AM
Final Approval Date: 06/21/2018		

Commissioners Court - Regular Session **24.**

Meeting Date: 06/26/2018

historical commission

Submitted For: Dan Gattis **Submitted By:** Rebecca Clemons, County Judge

Department: County Judge

Agenda Category: Regular Agenda Items

Information

Agenda Item

Discuss, consider, and take appropriate action on appointing new members to the Williamson County Historical Commission.

Background

Fiscal Impact

From/To	Acct No.	Description	Amount

Attachments

No file(s) attached.

Form Review

Inbox	Reviewed By	Date
County Judge Exec Asst. (Originator)	Wendy Coco	06/11/2018 03:30 PM
Form Started By: Rebecca Clemons		Started On: 06/11/2018 03:09 PM
Final Approval Date: 06/11/2018		

Commissioners Court - Regular Session **25.**

Meeting Date: 06/26/2018

Discuss consider and take appropriate action on the Department of Infrastructure projects and issues update

Submitted For: Robert Daigh **Submitted By:** Kelly Murphy, Infrastructure

Department: Infrastructure

Agenda Category: Regular Agenda Items

Information

Agenda Item

Discuss, consider and take appropriate action on the Department of Infrastructure projects and issues update.

Background

Fiscal Impact

From/To	Acct No.	Description	Amount

Attachments

No file(s) attached.

Form Review

Inbox	Reviewed By	Date
County Judge Exec Asst.	Wendy Coco	05/24/2018 09:08 AM
Form Started By: Kelly Murphy		Started On: 05/23/2018 01:22 PM
Final Approval Date: 05/24/2018		

Commissioners Court - Regular Session **26.**

Meeting Date: 06/26/2018

Discuss consider and take appropriate action on a corrected Agreement to Contribute Right of Way Funds between Williamson County and the State of TX

Submitted For: Terron Evertson **Submitted By:** Kelly Murphy, Infrastructure

Department: Infrastructure

Agenda Category: Regular Agenda Items

Information

Agenda Item

Discuss, consider and take appropriate action on a corrected Agreement to Contribute Right of Way Funds between Williamson County and the State of Texas.

Background

The Commissioners Court previously approved the Agreement to Contribute Right of Way Funds at its May 22, 2018 session. It was later determined that the Agreement included outdated cost estimates. The Texas Department of Transportation has since provided the corrected estimates.

Fiscal Impact

From/To	Acct No.	Description	Amount

Attachments

Corrected Agreement to Contribute ROW Funds

Form Review

Inbox	Reviewed By	Date
County Judge Exec Asst.	Wendy Coco	06/20/2018 11:15 AM
Form Started By: Kelly Murphy		Started On: 06/20/2018 10:36 AM
Final Approval Date: 06/20/2018		

Texas Department of Transportation
7901 N. IH-35 | AUSTIN, TEXAS 78753 (512) 832-7000 | WWW.TXDOT.GOV

March 20, 2018

Austin District
Williamson County
CCSJ No. 0986-03-011
RCSJ No. 0986-03-012
FM 619: From FM 1331 to US 79

Honorable Dan A. Gattis
County Judge
Williamson County
710 S. Main St., Suite 301
Georgetown, Texas 78140

Dear Judge Gattis:

Attached is an Agreement to Contribute Right of Way Funds (the "Agreement") between Williamson County and the State of Texas which obligated the County to contribute $27,770.00 reflecting 10% of the total estimated right of way cost of $277,697.00 for the above mentioned project. At such time as the Agreement is executed, please notify our office and we will make arrangements to have the document picked up.

If you have any questions, or need any further information, please contact Stephen R. Best at our office at (512) 832-7125.

Sincerely,

Stephen R. Best
Right of Way Agent

SRB
Attachment
cc: Brandon Cuellar

Terron Everston, P.E.

County WILLIAMSON
District AUSTIN
ROW CSJ # 0986-03-012
CCSJ # 0986-03-011
Federal Project #:
CFDA Title: Highway Planning & Construction
CFDA # 20.205
Federal Highway Administration
Not Research and Development

STATE OF TEXAS §

COUNTY OF TRAVIS §

AGREEMENT TO CONTRIBUTE RIGHT OF WAY FUNDS (FIXED PRICE)

THIS AGREEMENT is made by and between the State of Texas, acting through the Texas Department of Transportation, (the "**State**"), and Williamson County, Texas, acting through its duly authorized officials (the "**Local Government**").

WITNESSETH

WHEREAS, Texas Transportation Code §§ 201.103 and 222.052 establish that the State shall design, construct, and operate a system of highways in cooperation with local governments; and

WHEREAS, Texas Transportation Code, §§ 201.209 authorizes the State and a Local Government to enter into agreements in accordance with Texas Government Code, Chapter 791; and

WHEREAS, the State has deemed it necessary to make certain highway improvements on Highway No. 619 from FM 1331 to US 79, and this section of highway improvements will necessitate the acquisition of certain right of way and the relocating and adjusting of utilities (the "**Project**"); and

WHEREAS, the Local Government requests that the State assume responsibility for acquisition of all necessary right of way and adjustment of utilities for this highway project; and

WHEREAS, the Local Government desires to enter into a fixed price joint participation agreement pursuant to 43 TAC §15.52 to contribute to the State funding participation as defined in 43 TAC §15.55 for the cost of acquiring the right of way and relocating or adjusting utilities for the proper improvement of the State Highway System;

WHEREAS, the Governing Body of the Local Government has approved entering into this agreement by resolution or ordinance dated _____, 20__, which is attached to and made a part of this agreement as Attachment A. A map showing the Project location appears in Attachment B, which is attached to and made a part of this agreement.

NOW THEREFORE, the State and the Local Government do agree as follows:

County WILLIAMSON
District AUSTIN
ROW CSJ # 0986-03-012
CCSJ # 0986-03-011
Federal Project #:
CFDA Title: Highway Planning & Construction
CFDA # 20.205
Federal Highway Administration
Not Research and Development

AGREEMENT

1. **Agreement Period**
   This agreement becomes effective when signed by the last party whose signing makes the agreement fully executed. This agreement shall remain in effect until the Project is completed or unless terminated as provided below.

2. **Termination**
   This agreement shall remain in effect until the Project is completed and accepted by all parties, unless:
   - **A.** The agreement is terminated in writing with the mutual consent of the parties;
   - **B.** The agreement is terminated by one party because of a breach, in which case any cost incurred because of the breach shall be paid by the breaching party; or
   - **C.** The Project is inactive for thirty-six (36) months or longer and no expenditures have been charged against federal funds, in which case the State may in its discretion terminate this agreement.

3. **Local Project Sources and Uses of Funds**
   - **A.** The total estimated cost of the Project is shown in Attachment C, Project Budget Estimate and Payment Schedule, which is attached to and made a part of this agreement. The expected cash contributions from the Federal or State government, the Local Government, or other parties is shown in Attachment C. The Local Government shall pay to the State the amount shown in Attachment C as its required contribution of the total cost of the Project and shall transmit to the State with the return of this agreement, duly executed by the Local Government, a warrant or check for the amount and according to the payment schedule shown in Attachment C.
   - **B.** The Local Government's fixed price contribution set forth in Attachment C is not subject to adjustment unless:
     1. site conditions change;
     2. work requested by the Local Government is ineligible for federal participation; or
     3. the adjustment is mutually agreed on by the State and the Local Government.
   - **C.** If the Local Government will perform any work under this contract for which reimbursement will be provided by or through the State, the Local Government must complete training before federal spending authority is obligated. Training is complete when at least one individual who is working actively and directly on the Project successfully completes and receives a certificate for the course entitled *Local Government Project Procedures Qualification for the Texas Department of Transportation*. The Local Government shall provide the certificate of qualification to the State. The individual who receives the training certificate may be an employee of the Local Government or an employee of a firm that has been contracted by the Local

Government to perform oversight of the Project. The State in its discretion may deny reimbursement if the Local Government has not designated a qualified individual to oversee the Project.

D. Whenever funds are paid by the Local Government to the State under this agreement, the Local Government shall remit a warrant or check made payable to the "Texas Department of Transportation Trust Fund." The warrant or check shall be deposited by the State in an escrow account to be managed by the State. Funds in the escrow account may only be applied to this highway project.

E. Notwithstanding that this is a fixed price agreement, the Local Government agrees that in the event any existing, future, or proposed Local Government ordinance, commissioner's court order, rule, policy, or other directive, including, but not limited to, outdoor advertising or storm water drainage facility requirements, is more restrictive than State or federal regulations, or any other locally proposed change, including, but not limited to, plats or re-plats, results in any increased costs to the State, then the Local Government will pay one hundred percent (100%) of all those increased costs, even if the applicable county qualifies as an Economically Disadvantaged County (EDC). The amount of the increased costs associated with the existing, future, or proposed Local Government ordinance, commissioner's court order, rule, policy, or other directive will be determined by the State at its sole discretion.

F. If the Local Government is an EDC and if the State has approved adjustments to the standard financing arrangement, this agreement reflects those adjustments.

G. If the Project has been approved for an "incremental payment" non-standard funding or payment arrangement under 43 TAC §15.52, the budget in Attachment C will clearly state the incremental payment schedule.

4. Real Property in Lieu of Monetary Payment

A. Contributions of real property may be credited to the Local Government's funding obligation for the cost of right of way to be acquired for this project. Credit for all real property, other than property which is already dedicated or in use as a public road, contributed by the Local Government to the State shall be based on the property's fair market value established as of the effective date of this agreement. The fair market value shall not include increases or decreases in value caused by the project and should include the value of the land and improvements being conveyed, excluding any damages to the remainder. The amount of any credit for real property contributed for this project is clearly shown in Attachment C.

B. The Local Government will provide to the State all documentation to support the determined fair market value of the donated property. This documentation shall include an appraisal of the property by a licensed appraiser approved by the State. The cost of appraisal will be the responsibility of the State. The State will review the submitted documentation and make a final determination of value; provided however, the State may perform any additional investigation deemed necessary, including supplemental appraisal work by State employees or employment of fee appraisers.

C. Credit shall be given only for property transferred at no cost to the State after the effective date of this agreement and the issuance of spending authority, and only for property which is necessary to complete this project, has title acceptable to the State, and is not contaminated with hazardous materials. Credit shall be in lieu of monetary contributions required to be paid to the State for the Local Government's funding share of the right of way to be acquired for this project. The total credit cannot exceed the Local Government's matching share of the right of way obligation under this agreement, and credits cannot be reimbursed in cash to the Local Government, applied to project phases other than right of way, nor used for other projects.

D. In the event the Local Government's monetary contributions to the State for acquisition of right of way, when added to its real property credits, exceed the Local Government's matching share of the right of way obligation, there will be no refund to the Local Government of any portion of its contributed money.

5. Amendments

Amendments to this agreement due to changes in the character of the work, terms of the agreement, or responsibilities of the parties relating to the Project may be enacted through a mutually agreed upon, written supplemental agreement.

6. Notices

All notices to either party by the other required under this agreement shall be delivered personally or sent by certified or U.S. mail, postage prepaid, to the following addresses:

Local Government:	**State:**
Williamson County, Texas	Director of Right of Way Division
Hon. Dan A. Gattis	Texas Department of Transportation
710 Main Street, Suite 101	125 E. 11th Street
Georgetown, TX 78626	Austin, Texas 78701

All notices shall be deemed given on the date delivered or deposited in the mail, unless otherwise provided by this agreement. Either party may change the above address by sending written notice of the change to the other party. Either party may request in writing that notices shall be delivered personally or by certified U.S. mail and that request shall be honored and carried out by the other party.

7. Remedies

This agreement shall not be considered as specifying the exclusive remedy for any agreement default, but all remedies existing at law and in equity may be availed of by either party to this agreement and shall be cumulative.

8. Legal Construction

If one or more of the provisions contained in this agreement shall for any reason be held invalid, illegal, or unenforceable in any respect, that invalidity, illegality, or unenforceability shall not affect any other provisions and this agreement shall be construed as if it did not contain the invalid, illegal, or unenforceable provision.

9. Responsibilities of the Parties

The State and the Local Government agree that neither party is an agent, servant, or employee of the other party and each party agrees it is responsible for its individual acts and deeds as well as the acts and deeds of its contractors, employees, representatives, and agents.

10. Compliance with Laws

The parties shall comply with all federal, state, and local laws, statutes, ordinances, rules and regulations, and the orders and decrees of any courts or administrative bodies or tribunals in any manner affecting the performance of this agreement. When required, the Local Government shall furnish the State with satisfactory proof of this compliance.

11. Sole Agreement

This agreement constitutes the sole and only agreement between the parties and supersedes any prior understandings or written or oral agreements respecting the subject matter of this agreement.

12. Ownership of Documents

Upon completion or termination of this agreement, all documents prepared by the State shall remain the property of the State. All data prepared under this agreement shall be made available to the State without restriction or limitation on their further use. All documents produced or approved or otherwise created by the Local Government shall be transmitted to the State in the form of photocopy reproduction on a monthly basis as required by the State. The originals shall remain the property of the Local Government. At the request of the State, the Local Government shall submit any information required by the State in the format directed by the State.

13. Inspection of Books and Records

The Local Government shall maintain all books, papers, accounting records and other documentation relating to costs incurred under this agreement and shall make such materials available to the State and, if federally funded, the Federal Highway

Administration (FHWA) or their duly authorized representatives for review and inspection at its office during the contract period and for four (4) years from the date of completion of work defined under this agreement or until any impending litigation, or claims are resolved. Additionally, the State and FHWA and their duly authorized representatives shall have access to all the governmental records that are directly applicable to this agreement for the purpose of making audits, examinations, excerpts, and transcriptions.

14. State Auditor

The state auditor may conduct an audit or investigation of any entity receiving funds from the State directly under this agreement or indirectly through a subcontract under this agreement. Acceptance of funds directly under this agreement or indirectly through a subcontract under this agreement acts as acceptance of the authority of the state auditor, under the direction of the legislative audit committee, to conduct an audit or investigation in connection with those funds. An entity that is the subject of an audit or investigation must provide the state auditor with access to any information the state auditor considers relevant to the investigation or audit.

15. Procurement and Property Management Standards

The parties shall adhere to the procurement standards established in Title 49 CFR §18.36 and with the property management standard established in Title 49 CFR §18.32.

16. Civil Rights Compliance

The parties to this agreement shall comply with the regulations of the U.S. Department of Transportation as they relate to nondiscrimination (49 CFR Part 21 and 23 CFR Part 200), and Executive Order 11246 titled "Equal Employment Opportunity," as amended by Executive Order 11375 and supplemented in the Department of Labor Regulations (41 CFR Part 60).

17. Applicability of Federal Provisions

Articles 18 through 23 only apply if Federal funding is used in the acquisition of right of way or the adjustment of utilities.

18. Office of Management and Budget (OMB) Cost Principles

In order to be reimbursed with federal funds, the parties shall comply with the Cost Principles established in OMB Circular A-87 that specify that all reimbursed costs are allowable, reasonable, and allocable to the Project.

19. Disadvantaged Business Enterprise (DBE) Program Requirements

A. The parties shall comply with the DBE Program requirements established in 49 CFR Part 26.

B. The Local Government shall adopt, in its totality, the State's federally approved DBE program.

C. The Local Government shall set an appropriate DBE goal consistent with the State's DBE guidelines and in consideration of the local market, project size, and nature of the goods or services to be acquired. The Local Government shall have final decision-making authority regarding the DBE goal and shall be responsible for documenting its actions.

D. The Local Government shall follow all other parts of the State's DBE program referenced in TxDOT Form 2395, Memorandum of Understanding Regarding the Adoption of the Texas Department of Transportation's Federally -Approved Disadvantaged Business Enterprise by Entity and attachments found at web address http://txdot.gov/business/business_outreach/mou.htm.

E. The Local Government shall not discriminate on the basis of race, color, national origin, or sex in the award and performance of any U.S. Department of Transportation (DOT)-assisted contract or in the administration of its DBE program or the requirements of 49 CFR Part 26. The Local Government shall take all necessary and reasonable steps under 49 CFR Part 26 to ensure non-discrimination in award and administration of DOT-assisted contracts. The State's DBE program, as required by 49 CFR Part 26 and as approved by DOT, is incorporated by reference in this agreement. Implementation of this program is a legal obligation and failure to carry out its terms shall be treated as a violation of this agreement. Upon notification to the Local Government of its failure to carry out its approved program, the State may impose sanctions as provided for under 49 CFR Part 26 and may, in appropriate cases, refer the matter for enforcement under 18 USC 1001 and the Program Fraud Civil Remedies Act of 1986 (31 USC 3801 et seq.).

F. Each contract the Local Government signs with a contractor (and each subcontract the prime contractor signs with a sub-contractor) must include the following assurance: *The contractor, sub-recipient, or sub-contractor shall not discriminate on the basis of race, color, national origin, or sex in the performance of this contract. The contractor shall carry out applicable requirements of 49 CFR Part 26 in the award and administration of DOT-assisted contracts. Failure by the contractor to carry out these requirements is a material breach of this agreement, which may result in the termination of this agreement or such other remedy as the recipient deems appropriate.*

20. Debarment Certification

The parties are prohibited from making any award at any tier to any party that is debarred or suspended or otherwise excluded from or ineligible for participation in Federal Assistance Programs under Executive Order 12549, "Debarment and Suspension." By executing this agreement, the Local Government certifies that it is not currently debarred, suspended, or otherwise excluded from or ineligible for participation in Federal Assistance Programs under Executive Order 12549 and further certifies that it will not do business with any party that is currently debarred, suspended, or otherwise excluded from or ineligible for participation in Federal Assistance Programs under Executive Order 12549. The parties to this contract shall require any party to a subcontract or purchase order awarded under this

contract to certify its eligibility to receive federal funds and, when requested by the State, to furnish a copy of the certification.

21. Lobbying Certification

In executing this agreement, each signatory certifies to the best of that signatory's knowledge and belief, that:

A. No federal appropriated funds have been paid or will be paid by or on behalf of the parties to any person for influencing or attempting to influence an officer or employee of any federal agency, a Member of Congress, an officer or employee of Congress, or an employee of a Member of Congress in connection with the awarding of any federal contract, the making of any federal grant, the making of any federal loan, the entering into of any cooperative agreement, and the extension, continuation, renewal, amendment, or modification of any federal contract, grant, loan, or cooperative agreement.

B. If any funds other than federal appropriated funds have been paid or will be paid to any person for influencing or attempting to influence an officer or employee of any agency, a Member of Congress, an officer or employee of Congress, or an employee of a Member of Congress in connection with federal contracts, grants, loans, or cooperative agreements, the signatory for the Local Government shall complete and submit the Federal Standard Form-LLL, "Disclosure Form to Report Lobbying," in accordance with its instructions.

C. The parties shall require that the language of this certification shall be included in the award documents for all sub-awards at all tiers (including subcontracts, sub-grants, and contracts under grants, loans, and cooperative agreements) and all sub-recipients shall certify and disclose accordingly. Submission of this certification is a prerequisite for making or entering into this transaction imposed by Title 31 USC §1352. Any person who fails to file the required certification shall be subject to a civil penalty of not less than $10,000 and not more than $100,000 for each failure.

22. Federal Funding Accountability and Transparency Act Requirements

A. Any recipient of funds under this agreement agrees to comply with the Federal Funding Accountability and Transparency Act (FFATA) and implementing regulations at 2 CFR Part 170, including Appendix A. This agreement is subject to the following award terms: http://www.gpo.gov/fdsys/pkg/FR-2010-09-14/pdf/2010-22705.pdf and http://www.gpo.gov/fdsys/pkg/FR-2010-09-14/pdf/2010-22706.pdf.

B. The Local Government agrees that it shall:

1. Obtain and provide to the State a System for Award Management (SAM) number (Federal Acquisition Regulation, Part 4, Sub-part 4.11) if this award provides more than $25,000 in Federal funding. The SAM number may be obtained by visiting the SAM website whose address is: https://www.sam.gov/portal/public/SAM/

2. Obtain and provide to the State a Data Universal Numbering System (DUNS) number, a unique nine-character number that allows Federal government to track the

distribution of federal money. The DUNS may be requested free of charge for all businesses and entities required to do so by visiting the Dun & Bradstreet (D&B) on-line registration website http://fedgov.dnb.com/webform; and

3. Report the total compensation and names of its top five (5) executives to the State if:

i. More than 80% of annual gross revenues are from the Federal government, and those revenues are greater than $25,000,000; and

ii. The compensation information is not already available through reporting to the U.S. Securities and Exchange Commission.

23. Single Audit Report

A. The parties shall comply with the requirements of the Single Audit Act of 1984, P.L. 98-502, ensuring that the single audit report includes the coverage stipulated in OMB Circular A-133.

B. If threshold expenditures of $750,000 or more are met during the Local Government's fiscal year, the Local Government must submit a Single Audit Report and Management Letter (if applicable) to TxDOT's Audit Office, 125 E. 11th Street, Austin, TX 78701 or contact TxDOT's Audit Office at http://txdot.gov/inside-txdot/office/audit/contact.html

C. If expenditures are less than $750,000 during the Local Government's fiscal year, the Local Government must submit a statement to TxDOT's Audit Office as follows: "We did not meet the $750,000 expenditure threshold and therefore, are not required to have a single audit performed for FY _____."

D. For each year the project remains open for federal funding expenditures, the Local Government will be responsible for filing a report or statement as described above. The required annual filing shall extend throughout the life of the agreement, unless otherwise amended or the project has been formally closed out and no charges have been incurred within the current fiscal year.

24. Signatory Warranty

Each signatory warrants that the signatory has necessary authority to execute this agreement on behalf of the entity represented.

County WILLIAMSON
District AUSTIN
ROW CSJ # 0986-03-012
CCSJ # 0986-03-011
Federal Project #:
CFDA Title: Highway Planning & Construction
CFDA # 20.205
Federal Highway Administration
Not Research and Development

THIS AGREEMENT IS EXECUTED by the State and the Local Government in duplicate.

THE LOCAL GOVERNMENT

_____
Signature

_____
Typed or Printed Name

_____
Title

_____
Date

THE STATE OF TEXAS

_____
Rose Wheeler
Contracts & Finance Director
Right of Way Division
Texas Department of Transportation

_____
Date

County WILLIAMSON
District AUSTIN
ROW CSJ # 0986-03-012
CCSJ # 0986-03-011
Federal Project #:
CFDA Title: Highway Planning & Construction
CFDA # 20.205
Federal Highway Administration
Not Research and Development

ATTACHMENT A
RESOLUTION OR ORDINANCE

County WILLIAMSON
District AUSTIN
ROW CSJ # 0986-03-012
CCSJ # 0986-03-011
Federal Project #:
CFDA Title: Highway Planning & Construction
CFDA # 20.205
Federal Highway Administration
Not Research and Development

ATTACHMENT B
LOCATION MAP SHOWING PROJECT

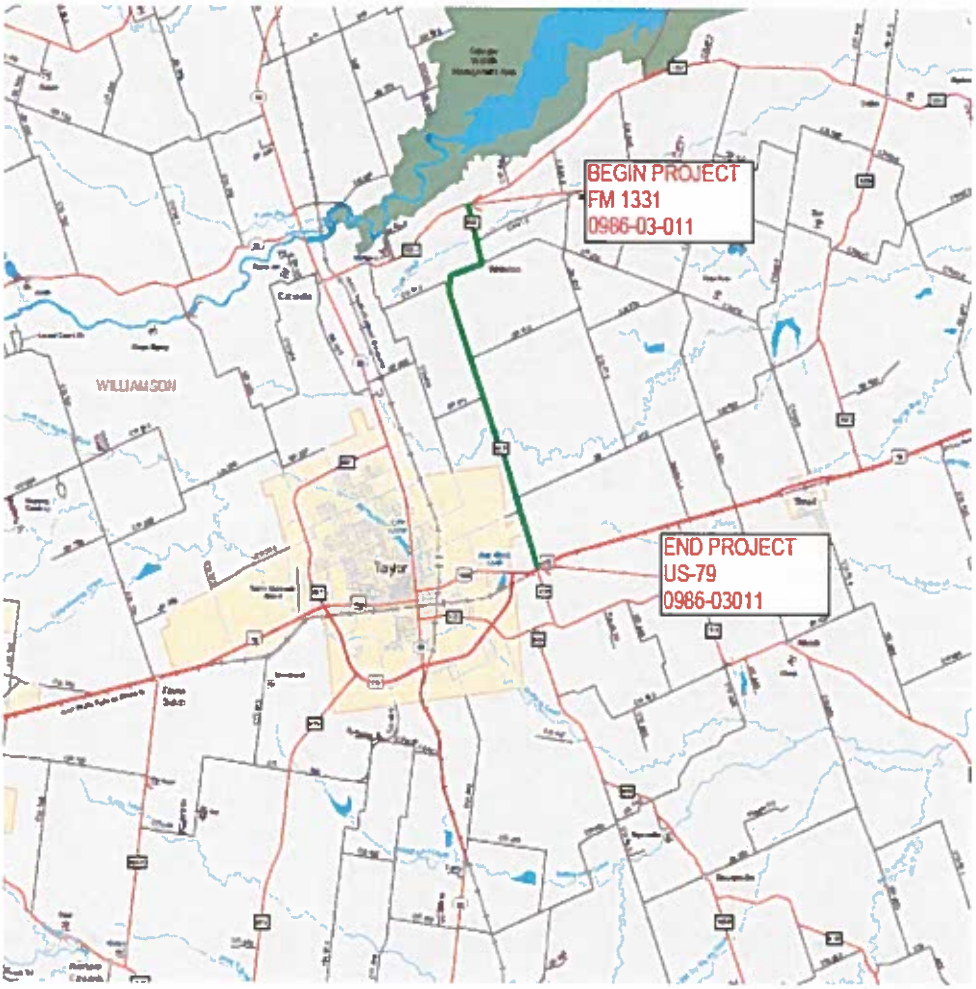

County: Williamson
District Austin
ROW CSJ 0986-03-012
CCSJ 0986-03-011
Federal Project NA
CDFA Title: Highway Planning & Construction
FHWA CFDA # 20.205
Federal Highway Administration
Not Research and Development

Standard Agreement to Contribute
State Performs Work
Attachment C

Description	Total Estimated Cost	State Participation		Local Participation	
		%	Cost	%	Cost
Right of Way Acquisition	$43,897	90%	$39,507	10%	$4,390
Reimbursable Utility Adjustments	$233,800	90%	$210,420	10%	$23,380
Joint Bid Reimbursable Utility Adjustments	$0	0%	$0	0%	$0
	$0	0%	$0	0%	$0
	$0	0%	$0	0%	$0
	$0	0%	$0	0%	$0
	$0	0%	$0	0%	$0
	$0	0%	$0	0%	$0
TOTAL	$277,697	90%	$249,927	10%	$27,770

Except as otherwise provided in the Agreement, the fixed amount of Local Government participation will be that amount provided above.

Commissioners Court - Regular Session **27.**

Meeting Date: 06/26/2018

Discuss consider and take appropriate action on Change Order No 1 to contract number IFB 1802-214 for Cul-de-Sac Fog Seal Fall 2017

Submitted For: Terron Evertson **Submitted By:** Kelly Murphy, Infrastructure

Department: Infrastructure

Agenda Category: Regular Agenda Items

Information

Agenda Item

Discuss, consider and take appropriate action on Change Order No. 1, to contract number IFB 1802-214, in the amount of $-5,476.00 for the Cul-de-Sac Fog Seal Fall 2017.

Background

This change order balances the contract quantities and decreases the total contract amount by $5,476.00. With this change order, and payment of a final invoice, this project will be satisfactorily completed. Original contract amount was $245,486.50. This change order would result in a final contract amount of $240,010.50. While under construction it was determined that the existing pavement surface was less porous than anticipated.

Fiscal Impact

From/To	Acct No.	Description	Amount

Attachments

Change Order No 1- Cul-de-Sac Fog Seal Fall 2017

Form Review

Inbox	Reviewed By	Date
County Judge Exec Asst.	Wendy Coco	06/21/2018 08:23 AM
Form Started By: Kelly Murphy		Started On: 06/20/2018 11:31 AM
Final Approval Date: 06/21/2018		

WILLIAMSON COUNTY, TEXAS

CHANGE ORDER NUMBER: 1

1. CONTRACTOR: **Alpha Paving Industries, LLC**

2. Change Order Work Limits: Sta. **N/A** to Sta. **N/A**

3. Type of Change(on federal-aid non-exempt projects): _____ (Major/Minor)

4. Reasons: **CODE: 2E** (3 Max. - In order of Importance - Primary first)

Project:	***IFB 1802-214***
Roadway:	***Sub Cul-de-Sacs***
Purchase Order Number:	

Quantities adjusted due to differing site conditions.

6. Work to be performed in accordance with Items: **315**
7. New or revised plan sheet(s) are attached and numbered: **N/A**
8. New Special Provisions to the contract are attached: ☐ Yes ☑ No

9. New Special Provisions to Item N/A No. N/A, Special Specification Item N/A are attached.

Each signatory hereby warrants that each has the authority to execute this Change Order (CO).

The contractor must sign the Change Order and, by doing so, agrees to waive any and all claims for additional compensation due to any and all other expenses; additional changes for time, overhead and profit; or loss of compensation as a result of this change.

THE CONTRACTOR Date 5/31/18

By _____

Typed/Printed Name D. Andrew Kim

Typed/Printed Title President

The following information must be provided

Time Ext. #: **N/A** Days added on this CO: **0**

Amount added by this change order: **($5,476.00)**

RECOMMENDED FOR EXECUTION:

_____ 6-7-18
Project Manager / Construction Observer — Date

_____ 6/1/18
Design Engineer — Date

_____ 6/3/18
Program Manager — Date

Design Engineer's Seal:

STATE OF TEXAS
KON Q. KWAN
90584
LICENSED PROFESSIONAL ENGINEER

County Commissioner Precinct 1 — Date
☐ APPROVED ☐ REQUEST APPROVAL

County Commissioner Precinct 2 — Date
☐ APPROVED ☐ REQUEST APPROVAL

County Commissioner Precinct 3 — Date
☐ APPROVED ☐ REQUEST APPROVAL

County Commissioner Precinct 4 — Date
☐ APPROVED ☐ REQUEST APPROVAL

☐ APPROVED County Judge — Date

WILLIAMSON COUNTY, TEXAS

CHANGE ORDER NUMBER: 1 ***Project # IFB 1802-214***

TABLE A: Force Account Work and Materials Placed into Stock

	LABOR	HOURLY RATE			HOURLY RATE

TABLE B: Contract Items

				ORIGINAL + PREVIOUSLY REVISED		ADD or (DEDUCT)	NEW		
ITEM	DESCRIPTION	UNIT	UNIT PRICE	QUANTITY	ITEM COST	QUANTITY	QUANTITY	ITEM COST	OVERRUN/ UNDERRUN
315	FOG SEAL	GAL	$18.50	12,729.00	$235,486.50	(296.00)	12,433.00	$230,010.50	($5,476.00)
500	MOBILIZATION	LS	$10,000.00	1.00	$10,000.00		1.00	$10,000.00	$0.00
	TOTALS				$245,486.50			$240,010.50	($5,476.00)

CHANGE ORDER REASON(S) CODE CHART

1. Design Error or Omission	1A. Incorrect PS&E 1B. Other
2. Differing Site Conditions (unforeseeable)	2A. Dispute resolution (expense caused by conditions and/or resulting delay) 2B. Unavailable material 2C. New development (conditions changing after PS&E completed) 2D. Environmental remediation 2E. Miscellaneous difference in site conditions (unforeseeable)(Item 9) 2F. Site conditions altered by an act of nature 2G. Unadjusted utility (unforeseeable) 2H. Unacquired Right-of-Way (unforeseeable) 2I. Additional safety needs (unforeseeable) 2J. Other
3. County Convenience	3A. Dispute resolution (not resulting from error in plans or differing site conditions) 3B. Public relations improvement 3C. Implementation of a Value Engineering finding 3D. Achievement of an early project completion 3E. Reduction of future maintenance 3F. Additional work desired by the County 3G. Compliance requirements of new laws and/or policies 3H. Cost savings opportunity discovered during construction 3I. Implementation of improved technology or better process 3J. Price adjustment on finished work (price reduced in exchange for acceptance) 3K. Addition of stock account or material supplied by state provision 3L. Revising safety work/measures desired by the County 3M. Other
4. Third Party Accommodation	4A. Failure of a third party to meet commitment 4B. Third party requested work 4C. Compliance requirements of new laws and/or policies (impacting third party) 4D. Other
5. Contractor Convenience	5A. Contractor exercises option to change the traffic control plan 5B. Contractor requested change in the sequence and/or method of work 5C. Payment for Partnering workshop 5D. Additional safety work/measures desired by the contractor 5E. Other
6. Untimely ROW/Utilities	6A. Right-of-Way not clear (third party responsibility for ROW) 6B. Right-of-Way not clear (County responsibility for ROW) 6C. Utilities not clear 6D. Other

Commissioners Court - Regular Session **28.**

Meeting Date: 06/26/2018

Discuss consider and take appropriate action on Change Order No 1 to contract number IFB 1802-213 for Cul-de-Sac Fog Seal FY 18

Submitted For: Terron Evertson **Submitted By:** Kelly Murphy, Infrastructure

Department: Infrastructure

Agenda Category: Regular Agenda Items

Information

Agenda Item

Discuss, consider and take appropriate action on Change Order No. 1, to contract number IFB 1802-213, in the amount of $-18,925.50 for the Cul-de-Sac Fog Seal FY 18.

Background

This change order balances the contract quantities and decreases the total contract amount by $18,925.50. With this change order, and payment of a final invoice, this project will be satisfactorily completed. Original contract amount was $297,446.00. This change order would result in a final contract amount of $278,520.50. While under construction it was determined that the existing pavement surface was less porous than anticipated.

Fiscal Impact

From/To	Acct No.	Description	Amount

Attachments

Change Order No 1- Cul-de-Sac Fog Seal FY18

Form Review

Inbox	Reviewed By	Date
County Judge Exec Asst.	Wendy Coco	06/21/2018 08:23 AM
Form Started By: Kelly Murphy		Started On: 06/20/2018 12:23 PM
Final Approval Date: 06/21/2018		

WILLIAMSON COUNTY, TEXAS

CHANGE ORDER NUMBER: 1

1. CONTRACTOR: **Alpha Paving Industries, LLC**

2. Change Order Work Limits: Sta. **N/A** to Sta. **N/A**

3. Type of Change(on federal-aid non-exempt projects): _____ (Major/Minor)

4. Reasons: **CODE: 2E** (3 Max. - In order of importance - Primary first)

Project:	***IFB 1802-213***
Roadway:	***Sub Cul-de-Sacs***
Purchase Order Number:	

Quantities adjusted due to differing site conditions.

6. Work to be performed in accordance with Items: **315**
7. New or revised plan sheet(s) are attached and numbered: **N/A**
8. New Special Provisions to the contract are attached: ☐ Yes ☑ No

9. New Special Provisions to Item N/A No. N/A, Special Specification Item N/A are attached.

Each signatory hereby warrants that each has the authority to execute this Change Order (CO).

The contractor must sign the Change Order and, by doing so, agrees to waive any and all claims for additional compensation due to any and all other expenses; additional changes for time, overhead and profit; or loss of compensation as a result of this change.

THE CONTRACTOR Date 6/15/2018

By _____

Typed/Printed Name D. Andrew Kim

Typed/Printed Title President

The following information must be provided

Time Ext. #: **N/A** Days added on this CO: **0**

Amount added by this change order: **($18,925.50)**

RECOMMENDED FOR EXECUTION:

_____ 6-20-2018
Project Manager / Construction Observer — Date

_____ 6/20/2018
Design Engineer — Date

_____ 6/20/18
Program Manager — Date

Design Engineer's Seal:

STATE OF TEXAS
KON Q. KWAN
90584
LICENSED PROFESSIONAL ENGINEER

County Commissioner Precinct 1 — Date
☐ APPROVED ☐ REQUEST APPROVAL

County Commissioner Precinct 2 — Date
☐ APPROVED ☐ REQUEST APPROVAL

County Commissioner Precinct 3 — Date
☐ APPROVED ☐ REQUEST APPROVAL

County Commissioner Precinct 4 — Date
☐ APPROVED ☐ REQUEST APPROVAL

☐ APPROVED County Judge — Date

WILLIAMSON COUNTY, TEXAS

CHANGE ORDER NUMBER: *1* ***Project #*** *IFB 1802-213*

TABLE A: Force Account Work and Materials Placed into Stock

	LABOR	HOURLY RATE			HOURLY RATE

TABLE B: Contract Items

				ORIGINAL + PREVIOUSLY REVISED		ADD or (DEDUCT)	NEW		
ITEM	DESCRIPTION	UNIT	UNIT PRICE	QUANTITY	ITEM COST	QUANTITY	QUANTITY	ITEM COST	OVERRUN/ UNDERRUN
315	FOG SEAL	GAL	$18.50	15,916.00	$294,446.00	(296.00)	14,893.00	$275,520.50	($18,925.50)
500	MOBILIZATION	LS	$3,000.00	1.00	$3,000.00		1.00	$3,000.00	$0.00
	TOTALS				$297,446.00			$278,520.50	($18,925.50)

CHANGE ORDER REASON(S) CODE CHART

1. Design Error or Omission	1A. Incorrect PS&E 1B. Other
2. Differing Site Conditions (unforeseeable)	2A. Dispute resolution (expense caused by conditions and/or resulting delay) 2B. Unavailable material 2C. New development (conditions changing after PS&E completed) 2D. Environmental remediation 2E. Miscellaneous difference in site conditions (unforeseeable)(Item 9) 2F. Site conditions altered by an act of nature 2G. Unadjusted utility (unforeseeable) 2H. Unacquired Right-of-Way (unforeseeable) 2I. Additional safety needs (unforeseeable) 2J. Other
3. County Convenience	3A. Dispute resolution (not resulting from error in plans or differing site conditions) 3B. Public relations improvement 3C. Implementation of a Value Engineering finding 3D. Achievement of an early project completion 3E. Reduction of future maintenance 3F. Additional work desired by the County 3G. Compliance requirements of new laws and/or policies 3H. Cost savings opportunity discovered during construction 3I. Implementation of improved technology or better process 3J. Price adjustment on finished work (price reduced in exchange for acceptance) 3K. Addition of stock account or material supplied by state provision 3L. Revising safety work/measures desired by the County 3M. Other
4. Third Party Accommodation	4A. Failure of a third party to meet commitment 4B. Third party requested work 4C. Compliance requirements of new laws and/or policies (impacting third party) 4D. Other
5. Contractor Convenience	5A. Contractor exercises option to change the traffic control plan 5B. Contractor requested change in the sequence and/or method of work 5C. Payment for Partnering workshop 5D. Additional safety work/measures desired by the contractor 5E. Other
6. Untimely ROW/Utilities	6A. Right-of-Way not clear (third party responsibility for ROW) 6B. Right-of-Way not clear (County responsibility for ROW) 6C. Utilities not clear 6D. Other

Commissioners Court - Regular Session **29.**

Meeting Date: 06/26/2018

CR 110 Middle- Contract

Submitted For: Charlie Crossfield **Submitted By:** Charlie Crossfield, Road Bond

Department: Road Bond

Agenda Category: Regular Agenda Items

Information

Agenda Item

Discuss, consider and take appropriate action on a real estate contract with North Paloma Lake Development, Inc. for right of way needed on the CR 110 Middle project (Parcel 1M). Funding Source: Road Bonds P261

Background

Fiscal Impact

From/To	Acct No.	Description	Amount

Attachments

Paloma contract

Form Review

Inbox	Reviewed By	Date
County Judge Exec Asst.	Wendy Coco	06/21/2018 10:19 AM
Form Started By: Charlie Crossfield		Started On: 06/21/2018 10:12 AM
Final Approval Date: 06/21/2018		

REAL ESTATE CONTRACT
CR 110 Right of Way—Parcel 1M

THIS REAL ESTATE CONTRACT ("Contract") is made by NORTH PALOMA LAKE DEVELOPMENT, INC., a Texas corporation (referred to in this Contract as "Seller") and WILLIAMSON COUNTY, TEXAS (referred to in this Contract as "Purchaser"), upon the terms and conditions set forth in this Contract.

ARTICLE I
PURCHASE AND SALE

By this Contract, Seller sells and agrees to convey, and Purchaser purchases and agrees to pay for, the tracts of land described as follows:

> A 0.728 acre (37,715 square foot) tract of land situated in the William Dunn Survey, Abstract No. 196 in Williamson County, Texas, being a portion of the remainder of that called 156.05 acre tract of land conveyed to North Paloma Lake Development, Inc. by instrument recorded in Document No. 2014004361 of the Official Public Records of Williamson County, Texas; said 0.728 acre (37,715 square foot) tract of land being more particularly described by metes and bounds and sketch in the survey notes and sketch attached hereto as Exhibit "A".

together with all and singular the rights and appurtenances pertaining to the property, including any right, title and interest of Seller in and to adjacent streets, alleys or rights-of-way (all of such real property, rights, and appurtenances being referred to in this Contract as the "Property"), and any improvements situated on and attached to the Property described in Exhibit not otherwise agreed herein to be retained by Seller, for the consideration and upon and subject to the terms, provisions, and conditions set forth below.

ARTICLE II
PURCHASE PRICE

Purchase Price and Additional Compensation

2.01. The Purchase Price for the Property shall be the sum of EIGHTY THOUSAND and 00/100 Dollars ($80,000.00).

Payment of Purchase Price and Additional Compensation

2.02. The Purchase Price and Additional Compensation shall be payable in cash at the Closing.

ARTICLE III
PURCHASER'S OBLIGATIONS

Conditions to Purchaser's Obligations

3.01. The obligations of Purchaser hereunder to consummate the transactions contemplated hereby are subject to the satisfaction of each of the following conditions (any of which may be waived in whole or in part by Purchaser at or prior to the Closing).

Miscellaneous Conditions

3.02. Seller shall have performed, observed, and complied with all of the covenants, agreements, and conditions required by this Contract to be performed, observed, and complied with by Seller prior to or as of the closing.

ARTICLE IV
REPRESENTATIONS AND WARRANTIES OF SELLER

Seller hereby represents and warrants to Purchaser as follows, which representations and warranties shall be deemed made by Seller to Purchaser also as of the Closing Date, to the best of Seller's current actual knowledge:

(1) There are no parties in possession of any portion of the Property as lessees, tenants at sufferance, or trespassers, other than as previously disclosed to Purchaser;

(2) Seller has complied with all applicable laws, ordinances, regulations, statutes, rules and restrictions relating to the Property, or any part thereof;

The Property herein is being conveyed to Purchaser under threat of condemnation.

ARTICLE V
CLOSING

Closing Date

5.01. The Closing shall be held at the office of Independence Title Company on or before May 10, 2018 or at such time, date, and place as Seller and Purchaser may agree upon, or within 10 days after the completion of any title curative matters if necessary for items as shown on the Title Commitment or in the contract (which date is herein referred to as the "Closing Date").

Seller's Obligations at Closing

5.02. At the Closing Seller shall:

(1) Deliver to Purchaser a duly executed and acknowledged Deed conveying good and indefeasible title to Williamson County, Texas in fee simple to all of the Property described in Exhibit "A", free and clear of any and all liens and restrictions, except for the following:

(a) General real estate taxes for the year of closing and subsequent years not yet due and payable;

(b) Any exceptions approved by Purchaser pursuant to Article III hereof; and

(c) Any exceptions approved by Purchaser in writing.

The Deed shall be in the form as shown in Exhibit "B" attached hereto and incorporated herein.

(2) Deliver to Purchaser a Texas Owner's Title Policy at Purchaser's sole expense, issued by Title Company, in Grantee's favor in the full amount of the purchase price, insuring Purchaser's contracted interests in and to the Property subject only to those title exceptions listed herein, such other exceptions as may be approved in writing by Purchaser, and the standard printed exceptions contained in the usual form of Texas Owner's Title Policy, provided, however:

(a) The boundary and survey exceptions shall be deleted;

(b) The exception as to restrictive covenants shall be endorsed "None of Record", if applicable; and

(c) The exception as to the lien for taxes shall be limited to the year of Closing and shall be endorsed "Not Yet Due and Payable".

(d) Deliver to Purchaser possession of the Property if not previously done.

Purchaser's Obligations at Closing

5.03. At the Closing, Purchaser shall:

(a) Pay the cash portion of the Purchase Price and Additional Compensation.

Prorations

5.04. General real estate taxes for the then current year relating to the Property shall be prorated as of the Closing Date and shall be adjusted in cash at the closing. If the Closing shall occur before the tax rate is fixed for the then current year, the apportionment of taxes shall be upon the basis of the tax rate for the next preceding year applied to the latest assessed valuation. Agricultural roll-back taxes, if any, shall be paid by Purchaser.

Closing Costs

5.05. All costs and expenses of closing in consummating the sale and purchase of the Property shall be borne and paid as follows:

(1) Owner's Title Policy and survey to be paid by Purchaser.

(2) Deed, tax certificates, and title curative matters, if any, paid by Purchaser.

(3) All other closing costs shall be paid by Purchaser.

(4) Attorney's fees paid by each respectively.

ARTICLE VI
BREACH BY SELLER

In the event Seller shall fail to fully and timely perform any of its obligations hereunder or shall fail to consummate the sale of the Property for any reason, except Purchaser's default, Purchaser may: (1) enforce specific performance of this Contract; or (2) request that the Escrow Deposit, if any, shall be forthwith returned by the title company to Purchaser.

ARTICLE VII
BREACH BY PURCHASER

In the event Purchaser should fail to consummate the purchase of the Property, the conditions to Purchaser's obligations set forth in Article III having been satisfied and Purchaser being in default and Seller not being in default hereunder, Seller shall have the right to receive the Escrow Deposit, if any, from the title company, the sum being agreed on as liquidated damages for the failure of

Purchaser to perform the duties, liabilities, and obligations imposed upon it by the terms and provisions of this Contract, and Seller agrees to accept and take this cash payment as its total damages and relief and as Seller's sole remedy hereunder in such event. If no Escrow Deposit has been made then Seller shall receive the amount of $500 as liquidated damages for any failure by Purchaser.

ARTICLE VIII
MISCELLANEOUS

Notice

8.01. Any notice required or permitted to be delivered hereunder shall be deemed received when sent by United States mail, postage prepaid, certified mail, return receipt requested, addressed to Seller or Purchaser, as the case may be, at the address set forth opposite the signature of the party.

Texas Law to Apply

8.02. This Contract shall be construed under and in accordance with the laws of the State of Texas, and all obligations of the parties created hereunder are performable in Williamson County, Texas.

Parties Bound

8.03. This Contract shall be binding upon and inure to the benefit of the parties and their respective heirs, executors, administrators, legal representatives, successors and assigns where permitted by this Contract.

Legal Construction

8.04. In case any one or more of the provisions contained in this Contract shall for any reason be held to be invalid, illegal, or unenforceable in any respect, this invalidity, illegality, or unenforceability shall not affect any other provision hereof, and this Contract shall be construed as if the invalid, illegal, or unenforceable provision had never been contained herein.

Prior Agreements Superseded

8.05. This Contract constitutes the sole and only agreement of the parties and supersedes any prior understandings or written or oral agreements between the parties respecting the within subject matter.

Time of Essence

8.06. Time is of the essence in this Contract.

Gender

8.07. Words of any gender used in this Contract shall be held and construed to include any other gender, and words in the singular number shall be held to include the plural, and vice versa, unless the context requires otherwise.

Memorandum of Contract

8.08. Upon request of either party, the parties shall promptly execute a memorandum of this Contract suitable for filing of record.

Compliance

8.09. In accordance with the requirements of Section 20 of the Texas Real Estate License Act, Purchaser is hereby advised that it should be furnished with or obtain a policy of title insurance or Purchaser should have the abstract covering the Property examined by an attorney of Purchaser's own selection.

Effective Date

8.10. This Contract shall be effective as of the date it is approved by Williamson County, Texas which date is indicated beneath the County Judge's signature below.

Counterparts

8.11 This Contract may be executed in any number of counterparts, which may together constitute the Contract. Signatures transmitted by facsimile or electronic mail may be considered effective as originals for purposes of this Contract.

[signature pages follow]

SELLER:
NORTH PALOMA LAKE DEVELOPMENT, INC.

By:_____
Blake J. Magee, President

Address: 1011 N. Lamar Blvd
Austin, Texas 78703

Date: 5/3/18

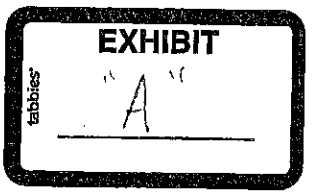

County: Williamson
Parcel: 1M PART 1
Highway: County Road 110

PROPERTY DESCRIPTION FOR PARCEL 1M PART 1

DESCRIPTION OF A 0.728 ACRE (31,715 SQUARE FOOT) TRACT OF LAND SITUATED IN THE WILLIAM DUNN SURVEY, ABSTRACT NO. 196 IN WILLIAMSON COUNTY, TEXAS, BEING A PORTION OF THE REMAINDER OF THAT CALLED 156.05 ACRE TRACT OF LAND (TRACT TWO) CONVEYED TO NORTH PALOMA LAKE DEVELOPMENT, INC. BY INSTRUMENT RECORDED IN DOCUMENT NO. 2014004361 OF THE OFFICIAL PUBLIC RECORDS OF WILLIAMSON COUNTY, TEXAS, SAID 0.728 ACRE (31,715 SQUARE FOOT) TRACT OF LAND BEING MORE PARTICULARLY DESCRIBED BY METES AND BOUNDS AS FOLLOWS:

BEGINNING FOR REFERENCE at a 1/2" iron rod with plastic surveyors cap stamped "RJ SURVEYING" found for an angle point in the northerly boundary line of that called 2.88 acre tract (Exhibit C-1), as described in instrument recorded in Document No. 2013000828 of the Official Public Records of Williamson County, Texas, conveyed to Nelson Homestead Family Partnership, LTD. by instrument recorded in Document No. 9824076 of the Official Records of Williamson County, Texas, also being an angle point in the southerly boundary line of said remainder of 156.05 acre tract;

THENCE, with the common boundary line of said 2.88 acre tract and of said remainder of 156.05 acre tract, N 80°14'09" E for a distance of 84.91 feet to a 1/2" iron rod with plastic surveyors cap stamped "RJ SURVEYING" found (Grid Coordinates determined as N=10178994.03, E=3154666.13 TxSPC Zone 4203) set 109.72 feet left of proposed County Road (C.R.) 110 Baseline Station 209+09.27 for the southwesterly corner and **POINT OF BEGINNING** of the herein described tract;

THENCE, departing said 2.88 acre tract, through the interior said remainder of 156.05 acre tract, the following five (5) courses:

1) N 07°01'23" W for a distance of 124.25 feet to a 1/2" iron rod with aluminum cap stamped "WILCO ROW 4933" set 99.55 feet left of proposed C.R. 110 Baseline Station 210+33.11, for an angle point;

2) N 02°53'56" E for a distance of 50.98 feet to a 1/2" iron rod with aluminum cap stamped "WILCO ROW 4933" set 86.68 feet left of proposed C.R. 110 Baseline Station 210+82.44, for an angle point;

3) N 13°45'45 W for a distance of 37.61 feet to a 1/2" iron rod with aluminum cap stamped "WILCO ROW 4933" set 88.02 feet left of proposed C.R. 110 Baseline Station 211+20.03, for an angle point;

4) N 04°14'47" W for a distance of 150.31 feet to a 1/2" iron rod with aluminum cap stamped "WILCO ROW4933 " set 68.00 feet left of proposed C.R. 110 Baseline Station 212+70.00, for a point of curvature to the left;

5) along said curve to the left, having a delta angle of 01°47'14", a radius of 4932.00 feet, an arc length of 153.85 feet and a chord which bears N 13°24'24" W for a distance of 153.84 feet to a 1/2" iron rod with aluminum cap stamped "WILCO ROW 4933" set 68.00 feet left of proposed C.R. 110 Baseline Station 214+25.97, being in the common boundary line of Lot 16, Block "ZZ", of the plat of Paloma Lake, Section 23B Subdivision, recorded in Document No. 2016027385 of the Official Public Records of Williamson County, Texas, and of said remainder of 156.05 acre tract;

6) THENCE, with the common boundary line of said remainder of 156.05 acre tract and said Lot 16, N 74°25'10" E at a distance of 2.65 feet pass a 1/2" iron rod with plastic surveyors cap stamped "RJ Surveying" found, being the southeasterly corner of said Lot 16, same being an angle point in the existing westerly ROW line of C.R. 110 (right-of-of-way width varies), departing said Lot 16, and continuing with the common boundary line of said remainder of 156.05 acre tract, and said existing ROW line, for a total distance of 29.73 feet to a 1/2" iron rod with plastic surveyors cap stamped "RJ Surveying" found, for the northeast corner of the herein described tract;

THENCE, with the easterly boundary line of said remainder of 156.05 acre tract, and said existing westerly ROW line, the following two (2) courses:

7) S 16°12'35" E for a distance of 469.54 feet to a 1/2" iron rod found, for an angle point;

8) S 16°09'50" E for a distance of 51.27 feet to a 1/2" iron rod with plastic surveyors cap stamped "RJ Surveying" found, being the southeasterly corner of said remainder of 156.05 acre tract, same being the northeasterly corner of said 2.88 acre tract, for the southeasterly corner of the herein described tract;

9) THENCE, departing said existing C.R. 110 ROW line, with the common boundary line of said remainder of 156.05 acre tract and said 2.88 acre tract, S 80°14'09" W for a distance of 107.19 feet to the POINT OF BEGINNING, containing 0.728 acres (31,715 square feet) of land, more or less.

All bearings recited herein are based on the Texas State Plane Coordinate System, Central Zone No. 4203, NAD 83.

THE STATE OF TEXAS §
§ KNOW ALL MEN BY THESE PRESENTS:
COUNTY OF WILLIAMSON §

That I, M. Stephen Truesdale, a Registered Professional Land Surveyor, do hereby certify that the above description is true and correct to the best of my knowledge and belief and that the property described herein was determined by a survey made on the ground under my direct supervision.

WITNESS MY HAND AND SEAL at Round Rock, Williamson County, Texas.

M. Stephen Truesdale — 26 June 2017

M. Stephen Truesdale
Registered Professional Land Surveyor No. 4933
Licensed State Land Surveyor
Inland Geodetics, LLC
Firm Registration No: 100591-00
1504 Chisholm Trail Road, Suite 103
Round Rock, TX 78681

Date

EXHIBIT "___"

PLAT TO ACCOMPANY PARCEL DESCRIPTION

05/23/17
REV: 06/26/17
PAGE 3 OF 5

NUMBER	DIRECTION	DISTANCE
L1	N80°14'09"E	84.91'
L2	N02°53'56"E	50.98'
L3	N13°45'45"W	37.61'
L4	N74°25'10"E	27.08'
(L4)	(N77°18'35"E)	(27.09')
L5	S16°09'50"E	51.27'
(L5)	(S13°19'30"E)	(51.10')
L6	S80°14'09"W	107.19'

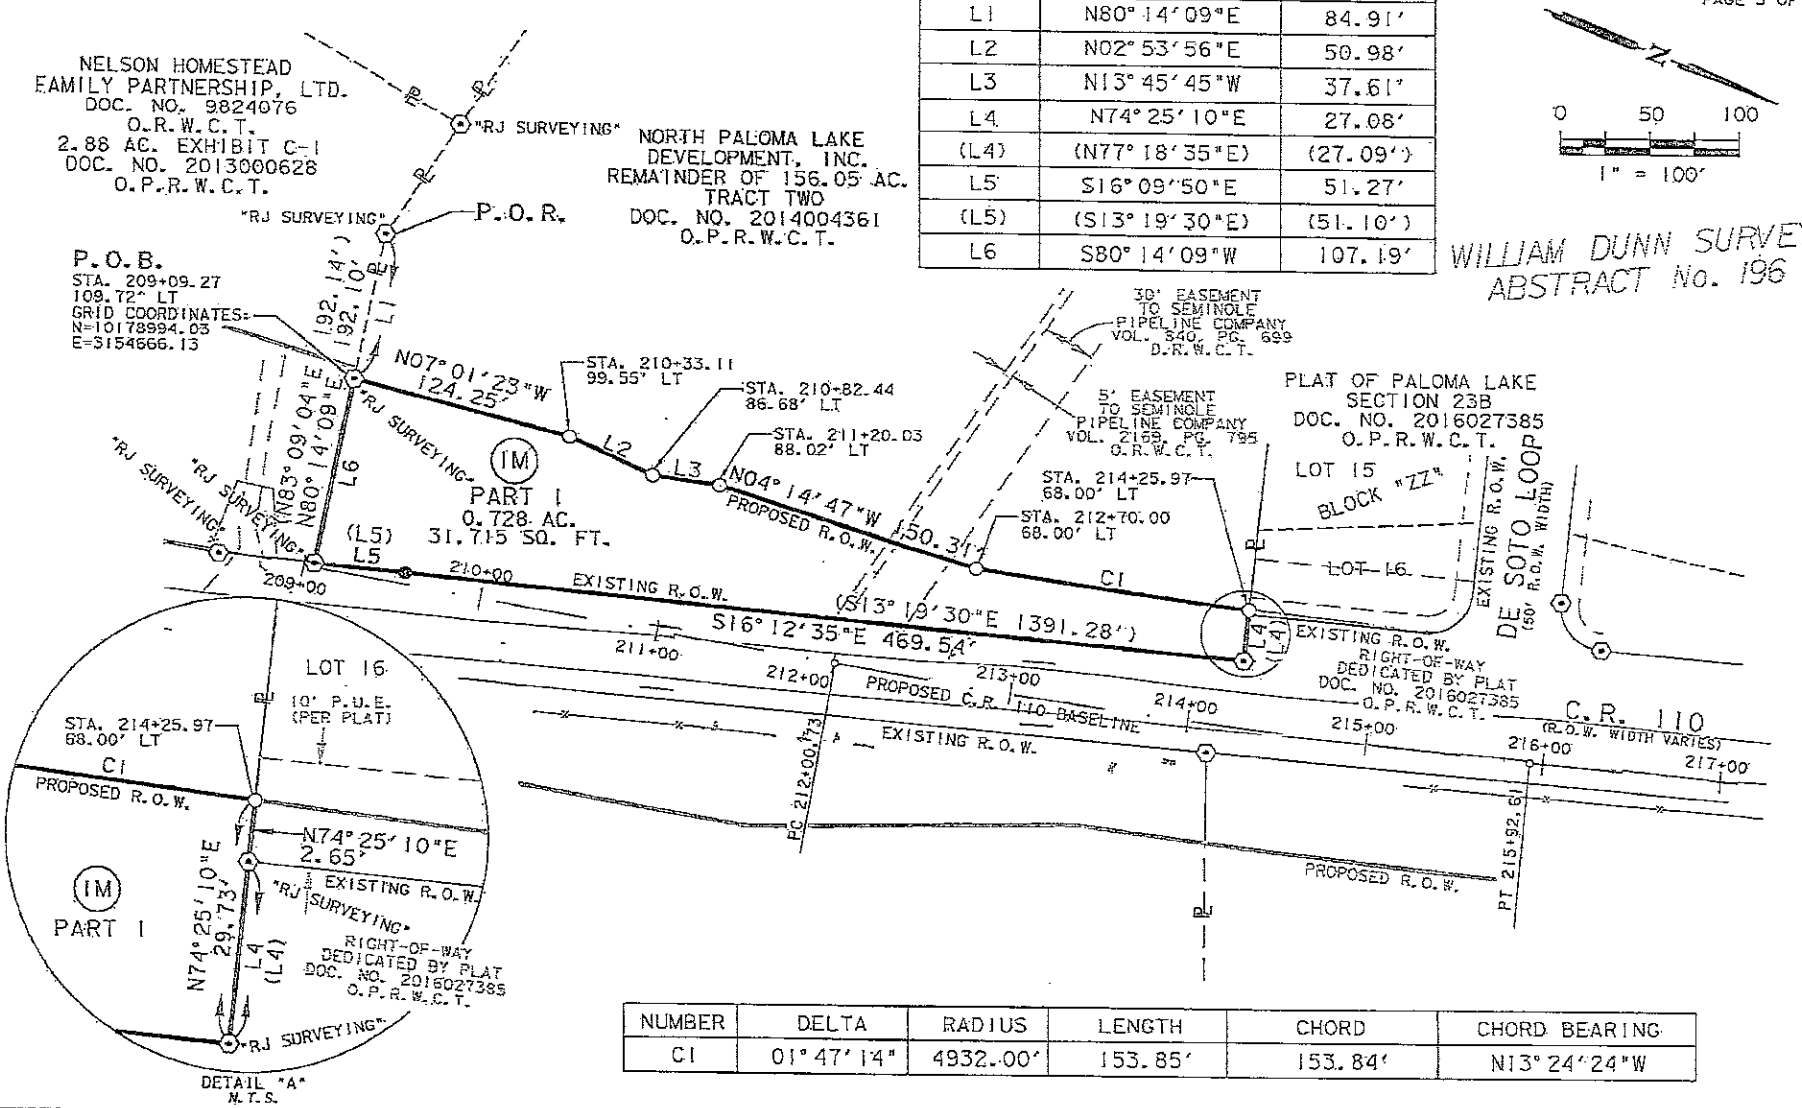

WILLIAM DUNN SURVEY
ABSTRACT No. 196

NUMBER	DELTA	RADIUS	LENGTH	CHORD	CHORD BEARING
C1	01°47'14"	4932.00'	153.85'	153.84'	N13°24'24"W

INLAND GEODETICS LLC
PROFESSIONAL LAND SURVEYORS
1504 CHISHOLM TRAIL RD. STE. 103
ROUND ROCK, TX. 78681
PH. (512)238-1200, FAX (512)238-1251
FIRM REGISTRATION NO. 100591-00

PARCEL PLAT SHOWING PROPERTY OF
NORTH PALOMA LAKE DEVELOPMENT, INC.

SCALE	PROJECT	COUNTY
1" = 100'	CR 110	WILLIAMSON

PARCEL IM PART I

S:*KIMLEY HORN\CR 110\PARCELS\PARCEL IM-PALOMA\ROW PARCEL\PALOMA PART I\PALOMA-IM-PART I-REV.dgn

EXHIBIT "___"

PLAT TO ACCOMPANY PARCEL DESCRIPTION

05/23/17
REV: 06/26/17
PAGE 4 OF 5

LEGEND

TXDOT TYPE I CONCRETE MONUMENT FOUND	
FENCE CORNER POST FOUND	
½" IRON ROD FOUND UNLESS NOTED	
½" IRON ROD FOUND W/PLASTIC CAP	
COTTON GIN SPINDLE FOUND	
½" IRON PIPE FOUND UNLESS NOTED	
X CUT FOUND	
60/D NAIL FOUND	
CALCULATED POINT	
½" IRON ROD W/ ALUMINUM CAP STAMPED "WILCO-ROW-4933" SET (UNLESS NOTED OTHERWISE)	
	℄ CENTER LINE
	℞ PROPERTY LINE
	( ) RECORD INFORMATION
	LINE BREAK
	DENOTES COMMON OWNERSHIP
	P.O.B. POINT OF BEGINNING
	P.O.R. POINT OF REFERENCE
	N.T.S. NOT TO SCALE
	D.R.W.C.T. DEED RECORDS WILLIAMSON COUNTY, TEXAS
	O.R.W.C.T. OFFICIAL RECORDS WILLIAMSON COUNTY, TEXAS
	O.P.R.W.C.T. OFFICIAL PUBLIC RECORDS WILLIAMSON COUNTY, TEXAS
	P.R.W.C.T. PLAT RECORDS WILLIAMSON COUNTY, TEXAS

1) All bearings shown hereon are based on grid bearing. All distances are surface distances. Coordinates are surface values based on the Texas State Plane Coordinate System, NAD 83, Central Zone using a combined surface adjustment factor of 1.00012.

THE SURVEY SHOWN HEREON WAS PREPARED IN CONJUNCTION WITH THAT COMMITMENT FOR TITLE INSURANCE GF NO. 1607091-GTN, ISSUED BY TITLE RESOURCES GUARANTY COMPANY, EFFECTIVE DATE MARCH 10, 2016, ISSUE DATE MARCH 18, 2016.

I. RESTRICTIVE COVENANTS: DOCUMENT NO. 2013000628, OF THE OFFICIAL PUBLIC RECORDS OF WILLIAMSON COUNTY, TEXAS, SUBJECT TO.

IOG. INCLUSION WITHIN THE UPPER BRUSHY CREEK WCID NO. 1A, SUBJECT TO IF APPLICABLE

H. INCLUSION WITHIN THE PALOMA LAKE MUD NO. 1 & 2, SUBJECT TO.

I. EASEMENT GRANTED TO LONE STAR GAS COMPANY BY INSTRUMENT IN VOLUME 238, PAGE 184, OF THE DEED RECORDS OF WILLIAMSON COUNTY, TEXAS. BLANKET EASEMENT AFFECTS.

J. EASEMENT GRANTED TO TEXAS POWER & LIGHT COMPANY BY INSTRUMENT IN VOLUME 304, PAGE 257, OF THE DEED RECORDS OF WILLIAMSON COUNTY, TEXAS, FROM ITS DESCRIPTION CANNOT BE LOCATED.

K. EASEMENT GRANTED TO TEXAS POWER & LIGHT COMPANY BY INSTRUMENT IN VOLUME 304, PAGE 258, OF THE DEED RECORDS OF WILLIAMSON COUNTY, TEXAS, DOES NOT AFFECT.

L. EASEMENT GRANTED TO THE BRUSHY CREEK WATER CONTROL & IMPROVEMENT DISTRICT NO. 1 BY INSTRUMENT RECORDED IN VOLUME 465, PAGE 450, OF THE DEED RECORDS OF WILLIAMSON COUNTY, TEXAS, DOES NOT AFFECT.

INLAND GEODETICS, LLC
PROFESSIONAL LAND SURVEYORS
1504 CHISHOLM TRAIL RD, STE. 103
ROUND ROCK, TX. 78681
PH: (512) 238-1200, FAX (512) 238-1251
FIRM REGISTRATION NO. 100591-00

PARCEL PLAT SHOWING PROPERTY OF
NORTH PALOMA LAKE DEVELOPMENT, INC.

SCALE	PROJECT	COUNTY
1" = 100'	CR 110	WILLIAMSON

PARCEL 1M
PART 1

S:*KIMLEY-HORN\CR 110\PARCELS\PARCEL 1M-PALOMA\ROW PARCEL\PALOMA PART 1\PALOMA-1M-PART 1-REV.dgn

EXHIBIT "___"

PLAT TO ACCOMPANY PARCEL DESCRIPTION

M. EASEMENT GRANTED TO TEXAS POWER & LIGHT COMPANY BY INSTRUMENT IN VOLUME 651, PAGE 33, OF THE DEED RECORDS OF WILLIAMSON COUNTY, TEXAS, FROM ITS DESCRIPTION CANNOT BE LOCATED.

N. EASEMENT GRANTED TO SEMINOLE PIPELINE COMPANY BY INSTRUMENT IN VOLUME 840, PAGE 699, DEED RECORDS OF WILLIAMSON COUNTY, TEXAS, AND AS FURTHER AFFECTED BY INSTRUMENTS RECORDED IN VOLUME 2169, PAGE 795, OF THE OFFICIAL RECORDS AND 2014103708, OF THE OFFICIAL PUBLIC RECORDS OF WILLIAMSON COUNTY, TEXAS, AFFECTS AS SHOWN AND SUBJECT TO, DOCUMENT NO. 2014064017, DOES NOT AFFECT.

O. EASEMENT GRANTED TO JONAH WATER SUPPLY CORPORATION BY INSTRUMENT IN VOLUME 1002, PAGE 820, OF THE OFFICIAL RECORDS OF WILLIAMSON COUNTY, TEXAS, FROM ITS DESCRIPTION CANNOT BE LOCATED.

P. EASEMENT GRANTED TO TEXAS POWER & LIGHT COMPANY BY INSTRUMENT IN VOLUME 1472, PAGE 9, OF THE OFFICIAL RECORDS OF WILLIAMSON COUNTY, TEXAS, DOES NOT AFFECT.

Q. EASEMENT GRANTED TO ONCOR ELECTRIC DELIVERY COMPANY LLC BY INSTRUMENT IN DOCUMENT NO. 2015065570, OF THE OFFICIAL PUBLIC RECORDS OF WILLIAMSON COUNTY, TEXAS, DOES NOT AFFECT.

R. EASEMENT GRANTED TO ONCOR ELECTRIC DELIVERY COMPANY LLC BY INSTRUMENT IN DOCUMENT NO. 2016017144, OF THE OFFICIAL PUBLIC RECORDS OF WILLIAMSON COUNTY, TEXAS, DOES NOT AFFECT.

I HEREBY CERTIFY THAT THIS PLAT IS TRUE AND CORRECT TO THE BEST OF MY KNOWLEDGE AND BELIEF AND THAT THE PROPERTY SHOWN HEREIN WAS DETERMINED BY A SURVEY MADE ON THE GROUND UNDER MY DIRECT SUPERVISION.

M. Stephen Truesdale 26 June 2017

DATE:

M. STEPHEN TRUESDALE
REGISTERED PROFESSIONAL LAND SURVEYOR NO. 4933
LICENSED STATE LAND SURVEYOR
INLAND GEODETICS, LLC
FIRM REGISTRATION NO. 100591-00
1504 CHISHOLM TRAIL ROAD, SUITE 103
ROUND ROCK, TX 78681

STATE OF TEXAS
REGISTERED
M. STEPHEN TRUESDALE
4933
PROFESSIONAL
LAND SURVEYOR

	ACRES	SQUARE FEET
ACQUISITION	0.728	31,715
CALC/DEED AREA		
REMAINDER AREA		

INLAND GEODETICS
PROFESSIONAL LAND SURVEYORS
1504 CHISHOLM TRAIL RD., STE. 103
ROUND ROCK, TX. 78681
PH. (512) 238-1200; FAX (512) 238-1251
FIRM REGISTRATION NO. 100591-00

PARCEL PLAT SHOWING PROPERTY OF
NORTH PALOMA LAKE DEVELOPMENT, INC.

SCALE	PROJECT	COUNTY
1" =100'	CR 110	WILLIAMSON

PARCEL 1M PART 1

S:*KIMLEY HORN\CR 110\PARCELS\PARCEL 1M-PALOMA\ROW PARCEL\PALOMA PART 1\PALOMA-1M-PART 1-REV.dgn

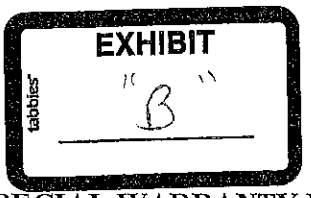

SPECIAL WARRANTY DEED

NOTICE OF CONFIDENTIALITY RIGHTS: IF YOU ARE A NATURAL PERSON, YOU MAY REMOVE OR STRIKE ANY OF THE FOLLOWING INFORMATION FROM THIS INSTRUMENT BEFORE IT IS FILED FOR RECORD IN THE PUBLIC RECORDS: YOUR SOCIAL SECURITY NUMBER OR YOUR DRIVER'S LICENSE NUMBER.

Date to be Effective: _____, 2018

Grantor: NORTH PALOMA LAKE DEVELOPMENT, INC. a Texas Corporation

Grantor's Mailing Address:

1011 N. Lamar Blvd.
Austin, Travis County, Texas 78703-4991

Grantee: WILLIAMSON COUNTY, TEXAS

Grantee's Mailing Address:

710 Main Street
Georgetown, Williamson County, Texas 78626

CONSIDERATION: TEN AND NO/100 DOLLARS and other good and valuable consideration.

PROPERTY (including any improvements):

A 0.728 acre (37,715 square foot) tract of land situated in the William Dunn Survey, Abstract No. 196 in Williamson County, Texas, being a portion of the remainder of that called 156.05 acre tract of land conveyed to North Paloma Lake Development, Inc. by instrument recorded in Document No. 2014004361 of the Official Public Records of Williamson County, Texas; said 0.728 acre (37,715 square foot) tract of land being more particularly described by metes and bounds and sketch in the survey notes and sketch attached hereto as Exhibit "A".

RESERVATIONS FROM AND EXCEPTIONS TO CONVEYANCE AND WARRANTY:

Easements, rights-of-way, and prescriptive rights, whether of record or not; all presently recorded restrictions, reservations, covenants, conditions, oil, gas or other mineral leases, mineral severances, and other instruments, other than liens and conveyances, that affect the property; rights of adjoining owners in any walls and fences situated on a common boundary; any encroachments or overlapping of improvements; and taxes for the current year, the payment of which Grantee assumes.

Grantor, for the consideration, receipt of which is acknowledged, and subject to the reservations from and exceptions to conveyance and warranty, grants, sells and conveys to Grantee the property, together with all and singular the rights and appurtenances thereto in any wise belonging, to have and hold it to Grantee, Grantee's heirs, executor, administrators, successors or assigns forever. Grantor's heirs, executors, administrators and successors are hereby bound to warrant and forever defend all and singular the property to Grantee and Grantee's heirs, executors, administrators, successors and assigns against every person whomsoever lawfully claiming or to claim the same or any part thereof, except as to the reservations from and exceptions to conveyance and warranty, when the claim is by, through or under Grantor, but not otherwise.

When the context requires, singular nouns and pronouns include the plural.

Grantor:
North Paloma Lake Development, Inc.,
a Texas corporation

By: _____
Blake J. Magee, President

ACKNOWLEDGMENT

STATE OF TEXAS §
§
COUNTY OF WILLIAMSON §

This instrument was acknowledged before me on the ____ day of _____, 2018, by Blake J. Magee, President of North Paloma Lake Development, Inc.

_____
Notary Public, State of Texas

PREPARED IN THE OFFICE OF:
Sheets & Crossfield, P.C.
309 E. Main St.
Round Rock, Texas 78664

EXHIBIT "A"

EXHIBIT ____

County: Williamson
Parcel: 1M PART 1
Highway: County Road 110

PROPERTY DESCRIPTION FOR PARCEL 1M PART 1

DESCRIPTION OF A 0.728 ACRE (31,715 SQUARE FOOT) TRACT OF LAND SITUATED IN THE WILLIAM DUNN SURVEY, ABSTRACT NO. 196 IN WILLIAMSON COUNTY, TEXAS, BEING A PORTION OF THE REMAINDER OF THAT CALLED 156.05 ACRE TRACT OF LAND (TRACT TWO) CONVEYED TO NORTH PALOMA LAKE DEVELOPMENT, INC. BY INSTRUMENT RECORDED IN DOCUMENT NO. 2014004361 OF THE OFFICIAL PUBLIC RECORDS OF WILLIAMSON COUNTY, TEXAS, SAID 0.728 ACRE (31,715 SQUARE FOOT) TRACT OF LAND BEING MORE PARTICULARLY DESCRIBED BY METES AND BOUNDS AS FOLLOWS:

BEGINNING FOR REFERENCE at a 1/2" iron rod with plastic surveyors cap stamped "RJ SURVEYING" found for an angle point in the northerly boundary line of that called 2.88 acre tract (Exhibit C-1), as described in instrument recorded in Document No. 2013000628 of the Official Public Records of Williamson County, Texas, conveyed to Nelson Homestead Family Partnership, LTD. by instrument recorded in Document No. 9824076 of the Official Records of Williamson County, Texas, also being an angle point in the southerly boundary line of said remainder of 156.05 acre tract;

THENCE, with the common boundary line of said 2.88 acre tract and of said remainder of 156.05 acre tract, N 80°14'09" E for a distance of 84.91 feet to a 1/2" iron rod with plastic surveyors cap stamped "RJ SURVEYING" found (Grid Coordinates determined as N=10178994.03, E=3154666.13 TxSPC Zone 4203) set 109.72 feet left of proposed County Road (C.R.) 110 Baseline Station 209+09.27 for the southwesterly corner and **POINT OF BEGINNING** of the herein described tract;

THENCE, departing said 2.88 acre tract, through the interior said remainder of 156.05 acre tract, the following five (5) courses:

1) N 07°01'23" W for a distance of 124.25 feet to a 1/2" iron rod with aluminum cap stamped "WILCO ROW 4933" set 99.55 feet left of proposed C.R. 110 Baseline Station 210+33.11, for an angle point;

2) N 02°53'56" E for a distance of 50.98 feet to a 1/2" iron rod with aluminum cap stamped "WILCO ROW 4933" set 86.68 feet left of proposed C.R. 110 Baseline Station 210+82.44, for an angle point;

3) N 13°45'45 W for a distance of 37.61 feet to a 1/2" iron rod with aluminum cap stamped "WILCO ROW 4933" set 88.02 feet left of proposed C.R. 110 Baseline Station 211+20.03, for an angle point;

4) N 04°14'47" W for a distance of 150.31 feet to a 1/2" iron rod with aluminum cap stamped "WILCO ROW4933 " set 68.00 feet left of proposed C.R. 110 Baseline Station 212+70.00, for a point of curvature to the left;

5) along said curve to the left, having a delta angle of 01°47'14", a radius of 4932.00 feet, an arc length of 153.85 feet and a chord which bears N 13°24'24" W for a distance of 153.84 feet to a 1/2" iron rod with aluminum cap stamped "WILCO ROW 4933" set 68.00 feet left of proposed C.R. 110 Baseline Station 214+25.97, being in the common boundary line of Lot 16, Block "ZZ", of the plat of Paloma Lake, Section 23B Subdivision, recorded in Document No. 2016027385 of the Official Public Records of Williamson County, Texas, and of said remainder of 156.05 acre tract;

6) THENCE, with the common boundary line of said remainder of 156.05 acre tract and said Lot 16, N 74°25'10" E at a distance of 2.65 feet pass a 1/2" iron rod with plastic surveyors cap stamped "RJ Surveying" found, being the southeasterly corner of said Lot 16, same being an angle point in the existing westerly ROW line of C.R. 110 (right-of-of-way width varies), departing said Lot 16, and continuing with the common boundary line of said remainder of 156.05 acre tract, and said existing ROW line, for a total distance of 29.73 feet to a 1/2" iron rod with plastic surveyors cap stamped "RJ Surveying" found, for the northeast corner of the herein described tract;

THENCE, with the easterly boundary line of said remainder of 156.05 acre tract, and said existing westerly ROW line, the following two (2) courses:

7) S 16°12'35" E for a distance of 469.54 feet to a 1/2" iron rod found, for an angle point;

8) S 16°09'50" E for a distance of 51.27 feet to a 1/2" iron rod with plastic surveyors cap stamped "RJ Surveying" found, being the southeasterly corner of said remainder of 156.05 acre tract, same being the northeasterly corner of said 2.88 acre tract, for the southeasterly corner of the herein described tract;

9) THENCE, departing said existing C.R. 110 ROW line, with the common boundary line of said remainder of 156.05 acre tract and said 2.88 acre tract, S 80°14'09" W for a distance of 107.19 feet to the POINT OF BEGINNING, containing 0.728 acres (31,715 square feet) of land, more or less.

All bearings recited herein are based on the Texas State Plane Coordinate System, Central Zone No. 4203, NAD 83.

THE STATE OF TEXAS §
§ KNOW ALL MEN BY THESE PRESENTS:
COUNTY OF WILLIAMSON §

That I, M. Stephen Truesdale, a Registered Professional Land Surveyor, do hereby certify that the above description is true and correct to the best of my knowledge and belief and that the property described herein was determined by a survey made on the ground under my direct supervision.

WITNESS MY HAND AND SEAL at Round Rock, Williamson County, Texas.

M. Stephen Truesdale — 26 June 2017

M. Stephen Truesdale
Registered Professional Land Surveyor No. 4933
Licensed State Land Surveyor
Inland Geodetics, LLC
Firm Registration No: 100591-00
1504 Chisholm Trail Road, Suite 103
Round Rock, TX 78681

Date

EXHIBIT "___"

PLAT TO ACCOMPANY PARCEL DESCRIPTION

05/23/17
REV: 06/26/17
PAGE 3 OF 5

NUMBER	DIRECTION	DISTANCE
L1	N80°14'09"E	84.91'
L2	N02°53'56"E	50.98'
L3	N13°45'45"W	37.61'
L4	N74°25'10"E	27.08'
(L4)	(N77°18'35"E)	(27.09')
L5	S16°09'50"E	51.27'
(L5)	(S13°19'30"E)	(51.10')
L6	S80°14'09"W	107.19'

0 50 100
1" = 100'

WILLIAM DUNN SURVEY
ABSTRACT No. 196

NELSON HOMESTEAD FAMILY PARTNERSHIP, LTD.
DOC. NO. 9824076
O.R.W.C.T.
2.88 AC. EXHIBIT C-1
DOC. NO. 2013000628
O.P.R.W.C.T.

NORTH PALOMA LAKE DEVELOPMENT, INC.
REMAINDER OF 156.05 AC.
TRACT TWO
DOC. NO. 2014004361
O.P.R.W.C.T.

"RJ SURVEYING"
P.O.R.
P.O.B.
STA. 209+09.27
109.72' LT
GRID COORDINATES:
N=10178994.03
E=3154666.13

192.14'
192.10'
L1
N07°01'23"W
124.25'
L2
L3
N04°14'47"W 150.31'
PROPOSED R.O.W.
N83°09'04"E
N80°14'09"E
L6
(IM)
PART 1
0.728 AC.
31,715 SQ. FT.
(L5)
L5
S16°12'35"E 469.54'
(S13°19'30"E 1391.28')
209+00
210+00
211+00
212+00
213+00
214+00
215+00
216+00
217+00
EXISTING R.O.W.
PROPOSED C.R. 110 BASELINE
C1
(L4)
L4

STA. 210+33.11
99.55' LT
STA. 210+82.44
86.68' LT
STA. 211+20.03
88.02' LT
STA. 212+70.00
68.00' LT
STA. 214+25.97
68.00' LT

30' EASEMENT TO SEMINOLE PIPELINE COMPANY VOL. 840, PG. 699 D.R.W.C.T.
5' EASEMENT TO SEMINOLE PIPELINE COMPANY VOL. 2155, PG. 795 O.R.W.C.T.

PLAT OF PALOMA LAKE SECTION 23B
DOC. NO. 2016027385
O.P.R.W.C.T.
LOT 15
BLOCK "ZZ"
LOT L6
EXISTING R.O.W.
DE SOTO LOOP
(50' R.O.W. WIDTH)
EXISTING R.O.W.
RIGHT-OF-WAY DEDICATED BY PLAT DOC. NO. 2016027385 O.P.R.W.C.T.
C.R. 110
(R.O.W. WIDTH VARIES)

PC 212+00.73
PT 215+92.61
PROPOSED R.O.W.

LOT 16
10' P.U.E. (PER PLAT)
STA. 214+25.97
68.00' LT
C1
PROPOSED R.O.W.
N74°25'10"E
2.65'
EXISTING R.O.W.
"RJ SURVEYING"
N74°25'10"E
29.73'
L4
(L4)
RIGHT-OF-WAY DEDICATED BY PLAT DOC. NO. 2015027335 O.P.R.W.C.T.
(IM)
PART 1
"RJ SURVEYING"
DETAIL "A"
N.T.S.

NUMBER	DELTA	RADIUS	LENGTH	CHORD	CHORD BEARING
C1	01°47'14"	4932.00'	153.85'	153.84'	N13°24'24"W

INLAND GEODETICS LLC
PROFESSIONAL LAND SURVEYORS
1504 CHISHOLM TRAIL RD. STE. 103
ROUND ROCK, TX. 78681
PH. (512) 238-1200, FAX (512) 238-1251
FIRM REGISTRATION NO. 100591-00

PARCEL PLAT SHOWING PROPERTY OF
NORTH PALOMA LAKE DEVELOPMENT, INC.

SCALE	PROJECT	COUNTY
1" = 100'	CR 110	WILLIAMSON

PARCEL IM PART 1

S:*KIMLEY HORN\CR 110\PARCELS\PARCEL IM-PALOMA\ROW PARCEL\PALOMA PART 1\PALOMA-IM-PART 1-REV.dgn

EXHIBIT "____"

PLAT TO ACCOMPANY PARCEL DESCRIPTION

LEGEND

▣	TXDOT TYPE I CONCRETE MONUMENT FOUND	℄	CENTER LINE
✱	FENCE CORNER POST FOUND	ℙ	PROPERTY LINE
●	½" IRON ROD FOUND UNLESS NOTED	( )	RECORD INFORMATION
⊙	½" IRON ROD FOUND W/PLASTIC CAP	⌐⌙	LINE BREAK
✪	COTTON GIN SPINDLE FOUND	⌇	DENOTES COMMON OWNERSHIP
◎	½" IRON PIPE FOUND UNLESS NOTED	P.O.B.	POINT OF BEGINNING
×	X CUT FOUND	P.O.R.	POINT OF REFERENCE
▲	60/D NAIL FOUND	N.T.S.	NOT TO SCALE
△	CALCULATED POINT	D.R.W.C.T.	DEED RECORDS WILLIAMSON COUNTY, TEXAS
○	½" IRON ROD W/ ALUMINUM CAP STAMPED "WILCO-ROW-4933" SET (UNLESS NOTED OTHERWISE)	O.R.W.C.T.	OFFICIAL RECORDS WILLIAMSON COUNTY, TEXAS
		O.P.R.W.C.T.	OFFICIAL PUBLIC RECORDS WILLIAMSON COUNTY, TEXAS
		P.R.W.C.T.	PLAT RECORDS WILLIAMSON COUNTY, TEXAS

1) All bearings shown hereon are based on grid bearing. All distances are surface distances. Coordinates are surface values based on the Texas State Plane Coordinate System, NAD 83, Central Zone using a combined surface adjustment factor of 1.00012.

THE SURVEY SHOWN HEREON WAS PREPARED IN CONJUNCTION WITH THAT COMMITMENT FOR TITLE INSURANCE GF NO. 1607091-GTN, ISSUED BY TITLE RESOURCES GUARANTY COMPANY, EFFECTIVE DATE MARCH 10, 2016, ISSUE DATE MARCH 18, 2016.

I. RESTRICTIVE COVENANTS: DOCUMENT NO. 2013000628, OF THE OFFICIAL PUBLIC RECORDS OF WILLIAMSON COUNTY, TEXAS, SUBJECT TO.

10G. INCLUSION WITHIN THE UPPER BRUSHY CREEK WCID NO. 1A, SUBJECT TO IF APPLICABLE

H. INCLUSION WITHIN THE PALOMA LAKE MUD NO. 1 & 2, SUBJECT TO.

I. EASEMENT GRANTED TO LONE STAR GAS COMPANY BY INSTRUMENT IN VOLUME 238, PAGE 184, OF THE DEED RECORDS OF WILLIAMSON COUNTY, TEXAS, BLANKET EASEMENT AFFECTS.

J. EASEMENT GRANTED TO TEXAS POWER & LIGHT COMPANY BY INSTRUMENT IN VOLUME 304, PAGE 257, OF THE DEED RECORDS OF WILLIAMSON COUNTY, TEXAS, FROM ITS DESCRIPTION CANNOT BE LOCATED.

K. EASEMENT GRANTED TO TEXAS POWER & LIGHT COMPANY BY INSTRUMENT IN VOLUME 304, PAGE 258, OF THE DEED RECORDS OF WILLIAMSON COUNTY, TEXAS, DOES NOT AFFECT.

L. EASEMENT GRANTED TO THE BRUSHY CREEK WATER CONTROL & IMPROVEMENT DISTRICT NO. 1 BY INSTRUMENT RECORDED IN VOLUME 465, PAGE 450, OF THE DEED RECORDS OF WILLIAMSON COUNTY, TEXAS, DOES NOT AFFECT.

INLAND GEODETICS
PROFESSIONAL LAND SURVEYORS
1504 CHISHOLM TRAIL RD. STE. 103
ROUND ROCK, TX. 78681
PH. (512) 238-1200, FAX (512) 238-1251
FIRM REGISTRATION NO. 100591-00

PARCEL PLAT SHOWING PROPERTY OF
NORTH PALOMA LAKE DEVELOPMENT, INC.

SCALE	PROJECT	COUNTY
1" = 100'	CR 110	WILLIAMSON

PARCEL 1M PART 1

S:*KIMLEY HORN\CR 110\PARCELS\PARCEL 1M-PALOMA\ROW PARCEL\PALOMA PART 1\PALOMA-1M-PART 1-REV.dgn

EXHIBIT "___"

PLAT TO ACCOMPANY PARCEL DESCRIPTION

05/23/17
REV: 06/26/17

M. EASEMENT GRANTED TO TEXAS POWER & LIGHT COMPANY BY INSTRUMENT IN VOLUME 651, PAGE 33, OF THE DEED RECORDS OF WILLIAMSON COUNTY, TEXAS, FROM ITS DESCRIPTION CANNOT BE LOCATED.

N. EASEMENT GRANTED TO SEMINOLE PIPELINE COMPANY BY INSTRUMENT IN VOLUME 840, PAGE 699, DEED RECORDS OF WILLIAMSON COUNTY, TEXAS, AND AS FURTHER AFFECTED BY INSTRUMENTS RECORDED IN VOLUME 2169, PAGE 795, OF THE OFFICIAL RECORDS AND 2014103708, OF THE OFFICIAL PUBLIC RECORDS OF WILLIAMSON COUNTY, TEXAS, AFFECTS AS SHOWN AND SUBJECT TO, DOCUMENT NO. 2014064017, DOES NOT AFFECT.

O. EASEMENT GRANTED TO JONAH WATER SUPPLY CORPORATION BY INSTRUMENT IN VOLUME 1002, PAGE 820, OF THE OFFICIAL RECORDS OF WILLIAMSON COUNTY, TEXAS, FROM ITS DESCRIPTION CANNOT BE LOCATED.

P. EASEMENT GRANTED TO TEXAS POWER & LIGHT COMPANY BY INSTRUMENT IN VOLUME 1472, PAGE 9, OF THE OFFICIAL RECORDS OF WILLIAMSON COUNTY, TEXAS, DOES NOT AFFECT.

Q. EASEMENT GRANTED TO ONCOR ELECTRIC DELIVERY COMPANY LLC BY INSTRUMENT IN DOCUMENT NO. 2015065570, OF THE OFFICIAL PUBLIC RECORDS OF WILLIAMSON COUNTY, TEXAS, DOES NOT AFFECT.

R. EASEMENT GRANTED TO ONCOR ELECTRIC DELIVERY COMPANY LLC BY INSTRUMENT IN DOCUMENT NO. 2016017144, OF THE OFFICIAL PUBLIC RECORDS OF WILLIAMSON COUNTY, TEXAS, DOES NOT AFFECT.

I HEREBY CERTIFY THAT THIS PLAT IS TRUE AND CORRECT TO THE BEST OF MY KNOWLEDGE AND BELIEF AND THAT THE PROPERTY SHOWN HEREIN WAS DETERMINED BY A SURVEY MADE ON THE GROUND UNDER MY DIRECT SUPERVISION.

M. Stephen Truesdale 26 June 2017

DATE:

M. STEPHEN TRUESDALE
REGISTERED PROFESSIONAL LAND SURVEYOR NO. 4933
LICENSED STATE LAND SURVEYOR
INLAND GEODETICS, LLC
FIRM REGISTRATION NO. 100591-00
1504 CHISHOLM TRAIL ROAD, SUITE 103
ROUND ROCK, TX 78681

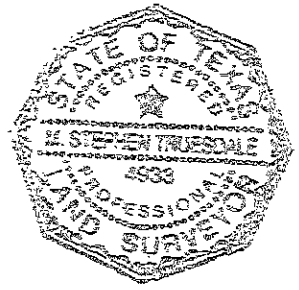

	ACRES	SQUARE FEET
ACQUISITION	0.728	31,715
CALC/DEED AREA		
REMAINDER AREA		

INLAND GEODETICS LLC
PROFESSIONAL LAND SURVEYORS
1504 CHISHOLM TRAIL RD. STE. 103
ROUND ROCK, TX. 78681
PH. (512) 238-1200, FAX (512) 238-1251
FIRM REGISTRATION NO. 100591-00

PARCEL PLAT SHOWING PROPERTY OF
NORTH PALOMA LAKE DEVELOPMENT, INC.

SCALE	PROJECT	COUNTY
1" = 100'	CR 110	WILLIAMSON

PARCEL 1M
PART 1

S:*KIMLEY HORN\CR 110\PARCELS\PARCEL 1M-PALOMA\ROW PARCEL\PALOMA PART 1\PALOMA-1M-PART 1-REV.dgn

Commissioners Court - Regular Session **30.**

Meeting Date: 06/26/2018

Interlocal Agreement

Submitted For: Larry Madsen **Submitted By:** Wendy Coco, County Judge

Department: Commissioner Pct. #4

Agenda Category: Regular Agenda Items

Information

Agenda Item

Discuss, consider and take appropriate action on an Interlocal Agreement between the City of Hutto and Williamson County relating the City of Hutto's connection of an unimproved roadway to a portion of County Road 163 to provide access to the Hutto Park at Brushy Creek.

Background

Fiscal Impact

From/To	Acct No.	Description	Amount

Attachments

Interlocal

Form Review

Form Started By: Wendy Coco Started On: 06/22/2018 09:07 AM

Final Approval Date: 06/22/2018

INTERLOCAL AGREEMENT

Pursuant to Texas Government Code, Chapter 791, the Williamson County Road & Bridge, acting by and through Williamson County, Texas ("Williamson County"), wishes to enter into an Interlocal Agreement ("Agreement") with The City of Hutto, Texas ("Hutto"), to connect to, operate on, and maintain as necessary the segments of roadway of CR 163 that remain within the limits of Williamson County. This will facilitate access to the new Hutto Park ("Hutto Park at Brushy Creek")

A description of the services to be performed, location of site is attached hereto as Exhibit "A" and incorporated herein by reference.

Upon completion of any future annexation of all of these areas by the City of Hutto this agreement will become null.

Dated this 21 day of June, 2018

Odis Jones
City Manager
City of Hutto

Approved by the Williamson County Commissioner's Court on this

_____day of _____, 20____.

_____
Dan Gattis,
County Judge
Williamson County

Approved:

_____
J. Terron Evertson,
County Engineer
Williamson County

Exhibit A

Services:

Hutto proposes to connect an unimproved roadway to the portion of CR 163 that is included within the current City Limits. Traffic will then flow north along CR 163 where it can flow on to FM 1660 South through an existing connection. Hutto is not proposing any improvements to CR 163 at this time. The Hutto Park at Brushy Creek is shown in Figure 1. The approximate route and connection point are shown in Figure 2. The specific areas of CR 163 still within the limits of Williamson County are shown in Figure 3.

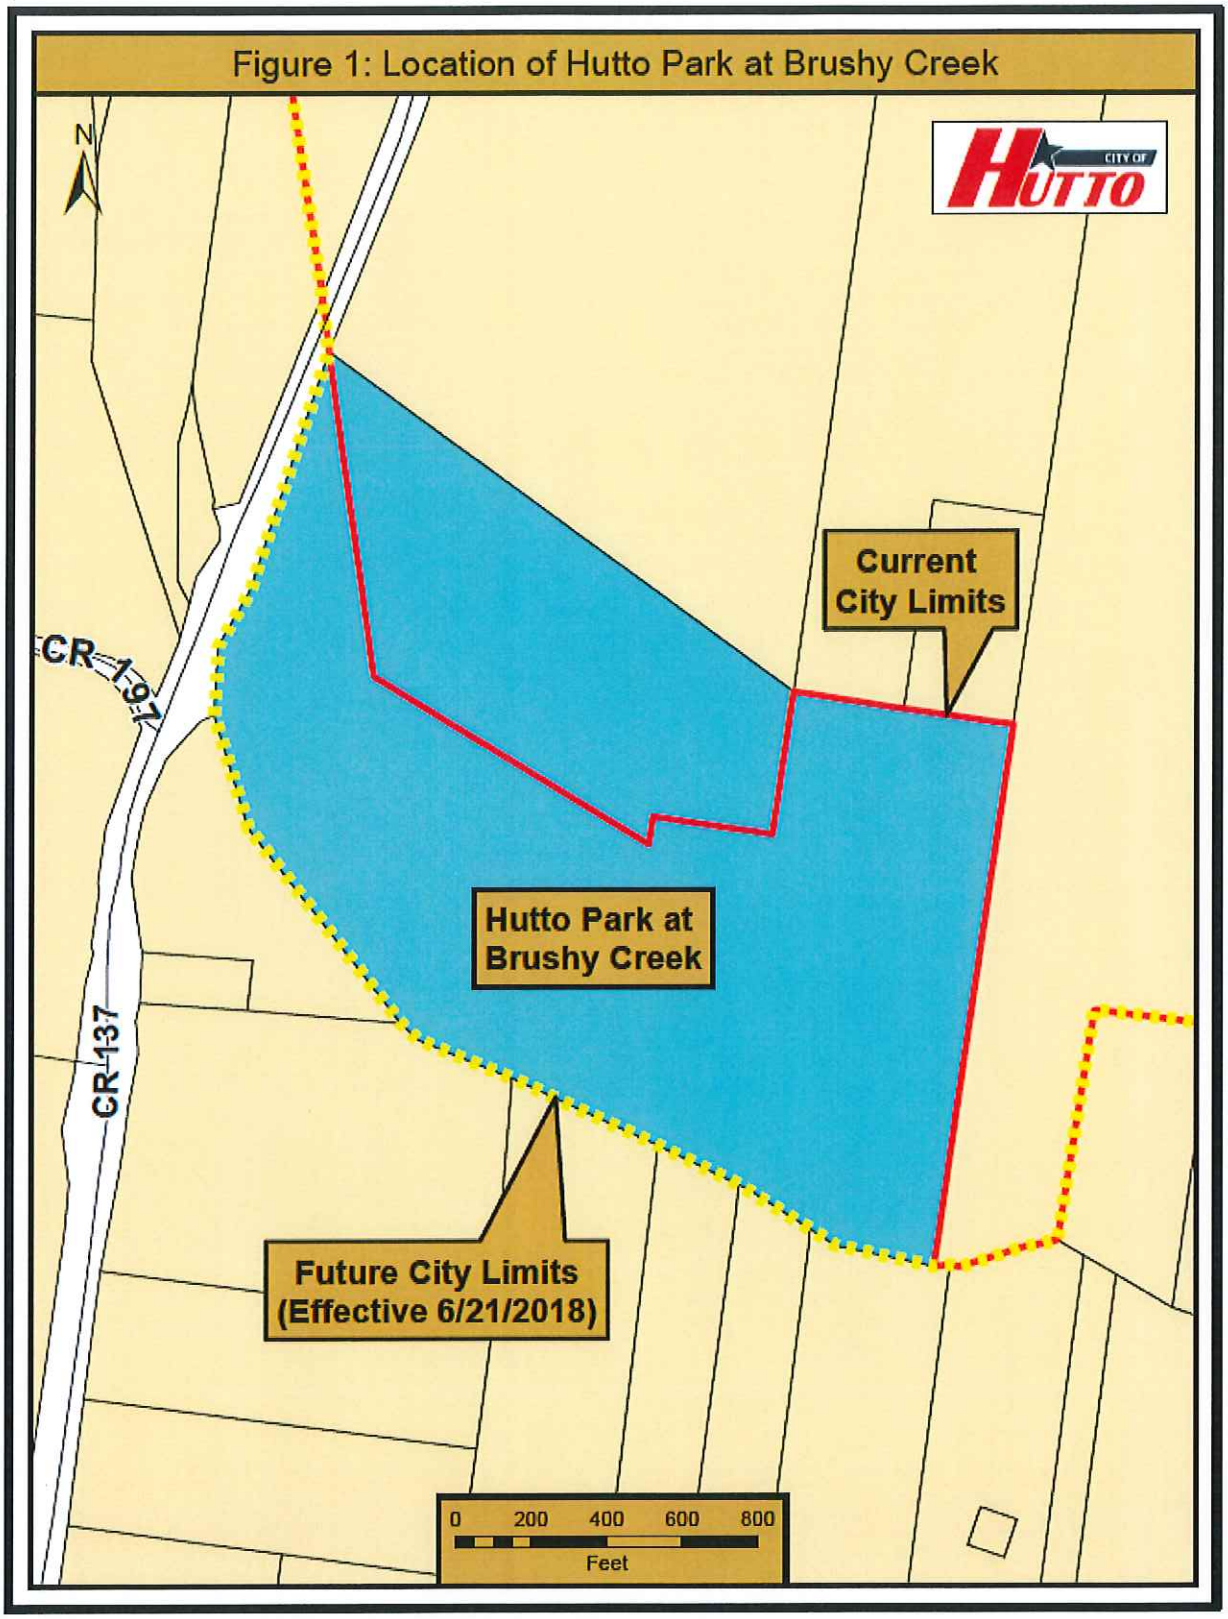
Figure 1: Location of Hutto Park at Brushy Creek
N
CITY OF HUTTO
Current City Limits
CR 197
Hutto Park at Brushy Creek
CR 137
Future City Limits (Effective 6/21/2018)
0 200 400 600 800
Feet

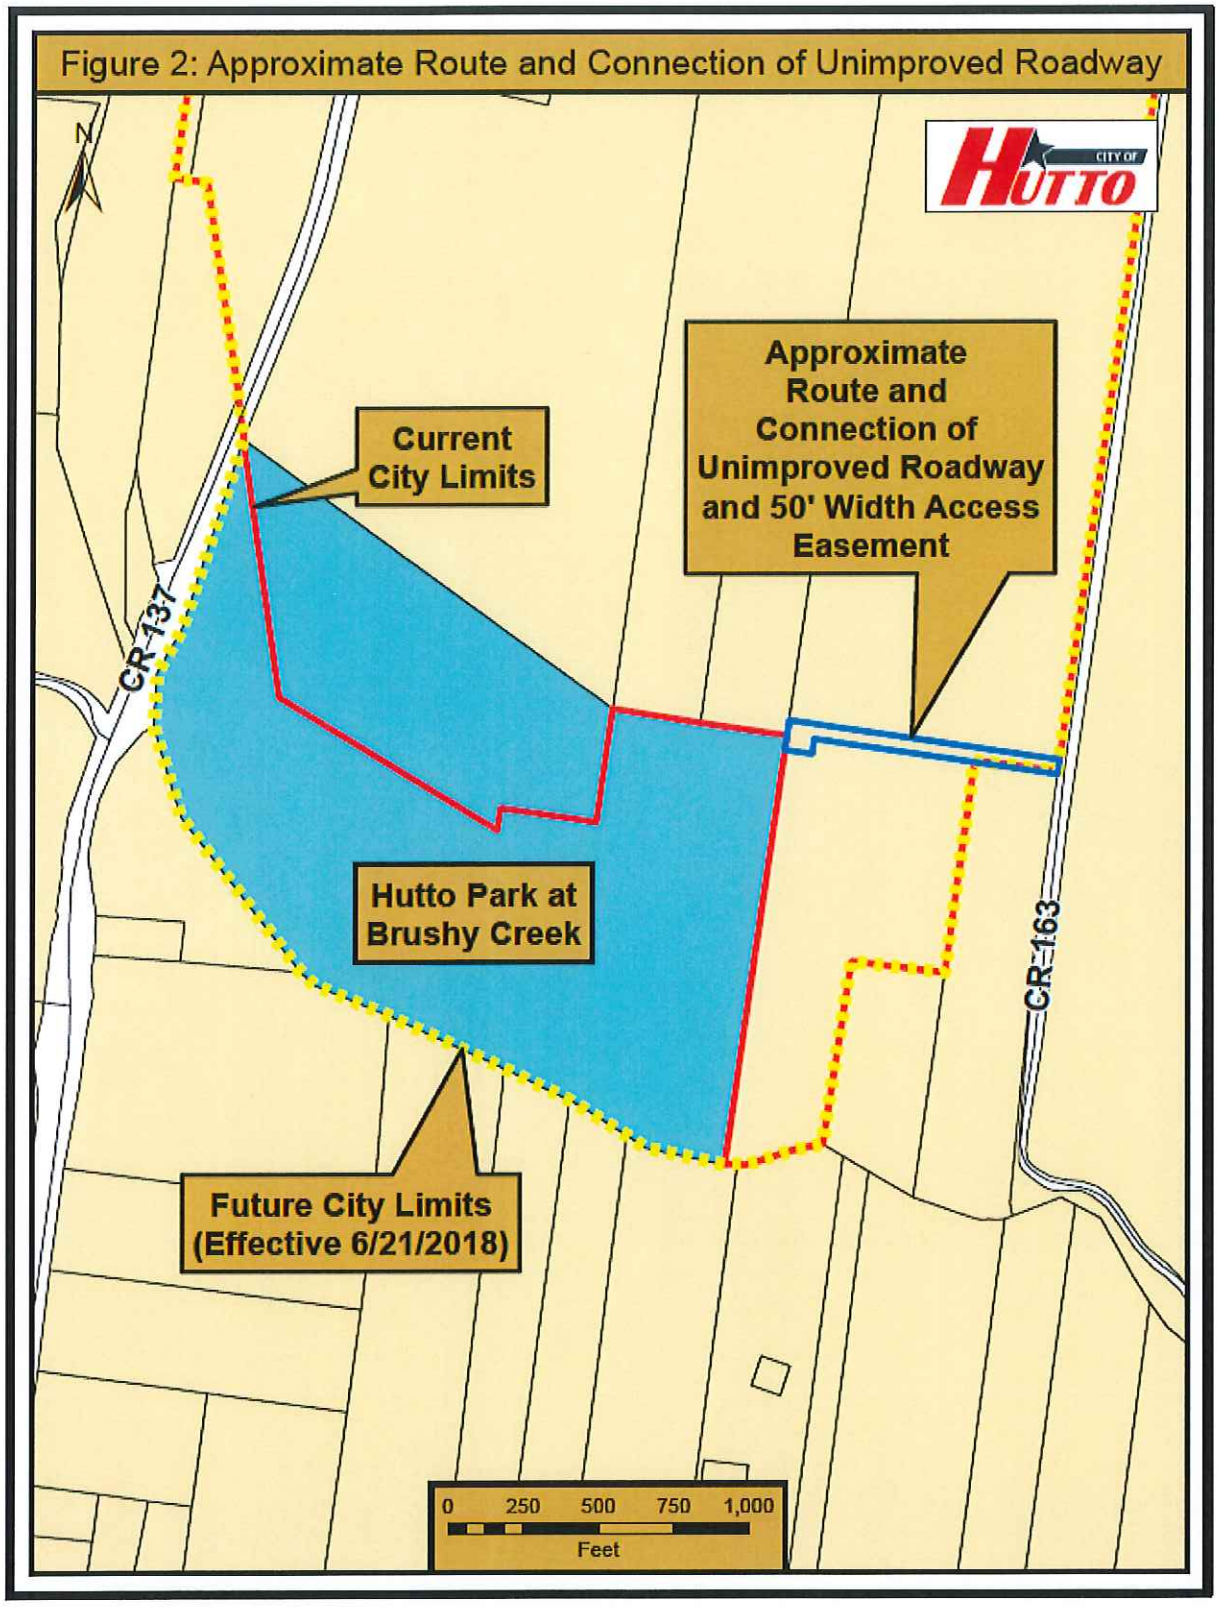
Figure 2: Approximate Route and Connection of Unimproved Roadway
N
CITY OF HUTTO
Current City Limits
Approximate Route and Connection of Unimproved Roadway and 50' Width Access Easement
CR-137
CR-163
Hutto Park at Brushy Creek
Future City Limits (Effective 6/21/2018)
0 250 500 750 1,000
Feet

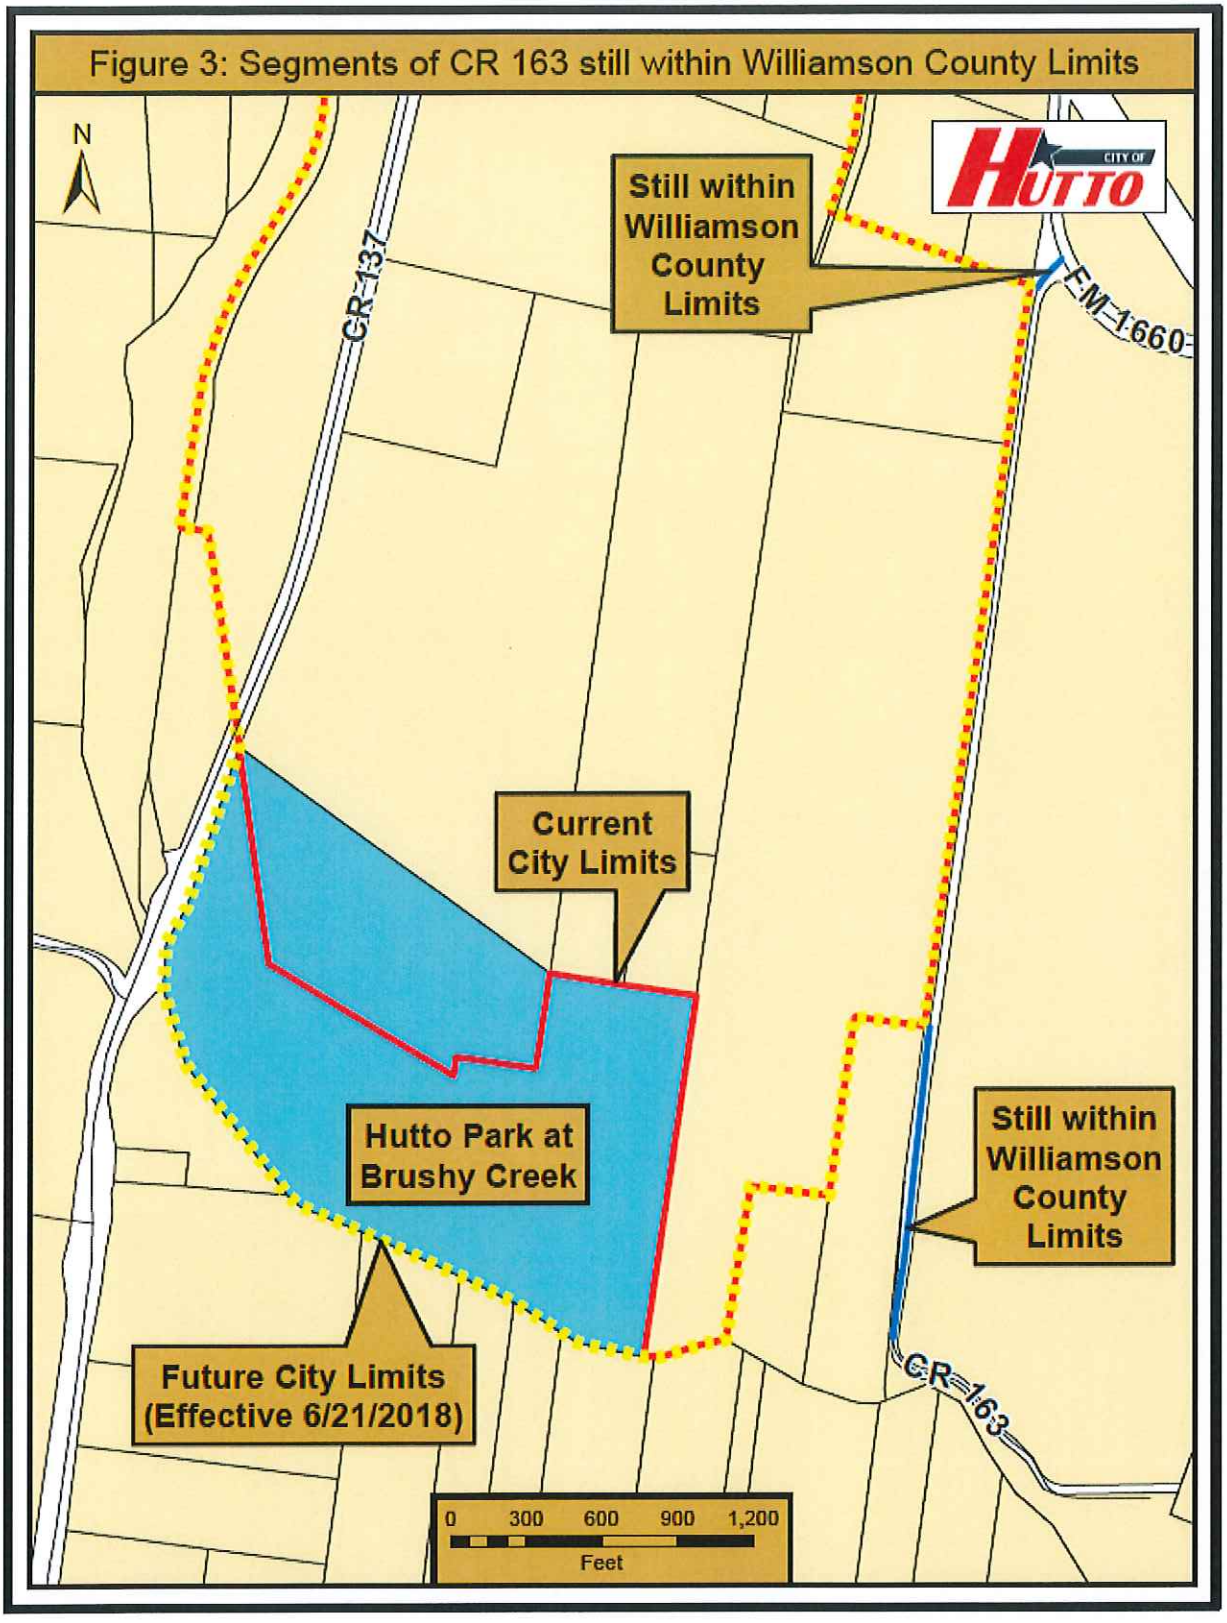
Figure 3: Segments of CR 163 still within Williamson County Limits
N
CITY OF HUTTO
Still within Williamson County Limits
CR 137
FM 1660
Current City Limits
Hutto Park at Brushy Creek
Still within Williamson County Limits
Future City Limits (Effective 6/21/2018)
CR 163
0 300 600 900 1,200
Feet

Commissioners Court - Regular Session **31.**

Meeting Date: 06/26/2018

T Don Hutto Term

Submitted For: Dan Gattis **Submitted By:** Hal Hawes, County Judge

Department: County Judge

Agenda Category: Regular Agenda Items

Information

Agenda Item

Discuss, consider and take appropriate action on issuing a Notice of Termination to U.S. Immigration Customs and Enforcement to terminate the Intergovernmental Services Agreement (IGSA) between Williamson County, Texas and U.S. Immigration Customs and Enforcement relating to the T. Don Hutto Facility to be effective January 31, 2019; along with also issuing a Notice of Termination to CoreCivic, Inc. (formerly known as Corrections Corporation of America) terminating the Agreement Between Williamson County, Texas and CoreCivic, Inc. relating to services being provided by CoreCivic, Inc. pursuant to the IGSA at the T. Don Hutto Facility, with such termination being effective January 31, 2019.

Background

Fiscal Impact

From/To	Acct No.	Description	Amount

Attachments

No file(s) attached.

Form Review

Inbox	Reviewed By	Date
County Judge Exec Asst.	Wendy Coco	06/21/2018 10:19 AM
Form Started By: Hal Hawes		Started On: 06/21/2018 10:12 AM
Final Approval Date: 06/21/2018		

Commissioners Court - Regular Session **32.**

Meeting Date: 06/26/2018

WC - WCCHD MOU & BAA

Submitted By: Michael Knipstein, EMS

Department: EMS

Agenda Category: Regular Agenda Items

Information

Agenda Item

Discuss, consider and take appropriate action regarding Memorandum of Understanding (MOU) and Business Associate Agreement (BAA) between Williamson County and Williamson County and Cities Health District.

Background

This MOU and BAA allows Williamson County to share protected health information with Williamson County and Cities Health District related to DSRIP project. MOU and BAA were approved by Williamson County legal.

Fiscal Impact

From/To	Acct No.	Description	Amount

Attachments

MOU

BAA

Form Review

Inbox	Reviewed By	Date
Hal Hawes	Hal Hawes	06/13/2018 01:27 PM
County Judge Exec Asst.	Wendy Coco	06/13/2018 02:18 PM
Form Started By: Michael Knipstein		Started On: 06/13/2018 12:37 PM
Final Approval Date: 06/13/2018		

MEMORANDUM OF UNDERSTANDING

This Memorandum of Understanding (MOU) is entered into between Williamson County Cities and Health District (WCCHD) and Williamson County (Entity) for the purposes of communication and consultation with the Entity to inform the Commissioner's Court of status and trends for the Medicaid 1115 Transformation Waiver – Delivery System Reform Incentive Payment (DSRIP) Demonstration Year (DY) 7 Category 3 metrics status and progress for Jail Diversion, a program under development by WCCHD and Entity.

I. SERVICES TO BE PERFORMED BY WCCHD.

A. Review, analyze, and report status on the Medicaid 1115 Transformation Waiver DY 7 Category 3 measures and progress related to DSRIP DY 7 results as outlined by the Entity.

II. SERVICES TO BE PROVIDED BY THE ENTITY.

A. Provide details on expectations related to the structure and frequency of DSRIP DY 7 program updates to the Entity.

B. Provide access to all necessary Jail Diversion data and records to WCCHD so that WCCHD assigned staff may fulfill the WCCHD obligations under this MOU.

III. TERM OF AGREEMENT.

This Agreement shall begin May 1, 2018 and shall terminate October 31, 2018. The Agreement may be renewed for additional periods upon mutual agreement of the parties. This Agreement may be terminated by either party with 30 day's written notice to the corresponding party.

IV. AMENDMENT.

Any change, addition or deletion to the terms of this Agreement shall be in writing and executed by both parties. An executed facsimile copy will be sufficient to evidence the parties' agreement to any change, addition, or deletion to this Agreement.

V. CONFIDENTIALITY.

Both parties acknowledge that in receiving, storing and processing or otherwise dealing with any information about clients in the program, they are fully bound by the provision of the federal regulations governing Confidentiality of Alcohol and Drug Abuse Patient Records, 42 CFR.

Both parties agree to undertake to resist in judicial proceeding any effort to obtain access to information pertaining to clients otherwise than as expressly provided for in the federal confidentiality regulations, 42 CFR, Part 2.

VI. INDEMNIFICATION.

WCCHD hereby agrees to the extent permitted under the Constitution and the laws of the State of Texas to indemnify and hold harmless the Entity and all of its trustees, directors, officers, employees, and agents from all liability suits, actions, claims, expenses (including attorney's fees and costs related to the investigation of any such claim, action, or proceeding) or cost of any character, type, or description

(including obligations, losses, fines, penalties, and assessments) brought or made on account of any injuries, death, or damage received or sustained by any person or persons or property, including but not limited to clients, arising out of or occasioned by non-performance or any negligent acts of WCCHD or WCCHD's personnel, if any, or its agents or employees occurring during the performance of the services hereunder or in the execution of the performance of any of its duties under this Agreement.

The Entity hereby agrees to the extent permitted under the Constitution and the laws of the State of Texas to indemnify and hold harmless WCCCHD and all of its trustees, directors, officers, employees, and agents from all liability suits, actions, claims, expenses (including attorney's fees and costs related to the investigation of any such claim, action, or proceeding) or cost of any character, type, or description (including obligations, losses, fines, penalties, and assessments) brought or made on account of any injuries, death, or damage received or sustained by any person or persons or property, including but not limited to clients, arising out of or occasioned by non-performance or any negligent acts of the Entity or the Entity's personnel, if any, or its agents or employees occurring during the performance of the services hereunder or in the execution of the performance of any of its duties under this Agreement.

VII. NOTICE.

All notices and correspondence given pursuant to this MOU must be in writing and sent to the following individuals and addresses:

Williamson County Cities & Health District
Attn: John Teel
355 Texas Ave
Round Rock, TX 78664

Williamson County
Attn: County Judge
710 S. Main St, Ste 101
Georgetown, Texas 78626

VIII. GOVERNING LAW.

The laws of the State of Texas will govern this MOU. Venue shall be in Williamson County, Texas.

IX. BINDING AUTHORITY.

The individuals represented by the WCCHD and the Entity signatures below represent that they have full authority to enter into this MOU.

John Teel, Executive Director
Williamson County and Cities Health District

6-8-18
Date

Dan Gattis, County Judge
Williamson County, Texas

Date

BUSINESS ASSOCIATE AGREEMENT

THIS BUSINESS ASSOCIATE AGREEMENT (this "Agreement") is entered into and effective as of the date of the last party's execution below, between **Williamson County, Texas,** a political subdivision of the State of Texas, with its principal office at 710 Main Street, Suite 101, Georgetown, Texas 78626 **("County")**, and **Williamson County and Cities and Health District**, a political subdivision of the State of Texas, acting herein by and through its governing body **("Associate")**.

W I T N E S S E T H:

WHEREAS, Associate provides consultation services for County (the "Services"), which are more thoroughly described in a separate memorandum of understanding as amended from time to time; and

WHEREAS, the Services may constitute, in whole or in part, services described in the definition of "business associate" set forth in Title 45, Section 164.103 of the Code of Federal Regulations ("CFR"); and

WHEREAS, in connection with the provision of Services, Associate might require access to certain information maintained by County in order to fulfill its obligations to County and/or to conduct its own business; and

WHEREAS, County and Associate desire to enter into this Agreement in order to ensure that Associate's access to and use or disclosure of any and all information relating to County's patients complies fully with the requirements of the Health Insurance Portability and Accountability Act of 1996, as amended, and regulations promulgated thereto by the Department of Health and Human Services ("HHS") and codified at 45 CFR Parts 160 and 164, as amended from time to time, including without limitation (i) the Privacy Standards for the Protection of Health Information set forth at 45 CFR Part 164, Subparts A and E, and (ii) the Security Standards for the Protection of Electronic Protected Health Information set forth at 45 CFR Part 164, Subpart C (the statute and regulations are hereinafter collectively referred to as "HIPAA").

NOW, THEREFORE, in consideration of the mutual covenants and promises more fully set forth herein, and intending to be legally bound hereby, the parties hereto agree as follows:

1. **Definitions.**

a. "**Protected health information**" shall be defined in accordance with 45 CFR § 160.103, as amended from time to time. At a minimum, protected health information shall include all individually identifiable health information pertaining to any current or former participant in The Prevention Plan or other prevention products offered by the County (each, a "Participant") that is transmitted or maintained in any electronic or other form or medium.

b. "**Individually identifiable health information**" shall be defined in accordance with 45 CFR § 160.103, as amended from time to time, and for purposes of this Agreement shall mean such information relating to a current or former Participant that is furnished by County to Associate or created by Associate for or on behalf of County (including without limitation demographic information collected from a current or former Participant), and (i) is created or received by County, Associate or another health care provider, health plan, employer, or healthcare clearinghouse; (ii) relates to the past, present or future physical or mental condition of a current or former Participant, the provision of prevention services or related health services to such Participant, or the past, present or future payment for the provision prevention services or related health services to such Participant, and (iii) that identifies the Participant, or for which there is reasonable basis to believe the information can be used to identify the Participant.

c. "**Privacy Standards**" shall mean the Privacy Standards for the Protection of Health Information set forth at 45 CFR Part 164, Subparts A and E, as amended from time to time.

d. "**Electronic protected health information**" shall be defined in accordance with 45 CFR § 160.103, as amended from time to time.

e. "**Security Standards**" shall mean the Security Standards for the Protection of Electronic Protected Health Information set forth at 45 CFR Part 164, Subpart C, as amended from time to time.

f. "**Breach**" shall mean the acquisition, access, use, or disclosure of PHI in a manner that: (i) is not permitted by the HIPAA Privacy Regulations; (ii) poses a significant risk of financial, reputational, or other harm to the individual; and (iii) is not excluded from the definition of Breach found at 45 C.F.R. §164.402. In the event of any inconsistency between the definition of Breach in this Amendment and the definition in the Privacy Regulations, the definition in the Privacy Regulations will control.

g. "**HITECH Act**" shall mean the Health Information Technology for Economic and Clinical Health Act, Title XIII of the American Recovery and Reinvestment Act, Pub. L. No. 111-5.

h. "**Unsecured Protected Health Information**" shall mean Protected Health Information in any form, including electronic, paper or verbal, that is not rendered unusable, unreadable, or indecipherable to unauthorized individuals through the use of a technology or methodology specified by the Secretary pursuant to the HITECH Act, as such guidance may be updated by the Secretary from time to time.

i. Except as otherwise specified in this Agreement, terms used in this Agreement shall be interpreted in a manner consistent with and necessary for County to comply with the Privacy Standards and the Security Standards.

2. Disclosure to Associate. Nothing in this Agreement shall be construed to require County to furnish or disclose to Associate any protected health information or other information relating to Participants. This Agreement is intended solely to require and ensure that Associate's handling of such protected health information complies fully with the Privacy Standards.

3. **Handling of Protected Health Information.** Associate agrees to handle protected health information received by Associate from County or created by Associate on behalf of County solely in its capacity as a business associate to the County, and only to the extent necessary: (i) to meet its obligations to County; (ii) for the proper management and administration of Associate; and (iii) to carry out Associate's legal responsibilities. Associate shall not use protected health information for any other purpose, or in any manner that would constitute a violation of the Privacy Standards or County's Notice of Privacy Practices, as the same may be amended from time to time (the "Privacy Notice"). Associate hereby acknowledges that it has received a copy of the Privacy Notice and will comply fully with its provisions.

4. **Disclosure of Protected Health Information.** Associate may disclose protected health information only in a manner permitted pursuant to this Agreement or as required by law. To the extent Associate discloses protected health information to any third party, the Associate shall, prior to making any such disclosure and in addition to the assurances required by Section 7 of this Agreement, obtain: (i) reasonable assurances from such third party that the protected health information will be held confidential as required by this Agreement and used or further disclosed only as required by law or for the specific purpose for which it was disclosed to such third party; and (ii) the written agreement of such third party to notify immediately Associate of any breach of the confidentiality of such protected health information, to the extent such third party obtains knowledge of such breach. Associate shall not disclose protected health information received from County for any other reason, or in any manner that would constitute a violation of the Privacy Standards.

5. **Safeguards.** Associate agrees to implement and utilize safeguards to prevent the use or disclosure of protected health information for any purpose other than as expressly provided for in this Agreement. Upon request therefore, Associate will provide County with information regarding the nature of such safeguards and the effectiveness of their implementation and maintenance.

6. **Reporting and Mitigation.** Associate agrees to (a) report immediately to County in writing any use or disclosure of protected health information not provided for in this Agreement of which Associate becomes aware; and (b) take such actions as may reasonably be requested by County or as may reasonably be required to mitigate the effects of any use or disclosure of protected health information by Associate or any of its contractors, employees or affiliates in violation of this Agreement. Associate agrees to notify the County as required by 45 CFR 164.410 following the discovery of a breach of unsecured PHI. Such notice shall be provided without unreasonable delay and within the timeframe prescribed in the Privacy Standards and shall include, to the extent possible, information that the County is required to include in notification to the individual under 45 CFR 164.404.

7. **Third Parties.** Associate shall require that any agent, subcontractor or other third party to whom it is permitted or required to provide protected health information pursuant to this Agreement agree in writing to the same restrictions and conditions that apply to Associate with respect to such protected health information. Upon request therefore, Associate shall furnish County with documentation regarding such third party agreements.

8. **Access to Protected Health Information.**

a. If Associate maintains protected health information subject to this Agreement, it agrees to make available to any Participant access to his or her protected health information promptly following a request by County therefore in accordance with 45 CFR § 164.524, as amended from time to time. In the event that any Participant requests access to protected health information directly from Associate, the Associate shall immediately forward such request to County, and County shall notify Associate if there is any basis on which to deny such access to protected health information. In all cases, Associate shall abide by the determination of County regarding any full or partial denial of access to such protected health information to any Participant.

b. If Associate maintains protected health information subject to this Agreement, upon request by County for access to protected health information about a current or former Participant, Associate will make such protected health information available to County for the amendment of the Participant's protected health information or any record set which includes information regarding the Participant. Associate shall provide such information to the County for amendment and shall incorporate any such amendments in the protected health information used and disclosed by Associate in accordance with this Agreement, as required by 45 CFR § 164.526, as amended from time to time.

c. If Associate maintains protected health information subject to this Agreement, during the term of this Agreement, Associate shall maintain, and furnish to County upon request, such information as is required to assist County in making an accounting of disclosures of protected health information relating to current or former Participants and in Associate's possession pursuant to 45 CFR § 164.528, as amended from time to time. In the event that any such request for an accounting is made directly to Associate, Associate shall immediately notify County in writing of such request, and County shall be responsible for the preparation and delivery of any such accounting. In order to permit County to undertake such an accounting, Associate shall, upon request, furnish County with the following information: (i) the date of all disclosures of protected health information by Associate to any third party; (ii) the name of the third party receiving such protected health information, and the address of such third party, if known; (iii) a brief description of the protected health information disclosed; (iv) a brief statement of the basis and purpose of such disclosure; and (v) such other information as reasonably requested by County regarding such protected health information. Notwithstanding the foregoing to the contrary, however, under no circumstances shall Associate be required to maintain information regarding disclosures described in 45 CFR § 164.528(a)(1)(i) through (ix), as amended from time to time, for which the parties agree County is not required to furnish an accounting pursuant to 45 CFR § 164.528.

9. **Breach Notification.**

a. Effective September 23, 2009, the Business Associate shall immediately report to the Covered Entity any Breach of Unsecured Protected Health Information. Such report shall include at least the following information:

(1) the identity of each Individual whose information was accessed, acquired or disclosed during the breach;

(2) a brief description of what happened;

(3) the date of discovery of the breach;

(e) the nature of the Unsecured Protected Health Information that was involved (e.g., social security numbers, date of birth, etc.);

(f) any steps Individuals should take to protect themselves from potential harm resulting from the breach; and

(g) a brief description of what the Associate is doing to investigate the breach, to mitigate harm to Individuals, and to protect against any further breaches.

b. Accountings of Disclosures. Associate will provide to an Individual, upon the request of that Individual or the Covered Entity, an accounting of disclosures of Protected Health Information in accordance with 45 C.F.R. §164.528.

c. Compliance with HIPAA Privacy and Security Rules.

(1) Associate acknowledges that it has a statutory duty under the HITECH Act to, among other duties:

(A) effective February 17, 2010, use and disclose Protected Health Information only in compliance with 45 C.F.R. §164.504(e) (the provisions of which have been incorporated into the Agreement); and

(B) effective February 17, 2010, comply with 45 C.F.R. §§164.308 ("Security Standards: General Rules"), 164.310 ("Administrative Safeguards"), 164.312 ("Technical Safeguards"), and 164.316 ("Policies and Procedures and Documentation Requirements"). In complying with 45 C.F.R. §164.312 ("Technical Safeguards"), Associate shall consider guidance issued by the Secretary pursuant to Section 13401(c) of the HITECH Act and, if a decision is made to not follow such guidance, document the rationale for that decision.

(2) Associate acknowledges that its failure to comply with these or any other statutory duties could result in civil and/or criminal penalties under 42 U.S.C. §§1320d-5 and 1320d-6.

d. Remuneration in Exchange for Protected Health Information. As of the effective date of Section 13405(d) of the HITECH Act, Associate may not receive direct or indirect remuneration in exchange for Protected Health Information unless permitted by the Act or regulations issued by the Secretary.

e. Identity Theft Regulations.

To the extent that Associate provides services in connection with an account maintained by the Covered Entity that permits patients to make multiple payments for services rendered by the Covered Entity (including, but not limited to, billing and collection services), Associate shall have and follow policies to detect and prevent identity theft in accordance with the identity theft regulations of the Federal Trade Commission, 16 C.F.R. §681.2. In addition, Associate shall: (1) report to Covered Entity any pattern, practice, or specific activity that indicates the possible existence of identity theft ("Red Flags") involving anyone associated with Covered Entity, including its patients, employees, and contractors, and (2) take appropriate steps to prevent or mitigate identity theft when a Red Flag is detected.

10. Security Provisions. Notwithstanding any other provision of this Agreement or the underlying agreement to the contrary,

a. Security Safeguards. Associate shall implement administrative, physical, and technical safeguards that reasonably and appropriately protect the confidentiality, integrity, and availability of the electronic protected health information that it creates, receives, maintains, or transmits on behalf of County, as required by the Security Standards.

b. Agents. Associate shall ensure that any agent, including a subcontractor, to whom it provides Electronic Protected Health Information that Associate creates, receives, maintains, or transmits on behalf of County agrees in writing to implement reasonable and appropriate safeguards to protect such information.

c. Security Incidents. Associate shall report to County any security incident of which it becomes aware. For purposes of this Agreement, the term "security incident" means the attempted or successful access, use, disclosure, modification or destruction of Electronic Protected Health Information to which this Agreement applies or interference with system operations in any information system of County, Associate or any subcontractor or agent of Associate. Inconsequential incidents that occur on a daily basis, such as scans, pings or unsuccessful attempts to penetrate Associate's networks or servers containing electronic PHI shall not be considered a "security incident" subject to reporting, unless so required by the Security Standards.

11. Disclosure of Books and Records. If applicable, Associate agrees to make its internal practices, books and records relating to the use and disclosure of protected health information received from, or created or received by Associate on behalf of, County available to the Secretary of HHS for purposes of determining County's compliance with the Privacy Standards and the Security Standards.

12. Termination of this Agreement. In the event that County reasonably determines that Associate has violated a material term of this Agreement, County may, upon written notice, terminate this Agreement and any underlying agreement(s) between the parties. Notwithstanding any termination of this Agreement as permitted hereunder, the obligation of Associate to comply with Privacy Standards with respect to any current or former Participant shall survive such termination.

13. Responsibilities upon Termination. Upon the termination of this Agreement and/or the underlying agreement(s) between the parties, Associate shall, if feasible, return or destroy all protected health information received from, or created or received by Associate on behalf of, County that Associate or any contractor, agent or associate of Associate still maintains in any form and retain (and permit any such contractor, agent or associate to retain) no copies of such information or, if such return or destruction is not feasible, extend (and cause any such contractor, agent or associate to extend) the protections of this Agreement to such protected health information and limit further uses and disclosures thereof to those purposes that make the return or destruction of the information infeasible.

14. Extended Responsibilities of Associate. In addition to meeting its obligations under this Agreement, Associate shall ensure that its directors, shareholders, members, employees, contractors, subsidiaries, affiliates, successors and assigns comply fully with the terms and requirements of this Agreement as if such parties were themselves directly a party to this Agreement.

15. Modification of Agreement. This Agreement shall remain in full force and effect throughout the term hereof, and may not be modified except in a writing executed by both parties hereto. Notwithstanding the foregoing, however, in the event of any amendment or modification of the Privacy Standards, this Agreement shall be deemed modified to the extent required to ensure continued compliance with such amended or modified Privacy Standards.

[Remainder of Page is Blank]

IN WITNESS WHEREOF, the parties hereto have entered into this Agreement as of the date first set forth above by executing the Agreement in the space provided below.

COUNTY:

Williamson County, Texas

By: _____
Dan A. Gattis, County Judge

Date: _____

ASSOCIATE

Williamson County and Cities Health District

By: John Dent
Its: Executive Director
Date: 6-8-18

Commissioners Court - Regular Session **33.**

Meeting Date: 06/26/2018

re org

Submitted For: Dan Gattis **Submitted By:** Rebecca Clemons, County Judge

Department: County Judge

Agenda Category: Regular Agenda Items

Information

Agenda Item

Discuss, consider and take appropriate action on approving a new organizational chart for Emergency Medical Services.

Background

This new chart moves the Mobile Outreach Team under Emergency Medical Services. This chart, and today's approval, is being requested for organizational purposes only. The approval for any changes in funding sources will be part of the normal budget process.

Fiscal Impact

From/To	Acct No.	Description	Amount

Attachments

MOT

Form Review

Inbox	Reviewed By	Date
County Judge Exec Asst. (Originator)	Wendy Coco	06/20/2018 11:15 AM
Form Started By: Rebecca Clemons		Started On: 06/19/2018 03:48 PM
Final Approval Date: 06/20/2018		

Proposed EMS Org Chart

06/12/2018

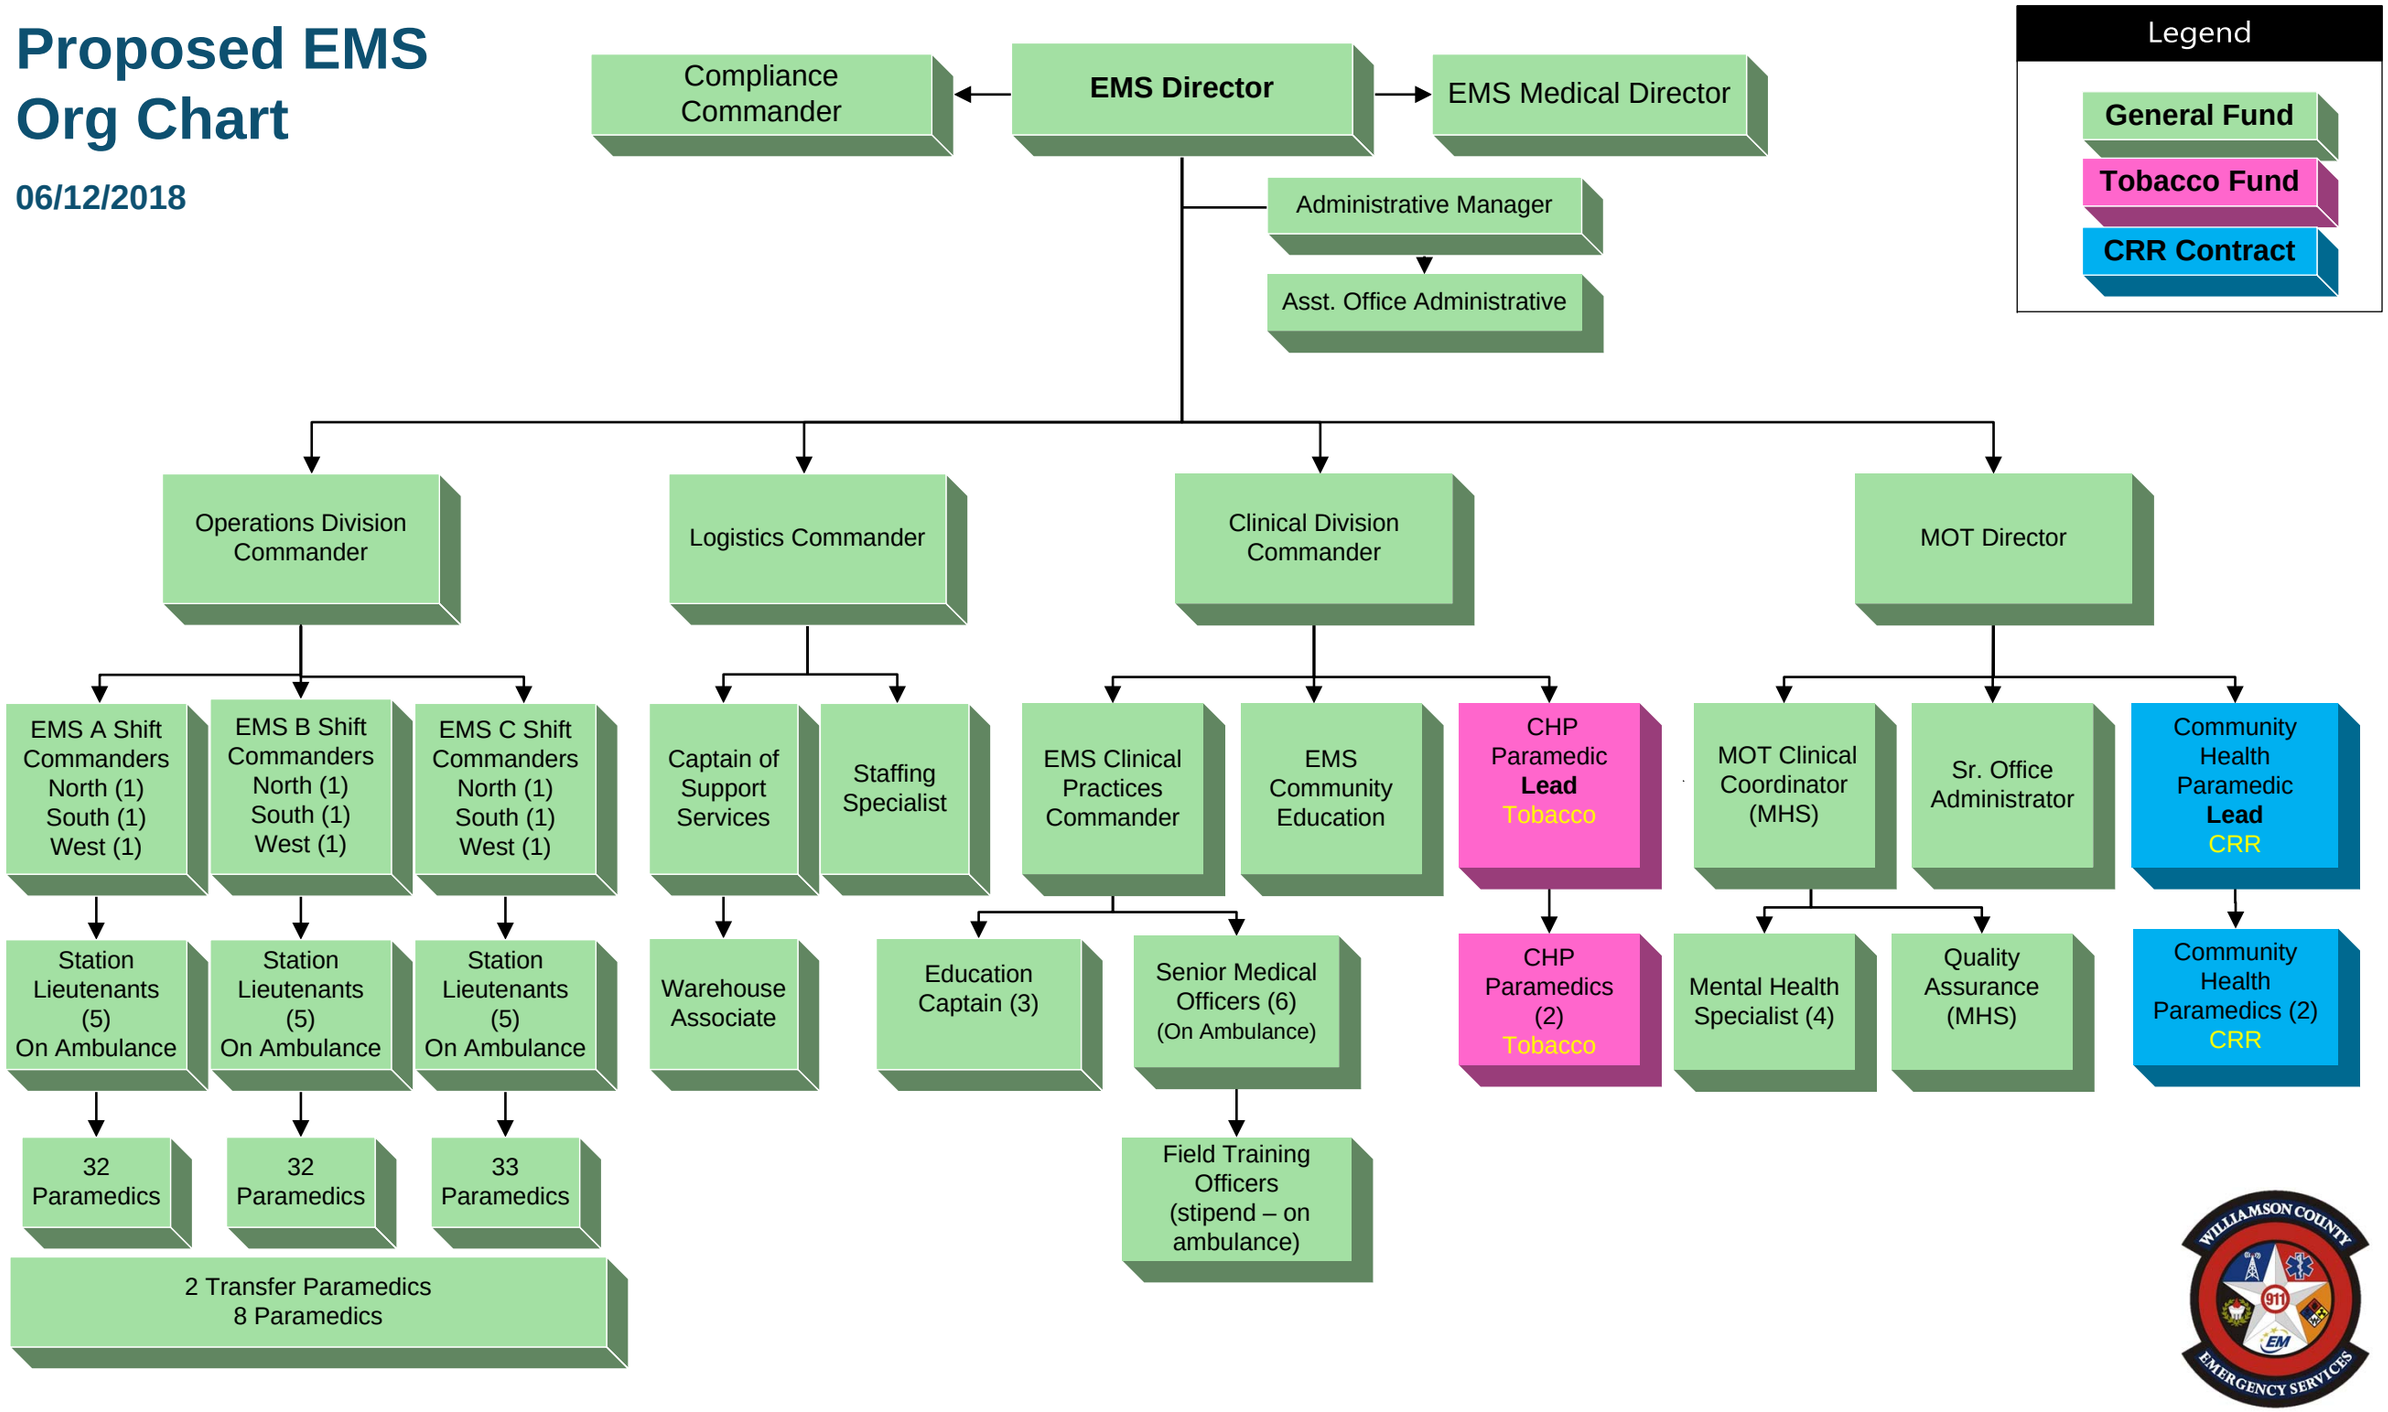

Commissioners Court - Regular Session **34.**

Meeting Date: 06/26/2018

Discuss, consider, and take appropriate action regarding policies of the Williamson County Fire Marshal and Special Operations Office

Submitted For: Marty Herrin **Submitted By:** Kelly Luna, EMS

Department: Hazardous Materials

Agenda Category: Regular Agenda Items

Information

Agenda Item

Discuss, consider, and take appropriate action regarding policies of the Williamson County Fire Marshal and Special Operations Office and the adoption of a fire code pursuant to Tex. Loc. Gov't Code Ch. 233 & Ch. 352 and Tex. Health & Safety Code Ch. 775.

Background

Builders and businesses are contacting the Fire Marshal office on a daily basis, since creation, for rulings on fire protection requirements for subdivisions in the the County.

Fiscal Impact

From/To	Acct No.	Description	Amount

Attachments

Local Govt. Code Chp 233
Local Govt. Code 352
Combined FM Discussion
Taylor Flint Hills Layout
Fire Codes of Williamson County Cities and ESDs
HS Code 775
supportletter

Form Review

Inbox	Reviewed By	Date
County Judge Exec Asst.	Wendy Coco	06/21/2018 08:23 AM
Form Started By: Kelly Luna		Started On: 06/20/2018 03:56 PM
Final Approval Date: 06/21/2018		

LOCAL GOVERNMENT CODE

TITLE 7. REGULATION OF LAND USE, STRUCTURES, BUSINESSES, AND RELATED ACTIVITIES

SUBTITLE B. COUNTY REGULATORY AUTHORITY

CHAPTER 233. COUNTY REGULATION OF HOUSING AND OTHER STRUCTURES

SUBCHAPTER A. DANGEROUS SUBSTANCES

Sec. 233.001. REQUIRING REPAIR, REMOVAL, OR DEMOLITION OF BUILDING OR OTHER STRUCTURE. (a) If the commissioners court of a county that borders the Gulf of Mexico and is adjacent to a county with a population of more than 3.3 million finds that a bulkhead or other method of shoreline protection, hereafter called "structure," in an unincorporated area of the county is likely to endanger persons or property, the commissioners may:

(1) order the owner of the structure, the owner's agent, or the owner or occupant of the property on which the structure is located to repair, remove, or demolish the structure or the part of the structure within a specified time; or

(2) repair, remove, or demolish the structure or the part of the structure at the expense of the county on behalf of the owner of the structure or the owner of the property on which the structure is located and assess the repair, removal, or demolition expenses on the property on which the structure was located.

(b) The commissioners court shall provide by order for:

(1) the assessment of repair, removal, or demolition expenses incurred under Subsection (a)(2);

(2) a method of giving notice of the assessment; and

(3) a method of recovering the expenses.

(c) Promptly after the assessment, the county must file for record, in recordable form in the office of the county clerk in which the property is located, a written notice of the imposition of a lien, if any, that is imposed on the property. The notice must contain a legal description of the property, the amount of the assessment, and the owner if known. The lien arises and attaches to the property at the time the notice of the assessment is recorded and indexed in the office of the county clerk in the county in which the property is located. The notice to secure the assessment is inferior to any previously recorded bona fide mortgage lien attached to the property to which the county's lien attaches if the mortgage lien was filed for record in the office of the county clerk of the county in which the property is located

before the date the notice is recorded and indexed in the office of the county clerk. The assessment lien is superior to all other previously recorded judgment liens.

(d) A person commits an offense if the person does not comply with an order issued under Subsection (a)(1). An offense under this section is a Class C misdemeanor.

(e) This section does not apply to a:

(1) residential building; or

(2) building or other structure that is owned or held in trust by the state or a political subdivision of this state; or

(3) building or structure used on or in connection with an agricultural operation.

Added by Acts 1995, 74th Leg., ch. 762, Sec. 1, eff. June 16, 1995. Renumbered from Sec. 239.001 by Acts 2001, 77th Leg., ch. 1420, Sec. 14.002(4), eff. Sept. 1, 2001.
Amended by:

Acts 2011, 82nd Leg., R.S., Ch. 1163, Sec. 82, eff. September 1, 2011.

SUBCHAPTER B. BUILDING AND SETBACK LINES

Sec. 233.031. AUTHORITY LIMITED TO UNINCORPORATED AREAS; CONFLICT WITH MUNICIPAL AUTHORITY. (a) The authority under this subchapter to establish building and set-back lines applies only to areas outside the corporate limits of municipalities.

(b) If the lines conflict with lines adopted by a municipality, the municipal lines prevail if they are in the extraterritorial jurisdiction of the municipality.

Acts 1987, 70th Leg., ch. 149, Sec. 1, eff. Sept. 1, 1987. Amended by Acts 1989, 71st Leg., ch. 1, Sec. 54(d), eff. Aug, 28, 1989. Renumbered from Sec. 233.001 and amended by Acts 2001, 77th Leg., ch. 1420, Sec. 12.002(3), eff. Sept. 1, 2001.

Sec. 233.032. POWERS AND DUTIES OF COMMISSIONERS COURT. (a) If the commissioners court of a county determines that the general welfare will be promoted, the court may:

(1) establish by order building or set-back lines on the public roads, including major highways and roads, in the county; and

(2) prohibit the location of a new building within those building or set-back lines.

(b) A building or set-back line established under this subchapter may not

extend:

(1) more than 25 feet from the edge of the right-of-way on all public roads other than major highways and roads; or

(2) more than 50 feet from the edge of the right-of-way of major highways and roads.

(c) The commissioners court may designate the public roads that are major highways and roads.

Acts 1987, 70th Leg., ch. 149, Sec. 1, eff. Sept. 1, 1987. Amended by Acts 1989, 71st Leg., ch. 1, Sec. 54(d), eff. Aug. 28, 1989. Renumbered from Sec. 233.002 and amended by Acts 2001, 77th Leg., ch; 1420, Sec. 12.002(3), eff. Sept. 1, 2001.

Sec. 233.033. HEARING; ADOPTION OF LINES. (a) Before the establishment or change of building or set-back lines, the commissioners court must hold at least one public hearing on the establishment or change. The court shall publish notice of the time and place of the hearing in a newspaper of general circulation in the county before the 15th day before the date of the hearing. The court may adjourn the hearing from time to time.

(b) The commissioners court may establish or change a building or set-back line only by an order passed by at least a majority vote of the full membership of the court.

Acts 1987, 70th Leg., ch. 149, Sec. 1, eff. Sept. 1, 1987. Amended by Acts 1989, 71st Leg., ch. 1, Sec. 54(d), eff. Aug. 28, 1989. Renumbered from Sec. 233.003 by Acts 2001, 77th Leg., ch. 1420, Sec. 12.002(3), eff. Sept. 1, 2001.

Sec. 233.034. NOTICE; LIMITATIONS PERIOD. (a) An owner of real property that fronts along a road that has a building or set-back line established under this subchapter is charged with notice of the building or set-back line order.

(b) The commissioners court shall show in a general manner each building or set-back line established under this subchapter on a map. The map shall be filed with the county clerk.

(c) If the county does not begin the construction of the improvement or widening of a road along which a building or set-back line has been established within four years after the date the building or set-back line is established, the building or set-back line becomes void, unless the county and the affected property owners agree to extend the time period for the improvements or widening.

Acts 1987, 70th Leg., ch. 149, Sec. 1, eff. Sept. 1, 1987. Amended by Acts

1989, 71st Leg., ch. 1, Sec. 54(d), eff. Aug. 28, 1989. Renumbered from Sec. 233.004 and amended by Acts 2001, 77th Leg., ch; 1420, Sec. 12.002(3), eff. Sept. 1, 2001.

Sec. 233.035. BOARD OF BUILDING LINE ADJUSTMENT. (a) The commissioners court may appoint a board of building line adjustment consisting of five freeholders of the county. Members must be appointed for staggered terms of two years, with two members' terms expiring in one year and three members' terms expiring the next year. However, in making the initial appointments, the commissioners court shall designate two members for one-year terms and three members for two-year terms. The court may remove a member for cause on a written charge after a public hearing. The court shall fill a vacancy on the board for the unexpired term of the member whose term becomes vacant.

(b) The board shall elect its own chairman and shall adopt rules of procedure. The meetings of the board are open to the public. The board shall keep minutes of its proceedings that shall be filed in the board's office. The minutes of board meetings constitute a public record.

(c) Subject to appropriate conditions and safeguards, the board may modify or vary the regulations affecting building or set-back lines in a case in which unnecessary hardship may result from a literal enforcement of those regulations, in order to do substantial justice and to observe the purpose of the regulations in protecting the public welfare and safety.

(d) The board shall hear and decide an appeal in a case in which, because of exceptional narrowness, shallowness, shape, topography, existing building development, or another exceptional and extraordinary situation or condition of a specific piece of property, the strict application of a building line established under this subchapter would result in peculiar and exceptional difficulties or hardships to the owner of the property. On appeal, the board may authorize a variance from the strict application of the regulation, under conditions imposed by the board, to relieve the hardship or difficulty if that relief can be granted without substantially impairing the intent and purpose of the building line or set-back line.

(e) With appropriate safeguards, the board shall authorize the construction of an improvement or a structure that may encroach on a building or set-back line. However, if the county proceeds with projected improvements of the affected road within the time provided by Section 233.034(c), the owner of the improvement or structure must remove it at no expense to the county.

Acts 1987, 70th Leg., ch. 149, Sec. 1, eff. Sept. 1, 1987. Renumbered from Sec. 233.005 and amended by Acts 2001, 77th Leg., ch; 1420, Sec. 12.002(3), eff. Sept. 1, 2001.

Sec. 233.036. ENFORCEMENT. If a structure is erected, constructed, or reconstructed in violation of a building or set-back line established under this subchapter, the commissioners court, the district or county attorney, or an owner of real property in the county may institute an injunction, mandamus, abatement, or other appropriate action to prevent, abate, remove, or enjoin the unlawful erection, construction, or reconstruction.

Acts 1987, 70th Leg., ch. 149, Sec. 1, eff. Sept. 1, 1987. Renumbered from Sec. 233.006 and amended by Acts 2001, 77th Leg., ch; 1420, Sec. 12.002(3), eff. Sept. 1, 2001.

Sec. 233.037. APPEAL. (a) An owner of property who is aggrieved by an action or order adopted by the board of building line adjustment may appeal to the commissioners court. The person must bring the appeal within 30 days after the date the action or order was adopted.

(b) A property owner in the county who is aggrieved by a final order of the board or of the commissioners court may appeal to the district court or to another court with proper jurisdiction. The appellant must bring the appeal within 30 days after the date on which the final order in question was adopted. The appellant must execute an appeal bond in an amount fixed by the court.

Acts 1987, 70th Leg., ch. 149, Sec. 1, eff. Sept. 1, 1987. Renumbered from Sec. 233.007 by Acts 2001, 77th Leg., ch. 1420, Sec. 12.002(3), eff. Sept. 1, 2001.

SUBCHAPTER C. FIRE CODE IN UNINCORPORATED AREA

Sec. 233.061. AUTHORITY TO ADOPT AND ENFORCE FIRE CODE. (a) The commissioners court of a county with a population of over 250,000 or a county adjacent to a county with a population of over 250,000 may adopt a fire code and rules necessary to administer and enforce the fire code.

(b) The commissioners court, or any municipality in the county, may contract with one another for the administration and enforcement of the fire code.

Added by Acts 1989, 71st Leg., ch. 296, Sec. 1, eff. Jan. 1, 1991. Amended by Acts 1997, 75th Leg., ch. 598, Sec. 1, eff. June 11, 1997. Renumbered from Sec. 235.001 by Acts 2001, 77th Leg., ch. 1420, Sec. 12.003(4), eff. Sept. 1, 2001.

Sec. 233.0615. DEFINITIONS; SUBSTANTIAL IMPROVEMENT; CONSTRUCTION. (a)

In this subchapter:

(1) "Building" includes an establishment or multifamily dwelling.

(2) "Substantial improvement" means:

(A) the repair, restoration, reconstruction, improvement, or remodeling of a building for which the cost exceeds 50 percent of the building's value according to the certified tax appraisal roll for the county for the year preceding the year in which the work was begun; or

(B) a change in occupancy classification involving a change in the purpose or level of activity in a building, including the renovation of a warehouse into a loft apartment.

(b) For purposes of this subchapter, substantial improvement begins on the date that the repair, restoration, reconstruction, improvement, or remodeling or the change in occupancy classification begins or on the date materials are first delivered for that purpose.

(c) For purposes of this subchapter, construction begins on the date that ground is broken for a building, or if no ground is broken, on the date that:

(1) the first materials are added to the original property;

(2) foundation pilings are installed on the original property; or

(3) a manufactured building or relocated structure is placed on a foundation on the original property.

Added by Acts 2005, 79th Leg., Ch. 331, Sec. 1, eff. June 17, 2005.

Sec. 233.062. APPLICATION AND CONTENT OF FIRE CODE. (a) The fire code applies only to the following buildings constructed in an unincorporated area of the county:

(1) a commercial establishment;

(2) a public building; and

(3) a multifamily residential dwelling consisting of four or more units.

(b) The fire code does not apply to an industrial facility having a fire brigade that conforms to requirements of the Occupational Health and Safety Administration.

(c) The fire code must:

(1) conform to:

(A) the International Fire Code, as published by the International Code Council, as the code existed on May 1, 2005; or

(B) the Uniform Fire Code, as published by the National Fire Protection Association, as the code existed on May 1, 2005; or

(2) establish protective measures that exceed the standards of the codes described by Subdivision (1).

(d) The commissioners court may adopt later editions of a fire code listed in Subsection (c).

Added by Acts 1989, 71st Leg., ch. 296, Sec. 1, eff. Jan. 1, 1991. Renumbered from Sec. 235.002 by Acts 2001, 77th Leg., ch. 1420, Sec. 12.003(4), eff. Sept. 1, 2001.
Amended by:
Acts 2005, 79th Leg., Ch. 331, Sec. 2, eff. June 17, 2005.

Sec. 233.063. BUILDING PERMIT; APPLICATION. (a) A person may not construct or substantially improve a building described by Section 233.062(a) in an unincorporated area of the county unless the person obtains a building permit issued in accordance with this subchapter.

(b) A person may apply for a building permit by providing to the commissioners court:

(1) a plan of the proposed building containing information required by the commissioners court; and

(2) an application fee in an amount set by the commissioners court.

(c) Within 30 days after the date the commissioners court receives an application and fee in accordance with Subsection (b), the commissioners court shall:

(1) issue the permit if the plan complies with the fire code; or

(2) deny the permit if the plan does not comply with the fire code.

(d) If the commissioners court receives an application and fee in accordance with Subsection (b) and the commissioners court does not issue the permit or deny the application within 30 days after receiving the application and fee, the construction or substantial improvement of the building that is the subject of the application is approved for the purposes of this subchapter.

Added by Acts 1989, 71st Leg., ch. 296, Sec. 1, eff. Jan. 1, 1991. Renumbered from Sec. 235.003 and amended by Acts 2001, 77th Leg., ch; 1420, Sec. 12.003(4), eff. Sept. 1, 2001.
Amended by:
Acts 2005, 79th Leg., Ch. 331, Sec. 3, eff. June 17, 2005.

Sec. 233.064. INSPECTIONS. (a) The county shall inspect a building subject to this subchapter to determine whether the building complies with the fire code.

(b) The commissioners court may provide that a county employee or an employee of another governmental entity under intergovernmental contract may perform the inspection.

(c) A building inspector may enter and perform the inspection at a reasonable time at any stage of the building's construction or substantial improvement and after completion of the building.

(d) On or before the date that construction or substantial improvement of a building subject to this subchapter is completed, the owner of the building shall request in writing that the county inspect the building for compliance with the fire code.

(e) The county shall begin the inspection of the building within five business days after the date of the receipt of the written inspection request. If an inspection is properly requested and the county does not begin the inspection within the time permitted by this subsection, the building that is the subject of the request is considered approved for the purposes of this subchapter.

(f) The county shall issue a final certificate of compliance to the owner of a building inspected under this section if the inspector determines, after an inspection of the completed building, that the building complies with the fire code. For a building or complex of buildings involving phased completion or build-out, the county may issue a partial certificate of compliance for any portion of the building or complex the inspector determines is in substantial compliance with the fire code.

(g) If the inspector determines, after an inspection of the completed building, that the building does not comply with the fire code, the county may:

(1) deny the certificate of compliance; or

(2) issue a conditional or partial certificate of compliance and allow the building to be occupied.

(h) A county that issues a conditional certificate of compliance under Subsection (g) shall notify the owner of the building of the violations of the fire code and establish a reasonable time to remedy the violations. A county may revoke a conditional certificate of compliance if the owner does not remedy the violations within the time specified on the conditional certificate of compliance.

(i) A building may not be occupied until a county issues a final, conditional, or partial certificate of compliance for the building.

Added by Acts 1989, 71st Leg., ch. 296, Sec. 1, eff. Jan. 1, 1991. Renumbered from Sec. 235.004 and amended by Acts 2001, 77th Leg., ch; 1420, Sec. 12.003(4), eff. Sept. 1, 2001.

Amended by:

Acts 2005, 79th Leg., Ch. 331, Sec. 4, eff. June 17, 2005.

Acts 2011, 82nd Leg., R.S., Ch. 797, Sec. 1, eff. September 1, 2011.

Sec. 233.065. FEES. (a) The commissioners court may develop a fee schedule based on building type and may set and charge fees for an inspection and the issuance of a building permit and final certificate of compliance under this subchapter.

(b) The fees must be set in amounts necessary to cover the cost of administering and enforcing this subchapter.

(c) The county shall deposit fees received under this subchapter in a special fund in the county treasury, and money in that fund may be used only for the administration and enforcement of the fire code.

(d) The fee for a fire code inspection under this subchapter must be reasonable and reflect the approximate cost of the inspection personnel, materials, and administrative overhead.

Added by Acts 1989, 71st Leg., ch. 296, Sec. 1, eff. Jan. 1, 1991. Renumbered from Sec. 235.005 and amended by Acts 2001, 77th Leg., ch; 1420, Sec. 12.003(4), eff. Sept. 1, 2001.

Amended by:

Acts 2005, 79th Leg., Ch. 331, Sec. 5, eff. June 17, 2005.

Sec. 233.066. INJUNCTION. The appropriate attorney representing the county in the district court may seek injunctive relief to prevent the violation or threatened violation of the fire code.

Added by Acts 1989, 71st Leg., ch. 296, Sec. 1, eff. Jan. 1, 1991. Renumbered from Sec. 235.006 by Acts 2001, 77th Leg., ch. 1420, Sec. 12.003(4), eff. Sept. 1, 2001.

Sec. 233.067. CIVIL PENALTY. (a) The appropriate attorney representing the county in civil cases may file a civil action in a court of competent jurisdiction to recover from a person who violates the fire code a civil penalty in an amount not to exceed $200 for each day on which the violation exists. In determining the amount of the penalty, the court shall consider the seriousness of the violation.

(b) The county shall deposit amounts collected under this section in the fund and for the purposes described by Section 233.065(c).

Added by Acts 1989, 71st Leg., ch. 296, Sec. 1, eff. Jan. 1, 1991. Renumbered from Sec. 235.007 and amended by Acts 2001, 77th Leg., ch; 1420, Sec. 12.003(4), eff. Sept. 1, 2001.

SUBCHAPTER D. ALARM SYSTEMS

Sec. 233.091. DEFINITIONS. In this subchapter:

(1) "Alarm site" means the specific property or area of the premises on or within which an alarm system is installed or placed.

(2) "Alarm system" means an alarm signal device, burglar alarm, heat or motion sensor, or other electrical, mechanical, or electronic device used:

(A) to prevent or detect burglary, theft, pilferage, fire, or other loss of property;

(B) to prevent or detect intrusion; or

(C) primarily to detect and summon aid for other emergencies.

(3) "False alarm" means an alarm signal received by a law enforcement official that is later determined not to involve a criminal offense, attempted criminal offense, fire, or other emergency.

Added by Acts 1991, 72nd Leg., ch. 147, Sec. 1, eff. Sept. 1, 1991. Renumbered from Sec. 237.001 and amended by Acts 2001, 77th Leg., ch; 1420, Sec. 12.003(5), eff. Sept. 1, 2001.

Sec. 233.092. AUTHORITY TO REGULATE; ADOPTION OF RULES. (a) The commissioners court of a county by order may authorize the sheriff of a county to:

(1) propose rules to implement this subchapter;

(2) regulate the incidence of and response to false alarms in accordance with the rules proposed by the sheriff and adopted or modified by the commissioners court under this subchapter;

(3) establish procedures for application for and renewal and revocation of an alarm system permit;

(4) establish procedures that include notice to the permit holder and an opportunity for a hearing for permit revocation or suspension if the permit holder violates this subchapter or an order of the commissioners court or a rule adopted under this subchapter;

(5) establish fees in accordance with this subchapter for the issuance of the permits;

(6) require that any permit issued under this subchapter be kept at the alarm site and produced for inspection on request of the sheriff or the sheriff's representative;

(7) require that a permit must be issued and unrevoked before a sheriff or other law enforcement official may respond; and

(8) establish a number of free false alarms for each category of alarm system and impose a service response fee for any alarm in excess of the number of free responses within the preceding 12-month period.

(b) Repealed by Acts 2005, 79th Leg., Ch. 1296, Sec. 5, eff. June 18,

2005.

(c) A penalty or fee imposed for a false alarm must be established by rule based on the type and level of emergency response provided. The fee for more than five false alarms shall not exceed $75 per false alarm above the number of free responses. If there are more than nine false alarms in a one-year period, the alarm system permit may be revoked.

(d) Notwithstanding the other provisions of this section, the owner or lessee of premises on which an alarm system is installed may be charged the full costs incurred by the county when the owner or lessee or the agent or employee of the owner or lessee intentionally or knowingly activates the alarm system for any reason other than an emergency or threat of an emergency of the kind for which the alarm system was designed to give notice.

(e) The sheriff or the sheriff's representative shall provide a copy of the rules to a person and assess a fee for the copy in accordance with Chapter 552, Government Code.

Added by Acts 1991, 72nd Leg., ch. 147, Sec. 1, eff. Sept. 1, 1991. Amended by Acts 1995, 74th Leg., ch. 76, Sec. 5.95(88), eff. Sept. 1, 1995. Renumbered from Sec. 237.002 and amended by Acts 2001, 77th Leg., ch; 1420, Sec. 12.003(5), eff. Sept. 1, 2001.
Amended by:

Acts 2005, 79th Leg., Ch. 1296, Sec. 5, eff. June 18, 2005.

Sec. 233.093. PERMIT REQUIRED; EXCEPTIONS. (a) In a county in which the sheriff regulates alarm systems under this subchapter, a person may not use an alarm system without a permit issued in accordance with this subchapter.

(b) This subchapter does not apply to:

(1) emergency response systems managed by health care facilities licensed by the Texas Department of Health; or

(2) alarm systems installed on:

(A) a motor vehicle;

(B) premises occupied by the United States, this state, or the county; or

(C) premises located in an incorporated area within the county.

Added by Acts 1991, 72nd Leg., ch. 147, Sec. 1, eff. Sept. 1, 1991. Renumbered from Sec. 237.003 and amended by Acts 2001, 77th Leg., ch; 1420, Sec. 12.003(5), eff. Sept. 1, 2001.

Sec. 233.094. PERMIT FEES. (a) The sheriff of a county who regulates alarm systems under this subchapter may authorize the county auditor to assess

and collect fees for the issuance or renewal of a permit under this subchapter in reasonable amounts set by the commissioners court.

(b) All fees received under this subchapter shall be remitted to the county treasurer to be deposited to the credit of the general fund of the county.

Added by Acts 1991, 72nd Leg., ch. 147, Sec. 1, eff. Sept. 1, 1991. Renumbered from Sec. 237.004 and amended by Acts 2001, 77th Leg., ch; 1420, Sec. 12.003(5), eff. Sept. 1, 2001.

Sec. 233.095. MUNICIPAL AUTHORITY UNAFFECTED. This subchapter does not affect the authority of a municipality in the county to enact ordinances regulating alarm systems.

Added by Acts 1991, 72nd Leg., ch. 147, Sec. 1, eff. Sept. 1, 1991. Renumbered from Sec. 237.005 and amended by Acts 2001, 77th Leg., ch; 1420, Sec. 12.003(5), eff. Sept. 1, 2001.

Sec. 233.096. CRIMINAL PENALTY. (a) A person who violates this subchapter, an order of the commissioners court, or a rule adopted under this subchapter commits an offense.

(b) An offense under this section is a Class C misdemeanor.

Added by Acts 1991, 72nd Leg., ch. 147, Sec. 1, eff. Sept. 1, 1991. Renumbered from Sec. 237.006 and amended by Acts 2001, 77th Leg., ch; 1420, Sec. 12.003(5), eff. Sept. 1, 2001.

Sec. 233.097. COUNTY LIABILITY. The county, the commissioners court, the sheriff, and the sheriff's employees or agents are not liable for an action arising out of the regulation of or failure to regulate alarm systems.

Added by Acts 1991, 72nd Leg., ch. 147, Sec. 1, eff. Sept. 1, 1991. Renumbered from Sec. 237.007 by Acts 2001, 77th Leg., ch. 1420, Sec. 12.003(5), eff. Sept. 1, 2001.

Sec. 233.098. ENFORCED COLLECTION. The appropriate attorney representing the county may file a civil action in a court of competent jurisdiction to recover a penalty or fee imposed by a county under this subchapter.

Added by Acts 2005, 79th Leg., Ch. 1296, Sec. 3, eff. June 18, 2005.

SUBCHAPTER F. RESIDENTIAL BUILDING CODE STANDARDS APPLICABLE TO UNINCORPORATED AREAS OF CERTAIN COUNTIES

Sec. 233.151. DEFINITIONS. (a) In this subchapter, "new residential construction" includes:

(1) residential construction of a single-family house or duplex on a vacant lot; and

(2) construction of an addition to an existing single-family house or duplex, if the addition will increase the square footage or value of the existing residential building by more than 50 percent.

(b) The term does not include a structure that is constructed in accordance with Chapter 1201, Occupations Code, or a modular home constructed in accordance with Chapter 1202, Occupations Code.

Added by Acts 2009, 81st Leg., R.S., Ch. 1318, Sec. 1, eff. September 1, 2009.

Sec. 233.152. APPLICABILITY. This subchapter applies only to a county that has adopted a resolution or order requiring the application of the provisions of this subchapter and that:

(1) is located within 50 miles of an international border; or

(2) has a population of more than 100.

Added by Acts 2009, 81st Leg., R.S., Ch. 1318, Sec. 1, eff. September 1, 2009.

Sec. 233.153. BUILDING CODE STANDARDS APPLICABLE. (a) New residential construction of a single-family house or duplex in the unincorporated area of a county to which this subchapter applies shall conform to the version of the International Residential Code published as of May 1, 2008, or the version of the International Residential Code that is applicable in the county seat of that county.

(b) Standards required under this subchapter apply only to new residential construction that begins after September 1, 2009.

(c) If a municipality located within a county to which this subchapter applies has adopted a building code in the municipality's extraterritorial jurisdiction, the building code adopted by the municipality controls and building code standards under this subchapter have no effect in the municipality's extraterritorial jurisdiction.

(d) This subchapter may not be construed to:

(1) require prior approval by the county before the beginning of new residential construction;

(2) authorize the commissioners court of a county to adopt or enforce zoning regulations; or

(3) affect the application of the provisions of Subchapter B, Chapter 232, to land development.

(e) In the event of a conflict between this subchapter and Subchapter B, Chapter 232, the provisions of Subchapter B, Chapter 232, control.

(f) A county may not charge a fee to a person subject to standards under this subchapter to defray the costs of enforcing the standards.

Added by Acts 2009, 81st Leg., R.S., Ch. 1318, Sec. 1, eff. September 1, 2009.

Sec. 233.154. INSPECTION AND NOTICE REQUIREMENTS. (a) A person who builds new residential construction described by Section 233.153 shall have the construction inspected to ensure building code compliance in accordance with this section as follows:

(1) for new residential construction on a vacant lot, a minimum of three inspections must be performed during the construction project to ensure code compliance, as applicable, at the following stages of construction:

(A) the foundation stage, before the placement of concrete;

(B) the framing and mechanical systems stage, before covering with drywall or other interior wall covering; and

(C) on completion of construction of the residence;

(2) for new residential construction of an addition to an existing residence as described by Section 233.151(a)(2), the inspections under Subdivision (1) must be performed as necessary based on the scope of work of the construction project; and

(3) for new residential construction on a vacant lot and for construction of an addition to an existing residence, the builder:

(A) is responsible for contracting to perform the inspections required by this subsection with:

(i) a licensed engineer;

(ii) a registered architect;

(iii) a professional inspector licensed by the Texas Real Estate Commission;

(iv) a plumbing inspector employed by a municipality and licensed by the Texas State Board of Plumbing Examiners;

(v) a building inspector employed by a political subdivision; or

(vi) an individual certified as a residential combination inspector by the International Code Council; and

(B) may use the same inspector for all the required inspections or a different inspector for each required inspection.

(b) If required by a county to which this subchapter applies, before commencing new residential construction, the builder shall provide notice to the county on a form prescribed by the county of:

(1) the location of the new residential construction;

(2) the approximate date by which the new residential construction will be commenced; and

(3) the version of the International Residential Code that will be used to construct the new residential construction before commencing construction.

(c) If required by the county, not later than the 10th day after the date of the final inspection under this section, the builder shall submit notice of the inspection stating whether or not the inspection showed compliance with the building code standards applicable to that phase of construction in a form required by the county to:

(1) the county employee, department, or agency designated by the commissioners court of the county to receive the information; and

(2) the person for whom the new residential construction is being built, if different from the builder.

Added by Acts 2009, 81st Leg., R.S., Ch. 1318, Sec. 1, eff. September 1, 2009.

Sec. 233.155. ENFORCEMENT OF STANDARDS. If proper notice is not submitted in accordance with Sections 233.154(b) and (c), the county may take any or all of the following actions:

(1) refer the inspector to the appropriate regulatory authority for discipline;

(2) in a suit brought by the appropriate attorney representing the county in the district court, obtain appropriate injunctive relief to prevent a violation or threatened violation of a standard or notice required under this subchapter from continuing or occurring;

(3) refer the builder for prosecution under Section 233.157.

Added by Acts 2009, 81st Leg., R.S., Ch. 1318, Sec. 1, eff. September 1, 2009.

Sec. 233.156. EXISTING AUTHORITY UNAFFECTED. The authority granted by this subchapter does not affect the authority of a commissioners court to adopt an order under other law.

Added by Acts 2009, 81st Leg., R.S., Ch. 1318, Sec. 1, eff. September 1, 2009.

Sec. 233.157. PENALTY. (a) A person commits an offense if the person fails to provide proper notice in accordance with Sections 233.154(b) and (c).

(b) An offense under this section is a Class C misdemeanor.

(c) An individual who fails to provide proper notice in accordance with Sections 233.154(b) and (c) is not subject to a penalty under this subsection

if:

(1) the new residential construction is built by the individual or the individual acts as the individual's own contractor; and

(2) the individual intends to use the residence as the individual's primary residence.

Added by Acts 2009, 81st Leg., R.S., Ch. 1318, Sec. 1, eff. September 1, 2009.

SUBCHAPTER Z. MISCELLANEOUS PROVISIONS

Sec. 233.901. TIME FOR ISSUANCE OF COUNTY BUILDING PERMIT. (a) This section applies only to a permit required by a county with a population of 3.3 million or more to construct or improve a building or other structure in the county, but does not apply to a permit for an on-site sewage disposal system.

(b) Not later than the 45th day after the date an application for a permit is submitted, the county must:

(1) grant or deny the permit;

(2) provide written notice to the applicant stating the reasons why the county has been unable to act on the permit application; or

(3) reach a written agreement with the applicant providing for a deadline for granting or denying the permit.

(c) For a permit application for which notice is provided under Subsection (b)(2), the county must grant or deny the permit not later than the 30th day after the date the notice is received.

(d) If a county fails to act on a permit application in the time required by Subsection (c) or by an agreement under Subsection (b)(3), the county:

(1) may not collect any permit fees associated with the application; and

(2) shall refund to the applicant any permit fees associated with the application that have been collected.

Added by Acts 2005, 79th Leg., Ch. 918, Sec. 1, eff. September 1, 2005.

LOCAL GOVERNMENT CODE

TITLE 11. PUBLIC SAFETY

SUBTITLE B. COUNTY PUBLIC SAFETY

CHAPTER 352. COUNTY FIRE PROTECTION

SUBCHAPTER A. PROTECTION OF COUNTY RESIDENTS

Sec. 352.001. FIRE PROTECTION OF COUNTY RESIDENTS. (a) The commissioners court of a county may furnish fire protection or fire-fighting equipment to the residents of the county or of an adjoining county who live outside municipalities.

(b) The commissioners court may:

(1) purchase fire trucks or other fire-fighting equipment;

(2) issue time warrants and levy and collect taxes to pay the principal of and interest on the time warrants as provided by law; and

(3) contract with the governing body of a municipality located within the county or within an adjoining county to use fire trucks or other fire-fighting equipment that belongs to the municipality.

(c) The commissioners court of a county may contract with an incorporated volunteer fire department that is located within the county to provide fire protection to an area of the county that is located outside the municipalities in the county. The court may pay for that protection from the general fund of the county.

Acts 1987, 70th Leg., ch. 149, Sec. 1, eff. Sept. 1, 1987.

Sec. 352.002. USE OF SURPLUS OR SALVAGE PROPERTY BY VOLUNTEER FIRE DEPARTMENT. (a) In this section:

(1) "Surplus property" means personal property that is in excess of the needs of its owner, that is not required for the owner's foreseeable needs, and that possesses some usefulness for the purpose for which it was intended or for some other purpose.

(2) "Salvage property" means personal property, other than wastepaper, that because of use, time, or accident is so damaged, used, or consumed that it has no value for the purpose for which it was originally intended.

(b) The commissioners court of a county may contract to supply surplus or salvage property to any incorporated volunteer fire department with which the commissioners court has contracted under Section 352.001.

Acts 1987, 70th Leg., ch. 149, Sec. 1, eff. Sept. 1, 1987.

Sec. 352.003. FIRE PROTECTION IN CERTAIN COUNTIES. (a) For use in protecting bridges, county shops, county warehouses, and other property located outside the municipalities in a county with a population of 350,001 to 449,999, the commissioners court of the county may:

(1) purchase fire trucks and other fire-fighting equipment; and

(2) contract with a centrally located municipality within the county for the operation and maintenance of the equipment.

(b) In a county with a population of less than 20,000 and a property valuation of more than $100 million according to the most recently approved county tax rolls, the commissioners court of the county may:

(1) contract with the governing bodies of municipalities in the county for the furnishing by the municipalities of fire protection outside the municipalities; and

(2) appropriate funds to pay the municipalities.

Acts 1987, 70th Leg., ch. 149, Sec. 1, eff. Sept. 1, 1987.

Sec. 352.004. AGENCY; LIABILITY. (a) In this section, "furnishing fire protection" includes traveling to or from a fire.

(b) The act of a person who, in carrying out a county's authority to provide fire protection, furnishes fire protection to a county resident who lives outside the municipalities in the county, including the act of a person who is a regular employee or fire fighter of a municipality, is considered to be the act of an agent of the county.

(c) A municipality is not liable for the act of its employee in fighting fires outside the municipality under a contract between the commissioners court of the county and the governing body of the municipality.

Acts 1987, 70th Leg., ch. 149, Sec. 1, eff. Sept. 1, 1987.

Sec. 352.005. CONTRACTUAL PROVISION OF FIRE-FIGHTING EQUIPMENT OR SERVICES. (a) This section applies to a county with a population of 350,000 or more.

(b) By an order or resolution passed by majority vote, the governing body of a municipality that has a volunteer fire department recognized by the State Board of Insurance may petition the commissioners court to furnish fire-fighting equipment to the municipality. The commissioners court may contract with the petitioning governing body to furnish the equipment if the governing body shows that the municipality is eligible to receive the service and benefit

of the equipment by compliance with this section.

(c) A group of at least 25 county residents who live in an unincorporated community in the county, who are qualified to vote in a county bond election, and who have organized or will organize within a reasonable time a volunteer fire department recognized by the State Board of Insurance may petition the commissioners court of the county to furnish fire-fighting equipment to the group. The commissioners court may contract with the petitioning residents to furnish the equipment.

(d) The commissioners court may provide the fire-fighting equipment for the use and benefit of the petitioner under a contract subject to the conditions that the petitioner shall:

(1) furnish a satisfactory place in which to keep the equipment;

(2) pay all the costs of operating the equipment; and

(3) furnish the personnel necessary to operate the equipment.

(e) The county shall keep the fire-fighting equipment in good working order and make all necessary repairs or replacements. The commissioners court shall determine if a repair or replacement is necessary and shall require that repair work, including labor and materials, be provided as much as possible by the court's shops that it designates. The commissioners court may provide the petitioner with at least one emergency unit of fire-fighting equipment to be used while the regular unit is being repaired or replaced. The commissioners court may use an available truck or other equipment if it is unable to acquire a new truck or equipment for the purpose of building or equipping the fire-fighting equipment.

(f) The petitioner is responsible for the safekeeping of the fire-fighting equipment and is liable to the county for any loss through theft, or, if the petitioner is a municipality, through negligence by an officer, agent, or employee of the municipality, or, if the petitioner is a group of county residents, through negligence by one of those residents who handles or operates the equipment.

(g) Before a unit of fire-fighting equipment is delivered to a petitioner, the petitioner must post a bond with good and sufficient surety, payable to the county, in an amount fixed by the commissioners court that does not exceed the initial cost of the unit of fire-fighting equipment. The bond must be conditioned on payment to the county of the amount of the actual loss to each unit of equipment, or part of a unit, that results from theft or negligence for which the petitioner is liable.

(h) The fire-fighting equipment shall remain in the county. The commissioners court may inspect the equipment at any time and may repossess the equipment for noncompliance with this section by the petitioner.

(i) For the purpose of fighting fires outside the limits of a municipality, the commissioners court may contract with any municipality in the county for the use of fire-fighting equipment and the use and service of the equipment by the municipal fire department. The contract shall be on the terms and conditions agreed to by the commissioners court and the governing authority of the municipality. The commissioners court shall pay the costs of the items covered by the contract from the general fund of the county.

(j) Fire-fighting equipment purchased by a county for the purpose of furnishing equipment under this section is subject to the competitive bidding requirements applicable to other county purchases.

(k) The commissioners court shall pay the costs of administering this section from the general fund of the county.

Acts 1987, 70th Leg., ch. 149, Sec. 1, eff. Sept. 1, 1987.

Sec. 352.006. SALE OF USED FIRE PROTECTION OR FIRE-FIGHTING EQUIPMENT TO CERTAIN VOLUNTEER FIRE DEPARTMENTS. (a) In this section, "volunteer fire department" means an association that:

(1) operates fire-fighting equipment;

(2) is organized primarily to provide and actively provides fire-fighting services;

(3) does not pay its members compensation other than nominal compensation; and

(4) does not distribute any of its income to its members, officers, or governing body, other than for reimbursement of expenses.

(b) Notwithstanding Subchapter D, Chapter 263, or other law, the commissioners court of a county may sell used fire-fighting equipment, excluding equipment described in Sections 419.040 and 419.041, Government Code, to a volunteer fire department for eight percent of the original purchase value of the equipment if:

(1) the fire protection or fire-fighting equipment is at least 15 years old and met the National Fire Protection Association standards at the original time of purchase; and

(2) the volunteer fire department provides fire protection to an area within the county.

Added by Acts 2003, 78th Leg., ch. 952, Sec. 1, eff. Sept. 1, 2003.

SUBCHAPTER B. COUNTY FIRE MARSHAL

Sec. 352.011. CREATION OF OFFICE; TERM. (a) The commissioners court of a county may establish the office of county fire marshal and provide office

facilities, equipment, transportation, assistants, and professional services for that office.

(b) The commissioners court shall establish the term of office for a county fire marshal for a period not to exceed two years.

Acts 1987, 70th Leg., ch. 149, Sec. 1, eff. Sept. 1, 1987.

Sec. 352.012. QUALIFICATIONS FOR OFFICE. (a) To qualify for office, the county fire marshal must take the oath prescribed by the constitution of this state and post a bond as required by the commissioners court conditioned that the marshal will faithfully and strictly perform the duties of the office.

(b) The county fire marshal may not be directly or indirectly interested in the sale of fire-fighting equipment and may not be engaged in any type of fire insurance business.

Acts 1987, 70th Leg., ch. 149, Sec. 1, eff. Sept. 1, 1987.

Sec. 352.013. INVESTIGATION OF FIRES. (a) The county fire marshal shall:

(1) investigate the cause, origin, and circumstances of fires that occur within the county but outside the municipalities in the county and that destroy or damage property or cause injury; and

(2) determine whether a fire was the result of negligent or intentional conduct.

(b) The commissioners court of a county, with the advice of the county fire marshal, shall adopt rules and procedures for determining which fires warrant investigation by the county fire marshal. The county fire marshal shall begin an investigation within 24 hours after the receipt of information regarding a fire that warrants investigation under commissioners court rules and procedures. The 24-hour period does not include a Sunday.

(c) In the performance of official duties, the county fire marshal, at any time of day, may enter and examine a structure where a fire has occurred and may examine adjacent premises.

Acts 1987, 70th Leg., ch. 149, Sec. 1, eff. Sept. 1, 1987. Amended by Acts 2003, 78th Leg., ch. 371, Sec. 1, eff. Sept. 1, 2003.

Sec. 352.014. RECORD OF INVESTIGATION. The county fire marshal shall keep a record of each fire that the marshal is required to investigate. The record must include the facts, statistics, and circumstances determined by the investigation, including the origin of the fire and the estimated amount of the loss. Each fire department and state or local agency that provides emergency

medical services must submit reports requested by the county fire marshal in a timely manner.

Acts 1987, 70th Leg., ch. 149, Sec. 1, eff. Sept. 1, 1987. Amended by Acts 1989, 71st Leg., ch. 1248, Sec. 64, eff. Sept. 1, 1989; Acts 2003, 78th Leg., ch. 371, Sec. 1, eff. Sept. 1, 2003.

Sec. 352.015. ARSON INVESTIGATION. (a) If the county fire marshal determines that further investigation of a fire or of an attempt to set a fire is necessary, the marshal may:

(1) subpoena witnesses to testify regarding the fire or attempt;

(2) administer oaths to the witnesses;

(3) take and preserve written statements, affidavits, and depositions; and

(4) require the production of an instrument that is pertinent to the investigation.

(b) The county fire marshal shall file in a court of competent jurisdiction a complaint charging arson, attempted arson, conspiracy to defraud, or any other crime against a person the marshal believes to be guilty.

(c) The county fire marshal shall file charges under Section 352.021 in a court of competent jurisdiction against a witness who refuses to cooperate with the investigation.

Acts 1987, 70th Leg., ch. 149, Sec. 1, eff. Sept. 1, 1987.

Sec. 352.016. INSPECTION OR REVIEW OF PLAN FOR FIRE OR LIFE SAFETY HAZARDS. (a) In this section, "fire or life safety hazard" means any condition that endangers the safety of a structure or its occupants and promotes or causes fire or combustion, including:

(1) the presence of a flammable substance;

(2) a dangerous or dilapidated wall, ceiling, or other structural element;

(3) improper electrical components, heating, or other building services or facilities;

(4) the presence of a dangerous chimney, flue, pipe, main, or stove, or of dangerous wiring;

(5) dangerous storage, including storage or use of hazardous substances; or

(6) inappropriate means of egress, fire protection, or other fire-related safeguard.

(b) In the interest of safety and fire prevention, the county fire

marshal may inspect for fire or life safety hazards any structure, appurtenance, fixture, or real property located within 500 feet of a structure, appurtenance, or fixture. The marshal shall inspect a structure for fire or life safety hazards if called on to do so. In the absence of a county fire code, the county fire marshal may conduct an inspection using any nationally recognized code or standard adopted by the state. If the marshal determines the presence of a fire or life safety hazard, the marshal may order the owner or occupant of the premises to correct the hazardous situation. If ordered to do so, an owner or occupant shall correct the hazardous situation in accordance with the order.

(b-1) In the interest of safety and fire prevention, the county fire marshal shall, if required, and may, if requested, review the plans of a business, single-family residence, multi-family dwelling, or commercial property for fire or life safety hazards.

(c) The commissioners court by order may authorize the county fire marshal to charge a fee to the owner of a business, a multi-family dwelling, or commercial property for a plan review or inspection conducted under this section in a reasonable amount determined by the commissioners court to cover the cost of the plan review or inspection.

(d) The commissioners court by order may authorize the county fire marshal to charge a fee to the owner of a single-family residence for a plan review or inspection conducted under this section in a reasonable amount determined by the commissioners court to cover the cost of the plan review or inspection, if the plan review or inspection is requested by the owner of the property.

Acts 1987, 70th Leg., ch. 149, Sec. 1, eff. Sept. 1, 1987. Amended by Acts 1989, 71st Leg., ch. 358, Sec. 1, eff. June 14, 1989; Acts 1989, 71st Leg., ch. 760, Sec. 1, eff. Aug. 28, 1989; Acts 1991, 72nd Leg., ch. 851, Sec. 1, eff. Sept. 1, 1991; Acts 2003, 78th Leg., ch. 371, Sec. 1, eff. Sept. 1, 2003.

Sec. 352.017. PRIVACY OF EXAMINATIONS; SERVICE OF PROCESS. (a) In a proceeding under this subchapter, the county fire marshal may:

(1) conduct an investigation or examination in private;

(2) exclude a person who is not under examination; and

(3) separate witnesses from each other until each witness is examined.

(b) Service of process required by this subchapter shall be made by a peace officer and shall be signed by the county fire marshal or the fire marshal's deputy.

Acts 1987, 70th Leg., ch. 149, Sec. 1, eff. Sept. 1, 1987. Amended by Acts 2003, 78th Leg., ch. 371, Sec. 2, eff. Sept. 1, 2003.

Sec. 352.018. EFFECT ON CIVIL ACTIONS. (a) An action taken by a county fire marshal in the investigation of a fire does not affect the rights of a policyholder or of any company regarding a loss caused by the fire.

(b) The result of an investigation by the county fire marshal of a fire may not be admitted in evidence in the trial of a civil action brought under the insurance policy.

(c) The statement of an insurance company, the company's officers, agents, or adjusters, or of a policyholder or the policyholder's representative, that is made to the county fire marshal or his representative with respect to the origin or cause or supposed origin or cause of the fire may not be admitted in evidence in or made the basis of a civil action for damages.

Acts 1987, 70th Leg., ch. 149, Sec. 1, eff. Sept. 1, 1987.

Sec. 352.019. COOPERATION WITH OTHER FIRE PROTECTION AGENCIES. (a) The county fire marshal shall enforce all state and county regulations that relate to fires, explosions, or damages of any kind caused by a fire or explosion.

(b) The county fire marshal shall coordinate the work of the various fire-fighting and fire prevention units in the county. On request, the county fire marshal may assist a rural fire prevention district or emergency services district located wholly or partially in the county to accomplish its powers and duties.

(b-1) If the commissioners court establishes procedures for firefighter certification under Subsection (b), the commissioners court must ensure that the procedures are at least as stringent as the minimum qualifications set by the Texas Commission on Fire Protection under Section 419.032, Government Code. This subsection does not apply to a volunteer firefighter as defined by Section 419.001, Government Code.

(c) The county fire marshal or the county fire marshal's designee may perform as the incident commander in a major event if the incident commander of the responsible fire department consents. The county fire marshal may not enforce orders and decrees within a municipality in the county unless specifically required to do so by interlocal agreement and may act in a cooperative and advisory capacity there only on request.

(d) The county fire marshal shall cooperate with the state fire marshal to conduct fire prevention and fire-fighting activities or postfire

investigations. The county fire marshal shall aid or conduct an investigation in a municipality if requested by the state fire marshal, the municipality, or the fire chief of the municipality.

(e) A county commissioners court may authorize the fire marshal to provide training programs and operate a training facility for the various fire-fighting and fire prevention units in the county. The county may establish and collect a reasonable fee for the training programs, use of the facility, and services provided by the facility.

(f) The commissioners court and county fire marshal may jointly adopt voluntary guidelines, including voluntary funding guidelines, for fire departments located in unincorporated areas of the county, including fire departments located within rural fire prevention districts or emergency services districts, regarding participation in the Texas Fire Incident Reporting System (TXFIRS) or the National Fire Incident Reporting System (NFIRS), or both. The commissioners court may establish model procedures for voluntary use by the various fire departments in the county with respect to:

(1) emergency incident management;

(2) firefighter certification; and

(3) automatic mutual aid.

(g) If a commissioners court authorizes a fire marshal to provide training programs and operate a training facility under Subsection (e), the fire marshal must ensure that the training programs and operation of the training facility are at least as stringent as the minimum qualifications set by the Texas Commission on Fire Protection under Section 419.032, Government Code. This subsection does not apply to a volunteer firefighter as defined by Section 419.001, Government Code.

Acts 1987, 70th Leg., ch. 149, Sec. 1, eff. Sept. 1, 1987. Amended by Acts 2003, 78th Leg., ch. 371, Sec. 3, eff. Sept. 1, 2003.

Sec. 352.020. LIABILITY. The county fire marshal and the assistants and employees of the office are not liable in damages for any acts or omissions in the performance of their duties except in cases of gross negligence or wilful malfeasance.

Acts 1987, 70th Leg., ch. 149, Sec. 1, eff. Sept. 1, 1987.

Sec. 352.021. CONTEMPT OF FIRE INVESTIGATION PROCEEDINGS. (a) A person commits an offense if the person is a witness in connection with an investigation under Section 352.015 and refuses to be sworn, refuses to appear and testify, or fails and refuses to produce before the county fire marshal any

book, paper, or other document relating to any matter under investigation if called on by the marshal to do so.

(a-1) A person commits an offense if the person is the owner of property subject to an investigation under Section 352.015 and the person refuses to be sworn, refuses to appear and testify, or fails and refuses to produce before the county fire marshal any book, paper, or other document relating to any matter under investigation if called on by the marshal to do so.

(b) An offense under this section is a misdemeanor punishable by a fine of not more than $2,000.

Acts 1987, 70th Leg., ch. 149, Sec. 1, eff. Sept. 1, 1987. Amended by Acts 2003, 78th Leg., ch. 371, Sec. 4, eff. Sept. 1, 2003.
Amended by:

Acts 2005, 79th Leg., Ch. 960, Sec. 2, eff. September 1, 2005.

Sec. 352.022. PENALTY FOR FAILURE TO COMPLY WITH ORDER. An owner or occupant who is subject to an order issued under Section 352.016 commits an offense if that person fails to comply with the order. Each refusal to comply is a separate offense. The offense is a Class B misdemeanor unless it is shown on the trial of the offense that the defendant has been previously convicted two or more times under this section, in which event the offense is a state jail felony.

Acts 1987, 70th Leg., ch. 149, Sec. 1, eff. Sept. 1, 1987. Amended by Acts 2003, 78th Leg., ch. 371, Sec. 5, eff. Sept. 1, 2003.

Sec. 352.023. EXEMPTION. This subchapter does not apply to a state agency that is authorized to prevent and extinguish forest and grass fires.

Acts 1987, 70th Leg., ch. 149, Sec. 1, eff. Sept. 1, 1987.

SUBCHAPTER C. FIREWORKS

Sec. 352.051. REGULATION OF RESTRICTED FIREWORKS. (a) For the purposes of this section the following definitions shall apply:

(1) "Restricted fireworks" means only those items classified under 49 C.F.R. Sec. 173.100(r)(2) (10-1-86 edition), as "skyrockets with sticks" and "missiles with fins".

(2) "Drought conditions" means the existence immediately preceding or during the fireworks season of a Keetch-Byram Drought Index of 575 or greater.

(b)(1) The Texas Forest Service in the ordinary course of its activities shall determine whether drought conditions, as defined under Subsection (a)(2),

exist on average in any county requesting such a determination. The Texas Forest Service shall make available the measurement index guidelines used to determine whether drought conditions exist in a particular area. Following any determination that such drought conditions exist, the Texas Forest Service shall notify said county or counties when such drought conditions no longer exist. The Texas Forest Service shall make its services available each day during the Fourth of July and December fireworks seasons to respond to the request of any county for a determination whether drought conditions exist on average in the county.

(2) The Texas Forest Service shall be allowed to take such donations of equipment or funds as necessary to aid in the carrying out of this section.

(c) Upon a determination under this section that drought conditions exist on average in a specified county, the commissioners court of the county by order may prohibit or restrict the sale or use of restricted fireworks in the unincorporated area of the county. In addition, during the December fireworks season, the commissioners court of a county by order may restrict or prohibit the sale or use of restricted fireworks in specified areas when conditions on rural acreage in the county not under cultivation for a period of at least 12 months are determined to be extremely hazardous for the danger of fire because of high grass or dry vegetation.

(d) To facilitate compliance with an order adopted under Subsection (c), the order must be adopted before:

(1) April 25 of each year for the Cinco de Mayo fireworks season;

(2) June 15 of each year for the Fourth of July fireworks season; and

(3) December 15 of each year for each December fireworks season.

(e) An order issued under this section shall expire upon determination as provided under Subsection (b) that such drought conditions no longer exist.

(f) When a county issues an order restricting or prohibiting the sale or use of restricted fireworks under this section, the county may designate one or more areas of appropriate size and accessibility in the county as safe areas where the use of restricted fireworks is not prohibited, and the legislature encourages a county to designate such an area for that purpose. The safe area may be provided by the county, a municipality within the county, or an individual, business, or corporation. A safe area may be designated in and provided in the geographic area of the regulatory jurisdiction of a municipality if the activity conducted in the safe area is authorized by general law or a municipal regulation or ordinance. An area is considered safe if adequate public safety and fire protection services are provided to the area. A county, municipality, individual, business, or corporation is not liable for injuries or damages resulting from the designation, maintenance, or

use of the safe area.

(g) A person selling any type of fireworks, including restricted fireworks, in a county that has adopted an order under Subsection (c) shall, at every location at which the person sells fireworks in the county, provide reasonable notice of the order and reasonable notice of any location designated under Subsection (f) as a safe area.

(h) An affected party is entitled to injunctive relief to prevent the violation or threatened violation of a requirement or prohibition established by an order adopted under this section.

(i) A person commits an offense if the person knowingly or intentionally violates a prohibition established by an order issued under this section. An offense under this subsection is a Class C misdemeanor.

(j) A civil action against a county based on the county's actions under this section must be brought in the appropriate court in that county.

Added by Acts 1991, 72nd Leg., ch. 865, Sec. 1, eff. Sept. 1, 1991. Amended by Acts 1995, 74th Leg., ch. 500, Sec. 1, eff. Aug. 28, 1995; Acts 1997, 75th Leg., ch. 1399, Sec. 1, eff. Sept. 1, 1997; Acts 1999, 76th Leg., ch. 1244, Sec. 1 to 3, eff. Sept. 1, 1999. Renumbered from Sec. 240.904 by Acts 2001, 77th Leg., ch. 1420, Sec. 12.004, eff. Sept. 1, 2001.
Amended by:

Acts 2007, 80th Leg., R.S., Ch. 1179, Sec. 7, eff. June 15, 2007.

SUBCHAPTER D. OUTDOOR BURNING

Sec. 352.081. REGULATION OF OUTDOOR BURNING. (a) In this section, "drought conditions" means the existence of a long-term deficit of moisture creating atypically severe conditions with increased wildfire occurrence as defined by the Texas Forest Service through the use of the Keetch-Byram Drought Index or, when that index is not available, through the use of a comparable measurement that takes into consideration the burning index, spread component, or ignition component for the particular area.

(b) On the request of the commissioners court of a county, the Texas Forest Service shall determine whether drought conditions exist in all or part of the county. The Texas Forest Service shall make available the measurement index guidelines that determine whether a particular area is in drought condition. Following a determination that drought conditions exist, the Texas Forest Service shall notify the county when drought conditions no longer exist. The Texas Forest Service may accept donations of equipment or funds as necessary to aid the Texas Forest Service in carrying out this section.

(c) The commissioners court of a county by order may prohibit or restrict

outdoor burning in general or outdoor burning of a particular substance in all or part of the unincorporated area of the county if:

(1) drought conditions have been determined to exist as provided by Subsection (b); or

(2) the commissioners court makes a finding that circumstances present in all or part of the unincorporated area create a public safety hazard that would be exacerbated by outdoor burning.

(d) An order adopted under this section must specify the period during which outdoor burning is prohibited or restricted. The period may not extend beyond the 90th day after the date the order is adopted. A commissioners court may adopt an order under this section that takes effect on the expiration of a previous order adopted under this section.

(e) An order adopted under this section expires, as applicable, on the date:

(1) a determination is made under Subsection (b) that drought conditions no longer exist; or

(2) a determination is made by the commissioners court, or the county judge or fire marshal if designated for that purpose by the commissioners court, that the circumstances identified under Subsection (c)(2) no longer exist.

(f) This section does not apply to outdoor burning activities:

(1) related to public health and safety that are authorized by the Texas Natural Resource Conservation Commission for:

(A) firefighter training;

(B) public utility, natural gas pipeline, or mining operations; or

(C) planting or harvesting of agriculture crops; or

(2) that are conducted by a prescribed burn manager certified under Section 153.048, Natural Resources Code, and meet the standards of Section 153.047, Natural Resources Code.

(g) Any person is entitled to injunctive relief to prevent the violation or threatened violation of a prohibition or restriction established by an order adopted under this section.

(h) A person commits an offense if the person knowingly or intentionally violates a prohibition or restriction established by an order adopted under this section. An offense under this subsection is a Class C misdemeanor.

Added by Acts 1999, 76th Leg., ch. 1435, Sec. 1, eff. Aug. 30, 1999. Amended by Acts 2001, 77th Leg., ch. 1185, Sec. 1, eff. Sept. 1, 2001. Renumbered from Sec. 240.906 by Acts 2001, 77th Leg., ch. 1420, Sec. 12.004, eff. Sept. 1, 2001.

Amended by:

Acts 2011, 82nd Leg., R.S., Ch. 495, Sec. 1, eff. June 17, 2011.

Acts 2011, 82nd Leg., R.S., Ch. 1341, Sec. 20, eff. June 17, 2011.

Sec. 352.082. OUTDOOR BURNING OF HOUSEHOLD REFUSE IN CERTAIN RESIDENTIAL AREAS. (a) This section applies only to the unincorporated area of a county:

(1) that is adjacent to a county with a population of 3.3 million or more; and

(2) in which a planned community is located that has 20,000 or more acres of land, that was originally established under the Urban Growth and New Community Development Act of 1970 (42 U.S.C. Section 4501 et seq.), and that is subject to restrictive covenants containing ad valorem or annual variable budget based assessments on real property.

(b) In this section, "neighborhood" and "refuse" have the meanings assigned by Section 343.002, Health and Safety Code.

(c) A person commits an offense if the person intentionally or knowingly burns household refuse outdoors on a lot that is:

(1) located in a neighborhood; or

(2) smaller than five acres.

(d) An offense under this section is a Class C misdemeanor. On conviction of an offense under this section, the court shall require the defendant, in addition to any fine, to perform community service as provided by Section 16(e), Article 42.12, Code of Criminal Procedure.

Added by Acts 2005, 79th Leg., Ch. 904, Sec. 2, eff. September 1, 2005.

SUBCHAPTER E. GATED COMMUNITIES AND MULTI-UNIT HOUSING PROJECTS

Sec. 352.111. GATED COMMUNITY OR HOUSING PROJECT SUBJECT TO SUBCHAPTER. This subchapter applies only to a gated community, or to a multi-unit housing project that controls access to the project by a pedestrian or vehicular gate, located outside municipal boundaries in an area not already subject to municipal regulations regarding vehicular or pedestrian gates.

Added by Acts 2001, 77th Leg., ch. 111, Sec. 1, eff. Sept. 1, 2001.
Amended by:

Acts 2005, 79th Leg., Ch. 681, Sec. 2, eff. June 17, 2005.

Sec. 352.112. DEFINITIONS. In this subchapter:

(1) "Gated community" means a residential subdivision or housing development with a vehicular or pedestrian gate that contains two or more dwellings not under common ownership. The term does not include a multi-unit

housing project.

(2) "Multi-unit housing project" means an apartment, condominium, or townhome project that contains two or more dwelling units.

Added by Acts 2001, 77th Leg., ch. 111, Sec. 1, eff. Sept. 1, 2001.
Amended by:
Acts 2005, 79th Leg., Ch. 681, Sec. 3, eff. June 17, 2005.

Sec. 352.113. COUNTY AUTHORITY TO REGULATE VEHICULAR OR PEDESTRIAN GATES TO GATED COMMUNITIES AND MULTI-UNIT HOUSING PROJECTS. To assure reasonable access for fire-fighting vehicles and equipment, emergency medical services vehicles, and law enforcement officers, a county may require the owner or the owners association of a gated community or multi-unit housing project to comply with this subchapter.

Added by Acts 2001, 77th Leg., ch. 111, Sec. 1, eff. Sept. 1, 2001.
Amended by:
Acts 2005, 79th Leg., Ch. 681, Sec. 4, eff. June 17, 2005.

Sec. 352.114. LOCKBOX REQUIREMENTS. (a) Each vehicular gate to the gated community or multi-unit housing project must have a lockbox within sight of the gate and in close proximity outside the gate. The lockbox at all times must contain a key, card, or code to open the gate or a key switch or cable mechanism that overrides the key, card, or code that normally opens the gate and allows the gate to be opened manually.

(b) If there are one or more pedestrian gates, at least one pedestrian gate must have a lockbox within sight of the gate and in close proximity outside the gate. The lockbox at all times must contain a key, card, code, key switch, or cable mechanism to open the gate.

(c) If different pedestrian gates are operated by different keys, cards, or codes, the lockbox must contain:

(1) each key, card, or code, properly labeled for its respective gate; or

(2) a single master key, card, or code or a key switch or cable mechanism that will open every gate.

(d) Access to a lockbox required by this section shall be limited to a person or agency providing fire-fighting or emergency medical services or law enforcement for the county.

(e) If a gate is powered by electricity, it must be possible to open the gate without a key, card, code, or key switch if the gate loses electrical power.

Added by Acts 2001, 77th Leg., ch. 111, Sec. 1, eff. Sept. 1, 2001.
Amended by:
Acts 2005, 79th Leg., Ch. 681, Sec. 5, eff. June 17, 2005.

Sec. 352.1145. SIREN-OPERATED SENSOR SYSTEMS FOR ELECTRIC GATES. The commissioners court of a county by order may require that each electric gate to a gated community or multiunit housing project be equipped with a gate-operating device that:

(1) is approved by the county fire marshal or other similar authority having jurisdiction over fire prevention; and

(2) will activate the electric gate on the sounding of an emergency vehicle siren.

Added by Acts 2009, 81st Leg., R.S., Ch. 620, Sec. 1, eff. September 1, 2009.

Sec. 352.115. ADDITIONAL ACCESSIBILITY REQUIREMENTS. (a) In a gated community or multi-unit housing project that has one or more vehicular gates:

(1) at least one vehicular gate must be wide enough for fire-fighting vehicles, fire-fighting equipment, emergency medical services vehicles, or law enforcement vehicles to enter; and

(2) at least one driveway apron or entrance from the public right-of-way must be free of permanent obstacles that might impede entry by a vehicle or equipment listed in Subdivision (1).

(b) The county fire marshal or other authority shall waive the vehicular gate width requirements of Subsection (a) for a multi-unit housing project completed before January 1, 2002, if the requirements cannot readily be met because of space limitations or excessive cost. For purposes of this subsection, $6,000 per entrance based on the value of the dollar on January 1, 2000, is considered an excessive cost for expanding gate width and achieving an obstacle-free driveway apron or entrance.

(c) A pedestrian gate in a gated community or multi-unit housing project must be located so as to provide firefighters, law enforcement officers, and other emergency personnel reasonable access to each building.

(d) This section does not require a multi-unit housing project to have a vehicular gate or a pedestrian gate.

Added by Acts 2001, 77th Leg., ch. 111, Sec. 1, eff. Sept. 1, 2001.
Amended by:
Acts 2005, 79th Leg., Ch. 681, Sec. 6, eff. June 17, 2005.

Sec. 352.116. BUILDING IDENTIFICATION. A county may require each

residential building in a multi-unit housing project to have a number or letter in a contrasting color on the side of the building and placed so that the number or letter can be seen from the vehicular driving areas by a responding emergency agency.

Added by Acts 2001, 77th Leg., ch. 111, Sec. 1, eff. Sept. 1, 2001.

Sec. 352.117. COUNTY AUTHORITY TO REQUIRE PERMIT. (a) A county may require the owner or the owners association of a gated community or multi-unit housing project to obtain a permit from the county fire marshal or other authority with fire-fighting jurisdiction in the county to ensure compliance with this subchapter.

(b) A permit may be issued under this subchapter only if the requirements of this subchapter and standards adopted under this subchapter are met.

(c) To pay for the cost of administering the permits, the county may collect a one-time fee not to exceed $50 from each person to whom a permit is issued under this section.

Added by Acts 2001, 77th Leg., ch. 111, Sec. 1, eff. Sept. 1, 2001.
Amended by:

Acts 2005, 79th Leg., Ch. 681, Sec. 7, eff. June 17, 2005.

Sec. 352.118. SUSPENSION OR REVOCATION OF LICENSE. (a) A permit issued under this subchapter may be suspended or revoked for violation of this subchapter or a regulation adopted under this subchapter after notice and a hearing on a complaint by the county fire marshal or other authority having jurisdiction for fire fighting, emergency medical service, or law enforcement. The hearing shall be held by the commissioners court of the county or by a person or entity designated by the commissioners court.

(b) A permit may be reinstated or a new permit issued if each violation that is a ground of the complaint is corrected within the time prescribed by the entity that holds the hearing.

Added by Acts 2001, 77th Leg., ch. 111, Sec. 1, eff. Sept. 1, 2001.

Sec. 352.119. LIMITATION ON SPECIFIC COUNTY STANDARDS. (a) A county may not impose under this subchapter specific standards relating to vehicular gate widths, obstacle-free driveway aprons or entrances, pedestrian gate locations, or building numbers that exceed the requirements for new gated communities or new multi-unit housing projects contained in the municipal ordinances of:

(1) the municipality within whose extraterritorial jurisdiction the gated community or multi-unit housing project is located; or

(2) the municipality nearest, on a straight line, to the boundary of the gated community or multi-unit housing project, if the community or project is not within the extraterritorial jurisdiction of a municipality.

(b) The county fire marshal or other authority with fire-fighting jurisdiction may adopt reasonable standards relating to vehicular gate width, obstacle-free driveway aprons or entrances, pedestrian gate locations, and building numbers if the appropriate municipality described by Subsection (a) has not adopted applicable standards.

Added by Acts 2001, 77th Leg., ch. 111, Sec. 1, eff. Sept. 1, 2001.
Amended by:

Acts 2005, 79th Leg., Ch. 681, Sec. 8, eff. June 17, 2005.

Sec. 352.120. OFFENSE. A person who violates this subchapter or a regulation adopted under this subchapter in a county that requires compliance with this subchapter under Section 352.113 commits an offense. An offense under this section is a Class C misdemeanor.

Added by Acts 2001, 77th Leg., ch. 111, Sec. 1, eff. Sept. 1, 2001.

Notes for Fire Codes

5 day to make decision on recommend changes.

ESD and Fire Codes 775

Sec. 775.036. POWERS AND DUTIES OF BOARD. (a) The board shall:

(1) hold regular monthly meetings and other meetings as necessary;

(2) keep minutes and records of its acts and proceedings;

(3) give reports required by the state fire marshal, commissioner of health, and other authorized persons;

(4) on a written request from the commissioners court of a county in which the district is located received on or before December 31, give a written report not later than February 1 of the following year to the commissioners court regarding the district's budget, tax rate, and debt service for the preceding fiscal year; and

(5) administer the district in accordance with this chapter.

(b) The board may adopt and enforce a fire code, including fines for any violations, that does not conflict with a fire code adopted by any county that also contains within its boundaries any portion of the land contained in the district and may require inspections in the district relating to the causes and prevention of fires and medical emergencies, except as provided by Section 775.031(b). The fire code must be similar to standards adopted by a nationally recognized standards-making association. The board may not enforce the district's fire code within the boundaries of a municipality that has adopted a fire code, except for an area that has been annexed only for limited purposes in which the municipality does not enforce a fire code. The board of a district located wholly within a county with a population of three million or more may not adopt a fire code or a fine for a violation of the district's

County Fire Protection 352

Sec. 352.016. INSPECTION OR REVIEW OF PLAN FOR FIRE OR LIFE SAFETY HAZARDS. (a) In this section, "fire or life safety hazard" means any condition that endangers the safety of a structure or its occupants and promotes or causes fire or combustion, including:

(1) the presence of a flammable substance;
(2) a dangerous or dilapidated wall, ceiling, or other structural element;
(3) improper electrical components, heating, or other building services or facilities;
(4) the presence of a dangerous chimney, flue, pipe, main, or stove, or of dangerous wiring;
(5) dangerous storage, including storage or use of hazardous substances; or
(6) inappropriate means of egress, fire protection, or other fire- related safeguard.

(b) In the interest of safety and fire prevention, the county fire marshal may inspect for fire or life safety hazards any structure, appurtenance, fixture, or real property located within 500 feet of a structure, appurtenance, or fixture. The marshal shall inspect a structure for fire or life safety hazards if called on to do so. In the absence of a county fire code, the county fire marshal may conduct an inspection using any nationally recognized code or standard adopted by the state. If the marshal determines the presence of a fire or life safety hazard, the marshal may order the owner or occupant of

the premises to correct the hazardous situation. If ordered to do so, an owner or occupant shall correct the hazardous situation in accordance with the order.

(b-1) In the interest of safety and fire prevention, the county fire marshal shall, if required, and may, if requested, review the plans of a business, single-family residence, multi-family dwelling, or commercial property for fire or life safety hazards.

(c) The commissioners court by order may authorize the county fire marshal to charge a fee to the owner of a business, a multi-family dwelling, or commercial property for a plan review or inspection conducted under this section in a reasonable amount determined by the commissioner's court to cover the cost of the plan review or inspection.

(d) The commissioners court by order may authorize the county fire marshal to charge a fee to the owner of a single-family residence for a plan review or inspection conducted under this section in a reasonable amount determined by the commissioner's court to cover the cost of the plan review or inspection, if the plan review or inspection is requested by the owner of the property.

SUBCHAPTER C. FIRE CODE IN UNINCORPORATED AREA

Sec. 233.061. AUTHORITY TO ADOPT AND ENFORCE FIRE CODE.

(a) The commissioners court of a county with a population of over 250,000 or a county adjacent to a county with a population of over 250,000 may adopt a fire code and rules necessary to administer and enforce the fire code.

(b) The commissioners court, or any municipality in the county, may contract with one another for the administration and enforcement of the fire code.

In this subchapter:

(1) "Building" includes an establishment or multifamily dwelling.

(2) "Substantial improvement" means:

(A) the repair, restoration, reconstruction, improvement, or remodeling of a building for which the cost exceeds 50 percent of the building's value according to the certified tax appraisal roll for the county for the year preceding the year in which the work was begun; or

(B) a change in occupancy classification involving a change in the purpose or level of activity in a building, including the renovation of a warehouse into a loft apartment.

(b) For purposes of this subchapter, substantial improvement begins on the date that the repair, restoration, reconstruction, improvement, or remodeling or the change in occupancy classification begins or on the date materials are first delivered for that purpose.

(c) For purposes of this subchapter, construction begins on the date that ground is broken for a building, or if no ground is broken, on the date that:

(1) the first materials are added to the original property;

(2) foundation pilings are installed on the original property; or

(3) a manufactured building or relocated structure is placed on a foundation on the original property.

Sec. 233.062. APPLICATION AND CONTENT OF FIRE CODE. (a) The fire code applies only to the following buildings constructed in an unincorporated area of the county:

(1) a commercial establishment;

(2) a public building; and

(3) a multifamily residential dwelling consisting of four or more units.

(b) The fire code does not apply to an industrial facility having a fire brigade that conforms to requirements of the Occupational Health and Safety Administration.

(c) The fire code must:

(1) conform to:

(A) the International Fire Code, as published by the International Code Council, as the code existed on May 1, 2005; or

(B) the Uniform Fire Code, as published by the National Fire Protection Association, as the code existed on May 1, 2005; or

(2) establish protective measures that exceed the standards of the codes described by Subdivision (1).

(d) The commissioners court may adopt later editions of a fire code listed in Subsection (c).

Sec. 233.063. BUILDING PERMIT; APPLICATION.

(a) A person may not construct or substantially improve a building described by Section 233.062(a) in an unincorporated area of the county unless the person obtains a building permit issued in accordance with this subchapter.

(b) A person may apply for a building permit by providing to the commissioners court:

(1) a plan of the proposed building containing information required by the commissioners court; and

(2) an application fee in an amount set by the commissioners court. (c) Within 30 days after the date the commissioners court receives an application and fee in accordance with Subsection (b), the commissioners court shall:

(1) issue the permit if the plan complies with the fire code; or

(2) deny the permit if the plan does not comply with the fire code.

(d) If the commissioners court receives an application and fee in accordance with Subsection (b) and the commissioners court does not issue the permit or deny the application within 30 days after receiving the application and fee, the construction or substantial improvement of the building that is the subject of the application is approved for the purposes of this subchapter.

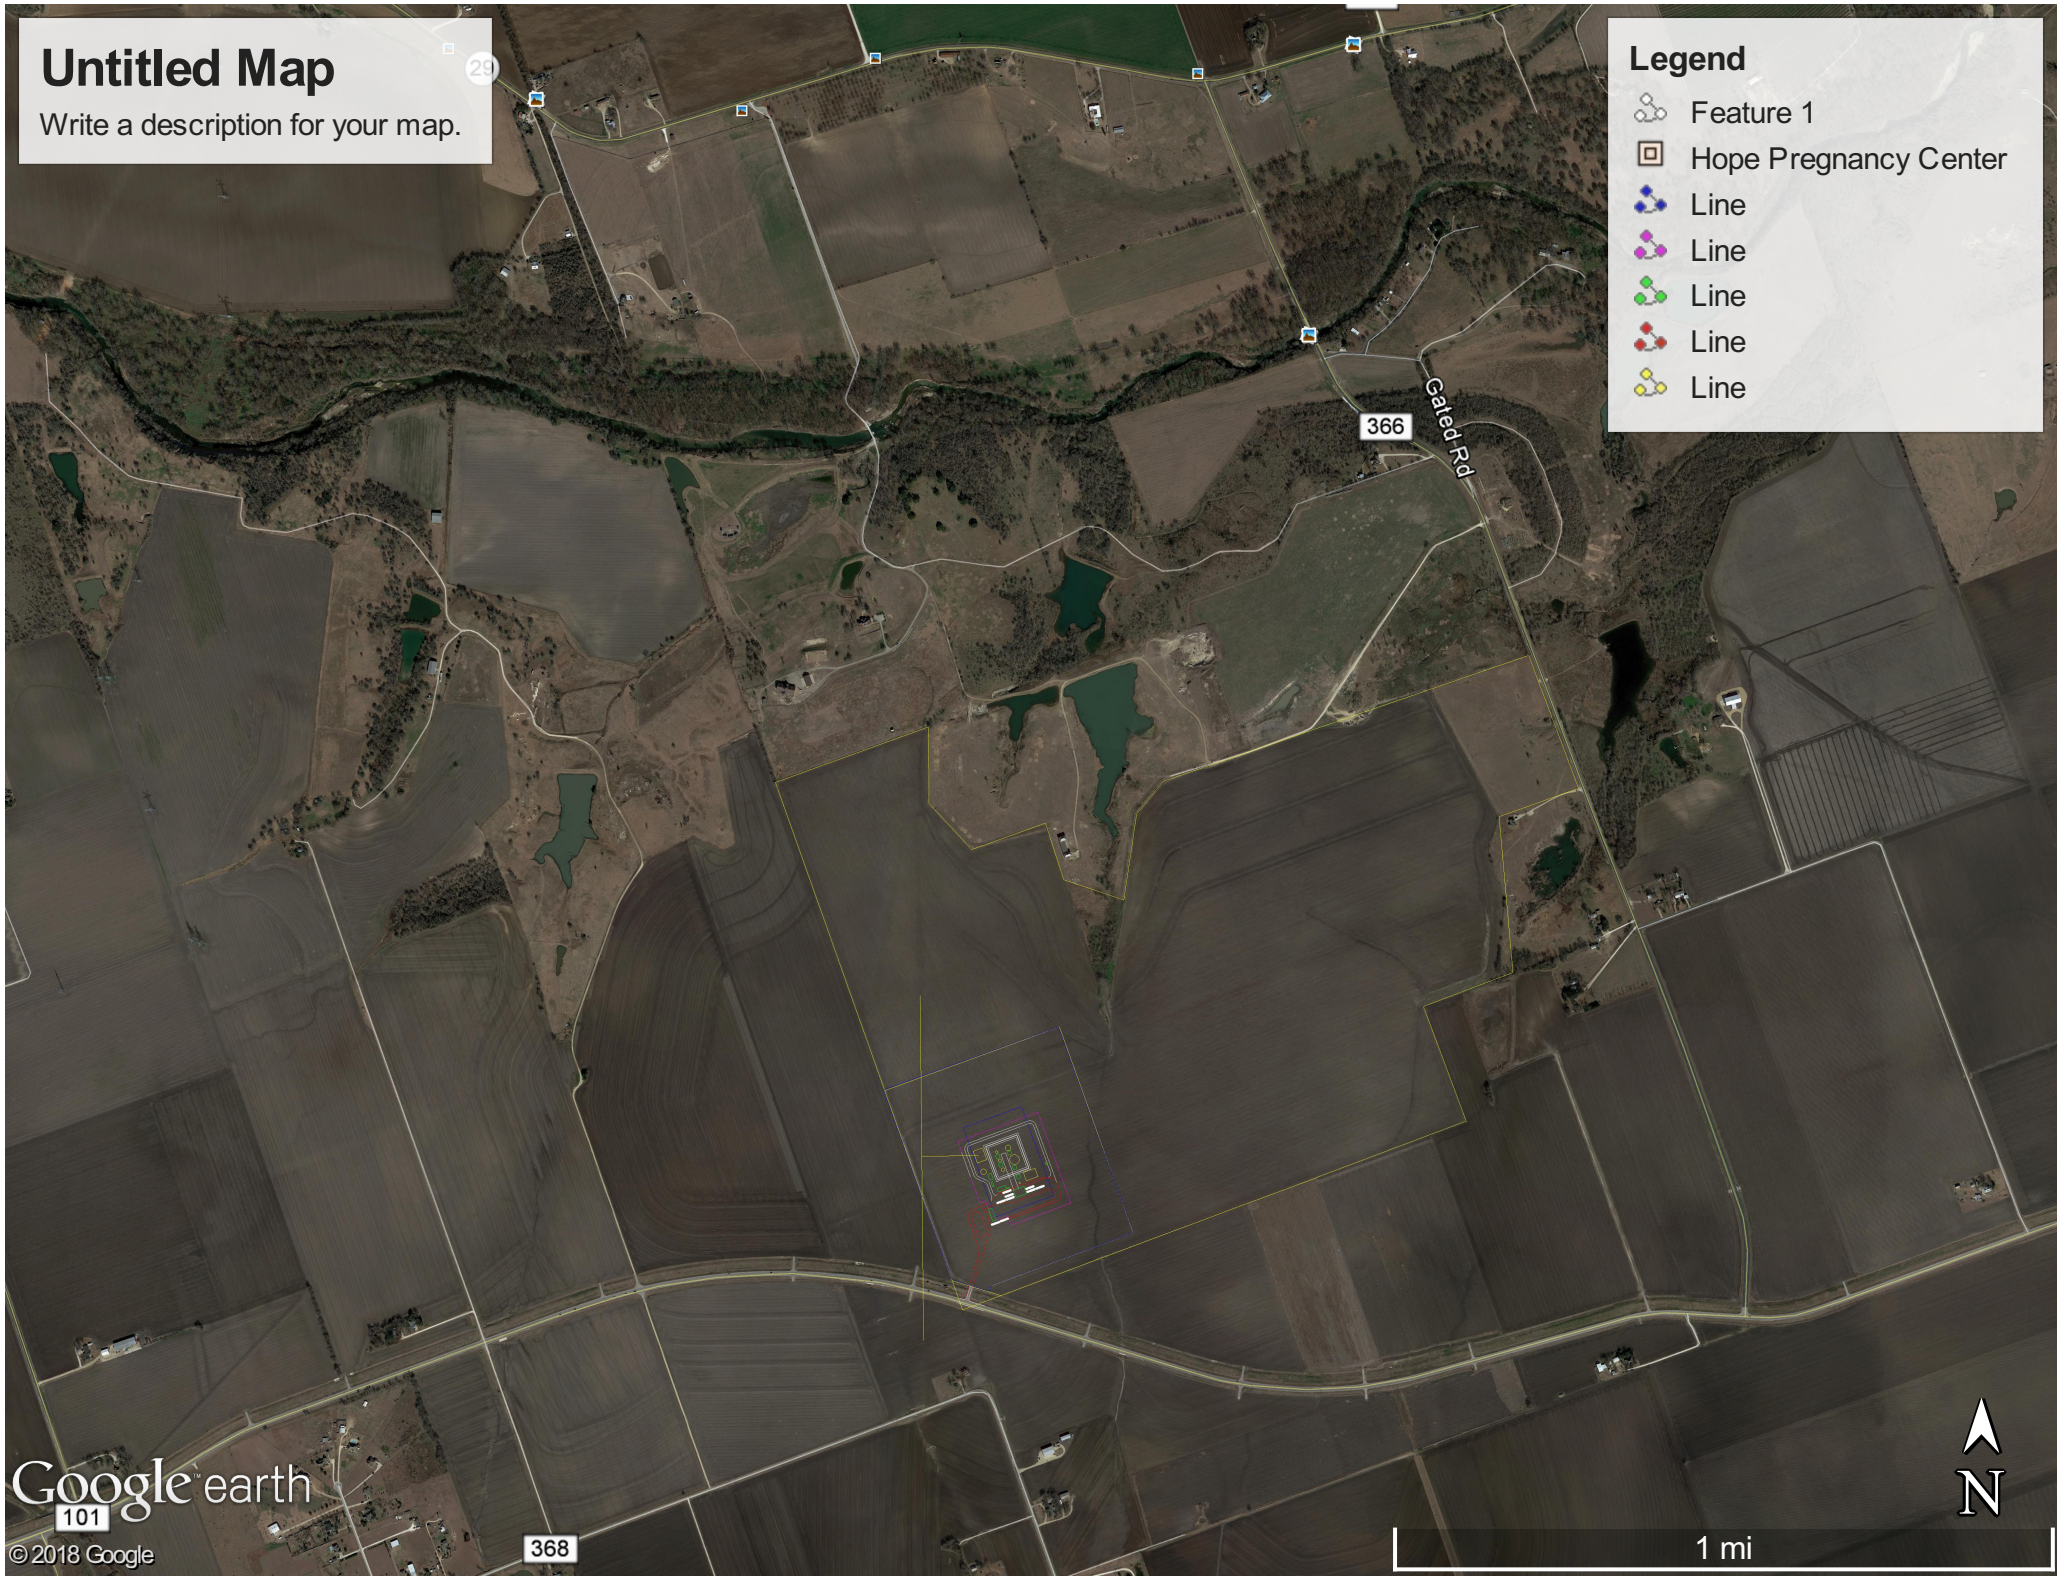
Untitled Map
Write a description for your map.
Legend
Feature 1
Hope Pregnancy Center
Line
Line
Line
Line
Line
366
Gated Rd
29
101
368
Google earth
© 2018 Google
N
1 mi

Fire Code Table

Entity Name	Current Code	Adopted Code by End of Calendar year	FireType
City of Austin	IFC 2015		
City of Bartlett	None		
City of Cedar Park	IFC 2012/15		
City of Florence	IFC 2006	2015	ESD FD
City of Georgetown	IFC 2012	2015	
City of Granger	IFC 2015		
City of Hutto	IFC 2009	2018	ESD FD
City of Jarrell	IFC 2012	2015	ESD FD
City of Leander	IFC 2015		
City of Round Rock	IFC 2015		
City of Taylor	IFC 2009		
City of Thrall	IFC 2015		
City of Weir	None		
Taylor VFD Fire District	None		
WC ESD 1 (Jollyville)	IFC 2012	2015	ESD FD
WC ESD 10 (Coupland)	IFC 2015		ESD FD
WC ESD 10 (Thrall)	IFC 2015		Vol**
WC ESD 11 (Cedar Park Contract)	None		City
WC ESD 12 (Cedar Park Contract)	None		City
WC ESD 2 (Sam Bass)	IFC 2015		ESD FD
WC ESD 3 (Hutto)	IFC 2009	2018	ESD FD
WC ESD 4 (Liberty Hill)	IFC 2006	2015	ESD FD
WC ESD 5 (Jarrell)	IFC 2006	2015	ESD FD
WC ESD 6 (Weir)	None		ESD FD
WC ESD 7 (Florence)	None		ESD FD
WC ESD 8 (Georgetown Contract)	IFC 2012	2015	City
WC ESD 9 (Round Rock Contract)	IFC 2015		City

** Contract with Bobby Belcher for Fire Code

HEALTH AND SAFETY CODE

TITLE 9. SAFETY

SUBTITLE B. EMERGENCIES

CHAPTER 775. EMERGENCY SERVICES DISTRICTS

SUBCHAPTER A. GENERAL PROVISIONS

Sec. 775.001. DEFINITIONS. In this chapter:

(1) "Board" means the board of emergency services commissioners.

(2) "District" means an emergency services district created under this chapter.

Acts 1989, 71st Leg., ch. 678, Sec. 1, eff. Sept. 1, 1989.

Sec. 775.002. LIBERAL CONSTRUCTION. This chapter and a proceeding under this chapter shall be liberally construed to achieve the purposes of this chapter.

Acts 1989, 71st Leg., ch. 678, Sec. 1, eff. Sept. 1, 1989.

Sec. 775.003. AUTHORIZATION. An emergency services district may be organized as provided by Article III, Section 48-e, of the Texas Constitution, as proposed by S.J.R. No. 27, Acts of the 70th Legislature, Regular Session, 1987, and adopted by the voters at an election held November 3, 1987, and by this chapter to protect life and health.

Acts 1989, 71st Leg., ch. 678, Sec. 1, eff. Sept. 1, 1989.

SUBCHAPTER B. CREATION OF DISTRICT

Sec. 775.011. PETITION FOR CREATION OF DISTRICT LOCATED WHOLLY IN ONE COUNTY. (a) Before a district located wholly in one county may be created, the county judge of that county must receive a petition signed by at least 100 qualified voters who own taxable real property in the proposed district. If there are fewer than 100 of those voters, the petition must be signed by a majority of those voters.

(b) The name of the district proposed by the petition must be "_____ County Emergency Services District No. _____," with the name of the county and the proper consecutive number inserted.

Acts 1989, 71st Leg., ch. 678, Sec. 1, eff. Sept. 1, 1989.

Sec. 775.012. PETITION FOR CREATION OF DISTRICT LOCATED IN MORE THAN ONE COUNTY. (a) Before a district that contains territory located in more than one county may be created, the county judge of each county in which the proposed district will be located must receive a petition signed by at least 100 qualified voters who own taxable real property that is located in the county in which that judge presides and in the proposed district. If there are fewer than 100 of those voters, the petition must be signed by a majority of those voters.

(b) The name of the district proposed by the petition must be "_____ Emergency Services District No. _____." The name of each county must be inserted in the first blank, and the next available district number must be inserted into the second blank.

Acts 1989, 71st Leg., ch. 678, Sec. 1, eff. Sept. 1, 1989. Amended by Acts 1999, 76th Leg., ch. 496, Sec. 1, eff. Sept. 1, 1999.

Sec. 775.013. CONTENTS OF PETITION. (a) The petition prescribed by Section 775.011 or 775.012 must show:

(1) that the district is to be created and is to operate under Article III, Section 48-e, Texas Constitution, and Chapter 775;

(2) the name of the proposed district;

(3) the proposed district's boundaries as designated by metes and bounds or other sufficient legal description;

(4) the services that the proposed district will provide;

(5) that the creation of the proposed district complies with Sections 775.020 and 775.0205;

(6) the mailing address of each petitioner; and

(7) the name of each municipality whose consent must be obtained under Section 775.014.

(a-1) A statement that the boundaries of the district are coextensive with the boundaries of another political subdivision, as those boundaries exist on a particular date, is a sufficient legal description for purposes of Subsection (a)(3).

(b) The petition must contain an agreement signed by at least two petitioners that obligates them to pay not more than $150 of the costs incident to the formation of the district, including the costs of publishing notices, election costs, and other necessary and incidental expenses.

Acts 1989, 71st Leg., ch. 678, Sec. 1, eff. Sept. 1, 1989. Amended by Acts 2001, 77th Leg., ch. 1333, Sec. 1, eff. June 16, 2001; Acts 2001, 77th Leg.,

ch. 886, Sec. 1, eff. Sept. 1, 2001; Acts 2003, 78th Leg., ch. 235, Sec. 1, eff. Sept. 1, 2003; Acts 2003, 78th Leg., ch. 930, Sec. 1, eff. Sept. 1, 2003; Acts 2003, 78th Leg., ch. 1276, Sec. 10.009, eff. Sept. 1, 2003.
Amended by:

Acts 2005, 79th Leg., Ch. 87, Sec. 1, eff. May 17, 2005.

Sec. 775.014. CREATION OF DISTRICT THAT INCLUDES MUNICIPAL TERRITORY. (a) Before a district may be created that contains territory in a municipality's limits or extraterritorial jurisdiction, a written request to be included in the district must be presented to the municipality's governing body after the petition is filed under Section 775.015. Except as provided by Subsection (c), that territory may not be included in the district unless the municipality's governing body gives its written consent on or before the 60th day after the date on which the municipality receives the request.

(b) If the municipality's governing body does not consent to inclusion within the 60-day period prescribed by Subsection (a), a majority of the qualified voters and the owners of at least 50 percent of the territory in the municipality's limits or extraterritorial jurisdiction that would have been included in the district may petition the governing body to make fire control and emergency medical and ambulance services available. The petition must be submitted to the governing body not later than the 90th day after the date on which the municipality receives the request under Subsection (a).

(c) If the municipality's governing body refuses or fails to act on the petition requesting fire protection and emergency medical and ambulance services within six months after the date on which the petition submitted under Subsection (b) is received, the governing body's refusal or failure to act constitutes consent for the territory that is the subject of the petition to be included in the proposed district.

(d) If the proposed district will include territory designated by a municipality as an industrial district under Section 42.044, Local Government Code, consent to include the industrial district must be obtained from the municipality's governing body in the same manner provided by this section for obtaining consent to include territory within the limits or extraterritorial jurisdiction of a municipality.

(e) If the municipality's governing body consents to inclusion of territory within its limits or extraterritorial jurisdiction, or in an industrial district, the territory may be included in the district in the same manner as other territory is included under this chapter.

(f) A governing body's consent to include territory in the district and to initiate proceedings to create a district as prescribed by this chapter

expires six months after the date on which the consent is given.

(g) This section does not apply if the proposed district contains territory in the unincorporated area of a county with a population of 3.3 million or more.

(h) The governing body of a municipality with a population of more than one million may negotiate with the commissioners court of a county with a population of less than 1.8 million that is the county in which the majority of the territory inside the municipality's corporate boundaries is located conditions under which the municipality will grant its consent to the inclusion of its extraterritorial jurisdiction in the district. The negotiated conditions may:

(1) limit the district's ability to incur debt;

(2) require the district to ensure that its equipment is compatible with the municipality's equipment; and

(3) require the district to enter into mutual aid agreements.

(i) A request submitted under this section to a municipality described by Subsection (h) must include:

(1) a copy of the petition submitted under Section 775.015; and

(2) a sufficient legal description of the portion of the municipality and its extraterritorial jurisdiction that would be included in the district territory.

Acts 1989, 71st Leg., ch. 678, Sec. 1, eff. Sept. 1, 1989. Amended by Acts 1991, 72nd Leg., ch. 5, Sec. 1, eff. Feb. 28, 1991; Acts 1999, 76th Leg., ch. 496, Sec. 2, eff. Sept. 1, 1999; Acts 2001, 77th Leg., ch. 886, Sec. 2, eff. Sept. 1, 2001.
Amended by:

Acts 2011, 82nd Leg., R.S., Ch. 1163, Sec. 53, eff. September 1, 2011.

Sec. 775.015. FILING OF PETITION AND NOTICE OF HEARING. (a) If the petition is in proper form, the county judge may receive the petition and shall file the petition with the county clerk.

(b) At the next regular or special session of the commissioners court held after the petition is filed with the county clerk, the commissioners court shall set a place, date, and time for the hearing to consider the petition.

(c) The county clerk shall give notice of the hearing. The notice must state:

(1) that creation of a district is proposed;

(2) that the district is to be created and is to operate under Article III, Section 48-e, of the Texas Constitution, as proposed by S.J.R. No. 27, Acts of the 70th Legislature, Regular Session, 1987, and adopted by the

voters at an election held November 3, 1987;

(3) the name of the proposed district;

(4) the district's boundaries as stated in the petition;

(5) the place, date, and time of the hearing; and

(6) that each person who has an interest in the creation of the district may attend the hearing and present grounds for or against creation of the district.

(d) The county clerk shall retain a copy of the notice and shall deliver sufficient copies of the notice to the sheriff for posting and publication as prescribed by Subsection (e).

(e) Not later than the 21st day before the date on which the hearing will be held, the sheriff shall post one copy of the notice at the courthouse door. The sheriff shall also have the notice published in a newspaper of general circulation in the proposed district once a week for two consecutive weeks. The first publication must occur not later than the 21st day before the date on which the hearing will be held.

(f) The return of each officer executing notice must:

(1) be endorsed or attached to a copy of the notice;

(2) show the execution of the notice;

(3) specify each date on which the notice was posted or published; and

(4) include a printed copy of the published notice.

Acts 1989, 71st Leg., ch. 678, Sec. 1, eff. Sept. 1, 1989.

Sec. 775.016. HEARING. (a) At the time and place set for the hearing or at a later date then set, the commissioners court shall consider the petition and each issue relating to creation of the district.

(b) Any interested person may appear before the commissioners court in person or by attorney to support or oppose the creation of the district and may offer pertinent testimony.

(c) The commissioners court has exclusive jurisdiction to determine each issue relating to the creation of the district, including any matters negotiated with a consenting municipality under Section 775.014(h), and may issue incidental orders it considers proper in relation to the issues before the commissioners court. The commissioners court may adjourn the hearing as necessary.

Acts 1989, 71st Leg., ch. 678, Sec. 1, eff. Sept. 1, 1989. Amended by Acts 2001, 77th Leg., ch. 886, Sec. 3, eff. Sept. 1, 2001.

Sec. 775.017. PETITION APPROVAL. (a) If after the hearing the commissioners court finds that creation of the district is feasible and will promote the public safety, welfare, health, and convenience of persons residing in the proposed district, the commissioners court shall grant the petition, fix the district's boundaries, and impose any conditions negotiated under Section 775.014(h). If the proposed district, according to its boundaries stated in the petition, is located wholly in a county with a population of more than 3.3 million, the commissioners court may amend the petition to change the boundaries of the proposed district if the commissioners court finds the change is necessary or desirable. For the purposes of this provision, the population of the county is determined according to the most recent federal decennial census available at the time the petition is filed.

(b) If the proposed district will include territory in the municipal limits or extraterritorial jurisdiction of one or more municipalities, the commissioners court of the county in which the municipality is located must determine if the district would still meet the requirements prescribed by Subsection (a) if the territory in the municipality's limits or extraterritorial jurisdiction is excluded from the district. The commissioners court must make this finding for each municipality the territory of which will be included in the district.

(c) If the commissioners court finds that the proposed district does not meet the requirements prescribed by Subsection (a), the commissioners court shall deny the petition.

Acts 1989, 71st Leg., ch. 678, Sec. 1, eff. Sept. 1, 1989. Amended by Acts 1991, 72nd Leg., ch. 14, Sec. 269, eff. Sept. 1, 1991; Acts 2001, 77th Leg., ch. 886, Sec. 4, eff. Sept. 1, 2001.
Amended by:

Acts 2011, 82nd Leg., R.S., Ch. 1163, Sec. 54, eff. September 1, 2011.

Sec. 775.018. ELECTION. (a) On the granting of a petition, the commissioners court shall order an election to confirm the district's creation and authorize the imposition of a tax not to exceed the rate allowed by Section 48-e, Article III, Texas Constitution. Any conditions negotiated under Section 775.014(h) must be included on the ballot.

(b) Repealed by Acts 2005, 79th Leg., Ch. 123, Sec. 2, eff. September 1, 2005.

(c) If the petition indicates that the proposed district will contain territory in more than one county, the commissioners court may not order an election until the commissioners court of each county in which the district will be located has granted the petition.

(d) Subject to Section 4.003, Election Code, the notice of the election shall be given in the same manner as the notice of the petition hearing.

(e) The election shall be held on the first authorized uniform election date prescribed by the Election Code that allows sufficient time to comply with other requirements of law.

(f) If the territory of a district proposed under this chapter overlaps with the boundaries of another district created under this chapter, the commissioners court of each county in which the proposed district is located shall send to the board of the existing district a copy of the petition for creation of the proposed district. This subsection does not apply to a proposed district located wholly in a county with a population of more than three million.

(g) The board of the existing district shall adopt a statement before the date of the election required by this section that specifies the types of emergency services the existing district will provide or continue to provide in the overlapping territory if the proposed district is created. This subsection does not apply to a proposed district located wholly in a county with a population of more than three million.

Acts 1989, 71st Leg., ch. 678, Sec. 1, eff. Sept. 1, 1989. Amended by Acts 1991, 72nd Leg., ch. 14, Sec. 270, eff. Sept. 1, 1991; Acts 1993, 73rd Leg., ch. 294, Sec. 1, eff. Aug. 30, 1993; Acts 1999, 76th Leg., ch. 496, Sec. 3, eff. Sept. 1, 1999; Acts 2001, 77th Leg., ch. 886, Sec. 5, eff. Sept. 1, 2001; Acts 2001, 77th Leg., ch. 1140, Sec. 1, eff. Sept. 1, 2001.
Amended by:

Acts 2005, 79th Leg., Ch. 123, Sec. 1, eff. September 1, 2005.

Acts 2005, 79th Leg., Ch. 123, Sec. 2, eff. September 1, 2005.

Acts 2011, 82nd Leg., R.S., Ch. 639, Sec. 1, eff. June 17, 2011.

Sec. 775.019. ELECTION RESULT AND COMMISSIONERS COURT ORDER. (a) A district is created and organized under this chapter if a majority of the votes cast in the election favor creation of the district.

(b) A district may not include territory in a municipality's limits or extraterritorial jurisdiction unless a majority of the voters residing in that territory who vote at the election vote in favor of creating the district subject to any conditions negotiated under Section 775.014(h) and imposing a tax. The exclusion of that territory does not affect the creation of a district that includes the remainder of the proposed territory if the commissioners court's findings under Section 775.017 are favorable to the district's creation.

(c) Repealed by Acts 1991, 72nd Leg., ch. 620, Sec. 2, eff. June 16,

1991.

(d) If a majority of those voting at the election vote against creation of the district, the commissioners court may not order another election for at least one year after the date of the official canvass of the most recent election concerning creation of the district. A subsequent election must be held in the same manner provided by this chapter for the original creation election.

(e) When a district is created, the commissioners court of each county in which the district is located shall enter in its minutes an order that reads substantially as follows:

Whereas, at an election held on the _____ day of _____, 19___, in that part of _____ County, State of Texas, described as (insert description unless the district is countywide), there was submitted to the qualified voters the question of whether that territory should be formed into an emergency services district under state law; and

Whereas, at the election _____ votes were cast in favor of formation of the district and _____ votes were cast against formation; and

Whereas, the formation of the emergency services district received the affirmative vote of the majority of the votes cast at the election as provided by law;

Now, therefore, the Commissioners Court of _____ County, State of Texas, finds and orders that the tract described in this order has been duly and legally formed into an emergency services district (or a portion thereof) under the name of _____, under Article III, Section 48-e, of the Texas Constitution, as proposed by S.J.R. No. 27, Acts of the 70th Legislature, Regular Session, 1987, and adopted by the voters at an election held November 3, 1987, and has the powers vested by law in the district.

(f) Any conditions that were negotiated under Section 775.014(h) and included on the ballot must be included in the order entered under this section.

Acts 1989, 71st Leg., ch. 678, Sec. 1, eff. Sept. 1, 1989. Amended by Acts 1991, 72nd Leg., ch. 620, Sec. 2, eff. June 16, 1991; Acts 2001, 77th Leg., ch. 886, Sec. 6, eff. Sept. 1, 2001.

Sec. 775.020. OVERLAPPING DISTRICTS LOCATED WHOLLY IN POPULOUS COUNTY. (a) This section applies only to a district located wholly in a county with a population of more than three million.

(b) If the territory in a district created under this chapter overlaps with the boundaries of another district created under this chapter, a district converted under this chapter, or a district converted under former Section

794.100, the most recently created district may not provide services in the overlapping territory that duplicate the services provided by the other district at the time the overlapping district was created.

(c) For purposes of this section, a district is created on the date on which the election approving its creation was held. If the elections approving the creation of two or more districts are held on the same date, the most recently created district is the district for which the hearing regarding approval of the petition for creation of the district was most recently held.

(d) The creation of a district with boundaries that overlap the boundaries of another district does not affect the validity of either district.

Acts 1989, 71st Leg., ch. 678, Sec. 1, eff. Sept. 1, 1989. Amended by Acts 2001, 77th Leg., ch. 1333, Sec. 2, eff. June 16, 2001; Acts 2003, 78th Leg., ch. 1204, Sec. 1.001, eff. Sept. 1, 2003.

Sec. 775.0205. OVERLAPPING DISTRICTS. (a) If the territory in a district created under this chapter overlaps with the boundaries of another district created under this chapter, the most recently created district may not provide services in the overlapping territory that duplicate the services described in the statement required by Section 775.018(g).

(b) If the territory in more than two districts overlaps, the commissioners court of the county in which the most recently created district is located by order shall exclude the overlapping territory from that district.

(c) For purposes of this section, a district is created on the date on which the election approving its creation was held. If the elections approving the creation of two or more districts are held on the same date, the most recently created district is the district for which the hearing regarding approval of the petition for creation of the district was most recently held.

(d) The creation of a district with boundaries that overlap the boundaries of another district does not affect the validity of either district.

(d-1) The legislature finds that the performance of non-duplicative emergency services in the overlapping territory of emergency service districts is complementary to and not in conflict with the powers and duties of the respective districts.

(d-2) A person may serve as an emergency services commissioner of a district created under this chapter at the same time that the person serves as an emergency services commissioner of another district with overlapping territory created under this chapter.

(d-3) A person serving as a commissioner of more than one district under this section:

(1) may receive compensation for serving on only one board; and

(2) is entitled to reimbursement for reasonable and necessary expenses incurred in performing official duties for both boards.

(e) This section does not apply to a district located wholly in a county with a population of more than three million.

Added by Acts 2001, 77th Leg., ch. 1333, Sec. 3, eff. June 16, 2001. Amended by Acts 2003, 78th Leg., ch. 1204, Sec. 1.002, eff. Sept. 1, 2003.
Amended by:

Acts 2011, 82nd Leg., R.S., Ch. 639, Sec. 2, eff. June 17, 2011.

Sec. 775.021. EXCLUSION OF TERRITORY LOCATED WITHIN OTHER TAXING AUTHORITY. (a) This section applies only to a district located in whole or in part in a county that:

(1) borders the Gulf of Mexico; and

(2) has a population of less than 1.5 million.

(b) The board of a district may exclude from the district the territory located within the boundaries of another taxing authority if the other taxing authority provides the same services to the territory as those provided by the district.

(c) The board, at its discretion, may hold a hearing to consider the exclusion of the territory.

(d) The board shall hold a hearing to consider the exclusion of the territory if the board receives a petition requesting a hearing on the issue that is signed by at least five percent of the qualified voters who own taxable real property in the district. A petition submitted under this subsection must describe the proposed new boundaries of the district or describe the boundaries of the territory to be excluded from the district.

(e) The board shall issue a notice of a hearing to be held under Subsection (c) or (d). The provisions of Section 775.015 relating to the procedure for issuing notice of a hearing to create the district apply to the notice for the hearing under this section. The notice must state:

(1) the proposed new boundaries of the district or of the territory to be excluded;

(2) the time and place of the hearing; and

(3) that each person who has an interest in the exclusion or nonexclusion of the territory may attend the hearing and present the person's opinion for or against the exclusion of the territory.

(f) After the hearing the board either may order an election on the question of the exclusion of the territory or may declare by resolution the territory excluded from the district. However, the board may not declare the territory as excluded if the owners of at least three percent of the property

located in the district protest the exclusion.

(g) If the board excludes the territory by resolution, the board shall state in the resolution the new boundaries of the district. The board shall file a copy of the resolution in the office of the county clerk of each county in which the district is located. The county clerk of each affected county shall record the resolution in the county records. After the resolution is recorded, the excluded territory is no longer a part of the district.

(h) The board shall order an election on the question of exclusion if:

(1) the owners of at least three percent of the property located in the district protest the exclusion; or

(2) the board:

(A) despite the lack of a protest, refuses to exclude the territory; and

(B) after refusing to exclude the territory, receives a petition requesting an election that is signed by a majority of the qualified voters who own taxable real property in the territory proposed to be excluded.

(i) Except as otherwise required by the Election Code, the election notice, the manner and time of giving the notice, and the manner of holding the election are governed by the applicable provisions of this chapter relating to the original election to create the district.

(j) If a majority of the voters voting in the election favor excluding the territory from the district, the board shall enter an order declaring the territory excluded from the district and stating the new boundaries of the district. The board shall file a copy of the order in the office of the county clerk of each county in which the district is located. The county clerk of each affected county shall record the order in the county records. After the order is recorded, the excluded territory is no longer a part of the district.

(k) If a majority of the voters voting in the election do not favor excluding the territory, the board may not act on a petition to exclude all or part of the territory until the first anniversary of the date of the most recent election to exclude the territory from the district.

(l) The exclusion of territory under this section does not diminish or impair the rights of the holders of any outstanding and unpaid bonds, warrants, or other obligations of the district.

(m) Territory excluded under this section is not released from the payment of its pro rata share of the district's indebtedness. The district shall continue to levy taxes each year on the excluded territory at the same rate levied on territory in the district until the taxes collected from the excluded territory equal its pro rata share of the indebtedness of the district

at the time the territory was excluded. The taxes collected under this subsection shall be applied exclusively to the payment of the excluded territory's pro rata share of the indebtedness. The owner of all or part of the excluded territory may pay in full, at any time, the owner's share of the pro rata share of the district's indebtedness.

Added by Acts 1991, 72nd Leg., ch. 14, Sec. 271, eff. Sept. 1, 1991.

Sec. 775.022. REMOVAL OF TERRITORY BY MUNICIPALITY. (a) If a municipality completes all other procedures necessary to annex territory in a district and if the municipality intends to provide emergency services to the territory by the use of municipal personnel or by some method other than by use of the district, the municipality shall send written notice of that fact to the board. The municipality must send the notice to the secretary of the board by certified mail, return receipt requested. The territory remains part of the district and does not become part of the municipality until the secretary of the board receives the notice. On receipt of the notice, the board shall immediately change its records to show that the territory has been disannexed from the district and shall cease to provide further services to the residents of that territory.

(b) The disannexation of territory under this section does not diminish or impair the rights of the holders of any outstanding and unpaid bonds, warrants, or other obligations of the district including loans and lease-purchase agreements.

(c) If a municipality annexes territory in a district, the municipality shall compensate the district immediately after disannexation of the territory under Subsection (a) in an amount equal to the annexed territory's pro rata share of the district's bonded and other indebtedness as computed according to the formula in Subsection (e). The district shall apply compensation received from a municipality under this subsection exclusively to the payment of the annexed territory's pro rata share of the district's bonded and other indebtedness.

(d) On the district's request, a municipality shall purchase from the district at fair market value any real or personal property used to provide emergency services in territory disannexed under this section.

(e) The amount of compensation under Subsection (c) shall be determined by multiplying the district's total indebtedness at the time of the annexation by a fraction the numerator of which is the assessed value of the property to be annexed based on the most recent certified county property tax rolls at the time of annexation and the denominator of which is the total assessed value of the property of the district based on the most recent certified county property

tax rolls at the time of annexation.

(f) For purposes of this section, total indebtedness includes loans and lease-purchase agreements but does not include:

(1) a loan or lease-purchase agreement the district enters into after the district receives notice of the municipality's intent to annex district territory; or

(2) any indebtedness attributed to any real or personal property that the district requires a municipality to purchase under Subsection (d).

Added by Acts 1991, 72nd Leg., ch. 620, Sec. 1, eff. June 16, 1991. Amended by Acts 1997, 75th Leg., ch. 392, Sec. 1, eff. Sept. 1, 1997; Acts 1999, 76th Leg., ch. 496, Sec. 4, eff. Sept. 1, 1999; Acts 2003, 78th Leg., ch. 235, Sec. 2, eff. Sept. 1, 2003; Acts 2003, 78th Leg., ch. 907, Sec. 1, eff. Sept. 1, 2003; Acts 2003, 78th Leg., ch. 930, Sec. 2, eff. Sept. 1, 2003.

Sec. 775.0221. ARBITRATION REGARDING REMOVED TERRITORY. (a) The municipality and the district shall negotiate an agreement on the amount of compensation required under Section 775.022. If the municipality and the district cannot reach an agreement, the municipality and the district shall resolve the dispute using binding arbitration.

(b) A request for binding arbitration must be in writing and may not be made before the 60th day after the date the municipality receives notice from the district regarding the amount of compensation required under Section 775.022.

(c) The municipality and the district must agree on the arbitrator. If the parties cannot agree on the appointment of an arbitrator before the 11th business day after the date arbitration is requested, the mayor of the municipality shall immediately request a list of seven neutral arbitrators from the American Arbitration Association or the Federal Mediation and Conciliation Service or their successors in function. An arbitrator included in the list must be a resident of this state and may not be a resident of a county in which any part of the municipality or any part of the district is located. The municipality and the district must agree on the appointment of an arbitrator included in the list. If the municipality and the district cannot agree on the arbitrator before the 11th business day after the date the list is provided to the parties, each party or the party's designee may alternately strike a name from the list. The remaining person on the list shall be appointed as the arbitrator. In this subsection, "business day" means a day other than a Saturday, Sunday, or state or national holiday.

(d) The arbitrator shall:

(1) set a hearing to be held not later than the 10th day after the

date the arbitrator is appointed; and

(2) notify the parties to the arbitration in writing of the time and place of the hearing not later than the eighth day before the date of the hearing.

(e) The arbitrator may:

(1) receive in evidence any documentary evidence or other information the arbitrator considers relevant;

(2) administer oaths; and

(3) issue subpoenas to require:

(A) the attendance and testimony of witnesses; and

(B) the production of books, records, and other evidence relevant to an issue presented to the arbitrator for determination.

(f) Unless the parties to the dispute agree otherwise, the arbitrator shall complete the hearing within two consecutive days. The arbitrator shall permit each party one day to present evidence and other information. The arbitrator, for good cause shown, may schedule an additional hearing to be held not later than the seventh day after the date of the first hearing. Unless otherwise agreed to by the parties, the arbitrator must issue a decision in writing and deliver a copy of the decision to the parties not later than the 14th day after the date of the final hearing.

(g) The municipality and the district shall share the cost of arbitration.

Added by Acts 2003, 78th Leg., ch. 235, Sec. 3, eff. Sept. 1, 2003; Acts 2003, 78th Leg., ch. 907, Sec. 2, eff. Sept. 1, 2003.

Sec. 775.0235. REMOVAL OF CERTAIN TERRITORY ON REQUEST OF MUNICIPALITY. (a) The board shall remove territory from a district as provided by this section, on request of a municipality, if the territory:

(1) was included in the corporate limits of the municipality at the time the territory was first included in the district;

(2) is included in any part of a district that is composed of two or more territories that are not contiguous to each other; and

(3) is surrounded on at least three sides by territory inside the municipal boundaries of a municipality with a population of 400,000 or more.

(b) The board shall, on request of the municipality, immediately disannex the territory from the district and shall cease to provide further services to the residents of that territory.

(c) On request by the municipality, in connection with a disannexation under Subsection (b), the board shall immediately disannex all territory in the district that is included in the municipality's extraterritorial jurisdiction

and shall cease to provide further services to the residents of such additional territory.

(d) The disannexation of territory under this section does not diminish or impair the rights of the holders of any outstanding and unpaid bonds, warrants, or other obligations of the district.

(e) If territory is disannexed under this section, the municipality shall compensate the district in an amount equal to the disannexed territory's pro rata share of the district's indebtedness at the time the territory is disannexed. The district shall apply compensation received from a municipality under this subsection exclusively to the payment of the disannexed territory's pro rata share of the district's indebtedness.

(f) On the district's request, a municipality shall purchase from the district at fair market value any real or personal property used to provide emergency services in territory disannexed under this section. If any part of the indebtedness for which the district receives compensation under Subsection (e) was for the purchase of the real or personal property that the municipality purchases under this subsection, the fair market value of that property for the purpose of this subsection is reduced by a percentage equal to the disannexed territory's pro rata share under Subsection (e).

Added by Acts 1999, 76th Leg., ch. 475, Sec. 1, eff. Sept. 1, 1999.

Sec. 775.024. CONSOLIDATION OF EMERGENCY SERVICES DISTRICTS. (a) Two or more emergency services districts may consolidate into a single emergency services district as provided by this section. Before consolidating, the board of each district must:

(1) determine that consolidation would allow the districts to provide services more economically and efficiently; and

(2) adopt a joint order of consolidation that includes:

(A) the name and proposed territory of the consolidated district;

(B) the proposed date on which the existing districts dissolve and the consolidated district is created and will start offering services;

(C) if the maximum ad valorem tax rates in the districts are different, a statement that the districts will consolidate only if voters approve an equalized ad valorem tax rate at the election required by Section 775.0241; and

(D) a statement that the district will be consolidated only if the residents of the district and the residents of at least one other district approve the consolidation in an election held for that purpose.

(b) The boards shall agree on a name for the proposed consolidated district and choose five commissioners from among the membership of the boards

to serve on the initial board for the proposed district. The boards shall agree to stagger the terms appropriately.

(c) If the boards do not make the appointments before the 31st day after the date the boards adopted the joint order:

(1) for a consolidated district to which Section 775.0345 or 775.035 does not apply, the commissioners court shall appoint five commissioners to the board of the consolidated district; or

(2) for a consolidated district to which Section 775.0345 or 775.035 does apply, the board of the consolidated district is initially composed of the two commissioners from each existing board who have served the longest terms.

(c-1) The number of initial emergency services commissioners on a board described by Subsection (c)(2) is not required to be five.

(d) The ballot for the election to approve a consolidation shall be printed to permit voting for or against the proposition: "The consolidation of the _____ (insert district names) to create the _____ (insert name of proposed district), which assumes all outstanding debts of the existing districts." The ballot shall include a proposition for an election required under Section 775.0241, if applicable.

(e) If a majority of the voters voting in at least two of the districts proposed to be consolidated favor the consolidation, the consolidated district is created and is composed of the districts that favored the consolidation. If less than a majority of the voters voting in any of the districts are in favor of the consolidation, that district is not part of any consolidated district.

(f) The consolidated district is created on the latest of:

(1) the date stated in the joint order;

(2) the date the consolidation is approved in an election described by Subsection (d); or

(3) the date the maximum ad valorem tax rate the consolidated district may impose under Section 775.0241 is established, if necessary.

(g) The consolidated district assumes all powers, rights, duties, assets, and liabilities of the former districts without a change in status. The consolidation does not diminish or impair the rights of the holders of any outstanding and unpaid bonds, warrants, or obligations of the district.

(h) For a consolidated district to which Section 775.0345 or 775.035 applies, the initial commissioners of the consolidated district serve until the next available uniform election date after the date the joint order is adopted and that allows sufficient time to comply with other requirements of law. After an election is held under Section 775.0345 or 775.035:

(1) the two commissioners who receive the fewest votes of the elected commissioners serve terms ending on December 31 of the second year following

the year in which the election is held; and

(2) the remaining elected commissioners serve terms ending on December 31 of the fourth year following the year in which the election is held.

Added by Acts 2005, 79th Leg., Ch. 1101, Sec. 1, eff. June 18, 2005.
Amended by:
Acts 2011, 82nd Leg., R.S., Ch. 639, Sec. 3, eff. June 17, 2011.

Sec. 775.0241. TAXES FOR CONSOLIDATED DISTRICT. (a) If two districts that want to consolidate under Section 775.024 have different maximum ad valorem tax rates, the board of the district with the lower maximum ad valorem tax rate shall order an election in its district under Section 775.0745 to authorize the imposition of taxes in the territory of that district at a maximum rate that equals the maximum rate authorized in the district with the higher maximum rate.

(b) If a majority of the voters do not favor the increase in the maximum ad valorem tax rate under Subsection (a), the districts may not proceed with the consolidation.

(c) If the districts have different sales and use tax rates, the board of the consolidated district shall:

(1) designate the territory of the former districts as subdistricts;

(2) continue to impose the sales and use tax in each subdistrict at the rate the tax was imposed by the former district; and

(3) send to the comptroller by registered or certified mail:

(A) a copy of the joint order described by Section 775.024(a)(2); and

(B) a map of the consolidated district that clearly shows the territory of each subdistrict.

(d) Subsection (c) does not limit the authority of the board of the consolidated district to order an election under Section 775.0752 in a subdistrict or in the entire district.

Added by Acts 2011, 82nd Leg., R.S., Ch. 639, Sec. 4, eff. June 17, 2011.

Sec. 775.025. EXCLUSION OF CERTAIN TERRITORY SUBJECT TO ASSESSMENTS. (a) The board shall hold a hearing to consider the exclusion from the district of territory in a planned community if the board receives a petition requesting a hearing on the issue that is signed by at least five percent of the qualified voters residing in the territory proposed to be excluded from the district. A petition submitted under this subsection must describe the boundaries of the

territory to be excluded from the district.

(b) The board shall give notice of a hearing under this section. The procedure under Section 775.015 for issuing notice of a hearing to create the district applies to the notice under this section. The notice must state:

(1) the boundaries of the territory proposed to be excluded;

(2) the time and place of the hearing; and

(3) that each person who has an interest in the exclusion or nonexclusion of the territory may attend the hearing and present the person's opinion for or against the exclusion of the territory.

(c) After the hearing, if the board finds that the entity responsible for administering and collecting the ad valorem or annual variable budget based assessments in the territory to be excluded provides or contracts for the provision of substantially the same services as provided by the district, the board shall:

(1) order an election on the question of exclusion; or

(2) declare by resolution the territory excluded from the district.

(d) The board may not exclude territory by resolution if at least three percent of the qualified voters residing in the territory to be excluded from the district protest the exclusion in writing at the hearing.

(e) In a resolution excluding territory, the board shall describe the new boundaries of the district.

(f) The board shall order an election in the territory proposed to be excluded on the question of exclusion if:

(1) at least three percent of the qualified voters residing in the territory to be excluded protest the exclusion in writing at the hearing; or

(2) the board:

(A) despite the lack of a sufficient protest, refuses to exclude the territory; and

(B) not later than the 90th day after refusing to exclude the territory, receives a petition requesting an election that is signed by at least 10 percent of the qualified voters residing in the territory proposed to be excluded.

(g) Except as otherwise provided by the Election Code, the provisions of this chapter relating to the election creating the district apply to the election notice, the manner and time of giving the notice, and the manner of holding the election under this section.

(h) For purposes of the election, the order calling the election shall divide the territory proposed to be excluded from the district into one or more precincts.

(i) If a majority of the votes in an election favor excluding the

territory from the district, the board shall enter an order declaring the territory excluded from the district and describing the new boundaries of the district.

(j) The board shall file a copy of a resolution or order with the county clerk of each county in which the district is located. Each county clerk shall record the resolution or order. After the resolution or order is recorded, the excluded territory is no longer part of the district.

(k) If a majority of the votes in the election are against excluding the territory, the board may not act on a petition to exclude all or any part of the territory before the first anniversary of the date of the most recent election to exclude the territory.

(l) The exclusion of territory under this section does not diminish or impair the rights of the holders of any outstanding and unpaid bonds, warrants, or other district obligations. The district shall continue to impose taxes each year on the excluded territory at the same rate imposed on other territory in the district until the total amount of taxes collected from the excluded territory equals its pro rata share of the indebtedness of the district at the time the territory was excluded. The taxes collected under this subsection shall be applied only to the payment of the excluded territory's pro rata share of indebtedness. The owner of all or part of the excluded territory at any time may pay in full the owner's share of the excluded territory's pro rata share of the district's indebtedness at the time the territory was excluded.

(m) On or after the date on which the appropriate county clerk records the resolution or order excluding the territory from the district, the district or a fire department or ambulance service that contracts with the district is not required to provide to the excluded territory emergency service facilities, emergency services, or other services to protect the life and health of residents in the territory.

(n) For purposes of Subsection (o)(1), land ownership that is separated only by the claim of title by the state to the beds and banks of rivers or streams is considered contiguous. Land ownership that is separated by a farm-to-market road right-of-way, whether fee simple ownership or an easement, is not considered contiguous.

(o) In this section:

(1) "Planned community" means a planned community of 15,000 or more acres of land originally established under the Urban Growth and New Community Development Act of 1970 (42 U.S.C. Section 4501 et seq.) that is:

(A) located in a county adjacent to a county with a population of 2,800,000 or more according to the most recent federal census; and

(B) subject to restrictive covenants containing ad valorem or

annual variable budget based assessments on real property for use in part to finance services of the same general type provided by the district.

(2) "Territory in a planned community" means territory that:

(A) on the effective date of this section comprises all or part of a planned community; or

(B) on the effective date of this section is contiguous to a planned community and later becomes part of that planned community.

Added by Acts 1997, 75th Leg., ch. 1424, Sec. 1, eff. June 20, 1997.
Amended by:
Acts 2005, 79th Leg., Ch. 3, Sec. 1, eff. April 22, 2005.
Acts 2005, 79th Leg., Ch. 3, Sec. 2, eff. April 22, 2005.
Acts 2005, 79th Leg., Ch. 3, Sec. 3, eff. April 22, 2005.

Sec. 775.026. CONVERSION OF RURAL FIRE PREVENTION DISTRICTS TO EMERGENCY SERVICES DISTRICTS. (a) Each rural fire prevention district created under former Chapter 794 is converted to an emergency services district operating under this chapter.

(b) The name of a district converted under this section is changed to "___ Emergency Services District No. ___," with the name of the county or counties in which the district is located and an appropriate number inserted to distinguish one district from another district.

(c) The emergency services district to which a rural fire prevention district converts assumes all obligations and outstanding indebtedness of the rural fire prevention district.

(d) A fire commissioner of a rural fire prevention district is an emergency services commissioner of the converted district on conversion of the district under this section and shall serve until the term for which the commissioner was appointed or elected expires.

Added by Acts 2003, 78th Leg., ch. 1204, Sec. 1.003, eff. Sept. 1, 2003.
Amended by:
Acts 2005, 79th Leg., Ch. 383, Sec. 1, eff. September 1, 2005.

SUBCHAPTER C. ORGANIZATION, POWERS, AND DUTIES

Sec. 775.031. DISTRICT POWERS. (a) A district is a political subdivision of the state. To perform the functions of the district and to provide emergency services, a district may:

(1) acquire, purchase, hold, lease, manage, occupy, and sell real and personal property or an interest in property;

(2) enter into and perform necessary contracts;

(3) appoint and employ necessary officers, agents, and employees;

(4) sue and be sued;

(5) impose and collect taxes as prescribed by this chapter;

(6) accept and receive donations;

(7) lease, own, maintain, operate, and provide emergency services vehicles and other necessary or proper apparatus, instrumentalities, equipment, and machinery to provide emergency services;

(8) construct, lease, own, and maintain real property, improvements, and fixtures necessary to house, repair, and maintain emergency services vehicles and equipment;

(9) contract with other entities, including other districts or municipalities, to make emergency services facilities and emergency services available to the district;

(10) contract with other entities, including other districts or municipalities, for reciprocal operation of services and facilities if the contracting parties find that reciprocal operation would be mutually beneficial and not detrimental to the district;

(11) borrow money; and

(12) perform other acts necessary to carry out the intent of this chapter.

(b) A district located wholly within a county with a population of more than 3.3 million may not provide fire prevention or fire-fighting services unless the district:

(1) was originally a rural fire prevention district and was converted to an emergency services district under this chapter or former Section 794.100; or

(2) is created after September 1, 2003.

(c) A district may contract with the state or a political subdivision for law enforcement services or for enforcement of the district's fire code. A district may commission a peace officer or employ a person who holds a permanent peace officer license issued under Section 1701.307, Occupations Code, as a peace officer.

(d) A district is not required to perform all the functions authorized by this chapter. A district may be created to provide limited services.

(e) In the event of a conflict between a power granted under this chapter and a condition imposed in accordance with Section 775.019(f), the condition controls.

Acts 1989, 71st Leg., ch. 678, Sec. 1, eff. Sept. 1, 1989. Amended by Acts 1991, 72nd Leg., ch. 14, Sec. 272, eff. Sept. 1, 1991; Acts 1997, 75th Leg., ch. 392, Sec. 2, eff. Sept. 1, 1997; Acts 1999, 76th Leg., ch. 496, Sec. 5,

eff. Sept. 1, 1999; Acts 2001, 77th Leg., ch. 272, Sec. 1, eff. Sept. 1, 2001; Acts 2001, 77th Leg., ch. 886, Sec. 7, eff. Sept. 1, 2001; Acts 2003, 78th Leg., ch. 235, Sec. 4, eff. Sept. 1, 2003; Acts 2003, 78th Leg., ch. 930, Sec. 3, eff. Sept. 1, 2003; Acts 2003, 78th Leg., ch. 1204, Sec. 1.004, eff. Sept. 1, 2003.

Amended by:

Acts 2011, 82nd Leg., R.S., Ch. 1163, Sec. 55, eff. September 1, 2011.

Sec. 775.032. CERTAIN BUSINESSES NOT SUBJECT TO AD VALOREM TAX OR DISTRICT POWERS. (a) A business entity is not subject to the ad valorem tax authorized by this chapter or subject to the district's powers if the business entity:

(1) provides its own fire prevention and fire control services and owns or operates fire-fighting equipment or systems equivalent to or better than standards developed by the National Fire Protection Association or another nationally recognized association and for which the business entity receives the appropriate approval from the Texas Industrial Emergency Services Board of the State Firemen's and Fire Marshals' Association of Texas;

(2) provides and operates its own equipped industrial ambulance with a licensed driver and provides industrial victim care by an emergency care attendant trained to provide the equivalent of ordinary basic life support, as defined by Section 773.003; and

(3) provides ordinary emergency services for the business entity, such as emergency response, as defined by 29 C.F.R. Sec. 1910.120, rescue, disaster planning, or security services, as recognized by the Texas Industrial Emergency Services Board of the State Firemen's and Fire Marshals' Association of Texas, and provides the equipment, training, and facilities necessary to safely handle emergencies and protect the business entity and its neighbors in the community.

(b) This section shall not be construed to exempt a business from a sales and use tax authorized by Section 775.0751.

Acts 1989, 71st Leg., ch. 678, Sec. 1, eff. Sept. 1, 1989. Amended by Acts 1989, 71st Leg., 1st C.S., ch. 40, Sec. 2, eff. Sept. 1, 1989; Acts 1991, 72nd Leg., ch. 14, Sec. 273, eff. Sept. 1, 1991; Acts 2003, 78th Leg., ch. 1204, Sec. 1.005, eff. Sept. 1, 2003.

Amended by:

Acts 2005, 79th Leg., Ch. 558, Sec. 1, eff. September 1, 2005.

Sec. 775.033. LIABILITY OF DISTRICT. (a) A district is not liable for a claim arising from the act or omission of an employee or volunteer under an

oral or written contract with the district if the act or omission:

(1) is in the course and scope of the employee's or volunteer's duties for the district;

(2) takes place during the provision of emergency services;

(3) is not in violation of a statute or ordinance applicable to emergency action; and

(4) is not wilful or wantonly negligent.

(b) This section does not expand the liability of a district.

Acts 1989, 71st Leg., ch. 678, Sec. 1, eff. Sept. 1, 1989.

Sec. 775.034. APPOINTMENT OF BOARD IN DISTRICT LOCATED WHOLLY IN ONE COUNTY. (a) The commissioners court of a county in which a single-county district is located shall appoint a five-member board of emergency services commissioners to serve as the district's governing body. To serve as a member of the board a person must be:

(1) at least 18 years of age; and

(2) a resident citizen of the state and:

(A) a qualified voter within areas served by the district; or

(B) the owner of land subject to taxation in the district.

(b) Except as prescribed by Subsection (c), commissioners serve two-year terms.

(c) After the votes are canvassed and the commissioners court enters the order creating the district, the commissioners court shall appoint the initial emergency services commissioners to serve until January 1 of the year following the district election. On January 1, the court shall designate three of those emergency services commissioners to serve a two-year term and two of those emergency services commissioners to serve a one-year term.

(d) On January 1 of each year, the commissioners court shall appoint a successor for each emergency services commissioner whose term has expired.

(e) The commissioners court shall fill a vacancy on the board for the remainder of the unexpired term.

(f) A member of the board who, because of municipal annexation, is no longer a qualified voter of an area served by the district or no longer owns land subject to taxation by the district may continue to serve until the expiration of the member's term.

(g) The commissioners court shall consider relevant factors in determining the individuals to appoint as emergency services commissioners, including whether the individuals have knowledge that relates to fire prevention or emergency medical services and that is relevant to the common policies and practices of the board.

(h) This section does not apply to a district located wholly in a county with a population of more than three million.

Acts 1989, 71st Leg., ch. 678, Sec. 1, eff. Sept. 1, 1989. Amended by Acts 1999, 76th Leg., ch. 496, Sec. 6, eff. Sept. 1, 1999; Acts 2001, 77th Leg., ch. 272, Sec. 2, eff. Sept. 1, 2001; Acts 2003, 78th Leg., ch. 235, Sec. 5, eff. Sept. 1, 2003; Acts 2003, 78th Leg., ch. 930, Sec. 4, eff. Sept. 1, 2003.

Amended by:

Acts 2007, 80th Leg., R.S., Ch. 900, Sec. 1, eff. September 1, 2007.

Sec. 775.0345. ELECTION OF BOARD IN CERTAIN POPULOUS COUNTIES. (a) This section applies only to a district located wholly in a county with a population of more than three million.

(b) The governing body of a district consists of a five-person board of emergency services commissioners elected as prescribed by this section. Except as provided by Subsection (h), emergency services commissioners serve four-year terms.

(c) After a district is created, the county judge shall establish a convenient day provided by Section 41.001, Election Code, to conduct an election to elect the initial emergency services commissioners.

(d) To be eligible to be a candidate for emergency services commissioner, a person must be at least 18 years of age and a resident of the district.

(e) A candidate for emergency services commissioner on an initial board must give the county clerk a sworn notice of the candidate's intention to run for office. The notice must state the person's name, age, and address and state that the person is serving notice of intent to run for emergency services commissioner. On receipt of the notice, the county clerk shall have the candidate's name placed on the ballot.

(f) The county clerk shall appoint an election judge to certify the results of the election.

(g) After the election is held, the county clerk or the clerk's deputy shall prepare a sworn statement of the election costs incurred by the county. The statement shall be given to the newly elected board, which shall order the appropriate official to reimburse the county for the county's election costs.

(h) The initial emergency services commissioners' terms of office begin 30 days after canvassing of the election results. The two commissioners who received the fewest votes serve a term that expires on December 31 of the second year following the year in which the election was held. The other emergency services commissioners serve terms that expire on December 31 of the

fourth year following the year in which the election was held.

(i) The board shall hold the general election for commissioner every two years on an authorized uniform election date as provided by Chapter 41, Election Code. The board may change the election date from one authorized election date to another authorized election date and shall adjust the terms of office to conform to the new election date.

(j) Subchapter C, Chapter 146, Election Code, applies to a write-in candidate for emergency services commissioner under this section in the same manner it applies to a write-in candidate for a city office under that subchapter.

Added by Acts 2007, 80th Leg., R.S., Ch. 900, Sec. 2, eff. September 1, 2007.
Amended by:

Acts 2009, 81st Leg., R.S., Ch. 454, Sec. 1, eff. January 1, 2010.

Sec. 775.035. ELECTION OF BOARD IN DISTRICT LOCATED IN MORE THAN ONE COUNTY. (a) The governing body of a district located in more than one county consists of a five-person board of emergency services commissioners elected as prescribed by this section. Except as provided by Subsection (g), emergency services commissioners serve four-year terms.

(b) After a district located in more than one county is created, the county judges of each county in the district shall mutually establish a convenient day provided by Section 41.001, Election Code, to conduct an election to elect the initial emergency services commissioners.

(c) To be eligible to be a candidate for emergency services commissioner of a district located in more than one county, a person must be at least 18 years of age and a resident of the district.

(d) A candidate for emergency services commissioner must give the county clerk of each county in the district a sworn notice of the candidate's intention to run for office. The notice must state the person's name, age, and address and state that the person is serving notice of intent to run for emergency services commissioner. On receipt of the notice, the county clerk shall have the candidate's name placed on the ballot.

(e) The county clerks of each county in the district shall jointly appoint an election judge to certify the results of the election.

(f) After the election is held, the county clerk of each county or the clerk's deputy shall prepare a sworn statement of the election costs incurred by the county. The statement shall be given to the newly elected board, which shall order the appropriate official to reimburse each county for the county's election costs.

(g) The initial emergency services commissioners' terms of office begin

30 days after canvassing of the election results. The two commissioners who received the fewest votes serve a term that expires on December 31 of the second year following the year in which the election was held. The other emergency services commissioners serve terms that expire on December 31 of the fourth year following the year in which the election was held.

(h) The general election for commissioner shall be held every two years on an authorized uniform election date as provided by Chapter 41, Election Code. The board may change the election date from one authorized election date to another authorized election date and shall adjust the terms of office to conform to the new election date.

(i) Subchapter C, Chapter 146, Election Code, applies to a write-in candidate for emergency services commissioner under this section in the same manner it applies to a write-in candidate for a city office under that subchapter.

Acts 1989, 71st Leg., ch. 678, Sec. 1, eff. Sept. 1, 1989. Amended by Acts 1999, 76th Leg., ch. 496, Sec. 7, eff. Sept. 1, 1999; Acts 2001, 77th Leg., ch. 272, Sec. 3, eff. Sept. 1, 2001.
Amended by:

Acts 2005, 79th Leg., Ch. 384, Sec. 1, eff. September 1, 2005.

Acts 2009, 81st Leg., R.S., Ch. 454, Sec. 2, eff. January 1, 2010.

Sec. 775.0355. DISQUALIFICATION OF EMERGENCY SERVICES COMMISSIONERS IN CERTAIN POPULOUS COUNTIES. (a) In this section, "emergency services organization" means:

(1) a volunteer fire department;

(2) a career or combination fire department;

(3) a municipal fire department;

(4) an emergency medical services organization under the jurisdiction of the Department of State Health Services;

(5) any other agency under the jurisdiction of the state fire marshal's office; or

(6) any other organization or corporation that governs an emergency services organization.

(b) This section applies only to a district located wholly in a county with a population of more than three million.

(c) A person is disqualified from serving as an emergency services commissioner if that person:

(1) is related within the third degree of affinity or consanguinity to:

(A) a person providing professional services to the district;

(B) a commissioner of the same district; or

(C) a person who is an employee or volunteer of an emergency services organization providing emergency services to the district;

(2) is an employee of a commissioner of the same district, attorney, or other person providing professional services to the district;

(3) is serving as an attorney, consultant, or architect or in some other professional capacity for the district or an emergency services organization providing emergency services to the district; or

(4) fails to maintain the qualifications required by law to serve as a commissioner.

(d) Any rights obtained by a third party through official action of a board covered by this section are not impaired or affected by the disqualification under this section of an emergency services commissioner to serve, provided that the third party had no knowledge, at the time the rights were obtained, of the fact that the commissioner was disqualified to serve.

Added by Acts 2007, 80th Leg., R.S., Ch. 900, Sec. 3, eff. September 1, 2007.

Sec. 775.036. POWERS AND DUTIES OF BOARD. (a) The board shall:

(1) hold regular monthly meetings and other meetings as necessary;

(2) keep minutes and records of its acts and proceedings;

(3) give reports required by the state fire marshal, commissioner of health, and other authorized persons;

(4) on a written request from the commissioners court of a county in which the district is located received on or before December 31, give a written report not later than February 1 of the following year to the commissioners court regarding the district's budget, tax rate, and debt service for the preceding fiscal year; and

(5) administer the district in accordance with this chapter.

(b) The board may adopt and enforce a fire code, including fines for any violations, that does not conflict with a fire code adopted by any county that also contains within its boundaries any portion of the land contained in the district and may require inspections in the district relating to the causes and prevention of fires and medical emergencies, except as provided by Section 775.031(b). The fire code must be similar to standards adopted by a nationally recognized standards-making association. The board may not enforce the district's fire code within the boundaries of a municipality that has adopted a fire code, except for an area that has been annexed only for limited purposes in which the municipality does not enforce a fire code. The board of a district located wholly within a county with a population of three million or more may not adopt a fire code or a fine for a violation of the district's

fire code unless the commissioners court of the county consents to the adoption of the code or fine.

(b-1) If a county that contains within its boundaries any portion of the land contained in the district adopts a fire code after the district adopts a code under Subsection (b), the board may continue to enforce its fire code in the area subject to the county fire code. To the extent of any conflict between the county's code and the district's code, the more stringent provision prevails.

(c) The board may promote educational programs it considers proper to help carry out the purposes of this chapter.

(d) Repealed by Acts 2009, 81st Leg., R.S., Ch. 308, Sec. 4, eff. June 19, 2009.

(e) Chapter 551, Government Code, does not apply to a meeting of a committee:

(1) of the board if less than a board quorum attends; or

(2) composed of representatives of more than one board, if less than a quorum of any of the boards attends.

(f) Each January, the board shall publish the street address of the district's administrative office in eight-point type in the legal notices section of a newspaper of general circulation in the district. In a district's first year of operation, the board shall publish the notice not later than the 60th day after the date the initial board is appointed.

(g) The board may commission a peace officer or employ a person who holds a permanent peace officer license issued under Section 1701.307, Occupations Code, to inspect for fire hazards any structure, appurtenance, fixture, or other real property located in the district. The board may adopt procedures to order the owner or occupant of the property that fails an inspection to correct the hazardous situation.

Acts 1989, 71st Leg., ch. 678, Sec. 1, eff. Sept. 1, 1989. Amended by Acts 1991, 72nd Leg., ch. 14, Sec. 274, eff. Sept. 1, 1991; Acts 1993, 73rd Leg., ch. 195, Sec. 1, eff. Sept. 1, 1993; Acts 1999, 76th Leg., ch. 282, Sec. 1, eff. Sept. 1, 1999; Acts 1999, 76th Leg., ch. 496, Sec. 8, eff. Sept. 1, 1999; Acts 2001, 77th Leg., ch. 272, Sec. 4, eff. Sept. 1, 2001; Acts 2003, 78th Leg., ch. 235, Sec. 6, eff. Sept. 1, 2003; Acts 2003, 78th Leg., ch. 930, Sec. 5, eff. Sept. 1, 2003.

Amended by:

Acts 2009, 81st Leg., R.S., Ch. 308, Sec. 1, eff. June 19, 2009.

Acts 2009, 81st Leg., R.S., Ch. 308, Sec. 4, eff. June 19, 2009.

Sec. 775.0362. LIMIT ON REGULATION OF FIREWORKS. Except as provided by

Section 775.0363, the district may not regulate the sale, use, or transportation of fireworks.

Added by Acts 2011, 82nd Leg., R.S., Ch. 639, Sec. 5, eff. June 17, 2011.

Sec. 775.0363. REGULATION OF FIREWORKS. The district may adopt a rule relating to fireworks that is the same as or less stringent than a rule adopted or enforced by the commissioner of insurance and the state fire marshal under Chapter 2154, Occupations Code, relating to retail fireworks stands, fireworks bulk manufacturing and storage facilities, fireworks sales buildings, or any other structure used in public pyrotechnic displays to which the rules adopted under Chapter 2154, Occupations Code, apply.

Added by Acts 2011, 82nd Leg., R.S., Ch. 639, Sec. 5, eff. June 17, 2011.

Sec. 775.0365. BOARD TRAINING. (a) An emergency services commissioner shall complete at least six hours of continuing education relating to the performance of the duties of an emergency services commissioner at least once in a two-year period.

(b) Continuing education instruction required by Subsection (a) must be certified by an institution of higher education as defined by Section 61.003, Education Code.

(c) For purposes of Subsection (a), an emergency services commissioner may carry forward from one two-year period to the next two-year period not more than three continuing education hours that the commissioner completes in excess of the required six hours.

(d) For purposes of removal under Section 775.0422 or 775.0423, "incompetency" includes the failure of an emergency services commissioner to comply with Subsection (a).

Added by Acts 2011, 82nd Leg., R.S., Ch. 639, Sec. 6, eff. June 17, 2011.

Sec. 775.0366. SERVICE CONTRACTS. (a) In this section, "local government" has the meaning assigned by Section 791.003, Government Code.

(b) The board may contract with a local government, including another district, to provide staff, facilities, equipment, programs, or services the board considers necessary to provide or obtain emergency services that the district or the local government is authorized to provide.

(c) A person acting under a contract under this section, including an emergency services commissioner, does not, because of that action, hold more than one civil office of emolument or more than one office of honor, trust, or profit.

(d) Except as provided by Subsection (e), if a district contracts with a local government under this section to provide or obtain emergency services, the district is responsible for any civil liability that arises from furnishing those services if the district would have been responsible for furnishing the services in the absence of the contract.

(e) The parties to a contract between governmental entities under this section may agree to assign responsibility for civil liability that arises from services provided under the contract in any manner agreed to by the parties. The parties must assign that responsibility in a written provision of the contract that specifically refers to this subsection and states that the assignment of liability is intended to be different from liability otherwise assigned under Subsection (d).

(f) This section does not change the liability limits and immunities for a governmental unit under Chapter 101, Civil Practice and Remedies Code, or other law.

(g) A contract under this section is not a joint enterprise for liability purposes.

Added by Acts 2011, 82nd Leg., R.S., Ch. 639, Sec. 6, eff. June 17, 2011.

Sec. 775.037. OFFICERS OF BOARD. (a) The emergency services commissioners shall elect from among their members a president, vice-president, secretary, treasurer, and assistant treasurer to perform the duties usually required of the respective offices. The office of secretary and treasurer may be combined.

(b) The treasurer must execute and file with the county clerk a bond conditioned on the faithful execution of the treasurer's duties. The treasurer of a district located in more than one county shall file the bond with the county clerk of the county with the largest population in the district. The county judge of the county in which the bond is to be filed must determine the amount and sufficiency of the bond before it is filed.

Acts 1989, 71st Leg., ch. 678, Sec. 1, eff. Sept. 1, 1989.

Sec. 775.038. COMPENSATION; CONFLICT OF INTEREST. (a) Except as provided by Subsection (b), an emergency services commissioner is entitled to receive compensation of not more than $50 per day for each day the commissioner actually spends performing the duties of a commissioner. Compensation may not exceed $3,000 per year. Commissioners may be reimbursed for reasonable and necessary expenses incurred in performing official duties.

(b) Instead of compensation under Subsection (a), a commissioner may

elect to receive per diem compensation of $50 for each day the commissioner actually spends performing the duties of a commissioner. A commissioner who receives per diem compensation may not be reimbursed for reasonable and necessary expenses. Per diem payments may not exceed $3,000 per year.

(c) To receive compensation, per diem compensation, or reimbursement for expenses, a commissioner must file with the district a verified statement showing the number of days actually spent performing the duties of a commissioner and a general description of the duties performed for each day of service.

(d) Commissioners are subject to Chapter 171, Local Government Code.

Acts 1989, 71st Leg., ch. 678, Sec. 1, eff. Sept. 1, 1989. Amended by Acts 1997, 75th Leg., ch. 392, Sec. 3, eff. Sept. 1, 1997.

Sec. 775.039. DIFFERENTIAL PAY AND BENEFITS FOR EMPLOYEES OF EMERGENCY SERVICES DISTRICTS. (a) A board may provide differential pay to a district employee who is a member of the state military forces or a reserve component of the United States armed forces who is called to active duty if:

(1) the board adopts a policy providing for differential pay for all similarly situated employees; and

(2) the employee's military pay is less than the employee's gross pay from the district.

(b) The combination of differential pay and military pay may not exceed the employee's actual gross pay from the district.

(c) For purposes of this section, military pay does not include money the employee receives:

(1) for service in a combat zone;

(2) as hardship pay; or

(3) for being separated from the employee's family.

(d) The differential pay provided by Subsection (a) begins when the benefits allowed under Section 431.005, Government Code, are exhausted and continues until the employee's active military duty terminates.

(e) The board may extend the insurance benefits provided by the district to a district employee who is a member of the state military forces or a reserve component of the United States armed forces who is called to active duty and to the employee's dependents. The extension period begins when the benefits allowed under Section 431.005, Government Code, are exhausted and continues until the employee's active military duty terminates.

Added by Acts 2011, 82nd Leg., R.S., Ch. 1097, Sec. 1, eff. September 1, 2011.

Sec. 775.040. FEES FOR PROVIDING SERVICES. A district, or a person authorized by contract on the district's behalf, may charge a reasonable fee for emergency services performed for or on behalf of a person or entity, including a fee for responding to a false alarm or for a fire code inspection.

Added by Acts 1997, 75th Leg., ch. 392, Sec. 4, eff. Sept. 1, 1997. Amended by Acts 1999, 76th Leg., ch. 496, Sec. 9, eff. Sept. 1, 1999.

Sec. 775.041. FEE PAYMENT AND COLLECTION. (a) A fee imposed by a district under Section 775.040 must be paid within a reasonable amount of time as established by the district.

(b) If the fee has not been paid in the amount of time established by the district, the district may collect the fee by filing a complaint in the appropriate court of jurisdiction in the county in which the district's principal office or meeting place is located.

(c) If the district prevails in any suit to collect the fee, it may, in the same action, recover reasonable fees for attorneys, expert witnesses, and other costs incurred by the district in the suit. The court shall determine the amount of the attorney's fees.

Added by Acts 1999, 76th Leg., ch. 496, Sec. 10, eff. Sept. 1, 1999.

Sec. 775.042. REMOVAL OF BOARD MEMBER BY BOARD. (a) A board may remove a member if:

(1) the member is absent from more than half of the regularly scheduled board meetings that the member is eligible to attend during a calendar year without an excuse approved by a majority vote of the board; and

(2) the other members of the board unanimously vote to remove that member.

(b) Not later than the 30th day after the date of a vote to remove a member under Subsection (a), that member may file a written appeal for reinstatement to the commissioners court of the county in which a single-county district is located or, if the district is located in more than one county, the commissioners court of the county where the member resides. The court may reinstate the member if it finds the removal unwarranted after considering:

(1) a reason for an absence;

(2) the time and place of a missed meeting;

(3) the business conducted at a missed meeting; and

(4) any other factors or circumstances the court considers relevant.

(c) The validity of a board action is not affected because it is taken when a ground for removal of a board member exists.

Added by Acts 1999, 76th Leg., ch. 496, Sec. 10, eff. Sept. 1, 1999.
Amended by:
Acts 2009, 81st Leg., R.S., Ch. 308, Sec. 3, eff. June 19, 2009.

Sec. 775.0422. REMOVAL OF APPOINTED BOARD MEMBER BY COMMISSIONERS COURT.
(a) Expired.
(b) The commissioners court of the county in which a district is located, by an order adopted by a majority vote after a hearing, may remove a board member for:
(1) incompetency, as defined by Section 87.011, Local Government Code;
(2) official misconduct, as defined by Section 87.011, Local Government Code; or
(3) misconduct, as defined by Section 178.001, Local Government Code.
(b-1) Section 551.0745, Government Code, applies to a deliberation regarding a removal of a board member in the same manner as that section applies to a deliberation regarding a dismissal of a member of an advisory body.
(c) Not later than the 30th day before the date on which the hearing is held, a commissioners court seeking removal under this section must:
(1) notify the board members that it is considering that action; and
(2) provide the board member with an opportunity to show cause why the board member should not be removed.
(d) The validity of a board action is not affected because it is taken when a ground for removal of a board member exists.

Added by Acts 2009, 81st Leg., R.S., Ch. 308, Sec. 2, eff. June 19, 2009.
Amended by:
Acts 2011, 82nd Leg., R.S., Ch. 116, Sec. 1, eff. May 21, 2011.
Acts 2011, 82nd Leg., R.S., Ch. 116, Sec. 2, eff. May 21, 2011.
Acts 2011, 82nd Leg., R.S., Ch. 639, Sec. 7, eff. June 17, 2011.
Acts 2011, 82nd Leg., R.S., Ch. 639, Sec. 8, eff. June 17, 2011.

Sec. 775.0423. REMOVAL OF ELECTED BOARD MEMBER. (a) This section applies only to a board member who:
(1) is elected; or
(2) is appointed to fill a vacancy in an elected board member position.
(b) A board member may be removed using the procedures provided by Chapter 87, Local Government Code, for:
(1) incompetency, as defined by Section 87.011, Local Government

Code;

(2) official misconduct, as defined by Section 87.011, Local Government Code;

(3) intoxication, as described by Section 87.013, Local Government Code; or

(4) misconduct, as defined by Section 178.001, Local Government Code.

(c) The validity of a board action is not affected because it is taken when a ground for removal of a board member exists.

Added by Acts 2011, 82nd Leg., R.S., Ch. 639, Sec. 9, eff. June 17, 2011.

Sec. 775.043. EXEMPTION FROM INVESTMENT TRAINING. (a) Section 2256.008, Government Code, does not apply to an officer or employee of a district created under this chapter.

(b) A district may invest funds only in the authorized investments set forth under Government Code Section 2256.009 (obligations of, or guaranteed by governmental entities), 2256.010 (certificates of deposit and share certificates), or 2256.016 (investment pools), unless the treasurer, chief financial officer (if not the treasurer), and the investment officer of the district attend and successfully complete the training requirements under Section 2256.008, Government Code.

Added by Acts 1999, 76th Leg., ch. 914, Sec. 1, eff. June 18, 1999. Renumbered from Health & Safety Code Sec. 775.041 by Acts 2001, 77th Leg., ch. 1420, Sec. 21.001(80), eff. Sept. 1, 2001.

Sec. 775.044. VACANCY ON BOARD OF DISTRICT LOCATED IN MORE THAN ONE COUNTY. (a) Not later than the 90th day after a board vacancy for a district located in more than one county occurs, the remaining board members shall appoint a person to fill the unexpired term.

(b) If the board has not filled the vacancy before the 91st day after the date of the vacancy, the commissioners court of the county where the previous board member resided shall appoint a person to fill the vacancy.

(c) A person appointed under this section must be eligible to serve under Section 775.035.

Added by Acts 2005, 79th Leg., Ch. 384, Sec. 2, eff. September 1, 2005.

Sec. 775.0445. VACANCY ON BOARD OF DISTRICT LOCATED IN CERTAIN POPULOUS COUNTIES. (a) In this section, "vacancy" means a vacancy in the office of director that occurs for any reason, including an office that is vacant because:

(1) a director was disqualified under Section 775.0355; or

(2) no candidate filed for election to the office.

(b) This section applies only to a district located wholly in a county with a population of more than three million.

(c) Not later than the 90th day after a board vacancy occurs, the remaining board members shall appoint a person to fill the unexpired term.

(d) A person appointed under this section must be eligible to serve under Section 775.0345.

Added by Acts 2007, 80th Leg., R.S., Ch. 900, Sec. 4, eff. September 1, 2007.

SUBCHAPTER D. CHANGE IN BOUNDARIES OR DISSOLUTION OF DISTRICT

Sec. 775.051. EXPANSION OF DISTRICT TERRITORY. (a) Qualified voters who own taxable real property in a defined territory that is not included in a district may file a petition with the secretary of the board requesting the inclusion of the territory in the district. The petition must be signed by at least 50 qualified voters who own taxable real property in the territory or a majority of those voters, whichever is less.

(b) The board by order shall set a time and place to hold a hearing on the petition to include the territory in the district. The hearing may be held not earlier than the 31st day after the date on which the board issues the order.

(c) The secretary of the board shall give notice of the hearing. The notice must contain the time and place for the hearing and a description of the territory proposed to be annexed into the district.

(d) The secretary shall:

(1) post copies of the notice in three public places in the district and one public place in the territory proposed to be annexed into the district for at least 15 days before the date of the hearing; and

(2) not later than the 16th day before the date on which the hearing will be held, publish the notice once in a newspaper of general circulation in the county.

(e) If after the hearing the board finds that annexation of the territory into the district would be feasible and would benefit the district, the board may approve the annexation by a resolution entered in its minutes. The board is not required to include all of the territory described in the petition if the board finds that a change is necessary or desirable.

(f) Annexation of territory is final when approved by a majority of the voters at an election held in the district and by a majority of the voters at a separate election held in the territory to be annexed. If the district has

outstanding debts or taxes, the voters in the election to approve the annexation must also determine if the annexed territory will assume its proportion of the debts or taxes if added to the district.

(g) The election ballots shall be printed to provide for voting for or against the following, as applicable:

(1) "Adding (description of territory to be added) to the _____ Emergency Services District."

(2) "(Description of territory to be added) assuming its proportionate share of the outstanding debts and taxes of the _____ Emergency Services District, if it is added to the district."

(h) The election notice, the manner and time of giving the notice, and the manner of holding the election are governed by the other provisions of this chapter relating to those matters to the extent that those provisions can be made applicable.

Acts 1989, 71st Leg., ch. 678, Sec. 1, eff. Sept. 1, 1989.

Sec. 775.052. PETITION FOR DISSOLUTION; NOTICE OF HEARING. (a) Before a district may be dissolved, the district's board must receive a petition signed by at least 10 percent of the registered voters in the district.

(b) If the petition is in proper form, the board shall set a place, date, and time for a hearing to consider the petition.

(c) The board shall give notice of the hearing. The notice must include:

(1) the name of the district;

(2) a description of the district's boundaries;

(3) the proposal that the district be dissolved; and

(4) the place, date, and time of the hearing on the petition.

(d) The notice shall be published in a newspaper of general circulation in the district once a week for two consecutive weeks. The first publication must occur not later than the 21st day before the date on which the hearing will be held.

Acts 1989, 71st Leg., ch. 678, Sec. 1, eff. Sept. 1, 1989.

Sec. 775.053. HEARING. (a) At the hearing on the petition to dissolve the district, the board shall consider the petition and each issue relating to the dissolution of the district.

(b) Any interested person may appear before the board to support or oppose the dissolution.

(c) The board shall grant or deny the petition.

Acts 1989, 71st Leg., ch. 678, Sec. 1, eff. Sept. 1, 1989.

Sec. 775.054. ELECTION TO CONFIRM DISSOLUTION. (a) On the granting of a petition to dissolve the district, the board shall order an election to confirm the district's dissolution.

(b) Notice of the election shall be given in the same manner as the notice of the petition hearing.

(c) The election shall be held on the first authorized uniform election date prescribed by the Election Code that allows sufficient time to comply with the requirements of law and that occurs after the date on which the board grants the petition.

(d) The ballot shall be printed to provide for voting for or against the following: "Dissolving the _____ Emergency Services District."

(e) A copy of the tabulation of results shall be filed with the county clerk of each county in which the district is located.

(f) If a majority of those voting at the election vote to dissolve the district, the board shall proceed with dissolution. An election to create a new district in the boundaries of the old district may not be held for at least one year after dissolution.

(g) If a majority of those voting at the election vote against dissolving the district, the board may not order another election on the issue before the first anniversary of the date of the canvass of the election.

Acts 1989, 71st Leg., ch. 678, Sec. 1, eff. Sept. 1, 1989.

Sec. 775.055. ADMINISTRATION OF PROPERTY, DEBTS, AND ASSETS AFTER DISSOLUTION. (a) After a vote to dissolve a district, the board shall continue to control and administer the property, debts, and assets of the district until all funds are disposed of and all district debts are paid or settled.

(b) The board may not dispose of the district's assets except for due compensation unless the debts are transferred to another governmental entity or agency within or embracing the district and the transfer will benefit the district's residents.

(c) After the board issues the dissolution order, the board shall:

(1) determine the debt owed by the district; and

(2) impose on the property included in the district's tax rolls a tax that is in proportion of the debt to the property value.

(d) Each taxpayer may pay the tax imposed by the district under this section at once.

(e) The board may institute a suit to enforce payment of taxes and to foreclose liens to secure the payment of taxes due the district.

(f) When all outstanding debts and obligations of the district are paid, the board shall order the secretary to return the pro rata share of all unused tax money to each district taxpayer. A taxpayer may request that the taxpayer's share of surplus tax money be credited to the taxpayer's county taxes. If a taxpayer requests the credit, the board shall direct the secretary to transmit the funds to the county tax assessor-collector.

(g) After the district pays all its debts and disposes of all its assets and funds as prescribed by this section, the board shall file a written report with the commissioners court of each county in which the district is located setting forth a summary of the board's actions in dissolving the district. Not later than the 10th day after the date it receives the report and determines that the requirements of this section have been fulfilled, the commissioners court of each county shall enter an order dissolving the district.

(h) Each emergency services commissioner is discharged from liability under the emergency services commissioner's bond on entry of the order prescribed by Subsection (g).

Acts 1989, 71st Leg., ch. 678, Sec. 1, eff. Sept. 1, 1989.

Sec. 775.056. TRANSFER OF TERRITORY BETWEEN DISTRICTS. (a) After a hearing, a district may make mutually agreeable changes in boundaries with another district, provided that the maximum tax rate authorized for such a district does not exceed the maximum tax rate previously authorized for any territory added to that district. The districts shall agree on an effective date for the changes in boundaries.

(b) The changes in boundaries under this section do not diminish or impair the rights of the holders of any outstanding and unpaid bonds, warrants, or other district obligations.

(c) A district shall compensate the district that loses territory in an amount equal to that territory's pro rata share of the losing district's bonded and other indebtedness based on the unpaid principal balances and the actual property values at the time the changes in boundaries are made. The district that loses territory shall apply compensation received from the annexing district under this subsection exclusively to the payment of the annexed territory's pro rata share of the losing district's bonds or other debt.

Added by Acts 2001, 77th Leg., ch. 1140, Sec. 5, eff. Sept. 1, 2001.
Amended by:

Acts 2011, 82nd Leg., R.S., Ch. 639, Sec. 10, eff. June 17, 2011.

SUBCHAPTER E. FINANCES AND BONDS

Sec. 775.071. LIMITATION ON INDEBTEDNESS. (a) Except as provided by Subsection (b), a district may not contract for an amount of indebtedness in any one year that is in excess of the funds then on hand and anticipated revenues for the year.

(b) This section does not apply to Sections 775.051, 775.072, 775.076, 775.077, 775.078, and 775.085.

Acts 1989, 71st Leg., ch. 678, Sec. 1, eff. Sept. 1, 1989. Amended by Acts 1999, 76th Leg., ch. 496, Sec. 11, eff. Sept. 1, 1999; Acts 2001, 77th Leg., ch. 1140, Sec. 6, eff. Sept. 1, 2001.

Sec. 775.072. DEPOSITORIES. (a) The board shall designate one or more banks to serve as depositories for district funds.

(b) The board shall deposit all district funds in a depository bank, except that the board:

(1) may deposit funds pledged to pay bonds or notes with banks named in the trust indenture or in the bond or note resolution; and

(2) shall remit funds for the payment of the principal of and interest on bonds and notes to the bank of payment.

(c) The district may not deposit funds in a depository or trustee bank in an amount that exceeds the maximum amount secured by the Federal Deposit Insurance Corporation unless the excess funds are secured in the manner provided by law for the security of county funds.

(d) The resolution or trust indenture securing the bonds or notes may require that any or all of the funds must be secured by obligations of or unconditionally guaranteed by the federal government.

Acts 1989, 71st Leg., ch. 678, Sec. 1, eff. Sept. 1, 1989.

Sec. 775.073. METHOD OF PAYMENT. (a) District funds may be disbursed only by check signed by the treasurer and countersigned by the president. If the treasurer is absent or unavailable, the assistant treasurer may sign for the treasurer. If the president is absent or unavailable, the vice president may sign for the president.

(b) An expenditure of more than $2,000 may not be paid from tax money unless a sworn itemized account covering the expenditure is presented to the board and the board approves the expenditure.

Acts 1989, 71st Leg., ch. 678, Sec. 1, eff. Sept. 1, 1989. Amended by Acts 1995, 74th Leg., ch. 816, Sec. 1, eff. Aug. 28, 1995.

Sec. 775.074. AD VALOREM TAX. (a) The board shall annually impose an ad

valorem tax on all real and personal property located in the district and subject to district taxation for the district's support and the purposes authorized by this chapter.

(b) If a district issues bonds or notes that are payable wholly from ad valorem taxes, the board shall, when bonds or notes are authorized, set a tax rate that is sufficient to pay the principal of and interest on the bonds or notes as the interest and principal come due and to provide reserve funds if prescribed in the resolution authorizing, or the trust indenture securing, the bonds or notes.

(c) If a district issues bonds or notes that are payable from ad valorem taxes and from revenues, income, or receipts of the district, the board shall, when the bonds or notes are authorized, set a tax rate that is sufficient to pay the principal of and interest on the bonds and notes and to create and maintain any reserve funds.

(d) In establishing the rate of the ad valorem tax to be collected for a year, the board shall consider the money that will be available to pay the principal of and interest on any bonds or notes issued and to create any reserve funds to the extent and in the manner permitted by the resolution authorizing, or the trust indenture securing, the bonds or notes.

(d-1) The board may not set the tax rate for a fiscal year before the date the board adopts a budget for that fiscal year.

(e) The board shall certify the ad valorem tax rate to the county tax assessor-collector, who is the assessor-collector for the district.

(f) Repealed by Acts 1999, 76th Leg. ch. 496, Sec. 14, eff. September 1, 1999.

Acts 1989, 71st Leg., ch. 678, Sec. 1, eff. Sept. 1, 1989. Amended by Acts 1989, 71st Leg., 1st C.S., ch. 40, Sec. 2, eff. Sept. 1, 1989; Acts 1991, 72nd Leg., ch. 14, Sec. 275, eff. Sept. 1, 1991; Acts 1999, 76th Leg., ch. 496, Sec. 14, eff. Sept. 1, 1999.
Amended by:

Acts 2011, 82nd Leg., R.S., Ch. 639, Sec. 11, eff. June 17, 2011.

Sec. 775.0745. ELECTION TO INCREASE TAX RATE. (a) If the board decides to increase the maximum tax rate of the district to any rate at or below the rate allowed by this chapter or Section 48-e, Article III, Texas Constitution, the board must order an election to authorize the increase. The proposition on the ballot must state the proposed maximum tax rate to be authorized at the election.

(b) The board shall give notice of the election as provided by Section 4.003, Election Code. The notice shall contain the information required by

Section 4.004, Election Code.

(c) The election shall be held on the first uniform election date provided by the Election Code after the date of the board's order that allows sufficient time to comply with any requirements of law.

(d) If a majority of the votes cast in the election favor the increase in the maximum tax rate, the maximum tax rate for the district is increased to the rate authorized by the election. The increase in the maximum tax rate does not apply to a tax year for which the board adopts a tax rate before the date of the election.

(e) Repealed by Acts 2005, 79th Leg., Ch. 123, Sec. 2, eff. September 1, 2005.

Added by Acts 2001, 77th Leg., ch. 1140, Sec. 3, eff. Sept. 1, 2001. Amended by Acts 2003, 78th Leg., ch. 1204, Sec. 1.007, eff. Sept. 1, 2003.
Amended by:

Acts 2005, 79th Leg., Ch. 123, Sec. 2, eff. September 1, 2005.

Sec. 775.075. REDUCTION OF AD VALOREM TAX RATE. (a) The qualified voters of a district may petition in the manner provided by Sections 775.052 through 775.054 for dissolution of a district to reduce the ad valorem tax rate of the district.

(b) The petition must state the new tax rate desired by the voters.

(c) The tax rate may not be reduced below the rate needed to pay any outstanding bonded indebtedness.

Acts 1989, 71st Leg., ch. 678, Sec. 1, eff. Sept. 1, 1989. Amended by Acts 1989, 71st Leg., 1st C.S., ch. 40, Sec. 2, eff. Sept. 1, 1989.

Sec. 775.0751. SALES AND USE TAX. (a) A district may adopt a sales and use tax, change the rate of its sales and use tax, or abolish its sales and use tax at an election held as provided by Section 775.0752. The district may impose the tax at a rate from one-eighth of one percent to two percent in increments of one-eighth of one percent. Revenue from the tax may be used for any purpose for which ad valorem tax revenue of the district may be used.

(b) Chapter 323, Tax Code, applies to the application, collection, and administration of the tax imposed under this section. The comptroller may make rules for the collection and administration of this tax in the same manner as for a tax imposed under Chapter 323, Tax Code. Where a county and a hospital district both impose a sales and use tax, the comptroller may by rule provide for proportionate allocation of sales and use tax collections between a county and a hospital district on the basis of the period of time each tax is imposed

and the relative tax rates.

(c) Except as provided by Subsection (c-1), a district may not adopt a tax under this section or increase the rate of the tax if as a result of the adoption of the tax or the tax increase the combined rate of all sales and use taxes imposed by the district and other political subdivisions of this state having territory in the district would exceed two percent at any location in the district.

(c-1) A district that otherwise would be precluded from adopting a sales and use tax under Subsection (c) may adopt a sales and use tax, change the rate of its sales and use tax, or abolish its sales and use tax at an election held as provided by Section 775.0752, if the board:

(1) excludes from the election and the applicability of any proposed sales and use tax any territory in the district where the sales and use tax is then at two percent; and

(2) not later than the 30th day after the date on which the board issues the election order, gives, for informational purposes, written or oral notice on the proposed imposition, increase, or abolition of the sales and use tax, including the reasons for the proposed change, to the commissioners court of each county in which the district is located.

(d) If the voters of a district approve the adoption of the tax or an increase in the tax rate at an election held on the same election date on which another political subdivision of this state adopts a sales and use tax or approves the increase in the rate of its sales and use tax and as a result the combined rate of all sales and use taxes imposed by the district and other political subdivisions of this state having territory in the portion of the district in which the district sales and use tax will apply would exceed two percent at any location in that portion of the district, the election to adopt a sales and use tax or to increase the rate of the sales and use tax in the district under this subchapter has no effect.

(e) to (h) Expired.

Added by Acts 1989, 71st Leg., 1st C.S., ch. 40, Sec. 3, eff. Sept. 1, 1989. Amended by Acts 2003, 78th Leg., ch. 235, Sec. 7, eff. Sept. 1, 2003; Acts 2003, 78th Leg., ch. 930, Sec. 6, eff. Sept. 1, 2003.

Amended by:

Acts 2007, 80th Leg., R.S., Ch. 1385, Sec. 1, eff. June 15, 2007.

Sec. 775.0752. SALES AND USE TAX ELECTION PROCEDURES. (a) Except as otherwise provided by this subchapter, an election to adopt or abolish a district's sales and use tax or to change the rate of the tax is governed by the provisions of Subchapter E, Chapter 323, Tax Code, applicable to an

election to adopt or abolish a county sales and use tax.

(b) An election is called by the adoption of a resolution by the board. The board shall call an election if a number of qualified voters of the district equal to at least five percent of the number of registered voters in the district petitions the board to call the election.

(c) At an election to adopt the tax, the ballot shall be prepared to permit voting for or against the proposition: "The adoption of a local sales and use tax in (name of district) at the rate of (proposed tax rate) percent."

(d) At an election to abolish the tax, the ballot shall be prepared to permit voting for or against the proposition: "The abolition of the local sales and use tax in (name of district)."

(e) At an election to change the rate of the tax, the ballot shall be prepared to permit voting for or against the proposition: "The (increase or decrease, as applicable) in the rate of the local sales and use tax imposed by (name of district) from (tax rate on election date) percent to (proposed tax rate) percent."

Added by Acts 1989, 71st Leg., 1st C.S., ch. 40, Sec. 3, eff. Sept. 1, 1989.

Sec. 775.0753. SALES AND USE TAX EFFECTIVE DATE; BOUNDARY CHANGE. (a) The adoption or abolition of the tax or change in the tax rate takes effect on the first day of the first calendar quarter occurring after the expiration of the first complete calendar quarter occurring after the date on which the comptroller receives a notice of the results of the election.

(b) If the comptroller determines that an effective date provided by Subsection (a) will occur before the comptroller can reasonably take the action required to begin collecting the tax or to implement the abolition of the tax or the tax rate change, the effective date may be extended by the comptroller until the first day of the next succeeding calendar quarter.

(c) The provisions of Section 321.102, Tax Code, governing the application of a municipal sales and use tax in the event of a change in the boundaries of a municipality apply to the application of a tax imposed under this chapter in the event of a change in the district's boundaries.

Added by Acts 1989, 71st Leg., 1st C.S., ch. 40, Sec. 3, eff. Sept. 1, 1989.

Sec. 775.076. BONDS AND NOTES AUTHORIZED. (a) The board may issue bonds and notes as prescribed by this chapter to perform any of its powers.

(a-1) Before the board may issue bonds or notes authorized by this section, the commissioners court of each county in which the district is located must approve the issuance of the bonds or notes by a majority vote.

This subsection does not apply to a district located wholly in a county with a population of more than three million.

(b) The board may issue bonds and notes in one or more issues or series that are payable from and secured by liens on and pledges of:

(1) ad valorem taxes;

(2) all or part of the district's revenues, income, or receipts; or

(3) a combination of those taxes, revenues, income, and receipts.

(c) The bonds and notes may be issued to mature in not more than 40 years from the date of their issuance.

(d) Provision may be made for the subsequent issuance of additional parity bonds or notes or subordinate lien bonds or notes under terms and conditions stated in the resolution authorizing the issuance of the bonds or notes.

(e) to (g) Repealed by Acts 2001, 77th Leg., ch. 1140, Sec. 23(2), eff. Sept. 1, 2001.

(h) If provided by the resolution, the proceeds from the sale of the bonds or notes may be used for:

(1) paying interest on the bonds or notes during the period of the acquisition or construction of a facility to be provided through the issuance of the bonds or notes;

(2) paying expenses of operation and maintenance of the facility;

(3) creating a reserve fund to pay the principal of and interest on the bonds or notes; and

(4) creating other funds.

(i) As provided in the resolution, proceeds from the sale of the bonds and notes may be placed on time deposit or invested until needed.

(j) If the bonds or notes are issued payable by a pledge of revenues, income, or receipts, the district may pledge all or any part of its revenues, income, or receipts from fees, rentals, rates, charges, and proceeds and payments from contracts to the payment of the bonds or notes, including the payment of principal, interest, and any other amounts required or permitted in connection with the bonds or notes. The pledged fees, rentals, rates, charges, proceeds, and payments must be established and collected in amounts that will be at least sufficient, together with any other pledged resources, to provide for:

(1) all payments of principal, interest, and any other amounts required in connection with the bonds or notes; and

(2) the payment of expenses in connection with the bonds or notes and the operation, maintenance, and other expenses in connection with the facilities to the extent required by the resolution authorizing, or the trust

indenture securing, the issuance of the bonds or notes.

(k) The district shall impose a tax as prescribed by Section 775.074 if the bonds or notes are payable wholly or partly from ad valorem taxes.

Acts 1989, 71st Leg., ch. 678, Sec. 1, eff. Sept. 1, 1989. Amended by Acts 2001, 77th Leg., ch. 1140, Sec. 7, 23(2), eff. Sept. 1, 2001; Acts 2003, 78th Leg., ch. 235, Sec. 8, eff. Sept. 1, 2003; Acts 2003, 78th Leg., ch. 930, Sec. 7, eff. Sept. 1, 2003.
Amended by:

Acts 2007, 80th Leg., R.S., Ch. 900, Sec. 5, eff. September 1, 2007.

Sec. 775.077. ELECTION TO APPROVE BONDS AND NOTES. (a) A district may not authorize bonds and notes secured in whole or in part by taxes unless a majority of the district's qualified voters who vote at an election ordered for that purpose approve the issuance of the bonds and notes.

(b) The board may order an election on the bonds and notes. The order must contain the same information contained in the notice of the election.

(c) The board shall publish notice of the election at least once in a newspaper of general circulation in the district. The notice must be published not later than the 31st day before election day.

(d) In addition to the contents of the notice required by the Election Code, the notice must state:

(1) the amount of bonds or notes to be authorized; and

(2) the maximum maturity of the bonds or notes.

(e) At an election to approve bonds or notes payable wholly from ad valorem taxes, the ballots must be printed to provide for voting for or against the following: "The issuance of (bonds or notes) and the levy of taxes for payment of the (bonds or notes)."

(f) At an election to approve bonds or notes payable from both ad valorem taxes and revenues, the ballots must be printed to provide for voting for or against the following: "The issuance of (bonds or notes) and the pledge of net revenues and the levy of ad valorem taxes adequate to provide for the payment of the (bonds or notes)."

Acts 1989, 71st Leg., ch. 678, Sec. 1, eff. Sept. 1, 1989.

Sec. 775.078. BOND ANTICIPATION NOTES. (a) A district may issue bond anticipation notes from time to time to carry out one or more of its powers.

(b) The bond anticipation notes may be secured by a pledge of all or part of the district's ad valorem taxes and revenues, income, or receipts.

(c) A district may from time to time authorize the issuance of bonds to

provide proceeds to pay the principal of and interest on bond anticipation notes. The bonds must be secured by a pledge of all or part of the district's ad valorem taxes or revenues, income, or receipts and may be issued on a parity with or subordinate to outstanding district bonds.

(d) If the resolution authorizing the issuance of, or the trust indenture securing, the bond anticipation notes includes a covenant that the notes are payable from the proceeds of the subsequently issued bonds, it is not necessary for the district to demonstrate, in order to receive the approval of the attorney general or registration by the comptroller, that the ad valorem taxes or revenues, income, or receipts that may be pledged to payment of the notes will be sufficient to pay the principal of and interest on the notes.

Acts 1989, 71st Leg., ch. 678, Sec. 1, eff. Sept. 1, 1989.

Sec. 775.082. AUDIT OF DISTRICT IN LESS POPULOUS COUNTIES. (a) The county auditor of a county that contains any part of the district shall have access to the books, records, officials, and assets of the district.

(b) A district shall prepare and file with the commissioners court of each county that contains any part of the district on or before June 1 of each year an audit report of the district's fiscal accounts and records. The audit shall be performed and the report shall be prepared at the expense of the district. The county auditor, with the approval of the commissioners court, shall adopt rules relating to the format of the audit and report. If a district is located in more than one county, the county auditors, with the approval of the commissioners court of each county in which the district is located, shall adopt uniform rules relating to the format of the audit and report.

(c) The person who performs the audit and issues the report must be an independent certified public accountant or firm of certified public accountants licensed in this state, unless the commissioners court by order requires the audit to be performed by the county auditor at least 120 days before the end of the district's fiscal year.

(d) The commissioners court, on application made to the commissioners court by the district, may extend up to an additional 30 days the deadline for filing the audit report.

(e) If the district fails to complete and file the audit report within the time provided by Subsection (b) or (d), the commissioners court may order the county auditor to perform the audit and issue the report. If a district is located in more than one county, the commissioners court of each county in which the district is located shall designate by joint order a county auditor of one of the counties to perform the audit and issue the report.

(e-1) When a district located wholly in one county fails to complete and file the audit report by September 1 of each year and a county auditor is not ordered to prepare the report, the president and treasurer of the board are removed from the board and the commissioners court shall fill the vacancies as provided by Section 775.034.

(f) The district shall pay all costs incurred by the county auditor to perform an audit and issue the report required by this section, unless otherwise ordered by the commissioners court or by joint order of the commissioners courts, if the district is located in more than one county.

(g) This section does not apply to a district located wholly in a county with a population of more than three million.

Added by Acts 1993, 73rd Leg., ch. 195, Sec. 2, eff. Sept. 1, 1993. Amended by Acts 1997, 75th Leg., ch. 392, Sec. 5, eff. Sept. 1, 1997.
Amended by:

Acts 2005, 79th Leg., Ch. 120, Sec. 2, eff. September 1, 2005.
Acts 2007, 80th Leg., R.S., Ch. 900, Sec. 6, eff. September 1, 2007.
Acts 2007, 80th Leg., R.S., Ch. 900, Sec. 7, eff. September 1, 2007.
Acts 2011, 82nd Leg., R.S., Ch. 639, Sec. 12, eff. June 17, 2011.

Sec. 775.0825. AUDIT OF DISTRICT IN CERTAIN POPULOUS COUNTIES. (a) This section applies only to a district located wholly in a county with a population of more than three million.

(b) A district shall prepare on or before July 1 of each year an audit of the district's fiscal accounts and records.

(c) The audit shall be performed and the report shall be prepared at the expense of the district.

(d) The audit shall be available for review and inspection at the administrative office of the district.

(e) A copy of the audit shall be filed with the clerk of the county commissioner's court within 30 days after receipt by the board.

Added by Acts 2007, 80th Leg., R.S., Ch. 900, Sec. 8, eff. September 1, 2007.

Sec. 775.083. ANNUAL REPORT. (a) On or before January 1 of each year, a district shall file with the Texas Department of Rural Affairs an annual report that includes the following:

(1) the district's name;
(2) the name of each county in which the district is located;
(3) the district's business address;
(4) the name, mailing address, and term of office of each

commissioner;

(5) the name, mailing address, and term of office of the district's general manager, executive director, and fire chief;

(6) the name of each legal counsel or other consultant for the district; and

(7) the district's annual budget and tax rate for the preceding fiscal year.

(b) The Texas Department of Rural Affairs may not charge a fee for filing the report.

(c) The Texas Department of Rural Affairs shall develop and maintain an Internet-based system that enables:

(1) a district to securely file the report and update the district's information; and

(2) the public to view, in a searchable format, the reports filed by districts under this section.

(d) If the information included in a district's annual report changes, the district shall update the district's information using the Internet-based system before the end of the calendar quarter in which the district's information changes.

Added by Acts 1997, 75th Leg., ch. 392, Sec. 6, eff. Sept. 1, 1997. Amended by Acts 2003, 78th Leg., ch. 235, Sec. 9, eff. Sept. 1, 2003.
Amended by:

Acts 2009, 81st Leg., R.S., Ch. 112, Sec. 98, eff. September 1, 2009.

Sec. 775.084. COMPETITIVE BIDS. (a) Except as provided by Subsection (i), the board must submit to competitive bids an expenditure of more than $50,000 for:

(1) one item or service; or

(2) more than one of the same or a similar type of item or service in a fiscal year.

(b) The board shall request bids on items to be purchased or leased or services to be performed as provided by this subsection. The board shall notify suppliers, vendors, or providers by advertising for bids or by providing at least three suppliers, vendors, or purchasers with written notice by mail of the intended purchase. If the board decides to advertise for bids, the advertisement must be published in accordance with Section 262.025(a), Local Government Code. If the board receives fewer than three bids in response to the advertisement, the board shall give written notice directly to at least three suppliers, vendors, or providers of the intended purchase. If three suppliers, vendors, or providers are not available or known to the board, the

board shall give written notice by mail directly to each supplier, vendor, or provider known to the board.

(c) The advertisement or notice for competitive bidding must:

(1) describe the work to be performed or the item to be purchased or leased;

(2) state the location at which the bidding documents, plans, specifications, or other data may be examined; and

(3) state the time and place for submitting bids and the time and place that bids will be opened.

(d) The board may not prepare restrictive bid specifications.

(e) Bids may be opened only by the board at a public meeting or by a district officer or employee at or in a district office.

(f) The board may reject any bid. The board may not award a contract to a bidder who is not the lowest bidder unless, before the bid is awarded, the lowest bidder is given notice of the proposed award and an opportunity to appear before the board or its designated representative and present evidence concerning the bidder's responsibility.

(g) A contract awarded in violation of this section is void.

(h) This section applies to an expenditure of district tax revenues by any party or entity for the purchase of services, vehicles, equipment, or goods.

(i) This section does not apply to:

(1) the purchase or lease of real property;

(2) an item or service that the board determines can be obtained from only one source;

(3) a contract for fire extinguishment and suppression services, emergency rescue services, or ambulance services;

(4) an emergency expenditure;

(5) the purchase of vehicle fuel;

(6) the purchase of firefighter bunker gear;

(7) the purchase of insurance coverage; or

(8) repairs funded by a payment made under an insurance claim.

(j) Subsection (i) does not prohibit the board from soliciting competitive bids for any item, service, or contract listed in Subsection (i).

(k) A contract for a public works project must be administered in the manner provided by Subchapter B or H, Chapter 271, Local Government Code, except as provided by this section.

Added by Acts 1997, 75th Leg., ch. 392, Sec. 7, eff. Sept. 1, 1997. Amended by Acts 2003, 78th Leg., ch. 235, Sec. 10, eff. Sept. 1, 2003; Acts 2003, 78th Leg., ch. 930, Sec. 8, eff. Sept. 1, 2003.

Amended by:

Acts 2005, 79th Leg., Ch. 1304, Sec. 1, eff. September 1, 2005.

Acts 2007, 80th Leg., R.S., Ch. 1248, Sec. 3, eff. September 1, 2007.

Acts 2007, 80th Leg., R.S., Ch. 1272, Sec. 8, eff. September 1, 2007.

Sec. 775.085. LOAN FOR REAL PROPERTY OR EMERGENCY SERVICES EQUIPMENT. (a) The board, on the behalf of the district, may borrow money and make other financial arrangements to purchase real property or emergency services equipment or construct emergency services facilities in the amount and subject to a rate of interest or other conditions the board considers advisable.

(b) To secure a loan under this section, the board may pledge:

(1) tax revenues or funds on hand that are not otherwise pledged to pay a debt of the district; or

(2) the real property acquired or improved or equipment acquired with the borrowed money.

(c) If tax revenues are pledged to pay a loan, the loan must mature not later than the:

(1) 10th anniversary of the date the loan is made, if the loan is for equipment; or

(2) 20th anniversary of the date the loan is made, if the loan is for real property.

(d) Section 775.077 does not apply to a loan secured under this section, including a loan made before the effective date of this subsection.

Added by Acts 1999, 76th Leg., ch. 496, Sec. 13, eff. Sept. 1, 1999. Amended by Acts 2001, 77th Leg., ch. 1140, Sec. 8, eff. Sept. 1, 2001; Acts 2003, 78th Leg., ch. 235, Sec. 11, eff. Sept. 1, 2003; Acts 2003, 78th Leg., ch. 930, Sec. 9, eff. Sept. 1, 2003.

Amended by:

Acts 2011, 82nd Leg., R.S., Ch. 639, Sec. 13, eff. June 17, 2011.

SUBCHAPTER F. FIRE MARSHAL

Sec. 775.101. CREATION. (a) A district may create the office of district fire marshal if a county in which the district is located does not have a county fire marshal.

(b) The district shall appoint an individual to serve in the office of fire marshal.

Added by Acts 2001, 77th Leg., ch. 272, Sec. 5, eff. Sept. 1, 2001.

Sec. 775.102. TERM. The fire marshal serves a two-year term.

Added by Acts 2001, 77th Leg., ch. 272, Sec. 5, eff. Sept. 1, 2001.

Sec. 775.103. BOND. The fire marshal shall post a bond in the amount required by the district and conditioned on the faithful and strict performance of the fire marshal's duties under this subchapter.

Added by Acts 2001, 77th Leg., ch. 272, Sec. 5, eff. Sept. 1, 2001.

Sec. 775.104. CONFLICT OF INTEREST. The fire marshal may not:

(1) have a direct or indirect financial interest in the sale of fire-fighting equipment; or

(2) be engaged in the business of fire insurance.

Added by Acts 2001, 77th Leg., ch. 272, Sec. 5, eff. Sept. 1, 2001.

Sec. 775.105. ADMINISTRATIVE SUPPORT. The district may provide facilities, equipment, transportation, employees, and other services and assistance to the fire marshal, including investigators.

Added by Acts 2001, 77th Leg., ch. 272, Sec. 5, eff. Sept. 1, 2001.

Sec. 775.106. JURISDICTION. (a) Except as provided by Section 775.107 or 775.115, the fire marshal may not exercise the powers granted under this subchapter in:

(1) the territory of a municipality that has a municipal fire marshal; or

(2) the territory of a county that has a county fire marshal.

(b) This subchapter does not change or otherwise limit the authority of any state agency to prevent and extinguish forest and grass fires.

Added by Acts 2001, 77th Leg., ch. 272, Sec. 5, eff. Sept. 1, 2001.

Sec. 775.107. TRANSFER OF JURISDICTION. (a) This section applies if:

(1) a county in which a district is located creates a county fire marshal under Subchapter B, Chapter 352, Local Government Code; or

(2) a municipality located in the district creates a municipal fire marshal.

(b) Not later than the 30th day after the creation of the county or municipal fire marshal, the jurisdiction of the district fire marshal in that county or municipality ceases. The new county or municipal fire marshal shall assume control over any pending investigations, court proceedings, or other matters being handled by the district fire marshal in the county or

municipality.

Added by Acts 2001, 77th Leg., ch. 272, Sec. 5, eff. Sept. 1, 2001.

Sec. 775.108. GENERAL POWERS AND DUTIES. The fire marshal shall:

(1) investigate the cause, origin, and circumstances of each fire that damages property;

(2) determine whether the fire was caused by negligent or intentional conduct; and

(3) enforce all state, county, and district orders and rules that relate to fires, explosions, or damages caused by a fire or an explosion.

Added by Acts 2001, 77th Leg., ch. 272, Sec. 5, eff. Sept. 1, 2001.

Sec. 775.109. INVESTIGATIONS. (a) The fire marshal shall begin an investigation within 24 hours after notification of a fire. The 24-hour period does not include Sunday.

(b) The fire marshal may investigate attempted fires.

Added by Acts 2001, 77th Leg., ch. 272, Sec. 5, eff. Sept. 1, 2001.

Sec. 775.110. INSPECTION. (a) The fire marshal may, at any time of day, enter and inspect:

(1) property where a fire has occurred; and

(2) property adjacent to where a fire occurred.

(b) The fire marshal shall conduct this inspection in a manner least inconvenient to any persons living on the property.

Added by Acts 2001, 77th Leg., ch. 272, Sec. 5, eff. Sept. 1, 2001.

Sec. 775.111. INSPECTION FOR FIRE HAZARDS. (a) In this section, "fire hazard" means any of the following conditions that endanger the safety of a structure or its occupants and promote or cause fire or combustion:

(1) the presence of a flammable substance;

(2) a dangerous or dilapidated wall, ceiling, or other structural element;

(3) improper lighting, heating, or other facilities;

(4) the presence of a dangerous chimney, flue, pipe, main, or stove, or of dangerous wiring; or

(5) dangerous storage.

(b) In the interest of safety and fire prevention, the fire marshal may inspect for fire hazards any structure, appurtenance, fixture, or real property

located in the district and within 200 feet of a structure, appurtenance, or fixture. If the fire marshal determines the presence of a fire hazard, the fire marshal may order the owner or occupant of the premises to correct the hazardous situation.

Added by Acts 2001, 77th Leg., ch. 272, Sec. 5, eff. Sept. 1, 2001.

Sec. 775.112. RECORDS. The fire marshal shall keep a record of each fire that the fire marshal is required to investigate. The record must include the facts, statistics, and circumstances determined by the investigation, including the origin of the fire and the estimated amount of the loss.

Added by Acts 2001, 77th Leg., ch. 272, Sec. 5, eff. Sept. 1, 2001.

Sec. 775.113. ADDITIONAL INVESTIGATION POWERS. (a) If the fire marshal determines that further investigation of a fire or of an attempt to set a fire is necessary, the fire marshal may:

(1) subpoena witnesses to testify regarding the fire or attempt;

(2) administer oaths to the witnesses;

(3) take and preserve written statements, including statements under oath such as an affidavit or deposition; and

(4) require the production of a document or item related to the investigation.

(b) As part of an investigation, the fire marshal may:

(1) conduct an investigation or examination in private;

(2) exclude a person who is not under examination; and

(3) separate witnesses from each other until each witness is examined.

Added by Acts 2001, 77th Leg., ch. 272, Sec. 5, eff. Sept. 1, 2001.

Sec. 775.114. INSURANCE. (a) An action taken by the fire marshal in the investigation of a fire does not affect the rights of a policyholder or of an insurer regarding a loss caused by the fire.

(b) The records of an investigation by the fire marshal relating to the detection, investigation, or prosecution of a crime may be admitted in evidence in the trial of a civil action unless those records are subject to an exception under Sections 552.108(a)(1) and (b)(1), Government Code.

Added by Acts 2001, 77th Leg., ch. 272, Sec. 5, eff. Sept. 1, 2001.

Sec. 775.115. COOPERATION WITH OTHER FIRE MARSHALS. (a) The district

fire marshal shall cooperate with the state fire marshal to conduct:

(1) fire prevention activities;

(2) fire-fighting activities; and

(3) fire investigations.

(b) The district fire marshal shall aid or conduct an investigation in a municipality or a county if requested by the municipality or the county.

Added by Acts 2001, 77th Leg., ch. 272, Sec. 5, eff. Sept. 1, 2001.

Sec. 775.116. ENFORCEMENT. (a) The fire marshal shall file in court a complaint charging arson, attempted arson, conspiracy to defraud, or any other related crime against a person the fire marshal believes to be guilty.

(b) The fire marshal shall file charges in court against a witness who refuses to cooperate with the investigation.

Added by Acts 2001, 77th Leg., ch. 272, Sec. 5, eff. Sept. 1, 2001.

Sec. 775.117. SERVICE OF PROCESS. A constable or sheriff may serve process under this subchapter. The process must be signed by the fire marshal.

Added by Acts 2001, 77th Leg., ch. 272, Sec. 5, eff. Sept. 1, 2001.

Sec. 775.118. CRIMINAL PENALTY; CONTEMPT OF FIRE INVESTIGATION. (a) A person commits an offense if the person is a witness in connection with an investigation by the fire marshal and:

(1) refuses to be sworn;

(2) refuses to appear and testify; or

(3) fails to produce to the fire marshal any document or item relating to an investigation under this subchapter.

(b) An offense under this section is a misdemeanor punishable by a fine of not more than $25.

Added by Acts 2001, 77th Leg., ch. 272, Sec. 5, eff. Sept. 1, 2001.

Sec. 775.119. CRIMINAL PENALTY; FAILURE TO COMPLY WITH ORDER. (a) An owner or occupant of real property who is subject to an order issued by the fire marshal commits an offense if the person fails to comply with the order.

(b) An offense under this section is a Class B misdemeanor.

(c) Each failure to comply with an order is a separate offense.

Added by Acts 2001, 77th Leg., ch. 272, Sec. 5, eff. Sept. 1, 2001.

SUBCHAPTER G. HAZARDOUS MATERIALS

Sec. 775.151. DEFINITIONS. In this subchapter:

(1) "Hazardous material" means a flammable material, an explosive, a radioactive material, a hazardous waste, a toxic substance, or related material, including a substance defined as a "hazardous substance," "hazardous material," "toxic substance," or "solid waste" under:

(A) the federal Comprehensive Environmental Response, Compensation, and Liability Act of 1980 (42 U.S.C. Section 9601 et seq.), as amended;

(B) the federal Resource Conservation and Recovery Act of 1976 (42 U.S. C. Section 6901 et seq.), as amended;

(C) the federal Toxic Substances Control Act (15 U.S.C. Section 2601 et seq.), as amended; or

(D) Chapter 361.

(2) "Responsible party" means a person:

(A) involved in the possession, ownership, or transportation of a hazardous material that is released or abandoned; or

(B) who has legal liability for the causation of an incident resulting in the release or abandonment of a hazardous material.

Added by Acts 2001, 77th Leg., ch. 272, Sec. 6, eff. Sept. 1, 2001.

Sec. 775.152. HAZARDOUS MATERIALS SERVICE. A district may provide hazardous materials services, including a response to an incident involving hazardous material that has been:

(1) leaked, spilled, or otherwise released; or

(2) abandoned.

Added by Acts 2001, 77th Leg., ch. 272, Sec. 6, eff. Sept. 1, 2001.

Sec. 775.153. FEE FOR PROVIDING HAZARDOUS MATERIALS SERVICE; EXCEPTION. (a) A district, or a person authorized by contract on the district's behalf, may charge a reasonable fee to a responsible party for responding to a hazardous materials service call.

(b) An individual who is a responsible party does not have to pay the fee if:

(1) the individual is not involved in the possession, ownership, or transportation of the hazardous material as the employee, agent, or servant of another person;

(2) the individual is involved solely for private, noncommercial purposes related to the individual's own property and the individual receives no compensation for any services involving the hazardous materials; and

(3) the hazardous materials possessed, owned, or being transported by the individual are in forms, quantities, and containers ordinarily available for sale as consumer products to members of the general public.

Added by Acts 2001, 77th Leg., ch. 272, Sec. 6, eff. Sept. 1, 2001.

Sec. 775.154. EXEMPTION FOR GOVERNMENTAL ENTITIES. This subchapter does not apply to hazardous materials owned or possessed by a governmental entity.

Added by Acts 2001, 77th Leg., ch. 272, Sec. 6, eff. Sept. 1, 2001.

SUBCHAPTER H. CHANGE IN BOUNDARIES OF DISTRICT WITH PLANNED COMMUNITY

Sec. 775.201. DEFINITION. In this subchapter, "planned community" means a planned community of 25,000 or more acres of land originally established under the Urban Growth and New Community Development Act of 1970 (42 U.S.C. Section 4501 et seq.) that is:

(1) located wholly or partly in a county with a population of 2.8 million or more; and

(2) subject to restrictive covenants containing ad valorem or annual variable budget-based assessments on real property for use in part to finance services of the same general type provided by the district.

Added by Acts 2007, 80th Leg., R.S., Ch. 828, Sec. 1, eff. September 1, 2007.

Sec. 775.202. AGREEMENT ON BOUNDARIES WITH PROPERTY OWNERS IN PLANNED COMMUNITY. (a) After a hearing, a district located wholly in a county with a population of 2.8 million or more may exclude territory by making changes in the district's boundaries in accordance with an agreement among the district and the owners of two-thirds or more in acreage and two-thirds or more in taxable value, according to the most recent certified county property tax rolls, of a defined area of territory of a planned community.

(b) The agreement must be in writing and describe:

(1) the affected territory by metes and bounds, including the changes in the boundaries to be made;

(2) the amount of any compensation to be paid to the district under Section 775.205;

(3) the effective date for the changes in boundaries; and

(4) any other applicable terms.

Added by Acts 2007, 80th Leg., R.S., Ch. 828, Sec. 1, eff. September 1, 2007.

Sec. 775.203. NOTICE OF HEARING. (a) The board secretary shall give

notice of the hearing.

(b) The notice must contain the time and place for the hearing and a description of the territory proposed to be excluded.

(c) The secretary shall:

(1) post copies of the notice for at least 15 days before the date of the hearing in three public places in the district, one of which must be in the territory proposed to be excluded; and

(2) not later than the 16th day before the date on which the hearing is held, publish the notice once in a newspaper of general circulation in each county in which the excluded territory is located.

Added by Acts 2007, 80th Leg., R.S., Ch. 828, Sec. 1, eff. September 1, 2007.

Sec. 775.204. ADOPTION OF AGREEMENT AND APPROVAL OF EXCLUSION. After the hearing, if the board finds that the exclusion of the territory would be feasible and would benefit the district, the board shall by a resolution entered in its minutes:

(1) adopt the agreement; and

(2) approve the exclusion.

Added by Acts 2007, 80th Leg., R.S., Ch. 828, Sec. 1, eff. September 1, 2007.

Sec. 775.205. EFFECT OF ADOPTION OF AGREEMENT AND APPROVAL OF EXCLUSION. (a) After adoption and approval under Section 775.204, the district's tax on the property in the excluded territory continues until all agreed compensation has been paid in full.

(b) The district shall apply the compensation received under this section toward the payment of the obligations described by Subsection (c).

(c) The agreement must provide for the excluded territory to compensate the district in an amount equal to the excluded territory's pro rata share of the outstanding and unpaid bonds, warrants, or other direct and indirect obligations, including loans and lease-purchase agreements and written funding assistance agreements of the district and any not-for-profit fire departments and ambulance agencies or associations, for the financing and payment for firefighting, emergency medical service and emergency rescue equipment, fire and ambulance stations, or similar long-term capital assets to serve the district.

(d) The excluded territory's pro rata share is the unpaid principal balances of the outstanding loans and other obligations enumerated by Subsection (c) multiplied by a fraction, the numerator of which is the taxable value of the property in the excluded territory and the denominator of which is

the taxable value of the entire district, including the excluded territory. The taxable value calculated under this subsection for property in the excluded territory, including as part of the entire district, does not include any special appraisal or exemptions for the property.

(e) The agreement to compensate the district does not include the following expenses incurred by the district after the boundaries change:

(1) expenses for district operations and maintenance; and

(2) expenses for district services.

(f) The agreement to compensate the district is required regardless of whether the loans and other obligations are subject to non-appropriation by the district or termination by either party before payment in full of the unpaid principal balance.

Added by Acts 2007, 80th Leg., R.S., Ch. 828, Sec. 1, eff. September 1, 2007.

Sec. 775.206. NO EFFECT ON OUTSTANDING OBLIGATIONS. A change in boundaries under this subchapter does not diminish or impair the rights of the holders of any outstanding and unpaid bonds, warrants, or other district obligations.

Added by Acts 2007, 80th Leg., R.S., Ch. 828, Sec. 1, eff. September 1, 2007.

SUBCHAPTER I. DIVISION OF DISTRICT

Sec. 775.221. AUTHORITY TO DIVIDE DISTRICT. The board of a district located wholly in one county with a population of 20,000 or less may create a new district by disannexing territory from the existing district and ordering a new district to be created in the disannexed territory in the manner provided by this subchapter.

Added by Acts 2009, 81st Leg., R.S., Ch. 1134, Sec. 1, eff. June 19, 2009.

Sec. 775.222. PETITION FOR DIVISION; NOTICE OF HEARING. (a) Before the existing district may be divided, the district's board must receive a petition for division signed by at least seven percent of the district's qualified voters or at least 100 of the district's qualified voters, whichever is the lesser number.

(b) A petition for division must include:

(1) the name of the new district to be created; and

(2) a description of the territory proposed to be the new district's territory.

(c) On receipt of a petition in the proper form, the board shall set a

place, date, and time for a hearing to consider the petition.

(d) The board shall issue a notice of the hearing that includes:

(1) the name of the proposed district;

(2) a description of the proposed district's boundaries; and

(3) the place, date, and time of the hearing on the petition.

(e) The board shall publish the notice in a newspaper of general circulation in the district once a week for two consecutive weeks. The first publication must occur not later than the 21st day before the date on which the hearing will be held.

Added by Acts 2009, 81st Leg., R.S., Ch. 1134, Sec. 1, eff. June 19, 2009.

Sec. 775.223. HEARING ON DIVISION OF DISTRICT. (a) At the hearing on the petition for division of the existing district, the board shall consider the petition and each issue relating to the division of the district.

(b) Any interested person may appear before the board to support or oppose the division.

(c) If the board finds that the petition contains the number of signatures required under Section 775.222(a), the board shall approve the petition not later than the 10th day after the date of the hearing.

Added by Acts 2009, 81st Leg., R.S., Ch. 1134, Sec. 1, eff. June 19, 2009.

Sec. 775.224. APPEAL. A resident of the district or an owner of real or personal property located in the district may appeal the board's decision on the division of the district by filing an appeal in the district court in the county in which a district is located only on the basis that the board incorrectly tabulated the number of signatures on the petition.

Added by Acts 2009, 81st Leg., R.S., Ch. 1134, Sec. 1, eff. June 19, 2009.

Sec. 775.225. ELECTION TO CONFIRM DIVISION. (a) On granting a petition to divide the district, the board shall order an election to be held in the territory of the proposed new district to confirm the division of the existing district.

(b) Notice of the election shall be given in the same manner as the notice of hearing under Section 775.222.

(c) The election shall be held on the first authorized uniform election date prescribed by the Election Code that allows sufficient time to comply with the requirements of law.

(d) The ballot shall be printed to provide for voting for or against the proposition: "Dividing the _____ Emergency Services District to create a new

emergency services district."

(e) If a majority of voters voting at the election vote to divide the district, the board shall order the division.

(f) If a majority of those voting at the election vote against dividing the existing district, the board may not order another election on the issue before the first anniversary of the date of the canvass of the election.

(g) The existing district and the new district each shall pay a pro rata share of the cost of an election held under this section, based on the assessed value of real property in each district subject to ad valorem taxation.

Added by Acts 2009, 81st Leg., R.S., Ch. 1134, Sec. 1, eff. June 19, 2009.

Sec. 775.226. DIVISION ORDER. A board order to divide a district must:

(1) disannex the land of the new district from the existing district contingent on the approval of the creation of the new district at the election held under this subchapter;

(2) create the new district in accordance with this chapter;

(3) name the new district; and

(4) include the metes and bounds description of the territory of the new district and the existing district after disannexation.

Added by Acts 2009, 81st Leg., R.S., Ch. 1134, Sec. 1, eff. June 19, 2009.

Sec. 775.227. ADMINISTRATION OF DISTRICTS AFTER DIVISION. (a) The existing board continues in existence to govern the territory of the existing district after disannexation.

(b) If the new district is located wholly in one county, the commissioners court shall appoint a board in the manner described by Section 775.034 not later than the 14th day after the date of the board order dividing the district.

Added by Acts 2009, 81st Leg., R.S., Ch. 1134, Sec. 1, eff. June 19, 2009.

Sec. 775.228. TAXATION FOR OUTSTANDING BONDED DEBT. The disannexation of territory from a district under this subchapter does not diminish or impair the rights of the holders of any outstanding and unpaid bonds, warrants, or other obligations of that district. Property disannexed under this subchapter is not released from its pro rata share of any of the district's bonded indebtedness on the date of the disannexation, and the district may continue to tax property in the disannexed territory until that debt is paid as if the territory had not been disannexed.

Added by Acts 2009, 81st Leg., R.S., Ch. 1134, Sec. 1, eff. June 19, 2009.

Sec. 775.229. FURTHER DIVISION PROHIBITED. Once a district has been divided under this subchapter, neither the existing district nor the new district may be divided under this subchapter.

Added by Acts 2009, 81st Leg., R.S., Ch. 1134, Sec. 1, eff. June 19, 2009.

SUBCHAPTER J. SURPLUS AND SALVAGE PROPERTY

Sec. 775.251. SALE AND DISPOSITION OF SURPLUS OR SALVAGE PROPERTY. (a) In this section:

(1) "Salvage property" means personal property, other than wastepaper, that because of use, time, or accident is so damaged, used, or consumed that it has no value for the purpose for which it was originally intended.

(2) "Surplus property" means personal property that is in excess of the needs of its owner, that is not required for the owner's foreseeable needs, and that possesses some usefulness for the purpose for which it was intended or for some other purpose.

(3) "Volunteer fire department" means an association that:

(A) operates firefighting equipment;

(B) is organized primarily to provide and actively provides firefighting services;

(C) does not pay its members compensation other than nominal compensation; and

(D) does not distribute any of its income to its members, officers, or governing body, other than for reimbursement of expenses.

(b) Notwithstanding other law, a district may sell surplus firefighting equipment, including equipment described by Sections 419.040 and 419.041, Government Code, to any volunteer fire department or district in this state for fair market value if the equipment:

(1) met the National Fire Protection Association Standards at the original time of purchase; and

(2) at the time of the sale:

(A) meets the National Fire Protection Association Standards in effect at the original time of purchase; or

(B) meets the National Fire Protection Association Standards in effect.

(c) A district may contract to supply surplus property to any volunteer fire department or district in this state at fair market value.

(d) A district may sell salvage property to any person in this state for fair market value. If a district is unable to sell the property for fair market value, the district may destroy or otherwise dispose of the property as worthless.

(e) The district may determine the fair market value of surplus and salvage property sold under Subsections (b), (c), and (d).

Redesignated from Health and Safety Code, Subchapter I, Chapter 775 by Acts 2011, 82nd Leg., R.S., Ch. 91, Sec. 27.001(31), eff. September 1, 2011.

TEXAS DEPARTMENT OF INSURANCE
State Fire Marshal's Office (112-FM)
333 Guadalupe, Austin, Texas 78701 ★ PO Box 149221, Austin, Texas 78714-9221
(512) 676-6800 | F: (512) 490-1063 | (800) 578-4677 | TDI.texas.gov | @TXSFMO

June 16, 2018

Williamson County Commissioners,

I have been requested to write a letter on how the Texas State Fire Marshal's Office (SFMO) views Williamson County adopting a county fire code. A national consensus fire code represents a best practice to minimize the risk of fire to occupants and reduce the chances of a fire in a structure. Best practices minimize risk exposure. Basically, a fire code enhances public safety and provides a standardized methodology on how occupancies are built in the community.

The SFMO has encountered numerous situations in areas around the state where occupancies have deficient egress for occupants in the structure, electrical problems, dilapidated structural elements, lack of fire protection features, and other dangers that necessitate a fire marshal order being issued to get the building into compliance with the fire code. These conditions occur when jurisdictions lack a fire code and enforcement.

The recent establishment of a county fire marshal in Williamson County is a positive event for the citizens of the county. A county fire marshal has to have a means to consistently ensure the safety of citizens living, working, and visiting commercial and residential occupancies. There has to be a document the fire marshal and customers can reference that define a minimum standard so all parties involved in the project know what is required. This is facilitated by adopting a fire code that provides a level playing field and accountability between the parties.

It is important to emphasize that a national consensus fire code is written to provide a basic level of fire protection based on scientific research, engineering, and past fire tragedies. Building and fire codes are used in national, state, county, and municipal governments throughout the country. These codes have not inhibited economic growth. This can be readily seen in Williamson County with the dynamic growth in cities with adopted building and fire codes all over the county. In fact, these codes prevent substandard structures that detract from economic development. The SFMO regularly encounters these substandard structures in areas of the state that lack an adopted code and typically have a challenged economy.

In the Texas Local Government Code Chapter 352.016, in the absence of a county fire code, the county fire marshal may conduct an inspection using a nationally recognized code (International Fire Code or National Fire Protection Association) or standard adopted by the state. Texas does not have a state fire code. The SFMO has adopted National Fire Protection Association (NFPA) 1 for state buildings and for structures where the agency receives a complaint of dangerous conditions in areas of the state that do not have a locally adopted code. I would recommend that Williamson County adopt the International Fire Code since the other authority having jurisdictions (AHJs) in the county have adopted that code to facilitate consistency and ease for developers and other customers that are already familiar with it in the area.

Local Government Code Chapter 233 allows Williamson County to adopt a fire code and the rules necessary to administer and enforce it. This statute also allows the county to adopt the most recent edition of the fire code.

Williamson County has a number of Emergency Services Districts (ESDs) and Texas Health and Safety Code Chapter 775.036 allows these districts to adopt a fire code that does not conflict with a fire code adopted by the county. It is recommended that Williamson County coordinate meetings with the ESDs as it goes forward to adopt a county fire code to maintain good collaboration.

In summation as State Fire Marshal, I recommend all governmental entities that can adopt a fire code do so to enhance public safety. National consensus fire codes have a long history of being effective in minimizing the risk of fire to people and structures. This correspondingly enhances the quality of life in the community. Codes prevent unsafe structures from being built and subsequently ensuring they remain compliant with the code through inspections by the fire marshal's office. Just as good management practices affirm, risk is minimized through good policies (i.e. a fire code in this context) and regular review of performance (inspections).

Sincerely,

Chris Connealy
State Fire Marshal

Commissioners Court - Regular Session **35.**

Meeting Date: 06/26/2018

Discuss, consider, and take appropriate action regarding the Williamson County Fire Marshal and Special Operations Office as a TCOLE organization

Submitted For: Marty Herrin **Submitted By:** Kelly Luna, EMS

Department: Hazardous Materials

Agenda Category: Regular Agenda Items

Information

Agenda Item

Discussion regarding the Williamson County Fire Marshal and Special Operations Office as a TCOLE organization pursuant to Tex. Loc. Gov't Code Ch. 352.

Background

1. The paperwork for the creation of a TCOLE organization can be created. See definition of Code of Criminal Procedure Title 1. Code of Criminal Procedure, Chapter 2. General Duties of Officers, Art. 2.12 Who are Peace Officers, Section 36) the fire marshal and any related officers, inspectors, or investigators commissioned by a county under Subchapter B, Chapter 352, Local Government Code.
2. With this then we can fill out the application to create a new TCOLE group with the Fire Marshal being the Administrative Chief (if non- commissioned Peace Officer is OK per the above Code of Criminal Procedure.
3. Before submission the application needs:
    A. The entity shall submit to the commission on creation of the law enforcement agency or police department information regarding:
        a. The need for the law enforcement agency or police department in the community; This will be covered by the Court documents
        b. The funding sources for the law enforcement agency or police department; again will be noted by the general fund for the 542 Budget.
        c. The physical resources available to officers; this is the auto, computer, uniform, etc.
        d. The physical facilities that the law enforcement agency or police department will operate, including descriptions of the evidence room, dispatch area, and public area; We have the public area and dispatch area, I am working with Harris county on getting a viable Storage Cabinet and procedure that they use.
        e. Law enforcement policies of the law enforcement agency or police department, including policies on:
            i. Use of Force; will use Harris Counties or Texas State Fire Marshal Office Policies.
            ii. Vehicle Pursuit; will use Harris Counties or Texas State Fire Marshal Office Policies.
            iii. Professional Conduct of officers; will use Harris Counties or Texas State Fire Marshal Office Policies.
            iv. Domestic abuse protocols; will use Harris Counties or Texas State Fire Marshal Office Policies.
            v. Response to missing persons; will use Harris Counties or Texas State Fire Marshal Office Policies.
            vi. Supervision of part-time officers; will use Harris Counties or Texas State Fire Marshal Office Policies.
            vii. Impartial Policing; will use Harris Counties or Texas State Fire Marshal Office Policies.
            viii. Evidence Collection will use Harris Counties or Texas State Fire Marshal Office Policies.
            ix. Eyewitness identification will use Harris Counties or Texas State FireMarshal Office Policies.
        a. The administrative structure of the law enforcement agency or police department; We will just need to create a Org Chart
    B. Liability insurance; will see if the insurance I carry now is enough or do we need to adjust
3. Documents from the governing body authorizing creation of agency: Example(s): Municipal Code/Ordinance, School District
4. Minutes approving ordinance. Copy of the Court Minutes

Fiscal Impact

From/To	Acct No.	Description	Amount

Attachments

TCOLE Determination - Constable Letter

Fire Marshal Office Creation

Form Review

Inbox	Reviewed By	Date
County Judge Exec Asst.	Wendy Coco	06/21/2018 08:23 AM
Form Started By: Kelly Luna		Started On: 06/20/2018 04:52 PM
Final Approval Date: 06/21/2018		

OFFICE OF CONSTABLE
MARTIN D. RUBLE

Justice Precinct Four
County of Williamson
State of Texas

412 Vance Street Suite 3
Taylor, Texas 76574
Office (512) 352-4181

Chief Marty Herrin

June 14th, 2018

Marty,

Per our discussion this week about the possibility of commissioning your designated staff as Texas Peace Officers to give them the ability to meet Arson Investigator requirements. At Constable Ruble's request I contacted Jim Clifton Senior Field Agent SW-Region for Texas Commission on Law Enforcement (TCOLE). I posed the question to Mr. Clifton about what concerns may be considered if we were to commission individuals not employed by our agency. Clifton stated that it is rarely done but is absolutely not recommended. Clifton stated that since TCOLE is a State Agency for licensing purposes, they (TCOLE) would directly hold the licenser (us in this case) 100% responsible for any and all issues involving those persons. We would be held responsible for all training requirements, training shortfalls and potential of suspensions should violations occur. Problem is we didn't hire them paid and have little recourse. So, to put it in layman's terms (worst case scenario) if that person gets into an incident regardless of in the line of duty, off duty, or culpable mental state, that department takes the fall. Adding that since we cannot hire, terminate, suspend them officially as a county employee, only as a licensee it opens a huge civil liability to that department carrying the license. So, if you as the "paying employer" did not agree with the status of an issue, we could get the county sued and our department and elected officials directly. Or if we "unlicensed them" in conflict with your opinion we could get into civil rights issues.

We support the right thing in TCOLE's eyes and that is to make your office TCOLE certified as all State Fire Marshal's are. After reviewing this Constable Ruble, we stand in support of Chief Herrin in securing the ability to be a TCOLE Licensing agency.

Respectfully,

Mark Birchard
Chief Deputy Constable

Steps to Create a Fire Marshal Office

1) The court must place on Regular Court Agenda to create the County Fire Marshal Office.
2) Once the office has been approved and individual has been sworn in per Local Government Code Chapter 352Subchapter B. County Fire Marshal Sec. 352.011 Creation of Office; Term.
    A. The commissioner's court of a county may establish the office of county fire marshal and provide office facilities, etc.
    B. The commissioner's court shall establish the term of office for a county fire marshal for a period not to exceed two years.
    C. Sec. 352.012 Qualifications.
        a. To qualify for office, the county fire marshal must take the oath prescribed by the constitution of this state and post a bond as required by the commissioners court conditioned that the marshal will faithfully and strictly perform the duties of the office.
        b. The county fire marshal may not be directly or indirectly interested in the sale of fire-fighting equipment and may not be engaged in any type of fire business.
3) The paperwork for the creation of a TCOLE organization can be created. See definition of Code of Criminal Procedure Title 1. Code of Criminal Procedure, Chapter 2. General Duties of Officers, Art. 2.12 Who are Peace Officers, Section 36) the fire marshal and any related officers, inspectors, or investigators commissioned by a county under Subchapter B, Chapter 352, Local Government Code.
4) With this then we can fill out the application to create a new TCOLE group with the Fire Marshal being the Administrative Chief (if non- commissioned Peace Officer is OK per the above Code of Criminal Procedure.
5) Before submission the application needs:
    A. The entity shall submit to the commission on creation of the law enforcement agency or police department information regarding:
        a. The need for the law enforcement agency or police department in the community; This will be covered by the Court documents
        b. The funding sources for the law enforcement agency or police department; again will be noted by the general fund for the 542 Budget.
        c. The physical resources available to officers; this is the auto, computer, uniform, etc.

d. The physical facilities that the law enforcement agency or police department will operate, including descriptions of the evidence room, dispatch area, and public area; We have the public area and dispatch area, I am working with Harris county on getting a viable Storage Cabinet and procedure that they use.

e. Law enforcement policies of the law enforcement agency or police department, including policies on:

   i. Use of Force; will use Harris Counties or Texas State Fire Marshal Office Policies.
   ii. Vehicle Pursuit; will use Harris Counties or Texas State Fire Marshal Office Policies.
   iii. Professional Conduct of officers; will use Harris Counties or Texas State Fire Marshal Office Policies.
   iv. Domestic abuse protocols; will use Harris Counties or Texas State Fire Marshal Office Policies.
   v. Response to missing persons; will use Harris Counties or Texas State Fire Marshal Office Policies.
   vi. Supervision of part-time officers; will use Harris Counties or Texas State Fire Marshal Office Policies.
   vii. Impartial Policing; will use Harris Counties or Texas State Fire Marshal Office Policies.
   viii. Evidence Collection will use Harris Counties or Texas State Fire Marshal Office Policies.
   ix. Eyewitness identification will use Harris Counties or Texas State Fire Marshal Office Policies.

a. The administrative structure of the law enforcement agency or police department; We will just need to create a Org Chart

b. Liability insurance; will see if the insurance I carry now is enough or do we need to adjust

c. Documents from the governing body authorizing creation of agency: Example(s): Municipal Code/Ordinance, School District

d. Minutes approving ordinance. Copy of the Court Minutes

As you can see I have at least a start for all these document requirements. The County Fire Marshal of Harris County is not a Peace Officer so he will help me get through this process along with Sgt. Connella from TCOLE. NOTE: We will have to submit a $1000 fee for Application of proposed Agency.

Next we will convert our Texas Commission on Fire Protection Fire Department Identification Designation (Haz Mat to Fire Marshal).

We will then work with the Commissioners Court on what fires should be investigated.

This should carry us through the first year and we will work on plan for next year with no added employees.

Commissioners Court - Regular Session **36.**

Meeting Date: 06/26/2018

FY18 CDBG Annual Action Plan

Submitted By: Sally Bardwell, HUD Grants

Department: HUD Grants

Agenda Category: Regular Agenda Items

Information

Agenda Item

Discuss and take appropriate action on the Community Development Block Grant FY18 Annual Action Plan.

Background

Williamson County has been awarded a Community Development Block Grant (CDBG) FY18 funding allocation of $1,414,580 to successfully support community development and affordable housing efforts for low and moderate-income households and areas throughout the County. There is an additional $351,954.95 to allocate from previous years. In total, the County will allocate $1,766,534.95 in FY18. This is a request for the approval of the FY2018 Annual Action Plan and funding recommendations.

AP-38 Project Summary begins on page 26 of the attached document and provides project descriptions and allocations.

Fiscal Impact

From/To	Acct No.	Description	Amount

Attachments

FY18 Action Plan

Form Review

Inbox	Reviewed By	Date
County Judge Exec Asst.	Wendy Coco	06/21/2018 09:03 AM
Form Started By: Sally Bardwell		Started On: 06/21/2018 08:55 AM
Final Approval Date: 06/21/2018		

Executive Summary

AP-05 Executive Summary - 24 CFR 91.200(c), 91.220(b)

1. Introduction

The Williamson County Community Development Block Grant (CDBG) program currently has ten participating cities. The cities include Cedar Park, Coupland, Georgetown, Granger, Hutto, Jarrell, Leander, Liberty Hill, Taylor, and Weir. A five year Consolidated Plan was developed in 2014 in an effort to address needs of low to moderate income persons living within Williamson County.

2. Summarize the objectives and outcomes identified in the Plan

This could be a restatement of items or a table listed elsewhere in the plan or a reference to another location. It may also contain any essential items from the housing and homeless needs assessment, the housing market analysis or the strategic plan.

The County has been awarded CDBG funds in the amount of $1,414,580 for Fiscal Year 2018. The County will also reallocate $351,954.95 from previously funded projects that are now complete or did not utilize funding. In total, The County will allocate $1,766,534.95 in the FY18 Annual Action Plan. In accordance to the priorities identified and outlined in the County's Consolidated Plan, three infrastructure projects, two public facility projects, and one social service project were identified for FY17 allocations. The projects will serve low to moderate income areas and households throughout the County. The Action Plan covers the period of October 1, 2017 through September 30, 2018. The projects meet national goals and supports ongoing efforts in the community to address the growing population.

3. Evaluation of past performance

This is an evaluation of past performance that helped lead the grantee to choose its goals or projects.

The Williamson County CDBG Program identified priorities and needs during the 2014-2018 Consolidated Planning Process, which is utilized in identifying projects to be funded.

The Williamson County CDBG program is currently utilizing funds allocated to projects that are in line with past and current priorities. These projects are monitored as they are being implemented as to ensure progress and eligible spending. In administering a CDBG program, an entitlement community must meet a timeliness threshold of not more than 1.5 times its annual allocation in its line of credit 60

days prior to the end of the program year. The Williamson County CDBG program did not meet the timeliness requirment in July 2017. However, the timeliness threshold was met in July 2018.

A 2018 Single Audit was conducted on the Williamson County CDBG Program. Internal Audits have been conducted in 2010, 2013, 2015, 2016, 2017 and 2018 with favorable reports.

4. Summary of Citizen Participation Process and consultation process

Summary from citizen participation section of plan.

The CDBG citizen participation plan indicates that all federal regulations regarding public comment periods and participation will be followed by the Williamson County CDBG Office. The CDBG Office encourages the public to review documents concerning the CDBG program and provide feedback when desired and needed.

Representatives of participating cities, County Commissioners, and other stakeholders were notified of funding and information was posted on the Williamson County web site at www.wilco.org. Notification was also posted in local newspapers. Notices were published in both English and Spanish. A public hearing was held on February 28, 2018 to gather input regarding the CDBG program and potential projects.

Project funding was approved by the Williamson County Commissioners' Court on June 26, 2018. The FY18 Annual Action Plan was made available for public comment July 6, 2018-August 5, 2018. An announcement of the the notice of a 30-day comment period was published in local newspapers and on the County website.

The final draft, along with any public comments was presented to the Williamson County Commissioners Court on August 7, 2018.

5. Summary of public comments

This could be a brief narrative summary or reference an attached document from the Citizen Participation section of the Con Plan.

Please see Citizen Participation Comments.

6. Summary of comments or views not accepted and the reasons for not accepting them

No comments were not accepted.

7. Summary

Please see Citizen Participation Comments.

PR-05 Lead & Responsible Agencies – 91.200(b)

1. Agency/entity responsible for preparing/administering the Consolidated Plan

Describe the agency/entity responsible for preparing the Consolidated Plan and those responsible for administration of each grant program and funding source.

Agency Role	Name	Department/Agency
CDBG Administrator	WILLIAMSON COUNTY	Community Development

Table 1 – Responsible Agencies

Narrative (optional)

The lead agency for the Annual Plan is the CDBG Office in Williamson County. The major public agencies responsible for administering projects covered by this Annual Plan include the cities of Hutto, Weir, Granger, Liberty Hill, Taylor, Georgetown and Bluebonnet Trails Community Services. Other public agencies include Georgetown Housing Authority, Granger Housing Authority, Taylor Housing Authority, and Round Rock Housing Authority.

Consolidated Plan Public Contact Information

Sally Bardwell

Community Development Administrator

sbardwell@wilco.org

512-943-3757

AP-10 Consultation – 91.100, 91.200(b), 91.215(l)

1. Introduction

The Williamson County CDBG Office is the lead agency in implementing the Annual Plan. The CDBG Administrator works closely with local social service agencies and other county agencies and committees to meet the needs of LMI residents. These efforts will continue in 2018.

Provide a concise summary of the jurisdiction's activities to enhance coordination between public and assisted housing providers and private and governmental health, mental health and service agencies (91.215(l))

Concerns regarding public housing include inconsistencies regarding available programs, limited information regarding the current status of available subsidized housing, and lengthy waiting lists.

The County will collaborate with the public housing authorities and other social organizations to compile accurate information regarding public housing and distribute the information to current residents and others who are eligible. The County will also continue to support organizations that promote affordable and descent housing. Public Housing Authorities are encouraged to request citizen participation in the management of the Housing Authorities.

Georgetown Housing Authority will use CDBG funds to rehab existig units. The Taylor Housing Authority will continue to utilize funds to provide homeownership assistance. This project was originally funded in 2016. The program provides pre and post purchase counseling and homebuyer assistance to income qualified individuals and families. One family has been identified for this project.

Currently, the County does not have projects that generate lead based paint concerns. If such an activity should be presented to the County, an appropriate policy would be developed.

Calls from residents regarding affordable housing options are directed to the local public housing authorities in Austin, Georgetown, Taylor, Granger and Round Rock. Those looking for assistance are also encouraged to contact the Capital Area Housing Finance Corporation to discuss affordable housing options and home buyers assistance.

Williamson County has a community resources website that allows people to search online for needed resources such as health care, mental health services, housing, food, and other community resources. The Williamson County Community Resources website is designed to empower residents with information about resources in the area so that they can connect with available services. The site is www.wilco.org/communityresources.

Describe coordination with the Continuum of Care and efforts to address the needs of homeless persons (particularly chronically homeless individuals and families, families with children, veterans, and unaccompanied youth) and persons at risk of homelessness.

Williamson County is included in the Texas Balance of State Continuum of Care managed through Texas Homeless Network (THN). The mission of THN is to provide solutions to end homelessness in Texas communities through education, resources and advocacy. Through the Williamson County Consumer Housing Coalition, the needs of residents in Williamson County are assisted as follows:

More housing vouchers for Williamson County

Assistance to low-income, the elderly and the disabled in obtaining more housing options

Increased opportunities in Williamson County to remove architectural barriers

Collaborations & partnerships with Williamson County organizations and consumers

Provide information on affordable housing

Growing coalition efforts through collaboration

Describe consultation with the Continuum(s) of Care that serves the jurisdiction's area in determining how to allocate ESG funds, develop performance standards for and evaluate outcomes of projects and activities assisted by ESG funds, and develop funding, policies and procedures for the operation and administration of HMIS

The County does not receive ESG funds.

2. Describe Agencies, groups, organizations and others who participated in the process and describe the jurisdiction's consultations with housing, social service agencies and other entities

Table 2 – Agencies, groups, organizations who participated

1	**Agency/Group/Organization**	Texas Homeless Network
	Agency/Group/Organization Type	Housing Services - Housing Services-Children Services-Elderly Persons Services-Persons with Disabilities Services-Persons with HIV/AIDS Services-Victims of Domestic Violence Services-homeless Services-Health Services-Education Services-Employment Service-Fair Housing Other government - Local
	What section of the Plan was addressed by Consultation?	Housing Need Assessment Public Housing Needs Homeless Needs - Chronically homeless Homeless Needs - Families with children Homelessness Needs - Veterans Homelessness Needs - Unaccompanied youth Homelessness Strategy
	Briefly describe how the Agency/Group/Organization was consulted. What are the anticipated outcomes of the consultation or areas for improved coordination?	Public hearings were held on February 28, 2018 and July 24, 2018.Research via web.

2	**Agency/Group/Organization**	WILLIAMSON BURNET COUNTIES OPPORTUNITIES (WBCO)
	Agency/Group/Organization Type	Housing Services - Housing Services-Children Services-Elderly Persons Services-Persons with Disabilities Services-Persons with HIV/AIDS Services-Victims of Domestic Violence Services-homeless Services-Health Services-Education Services-Employment Service-Fair Housing Services - Victims
	What section of the Plan was addressed by Consultation?	Housing Need Assessment Public Housing Needs Homeless Needs - Chronically homeless Homeless Needs - Families with children Homelessness Needs - Veterans Homelessness Needs - Unaccompanied youth Non-Homeless Special Needs
	Briefly describe how the Agency/Group/Organization was consulted. What are the anticipated outcomes of the consultation or areas for improved coordination?	Public hearings were held on February 28, 2018 and July 24, 2018.Research via web.

3	**Agency/Group/Organization**	Georgetown Resource Center
	Agency/Group/Organization Type	Housing Services - Housing Services-Children Services-Elderly Persons Services-Persons with Disabilities Services-Persons with HIV/AIDS Services-Victims of Domestic Violence Services-homeless Services-Health Services-Education Services-Employment Service-Fair Housing Services - Victims Health Agency Child Welfare Agency
	What section of the Plan was addressed by Consultation?	Housing Need Assessment Public Housing Needs Homeless Needs - Chronically homeless Homeless Needs - Families with children Homelessness Needs - Veterans Homelessness Needs - Unaccompanied youth
	Briefly describe how the Agency/Group/Organization was consulted. What are the anticipated outcomes of the consultation or areas for improved coordination?	Public hearings were held on February 28, 2018 and July 24, 2018.Research via web.

4	**Agency/Group/Organization**	ARCIL, INC.
	Agency/Group/Organization Type	Housing Services - Housing Services-Children Services-Elderly Persons Services-Persons with Disabilities Services-Persons with HIV/AIDS Services-Victims of Domestic Violence Services-homeless Services-Health Services-Education Services-Employment Service-Fair Housing Services - Victims Health Agency
	What section of the Plan was addressed by Consultation?	Housing Need Assessment Public Housing Needs Homeless Needs - Chronically homeless Homeless Needs - Families with children Homelessness Needs - Veterans Homelessness Needs - Unaccompanied youth
	Briefly describe how the Agency/Group/Organization was consulted. What are the anticipated outcomes of the consultation or areas for improved coordination?	Public hearings were held on February 28, 2018 and July 24, 2018.Research via web.
5	**Agency/Group/Organization**	Habitat for Humanity of Williamson County
	Agency/Group/Organization Type	Housing
	What section of the Plan was addressed by Consultation?	Housing Need Assessment

	Briefly describe how the Agency/Group/Organization was consulted. What are the anticipated outcomes of the consultation or areas for improved coordination?	Public hearings were held on February 28, 2018 and July 24, 2018.Research via web.
6	**Agency/Group/Organization**	City of Cedar Park
	Agency/Group/Organization Type	Other government - Local
	What section of the Plan was addressed by Consultation?	Non-Homeless Special Needs
	Briefly describe how the Agency/Group/Organization was consulted. What are the anticipated outcomes of the consultation or areas for improved coordination?	Public hearings were held on February 28, 2018 and July 24, 2018.Research via web.
7	**Agency/Group/Organization**	City of Georgetown
	Agency/Group/Organization Type	Other government - Local
	What section of the Plan was addressed by Consultation?	Non-Homeless Special Needs
	Briefly describe how the Agency/Group/Organization was consulted. What are the anticipated outcomes of the consultation or areas for improved coordination?	Public hearings were held on February 2, 2016 and June 28, 2016.Research via web.
8	**Agency/Group/Organization**	City of Jarrell
	Agency/Group/Organization Type	Other government - Local
	What section of the Plan was addressed by Consultation?	Non-Homeless Special Needs
	Briefly describe how the Agency/Group/Organization was consulted. What are the anticipated outcomes of the consultation or areas for improved coordination?	Public hearings were held on February 28, 2018 and July 24, 2018.Research via web.
9	**Agency/Group/Organization**	City of Leander
	Agency/Group/Organization Type	Other government - Local
	What section of the Plan was addressed by Consultation?	Non-Homeless Special Needs
	Briefly describe how the Agency/Group/Organization was consulted. What are the anticipated outcomes of the consultation or areas for improved coordination?	Public hearings were held on February 28, 2018 and July 24, 2018.Research via web.

10	**Agency/Group/Organization**	City of Liberty Hill
	Agency/Group/Organization Type	Other government - Local
	What section of the Plan was addressed by Consultation?	Non-Homeless Special Needs
	Briefly describe how the Agency/Group/Organization was consulted. What are the anticipated outcomes of the consultation or areas for improved coordination?	Public hearings were held on February 28, 2018 and July 24, 2018.Research via web.
11	**Agency/Group/Organization**	CITY OF TAYLOR, TX
	Agency/Group/Organization Type	Other government - Local
	What section of the Plan was addressed by Consultation?	Non-Homeless Special Needs
	Briefly describe how the Agency/Group/Organization was consulted. What are the anticipated outcomes of the consultation or areas for improved coordination?	Public hearings were held on February 28, 2018 and July 24, 2018.Research via web.
12	**Agency/Group/Organization**	City of Weir
	Agency/Group/Organization Type	Other government - Local
	What section of the Plan was addressed by Consultation?	Non-Homeless Special Needs
	Briefly describe how the Agency/Group/Organization was consulted. What are the anticipated outcomes of the consultation or areas for improved coordination?	Public hearings were held on February 28, 2018 and July 24, 2018.Research via web.
13	**Agency/Group/Organization**	GRANGER
	Agency/Group/Organization Type	Other government - Local
	What section of the Plan was addressed by Consultation?	Non-Homeless Special Needs
	Briefly describe how the Agency/Group/Organization was consulted. What are the anticipated outcomes of the consultation or areas for improved coordination?	Public hearings were held on February 28, 2018 and July 24, 2018.Research via web.
14	**Agency/Group/Organization**	HUTTO
	Agency/Group/Organization Type	Other government - Local

	What section of the Plan was addressed by Consultation?	Non-Homeless Special Needs
	Briefly describe how the Agency/Group/Organization was consulted. What are the anticipated outcomes of the consultation or areas for improved coordination?	Public hearings were held on February 28, 2018 and July 24, 2018.Research via web.
15	**Agency/Group/Organization**	City of Coupland
	Agency/Group/Organization Type	Other government - Local
	What section of the Plan was addressed by Consultation?	Non-Homeless Special Needs
	Briefly describe how the Agency/Group/Organization was consulted. What are the anticipated outcomes of the consultation or areas for improved coordination?	Public hearings were held on February 28, 2018 and July 24, 2018.Research via web.
16	**Agency/Group/Organization**	Taylor Housing Authority
	Agency/Group/Organization Type	PHA
	What section of the Plan was addressed by Consultation?	Public Housing Needs
	Briefly describe how the Agency/Group/Organization was consulted. What are the anticipated outcomes of the consultation or areas for improved coordination?	Public hearings were held on February 28, 2018 and July 24, 2018.Research via web.
17	**Agency/Group/Organization**	Georgetown Housing Authority
	Agency/Group/Organization Type	PHA
	What section of the Plan was addressed by Consultation?	Public Housing Needs
	Briefly describe how the Agency/Group/Organization was consulted. What are the anticipated outcomes of the consultation or areas for improved coordination?	Public hearings were held on February 28, 2018 and July 24, 2018.Research via web.
18	**Agency/Group/Organization**	Granger Housing Authority
	Agency/Group/Organization Type	PHA
	What section of the Plan was addressed by Consultation?	Public Housing Needs
	Briefly describe how the Agency/Group/Organization was consulted. What are the anticipated outcomes of the consultation or areas for improved coordination?	Public hearings were held on February 28, 2018 and July 24, 2018.Research via web.

19	**Agency/Group/Organization**	Interagency Support Council of Easter Williamson County
	Agency/Group/Organization Type	Services-Children Services-Health
	What section of the Plan was addressed by Consultation?	Non-Homeless Special Needs
	Briefly describe how the Agency/Group/Organization was consulted. What are the anticipated outcomes of the consultation or areas for improved coordination?	Public hearings were held on February 28, 2018 and July 24, 2018.Research via web.
20	**Agency/Group/Organization**	Blackshear/O.L. Price Ex-Student Association
	Agency/Group/Organization Type	Services-Education Regional organization
	What section of the Plan was addressed by Consultation?	Public Facilities
	Briefly describe how the Agency/Group/Organization was consulted. What are the anticipated outcomes of the consultation or areas for improved coordination?	Public hearings were held on February 28, 2018 and July 24, 2018.Research via web.

Identify any Agency Types not consulted and provide rationale for not consulting

Requests for projects and public hearings are open to all agencies and agency types. No agency type was omitted.

Other local/regional/state/federal planning efforts considered when preparing the Plan

Name of Plan	Lead Organization	How do the goals of your Strategic Plan overlap with the goals of each plan?
Continuum of Care		

Table 3 – Other local / regional / federal planning efforts

Narrative (optional)

Williamson County CDBG funds are awarded to participating cities and local social service agencies through the County's CDBG program. Williamson County calls for potential projects to be submitted for funding. Applications are reviewed and a recommendation is developed based on the projects submitted, the amount of money the County has available to fund projects, eligibility of potential projects and how these projects coincide with the priorities set in the Consolidated Plan.

Each city and/or agency determines the projects that are submitted for consideration. These projects can be determined via a city comprehensive plan, public input and/or staff recommendation. Comprehensive plans are developed through a network of public meetings, public announcements, and staff and engineer recommendations. Members of the Commissioners Court gather input from constituents and discuss potential projects with the CDBG Administrator.

The County also hosts public meetings and makes draft plans available for review prior to final approval.

AP-12 Participation – 91.105, 91.200(c)

1. Summary of citizen participation process/Efforts made to broaden citizen participation
Summarize citizen participation process and how it impacted goal-setting

The CDBG citizen participation plan indicates that all federal regulations regarding public comment periods and participation will be followed by the Williamson County CDBG Office. The CDBG Office encourages the public to review documents concerning the CDBG program and provide feedback when desired and needed.

Representatives of participating cities, County Commissioners, and other stakeholders were notified of funding and information was posted on the Williamson County web site at www.wilco.org. Notification was also posted in local newspapers. Notices were published in both English and Spanish. A public hearing was held on February 28, 2018 to gather input regarding the CDBG program and potential projects.

The project proposal was approved by the Williamson County Commissioners Court on June 26, 2018. The Annual Action Plan was made available for public comment at city halls of participating cities and the Housing Authorities of Georgetown, Granger and Taylor. A second public hearing was held on July 24, 2018.

Participating cities and agencies are encouraged to submit applications to the Williamson County CDBG office for projects that meet the priorities and goals outlined in the Consolidated Plan. Project applications are determined via the use of comprehensive plans, public input and/or city staff/management. During the planning process, cities may hold public input meetings as well post information for review by the public. County Commissioners receive input from constituents and discuss potential projects with the CDBG Administrator. The CDBG Administrator guides potential applicants in the application process and is available to meet to discuss processes, projects and funding.

The Action Plan was posted on the Williamson County web site, sent to the local public housing authorities and all participating cities for review and comment. No comments were received.

Citizen Participation Outreach

Sort Order	Mode of Outreach	Target of Outreach	Summary of response/attendance	Summary of comments received	Summary of comments not accepted and reasons	URL (If applicable)
1	Public Hearing	Non-targeted/broad community		No comments received.	No comments received.	
2	Newspaper Ad	Non-targeted/broad community		No comments received.	No comments received.	
3	Internet Outreach	Non-targeted/broad community		No comments received.	No comments received.	
4	Public Meeting	Non-targeted/broad community		No comments received.	No comments received.	

Table 4 – Citizen Participation Outreach

Expected Resources

AP-15 Expected Resources – 91.220(c)(1,2)

Introduction

Anticipated Resources

Program	Source of Funds	Uses of Funds	Expected Amount Available Year 1				Expected Amount Available Remainder of ConPlan $	Narrative Description
			Annual Allocation: $	Program Income: $	Prior Year Resources: $	Total: $		
CDBG	public - federal	Acquisition Admin and Planning Economic Development Housing Public Improvements Public Services	1,414,580	0	351,955	1,766,535	1,766,535	CDBG funds will be used for priority projects in eligible areas and will leverage other federal, state, local and private funds.

Table 5 - Expected Resources – Priority Table

Explain how federal funds will leverage those additional resources (private, state and local funds), including a description of how matching requirements will be satisfied

Williamson County received an allocation of $1,414,580 for FY18. Reallocation of $351,954.95 is also being completed during the FY18 Annual Action Plan process. The total allocation for FY18 is $1,766,534.95. The County has historically received CDBG funds and expects to continue to receive funding.

The following are leveraged funds per project:

City of Weir	$47,000
City of Granger	$11,000
Bluebonnet Trails Community Services	$9,875,000
City of Liberty Hill	$15,000
City of Taylor	$411,292

If appropriate, describe publically owned land or property located within the jurisdiction that may be used to address the needs identified in the plan

Williamson County does not intend to address the needs identified in this plan with publically owned land or property located within the jurisdiction.

Discussion

Annual Goals and Objectives

AP-20 Annual Goals and Objectives

Goals Summary Information

Sort Order	Goal Name	Start Year	End Year	Category	Geographic Area	Needs Addressed	Funding	Goal Outcome Indicator
1	Public Facility Improvements	2014	2018	Non-Housing Community Development	City of Taylor City of Weir	Public Facility and Infrastructure Improvements	CDBG: $559,700	Public Facility or Infrastructure Activities other than Low/Moderate Income Housing Benefit: 5950 Persons Assisted
2	Water/Sewer Improvements	2014	2016	Non-Housing Community Development	City of Granger City of Taylor	Public Facility and Infrastructure Improvements	CDBG: $345,400	Public Facility or Infrastructure Activities other than Low/Moderate Income Housing Benefit: 5068 Persons Assisted
3	Sidewalks	2014	2015	Non-Housing Community Development	City of Georgetown City of Hutto City of Liberty Hill	Public Facility and Infrastructure Improvements	CDBG: $486,919	Public Facility or Infrastructure Activities other than Low/Moderate Income Housing Benefit: 1116 Persons Assisted
4	Housing Rehabilitation	2014	2018	Affordable Housing	City of Georgetown	Increase Access to Affordable Housing	CDBG: $282,603	Public Facility or Infrastructure Activities for Low/Moderate Income Housing Benefit: 158 Households Assisted

Sort Order	Goal Name	Start Year	End Year	Category	Geographic Area	Needs Addressed	Funding	Goal Outcome Indicator
5	Administration	2014	2018	Admin and Planning	Countywide	Public Facility and Infrastructure Improvements	CDBG: $91,913	

Table 6 – Goals Summary

Goal Descriptions

1	**Goal Name**	Public Facility Improvements
	Goal Description	City of Weir Community Center. Funding amount is $292,700. Bluebonnet Trails Community Services. Funding amount is $267,000.
2	**Goal Name**	Water/Sewer Improvements
	Goal Description	Wastewater project will take place in the City of Granger. Funding amount $55,400. Water/wastewater and street reconstruction in the City of Taylor. Fundng amount $290,000.
3	**Goal Name**	Sidewalks
	Goal Description	City of Hutto Sidewalk Project. Project to be funded $56,095. City of Liberty Hill Sidewalk Project. Project to be funded $224,000. City of Georgetown Sidewalk Project. Project to be funded $206,824.
4	**Goal Name**	Housing Rehabilitation
	Goal Description	Georgetown Housing Authority Stonehaven Rehab Project. Project to be funded $282,603.
5	**Goal Name**	Administration
	Goal Description	Program administration.

Projects

AP-35 Projects – 91.220(d)

Introduction

The Strategic Plan outlined five (5) priorities identified during the extensive planning process and the strategies for addressing these priorities. The following is a summary of the priorities identified in the Strategic Plan:

Public Facility and Infrastructure Improvements

- Fund non-housing community development proposals that eliminate a threat to public health and safety to include water/sewer projects, drainage projects, sidewalks, and street improvements.
- Fund public facility improvements that benefit low income households and persons, and persons with special needs to include senior centers, neighborhood facilities, youth centers, homeless facilities, childcare centers, parks and recreational facilities.

Increase Access to Affordable Housing

- Fund activities that expand the supply and improve the condition of housing affordable to lower income households.
- Fund activities that leverage other public and private resources such as Low Income Tax Credit Projects.
- Extend the useful life of existing affordable housing through weatherization, repair, and rehabilitation programs.

Decrease Homelessness

- Provide funds to support shelter operations and transitional housing.
- Provide funding to increase permanent supportive housing opportunities and work to create a stronger network of providers of supportive and mainstream services to homeless clients.

Public Services

- Fund projects that provide supportive services to low and moderate income household as well as persons with special needs.
- Support efforts to develop a regional social service collaborative to coordinate the work of social

service organizations, disseminate news and information, and eliminate duplication of effort.

Affirmatively Further Fair Housing

- Support improved access to community resources.
- Continue to operate in compliance with protected class definitions found in federal regulations.

During FY18, Williamson County will undertake the following projects to implement these strategies.

Projects

#	Project Name
1	City of Weir Community Center
2	City of Taylor Water/Wastewater and Street Reconstruction
3	Bluebonnet Trails Community Services
4	Granger Wastewater/Colorado Street 2018
5	Liberty Hill Sidewalk Project
6	Hutto/Huttoparke Sidewalk FY18
7	Georgetown 17th Street Sidewalk
8	Georgetown Housing Authority FY18
9	Program Administration

Table 7 - Project Information

Describe the reasons for allocation priorities and any obstacles to addressing underserved needs

Allocation priorities were based upon the Needs Assessment undertaken as part of the planning process and demand for projects and services in the past. The primary obstacle to addressing underserved needs is the limited resources available to address such needs throughout the County. The County encourages CDBG applicants to seek other resources from other public and private entities in an effort to leverage the limited amount of CDBG funds available.

AP-38 Project Summary

Project Summary Information

1	**Project Name**	City of Weir Community Center
	Target Area	City of Weir
	Goals Supported	Public Facility Improvements
	Needs Addressed	Public Facility and Infrastructure Improvements
	Funding	CDBG: $292,700
	Description	Construction of a 5000 square foot Community Center with kitchen and bathrooms located at 375 FM 1105, Weir TX. The Center will become the civic, social and cultural heart of the City of Weir as well as provide emergency shelter in disasters and evacuations.
	Target Date	9/30/2019
	Estimate the number and type of families that will benefit from the proposed activities	Area based project: 450 46.34% low-mod
	Location Description	375 FM 1105 Weir TX
	Planned Activities	See project description.
2	**Project Name**	City of Taylor Water/Wastewater and Street Reconstruction
	Target Area	City of Taylor
	Goals Supported	Water/Sewer Improvements
	Needs Addressed	Public Facility and Infrastructure Improvements
	Funding	CDBG: $290,000
	Description	Construction on West 3rd Street from Vance to Howard in Taylor, TX. 6732 square yards of recycled pavement (12 inch deep with cement), 6120 square yards of 2.5 inch, 1355 linear feet of curb and gutter replacement, 340 linear feet of 8 inch wastewater main, 1750 linear feet of wastewater service lines with clean-outs at right of way, 2500 linear feet of 8 inch C900 water main, 1050 linear feet of water service lines 6 water valves and fittings, 3 wastewater manholes, 2840 linear feet of trench protection, 7 fire hydrants and associated appurtenances.
	Target Date	9/30/2019

	Estimate the number and type of families that will benefit from the proposed activities	Area based project: 4190 people 63.04% low-mod
	Location Description	West 3rd Street between Vance and Howard.
	Planned Activities	See project description
3	**Project Name**	Bluebonnet Trails Community Services
	Target Area	City of Taylor
	Goals Supported	Public Facility Improvements
	Needs Addressed	Public Facility and Infrastructure Improvements
	Funding	CDBG: $267,000
	Description	Providing water, sewer and electrical utilities to the LifePark Center located in Taylor TX. Project will support the construction of a 45,000 square foot community wellness center.
	Target Date	9/30/2019
	Estimate the number and type of families that will benefit from the proposed activities	Project will assist approximately 5500 low income people once complete.
	Location Description	West side of the intersection of Mallard Road and NW Carlos Parker Loop in Taylor TX.
	Planned Activities	See project description
4	**Project Name**	Granger Wastewater/Colorado Street 2018
	Target Area	City of Granger
	Goals Supported	Water/Sewer Improvements
	Needs Addressed	Public Facility and Infrastructure Improvements
	Funding	CDBG: $55,400

	Description	Replacement of existing 8 inch clay wastewater line with new PVC wastewater line and associated manholes. Project to include the repair of asphalt streets and concrete sidewalks and will take place on Colorado Street south of FM917 to East Mesquite, Colorado Street north of FM971 to East Ash, east on East Ash Street to North Alligator Road, north on Mustang Street from East Ash Street to before East Walnut. Project is in Granger, TX.
	Target Date	9/30/2019
	Estimate the number and type of families that will benefit from the proposed activities	Area based project: 878 people 49.8% low-mod
	Location Description	Colorado Street south of FM917 to East Mesquite, Colorado Street north of FM971 to East Ash, east on East Ash Street to North Alligator Road, north on Mustang Street from East Ash Street to before East Walnut. Project is in Granger, TX.
	Planned Activities	See project description
5	**Project Name**	Liberty Hill Sidewalk Project
	Target Area	City of Liberty Hill
	Goals Supported	Sidewalks
	Needs Addressed	Public Facility and Infrastructure Improvements
	Funding	CDBG: $224,000
	Description	Construction of 2,600 linear feet of 4-foot sidewalk, 100 linear feet of 5-foot sidewalk, nine ramps, 16 driveway aprons, and 1,170 linear feet of drainage improvements. The streets to be addressed include Hickman Street, Church Street, Barton Drive, Grange Street, and Munro Street. FY16 funding was for engineering. FY18 funding will be for construction.
	Target Date	9/30/2019
	Estimate the number and type of families that will benefit from the proposed activities	Survey completed to determine eligibility. Approximately 377 served.

	Location Description	The streets to be addressed include Hickman Street, Church Street, Barton Drive, Grange Street, and Munro Street. Project located in Liberty Hill, TX.
	Planned Activities	See project description
6	**Project Name**	Hutto/Huttoparke Sidewalk FY18
	Target Area	City of Taylor
	Goals Supported	Sidewalks
	Needs Addressed	Public Facility and Infrastructure Improvements
	Funding	CDBG: $56,095
	Description	Installing approximately 512 linear feet of 5 foot sidewalks and .25 mile of 10 foot sidewalk along FM1660 from Sylvan Street to between Almquist Street and Brown Street and just south of Limmer Loop.
	Target Date	9/30/2019
	Estimate the number and type of families that will benefit from the proposed activities	Area based project. Survey to be conducted.
	Location Description	FM1660 from Sylvan Street to between Almquist Street and Brown Street and just south of Limmer Loop. Project in Taylor, TX.
	Planned Activities	See project description
7	**Project Name**	Georgetown 17th Street Sidewalk
	Target Area	City of Georgetown
	Goals Supported	Sidewalks
	Needs Addressed	Public Facility and Infrastructure Improvements
	Funding	CDBG: $206,824
	Description	Approximately 1100 feet of 5 foot wide sidewalk, approximately 175 square yards od driveway approach, 8 curb ramps, 150 feet of crosswalk and two GoGeo (fixed route) bus shelters. Project is located on W. 17th Street from Railroad Ave to Forest Street in Georgetown, TX.
	Target Date	9/30/2019

	Estimate the number and type of families that will benefit from the proposed activities	Area based project: 590 people 92.06% low-mod
	Location Description	Project is located on W. 17th Street from Railroad Ave to Forest Street in Georgetown, TX.
	Planned Activities	See project description
8	**Project Name**	Georgetown Housing Authority FY18
	Target Area	City of Georgetown
	Goals Supported	Housing Rehabilitation
	Needs Addressed	Public Facility and Infrastructure Improvements
	Funding	CDBG: $282,603
	Description	Modernization of 158 dwelling buildings, office/community building, management/maintenance buildings, gazebos and fences. Rehab of entries by removing deteriorated wood on fascia boards, trim, soffits, wood siding, wood fencing and paint exterior surfaces. Project to take place at the Georgetown Housing Authority Stonehaven location.
	Target Date	9/30/2019
	Estimate the number and type of families that will benefit from the proposed activities	Project will improve 158 low-income households and approximately 262 low-income people.
	Location Description	Project to take place at the Georgetown Housing Authority Stonehaven location. 210 18th St, Georgetown, TX
	Planned Activities	See project description
9	**Project Name**	Program Administration
	Target Area	Countywide
	Goals Supported	Administration
	Needs Addressed	
	Funding	CDBG: $91,912
	Description	Planning and administration

	Target Date	9/30/2019
	Estimate the number and type of families that will benefit from the proposed activities	
	Location Description	
	Planned Activities	Planning and administration.

AP-50 Geographic Distribution – 91.220(f)

Description of the geographic areas of the entitlement (including areas of low-income and minority concentration) where assistance will be directed

The following projects are a part of the geographic areas of the entitlement which include Hutto, Weir, Liberty Hill, Taylor, Georgetown and Granger.

Hutto Sidewalks Project was funded 3.1% of allocation/reallocation.

Weir Community Center was funded 16.6% of allocation/reallocation.

Granger Wastewater Project was funded 3.1% of allocation/reallocation.

Bluebonnet Trails Community Services was funded 15% of allocation/reallocation.

Liberty Hill Sidewalk Project was funded 12.7% of allocation/reallocation.

Taylor Water/Wastewater Project was funded 16.4% of allocation/reallocation.

GeorgetownSidewalk Project was funded 11.7% of allocation/reallocation.

Georgetown Housing Authority Rehab Project was funded 16% of allocation/reallocation.

Program Administration was funded 5.2% of reallocation and 6.5% of FY18 allocation.

Geographic Distribution

Target Area	Percentage of Funds
City of Taylor, Census Tracts 210.00 and 211.00	
City of Jarrell	
City of Liberty Hill, Census Tract 203.01, Block Group 1 and 3	
City of Georgetown, Census Tract 201.02, Block Groups 1 and 2	
City of Granger, Census Tract 213, Block Group 2 and 3	
Countywide	

Table 8 - Geographic Distribution

Rationale for the priorities for allocating investments geographically

Submitted proposals were reviewed and projects were proposed to Commissioners' Court based on

priorities outlined in the Consolidated Plan, budget details, timelines and specific needs of the project.

Discussion

Geographic location is not utilized in project selection other than to ensure that the area that is benefitting is income qualified. Projects are reviewed based on need, how a projects corresponds with established priorities and goals, and available funding resources. All funding is utilized to improve low to moderate income households and/or areas.

Specific geographic distribution can be found in AP38 along with the attached maps of each selected project.

Affordable Housing

AP-55 Affordable Housing – 91.220(g)

Introduction

The lack of affordable rental units was a common thread. The greatest need is among renter households with very low incomes and families. As a result, affordable housing programs are designed to meet those needs.

One Year Goals for the Number of Households to be Supported	
Homeless	0
Non-Homeless	165
Special-Needs	0
Total	165

Table 9 - One Year Goals for Affordable Housing by Support Requirement

One Year Goals for the Number of Households Supported Through	
Rental Assistance	0
The Production of New Units	4
Rehab of Existing Units	158
Acquisition of Existing Units	3
Total	165

Table 10 - One Year Goals for Affordable Housing by Support Type

Discussion

The Taylor Housing Authority will continue to fund qualified families for down payment assitance (anticipated 3 families). Habitat for Humanity will complete approximately 4 homes to be purchased by income qualified families. The Georgetown Housing Authority will rehab approximately 158 units at the Stonehaven location in Georgetown, TX.

AP-60 Public Housing – 91.220(h)

Introduction

Low-income residents largely depend on local housing authorities for access to affordable housing and related services. The purpose of public housing authorities (PHA) is to ensure safe, decent, affordable housing and to create opportunities for resident's self-sufficiency and economic independence. There are currently four public housing authorities managing almost 400 public housing units and over 450 housing choice vouchers throughout Williamson County. In consultation with Williamson County's public housing authorities, data has determined the needs of residents to include access to transportation and affordable child care. Affordable housing is the greatest need throughout the County with over 500 applicants on the public housing waiting lists and well over 600 applicants waiting to receive assistance through the housing choice voucher program. The need for additional affordable housing units is crucial for Williamson County residents, but the lack of developable land and contractors willing to develop affordable housing is a barrier.

Actions planned during the next year to address the needs to public housing

In 2016, the County awarded the Taylor Housing Authority Home Ownership Program $100,000. The project provides pre and post purchase counseling and homebuyer assistance to income qualified individuals and families. To date, one family has been assisted. The Georgetown Housing Authority was funded $166,610 to rehab approximately 28 units. This project is complet. The Georgetown Housing Authority was awarded $282,603 to rehab approximately 158 units at the Stonehaven location in Georgetown, TX.

Williamson County's public housing authorities will continue to seek additional funding to address public housing needs and will apply for additional housing choice vouchers when available. Lack of funding is a barrier in addressing public housing needs and has created lengthy waiting lists and long waiting periods to be housed. Housing authorities will continue to provide housing assistance and social service needs to residents and will maintain efforts to implement more programs if funding allows.

Actions to encourage public housing residents to become more involved in management and participate in homeownership

The County continues to encourage the local public housing authorities to continue its current programs and collaborate with other agencies that assist with homeownership. Georgetown and Round Rock Housing Authorities have Resident Commissions on their boards in an effort to encourage participation. Taylor Housing Authority provides access to wi-fi and holds community workshops for

residents to broaden skills in business, work and personal development.

If the PHA is designated as troubled, describe the manner in which financial assistance will be provided or other assistance

Georgetown Housing Authority, Round Rock Housing Authority, Taylor Housing Authority, and Granger Housing Authority are all standard performers and not considered troubled.

Discussion

AP-65 Homeless and Other Special Needs Activities – 91.220(i)

Introduction

In 2016, the County awarded the Taylor Housing Authority Home Ownership Program $100,000. The project provides pre and post purchase counseling and homebuyer assistance to ten income qualified individuals and families. One family has been awarded funding via this program. The Housing Authority is working to identify additional families. The Georgetown Housing Authority was awarded $282,603 in FY18 to rehab approximately 158 units.

Describe the jurisdictions one-year goals and actions for reducing and ending homelessness including

Reaching out to homeless persons (especially unsheltered persons) and assessing their individual needs

The County supports the efforts of the Balance of State Continuum of Care (CoC) to simplify and broaden outreach and assessment efforts for homeless persons in Williamson County. The Continuum will work to create a better communication system for service providers to stay in contact with both schools and hospitals to avoid homeless persons (or those at risk of homelessness) from falling through the cracks of the system. As part of the annual point-in-time count, the CoC conducts outreach. Not only are homeless people counted, particularly unsheltered persons, but representatives from various agencies are available to answer questions and provide information about available resources.

Bluebonnet Trails Community Services will be funded to install utilities to a 5500 square foot facility that, when completed, will address the health and social support needs in Eastern Williamson County. Key areas of focus for the project will be improving health outcomes for the low income population, food distribution, mentorship programs, youth engagement programs, job training programs, early childhood programs, and recreational and gardening opportunities.

The County will continue to utilize CDBG 2017 funds to support the Interagency Support Council. The agency provides students, families and school staff with individual and group therapy, small and large group presentations, crises intervention, psychiatric care, medication monitoring and family therapy. This support is in an effort to not only improve the quality of life, but also identify other services that families in crisis might utilize.

The County also manages a community resources website, www.wilco.org/communityresources, that allows people to search online for needed resources such as health care, mental health services, housing, food, and other community resources. The Williamson County Community Resources website was designed to empower residents with information about resources in the Williamson County area so that they can connect with available services.

Over the next annual action plan period, the County will continue to support local social service agencies, such as Capital Idea, San Gabriel Crisis Service Center, Bluebonnet Trails, MHMR, Hope Alliance, Starry and the Georgetown Project that provide a wide array of support services for homeless persons.

Addressing the emergency shelter and transitional housing needs of homeless persons

While Williamson County is not a direct recipient of Emergency Solution Grant funds, the County will continue to partner with the Balance of State CoC to support emergency and transitional housing needs of homeless persons in the County.

The County is not utilizing CDBG funds to address emergency shelter or transitional housing need of homeless persons. However, County staff will direct residents in need of this type of service to the community resources website at www.wilco.org/communityresources.

Helping homeless persons (especially chronically homeless individuals and families, families with children, veterans and their families, and unaccompanied youth) make the transition to permanent housing and independent living, including shortening the period of time that individuals and families experience homelessness, facilitating access for homeless individuals and families to affordable housing units, and preventing individuals and families who were recently homeless from becoming homeless again

The Balance of State CoC works to ensure that homeless individuals make the transition to permanent housing and independent living, is prioritizing safe and stable housing and making affordable housing options more accessible to homeless individuals. Many homeless that struggle to transition into permanent housing and independent living suffer from mental illness and substance addiction. Recent trends through the Homeless Prevention and Rapid Re-housing program and Housing First model prioritize placing homeless individuals and families in permanent housing quickly, and then linking them to supportive services in the community. During this consolidated plan period, Williamson County will continue to support local organizations, such as the Georgetown Community Service Center to assist homeless person with transitional and permanent housing.

Helping low-income individuals and families avoid becoming homeless, especially extremely low-income individuals and families and those who are: being discharged from publicly

funded institutions and systems of care (such as health care facilities, mental health facilities, foster care and other youth facilities, and corrections programs and institutions); or, receiving assistance from public or private agencies that address housing, health, social services, employment, education, or youth needs.

While Williamson County is not a direct recipient of Emergency Solution Grant funds, the County will continue to partner with the Balance of State CoC to support efforts made to implement local coordinated discharge policies for individuals or families who are being discharged from a publicly funded institution.

Discussion

At this time the County does not utilize CDBG funds for homeless or other special needs activities. However, the County will support these types of initiatives provided by other entities as well as guide individuals to the agencies that can assist.

AP-75 Barriers to affordable housing – 91.220(j)

Introduction:

Actions it planned to remove or ameliorate the negative effects of public policies that serve as barriers to affordable housing such as land use controls, tax policies affecting land, zoning ordinances, building codes, fees and charges, growth limitations, and policies affecting the return on residential investment

Barriers to affordable housing can encompass a wide array of aspects, to include but not limited to banking, finance, and insurance industry regulations, socio-economic situations, neighborhood conditions, and public policy legislation and fair housing enforcement. The County will continue to work with nonprofit agencies in the community to remove or ameliorate the negative effects (if any) of public policies that serve as barriers to affordable housing in 2018.

Additionally, the County will continue to increase partnerships with local units of government to ensure equitable zoning practices as they relate to fair housing and the development of affordable housing. Currently, the County has 10 participating communities which include Cedar Park, Coupland, Georgetown, Granger, Hutto, Jarrell, Leander, Liberty Hill, Taylor and Weir.

Discussion:

Williamson County is currently participating in a collaborative planning process with nine other local jurisdictions to conduct a regional housing and economic opportunity study. The study is designed to better understand residents' housing decisions and their experiences living, working or going to school in the region. The study will be used in the development of the Central Texas Fair Housing Assessment document and will include examination of a range of potential barriers to housing choice, including mobility barriers, displacement, gentrification, segregation, and disparities in access to opportunity.

AP-85 Other Actions – 91.220(k)

Introduction:

Listed below are the actions planned to address obstacles to meeting underserved needs, foster and maintain affordable housing, reduce lead-based paint hazards, reduce the number of poverty-level families, develop institutional structure, and enhance coordination between public and private housing and social service agencies.

Actions planned to address obstacles to meeting underserved needs

The major obstacle to meeting all of the identified needs is the lack of funding resources. Typically, applicant request amounts are much higher than the entitlement amount which further escalates the budgetary constraints in meeting the undeserved needs. However, the County will continue to partner, when feasible, with other nonprofit organizations to leverage the County's CDBG allocation.

Bluebonnet Trails Community Services will be funded to install utilities to a 5500 square foot facility that, when completed, will address the health and social support needs in Eastern Williamson County. Key areas of focus for the project will be improving health outcomes for the low income population, food distribution, mentorship programs, youth engagement programs, job training programs, early childhood programs, and recreational and gardening opportunities.

In 2016, the County awarded the Taylor Housing Authority Home Ownership Program $100,000. The project provides pre and post purchase counseling and homebuyer assistance to ten income qualified individuals and families. One family has been awarded funding via this program. The Housing Authority is working to identify additional families. The Georgetown Housing Authority was awarded $282,603 in FY18 to rehab approximately 158 units.

Habitat for Humanity will complete and sell approximately four homes to income qualified families. The land for these homes was purchased with CDBG funds.

Actions planned to foster and maintain affordable housing

The County will continue to encourage the development of affordable housing by being flexible as possible (when applicable) with the developers to build this type of housing and ensure profitability which allows the developer and the contractor to remain in business.

Actions planned to reduce lead-based paint hazards

To the greatest extent practicable, Williamson County will work with local agencies to help eliminate the hazard of lead poisoning due to the presence of lead based paint. The County will also disseminate information on lead based paint hazards to CDBG subrecipients who receive entitlement funds for housing activities where lead based paint may be an issue.

Actions planned to reduce the number of poverty-level families

The County will continue to combat the number of poverty-level families by supporting incentives to attract, retain, and expand businesses, advocate for improved employment-affordable housing options and support organizations and programs that provide job training, education, and placement services.

The County awarded the Taylor Housing Authority Home Ownership Program $100,000 in FY16. The project provides pre and post purchase counseling and homebuyer assistance to ten income qualified individuals and families. The Georgetown Housing Authority was awarded $282,603 in FY18 to rehab approximately 158 units.

Actions planned to develop institutional structure

Williamson County will continue to work with various local agencies to ensure that services offered through entitlement grant programs receive maximum amounts of exposure and benefit. These programs will be carried out through oversight by the Williamson County Community Development Administrator in which work will be conducted through the issuance of sub-recipient agreements.

Actions planned to enhance coordination between public and private housing and social

service agencies

While Williamson County has limited resources to address the priorities identified, the County will continue to seek partnerships and establish cooperative working relationships to leverage its 2018 CDBG allocation.

The County is currently working with the Taylor Housing Authority on a project funded in 2016. These project provides homeownership assistance to qualified residents. In FY18, the Georgetown Housing Authority was awarded funding to rehab 158 affordable units located at Stonehaven in Georgetown, TX.

Discussion:

Program Specific Requirements

AP-90 Program Specific Requirements – 91.220(l)(1,2,4)

Introduction:

Community Development Block Grant Program (CDBG)
Reference 24 CFR 91.220(l)(1)

Projects planned with all CDBG funds expected to be available during the year are identified in the Projects Table. The following identifies program income that is available for use that is included in projects to be carried out.

1. The total amount of program income that will have been received before the start of the next program year and that has not yet been reprogrammed	0
2. The amount of proceeds from section 108 loan guarantees that will be used during the year to address the priority needs and specific objectives identified in the grantee's strategic plan.	0
3. The amount of surplus funds from urban renewal settlements	0
4. The amount of any grant funds returned to the line of credit for which the planned use has not been included in a prior statement or plan	0
5. The amount of income from float-funded activities	0
Total Program Income:	**0**

Other CDBG Requirements

1. The amount of urgent need activities	0
2. The estimated percentage of CDBG funds that will be used for activities that benefit persons of low and moderate income.Overall Benefit - A consecutive period of one, two or three years may be used to determine that a minimum overall benefit of 70% of CDBG funds is used to benefit persons of low and moderate income. Specify the years covered that include this Annual Action Plan.	100.00%

Attachments

Citizen Participation Comments

No comments have been received to date.

Grantee Unique Appendices

Alternate Projects

Alternate Project
FY18 CDBG Funding

This document includes a list of alternate projects for public review. If a funded project has cost savings, slows down or discovers a barrier to being completed, an alternate project from the current Annual Action Plan may be selected to continue the timely spending of grant funds. Consideration of any project that was not identified as an alternate will go through the approved substantial amendment process.

Alternate Projects contain the same level of information that funded projects contain in the Annual Action Plan to ensure appropriate review by the public. Project descriptions also include the maximum dollar amount the Commissioners Court will consider if funding becomes available. Approval by the Williamson County Commissioners Court will be necessary to replace a funded project with an alternate or to fund an alternate with cost savings from a completed project regardless of whether or not:

- the increase or decrease exceeds 50% change in federal funding where the project is $25,000 or less, or
- the increase of decrease exceeds 25% change in federal funding where the project is more than $25,000.

These actions will not require a substantial amendment since the alternate projects will have gone through a public review process.

Consideration of any project that was not identified as an alternate will go through the approved substantial amendment process.

Alternate Projects

City of Jarrell
Installation of 2500 linear feet of 12 inch PVC C900 DR 18 waterline with fire hydrants. Project will be located on East Avenue A between 307 and North 10th Street and on North 5th Street between East Avenue A and East Avenue E.
Funding Requested: $309,770
Estimated Funding for FY17: $0
Annual Goals: Water Improvements
Target Areas: City of Jarrell
Priority Needs Addressed: Public Facilities/Improvements
Goal Outcome Indicator: 560 people

City of Georgetown
Installation of approximately 4669 linear feet of 5 foot sidewalk, approximately 900 square yards of driveway approach, 26 curb ramps, 360 feet of crosswalk and two GoGeo bus shelters. Project is located on Maple Street from East 13th Street to Quail Valley Drive and on Quail Valley Drive from Maple Street to Smith Branch Boulevard.
Funding Requested: $646,044
Estimated Funding for FY17: $0
Annual Goals: Sidewalk Improvements

Target Areas: City of Georgetown
Priority Needs Addressed: Public Facilities/Improvements
Goal Outcome Indicator: 2845 People

City of Hutto
Improvements to Creekside Park to include fencing for baseball fields, dirt for youth baseball fields, irrigation, pervious parking, lighting, solar lighted botanical garden, and picnic tables.
Funding Requested: $241,750
Estimated Funding for FY17: $0
Annual Goals: Parks/Recreational Facilities
Target Areas: City of Hutto
Priority Needs Addressed: Public Facilities/Improvements
Goal Outcome Indicator: Survey required to determine number of beneficiaries.

Interagency Support Council of Eastern Williamson County
Provide individual and group therapy, small and large group presentations, crises intervention, psychiatric care, medication monitoring and family therapy to participating schools in Easter Williamson County. Funding will allow the program to maintain the number of clients served.
Funding Requested: $30,000
Estimated Funding for FY17: $0
Annual Goals: Public Services
Target Areas: Eastern Williamson County
Priority Needs Addressed: Mental Health Services
Goal Outcome Indicator: 20 People

City of Leander
To construct a 12,000-15,000 square foot senior activity center. Center will house Meals on Wheels and a senior lunch program.
Funding Requested: $600,000
Estimated Funding for FY17: $0
Annual Goals: Senior Centers
Target Areas: City of Leander
Priority Needs Addressed: Public Facilities/Improvements
Goal Outcome Indicator: 450 People.

Project Maps

City of Weir Community Center

City of Weir
2018 CDBG Community Center Ph 2
Google Earth
Legend
Project Location
1000 ft
N
Weir
1105
971
120

City of Taylor Water/Wastewater Improvements

City of Granger Wastewater Improvments

City of Granger
2018 CDBG Wastewater Line
Google Earth
S Bonanoe
Bonanoe
E Broadway St
N 3rd St
E 1st St
Colorado
N Colorado
Denver
N Mustang St
971
N Alligator St
355
E Ranger St
600 ft
N
Legend
WWL

City of Hutto Sidewalk Project

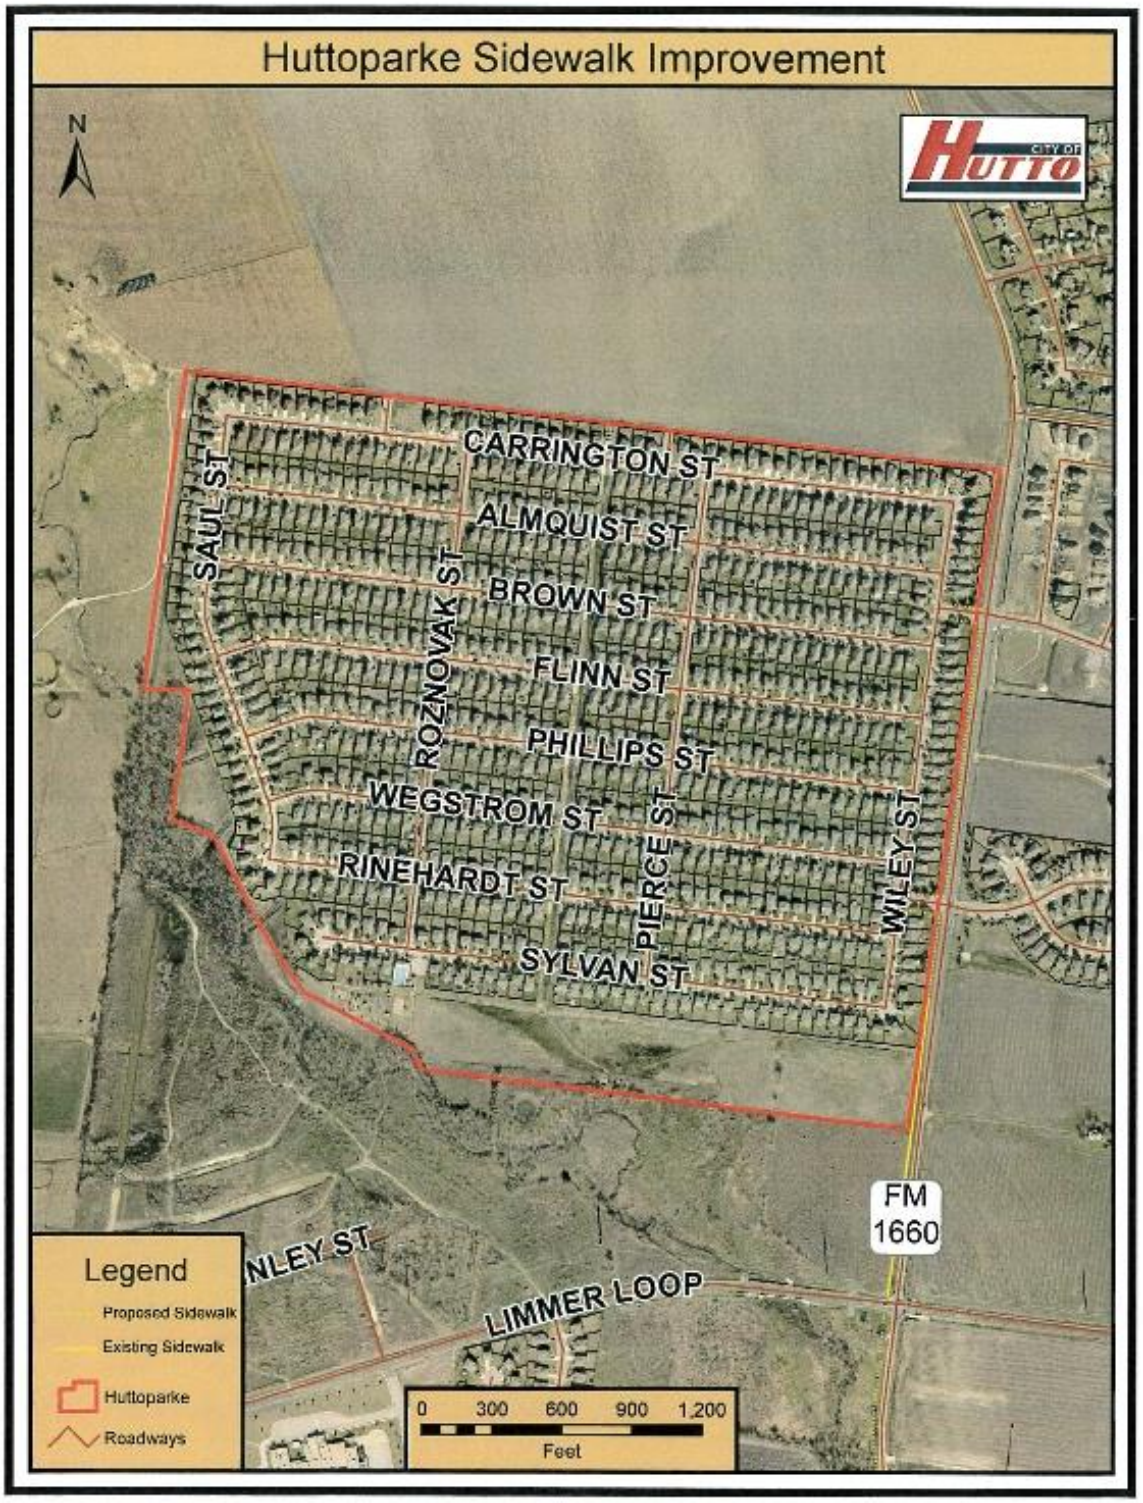
Huttoparke Sidewalk Improvement
N
CITY OF HUTTO
CARRINGTON ST
ALMQUIST ST
BROWN ST
FLINN ST
PHILLIPS ST
WEGSTROM ST
RINEHARDT ST
SYLVAN ST
SAUL ST
ROZNOVAK ST
PIERCE ST
WILEY ST
FM 1660
NLEY ST
LIMMER LOOP
Legend
Proposed Sidewalk
Existing Sidewalk
Huttoparke
Roadways
0 300 600 900 1,200
Feet

City of Georgetown 17th Street Sidewalk Project

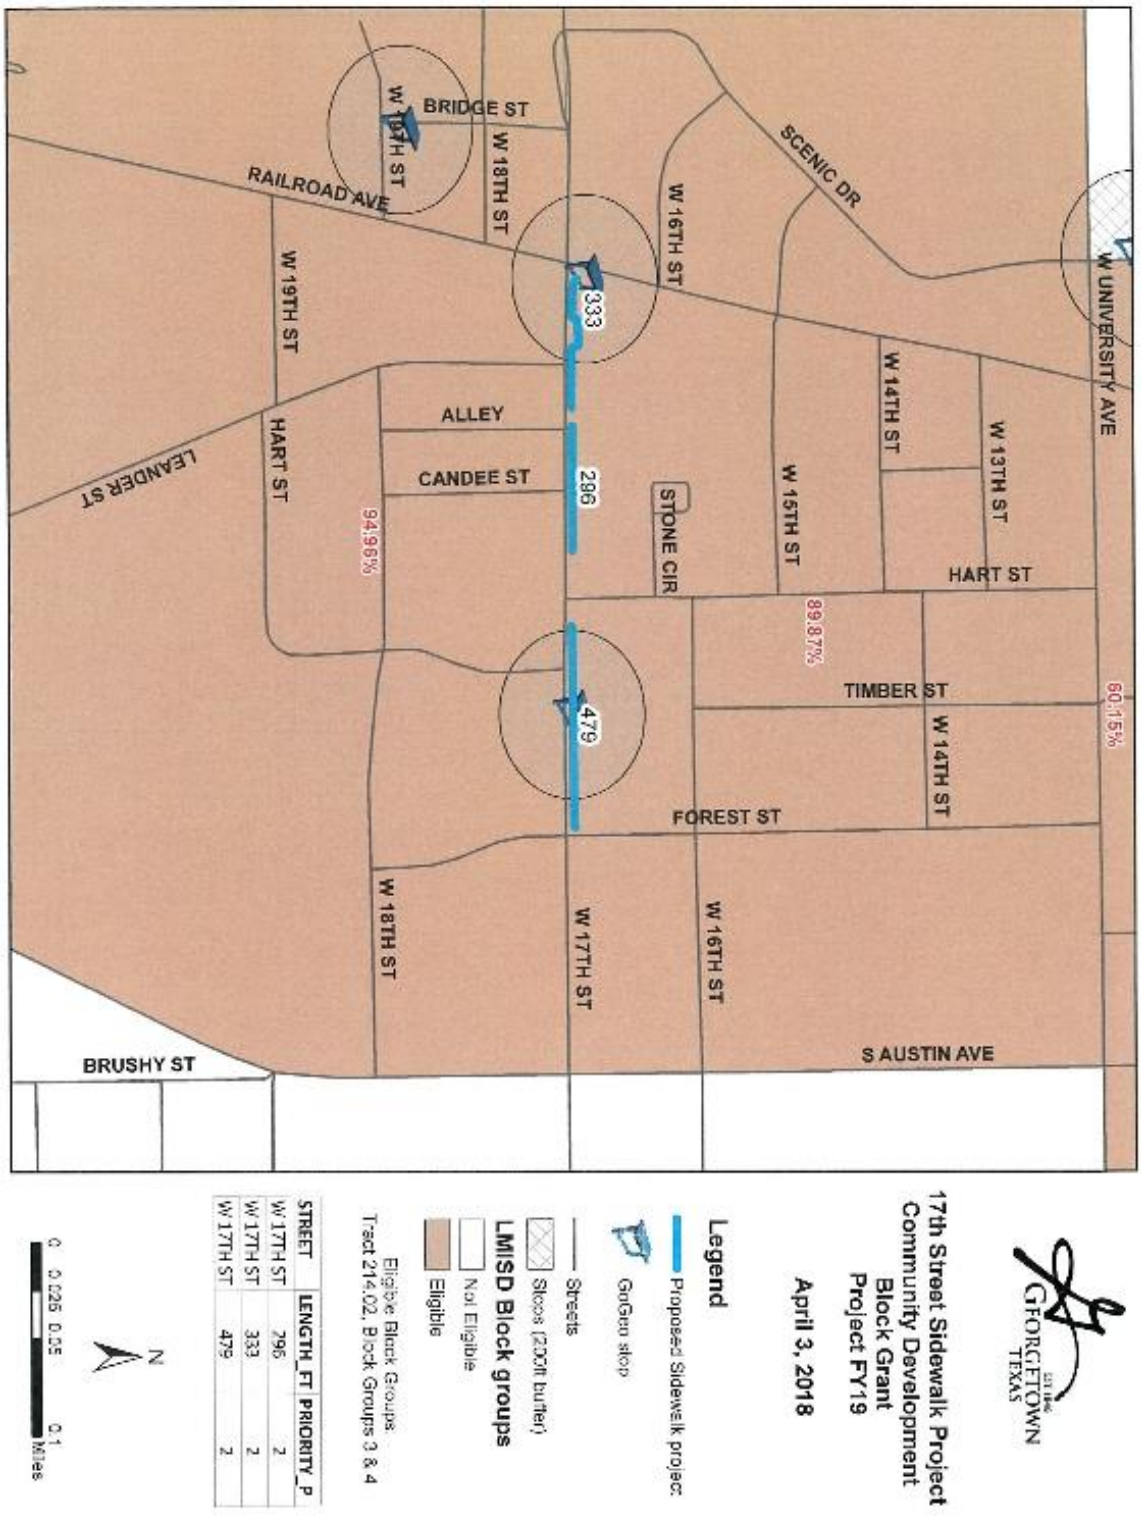

GEORGETOWN TEXAS

17th Street Sidewalk Project
Community Development Block Grant
Project FY19

April 3, 2018

Legend

- Proposed Sidewalk project
- GoGeo stop
- Streets
- Stops (200ft buffer)

LMISD Block groups

- Not Eligible
- Eligible

Eligible Block Groups
Tract 214.02, Block Groups 3 & 4

STREET	LENGTH_FT	PRIORITY_P
W 17TH ST	796	2
W 17TH ST	333	2
W 17TH ST	479	2

N

0 0.025 0.05 0.1 Miles

Georgetown Housing Authority Rehab Project

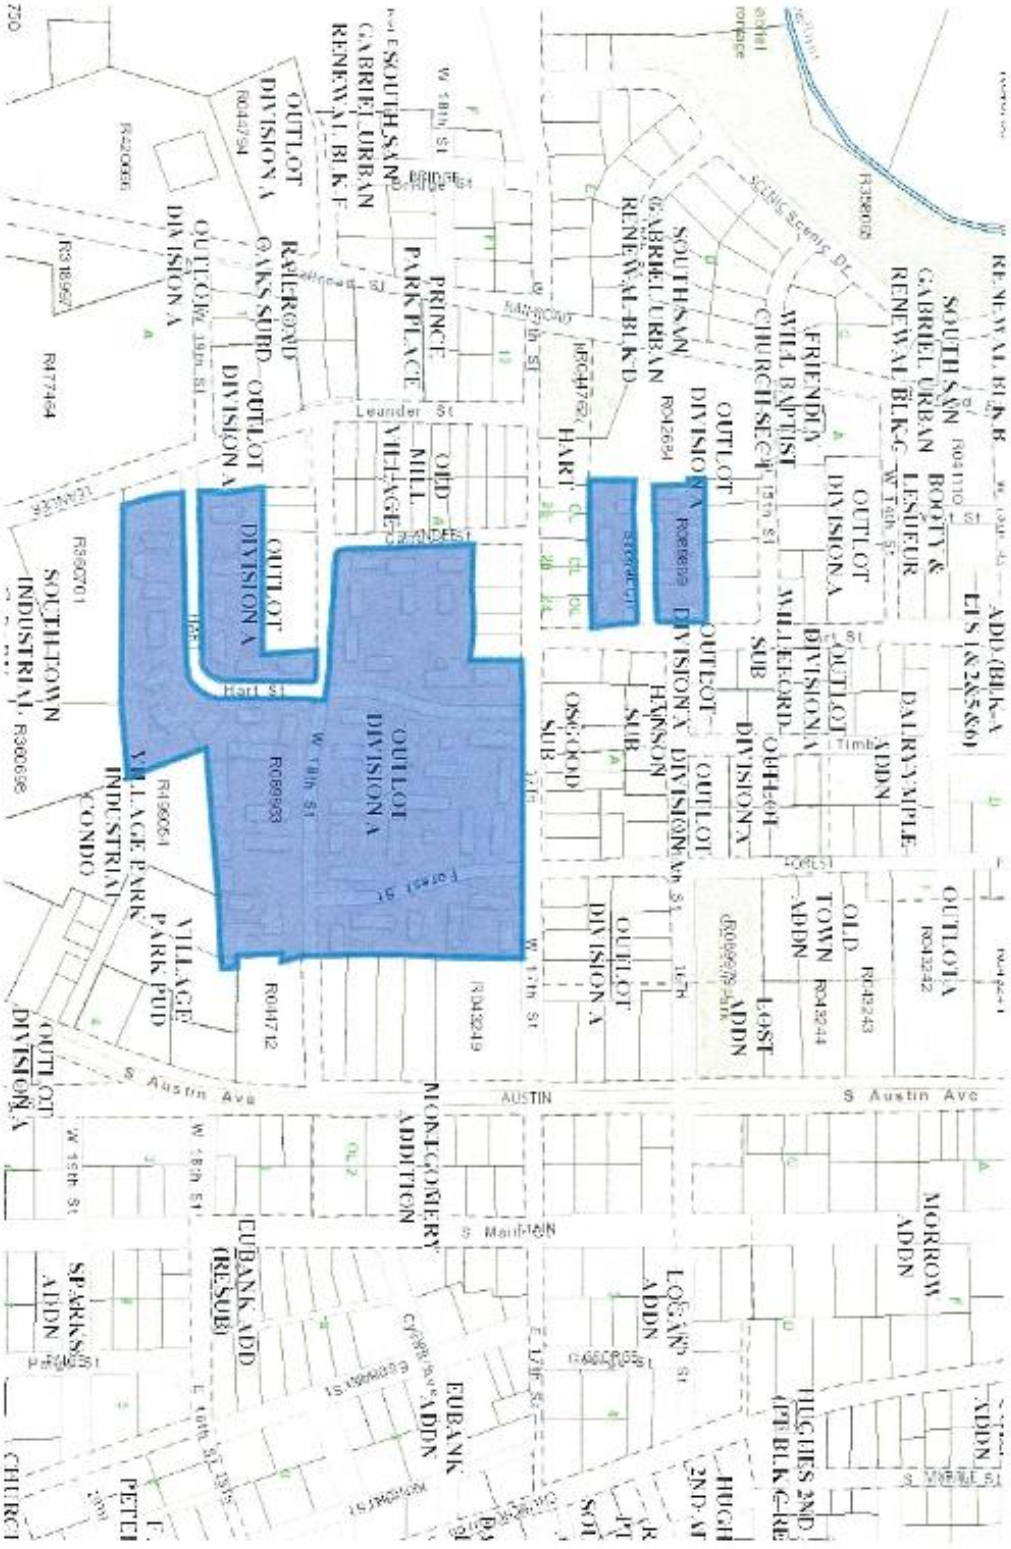
OUTLOT DIVISION A
OLD MILL VILLAGE
Hart St
W 18th St
Leander St
S Austin Ave
AUSTIN
S Austin Ave
S Main
MAIN
PRINCE PARK PLACE
SOUTHTOWN INDUSTRIAL CONDO
VILLAGE PARK PUD
MONTGOMERY ADDITION
EUBANK ADD (RESUB)
EUBANK ADDN
SPARKS ADDN
MORROW ADDN
LOGAN ADDN
OUTLOT DIVISION A
OLD TOWN ADDN
LOST ADDN
DAIRYMPLE-ADDN
OSGOOD SUB
HANSON SUB
WILLEFORD SUB
FRIENDLY WILL BAPTIST CHURCH SECT
SOUTHSAN GABRIEL URBAN RENEWAL BLK-B
RAILROAD OAKS SUBD
OUTLOT DIVISION A
R043249
R043242
R043243
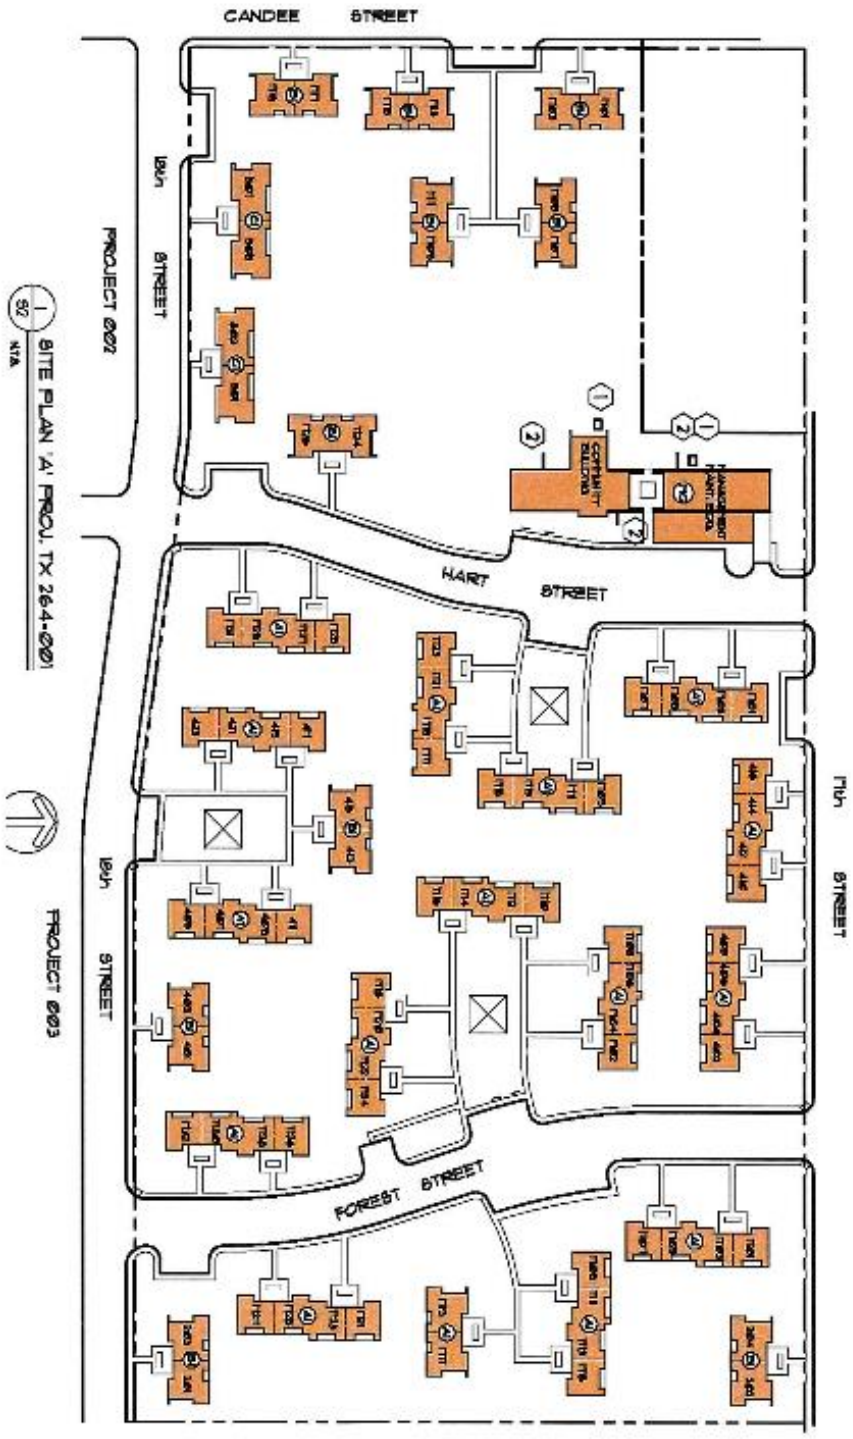
CANDEE STREET
PROJECT 002
19th STREET
HART STREET
17th STREET
19th STREET
PROJECT 003
FOREST STREET
SITE PLAN 'A' PROJ. TX 264-002

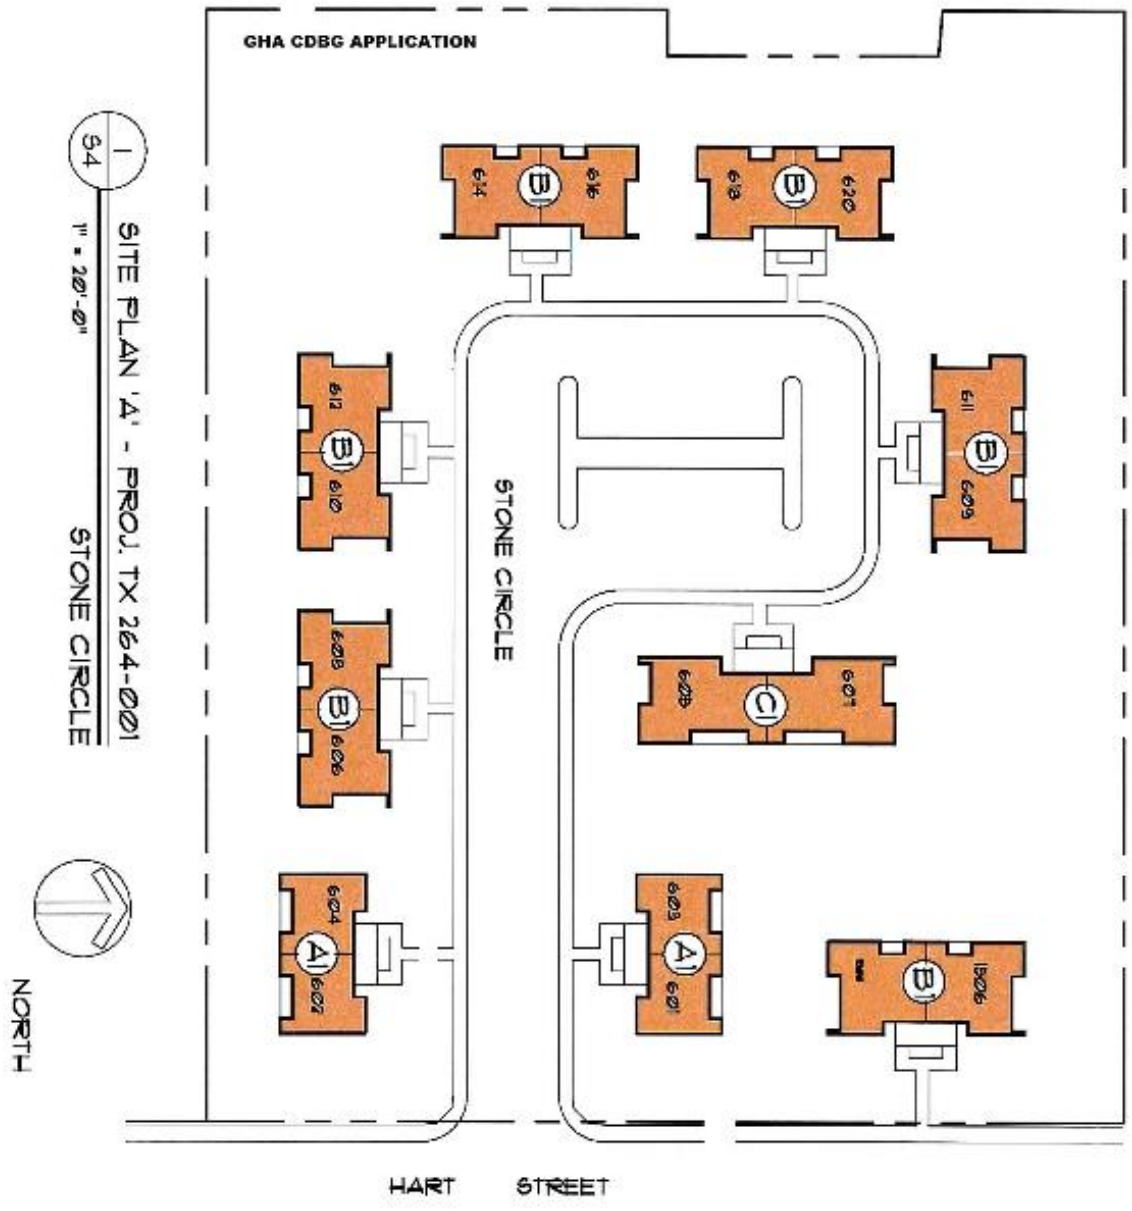

OMB Control No: 2506-0117 (exp. 06/30/2018)

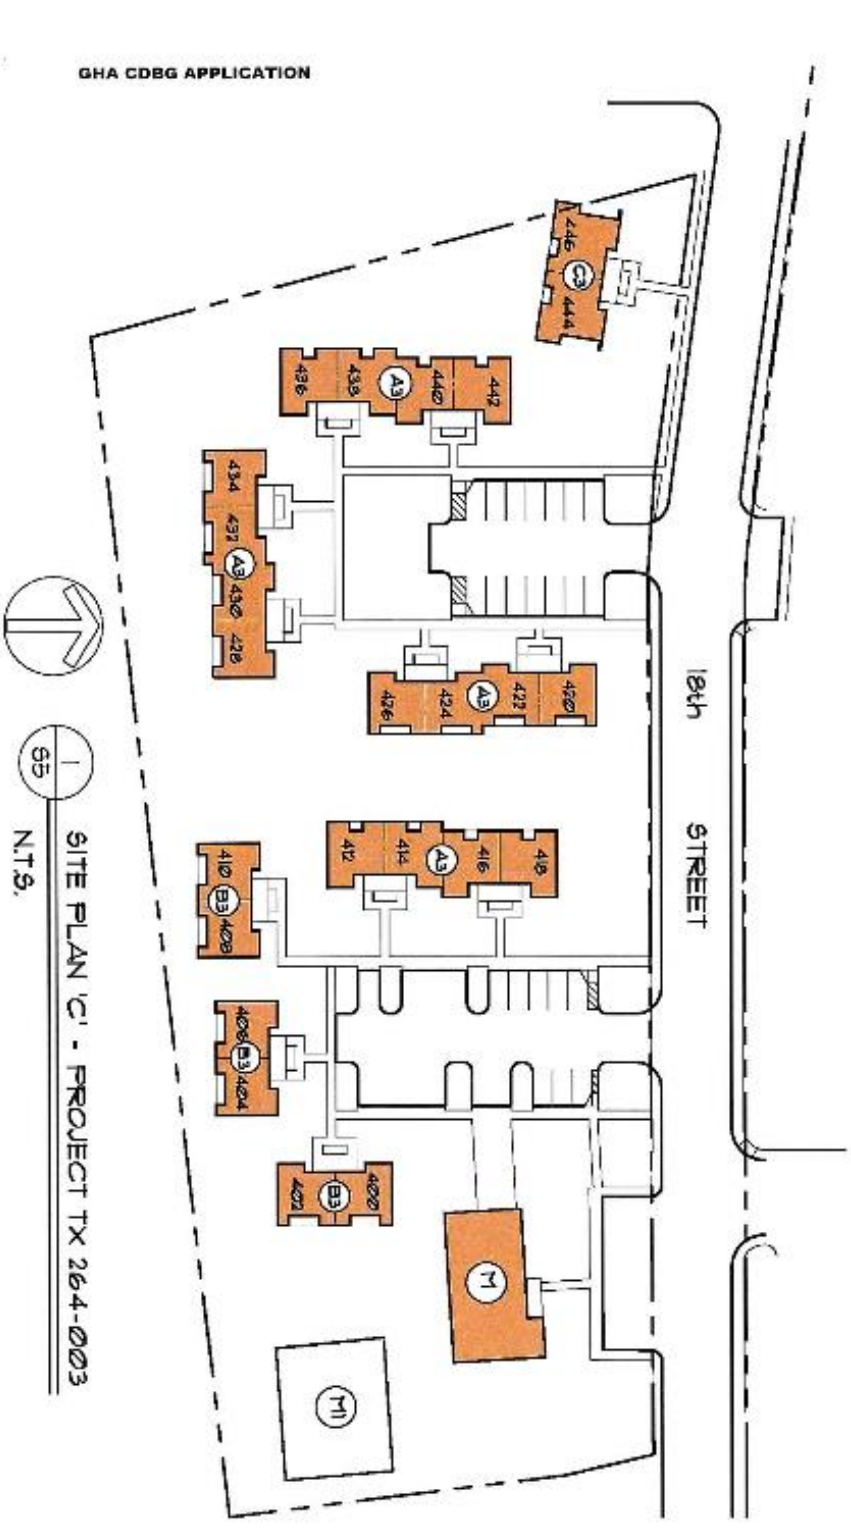

OMB Control No: 2506-0117 (exp. 06/30/2018)

Bluebonnet Trails Community Services

Location of LifePark Center and Service Area

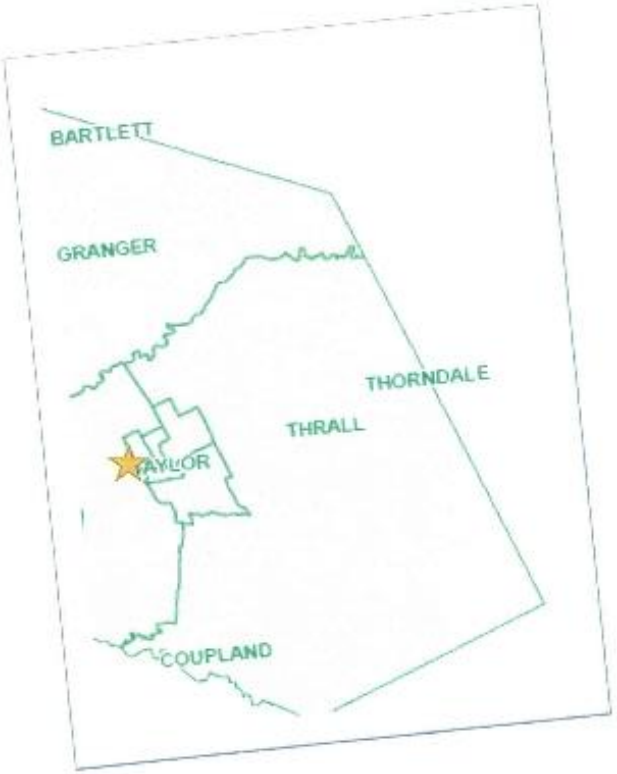

OMB Control No: 2506-0117 (exp. 06/30/2018)

City of Jarrell Water Project

(Alternate Project)

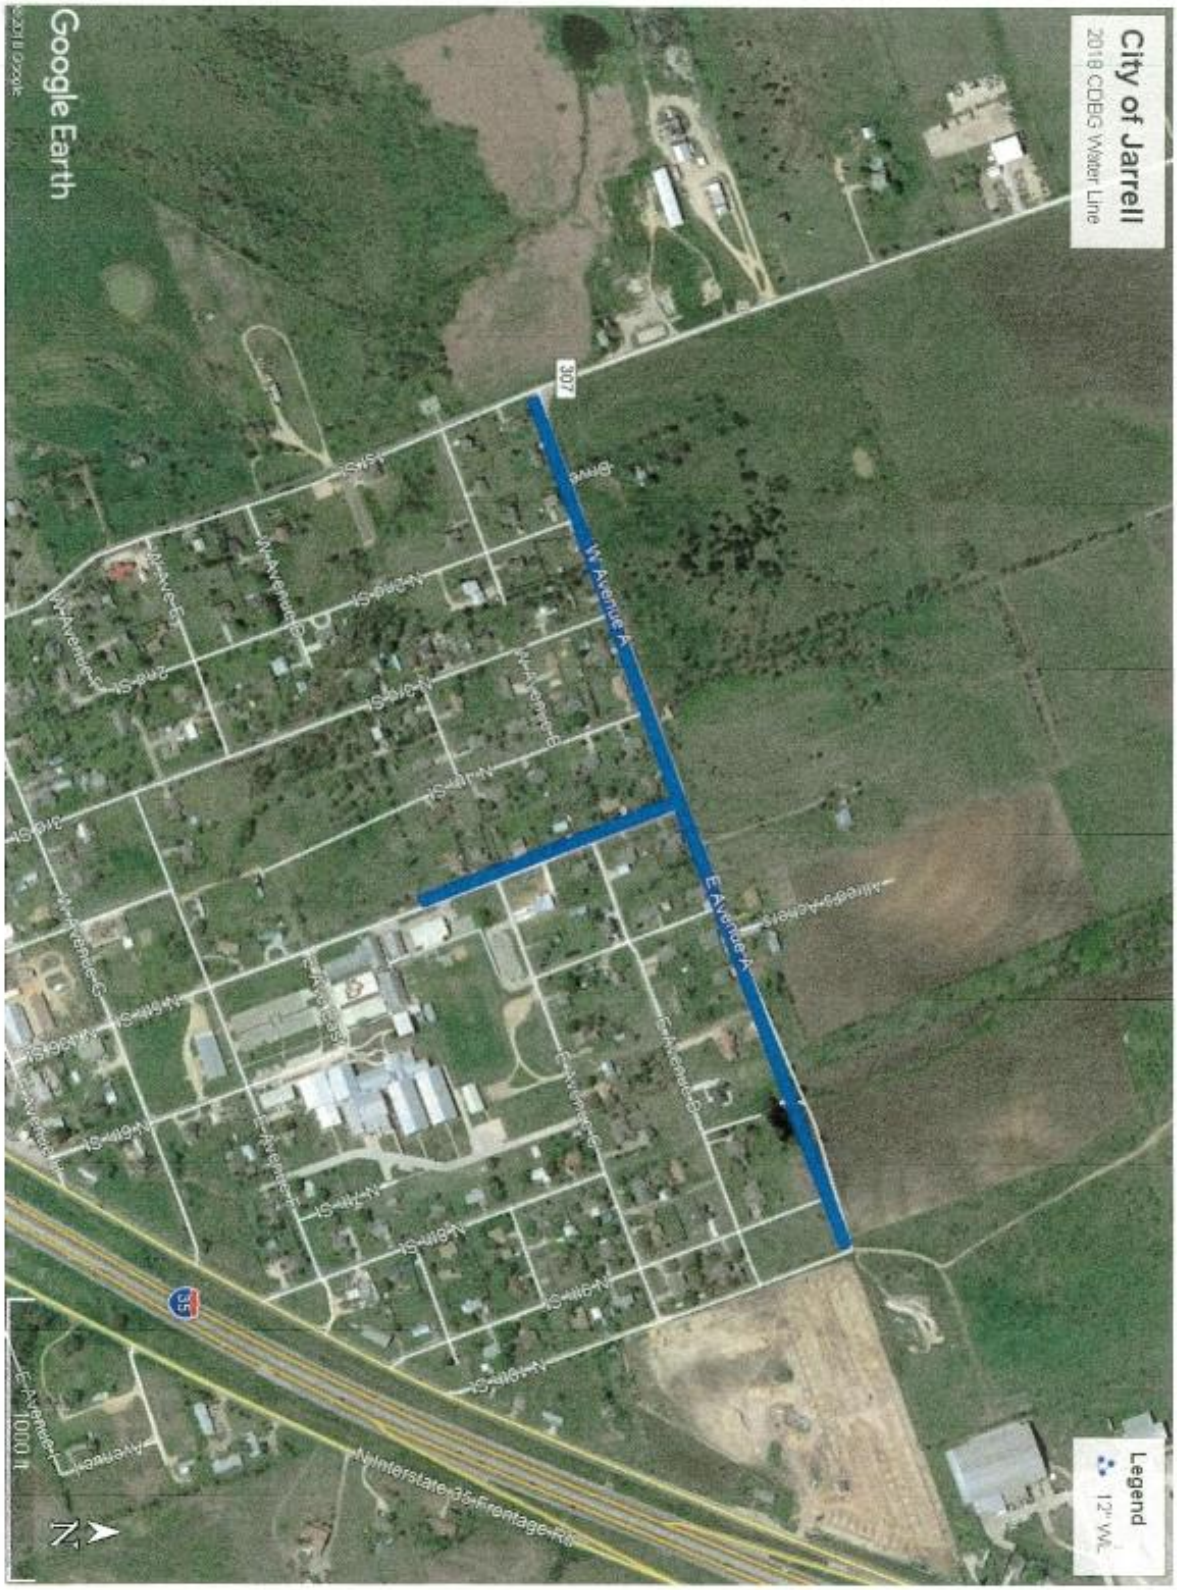
City of Jarrell
2018 CDBG Water Line
Google Earth
W Avenue A
E Avenue A
307
35
Legend
12" WL
1000 ft
N

City of Georgetown Maple Street Sidewalk Project

(Alternate Project)

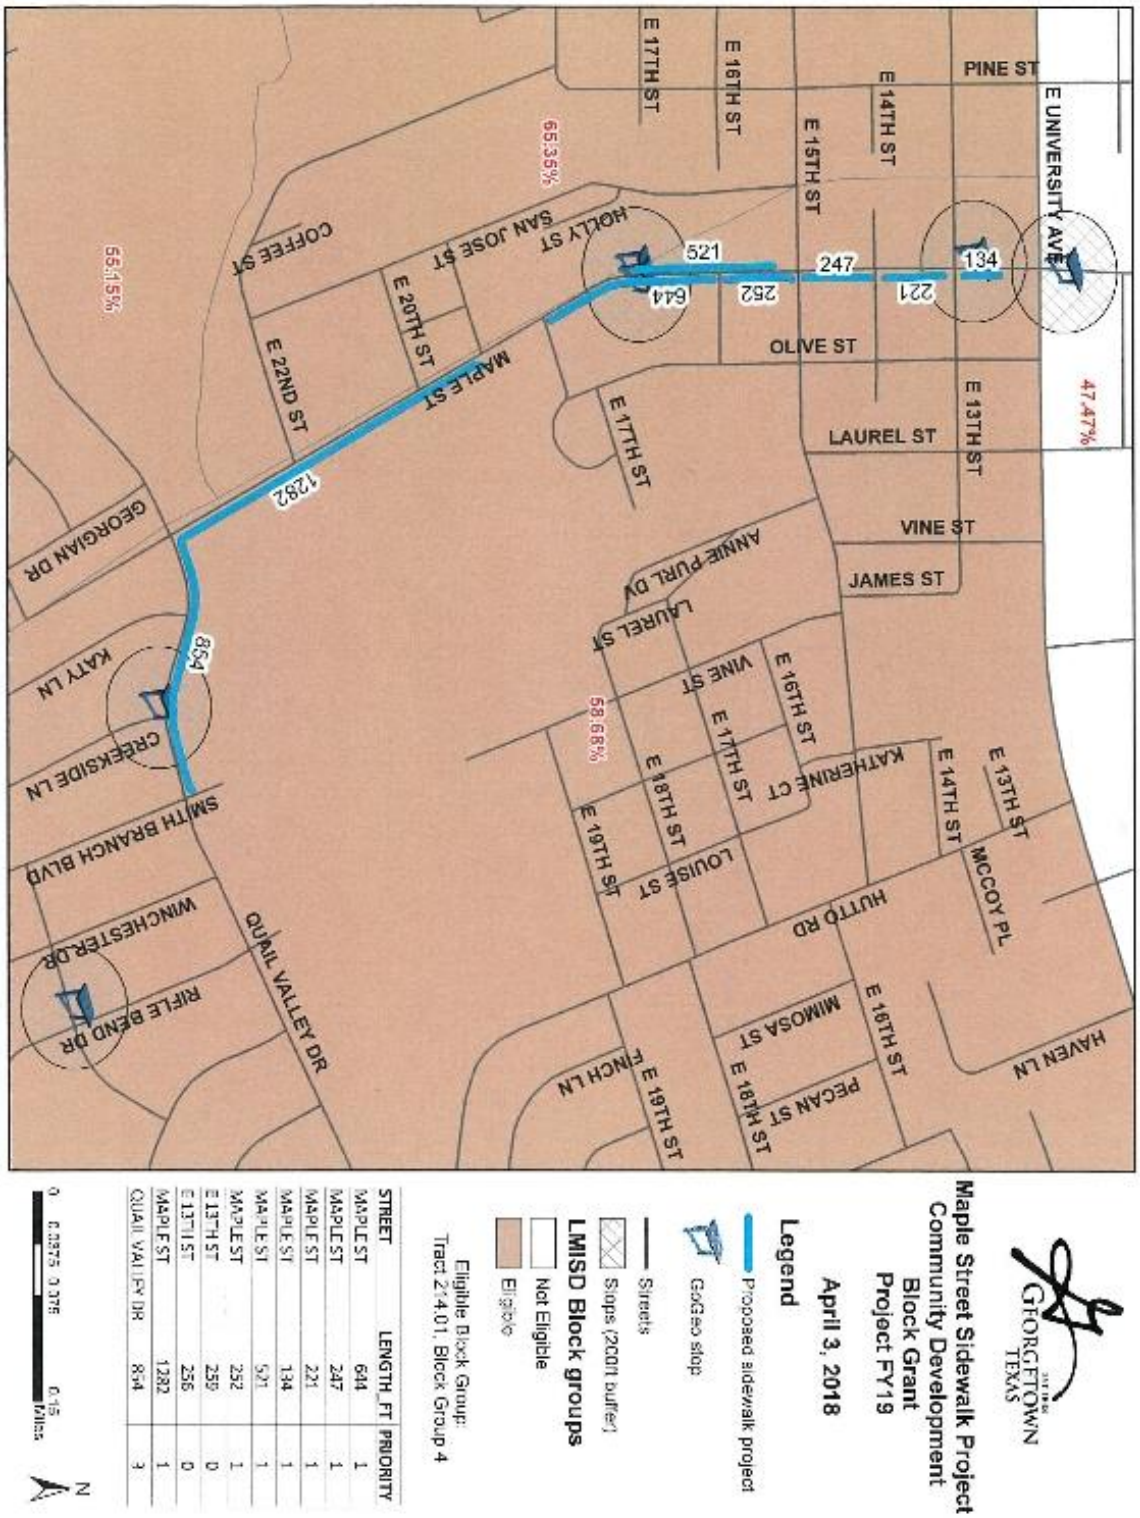
Maple Street Sidewalk Project
Community Development Block Grant
Project FY19
April 3, 2018
Legend
Proposed sidewalk project
GoGeo stop
Streets
Stops (200ft buffer)
LMISD Block groups
Not Eligible
Eligible
Eligible Block Group:
Tract 214.01, Block Group 4
STREET LENGTH_FT PRIORITY
MAPLE ST 644 1
MAPLE ST 247 1
MAPLE ST 221 1
MAPLE ST 134 1
MAPLE ST 521 1
MAPLE ST 252 1
E 13TH ST 259 0
E 13TH ST 256 0
MAPLE ST 1282 1
QUAIL VALLEY DR 854 3
0 0.0375 0.075 0.15 Miles
N
PINE ST
E UNIVERSITY AVE
E 14TH ST
E 15TH ST
E 16TH ST
E 17TH ST
OLIVE ST
LAUREL ST
VINE ST
JAMES ST
E 13TH ST
E 17TH ST
E 18TH ST
E 19TH ST
E 20TH ST
E 22ND ST
HOLLY ST
SAN JOSE ST
COFFEE ST
MAPLE ST
LAUREL ST
ANNIE PURL DR
KATHERINE CT
LOUISE ST
MCCOY PL
HUTTO RD
MIMOSA ST
PECAN ST
HAVEN LN
FINCH LN
GEORGIAN DR
KATY LN
CREEKSIDE LN
SMITH BRANCH BLVD
WINCHESTER DR
RIFLE BEND DR
QUAIL VALLEY DR
65.35%
55.15%
58.68%
47.47%
644
521
252
247
221
134
1282
854

City of Hutto Creekside Park Project

(Alternate Project)

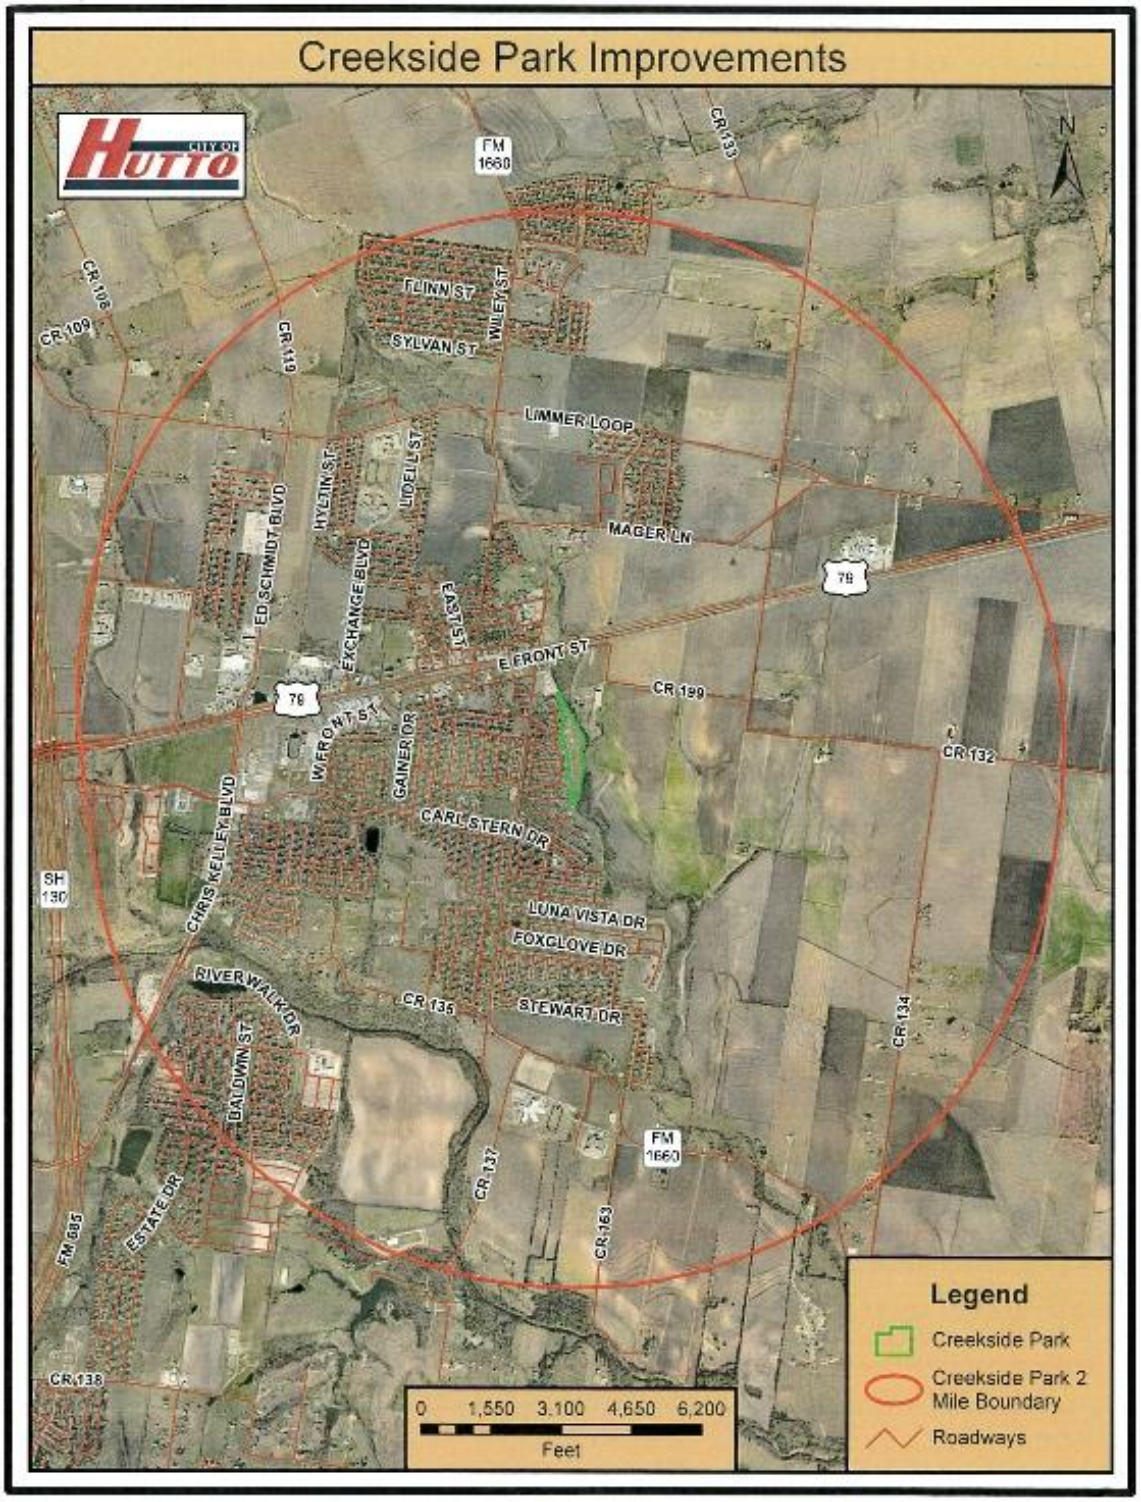
Creekside Park Improvements
CITY OF HUTTO
N
FM 1660
CR 133
CR 108
CR 109
CR 110
FLINN ST
WILEY ST
SYLVAN ST
LIMMER LOOP
HYLTIN ST
LIDEL ST
MAGER LN
ED SCHMIDT BLVD
EXCHANGE BLVD
EAST ST
79
E FRONT ST
CR 199
W FRONT ST
GAINER DR
CR 132
CARL STERN DR
CHRIS KELLEY BLVD
SH 130
LUNA VISTA DR
FOXGLOVE DR
RIVER WALK DR
CR 135
STEWART DR
CR 134
BALDWIN ST
FM 1660
CR 137
CR 163
FM 685
ESTATE DR
CR 138
0 1,550 3,100 4,650 6,200
Feet
Legend
Creekside Park
Creekside Park 2 Mile Boundary
Roadways

Interagency Support Council Social Service Project

(Alternate Project)

Indicates program wide 6 district service area.

City of Leander Senior Center Project

(Alternate Project)

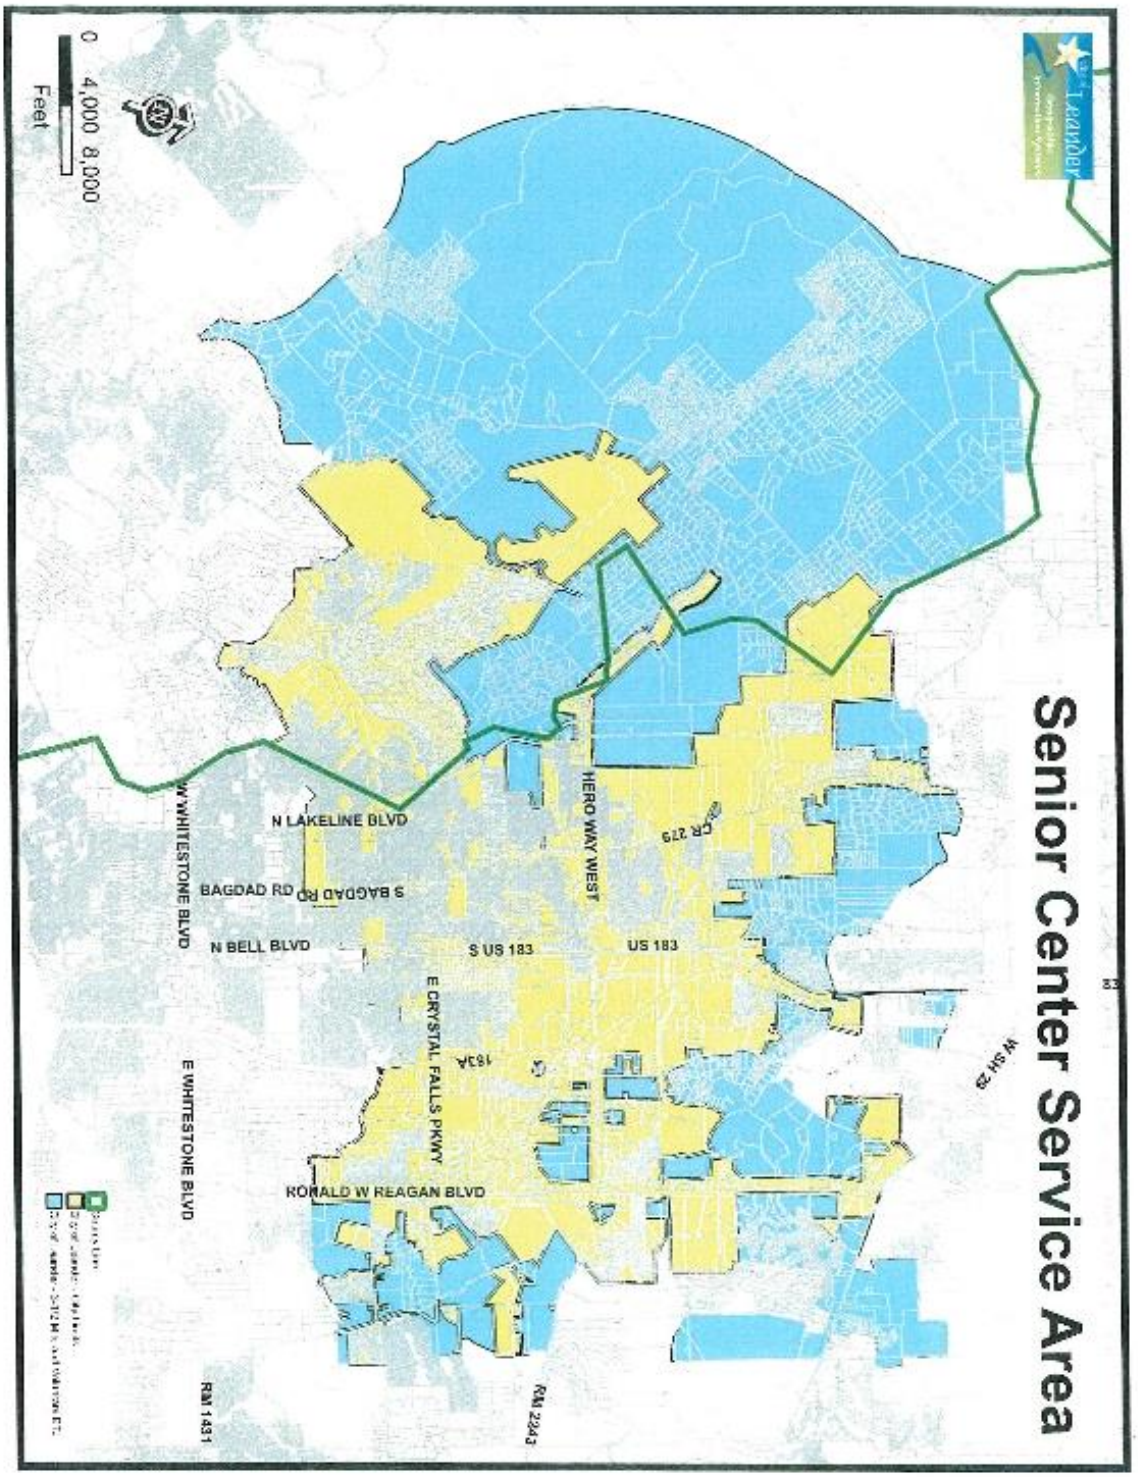
Senior Center Service Area
0 4,000 8,000
Feet
N LAKELINE BLVD
BAGDAD RD
N BELL BLVD
W WHITESTONE BLVD
E WHITESTONE BLVD
HERO WAY WEST
S US 183
US 183
E CRYSTAL FALLS PKWY
RONALD W REAGAN BLVD
RM 1431
RM 2243
W SH 29

Public Notices

Williamson County [RE]
710 Main Street, Ste 101
Georgetown, TX 78626
512-943-3757

NOTICE OF PUBLIC HEARING
AND CALL FOR PROJECTS FOR
WILLIAMSON COUNTY/HUD CDBG PROGRAM

Williamson County will be awarded a Community Development Block Grant (CDBG) FY18 (October 1, 2018-September 30, 2019) funding allocation to successfully support community development and affordable housing efforts in low and moderate income areas throughout the County. The County is requesting eligible potential projects to submit applications for consideration. Application packets can be obtained at http://www.wilco.org or by calling 512-943-3757. A public hearing will be held by the Williamson County CDBG office on Wednesday, February 28, 2018 at 5pm at the Williamson County Courthouse located at 710 Main Street, Georgetown, TX 78626 (Please use 8th Street entrance). The purpose of the hearing is to announce the CDBG award, receive public comments concerning the CDBG program, and to answer any questions regarding the application process. Comments and concerns will be considered in the development of the 2018 CDBG Action Plan which describes how funds will be utilized.

Dan Gattis, County Judge

Condado de Williamson [RE]
710 Main Street, Ste 101
Georgetown, TX 78626
512-943-3757

AVISO DE AUDIENCIA PÚBLICA Y CONVOCATORIA DE PROYECTOS PARA LA PROGRAMA HUD CDBG / DEL CONDADO DE WILLIAMSON

El Condado de Williamson se ha adjudicado una Beca de Bloque del Desarrollo de Comunidad (Community Development Block Grant (CDBG)) FY18 (1 octubre 2018 a 30 septiembre 2019) la asignación de fondos para apoyar con éxito el desarrollo de la comunidad y los esfuerzos de vivienda asequible en áreas de bajos y moderados ingresos en todo el Condado. El Condado está solicitando posibles proyectos elegibles para presentar las solicitudes para su consideración. Los paquetes de solicitud pueden obtenerse en http://www.wilco.org o llamando al 512-943-3757. Una audiencia pública se llevará a cabo por la oficina del Condado de Williamson CDBG el miércoles, 28 de febrero 2018 a las 5pm en el Palacio de Justicia del Condado de Williamson ubicado en 710 Main Street, Georgetown, TX 78626 (Utilice la entrada de la calle ocho). El propósito de la audiencia es para anunciar el premio CDBG, recibir comentarios del público sobre el programa CDBG, y para responder a cualquier pregunta relacionada con el proceso de solicitud. Comentarios y preocupaciones serán consideradas en el desarrollo del Plan de Acción CDBG 2018 que describe cómo se utilizarán los fondos.

Dan Gattis, Juez del Condado

Commissioners Court - Regular Session **37.**

Meeting Date: 06/26/2018

Grants Mgmt Questionnaire

Submitted By: Ashlie Koenig, Budget Office

Department: Budget Office

Agenda Category: Regular Agenda Items

Information

Agenda Item

Discuss, consider and take appropriate action on Grants Management Request Questionnaire.

Background

Over the past years, various departments have come to the court requesting grant applications be approved with, sometimes, little or no background information to support the request. This questionnaire would better provide information needed to assist the court in determining whether or not to move forward with grant application submittal. Our office would envision this form be required with any grant request submitted on the agenda going forward. Attached is the scanned document, however, final form is in a Sharepoint electronic format.

Fiscal Impact

From/To	Acct No.	Description	Amount

Attachments

Grants Questionnaire

Form Review

Inbox	Reviewed By	Date
County Judge Exec Asst.	Wendy Coco	06/19/2018 09:15 AM
Budget Office (Originator)	Ashlie Koenig	06/19/2018 11:09 AM
Form Started By: Ashlie Koenig		Started On: 06/19/2018 07:44 AM
Final Approval Date: 06/19/2018		

WILLIAMSON COUNTY
1848

Grants Management
Request Questionnaire

Department _____

Requestor _____

Contact e-mail _____

Contact Phone _____

DIRECTIONS

Please complete the answers to the best of your ability. If a question does not relate to your request, please mark it N/A (Not Applicable). If your answer requires further research, please mark it as N/R (Needing Research) and give an estimated date such information will be obtained

WILLIAMSON COUNTY
1848

Grant Request Questionnaire

BACKGROUND INFORMATION:

1. Start Date: _____ End Date: _____
2. Grant Title/Project Name_____
3. Please select request category: (*drop down – Asset, Personnel, Other*)
    a. If other, please list category _____
4. Describe the request category in detail to include all requirements.
5. List the type of grant your department is applying for (*drop down - Federal / State / Local / Federal Pass-thru*).
6. What is the amount of the grant?
    a. Please provide a breakdown of the total cost above.
7. Is there a match requirement? (*drop down – Yes or No*)
    a. If yes, describe the type and source of match.
8. Does the grant cover the cost of the request 100%?
    a. If not, how much is left unpaid?
    b. What is the plan to obtain grants/funds for the remaining amount?

ASSET REQUEST QUESTIONS ONLY:

9. List other similar assets in the County and/or region and if they available for use?

10. How is this asset request different from any similar assets currently in the County and/or region?

11. What types of events/purpose would this asset be used for that cannot be accomplished with a current County asset?

12. How often do these events occur?

13. Identify the number of personnel required to operate this asset and/or be available for the function where it is to be used? How much time is required of those personnel? What is the cost of the personnel?

14. Where will the asset be stored?

15. What is the useful life of the asset?

    a. Will a replacement be requested from general funds when useful life has been exhausted? *(Drop down - Yes or No)*

16. Will other agencies be billed for the use of this asset (e.g. vendors paid, employee worked hours and paid, inventory costs etc.)?

17. Does this asset require insurance coverage? *(Drop down – Yes or No)*

    a. If yes, what is the estimate of insurance coverage?

18. Will this asset require on-going maintenance? Please describe the maintenance required along with an estimate for these costs?

19. How will this asset be funded when the grant ends?

20. What is the impact if the grant is not received?

21. Please attach or provide any metrics, data, etc to substantiate this request.

PERSONNEL REQUEST QUESTIONS ONLY:

1. New Personnel position is (*drop down: Full Time, Part Time*)

2. Where will this position office?

3. Who will this position report to?

4. What tasks will this position perform? Include the five primary functions and the percentage of time spent to be spent on each function.

5. Will this position take over tasks from current County employee? (*drop down: Yes or No*)

    a. If yes, please explain the impact to current employee.

6. How will this position be funded when the grant ends?

7. Does this position or a similar position currently exist within the department? (*drop down: Yes or No*)

a. If "yes" how many of these similar positions exist

8. Describe any alternatives considered to achieve desired outcome in lieu of a position (i.e. equipment, software, technology or change in business practice)

9. Describe how workload will be accomplished/re-allocated should grant not be approved

10. Please attach or provide any metrics, data, etc. to substantiate this request to include an org chart for your department with request included

OTHER REQUEST QUESTIONS ONLY:

1. List other similar items in the County and/or region and if they available for use?

2. How is this item request different from any similar assets currently in the County and/or region?

3. What types of events/purpose would this item be used for that cannot be accomplished with a current County asset?

4. Identify the number of personnel required to operate this item and/or be available for the function where it is to be used?

5. Please explain how this item will create the need for more or less personnel (or mark n/a for no change)?

6. Where will the item be stored?

7. What is the useful life of the item?

    a. Will a replacement be requested from general funds when useful life has been exhausted? *(Drop down - Yes or No)*

8. Will other agencies be billed for the use of this item (e.g. vendors paid, employee worked hours and paid, inventory costs etc.)?

9. Does this item require insurance coverage? *(Drop down – Yes or No)*

    a. If yes, what is the estimate of insurance coverage?

10. Will this item require any form of licensing? *(Drop down – Yes or No)*

    a. If yes, what is the estimate of that license fee?

11. Will this item require on-going maintenance? Please describe the maintenance required along with an estimate for these costs?

12. How will this item be funded when the grant ends?

BUDGETARY IMPACT

1. What is the overall budgetary impact? (i.e. revenue generation, expense reduction, etc.)

2. Please identify any additional equipment needed/required (now or in the future) should the grant/asset is awarded.

3. What is the cost and frequency to maintain/update the additional equipment?

4. What is the impact of this grant application on other internal/county departments?

Commissioners Court - Regular Session **38.**

Meeting Date: 06/26/2018

Acceptance of grant funded equipment and training program.

Submitted For: Jarred Thomas **Submitted By:** Jarred Thomas, Emergency Management

Department: Emergency Management

Agenda Category: Regular Agenda Items

Information

Agenda Item

To discuss, consider, and take appropriate action on the acceptance of grant funded unmanned areal systems (UAS), comprehensive UAS training and UAS program development on behalf of Williamson County and local public safety agencies.

Background

A fully funded grant program, utilizing funds from the Department of Homeland Security and private donors, has offered to aid Williamson County to begin the development of a comprehensive robotics program. Support will be in the form of unmanned areal systems (UAS) with cutting edge technology proven to support All-Hazards incidents, comprehensive pilot training program, and assistance with comprehensive program development. This project is part of a larger program that is covering much of the IH 35 corridor from San Antonio to Williamson County. Additionally, this will further the development of the regional robotics workgroup to standardize the all programs operating in the Capital Area Council of Government's region. Agencies in both Hays County and Travis County have approved this program or are in discussions to do so.

Fiscal Impact

From/To	Acct No.	Description	Amount

Attachments

Letter of Acceptance

Pilot Training Program

Sample Training Agenda

Form Review

Inbox	Reviewed By	Date
County Judge Exec Asst.	Wendy Coco	06/21/2018 02:29 PM

Form Started By: Jarred Thomas Started On: 06/21/2018 10:27 AM

Final Approval Date: 06/21/2018

LETTER OF ACCEPTANCE

Wednesday, June 20th, 2018

Astral AR, LLC:

Your proposal to provide the comprehensive armored aerial drone and specialize robotics program using the Department of Homeland Security grant of $1M, and shortfalls to be addressed as necessary by private grant funding has been accepted by the Williamson County Regional Robotics Program, overseen by the Office of Emergency Management, with the collaboration of Williamson County Sheriff's Office, Round Rock Police Department, Cedar Park Police Department, Round Rock Fire Department, and Cedar Park Fire Department. Commencement of this project proposal is anticipated June 2018, and delivery is anticipated December 2018.

Sincerely,

Williamson County Office of Emergency Management

IN WITNESS WHEREOF, THE PARTIES OR THEIR DULY AUTHORIZED REPRESENTATIVES HAVE AGREED TO THIS PROPOSAL ACCEPTANCE:

For and on behalf of:

Astral AR, LLC
701 Brazos Street, Suite 1626
Austin, Texas 78701

Name: Leah La Salla
Title: CEO

Signature: _____
Date: _____

For and on behalf of:

Williamson County
710 S. Main St., Ste. 101
Georgetown, Texas 78726

Name: Dan Gattis
Title: County Judge

Signature: _____
Date: _____

Drone Pilot Inc.
13501 Ranch Road 12, STE 103 Wimberley, TX 78676
T: 512.303.3255 Email: info@dronepilot.io

Drone Pilot Inc, was registered and established in Texas on April 10, 2014 and located in Austin. Drone Pilot is a Disabled Veteran-owned Small business, founded by Austin Texas Peace Officer John Buell, partnered with legendary Firefighter Gene Robinson (THE GRANDFATHER of SUAS SAR) focused primarily as a professional service provider of unmanned air, ground, and maritime robotics. Drone Pilot was awarded one of the first FAA 333 exemption for SUAS training.

Drone Pilots Inc. offers a comprehensive drone pilot training program. This 100-hour training is designed to build a professional flight team and train to a high standard of professional UA operation. This training provides 3 stage flight training customized to meet the needs of the team, general knowledge of drone mechanics and maintenance; FAA required document training, and knowledge required to pass the FAA Part 107 remote pilots test. Participants of Drone Pilots Inc. training program receive documentation to maintain FAA compliance and continuous support that mitigates the liability risks for the agency. Drone Pilot Inc. training provides a solid foundation necessary to build a successful drone flight team.

DPI Unmanned Aerial Operational Training and Certification Program.

DPI has designed a turn key SUAS Flight Team Training Program for professional minded organizations seeking to leverage this technology for insource SUAS operations. The Drone Pilot Flight Team cadre, made up of public safety professionals have completed missions all over the US and overseas for a wide range of clients. DPI has created a copyrighted UA flight team standard operating manual that's currently being deployed by public safety agencies in Texas and across the United States. DPI's program consists of three phases delivered over 3 months in 20 hr blocks totaling 100 hours of . The program only moves as fast as the flight teams ability to become proficient. DPI includes training drones for students to complete this program and continue building their remote piloting skills.

PHASE I Student will learn how to legally operate under both FAA PART 107 and/or a Certificate of Authorization (COA) in many environments. Student will learn the UA laws, administrative components, UA hardware/software, supportive components, environmental factors, dispatch protocols, crew management, data collection, and much more! Student will be trained to an established UA operational standard and tested to demonstrate proficiency in safe operational control.

PHASE II Student will learn UA flight team roles and responsibilities, mission pre-planning, site assessments, UA action plans (pre/during/post) flight procedures and protocols, data interpretation, flight team required reporting/documentation, virtual logbook operations, and much more! Student will be trained to an established UA operational standard and tested to demonstrate proficiency in advanced flight procedures, emergency procedures, and flight team communication procedures.

PHASE III Student will learn advanced flight team operations combining all training to complete several custom built scenarios. This advanced training will cover Air Boss operations, autonomous flight software/ operations, custom payload operations, UA support equipment/foot print setup, advanced data analysis, and much more! Student will be trained to an established UA operational standard and tested to demonstrate proficiency in safely completing the scenarios data collection objectives. If successful the student will be awarded Drone Pilot Certificate of Completion.

GLOBAL AEROSPACE

Ph: 973-490-8500
Policy: A3GA000815017AM

Drone Pilot Inc carries $1,000,000 in UAS aviation insurance provided by Global Aerospace and is insured for flight operations along with training operations.

TEAM DRONE PILOT

Gene Robinson
FAA License: 3980933

Gene Robinson founded RP Flight Systems, Inc. in 2004 and began the design and manufacture of the Spectra flying wing. In February 2015, Gene partnered with Asiatech Drones, to produce and sell the Vigilant fixed wing unmanned system. Gene formed RP Search Services, a non-profit 501 (c)3 in 2007 to bring UAS into the public service roles of search and rescue, fire-fighting and public safety support. He has been Chief UA Pilot for Texas EquuSearch since 2006 and has flown in numerous high-profile searches for missing people. In 2012, Gene authored First to Deploy the first "how-to" book on using UAS during SAR and natural disasters. He authored Obstacles to Using UA in the NAS and co-authored Memorial Day Floods, 2015, Wimberley, Texas, White Papers utilized by Texas Department of Public Safety, the Wimberley and the Austin Fire Departments among other agencies.

Gene served as Chief UA Pilot for the National Institute of Standards and Technology (NIST), Wild land Urban Fire Research Project (WUI) from 2013-2015. He wrote the first successful Certificate of Authorization (COA) granted to a county jurisdiction for Hays County, TX, in 2007. He has worked with higher learning institutions including San Diego State University's Visualization Lab on drone development, Texas State University's Forensic Anthropology Program on cadaver detection, and University of Wisconsin, Eau Claire's campus on UA development, use, and GIS, among others. He is the co-founder of the Remote Control Aerial Photography Association (RCAPA). He has been assigned "Air Boss" during the devastating Memorial Day Floods of 2015 in Wimberley, Texas, and continues to be the Chief UA Pilot for the Wimberley Fire Department. Gene has an active FAA Section 333 Exemption to fly the Spectra in the NAS.

John Buell
FAA License: 3976082

John Buell is regarded as an "Expert Operator and Design Specialist of Small Unmanned Air and Ground Systems. He has over 20 years of experience as a Peace Officer in Austin Texas working in the Bomb Squad as a Chemical/Biological/ Radiological Specialist, Organized Crime Division, Clandestine Lab Response Team, Public Safety Recovery DIVE Team, and Specialized Patrol Division/SAR Team. John has served 14 years as a member of our Armed Forces serving the last 6 years with the 6th Weapons of Mass Destruction Civil Support Team Texas Army National Guard Honorably discharged as a disabled veteran from a knee injury. John has been building and flying radio controlled fixed-wing and multi-rotor hover platforms and devotes much of his free time volunteering to promote public safety uses of robotics for life saving.

John Buell and Gene Robinson have designed a turn key SUAS Flight Team Training Program for professional minded organizations and businesses seeking to leverage this technology for insource SUAS operations. The Drone Pilot Flight Team cadre, made up of public safety professionals have completed missions all over the US and overseas for a wide range of clients. John Buell has created a copyrighted UA flight team standard operating manual that's currently being deployed by public safety agencies in Texas.

Michael Joseph
FAA License: 3977270

Michael Joseph is currently employed in law enforcement as a supervisor and has been serving the public for the last 14 years. Michael is considered a subject matter expert in the field of SUAS laws, regulations, NAS, and SUAS governmental regulations. Michael has been working with John on SAUS systems since 2012 and excels as a systems technician. He is also a photographer and the knowledge gained in this field helps with his FPV and gimbal camera skills.

Michael was the first SUAS pilot to complete the Eyes Overhead program from its inception. Since then he has conducted many complex SUAS missions to include search and rescue, law enforcement, commercial, and other government missions. He also excels in building and repaired unmanned aerial systems and is currently a lead SUAS pilot and director of IT and equipment for Drone Pilot Inc. Michael also trains future SUAS pilots with Gene and John and as the first student of the program understands best how to succeed.

DPI Eyes Overhead Small Unmanned Aerial Flight Team Training
San Marcos, Texas Hays County Academy #3 July 9th, 2018

WELCOME to Drone Pilot Inc. Eyes Overhead UA Operations Training and Certification Program! Lets get you FLYING!

Course Overview: Drone Pilot Inc. developed a seven part **proficiency-based** unmanned aerial operations training program for the first responder/professional UA operator. This 100 hour course focuses on safety first to build a professional flight team, using public safety **muscle memory training techniques** when deploying for the unique missions of first responders and professional UA operations. This is a demanding class which requires self paced flight practice several times a week totaling 20 hrs between phases. The skill you learn in phase 1 is a building block to phase 2 and phase 3. Please practice the techniques demonstrated by the instructors to develop your muscle memory skills needed to complete your professional UA pilot training program.

LOCATION: SHFD Station 12 8301 Ranch Rd 12, San Marcos, TX 78666
https://goo.gl/maps/K6MHSp5TySr

LODGING: San Marcos Area Hotels

ATTIRE: comfortable field operations clothing (long pants, weather appropriate shirt and cover)

ISSUED EQUIPMENT: If DPI is providing the training UA the platform will be capable of switching into advanced flight modes. If you want to train with your personal UA system it must have the ability to fly in FULL MANUAL or 3D mode and pass inspection by DPI Instructors.

PHASE ONE July 9-10 2018
Day 1 - 10 hrs Classroom
0800-1200 PART 1 - Intro to Public Safety UA, FAA PART 107/Certificate of Authorization (COA) and UAS Ground School
1200-1300 LUNCH
1300-1800 PART 1 CONTINUED

Day 2 - Classroom and HANDS ON FLYING
0800-1200 PART 2 - UA System components, setting up the UA, Command and control, UA Programming, Aircraft Orientation, Parts, and Nomenclature of training and mission identified by client.
1200-1300 LUNCH
1300-1500 PART 3 - UA Basic Pilot Orientation Training (w/Fixed Wing Option) HANDS ON training and proficiency test standards
1500-1800 HANDS ON basic UA operations and orientation skill practice
Self-Practice 20 hours logged orientation skills practice and Drone Logbook entries

PHASE TWO Aug 13-14 2018
Day 3 – Intermediate Flight Team Training Course
0800-1200 PART 4 – Intermediate Operations and UA Crew roles and responsibilities Training
1200-1300 LUNCH
1300-1800 PART 5 -- UA First Person View Operations and Emergency Procedures Training

Day 4 — Intermediate Flight Team Training Course Continued
0800-1200 HANDS ON Confined Spaces FPV Practice, Flight Team Communication Exercises
1200-1300 LUNCH
1300-1800 HANDS ON UA Intermediate Emergency Procedures Practice, Flight Team Communication Exercises
Self-Practice 20 hours logged Emergency procedures practice and Drone Logbook entries

PHASE THREE Sept 10-11 2018
Day 5 - UA Advanced Flight Team Operations Training Course
0800-1200 PART 6 – UA Advanced Flight Team Operations Training Classroom
1200-1300 LUNCH
1300-1800 PART 7 – UA Advanced Flight Team Operations Training Mission Scenarios Table Top Briefing

Day 6 - UA Advanced Flight Team Mission Scenarios
0800-1800 Field Training Mission Scenarios ALL DAY **(BRING LUNCH, WATER, AND SUN SCREEN!)**

LOCATION POC GENE ROBINSON CELL 512.665.9990 DPI POC JOHN BUELL CELL 512.825.3487 TRAINING EQUIPMENT POC MICHAEL JOSEPH 512.921.7427 CALL or TEXT FOR QUESTIONS or ASSISTANCE

© Copyright 2016 Drone Pilot, INC. All Rights Reserved

Commissioners Court - Regular Session **39.**

Meeting Date: 06/26/2018

Limestone Rock Asphalt

Submitted For: Randy Barker **Submitted By:** Melissa Gurka, Purchasing

Department: Purchasing

Agenda Category: Regular Agenda Items

Information

Agenda Item

Discuss, consider, and take appropriate action on authorizing the Purchasing Agent to advertise and receive sealed bids for Limestone Rock Asphalt under IFB #1806-236.

Background

Williamson County is seeking qualified companies to provide Limestone Rock Asphalt per Item 330, Texas Department of Transportation, Standard Specifications for Construction and Maintenance of Highways, Streets, and Bridges 2014. This expenditure will be charged to 01.0200.0210.003550. Funding was approved in the FY2018 budget.

Fiscal Impact

From/To	Acct No.	Description	Amount

Attachments

Bid Packet

Form Review

Inbox	Reviewed By	Date
Purchasing (Originator)	Randy Barker	06/20/2018 01:35 PM
County Judge Exec Asst.	Wendy Coco	06/21/2018 08:23 AM
Form Started By: Melissa Gurka		Started On: 06/18/2018 01:18 PM
Final Approval Date: 06/21/2018		

Solicitation 1806-236

Limestone Rock Asphalt

Bid Designation: Public

Williamson County, Texas

Bid 1806-236
Limestone Rock Asphalt

Bid Number	1806-236
Bid Title	Limestone Rock Asphalt
Bid Start Date	In Held
Bid End Date	Jul 18, 2018 3:00:00 PM CDT
Question & Answer End Date	Jul 13, 2018 4:00:00 PM CDT
Bid Contact	Melissa Gurka Purchasing Specialist II 512-**943**-3860 melissa.gurka@wilco.org
Contract Duration	**365 days**
Contract Renewal	2 annual renewals
Prices Good for	**90 days**
Bid Comments	**Williamson County is seeking qualified companies to provide Limestone Rock Asphalt per Item 330, Texas Department of Transportation, Standard Specifications for Construction and Maintenance of Highways, Streets, and Bridges 2014.**

Item Response Form

Item	**1806-236-01-01 -** Please attach all documents to this line.
Quantity	**1 each**
Unit Price	
Delivery Location	**Williamson County, Texas** No Location Specified

Qty 1

Description
Please attach all documents to this line.

PUBLIC ANNOUNCEMENT AND GENERAL INFORMATION

WILLIAMSON COUNTY PURCHASING DEPARTMENT
SOLICITATION 1806-236
Limestone Rock Asphalt

BIDS MUST BE RECEIVED ON OR BEFORE:
Jul 18, 2018 3:00:00 PM CDT

BIDS WILL BE PUBLICLY OPENED:
Jul 18, 2018 3:00:00 PM CDT

Notice is hereby given that sealed Bids for the above-mentioned goods and/or services will be accepted by the Williamson County Purchasing Department. Williamson County uses BidSync to distribute and receive bids. Specifications for this IFB may be obtained by registering at www.bidsync.com.

Williamson County prefers and requests electronic submittal of this Bid.

All electronic bids must be submitted via: www.bidsync.com

Electronic bids are requested, however paper bids will currently still be received, until further notice and may be mailed or delivered to the address listed below.

Bidders are strongly encouraged to carefully read this entire IFB.

All interested Bidders are invited to submit a Bid in accordance with the Instructions and General Requirements, Bid Format, Bid Specifications, and Definitions, Terms and Conditions stated in this IFB.

Please note that a complete package must be submitted choosing one of the above two methods. Split packages submitted will be considered "unresponsive" and will not be accepted or evaluated.

Williamson County will not accept any Bids received after the submittal deadline, and shall return such Bids unopened to the Bidder.

General Information:

- If mailed or delivered in person, Bids and Bid addenda are to be delivered in sealed envelope on or before the submittal deadline, as noted in the Public Announcement and General Information listed above for this IFB, to:

  Williamson County Purchasing Department
  Attn: **BID NAME AND NUMBER**
  901 South Austin Avenue
  Georgetown, Texas 78626

  - Bidders should list the Bid Number, Bid Name, Name and Address of Bidder, and the Date of the Bid opening on the outside of the box or envelope and note "Sealed Bid Enclosed."
  - Bidder should submit one (1) original.
  - Williamson County will NOT be responsible for unmarked or improperly marked envelopes.
  - Williamson County will not accept any responsibility for Bids being delivered by third party carriers.
  - Facsimile transmittals will NOT be accepted.

- Bids will be opened publicly in a manner; however, to avoid public disclosure of contents only the names and of Bidders and prices will be read aloud.

- All submitted questions with their answers will be posted and updated on www.bidsync.com.

- It is the Bidder's responsibility to review all documents in BidSync, including any Addenda that may have been added after the document packet was originally released and posted.

  - Any Addenda and/or other information relevant to the IFB will be posted on www.bidsync.com.

  - The Williamson County Purchasing Department takes no responsibility to ensure any interested Bidder has obtained any outstanding addenda or additional information.

Bidder References

List the last (3) companies or governmental agencies, where the same or similar goods and/or services as contained in this IFB package, were recently provided by Bidder.

Reference 1

Client Name: Location:

Contact Name: Title:

Phone: E-mail

Contract Date To: Contract Date From: Contract Value: $

Scope of Work:

Reference 2

Client Name: Location:

Contact Name: Title:

Phone: E-mail

Contract Date To: Contract Date From: Contract Value: $

Scope of Work:

Reference 3

Client Name: Location:

Contact Name: Title:

Phone: E-mail

Contract Date To: Contract Date From: Contract Value: $

Scope of Work:

CONFLICT OF INTEREST QUESTIONNAIRE

For vendor or other person doing business with local governmental entity

Form CIQ

This questionnaire is being filed in accordance with chapter 176 of the Local Government Code by a person doing business with the governmental entity.

By law this questionnaire must be filed with the records administrator of the local government not later than the 7th business day after the date the person becomes aware of facts that require the statement to be filed. See Section 176.006, Local Government Code.

A person commits an offense if the person violates Section 176.006, Local Government Code. An offense under this section is a Class C misdemeanor.

OFFICE USE ONLY

Date Received

1 **Name of person doing business with local governmental entity.**

2 ☐ **Check this box if you are filing an update to a previously filed questionnaire.**

(The law requires that you file an updated completed questionnaire with the appropriate filing authority not later than September 1 of the year for which an activity described in Section 176.006(a), Local Government Code, is pending and not later than the 7th business day after the date the originally filed questionnaire becomes incomplete or inaccurate.)

3 **Describe each affiliation or business relationship with an employee or contractor of the local governmental entity who makes recommendations to a local government officer of the local governmental entity with respect to expenditure of money.**

4 **Describe each affiliation or business relationship with a person who is a local government officer and who appoints or employs a local government officer of the local governmental entity that is the subject of this questionnaire.**

CONFLICT OF INTEREST QUESTIONNAIRE

For vendor or other person doing business with local governmental entity

Form CIQ
Page 2

5 **Name of local government officer with whom filer has affiliation or business relationship.**
(Complete this section only if the answer to A, B, or C is YES.)

This section, item 5 including subparts A, B, C & D, must be completed for each officer with whom the filer has affiliation or other relationship. Attach additional pages to this Form CIQ as necessary.

A. Is the local government officer named in this section receiving or likely to receive taxable income from the filer of the questionnaire?

☐ Yes ☐ No

B. Is the filer of the questionnaire receiving or likely to receive taxable income from or at the direction of the local government officer named in this section AND the taxable income is not from the local governmental entity?

☐ Yes ☐ No

C. Is the filer of this questionnaire affiliated with a corporation or other business entity that the local government officer serves as an officer or director, or holds an ownership of 10 percent or more?

☐ Yes ☐ No

D. Describe each affiliation or business relationship.

6. Describe any other affiliation or business relationship that might cause conflict of interest:

7

Signature of person doing business with the governmental entity	Date

Signature not required if completing in BIDSYNC electronically.

BID AFFIDAVIT

This form must be completed, signed, notarized and returned with Bid package

The undersigned attests that the company named below, under the provisions of Subtitle F, Title 10, Texas Government Code Chapter 2270:

1. Does not boycott Israel currently; and
2. Will not boycott Israel during the term of the contract.

Pursuant to Section 2270.001, Texas Government Code:

1. "Boycott Israel" means refusing to deal with, terminating business activities with, or otherwise taking any action that is intended to penalize, inflict economic harm on, or limit commercial relations specifically with Israel, or with a person or entity doing business in Israel or in an Israeli-controlled territory, but does not include an action made for ordinary business purposes; and
2. "Company" means a for-profit sole proprietorship, organization, association, corporation, partnership, joint venture, limited partnership, or any limited liability company, including a wholly owned subsidiary, majority-owned subsidiary, parent company or affiliate of those entities or business associations that exist to make a profit.

The undersigned certifies that the IFB and the Bidder's Bid have been carefully reviewed and are submitted as correct and final. Bidder further certifies and agrees to furnish any and/or all goods and/or services upon which prices are extended at the price Bid, and upon the conditions contained in the IFB.

I hereby certify that the foregoing Bid has not been prepared in collusion with any other Bidder or other person or persons engaged in the same line of business prior to the official opening of this Bid. Further, I certify that the Bidder is not now, nor has been for the past six (6) months, directly or indirectly concerned in any pool or agreement or combination, to control the price of services/commodities Bid on, or to influence any person or persons to submit a Bid or not to submit a Bid thereon."

Name of Bidder:	
Address of Bidder:	
Email:	
Telephone:	
Printed Name of Person Submitting Affidavit:	
Signature of Person Submitting Affidavit:	

Cooperative Purchasing Program

Check one of the following options below. A non-affirmative Bid will in no way have a negative impact on the County's evaluation of the Bid.

☐	I will offer the quoted prices to all authorized entities during the term of the County's Contract.
☐	I will not offer the quoted prices to all authorized entities.

If no box is checked, the Bidder agrees to make best efforts in good faith to offer the quoted prices to all authorized entities.

BEFORE ME, the undersigned authority, a Notary Public, personally appeared _____ (*Name of Signer*), who after being by me duly sworn, did depose and say: "I, _____, (*Name of Signer*) am a duly authorized officer of/agent for _____ (*Name of Bidder*) and have been duly authorized to execute the foregoing on behalf of the said _____ (*Name of Bidder*).

SUBSCRIBED AND SWORN to before me by the above-named _____

on this the _____ day of _____, 20_____.

_____

Notary Public in and for

The State of _____

The County of _____

SIGNATURE AND NOTARY NOT REQUIRED IF COMPLETING IN BIDSYNC ELECTRONICALLY.

Williamson County – Invitation for Bid (IFB)

SECTION 1 - DEFINITIONS

Addendum/Addenda – means any written or graphic instruments issued by the County prior to the consideration of Bids which modify or interpret the Bid Documents by additions, deletions, clarifications, or corrections.

Agreement/Ensuing Agreement(s) – means the Successful Bidder may be required by the County to sign an additional Agreement containing terms necessary to ensure compliance with the IFB and the Bidder's Bid. Such Ensuing Agreement(s) shall contain the Bid specifications, terms and conditions that are derived from the IFB.

Bid Documents – means the Legal Notice, IFB including attachments, and any Addenda issued by the County prior to the consideration of any Bids.

Bid – means the completed and signed bid form, (sometimes referred to as the Price Sheet), and ALL required forms and documentation listed in the IFB package which have been submitted in accordance with the terms and conditions described in the IFB package. A Bid submitted in accordance with this IFB is irrevocable during the specified period for evaluation and acceptance of Bids unless a waiver is obtained from the Williamson County Purchasing Agent.

Bidder – means a person or entity who submits a Bid in response to this IFB.

Contract – means this IFB and the Bid of the Successful Bidder shall become a Contract between the Successful Bidder and the County once the Successful Bidder's Bid is properly accepted by the Williamson County Commissioners Court.

Commissioner's Court – means the Williamson County Commissioners Court.

County – means Williamson County, a political subdivision of the State of Texas.

Invitation for Bid (IFB) – means this document, together with the attachments thereto and any future Addenda issued by the County.

Successful Bidder – means the liable Bidder to whom the County intends to award the Contract.

SECTION 2 - BID FORMS AND SUBMISSION

2.1 CONFLICT OF INTEREST

No public official shall have interest in a Contract, in accordance with Vernon's Texas Codes Annotated, Local Government Code, Title 5, Subtitle C, Chapter 171, as amended.

As of January 1, 2006, all Bidders are responsible for complying with Local Government Code, Title 5, Subtitle C, Chapter 176. Additional information may be obtained from the County's website at the following link:

http://www.wilco.org/CountyDepartments/Purchasing/ConflictofInterestDisclosure/tabid/689/language/en-US/Default.aspx

Each Bidder must disclose any existing or potential conflict of interest relative to the performance of the requirements of this IFB. **Examples of potential conflicts of interest may include an existing business or personal relationship between the Bidder, its principal, or any affiliate or subcontractor with the County or any other entity or person involved in any way with the project that is subject to this IFB**. Similarly, any personal or business relationship between the Bidder, the principals, or any affiliate or subcontractor with any employee, or official of the County or its suppliers must be disclosed. Any such relationship that might be perceived or represented as a conflict must be disclosed. Failure to disclose any such relationship or reveal personal relationships with the County employees or officials may be cause for termination.

The County will decide if an actual or perceived conflict should result in Bid disqualification.

By submitting a Bid in response to this IFB, all Bidders affirm they have not given, nor intend to give, at any time hereafter, any economic opportunity, future employment, gift, loan, gratuity, special discount, trip, favor, or service to a the County public servant or any employee, official or representative of same, in connection with this procurement.

Each Bidder must provide a Conflict of Interest Statement with their Bid Package. Package may be deemed incomplete without this form.

2.2 CERTIFICATE OF INTERESTED PARTIES – FORM 1295

As of January 1, 2016, all Successful Bidders are responsible for complying with the Texas Government Code, Section 2252.908. The law states that the County may not enter into certain contracts with a Bidder unless the Bidder submits a disclosure of interested parties to the County at the time the Bidder submits the signed Contract. The law applies only to a Contract of the County on or after January 1, 2016 that either:

A. Requires an action or vote by the Commissioners Court before the Contract may be signed (all contracts that fall under the jurisdiction of the Commissioners Court approval, such as contracts resulting from an Initiation for Bid (IFB), RFP, Request for Qualifications (RFQ), etc., excluding, but not limited to, certain Juvenile Service contracts, contracts funded with Sheriff's seized fun monies, etc.); or
B. Has a value of at least $1,000,000.

By January 1, 2016, the Texas Ethics Commission will make available on its website, a new filing application that must be used to file Form 1295. Information regarding how to use the filing application is

available on the Texas Ethics Commission website at the following link:

https://www.ethics.state.tx.us/whatsnew/elf_info_form1295.htm

A Respondent must:

A. Use the online application to process the required information on Form 1295.

B. Print a copy of the form which will contain a unique certification number.

C. An authorized agent of the Bidder must sign the printed copy of the form.

D. File the completed Form 1295 and certification of filing (scanning and emailing form is sufficient) with Williamson County Purchasing Agent at the time the signed Bid and/or Contract is submitted for approval.

After the Commissioners Court award of the Contract, the County shall notify the Texas Ethics Commission, using the Texas Ethics Commission's filing application, of the receipt of the filed Form 1295 and certification of filing not later than the 30th day after the date the Contract binds all parties to the Contract. The Texas Ethics Commission will post the completed Form 1295 to its website within seven business days after receiving notice from the County.

2.3 BID AFFIDAVIT

The Bidder attests to abiding by Texas Government Code Chapter 2270, Subtitle F, Title 10 stating that they neither currently boycott Israel, nor will the boycott Israel during the term of the contract. Furthermore, the Bidder certifies and agrees to furnish any and/or all goods and/or services upon which prices are extended at the price Bid, and upon the conditions contained in the IFB. Additionally, the Bidder certifies that the Bid has not been prepared in collusion with any other Bidder or other person or persons engaged in the same line of business prior to the official opening of this Bid. Further, Bidder certifies that the he or she is not now, nor has been for the past six (6) months, directly or indirectly concerned in any pool agreement or combination, to control the price of services/commodities Bid on, or to influence any person or persons to submit a Bid or not to submit a Bid thereon. **Each Bidder must provide a Bid Affidavit with their Bid Package. Package may be deemed incomplete without this form.**

2.4 ETHICS

The Bidder shall not accept or offer gifts or anything of value nor enter into any business arrangement with any employee, official or agent of the County.

2.5 BID SUBMITTAL DEADLINE

The Bid is due no later than the submittal date and time set forth in the Public Announcement and General Information listed in this IFB package. Contents of each Bid shall be submitted in accordance with this IFB.

2.6 DELIVERY OF BIDS

The County uses BidSync to distribute and receive Bids and proposals. It is preferred that Bids submitted electronically through BidSync; however, Bidders can submit a hard copy.

Refer to www.bidsync.com for further information on how to submit electronically.

If mailed or delivered in person, Bids and Bid Addenda are to be delivered in sealed envelope on or before the submittal deadline, as noted in the Public Announcement and General Information listed in this IFB package, to:

Williamson County Purchasing Department
Attn: **Bid Name and Number**
901 South Austin Avenue
Georgetown, Texas 78626

Also, all Bidders should list their Name and Address, and the Date of the Bid opening on the outside the box or envelope and note "Sealed Bid Enclosed." The County will not accept any Bids received after the submittal deadline, and shall return such Bids unopened to the Bidder. The County will not accept any responsibility for Bids being delivered by third party carriers.

Bids will be opened publically and the names of Bidders and pricing will be read aloud.

SECTION 3 - INSTRUCTIONS AND GENERAL REQUIREMENTS

3.1 INSTRUCTIONS

Read this document carefully, and follow all instructions and requirements. All Bidders are responsible for fulfilling all requirements and specifications. Be sure to have a clear understanding of this IFB.

General requirements apply to all advertised IFBs; however, these may be superseded, in whole or in part, by the bid specifications, Addenda and modifications issued as a part of this IFB. Be sure your Bid package is complete.

3.2 AMBIGUITY, CONFLICT, OR OTHER ERRORS IN THIS IFB

If a Bidder discovers any ambiguity, conflict, discrepancy, omission or other error in this IFB, the Bidder shall immediately notify the County Purchasing Department of such error in writing and request modification or clarification of the document.

Modifications will be made by issuing Addenda. If the Bidder fails to notify the County prior to the date and time fixed for submission of Bids of an error or ambiguity in the IFB known to the Bidder, or an error or ambiguity that reasonably should have been known to the Bidder, then the Bidder shall be deemed to have waived the error or ambiguity or its later resolution.

The County may also modify the IFB, no later than forty-eight (48) hours prior to the date and time fixed for submission of Bids, by issuance of an Addendum. All Addenda will be numbered consecutively, beginning with one (1).

3.3 NOTIFICATION OF MOST CURRENT ADDRESS

All Bidders in receipt of this IFB shall notify the Williamson County Purchasing Department of any address changes, contact person changes, and/or telephone number changes no later than forty-eight (48) hours prior to the date and time fixed for submission of Bids.

3.4 SIGNATURE OF BIDDER

A. If the Bidder is a Corporation or Limited Liability Company, the legal name of the Corporation Limited Liability Company shall be provided together with the signature of the officer or officers authorized to sign on behalf of such entity.

B. If the Bidder is a General Partnership, the true name of the firm shall be provided with the signature of each partner authorized to sign.

C. If the Bidder is a Limited Partnership, the name of the Limited Partner's General Partner shall provided with the signature of the officer authorized to sign on behalf of the General Partner.

D. If the Bidder is a Sole Proprietor(s) (individual), each Sole Proprietor(s) shall sign.

E. If signature is by an agent, other than the Sole Proprietor(s) or an officer of a Corporation, Limited Liability Company, General Partner or a member of a General Partnership, a power of attorney equivalent document must be submitted to the Williamson County Purchasing Department.

3.5 ASSUMED BUSINESS NAME

If the Bidder operates business under an Assumed Business Name, the Bidder must have on file with the

Williamson County Clerk a current Assumed Name Certificate and provide a file marked copy of same.

3.6 BID OBLIGATION

The contents of the IFB, Bid, and any clarification thereof submitted by the Successful Bidder shall become part of the contractual obligation and incorporated by reference into the Contract and any Ensuing Agreement(s).

3.7 COMPLIANCE WITH IFB SPECIFICATIONS

It is intended that this IFB describe the requirements and the Bid format in sufficient detail to secure comparable Bids. Failure to comply with all provisions of the IFB may, at the sole discretion of the County, result in disqualification.

3.8 WITHDRAWAL OF BID

The Bidder may withdraw its Bid by submitting a written request with the company letterhead and the signature of an authorized individual, as described in Section 3.4, Signature of Bidder, to the Williamson County Purchasing Department any time prior to the submission deadline.

The Bidder may submit a new Bid prior to the deadline. Alterations of the Bid in any manner will not be considered if submitted after the deadline. Withdrawal of a Bid after the deadline will be subject to written approval of the Williamson County Purchasing Agent.

3.9 EVALUATION AND AWARD

The County reserves the right to use all pertinent information (also learned from sources other than disclosed in the Bid process) that might affect the County's judgment as to the appropriateness of award to the lowest and best evaluated Bid. This information may be appended to the Bid evaluation process results. Information on a Bidder from reliable sources, and not within the Bidder's Bid, may also be noted and made part of the evaluation file. The County shall have sole discretion for determining the reliability of the source.

To ensure the proper and fair evaluation of a solicitation, the County prohibits unsolicited communication initiated by the Bidder to the County Official or Employee evaluating or considering the Bids prior to the time an award has been made. Unsolicited communication may be ground for disqualifying the offending Bidder from consideration or award of the solicitation, or any future solicitation.

Communication between the Bidder and the County will be initiated by the appropriate County Official Employee in order to obtain information or clarification needed to develop a proper and accurate evaluation of the solicitation.

The County intends to award a Contract to the most responsible and responsive Bidder whose Bid will be most advantageous to the County. In accordance with Texas Government Code and Local Government Code, the County may consider, to the extent allowed by law, the following:

A. Price;
B. The Bidder's experience and reputation;
C. Quality of the Bidder's goods and/or services;
D. The Bidder's safety record;
E. The Bidder's proposed personnel;
F. The Bidder's financial capabilities; and
G. Any other relevant factors specifically listed in this IFB or authorized by law.

3.10 CONDISERATION OF LOCATION OF PRINCIPAL OFFICE

Pursuant to Texas Local Government Code, Section 271.905, in purchasing any real property or personal property that is not affixed to real property, if the County receives one or more Bids from a Bidder whose principal place of business is in Williamson County and whose Bid is within three (3) percent of the lowest Bid price received by the County from a Bidder who is not a resident of Williamson County, the County may enter into a contract with:

A. The lowest Bidder; or the Bidder whose principal place of business is in Williamson County if the Commissioners Court determines, in writing, that the local Bidder offers the County the best combination of contract price and additional economic development opportunities Williamson County created by the contract award, including the employment of residents Williamson County and increased tax revenues to Williamson County.

3.11 REJECTION OR ACCEPTANCE.

It is understood that the Commissioners Court of Williamson County, Texas, reserves the right to accept or reject any and/or all Bids for any or all goods and/or services covered in this IFB, and to waive informalities or defects in the Bid or to accept such Bid, if it shall deem to be in the best interest of the County.

Awards should be made approximately sixty (60) business days after the Bid opening date. Results may be obtained by viewing the Williamson County vendor portal at the following link:

http://www.wilco.org/CountyDepartments/Purchasing/SearchforaPastBid/tabid/5213/language/en-US/Default.aspx

3.12 RESPONSIBILITY

It is expected that a prospective Bidder will be able to affirmatively demonstrate responsibility. A prospective Bidder should be able to meet the following requirements:

A. Have adequate financial resources, or the ability to obtain such resources as required;
B. Be able to comply with the required or proposed delivery schedule;
C. Have a satisfactory record of performance that can be determined thru references provided; and
D. Be otherwise qualified and eligible to receive an award.

The County may request representation and other information sufficient to determine the Bidder's ability to meet these minimum standards listed above.

3.13 FIRM PRICING

For unit price items, all of the items listed are to be on a "per unit" basis, stating a firm price per unit or unit quantity of each item. The Bidder must submit a firm price that must be good from the date of Bid opening for the fixed period of time set out in this IFB. Unless the IFB expressly states otherwise, this period shall be until the end of the Initial Contract Period.

Bids which do not state a fixed price, or which are subject to change without notice, will not be considered. The Court may award a Contract for the period implied or expressly stated in the lowest and best Bid.

3.14 PURCHASE ORDERS

If required by the Williamson County Purchasing Department, a purchase order(s) may be generated to the Successful Bidder for goods and/or services. If a purchase order is issued, the purchase order number must appear on all itemized invoices and/or requests for payment.

3.15 SILENCE OF SPECIFICATIONS

The apparent silence of these specifications as to any detail or to the apparent omission from it of a detailed description concerning any point, shall be regarded as meaning that only the best practices are to prevail. All interpretations of these specifications shall be made on the basis of this statement.

3.16 REFERENCES

The County may require the Bidder to supply a list of at least three (3) references where like services and/or goods have been supplied by their firm within the past five (5) years, to include names, titles, phone numbers and email addresses of key personnel, and dates of performance.

The County may contact some or all of the references in order to determine the Respondent performance record on work similar to that described in this RFP. The County reserves the right to contact references other than those provided in the response and to use the information gained from them in the evaluation process.

References, if requested, should be provided in accordance with this IFB. Bid may not be deemed complete without the inclusion of requested references.

SECTION 4 - TERMS AND CONDITIONS

4.1 VENUE AND GOVERNING LAW

The Bidder hereby agrees and acknowledges that venue and jurisdiction of any suit, right, or cause of action arising out of or in connection with this IFB, the Contract and any Ensuing Agreement(s), shall lie exclusively in either Williamson County, Texas or in the Austin Division of the Western Federal District of Texas, and the parties hereto expressly consent and submit to such jurisdiction. Furthermore, except to the extent that this IFB, the Contract and any Ensuing Agreement(s) is governed by the laws of the United States, this IFB, the Contract and any Ensuing Agreement(s) shall be governed by and construed in accordance with the laws of the State of Texas, excluding, however, its choice of law rules.

4.2 INCORPORATION BY REFERENCE AND PRECEDENCE

A. The Contract shall be derived from the IFB and its Addenda (if applicable), and the Bidder's Bid. In the event of a dispute under the Contract, applicable documents will be referred to for the purpose of clarification or for additional detail in the following order of precedence:

   1. The IFB and its Addenda (if applicable); and

   2. The Bidder's Bid.

B. In the event the County requires that an Ensuing Agreement be executed following award and a dispute arises between the terms and conditions of the Ensuing Agreement, the IFB and its Addenda (if applicable), and the Bidder's Bid, applicable documents will be referred to for the purpose of clarification or for additional detail in the following order of precedence:

   1. Terms and conditions of the Ensuing Agreement;

   2. The IFB its Addenda; and

   3. The Bidder's Bid.

4.3 OWNERSHIP OF BID

Each Bid shall become the property of the County upon submittal and will not be returned to Bidders unless received after the submittal deadline.

4.4 DISQUALIFICATION OF BIDDER

Upon signing and submittal of the Bid, a Bidder offering to sell supplies, materials, services, or equipment to the County, certifies that the Bidder has not violated the antitrust laws of the State of Texas codified in Business & Commerce Code, Section 15.01, or the Federal Antitrust Laws, and has not communicated directly or indirectly the offer made to any competitor or any other person engaged in such line of business. Any or all Bids may be rejected if the County believes that collusion exists among the Bidders.

4.5 FUNDING

The County intends to budget and make sufficient funds available and authorize funds for expenditure to finance the costs of the Contract. All Bidders understand and agree that the County's payment of amounts under the Contract shall be contingent on the County receiving appropriations or other expenditure authority sufficient to allow the County, in the exercise of reasonable administrative discretion, to make payments under this Contract.

4.6 ASSIGNMENT, SUCCESSORS AND ASSIGNS

The Successful Bidder may not assign, sell, or otherwise transfer the Contract or any other rights or interests obtained under the Contract without written permission of the Commissioners Court. The Contract and any Ensuing Agreement(s) shall be binding upon and inure to the benefit of the contracting parties hereto and their respective successors and permitted assigns.

4.7 IMPLIED REQUIREMENTS

Products or services not specifically described or required in the IFB, but are necessary to provide the functional capabilities described by the Bidder, shall be implied and deemed to be included in the Bid.

4.8 TERMINATION

A. **Termination for Cause:** The County reserves the right to terminate the Contract and/or any Ensuing Agreement(s) for default if the Successful Bidder breaches any of the Bid specifications, terms and conditions, including warranties of the Bidder, if any, or if the Successful Bidder becomes insolvent or commits acts of bankruptcy. Such right of termination is in addition to and not in lieu of any other remedies the County may have at law or in equity or as may otherwise provided hereunder. Default may be construed as, but not limited to, failure to deliver the proper goods and/or services within the proper amount of time, and/or to properly perform any and all other requirements to the County's satisfaction, and/or to meet all other obligations and requirements.

B. **Termination for Convenience:** The County may terminate the Contract and/or any Ensuing Agreement(s) for convenience and without cause or further liability, upon no less than thirty (30) calendar days written notice to the Successful Bidder. The County reserves the right to extend this period if it is in the best interest of the County. In the event the County exercises its right to terminate without cause, it is understood and agreed that only the amounts due to the Successful Bidder for goods, commodities and/or services provided and expenses incurred to and including the date of termination, will be due and payable. No penalty will be assessed for the County termination for convenience.

4.9 NON-PERFORMANCE

It is the objective of the County to obtain complete and satisfactory performance of the requirements set forth herein. In addition to any other remedies available at law, in equity or that may be set out herein, failure to perform may result in a deduction of payment equal to the amount of the goods and/or services that were not provided and/or performed to the County's satisfaction.

In the event of such non-performance, the County shall have the right, but shall not be obligated, to complete the services itself or by others and/or purchase the goods from other sources. If the County elects to acquire the goods or perform the services itself or by others, pursuant to the foregoing, the Successful Bidder shall reimburse the County, within ten (10) calendar days of demand, for all costs incurred by the County (including, without limitation, applicable, general, and administrative expenses, and field overhead, and the cost of necessary equipment, materials, and field labor) in correcting the nonperformance which the Successful Bidder fails to meet pursuant to the requirements set out herein. In the event the Successful Bidder refuses to reimburse the County as set out in this provision, the County shall have the right to deduct such reimbursement amounts from any amounts that may be then owing or that may become owing in the future to the Successful Bidder.

4.10 PROPRIETARY INFORMATION AND THE TEXAS PUBLIC INFORMATION ACT

All material submitted to the County shall become public property and subject to the Texas Public Information Act upon receipt. If a Bidder does not desire proprietary information in the Bid to be

disclosed, each page must be clearly identified and marked proprietary at time of submittal or, more preferably, all proprietary information may be placed in a folder or appendix and be clearly identified and marked as being proprietary. Failure to clearly identify and mark information as being proprietary as set forth under this provision will result in all unmarked information being deemed non-proprietary and available to the public. For all information that has not been clearly identified and marked as proprietary by the Bidder, the County may choose to place such information on the County's website and/or a similar public database without obtaining any type of prior consent from the Bidder.

The County will, to the extent allowed by law, endeavor to protect from public disclosure the information that has been identified and marked as proprietary. The final decision as to what information must be disclosed, however, lies with the Texas Attorney General.

To the extent, if any, that any provision in this IFB or in the Bidder's Bid is in conflict with Texas Government Code, Chapter 552, as amended (the "Public Information Act"), the same shall be of no force or effect. Furthermore, it is expressly understood, and agreed, that the County, and its officers and employees, may request advice, decisions and opinions of the Attorney General of the State of Texas in regard to the application of the Public Information Act to any items or data furnished to the County as to whether or not the same are available to the public. It is further understood that the County, and its officers and employees, shall have the right to rely on the advice, decisions and opinions of the Attorney General, and that the County, its officers and employees shall have no liability or obligation to any party hereto for the disclosure to the public, or to any person or persons, of any items or data furnished to the County by a party hereto, in reliance of any advice, decision or opinion of the Attorney General of the State of Texas.

4.11 RIGHT TO AUDIT

The Successful Bidder agrees that the County or its duly authorized representatives shall, until the expiration of three (3) years after termination or expiration of the services to be performed, have access to and the right to examine and photocopy any and all books, documents, papers and records of the Successful Bidder, which are directly pertinent to the services to be performed or goods to be delivered for the purposes of making audits, examinations, excerpts and transcriptions. The Successful Bidder agrees that the County shall have access during normal working hours to all necessary facilities and shall be provided adequate and appropriate work space in order to conduct audits in compliance with the provisions of this section. The County shall give the Successful Bidder reasonable advance notice of intended audits.

4.12 TESTING AND INSPECTIONS

The County reserves the right to inspect and test equipment, supplies, materials and goods for quality and compliance with this IFB, and ability to meet the needs of the user. Demonstration units must be available for review. Should the goods or services fail to meet requirements and/or be unavailable for evaluation, the County can deem the Bidder to be in breach and terminate the Contract and/or any Ensuing Agreement(s).

4.13 BID PREPARATION COSTS

The cost of developing Bids is the sole responsibility of the Bidders and shall not be charged to the County. There is no expressed or implied obligation for the County to reimburse the Bidders for any expense incurred in preparing a Bid in response to this IFB and the County will not reimburse the Bidders for such expenses.

4.14 INDEMNIFICATION

The Successful Bidder shall indemnify, defend and save harmless, the County, its officials, employees, agents and agent's employees from, and against, all claims, liability, and expenses including reasonable attorneys' fees, arising from activities of the Bidder, its agents, servants or employees, performed

hereunder that result from the negligent act, error, or omission of the Bidder or any of the Bidder agents, servants or employees, as well as all claims of loss or damage to the Bidder's and the County property, equipment, and/or supplies.

Furthermore, the County, its officials, employees, agents and agents' employees shall not be liable for damages to the Successful Bidder arising from any act of any third party, including, but not limited to, theft. The Successful Bidder further agrees to indemnify, defend and save harmless, the County from its officials, employee, agents and agents' employees against all claims of whatever nature arising from any accident, injury, or damage whatsoever, caused to any person, or the property of any person, occurring in relation to the Successful Bidder's performance of any services requested hereunder during the term of the Contract and/or any Ensuing Agreement(s).

The Successful Bidder shall timely report all claims, demands, suits, actions, proceedings, liens or judgements to the County and shall, upon the receipt of any claim, demand, suit, action, proceeding, lien or judgement, not later than the fifteenth (15^{th}) day of each month; provide the County with a written report on each such matter, setting forth the status of each matter, the schedule or planned proceedings with respect to each matter and the cooperation or assistance, if any, of the County required by the Successful Bidder in the defense of each matter. The Successful Bidder's duty to defend, indemnify and hold the County harmless shall be absolute. It shall not abate or end by reason of the expiration or termination of the Contract and/or any Ensuing Agreement(s), unless otherwise agreed by the County in writing. The provisions of this section shall survive the termination of the Contract and shall remain in full force and effect with respect to all such matters no matter when they arise.

In the event of any dispute between the parties, as to whether a claim, demand, suit, action, proceeding, lien or judgement, that appears to have been caused by or appears to have arisen out of or in connection with acts or omissions of the County, the Bidder shall nevertheless fully defend such claim, demand, suit or action, proceeding, lien or judgement, until and unless there is a determination by a court of competent jurisdiction that the acts and omissions of the Bidder are not an issue in the matter.

The Successful Bidder's indemnification shall cover, and the Successful Bidder agrees to, indemnify the County, in the event the County is found to have been negligent for having selected the Successful Bidder to perform the work described in this request. The provision by the Successful Bidder of insurance shall not limit the liability of the Successful Bidder under the Contract and/or any Ensuing Agreement(s).

4.15 WAIVER OF SUBROGATION

The Successful Bidder and the Successful Bidder's insurance carrier waive any and all rights whatsoever with regard to subrogation against the County as an indirect party to any suit arising out of personal or property damages resulting from the Bidder's performance under this Contract and any Ensuing Agreement(s).

4.16 RELATIONSHIP OF THE PARTIES

The Successful Bidder shall be an independent contractor and shall assume all of the rights, obligations, liabilities, applicable to it as such independent contractor hereunder and any provisions herein which may appear to give the County the right to direct the Successful Bidder as to details of doing work herein covered, or to exercise a measure of control over the work, shall be deemed to mean that the Successful Bidder shall follow the desires of the County in the results of the work only. The County shall not retain or have the right to control the Successful Bidder's means, methods or details pertaining to the Successful Bidder's performance of the work. The County and the Successful Bidder hereby agree and declare that the Successful Bidder is an independent contractor and as such meets the qualifications of an "Independent Contractor" under Texas Workers Compensation Act, Texas Labor Code, Section 406.141, that the Successful Bidder is not an employee of the County, and that the Successful Bidder and its employees, agents and subcontractors shall not be entitled to workers compensation coverage or any other type of insurance coverage held by the County.

4.17 SOLE PROVIDER

The Successful Bidder agrees and acknowledges that it shall not be considered a sole provider of the goods and/or services described herein and that the County may contract with other providers of such goods and/or services if the County deems, at its sole discretion, that multiple providers of the same goods and/or services will serve the best interest of the County.

4.18 FORCE MAJEURE

If the party obligated to perform is prevented from performance by an act of war, order of legal authority, act of God, or other unavoidable cause not attributable to the fault or negligence of said party, the other party shall grant such party relief from the performance. The burden of proof for the need of such relief shall rest upon the party obligated to perform. To obtain release based on force majeure, the party obligated to perform shall file a written request with the other party.

4.19 SEVERABILITY

If any provision of this IFB, the Contract or any Ensuing Agreement(s) shall be held invalid or unenforceable by any court of competent jurisdiction, such holding shall not invalidate or render unenforceable any other provision thereof, but rather the entire IFB, Contract or any Ensuing Agreement (s) will be construed as if not containing the particular invalid or unenforceable provision or provisions, and the rights and obligation of the parties shall be construed and enforced in accordance therewith. The parties acknowledge that if any provision of this IFB, the Contract or any Ensuing Agreement(s) is determined to be invalid or unenforceable, it is the desire and intention of each that such provision be reformed and construed in such a manner that it will, to the maximum extent practicable, give effect to the intent of this IFB, the Contract or any Ensuing Agreement(s) and be deemed to be validated and enforceable.

4.20 EQUAL OPPORTUNITY

Neither party shall discriminate against any employee or applicant for employment because of race, color, sex, religion or national origin.

4.21 NOTICE

Any notice to be given shall be in writing and may be distributed by personal delivery, or by registered or certified mail, return receipt requested, addressed to the proper party, at the following address:

The County: Williamson County Purchasing Department
Attn: Purchasing Agent
901 South Austin Avenue
Georgetown, Texas 78626

The Bidder: Address set out in Bidder's Submittal.

Notices given in accordance with this provision shall be effective upon (1) receipt by the party to which notice is given, or (2) on the third (3rd) calendar day following mailing, whichever occurs first.

4.22 SALES AND USE TAX EXEMPTION

The County is a body, corporate and politic, under the laws of the State of Texas and claims exemption from sales and use taxes under Texas Tax Code, Section 151.309, as amended, and the services and/or goods subject hereof are being secured for use by the County.

4.23 COMPLIANCE WITH LAWS

The County and the Successful Bidder shall comply with all federal, state, and local laws, statutes, ordinances, rules and regulations, and the orders and decrees of any courts or administrative bodies or tribunals in any matter affecting the performance of the Contract and any Ensuing Agreement(s), including, without limitation, Workers' Compensation laws, salary and wage statutes and regulations, licensing laws and regulations. When required, the Successful Bidder shall furnish the County with certification of compliance with said laws, statues, ordinances, rules, regulations, orders, and decrees above specified.

4.24 INCORPORATION OF EXHIBITS, APPENDICES AND ATTACHMENTS

All of the Exhibits, Appendices and Attachments referred to herein are incorporated by reference as if set forth verbatim herein. Any conflicting terms in the Contract documents will be resolved at the sole discretion of the Commissioners Court.

4.25 NO WAIVER OF IMMUNITIES

Nothing herein shall be deemed to waive, modify or amend any legal defense available at law or in equity to the County, its past or present officers, employees, or agents, nor to create any legal rights or claim on behalf of any third party. The County does not waive, modify, or alter to any extent whatsoever the availability of the defense of governmental immunity under the laws of the State of Texas and of the United States.

4.26 NO WAIVER

The failure or delay of any party to enforce at any time or any period of time any of the provisions of this IFB, the Contract or any Ensuing Agreement(s) shall not constitute a present or future waiver of such provisions nor the right of either party to enforce each and every provision. Furthermore, no term or provision hereof shall be deemed waived and no breach excused unless such waiver or consent shall be in writing and signed by the party claimed to have waived or consented. Any consent by any party to, or waiver of, a breach by the other, whether expressed or implied, shall not constitute a consent to, waiver of or excuse for any other, different or subsequent breach.

4.27 CURRENT REVENUES

The obligations of the parties under the Contract and any Ensuing Agreement(s) do not constitute a general obligation or indebtedness of the County for which the County is obligated to levy, pledge, or collect any of taxation. It is understood and agreed that the County shall have the right to terminate the Contract and any Ensuing Agreement(s) at the end of any the County fiscal year if the governing body of the County does not appropriate sufficient funds as determined by the County's budget for the fiscal year in question. The County may effect such termination by giving written notice of termination to the Successful Bidder at the end of its then-current fiscal year.

4.28 FOB DESTINATION

To the extent applicable to this IFB, all of the items listed are to be Free On Board to final destination (FOB Destination) with all transportation charges if applicable to be included in the Bid, unless otherwise specified in the Invitation for Bids. The title and risk of loss of the goods shall not pass to the County until receipt and acceptance takes place at the FOB Destination point.

4.29 BINDING EFFECT

This Contract and any Ensuing Agreement(s) shall be binding upon and inure to the benefit of the parties

and their respective permitted assigns and successors.

4.30 ASSIGNMENT

The Successful Bidder's interest and duties hereunder may not be assigned or delegated to a third party without the express written consent of the County.

4.31 SAFETY

The Successful Bidder is responsible for initiating, maintaining, and supervising all safety precautions and programs in connection with any services to be provided hereunder. The safety program shall comply with all applicable requirements of the current federal Occupational Safety and Health Act and all other applicable federal, state and local laws and regulations.

4.32 GENERAL OBLIGATIONS AND RELIANCE

The Successful Bidder shall perform all services and/or provide all goods, as well as those reasonably inferable and necessary for completion and provision of services and/or goods required hereunder. The Successful Bidder shall keep the County informed of the progress and quality of the services. The Successful Bidder agrees and acknowledges that the County is relying on the Successful Bidder's represented expertise and ability to provide the goods and/or services described herein. The Successful Bidder agrees to use its best efforts, skill, judgment, and abilities to perform its obligations in accordance with the highest standards used in the profession and to further the interests of the County accordance with the County's requirements and procedures. The Successful Bidder's duties, set forth herein, shall at no time be in any way diminished by reason of any approval by the County, n shall the Successful Bidder be released from any liability by reason of such approval by the County, it being understood that the County at all times is ultimately relying upon the Successful Bidder's skill and knowledge in performing the services and providing any goods required hereunder.

4.33 ESTIMATED QUANTITIES

To the extent applicable to this IFB, the estimated quantity of each item listed in this IFB is only estimate; the actual quantity to be purchased may be more or less. The County is not obligated purchase any minimum amount, and the County may purchase any reasonable amount greater than t estimate for the same unit price. Any limit on quantities available must be stated expressly in the Bid.

4.34 CONTRACTUAL DEVELOPMENT

The contents of the IFB and the Successful Bidder's Bid will become an integral part of the Contract, but may be modified, at the County's sole discretion, by provisions of an Ensuing Agreement. Therefore, the Bidder must agree to an inclusion of an Ensuing Agreement of the Bid specifications, terms and conditions of this IFB. If an Ensuing Agreement is required under this IFB, information relative to t Agreement will be located in the Special Provisions Section of this IFB.

4.35 SURVIVABILITY

All applicable agreements that were entered into between the Successful Bidder and the County, under the terms and conditions of the Contract and/or any Ensuing Agreement(s), shall survive the expiration or termination thereof for ninety (90) days unless a new contract has been awarded.

The County may exercise, by written notice to the Successful Bidder no later than ten (10) calendar days of the Contract expiration, this clause for emergencies only.

4.36 AIR QUALITY

In determining the overall best Bid, the County may, to the extent applicable, exercise the option granted to local governments under the Texas Local Government Code, Section 271.907.

This option allows the County to evaluate Bids and give preference to goods and/or services of a Bidder that demonstrates that the Bidder meets or exceeds any and all state or federal environmental standards, including voluntary standards, relating to air quality. If the Bid being submitted will have an effect on air quality for the County (as it relates to any state, federal, or voluntary air quality standard), then the Bidder is encouraged to provide information in narrative indicating the anticipated air quality impact. All Bidders are expected to meet all mandated state and federal air quality standards.

4.37 ENTIRE AGREEMENT

The Contract and any Ensuing Agreement(s) shall supersede all prior Agreements, written or oral between the Successful Bidder and the County and shall constitute the entire Agreement and understanding between the parties with respect to the services and/or goods to be provided. Each of the provisions herein shall be binding upon the parties and may not be waived, modified, amended or altered, except by writing signed by the Successful Bidder and the County.

4.38 PAYMENT

The County's payment for goods and services shall be governed by the Texas Government Code, Chapter 2251. An invoice shall be deemed overdue the thirty-first (31st) day after the later of the following:

A. The date the County receives the goods under the Contract;
B. The date the performance of the service under the Contract is completed; or
C. The date the Williamson County Auditor receives an invoice for the goods or services.

Interest charges for any overdue payments shall be paid by the County in accordance with Texas Government Code, Section 2251.025. More specifically, the rate of interest that shall accrue on a late payment is the rate in effect on September 1 of the County's fiscal year in which the payment becomes due. The said rate in effect on September 1 shall be equal to the sum of one (1) percent, and the prime rate published in the Wall Street Journal on the first (1st) day of July of the preceding fiscal year that does not fall on a Saturday or Sunday.

In the event that an error appears in an invoice submitted by the Successful Bidder, the County shall notify the Successful Bidder of the error not later than the twenty-first (21st) day after the date the County receives the invoice. If the error is resolved in favor of the Successful Bidder, the Successful Bidder shall be entitled to receive interest on the unpaid balance of the invoice submitted by the Successful Bidder beginning on the date that the payment for the invoice became overdue. If the error is resolved in favor of the County, the Successful Bidder shall submit a corrected invoice that must be paid in accordance within the time set forth above. The unpaid balance accrues interest as provided by the Texas Government Code, Chapter 2251, if the corrected invoice is not paid by the appropriate date.

As a minimum, invoices shall include:

A. Name, address, and telephone number of the Successful Bidder and similar information in the event the payment is to be made to a different address.

B. The County Contract, Purchase Order.

C. Identification of items or service as outlined in the Contract.

D. Quantity or quantities, applicable unit prices, total prices and total amount.

E. Any additional payment information which may be called for by the Contract.

Payment inquiries should be directed to the following address:

Williamson County Auditor's Office, Accounts Payable Department
Email: accountspayable@wilco.org
Phone: 512-943-1500

4.39 CONTRACTUAL FORMATION AND ENSUING AGREEMENT

The IFB and the Bidder's Bid, when properly accepted by the Commissioners Court, shall constitute a Contract equally binding between the Successful Bidder and the County.

If an Ensuing Agreement is required by this IFB, that information will be provided in Special Provisions section of this IFB. The Successful Bidder shall be required to execute the Agreement at the Williamson County Purchasing Department approximately ten (10) calendar days after the Successful Bidder is notified of award. The Ensuing Agreement shall be in the same form as the Agreement which is attached to the end of this IFB. The only anticipated changes in the Ensuing Agreement will be to include additional exhibits, to fill in blanks to identify the Successful Bidder, and terms relating to the compensation, or to revise the Agreement to accommodate corrections, changes in the scope of services, or changes pursuant to Addenda issued. **Bidders should raise any questions regarding the terms of the Agreement in the form of written questions or submittals as described in the Public Announcement and General Information portion of this IFB.** Because the signed Ensuing Agreement will be substantively and substantially derived from the attached Agreement, each Bidder is urged to seek independent legal counsel as to any questions about the terms, conditions or provisions contained in the Agreement *before* submitting a Bid. Again, the attached Agreement, if applicable, contains important legal provisions and is considered part and parcel of this IFB. Failure or refusal to sign aforesaid Agreement shall be grounds for the County to revoke any award which has been issued, forfeit Bid security, if applicable, and select another Bidder.

4.40 COOPERATIVE PURCHASING PROGRAM

During the term of the Contract resulting from this IFB, the County would like to afford the same prices, terms and conditions to other political subdivisions or public entities. Another entity's participation in the Contract resulting from this IFB is subject to a properly authorized Purchasing Cooperative Inter-local Agreement with the County. Any liability created by purchase orders issued against the Contract shall be the sole responsibility of the governmental agency placing the order.

4.41 INSURANCE REQUIREMENTS

To the extent applicable Insurance information will appear in the Additional Stipulations section that is in this IFB Package.

4.42 BIDDERS BOND, WARRANTY BOND, PERFORMANCE AND PAYMENT BONDS

To the extent applicable Bond information will appear in the Additional Stipulations section that is in this IFB Package.

4.43 LEGAL LIABILITY INFORMATION

The Successful Bidder shall disclose all legal liability information by listing any pending litigation anticipated litigation that your firm is involved in including, but not limited to, potential or actual legal matters with private parties and any local, state, federal or international governmental entities. The County reserves the right to consider legal liability information in the recommendation of any proposed

contract to the Commissioners Court.

4.44 INCLEMENT WEATHER

In case of inclement weather or any other unforeseen event causing the County to close for business on the date of a Bid submission deadline, the Bid closing will automatically be postponed until the next business day the County is open. If inclement weather conditions or any other unforeseen event causes delays in carrier service operations, the County may issue an Addendum to all known Bidders interested in the project to extend the deadline. It will be the responsibility of the Bidder to notify the County of their interest in the project if these conditions are impacting their ability to turn in a submission within the stated deadline. The County reserves the right to make the final judgement call to extend any deadline.

4.45 CONFIDENTIALITY

The Bidder expressly agrees that it will not use any direct or incidental confidential information that may be obtained while working in a governmental setting for its own benefit, and agrees that it will not access unauthorized areas or confidential information and it will not disclose any information to unauthorized third parties, and will take care to guard the security of the information at all times.

WILLIAMSON COUNTY BID FORM

LIMESTONE ROCK ASPHALT

BID NUMBER: IFB18XX-XXX

NAME OF BIDDER: _____

Mailing Address: _____

City: _____ State: _____ Zip:_____

Email Address: _____

Telephone: (_____) _____ Fax: (_____) _____ _____

Mobile Phone: (_____) _____

Item #	Item Description	Quantity	Unit	Delivery Site	Unit Pricing Delivered
1	Limestone Rock Asphalt TX DOT ITEM # 330 SAC B Type AA	5000	TONS	Georgetown	
1.1	Limestone Rock Asphalt TX DOT ITEM # 330 SAC B Type A	5000	TONS	Georgetown	
1.2	Limestone Rock Asphalt TX DOT ITEM # 330 SAC B Type B	2000	TONS	Georgetown	
1.3	Limestone Rock Asphalt TX DOT ITEM # 330 SAC B Type C	2000	TONS	Georgetown	
1.4	Limestone Rock Asphalt TX DOT ITEM # 330 SAC B Type D	10000	TONS	Georgetown	

The undersigned, by his/her signature, represents that he/she is authorized to bind the bidder to fully comply with the terms and conditions of the attached Invitation for Bid, Specifications, and Special Provisions for the amount(s) shown on the accompanying bid sheet(s).

_____ Date of Bid: _____

Signature of Person Authorized to Sign Bid

Printed Name and Title of Signer:_____

GENERAL NOTES AND TECHNICAL SPECIFICATIONS

General Information

Williamson County is seeking qualified companies to provide Limestone Rock Asphalt per Item 330, Texas Department of Transportation, Standard Specifications for Construction and Maintenance of Highways, Streets and Bridges 2014.

Quantities shown are estimated quantities. The actual quantity purchased may be more or less. The County is not obligated to purchase any minimum amount and the County may purchase any reasonable amount greater than the estimate for the same unit price. Items will be ordered on an "As Needed" basis.

Williamson County reserves the right to award the bid in whole to one Successful Bidder or to award a contract on each separate item or combination of items as may be most advantageous to the County. A primary, secondary, tertiary, and/or subsequent award may be made for this bid by the County.

It is expressly understood and agreed that in case Williamson County should need any item(s) not available within the time frame needed from the Successful Bidder(s) during the term of this Contract, the County reserves the right to purchase the item(s) from vendors from other than the Successful Bidder(s) and shall not be in violation of any terms or conditions of said contract.

It is Williamson County's intent to pick up product at the Successful Bidder(s)' site and evaluation will be based upon unit pricing for pickup.

There may be instances where, due to the location of the project, Williamson County may request goods to be delivered to the project site. Please quote your transportation cost in the designated sections of the Bid form for future reference. Items delivered are to be Free On Board to final destination (FOB Destination) with all transportation charges, if applicable, to be included in the price. The title and risk of loss of the goods shall not pass to the County until receipt and acceptance takes place at the FOB point.

Definition of Terms

County: Williamson County Road and Bridge Division

Contractor: Successful Bidder of the attached Invitation for Bid

Engineer: Director of Williamson County Road and Bridge Division, or designee

Inspector: Employee of Williamson County supplied full time to the Contractor's crew for the selection, prosecution, and quality control of the work. Should the work, as well as the geographical location, allow, the County may supply one foreman for multiple crews.

Specifications: Texas Department of Transportation Standard Specifications for Construction and Maintenance of Highways, Streets, and Bridges 2014.

BRSQC: The Texas Department of Transportation Bituminous Rated Source Quality Catalog.

AQMP: The Texas Department of Transportation Aggregate Quality Monitoring Program.

CST/M&P: The Texas Department of Transportation Construction Division, Materials and Pavement Section.

DMS - 9210: The Texas Department of Transportation Departmental Materials Specification for

Limestone Rock Asphalt.

Department: Williamson County Road and Bridge Division

Control of Materials

Source Control. Use only materials that meet Contract requirements. Unless otherwise specified or approved, use new materials for the work. Secure the Engineer's approval of the proposed source of materials to be used before their delivery. Materials can be approved at a supply source or staging area but may be re-inspected.

Material Quality. Correct or remove materials that fail to meet the Contract requirements. Contractor is responsible for cost incurred if additional sampling and testing is required by a change of source. Materials not meeting Contract requirements will be rejected, unless the Engineer approves corrective actions. Upon rejection, immediately remove and replace rejected materials.

If the Contractor does not comply with this Article, the County may remove and replace defective material. The cost of testing, removal, and replacement will be deducted from invoice.

Manufacturer Warranties. Transfer to the County warranties and guarantees required by the Contract or received as part of normal trade practice.

Plant Inspection and Testing. The Engineer may but is not obligated to inspect materials at the acquisition or manufacturing source. Material samples will be obtained and tested for compliance with quality requirements. Materials produced under County inspection are for County use only unless released in writing by the Engineer.

If inspection is at the plant, meet the following conditions unless otherwise specified:

- Cooperate fully and assist the Engineer during the inspection
- Ensure the Engineer has full access to all parts of the plant used to manufacture or produce materials.
- In accordance with pertinent items and the Contract, provide a facility at the plant for use by the Engineer as an office or laboratory.
- Provide and maintain adequate safety measures and restroom facilities.
- Furnish and calibrate scales, measuring devices, and other necessary equipment.

The Engineer may provide inspection for periods other than daylight hours if:

- Continuous production of materials for County use is necessary due to the production volume being handled at the plant; and
- The lighting is adequate to allow satisfactory inspection.

General Notes

All work performed and all products furnished under the provision of the Contract shall comply with requirements which pertain to the various items of work included herein as *Standard Specifications for Construction of Highways, Streets and Bridges* of the Texas Department of Transportation, adopted 2014, and as amended and/or updated, which is incorporated herein by reference for all purposes. In the event that any specification set out herein conflicts with the said TxDOT specifications, the specification set out herein shall control and govern.

Successful bidder shall comply with insurance requirements dictated within this contract.

Do not park vehicles where driver sight distance to businesses and side street intersections is obstructed. If it is necessary to park where drivers' views are blocked, Successful bidder shall make every effort to flag traffic accordingly. Give the travelling public first priority.

Care shall be exercised to prevent damage to all property in and around the construction zone. The Successful bidder shall be liable for the repair and restoration of any property damaged as a result of the Successful bidder's prosecution of the work.

This shall include, but is not limited to, re-vegetation of all areas damaged or destroyed by delivery of Limestone Rock Asphalt. Successful bidder will be held liable and responsible for such areas until growth is reestablished to the satisfaction of the County.

Ornamental landscape plantings of trees, shrubs and grasses that are damaged or destroyed during transporting operation shall be replaced with plant material of comparable size and quality approved by the County.

Successful Bidder's vehicles shall not be maintained on-site during construction, except at designated maintenance sites as approved by the Foreman.

ITEM 330 – Limestone Rock Asphalt Pavement

The Successful Bidder shall submit a job mix formula report and results of all tests that represent the material to be delivered and meets the requirements of tables 3, 4 and 5.

Successful Bidder to provide Type I LRA, SAC B

The Specifications shall be amended by Special Provision 330-001 below: Special Provision 330-001 Section 330.4 (A) and 330.5 are voided.

DMS-9210 Section 9210.3 (A) "Field office and Inspection Laboratory" and Section 9210.5 in its entirety are voided as long as contractor is meeting those section requirements through the normal course of business with The Texas Department of Transportation.

2004 Specifications

SPECIAL PROVISION

330---001

Limestone Rock Asphalt Pavement

For this project, Item 330, "Limestone Rock Asphalt Pavement," of the Standard Specifications, is hereby amended with respect to the clauses cited below, and no other clauses or requirements of this Item are waived or changed hereby.

Article 330.2. Materials is voided and replaced by the following:

A. LRA Mixture. Furnish LRA according to DMS-9210 of the type, grade, and surface aggregate classification shown on the plans.

B. Tack Coat. Unless otherwise shown on the plans or approved, furnish CSS-1H, SS-1H, or a performance-graded (PG) binder with a minimum high-temperature grade of PG 58 for tack coat binder in accordance with Item 300, "Asphalts, Oils, and Emulsions." Do not dilute emulsified asphalts at the terminal, in the field, or at any other location before use. If required, verify that emulsified asphalt proposed for use meets the minimum residual asphalt percentage specified in Item 300.

The Engineer will obtain at least one sample of the tack coat per project and test the sample for specification compliance. The Engineer will obtain the sample from the asphalt distributor, immediately before use.

Article 330.3 Equipment is voided and replaced by the following:

Provide required or necessary equipment in accordance with Item 320, "Equipment for Asphalt Concrete Pavement."

Article 330.4 Construction, Section A. QCP is voided and replaced by the following:

A. Quality Control Plan (QCP). Develop a written QCP and submit to the Engineer for approval prior to beginning production. Follow QCP in detail. Obtain approval from the Engineer for changes to the QCP made during the project. The Engineer may suspend operations if the Contractor fails to comply with the QCP.

Include the following items in the QCP:

1. **Project Personnel.** For project personnel, include:
   - a list of individuals responsible for quality control with authority to take corrective action and
   - contact information for each individual listed.

2. **Loading and Transporting.** For loading and transporting, include:
   - type and application method for release agents and
   - truck and rail car loading procedures to avoid segregation.

3. **Placement and Compaction.** For placement and compaction, include:
   - proposed arrangements for any required prepaving meetings, including dates and locations;
   - type and application method for release agents in the paver and on rollers, shovels, lutes, and other utensils;
   - procedures for the transfer of mixture into the paver while avoiding segregation and preventing material spillage;
   - process to balance production, delivery, paving, and compaction to achieve continuous placement operations;
   - paver operations (e.g., operation of wings, height of mixture in auger chamber) to avoid physical and thermal segregation and other surface irregularities; and
   - procedures to construct quality longitudinal and transverse joints.

Article 330.4 Construction, Section B. Stockpiling of Aggregates and LRA is voided and replaced by the following:

B. Stockpiling of LRA. If storing LRA at the project site, provide a smooth and well-drained area, cleared of trash, weeds, and grass. Stockpile, handle, and load LRA in a manner that will minimize aggregate degradation and segregation. Avoid contamination and mixing of stockpiles. The Engineer may reject stockpiled materials that come in contact with the earth or other objectionable material.

Article 330.4 Construction, Sections C. Storage and Heating of Fluxing Material, D. Job-Mix Formula, and E. Mixing are deleted and remaining Sections renumbered accordingly.

Article 330.5. Measurement is voided and replaced by the following.

LRA pavement will be measured by the ton of composite LRA pavement of the type actually used in the completed and accepted work in accordance with the plans and specifications for the project. Measure on scales in accordance with Item 520, "Weighing and Measuring Equipment." Keep records on tare weight, gross weight, and net weight of the LRA paving mixture for each load of the same type of mixture. The Construction Division will measure and report the moisture content of the LRA paving mixture used to determine payment at the plant. All water and light hydrocarbon volatiles in the mixture, in excess of 6.0% by weight at the time of weighing, will be deducted from the net weight to determine the quantity for payment.

Additional Stipulations

1 Additional Stipulations

1.1 Introduction

The Bid evaluation and selection process is detailed in this section, as are other factors, and the format in which the Price Bid of each Bid should be submitted.

1.2 Technical Contact

J. Terron Evertson, P.E. (or successor), County Engineer, Williamson County 3151 South East Inner Loop, Suite B, Georgetown, Texas shall serve as the County's Technical Contact with designated responsibility to ensure compliance with the requirements of the Contract and any Ensuing Agreement, such as, but not limited to, acceptance, inspection and delivery. The Technical Contact together with the Purchasing Department will serve as a liaison between the Williamson County Commissioners Court and the Successful Bidder.

1.3 Contract Term

The Successful Bidder shall provide the goods and/or services described herein for an initial term of twelve (12) months, beginning August 18, 2018 and ending August 17, 2019.

1.4 Contract Extensions

At the end of the current fiscal year, the Commissioners Court reserves the right to extend this contract, by mutual agreement of both parties, as it deems to be in the best interest of the County. This extension will be in twelve (12) months increments for up to an additional twenty-four (24) months, with the terms and conditions remaining the same unless if requested by the successful bidder and approved be the Commissioners Court, a price escalation at renewal time is awarded of no more than the consumer price index, All urban consumers (CPI-U), US City Average, all items, as published by the United States department of Labor, Bureau of Labor Statistics.

The yearly increase in the CPI shall be the latest index published one hundred and eighty (180) days prior to the end of the contract year. The total period of this contract, including all extension will not exceed a maximum combined period of thirty-six (36) months. The extension of this contract is contingent on the appropriation of necessary funds by Commissioners Court for the fiscal year in question. Upon the failure of Commissioners Court to so appropriate in any year, the successful bidder may elect to terminate this agreement, with no additional liability to the County. The County and successful bidder agree that termination shall be the successful bidder's sole remedy under this circumstance.

1.5 Economic Adjustment

To the extent applicable to this IFB, the Successful Bidder may submit a request for a contract pricing adjustment for approval by the County if the Bidder can show just cause substantiating an adjustment. The requested adjustment must be for goods and/or services and in no way represent an increase in the Bidder's profits, labor or other overhead. The Bidder's request must include evidence in the form of a certified statement or affidavit from the supplier or manufacturer detailing the price adjustment, the effective date for the adjustment, and any other information requested by the Purchasing Department to verify the adjustment.

An adjustment request will not become effective until after approval of the Williamson County Commissioners Court. Until then, the original contract pricing will remain unchanged. If an issue regarding an adjustment request is not resolved, the Purchasing Department reserves the right to seek competition from other sources.

Any goods or services delivered by the Successful Bidder at a not agreed upon price are done so at the Successful Bidder's risk.

Pricing must remain firm for the first three (3) months of the initial contract period. A minimum period of three (3) months must elapse between adjustment requests.

1.6 Insurance Requirements

By signing its Bid, the Bidder agrees to maintain at all times during any term of the Contract and any ensuing Agreement at Bidder's cost, insurance in accordance with this provision.

Bidder will be required to submit Certificates of Insurance **prior to contract award and any renewals.**

All certificates of insurance coverage as specified below must be provided to the following location:

Williamson County Purchasing Department
901 S Austin Ave
Georgetown, Texas 78626

Failure to comply with these Insurance Requirements may result in the termination of the Contract and any ensuing Agreement(s) between the Successful Bidder and County.

The following coverage limits shall be required at a minimum:

A. Worker's Compensation — Statutory – Texas Law

B. Employer's Liability:

Bodily Injury by Accident	$500,000 Ea. Accident
Bodily Injury by Disease	$500,000 Ea. Employee
Bodily Injury by Disease	$500,000 Policy Limit

C. Comprehensive general liability including completed operations and contractual liability insurance for bodily injury, death, or property damages in the following amounts:

COVERAGE	PER PERSON	PER OCCURRENCE
Comprehensive General Liability	$1,000,000	$1,000,000
Aggregate policy limits:	$1,000,000	

Successful Bidder's property will not be covered by any insurance that may be carried by Williamson County. Successful Bidder assumes the risk of loss on its contents and property that are situated on/in/around Williamson County property. The Successful Bidder is strongly encouraged to obtain insurance on its property to the extent deemed necessary by the Successful Bidder.

The deductible for an insurance policy required hereunder shall not exceed $100,000. **Williamson**

County shall be named as an additional insured under any policy of insurance required hereunder.

Successful Bidder shall not commence any work until it has obtained all required insurance and such insurance has been approved by County. Successful Bidder shall not allow any subcontractor(s) to commence work to be performed until all required insurance has been obtained by such subcontractor(s) and approved by County. Approval of the insurance by County shall not relieve or decrease the liability of Successful Bidder or its subcontractor(s) hereunder.

The required insurance must be written by a company approved to do business in the State of Texas with a financial standing of at least an A- rating, as reflected in Best's insurance ratings or by a similar rating system recognized within the insurance industry at the time the policy is issued. Successful Bidder shall furnish County with a certificate of coverage issued by the insurer. Successful Bidder shall not cause any insurance to be canceled nor permit any insurance to lapse. ALL INSURANCE CERTIFICATES SHALL INCLUDE A CLAUSE TO THE EFFECT THAT THE POLICY SHALL NOT BE CANCELED OR REDUCED, RESTRICTED OR LIMITED UNTIL TEN (10) CALENDAR DAYS AFTER COUNTY HAS RECEIVED WRITTEN NOTICE AS EVIDENCED BY RETURN RECEIPT OF REGISTERED OR CERTIFIED LETTER.

It is the intention of the County, and agreed to and hereby acknowledged by the Successful Bidder, that no provision of this Contract or any ensuing Agreement shall be construed to require the County to submit to mandatory arbitration or mediation in the settlement of any claim, cause of action or dispute, except as specifically required in direct connection with an insurance claim or threat of claim under an insurance policy required hereunder which absolutely requires arbitration or mediation of such claim, or as otherwise required by law or a court of law with jurisdiction over the provisions of this Contract or any ensuing Agreement.

Question and Answers for Bid #1806-236 - Limestone Rock Asphalt

Overall Bid Questions
There are no questions associated with this bid.

Commissioners Court - Regular Session **40.**

Meeting Date: 06/26/2018

Metal Beam Guard Fence In Place

Submitted For: Randy Barker **Submitted By:** Melissa Gurka, Purchasing

Department: Purchasing

Agenda Category: Regular Agenda Items

Information

Agenda Item

Discuss, consider, and take appropriate action on authorizing the Purchasing Agent to advertise and receive sealed bids for Metal Beam Guard Fence In Place under IFB #1806-237.

Background

Williamson County is seeking qualified companies to provide experienced Metal Beam Guard Fence (MBGF) crews and materials to remove existing deteriorated/damaged MBGF and replace or install new MBGF. This expenditure will be charged to 01.0200.0210.003559. Funding was approved in the FY2018 budget.

Fiscal Impact

From/To	Acct No.	Description	Amount

Attachments

Bid Packet

Form Review

Inbox	Reviewed By	Date
Purchasing (Originator)	Randy Barker	06/20/2018 01:36 PM
County Judge Exec Asst.	Wendy Coco	06/21/2018 08:23 AM
Form Started By: Melissa Gurka		Started On: 06/19/2018 03:48 PM
Final Approval Date: 06/21/2018		

Solicitation 1806-237

Metal Beam Guard Fence In Place

Bid Designation: Public

Williamson County, Texas

Bid 1806-237
Metal Beam Guard Fence In Place

Bid Number	1806-237
Bid Title	Metal Beam Guard Fence In Place
Bid Start Date	In Held
Bid End Date	Jul 18, 2018 3:30:00 PM CDT
Question & Answer End Date	Jul 13, 2018 4:00:00 PM CDT
Bid Contact	Melissa Gurka Purchasing Specialist II 512-**943**-3860 melissa.gurka@wilco.org
Contract Duration	**365 days**
Contract Renewal	2 annual renewals
Prices Good for	**90 days**
Bid Comments	**Williamson County is seeking qualified companies to provide experienced Metal Beam Guard Fence (MBGF) crews and materials to remove existing deteriorated/damaged MBGF and replace or install new MBGF.**

Item Response Form

Item	**1806-237--01-01 -** Please add all items to this line.
Quantity	**1 each**
Unit Price	
Delivery Location	**Williamson County, Texas** No Location Specified

Qty 1

Description
Please add all items to this line.

PUBLIC ANNOUNCEMENT AND GENERAL INFORMATION

WILLIAMSON COUNTY PURCHASING DEPARTMENT
SOLICITATION 1806-237
Metal Beam Guard Fence In Place

BIDS MUST BE RECEIVED ON OR BEFORE:
Jul 18, 2018 3:30:00 PM CDT

BIDS WILL BE PUBLICLY OPENED:
Jul 18, 2018 3:30:00 PM CDT

Notice is hereby given that sealed Bids for the above-mentioned goods and/or services will be accepted by the Williamson County Purchasing Department. Williamson County uses BidSync to distribute and receive bids. Specifications for this IFB may be obtained by registering at www.bidsync.com.

Williamson County prefers and requests electronic submittal of this Bid.

All electronic bids must be submitted via: www.bidsync.com

Electronic bids are requested, however paper bids will currently still be received, until further notice and may be mailed or delivered to the address listed below.

Bidders are strongly encouraged to carefully read this entire IFB.

All interested Bidders are invited to submit a Bid in accordance with the Instructions and General Requirements, Bid Format, Bid Specifications, and Definitions, Terms and Conditions stated in this IFB.

Please note that a complete package must be submitted choosing one of the above two methods. Split packages submitted will be considered "unresponsive" and will not be accepted or evaluated.

Williamson County will not accept any Bids received after the submittal deadline, and shall return such Bids unopened to the Bidder.

General Information:

- If mailed or delivered in person, Bids and Bid addenda are to be delivered in sealed envelope on or before the submittal deadline, as noted in the Public Announcement and General Information listed above for this IFB, to:

  Williamson County Purchasing Department
  Attn: **BID NAME AND NUMBER**
  901 South Austin Avenue
  Georgetown, Texas 78626

  - Bidders should list the Bid Number, Bid Name, Name and Address of Bidder, and the Date of the Bid opening on the outside of the box or envelope and note "Sealed Bid Enclosed."
  - Bidder should submit one (1) original.
  - Williamson County will NOT be responsible for unmarked or improperly marked envelopes.
  - Williamson County will not accept any responsibility for Bids being delivered by third party carriers.
  - Facsimile transmittals will NOT be accepted.

- Bids will be opened publicly in a manner; however, to avoid public disclosure of contents only the names and of Bidders and prices will be read aloud.

- All submitted questions with their answers will be posted and updated on www.bidsync.com.

- It is the Bidder's responsibility to review all documents in BidSync, including any Addenda that may have been added after the document packet was originally released and posted.

  - Any Addenda and/or other information relevant to the IFB will be posted on www.bidsync.com.

  - The Williamson County Purchasing Department takes no responsibility to ensure any interested Bidder has obtained any outstanding addenda or additional information.

Bidder References

List the last (3) companies or governmental agencies, where the same or similar goods and/or services as contained in this IFB package, were recently provided by Bidder.

Reference 1

Client Name: Location:

Contact Name: Title:

Phone: E-mail

Contract Date To: Contract Date From: Contract Value: $

Scope of Work:

Reference 2

Client Name: Location:

Contact Name: Title:

Phone: E-mail

Contract Date To: Contract Date From: Contract Value: $

Scope of Work:

Reference 3

Client Name: Location:

Contact Name: Title:

Phone: E-mail

Contract Date To: Contract Date From: Contract Value: $

Scope of Work:

CONFLICT OF INTEREST QUESTIONNAIRE

For vendor or other person doing business with local governmental entity

Form CIQ

This questionnaire is being filed in accordance with chapter 176 of the Local Government Code by a person doing business with the governmental entity.

By law this questionnaire must be filed with the records administrator of the local government not later than the 7th business day after the date the person becomes aware of facts that require the statement to be filed. See Section 176.006, Local Government Code.

A person commits an offense if the person violates Section 176.006, Local Government Code. An offense under this section is a Class C misdemeanor.

OFFICE USE ONLY

Date Received

1 **Name of person doing business with local governmental entity.**

2 ☐ **Check this box if you are filing an update to a previously filed questionnaire.**

(The law requires that you file an updated completed questionnaire with the appropriate filing authority not later than September 1 of the year for which an activity described in Section 176.006(a), Local Government Code, is pending and not later than the 7th business day after the date the originally filed questionnaire becomes incomplete or inaccurate.)

3 **Describe each affiliation or business relationship with an employee or contractor of the local governmental entity who makes recommendations to a local government officer of the local governmental entity with respect to expenditure of money.**

4 **Describe each affiliation or business relationship with a person who is a local government officer and who appoints or employs a local government officer of the local governmental entity that is the subject of this questionnaire.**

CONFLICT OF INTEREST QUESTIONNAIRE

For vendor or other person doing business with local governmental entity

Form CIQ
Page 2

5 **Name of local government officer with whom filer has affiliation or business relationship.**
(Complete this section only if the answer to A, B, or C is YES.)

This section, item 5 including subparts A, B, C & D, must be completed for each officer with whom the filer has affiliation or other relationship. Attach additional pages to this Form CIQ as necessary.

A. Is the local government officer named in this section receiving or likely to receive taxable income from the filer of the questionnaire?

☐ Yes ☐ No

B. Is the filer of the questionnaire receiving or likely to receive taxable income from or at the direction of the local government officer named in this section AND the taxable income is not from the local governmental entity?

☐ Yes ☐ No

C. Is the filer of this questionnaire affiliated with a corporation or other business entity that the local government officer serves as an officer or director, or holds an ownership of 10 percent or more?

☐ Yes ☐ No

D. Describe each affiliation or business relationship.

6. Describe any other affiliation or business relationship that might cause conflict of interest:

7

Signature of person doing business with the governmental entity	Date

Signature not required if completing in BIDSYNC electronically.

BID AFFIDAVIT

This form must be completed, signed, notarized and returned with Bid package

The undersigned attests that the company named below, under the provisions of Subtitle F, Title 10, Texas Government Code Chapter 2270:

1. Does not boycott Israel currently; and
2. Will not boycott Israel during the term of the contract.

Pursuant to Section 2270.001, Texas Government Code:

1. "Boycott Israel" means refusing to deal with, terminating business activities with, or otherwise taking any action that is intended to penalize, inflict economic harm on, or limit commercial relations specifically with Israel, or with a person or entity doing business in Israel or in an Israeli-controlled territory, but does not include an action made for ordinary business purposes; and
2. "Company" means a for-profit sole proprietorship, organization, association, corporation, partnership, joint venture, limited partnership, or any limited liability company, including a wholly owned subsidiary, majority-owned subsidiary, parent company or affiliate of those entities or business associations that exist to make a profit.

The undersigned certifies that the IFB and the Bidder's Bid have been carefully reviewed and are submitted as correct and final. Bidder further certifies and agrees to furnish any and/or all goods and/or services upon which prices are extended at the price Bid, and upon the conditions contained in the IFB.

I hereby certify that the foregoing Bid has not been prepared in collusion with any other Bidder or other person or persons engaged in the same line of business prior to the official opening of this Bid. Further, I certify that the Bidder is not now, nor has been for the past six (6) months, directly or indirectly concerned in any pool or agreement or combination, to control the price of services/commodities Bid on, or to influence any person or persons to submit a Bid or not to submit a Bid thereon."

Name of Bidder:	
Address of Bidder:	
Email:	
Telephone:	
Printed Name of Person Submitting Affidavit:	
Signature of Person Submitting Affidavit:	

Cooperative Purchasing Program

Check one of the following options below. A non-affirmative Bid will in no way have a negative impact on the County's evaluation of the Bid.

☐	I will offer the quoted prices to all authorized entities during the term of the County's Contract.
☐	I will not offer the quoted prices to all authorized entities.

If no box is checked, the Bidder agrees to make best efforts in good faith to offer the quoted prices to all authorized entities.

BEFORE ME, the undersigned authority, a Notary Public, personally appeared _____ (*Name of Signer*), who after being by me duly sworn, did depose and say: "I, _____, (*Name of Signer*) am a duly authorized officer of/agent for _____ (*Name of Bidder*) and have been duly authorized to execute the foregoing on behalf of the said _____ (*Name of Bidder*).

SUBSCRIBED AND SWORN to before me by the above-named _____

on this the _____ day of _____, 20_____.

_____

Notary Public in and for

The State of _____

The County of _____

SIGNATURE AND NOTARY NOT REQUIRED IF COMPLETING IN BIDSYNC ELECTRONICALLY.

Williamson County – Invitation for Bid (IFB)

SECTION 1 - DEFINITIONS

Addendum/Addenda – means any written or graphic instruments issued by the County prior to the consideration of Bids which modify or interpret the Bid Documents by additions, deletions, clarifications, or corrections.

Agreement/Ensuing Agreement(s) – means the Successful Bidder may be required by the County to sign an additional Agreement containing terms necessary to ensure compliance with the IFB and the Bidder's Bid. Such Ensuing Agreement(s) shall contain the Bid specifications, terms and conditions that are derived from the IFB.

Bid Documents – means the Legal Notice, IFB including attachments, and any Addenda issued by the County prior to the consideration of any Bids.

Bid – means the completed and signed bid form, (sometimes referred to as the Price Sheet), and ALL required forms and documentation listed in the IFB package which have been submitted in accordance with the terms and conditions described in the IFB package. A Bid submitted in accordance with this IFB is irrevocable during the specified period for evaluation and acceptance of Bids unless a waiver is obtained from the Williamson County Purchasing Agent.

Bidder – means a person or entity who submits a Bid in response to this IFB.

Contract – means this IFB and the Bid of the Successful Bidder shall become a Contract between the Successful Bidder and the County once the Successful Bidder's Bid is properly accepted by the Williamson County Commissioners Court.

Commissioner's Court – means the Williamson County Commissioners Court.

County – means Williamson County, a political subdivision of the State of Texas.

Invitation for Bid (IFB) – means this document, together with the attachments thereto and any future Addenda issued by the County.

Successful Bidder – means the liable Bidder to whom the County intends to award the Contract.

SECTION 2 - BID FORMAT AND SUBMISSION

2.1 ORGANIZATION OF BID CONTENTS FOR SUBMITTAL

Each Bid should be organized and items submitted in the order described below:

A. Transmittal Letter. Please see Section 2.3, Transmittal Letter, for more information.

B. Price Sheet.

C. Conflict of Interest Questionnaire. Please see Section 2.2, Conflict of Interest, for more information in regards to this. Please note that even if you deem there to be no Conflict of Interest, this signed questionnaire must be included in your package.

D. References. Please see Section 3.15, References, for more information.

E. Bid Affidavit.

F. Form 1295. Please see Section 2.4, Certificate of Interested Parties – Form 1295.

2.2 CONFLICT OF INTEREST

No public official shall have interest in a Contract, in accordance with Vernon's Texas Codes Annotated, Local Government Code, Title 5, Subtitle C, Chapter 171, as amended.

As of January 1, 2006, all Bidders are responsible for complying with Local Government Code, Title 5, Subtitle C, Chapter 176. Additional information may be obtained from the County's website at the following link:

http://www.wilco.org/CountyDepartments/Purchasing/ConflictofInterestDisclosure/tabid/689/language/en US/Default.aspx

Each Bidder must disclose any existing or potential conflict of interest relative to the performance of the requirements of this IFB. **Examples of potential conflicts of interest may include an existing business or personal relationship between the Bidder, its principal, or any affiliate or subcontractor with the County or any other entity or person involved in any way with the project that is subject to this IFB**. Similarly, any personal or business relationship between the Bidder, the principals, or any affiliate or subcontractor with any employee, or official of the County or its suppliers must be disclosed. Any such relationship that might be perceived or represented as a conflict must be disclosed. Failure to disclose any such relationship or reveal personal relationships with the County employees or officials may be cause for termination.

The County will decide if an actual or perceived conflict should result in Bid disqualification.

By submitting a Bid in response to this IFB, all Bidders affirm they have not given, nor intend to give, at any time hereafter, any economic opportunity, future employment, gift, loan, gratuity, special discount, trip, favor, or service to a the County public servant or any employee, official or representative of same, in connection with this procurement.

Each Bidder must provide a Conflict of Interest Statement with their Bid Package. Package may be deemed incomplete without this form.

2.3 TRANSMITTAL LETTER

The Bidder should submit a Transmittal Letter that provides the following information:

A. Name and address of individual or business entity submitting the Bid.

B. Name, physical address, email address, business and fax number of the Bidder's principal contact person regarding all contractual matters relating to this IFB.

C. The Bid's Federal Employer Identification Number.

D. If the Proposal being submitted will have an effect on air quality for the County (as it relates to any state, federal, or voluntary air quality standard), then the Respondent is encouraged to provide information in narrative indicating the anticipated air quality impact. See Section 4.36, Air Quality for more information.

2.4 CERTIFICATE OF INTERESTED PARTIES – FORM 1295

As of January 1, 2016, all Successful Bidders are responsible for complying with the Texas Government Code, Section 2252.908. The law states that the County may not enter into certain contracts with a Bidder unless the Bidder submits a disclosure of interested parties to the County at the time the Bidder submits the signed Contract. The law applies only to a Contract of the County on or after January 1, 2016 that either:

A. Requires an action or vote by the Commissioners Court before the Contract may be signed (all contracts that fall under the jurisdiction of the Commissioners Court approval, such as contracts resulting from an Initiation for Bid (IFB), RFP, Request for Qualifications (RFQ), etc., excluding, but not limited to, certain Juvenile Service contracts, contracts funded with Sheriff's seized fun monies, etc.); or
B. Has a value of at least $1,000,000.

By January 1, 2016, the Texas Ethics Commission will make available on its website, a new filing application that must be used to file Form 1295. Information regarding how to use the filing application is available on the Texas Ethics Commission website at the following link:

https://www.ethics.state.tx.us/whatsnew/elf_info_form1295.htm

A Respondent must:

A. Use the online application to process the required information on Form 1295.

B. Print a copy of the form which will contain a unique certification number.

C. An authorized agent of the Bidder must sign the printed copy of the form.

D. Have the form notarized.

E. File the completed Form 1295 and certification of filing (scanning and emailing form is sufficient) with Williamson County Purchasing Agent at the time the signed Contract is submitted for approval.

After the Commissioners Court award of the Contract, the County shall notify the Texas Ethics Commission, using the Texas Ethics Commission's filing application, of the receipt of the filed Form 1295 and certification of filing not later than the 30th day after the date the Contract binds all parties to the Contract. The Texas Ethics Commission will post the completed Form 1295 to its website within seven business days after receiving notice from the County.

2.5 ETHICS

The Bidder shall not accept or offer gifts or anything of value nor enter into any business arrangement with any employee, official or agent of the County.

2.6 BID SUBMITTAL DEADLINE

The Bid is due no later than the submittal date and time set forth in the Public Announcement and General Information listed in this IFB package. Contents of each Bid shall be submitted in accordance with this IFB.

2.7 DELIVERY OF BIDS

The County uses BidSync to distribute and receive Bids and proposals. It is preferred that Bids submitted electronically through BidSync; however, Bidders can submit a hard copy.

Refer to www.bidsync.com for further information on how to submit electronically.

If mailed or delivered in person, Bids and Bid Addenda are to be delivered in sealed envelope on or before the submittal deadline, as noted in the Public Announcement and General Information listed in this IFB package, to:

Williamson County Purchasing Department
Attn: **Bid Name and Number**
901 South Austin Avenue
Georgetown, Texas 78626

Also, all Bidders should list their Name and Address, and the Date of the Bid opening on the outside the box or envelope and note "Sealed Bid Enclosed." The County will not accept any Bids received after the submittal deadline, and shall return such Bids unopened to the Bidder. The County will not accept any responsibility for Bids being delivered by third party carriers.

Bids will be opened publically and the names of Bidders and pricing will be read aloud.

SECTION 3 - INSTRUCTIONS AND GENERAL REQUIREMENTS

3.1 INSTRUCTIONS

Read this document carefully, and follow all instructions and requirements. All Bidders are responsible for fulfilling all requirements and specifications. Be sure to have a clear understanding of this IFB.

General requirements apply to all advertised IFBs; however, these may be superseded, in whole or in part, by the bid specifications, Addenda and modifications issued as a part of this IFB. Be sure your Bid package is complete.

3.2 AMBIGUITY, CONFLICT, OR OTHER ERRORS IN THIS IFB

If a Bidder discovers any ambiguity, conflict, discrepancy, omission or other error in this IFB, the Bidder shall immediately notify the County Purchasing Department of such error in writing and request modification or clarification of the document.

Modifications will be made by issuing Addenda. If the Bidder fails to notify the County prior to the date and time fixed for submission of Bids of an error or ambiguity in the IFB known to the Bidder, or an error or ambiguity that reasonably should have been known to the Bidder, then the Bidder shall be deemed to have waived the error or ambiguity or its later resolution.

The County may also modify the IFB, no later than forty-eight (48) hours prior to the date and time fixed for submission of Bids, by issuance of an Addendum. All Addenda will be numbered consecutively, beginning with one (1).

3.3 NOTIFICATION OF MOST CURRENT ADDRESS

All Bidders in receipt of this IFB shall notify the Williamson County Purchasing Department of any address changes, contact person changes, and/or telephone number changes no later than forty-eight (48) hours prior to the date and time fixed for submission of Bids.

3.4 SIGNATURE OF BIDDER

A. If the Bidder is a Corporation or Limited Liability Company, the legal name of the Corporation Limited Liability Company shall be provided together with the signature of the officer or officers authorized to sign on behalf of such entity.

B. If the Bidder is a General Partnership, the true name of the firm shall be provided with the signature of each partner authorized to sign.

C. If the Bidder is a Limited Partnership, the name of the Limited Partner's General Partner shall provided with the signature of the officer authorized to sign on behalf of the General Partner.

D. If the Bidder is a Sole Proprietor(s) (individual), each Sole Proprietor(s) shall sign.

E. If signature is by an agent, other than the Sole Proprietor(s) or an officer of a Corporation, Limited Liability Company, General Partner or a member of a General Partnership, a power of attorney equivalent document must be submitted to the Williamson County Purchasing Department.

3.5 ASSUMED BUSINESS NAME

If the Bidder operates business under an Assumed Business Name, the Bidder must have on file with the Williamson County Clerk a current Assumed Name Certificate and provide a file marked copy of same.

3.6 BID OBLIGATION

The contents of the IFB, Bid, and any clarification thereof submitted by the Successful Bidder shall become part of the contractual obligation and incorporated by reference into the Contract and any Ensuing Agreement(s).

3.7 COMPLIANCE WITH IFB SPECIFICATIONS

It is intended that this IFB describe the requirements and the Bid format in sufficient detail to secure comparable Bids. Failure to comply with all provisions of the IFB may, at the sole discretion of the County, result in disqualification.

3.8 WITHDRAWAL OF BID

The Bidder may withdraw its Bid by submitting a written request with the company letterhead and the signature of an authorized individual, as described in Section 3.4, Signature of Bidder, to the Williamson County Purchasing Department any time prior to the submission deadline.

The Bidder may submit a new Bid prior to the deadline. Alterations of the Bid in any manner will not be considered if submitted after the deadline. Withdrawal of a Bid after the deadline will be subject to written approval of the Williamson County Purchasing Agent.

3.9 EVALUATION AND AWARD

The County reserves the right to use all pertinent information (also learned from sources other than disclosed in the Bid process) that might affect the County's judgment as to the appropriateness of award to the lowest and best evaluated Bid. This information may be appended to the Bid evaluation process results. Information on a Bidder from reliable sources, and not within the Bidder's Bid, may also be noted and made part of the evaluation file. The County shall have sole discretion for determining the reliability of the source.

To ensure the proper and fair evaluation of a solicitation, the County prohibits unsolicited communication initiated by the Bidder to the County Official or Employee evaluating or considering the Bids prior to the time an award has been made. Unsolicited communication may be ground for disqualifying the offending Bidder from consideration or award of the solicitation, or any future solicitation.

Communication between the Bidder and the County will be initiated by the appropriate County Official Employee in order to obtain information or clarification needed to develop a proper and accurate evaluation of the solicitation.

The County intends to award a Contract to the most responsible and responsive Bidder whose Bid will be most advantageous to the County. In accordance with Texas Government Code and Local Government Code, the County may consider, to the extent allowed by law, the following:

A. Price;
B. The Bidder's experience and reputation;
C. Quality of the Bidder's goods and/or services;
D. The Bidder's safety record;
E. The Bidder's proposed personnel;
F. The Bidder's financial capabilities; and
G. Any other relevant factors specifically listed in this IFB or authorized by law.

3.10 CONDISERATION OF LOCATION OF PRINCIPAL OFFICE

Pursuant to Texas Local Government Code, Section 271.905, in purchasing any real property or personal property that is not affixed to real property, if the County receives one or more Bids from a Bidder whose principal place of business is in Williamson County and whose Bid is within three (3) percent of the lowest Bid price received by the County from a Bidder who is not a resident of Williamson County, the County may enter into a contract with:

A. The lowest Bidder; or the Bidder whose principal place of business is in Williamson County if the Commissioners Court determines, in writing, that the local Bidder offers the County the best combination of contract price and additional economic development opportunities Williamson County created by the contract award, including the employment of residents Williamson County and increased tax revenues to Williamson County.

3.11. REJECTION OR ACCEPTANCE

It is understood that the Commissioners Court of Williamson County, Texas, reserves the right to accept or reject any and/or all Bids for any or all goods and/or services covered in this IFB, and to waive informalities or defects in the Bid or to accept such Bid, if it shall deem to be in the best interest of the County.

Awards should be made approximately sixty (60) business days after the Bid opening date. Results may be obtained by viewing the Williamson County vendor portal at the following link:

http://www.wilco.org/CountyDepartments/Purchasing/SearchforaPastBid/tabid/5213/language/en-US/Default.aspx

3.12 RESPONSIBILITY

It is expected that a prospective Bidder will be able to affirmatively demonstrate responsibility. A prospective Bidder should be able to meet the following requirements:

A. Have adequate financial resources, or the ability to obtain such resources as required;
B. Be able to comply with the required or proposed delivery schedule;
C. Have a satisfactory record of performance that can be determined thru references provided; and
D. Be otherwise qualified and eligible to receive an award.

The County may request representation and other information sufficient to determine the Bidder's ability to meet these minimum standards listed above.

3.13 FIRM PRICING

For unit price items, all of the items listed are to be on a "per unit" basis, stating a firm price per unit or unit quantity of each item. The Bidder must submit a firm price that must be good from the date of Bid opening for the fixed period of time set out in this IFB. Unless the IFB expressly states otherwise, this period shall be until the end of the Initial Contract Period.

Bids which do not state a fixed price, or which are subject to change without notice, will not be considered. The Court may award a Contract for the period implied or expressly stated in the lowest and best Bid.

3.14 PURCHASE ORDERS

If required by the Williamson County Purchasing Department, a purchase order(s) may be generated to the Successful Bidder for goods and/or services. If a purchase order is issued, the purchase order number must appear on all itemized invoices and/or requests for payment.

3.15 SILENCE OF SPECIFICATIONS

The apparent silence of these specifications as to any detail or to the apparent omission from it of a detailed description concerning any point, shall be regarded as meaning that only the best practices are to prevail. All interpretations of these specifications shall be made on the basis of this statement.

3.16 REFERENCES

The County may require the Bidder to supply a list of at least three (3) references where like services and/or goods have been supplied by their firm within the past five (5) years, to include names, titles, phone numbers and email addresses of key personnel, and dates of performance.

The County may contact some or all of the references in order to determine the Respondent performance record on work similar to that described in this RFP. The County reserves the right to contact references other than those provided in the response and to use the information gained from them in the evaluation process.

References, if requested, should be provided in accordance with this IFB. Bid may not be deemed complete without the inclusion of requested references.

SECTION 4 - TERMS AND CONDITIONS

4.1 VENUE AND GOVERNING LAW

The Bidder hereby agrees and acknowledges that venue and jurisdiction of any suit, right, or cause of action arising out of or in connection with this IFB, the Contract and any Ensuing Agreement(s), shall lie exclusively in either Williamson County, Texas or in the Austin Division of the Western Federal District of Texas, and the parties hereto expressly consent and submit to such jurisdiction. Furthermore, except to the extent that this IFB, the Contract and any Ensuing Agreement(s) is governed by the laws of the United States, this IFB, the Contract and any Ensuing Agreement(s) shall be governed by and construed in accordance with the laws of the State of Texas, excluding, however, its choice of law rules.

4.2 INCORPORATION BY REFERENCE AND PRECEDENCE

A. The Contract shall be derived from the IFB and its Addenda (if applicable), and the Bidder's Bid. In the event of a dispute under the Contract, applicable documents will be referred to for the purpose of clarification or for additional detail in the following order of precedence:

   1. The IFB and its Addenda (if applicable); and

   2. The Bidder's Bid.

B. In the event the County requires that an Ensuing Agreement be executed following award and a dispute arises between the terms and conditions of the Ensuing Agreement, the IFB and its Addenda (if applicable), and the Bidder's Bid, applicable documents will be referred to for the purpose of clarification or for additional detail in the following order of precedence:

   1. Terms and conditions of the Ensuing Agreement;

   2. The IFB its Addenda; and

   3. The Bidder's Bid.

4.3 OWNERSHIP OF BID

Each Bid shall become the property of the County upon submittal and will not be returned to Bidders unless received after the submittal deadline.

4.4 DISQUALIFICATION OF BIDDER

Upon signing and submittal of the Bid, a Bidder offering to sell supplies, materials, services, or equipment to the County, certifies that the Bidder has not violated the antitrust laws of the State of Texas codified in Business & Commerce Code, Section 15.01, or the Federal Antitrust Laws, and has not communicated directly or indirectly the offer made to any competitor or any other person engaged in such line of business. Any or all Bids may be rejected if the County believes that collusion exists among the Bidders.

4.5 FUNDING

The County intends to budget and make sufficient funds available and authorize funds for expenditure to finance the costs of the Contract. All Bidders understand and agree that the County's payment of amounts under the Contract shall be contingent on the County receiving appropriations or other expenditure authority sufficient to allow the County, in the exercise of reasonable administrative discretion, to make payments under this Contract.

4.6 ASSIGNMENT, SUCCESSORS AND ASSIGNS

The Successful Bidder may not assign, sell, or otherwise transfer the Contract or any other rights or interests obtained under the Contract without written permission of the Commissioners Court. The Contract and any Ensuing Agreement(s) shall be binding upon and inure to the benefit of the contracting parties hereto and their respective successors and permitted assigns.

4.7 IMPLIED REQUIREMENTS

Products or services not specifically described or required in the IFB, but are necessary to provide the functional capabilities described by the Bidder, shall be implied and deemed to be included in the Bid.

4.8 TERMINATION

A. **Termination for Cause:** The County reserves the right to terminate the Contract and/or any Ensuing Agreement(s) for default if the Successful Bidder breaches any of the Bid specifications, terms and conditions, including warranties of the Bidder, if any, or if the Successful Bidder becomes insolvent or commits acts of bankruptcy. Such right of termination is in addition to and not in lieu of any other remedies the County may have at law or in equity or as may otherwise provided hereunder. Default may be construed as, but not limited to, failure to deliver the proper goods and/or services within the proper amount of time, and/or to properly perform any and all other requirements to the County's satisfaction, and/or to meet all other obligations and requirements.

B. **Termination for Convenience:** The County may terminate the Contract and/or any Ensuing Agreement(s) for convenience and without cause or further liability, upon no less than thirty (30) calendar days written notice to the Successful Bidder. The County reserves the right to extend this period if it is in the best interest of the County. In the event the County exercises its right to terminate without cause, it is understood and agreed that only the amounts due to the Successful Bidder for goods, commodities and/or services provided and expenses incurred to and including the date of termination, will be due and payable. No penalty will be assessed for the County termination for convenience.

4.9 NON-PERFORMANCE

It is the objective of the County to obtain complete and satisfactory performance of the requirements set forth herein. In addition to any other remedies available at law, in equity or that may be set out herein, failure to perform may result in a deduction of payment equal to the amount of the goods and/or services that were not provided and/or performed to the County's satisfaction.

In the event of such non-performance, the County shall have the right, but shall not be obligated, to complete the services itself or by others and/or purchase the goods from other sources. If the County elects to acquire the goods or perform the services itself or by others, pursuant to the foregoing, the Successful Bidder shall reimburse the County, within ten (10) calendar days of demand, for all costs incurred by the County (including, without limitation, applicable, general, and administrative expenses, and field overhead, and the cost of necessary equipment, materials, and field labor) in correcting the nonperformance which the Successful Bidder fails to meet pursuant to the requirements set out herein. In the event the Successful Bidder refuses to reimburse the County as set out in this provision, the County shall have the right to deduct such reimbursement amounts from any amounts that may be then owing or that may become owing in the future to the Successful Bidder.

4.10 PROPRIETARY INFORMATION AND THE TEXAS PUBLIC INFORMATION ACT

All material submitted to the County shall become public property and subject to the Texas Public Information Act upon receipt. If a Bidder does not desire proprietary information in the Bid to be disclosed, each page must be clearly identified and marked proprietary at time of submittal or, more

preferably, all proprietary information may be placed in a folder or appendix and be clearly identified and marked as being proprietary. Failure to clearly identify and mark information as being proprietary as set forth under this provision will result in all unmarked information being deemed non-proprietary and available to the public. For all information that has not been clearly identified and marked as proprietary by the Bidder, the County may choose to place such information on the County's website and/or a similar public database without obtaining any type of prior consent from the Bidder.

The County will, to the extent allowed by law, endeavor to protect from public disclosure the information that has been identified and marked as proprietary. The final decision as to what information must be disclosed, however, lies with the Texas Attorney General.

To the extent, if any, that any provision in this IFB or in the Bidder's Bid is in conflict with Texas Government Code, Chapter 552, as amended (the "Public Information Act"), the same shall be of no force or effect. Furthermore, it is expressly understood, and agreed, that the County, and its officers and employees, may request advice, decisions and opinions of the Attorney General of the State of Texas in regard to the application of the Public Information Act to any items or data furnished to the County as to whether or not the same are available to the public. It is further understood that the County, and its officers and employees, shall have the right to rely on the advice, decisions and opinions of the Attorney General, and that the County, its officers and employees shall have no liability or obligation to any party hereto for the disclosure to the public, or to any person or persons, of any items or data furnished to the County by a party hereto, in reliance of any advice, decision or opinion of the Attorney General of the State of Texas.

4.11 RIGHT TO AUDIT

The Successful Bidder agrees that the County or its duly authorized representatives shall, until the expiration of three (3) years after termination or expiration of the services to be performed, have access to and the right to examine and photocopy any and all books, documents, papers and records of the Successful Bidder, which are directly pertinent to the services to be performed or goods to be delivered for the purposes of making audits, examinations, excerpts and transcriptions. The Successful Bidder agrees that the County shall have access during normal working hours to all necessary facilities and shall be provided adequate and appropriate work space in order to conduct audits in compliance with the provisions of this section. The County shall give the Successful Bidder reasonable advance notice of intended audits.

4.12 TESTING AND INSPECTIONS

The County reserves the right to inspect and test equipment, supplies, materials and goods for quality and compliance with this IFB, and ability to meet the needs of the user. Demonstration units must be available for review. Should the goods or services fail to meet requirements and/or be unavailable for evaluation, the County can deem the Bidder to be in breach and terminate the Contract and/or any Ensuing Agreement(s).

4.13 BID PREPARATION COSTS

The cost of developing Bids is the sole responsibility of the Bidders and shall not be charged to the County. There is no expressed or implied obligation for the County to reimburse the Bidders for any expense incurred in preparing a Bid in response to this IFB and the County will not reimburse the Bidders for such expenses.

4.14 INDEMNIFICATION

The Successful Bidder shall indemnify, defend and save harmless, the County, its officials, employees, agents and agent's employees from, and against, all claims, liability, and expenses including reasonable attorneys' fees, arising from activities of the Bidder, its agents, servants or employees, performed hereunder that result from the negligent act, error, or omission of the Bidder or any of the Bidder

agents, servants or employees, as well as all claims of loss or damage to the Bidder's and the County property, equipment, and/or supplies.

Furthermore, the County, its officials, employees, agents and agents' employees shall not be liable for damages to the Successful Bidder arising from any act of any third party, including, but not limited to, theft. The Successful Bidder further agrees to indemnify, defend and save harmless, the County from its officials, employee, agents and agents' employees against all claims of whatever nature arising from any accident, injury, or damage whatsoever, caused to any person, or the property of any person, occurring in relation to the Successful Bidder's performance of any services requested hereunder during the term of the Contract and/or any Ensuing Agreement(s).

The Successful Bidder shall timely report all claims, demands, suits, actions, proceedings, liens or judgements to the County and shall, upon the receipt of any claim, demand, suit, action, proceeding, lien or judgement, not later than the fifteenth (15^{th}) day of each month; provide the County with a written report on each such matter, setting forth the status of each matter, the schedule or planned proceedings with respect to each matter and the cooperation or assistance, if any, of the County required by the Successful Bidder in the defense of each matter. The Successful Bidder's duty to defend, indemnify and hold the County harmless shall be absolute. It shall not abate or end by reason of the expiration or termination of the Contract and/or any Ensuing Agreement(s), unless otherwise agreed by the County in writing. The provisions of this section shall survive the termination of the Contract and shall remain in full force and effect with respect to all such matters no matter when they arise.

In the event of any dispute between the parties, as to whether a claim, demand, suit, action, proceeding, lien or judgement, that appears to have been caused by or appears to have arisen out of or in connection with acts or omissions of the County, the Bidder shall nevertheless fully defend such claim, demand, suit or action, proceeding, lien or judgement, until and unless there is a determination by a court of competent jurisdiction that the acts and omissions of the Bidder are not an issue in the matter.

The Successful Bidder's indemnification shall cover, and the Successful Bidder agrees to, indemnify the County, in the event the County is found to have been negligent for having selected the Successful Bidder to perform the work described in this request. The provision by the Successful Bidder of insurance shall not limit the liability of the Successful Bidder under the Contract and/or any Ensuing Agreement(s).

4.15 WAIVER OF SUBROGATION

The Successful Bidder and the Successful Bidder's insurance carrier waive any and all rights whatsoever with regard to subrogation against the County as an indirect party to any suit arising out of personal or property damages resulting from the Bidder's performance under this Contract and any Ensuing Agreement(s).

4.16 RELATIONSHIP OF THE PARTIES

The Successful Bidder shall be an independent contractor and shall assume all of the rights, obligations, liabilities, applicable to it as such independent contractor hereunder and any provisions herein which may appear to give the County the right to direct the Successful Bidder as to details of doing work herein covered, or to exercise a measure of control over the work, shall be deemed to mean that the Successful Bidder shall follow the desires of the County in the results of the work only. The County shall not retain or have the right to control the Successful Bidder's means, methods or details pertaining to the Successful Bidder's performance of the work. The County and the Successful Bidder hereby agree and declare that the Successful Bidder is an independent contractor and as such meets the qualifications of an "Independent Contractor" under Texas Workers Compensation Act, Texas Labor Code, Section 406.141, that the Successful Bidder is not an employee of the County, and that the Successful Bidder and its employees, agents and subcontractors shall not be entitled to workers compensation coverage or any other type of insurance coverage held by the County.

4.17 SOLE PROVIDER

The Successful Bidder agrees and acknowledges that it shall not be considered a sole provider of the goods and/or services described herein and that the County may contract with other providers of such goods and/or services if the County deems, at its sole discretion, that multiple providers of the same goods and/or services will serve the best interest of the County.

4.18 FORCE MAJEURE

If the party obligated to perform is prevented from performance by an act of war, order of legal authority, act of God, or other unavoidable cause not attributable to the fault or negligence of said party, the other party shall grant such party relief from the performance. The burden of proof for the need of such relief shall rest upon the party obligated to perform. To obtain release based on force majeure, the party obligated to perform shall file a written request with the other party.

4.19 SEVERABILITY

If any provision of this IFB, the Contract or any Ensuing Agreement(s) shall be held invalid or unenforceable by any court of competent jurisdiction, such holding shall not invalidate or render unenforceable any other provision thereof, but rather the entire IFB, Contract or any Ensuing Agreement (s) will be construed as if not containing the particular invalid or unenforceable provision or provisions, and the rights and obligation of the parties shall be construed and enforced in accordance therewith. The parties acknowledge that if any provision of this IFB, the Contract or any Ensuing Agreement(s) is determined to be invalid or unenforceable, it is the desire and intention of each that such provision be reformed and construed in such a manner that it will, to the maximum extent practicable, give effect to the intent of this IFB, the Contract or any Ensuing Agreement(s) and be deemed to be validated and enforceable.

4.20 EQUAL OPPORTUNITY

Neither party shall discriminate against any employee or applicant for employment because of race, color, sex, religion or national origin.

4.21 NOTICE

Any notice to be given shall be in writing and may be distributed by personal delivery, or by registered or certified mail, return receipt requested, addressed to the proper party, at the following address:

The County: Williamson County Purchasing Department
Attn: Purchasing Agent
901 South Austin Avenue
Georgetown, Texas 78626

The Bidder: Address set out in Bidder's Transmittal Letter.

Notices given in accordance with this provision shall be effective upon (1) receipt by the party to which notice is given, or (2) on the third (3rd) calendar day following mailing, whichever occurs first.

4.22 SALES AND USE TAX EXEMPTION

The County is a body, corporate and politic, under the laws of the State of Texas and claims exemption from sales and use taxes under Texas Tax Code, Section 151.309, as amended, and the services and/or goods subject hereof are being secured for use by the County.

4.23 COMPLIANCE WITH LAWS

The County and the Successful Bidder shall comply with all federal, state, and local laws, statutes, ordinances, rules and regulations, and the orders and decrees of any courts or administrative bodies or tribunals in any matter affecting the performance of the Contract and any Ensuing Agreement(s), including, without limitation, Workers' Compensation laws, salary and wage statutes and regulations, licensing laws and regulations. When required, the Successful Bidder shall furnish the County with certification of compliance with said laws, statues, ordinances, rules, regulations, orders, and decrees above specified.

4.24 INCORPORATION OF EXHIBITS, APPENDICES AND ATTACHMENTS

All of the Exhibits, Appendices and Attachments referred to herein are incorporated by reference as if set forth verbatim herein. Any conflicting terms in the Contract documents will be resolved at the sole discretion of the Commissioners Court.

4.25 NO WAIVER OF IMMUNITIES

Nothing herein shall be deemed to waive, modify or amend any legal defense available at law or in equity to the County, its past or present officers, employees, or agents, nor to create any legal rights or claim on behalf of any third party. The County does not waive, modify, or alter to any extent whatsoever the availability of the defense of governmental immunity under the laws of the State of Texas and of the United States.

4.26 NO WAIVER

The failure or delay of any party to enforce at any time or any period of time any of the provisions of this IFB, the Contract or any Ensuing Agreement(s) shall not constitute a present or future waiver of such provisions nor the right of either party to enforce each and every provision. Furthermore, no term or provision hereof shall be deemed waived and no breach excused unless such waiver or consent shall be in writing and signed by the party claimed to have waived or consented. Any consent by any party to, or waiver of, a breach by the other, whether expressed or implied, shall not constitute a consent to, waiver of or excuse for any other, different or subsequent breach.

4.27 CURRENT REVENUES

The obligations of the parties under the Contract and any Ensuing Agreement(s) do not constitute a general obligation or indebtedness of the County for which the County is obligated to levy, pledge, or collect any of taxation. It is understood and agreed that the County shall have the right to terminate the Contract and any Ensuing Agreement(s) at the end of any the County fiscal year if the governing body of the County does not appropriate sufficient funds as determined by the County's budget for the fiscal year in question. The County may effect such termination by giving written notice of termination to the Successful Bidder at the end of its then-current fiscal year.

4.28 FOB DESTINATION

To the extent applicable to this IFB, all of the items listed are to be Free On Board to final destination (FOB Destination) with all transportation charges if applicable to be included in the Bid, unless otherwise specified in the Invitation for Bids. The title and risk of loss of the goods shall not pass to the County until receipt and acceptance takes place at the FOB Destination point.

4.29 BINDING EFFECT

This Contract and any Ensuing Agreement(s) shall be binding upon and inure to the benefit of the parties and their respective permitted assigns and successors.

4.30 ASSIGNMENT

The Successful Bidder's interest and duties hereunder may not be assigned or delegated to a third party without the express written consent of the County.

4.31 SAFETY

The Successful Bidder is responsible for initiating, maintaining, and supervising all safety precautions and programs in connection with any services to be provided hereunder. The safety program shall comply with all applicable requirements of the current federal Occupational Safety and Health Act and all other applicable federal, state and local laws and regulations.

4.32 GENERAL OBLIGATIONS AND RELIANCE

The Successful Bidder shall perform all services and/or provide all goods, as well as those reasonably inferable and necessary for completion and provision of services and/or goods required hereunder. The Successful Bidder shall keep the County informed of the progress and quality of the services. The Successful Bidder agrees and acknowledges that the County is relying on the Successful Bidder's represented expertise and ability to provide the goods and/or services described herein. The Successful Bidder agrees to use its best efforts, skill, judgment, and abilities to perform its obligations in accordance with the highest standards used in the profession and to further the interests of the County accordance with the County's requirements and procedures. The Successful Bidder's duties, set forth herein, shall at no time be in any way diminished by reason of any approval by the County, n shall the Successful Bidder be released from any liability by reason of such approval by the County, it being understood that the County at all times is ultimately relying upon the Successful Bidder's skill and knowledge in performing the services and providing any goods required hereunder.

4.33 ESTIMATED QUANTITIES

To the extent applicable to this IFB, the estimated quantity of each item listed in this IFB is only estimate; the actual quantity to be purchased may be more or less. The County is not obligated purchase any minimum amount, and the County may purchase any reasonable amount greater than t estimate for the same unit price. Any limit on quantities available must be stated expressly in the Bid.

4.34 CONTRACTUAL DEVELOPMENT

The contents of the IFB and the Successful Bidder's Bid will become an integral part of the Contract, but may be modified, at the County's sole discretion, by provisions of an Ensuing Agreement. Therefore, the Bidder must agree to an inclusion of an Ensuing Agreement of the Bid specifications, terms and conditions of this IFB. If an Ensuing Agreement is required under this IFB, information relative to t Agreement will be located in the Additional Stipulations Section of this IFB.

4.35 SURVIVABILITY

All applicable agreements that were entered into between the Successful Bidder and the County, under the terms and conditions of the Contract and/or any Ensuing Agreement(s), shall survive the expiration or termination thereof for ninety (90) days unless a new contract has been awarded.

The County may exercise, by written notice to the Successful Bidder no later than ten (10) calendar days of the Contract expiration, this clause for emergencies only.

4.36 AIR QUALITY

In determining the overall best Bid, the County may, to the extent applicable, exercise the option granted to local governments under the Texas Local Government Code, Section 271.907.

This option allows the County to evaluate Bids and give preference to goods and/or services of a Bidder that demonstrates that the Bidder meets or exceeds any and all state or federal environmental standards, including voluntary standards, relating to air quality. If the Bid being submitted will have an effect on air quality for the County (as it relates to any state, federal, or voluntary air quality standard), then the Bidder is encouraged to provide information in narrative indicating the anticipated air quality impact. All Bidders are expected to meet all mandated state and federal air quality standards.

4.37 ENTIRE AGREEMENT

The Contract and any Ensuing Agreement(s) shall supersede all prior Agreements, written or oral between the Successful Bidder and the County and shall constitute the entire Agreement and understanding between the parties with respect to the services and/or goods to be provided. Each of the provisions herein shall be binding upon the parties and may not be waived, modified, amended or altered, except by writing signed by the Successful Bidder and the County.

4.38 PAYMENT

The County's payment for goods and services shall be governed by the Texas Government Code, Chapter 2251. An invoice shall be deemed overdue the thirty-first (31st) day after the later of the following:

A. The date the County receives the goods under the Contract;
B. The date the performance of the service under the Contract is completed; or
C. The date the Williamson County Auditor receives an invoice for the goods or services.

Interest charges for any overdue payments shall be paid by the County in accordance with Texas Government Code, Section 2251.025. More specifically, the rate of interest that shall accrue on a late payment is the rate in effect on September 1 of the County's fiscal year in which the payment becomes due. The said rate in effect on September 1 shall be equal to the sum of one (1) percent, and the prime rate published in the Wall Street Journal on the first (1st) day of July of the preceding fiscal year that does not fall on a Saturday or Sunday.

In the event that an error appears in an invoice submitted by the Successful Bidder, the County shall notify the Successful Bidder of the error not later than the twenty-first (21st) day after the date the County receives the invoice. If the error is resolved in favor of the Successful Bidder, the Successful Bidder shall be entitled to receive interest on the unpaid balance of the invoice submitted by the Successful Bidder beginning on the date that the payment for the invoice became overdue. If the error is resolved in favor of the County, the Successful Bidder shall submit a corrected invoice that must be paid in accordance within the time set forth above. The unpaid balance accrues interest as provided by the Texas Government Code, Chapter 2251, if the corrected invoice is not paid by the appropriate date.

As a minimum, invoices shall include:

A. Name, address, and telephone number of the Successful Bidder and similar information in the event the payment is to be made to a different address.

B. The County Contract, Purchase Order.

C. Identification of items or service as outlined in the Contract.

D. Quantity or quantities, applicable unit prices, total prices and total amount.

E. Any additional payment information which may be called for by the Contract.

Payment inquiries should be directed to the following address:

Williamson County Auditor's Office, Accounts Payable Department
Email: accountspayable@wilco.org
Phone: 512-943-1500

4.39 CONTRACTUAL FORMATION AND ENSUING AGREEMENT

The IFB and the Bidder's Bid, when properly accepted by the Commissioners Court, shall constitute a Contract equally binding between the Successful Bidder and the County.

If an Ensuing Agreement is required by this IFB, that information will be provided in Special Provisions section of this IFB. The Successful Bidder shall be required to execute the Agreement at the Williamson County Purchasing Department approximately ten (10) calendar days after the Successful Bidder is notified of award. The Ensuing Agreement shall be in the same form as the Agreement which is attached to the end of this IFB. The only anticipated changes in the Ensuing Agreement will be to include additional exhibits, to fill in blanks to identify the Successful Bidder, and terms relating to the compensation, or to revise the Agreement to accommodate corrections, changes in the scope of services, or changes pursuant to Addenda issued. **Bidders should raise any questions regarding the terms of the Agreement in the form of written questions or submittals as described in the Public Announcement and General Information portion of this IFB.** Because the signed Ensuing Agreement will be substantively and substantially derived from the attached Agreement, each Bidder is urged to seek independent legal counsel as to any questions about the terms, conditions or provisions contained in the Agreement *before* submitting a Bid. Again, the attached Agreement, if applicable, contains important legal provisions and is considered part and parcel of this IFB. Failure or refusal to sign aforesaid Agreement shall be grounds for the County to revoke any award which has been issued, forfeit Bid security, if applicable, and select another Bidder.

4.40 COOPERATIVE PURCHASING PROGRAM

During the term of the Contract resulting from this IFB, the County would like to afford the same prices, terms and conditions to other political subdivisions or public entities. Another entity's participation in the Contract resulting from this IFB is subject to a properly authorized Purchasing Cooperative Inter-local Agreement with the County. Any liability created by purchase orders issued against the Contract shall be the sole responsibility of the governmental agency placing the order.

4.41 INSURANCE REQUIREMENTS

To the extent applicable Insurance information will appear in the Additional Stipulations section that is in this IFB Package.

4.42 BIDDERS BOND, WARRANTY BOND, PERFORMANCE AND PAYMENT BONDS

To the extent applicable Bond information will appear in the Additional Stipulations section that is in this IFB Package.

4.43 LEGAL LIABILITY INFORMATION

The Successful Bidder shall disclose all legal liability information by listing any pending litigation anticipated litigation that your firm is involved in including, but not limited to, potential or actual legal matters with private parties and any local, state, federal or international governmental entities. The County reserves the right to consider legal liability information in the recommendation of any proposed contract to the Commissioners Court.

4.44 INCLEMENT WEATHER

In case of inclement weather or any other unforeseen event causing the County to close for business on the date of a Bid submission deadline, the Bid closing will automatically be postponed until the next business day the County is open. If inclement weather conditions or any other unforeseen event causes delays in carrier service operations, the County may issue an Addendum to all known Bidders interested in the project to extend the deadline. It will be the responsibility of the Bidder to notify the County of their interest in the project if these conditions are impacting their ability to turn in a submission within the stated deadline. The County reserves the right to make the final judgement call to extend any deadline.

4.45 PREVAILING WAGE RATES

To the extent this procurement is for the construction of a public work, including a building, highway, road, excavation, and repair work or other project development or improvement, paid for in whole or in part from public funds, without regard to whether the work is done under public supervision or direction, Texas Government Code, Chapter 2258, shall apply and the contractor shall pay not less than the wage scale of the various classes of labor as shown on the "Prevailing Wage Schedule" provided by the County. Pursuant to Texas Government Code, Section 2258.022(a)(2), the County has determined the general prevailing rate of the "Prevailing Wage Schedule" in the locality in which the public work is to be performed for each craft or type of worker needed to execute the contract and the prevailing rate for legal holiday and overtime work by using the prevailing wage rate as determined by the United States Department of Labor in accordance with the United States Code, Section 276a (Davis-Bacon Act).

The specified wage rates are minimum rates only, and are not representations that qualified labor adequate to perform the work is available locally at the prevailing wage rates. The County is not bound to pay—and will not consider—any claims for additional compensation made by any contractor because the contractor pays wages in excess of the applicable minimum rate contained in the Contract Documents. The "Prevailing Wage Schedule" is not a representation that quantities of qualified labor adequate to perform the work may be found locally at the specified wage rates.

For classifications not shown, workers shall not be paid less than the wage indicated for laborers. The contractor shall notify each worker commencing work on the project the worker's job classification and the established minimum wage rate required to be paid, as well as the actual amount being paid. The notice must be delivered to and signed in acknowledgement of receipt by the employee and must list both the monetary wages and fringe benefits to be paid or furnished for each classification in which the worker is assigned duties. When requested by the County, competent evidence of compliance with the Texas Prevailing Wage Law shall be furnished by contractor. A copy of each worker wage rate notification shall be submitted to the County with the Application for Payment for the period during which the worker began on-site activities.

Should the contractor at any time become aware that a particular skill or trade not reflected on the County's "Prevailing Wage Schedule" will be or is being employed in the work, whether by the contractor or by a subcontractor, the contractor shall promptly inform the County and shall specify a wage rate for that skill or trade, which shall bind the contractor.

The contractor and any subcontractor shall pay to the County a penalty of sixty dollars ($60.00) for each worker employed for each calendar day, or portion thereof, that the worker is paid less than the wage rates stipulated in the "Prevailing Wage Schedule" or any supplement thereto. The contractor and each subcontractor shall keep, or cause to be kept, an accurate record showing the names and occupations of all workers employed in connection with the work, and showing the actual per diem wages paid to each worker, which records shall be open at all reasonable hours for the inspection by the County.

Within thirty-one (31) days of receipt of information concerning a violation of the Texas Government Code Chapter 2258, the County shall make an initial determination as to whether good cause exists to believe a violation occurred. The County's decision on the initial determination shall be reduced to writing and sent to the contractor or subcontractor against whom the violation was alleged, and to the affected worker. When a good cause finding is made, the County shall retain the full amounts claimed by the claimant or claimants as the difference between wages paid and wages due under the "Prevailing Wage Schedule" and any supplements thereto, together with the applicable penalties, such amounts being subtracted from successive progress payments pending a final decision on the violation.

After the County makes its initial determination, the affected contractor or subcontractor and worker have fourteen (14) calendar days in which to resolve the issue of whether a violation occurred, including the amount that should be retained by the County or paid to the affected worker. If the contractor or subcontractor and affected worker reach an agreement concerning the worker's claim, the contractor shall promptly notify the County in a written document signed by the worker. It the contractor or Subcontractor and affected worker do not agree before the fifteenth (15th) calendar day after the County determination, the contractor or subcontractor and affected worker must participate in binding arbitration in accordance with the Texas General Arbitration Act, Chapter 171, (Texas Civil Practice and Remedies Code). The parties to the arbitration have ten (10) calendar days after the expiration of the fifteen (15) calendar days referred to above, to agree on an arbitrator; if by the eleventh (11th) calendar day there is no agreement to an arbitrator, a district court shall appoint an arbitrator on the petition of any of the parties to the arbitration.

If an arbitrator determines that a violation has occurred, the arbitrator shall assess and award against the contractor or subcontractor the amount of penalty as provided above and the amount owed the worker. The County may use any amounts retained hereunder to pay the worker the amount as designated in the arbitration award. If the County has not retained enough from the contractor or subcontractor to pay the worker in accordance with the arbitration award, the worker has a right of action against the contractor and subcontractor as appropriate, and the surety of either to receive the amount owed, attorneys' fees and court costs. The contractor shall promptly furnish a copy of the arbitration award to the County.

Money retained pursuant to the provisions above shall be used to pay the claimant or claimants the difference between the amount the worker received in wages for labor on the project at the rate paid by the contractor or subcontractor and the amount the worker would have received at the general prevailing wage rate as provided by the agreement of the claimant and the contractor or subcontractor affected, or in the arbitrator's award. The full statutory penalty of sixty dollars ($60.00) per calendar day of violation per worker shall be retained by Williamson County to offset its administrative costs, pursuant to Texas Government Code, Section, 2258.023. Any retained funds in excess of these amounts shall be paid to the contractor on the earlier of the next progress payment or final payment. Provided, however, that the County shall have no duty to release any funds to either the claimant or the contractor until it has received the notices of agreement or the arbitration award as provided under the provision herein-above.

4.46 CONFIDENTIALITY

The Bidder expressly agrees that it will not use any direct or incidental confidential information that may be obtained while working in a governmental setting for its own benefit, and agrees that it will not access unauthorized areas or confidential information and it will not disclose any information to unauthorized third parties, and will take care to guard the security of the information at all times.

MBGF In Place - Bid Items Williamson County, Texas					
ITEM	DESCRIPTION	UNIT	ESTIMATED QUANTITY	UNIT PRICE	COST
500 6001	MOBILIZATION	LS	1		
540 6001	MTL W-BEAM GD FEN (TIM POST)	LF	2,200		
540 6002	MTL W-BEAM GD FEN (STEEL POST)	LF	100		
540 6005	TERMINAL ANCHOR SECTION	EA	2		
540 6006	MTL BEAM GD FEN TRANS (THRIE-BEAM)	EA	8		
540 6007	MTL BEAM GD FEN TRANS (TL2)	EA	2		
540 6008	MTL BEAM GD FEN TRANS (T101)	EA	2		
540 2015	MTL W-BEAM GD FEN(TIM POST)RADIUS RAIL	LF	100		
540 2022	MTL W-BEAM GD FEN(STL POST)RADIUS RAIL	LF	100		
540 2023	RADIAL TERMINAL ANCHOR SECTION (DRWY)	EA	2		
540 6015	DRIVEWAY TERMINAL ANCHOR SECTION	EA	2		
540 6014	SHORT RADIUS	LF	100		
542 6001	REMOVING METAL BEAM GUARD FENCE	LF	1,200		
542 6002	REMOVING TERMINAL ANCHOR SECTION	EA	8		
542 6004	RM MTL BM GD FEN TRANS (THRIE-BEAM)	EA	8		
542 2004	REMOVING MTL BM GD FEN TRANS (TL2)	LF	2		

MBGF In Place - Bid Items Williamson County, Texas					
542 6005	RM MTL BM GD FENCE TRANS (T101)	EA	2		
544 6001	GUARDRAIL END TREATMENT (INSTALL)	EA	42		
544 6003	GUARDRAIL END TREATMENT (REMOVE)	EA	14		
				TOTAL	

DISCLAIMER:
The use of this standard is governed by the "Texas Engineering Practice Act". No warranty of any kind is made by TxDOT for any purpose whatsoever. TxDOT assumes no responsibility for the conversion of this standard to other formats or for incorrect results or damages resulting from its use.

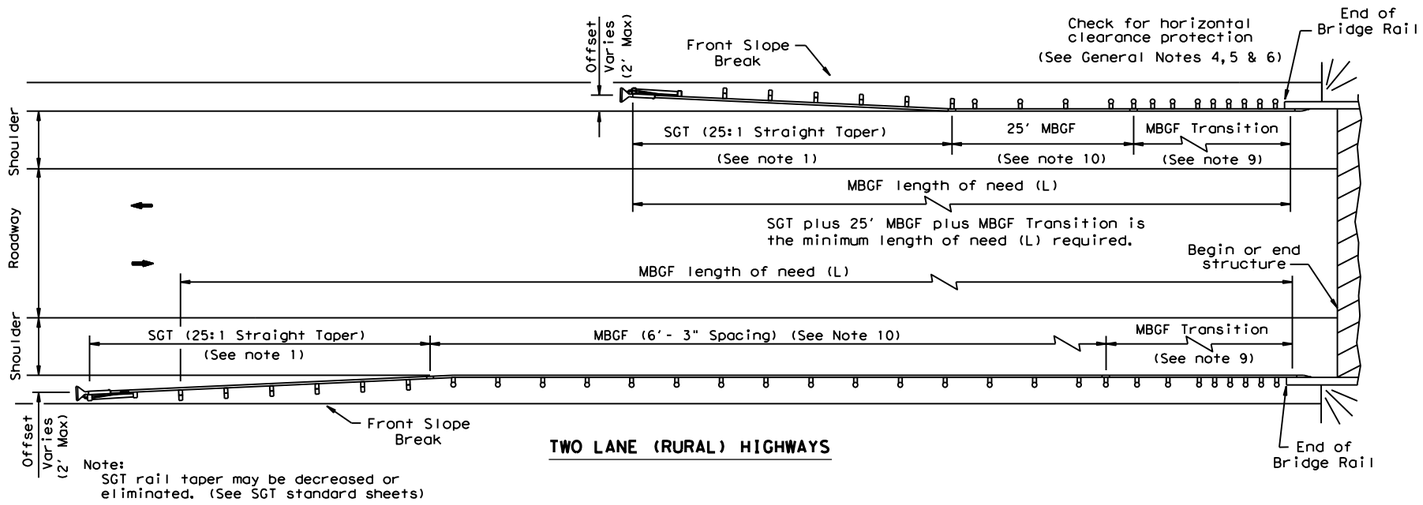

TWO LANE (RURAL) HIGHWAYS

Note:
SGT rail taper may be decreased or eliminated. (See SGT standard sheets)

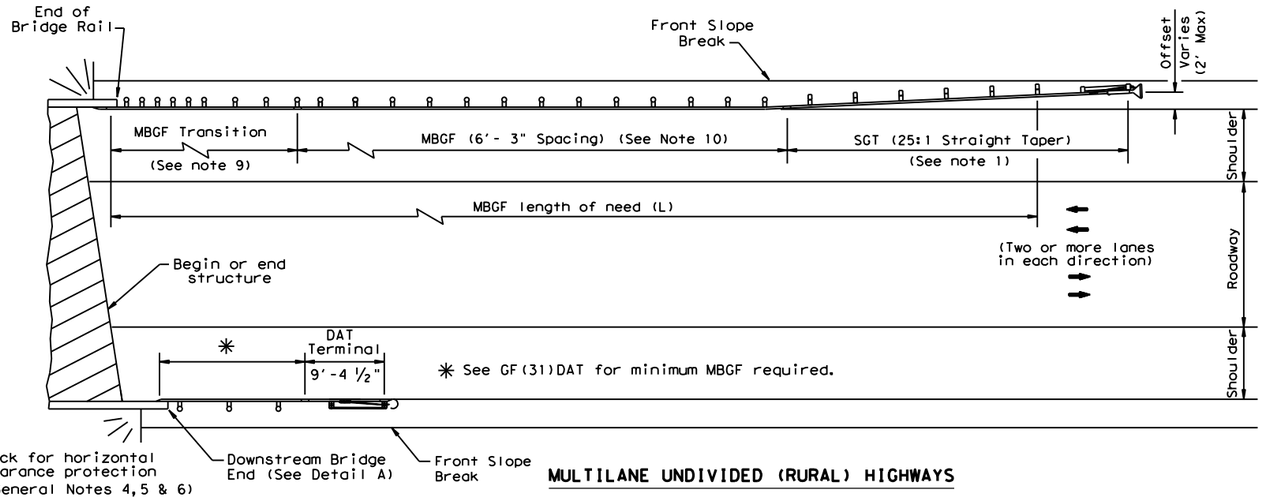

MULTILANE UNDIVIDED (RURAL) HIGHWAYS

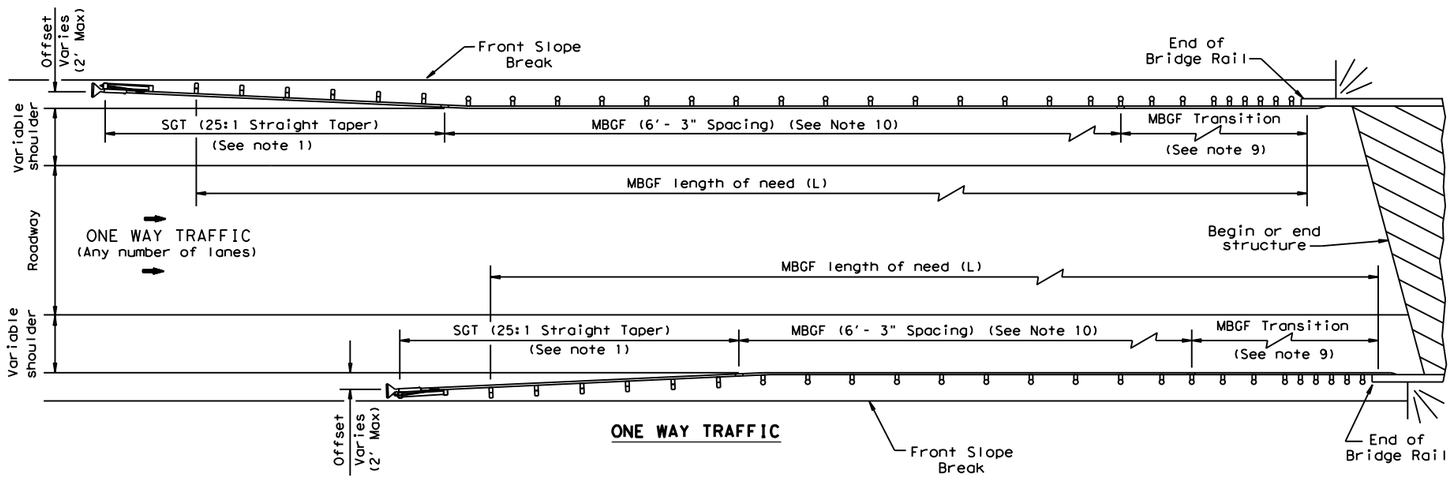

ONE WAY TRAFFIC

GENERAL NOTES

1. For more detail: See GF(31), SGT( )31, GF(31)TR, and GF(31)TL2 standard sheets.
2. Quantities of metal beam guard fence (MBGF) at individual bridge ends are as shown in the plans.
3. Use average daily traffic (ADT) for the current year to determine MBGF length of need in accordance with the Roadway Design Manual unless otherwise specified. Where significant traffic volume growth is anticipated on low volume (0-750 ADT) highways, use length determinations for the higher volume category.
4. MBGF may not be required to shield departure end of bridge unless other obstacles within the horizontal clearance limits or opposing traffic indicate a MBGF consideration.
5. Downstream anchor terminals (DAT) are only for downstream end anchorage use, outside the horizontal clearance area of opposing traffic.
6. Direct connection of MBGF to concrete rails are only for downstream rail connections outside the horizontal clearance area of opposing traffic. (This requires a minimum of three standard line posts plus the DAT terminal, See Detail A)
7. The crown shall be widened to accommodate MBGF. Typically the "front slope" break should be 2'- 0" from the back of the MBGF post. This applies to new construction on new alignment or where existing roadway cross section is to be widened to increase roadway width. This does not apply to rehabilitation work where existing roadway crown width is to be retained (See Typical Cross Section at MBGF).
8. <u>For restrictive bridge widths:</u> The MBGF should be properly transitioned from the existing bridge rail to the adjoining MBGF (See MBGF Transition Standards). Metal beam guard fence at these bridge location(s) shall be flared at the rate of 25:1 or flatter, and be of the length necessary to locate the terminal end at the 2 ft. "maximum" offset from the shoulder edge in the approach direction.
9. Transition length and post spacing will vary depending on the transition type. Transition type will be shown elsewhere in the plans.
10. A minimum 25' length of MBGF will be required.

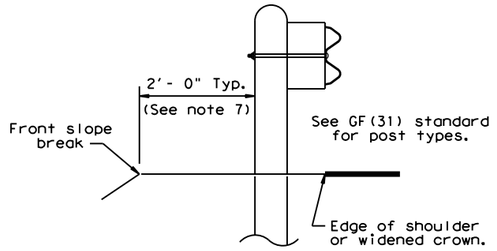

TYPICAL CROSS SECTION AT MBGF

Note:
All rail elements shall be lapped in the direction of adjacent traffic.

DETAIL A

Showing Downstream Rail Attachment

Texas Department of Transportation — Design Division Standard

BRIDGE END DETAILS

(METAL BEAM GUARD FENCE APPLICATIONS TO RIGID RAILS)

BED-14

FILE: bed14.dgn	DN: TxDOT	CK: AM	DW: BD/VP	CK: CGL
©TxDOT: December 2011	CONT	SECT	JOB	HIGHWAY
REVISIONS REVISED APRIL 2014 SEE (MEMO 0414)	DIST	COUNTY		SHEET NO.

DATE:
FILE:

DISCLAIMER:
The use of this standard is governed by the "Texas Engineering Practice Act". No warranty of any kind is made by TxDOT for any purpose whatsoever. TxDOT assumes no responsibility for the conversion of this standard to other formats or for incorrect results or damages resulting from its use.

DATE:
FILE:

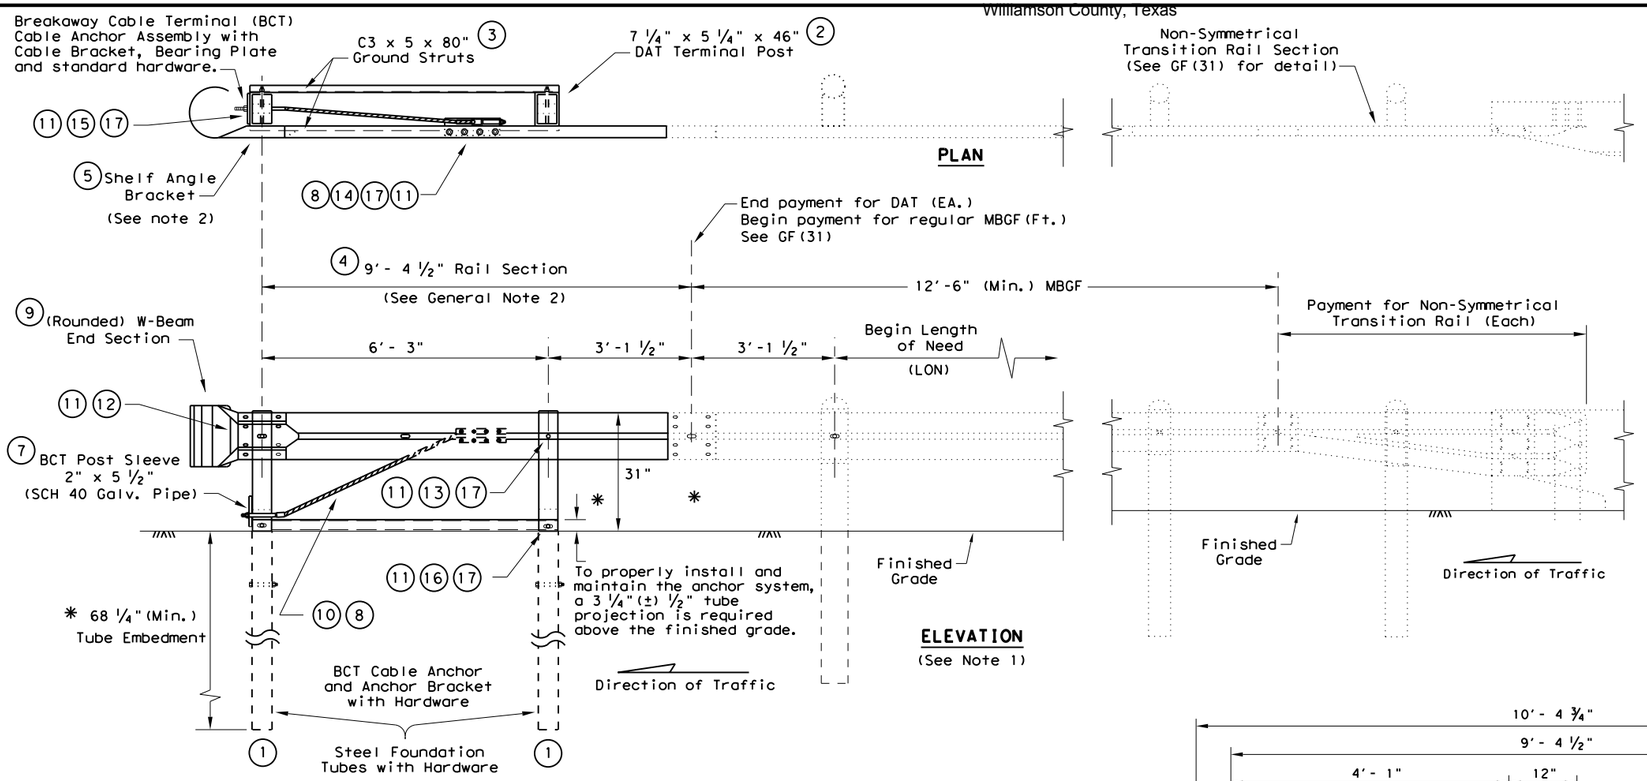

DOWNSTREAM ANCHOR TERMINAL (DAT)

Only for downstream use, when located outside the horizontal clearance area of opposing traffic.

GENERAL NOTES

1. The detail shown is the minimum Length of Need (LON) for a DAT connected to a concrete rail.
2. The rail section at the end post is supported by the Shelf Angle Bracket. The rail element is not attached to the end post.
3. The foundation tubes shall not project more than 3 3/4" above the finished grade.
4. All hardware for DAT shall be ASTM A307 unless otherwise shown.
5. Refer to GF(31) sheet for terminal connection details.

MOW STRIP INSTALLATION

If a mow strip is required with the DAT installation the leave-out area around the steel foundation tubes and the two channel struts may be omitted. This will require a full pour at the foundation tubes.

#	(DAT) PARTS LIST	QTY
(1)	Steel Foundation Tube	2
(2)	DAT Terminal Post	2
(3)	Channel Strut	2
(4)	Terminal Rail Element	1
(5)	Shelf Angle Bracket	1
(6)	BCT Bearing Plate	1
(7)	BCT Post Sleeve	1
(8)	Guardrail Anchor Bracket	1
(9)	(Rounded) W-Beam End Section	1
(10)	BCT Cable Anchor	1
(11)	Recessed Nut, Guardrail	20
(12)	1 1/4" Button Head Bolt	4
(13)	10" Button Head Bolt	2
(14)	5/8" x 2" Hex Head Bolt	8
(15)	5/8" x 8" Hex Head Bolt	4
(16)	5/8" x 10" Hex Head Bolt	2
(17)	5/8" Flat Washer	18

(4) TERMINAL RAIL ELEMENT FOR DAT

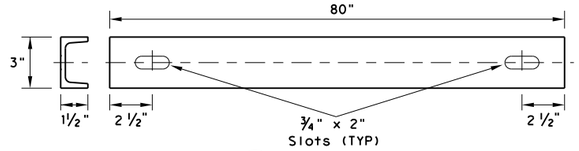

(3) CHANNEL STRUT
C3 x 5 x 80", Grade A36

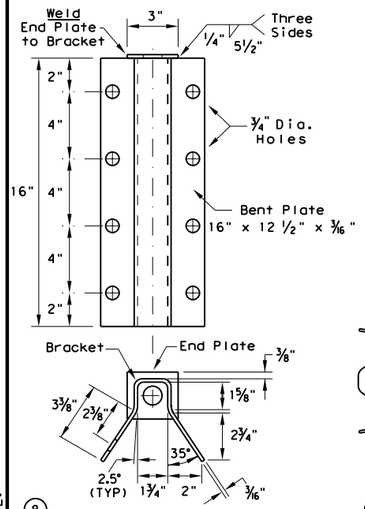

(8) GUARDRAIL ANCHOR BRACKET

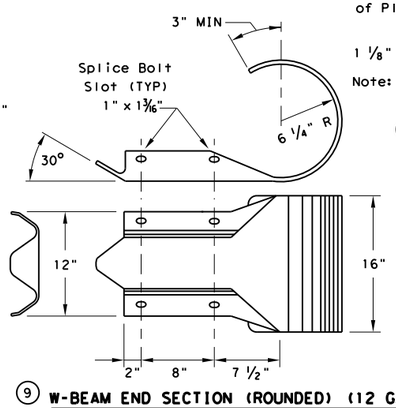

(9) W-BEAM END SECTION (ROUNDED) (12 GA.)

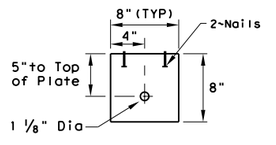

Note: Drive nails and bend over to prevent plate rotation

(6) BEARING PLATE
8"x 8"x 5/8" ℄

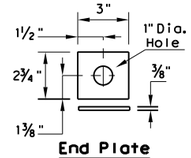

End Plate

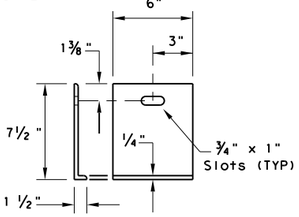

(5) SHELF ANGLE BRACKET

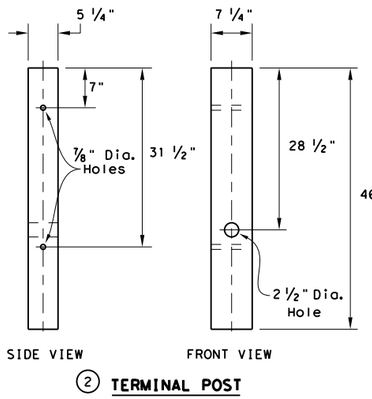

(2) TERMINAL POST
7 1/4"x 5 1/4"x 46" Wood Post

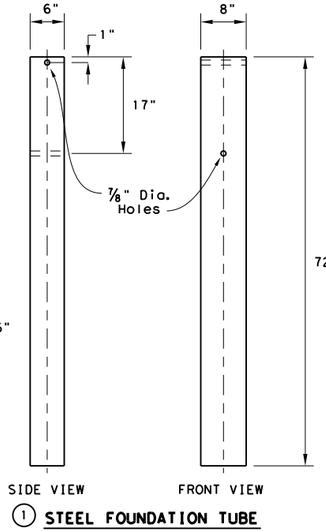

(1) STEEL FOUNDATION TUBE
6"x 8"x 1/8" x 72" Steel Tube

Texas Department of Transportation

Design Division Standard

METAL BEAM GUARD FENCE
(Downstream Anchor Terminal)

GF(31)DAT-14

FILE: gf31dat14.dgn	DN: TxDOT	CK: AM	DW: VP	CK: CGL
©TxDOT: December 2011	CONT	SECT	JOB	HIGHWAY
REVISIONS				
	DIST	COUNTY		SHEET NO.

DISCLAIMER:
The use of this standard is governed by the "Texas Engineering Practice Act". No warranty of any kind is made by TxDOT for any purpose whatsoever. TxDOT assumes no responsibility for the conversion of this standard to other formats or for incorrect results or damages resulting from its use.

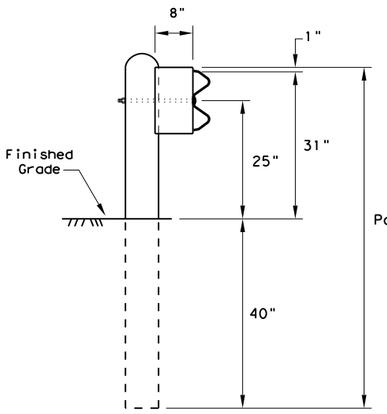

Standard Line Post Installation

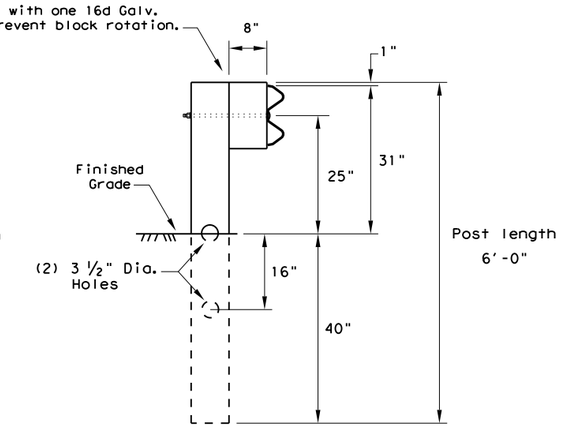

Rectangular CRT Post (6"x 8" x 6' Long)

(6) CRT required.
See Elevation Detail for locations.

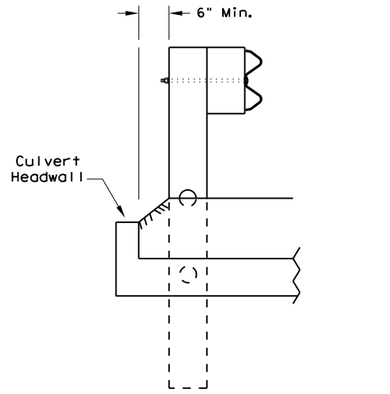

Lateral Offset Between the Guardrail and the Culvert Headwall

GENERAL NOTES

1. The type of line post (round wood post, rectangular wood post, or steel post) will be as shown in the plans. The exact position of the transitions shall be as shown in the plans or as directed by the Engineer. Steel posts to be galvanized in accordance with Item 445, "Galvanizing."
2. Rail element shall meet all requirements of Item 540, "Metal Beam Guard Fence" except as modified on the plans. The Contractor may furnish rail elements of 12 ½ or 25 foot nominal lengths.
3. Rail post holes are offset 3'- 1 ½" from standard guardrail to accommodate the midspan splicing.
4. Button head post bolts (ASTM A307) shall be of sufficient length to extend through the full thickness of the nut (ASTM A563) and no more than ¾" beyond it. Button head splice bolts (ASTM A307) are ⅝" x 1 ¼" with a ⅝" double recessed nut (ASTM A563). Galvanized fittings (bolts, nuts, and washers) shall be in accordance with Item, "Metal For Structures". Fittings shall be subsidiary to the bid item requiring construction of transition.
5. Where solid rock is encountered or where shown on the plans, the diameter of the holes shall be approximately 12 inches, the backfilling shall be with a cohesionless material, and embedment depth shall be 1' - 6" or more as directed by the Engineer.
6. Posts shall not be set in concrete, of any depth.
7. Refer to GF(31) Standard Sheet for additional details.

NOTE: Field drilled holes shall be repaired in accordance with Item 445, "Galvanizing". Flame cutting of holes in guardrail shall not be permitted.

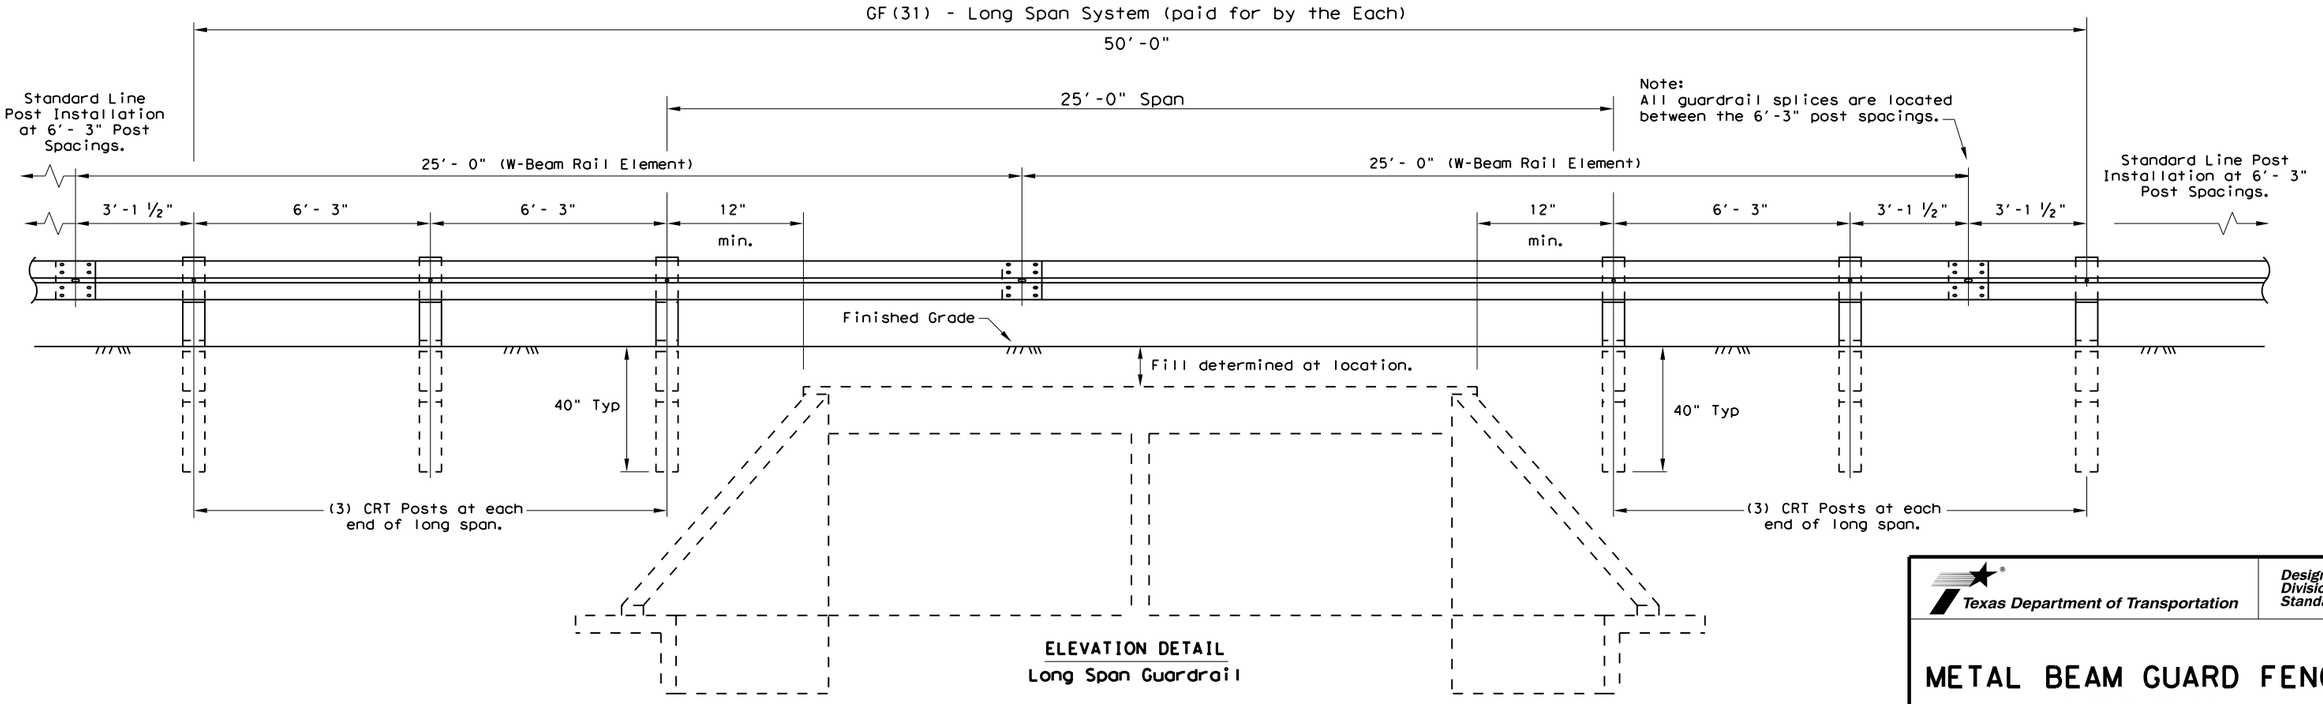

ELEVATION DETAIL
Long Span Guardrail

Texas Department of Transportation

Design Division Standard

METAL BEAM GUARD FENCE
(LONG SPAN)

GF(31)LS-17

FILE: gf31ls17.dgn	DN: TxDOT	CK: KM	DW: VP	CK: CGL	
© TxDOT: December 2011	CONT	SECT	JOB	HIGHWAY	
REVISIONS Revised 12, 2017 CL					
	DIST	COUNTY		SHEET NO.	

DATE:
FILE:

DISCLAIMER:
The use of this standard is governed by the "Texas Engineering Practice Act". No warranty of any kind is made by TxDOT for any purpose whatsoever. TxDOT assumes no responsibility for the conversion of this standard to other formats or for incorrect results or damages resulting from its use.

DATE:
FILE:

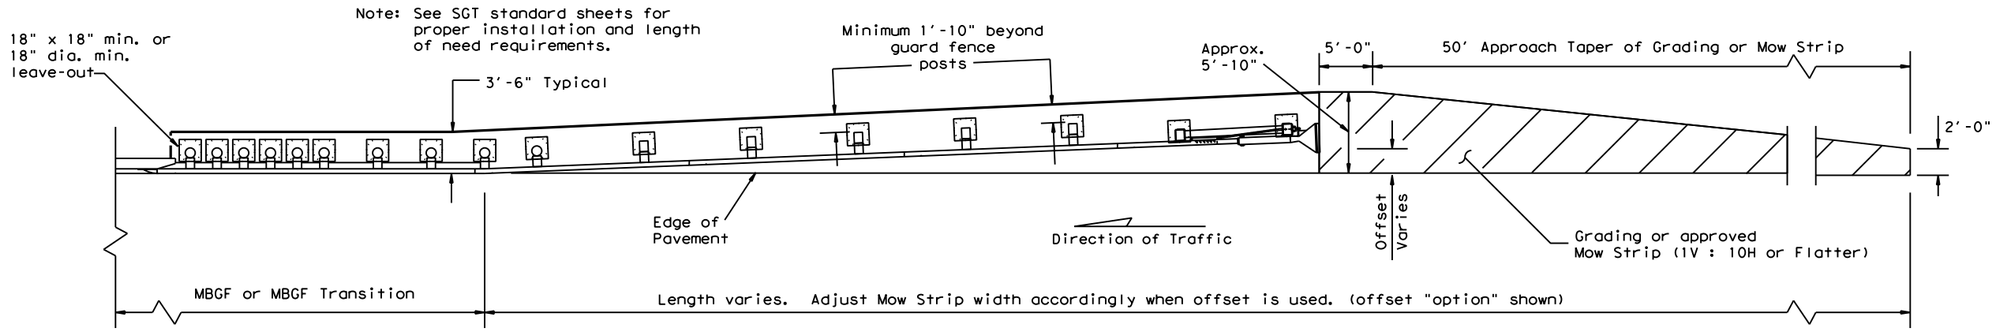

GRADING AND MOW STRIP AT GUARDRAIL END TREATMENTS

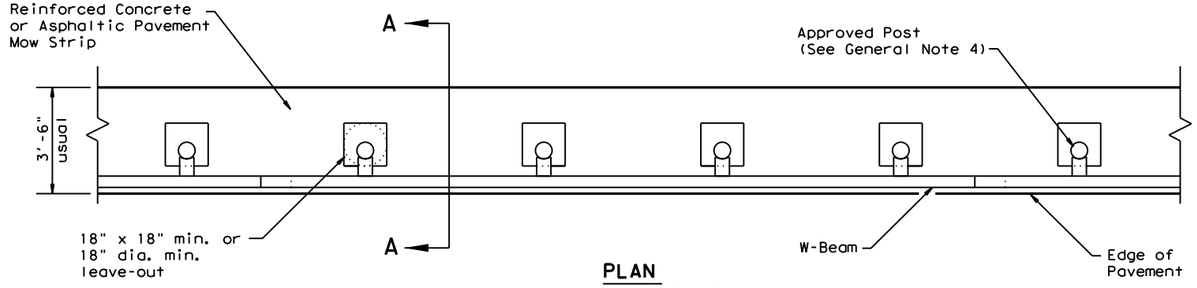

PLAN

GF(31) shown with Mow Strip
(See GF(31) standard sheet for proper installation)

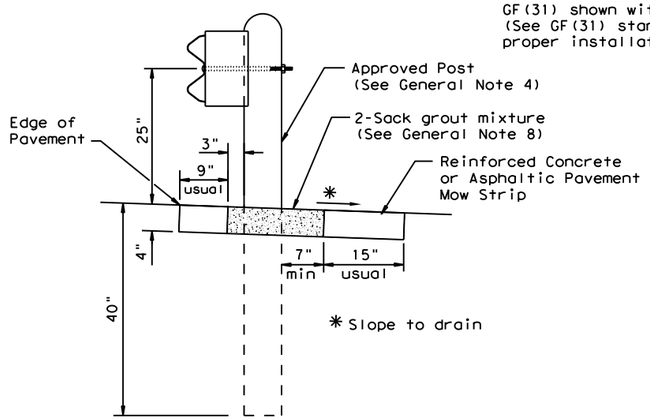

SECTION A-A

Typical

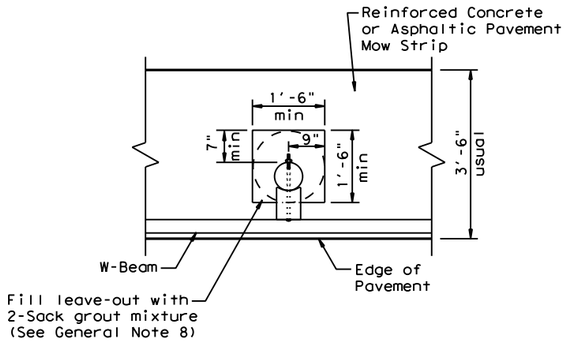

MOW STRIP DETAIL

Reinforced Concrete or Asphaltic Pavement Mow Strip with 18" x 18" or 18" dia. minimum leave-out.

Note: Site Condition(s)

Site conditions may exist where grading is required for the proper installation of metal guard fence and end treatments.

Approach grading or mow strip may be decreased or eliminated, as directed by the Engineer.

GENERAL NOTES

1. This mow strip design is for use with metal beam guard fence, guard fence transitions, and guard fence end treatments (See SGT standards for proper SGT installation).
2. Mow strips shall be asphaltic pavement or reinforced concrete (wire mesh or synthetic fiber), as shown on the plans and will be paid for under the pertinent bid item. Asphaltic pavement shall meet the requirements of the item, and be placed in accordance with the pertinent bid item as shown in the plans. Reinforced concrete shall be placed in accordance with Item 432, "Riprap." The use of the synthetic fiber in lieu of steel reinforcing is acceptable, provided the fiber producer is on the Department Material Producer List (MPL), maintained by TxDOT, Construction Division.
3. The leave-out behind the post shall be a minimum of 7".
4. The type of approved post will be as shown in the plans. See the applicable standard sheets for additional details and information.
5. Other curb placement options may be used. Curbs are not considered part of the mow strip and will be paid for under other pertinent bid item.
6. Thickness of the mow strip will be 4".
7. The limits of payment for asphaltic pavement or reinforced concrete will include leave-outs for the posts.
8. The leave-outs shall be filled with no more than a 2-sack grout mixture (1 part cement, 5 parts water, and 14 parts sand by volume) with a 28-day compressive strength of approximately 120 psi or less. Provide grout of a consistency that will flow into and completly fill all voids. Due to auger size, larger leave-out dimensions are acceptable from both an impact performance and maintenance repair standpoint (Suggested Maximum leave-out of 20"). Payment for furnishing and placing the grout mixture will be subsidiary to the pay item of rip rap mow strip.

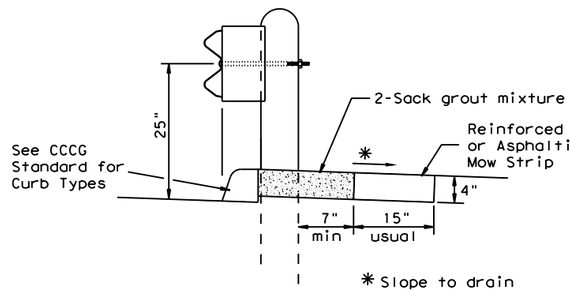

CURB OPTION (1)

This option will increase the post embedment through out the system.

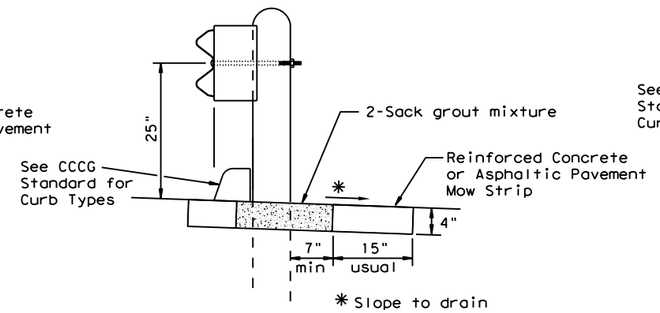

CURB OPTION (2)

Curb shown on top of mow strip

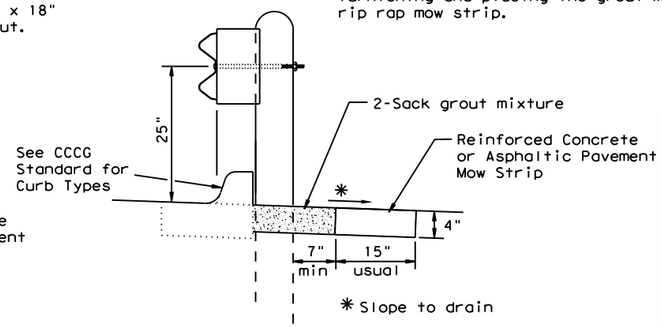

CURB OPTION (3)

Texas Department of Transportation

Design Division Standard

METAL BEAM GUARD FENCE

(MOW STRIP)

GF(31)MS-17

FILE: gf31ms17.dgn	DN: TxDOT	CK: KM	DW: TxDOT	CK: CL
©TxDOT December 2011	CONT	SECT	JOB	HIGHWAY
REVISIONS Revised 12, 2017 KM	DIST	COUNTY		SHEET NO.

DISCLAIMER:
The use of this standard is governed by the "Texas Engineering Practice Act". No warranty of any kind is made by TxDOT for any purpose whatsoever. TxDOT assumes no responsibility for the conversion of this standard to other formats or for incorrect results or damages resulting from its use.

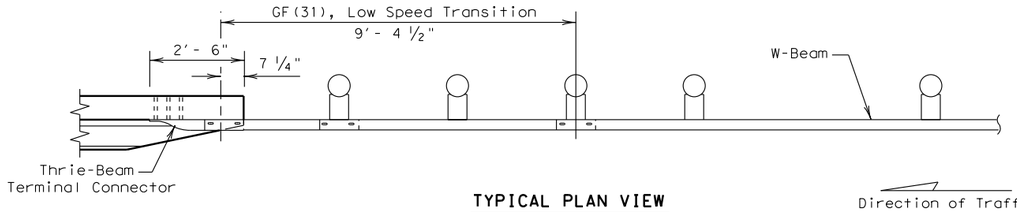

TYPICAL PLAN VIEW

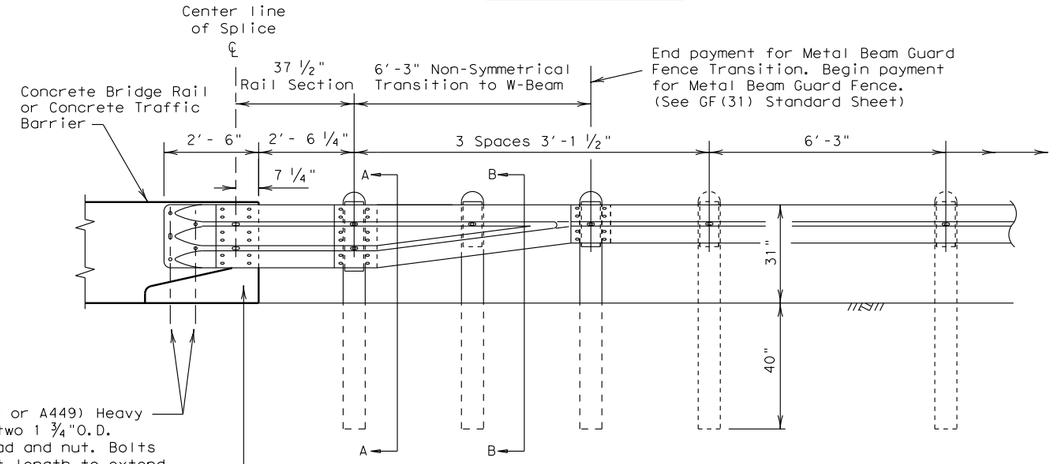

TYPICAL ELEVATION VIEW

GENERAL NOTES

1. The type of post (round wood post, rectangular wood post, or steel post) will be as shown in the plans. The exact position of transitions shall be as shown in the plans or as directed by the Engineer.
2. Rail element shall meet the requirements of Item 540, "Metal Beam Guard Fence" except as modified in the plans.
3. Button head "post" bolts (ASTM A307) shall be of sufficient length to extend through the full thickness of the nut and Type A 1 ¾" O.D. washer and not more than 1" beyond it. Button head "splice" bolts (ASTM A307) are ⅝" x 1 ¼" with ⅝" double recessed nuts (ASTM A563).
4. Fittings (bolts, nuts, and washers) shall be galvanized in accordance with Item 445, "Galvanizing." Fittings shall be subsidiary to the bid item requiring construction of the transition.
5. Crown will be widened to accommodate transitions.
6. If solid rock is encountered. See the GF(31) standard sheet for the proper installation guidance.
7. Posts shall not be set in concrete, of any depth.
8. Unless otherwise shown in the plans, a composite material post and/or block that meets the requirements of DMS-7210, "Composite Material Posts and Blocks for Metal Beam Guard Fence" may be substituted for posts and/or blocks of similar dimensions. The Construction Division, TxDOT, maintains a Material Producer List (MPL) for producers of materials conforming to DMS-7210. Only producers on the MPL can furnish composite material posts and/or blocks.
9. Refer to GF(31) standard sheet for additional details.

TERMINAL CONNECTION NOTE

To ensure a stable connection. (12) Rectangular Washers (FWR03) are required under the recessed nuts at the Terminal Connection splice.

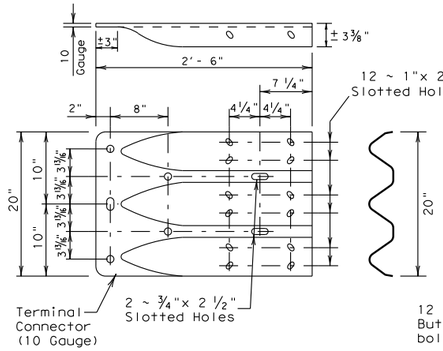

THRIE-BEAM TERMINAL CONNECTION
(See Terminal Connection Note)

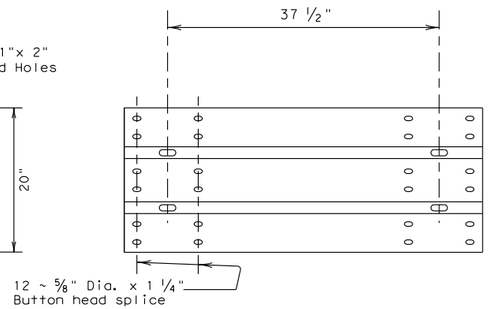

THRIE-BEAM (3′- 1 ½") (10 GA.) ELEMENT SECTION

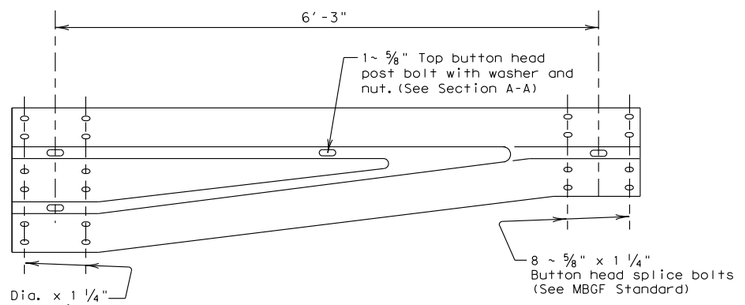

NON-SYMMETRICAL (10 GA.) TRANSITION SECTION

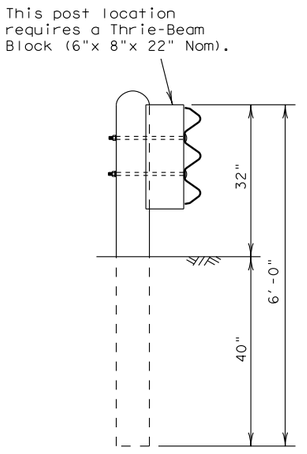

SECTION A-A

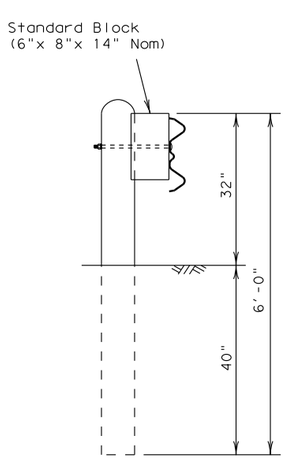

SECTION B-B

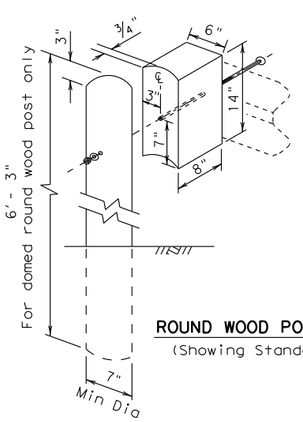

ROUND WOOD POST & BLOCK
(Showing Standard Block)

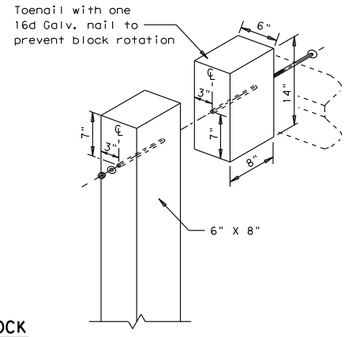

WOOD BLOCK TO RECTANGULAR WOOD POST

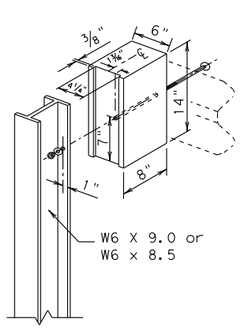

STEEL POST & BLOCK
(Showing Standard Block)

Texas Department of Transportation — Design Division Standard

METAL BEAM GUARD FENCE TRANSITION (TL-2)
(Low Speed Transition)
GF(31)TL2-11

FILE: gf31t211.dgn	DN: TxDOT	CK: AM	DW: BD	CK:
©TxDOT December 2011	CONT	SECT	JOB	HIGHWAY
REVISIONS				
	DIST	COUNTY		SHEET NO.

DATE:
FILE:

DISCLAIMER:
The use of this standard is governed by the "Texas Engineering Practice Act". No warranty of any kind is made by TxDOT for any purpose whatsoever. TxDOT assumes no responsibility for the conversion of this standard to other formats or for incorrect results or damages resulting from its use.

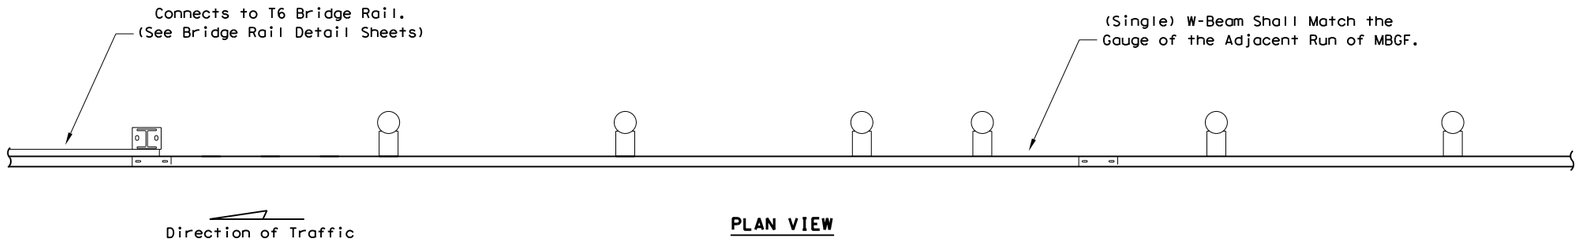

PLAN VIEW

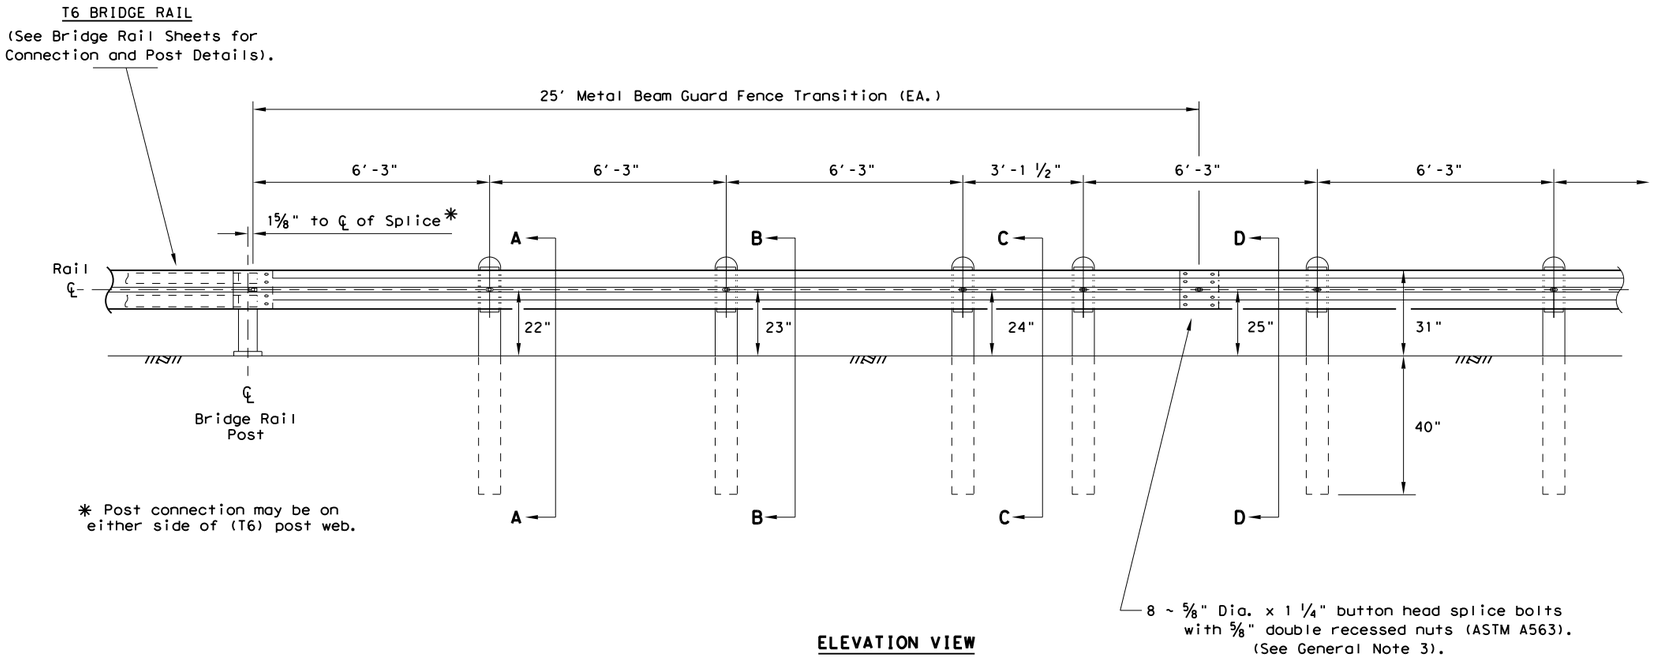

ELEVATION VIEW

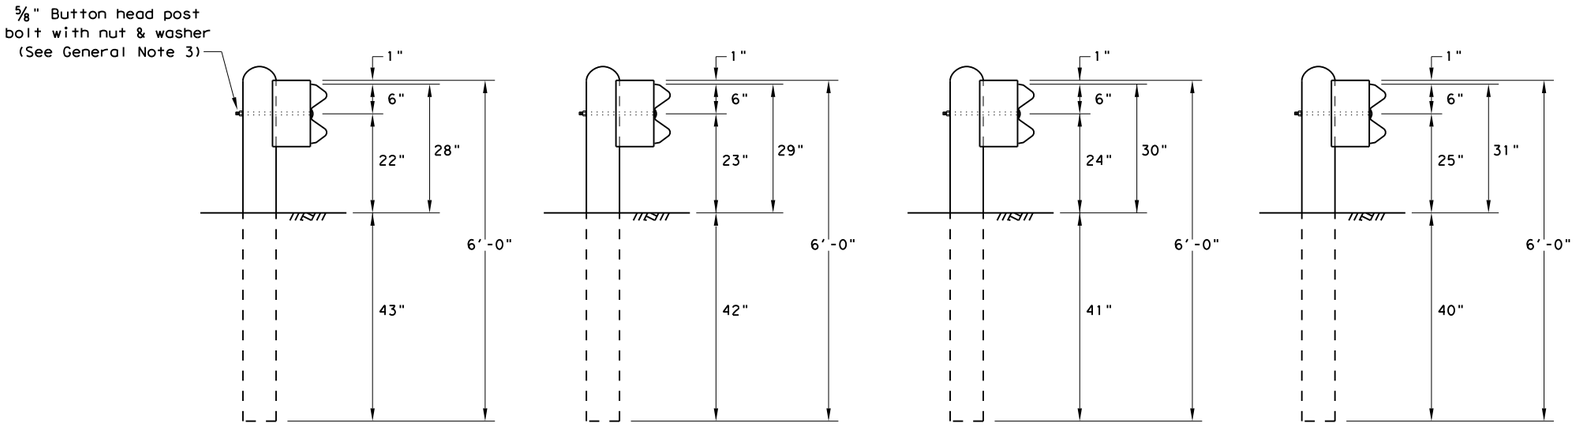

SECTION A-A SECTION B-B SECTION C-C SECTION D-D

GENERAL NOTES

1. The type of post (round wood post, rectangular wood post, or steelpost) will be shown elsewhere in the plans. The exact position of transitions shall be shown elsewhere in the plans or as directed by the Engineer.
2. Rail element shall meet the requirements of Item 540, "Metal Beam Guard Fence" except as modified on the plans.
3. Button head "post" bolts (ASTM A307) shall be of sufficient length to extend through the full thickness of the nut (ASTM A563) and the Type A 1 ¾" O.D. washer and not more than 1" beyond it. Button head "splice" bolts (ASTM A307) are ⅝" x 1 ¼" with ⅝" double recessed nuts (ASTM A563).
4. Fittings (bolts, nuts, and washers) shall be galvanized in accordance with Item 445, "Galvanizing." Fittings shall be subsidiary to the bid item requiring construction of the transition.
5. Crown will be widened to accommodate transitions.
6. If solid rock is encountered. See the GF(31)standard sheet for proper installation guidance.
7. Posts shall not be set in concrete.
8. Unless otherwise shown in the plans, a composite material post and/or block that meets the requirements of DMS-7210, "Composite Material Posts and Blocks for Metal Beam Guard Fence" may be substituted for posts and/or blocks of similar dimensions. The Construction Division, TxDOT, maintains a Material Producer List (MPL) for producers of materials conforming to DMS-7210. Only producers on the MPL can furnish composite material posts and/or blocks.
9. Refer to GF(31) and T6 Standard Sheet for additional details.

Texas Department of Transportation — Design Division Standard

METAL BEAM GUARD FENCE TRANSITION (T6)

GF(31)T6-14

FILE: gf31t614.dgn	DN: TxDOT	CK: AM	DW: VP	CK:	
©TxDOT: APRIL 2014	CONT	SECT	JOB	HIGHWAY	
REVISIONS					
	DIST	COUNTY		SHEET NO.	

DATE:
FILE:

DISCLAIMER:
The use of this standard is governed by the "Texas Engineering Practice Act". No warranty of any kind is made by TxDOT for any purpose whatsoever. TxDOT assumes no responsibility for the conversion of this standard to other formats or for incorrect results or damages resulting from its use.

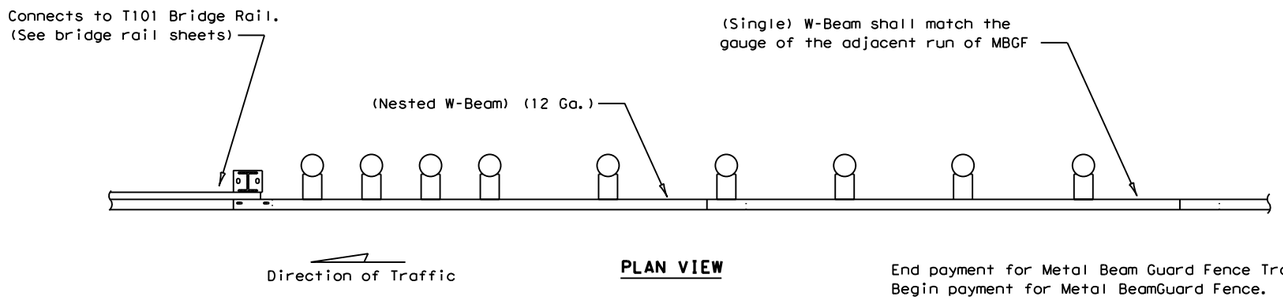

PLAN VIEW

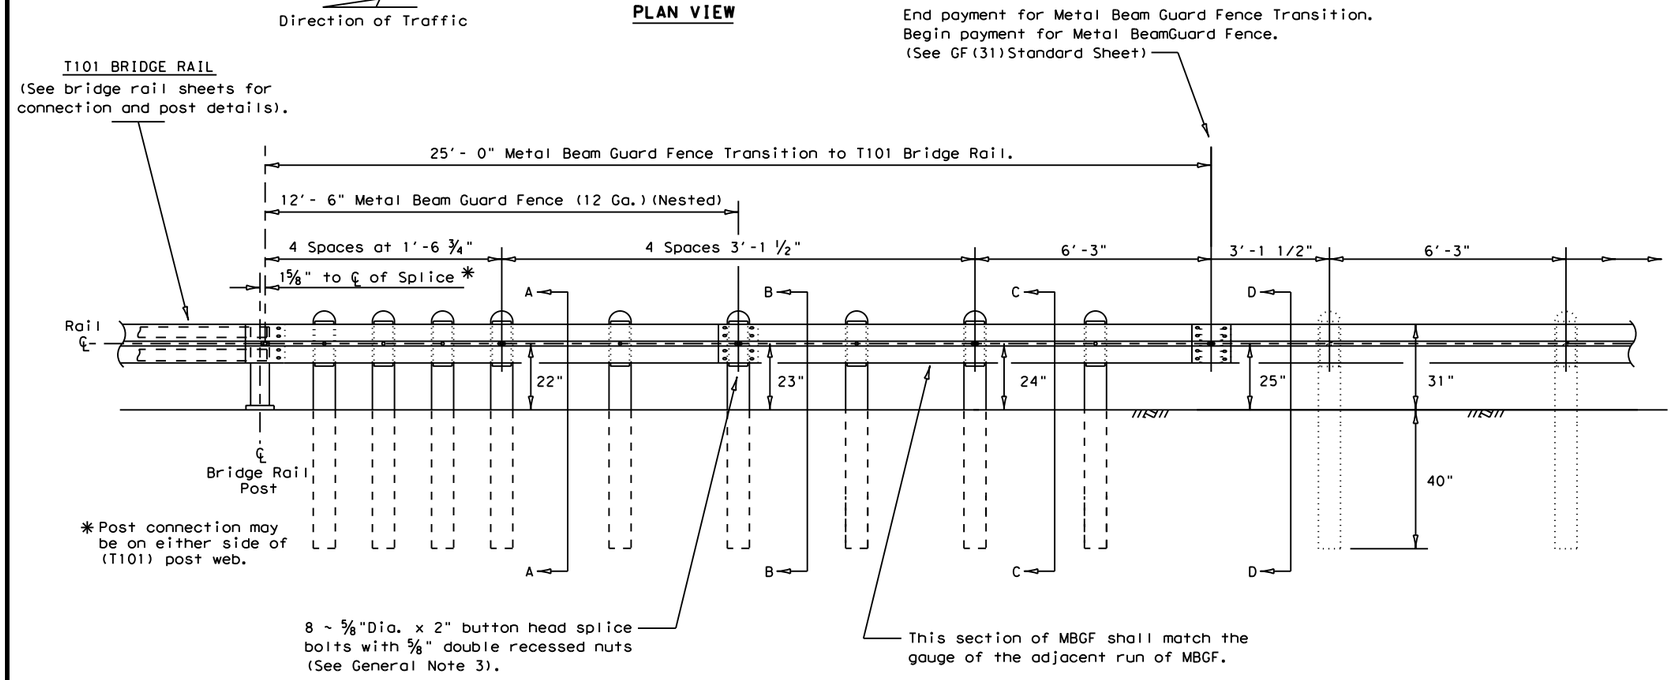

ELEVATION VIEW

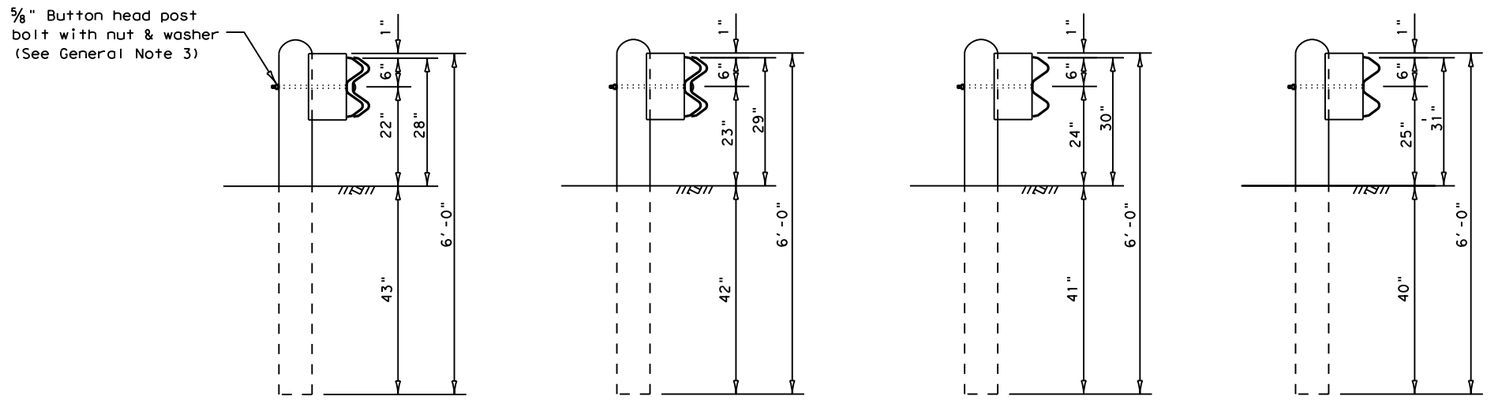

SECTION A-A **SECTION B-B** **SECTION C-C** **SECTION D-D**

GENERAL NOTES

1. The type of post (round wood post, rectangular wood post, or steelpost) will be shown elsewhere in the plans. The exact position of transitions shall be shown elsewhere in the plans or as directed by the Engineer.
2. Rail element shall meet the requirements of Item 540, "Metal Beam Guard Fence" except as modified on the plans.
3. Button head "post" bolts (ASTM A307) shall be of sufficient length to extend through the full thickness of the nut (ASTM A563) and the Type A 1 3/4" O.D. washer and not more than 1" beyond it. Button head "splice" bolts (ASTM A307) are 5/8" x 2" (at triple rail splices) with a 5/8" double recessed nuts (ASTM A563).
4. Fittings (bolts, nuts, and washers) shall be galvanized in accordance with Item 445, "Galvanizing." Fittings shall be subsidiary to the bid item requiring construction of the transition.
5. Crown will be widened to accommodate transitions.
6. If solid rock is encountered. See the GF(31)standard sheet for proper installation guidance.
7. Posts shall not be set in concrete.
8. Unless otherwise shown in the plans, a composite material post and/or block that meets the requirements of DMS-7210, "Composite Material Posts and Blocks for Metal Beam Guard Fence" may be substituted for posts and/or blocks of similar dimensions. The Construction Division, TxDOT, maintains a Material Producer List (MPL) for producers of materials conforming to DMS-7210. Only producers on the MPL can furnish composite material posts and/or blocks.
9. Refer to GF(31) and TYPE T101 Standard Sheet for additional details.

Texas Department of Transportation — Design Division Standard

METAL BEAM GUARD FENCE TRANSITION (T101)

GF(31)T101-13

FILE: gf31t10113	DN: AM	CK: AM	DW: VP	CK:
©TxDOT January 2013	CONT	SECT	JOB	HIGHWAY
REVISIONS				
	DIST	COUNTY		SHEET NO.

DATE:
FILE:

DISCLAIMER:
The use of this standard is governed by the "Texas Engineering Practice Act". No warranty of any kind is made by TxDOT for any purpose whatsoever. TxDOT assumes no responsibility for the conversion of this standard to other formats or for incorrect results or damages resulting from its use.

DATE:
FILE:

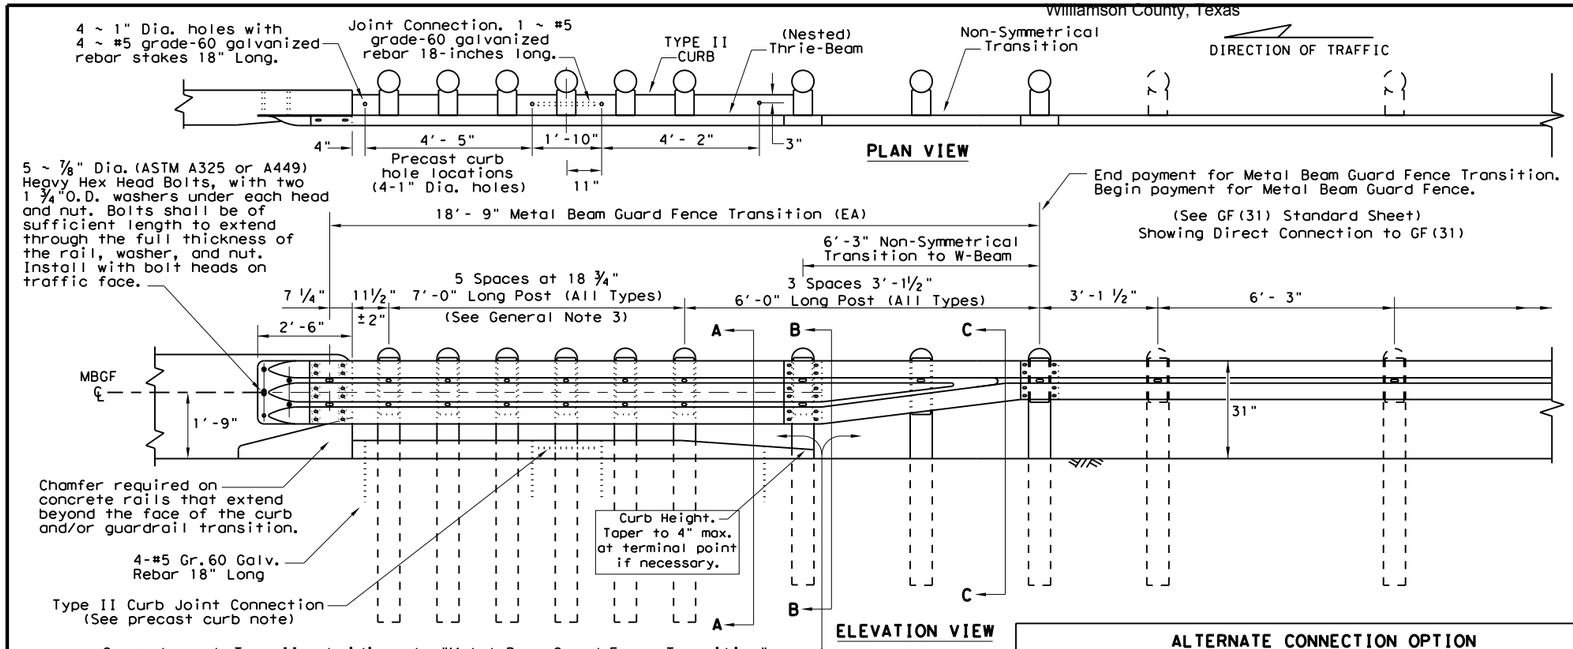

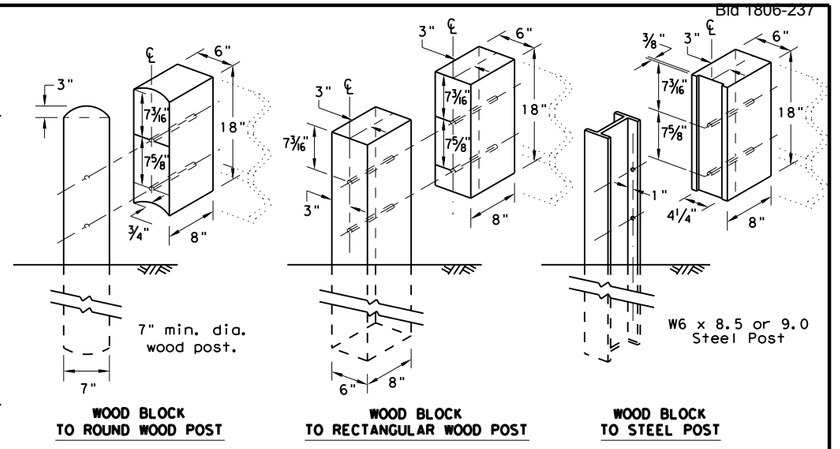

GENERAL NOTES

1. Concrete curb may be cast-in-place or precast as shown on this sheet. When used in conjunction with thrie-beam guard fence transitions, curb shall be Type II (Typically 5-3/4" height above surface; See CCCG standard sheet) unless otherwise shown in the plans. If other curb heights are shown in the plans in conjunction with the transition, the curb height may be from 4" to 8" with a relatively vertical face. Concrete curb shall be continuous to the seventh post.

   Contact the Design Division for drainage cut out options needed within the curb section of the transition.

2. The type of post (round wood post, rectangular wood post or steel post) will be as shown in the plans.

3. The post length shall be marked on all 7'- 0" long posts by the Manufacturer. The mark shall be located within the top 1 ft. region of the post, at least 5/8" in height, and visible after installation. Wooden posts shall be marked with a brand, and steel posts with a stencil before galvanizing.

4. Rail element shall meet the requirements of Item 540, "Metal Beam Guard Fence" except as modified on the plans. The thrie-beam terminal connector and the thrie-beam transition to w-beam shall be of the same material, but shall not be less than 10 gauge.

   Contractor shall verify that the locations of bolt holes match those in the thrie-beam terminal connector prior to ordering materials.

5. Unless otherwise shown in the plans, transitions shall be placed with the block face in front of or directly above the curb face.

6. Galvanized washers used with the 5/8" dia. post bolts shall be Type A 1-3/4" O.D. washers. The (12) plate washers (FWR03) required at the terminal connector splice.

7. Button head "post" bolts (ASTM A307) shall be of sufficient length to extend through the full thickness of the nut (ASTM A563) and washer and not more than 1" beyond it. Button head "splice" bolts (ASTM A307) 5/8" dia.x 2" (at triple rail splices) with 5/8" double recessed nuts.

8. Fittings (bolts, nuts, and washers) shall be galvanized in accordance with Item 445, "Galvanizing". Fittings shall be subsidiary to the bid item.

9. Crown shall be widened to accommodate transitions.

10. If solid rock is encountered. See the MBGF standard sheet for the proper installation guidance.

11. Posts shall not be set in concrete.

12. Unless otherwise shown in the plans, a composite material (post or block) that meets the requirements of DMS-7210, "Composite Material Posts and Blocks for Metal Beam Guard Fence" may be substituted for (post or block) of similar dimensions. TxDOT's Construction Division maintains a Material Producer List (MPL) for producers of materials conforming to DMS-7210. Only producers on the MPL can furnish composite material posts and/or blocks.

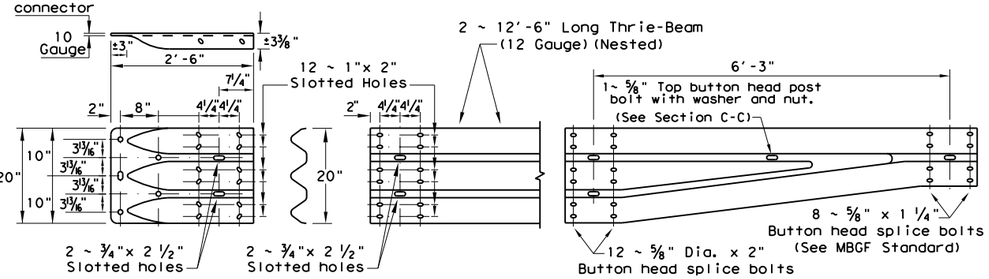

THRIE-BEAM TERMINAL CONNECTION
(See General Notes 6 & 7 for required hardware)

NON-SYMMETRICAL TRANSITION TO W-BEAM (10 Gauge)

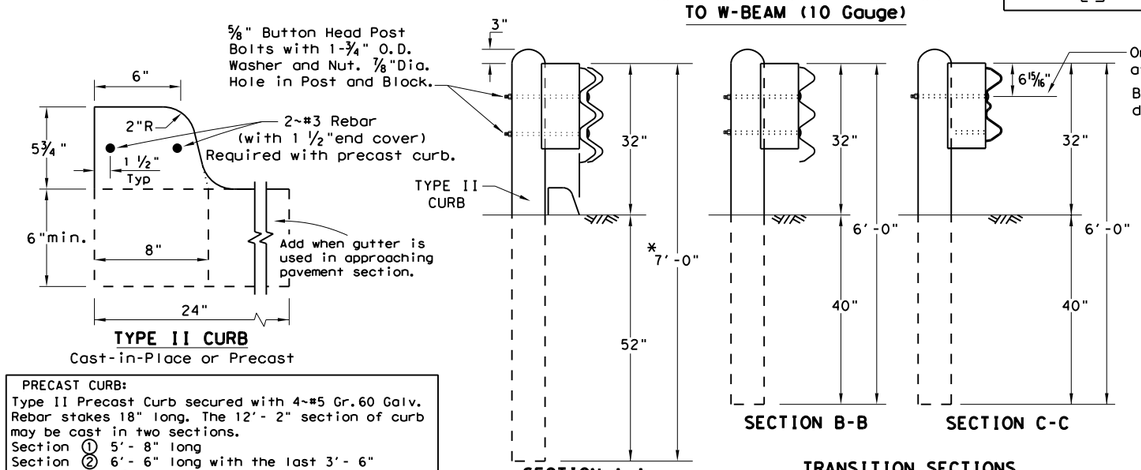

PRECAST CURB:
Type II Precast Curb secured with 4~#5 Gr.60 Galv. Rebar stakes 18" long. The 12'- 2" section of curb may be cast in two sections.
Section ① 5'- 8" long
Section ② 6'- 6" long with the last 3'- 6" of curb tapered to a 4" height.
The Joint Connection is two 9" long 1" Dia. female ends connected with 1~#5 Gr.60 Galv.Rebar 18" long.

ALTERNATE CONNECTION OPTION

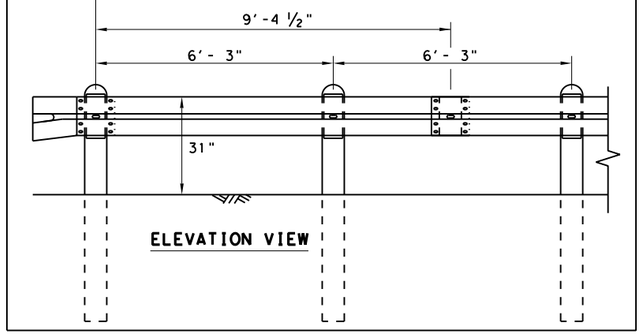

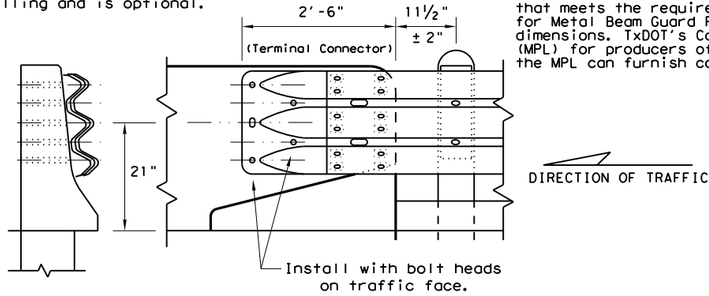

CONNECTION TO CONCRETE BRIDGE RAIL AND TRAFFIC BARRIERS

(12) Galvanized rectangular washers (FWR03) are required under the recessed nut at the terminal connector splice to nested thrie-beam. (See General Notes 6 & 7).

Texas Department of Transportation

Design Division Standard

METAL BEAM GUARD FENCE TRANSITION
(Thrie-Beam Transition)
GF(31)TR-14

FILE: gf31tr14.dgn	DN: TxDOT	CK: AM	DW: VP	CK: CGL
© TxDOT: December 2011 REVISIONS	CONT	SECT	JOB	HIGHWAY
	DIST	COUNTY		SHEET NO.

DISCLAIMER:
The use of this standard is governed by the "Texas Engineering Practice Act". No warranty of any kind is made by TxDOT for any purpose whatsoever. TxDOT assumes no responsibility for the conversion of this standard to other formats or for incorrect results or damages resulting from its use.

DATE:
FILE:

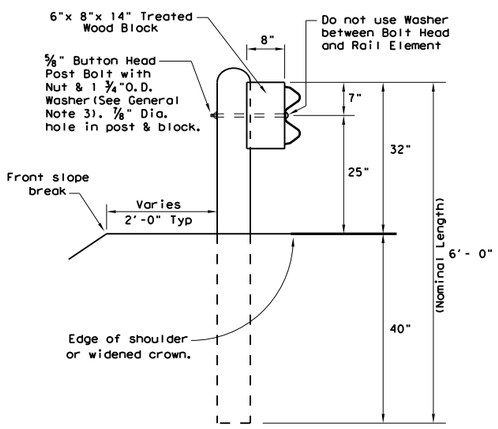

TYPICAL POST

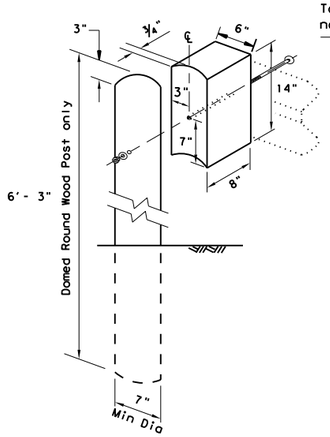

WOOD BLOCK TO ROUND WOOD POST

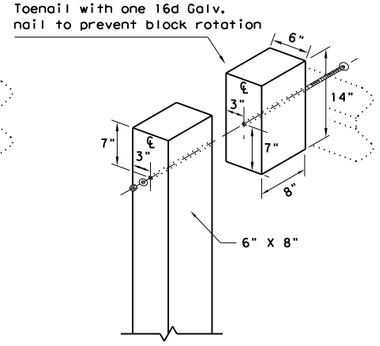

WOOD BLOCK TO RECTANGULAR WOOD POST

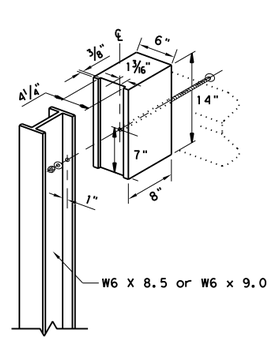

WOOD BLOCK TO STEEL POST

GENERAL NOTES

1. The type of post (round wood post, rectangular wood post, or steel post) will be as shown in the plans. The exact position of MBGF shall be shown in the plans or as directed by the Engineer. Steel posts to be galvanized in accordance with Item 445, "Galvanizing."
2. Rail element shall meet the requirements of Item 540, "Metal Beam Guard Fence" except as modified in the plans. The Contractor may furnish rail elements of 25'- 0", or 12'- 6" (nom.) lengths. Rail elements may have slotted holes at 3'-1½" C-C or 6'-3" C-C. A special length of rail may be manufactured to accommodate the downstream anchor terminal (DAT) and the transition sections of guardrail.
3. Button head "post" bolts (ASTM A307) shall be of sufficient length to extend through the full thickness of the nut (ASTM A563) and Type A (1 ¾" O.D.)washer and not more than 1" beyond it. Button head "splice" bolts (ASTM A307) are ⅝" x 1 ¼" (or 2" long at triple rail splices) with a ⅝" double recessed nut (ASTM A563). Thrie beam "connection" ⅞" dia. (ASTM A325) hex bolts shall be of sufficient length to extend through the full thickness of the rail, washers, and nuts.
4. Fittings (bolts, nuts, and washers) shall be galvanized in accordance with Item 445, "Galvanizing." Fittings shall be subsidiary to the bid item.
5. Crown shall be widened to accommodate the Metal Beam Guard Fence.
6. The lateral approach to the guard fence, shall have a maximum slope of 1V:10H.
7. If shown elsewhere in the plans or as directed by the Engineer, the guard fence may be flared at a rate of 25:1 or flatter.
8. Unless otherwise shown in the plans, guard fence placed in the vicinity of curbs shall be positioned so that the face of curb is located directly below or behind the face of the rail. Rail placed over curbs shall be installed so that the post bolt is located approximately 25 inches above the gutter pan or edge of shoulder.
9. If solid rock is encountered within 0 to 18" of the finished grade, drill a 22" dia. hole, or drill two 12" dia. front to back overlapping holes, 24" into the rock. If solid rock is encountered below 18", drill a 12" dia. hole, 12" into the rock or to the standard embedment depth, whichever maybe less. Any excess post length, after meeting these depths, may be field cut to ensure proper guardrail mounting height. Backfill with a cohesionless material.
10. Posts shall not be set in concrete, of any depth.
11. Special fabrication will be required at installations having a curvature of less than 150 ft. radius.
12. Unless otherwise shown in the plans, a composite material post and/or block that meets the requirements of DMS-7210, "Composite Material Posts and Blocks for Metal Beam Guard Fence" may be substituted for posts and/or blocks of similar dimensions. The Construction Division, TxDOT maintains a Material Producer List (MPL) for producers of materials conforming to DMS-7210. Only producers on the MPL may furnish composite material posts and/or blocks.
13. For posts located partially or wholly between precast box culvert units, the use of a cast-in-place concrete closure between boxes is required. See Detail "A" on Bridge Standard SCP-MD.

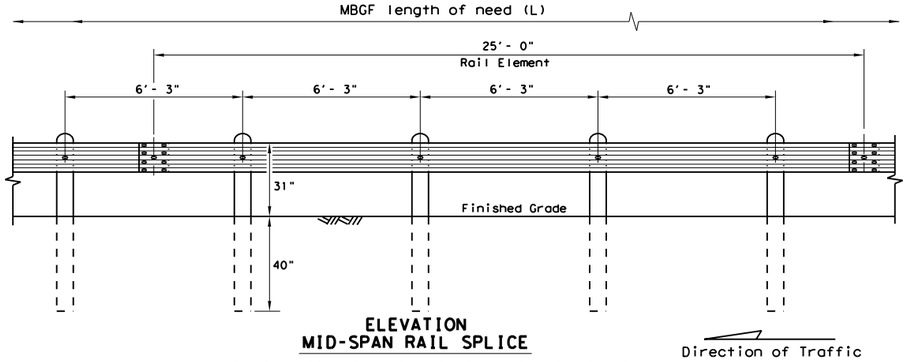

ELEVATION MID-SPAN RAIL SPLICE

Showing a 25'- 0" section of W-Beam rail, 12'- 6" rail sections may also be supplied (See General Note 2)

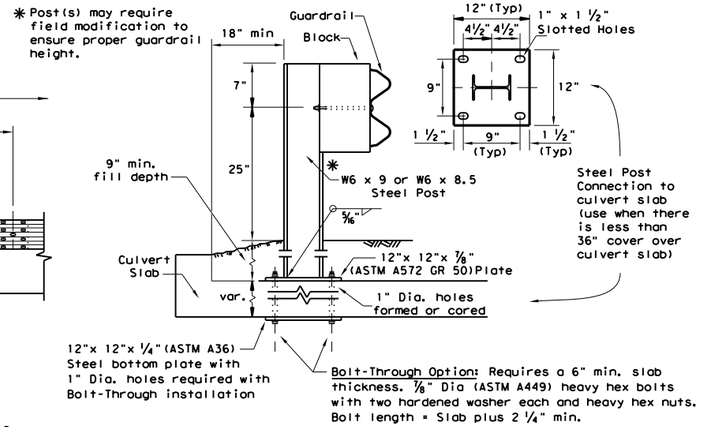

LOW FILL CULVERT POST

Culverts of 25 ft. or less, see GF(31)LS standard for "Long Span" option.

Epoxy Note:
Epoxy Anchor Option: This option may only be used if the culvert slab is 8" min. thick. Threaded anchor rods must be ⅞" Dia. ASTM A449 or A193 Grade B7 with heavy hex nut, and one hardened washer each. Embed anchor rods 6" with Hilti HIT RE 500 epoxy adhesive. Other Type III Class C epoxy adhesives meeting the requirements of DMS-6100, "Epoxies and Adhesives", may be used if it can be demonstrated that they meet or exceed the strength of Hilti HIT RE 500 with the same embedment depth and threaded rod dia. Follow the manufacturer's requirements for installing epoxied threaded rods. Extend rods ¼" min. beyond nut.

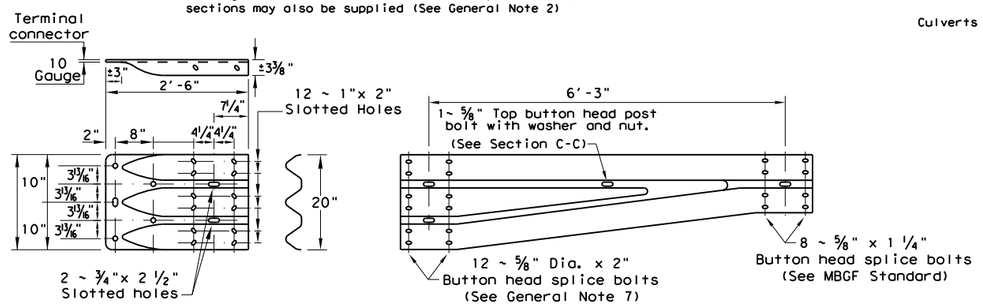

THRIE-BEAM TERMINAL CONNECTION

(SEE GENERAL NOTES 6 & 7 FOR REQUIRED HARDWARE)

NON-SYMMETRICAL TRANSITION TO W-BEAM (10 Gauge)

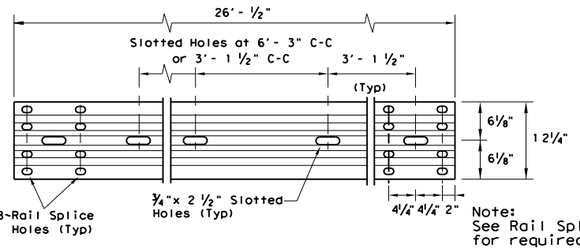

ELEVATION 25'- 0" (NOM.) W-BEAM SECTION

12'- 6" RAIL SECTIONS MAY ALSO BE SUPPLIED (SEE GENERAL NOTE 2)

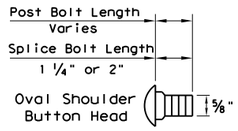

BUTTON HEAD BOLT

Post and Splice Bolts (See General Note 3)

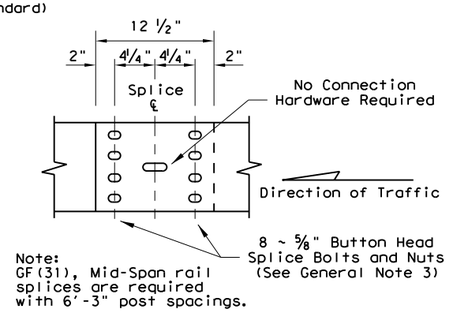

MID-SPAN RAIL SPLICE DETAIL

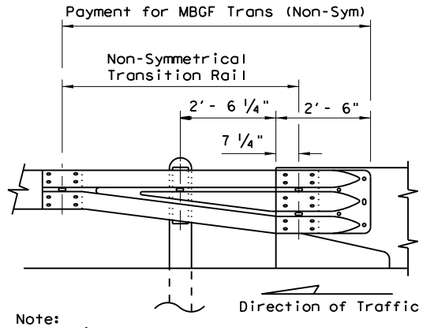

DOWNSTREAM RAIL ATTACHMENT

Texas Department of Transportation

Design Division Standard

METAL BEAM GUARD FENCE

GF(31)-14

FILE: gf3114.dgn	DN: TxDOT	CK: AM	DW: VP	CK: CGL
©TxDOT: December 2011	CONT	SECT	JOB	HIGHWAY
REVISIONS				
	DIST	COUNTY		SHEET NO.

DISCLAIMER:
The use of this standard is governed by the "Texas Engineering Practice Act". No warranty of any kind is made by TxDOT for any purpose whatsoever. TxDOT assumes no responsibility for the conversion of this standard to other formats or for incorrect results or damages resulting from its use.

DATE:
FILE:

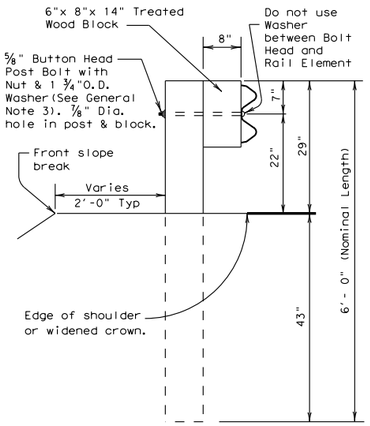

TYPICAL POST

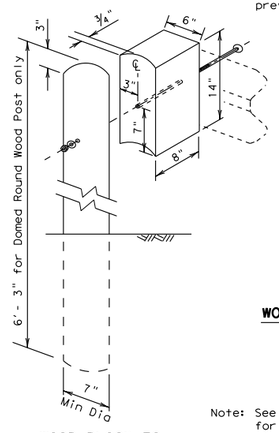

WOOD BLOCK TO ROUND WOOD POST

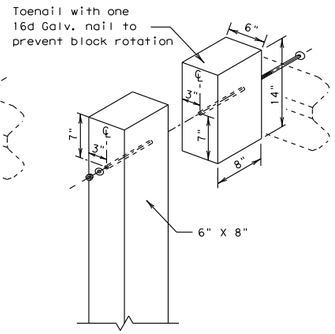

WOOD BLOCK TO RECTANGULAR WOOD POST

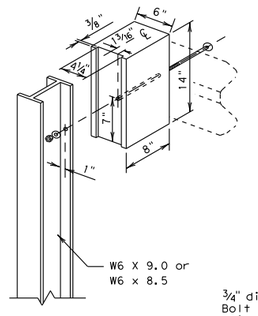

WOOD BLOCK TO STEEL POST

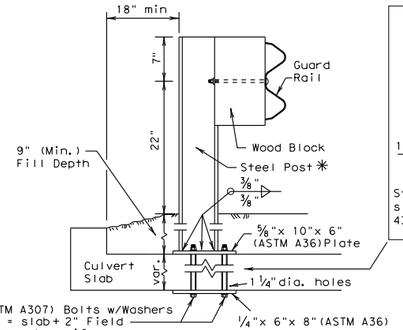

*** LOW FILL CULVERT POST**

FOR USE ON NON-BRIDGE CLASS CULVERTS ONLY

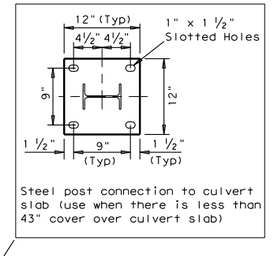

Steel post connection to culvert slab (use when there is less than 43" cover over culvert slab)

* Post(s) may require field modifications to ensure proper guardrail height.

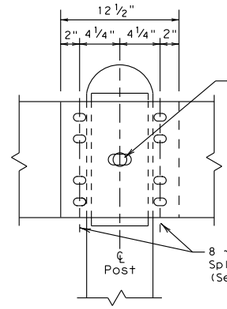

RAIL SPLICE DETAIL

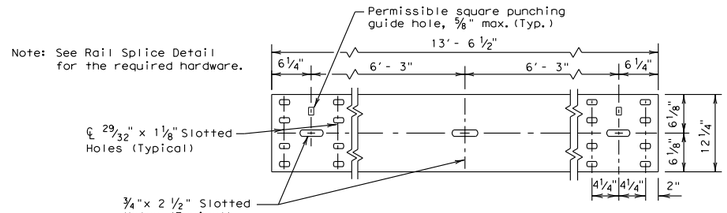

ELEVATION 12 1/2' (NOM.) W-BEAM SECTION

25 foot sections may also be supplied (See General Note 2)

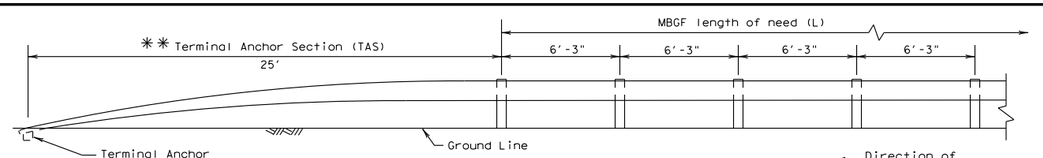

**** TERMINAL ANCHOR SECTION (TAS)**

Terminal anchor sections are only for downstream use, when located outside the horizontal clearance area of opposing traffic.

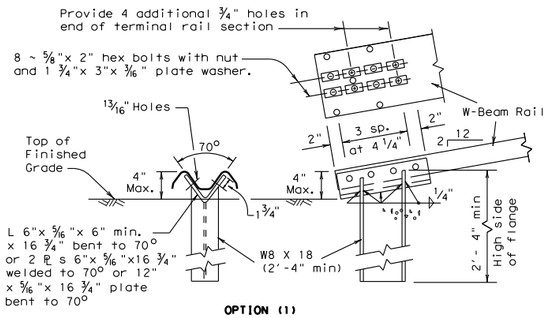

OPTION (1)

Note: This anchor post requires four additional 3/4" holes (shop or field) in the rail member with eight 5/8" hex bolts with nut and plate washer.

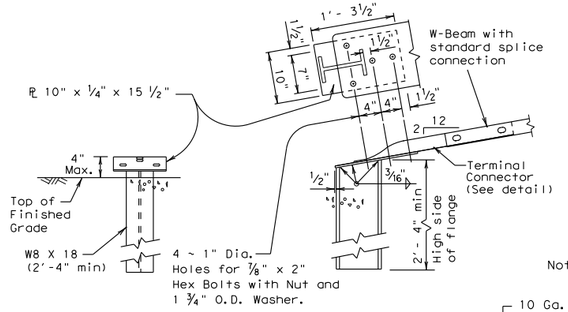

OPTION (2)

Note: This anchor post requires the use of the 10 ga. terminal connector with four 7/8" hex bolts with nut and washer.

TERMINAL ANCHOR POST OPTIONS

(See General Note 11)

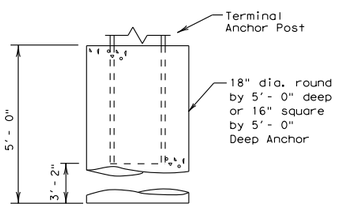

Notes:

Either concrete anchor may be used with either post option above.

No construction joint is allowed in the concrete anchor.

Terminal rail may be bolted to post and in twist position prior to placing concrete anchor.

If concrete anchor is precast, the area should be compacted as directed by the Engineer, when placed in the field.

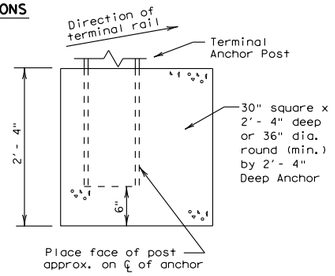

TERMINAL CONCRETE ANCHOR OPTIONS

(See General Note 11)

Note: Terminal Connector to be used with terminal anchor post options 2.

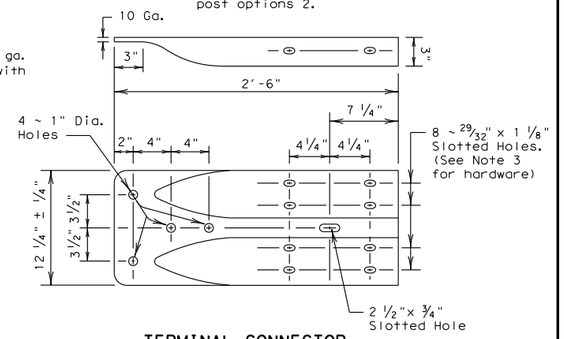

TERMINAL CONNECTOR

For connection hardware to concrete rails, see the MBGF transition standards.

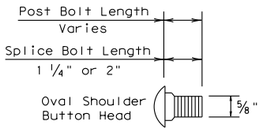

BUTTON HEAD BOLT

Post and Splice Bolts (See General Note 3)

GENERAL NOTES

1. The type of post (round wood post, rectangular wood post, or steel post) will be shown elsewhere in the plans. The exact position of MBGF shall be shown elsewhere in the plans or as directed by the Engineer. Steel posts to be galvanized in accordance with Item 445, "Galvanizing."

2. Rail element shall meet the requirements of Item 540,"Metal Beam Guard Fence" except as modified on the plans. The Contractor may furnish rail elements of 12 1/2 or 25 foot nominal lengths.

3. Button head "post" bolts (ASTM A307) shall be of sufficient length to extend through the full thickness of the nut (ASTM A563) and Type A (1 3/4" O.D.)washer and not more than 1" beyond it. Button head "splice" bolts (ASTM A307) are 5/8" x 1 1/4" (or 2" long at triple rail splices) with a 5/8" double recessed nut (ASTM A563).

4. Fittings (bolts, nuts, and washers) shall be galvanized in accordance with Item 445, "Galvanizing." Fittings shall be subsidiary to the bid item.

5. Crown shall be widened to accommodate the Metal Beam Guard Fence.

6. The lateral approach to the guard fence, shall have a slope rate of not more than 1V:10H.

7. Unless otherwise shown in the plans, guard fence placed in the vicinity of curbs shall be positioned so that the face of curb is located directly below or behind the face of the block. Rail placed over curbs shall be installed so that the post bolt is located approximately 21 inches above the gutter pan or roadway surface.

8. If solid rock is encountered within 0 to 18" of the finished grade, drill a 22" dia. hole, 24" into the rock, or drill two 12" dia. front to back overlapping holes, 24" into the rock. If solid rock is encountered below 18",drill a 12" dia. hole, 12" into the rock or to the standard embedment depth, whichever is less. Any excess post length, after meeting these depths, may be field cut to ensure proper guardrail mounting height. Backfill with a cohesionless material.

9. Posts shall not be set in concrete, of any depth.

10. Special fabrication will be required at installations having a curvature of less than 150 ft. radius.

11. The terminal anchor section (TAS) post shall be set in Class A concrete (unless otherwise shown in the plans) in accordance with Item 421,"Hydraulic Cement Concrete." Concrete shall be subsidiary to the bid item requiring construction of the terminal anchor section (TAS). Terminal anchor post to be galvanized in accordance with Item 445, "Galvanizing."

12. Unless otherwise shown in the plans, a composite material post and/or block that meets the requirements of DMS-7210,"Composite Material Posts and Blocks for Metal Beam Guard Fence" may be substituted for posts and/or blocks of similar dimensions. The Construction Division, TxDOT maintains a Material Producer List (MPL) for producers of materials conforming to DMS-7210. Only producers on the MPL can furnish composite material posts and/or blocks.

Texas Department of Transportation | Design Division Standard

METAL BEAM GUARD FENCE

MBGF-11

FILE: mbgf11.dgn	DN: TxDOT	CK: AM	DW: BD	CK: VP
©TxDOT July 1994	CONT	SECT	JOB	HIGHWAY
REVISIONS 12-2011				
	DIST	COUNTY		SHEET NO.

6/14/2018 1:43 PM

DISCLAIMER:
The use of this standard is governed by the "Texas Engineering Practice Act". No warranty of any kind is made by TxDOT for any purpose whatsoever. TxDOT assumes no responsibility for the conversion of this standard to other formats or for incorrect results or damages resulting from its use.

DATE:
FILE:

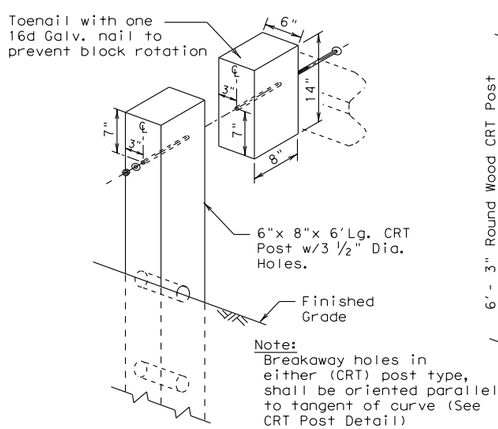

WOOD BLOCK TO RECTANGULAR WOOD (CRT) POST

Showing the required 3 ½" Dia. holes.

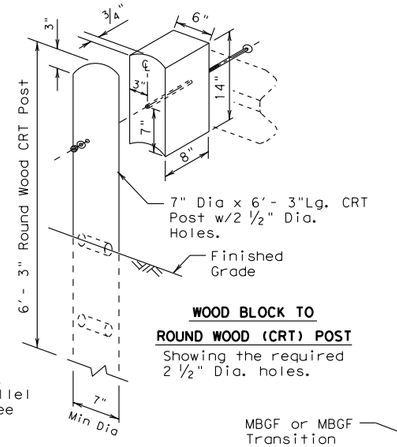

WOOD BLOCK TO ROUND WOOD (CRT) POST

Showing the required 2 ½" Dia. holes.

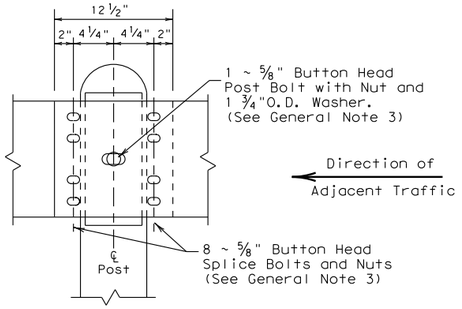

RAIL SPLICE DETAIL

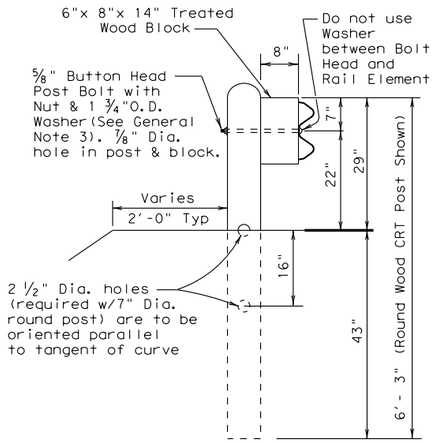

(CRT) POST DETAIL
CONTROLLED RELEASE TERMINAL POST

Two or more wood CRT post(s) are required at any radius installation located at intersecting roadways or driveways.

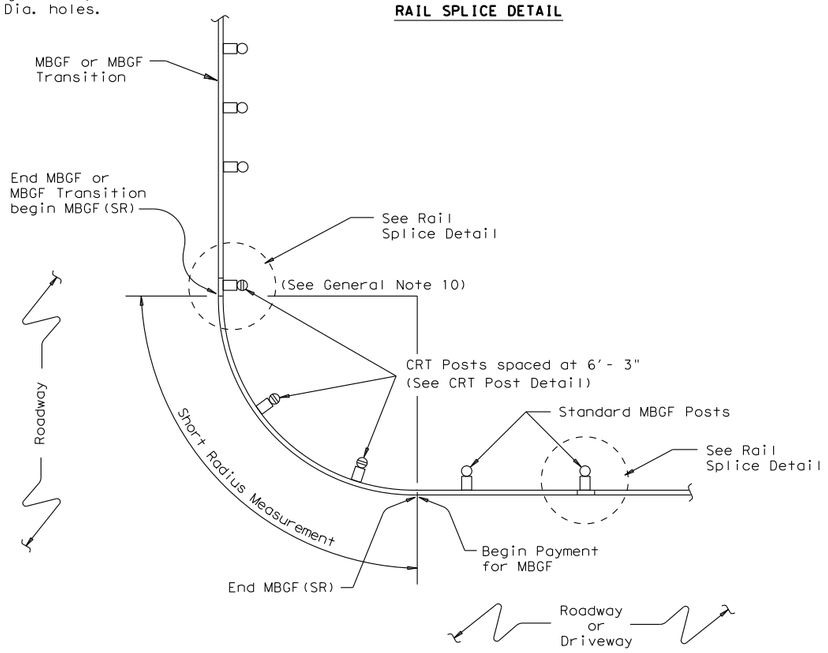

PLAN VIEW
SHOWING TYPICAL RADIUS

The required radius is shown elsewhere on the plans.

GENERAL NOTES

1. The type of (CRT) post (round wood post, or rectangular wood post) will be shown elsewhere in the plans. The exact position of MBGF shall be shown elsewhere in the plans or as directed by the Engineer.
2. Steel posts are not permitted at CRT post positions.
3. Rail element shall meet the requirements of Item 540,"Metal Beam Guard Fence" except as modified on the plans. The Contractor may furnish rail elements of 12 ½ or 25 foot nominal lengths.
4. Button head "post" bolts (ASTM A307) shall be of sufficient length to extend through the full thickness of the nut (ASTM A563) and Type A (1 ¾" O.D.)washer and not more than 1" beyond it. Button head "splice" bolts (ASTM A307) are ⅝" x 1 ¼" (or 2" long at triple rail splices) with a ⅝" double recessed nut (ASTM A563).
5. Fittings (bolts, nuts, and washers) shall be galvanized in accordance with Item 445, "Galvanizing." Fittings shall be subsidiary to the bid item.
6. Crown shall be widened to accommodate the Metal Beam Guard Fence.
7. The lateral approach to the guard fence, shall have a slope rate of not more than 1V:10H.
8. Unless otherwise shown in the plans, guard fence placed in the vicinity of curbs shall be positioned so that the face of curb is located directly below or behind the face of the block. Rail placed over curbs shall be installed so that the post bolt is located approximately 21 inches above the gutter pan or roadway surface.
9. If solid rock is encountered within 0 to 18" of the finished grade, drill a 22" dia. hole, 24" into the rock, or drill two 12" dia. front to back overlapping holes, 24" into the rock. If solid rock is encountered below 18",drill a 12" dia. hole, 12" into the rock or to the standard embedment depth, whichever is less. Any excess post length, after meeting these depths, may be field cut to ensure proper guardrail mounting height. Backfill with a cohesionless material.
10. Guardrail posts shall not be set in concrete, of any depth.
11. Special rail fabrication will be required at installations having a curvature of less than 150 ft. radius. The required radius shall be shown on the plans.
12. The terminal anchor section (TAS) post shall be set in Class A concrete (unless otherwise shown in the plans) in accordance with Item 421,"Hydraulic Cement Concrete." Concrete shall be subsidiary to the bid item requiring construction of the terminal anchor section (TAS). Terminal anchor post to be galvanized in accordance with Item 445, "Galvanizing."
13. Unless otherwise shown in the plans, a composite material post and/or block that meets the requirements of DMS-7210,"Composite Material Posts and Blocks for Metal Beam Guard Fence" may be substituted for posts and/or blocks of similar dimensions. The Construction Division, TxDOT maintains a Material Producer List (MPL) for producers of materials conforming to DMS-7210. Only producers on the MPL can furnish composite material posts and/or blocks.

"DRIVEWAY" TERMINAL ANCHOR SECTION

Only for use within driveway locations, where a standard (TAS) Terminal Anchor Section can not be installed.

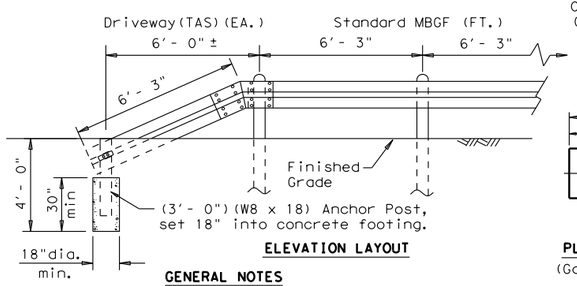

ELEVATION LAYOUT

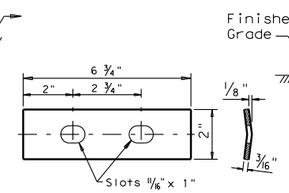

PLATE WASHER FOR METAL BEAM
(Galvanized after fabrication)

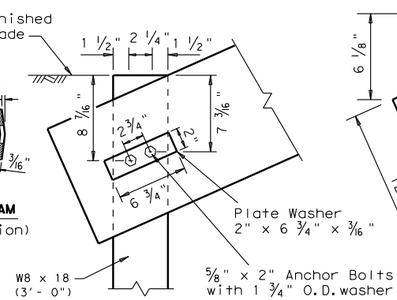

ANCHOR POST

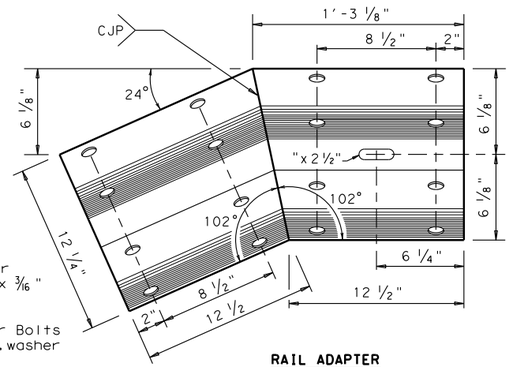

RAIL ADAPTER
Rail - 10 gauge
(Galvanized after fabrication)

GENERAL NOTES

1. The "Driveway" Terminal Anchor Section is ONLY to be used within driveway locations, where the ROW is limited and a standard 25 ft.(TAS)Terminal Anchor Section, is too long.
2. Terminal anchor post shall be set in Class A concrete.
3. All steel shall be galvanized after fabrication in accordance with Item 445, "Galvanizing."

Texas Department of Transportation

Design Division Standard

METAL BEAM GUARD FENCE
(SHORT RADIUS)
MBGF(SR)-11

FILE: mbgfsr11.dgn	DN: TxDOT	CK: AM	DW: BD	CK: VP
©TxDOT June 2010	CONT	SECT	JOB	HIGHWAY
REVISIONS 12-2011	DIST	COUNTY		SHEET NO.

DISCLAIMER:
The use of this standard is governed by the "Texas Engineering Practice Act". No warranty of any kind is made by TxDOT for any purpose whatsoever. TxDOT assumes no responsibility for the conversion of this standard to other formats or for incorrect results or damages resulting from its use.

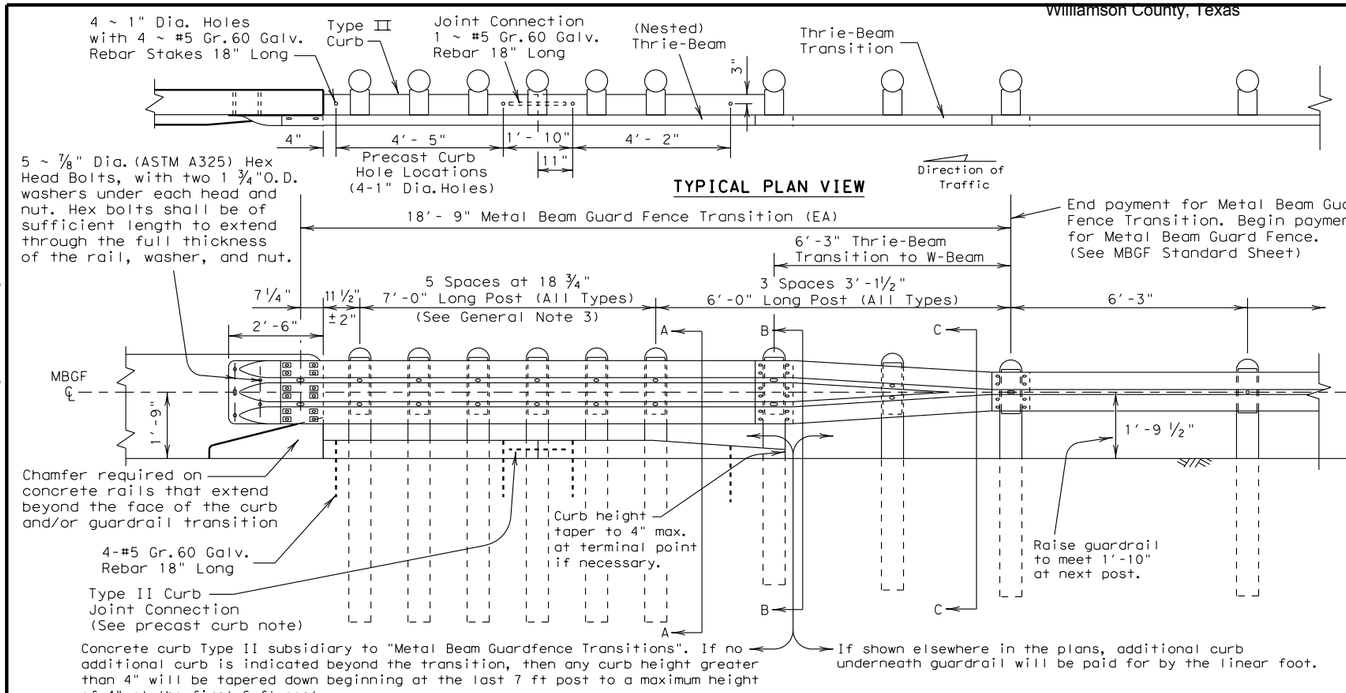

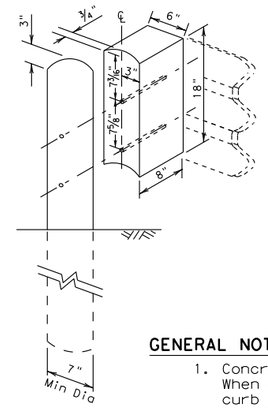

WOOD BLOCK TO ROUND WOOD POST

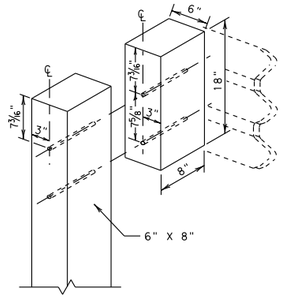

WOOD BLOCK TO RECTANGULAR WOOD POST

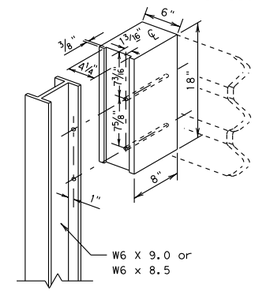

WOOD BLOCK TO STEEL POST

GENERAL NOTES

1. Concrete curb may be cast-in-place or precast as shown on this sheet. When used in conjunction with thrie-beam guard fence transitions, curb shall be Type II (Typically 5 3/4" height above surface; See CCCG standard sheet) unless otherwise shown in the plans. If other curb heights are shown in the plans in conjunction with the transition, the curb height may be from 4" to 8" with a relatively vertical face. Concrete curb shall be continuous to the seventh post.

   Contact the Design Division for drainage cut options needed within the curb section of the transition.

2. The type of post (round wood, rectangular wood or steel) will be shown elsewhere in the plans.

3. The post length shall be marked on all 7'- 0" long posts by the Manufacturer. The mark shall be located within the top 1 ft. region of the post, at least 5/8" in height, and visible after installation. Wooden posts shall be marked with a brand, and steel posts with a stencil before galvanizing.

4. Rail element shall meet the requirements of Item 540,"Metal Beam Guard Fence" except as modified on the plans. The thrie-beam terminal connector and the thrie-beam transition to w-beam shall be of the same material, but shall not be less than 10 gauge.

   Contractor shall verify that the locations of bolt holes match those in the thrie-beam terminal connector prior to ordering materials.

5. Unless otherwise shown in the plans, transitions shall be placed with the block face in front of or directly above the curb face.

6. Galvanized washers used with the 5/8" dia. post bolts shall be Type A 1 3/4" O.D. washers. The (24) plate washers required at the terminal connector splice are 1 3/4"x 3"x 3/16" plate washers with a 1 1/16"x 1" hole.

7. Button head "post" bolts (ASTM A307) shall be of sufficient length to extend through the full thickness of the nut (ASTM A563) and washer and not more than 1" beyond it. Button head "splice" bolts (ASTM A307) 5/8" Dia.x 2" (at triple rail splices) with 5/8" double recessed nuts.

8. Fittings (bolts, nuts, and washers) shall be galvanized in accordance with Item 445,"Galvanizing".Fittings shall be subsidiary to the bid item.

9. Crown shall be widened to accommodate transitions.

10. If solid rock is encountered. See the MBGF standard sheet for the proper installation guidance.

11. Posts shall not be set in concrete.

12. Unless otherwise shown in the plans, a composite material post and/or block that meets the requirements of DMS-7210,"Composite Material Posts and Blocks for Metal Beam Guard Fence" may be substituted for posts and/or blocks of similar dimensions. The Construction Division, TxDOT, maintains a Material Producer List (MPL) for producers of materials conforming to DMS-7210. Only producers on the MPL can furnish composite material posts and/or blocks.

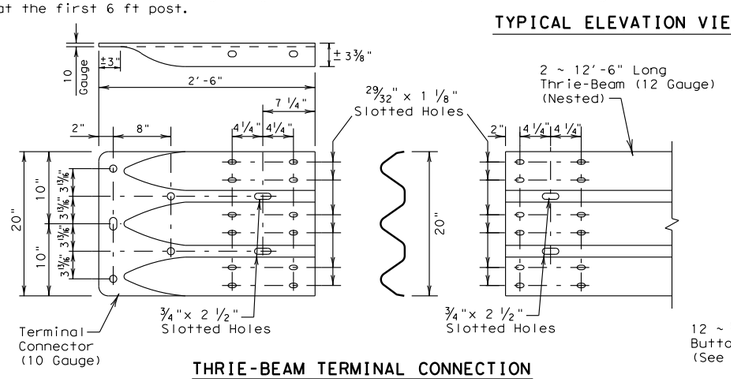

THRIE-BEAM TERMINAL CONNECTION
(See General Notes 6 & 7 for required hardware)

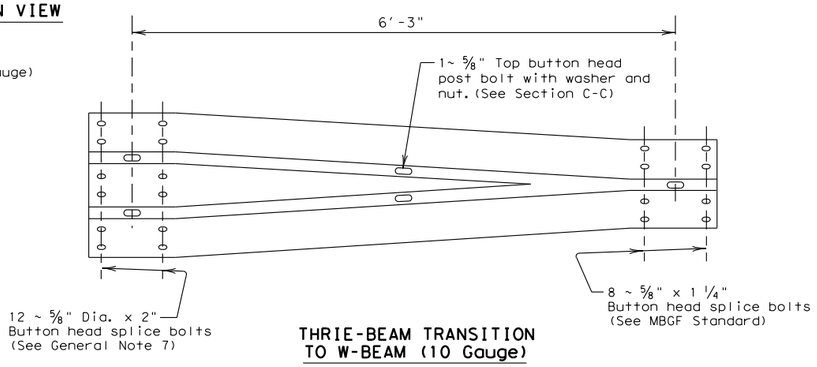

THRIE-BEAM TRANSITION TO W-BEAM (10 Gauge)

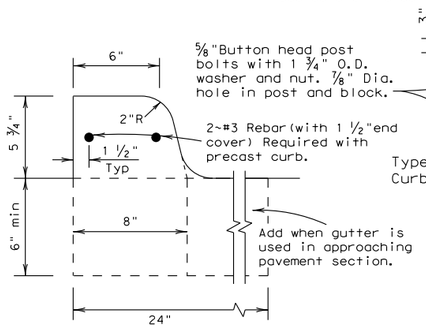

TYPE II CURB
Cast-in-Place or Precast

PRECAST CURB: Type II Precast Curb secured with 4~#5 Gr.60 Galv. Rebar stakes 18" long. The 12'- 2" section of curb may be cast in two sections.
Section ① 5'- 8" long
Section ② 6'- 6" long with the last 3'- 6" of curb tapered to a 4" height.
The Joint Connection is two 9" long 1" dia female ends connected with 1~#5 Gr.60 Galv.Rebar 18" long.

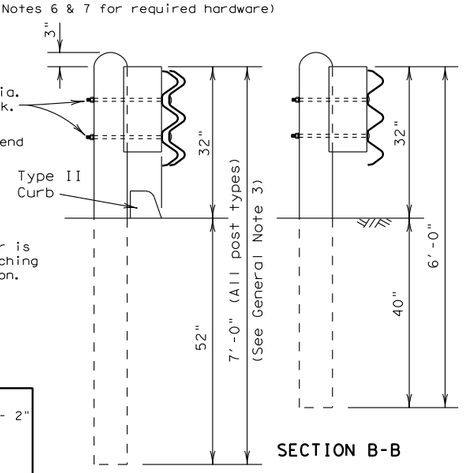

TRANSITION SECTIONS

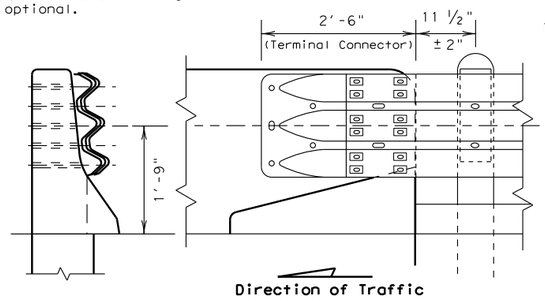

CONNECTION TO CONCRETE BRIDGE RAIL AND TRAFFIC BARRIERS

Galvanized plate washers are required under the button head and nut at the terminal connector splice to nested thrie-beam. (See General Notes 6 & 7).
The 5 ~ 7/8" Dia. (ASTM A325) hex bolts shall be of sufficient length to extend through the full thickness of the rail, washers, and nuts.

Texas Department of Transportation — Design Division Standard

METAL BEAM GUARD FENCE TRANSITION (Thrie-Beam Transition) MBGF(TR)-11

FILE: mbgftr11.dgn	DN: TxDOT	CK: AM	DW: BD	CK: VP
©TxDOT December 2001	CONT	SECT	JOB	HIGHWAY
REVISIONS 12-2011				
	DIST	COUNTY		SHEET NO.

DATE:
FILE:

DISCLAIMER:
The use of this standard is governed by the "Texas Engineering Practice Act". No warranty of any kind is made by TxDOT for any purpose whatsoever. TxDOT assumes no responsibility for the conversion of this standard to other formats or for incorrect results or damages resulting from its use.

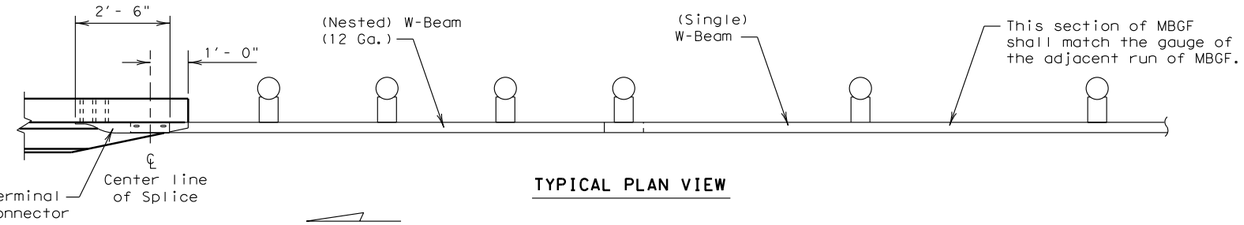

TYPICAL PLAN VIEW

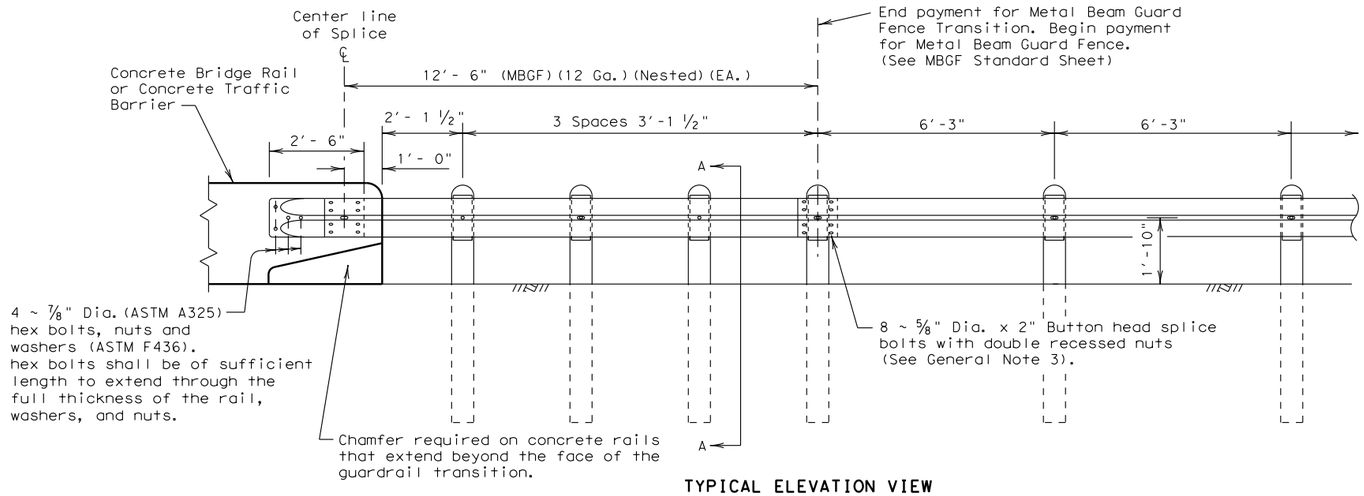

TYPICAL ELEVATION VIEW

GENERAL NOTES

1. The type of post (round wood post, rectangular wood post, or steel post) will be shown elsewhere in the plans. The exact position of transitions shall be shown elsewhere in the plans or as directed by the Engineer.
2. Rail element shall meet the requirements of Item 540, "Metal Beam Guard Fence" except as modified on the plans.
3. Button head "post" bolts (ASTM A307) shall be of sufficient length to extend through the full thickness of the nut and Type A 1 ¾" O.D. washer and not more than 1" beyond it. Button head "splice" bolts (ASTM A307) are ⅝" x 2" (at triple rail splices) with ⅝" double recessed nuts (ASTM A563).
4. Fittings (bolts, nuts, and washers) shall be galvanized in accordance with Item 445, "Galvanizing." Fittings shall be subsidiary to the bid item requiring construction of the transition.
5. Crown will be widened to accommodate transitions.
6. If solid rock is encountered. See the MBGF standard sheet for the proper installation guidance.
7. Posts shall not be set in concrete.
8. Unless otherwise shown in the plans, a composite material post and/or block that meets the requirements of DMS-7210, "Composite Material Posts and Blocks for Metal Beam Guard Fence" may be substituted for posts and/or blocks of similar dimensions. The Construction Division, TxDOT, maintains a Material Producer List (MPL) for producers of materials conforming to DMS-7210. Only producers on the MPL can furnish composite material posts and/or blocks.
9. Refer to MBGF standard sheet for additional details.

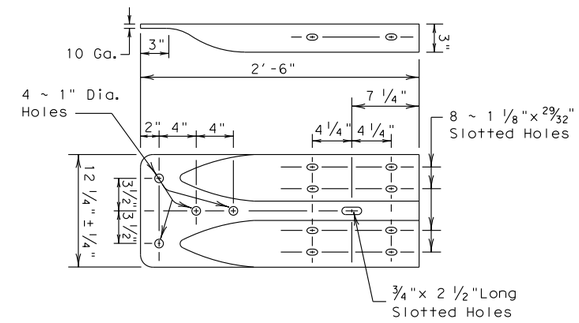

TERMINAL CONNECTOR

FOR USE WITH MBGF CONNECTIONS TO CONCRETE BRIDGE RAILS AND TRAFFIC BARRIERS

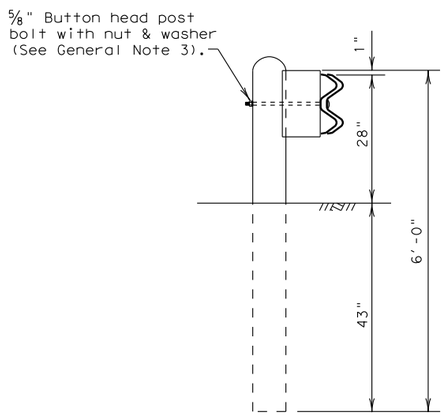

SECTION A-A

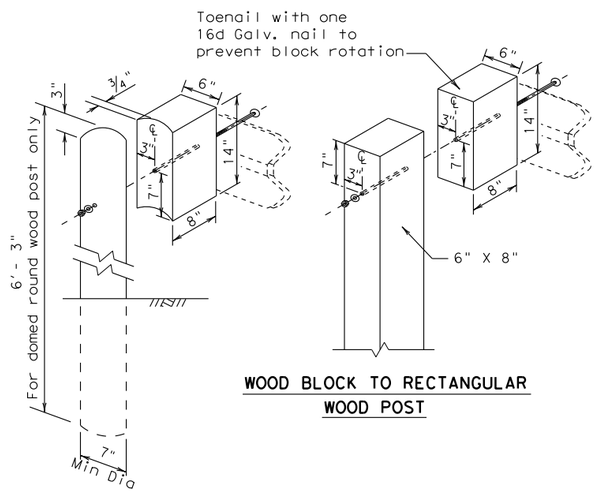

WOOD BLOCK TO ROUND WOOD POST

WOOD BLOCK TO RECTANGULAR WOOD POST

WOOD BLOCK TO STEEL POST

Texas Department of Transportation

Design Division Standard

METAL BEAM GUARD FENCE TRANSITION (TL2)

(Low Speed Transition)

MBGF(TL2)-11

FILE: mbgtl211.dgn	DN: TxDOT	CK: AM	DW: BD	CK: VP	
©TxDOT April 2003	CONT	SECT	JOB	HIGHWAY	
REVISIONS 12-2011					
	DIST	COUNTY		SHEET NO.	

DATE:
FILE:

DISCLAIMER:
The use of this standard is governed by the "Texas Engineering Practice Act". No warranty of any kind is made by TxDOT for any purpose whatsoever. TxDOT assumes no responsibility for the conversion of this standard to other formats or for incorrect results or damages resulting from its use.

DATE:
FILE:

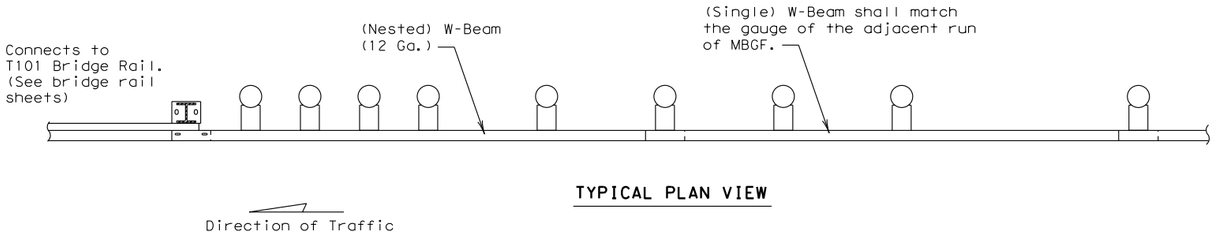

TYPICAL PLAN VIEW

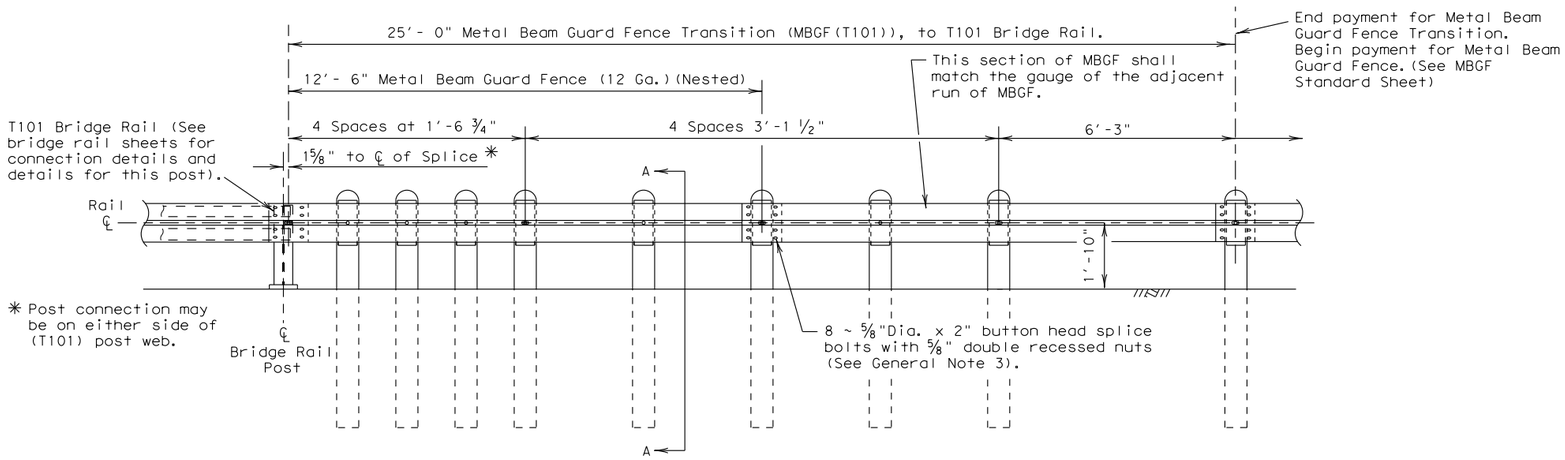

TYPICAL ELEVATION VIEW

GENERAL NOTES

1. The type of post (round wood post, rectangular wood post, or steel post) will be shown elsewhere in the plans. The exact position of transitions shall be shown elsewhere in the plans or as directed by the Engineer.
2. Rail element shall meet the requirements of Item 540, "Metal Beam Guard Fence" except as modified on the plans.
3. Button head "post" bolts (ASTM A307) shall be of sufficient length to extend through the full thickness of the nut (ASTM A563) and the Type A 1 3/4" O.D. washer and not more than 1" beyond it. Button head "splice" bolts (ASTM A307) are 5/8" x 2" (at triple rail splices) with a 5/8" double recessed nuts (ASTM A563).
4. Fittings (bolts, nuts, and washers) shall be galvanized in accordance with Item 445, "Galvanizing." Fittings shall be subsidiary to the bid item requiring construction of the transition.
5. Crown will be widened to accommodate transitions.
6. If solid rock is encountered. See the MBGF standard sheet for proper installation guidance.
7. Posts shall not be set in concrete.
8. Unless otherwise shown in the plans, a composite material post and/or block that meets the requirements of DMS-7210, "Composite Material Posts and Blocks for Metal Beam Guard Fence" may be substituted for posts and/or blocks of similar dimensions. The Construction Division, TxDOT, maintains a Material Producer List (MPL) for producers of materials conforming to DMS-7210. Only producers on the MPL can furnish composite material posts and/or blocks.
8. Refer to MBGF Standard Sheet for additional details.

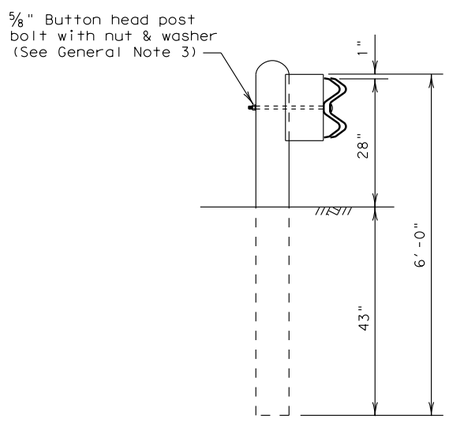

SECTION A-A

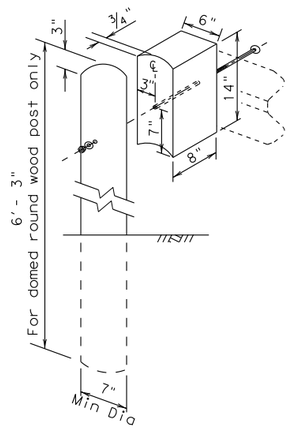

WOOD BLOCK TO ROUND WOOD POST

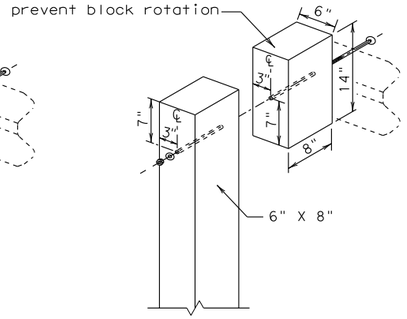

WOOD BLOCK TO RECTANGULAR WOOD POST

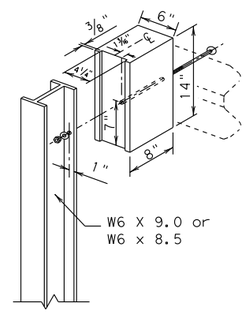

WOOD BLOCK TO STEEL POST

Texas Department of Transportation

Design Division Standard

METAL BEAM GUARD FENCE TRANSITION (T101)

(T101 Bridge Rail)

MBGF(T101)-11

FILE: mbgft111.dgn	DN: TxDOT	CK: AM	DW: BD	CK: VP
©TxDOT December 2001	CONT	SECT	JOB	HIGHWAY
REVISIONS 12-2011	DIST	COUNTY		SHEET NO.

DISCLAIMER:
The use of this standard is governed by the "Texas Engineering Practice Act". No warranty of any kind is made by TxDOT for any purpose whatsoever. TxDOT assumes no responsibility for the conversion of this standard to other formats or for incorrect results or damages resulting from its use.

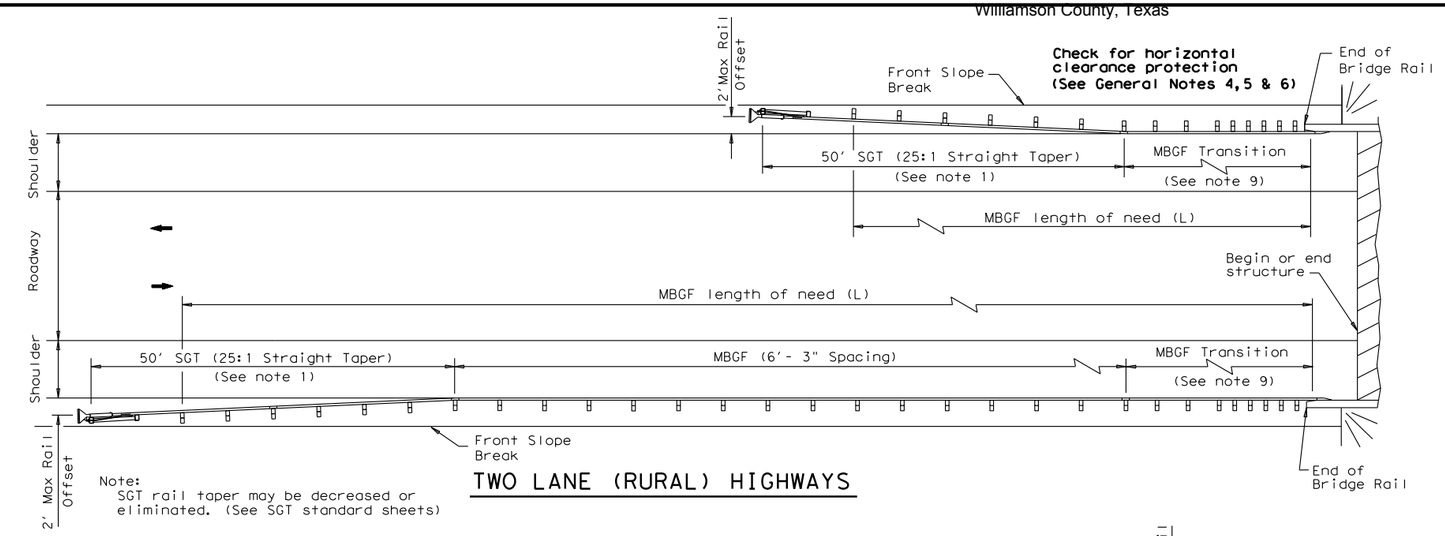

Note:
SGT rail taper may be decreased or eliminated. (See SGT standard sheets)

TWO LANE (RURAL) HIGHWAYS

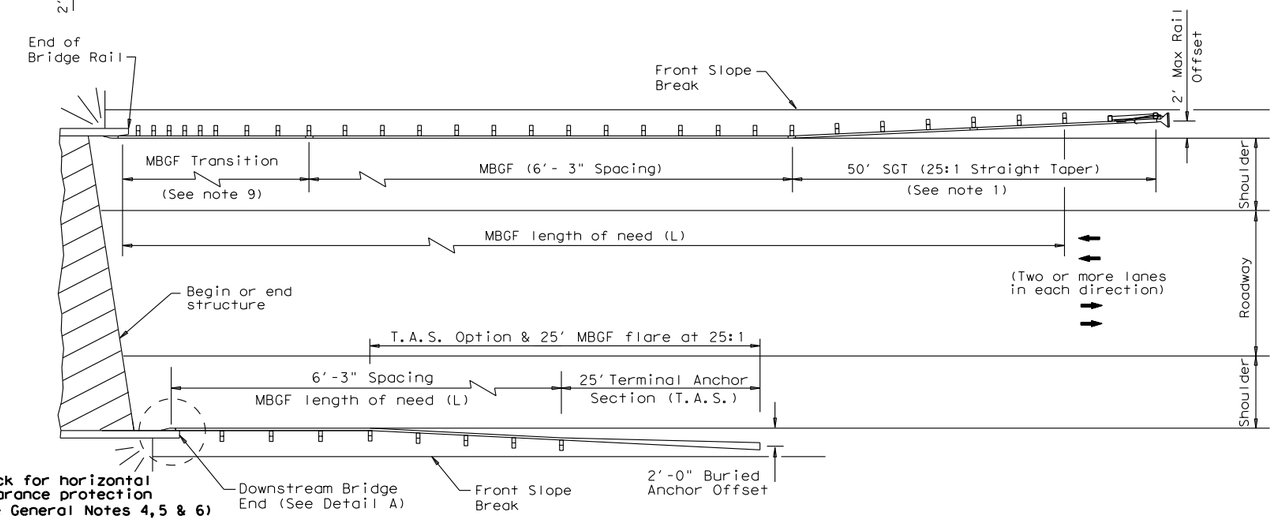

MULTILANE UNDIVIDED (RURAL) HIGHWAYS

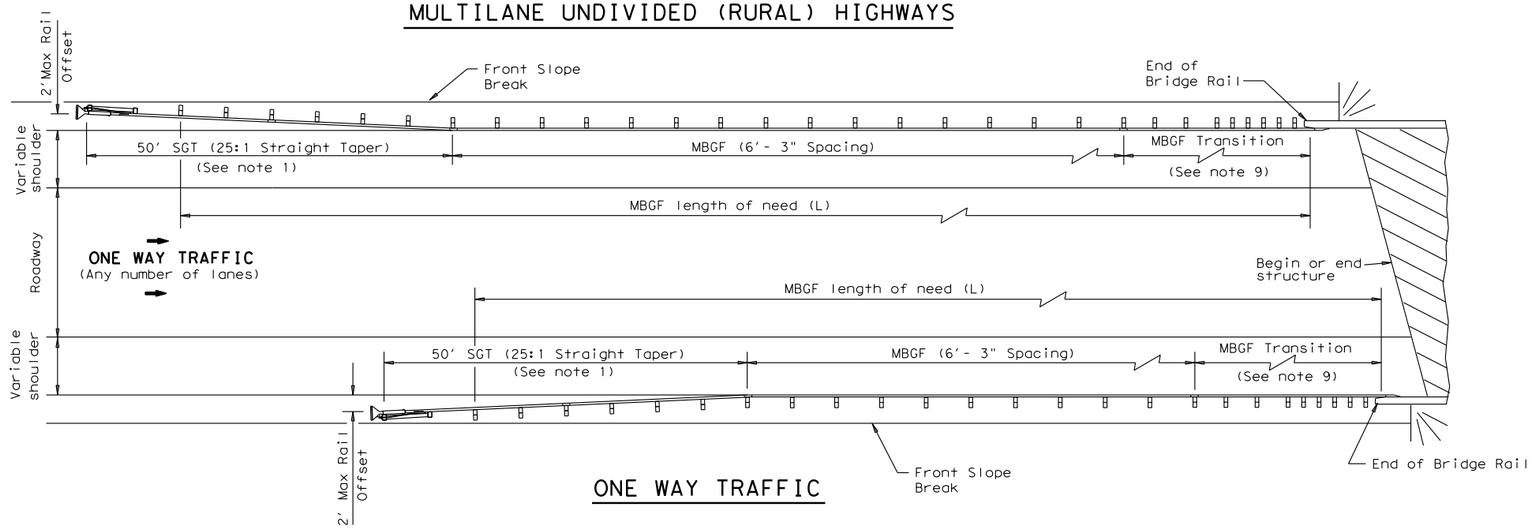

ONE WAY TRAFFIC

GENERAL NOTES

1. For more detail: See MBGF, SGT, and MBGF Transition standard sheets.
2. Quantities of metal beam guard fence (MBGF) at individual bridge ends are shown elsewhere in plans.
3. Use average daily traffic (ADT) for the current year to determine MBGF length of need in accordance with the Roadway Design Manual unless otherwise specified. Where significant traffic volume growth is anticipated on low volume (0-750 ADT) highways, use length determinations for the higher volume category.
4. MBGF may not be required to shield departure end of bridge unless other obstacles within the horizontal clearance limits or opposing traffic indicate a MBGF consideration.
5. Terminal anchor sections (TAS) are only for downstream end anchorage use, outside the horizontal clearance area of opposing traffic.
6. Direct connection of MBGF (at 6'-3" post spacing without transition) to concrete rail are only for downstream rail connections outside the horizontal clearance area of opposing traffic. (See Detail A)
7. The crown shall be widened to accommodate MBGF. Typically the "front slope" break should be 2'- 0" from the back of the MBGF post. This applies to new construction on new alignment or where existing roadway cross section is to be widened to increase roadway width. This does not apply to rehabilitation work where existing roadway crown width is to be retained (See Typical Cross Section at MBGF).
8. For restrictive bridge widths: The MBGF should be properly transitioned from the existing bridge rail to the adjoining MBGF (See MBGF Transition Standards). Metal beam guard fence at these bridge location(s) shall be flared at the rate of 25:1 or flatter, and be of the length necessary to locate the terminal end at the 2 ft."maximum" offset from the shoulder edge.
9. Transition length and post spacing will vary depending on the transition type. Transition type will be shown elsewhere in the plans.

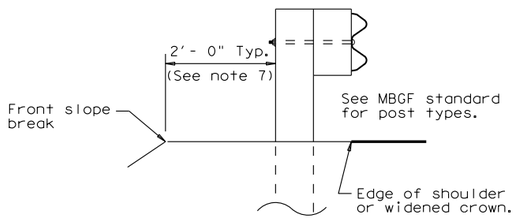

TYPICAL CROSS SECTION AT MBGF

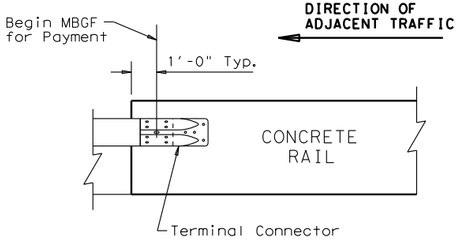

DETAIL A

All rail elements shall be lapped in the direction of adjacent traffic.

Texas Department of Transportation

Design Division Standard

BRIDGE END DETAILS
(28" Metal Beam Guard Fence Applications to Rigid Rails)

BED(28)-11

FILE: bed2811.dgn	DN: TxDOT	CK: AM	DW: BD	CK: VP
©TxDOT December 2001	CONT	SECT	JOB	HIGHWAY
REVISIONS 12-2011	DIST	COUNTY		SHEET NO.

DATE:
FILE:

DISCLAIMER:
The use of this standard is governed by the "Texas Engineering Practice Act". No warranty of any kind is made by TxDOT for any purpose whatsoever. TxDOT assumes no responsibility for the conversion of this standard to other formats or for incorrect results or damages resulting from its use.

DATE:
FILE:

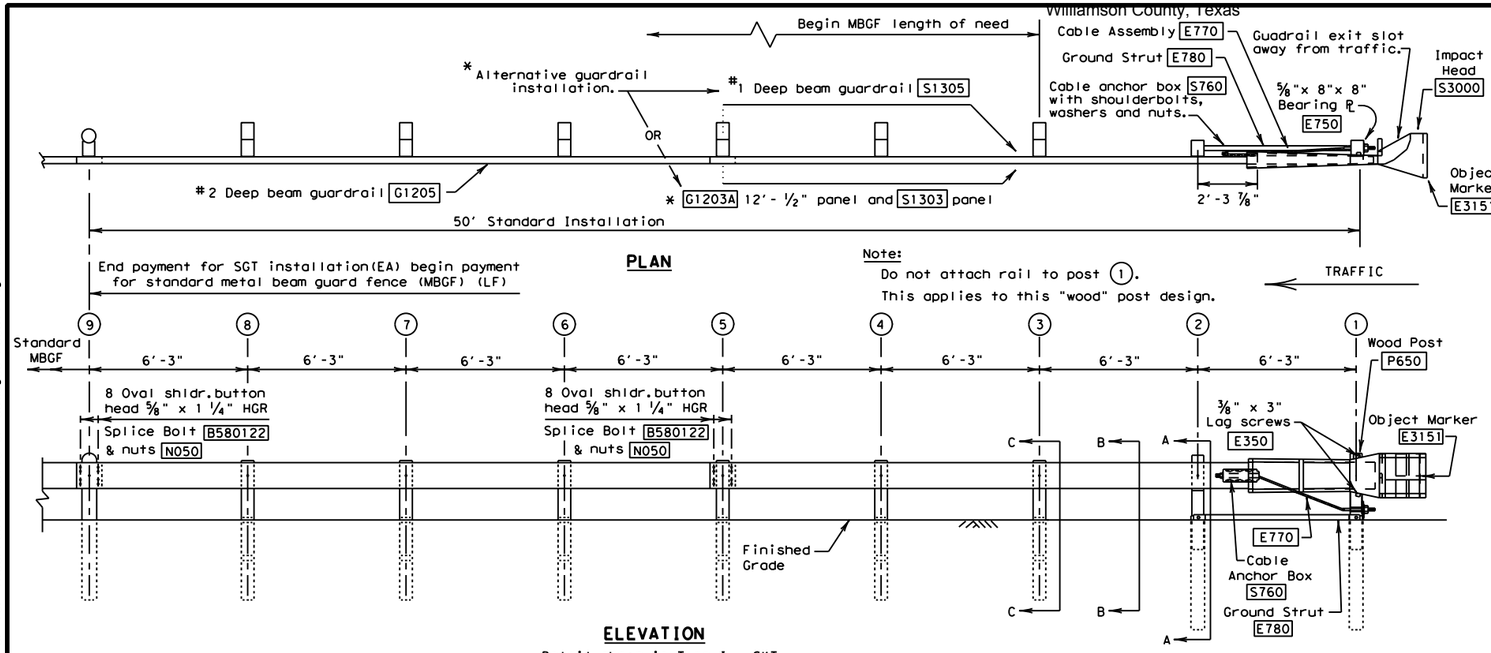

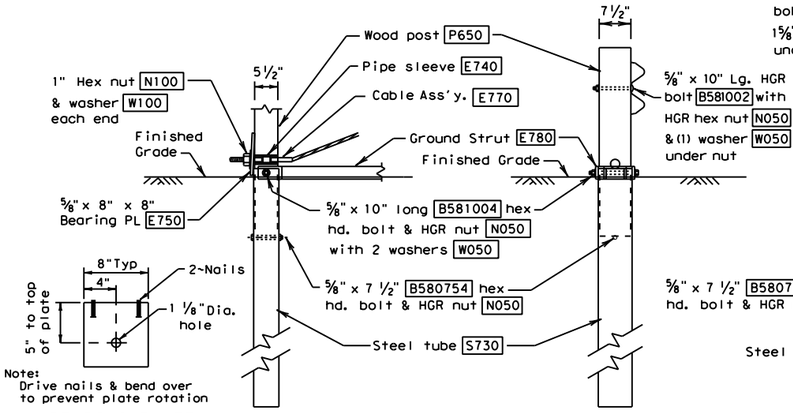

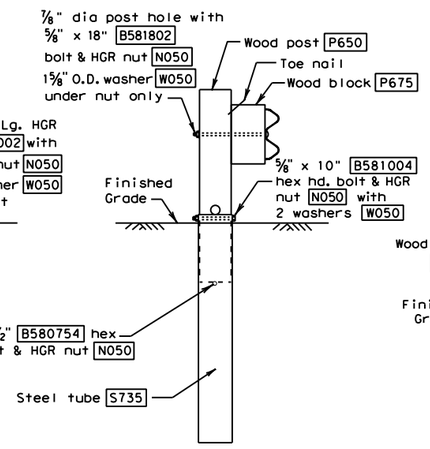

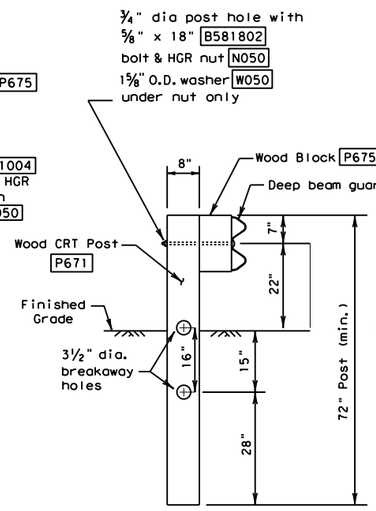

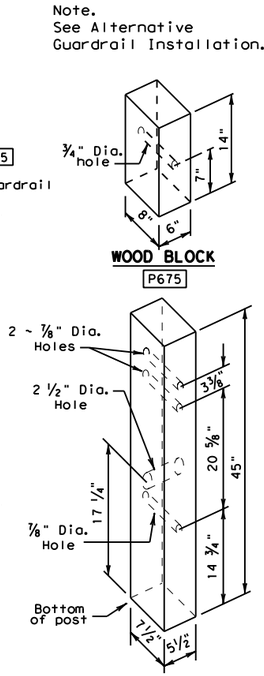

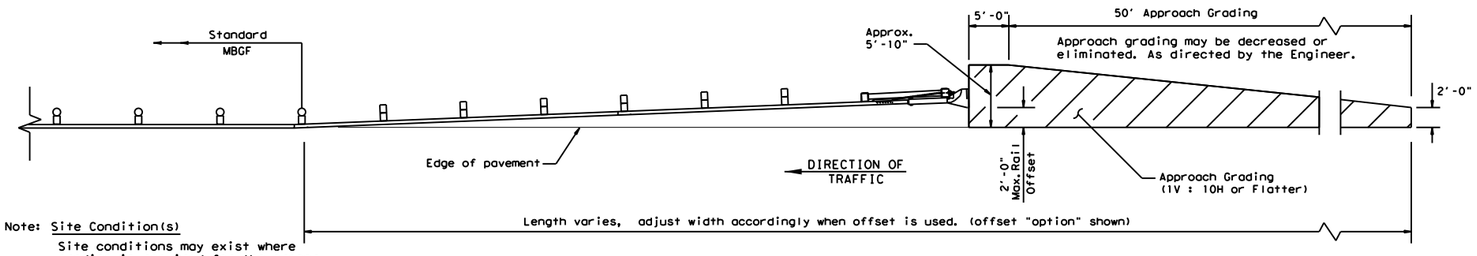

Note: Site Condition(s)
Site conditions may exist where grading is required for the proper installation of metal guard fence and end treatments.

APPROACH GRADING AT GUARDRAIL END TREATMENTS

GENERAL NOTES

1. For additional information contact: Interstate Steel Inc. (432) 263-3725
2. The Type of SGT unit will be specified elsewhere in the plans. The numbers in the circles indicate post position. The Type of SGT unit chosen is a maintenance consideration and does not affect the systems performance.

	Post & Tube Options	Post Only
Type I	Posts ① thru ②	Posts ③ thru ⑧
Type II	Posts ① thru ④	Posts ⑤ thru ⑧
Type III	Posts ① thru ⑧	None

3. SGT's placed within the "minimum" 150 ft. radius, shall be installed straight. Standard rail elements may be installed within the radius, without special fabrication.
4. All bolts, nuts cable assemblies, cable anchors, steel tubes & bearing plates shall be galvanized.
5. A flare rate of 25:1 may be used over the first 50 ft. of the system to prevent the terminal head from encroaching the shoulder. The flare may be decreased or eliminated for specific installations, if directed by the Engineer.
6. The steel tubes shall not protrude more than 4 inches above ground. Site grading may be necessary to meet this requirement.
7. The steel tubes may be driven with an approved driving head. They shall not be driven with the wood post in the tube. If the steel tubes are placed in drilled holes, the backfill material must be satisfactorily compacted to prevent tube settlement.
8. If solid rock is encountered. See the Manufacturer's installation manual for the proper installation guidance.
9. The breakaway cable assembly must be taut. A locking device, (vice grips or channel lock pliers) should be used to prevent the cable from twisting when tightening the nuts.
10. The wood blocks shall be "toe nailed" to the rectangular wood posts to prevent them from turning when the wood shrinks. The bearing plate on the front post shall also be "toe nailed" to prevent rotation.
11. For curb installations, the soil tubes and posts shall be installed at the proper ground elevation behind the curb. The posts will then require field drilling new holes to accommodate the rail to post connection bolt to maintain the proper height of the rail above the gutter pan. The excess post length above the rail will be removed if directed by the Engineer.
12. An object marker shall be installed on the front of the impact head as detailed on D&OM(VIA).

Note.
See Alternative Guardrail Installation. *

BILL OF MATERIAL

ITEM #	POST & TUBE OPTIONS Type I	Type II	Type III	DESCRIPTION
S3000	1	1	1	Impact Head
S1305	1	1	1	#1 Deep Beam Guardrail (12 Ga.)
OR G1205	1	1	1	#2 Deep Beam Guardrail (12 Ga.)
S1303	1	1	1	GUARDRAIL (12 GA.) 12'-6" SKT
OR G1203A	1	1	1	GUARDRAIL (12 GA.) 12'-6"
S730	2	2	2	Steel Tube - 6" x 8" x 72" x ⅛" min. or 3/16"
S735	0	2	6	Steel Tube - 6" x 8" x 54" x ⅛" min. or 3/16"
P650	2	4	8	Wood Posts - 5 ½" x 7 ½" x 45"
P671	6	4	0	Wood CRT Posts - 6" x 8" x 72"
P675	6	6	6	Wood Block - 6" x 8" x 14"
E740	1	1	1	Pipe Sleeve - 2" Std. Pipe x 5 ½"
E750	1	1	1	Bearing Plate - ⅝" x 8" x 8"
S760	1	1	1	Cable Anchor Box
E770	1	1	1	Cable Assembly
E780	1	1	1	Ground Strut
HARDWARE				
B580754	2	4	8	⅝" x 7 ½" Hex Hd. Bolt
B581004	2	4	8	⅝" x 10" Hex Hd. Bolt (Top of Tubes)
W050	11	15	23	⅝" Washers
B581002	1	1	1	⅝" x 10" HGR Post Bolt (Post 2)
B580122	16	16	16	⅝" x 1 ¼" HGR Splice Bolt
B581802	6	6	6	⅝" x 18" HGR Post Bolt (Posts ③ thru ⑧)
N050	27	31	39	⅝" HGR Nut (16-Spl, Varies Posts, 2-Strut)
E350	2	2	2	⅜" x 3" Lag Screw
N100	2	2	2	1" Hex Nut (Anchor Cable)
W100	2	2	2	1" Washer (Anchor Cable)
SB12A	8	8	8	Cable Anchor Box Shoulder Bolts
N012A	8	8	8	½" Structural Nut
W012A	8	8	8	½" Structural Washer
E3151	1	1	1	Object Marker - (18" x 18")

POST & TUBE OPTIONS	
Type I	post ① thru ②
Type II	post ① thru ④
Type III	post ① thru ⑧

Texas Department of Transportation

Design Division Standard

SINGLE GUARDRAIL TERMINAL (SKT 350) (WOOD POST)

SGT(8)-14

FILE: sgt814.dgn	DN: TxDOT	CK: AM	DW: BD/VP	CK: VP
©TxDOT July 2001	CONT	SECT	JOB	HIGHWAY
REVISIONS				
	DIST	COUNTY		SHEET NO.

General Notes and Technical Specifications

General Information

Williamson County is seeking qualified companies to provide experienced Metal Beam Guard Fence (MBGF) crews and materials to replace and/or install new MBGF, and remove existing deteriorated/damaged MBGF.

As set out in this IFB, all Bids received will be evaluated on the best value for the County. Best value will be determined by considering the following:

- Price
- Bidder's experience and reputation
- Quality of the Bidder's goods and/or services
- Bidder's safety record
- Bidder's proposed personnel
- Bidder's financial capabilities
- Any other relevant factors specifically listed in the IFB

Definition of Terms

County: Williamson County acting through the Road and Bridge Division.

Contractor: Successful bidder of the attached Invitation for Bid.

Engineer: Williamson County Director of Road and Bridge, or designee.

Inspector: Engineer's designee assigned full, or part, time to the contractor's crew for the oversight of the work.

Specifications: Texas Department of Transportation Standard Specifications for Construction and Maintenance of Highways, Streets, and Bridges 2014.

TxDOT: Texas Department of Transportation

Working Day: Monday through Friday (excluding County approved holidays), if weather permits the performance of the contract (as determined by the inspector) for a continuous period of at least 6 hrs. (excluding lunch) between 8:00 A.M. and 5:00 P.M.

Scope of Work

Contractor shall furnish MBGF materials, including but not limited to crews and equipment to replace and/or install MBGF accordance with TxDOT specification 540 as well as technical specifications found attached and marked — General Notes and Technical Specifications. The General Notes and Technical Specifications are incorporated herein as if copied in full. The work shall be based on a Work Plan, which is

marked — Work Plan and incorporated herein as if copied in full. The Work Plan is anticipated; though, unanticipated work may occur other areas of Williamson County, including both neighborhood streets and rural county roads. If Contractor is granted a contract extension for subsequent years, future Work Plan(s) will be approved at the time that Williamson County Commissioners approve such extension(s). Williamson County reserves the right and discretion to reasonably modify any Work Plan and work flow as necessary to meet the county's needs.

Control of Materials

Source Control. The Contractor shall use only materials that meet Contract requirements. Unless otherwise specified or approved by the Engineer, the Contractor shall use new materials for the work. The Contractor shall secure the Engineer's approval of the proposed source of materials to be used before their delivery to the site. Materials can be approved by the Engineer at a supply source or staging area but may be re-inspected at the job site.

Material Quality. It is the Contractor's responsibility to correct or remove materials that fail to meet the contract requirements.

Materials not meeting Contract requirements will be rejected, unless the Engineer approves corrective actions. Upon rejection by the Engineer, the Contractor must immediately remove and replace rejected materials.

If the Contractor does not comply with this Article, the County may remove and replace defective material. The cost of removal and replacement will be deducted from invoice submitted to the County.

Manufacturer Warranties. Contractor shall transfer to the County warranties and guarantees required by the Contract, from Contractor sources, or received as part of normal trade practice.

General Notes

All work performed and all products furnished under the provision of the Contract shall comply with requirements which pertain to the various items of work included herein as *Standard Specifications for Construction of Highways, Streets and Bridges* of the Texas Department of Transportation, 2014, and as amended and/or updated, which is incorporated herein by reference for all purposes. In the event that any specification set out herein conflicts with the said TxDOT specifications, the specification set out herein shall control and govern.

Contractor shall be aware that replacing damaged metal beam guard fence items may require the purchase and installation of old or new TxDOT standard items. The standard drawings included in this bid contain the most current standards and the previous versions.

The actual quantity required may vary from the estimated quantities in the contract.

The Contractor shall be compensated for completed work based on actual quantities per bid item.

Contractor shall begin work within ten (10) working days of the Purchase Order issue date. Purchase Orders may include additional plans describing the work and the allowable number of working days or day of completion for which work must be completed.

Final cleanup will include the removal of excess material considered detrimental to vegetation growth within the working area. Materials such as excess rail elements and other materials, as specified by the Engineer, will be removed at the Contractor's expense.

Contractor shall determine the exact location of all existing utilities before commencing work, and is fully responsible for any and all damages associated by Contractor's failure to locate and preserve utilities.

Contractor shall maintain positive drainage for permanent and temporary site conditions for duration of project.

Contractor shall comply with insurance requirements dictated within this contract.

Do not park equipment or make stockpiles where driver sight distance to businesses and side street intersections is obstructed, especially after work hours. If it is necessary to park where drivers' views are blocked, Contractor shall make every effort to flag traffic accordingly. Give the travelling public first priority.

If multiple days are required to complete work, Contractor shall not leave work in hazardous conditions, as determined by Engineer.

Working day charges will begin within ten (10) days after the Purchase Order issue date, but not before, and will continue in accordance with the time allotted in the Purchase Order.

Once work begins, Contractor shall continuously execute the work until completion, unless otherwise directed by Engineer.

If Contractor cannot complete work within the number of working days or day of completion as dictated on Purchase Order, Contractor shall submit a revised progress schedule to be approved by Engineer. A revised progress schedule shall be submitted in writing by the Contractor within ten (10) working days of the Purchase Order issue date. The Engineer reserves the right to reject the proposed revised progress schedule.

Nighttime, weekend and holiday work is allowed with prior approval by Engineer.

The Contractor shall perform work during appropriate weather conditions, unless otherwise directed by the Engineer. If work is performed at the Contractor's option during, or prior to, inclement weather conditions and the work is damaged, the Contractor is responsible for all costs associated with replacing the work.

All construction equipment involved in roadway work shall be equipped with a permanently mounted 360 degree revolving or strobe warning light with amber lens. This light shall have a minimum lens height of 5 inches and a diameter of 5 inches. This light shall have a mounting height of not less than 6 feet above the roadway surface and shall be visible from all sides. This equipment shall also have attached at each side of the rear end of the vehicle an approved orange warning flag mounted not less than 6 feet above the roadway surface.

Care shall be exercised to prevent damage to all property in and around the construction zone. The Contractor shall be liable for the repair and restoration of any property damaged as a result of the contractor's prosecution of the work.

This shall include, but is not limited to, re-vegetation of all areas damaged or destroyed by construction. Contractor will be held liable and responsible for such areas until growth is reestablished to the satisfaction of the County.

Ornamental landscape plantings of trees, shrubs and grasses that are damaged or destroyed during construction shall be replaced with plant material of comparable size and quality approved by the County.

Contractor's equipment and vehicles shall not be maintained on-site during construction, except at designated maintenance sites as approved by the Inspector.

An English-speaking Superintendent shall be available on the project at all times when work is being performed. The Contractor shall provide the Inspector with contact information for the Superintendent.

Contractor shall provide at least one portable restroom near the work site(s) at all times in order to provide a bathroom to individuals providing work hereunder. Contractor shall monitor and prevent its employees and any of its subcontractors that are providing work on the project from urinating or defecating on property in, on or adjacent to the areas in which work is being performed.

Item 500 – Mobilization

This item shall conform to TxDOT Specification Item 500, Texas Department of Transportation Standard Specifications for Construction and Maintenance of Highways, Streets, and Bridges 2004 with the following exceptions:

500.3 (A) is changed to: Payment will be made upon presentation of a paid invoice for the payment bond, performance bond, and required insurance. The combined payment for bonds and insurance will be no more than 10% of the mobilization lump sum or 1% of the total Contract amount, whichever is less. However, payment will be made for the actual cost of the paid invoice when the combined payment for bonds and insurance exceeds 10% of the mobilization lump sum or 1% of the total Contract amount, whichever is less.

500.3 (B) Deleted.

ITEM 502 - Barricades, Signs and Traffic Handling

This item will not be paid for directly but shall be considered subsidiary to various bid items.

Contractor shall provide all traffic control measures to prosecute the work in conformance with the Texas Manual on Uniform Traffic Control Devices, latest edition.

The Contractor will be required to maintain a minimum of one through lane in each direction of traffic on all roadways, except with written approval by the Inspector. Two lane roadways shall use single lane traffic control, which will require the use of flagmen. This shall not be paid for directly, but shall be considered subsidiary to various bid items.

Flaggers must comply with all requirements outlined in TxDOT Specification Item 502.2B.

Limiting access to all side streets and driveways shall be minimized to the extent possible.

The Contractor's crew leader shall be a competent person who will be responsible and available on the project site or in the immediate area to insure compliance with the TCP.

Item 540 – Metal Beam Guard Fence

The specifications are amended by special provision 540-031.

Item 544 – Guardrail End Treatments

The specifications are amended by special provision 544-001.

GOVERNING SPECIFICATIONS (STANDARD SPECIFICATIONS, SPECIAL PROVISIONS, AND SPECIAL SPECIFICATIONS)

WHERE DISCREPENCIES OCCUR BETWEEN THE VARIOUS GOVERNING SPECIFICATIONS, THE SPECIAL PROVISIONS SHALL GOVERN OVER BOTH STANDARD SPECIFICATIONS AND SPECIAL SPECIFICATIONS.

ALL SPECIFICATIONS AND SPECIAL PROVISIONS APPLICABLE TO THIS PROJECT ARE IDENTIFIED AS FOLLOWS:

STANDARD SPECIFICATIONS: ADOPTED BY THE TEXAS DEPARTMENT OF TRANSPORTATION JUNE 1, 2004. STANDARD SPECIFICATIONS ARE INCORPORATED INTO THE CONTRACT BY REFERENCE.

ITEMS 1 – 9 ARE SUPERSEDED BY THE CONTRACT GENERAL AND SPECIAL CONDITIONS, WHERE APPLICABLE. WHEREVER, IN THE TXDOT STANDARD SPECIFICATIONS, REFERENCE IS MADE TO THE STATE OF TEXAS, THE DEPARTMENT AND ITS REPRESENTATIVES, SUCH REFERENCE SHALL BE TAKEN TO MEAN WILLIAMSON COUNTY AND ITS REPRESENTATIVES.

ITEM 500 MOBILIZATION
ITEM 502 BARRICADES, SIGNS, AND TRAFFIC HANDLING
ITEM 540 METAL BEAM GUARD FENCE (421) (445)
ITEM 542 REMOVING METAL BEAM GUARD FENCE
ITEM 544 GUARDRAIL END TREATMENTS

SPECIAL PROVISIONS: THE CONTENT OF THE SPECIAL PROVISIONS ARE INCLUDED ON THE FOLLOWING PAGES.

SPECIAL PROVISION TO ITEM 540 (540-031)
SPECIAL PROVISION TO ITEM 544 (544-001)

2004 Specifications

SPECIAL PROVISION

540---031

Metal Beam Guard Fence

For this project, Item 540, "Metal Beam Guard Fence," of the Standard Specifications, is hereby amended with respect to the clauses cited below, and no other clauses or requirements of this Item are waived or changed hereby.

Article 540.2. Materials, Section A. Metal Beam Rail Elements. The first paragraph is replaced by the following:

Furnish new metal beam rail elements for rail, terminal anchor sections, transitions and downstream anchor terminal that meet the requirements of Table 1.

The third paragraph is replaced by the following:

Furnish metal beam rail elements from a manufacturer on the Department's approved Material Producer List, entitled "Metal Beam Guard Fence Rail Element Manufacturers."

Article 540.2. Materials, Section B. Posts, Section 2. Steel Posts is voided and replaced by the following:

2. Steel Posts. Provide rolled sections conforming to the material requirements of ASTM A 36. Drill or punch posts for standard rail attachment as shown on the plans. Galvanize in accordance with Item 445, "Galvanizing." Low fill culvert posts may be fabricated as galvanized "blanks" with the hole to accept the rail and the final height field fabricated. Treat all exposed post surfaces caused by the field fabrication in accordance with Section 445.3.D. "Repairs."

Article 540.2. Materials, Section B. Posts, Table 1, Rail Element Requirements. The section entitled "**Markings"** is voided and replaced by the following:

Markings	Permanently mark each metal beam rail element with the information required in AASHTO M 180. Permanently mark all curved sections of metal beam rail element, in addition, with the radius of the curved section in the format "R=xx ft." These additional markings (die-imprinted) must be on the back of the metal beam rail section away from traffic and visible after erection.

Article 540.2. Materials, Section B. Posts is supplemented by the following:

3. Composite Posts. Meet the requirements of DMS-7210, "Composite Material Posts and Blocks for Metal Beam Guard Fence."

Article 540.2. Materials is supplemented by the following:

H. Terminal Anchor Posts. Furnish new terminal anchor posts from steel conforming to the material requirements of ASTM A 36. Fabricate posts in accordance with Item 441, "Steel Structures." Galvanize terminal anchor posts after fabrication in accordance with Item 445, "Galvanizing."

I. Driveway Terminal Anchor Posts. Furnish new terminal anchor posts from steel conforming to the material requirements of ASTM A 36. Fabricate posts in accordance with Item 441, "Steel Structures." Galvanize terminal anchor posts after fabrication in accordance with Item 445, "Galvanizing."

J. Downstream Anchor Posts. Furnish new terminal anchor posts consisting of new rectangular timber and new steel foundation tubes in accordance with details shown in the plans.

K. Downstream Anchor Hardware. Furnish new hardware (brackets, plates, struts, cable, etc.) in accordance with the details shown on the plans and galvanized in accordance with Item 445, "Galvanizing."

L. Controlled Released Terminal (CRT) Posts. Furnish new controlled released terminal (CRT) posts conforming to the requirements of DMS-7200, "Timber Posts and Blocks for Metal Beam Guard Fence." in accordance to the details shown on the plans.

Article 540.3. Construction, Section B. Rail Elements is supplemented by the following:

Short Radius. Special rail fabrication will be required at installations having a curvature of less than 150 ft. radius. The required radius shall be as shown on the plans. Short radius metal beam guard fence requires the placement of controlled release terminal (CRT) posts of the quantity shown on the plans.

Article 540.3. Construction is supplemented by the following:

G. Driveway Terminal Anchor Posts. Embed terminal anchor posts in concrete unless otherwise shown on the plans.

Article 540.4. Measurement is supplement by the following:

D. Short Radius. Measurement will be by the foot to the nearest whole foot along the face of the rail in place, from beginning of radius (and first CRT post) to the end of radius.

E. Driveway Terminal Anchor Section. Measurement will be by each section, complete in place, consisting of a driveway terminal anchor post and one 6 ft. section of rail element.

F. Downstream Anchor Terminal. Measurement will be by each section, complete in place, consisting of two downstream anchor posts and one 9 ft. – 4 ½" section of rail element.

G. Long Span System. Measurement will be by the foot of fence. Fence shall be measured on the face of the rail in place, from first CRT post in the system to the last CRT post in the system.

Article 540.5. Payment. The first paragraph is voided and replaced by the following:
540.5. Payment. The work performed and material furnished in accordance with this Item and measured as provided under "Measurement" will be paid for at the unit price bid for "Metal W-Beam Guard Fence" of the post type specified, "Metal Thrie-Beam Guard Fence" of the post type specified, "Terminal Anchor Section," "Metal Beam Guard Fence Transition" of the type specified, "Metal W-Beam Guard Fence Adjustment," "Metal Thrie-Beam Guard Fence Adjustment," "Terminal Anchor Section Adjustment," "Transition Adjustment," "Short Radius," "Driveway Terminal Anchor Section, "Downstream Anchor Terminal," or "Metal Beam Guard Fence (Long Span System)." When weathering steel is required, Type IV will be specified.

Article 540.5. Payment, Section C. Transition is voided and replaced by the following:

C. Transition. The price bid for "Metal Beam Guard Fence Transition" is full compensation for furnishing nested sections of thrie-beam; nested sections of W-beam; thrie-beam-to-W-beam transitional rail piece, posts, concrete, curb, and connections to W-beam guard fence and bridge rails; thrie-beam terminal connectors and terminal connectors; excavation and backfilling; and equipment, labor, tools, and incidentals.

Article 540.5. Payment is supplemented by the following:

E. Short Radius. The price bid for "Short Radius" is full compensation for furnishing special rail fabricated metal beam guard fence, controlled release terminal (CRT) posts, materials, hauling, erection, blocks, driving posts, excavating, backfilling, equipment, labor, tools, and incidentals.

F. Driveway Terminal Anchor Section. The price bid for "Driveway Terminal Anchor Section " is full compensation for furnishing the rail element, driveway anchor assembly, driveway terminal anchor post, and foundations; installing the rail element anchor assembly and the driveway terminal anchor post and foundations; excavation and backfilling; and equipment, labor, tools, and incidentals.

G. Downstream Anchor Terminal. The price bid for "Downstream Anchor Terminal" is full compensation for furnishing the rail element, w-beam end section, guardrail anchor bracket, shelf angle bracket, channel strut, downstream anchor posts, Breakaway Cable Terminal (BCT) cable anchor assembly, and foundations; installing the BCT cable anchor assembly and the downstream anchor post and foundations; excavation and backfilling; and equipment, labor, tools, and incidentals.

H. Long Span System. The price bid for "Metal Beam Guard Fence (Long Span System)" is full compensation for furnishing the rail element, controlled release terminal (CRT) posts, materials, hauling, erection, blocks, driving posts, excavating, backfilling, equipment, labor, tools, and incidentals.

2004 Specifications

SPECIAL PROVISION

544---001

Guardrail End Treatments

For this project, Item 544, "Guardrail End Treatments," of the Standard Specifications, is hereby amended with respect to the clauses cited below, and no other clauses or requirements of this Item are waived or changed hereby.

Article 544.5 Payment. The first sentence is voided and replaced by the following:

The work performed and the materials furnished in accordance with this Item and measured as provided for under "Measurement" will be paid for at the unit price bid for "Guardrail End Treatment (Install,)" of the post and type specified where applicable, "Guardrail End Treatment (Move and Reset), or "Guardrail End Treatment (Remove)."

Agreement for Construction Services

This Agreement ("Agreement") between Williamson County, Texas, a political subdivision of the State of Texas ("Owner") and _____ ("Contractor") is entered into in accordance with the following terms and conditions:

ARTICLE 1 SCOPE OF WORK: The Owner desires to retain Contractor to provide the construction services described herein. The Contractor shall have the overall responsibility for and shall provide complete construction services and furnish all materials, equipment, tools and labor as necessary or reasonably inferable to complete the following described construction services, or any phase of such services, in accordance with the Owner's requirements and the terms of this Agreement (hereinafter collectively referred to as the "Work"):

As described in the _____ Solicitation # _____, _____; including the specifications set forth therein, which is incorporated herein as if copied in full.

ARTICLE 2 CONTRACT PRICE: Owner agrees to pay to the Contractor, for the satisfactory performance of the Work, the not-to-exceed amount of _____ ($_____) in accordance with the terms and conditions of this Agreement.

ARTICLE 3 PLANS AND SPECIFICATIONS: The Work shall be performed pursuant to and in accordance with the following described plans and specifications, as well as any revisions made thereto:

As described in the _____ Solicitation # _____, including the specifications set forth therein, which is incorporated herein as if copied in full.

Additional Work: Should Owner choose to add additional work, such additional work shall be described in a separate written amendment to this Agreement wherein the additional work shall be described and the parties shall set forth the amount of compensation to be paid by Owner for the additional work. Contractor shall not begin any additional work and Owner shall not be obligated to pay for any additional work unless a written amendment to this Agreement has been signed by both parties.

ARTICLE 4 SUBSTANTIAL AND FINAL COMPLETION:

4.1 Commencement of Work. Contractor shall commence the Work upon instruction to do so from the Owner and Construction shall be deemed to have commenced on the date of such instruction.

4.2 Substantial Completion. "Substantial Completion" means the stage in the progress of the Work when the Work, or designated portions thereof, may still require minor modifications or adjustments but, in the Owner's opinion, the Work has progressed to the point such that all parts of the Work under consideration are fully operational and usable for intended purposes, as evidenced by a Certificate of Substantial Completion approved by the Owner. If a Certificate of Occupancy is required by public authorities having jurisdiction over the Work, said certificate shall be issued before the Work or any portion thereof is considered substantially complete. When the Contractor considers that the Work, or a portion thereof which the Owner agrees to accept separately, is substantially complete, the Contractor shall notify Owner's Designated Representative (sometimes referred to as the "ODR") and request a determination as to whether the Work or designated portion thereof is substantially complete. If the ODR does not consider the Work substantially complete, the ODR will notify the Contractor giving reasons therefore. Failure on the Owner's part to list a reason does not alter the responsibility of the Contractor to complete all Work in accordance with the terms of this Agreement. After satisfactorily completing items identified by Owner's Designated Representative, the Contractor shall then submit another request for the ODR to determine Substantial Completion. If The ODR considers the Work substantially complete, The ODR will prepare and deliver a certificate of Substantial Completion which shall establish the date of Substantial Completion, shall include a punch list of items to be completed or corrected before final completion and final payment, shall establish the time within which the Contractor shall finish the punch list, and shall establish responsibilities of the Owner and the Contractor for security, maintenance, heat, utilities, damage to the Work, warranty and insurance. Failure to include an item on the punch list does not alter the responsibility of the Contractor to complete all Work in accordance with the terms and conditions of this Agreement. The certificate of Substantial Completion shall be signed by the Owner and the Contractor to evidence acceptance of the responsibilities assigned to them in such certificate.

Substantial Completion (as defined in this agreement) for all stages of the Work shall be achieved on or before the following Substantial Completion date:

DATE FOR SUBSTANTIAL COMPLETION: _____

Under no circumstances will the time for Substantial Completion exceed this date without a written amendment to this Agreement. **THE TIMES SET FORTH IN THE CONSTRUCTION DOCUMENTS ARE AN ESSENTIAL ELEMENT OF THE AGREEMENT. TIME LIMITS STATED IN THE CONTRACT DOCUMENTS ARE OF THE ESSENCE OF THIS AGREEMENT.**

4.3 Final Completion. The Work shall be fully and finally completed **on or before _____**; provided, however, Owner may extend said time period in the event bad weather affects the progress of the Work. Owner shall, at its sole discretion, determine when the Work has been fully and finally completed to its satisfaction.

4.4 Liquidated Damages. For each consecutive calendar day after the date of Substantial Completion that the Work is not Substantially Complete, the Owner may deduct the amount of **_____**from any money due or that becomes due the Contractor, not as a penalty but as liquidated damages representing the parties' estimate at the time of contract execution of the damages that the Owner will sustain for late completion. The parties stipulate and agree that calculating Owner's actual damages for late completion of the Work would be impractical, unduly burdensome, and cause unnecessary delay and that the amount of daily liquidated damages set forth is reasonable.

ARTICLE 5 PAYMENT:

Contractor shall have a duty to submit to the ODR by the end of each month a statement showing the total value of the Work performed during such month. The statement shall also include the value of all sound materials delivered on the Work site and to be included in the Work and all partially completed Work, whether bid as a lump sum or a unit item, which in the opinion of the ODR is acceptable. The ODR shall examine and approve or modify and approve such statement. The Owner shall then pay the Contractor pursuant to Chapter 2251 of the Texas Government Code ("Texas Prompt Payment Act"), as set forth in Article 11.1 of this Agreement, the total amount of the approved statement less all previous payments and all further sums that may by retained by the Owner under the terms of this Agreement or under the law. **Statements are not considered "received" until reviewed by the ODR and an approved statement is submitted to the Williamson County Auditor's Office; therefore, Contractor must ensure timely delivery of statements for review and processing.**

At any time following the completion of all Work, including all punch list items, cleanup, and the delivery of record documents, the Contractor shall submit a certified application for final payment, including all sums held as retainage if any, to the ODR for its review and approval. Contractor shall submit, prior to or with the application for final payment, final copies of all close out documents, including maintenance and operating instructions, guarantees and warranties, certificates, and all other items required by this Agreement. Contractor shall also submit consent of surety to final payment, an affidavit that all payrolls, bills for materials and equipment, subcontracted work and other indebtedness connected with the Work, except as specifically noted, have been paid or will be paid or otherwise satisfied within the period of time required by Chapter 2251, Texas Government Code. Contractor shall furnish documentation establishing payment or satisfaction of all such obligations, such as receipts, releases and waivers of claims arising out of the Agreement. Owner is entitled to rely upon this affidavit and the Contractor may not submit a claim on behalf of a subcontractor or vendor if that claim has not been noted as an exception in the affidavit.

Owner may deduct from the final payment all sums due from Contractor for any reason, Liquidated Damages and all other deductions authorized by this Agreement.

Final payment shall constitute a waiver of all claims by the Contractor except those specifically identified in writing and submitted to the ODR prior to the application for final payment. Provided, however, that the Work shall not be deemed fully performed by the Contractor and closed until the expiration of all warranty periods.

ARTICLE 6 CONTRACTOR'S GENERAL RESPONSIBILITIES AND COVENANTS:

6.1 Contractor shall perform all services specifically allocated to it hereunder, as well as those services reasonably inferable and necessary for completion of the Work. The Contractor shall keep the Owner informed of the progress and quality of the Work. Contractor agrees and acknowledges that Owner is entering into this Agreement in reliance on Contractor's represented expertise and ability to provide the Work described in this Agreement. Contractor agrees to use its best efforts, skill, judgment, and abilities to perform its obligations in accordance with the highest standards used in the profession and to further the interests of Owner in accordance with Owner's requirements and procedures.

6.2 Contractor's duties as set forth herein shall at no time be in any way diminished by reason of any approval by the Owner nor shall the Contractor be released from any liability by reason of such approval by the Owner, it being understood that the Owner at all times is ultimately relying upon the Contractor's skill and knowledge in performing the services required hereunder.

6.3 Contractor is responsible for initiating, maintaining, and supervising all safety precautions and programs in connection with the Work. The safety program shall comply with all applicable requirements of the current federal Occupational Safety and Health Act and all other applicable federal, state and local laws and regulations.

6.4 Contractor shall be an independent contractor under this Agreement and shall assume all of the rights, obligations, liabilities, applicable to it as such independent contractor hereunder and any provisions in this agreement which may appear to give Owner the right to direct Contractor as to details of doing the Work herein covered or to exercise a measure of control over the Work shall be deemed to mean that Contractor shall follow the desires of Owner in the results of the Work only. Owner shall not retain or have the right to control the Contractor's means, methods or details pertaining to the Contractor's performance of the Work described herein, nor shall Owner have the power to direct the order in which Contractor's Work is performed under this agreement. Owner and Contractor hereby agree and declare that Contractor is an Independent Contractor and as such meets the qualifications of an Independent Contractor under Texas Worker's Compensation Act, Texas Labor Code, Section 406.141, that the Contractor is not an employee of Owner for purposes of this Agreement, and that the Contractor and its employees, agents and sub-subcontractors shall not be entitled to worker's compensation coverage or any other type of insurance coverage held by Owner.

6.5 As part of Contractor obligation to coordinate the Work, Contract shall:

a. cooperate with the ODR and endeavor to further the interests of the Owner and the Work;
b. provide an on-site, full-time superintendent for the duration of the Work;
c. visit the Work site and inspect the existing facilities, systems and conditions to insure an accurate understanding of the existing conditions as required;
d. at Owner's request, attend public meetings and hearings concerning the development of the Work;
e. review all drawings, specifications, and other plans as they are developed by the Owner and/or its architect and advise Owner of any error, inconsistency or omission discovered in the drawings, specifications, and other plans;
f. review the drawings, specifications, and other plans for compliance with all applicable laws and code requirements;
g. advise Owner of any tests that should be performed;
h. organize and maintain a competent, full-time staff at the Work site with clearly defined lines of authority and communication as necessary to coordinate construction activities, monitor and direct progress of the Work;
i. attend Owner's regularly scheduled Work progress meetings and fully advise the ODR of the Work status including schedule, costs, quality and changes;
j. assist Owner in obtaining building permits and obtain special permits for permanent improvements as required by law; and
k. shall coordinate, monitor and inspect the Work of subcontractors to ensure conformance with the drawings, specifications, other plans and with the terms of this Agreement.

6.6 Contractor shall identify every subcontractor it intends to use for the Work to the Owner in writing at least ten (10) days before entering into any subcontract. Contractor shall not use any subcontractor to which Owner has a reasonable objection. If Owner does not object to a particular subcontractor with said ten (10) days, such subcontract may be considered acceptable to Owner. Following Owner's acceptance of a subcontractor, that subcontractor shall not be changed without Owner's written consent, which shall not be unreasonably withheld.

6.7 Contractor's designated representative, which is set forth below Contractor's signature herein below, shall be responsible for the day-to-day management of the Work on behalf of Contractor. The designated representative shall be the Owner's primary contact during the Work and shall be available as required for the benefit of the Work and the Owner. The contractor's designated representative shall be authorized to act on behalf of and bind the Contractor in all matters related to the Work including, but not limited to, execution of Change Orders.

6.8 NO ALTERATIONS OR CHANGES SHALL BE MADE, HOWEVER, EXCEPT UPON THE WRITTEN ORDER OF THE OWNER, OR THE ODR.

6.9 Contractor shall promptly correct any defective Work at Contractor's sole expense, unless the Owner specifically agrees, in writing, to accept the Work.

6.10 Contractor shall maintain and deliver the close out documents that describe changes or deviations from the original drawings, specifications and plans that occurred during construction and that reflect the actual "As Built" conditions of the completed Work.

COMMISSIONING AND WARRANTY RESPONSIBILITIES

6.11 Contractor shall provide commissioning, starting and check-out services for the systems installed as a part of the Work prior to completion and acceptance. Operation manuals and instructions will be provided to the Owner, the systems will be demonstrated and training provided to Williamson County's operators upon completion and prior to acceptance.

6.12 Contractor hereby warrants that the materials and equipment provided for the Work will be of good quality and new unless otherwise required or permitted by the Owner; that the construction will be free from faults and defects; and that the construction will conform with the requirements of the plans, specifications, drawings and the terms of this Agreement.

6.13 Contractor shall provide warranty services for the Work for a full **12 months** (30 months for Work involving mechanical services, if any) following Final Completion and final payment. Just before the warranty period expires, Contractor shall attend an on-site meeting with the Owner to ensure that all warranty issues have been identified and properly remedied.

ARTICLE 7 OWNER'S RESPONSIBILITIES

7.1 The Owner shall:

a. provide the general schedule for the Work provided Owner is of the opinion such schedule is necessary. The general schedule will set forth the Owner's plan for milestone dates and completion of the Work;
b. identify a person as its ODR who is authorized to act in the Owner's behalf with respect to the Work. The ODR shall examine the documents submitted by the Contractor and shall render decisions on behalf of the Owner to the extent allowed by Texas law;

c. at Owner's cost, will secure the services of surveyors, soils engineers, existing facility surveys, testing and balancing, environmental surveys or other special consultants to develop such additional information as may be necessary for the design or construction of the Work;
d. furnish required information and services and shall render approvals and decisions as expeditiously as is consistent with reasonable skill and care and the orderly progress of the Contractor's services and of the Work;
e. shall have the right to reject any defective Work. Should Contractor refuse or neglect to correct any such Work within a reasonable time after notice, Owner may have the Work corrected and recover all expenses incurred from Contractor on demand; and
f. Owner shall furnish to the Contractor a sufficient number of plans, drawings and specifications sets.

ARTICLE 8 INSURANCE AND INDEMNITY

8.1 Insurance. The Contractor shall carry insurance in the types and amounts indicated below for the duration of the Agreement, which shall include items owned by Owner in the care, custody and control of Contractor prior to and during construction. Contractor must also complete and file the declaration pages from the insurance policies with Owner whenever a previously identified policy period expires during the term of the Agreement, as proof of continuing coverage. Contractor shall update all expired policies prior to submission of any payment requests hereunder. Failure to update policies shall be reason for payment to be withheld until evidence for renewal is provided to the Owner.

8.1.1 The Contractor shall provide and maintain, until the Work covered in this Agreement is completed and accepted by the Owner, the minimum insurance coverage in the minimum amounts as described below. Coverage shall be written on an occurrence basis by companies authorized and admitted to do business in the State of Texas and rated A- or better by A.M. Best Company or otherwise acceptable to Owner.

Type of Coverage	Limits of Liability
a. Worker's Compensation	Statutory
b. Employer's Liability	
Bodily Injury by Accident	$500,000 Ea. Accident
Bodily Injury by Disease	$500,000 Ea. Employee
Bodily Injury by Disease	$500,000 Policy Limit

c. Comprehensive general liability including completed operations and contractual liability insurance for bodily injury, death, or property damages in the following amounts:

COVERAGE	PER PERSON	PER OCCURRENCE
Comprehensive General Liability (*including premises, completed operations and contractual*)	$ 1,000,000	$ 1,000,000
Aggregate policy limits:		$2,000,000

d. Comprehensive automobile and auto liability insurance (covering owned, hired, leased and non-owned vehicles):

COVERAGE	PER PERSON	PER OCCURRENCE
Bodily injury (including death)	$1,000,000	$1,000,000
Property damage	$1,000,000	$1,000,000
Aggregate policy limits	No aggregate limit	

e. Builder's Risk Insurance (*all risks*)

An all risks policy shall be in the amount equal at all times to 100% of the Contract Sum. The policy shall include coverage for loss or damage caused by certified acts of terrorism as defined in the Terrorism Risk Insurance Act. The policy shall be issued in the name of the Contractor and shall name his Subcontractors as additional insureds. The Owner shall be named as a loss payee on the policy. The builders risk policy shall have endorsements as follow:

1. This insurance shall be specific as to coverage and not considered as contributing insurance with any permanent insurance maintained on the present premises. If off-site storage is permitted, coverage shall include transit and storage in an amount sufficient to protect property being transported or stored.

2. For renovation projects and or portions of work contained within an existing structure, the Owner waives subrogation for damage by fire to existing building structure(s), if the Builder's Risk Policy has been endorsed to include coverage for existing building structure(s) in the amount described in the Special Conditions. However, Contractor shall not be required to obtain such an endorsement unless specifically required by the Special Conditions., in this Agreement. The aforementioned waiver of subrogation shall not be effective unless such endorsement is obtained.

f. Umbrella coverage in the amount of not less than $1,000,000.

8.1.2 The above insurance requirements are not intended to be compounded with the Contractor's standing insurance policies. If the Contractor already has in force insurance policies which provide the required coverage, there is no need to purchase duplicate coverage for this Work.

8.1.3 Policies must include the following clauses, as applicable.

a. "This insurance shall not be canceled, limited in scope or coverage, or non-renewed until after thirty (30) days prior written notice, or ten (10) days for non-payment of premium, has been given to Williamson County."
b. "It is agreed that the Contractor's insurance shall be deemed primary with respect to any insurance or self insurance carried by Williamson County for liability arising out of operations under the Agreement with Williamson County."
c. "Williamson County, it officials, directors, employees, representatives, and volunteers are added as additional insured as respects operations and activities of, or on behalf of the named insured performed under Agreement with the Owner." This is not applicable to the workers' compensation policy.
d. "The workers' compensation and employers' liability policy will provide a waiver of subrogation in favor of Williamson County."

8.1.4 Workers' Compensation Insurance Coverage:

In the event that Contractor employs any individual to perform any portion of the Work, Contractor shall comply with Texas Labor Code, §406.096, which requires workers' compensation insurance coverage for all employees providing services on a building or construction project for a governmental entity.

a. Definitions:

(1) Certificate of Coverage ("certificate") - A copy of a certificate of insurance, a certificate of authority to self-insure issued by the Texas Workers' Compensation Commission, or a coverage agreement (TWCC-81, TWCC-82, TWCC-83, or TWCC-84), showing statutory workers' compensation insurance coverage for the person's or entity's employees providing services on a project, for the Duration of the Work.

(2) Duration of the Work - includes the time from the beginning of the Work until the Work has been completed and accepted by the Owner.

(3) Coverage – Workers' compensation insurance meeting the statutory requirements of the Texas Labor Code, §401.011(44).

(4) Persons providing services relating to the Work ("subcontractor") - includes all persons or entities performing all or part of the services the Contractor has undertaken to perform the Work, regardless of whether that person contracted directly with the Contractor and regardless of whether that person has employees. This includes, without limitation, independent contractors, subcontractors, leasing companies, motor carriers, owner-operators, employees of any such entity, or employees of any entity which furnishes persons to provide services in relation to the Work. "Services" include, without limitation, providing, hauling, or delivering equipment or materials, or providing labor, transportation, or other service related to a project. "Services" does not include activities unrelated to the Work, such as food/beverage vendors, office supply deliveries, and delivery of portable toilets.

b. The Contractor shall provide Coverage, based on proper reporting of classification codes and payroll amounts and filing of any Coverage agreements, which meets the statutory requirements of Texas labor Code, §401.011(44) for all employees of the Contractor providing services in relation to the Work, for the Duration of the Work.

c. The Contractor must provide a Certificate of Coverage to the Owner prior to or contemporaneously with the execution of this Agreement.

d. If the Coverage period shown on the Contractor's current Certificate of Coverage ends during the Duration of the Work, the Contractor must, prior to the end of the Coverage period, file a new Certificate of Coverage with the Owner showing that Coverage has been extended.

e. The Contractor shall obtain from each person providing services in relation to the Work, and provide to the Owner:

(1) a Certificate of Coverage, prior to that person beginning any of the Work, so the Owner will have on file Certificates of Coverage showing Coverage for all persons providing services in relation to the Work; and

(2) no later than seven days after receipt by the Contractor, a new Certificate of Coverage showing extension of Coverage, if the Coverage period shown on the current Certificate of Coverage ends during the Duration of the Work.

f. The Contractor shall retain all required Certificates of Coverage for the Duration of the Work and for one year thereafter.

g. The Contractor shall notify the Owner in writing by certified mail or personal delivery, within 10 days after the Contractor knew or should have known, of any change that materially affects the provision of Coverage of any person providing services in relation to the Work.

h. The Contractor shall post on the Work site a notice, in the text, form and manner prescribed by the Texas Workers' Compensation Commission, informing all persons providing services in relation to the Work that they are required to be covered, and stating how a person may verify Coverage and report lack of Coverage.

i. By signing this Agreement or providing or causing to be provided a Certificate of Coverage, the Contractor is representing to the Owner that all employees of the Contractor who will provide services in relation to the Work and all persons providing services in relation to the Work will be covered by workers' compensation coverage for the Duration of the Work, that the coverage will be based on proper reporting of classification codes and payroll amounts, and that all coverage agreements will be filed with the appropriate insurance carrier or, in the case of a self-insured, with the commission's Division of Self-Insurance Regulation. Providing false or misleading information may subject the Contractor to administrative penalties, criminal penalties, civil penalties, or other civil actions.

j. The Contractor's failure to comply with any of these provisions is a breach of Agreement by the Contractor which entitles the Owner to declare the Agreement void if the Contractor does not remedy the breach within ten (10) days after receipt of notice of breach from the Owner.

8.1.5 The furnishing of the above listed insurance coverage must be tendered prior to execution of the Agreement, and in no event later than ten (10) calendar days from Notice of Award. Failure to provide the insurance in a timely fashion may result in loss of Contractor's bid bond.

8.1.6 The Contractor shall not cause or allow any of its required insurance to be canceled, nor permit any insurance to lapse during the term of the Agreement or as required in the Agreement. If the Contractor fails to obtain, maintain or renew any insurance required by this Agreement, the Owner may, among other remedies available hereunder or at law, obtain insurance coverage directly and recover the cost of that insurance from the Contractor or declare this Agreement void if the Contractor does not remedy the breach within ten (10) days after receipt of notice of breach from the Owner.

8.1.7 The Owner reserves the right to review the insurance requirements set forth in this Article during the effective period of the Agreement and to make reasonable adjustments to the insurance coverage and their limits when deemed necessary and prudent by the Owner based upon changes in statutory law, court decisions, or the claims history of the industry as well as the Contractor.

8.1.8 The Owner shall be entitled, upon request, and without expense, to receive complete copies of the policies with all endorsements and may make any reasonable requests for deletion, or revision or modification of particular policy terms, conditions, limitations, or exclusions, except where policy provisions are established by law or regulation binding upon the Parties or the underwriter of any of such polices. Damages caused by the Contractor and not covered by insurance shall be paid by the Contractor.

8.1.9 Contractor shall be responsible for payment of premiums for all of the insurance coverages required under this Agreement. Contractor further agrees that for each claim, suit or action made against insurance provided hereunder, with respect to all matters for which the Contractor is responsible hereunder, Contractor shall be solely responsible for all deductibles and self-insured retentions. **Any deductibles or self-insured retentions over $50,000 in the Contractor's insurance must be declared and approved in writing by Owner in advance.**

8.1.10 The Contractor shall contractually require each person or entity with whom it contracts to provide services in relation to the Work, to comply with each and every insurance requirement that Contractor must comply with hereunder. More specifically, each person or entity with whom Contractor contracts to provide services on the in relation to the Work must comply with each insurance requirement under this Article 8 just as if such person or entity was the Contractor. Thus, every reference to Contractor under each insurance requirement of this Article 8 shall mean and include each person or entity with whom Contractor contracts to provide services in relation to the Work. If any such person or entity with whom Contractor contracts to provide services in relation to the Work fails to obtain, maintain or renew any insurance required by this Agreement, the Owner may, among other remedies available hereunder or at law, obtain insurance coverage directly and recover the cost of that insurance from the Contractor or declare this Agreement void if the Contractor does not remedy the breach within ten (10) days after receipt of notice of breach from the Owner.

8.2 INDEMNITY.

8.2.1 INDEMNIFICATION - EMPLOYEE PERSONAL INJURY CLAIMS. TO THE FULLEST EXTENT PERMITTED BY LAW, THE CONTRACTOR SHALL INDEMNIFY, DEFEND (WITH COUNSEL OF OWNER'S CHOOSING), AND HOLD HARMLESS OWNER, AND OWNER'S EMPLOYEES, AGENTS, REPRESENTATIVES, PARTNERS, OFFICERS, AND DIRECTORS (COLLECTIVELY, THE "INDEMNITEES") AND SHALL ASSUME ENTIRE RESPONSIBILITY AND LIABILITY (OTHER THAN AS A RESULT OF INDEMNITEES' GROSS NEGLIGENCE) FOR ANY CLAIM OR ACTION BASED ON OR ARISING OUT OF THE PERSONAL INJURY, OR DEATH, OF ANY EMPLOYEE OF THE CONTRACTOR, OR OF ANY SUBCONTRACTOR, OR OF ANY OTHER ENTITY FOR WHOSE ACTS THEY MAY BE LIABLE, WHICH OCCURRED OR WAS ALLEGED TO HAVE OCCURRED ON THE WORK SITE OR IN CONNECTION WITH THE PERFORMANCE OF THE WORK. CONTRACTOR HEREBY INDEMNIFIES THE INDEMNITEES EVEN TO THE EXTENT THAT SUCH PERSONAL INJURY WAS CAUSED OR ALLEGED TO HAVE BEEN CAUSED BY THE SOLE, COMPARATIVE OR CONCURRENT NEGLIGENCE OF THE STRICT LIABILITY OF ANY INDEMNIFIED PARTY. THIS INDEMNIFICATION SHALL NOT BE LIMITED TO DAMAGES, COMPENSATION, OR BENEFITS PAYABLE UNDER INSURANCE POLICIES, WORKERS COMPENSATION ACTS, DISABILITY BENEFITS ACTS, OR OTHER EMPLOYEES BENEFIT ACTS.

8.2.2 INDEMNIFICATION - OTHER THAN EMPLOYEE PERSONAL INJURY CLAIMS. TO THE FULLEST EXTENT PERMITTED BY LAW, CONTRACTOR SHALL INDEMNIFY, DEFEND (WITH COUNSEL OF OWNER'S CHOOSING), AND HOLD HARMLESS OWNER, AND OWNER'S EMPLOYEES, AGENTS, REPRESENTATIVES, PARTNERS, OFFICERS, AND DIRECTORS (COLLECTIVELY, THE "INDEMNITEES") FROM AND AGAINST CLAIMS, DAMAGES, LOSSES AND EXPENSES, INCLUDING BUT NOT LIMITED TO ATTORNEYS' FEES, ARISING OUT OF OR ALLEGED TO BE RESULTING FROM THE PERFORMANCE OF THIS AGREEMENT OR THE WORK DESCRIBED HEREIN, TO THE EXTENT CAUSED BY THE NEGLIGENCE, ACTS, ERRORS, OR OMISSIONS OF CONTRACTOR OR ITS SUBCONTRACTORS, ANYONE EMPLOYED BY THEM OR ANYONE FOR WHOSE ACTS THEY MAY BE LIABLE, REGARDLESS OF WHETHER OR NOT SUCH CLAIM, DAMAGE, LOSS OR EXPENSE IS CAUSED IN WHOLE OR IN PART BY A PARTY INDEMNIFIED HEREUNDER.

8.3 Except for the obligation of Owner to pay Contractor the Contract Price pursuant to the terms of this Agreement, and to perform certain other obligations pursuant to the terms and conditions explicitly set forth herein, Owner shall have no liability to Contractor or to anyone claiming through or under Contractor by reason of the execution or performance of this Agreement. Notwithstanding any obligation or liability of Owner to Contractor, no present or future partner or affiliate of Owner or any agent, officer, director, or employee of Owner, Williamson County, or of the various departments comprising Williamson County, or anyone claiming under Owner has or shall have any personal liability to Contractor or to anyone claming through or under Contractor by reason of the execution or performance of this Agreement.

ARTICLE 9 BONDS

9.1 Performance Bond. Upon execution of this Agreement, Contractor shall provide a Performance Bond in the amount of 100% of the Contract Price. The surety for a Performance Bond shall meet the requirements of Texas law.

9.2 Payment Bond. Upon execution of this Agreement, Contractor shall provide a Payment Bond in the amount of 100% of the Contract Price, as security for the true and faithful payment in full of all subcontractors and persons performing labor, services, materials, machinery, and fixtures in connection with the Work. The surety for a Payment Bond shall meet the requirements of Texas law.

9.3 Warranty Bond. Upon execution of this Agreement, Contractor shall provide a Warranty Bond in the amount of 20% of the Contract Price, as security for the true and faithful performance of all warranties set forth in Bid Documents and this Agreement.

ARTICLE 10 TERMINATION

10.1 Termination for Cause. If either party commits an Event of Breach (a breach of any of the covenants, terms and/or conditions of this Agreement), the non-breaching party shall deliver written notice of such Event of Breach to the breaching party. Such notice must specify the nature of the Event of Breach and inform the breaching party that unless the Event of Breach is cured within three (3) business days of receipt of the notice, additional steps may be taken to terminate this Agreement. If the breaching party begins a good faith attempt to cure the Event of Breach within three (3) business days, then and in that instance, the three (3) business day period may be extended by the non-breaching party, so long as the breaching party continues to prosecute a cure diligently to completion and continues to make a good faith attempt to cure the Event of Breach. If, in the opinion of the non-breaching party, the breaching party does not cure the breach within three (3) business days or otherwise fails to make any diligent attempt to correct the Event of Breach, the breaching party shall be deemed to be in breach and the non-breaching party may, in addition to seeking the remedies available hereunder and under the law, terminate this Agreement.

10.2 Termination for Convenience. The Owner may terminate this Agreement for convenience and without cause or further liability upon thirty (30) days written notice to Contractor. In the event of such termination, it is understood and agreed that only the amounts due to Contractor for goods, commodities and/or services provided and expenses incurred to and including the date of termination, will be due and payable. No penalty will be assessed for Owner's termination of this Agreement for convenience.

ARTICLE 11 MISCELLANEOUS PROVISIONS

11.1 Interest and Late Payments. Except as otherwise specifically set forth herein, Owner's payment for goods and services shall be governed by Chapter 2251 of the Texas Government Code. Interest charges for any overdue payments shall be paid by Owner in accordance with Texas Government Code Section 2251.025. More specifically, the rate of interest that shall accrue on a late payment is the rate in effect on September 1 of Owner's fiscal year in which the payment becomes due. The said rate in effect on September 1 shall be equal to the sum of one percent (1%); and (2) the prime rate published in the Wall Street Journal on the first day of July of the preceding fiscal year that does not fall on a Saturday or Sunday.

In the event that an error appears in an invoice/application for payment submitted by Contractor, Owner shall notify Contractor of the error not later than the twenty first (21st) day after the date Owner receives the invoice/application for payment. If the error is resolved in favor of Contractor, Contractor shall be entitled to receive interest on the unpaid balance of the invoice/application for payment submitted by Contractor beginning on the date that the payment for the invoice/application for payment became overdue. If the error is resolved in favor of the Owner, Contractor shall submit a corrected invoice/application for payment that must be paid in accordance within the time set forth above. The unpaid balance accrues interest as provided by Chapter 2251 of the Texas Government Code if the corrected invoice/application for payment is not paid by the appropriate date.

11.2 Assignment; Successors and Assigns. This Agreement is a personal service contract for the services of Contractor, and Contractor's interest in this Agreement, duties hereunder and/or fees due hereunder may not be assigned or delegated to a third party. This Agreement shall be binding upon and inure to the benefit of parties hereto and their respective successors and assigns.

11.3 Captions. The captions of paragraphs in this Agreement are for convenience only and shall not be considered or referred to in resolving questions of interpretation or construction.

11.4 Governing Law and Venue. This Agreement and all of the rights and obligations of the parties and all of the terms and conditions shall be construed, interpreted and applied in accordance with and governed by and enforced under the laws of the State of Texas without reference to its conflicts of law provisions. Williamson County where the Work site is located shall be the sole place of venue for any legal action arising from or related to this Agreement or the project in which the Owner is a party.

11.5 Waivers. No delay or omission by either party in exercising any right or power arising from non-compliance or failure of performance by the other party with any of the provisions of this Agreement shall impair or constitute a waiver of any such right or power. A waiver by either party of any covenant or condition of this Agreement shall not be construed as a waiver of any subsequent breach of that or of any other covenant or condition of the Agreement.

11.6 Interpretation. In the event of any dispute over the meaning or application of any provision of the Contract Documents, the Contract Documents shall be interpreted fairly and reasonably, and neither more strongly for or against any party, regardless of the actual drafter of the Contract Documents.

11.7 Binding Effect. This Agreement shall be binding upon and inure to the benefit of the parties and their respective permitted assigns and successors.

11.8 Appointment. Owner hereby expressly reserves the right from time to time to designate by notice to Contractor a representative(s) to act partially or wholly for Owner in connection with the performance of Owner's obligations. Contractor shall act only upon instructions from the designated representative(s) unless otherwise specifically notified to the contrary.

11.9 Audits. Contractor agrees that Owner or its duly authorized representatives shall, until the expiration of three (3) years after final payment under this Agreement, have access to and the right to examine and photocopy any and all books, documents, papers and records of Contractor which are directly pertinent to the services to be performed under this Agreement for the purposes of making audits, examinations, excerpts, and transcriptions. Contractor agrees that Owner shall have access during normal working hours to all necessary Contractor facilities and shall be provided adequate and appropriate work space in order to conduct audits in compliance with the provisions of this section. Owner shall give Contractor reasonable advance notice of intended audits.

11.10 Severability. Should any term or provision of this Agreement be held invalid or unenforceable in any respect, the remaining terms and provisions shall not be affected and this Agreement shall be construed as if the invalid or unenforceable term or provision had never been included.

11.11 No Waiver of Immunities. Nothing in this Agreement shall be deemed to waive, modify or amend any legal defense available at law or in equity to Owner, its past or present officers, employees, or agents, nor to create any legal rights or claim on behalf of any third party. Owner does not waive, modify, or alter to any extent whatsoever the availability of the defense of governmental immunity under the laws of the State of Texas and of the United States.

11.12 Current Revenues. Under Texas law, a contract with a governmental entity that contains a claim against future revenues is void; therefore, each party paying for the performance of governmental functions or services must make those payments from current revenues available to the paying party.

11.13 Compliance with Laws. Contractor shall comply with all federal, state, and local laws, statutes, ordinances, rules and regulations, and the orders and decrees of any courts or administrative bodies or tribunals in any matter affecting the performance of this Agreement, including, without limitation, Worker's Compensation laws, minimum and maximum salary and wage statutes and regulations, licensing laws and regulations. When required, Contractor shall furnish the County with certification of compliance with said laws, statutes, ordinances, rules, regulations, orders, and decrees above specified.

11.14 Sales and Use Tax Exemption. Owner is a body corporate and politic under the laws of the State of Texas and claims exemption from sales and use taxes under Texas Tax Code Ann. § 151.309, as amended.

11.15 Texas Public Information Act. To the extent, if any, that any provision in this Agreement is in conflict with Tex. Gov't Code 552.001 *et seq.*, as amended (the "Public Information Act"), the same shall be of no force or effect. Furthermore, it is expressly understood and agreed that Owner, its officers and employees may request advice, decisions and opinions of the Attorney General of the State of Texas in regard to the application of the Public Information Act to any information or data furnished to Owner whether or not the same are available to the public. It is further understood that Owner, its officers and employees shall have the right to rely on the advice, decisions and opinions of the Attorney General, and that Owner, its officers and employees shall have no liability or obligation to Contractor for the disclosure to the public, or to any person or persons, of any software or a part thereof, or other items or data furnished to Owner by Contractor in reliance of any advice, decision or opinion of the Attorney General of the State of Texas.

11.16 Force Majeure. If the party obligated to perform is prevented from performance by an act of war, order of legal authority, act of God, or other unavoidable cause not attributable to the fault or negligence of said party, the other party shall grant such party relief from the performance of this Agreement. The burden of proof for the need of such relief shall rest upon the party obligated to perform. To obtain release based on force majeure, the party obligated to perform shall file a written request with the other party.

11.17 Equal Opportunity in Employment. The parties to this Agreement agree that during the performance of the services under this Agreement they will not discriminate against any employee or applicant for employment because of race, color, religion, sex, or national origin. The parties to this Agreement will take affirmative action to ensure that applicants are employed, and that employees are treated during employment, without regard to their race, color, religion, sex or national origin. Such action shall include, but not be limited to the following: employment, upgrading, demotion, or transfer; termination; rates of pay or other forms of compensation, and selection for training, including apprenticeship.

11.18 Reports of Accidents. Within 24 hours after Contractor becomes aware of the occurrence of any accident or other event which results in, or might result in, injury to the person or property of any third person (other than an employee of the Contractor), whether or not it results from or involves any action or failure to act by the Contractor or any employee or agent of the Contractor and which arises in any manner from the performance of this Agreement, the Contractor shall send a written report of such accident or other event to the County, setting forth a full and concise statement of the facts pertaining thereto. The Contractor shall also immediately send the County a copy of any summons, subpoena, notice, or other documents served upon the Contractor, its agents, employees, or representatives, or received by it or them, in connection with any matter before any court arising in any manner from the Contractor's performance of work under this Agreement.

11.19 Relationship of the Parties. Each party to this Agreement, in the performance of this Agreement, shall act in an individual capacity and not as agents, employees, partners, joint ventures or associates of one another. The employees or agents of one party shall not be deemed or construed to be the employees or agents of the other party for any purposes whatsoever.

11.20 Appropriation of Funds by Owner. Owner believes it has sufficient funds currently available and authorized for expenditure to finance the costs of this Agreement. Contractor understands and agrees that the Owner's payment of amounts under this Agreement is contingent on the Owner receiving appropriations or other expenditure authority sufficient to allow the Owner, in the exercise of reasonable administrative discretion, to continue to make payments under this Agreement.

11.21 Execution in Counterparts. This Agreement may be executed in counterparts, each of which, when executed and delivered, shall be deemed to be an original and all of which together shall constitute one and the same document.

11.22 Entire Agreement. This Agreement represents the entire and integrated agreement between the parties hereto and supersedes all prior negotiations, representations, or agreements, either oral or written. This Agreement may be amended only by written instrument signed by each party to this Agreement. NO OFFICIAL, EMPLOYEE, AGENT, OR REPRESENTATIVE OF THE OWNER HAS ANY AUTHORITY, EITHER EXPRESS OR IMPLIED, TO AMEND THIS AGREEMENT, EXCEPT PURSUANT TO SUCH EXPRESS AUTHORITY AS MAY BE GRANTED BY THE WILLIAMSON COUNTY COMMISSIONERS COURT.

BY SIGNING BELOW, the Parties have executed and bound themselves to this Agreement to be effective as of the date of the last party's execution hereof (Effective Date).

OWNER:

WILLIAMSON COUNTY, TEXAS,
a political subdivision of the state of Texas

By: _____

Printed Name: _____

Title: _____

Date: _____

CONTRACTOR:

By: _____

Printed Name: _____

Title: _____

Date: _____

Party Representatives

Owner's Designated Representative ("ODR"):

_____
_____
_____
_____
Phone _____
Fax _____

Contractor's Designated Representative:

_____
_____
_____
_____
Phone _____
Fax _____

Attachment A

Work Plan FY 19
Metal Beam Guard Fence

1. **New MBGF to be installed**

   County Roads

   CR 363
   CR 482
   CR 322
   CR 323
   Oak Haven Cir Extension
   Walburg Heights Drive

2. **On-Call services for replacing unforeseen damaged MBGF**

   All county roads including, but not limited to, the following high ADT county roads:

   Chandler Road
   Ronald Reagan Blvd.
   Limmer Loop
   McNeil Road
   Williams Drive

Additional Stipulations

1 Additional Stipulations

1.1 Introduction

The Bid evaluation and selection process is detailed in this section, as are other factors, and the format in which the Price Bid of each Bid should be submitted.

1.2 Contract Administrator

J. Terron Evertson, P.E. (or successor), County Engineer, Williamson County 3151 South East Inner Loop, Suite B, Georgetown, Texas shall serve as the County's Technical Contact with designated responsibility to ensure compliance with the requirements of the Contract and any Ensuing Agreement, such as, but not limited to, acceptance, inspection and delivery. The Technical Contact together with the Purchasing Department will serve as a liaison between the Williamson County Commissioners Court and the Successful Bidder.

1.3 Time for Performance

A time frame stipulating the days to substantial and final completion will be given for completion of plans on this bid as each project is assigned. This may begin at the time specified by the County within the three hundred sixty-five (365) days of the pricing quoted on this bid, starting on the day of award. The Contractor will be given written notice to begin work on this project. The Work on this project shall begin within five (5) calendar days after such notification.

Liquidated damages for failure to substantially complete the work within the allotted time will be applied. Liquidated damages are $200 per working day.

The Contractor will be given written notice to begin work on this project. Work on this project shall begin within five (5) working days after such notification. Failure to begin work within the allotted time will result in liquidated damages being incurred at the rate of $200 per working day.

1.4 Performance and Payment Bonds

To the extent, this IFB is for the procurement of a public work contract, and the following shall apply:

Texas Local Government Code, Chapter 262.032, governs the requirements for performance bonds for government entities making public work contracts. A performance bond is required if the contract is in excess of $50,000 and is to be made for the full amount of the contract.

Texas Government Code, Chapter 2253.021, governs the requirements for payment bonds for government entities making public work contracts. A payment bond is required if the contract is in excess of $25,000 and is to be made for the full amount of the contract.

The bonds are to be executed and delivered to the County **prior to issuing Notice to Proceed**. The bonds must be executed by a corporate surety or sureties in accordance with the Texas Insurance Code. For unit price contracts, the total contract price shall be estimated and calculated by multiplying the estimated quantities to the Bidder's unit bid price.

If the public works contract is less than $50,000, the performance bond will not be required as long as the contract provides that payment is not due until the work is completed and accepted by the County.

1.5 Bidder's Bonds

All Bids requiring a Bid Bond shall be accompanied by a certified cashier's check upon a National or State bank in an amount not less than five (5) percent of the total maximum bid price, payable without recourse to the County, or a bid bond in the same amount from a reliable surety company, as a guarantee that the Bidder will enter into a contract and **execute and deliver to the County performance and payment bonds prior to being recommended for award of the Contract**. **Bid guarantees must be submitted in the same sealed envelope with the Bid**. Bids submitted without check or bid bonds will not be considered. For unit price contracts, the total maximum bid price shall be estimated and calculated by multiplying the estimated quantities to the unit bid price.

1.6 Warranty Bonds

When a Warranty Bond is required it shall be submitted by the Successful Bidder prior to issuing Notice to Proceed, and shall be in the amount of **twenty (20) percent of the total project construction cost.** This Warranty Bond shall be security for the true and faithful performance of all warranties for one (1) year from the date of final payment. For unit price contracts, the total project construction cost shall be estimated and calculated by multiplying the estimated quantities to the bidder's unit bid price.

1.7 Insurance Requirements

By signing its Bid, the Bidder agrees to maintain at all times during any term of the Contract and any ensuing Agreement at Bidder's cost, insurance in accordance with this provision.

Bidder will be required to submit Certificates of Insurance **prior to contract award and any renewals.**

All certificates of insurance coverage as specified below must be provided to the following location:

Williamson County Purchasing Department
901 S Austin Ave
Georgetown, Texas 78626

Failure to comply with these Insurance Requirements may result in the termination of the Contract and any ensuing Agreement(s) between the Successful Bidder and County.

The following coverage limits shall be required at a minimum:

A. Worker's Compensation — Statutory – Texas Law

B. Employer's Liability:

Bodily Injury by Accident	$500,000 Ea. Accident
Bodily Injury by Disease	$500,000 Ea. Employee
Bodily Injury by Disease	$500,000 Policy Limit

C. Comprehensive general liability including completed operations and contractual liability insurance for bodily injury, death, or property damages in the following amounts:

COVERAGE	PER PERSON	PER OCCURRENCE
Comprehensive General Liability	$1,000,000	$1,000,000
Aggregate policy limits:	$2,000,000	

Successful Bidder's property will not be covered by any insurance that may be carried by the County. Successful Bidder assumes the risk of loss on its contents and property that are situated on/in/around the County property. The Successful Bidder is strongly encouraged to obtain insurance on its property to the extent deemed necessary by the Successful Bidder.

The deductible for an insurance policy required hereunder shall not exceed $100,000. **The County shall be named as an additional insured under any policy of insurance required hereunder.**

Successful Bidder shall not commence any work until it has obtained all required insurance and such insurance has been approved by County. Successful Bidder shall not allow any subcontractor(s) to commence work to be performed until all required insurance has been obtained by such subcontractor(s) and approved by County. Approval of the insurance by County shall not relieve or decrease the liability of Successful Bidder or its subcontractor(s) hereunder.

The required insurance must be written by a company approved to do business in the State of Texas with a financial standing of at least an A- rating, as reflected in Best's insurance ratings or by a similar rating system recognized within the insurance industry at the time the policy is issued. Successful Bidder shall furnish County with a certificate of coverage issued by the insurer. Successful Bidder shall not cause any insurance to be canceled nor permit any insurance to lapse. ALL INSURANCE CERTIFICATES SHALL INCLUDE A CLAUSE TO THE EFFECT THAT THE POLICY SHALL NOT BE CANCELED OR REDUCED, RESTRICTED OR LIMITED UNTIL TEN (10) CALENDAR DAYS AFTER COUNTY HAS RECEIVED WRITTEN NOTICE AS EVIDENCED BY RETURN RECEIPT OF REGISTERED OR CERTIFIED LETTER.

It is the intention of the County, and agreed to and hereby acknowledged by the Successful Bidder, that no provision of this Contract or any ensuing Agreement shall be construed to require the County to submit to mandatory arbitration or mediation in the settlement of any claim, cause of action or dispute, except as specifically required in direct connection with an insurance claim or threat of claim under an insurance policy required hereunder which absolutely requires arbitration or mediation of such claim, or as otherwise required by law or a court of law with jurisdiction over the provisions of this Contract or any ensuing Agreement.

Workers' Compensation Coverage Requirements

The Texas Labor Code, Section 406.096, requires workers' compensation insurance coverage for all persons providing services on a building or construction project for a governmental entity such as the County. The rule requires the County to timely obtain certificates of coverage and retain them for the duration of the project. The rule also sets out the language to be included in the Bid specifications and in contracts awarded by a governmental entity and the information required to be in the posted notice to employees. The rule is adopted under the Texas Labor Code, Section 402.061.

The information provided below is a result of this rule. By submitting your Bid to the County, you are acknowledging that this rule is a part of these Bid specifications, and that you will observe and abide by all of the requirements outlined in the rule. You are further agreeing that should your Bid be accepted by the Williamson County Commissioners Court, the necessary certificates of coverage showing workers' compensation coverage, will be provided to the following name and address prior to beginning work:

Williamson County Purchasing Department
901 S. Austin Ave.
Georgetown, TX 78626

Failure to comply with this request may result in termination of the Contract and any ensuing Agreement. If you have any questions related to this ruling and/or requirement, you are encouraged to contact either the Williamson County Purchasing Department at (512) 943-1546, or you may call the Texas Workers' Compensation Commission at (800) 372-7713.

A. The following words and terms, when used in this provision, shall have the following meanings. Terms not defined in this rule shall have the meaning defined in the Texas Labor Code, if so defined.

1. Certificate of coverage (certificate) – A copy of a certificate of insurance, a certificate of authority to self-insure issued by the commission, or a workers' compensation coverage agreement (TWCC-81, TWCC-82, TWCC-83, or TWCC-84), showing statutory workers' compensation insurance coverage for the person's or entity's employees (including those subject to a coverage agreement) providing services on a project, for the duration of the project.

2. Building or Construction – Has the meaning defined in the Texas Labor Code, Section 406.096(e)(1).

3. Contractor – A person bidding for or awarded a building or construction project by Williamson County.

4. Coverage – Workers' compensation insurance meeting the statutory requirements of the Texas Labor Code, Section 401.011(44).

5. Coverage agreement – A written agreement on form TWCC-81, form TWCC-82, form TWCC-83, or form TWCC-84, filed with the Texas Workers' Compensation Commission which establishes a relationship between the parties for purposes of the Texas Workers' Compensation Act, pursuant to the Texas Labor Code, Chapter 406, Subchapters F and G, as one of employer/employee and establishes who will be responsible for providing workers' compensation coverage for persons providing services on the project.

6. Duration of the project--Includes the time from the beginning of work on the project until the work on the project has been completed and accepted by the County.

7. Persons providing services on the project ("subcontractor" in the Texas Labor Code, Section 406.096) – includes all persons or entities performing all or part of the services the contractor has undertaken to perform on the project, regardless of whether that person contracted directly with the contractor and regardless of whether that person has employees. This includes, without limitation, independent contractors, subcontractors, leasing companies, motor carriers, owner-operators, employees of any such entity, or employees of any entity which furnishes persons to provide services on the project. "Services" include, without limitation, providing, hauling, or delivering equipment or materials, or providing labor, transportation, or other service related to a project. "Services" does not include activities unrelated to the project, such as food/beverage vendors, office supply deliveries, and delivery of portable toilets.

8. Project – Includes the provision of all services related to a building or construction contract for the County.

B. The contractor shall provide coverage, based on proper reporting of classification codes and payroll amounts and filing of any coverage agreements, which meets the statutory requirements of the Texas Labor Code, Section 401.011(44), for all employees of the contractor providing services on the project, for the duration of the project.

C. The Contractor must provide a certificate of workers compensation coverage to Williamson County prior to being awarded the Contract.

D. If the coverage period shown on the contractor's current certificate of coverage ends during the duration of the project, the contractor must, prior to the end of the coverage period, file a new certificate of coverage with Williamson County showing that coverage has been extended.

E. The contractor shall obtain from each person providing services on a project, and provide to the County:

1. A certificate of coverage, prior to that person beginning work on the project, so Williamson County will have on file certificates of coverage showing coverage for all persons providing services on the project; and

2. No later than seven days after receipt by the contractor, a new certificate of coverage showing extension of coverage, if the coverage period shown on the current certificate of coverage ends during the duration of the project.

F. The contractor shall retain all required certificates of coverage for the duration of the project and for one year thereafter.

G. The contractor shall notify the County in writing by certified mail or personal delivery, within ten (10) days after the contractor knew or should have known, of any change that materially affects the provision of coverage of any person providing services on the project.

H. The contractor shall post on each project site a notice, in the text, form and manner prescribed by the Texas Workers' Compensation Commission, informing all persons providing services on the project that they are required to be covered, and stating how a person may verify coverage and report lack of coverage.

I. The contractor shall contractually require each person with whom it contracts to provide services on a project, to:

1. Provide coverage, based on proper reporting of classification codes and payroll amounts and filing of any coverage agreements, which meets the statutory requirements of Texas Labor Code, Section 401.011(44), for all of its employees providing services on the project, for the duration of the project;

2. Provide to the contractor, prior to that person beginning work on the project, a certificate of coverage showing that coverage is being provided for all employees of the person providing services on the project, for the duration of the project;

3. Provide the contractor, prior to the end of the coverage period, a new certificate of coverage showing extension of coverage, if the coverage period shown on the current certificate of coverage ends during the duration of the project;

4. Obtain from each other person with whom it contracts, and provide to the contractor:

    i. (a) a certificate of coverage, prior to the other person beginning work on the project; and
    ii. (b) a new certificate of coverage showing extension of coverage, prior to the end of the coverage period, if the coverage period shown on the current certificate of coverage ends during the duration of the project;

5. Retain all required certificates of coverage on file for the duration of the project and for one year thereafter;

6. Notify the County in writing by certified mail or personal delivery, within ten (10) days after the person knew or should have known, of any change that materially affects the provision of coverage of any person providing services on the project; and

7. Contractually require each person with whom it contracts, to perform as required by paragraphs 1 – 7, with the certificates of coverage to be provided to the person for whom they are providing services

J. By signing this Contract or providing or causing to be provided a certificate of coverage, the contractor is representing to Williamson County that all employees of the contractor who will provide services on the project will be covered by workers' compensation coverage for the duration of the project, that the coverage will be based on proper reporting of classification codes and payroll amounts, and that all coverage agreements will be filed with the appropriate insurance carrier or, in the case of a self-insured, with the commission's Division of Self-Insurance Regulation. Providing false or misleading information may subject the contractor to administrative penalties, criminal penalties, civil penalties, or other civil actions.

K. The contractor's failure to comply with any of these provisions is a breach of Contract by the contractor which entitles the County to declare the contract void if the contractor does not remedy the breach within ten (10) days after receipt of notice of breach from the County.

Question and Answers for Bid #1806-237 - Metal Beam Guard Fence In Place

Overall Bid Questions
There are no questions associated with this bid.

Commissioners Court - Regular Session **41.**

Meeting Date: 06/26/2018

Advertisement Approval RFCSP 1806-239 River Ranch County Park Phase I Development

Submitted For: Randy Barker **Submitted By:** Thomas Skiles, Purchasing

Department: Purchasing

Agenda Category: Regular Agenda Items

Information

Agenda Item

Discuss, consider, and take appropriate action on authorizing the Purchasing Agent to advertise and receive competitive sealed proposals for River Ranch County Park Phase I Development under RFCSP # 1806-239.

Background

Williamson County seeks a qualified firm to construct Phase I facilities at River Ranch County Park located at 1751 County Road 282, Liberty Hill, Texas.

Phase I facilities include but are not limited to a Park HQ with restrooms, improved campsites and restroom with showers, RV dump station, day use pavilion, day use restroom with no showers, day use play area, Trail Head parking with small prefabricated restroom, maintenance building with restrooms, yard, and equipment sheds, roads, site work, related utilities, and park signage.

Additional facilities are also included as alternate bid items.

Bidders on this project must have experience in the construction of trails and shared use paths in parks and/or sensitive areas and must also have demonstrated experience in the absolute coordination with contractors working on horizontal construction adjacent to the project site.

Funding Source - Park Bonds

Fiscal Impact

From/To	Acct No.	Description	Amount

Attachments

RFCSP Information

Form Review

Inbox	Reviewed By	Date
Purchasing (Originator)	Randy Barker	06/20/2018 01:37 PM
County Judge Exec Asst.	Wendy Coco	06/21/2018 08:23 AM
Form Started By: Thomas Skiles		Started On: 06/20/2018 10:45 AM
Final Approval Date: 06/21/2018		

Bid 1806-239
River Ranch County Park Phase I Development

Bid Number	1806-239
Bid Title	River Ranch County Park Phase I Development
Expected Expenditure	**$7,000,000.00** (This price is expected - not guaranteed)
Bid Start Date	In Held
Bid End Date	Jul 27, 2018 3:00:00 PM CDT
Question & Answer End Date	Jul 20, 2018 5:00:00 PM CDT
Bid Contact	Blake Skiles Senior Purchasing Specialist 512-943-1478 blake.skiles@wilco.org
Contract Duration	**One Time Purchase**
Contract Renewal	Not Applicable
Prices Good for	**365 days**
Pre-Bid Conference	**Jul 13, 2018 9:30:00 AM CDT** **Attendance is mandatory** **Location: River Ranch County Park** **1751 County Road 282** **Liberty Hill, TX**
Bid Comments	**Williamson County seeks a qualified firm to construct Phase I facilities at River Ranch County Park located at 1751 County Road 282, Liberty Hill, Texas.** **Phase I facilities include but are not limited to a Park HQ with restrooms, improved campsites and restroom with showers, RV dump station, day use pavilion, day use restroom with no showers, day use play area, Trail Head parking with small prefabricated restroom, maintenance building with restrooms, yard, and equipment sheds, roads, site work, related utilities, and park signage.** **Additional facilities are also included as alternate bid items.** **Bidders on this project must have experience in the construction of trails and shared use paths in parks and/or sensitive areas and must also have demonstrated experience in the absolute coordination with contractors working on horizontal construction adjacent to the project site.**

Item Response Form

Item	**1806-239-01-01** - Total Proposal Price
Quantity	**1 each**
Unit Price	
Delivery Location	**Williamson County, Texas** No Location Specified

Qty 1

Description
Total Proposal Price

Commissioners Court - Regular Session **42.**

Meeting Date: 06/26/2018

Sheriff's Office Fuel Blanket

Submitted For: Randy Barker **Submitted By:** Erica Smith, Purchasing

Department: Purchasing

Agenda Category: Regular Agenda Items

Information

Agenda Item

Discuss, consider and take appropriate action on authorizing a blanket purchase order for fuel for the Williamson County Sheriff's Office in the amount of $140,000, to Fuelman per TCPN contract R161501 pricing.

Background

There is no attachment for this request because it is a blanket purchase order against a previously approved contract. The SO is asking to encumber the funds for the the 4th quarter of the fiscal year (July-September). Funding source for this purchase order is 01.0100.0560.003301.

Fiscal Impact

From/To	Acct No.	Description	Amount

Attachments

No file(s) attached.

Form Review

Inbox	Reviewed By	Date
Purchasing (Originator)	Randy Barker	06/21/2018 09:07 AM
County Judge Exec Asst.	Wendy Coco	06/21/2018 09:21 AM
Form Started By: Erica Smith		Started On: 06/20/2018 03:11 PM
Final Approval Date: 06/21/2018		

Commissioners Court - Regular Session **43.**

Meeting Date: 06/26/2018

Awarding IFB 1804-224 Windberry Path

Submitted For: Randy Barker **Submitted By:** Thomas Skiles, Purchasing

Department: Purchasing

Agenda Category: Regular Agenda Items

Information

Agenda Item

Discuss, consider, and take appropriate action on awarding IFB # 1804-224 Windberry Path Milling & Overlay, Curb & Gutter and Sidewalk Replacements to the lowest responsive bidder Alpha Paving Industries LLC and authorizing execution of the agreement.

Background

Purchasing solicited sealed bids for repairs of Windberry Path. Notification was sent to 100+ vendors of which 35 vendors viewed the IFB and 1 vendor responded. After reviewing the bid received, Road & Bridge has determined that the bid was responsive and based on past positive experience with Alpha Paving is recommending them for award with a contract amount of $86,166.00. This project has a completion time of 15 working days. Funding source 01.0200.0210.003599.

Fiscal Impact

From/To	Acct No.	Description	Amount

Attachments

Recommendation Letter

Agreement

Form Review

Inbox	Reviewed By	Date
Purchasing (Originator)	Randy Barker	06/21/2018 09:22 AM
County Judge Exec Asst.	Wendy Coco	06/21/2018 09:24 AM
Form Started By: Thomas Skiles		Started On: 06/21/2018 07:39 AM
Final Approval Date: 06/21/2018		

WILLIAMSON COUNTY
1848

June 13, 2018

Mr. Randy Barker
Director/Purchasing Agent
901 S. Austin Ave.
Georgetown, Texas 78626

Subject: Recommendation for IFB 1804-224 – Windberry Path Milling & Overlay, Curb & Gutter and Sidewalk Replacements

After reviewing all of the pertinent information, I have determined that Alpha Paving Industries LLC's bid was the overall best value for the IFB 1804-224 – Windberry Path Milling & Overlay, Curb & Gutter and Sidewalk Replacements. Based on past favorable experience with the bidder, I recommend to the Williamson County Commissioner's Court that they award Alpha Paving Industries LLC as the successful bidder for this project.

Please feel free to contact me if you have any questions or concerns.

Sincerely,

J. Terron Evertson

J. Terron Evertson, P.E.
County Engineer
Williamson County

Agreement for Construction Services

This Agreement ("Agreement") between Williamson County, Texas, a political subdivision of the State of Texas ("Owner") and Alpha Paving Industries LLC ("Contractor") is entered into in accordance with the following terms and conditions:

ARTICLE 1 SCOPE OF WORK: The Owner desires to retain Contractor to provide the construction services described herein. The Contractor shall have the overall responsibility for and shall provide complete construction services and furnish all materials, equipment, tools and labor as necessary or reasonably inferable to complete the following described construction services, or any phase of such services, in accordance with the Owner's requirements and the terms of this Agreement (hereinafter collectively referred to as the "Work"):

As described in the IFB Solicitation # 1804-224, Windberry Path Milling & Overlay, Curb & Gutter and Sidewalk Replacements; including the specifications set forth therein, which is incorporated herein as if copied in full.

ARTICLE 2 CONTRACT PRICE: Owner agrees to pay to the Contractor, for the satisfactory performance of the Work, the not-to-exceed amount of Eighty-Six Thousand One Hundred Sixty-Six Dollars and Zero Cents ($86,166.00) in accordance with the terms and conditions of this Agreement.

ARTICLE 3 PLANS AND SPECIFICATIONS: The Work shall be performed pursuant to and in accordance with the following described plans and specifications, as well as any revisions made thereto:

As described in the IFB Solicitation # 1804-224, including the specifications set forth therein, which is incorporated herein as if copied in full.

Additional Work: Should Owner choose to add additional work; such additional work shall be described in a separate written amendment to this Agreement wherein the additional work shall be described and the parties shall set forth the amount of compensation to be paid by Owner for the additional work. Contractor shall not begin any additional work and Owner shall not be obligated to pay for any additional work unless a written amendment to this Agreement has been signed by both parties.

ARTICLE 4 SUBSTANTIAL AND FINAL COMPLETION:

4.1 Commencement of Work. Contractor shall commence the Work upon instruction to do so from the Owner and Construction shall be deemed to have commenced on the date of such instruction.

4.2 Substantial Completion. "Substantial Completion" means the stage in the progress of the Work when the Work, or designated portions thereof, may still require minor modifications or adjustments but, in the Owner's opinion, the Work has progressed to the point such that all parts of the Work under consideration are fully operational and usable for intended purposes, as evidenced by a Certificate of Substantial Completion approved by the Owner. If a Certificate of Occupancy is required by public authorities having jurisdiction over the Work, said certificate shall be issued before the Work or any portion thereof is considered substantially complete. When the Contractor considers that the Work, or a portion thereof which the Owner agrees to accept separately, is substantially complete, the Contractor shall notify Owner's Designated Representative (sometimes referred to as the "ODR") and request a determination as to whether the Work or designated portion thereof is substantially complete. If the ODR does not consider the Work substantially complete, the ODR will notify the Contractor giving reasons therefore. Failure on the Owner's part to list a reason does not alter the responsibility of the Contractor to complete all Work in accordance with the terms of this Agreement. After satisfactorily completing items identified by Owner's Designated Representative, the Contractor shall then submit another request for the ODR to determine Substantial Completion. If The ODR considers the Work substantially complete, The ODR will prepare and deliver a certificate of Substantial Completion which shall establish the date of Substantial Completion, shall include a punch list of items to be completed or corrected before final completion and final payment, shall establish the time within which the Contractor shall finish the punch list, and shall establish responsibilities of the Owner and the Contractor for security, maintenance, heat, utilities, damage to the Work, warranty and insurance. Failure to include an item on the punch list does not alter the responsibility of the Contractor to complete all Work in accordance with the terms and conditions of this Agreement. The certificate of Substantial Completion shall be signed by the Owner and the Contractor to evidence acceptance of the responsibilities assigned to them in such certificate.

Substantial Completion (as defined in this agreement) for all stages of the Work shall be achieved on or before the following Substantial Completion date:

DATE FOR SUBSTANTIAL COMPLETION: TBD

Under no circumstances will the time for Substantial Completion exceed this date without a written amendment to this Agreement. **THE TIMES SET FORTH IN THE CONSTRUCTION DOCUMENTS ARE AN ESSENTIAL ELEMENT OF THE AGREEMENT. TIME LIMITS STATED IN THE CONTRACT DOCUMENTS ARE OF THE ESSENCE OF THIS AGREEMENT.**

4.3 Final Completion. The Work shall be fully and finally completed **on or before 15 working days from notice to proceed**; provided, however, Owner may extend said time period in the event bad weather affects the progress of the Work. Owner shall, at its sole discretion, determine when the Work has been fully and finally completed to its satisfaction.

4.4 Liquidated Damages. For each consecutive calendar day after the date of Substantial Completion that the Work is not Substantially Complete, the Owner may deduct the amount of **Two Hundred Dollars per day ($200/day)** from any money due or that becomes due the Contractor, not as a penalty but as liquidated damages representing the parties' estimate at the time of contract execution of the damages that the Owner will sustain for late completion. The parties stipulate and agree that calculating Owner's actual damages for late completion of the Work would be impractical, unduly burdensome, and cause unnecessary delay and that the amount of daily liquidated damages set forth is reasonable.

ARTICLE 5 PAYMENT:

Contractor shall have a duty to submit to the ODR by the end of each month a statement showing the total value of the Work performed during such month. The statement shall also include the value of all sound materials delivered on the Work site and to be included in the Work and all partially completed Work, whether bid as a lump sum or a unit item, which in the opinion of the ODR is acceptable. The ODR shall examine and approve or modify and approve such statement. The Owner shall then pay the Contractor pursuant to Chapter 2251 of the Texas Government Code ("Texas Prompt Payment Act"), as set forth in Article 11.1 of this Agreement, the total amount of the approved statement less all previous payments and all further sums that may by retained by the Owner under the terms of this Agreement or under the law. **Statements are not considered "received" until reviewed by the ODR and an approved statement is submitted to the Williamson County Auditor's Office; therefore, Contractor must ensure timely delivery of statements for review and processing.**

At any time following the completion of all Work, including all punch list items, cleanup, and the delivery of record documents, the Contractor shall submit a certified application for final payment, including all sums held as retainage if any, to the ODR for its review and approval. Contractor shall submit, prior to or with the application for final payment, final copies of all close out documents, including maintenance and operating instructions, guarantees and warranties, certificates, and all other items required by this Agreement. Contractor shall also submit consent of surety to final payment, an affidavit that all payrolls, bills for materials and equipment, subcontracted work and other indebtedness connected with the Work, except as specifically noted, have been paid or will be paid or otherwise satisfied within the period of time required by Chapter 2251, Texas Government Code. Contractor shall furnish documentation establishing payment or satisfaction of all such obligations, such as receipts, releases and waivers of claims arising out of the Agreement. Owner is entitled to rely upon this affidavit and the Contractor may not submit a claim on behalf of a subcontractor or vendor if that claim has not been noted as an exception in the affidavit.

Owner may deduct from the final payment all sums due from Contractor for any reason, Liquidated Damages and all other deductions authorized by this Agreement.

Final payment shall constitute a waiver of all claims by the Contractor except those specifically identified in writing and submitted to the ODR prior to the application for final payment. Provided, however, that the Work shall not be deemed fully performed by the Contractor and closed until the expiration of all warranty periods.

ARTICLE 6 CONTRACTOR'S GENERAL RESPONSIBILITIES AND COVENANTS:

6.1 Contractor shall perform all services specifically allocated to it hereunder, as well as those services reasonably inferable and necessary for completion of the Work. The Contractor shall keep the Owner informed of the progress and quality of the Work. Contractor agrees and acknowledges that Owner is entering into this Agreement in reliance on Contractor's represented expertise and ability to provide the Work described in this Agreement. Contractor agrees to use its best efforts, skill, judgment, and abilities to perform its obligations in accordance with the highest standards used in the profession and to further the interests of Owner in accordance with Owner's requirements and procedures.

6.2 Contractor's duties as set forth herein shall at no time be in any way diminished by reason of any approval by the Owner nor shall the Contractor be released from any liability by reason of such approval by the Owner, it being understood that the Owner at all times is ultimately relying upon the Contractor's skill and knowledge in performing the services required hereunder.

6.3 Contractor is responsible for initiating, maintaining, and supervising all safety precautions and programs in connection with the Work. The safety program shall comply with all applicable requirements of the current federal Occupational Safety and Health Act and all other applicable federal, state and local laws and regulations.

6.4 Contractor shall be an independent contractor under this Agreement and shall assume all of the rights, obligations, liabilities, applicable to it as such independent contractor hereunder and any provisions in this agreement which may appear to give Owner the right to direct Contractor as to details of doing the Work herein covered or to exercise a measure of control over the Work shall be deemed to mean that Contractor shall follow the desires of Owner in the results of the Work only. Owner shall not retain or have the right to control the Contractor's means, methods or details pertaining to the Contractor's performance of the Work described herein, nor shall Owner have the power to direct the order in which Contractor's Work is performed under this agreement. Owner and Contractor hereby agree and declare that Contractor is an Independent Contractor and as such meets the qualifications of an Independent Contractor under Texas Worker's Compensation Act, Texas Labor Code, Section 406.141, that the Contractor is not an employee of Owner for purposes of this Agreement, and that the Contractor and its employees, agents and sub-subcontractors shall not be entitled to worker's compensation coverage or any other type of insurance coverage held by Owner.

6.5 As part of Contractor obligation to coordinate the Work, Contract shall:

a. cooperate with the ODR and endeavor to further the interests of the Owner and the Work;
b. provide an on-site, full-time superintendent for the duration of the Work;
c. visit the Work site and inspect the existing facilities, systems and conditions to insure an accurate understanding of the existing conditions as required;
d. at Owner's request, attend public meetings and hearings concerning the development of the Work;
e. review all drawings, specifications, and other plans as they are developed by the Owner and/or its architect and advise Owner of any error, inconsistency or omission discovered in the drawings, specifications, and other plans;
f. review the drawings, specifications, and other plans for compliance with all applicable laws and code requirements;
g. advise Owner of any tests that should be performed;
h. organize and maintain a competent, full-time staff at the Work site with clearly defined lines of authority and communication as necessary to coordinate construction activities, monitor and direct progress of the Work;
i. attend Owner's regularly scheduled Work progress meetings and fully advise the ODR of the Work status including schedule, costs, quality and changes;
j. assist Owner in obtaining building permits and obtain special permits for permanent improvements as required by law; and
k. shall coordinate, monitor and inspect the Work of subcontractors to ensure conformance with the drawings, specifications, other plans and with the terms of this Agreement.

6.6 Contractor shall identify every subcontractor it intends to use for the Work to the Owner in writing at least ten (10) days before entering into any subcontract. Contractor shall not use any subcontractor to which Owner has a reasonable objection. If Owner does not object to a particular subcontractor with said ten (10) days, such subcontract may be considered acceptable to Owner. Following Owner's acceptance of a subcontractor, that subcontractor shall not be changed without Owner's written consent, which shall not be unreasonably withheld.

6.7 Contractor's designated representative, which is set forth below Contractor's signature herein below, shall be responsible for the day-to-day management of the Work on behalf of Contractor. The designated representative shall be the Owner's primary contact during the Work and shall be available as required for the benefit of the Work and the Owner. The contractor's designated representative shall be authorized to act on behalf of and bind the Contractor in all matters related to the Work including, but not limited to, execution of Change Orders.

6.8 NO ALTERATIONS OR CHANGES SHALL BE MADE, HOWEVER, EXCEPT UPON THE WRITTEN ORDER OF THE OWNER, OR THE ODR.

6.9 Contractor shall promptly correct any defective Work at Contractor's sole expense, unless the Owner specifically agrees, in writing, to accept the Work.

6.10 Contractor shall maintain and deliver the close out documents that describe changes or deviations from the original drawings, specifications and plans that occurred during construction and that reflect the actual "As Built" conditions of the completed Work.

COMMISSIONING AND WARRANTY RESPONSIBILITIES

6.11 Contractor shall provide commissioning, starting and check-out services for the systems installed as a part of the Work prior to completion and acceptance. Operation manuals and instructions will be provided to the Owner, the systems will be demonstrated and training provided to Williamson County's operators upon completion and prior to acceptance.

6.12 Contractor hereby warrants that the materials and equipment provided for the Work will be of good quality and new unless otherwise required or permitted by the Owner; that the construction will be free from faults and defects; and that the construction will conform with the requirements of the plans, specifications, drawings and the terms of this Agreement.

6.13 Contractor shall provide warranty services for the Work for a full **12 months** (30 months for Work involving mechanical services, if any) following Final Completion and final payment. Just before the warranty period expires, Contractor shall attend an on-site meeting with the Owner to ensure that all warranty issues have been identified and properly remedied.

ARTICLE 7 OWNER'S RESPONSIBILITIES

7.1 The Owner shall:

a. provide the general schedule for the Work provided Owner is of the opinion such schedule is necessary. The general schedule will set forth the Owner's plan for milestone dates and completion of the Work;
b. identify a person as its ODR who is authorized to act in the Owner's behalf with respect to the Work. The ODR shall examine the documents submitted by the Contractor and shall render decisions on behalf of the Owner to the extent allowed by Texas law;

c. at Owner's cost, will secure the services of surveyors, soils engineers, existing facility surveys, testing and balancing, environmental surveys or other special consultants to develop such additional information as may be necessary for the design or construction of the Work;
d. furnish required information and services and shall render approvals and decisions as expeditiously as is consistent with reasonable skill and care and the orderly progress of the Contractor's services and of the Work;
e. shall have the right to reject any defective Work. Should Contractor refuse or neglect to correct any such Work within a reasonable time after notice, Owner may have the Work corrected and recover all expenses incurred from Contractor on demand; and
f. Owner shall furnish to the Contractor a sufficient number of plans, drawings and specifications sets.

ARTICLE 8 INSURANCE AND INDEMNITY

8.1 Insurance. The Contractor shall carry insurance in the types and amounts indicated below for the duration of the Agreement, which shall include items owned by Owner in the care, custody and control of Contractor prior to and during construction. Contractor must also complete and file the declaration pages from the insurance policies with Owner whenever a previously identified policy period expires during the term of the Agreement, as proof of continuing coverage. Contractor shall update all expired policies prior to submission of any payment requests hereunder. Failure to update policies shall be reason for payment to be withheld until evidence for renewal is provided to the Owner.

8.1.1 The Contractor shall provide and maintain, until the Work covered in this Agreement is completed and accepted by the Owner, the minimum insurance coverage in the minimum amounts as described below. Coverage shall be written on an occurrence basis by companies authorized and admitted to do business in the State of Texas and rated A- or better by A.M. Best Company or otherwise acceptable to Owner.

Type of Coverage	Limits of Liability
a. Worker's Compensation	Statutory
b. Employer's Liability	
Bodily Injury by Accident	$500,000 Ea. Accident
Bodily Injury by Disease	$500,000 Ea. Employee
Bodily Injury by Disease	$500,000 Policy Limit

c. Comprehensive general liability including completed operations and contractual liability insurance for bodily injury, death, or property damages in the following amounts:

COVERAGE	PER PERSON	PER OCCURRENCE
Comprehensive General Liability (*including premises, completed operations and contractual*)	$ 1,000,000	$ 1,000,000
Aggregate policy limits:		$2,000,000

d. Comprehensive automobile and auto liability insurance (covering owned, hired, leased and non-owned vehicles):

COVERAGE	PER PERSON	PER OCCURRENCE
Bodily injury (including death)	$1,000,000	$1,000,000
Property damage	$1,000,000	$1,000,000
Aggregate policy limits	No aggregate limit	

e. Builder's Risk Insurance (*all risks*)

An all risks policy shall be in the amount equal at all times to 100% of the Contract Sum. The policy shall include coverage for loss or damage caused by certified acts of terrorism as defined in the Terrorism Risk Insurance Act. The policy shall be issued in the name of the Contractor and shall name his Subcontractors as additional insureds. The Owner shall be named as a loss payee on the policy. The builders risk policy shall have endorsements as follow:

1. This insurance shall be specific as to coverage and not considered as contributing insurance with any permanent insurance maintained on the present premises. If off-site storage is permitted, coverage shall include transit and storage in an amount sufficient to protect property being transported or stored.

2. For renovation projects and or portions of work contained within an existing structure, the Owner waives subrogation for damage by fire to existing building structure(s), if the Builder's Risk Policy has been endorsed to include coverage for existing building structure(s) in the amount described in the Special Conditions. However, Contractor shall not be required to obtain such an endorsement unless specifically required by the Special Conditions., in this Agreement. The aforementioned waiver of subrogation shall not be effective unless such endorsement is obtained.

f. Umbrella coverage in the amount of not less than $1,000,000.

8.1.2 The above insurance requirements are not intended to be compounded with the Contractor's standing insurance policies. If the Contractor already has in force insurance policies which provide the required coverage, there is no need to purchase duplicate coverage for this Work.

8.1.3 Policies must include the following clauses, as applicable.

a. "This insurance shall not be canceled, limited in scope or coverage, or non-renewed until after thirty (30) days prior written notice, or ten (10) days for non-payment of premium, has been given to Williamson County."
b. "It is agreed that the Contractor's insurance shall be deemed primary with respect to any insurance or self insurance carried by Williamson County for liability arising out of operations under the Agreement with Williamson County."
c. "Williamson County, it officials, directors, employees, representatives, and volunteers are added as additional insured as respects operations and activities of, or on behalf of the named insured performed under Agreement with the Owner." This is not applicable to the workers' compensation policy.
d. "The workers' compensation and employers' liability policy will provide a waiver of subrogation in favor of Williamson County."

8.1.4 Workers' Compensation Insurance Coverage:

In the event that Contractor employs any individual to perform any portion of the Work, Contractor shall comply with Texas Labor Code, §406.096, which requires workers' compensation insurance coverage for all employees providing services on a building or construction project for a governmental entity.

a. Definitions:

(1) Certificate of Coverage ("certificate") - A copy of a certificate of insurance, a certificate of authority to self-insure issued by the Texas Workers' Compensation Commission, or a coverage agreement (TWCC-81, TWCC-82, TWCC-83, or TWCC-84), showing statutory workers' compensation insurance coverage for the person's or entity's employees providing services on a project, for the Duration of the Work.

(2) Duration of the Work - includes the time from the beginning of the Work until the Work has been completed and accepted by the Owner.

(3) Coverage – Workers' compensation insurance meeting the statutory requirements of the Texas Labor Code, §401.011(44).

(4) Persons providing services relating to the Work ("subcontractor") - includes all persons or entities performing all or part of the services the Contractor has undertaken to perform the Work, regardless of whether that person contracted directly with the Contractor and regardless of whether that person has employees. This includes, without limitation, independent contractors, subcontractors, leasing companies, motor carriers, owner-operators, employees of any such entity, or employees of any entity which furnishes persons to provide services in relation to the Work. "Services" include, without limitation, providing, hauling, or delivering equipment or materials, or providing labor, transportation, or other service related to a project. "Services" does not include activities unrelated to the Work, such as food/beverage vendors, office supply deliveries, and delivery of portable toilets.

b. The Contractor shall provide Coverage, based on proper reporting of classification codes and payroll amounts and filing of any Coverage agreements, which meets the statutory requirements of Texas labor Code, §401.011(44) for all employees of the Contractor providing services in relation to the Work, for the Duration of the Work.

c. The Contractor must provide a Certificate of Coverage to the Owner prior to or contemporaneously with the execution of this Agreement.

d. If the Coverage period shown on the Contractor's current Certificate of Coverage ends during the Duration of the Work, the Contractor must, prior to the end of the Coverage period, file a new Certificate of Coverage with the Owner showing that Coverage has been extended.

e. The Contractor shall obtain from each person providing services in relation to the Work, and provide to the Owner:

(1) a Certificate of Coverage, prior to that person beginning any of the Work, so the Owner will have on file Certificates of Coverage showing Coverage for all persons providing services in relation to the Work; and

(2) no later than seven days after receipt by the Contractor, a new Certificate of Coverage showing extension of Coverage, if the Coverage period shown on the current Certificate of Coverage ends during the Duration of the Work.

f. The Contractor shall retain all required Certificates of Coverage for the Duration of the Work and for one year thereafter.

g. The Contractor shall notify the Owner in writing by certified mail or personal delivery, within 10 days after the Contractor knew or should have known, of any change that materially affects the provision of Coverage of any person providing services in relation to the Work.

h. The Contractor shall post on the Work site a notice, in the text, form and manner prescribed by the Texas Workers' Compensation Commission, informing all persons providing services in relation to the Work that they are required to be covered, and stating how a person may verify Coverage and report lack of Coverage.

i. By signing this Agreement or providing or causing to be provided a Certificate of Coverage, the Contractor is representing to the Owner that all employees of the Contractor who will provide services in relation to the Work and all persons providing services in relation to the Work will be covered by workers' compensation coverage for the Duration of the Work, that the coverage will be based on proper reporting of classification codes and payroll amounts, and that all coverage agreements will be filed with the appropriate insurance carrier or, in the case of a self-insured, with the commission's Division of Self-Insurance Regulation. Providing false or misleading information may subject the Contractor to administrative penalties, criminal penalties, civil penalties, or other civil actions.

j. The Contractor's failure to comply with any of these provisions is a breach of Agreement by the Contractor which entitles the Owner to declare the Agreement void if the Contractor does not remedy the breach within ten (10) days after receipt of notice of breach from the Owner.

8.1.5 The furnishing of the above listed insurance coverage must be tendered prior to execution of the Agreement, and in no event later than ten (10) calendar days from Notice of Award. Failure to provide the insurance in a timely fashion may result in loss of Contractor's bid bond.

8.1.6 The Contractor shall not cause or allow any of its required insurance to be canceled, nor permit any insurance to lapse during the term of the Agreement or as required in the Agreement. If the Contractor fails to obtain, maintain or renew any insurance required by this Agreement, the Owner may, among other remedies available hereunder or at law, obtain insurance coverage directly and recover the cost of that insurance from the Contractor or declare this Agreement void if the Contractor does not remedy the breach within ten (10) days after receipt of notice of breach from the Owner.

8.1.7 The Owner reserves the right to review the insurance requirements set forth in this Article during the effective period of the Agreement and to make reasonable adjustments to the insurance coverage and their limits when deemed necessary and prudent by the Owner based upon changes in statutory law, court decisions, or the claims history of the industry as well as the Contractor.

8.1.8 The Owner shall be entitled, upon request, and without expense, to receive complete copies of the policies with all endorsements and may make any reasonable requests for deletion, or revision or modification of particular policy terms, conditions, limitations, or exclusions, except where policy provisions are established by law or regulation binding upon the Parties or the underwriter of any of such polices. Damages caused by the Contractor and not covered by insurance shall be paid by the Contractor.

8.1.9 Contractor shall be responsible for payment of premiums for all of the insurance coverages required under this Agreement. Contractor further agrees that for each claim, suit or action made against insurance provided hereunder, with respect to all matters for which the Contractor is responsible hereunder, Contractor shall be solely responsible for all deductibles and self-insured retentions. **Any deductibles or self-insured retentions over $50,000 in the Contractor's insurance must be declared and approved in writing by Owner in advance.**

8.1.10 The Contractor shall contractually require each person or entity with whom it contracts to provide services in relation to the Work, to comply with each and every insurance requirement that Contractor must comply with hereunder. More specifically, each person or entity with whom Contractor contracts to provide services on the in relation to the Work must comply with each insurance requirement under this Article 8 just as if such person or entity was the Contractor. Thus, every reference to Contractor under each insurance requirement of this Article 8 shall mean and include each person or entity with whom Contractor contracts to provide services in relation to the Work. If any such person or entity with whom Contractor contracts to provide services in relation to the Work fails to obtain, maintain or renew any insurance required by this Agreement, the Owner may, among other remedies available hereunder or at law, obtain insurance coverage directly and recover the cost of that insurance from the Contractor or declare this Agreement void if the Contractor does not remedy the breach within ten (10) days after receipt of notice of breach from the Owner.

8.2 INDEMNITY.

8.2.1 INDEMNIFICATION - EMPLOYEE PERSONAL INJURY CLAIMS. TO THE FULLEST EXTENT PERMITTED BY LAW, THE CONTRACTOR SHALL INDEMNIFY, DEFEND (WITH COUNSEL OF OWNER'S CHOOSING), AND HOLD HARMLESS OWNER, AND OWNER'S EMPLOYEES, AGENTS, REPRESENTATIVES, PARTNERS, OFFICERS, AND DIRECTORS (COLLECTIVELY, THE "INDEMNITEES") AND SHALL ASSUME ENTIRE RESPONSIBILITY AND LIABILITY (OTHER THAN AS A RESULT OF INDEMNITEES' GROSS NEGLIGENCE) FOR ANY CLAIM OR ACTION BASED ON OR ARISING OUT OF THE PERSONAL INJURY, OR DEATH, OF ANY EMPLOYEE OF THE CONTRACTOR, OR OF ANY SUBCONTRACTOR, OR OF ANY OTHER ENTITY FOR WHOSE ACTS THEY MAY BE LIABLE, WHICH OCCURRED OR WAS ALLEGED TO HAVE OCCURRED ON THE WORK SITE OR IN CONNECTION WITH THE PERFORMANCE OF THE WORK. CONTRACTOR HEREBY INDEMNIFIES THE INDEMNITEES EVEN TO THE EXTENT THAT SUCH PERSONAL INJURY WAS CAUSED OR ALLEGED TO HAVE BEEN CAUSED BY THE SOLE, COMPARATIVE OR CONCURRENT NEGLIGENCE OF THE STRICT LIABILITY OF ANY INDEMNIFIED PARTY. THIS INDEMNIFICATION SHALL NOT BE LIMITED TO DAMAGES, COMPENSATION, OR BENEFITS PAYABLE UNDER INSURANCE POLICIES, WORKERS COMPENSATION ACTS, DISABILITY BENEFITS ACTS, OR OTHER EMPLOYEES BENEFIT ACTS.

8.2.2 INDEMNIFICATION - OTHER THAN EMPLOYEE PERSONAL INJURY CLAIMS. TO THE FULLEST EXTENT PERMITTED BY LAW, CONTRACTOR SHALL INDEMNIFY, DEFEND (WITH COUNSEL OF OWNER'S CHOOSING), AND HOLD HARMLESS OWNER, AND OWNER'S EMPLOYEES, AGENTS, REPRESENTATIVES, PARTNERS, OFFICERS, AND DIRECTORS (COLLECTIVELY, THE "INDEMNITEES") FROM AND AGAINST CLAIMS, DAMAGES, LOSSES AND EXPENSES, INCLUDING BUT NOT LIMITED TO ATTORNEYS' FEES, ARISING OUT OF OR ALLEGED TO BE RESULTING FROM THE PERFORMANCE OF THIS AGREEMENT OR THE WORK DESCRIBED HEREIN, TO THE EXTENT CAUSED BY THE NEGLIGENCE, ACTS, ERRORS, OR OMISSIONS OF CONTRACTOR OR ITS SUBCONTRACTORS, ANYONE EMPLOYED BY THEM OR ANYONE FOR WHOSE ACTS THEY MAY BE LIABLE, REGARDLESS OF WHETHER OR NOT SUCH CLAIM, DAMAGE, LOSS OR EXPENSE IS CAUSED IN WHOLE OR IN PART BY A PARTY INDEMNIFIED HEREUNDER.

8.3 Except for the obligation of Owner to pay Contractor the Contract Price pursuant to the terms of this Agreement, and to perform certain other obligations pursuant to the terms and conditions explicitly set forth herein, Owner shall have no liability to Contractor or to anyone claiming through or under Contractor by reason of the execution or performance of this Agreement. Notwithstanding any obligation or liability of Owner to Contractor, no present or future partner or affiliate of Owner or any agent, officer, director, or employee of Owner, Williamson County, or of the various departments comprising Williamson County, or anyone claiming under Owner has or shall have any personal liability to Contractor or to anyone claming through or under Contractor by reason of the execution or performance of this Agreement.

ARTICLE 9 BONDS

9.1 Performance Bond. Upon execution of this Agreement, Contractor shall provide a Performance Bond in the amount of 100% of the Contract Price. The surety for a Performance Bond shall meet the requirements of Texas law.

9.2 Payment Bond. Upon execution of this Agreement, Contractor shall provide a Payment Bond in the amount of 100% of the Contract Price, as security for the true and faithful payment in full of all subcontractors and persons performing labor, services, materials, machinery, and fixtures in connection with the Work. The surety for a Payment Bond shall meet the requirements of Texas law.

9.3 Warranty Bond. Upon execution of this Agreement, Contractor shall provide a Warranty Bond in the amount of 20% of the Contract Price, as security for the true and faithful performance of all warranties set forth in Bid Documents and this Agreement.

ARTICLE 10 TERMINATION

10.1 Termination for Cause. If either party commits an Event of Breach (a breach of any of the covenants, terms and/or conditions of this Agreement), the non-breaching party shall deliver written notice of such Event of Breach to the breaching party. Such notice must specify the nature of the Event of Breach and inform the breaching party that unless the Event of Breach is cured within three (3) business days of receipt of the notice, additional steps may be taken to terminate this Agreement. If the breaching party begins a good faith attempt to cure the Event of Breach within three (3) business days, then and in that instance, the three (3) business day period may be extended by the non-breaching party, so long as the breaching party continues to prosecute a cure diligently to completion and continues to make a good faith attempt to cure the Event of Breach. If, in the opinion of the non-breaching party, the breaching party does not cure the breach within three (3) business days or otherwise fails to make any diligent attempt to correct the Event of Breach, the breaching party shall be deemed to be in breach and the non-breaching party may, in addition to seeking the remedies available hereunder and under the law, terminate this Agreement.

10.2 Termination for Convenience. The Owner may terminate this Agreement for convenience and without cause or further liability upon thirty (30) days written notice to Contractor. In the event of such termination, it is understood and agreed that only the amounts due to Contractor for goods, commodities and/or services provided and expenses incurred to and including the date of termination, will be due and payable. No penalty will be assessed for Owner's termination of this Agreement for convenience.

ARTICLE 11 MISCELLANEOUS PROVISIONS

11.1 Interest and Late Payments. Except as otherwise specifically set forth herein, Owner's payment for goods and services shall be governed by Chapter 2251 of the Texas Government Code. Interest charges for any overdue payments shall be paid by Owner in accordance with Texas Government Code Section 2251.025. More specifically, the rate of interest that shall accrue on a late payment is the rate in effect on September 1 of Owner's fiscal year in which the payment becomes due. The said rate in effect on September 1 shall be equal to the sum of one percent (1%); and (2) the prime rate published in the Wall Street Journal on the first day of July of the preceding fiscal year that does not fall on a Saturday or Sunday.

In the event that an error appears in an invoice/application for payment submitted by Contractor, Owner shall notify Contractor of the error not later than the twenty first (21st) day after the date Owner receives the invoice/application for payment. If the error is resolved in favor of Contractor, Contractor shall be entitled to receive interest on the unpaid balance of the invoice/application for payment submitted by Contractor beginning on the date that the payment for the invoice/application for payment became overdue. If the error is resolved in favor of the Owner, Contractor shall submit a corrected invoice/application for payment that must be paid in accordance within the time set forth above. The unpaid balance accrues interest as provided by Chapter 2251 of the Texas Government Code if the corrected invoice/application for payment is not paid by the appropriate date.

11.2 Assignment; Successors and Assigns. This Agreement is a personal service contract for the services of Contractor, and Contractor's interest in this Agreement, duties hereunder and/or fees due hereunder may not be assigned or delegated to a third party. This Agreement shall be binding upon and inure to the benefit of parties hereto and their respective successors and assigns.

11.3 Captions. The captions of paragraphs in this Agreement are for convenience only and shall not be considered or referred to in resolving questions of interpretation or construction.

11.4 Governing Law and Venue. This Agreement and all of the rights and obligations of the parties and all of the terms and conditions shall be construed, interpreted and applied in accordance with and governed by and enforced under the laws of the State of Texas without reference to its conflicts of law provisions. Williamson County where the Work site is located shall be the sole place of venue for any legal action arising from or related to this Agreement or the project in which the Owner is a party.

11.5 Waivers. No delay or omission by either party in exercising any right or power arising from non-compliance or failure of performance by the other party with any of the provisions of this Agreement shall impair or constitute a waiver of any such right or power. A waiver by either party of any covenant or condition of this Agreement shall not be construed as a waiver of any subsequent breach of that or of any other covenant or condition of the Agreement.

11.6 Interpretation. In the event of any dispute over the meaning or application of any provision of the Contract Documents, the Contract Documents shall be interpreted fairly and reasonably, and neither more strongly for or against any party, regardless of the actual drafter of the Contract Documents.

11.7 Binding Effect. This Agreement shall be binding upon and inure to the benefit of the parties and their respective permitted assigns and successors.

11.8 Appointment. Owner hereby expressly reserves the right from time to time to designate by notice to Contractor a representative(s) to act partially or wholly for Owner in connection with the performance of Owner's obligations. Contractor shall act only upon instructions from the designated representative(s) unless otherwise specifically notified to the contrary.

11.9 Audits. Contractor agrees that Owner or its duly authorized representatives shall, until the expiration of three (3) years after final payment under this Agreement, have access to and the right to examine and photocopy any and all books, documents, papers and records of Contractor which are directly pertinent to the services to be performed under this Agreement for the purposes of making audits, examinations, excerpts, and transcriptions. Contractor agrees that Owner shall have access during normal working hours to all necessary Contractor facilities and shall be provided adequate and appropriate work space in order to conduct audits in compliance with the provisions of this section. Owner shall give Contractor reasonable advance notice of intended audits.

11.10 Severability. Should any term or provision of this Agreement be held invalid or unenforceable in any respect, the remaining terms and provisions shall not be affected and this Agreement shall be construed as if the invalid or unenforceable term or provision had never been included.

11.11 No Waiver of Immunities. Nothing in this Agreement shall be deemed to waive, modify or amend any legal defense available at law or in equity to Owner, its past or present officers, employees, or agents, nor to create any legal rights or claim on behalf of any third party. Owner does not waive, modify, or alter to any extent whatsoever the availability of the defense of governmental immunity under the laws of the State of Texas and of the United States.

11.12 Current Revenues. Under Texas law, a contract with a governmental entity that contains a claim against future revenues is void; therefore, each party paying for the performance of governmental functions or services must make those payments from current revenues available to the paying party.

11.13 Compliance with Laws. Contractor shall comply with all federal, state, and local laws, statutes, ordinances, rules and regulations, and the orders and decrees of any courts or administrative bodies or tribunals in any matter affecting the performance of this Agreement, including, without limitation, Worker's Compensation laws, minimum and maximum salary and wage statutes and regulations, licensing laws and regulations. When required, Contractor shall furnish the County with certification of compliance with said laws, statutes, ordinances, rules, regulations, orders, and decrees above specified.

11.14 Sales and Use Tax Exemption. Owner is a body corporate and politic under the laws of the State of Texas and claims exemption from sales and use taxes under Texas Tax Code Ann. § 151.309, as amended.

11.15 Texas Public Information Act. To the extent, if any, that any provision in this Agreement is in conflict with Tex. Gov't Code 552.001 *et seq.*, as amended (the "Public Information Act"), the same shall be of no force or effect. Furthermore, it is expressly understood and agreed that Owner, its officers and employees may request advice, decisions and opinions of the Attorney General of the State of Texas in regard to the application of the Public Information Act to any information or data furnished to Owner whether or not the same are available to the public. It is further understood that Owner, its officers and employees shall have the right to rely on the advice, decisions and opinions of the Attorney General, and that Owner, its officers and employees shall have no liability or obligation to Contractor for the disclosure to the public, or to any person or persons, of any software or a part thereof, or other items or data furnished to Owner by Contractor in reliance of any advice, decision or opinion of the Attorney General of the State of Texas.

11.16 Force Majeure. If the party obligated to perform is prevented from performance by an act of war, order of legal authority, act of God, or other unavoidable cause not attributable to the fault or negligence of said party, the other party shall grant such party relief from the performance of this Agreement. The burden of proof for the need of such relief shall rest upon the party obligated to perform. To obtain release based on force majeure, the party obligated to perform shall file a written request with the other party.

11.17 Equal Opportunity in Employment. The parties to this Agreement agree that during the performance of the services under this Agreement they will not discriminate against any employee or applicant for employment because of race, color, religion, sex, or national origin. The parties to this Agreement will take affirmative action to ensure that applicants are employed, and that employees are treated during employment, without regard to their race, color, religion, sex or national origin. Such action shall include, but not be limited to the following: employment, upgrading, demotion, or transfer; termination; rates of pay or other forms of compensation, and selection for training, including apprenticeship.

11.18 Reports of Accidents. Within 24 hours after Contractor becomes aware of the occurrence of any accident or other event which results in, or might result in, injury to the person or property of any third person (other than an employee of the Contractor), whether or not it results from or involves any action or failure to act by the Contractor or any employee or agent of the Contractor and which arises in any manner from the performance of this Agreement, the Contractor shall send a written report of such accident or other event to the County, setting forth a full and concise statement of the facts pertaining thereto. The Contractor shall also immediately send the County a copy of any summons, subpoena, notice, or other documents served upon the Contractor, its agents, employees, or representatives, or received by it or them, in connection with any matter before any court arising in any manner from the Contractor's performance of work under this Agreement.

11.19 Relationship of the Parties. Each party to this Agreement, in the performance of this Agreement, shall act in an individual capacity and not as agents, employees, partners, joint ventures or associates of one another. The employees or agents of one party shall not be deemed or construed to be the employees or agents of the other party for any purposes whatsoever.

11.20 Appropriation of Funds by Owner. Owner believes it has sufficient funds currently available and authorized for expenditure to finance the costs of this Agreement. Contractor understands and agrees that the Owner's payment of amounts under this Agreement is contingent on the Owner receiving appropriations or other expenditure authority sufficient to allow the Owner, in the exercise of reasonable administrative discretion, to continue to make payments under this Agreement.

11.21 Execution in Counterparts. This Agreement may be executed in counterparts, each of which, when executed and delivered, shall be deemed to be an original and all of which together shall constitute one and the same document.

11.22 Entire Agreement. This Agreement represents the entire and integrated agreement between the parties hereto and supersedes all prior negotiations, representations, or agreements, either oral or written. This Agreement may be amended only by written instrument signed by each party to this Agreement. NO OFFICIAL, EMPLOYEE, AGENT, OR REPRESENTATIVE OF THE OWNER HAS ANY AUTHORITY, EITHER EXPRESS OR IMPLIED, TO AMEND THIS AGREEMENT, EXCEPT PURSUANT TO SUCH EXPRESS AUTHORITY AS MAY BE GRANTED BY THE WILLIAMSON COUNTY COMMISSIONERS COURT.

BY SIGNING BELOW, the Parties have executed and bound themselves to this Agreement to be effective as of the date of the last party's execution hereof (Effective Date).

OWNER:

WILLIAMSON COUNTY, TEXAS,
a political subdivision of the state of Texas

By: _____

Printed Name: _____

Title: _____

Date: _____

CONTRACTOR:

Alpha Paving Industries, LLC

By: _____

Printed Name: _____

Title: _____

Date: _____

Party Representatives

Owner's Designated Representative ("ODR"):

_____
_____
_____
_____
Phone _____
Fax _____

Contractor's Designated Representative:

_____
_____
_____
_____
Phone _____
Fax _____

Commissioners Court - Regular Session **44.**

Meeting Date: 06/26/2018

Reject IFB 1805-227 CR 129 Bridge at Brushy Creek and authorize the issuing of new IFB

Submitted For: Randy Barker **Submitted By:** Johnny Grimaldo, Purchasing

Department: Purchasing

Agenda Category: Regular Agenda Items

Information

Agenda Item

Discuss, consider, and take appropriate action on rejecting bids for CR129 Bridge at Brushy Creek under IFB # 1805-227 and authorize the Purchasing Agent to advertise and receive sealed bids for CR129 Bridge at Brushy Creek under IFB # 1806-238.

Background

Williamson County received 1 bid for IFB 1805-227. It is Road and Bridge's recommendation that we rebid, in order to obtain a more competitive offer in the best interest of the county. Williamson County is seeking qualified contractors to provide materials, experienced construction crew and equipment to replace bearing pads at CR 129 Bridge crosses Brushy Creek. Estimated time of 15 working days to final completion, with an estimated cost of $125,000.00. The point of contact is Terron Evertson, P.E. and Funding Source: Line Item 3599 will be utilized.

Fiscal Impact

From/To	Acct No.	Description	Amount

Attachments

Bid Packet for 1806-238

Form Review

Inbox	Reviewed By	Date
Purchasing (Originator)	Randy Barker	06/21/2018 09:21 AM
County Judge Exec Asst.	Wendy Coco	06/21/2018 09:21 AM
Form Started By: Johnny Grimaldo		Started On: 06/21/2018 07:59 AM
Final Approval Date: 06/21/2018		

Solicitation 1806-238

CR 129 Bridge at Brushy Creek- Bearing Pad Replacements

Bid Designation: Public

Williamson County, Texas

Bid 1806-238
CR 129 Bridge at Brushy Creek- Bearing Pad Replacements

Bid Number	1806-238
Bid Title	CR 129 Bridge at Brushy Creek- Bearing Pad Replacements
Expected Expenditure	**$125,000.00** (This price is expected - not guaranteed)
Bid Start Date	In Held
Bid End Date	Jul 18, 2018 2:00:00 PM CDT
Question & Answer End Date	Jul 13, 2018 7:00:00 AM CDT
Bid Contact	Johnny Grimaldo Purchasing Specialist III 512-**943**-1553 johnny.grimaldo@wilco.org
Contract Duration	**One Time Purchase**
Contract Renewal	Not Applicable
Prices Good for	**30 days**
Bid Comments	**Williamson County is seeking qualified contractors to provide materials, experienced construction crew and equipment to replace bearing pads at CR 129 Bridge crosses Brushy Creek.**

Item Response Form

Item	**1806-238-01-01** - Total Bid Price
Quantity	**1 each**
Unit Price	
Delivery Location	**Williamson County, Texas** No Location Specified

Qty 1
Expected Expenditure $125,000.00

Description
Total Bid Price

Item	**1806-238-01-02** - Please attach all documents to this line
Quantity	**1 each**
Unit Price	
Delivery Location	**Williamson County, Texas** No Location Specified

Qty 1

Description

Please attach all documents to this line

PUBLIC ANNOUNCEMENT AND GENERAL INFORMATION

WILLIAMSON COUNTY PURCHASING DEPARTMENT
SOLICITATION 1806-238
CR 129 Bridge at Brushy Creek- Bearing Pad Replacements

BIDS MUST BE RECEIVED ON OR BEFORE:
Jul 18, 2018 2:00:00 PM CDT

BIDS WILL BE PUBLICLY OPENED:
Jul 18, 2018 2:00:00 PM CDT

Notice is hereby given that sealed Bids for the above-mentioned goods and/or services will be accepted by the Williamson County Purchasing Department. Williamson County uses BidSync to distribute and receive bids. Specifications for this IFB may be obtained by registering at www.bidsync.com.

Williamson County prefers and requests electronic submittal of this Bid.

All electronic bids must be submitted via: www.bidsync.com

Electronic bids are requested, however paper bids will currently still be received, until further notice and may be mailed or delivered to the address listed below.

Bidders are strongly encouraged to carefully read this entire IFB.

All interested Bidders are invited to submit a Bid in accordance with the Instructions and General Requirements, Bid Format, Bid Specifications, and Definitions, Terms and Conditions stated in this IFB.

Please note that a complete package must be submitted choosing one of the above two methods. Split packages submitted will be considered "unresponsive" and will not be accepted or evaluated.

Williamson County will not accept any Bids received after the submittal deadline, and shall return such Bids unopened to the Bidder.

General Information:

- If mailed or delivered in person, Bids and Bid addenda are to be delivered in sealed envelope on or before the submittal deadline, as noted in the Public Announcement and General Information listed above for this IFB, to:

  Williamson County Purchasing Department
  Attn: **BID NAME AND NUMBER**
  901 South Austin Avenue
  Georgetown, Texas 78626

  - Bidders should list the Bid Number, Bid Name, Name and Address of Bidder, and the Date of the Bid opening on the outside of the box or envelope and note "Sealed Bid Enclosed."
  - Bidder should submit one (1) original.
  - Williamson County will NOT be responsible for unmarked or improperly marked envelopes.
  - Williamson County will not accept any responsibility for Bids being delivered by third party carriers.
  - Facsimile transmittals will NOT be accepted.

- Bids will be opened publicly in a manner; however, to avoid public disclosure of contents only the names and of Bidders and prices will be read aloud.

- All submitted questions with their answers will be posted and updated on www.bidsync.com.

- It is the Bidder's responsibility to review all documents in BidSync, including any Addenda that may have been added after the document packet was originally released and posted.

  - Any Addenda and/or other information relevant to the IFB will be posted on www.bidsync.com.

  - The Williamson County Purchasing Department takes no responsibility to ensure any interested Bidder has obtained any outstanding addenda or additional information.

Bidder References

List the last (3) companies or governmental agencies, where the same or similar goods and/or services as contained in this IFB package, were recently provided by Bidder.

Reference 1

Client Name: Location:

Contact Name: Title:

Phone: E-mail

Contract Date To: Contract Date From: Contract Value: $

Scope of Work:

Reference 2

Client Name: Location:

Contact Name: Title:

Phone: E-mail

Contract Date To: Contract Date From: Contract Value: $

Scope of Work:

Reference 3

Client Name: Location:

Contact Name: Title:

Phone: E-mail

Contract Date To: Contract Date From: Contract Value: $

Scope of Work:

CONFLICT OF INTEREST QUESTIONNAIRE

For vendor or other person doing business with local governmental entity

Form CIQ

This questionnaire is being filed in accordance with chapter 176 of the Local Government Code by a person doing business with the governmental entity.

By law this questionnaire must be filed with the records administrator of the local government not later than the 7th business day after the date the person becomes aware of facts that require the statement to be filed. See Section 176.006, Local Government Code.

A person commits an offense if the person violates Section 176.006, Local Government Code. An offense under this section is a Class C misdemeanor.

OFFICE USE ONLY

Date Received

1 **Name of person doing business with local governmental entity.**

2 ☐ **Check this box if you are filing an update to a previously filed questionnaire.**

(The law requires that you file an updated completed questionnaire with the appropriate filing authority not later than September 1 of the year for which an activity described in Section 176.006(a), Local Government Code, is pending and not later than the 7th business day after the date the originally filed questionnaire becomes incomplete or inaccurate.)

3 **Describe each affiliation or business relationship with an employee or contractor of the local governmental entity who makes recommendations to a local government officer of the local governmental entity with respect to expenditure of money.**

4 **Describe each affiliation or business relationship with a person who is a local government officer and who appoints or employs a local government officer of the local governmental entity that is the subject of this questionnaire.**

CONFLICT OF INTEREST QUESTIONNAIRE

For vendor or other person doing business with local governmental entity

Form CIQ
Page 2

5 **Name of local government officer with whom filer has affiliation or business relationship.**
(Complete this section only if the answer to A, B, or C is YES.)

This section, item 5 including subparts A, B, C & D, must be completed for each officer with whom the filer has affiliation or other relationship. Attach additional pages to this Form CIQ as necessary.

A. Is the local government officer named in this section receiving or likely to receive taxable income from the filer of the questionnaire?

☐ Yes ☐ No

B. Is the filer of the questionnaire receiving or likely to receive taxable income from or at the direction of the local government officer named in this section AND the taxable income is not from the local governmental entity?

☐ Yes ☐ No

C. Is the filer of this questionnaire affiliated with a corporation or other business entity that the local government officer serves as an officer or director, or holds an ownership of 10 percent or more?

☐ Yes ☐ No

D. Describe each affiliation or business relationship.

6. Describe any other affiliation or business relationship that might cause conflict of interest:

7

Signature of person doing business with the governmental entity	Date

Signature not required if completing in BIDSYNC electronically.

BID AFFIDAVIT

This form must be completed, signed, notarized and returned with Bid package

The undersigned attests that the company named below, under the provisions of Subtitle F, Title 10, Texas Government Code Chapter 2270:

1. Does not boycott Israel currently; and
2. Will not boycott Israel during the term of the contract.

Pursuant to Section 2270.001, Texas Government Code:

1. "Boycott Israel" means refusing to deal with, terminating business activities with, or otherwise taking any action that is intended to penalize, inflict economic harm on, or limit commercial relations specifically with Israel, or with a person or entity doing business in Israel or in an Israeli-controlled territory, but does not include an action made for ordinary business purposes; and
2. "Company" means a for-profit sole proprietorship, organization, association, corporation, partnership, joint venture, limited partnership, or any limited liability company, including a wholly owned subsidiary, majority-owned subsidiary, parent company or affiliate of those entities or business associations that exist to make a profit.

The undersigned certifies that the IFB and the Bidder's Bid have been carefully reviewed and are submitted as correct and final. Bidder further certifies and agrees to furnish any and/or all goods and/or services upon which prices are extended at the price Bid, and upon the conditions contained in the IFB.

I hereby certify that the foregoing Bid has not been prepared in collusion with any other Bidder or other person or persons engaged in the same line of business prior to the official opening of this Bid. Further, I certify that the Bidder is not now, nor has been for the past six (6) months, directly or indirectly concerned in any pool or agreement or combination, to control the price of services/commodities Bid on, or to influence any person or persons to submit a Bid or not to submit a Bid thereon."

Name of Bidder:	
Address of Bidder:	
Email:	
Telephone:	
Printed Name of Person Submitting Affidavit:	
Signature of Person Submitting Affidavit:	

Cooperative Purchasing Program

Check one of the following options below. A non-affirmative Bid will in no way have a negative impact on the County's evaluation of the Bid.

☐	I will offer the quoted prices to all authorized entities during the term of the County's Contract.
☐	I will not offer the quoted prices to all authorized entities.

If no box is checked, the Bidder agrees to make best efforts in good faith to offer the quoted prices to all authorized entities.

BEFORE ME, the undersigned authority, a Notary Public, personally appeared _____ (*Name of Signer*), who after being by me duly sworn, did depose and say: "I, _____, (*Name of Signer*) am a duly authorized officer of/agent for _____ (*Name of Bidder*) and have been duly authorized to execute the foregoing on behalf of the said _____ (*Name of Bidder*).

SUBSCRIBED AND SWORN to before me by the above-named _____

on this the _____ day of _____, 20_____.

_____

Notary Public in and for

The State of _____

The County of _____

SIGNATURE AND NOTARY NOT REQUIRED IF COMPLETING IN BIDSYNC ELECTRONICALLY.

Williamson County – Invitation for Bid (IFB)

SECTION 1 - DEFINITIONS

Addendum/Addenda – means any written or graphic instruments issued by the County prior to the consideration of Bids which modify or interpret the Bid Documents by additions, deletions, clarifications, or corrections.

Agreement/Ensuing Agreement(s) – means the Successful Bidder may be required by the County to sign an additional Agreement containing terms necessary to ensure compliance with the IFB and the Bidder's Bid. Such Ensuing Agreement(s) shall contain the Bid specifications, terms and conditions that are derived from the IFB.

Bid Documents – means the Legal Notice, IFB including attachments, and any Addenda issued by the County prior to the consideration of any Bids.

Bid – means the completed and signed bid form, (sometimes referred to as the Price Sheet), and ALL required forms and documentation listed in the IFB package which have been submitted in accordance with the terms and conditions described in the IFB package. A Bid submitted in accordance with this IFB is irrevocable during the specified period for evaluation and acceptance of Bids unless a waiver is obtained from the Williamson County Purchasing Agent.

Bidder – means a person or entity who submits a Bid in response to this IFB.

Contract – means this IFB and the Bid of the Successful Bidder shall become a Contract between the Successful Bidder and the County once the Successful Bidder's Bid is properly accepted by the Williamson County Commissioners Court.

Commissioner's Court – means the Williamson County Commissioners Court.

County – means Williamson County, a political subdivision of the State of Texas.

Invitation for Bid (IFB) – means this document, together with the attachments thereto and any future Addenda issued by the County.

Successful Bidder – means the liable Bidder to whom the County intends to award the Contract.

SECTION 2 - BID FORMAT AND SUBMISSION

2.1 ORGANIZATION OF BID CONTENTS FOR SUBMITTAL

Each Bid should be organized and items submitted in the order described below:

A. Transmittal Letter. Please see Section 2.3, Transmittal Letter, for more information.

B. Price Sheet.

C. Conflict of Interest Questionnaire. Please see Section 2.2, Conflict of Interest, for more information in regards to this. Please note that even if you deem there to be no Conflict of Interest, this signed questionnaire must be included in your package.

D. References. Please see Section 3.15, References, for more information.

E. Bid Affidavit.

F. Form 1295. Please see Section 2.4, Certificate of Interested Parties – Form 1295.

2.2 CONFLICT OF INTEREST

No public official shall have interest in a Contract, in accordance with Vernon's Texas Codes Annotated, Local Government Code, Title 5, Subtitle C, Chapter 171, as amended.

As of January 1, 2006, all Bidders are responsible for complying with Local Government Code, Title 5, Subtitle C, Chapter 176. Additional information may be obtained from the County's website at the following link:

http://www.wilco.org/CountyDepartments/Purchasing/ConflictofInterestDisclosure/tabid/689/language/en US/Default.aspx

Each Bidder must disclose any existing or potential conflict of interest relative to the performance of the requirements of this IFB. **Examples of potential conflicts of interest may include an existing business or personal relationship between the Bidder, its principal, or any affiliate or subcontractor with the County or any other entity or person involved in any way with the project that is subject to this IFB**. Similarly, any personal or business relationship between the Bidder, the principals, or any affiliate or subcontractor with any employee, or official of the County or its suppliers must be disclosed. Any such relationship that might be perceived or represented as a conflict must be disclosed. Failure to disclose any such relationship or reveal personal relationships with the County employees or officials may be cause for termination.

The County will decide if an actual or perceived conflict should result in Bid disqualification.

By submitting a Bid in response to this IFB, all Bidders affirm they have not given, nor intend to give, at any time hereafter, any economic opportunity, future employment, gift, loan, gratuity, special discount, trip, favor, or service to a the County public servant or any employee, official or representative of same, in connection with this procurement.

Each Bidder must provide a Conflict of Interest Statement with their Bid Package. Package may be deemed incomplete without this form.

2.3 TRANSMITTAL LETTER

The Bidder should submit a Transmittal Letter that provides the following information:

A. Name and address of individual or business entity submitting the Bid.

B. Name, physical address, email address, business and fax number of the Bidder's principal contact person regarding all contractual matters relating to this IFB.

C. The Bid's Federal Employer Identification Number.

D. If the Proposal being submitted will have an effect on air quality for the County (as it relates to any state, federal, or voluntary air quality standard), then the Respondent is encouraged to provide information in narrative indicating the anticipated air quality impact. See Section 4.36, Air Quality for more information.

2.4 CERTIFICATE OF INTERESTED PARTIES – FORM 1295

As of January 1, 2016, all Successful Bidders are responsible for complying with the Texas Government Code, Section 2252.908. The law states that the County may not enter into certain contracts with a Bidder unless the Bidder submits a disclosure of interested parties to the County at the time the Bidder submits the signed Contract. The law applies only to a Contract of the County on or after January 1, 2016 that either:

A. Requires an action or vote by the Commissioners Court before the Contract may be signed (all contracts that fall under the jurisdiction of the Commissioners Court approval, such as contracts resulting from an Initiation for Bid (IFB), RFP, Request for Qualifications (RFQ), etc., excluding, but not limited to, certain Juvenile Service contracts, contracts funded with Sheriff's seized fun monies, etc.); or
B. Has a value of at least $1,000,000.

By January 1, 2016, the Texas Ethics Commission will make available on its website, a new filing application that must be used to file Form 1295. Information regarding how to use the filing application is available on the Texas Ethics Commission website at the following link:

https://www.ethics.state.tx.us/whatsnew/elf_info_form1295.htm

A Respondent must:

A. Use the online application to process the required information on Form 1295.

B. Print a copy of the form which will contain a unique certification number.

C. An authorized agent of the Bidder must sign the printed copy of the form.

D. Have the form notarized.

E. File the completed Form 1295 and certification of filing (scanning and emailing form is sufficient) with Williamson County Purchasing Agent at the time the signed Contract is submitted for approval.

After the Commissioners Court award of the Contract, the County shall notify the Texas Ethics Commission, using the Texas Ethics Commission's filing application, of the receipt of the filed Form 1295 and certification of filing not later than the 30th day after the date the Contract binds all parties to the Contract. The Texas Ethics Commission will post the completed Form 1295 to its website within seven business days after receiving notice from the County.

2.5 ETHICS

The Bidder shall not accept or offer gifts or anything of value nor enter into any business arrangement with any employee, official or agent of the County.

2.6 BID SUBMITTAL DEADLINE

The Bid is due no later than the submittal date and time set forth in the Public Announcement and General Information listed in this IFB package. Contents of each Bid shall be submitted in accordance with this IFB.

2.7 DELIVERY OF BIDS

The County uses BidSync to distribute and receive Bids and proposals. It is preferred that Bids submitted electronically through BidSync; however, Bidders can submit a hard copy.

Refer to www.bidsync.com for further information on how to submit electronically.

If mailed or delivered in person, Bids and Bid Addenda are to be delivered in sealed envelope on or before the submittal deadline, as noted in the Public Announcement and General Information listed in this IFB package, to:

Williamson County Purchasing Department
Attn: **Bid Name and Number**
901 South Austin Avenue
Georgetown, Texas 78626

Also, all Bidders should list their Name and Address, and the Date of the Bid opening on the outside the box or envelope and note "Sealed Bid Enclosed." The County will not accept any Bids received after the submittal deadline, and shall return such Bids unopened to the Bidder. The County will not accept any responsibility for Bids being delivered by third party carriers.

Bids will be opened publically and the names of Bidders and pricing will be read aloud.

SECTION 3 - INSTRUCTIONS AND GENERAL REQUIREMENTS

3.1 INSTRUCTIONS

Read this document carefully, and follow all instructions and requirements. All Bidders are responsible for fulfilling all requirements and specifications. Be sure to have a clear understanding of this IFB.

General requirements apply to all advertised IFBs; however, these may be superseded, in whole or in part, by the bid specifications, Addenda and modifications issued as a part of this IFB. Be sure your Bid package is complete.

3.2 AMBIGUITY, CONFLICT, OR OTHER ERRORS IN THIS IFB

If a Bidder discovers any ambiguity, conflict, discrepancy, omission or other error in this IFB, the Bidder shall immediately notify the County Purchasing Department of such error in writing and request modification or clarification of the document.

Modifications will be made by issuing Addenda. If the Bidder fails to notify the County prior to the date and time fixed for submission of Bids of an error or ambiguity in the IFB known to the Bidder, or an error or ambiguity that reasonably should have been known to the Bidder, then the Bidder shall be deemed to have waived the error or ambiguity or its later resolution.

The County may also modify the IFB, no later than forty-eight (48) hours prior to the date and time fixed for submission of Bids, by issuance of an Addendum. All Addenda will be numbered consecutively, beginning with one (1).

3.3 NOTIFICATION OF MOST CURRENT ADDRESS

All Bidders in receipt of this IFB shall notify the Williamson County Purchasing Department of any address changes, contact person changes, and/or telephone number changes no later than forty-eight (48) hours prior to the date and time fixed for submission of Bids.

3.4 SIGNATURE OF BIDDER

A. If the Bidder is a Corporation or Limited Liability Company, the legal name of the Corporation Limited Liability Company shall be provided together with the signature of the officer or officers authorized to sign on behalf of such entity.

B. If the Bidder is a General Partnership, the true name of the firm shall be provided with the signature of each partner authorized to sign.

C. If the Bidder is a Limited Partnership, the name of the Limited Partner's General Partner shall provided with the signature of the officer authorized to sign on behalf of the General Partner.

D. If the Bidder is a Sole Proprietor(s) (individual), each Sole Proprietor(s) shall sign.

E. If signature is by an agent, other than the Sole Proprietor(s) or an officer of a Corporation, Limited Liability Company, General Partner or a member of a General Partnership, a power of attorney equivalent document must be submitted to the Williamson County Purchasing Department.

3.5 ASSUMED BUSINESS NAME

If the Bidder operates business under an Assumed Business Name, the Bidder must have on file with the Williamson County Clerk a current Assumed Name Certificate and provide a file marked copy of same.

3.6 BID OBLIGATION

The contents of the IFB, Bid, and any clarification thereof submitted by the Successful Bidder shall become part of the contractual obligation and incorporated by reference into the Contract and any Ensuing Agreement(s).

3.7 COMPLIANCE WITH IFB SPECIFICATIONS

It is intended that this IFB describe the requirements and the Bid format in sufficient detail to secure comparable Bids. Failure to comply with all provisions of the IFB may, at the sole discretion of the County, result in disqualification.

3.8 WITHDRAWAL OF BID

The Bidder may withdraw its Bid by submitting a written request with the company letterhead and the signature of an authorized individual, as described in Section 3.4, Signature of Bidder, to the Williamson County Purchasing Department any time prior to the submission deadline.

The Bidder may submit a new Bid prior to the deadline. Alterations of the Bid in any manner will not be considered if submitted after the deadline. Withdrawal of a Bid after the deadline will be subject to written approval of the Williamson County Purchasing Agent.

3.9 EVALUATION AND AWARD

The County reserves the right to use all pertinent information (also learned from sources other than disclosed in the Bid process) that might affect the County's judgment as to the appropriateness of award to the lowest and best evaluated Bid. This information may be appended to the Bid evaluation process results. Information on a Bidder from reliable sources, and not within the Bidder's Bid, may also be noted and made part of the evaluation file. The County shall have sole discretion for determining the reliability of the source.

To ensure the proper and fair evaluation of a solicitation, the County prohibits unsolicited communication initiated by the Bidder to the County Official or Employee evaluating or considering the Bids prior to the time an award has been made. Unsolicited communication may be ground for disqualifying the offending Bidder from consideration or award of the solicitation, or any future solicitation.

Communication between the Bidder and the County will be initiated by the appropriate County Official Employee in order to obtain information or clarification needed to develop a proper and accurate evaluation of the solicitation.

The County intends to award a Contract to the most responsible and responsive Bidder whose Bid will be most advantageous to the County. In accordance with Texas Government Code and Local Government Code, the County may consider, to the extent allowed by law, the following:

A. Price;
B. The Bidder's experience and reputation;
C. Quality of the Bidder's goods and/or services;
D. The Bidder's safety record;
E. The Bidder's proposed personnel;
F. The Bidder's financial capabilities; and
G. Any other relevant factors specifically listed in this IFB or authorized by law.

3.10 CONDISERATION OF LOCATION OF PRINCIPAL OFFICE

Pursuant to Texas Local Government Code, Section 271.905, in purchasing any real property or personal property that is not affixed to real property, if the County receives one or more Bids from a Bidder whose principal place of business is in Williamson County and whose Bid is within three (3) percent of the lowest Bid price received by the County from a Bidder who is not a resident of Williamson County, the County may enter into a contract with:

A. The lowest Bidder; or the Bidder whose principal place of business is in Williamson County if the Commissioners Court determines, in writing, that the local Bidder offers the County the best combination of contract price and additional economic development opportunities Williamson County created by the contract award, including the employment of residents Williamson County and increased tax revenues to Williamson County.

3.11. REJECTION OR ACCEPTANCE

It is understood that the Commissioners Court of Williamson County, Texas, reserves the right to accept or reject any and/or all Bids for any or all goods and/or services covered in this IFB, and to waive informalities or defects in the Bid or to accept such Bid, if it shall deem to be in the best interest of the County.

Awards should be made approximately sixty (60) business days after the Bid opening date. Results may be obtained by viewing the Williamson County vendor portal at the following link:

http://www.wilco.org/CountyDepartments/Purchasing/SearchforaPastBid/tabid/5213/language/en-US/Default.aspx

3.12 RESPONSIBILITY

It is expected that a prospective Bidder will be able to affirmatively demonstrate responsibility. A prospective Bidder should be able to meet the following requirements:

A. Have adequate financial resources, or the ability to obtain such resources as required;
B. Be able to comply with the required or proposed delivery schedule;
C. Have a satisfactory record of performance that can be determined thru references provided; and
D. Be otherwise qualified and eligible to receive an award.

The County may request representation and other information sufficient to determine the Bidder's ability to meet these minimum standards listed above.

3.13 FIRM PRICING

For unit price items, all of the items listed are to be on a "per unit" basis, stating a firm price per unit or unit quantity of each item. The Bidder must submit a firm price that must be good from the date of Bid opening for the fixed period of time set out in this IFB. Unless the IFB expressly states otherwise, this period shall be until the end of the Initial Contract Period.

Bids which do not state a fixed price, or which are subject to change without notice, will not be considered. The Court may award a Contract for the period implied or expressly stated in the lowest and best Bid.

3.14 PURCHASE ORDERS

If required by the Williamson County Purchasing Department, a purchase order(s) may be generated to the Successful Bidder for goods and/or services. If a purchase order is issued, the purchase order number must appear on all itemized invoices and/or requests for payment.

3.15 SILENCE OF SPECIFICATIONS

The apparent silence of these specifications as to any detail or to the apparent omission from it of a detailed description concerning any point, shall be regarded as meaning that only the best practices are to prevail. All interpretations of these specifications shall be made on the basis of this statement.

3.16 REFERENCES

The County may require the Bidder to supply a list of at least three (3) references where like services and/or goods have been supplied by their firm within the past five (5) years, to include names, titles, phone numbers and email addresses of key personnel, and dates of performance.

The County may contact some or all of the references in order to determine the Respondent performance record on work similar to that described in this RFP. The County reserves the right to contact references other than those provided in the response and to use the information gained from them in the evaluation process.

References, if requested, should be provided in accordance with this IFB. Bid may not be deemed complete without the inclusion of requested references.

SECTION 4 - TERMS AND CONDITIONS

4.1 VENUE AND GOVERNING LAW

The Bidder hereby agrees and acknowledges that venue and jurisdiction of any suit, right, or cause of action arising out of or in connection with this IFB, the Contract and any Ensuing Agreement(s), shall lie exclusively in either Williamson County, Texas or in the Austin Division of the Western Federal District of Texas, and the parties hereto expressly consent and submit to such jurisdiction. Furthermore, except to the extent that this IFB, the Contract and any Ensuing Agreement(s) is governed by the laws of the United States, this IFB, the Contract and any Ensuing Agreement(s) shall be governed by and construed in accordance with the laws of the State of Texas, excluding, however, its choice of law rules.

4.2 INCORPORATION BY REFERENCE AND PRECEDENCE

A. The Contract shall be derived from the IFB and its Addenda (if applicable), and the Bidder's Bid. In the event of a dispute under the Contract, applicable documents will be referred to for the purpose of clarification or for additional detail in the following order of precedence:

   1. The IFB and its Addenda (if applicable); and

   2. The Bidder's Bid.

B. In the event the County requires that an Ensuing Agreement be executed following award and a dispute arises between the terms and conditions of the Ensuing Agreement, the IFB and its Addenda (if applicable), and the Bidder's Bid, applicable documents will be referred to for the purpose of clarification or for additional detail in the following order of precedence:

   1. Terms and conditions of the Ensuing Agreement;

   2. The IFB its Addenda; and

   3. The Bidder's Bid.

4.3 OWNERSHIP OF BID

Each Bid shall become the property of the County upon submittal and will not be returned to Bidders unless received after the submittal deadline.

4.4 DISQUALIFICATION OF BIDDER

Upon signing and submittal of the Bid, a Bidder offering to sell supplies, materials, services, or equipment to the County, certifies that the Bidder has not violated the antitrust laws of the State of Texas codified in Business & Commerce Code, Section 15.01, or the Federal Antitrust Laws, and has not communicated directly or indirectly the offer made to any competitor or any other person engaged in such line of business. Any or all Bids may be rejected if the County believes that collusion exists among the Bidders.

4.5 FUNDING

The County intends to budget and make sufficient funds available and authorize funds for expenditure to finance the costs of the Contract. All Bidders understand and agree that the County's payment of amounts under the Contract shall be contingent on the County receiving appropriations or other expenditure authority sufficient to allow the County, in the exercise of reasonable administrative discretion, to make payments under this Contract.

4.6 ASSIGNMENT, SUCCESSORS AND ASSIGNS

The Successful Bidder may not assign, sell, or otherwise transfer the Contract or any other rights or interests obtained under the Contract without written permission of the Commissioners Court. The Contract and any Ensuing Agreement(s) shall be binding upon and inure to the benefit of the contracting parties hereto and their respective successors and permitted assigns.

4.7 IMPLIED REQUIREMENTS

Products or services not specifically described or required in the IFB, but are necessary to provide the functional capabilities described by the Bidder, shall be implied and deemed to be included in the Bid.

4.8 TERMINATION

A. **Termination for Cause:** The County reserves the right to terminate the Contract and/or any Ensuing Agreement(s) for default if the Successful Bidder breaches any of the Bid specifications, terms and conditions, including warranties of the Bidder, if any, or if the Successful Bidder becomes insolvent or commits acts of bankruptcy. Such right of termination is in addition to and not in lieu of any other remedies the County may have at law or in equity or as may otherwise provided hereunder. Default may be construed as, but not limited to, failure to deliver the proper goods and/or services within the proper amount of time, and/or to properly perform any and all other requirements to the County's satisfaction, and/or to meet all other obligations and requirements.

B. **Termination for Convenience:** The County may terminate the Contract and/or any Ensuing Agreement(s) for convenience and without cause or further liability, upon no less than thirty (30) calendar days written notice to the Successful Bidder. The County reserves the right to extend this period if it is in the best interest of the County. In the event the County exercises its right to terminate without cause, it is understood and agreed that only the amounts due to the Successful Bidder for goods, commodities and/or services provided and expenses incurred to and including the date of termination, will be due and payable. No penalty will be assessed for the County termination for convenience.

4.9 NON-PERFORMANCE

It is the objective of the County to obtain complete and satisfactory performance of the requirements set forth herein. In addition to any other remedies available at law, in equity or that may be set out herein, failure to perform may result in a deduction of payment equal to the amount of the goods and/or services that were not provided and/or performed to the County's satisfaction.

In the event of such non-performance, the County shall have the right, but shall not be obligated, to complete the services itself or by others and/or purchase the goods from other sources. If the County elects to acquire the goods or perform the services itself or by others, pursuant to the foregoing, the Successful Bidder shall reimburse the County, within ten (10) calendar days of demand, for all costs incurred by the County (including, without limitation, applicable, general, and administrative expenses, and field overhead, and the cost of necessary equipment, materials, and field labor) in correcting the nonperformance which the Successful Bidder fails to meet pursuant to the requirements set out herein. In the event the Successful Bidder refuses to reimburse the County as set out in this provision, the County shall have the right to deduct such reimbursement amounts from any amounts that may be then owing or that may become owing in the future to the Successful Bidder.

4.10 PROPRIETARY INFORMATION AND THE TEXAS PUBLIC INFORMATION ACT

All material submitted to the County shall become public property and subject to the Texas Public Information Act upon receipt. If a Bidder does not desire proprietary information in the Bid to be disclosed, each page must be clearly identified and marked proprietary at time of submittal or, more

preferably, all proprietary information may be placed in a folder or appendix and be clearly identified and marked as being proprietary. Failure to clearly identify and mark information as being proprietary as set forth under this provision will result in all unmarked information being deemed non-proprietary and available to the public. For all information that has not been clearly identified and marked as proprietary by the Bidder, the County may choose to place such information on the County's website and/or a similar public database without obtaining any type of prior consent from the Bidder.

The County will, to the extent allowed by law, endeavor to protect from public disclosure the information that has been identified and marked as proprietary. The final decision as to what information must be disclosed, however, lies with the Texas Attorney General.

To the extent, if any, that any provision in this IFB or in the Bidder's Bid is in conflict with Texas Government Code, Chapter 552, as amended (the "Public Information Act"), the same shall be of no force or effect. Furthermore, it is expressly understood, and agreed, that the County, and its officers and employees, may request advice, decisions and opinions of the Attorney General of the State of Texas in regard to the application of the Public Information Act to any items or data furnished to the County as to whether or not the same are available to the public. It is further understood that the County, and its officers and employees, shall have the right to rely on the advice, decisions and opinions of the Attorney General, and that the County, its officers and employees shall have no liability or obligation to any party hereto for the disclosure to the public, or to any person or persons, of any items or data furnished to the County by a party hereto, in reliance of any advice, decision or opinion of the Attorney General of the State of Texas.

4.11 RIGHT TO AUDIT

The Successful Bidder agrees that the County or its duly authorized representatives shall, until the expiration of three (3) years after termination or expiration of the services to be performed, have access to and the right to examine and photocopy any and all books, documents, papers and records of the Successful Bidder, which are directly pertinent to the services to be performed or goods to be delivered for the purposes of making audits, examinations, excerpts and transcriptions. The Successful Bidder agrees that the County shall have access during normal working hours to all necessary facilities and shall be provided adequate and appropriate work space in order to conduct audits in compliance with the provisions of this section. The County shall give the Successful Bidder reasonable advance notice of intended audits.

4.12 TESTING AND INSPECTIONS

The County reserves the right to inspect and test equipment, supplies, materials and goods for quality and compliance with this IFB, and ability to meet the needs of the user. Demonstration units must be available for review. Should the goods or services fail to meet requirements and/or be unavailable for evaluation, the County can deem the Bidder to be in breach and terminate the Contract and/or any Ensuing Agreement(s).

4.13 BID PREPARATION COSTS

The cost of developing Bids is the sole responsibility of the Bidders and shall not be charged to the County. There is no expressed or implied obligation for the County to reimburse the Bidders for any expense incurred in preparing a Bid in response to this IFB and the County will not reimburse the Bidders for such expenses.

4.14 INDEMNIFICATION

The Successful Bidder shall indemnify, defend and save harmless, the County, its officials, employees, agents and agent's employees from, and against, all claims, liability, and expenses including reasonable attorneys' fees, arising from activities of the Bidder, its agents, servants or employees, performed hereunder that result from the negligent act, error, or omission of the Bidder or any of the Bidder

agents, servants or employees, as well as all claims of loss or damage to the Bidder's and the County property, equipment, and/or supplies.

Furthermore, the County, its officials, employees, agents and agents' employees shall not be liable for damages to the Successful Bidder arising from any act of any third party, including, but not limited to, theft. The Successful Bidder further agrees to indemnify, defend and save harmless, the County from its officials, employee, agents and agents' employees against all claims of whatever nature arising from any accident, injury, or damage whatsoever, caused to any person, or the property of any person, occurring in relation to the Successful Bidder's performance of any services requested hereunder during the term of the Contract and/or any Ensuing Agreement(s).

The Successful Bidder shall timely report all claims, demands, suits, actions, proceedings, liens or judgements to the County and shall, upon the receipt of any claim, demand, suit, action, proceeding, lien or judgement, not later than the fifteenth (15^{th}) day of each month; provide the County with a written report on each such matter, setting forth the status of each matter, the schedule or planned proceedings with respect to each matter and the cooperation or assistance, if any, of the County required by the Successful Bidder in the defense of each matter. The Successful Bidder's duty to defend, indemnify and hold the County harmless shall be absolute. It shall not abate or end by reason of the expiration or termination of the Contract and/or any Ensuing Agreement(s), unless otherwise agreed by the County in writing. The provisions of this section shall survive the termination of the Contract and shall remain in full force and effect with respect to all such matters no matter when they arise.

In the event of any dispute between the parties, as to whether a claim, demand, suit, action, proceeding, lien or judgement, that appears to have been caused by or appears to have arisen out of or in connection with acts or omissions of the County, the Bidder shall nevertheless fully defend such claim, demand, suit or action, proceeding, lien or judgement, until and unless there is a determination by a court of competent jurisdiction that the acts and omissions of the Bidder are not an issue in the matter.

The Successful Bidder's indemnification shall cover, and the Successful Bidder agrees to, indemnify the County, in the event the County is found to have been negligent for having selected the Successful Bidder to perform the work described in this request. The provision by the Successful Bidder of insurance shall not limit the liability of the Successful Bidder under the Contract and/or any Ensuing Agreement(s).

4.15 WAIVER OF SUBROGATION

The Successful Bidder and the Successful Bidder's insurance carrier waive any and all rights whatsoever with regard to subrogation against the County as an indirect party to any suit arising out of personal or property damages resulting from the Bidder's performance under this Contract and any Ensuing Agreement(s).

4.16 RELATIONSHIP OF THE PARTIES

The Successful Bidder shall be an independent contractor and shall assume all of the rights, obligations, liabilities, applicable to it as such independent contractor hereunder and any provisions herein which may appear to give the County the right to direct the Successful Bidder as to details of doing work herein covered, or to exercise a measure of control over the work, shall be deemed to mean that the Successful Bidder shall follow the desires of the County in the results of the work only. The County shall not retain or have the right to control the Successful Bidder's means, methods or details pertaining to the Successful Bidder's performance of the work. The County and the Successful Bidder hereby agree and declare that the Successful Bidder is an independent contractor and as such meets the qualifications of an "Independent Contractor" under Texas Workers Compensation Act, Texas Labor Code, Section 406.141, that the Successful Bidder is not an employee of the County, and that the Successful Bidder and its employees, agents and subcontractors shall not be entitled to workers compensation coverage or any other type of insurance coverage held by the County.

4.17 SOLE PROVIDER

The Successful Bidder agrees and acknowledges that it shall not be considered a sole provider of the goods and/or services described herein and that the County may contract with other providers of such goods and/or services if the County deems, at its sole discretion, that multiple providers of the same goods and/or services will serve the best interest of the County.

4.18 FORCE MAJEURE

If the party obligated to perform is prevented from performance by an act of war, order of legal authority, act of God, or other unavoidable cause not attributable to the fault or negligence of said party, the other party shall grant such party relief from the performance. The burden of proof for the need of such relief shall rest upon the party obligated to perform. To obtain release based on force majeure, the party obligated to perform shall file a written request with the other party.

4.19 SEVERABILITY

If any provision of this IFB, the Contract or any Ensuing Agreement(s) shall be held invalid or unenforceable by any court of competent jurisdiction, such holding shall not invalidate or render unenforceable any other provision thereof, but rather the entire IFB, Contract or any Ensuing Agreement (s) will be construed as if not containing the particular invalid or unenforceable provision or provisions, and the rights and obligation of the parties shall be construed and enforced in accordance therewith. The parties acknowledge that if any provision of this IFB, the Contract or any Ensuing Agreement(s) is determined to be invalid or unenforceable, it is the desire and intention of each that such provision be reformed and construed in such a manner that it will, to the maximum extent practicable, give effect to the intent of this IFB, the Contract or any Ensuing Agreement(s) and be deemed to be validated and enforceable.

4.20 EQUAL OPPORTUNITY

Neither party shall discriminate against any employee or applicant for employment because of race, color, sex, religion or national origin.

4.21 NOTICE

Any notice to be given shall be in writing and may be distributed by personal delivery, or by registered or certified mail, return receipt requested, addressed to the proper party, at the following address:

The County: Williamson County Purchasing Department
Attn: Purchasing Agent
901 South Austin Avenue
Georgetown, Texas 78626

The Bidder: Address set out in Bidder's Transmittal Letter.

Notices given in accordance with this provision shall be effective upon (1) receipt by the party to which notice is given, or (2) on the third (3rd) calendar day following mailing, whichever occurs first.

4.22 SALES AND USE TAX EXEMPTION

The County is a body, corporate and politic, under the laws of the State of Texas and claims exemption from sales and use taxes under Texas Tax Code, Section 151.309, as amended, and the services and/or goods subject hereof are being secured for use by the County.

4.23 COMPLIANCE WITH LAWS

The County and the Successful Bidder shall comply with all federal, state, and local laws, statutes, ordinances, rules and regulations, and the orders and decrees of any courts or administrative bodies or tribunals in any matter affecting the performance of the Contract and any Ensuing Agreement(s), including, without limitation, Workers' Compensation laws, salary and wage statutes and regulations, licensing laws and regulations. When required, the Successful Bidder shall furnish the County with certification of compliance with said laws, statues, ordinances, rules, regulations, orders, and decrees above specified.

4.24 INCORPORATION OF EXHIBITS, APPENDICES AND ATTACHMENTS

All of the Exhibits, Appendices and Attachments referred to herein are incorporated by reference as if set forth verbatim herein. Any conflicting terms in the Contract documents will be resolved at the sole discretion of the Commissioners Court.

4.25 NO WAIVER OF IMMUNITIES

Nothing herein shall be deemed to waive, modify or amend any legal defense available at law or in equity to the County, its past or present officers, employees, or agents, nor to create any legal rights or claim on behalf of any third party. The County does not waive, modify, or alter to any extent whatsoever the availability of the defense of governmental immunity under the laws of the State of Texas and of the United States.

4.26 NO WAIVER

The failure or delay of any party to enforce at any time or any period of time any of the provisions of this IFB, the Contract or any Ensuing Agreement(s) shall not constitute a present or future waiver of such provisions nor the right of either party to enforce each and every provision. Furthermore, no term or provision hereof shall be deemed waived and no breach excused unless such waiver or consent shall be in writing and signed by the party claimed to have waived or consented. Any consent by any party to, or waiver of, a breach by the other, whether expressed or implied, shall not constitute a consent to, waiver of or excuse for any other, different or subsequent breach.

4.27 CURRENT REVENUES

The obligations of the parties under the Contract and any Ensuing Agreement(s) do not constitute a general obligation or indebtedness of the County for which the County is obligated to levy, pledge, or collect any of taxation. It is understood and agreed that the County shall have the right to terminate the Contract and any Ensuing Agreement(s) at the end of any the County fiscal year if the governing body of the County does not appropriate sufficient funds as determined by the County's budget for the fiscal year in question. The County may effect such termination by giving written notice of termination to the Successful Bidder at the end of its then-current fiscal year.

4.28 FOB DESTINATION

To the extent applicable to this IFB, all of the items listed are to be Free On Board to final destination (FOB Destination) with all transportation charges if applicable to be included in the Bid, unless otherwise specified in the Invitation for Bids. The title and risk of loss of the goods shall not pass to the County until receipt and acceptance takes place at the FOB Destination point.

4.29 BINDING EFFECT

This Contract and any Ensuing Agreement(s) shall be binding upon and inure to the benefit of the parties and their respective permitted assigns and successors.

4.30 ASSIGNMENT

The Successful Bidder's interest and duties hereunder may not be assigned or delegated to a third party without the express written consent of the County.

4.31 SAFETY

The Successful Bidder is responsible for initiating, maintaining, and supervising all safety precautions and programs in connection with any services to be provided hereunder. The safety program shall comply with all applicable requirements of the current federal Occupational Safety and Health Act and all other applicable federal, state and local laws and regulations.

4.32 GENERAL OBLIGATIONS AND RELIANCE

The Successful Bidder shall perform all services and/or provide all goods, as well as those reasonably inferable and necessary for completion and provision of services and/or goods required hereunder. The Successful Bidder shall keep the County informed of the progress and quality of the services. The Successful Bidder agrees and acknowledges that the County is relying on the Successful Bidder's represented expertise and ability to provide the goods and/or services described herein. The Successful Bidder agrees to use its best efforts, skill, judgment, and abilities to perform its obligations in accordance with the highest standards used in the profession and to further the interests of the County accordance with the County's requirements and procedures. The Successful Bidder's duties, set forth herein, shall at no time be in any way diminished by reason of any approval by the County, n shall the Successful Bidder be released from any liability by reason of such approval by the County, it being understood that the County at all times is ultimately relying upon the Successful Bidder's skill and knowledge in performing the services and providing any goods required hereunder.

4.33 ESTIMATED QUANTITIES

To the extent applicable to this IFB, the estimated quantity of each item listed in this IFB is only estimate; the actual quantity to be purchased may be more or less. The County is not obligated purchase any minimum amount, and the County may purchase any reasonable amount greater than t estimate for the same unit price. Any limit on quantities available must be stated expressly in the Bid.

4.34 CONTRACTUAL DEVELOPMENT

The contents of the IFB and the Successful Bidder's Bid will become an integral part of the Contract, but may be modified, at the County's sole discretion, by provisions of an Ensuing Agreement. Therefore, the Bidder must agree to an inclusion of an Ensuing Agreement of the Bid specifications, terms and conditions of this IFB. If an Ensuing Agreement is required under this IFB, information relative to t Agreement will be located in the Additional Stipulations Section of this IFB.

4.35 SURVIVABILITY

All applicable agreements that were entered into between the Successful Bidder and the County, under the terms and conditions of the Contract and/or any Ensuing Agreement(s), shall survive the expiration or termination thereof for ninety (90) days unless a new contract has been awarded.

The County may exercise, by written notice to the Successful Bidder no later than ten (10) calendar days of the Contract expiration, this clause for emergencies only.

4.36 AIR QUALITY

In determining the overall best Bid, the County may, to the extent applicable, exercise the option granted to local governments under the Texas Local Government Code, Section 271.907.

This option allows the County to evaluate Bids and give preference to goods and/or services of a Bidder that demonstrates that the Bidder meets or exceeds any and all state or federal environmental standards, including voluntary standards, relating to air quality. If the Bid being submitted will have an effect on air quality for the County (as it relates to any state, federal, or voluntary air quality standard), then the Bidder is encouraged to provide information in narrative indicating the anticipated air quality impact. All Bidders are expected to meet all mandated state and federal air quality standards.

4.37 ENTIRE AGREEMENT

The Contract and any Ensuing Agreement(s) shall supersede all prior Agreements, written or oral between the Successful Bidder and the County and shall constitute the entire Agreement and understanding between the parties with respect to the services and/or goods to be provided. Each of the provisions herein shall be binding upon the parties and may not be waived, modified, amended or altered, except by writing signed by the Successful Bidder and the County.

4.38 PAYMENT

The County's payment for goods and services shall be governed by the Texas Government Code, Chapter 2251. An invoice shall be deemed overdue the thirty-first (31st) day after the later of the following:

A. The date the County receives the goods under the Contract;
B. The date the performance of the service under the Contract is completed; or
C. The date the Williamson County Auditor receives an invoice for the goods or services.

Interest charges for any overdue payments shall be paid by the County in accordance with Texas Government Code, Section 2251.025. More specifically, the rate of interest that shall accrue on a late payment is the rate in effect on September 1 of the County's fiscal year in which the payment becomes due. The said rate in effect on September 1 shall be equal to the sum of one (1) percent, and the prime rate published in the Wall Street Journal on the first (1st) day of July of the preceding fiscal year that does not fall on a Saturday or Sunday.

In the event that an error appears in an invoice submitted by the Successful Bidder, the County shall notify the Successful Bidder of the error not later than the twenty-first (21st) day after the date the County receives the invoice. If the error is resolved in favor of the Successful Bidder, the Successful Bidder shall be entitled to receive interest on the unpaid balance of the invoice submitted by the Successful Bidder beginning on the date that the payment for the invoice became overdue. If the error is resolved in favor of the County, the Successful Bidder shall submit a corrected invoice that must be paid in accordance within the time set forth above. The unpaid balance accrues interest as provided by the Texas Government Code, Chapter 2251, if the corrected invoice is not paid by the appropriate date.

As a minimum, invoices shall include:

A. Name, address, and telephone number of the Successful Bidder and similar information in the event the payment is to be made to a different address.

B. The County Contract, Purchase Order.

C. Identification of items or service as outlined in the Contract.

D. Quantity or quantities, applicable unit prices, total prices and total amount.

E. Any additional payment information which may be called for by the Contract.

Payment inquiries should be directed to the following address:

Williamson County Auditor's Office, Accounts Payable Department
Email: accountspayable@wilco.org
Phone: 512-943-1500

4.39 CONTRACTUAL FORMATION AND ENSUING AGREEMENT

The IFB and the Bidder's Bid, when properly accepted by the Commissioners Court, shall constitute a Contract equally binding between the Successful Bidder and the County.

If an Ensuing Agreement is required by this IFB, that information will be provided in Special Provisions section of this IFB. The Successful Bidder shall be required to execute the Agreement at the Williamson County Purchasing Department approximately ten (10) calendar days after the Successful Bidder is notified of award. The Ensuing Agreement shall be in the same form as the Agreement which is attached to the end of this IFB. The only anticipated changes in the Ensuing Agreement will be to include additional exhibits, to fill in blanks to identify the Successful Bidder, and terms relating to the compensation, or to revise the Agreement to accommodate corrections, changes in the scope of services, or changes pursuant to Addenda issued. **Bidders should raise any questions regarding the terms of the Agreement in the form of written questions or submittals as described in the Public Announcement and General Information portion of this IFB.** Because the signed Ensuing Agreement will be substantively and substantially derived from the attached Agreement, each Bidder is urged to seek independent legal counsel as to any questions about the terms, conditions or provisions contained in the Agreement *before* submitting a Bid. Again, the attached Agreement, if applicable, contains important legal provisions and is considered part and parcel of this IFB. Failure or refusal to sign aforesaid Agreement shall be grounds for the County to revoke any award which has been issued, forfeit Bid security, if applicable, and select another Bidder.

4.40 COOPERATIVE PURCHASING PROGRAM

During the term of the Contract resulting from this IFB, the County would like to afford the same prices, terms and conditions to other political subdivisions or public entities. Another entity's participation in the Contract resulting from this IFB is subject to a properly authorized Purchasing Cooperative Inter-local Agreement with the County. Any liability created by purchase orders issued against the Contract shall be the sole responsibility of the governmental agency placing the order.

4.41 INSURANCE REQUIREMENTS

To the extent applicable Insurance information will appear in the Additional Stipulations section that is in this IFB Package.

4.42 BIDDERS BOND, WARRANTY BOND, PERFORMANCE AND PAYMENT BONDS

To the extent applicable Bond information will appear in the Additional Stipulations section that is in this IFB Package.

4.43 LEGAL LIABILITY INFORMATION

The Successful Bidder shall disclose all legal liability information by listing any pending litigation anticipated litigation that your firm is involved in including, but not limited to, potential or actual legal matters with private parties and any local, state, federal or international governmental entities. The County reserves the right to consider legal liability information in the recommendation of any proposed contract to the Commissioners Court.

4.44 INCLEMENT WEATHER

In case of inclement weather or any other unforeseen event causing the County to close for business on the date of a Bid submission deadline, the Bid closing will automatically be postponed until the next business day the County is open. If inclement weather conditions or any other unforeseen event causes delays in carrier service operations, the County may issue an Addendum to all known Bidders interested in the project to extend the deadline. It will be the responsibility of the Bidder to notify the County of their interest in the project if these conditions are impacting their ability to turn in a submission within the stated deadline. The County reserves the right to make the final judgement call to extend any deadline.

4.45 PREVAILING WAGE RATES

To the extent this procurement is for the construction of a public work, including a building, highway, road, excavation, and repair work or other project development or improvement, paid for in whole or in part from public funds, without regard to whether the work is done under public supervision or direction, Texas Government Code, Chapter 2258, shall apply and the contractor shall pay not less than the wage scale of the various classes of labor as shown on the "Prevailing Wage Schedule" provided by the County. Pursuant to Texas Government Code, Section 2258.022(a)(2), the County has determined the general prevailing rate of the "Prevailing Wage Schedule" in the locality in which the public work is to be performed for each craft or type of worker needed to execute the contract and the prevailing rate for legal holiday and overtime work by using the prevailing wage rate as determined by the United States Department of Labor in accordance with the United States Code, Section 276a (Davis-Bacon Act).

The specified wage rates are minimum rates only, and are not representations that qualified labor adequate to perform the work is available locally at the prevailing wage rates. The County is not bound to pay—and will not consider—any claims for additional compensation made by any contractor because the contractor pays wages in excess of the applicable minimum rate contained in the Contract Documents. The "Prevailing Wage Schedule" is not a representation that quantities of qualified labor adequate to perform the work may be found locally at the specified wage rates.

For classifications not shown, workers shall not be paid less than the wage indicated for laborers. The contractor shall notify each worker commencing work on the project the worker's job classification and the established minimum wage rate required to be paid, as well as the actual amount being paid. The notice must be delivered to and signed in acknowledgement of receipt by the employee and must list both the monetary wages and fringe benefits to be paid or furnished for each classification in which the worker is assigned duties. When requested by the County, competent evidence of compliance with the Texas Prevailing Wage Law shall be furnished by contractor. A copy of each worker wage rate notification shall be submitted to the County with the Application for Payment for the period during which the worker began on-site activities.

Should the contractor at any time become aware that a particular skill or trade not reflected on the County's "Prevailing Wage Schedule" will be or is being employed in the work, whether by the contractor or by a subcontractor, the contractor shall promptly inform the County and shall specify a wage rate for that skill or trade, which shall bind the contractor.

The contractor and any subcontractor shall pay to the County a penalty of sixty dollars ($60.00) for each worker employed for each calendar day, or portion thereof, that the worker is paid less than the wage rates stipulated in the "Prevailing Wage Schedule" or any supplement thereto. The contractor and each subcontractor shall keep, or cause to be kept, an accurate record showing the names and occupations of all workers employed in connection with the work, and showing the actual per diem wages paid to each worker, which records shall be open at all reasonable hours for the inspection by the County.

Within thirty-one (31) days of receipt of information concerning a violation of the Texas Government Code Chapter 2258, the County shall make an initial determination as to whether good cause exists to believe a violation occurred. The County's decision on the initial determination shall be reduced to writing and sent to the contractor or subcontractor against whom the violation was alleged, and to the affected worker. When a good cause finding is made, the County shall retain the full amounts claimed by the claimant or claimants as the difference between wages paid and wages due under the "Prevailing Wage Schedule" and any supplements thereto, together with the applicable penalties, such amounts being subtracted from successive progress payments pending a final decision on the violation.

After the County makes its initial determination, the affected contractor or subcontractor and worker have fourteen (14) calendar days in which to resolve the issue of whether a violation occurred, including the amount that should be retained by the County or paid to the affected worker. If the contractor or subcontractor and affected worker reach an agreement concerning the worker's claim, the contractor shall promptly notify the County in a written document signed by the worker. It the contractor or Subcontractor and affected worker do not agree before the fifteenth (15th) calendar day after the County determination, the contractor or subcontractor and affected worker must participate in binding arbitration in accordance with the Texas General Arbitration Act, Chapter 171, (Texas Civil Practice and Remedies Code). The parties to the arbitration have ten (10) calendar days after the expiration of the fifteen (15) calendar days referred to above, to agree on an arbitrator; if by the eleventh (11th) calendar day there is no agreement to an arbitrator, a district court shall appoint an arbitrator on the petition of any of the parties to the arbitration.

If an arbitrator determines that a violation has occurred, the arbitrator shall assess and award against the contractor or subcontractor the amount of penalty as provided above and the amount owed the worker. The County may use any amounts retained hereunder to pay the worker the amount as designated in the arbitration award. If the County has not retained enough from the contractor or subcontractor to pay the worker in accordance with the arbitration award, the worker has a right of action against the contractor and subcontractor as appropriate, and the surety of either to receive the amount owed, attorneys' fees and court costs. The contractor shall promptly furnish a copy of the arbitration award to the County.

Money retained pursuant to the provisions above shall be used to pay the claimant or claimants the difference between the amount the worker received in wages for labor on the project at the rate paid by the contractor or subcontractor and the amount the worker would have received at the general prevailing wage rate as provided by the agreement of the claimant and the contractor or subcontractor affected, or in the arbitrator's award. The full statutory penalty of sixty dollars ($60.00) per calendar day of violation per worker shall be retained by Williamson County to offset its administrative costs, pursuant to Texas Government Code, Section, 2258.023. Any retained funds in excess of these amounts shall be paid to the contractor on the earlier of the next progress payment or final payment. Provided, however, that the County shall have no duty to release any funds to either the claimant or the contractor until it has received the notices of agreement or the arbitration award as provided under the provision herein-above.

4.46 CONFIDENTIALITY

The Bidder expressly agrees that it will not use any direct or incidental confidential information that may be obtained while working in a governmental setting for its own benefit, and agrees that it will not access unauthorized areas or confidential information and it will not disclose any information to unauthorized third parties, and will take care to guard the security of the information at all times.

Additional Stipulations

1 Additional Stipulations

1.1 Introduction

The Bid evaluation and selection process is detailed in this section, as are other factors, and the format in which the Price Bid of each Bid should be submitted.

1.2 Contract Administrator

J. Terron Evertson, P.E. (or successor), County Engineer, Williamson County 3151 South East Inner Loop, Suite B, Georgetown, Texas shall serve as the County's Technical Contact with designated responsibility to ensure compliance with the requirements of the Contract and any Ensuing Agreement, such as, but not limited to, acceptance, inspection and delivery. The Technical Contact together with the Purchasing Department will serve as a liaison between the Williamson County Commissioners Court and the Successful Bidder.

1.3 Time for Performance

A time frame stipulating the days to substantial and final completion will be given for completion of plans on this bid as each project is assigned. This may begin at the time specified by the County within the three hundred sixty-five (365) days of the pricing quoted on this bid, starting on the day of award. The Contractor will be given written notice to begin work on this project. The Work on this project shall begin within five (5) calendar days after such notification.

Liquidated damages for failure to substantially complete the work within the allotted time will be applied. Liquidated damages are $200 per working day.

The Contractor will be given written notice to begin work on this project. Work on this project shall begin within five (5) working days after such notification. Failure to begin work within the allotted time will result in liquidated damages being incurred at the rate of $200 per working day.

1.4 Performance and Payment Bonds

To the extent, this IFB is for the procurement of a public work contract, and the following shall apply:

Texas Local Government Code, Chapter 262.032, governs the requirements for performance bonds for government entities making public work contracts. A performance bond is required if the contract is in excess of $50,000 and is to be made for the full amount of the contract.

Texas Government Code, Chapter 2253.021, governs the requirements for payment bonds for government entities making public work contracts. A payment bond is required if the contract is in excess of $25,000 and is to be made for the full amount of the contract.

The bonds are to be executed and delivered to the County **prior to issuing Notice to Proceed**. The bonds must be executed by a corporate surety or sureties in accordance with the Texas Insurance Code. For unit price contracts, the total contract price shall be estimated and calculated by multiplying the estimated quantities to the Bidder's unit bid price.

If the public works contract is less than $50,000, the performance bond will not be required as long as the contract provides that payment is not due until the work is completed and accepted by the County.

1.5 Bidder's Bonds

All Bids requiring a Bid Bond shall be accompanied by a certified cashier's check upon a National or State bank in an amount not less than five (5) percent of the total maximum bid price, payable without recourse to the County, or a bid bond in the same amount from a reliable surety company, as a guarantee that the Bidder will enter into a contract and **execute and deliver to the County performance and payment bonds prior to being recommended for award of the Contract**. **Bid guarantees must be submitted in the same sealed envelope with the Bid**. Bids submitted without check or bid bonds will not be considered. For unit price contracts, the total maximum bid price shall be estimated and calculated by multiplying the estimated quantities to the unit bid price.

1.6 Warranty Bonds

When a Warranty Bond is required it shall be submitted by the Successful Bidder prior to issuing Notice to Proceed, and shall be in the amount of **twenty (20) percent of the total project construction cost.** This Warranty Bond shall be security for the true and faithful performance of all warranties for one (1) year from the date of final payment. For unit price contracts, the total project construction cost shall be estimated and calculated by multiplying the estimated quantities to the bidder's unit bid price.

1.7 Insurance Requirements

By signing its Bid, the Bidder agrees to maintain at all times during any term of the Contract and any ensuing Agreement at Bidder's cost, insurance in accordance with this provision.

Bidder will be required to submit Certificates of Insurance **prior to contract award and any renewals.**

All certificates of insurance coverage as specified below must be provided to the following location:

Williamson County Purchasing Department
901 S Austin Ave
Georgetown, Texas 78626

Failure to comply with these Insurance Requirements may result in the termination of the Contract and any ensuing Agreement(s) between the Successful Bidder and County.

The following coverage limits shall be required at a minimum:

A. Worker's Compensation — Statutory – Texas Law

B. Employer's Liability:

Bodily Injury by Accident	$500,000 Ea. Accident
Bodily Injury by Disease	$500,000 Ea. Employee
Bodily Injury by Disease	$500,000 Policy Limit

C. Comprehensive general liability including completed operations and contractual liability insurance for bodily injury, death, or property damages in the following amounts:

COVERAGE	PER PERSON	PER OCCURRENCE
Comprehensive General Liability	$1,000,000	$1,000,000
Aggregate policy limits:	$1,000,000	

Successful Bidder’s property will not be covered by any insurance that may be carried by the County. Successful Bidder assumes the risk of loss on its contents and property that are situated on/in/around the County property. The Successful Bidder is strongly encouraged to obtain insurance on its property to the extent deemed necessary by the Successful Bidder.

The deductible for an insurance policy required hereunder shall not exceed $100,000. **The County shall be named as an additional insured under any policy of insurance required hereunder.**

Successful Bidder shall not commence any work until it has obtained all required insurance and such insurance has been approved by County. Successful Bidder shall not allow any subcontractor(s) to commence work to be performed until all required insurance has been obtained by such subcontractor(s) and approved by County. Approval of the insurance by County shall not relieve or decrease the liability of Successful Bidder or its subcontractor(s) hereunder.

The required insurance must be written by a company approved to do business in the State of Texas with a financial standing of at least an A- rating, as reflected in Best's insurance ratings or by a similar rating system recognized within the insurance industry at the time the policy is issued. Successful Bidder shall furnish County with a certificate of coverage issued by the insurer. Successful Bidder shall not cause any insurance to be canceled nor permit any insurance to lapse. ALL INSURANCE CERTIFICATES SHALL INCLUDE A CLAUSE TO THE EFFECT THAT THE POLICY SHALL NOT BE CANCELED OR REDUCED, RESTRICTED OR LIMITED UNTIL TEN (10) CALENDAR DAYS AFTER COUNTY HAS RECEIVED WRITTEN NOTICE AS EVIDENCED BY RETURN RECEIPT OF REGISTERED OR CERTIFIED LETTER.

It is the intention of the County, and agreed to and hereby acknowledged by the Successful Bidder, that no provision of this Contract or any ensuing Agreement shall be construed to require the County to submit to mandatory arbitration or mediation in the settlement of any claim, cause of action or dispute, except as specifically required in direct connection with an insurance claim or threat of claim under an insurance policy required hereunder which absolutely requires arbitration or mediation of such claim, or as otherwise required by law or a court of law with jurisdiction over the provisions of this Contract or any ensuing Agreement.

Workers' Compensation Coverage Requirements

The Texas Labor Code, Section 406.096, requires workers' compensation insurance coverage for all persons providing services on a building or construction project for a governmental entity such as the County. The rule requires the County to timely obtain certificates of coverage and retain them for the duration of the project. The rule also sets out the language to be included in the Bid specifications and in contracts awarded by a governmental entity and the information required to be in the posted notice to employees. The rule is adopted under the Texas Labor Code, Section 402.061.

The information provided below is a result of this rule. By submitting your Bid to the County, you are acknowledging that this rule is a part of these Bid specifications, and that you will observe and abide by all of the requirements outlined in the rule. You are further agreeing that should your Bid be accepted by the Williamson County Commissioners Court, the necessary certificates of coverage showing workers' compensation coverage, will be provided to the following name and address prior to beginning work:

Williamson County Purchasing Department
901 S. Austin Ave.
Georgetown, TX 78626

Failure to comply with this request may result in termination of the Contract and any ensuing Agreement. If you have any questions related to this ruling and/or requirement, you are encouraged to contact either the Williamson County Purchasing Department at (512) 943-1546, or you may call the Texas Workers' Compensation Commission at (800) 372-7713.

A. The following words and terms, when used in this provision, shall have the following meanings. Terms not defined in this rule shall have the meaning defined in the Texas Labor Code, if so defined.

1. Certificate of coverage (certificate) – A copy of a certificate of insurance, a certificate of authority to self-insure issued by the commission, or a workers' compensation coverage agreement (TWCC-81, TWCC-82, TWCC-83, or TWCC-84), showing statutory workers' compensation insurance coverage for the person's or entity's employees (including those subject to a coverage agreement) providing services on a project, for the duration of the project.

2. Building or Construction – Has the meaning defined in the Texas Labor Code, Section 406.096(e)(1).

3. Contractor – A person bidding for or awarded a building or construction project by Williamson County.

4. Coverage – Workers' compensation insurance meeting the statutory requirements of the Texas Labor Code, Section 401.011(44).

5. Coverage agreement – A written agreement on form TWCC-81, form TWCC-82, form TWCC-83, or form TWCC-84, filed with the Texas Workers' Compensation Commission which establishes a relationship between the parties for purposes of the Texas Workers' Compensation Act, pursuant to the Texas Labor Code, Chapter 406, Subchapters F and G, as one of employer/employee and establishes who will be responsible for providing workers' compensation coverage for persons providing services on the project.

6. Duration of the project--Includes the time from the beginning of work on the project until the work on the project has been completed and accepted by the County.

7. Persons providing services on the project ("subcontractor" in the Texas Labor Code, Section 406.096) – includes all persons or entities performing all or part of the services the contractor has undertaken to perform on the project, regardless of whether that person contracted directly with the contractor and regardless of whether that person has employees. This includes, without limitation, independent contractors, subcontractors, leasing companies, motor carriers, owner-operators, employees of any such entity, or employees of any entity which furnishes persons to provide services on the project. "Services" include, without limitation, providing, hauling, or delivering equipment or materials, or providing labor, transportation, or other service related to a project. "Services" does not include activities unrelated to the project, such as food/beverage vendors, office supply deliveries, and delivery of portable toilets.

8. Project – Includes the provision of all services related to a building or construction contract for the County.

B. The contractor shall provide coverage, based on proper reporting of classification codes and payroll amounts and filing of any coverage agreements, which meets the statutory requirements of the Texas Labor Code, Section 401.011(44), for all employees of the contractor providing services on the project, for the duration of the project.

C. The Contractor must provide a certificate of workers compensation coverage to Williamson County prior to being awarded the Contract.

D. If the coverage period shown on the contractor's current certificate of coverage ends during the duration of the project, the contractor must, prior to the end of the coverage period, file a new certificate of coverage with Williamson County showing that coverage has been extended.

E. The contractor shall obtain from each person providing services on a project, and provide to the County:

1. A certificate of coverage, prior to that person beginning work on the project, so Williamson County will have on file certificates of coverage showing coverage for all persons providing services on the project; and

2. No later than seven days after receipt by the contractor, a new certificate of coverage showing extension of coverage, if the coverage period shown on the current certificate of coverage ends during the duration of the project.

F. The contractor shall retain all required certificates of coverage for the duration of the project and for one year thereafter.

G. The contractor shall notify the County in writing by certified mail or personal delivery, within ten (10) days after the contractor knew or should have known, of any change that materially affects the provision of coverage of any person providing services on the project.

H. The contractor shall post on each project site a notice, in the text, form and manner prescribed by the Texas Workers' Compensation Commission, informing all persons providing services on the project that they are required to be covered, and stating how a person may verify coverage and report lack of coverage.

I. The contractor shall contractually require each person with whom it contracts to provide services on a project, to:

1. Provide coverage, based on proper reporting of classification codes and payroll amounts and filing of any coverage agreements, which meets the statutory requirements of Texas Labor Code, Section 401.011(44), for all of its employees providing services on the project, for the duration of the project;

2. Provide to the contractor, prior to that person beginning work on the project, a certificate of coverage showing that coverage is being provided for all employees of the person providing services on the project, for the duration of the project;

3. Provide the contractor, prior to the end of the coverage period, a new certificate of coverage showing extension of coverage, if the coverage period shown on the current certificate of coverage ends during the duration of the project;

4. Obtain from each other person with whom it contracts, and provide to the contractor:

    i. (a) a certificate of coverage, prior to the other person beginning work on the project; and
    ii. (b) a new certificate of coverage showing extension of coverage, prior to the end of the coverage period, if the coverage period shown on the current certificate of coverage ends during the duration of the project;

5. Retain all required certificates of coverage on file for the duration of the project and for one year thereafter;

6. Notify the County in writing by certified mail or personal delivery, within ten (10) days after the person knew or should have known, of any change that materially affects the provision of coverage of any person providing services on the project; and

7. Contractually require each person with whom it contracts, to perform as required by paragraphs 1 – 7, with the certificates of coverage to be provided to the person for whom they are providing services

J. By signing this Contract or providing or causing to be provided a certificate of coverage, the contractor is representing to Williamson County that all employees of the contractor who will provide services on the project will be covered by workers' compensation coverage for the duration of the project, that the coverage will be based on proper reporting of classification codes and payroll amounts, and that all coverage agreements will be filed with the appropriate insurance carrier or, in the case of a self-insured, with the commission's Division of Self-Insurance Regulation. Providing false or misleading information may subject the contractor to administrative penalties, criminal penalties, civil penalties, or other civil actions.

K. The contractor's failure to comply with any of these provisions is a breach of Contract by the contractor which entitles the County to declare the contract void if the contractor does not remedy the breach within ten (10) days after receipt of notice of breach from the County.

PRINTED: 4/30/2018 @ 10:08:21 AM
PLOT DRIVER: S:\Software\Bentley\Standards\plotdrv\printer.plt

FILE: P:\22000-22999\22503-2 Wilco On-Call H&H\CR 129 Bridge\CAD\Plans\Cover.dgn
PENTABLE: S:\Software\Bentley\Standards\tables\Pen\GRAYSCALE*COLORLOGO.TBL

INDEX OF SHEETS

SHEET NO.	DESCRIPTION
1	TITLE SHEET
2	LOCATION MAP
3	BEARING DETAILS & QUANTITIES
4	BEARING REPAIR LAYOUT
5	DETOUR PLAN
	* **STANDARDS**
6	BC(1)-14
7	BC(5)-14
8	BC(6)-14
9 - 11	BC(8)-14 THRU BC(10)-14
12	EC(1)-16
13 - 14	IBEB

WILLIAMSON COUNTY
PRECINCT 4

PLANS OF PROPOSED
CR 129 BRIDGE
BEARING PAD REPLACEMENTS

WILLIAMSON COUNTY PROJECT NO. IFB _____

NET LENGTH OF PROJECT = 450'

PROJECT LIMITS: FROM: 1,800 FT SOUTH OF FM 1660
TO: 2,250 FT SOUTH OF FM 1660

FOR THE REPLACEMENT OF BRIDGE BEARING PADS.

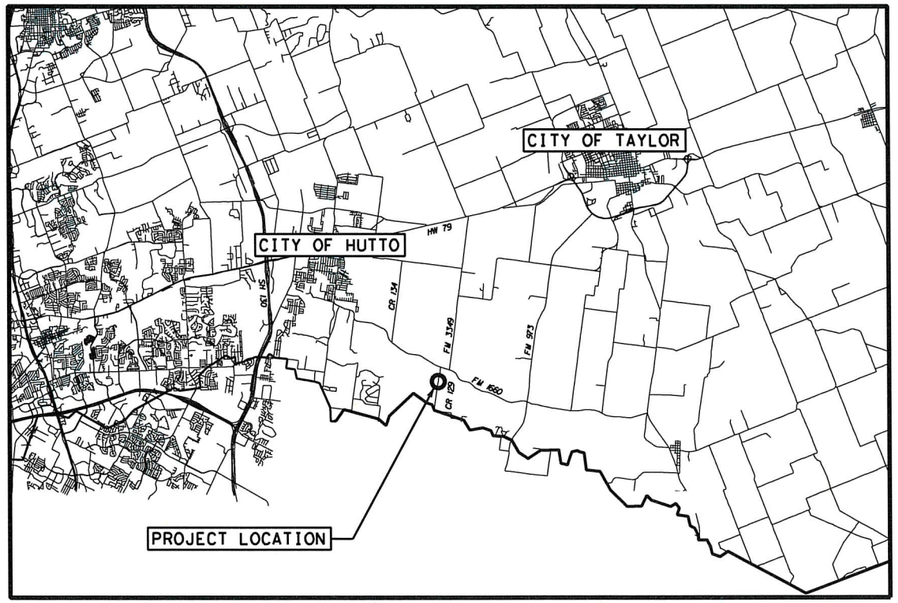

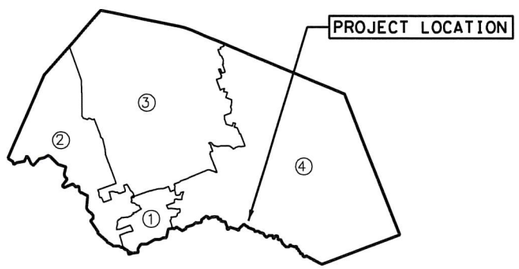

WILLIAMSON COUNTY PRECINCTS

EXCEPTIONS: NONE
EQUATIONS: NONE
RAILROAD CROSSINGS: NONE

REQUIRED SIGNS SHALL BE PLACED IN ACCORDANCE WITH STANDARD SHEETS BC(1)-14 THRU BC(12)-14 AND THE "TEXAS MANUAL ON UNIFORM TRAFFIC CONTROL DEVICES.:

TxDOT STANDARD SPECIFICATIONS FOR CONSTRUCTION OF HIGHWAYS, STREETS AND BRIDGES ADOPTED ON NOVEMBER 1, 2014 AND ALL APPLICABLE SPECIAL PROVISIONS AND SPECIAL SPECIFICATIONS AS INDICATED IN THE BID DOCUMENTS SHALL GOVERN ON THIS PROJECT.

FUNCTIONAL CLASSIFICATION = RURAL LOCAL

DESIGN SPEED (CR 129) = 40 MPH

WILLIAMSON COUNTY 1848

© 2018 BY WILLIAMSON COUNTY, TEXAS.
ALL RIGHTS RESERVED.

STEGER BIZZELL
TBPE FIRM NO. 181

* THE STANDARDS AND SPECIFICATIONS IDENTIFIED HEREIN HAVE BEEN SELECTED BY ME OR UNDER MY SUPERVISION AND ARE APPLICABLE TO THIS PROJECT.

PREPARED BY:
STEGER BIZZELL

STATE OF TEXAS
BENJAMIN R. LAKE
118699
LICENSED PROFESSIONAL ENGINEER

4/30/18
BENJAMIN R. LAKE, P.E. DATE
PROJECT MANAGER

APPROVED AND RECOMMENDED FOR CONSTRUCTION:

5/1/18
J. TERRON EVERTSON, P.E. DATE
COUNTY ENGINEER

KOK

PRINTED: 4/30/2018 @ 10:37:30 AM
PLOT DRIVER: S:\Software\Bentley\Standards\plotdrv\printer.plt

FILE: P:\22000-22999\22503-2 Wilco On-Call H&H\CR 129 Bridge\CADD\Plans\LOCATION MAP.dgn
PENTABLE: S:\Software\Bentley\Standards\tables\Pen\GRAYSCALE*COLORLOGO.TBL

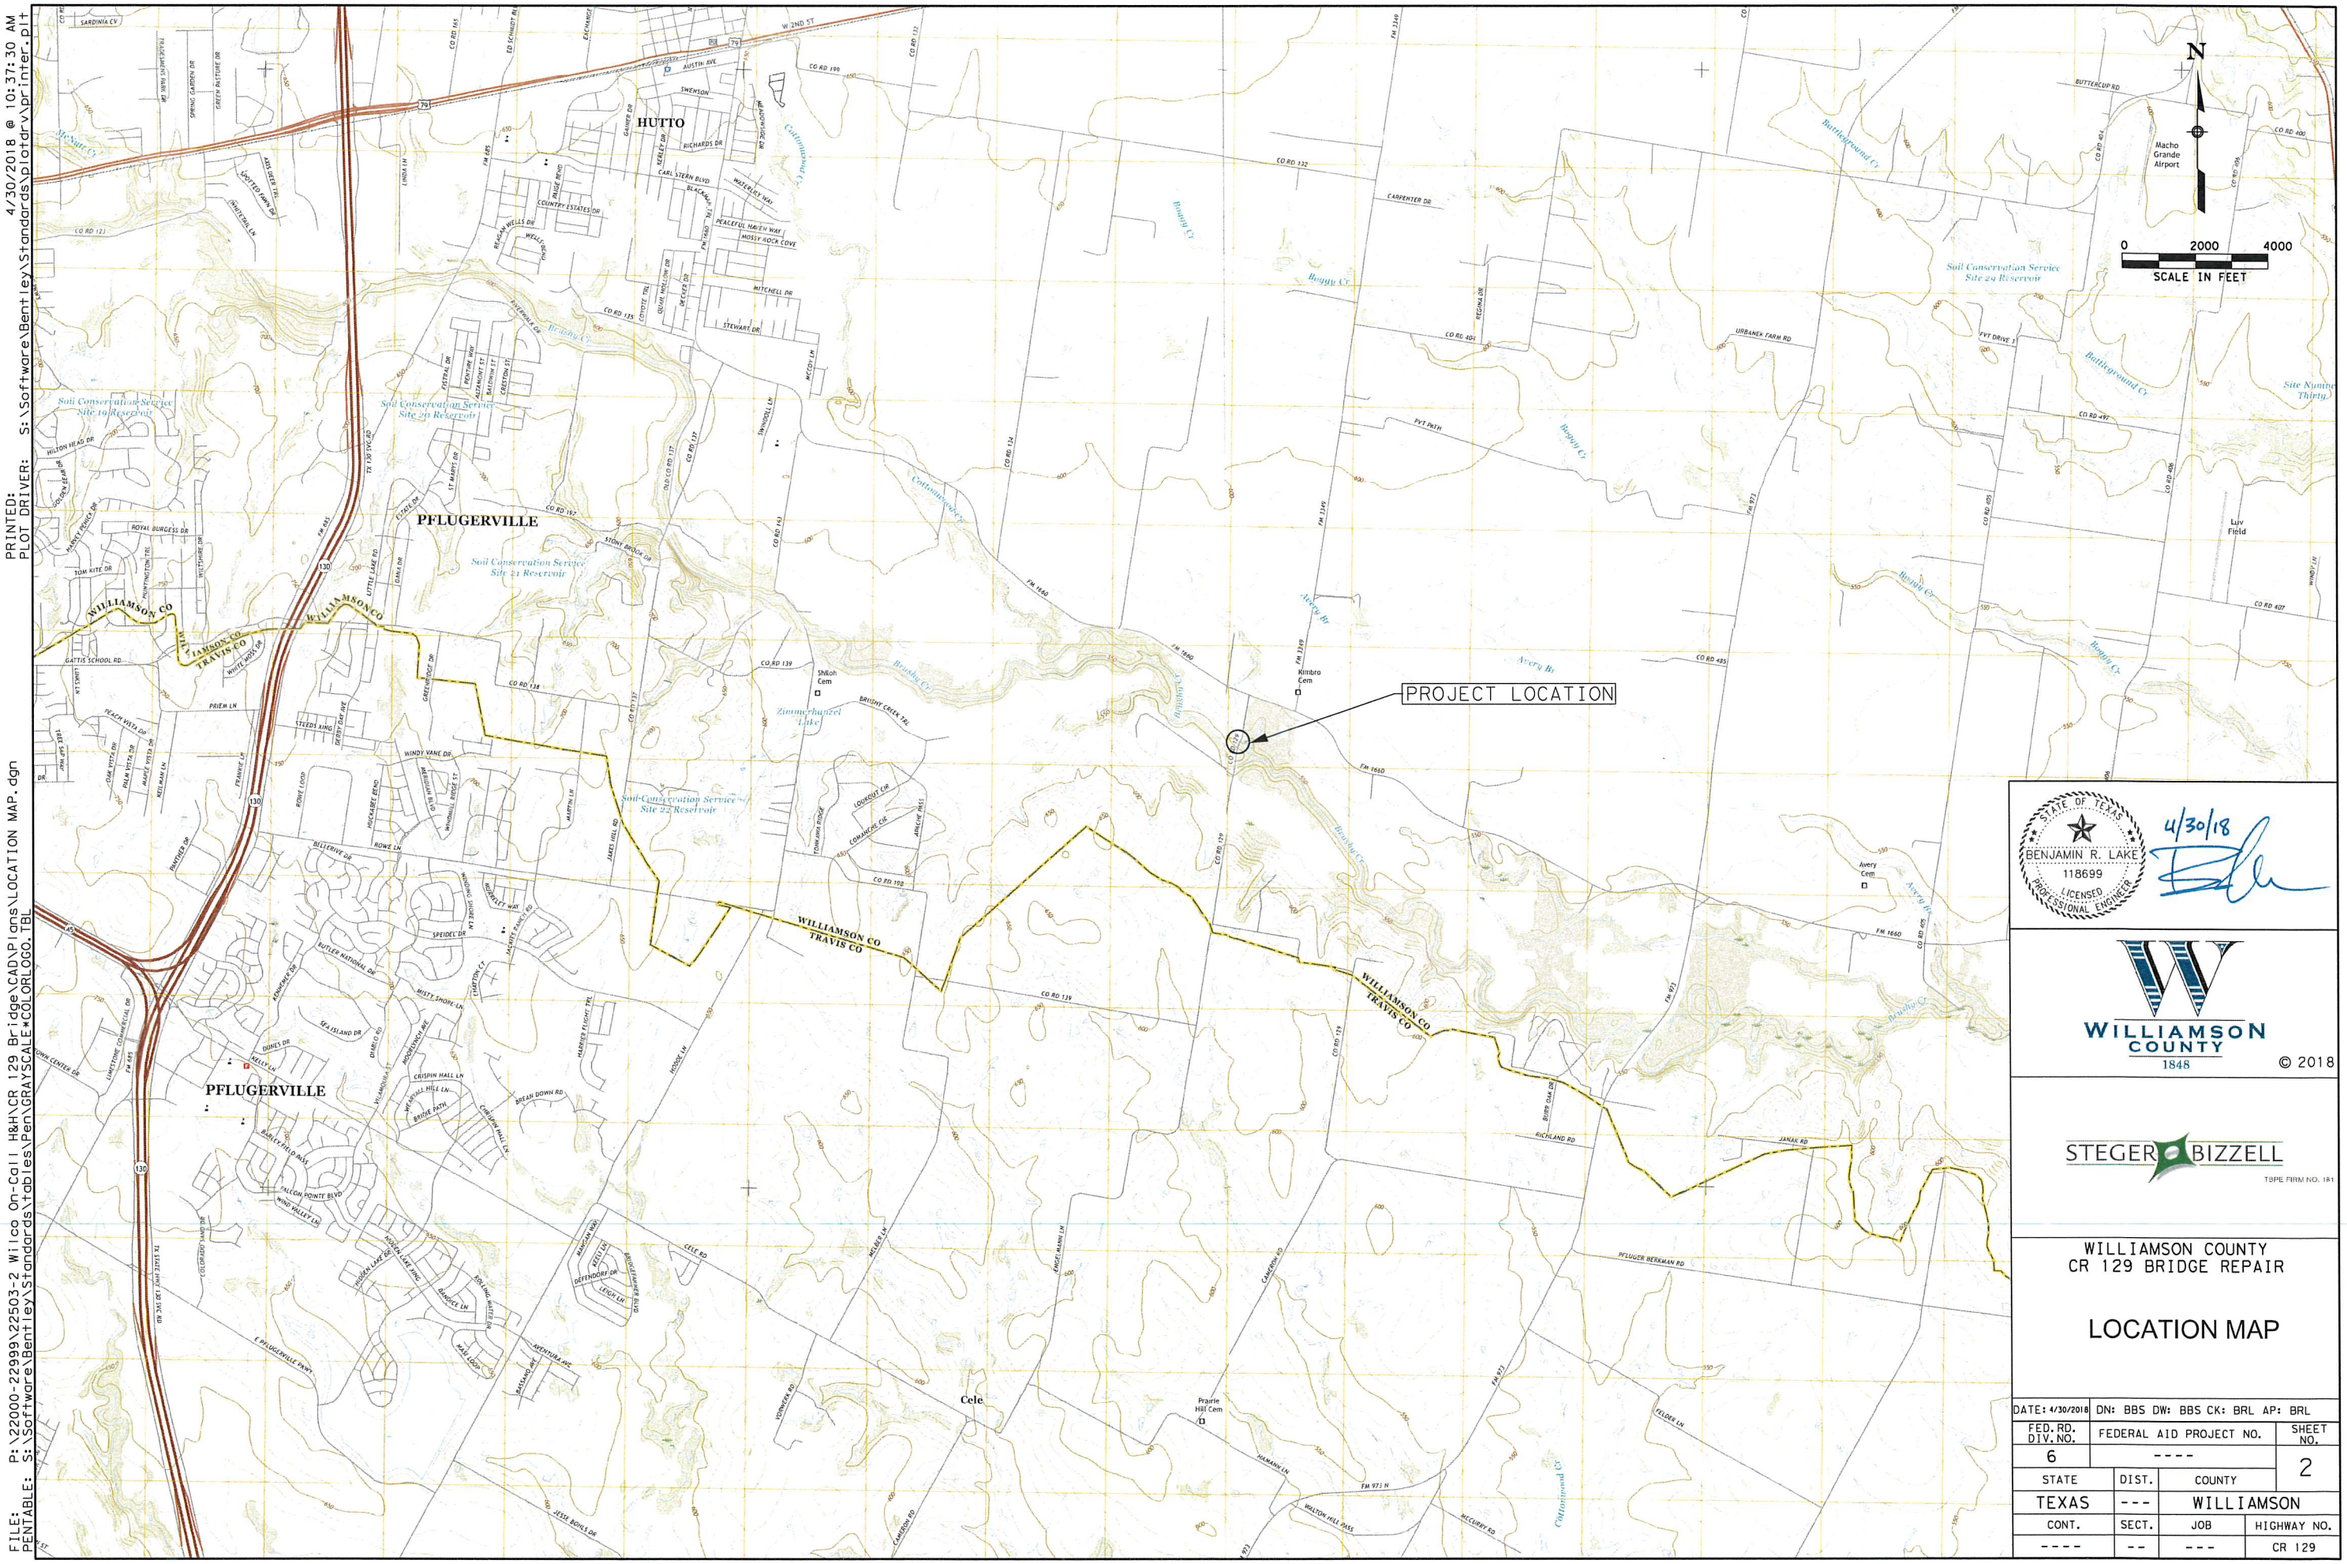

STATE OF TEXAS
BENJAMIN R. LAKE
118699
LICENSED PROFESSIONAL ENGINEER
4/30/18

WILLIAMSON COUNTY
1848

© 2018

STEGER BIZZELL
TBPE FIRM NO. 181

WILLIAMSON COUNTY
CR 129 BRIDGE REPAIR

LOCATION MAP

DATE: 4/30/2018	DN: BBS DW: BBS CK: BRL AP: BRL		
FED.RD. DIV.NO.	FEDERAL AID PROJECT NO.		SHEET NO.
6	----		2
STATE	DIST.	COUNTY	
TEXAS	---	WILLIAMSON	
CONT.	SECT.	JOB	HIGHWAY NO.
----	--	---	CR 129

FILE: P:\22000-22999\22503-2 Wilco On-Call H&H\CR 129 Bridge\CADD\Plans\ELASTOMERIC BEARING DETAILS.dgn
PENTABLE: S:\Software\Bentley\Standards\tables\Pen\GRAYSCALE*COLORLOGO.TBL
PRINTED: 4/30/2018 @ 11:42:07 AM
PLOT DRIVER: S:\Software\Bentley\Standards\plotdrv\printer.plt

GENERAL NOTES:

1. SHOP DRAWINGS FOR APPROVAL ARE REQUIRED.
2. A BEARING LAYOUT WHICH IDENTIFIES LOCATION AND ORIENTATION OF ALL BEARINGS SHALL BE DEVELOPED BY THE BEARING FABRICATOR. PERMANENTLY MARK EACH BEARING IN ACCORDANCE WITH THE BEARING LAYOUT. A COPY OF THE BEARING LAYOUT IS TO BE PROVIDED TO THE ENGINEER.
3. EXISTING BEARING PAD THICKNESS IS 2 3/4".

CONSTRUCTION NOTES:

1. RAISE GIRDERS IN ACCORDANCE WITH APPROVED LIFTING PLAN. DO NOT RAISE MORE THAN 1/4"
2. REMOVE ALL EXISTING BEARING PADS. DO NOT USE FLAME-CUTTING TECHNIQUES TO REMOVE BEARING PADS.
3. CLEAN EXISTING BEARING SEATS AND BEARING CONTACT AREA ON THE BOTTOMS OF THE CONCRETE GIRDERS IN ACCORDANCE WITH SPECIAL SPECIFICATIONS 4002, "ELASTOMERIC BEARING PADS".
4. LOWER EXISTING STRUCTURE AND REMOVE ALL HARDWARE OR APPURTENANCES USED TO RAISE THE GIRDERS.

LIFTING NOTES:

1. ALL WORK SHALL BE PERFORMED IN ACCORDANCE WITH ITEM 495 "RAISING EXISTING STRUCTURES"
2. LIFTING FROM EXISTING ABUTMENTS AND BENT CAPS IS PERMITTED.
3. LIFTING AT THE CONCRETE DIAPHRAGMS BETWEEN GIRDERS IS NOT PERMITTED.
4. SUPPORTING FALSEWORK ON THE EXISTING ABUTMENTS AND BENT CAPS IS PERMITTED.
5. PRIOR TO STARTING THE WORK OF RAISING THE STRUCTURE, THE CONTRACTOR WILL SUBMIT TO THE ENGINEER FOR APPROVAL DETAILED PLANS BEARING THE SEAL OF A REGISTERED PROFESSIONAL ENGINEER, SHOWING THE METHODS, MATERIALS, AND EQUIPMENT PROPOSED FOR THIS WORK.
6. INCLUDE ALL TEMPORARY ATTACHMENTS, SHORING, AND OTHER LIFTING HARDWARE IN THE SUBMITTAL. DESIGN SHORING SYSTEM TO CARRY FULL DEAD LOAD AND LIVE LOAD. LIVE LOAD WILL NOT BE ON THE SPAN DURING LIFTING.
7. RAISING THE STRUCTURE WILL NOT BE PAID FOR DIRECTLY, BUT WILL BE SUBSIDIARY TO SPECIAL SPECIFICATION 4002, "ELASTOMERIC BEARING PADS".

CR 129 BRIDGE AT BRUSHY CREEK JACKING REQUIREMENT TABLE				
SPAN	UNFACTORED SUPERSTRUCTURE DEAD LOAD PER GIRDER END (kips)	UNFACTORED LIVE LOAD PER GIRDER END (kips)	DL JACK REACTION (kips)	DL + LL JACK REACTION (kips)
1	117	32	234	222
2	115	32	230	219
3	117	32	234	222

JACKING REQUIREMENT NOTES:

1. LIFTING CAPACITIES (DL) ARE BASED ON SUPERSTRUCTURE DEAD LOAD PLUS A 100% INCREASE FACTOR AND ARE FOR EACH END OF EACH GIRDER.
2. LIFTING CAPACITIES (DL + LL) ARE BASED ON 1.3 TIMES THE DEAD LOAD PLUS 2.17 TIMES THE LIVE LOAD INCLUDING IMPACT.

ESTIMATED QUANTITIES				
ITEM CODE		DESCRIPTION	UNITS	QUANTITY
500	6001	MOBILIZATION	LS	1
502	6001	BARRICADES, SIGNS AND TRAFFIC HANDLING	MO	1
506	6038	TEMP SEDMT CONT FENCE (INSTALL)	LF	50
506	6039	TEMP SEDMT CONT FENCE (REMOVE)	LF	50
4002	6001	REPLACE ELASTOMERIC BEARING PADS	EA	24

TABLE OF ESTIMATED QUANTITIES		
LOCATION OF BEARING PAD TO BE REPLACED		ITEM 4002 EA
BENT	SPAN NO.	
1	1	4
2	1	4
2	2	4
3	2	4
3	3	4
4	3	4
TOTAL		24

STATE OF TEXAS
BENJAMIN R. LAKE
118699
LICENSED PROFESSIONAL ENGINEER
4/30/18

WILLIAMSON COUNTY
1848

© 2018

STEGER BIZZELL
TBPE FIRM NO. 181

WILLIAMSON COUNTY
CR 129 BRIDGE REPAIR

BEARING DETAILS & QUANTITIES

DATE: 4/30/2018	DN: BBS DW: BBS CK: BRL AP: BRL	
FED. RD. DIV. NO.	FEDERAL AID PROJECT NO.	SHEET NO.
6	----	3

STATE	DIST.	COUNTY	
TEXAS	---	WILLIAMSON	
CONT.	SECT.	JOB	HIGHWAY NO.
----	--	---	CR 129

FILE: PENTABLE: P:\22000-22999\22503-2 Wilco On-Call H&H\CR 129 Bridge\CAD\Plans\BEARING REPAIR - LOCATION LAYOUT.dgn S:\Software\Bentley\Standards\tables\Pen\GRAYSCALE*COLORLOGO.TBL
PRINTED: 4/30/2018 @ 11:43:51 AM
PLOT DRIVER: S:\Software\Bentley\Standards\plotdrv\printer.plt

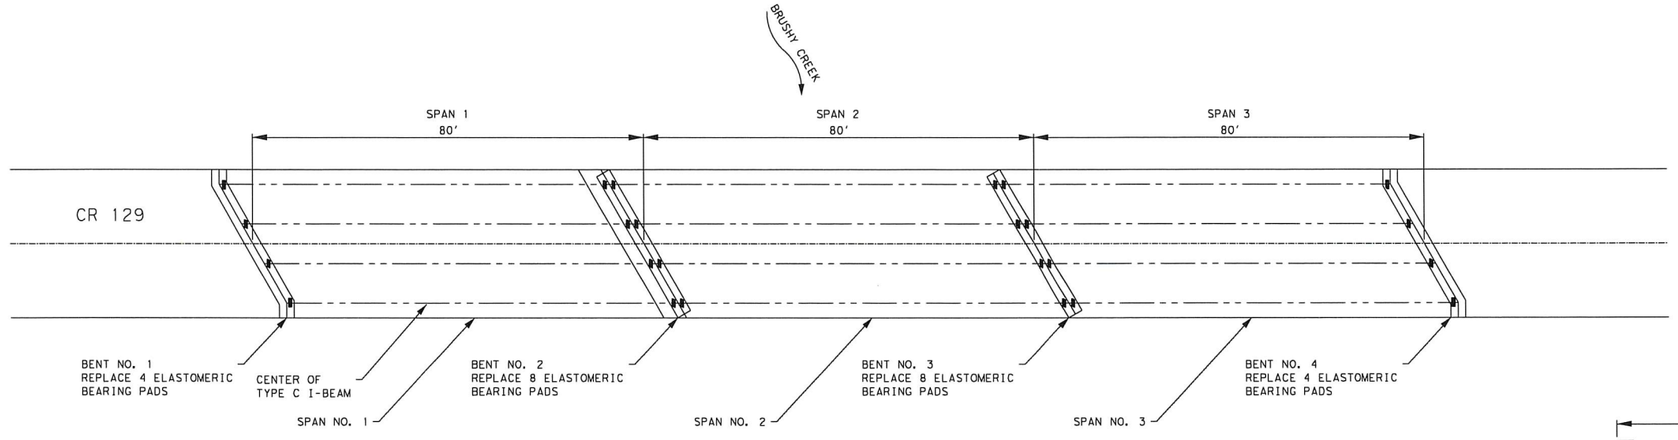

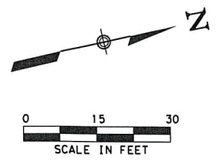

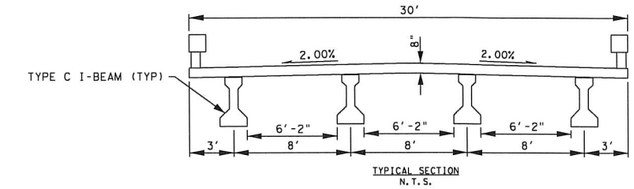

TYPICAL SECTION
N.T.S.

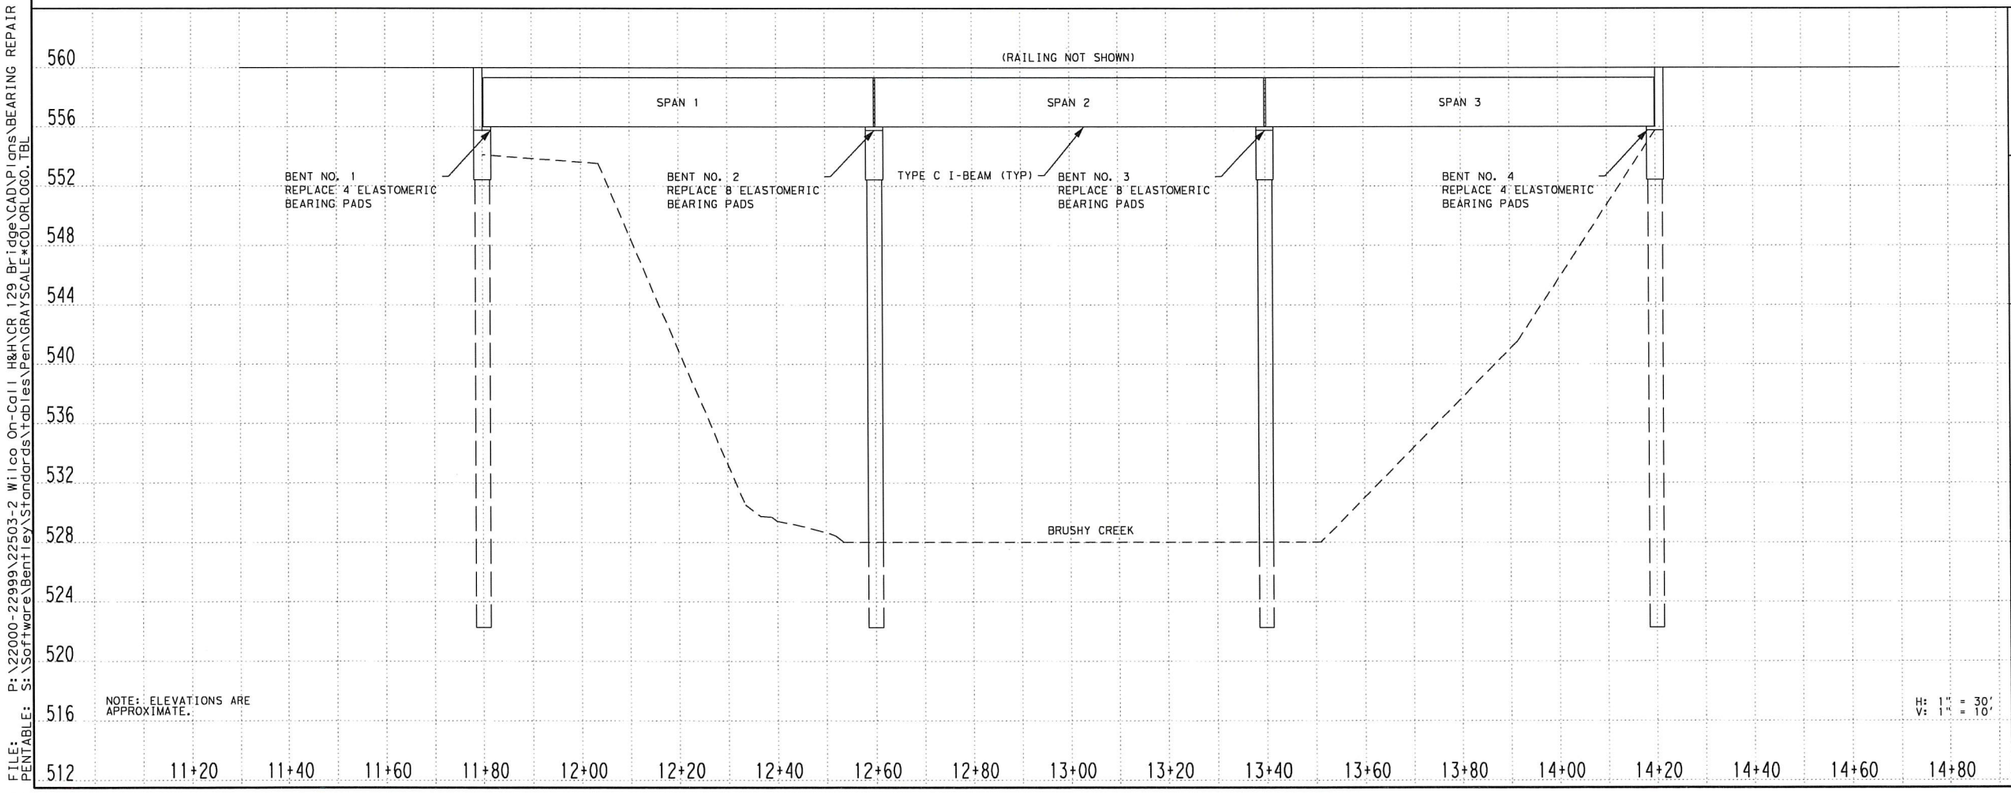

NOTE: ELEVATIONS ARE APPROXIMATE.

H: 1" = 30'
V: 1" = 10'

STATE OF TEXAS
BENJAMIN R. LAKE
118699
LICENSED PROFESSIONAL ENGINEER
4/30/18

WILLIAMSON COUNTY
1848

© 2018

STEGER BIZZELL
TBPE FIRM NO. 181

WILLIAMSON COUNTY
CR 129 BRIDGE REPAIR

BEARING REPAIR LAYOUT

DATE: 4/30/2018	DN: BBS	DW: BBS	CK: BRL	AP: BRL	
FED. RD. DIV. NO.	FEDERAL AID PROJECT NO.				SHEET NO.
6	----				4
STATE	DIST.	COUNTY			
TEXAS	---	WILLIAMSON			
CONT.	SECT.	JOB		HIGHWAY NO.	
----	--	---		CR 129	

PRINTED: 4/30/2018 @ 11:52:48 AM
PLOT DRIVER: S:\Software\Bentley\Standards\plotdrv\printer.plt
FILE: P:\22000-22999\22503-2 Wilco On-Call H&H\CR 129 Bridge\CAD\Plans\DETOUR PLAN.dgn
PENTABLE: S:\Software\Bentley\Standards\Tables\Pen\GRAYSCALE*COLORLOGO.TBL

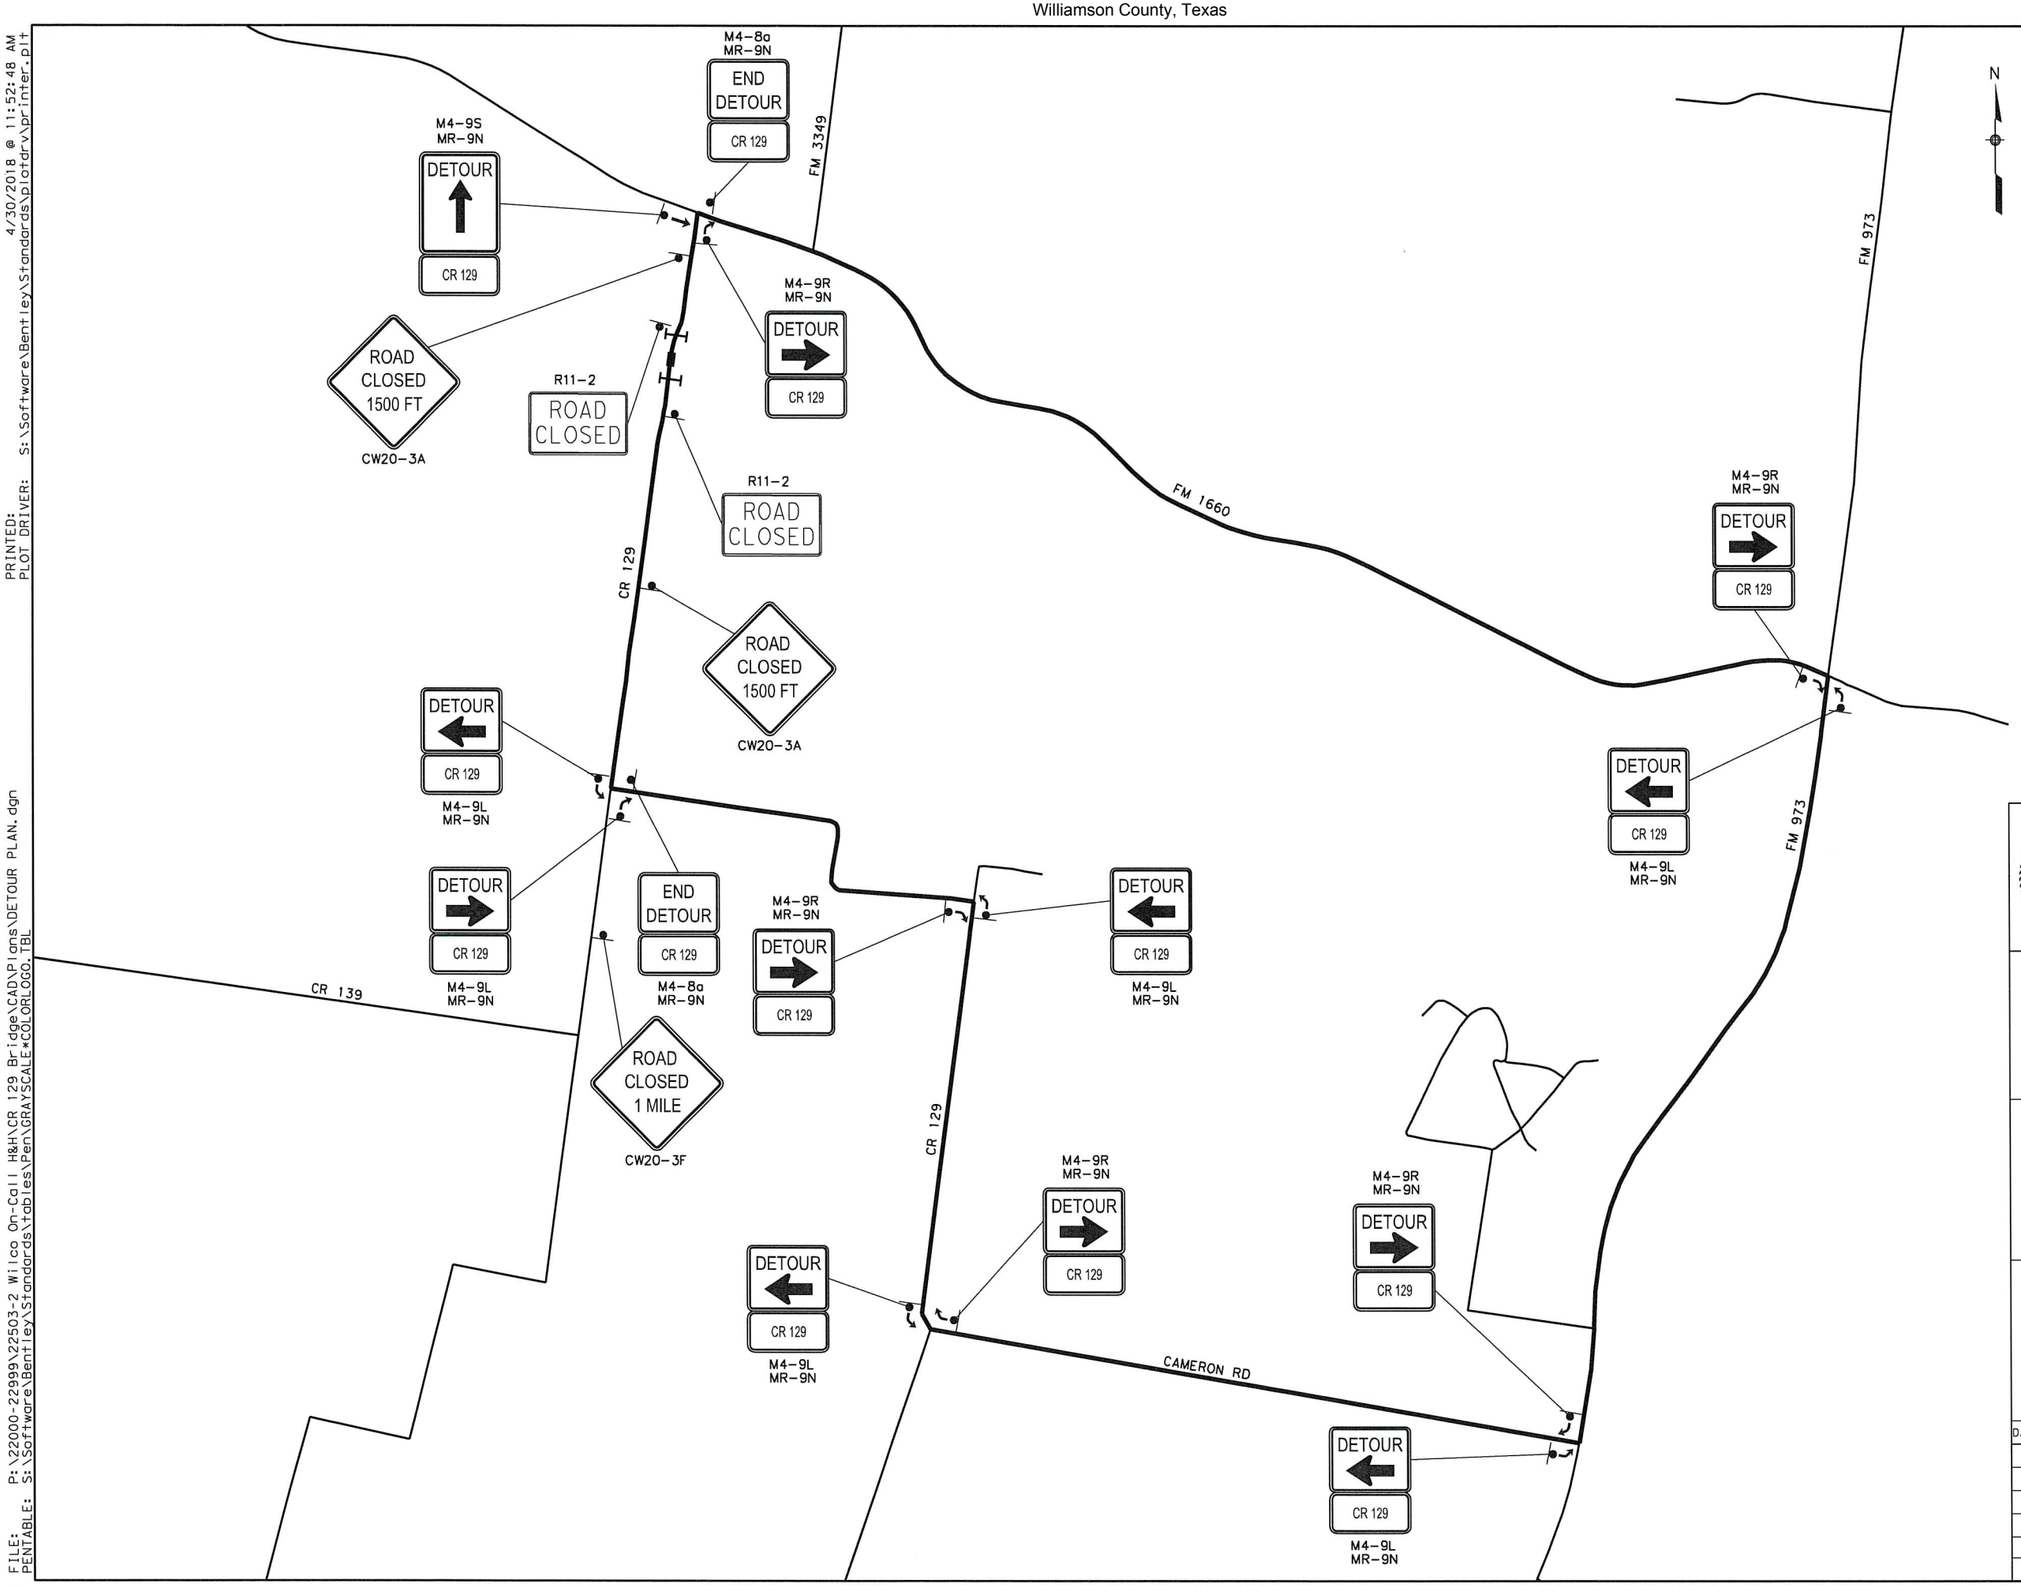

LEGEND:

- TYPE III BARRICADE
- SIGN POST
- DETOUR TRAFFIC FLOW

TRAFFIC CONTROL PHASING:

1. INSTALL TRAFFIC CONTROL MEASURES AND DETOUR SIGNING
2. CLOSE CR 129
3. PERFORM ELASTOMERIC BEARING PAD REPLACEMENT
4. REMOVE TRAFFIC CONTROL MEASURES AND DETOUR SIGNING
5. OPEN CR 129 FOR TRAFFIC

NOTES:

1. THE CONTRACTOR SHALL PROVIDE ACCESS TO ALL ADJACENT PROPERTY ALONG CR 129 AT ALL TIMES.
2. NO NIGHT TIME CLOSURES WILL BE ALLOWED; ALL ROADWAYS/LANES MUST BE OPEN TO TRAFFIC BY 6:00 PM EACH DAY.

STATE OF TEXAS
BENJAMIN R. LAKE
118699
LICENSED PROFESSIONAL ENGINEER
4/30/18

WILLIAMSON COUNTY
1848

© 2018

STEGER BIZZELL
TBPE FIRM NO. 181

WILLIAMSON COUNTY
CR 129 BRIDGE REPAIR

DETOUR PLAN

DATE: 4/30/2018	DN: BBS DW: BBS CK: BRL AP: BRL		
FED. RD. DIV. NO.	FEDERAL AID PROJECT NO.		SHEET NO.
6	----		5
STATE	DIST.	COUNTY	
TEXAS	---	WILLIAMSON	
CONT.	SECT.	JOB	HIGHWAY NO.
----	--	---	CR 129

DISCLAIMER:
The use of this standard is governed by the "Texas Engineering Practice Act". No warranty of any kind is made by TxDOT for any purpose whatsoever. TxDOT assumes no responsibility for the conversion of this standard to other formats or for incorrect results or damages resulting from its use.

DATE:
FILE:

BARRICADE AND CONSTRUCTION (BC) STANDARD SHEETS GENERAL NOTES:

1. The Barricade and Construction Standard Sheets (BC sheets) are intended to show typical examples for placement of temporary traffic control devices, construction pavement markings, and typical work zone signs. The information contained in these sheets meet or exceed the requirements shown in the "Texas Manual on Uniform Traffic Control Devices" (TMUTCD).

2. The development and design of the Traffic Control Plan (TCP) is the responsibility of the Engineer.

3. The Contractor may propose changes to the TCP that are signed and sealed by a licensed professional engineer for approval. The Engineer may develop, sign and seal Contractor proposed changes.

4. The Contractor is responsible for installing and maintaining the traffic control devices as shown in the plans. The Contractor may not move or change the approximate location of any device without the approval of the Engineer.

5. Geometric design of lane shifts and detours should, when possible, meet the applicable design criteria contained in manuals such as the American Association of State Highway and Transportation Officials (AASHTO), "A Policy on Geometric Design of Highways and Streets," the TxDOT "Roadway Design Manual" or engineering judgment.

6. When projects abut, the Engineer(s) may omit the END ROAD WORK, TRAFFIC FINES DOUBLE, and other advance warning signs if the signing would be redundant and the work areas appear continuous to the motorists. If the adjacent project is completed first, the Contractor shall erect the necessary warning signs as shown on these sheets, the TCP sheets or as directed by the Engineer. The BEGIN ROAD WORK NEXT X MILES sign shall be revised to show appropriate work zone distance.

7. The Engineer may require duplicate warning signs on the median side of divided highways where median width will permit and traffic volumes justify the signing.

8. All signs shall be constructed in accordance with the details found in the "Standard Highway Sign Designs for Texas," latest edition. Sign details not shown in this manual shall be shown in the plans or the Engineer shall provide a detail to the Contractor before the sign is manufactured.

9. The temporary traffic control devices shown in the illustrations of the BC sheets are examples. As necessary, the Engineer will determine the most appropriate traffic control devices to be used.

10. As shown on BC(2), the OBEY WARNING SIGNS STATE LAW sign, STAY ALERT TALK OR TEXT LATER (see Sign Detail G20-10T) and the WORK ZONE TRAFFIC FINES DOUBLE sign with plaque shall be erected in advance of the CSJ limits. However, the TRAFFIC FINES DOUBLE sign will not be required on projects consisting solely of mobile operation work, such as striping or milling edgeline rumble strips. The BEGIN ROAD WORK NEXT X MILES, CONTRACTOR and END ROAD WORK signs shall be erected at or near the CSJ limits.

11. Except for devices required by Note 10, traffic control devices should be in place only while work is actually in progress or a definite need exists.

12. The Engineer has the final decision on the location of all traffic control devices.

13. Inactive equipment and work vehicles, including workers' private vehicles must be parked away from travel lanes. They should be as close to the right-of-way line as possible, or located behind a barrier or guardrail, or as approved by the Engineer.

WORKER SAFETY APPAREL NOTES:

1. Workers on foot who are exposed to traffic or to construction equipment within the right-of-way shall wear high-visibility safety apparel meeting the requirements of ISEA "American National Standard for High-Visibility Apparel," or equivalent revisions, and labeled as ANSI 107-2004 standard performance for Class 2 or 3 risk exposure. Class 3 garments should be considered for high traffic volume work areas or night time work.

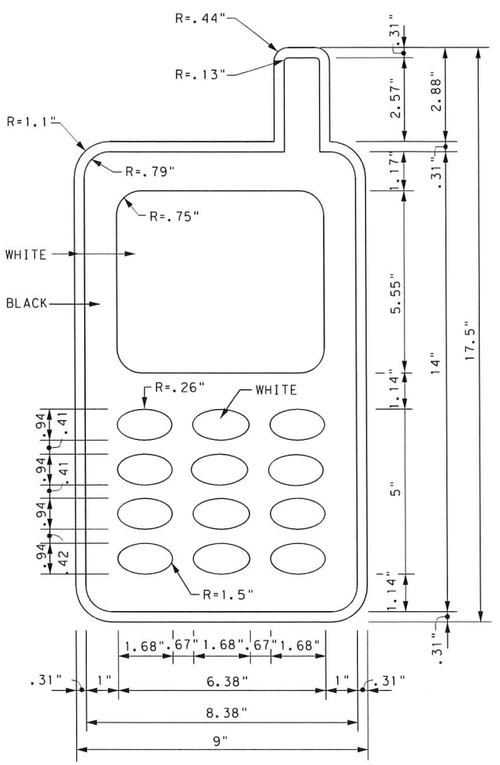

3.0" Radius, 1.25" Border, 0.75" Indent, Black on Yellow;
[STAY ALERT] Font: D
3.0" Radius, 1.25" Border, 0.75" Indent, Black on Orange;
[TALK OR TEXT LATER] Font: C specified length;

SIGN DETAIL (G20-10T)

Only pre-qualified products shall be used. The "Compliant Work Zone Traffic Control Devices List" (CWZTCD) describes pre-qualified products and their sources and may be found on-line at the web address given below or by contacting:

Texas Department of Transportation
Traffic Operations Division - TE
Phone (512) 416-3118

THE DOCUMENTS BELOW CAN BE FOUND ON-LINE AT http://www.txdot.gov
COMPLIANT WORK ZONE TRAFFIC CONTROL DEVICES LIST (CWZTCD)
DEPARTMENTAL MATERIAL SPECIFICATIONS (DMS)
MATERIAL PRODUCER LIST (MPL)
ROADWAY DESIGN MANUAL - SEE "MANUALS (ONLINE MANUALS)"
STANDARD HIGHWAY SIGN DESIGNS FOR TEXAS (SHSD)
TEXAS MANUAL ON UNIFORM TRAFFIC CONTROL DEVICES (TMUTCD)
TRAFFIC ENGINEERING STANDARD SHEETS

Texas Department of Transportation | Traffic Operations Division Standard

BARRICADE AND CONSTRUCTION GENERAL NOTES AND REQUIREMENTS

BC(1)-14

FILE: bc-14.dgn	DN: TxDOT	CK: TxDOT	DW: TxDOT	CK: TxDOT
©TxDOT November 2002	CONT	SECT	JOB	HIGHWAY
REVISIONS 4-03 5-10 8-14 9-07 7-13	DIST	COUNTY		SHEET NO.

95

DISCLAIMER:
The use of this standard is governed by the "Texas Engineering Practice Act". No warranty of any kind is made by TxDOT for any purpose whatsoever. TxDOT assumes no responsibility for the conversion of this standard to other formats or for incorrect results or damages resulting from its use.

DATE:
FILE:

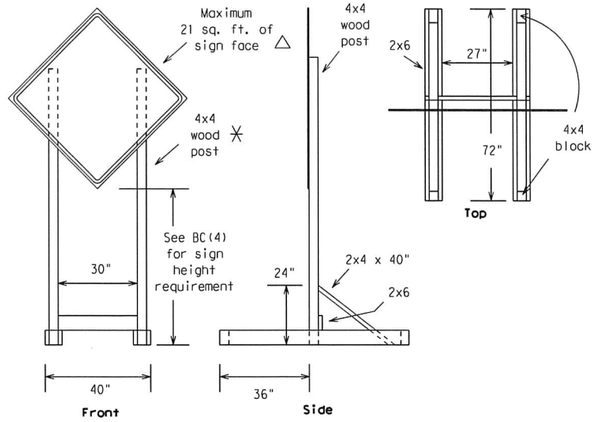

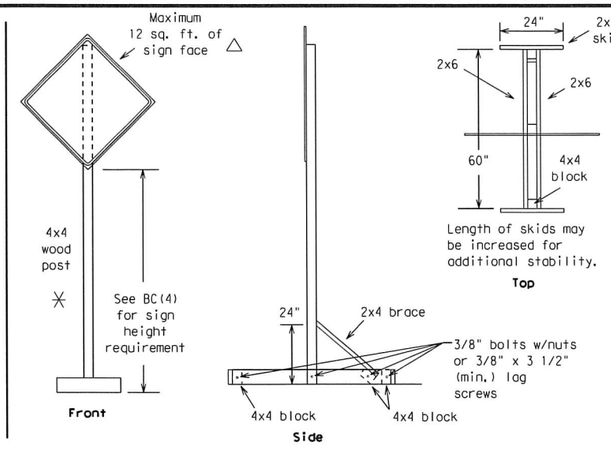

SKID MOUNTED WOOD SIGN SUPPORTS

LONG/INTERMEDIATE TERM STATIONARY - PORTABLE SKID MOUNTED SIGN SUPPORTS □

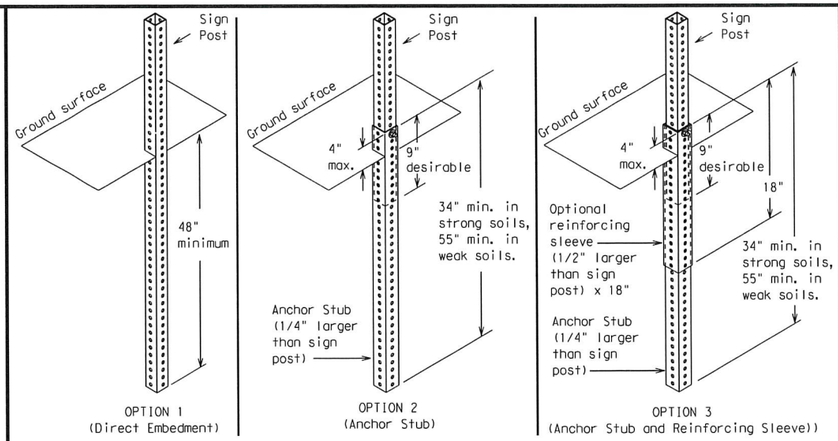

PERFORMED SQUARE METAL TUBING

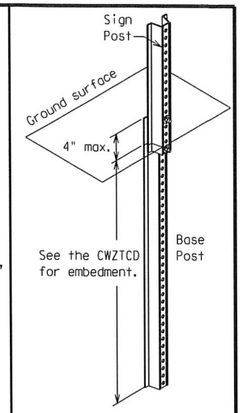

WING CHANNEL
Lap-splice/base bolted anchor

GROUND MOUNTED SIGN SUPPORTS

Refer to the CWZTCD and the manufacturer's installation procedure for each type sign support.
The maximum sign square footage shall adhere to the manufacturer's recommendation.
Two post installations can be used for larger signs.

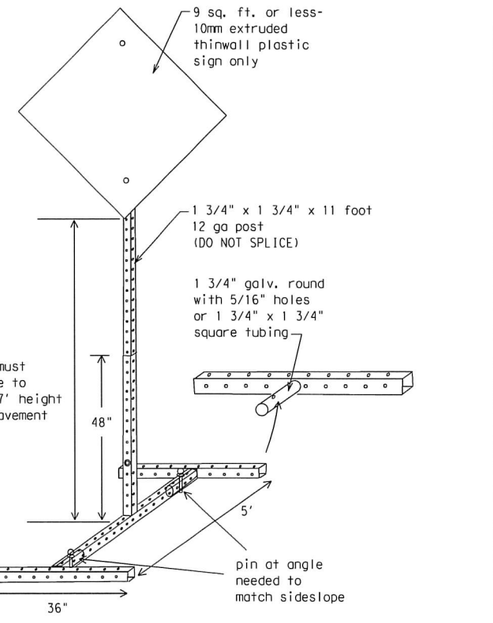

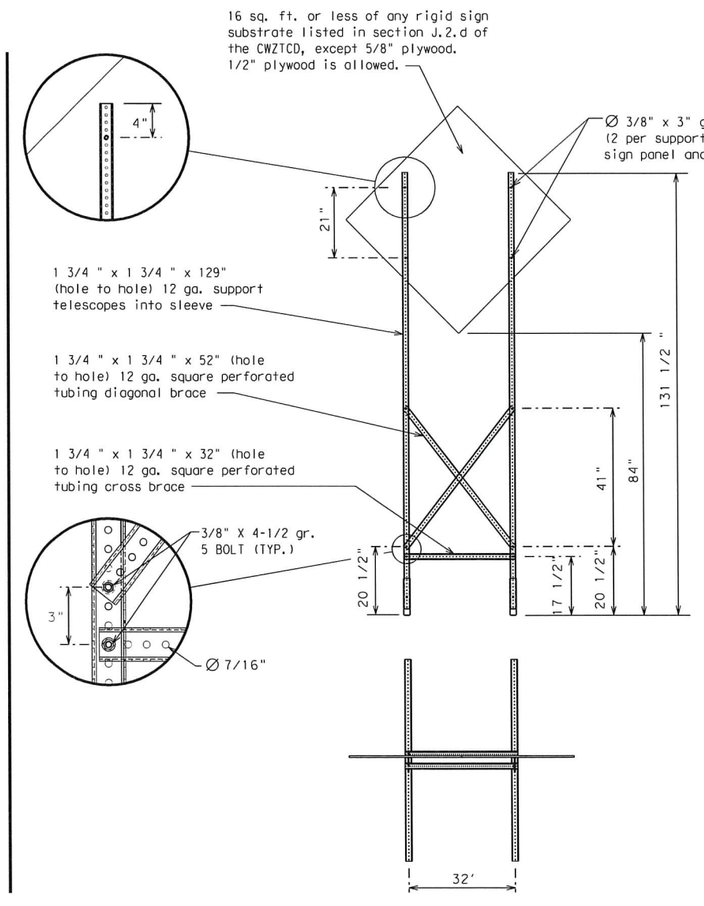

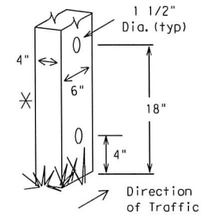

Nominal Post Size	Number of Posts	Maximum Sq. feet of Sign Face	Minimum Soil Embedment	Drilled Hole(s) Required
4 x 4	1	12	36"	NO
4 x 4	2	21	36"	NO
4 x 6	1	21	36"	YES
4 x 6	2	36	36"	YES

WOOD POST SYSTEM FOR GROUND MOUNTED SIGN SUPPORTS

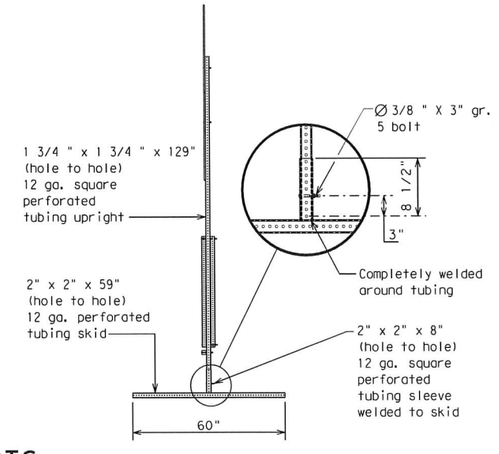

WEDGE ANCHORS

Both steel and plastic Wedge Anchor Systems as shown on the SMD Standard Sheets may be used as temporary sign supports for signs up to 10 square feet of sign face. They may be set in concrete or in sturdy soils if approved by the Engineer. (See web address for "Traffic Engineering Standard Sheets" on BC(1)).

OTHER DESIGNS

MORE DETAILS OF APPROVED LONG/INTERMEDIATE AND SHORT TERM SUPPORTS CAN BE FOUND ON THE CWZTCD LIST. SEE BC(1) FOR WEBSITE LOCATION.

GENERAL NOTES

1. Nails may be used in the assembly of wooden sign supports, but 3/8" bolts with nuts or 3/8" x 3 1/2" lag screws must be used on every joint for final connection.
2. No more than 2 sign posts shall be placed within a 7 ft. circle, except for specific materials noted on the CWZTCD List.
3. When project is completed, all sign supports and foundations shall be removed from the project site. This will be considered subsidiary to Item 502.

□ See BC(4) for definition of "Work Duration."

✳ Wood sign posts MUST be one piece. Splicing will NOT be allowed. Posts shall be painted white.

△ See the CWZTCD for the type of sign substrate that can be used for each approved sign support.

SHEET 5 OF 12

Texas Department of Transportation | Traffic Operations Division Standard

BARRICADE AND CONSTRUCTION TYPICAL SIGN SUPPORT

BC(5)-14

FILE: bc-14.dgn	DN: TxDOT	CK: TxDOT	DW: TxDOT	CK: TxDOT
© TxDOT November 2002	CONT	SECT	JOB	HIGHWAY
REVISIONS 9-07 8-14 7-13	DIST	COUNTY		SHEET NO.

99

SKID MOUNTED PERFORATED SQUARE STEEL TUBING SIGN SUPPORTS

DISCLAIMER:
The use of this standard is governed by the "Texas Engineering Practice Act". No warranty of any kind is made by TxDOT for any purpose whatsoever. TxDOT assumes no responsibility for the conversion of this standard to other formats or for incorrect results or damages resulting from its use.

DATE:
FILE:

WHEN NOT IN USE, REMOVE THE PCMS FROM THE RIGHT-OF-WAY OR PLACE THE PCMS BEHIND BARRIER OR GUARDRAIL WITH SIGN PANEL TURNED PARALLEL TO TRAFFIC

PORTABLE CHANGEABLE MESSAGE SIGNS

1. The Engineer/Inspector shall approve all messages used on portable changeable message signs (PCMS).
2. Messages on PCMS should contain no more than 8 words (about four to eight characters per word), not including simple words such as "TO," "FOR," "AT," etc.
3. Messages should consist of a single phase, or two phases that alternate. Three-phase messages are not allowed. Each phase of the message should convey a single thought, and must be understood by itself.
4. Use the word "EXIT" to refer to an exit ramp on a freeway; i.e., "EXIT CLOSED." Do not use the term "RAMP."
5. Always use the route or interstate designation (IH, US, SH, FM) along with the number when referring to a roadway.
6. When in use the bottom of a stationary PCMS message panel should be a minimum 7 feet above the roadway, where possible.
7. The message term "WEEKEND" should be used only if the work is to start on Saturday morning and end by Sunday evening at midnight. Actual days and hours of work should be displayed on the PCMS if work is to begin on Friday evening and/or continue into Monday morning.
8. The Engineer/Inspector may select one of two options which are available for displaying a two-phase message on a PCMS. Each phase may be displayed for either four seconds each or for three seconds each.
9. Do not "flash" messages or words included in a message. The message should be steady burn or continuous while displayed.
10. Do not present redundant information on a two-phase message; i.e., keeping two lines of the message the same and changing the third line.
11. Do not use the word "Danger" in message.
12. Do not display the message "LANES SHIFT LEFT" or "LANES SHIFT RIGHT" on a PCMS. Drivers do not understand the message.
13. Do not display messages that scroll horizontally or vertically across the face of the sign.
14. The following table lists abbreviated words and two-word phrases that are acceptable for use on a PCMS. Both words in a phrase must be displayed together. Words or phrases not on this list should not be abbreviated, unless shown in the TMUTCD.
15. PCMS character height should be at least 18 inches for trailer mounted units. They should be visible from at least 1/2 (.5) mile and the text should be legible from at least 600 feet at night and 800 feet in daylight. Truck mounted units must have a character height of 10 inches and must be legible from at least 400 feet.
16. Each line of text should be centered on the message board rather than left or right justified.
17. If disabled, the PCMS should default to an illegible display that will not alarm motorists and will only be used to alert workers that the PCMS has malfunctioned. A pattern such as a series of horizontal solid bars is appropriate.

WORD OR PHRASE	ABBREVIATION
Access Road	ACCS RD
Alternate	ALT
Avenue	AVE
Best Route	BEST RTE
Boulevard	BLVD
Bridge	BRDG
Cannot	CANT
Center	CTR
Construction Ahead	CONST AHD
CROSSING	XING
Detour Route	DETOUR RTE
Do Not	DONT
East	E
Eastbound	(route) E
Emergency	EMER
Emergency Vehicle	EMER VEH
Entrance, Enter	ENT
Express Lane	EXP LN
Expressway	EXPWY
XXXX Feet	XXXX FT
Fog Ahead	FOG AHD
Freeway	FRWY, FWY
Freeway Blocked	FWY BLKD
Friday	FRI
Hazardous Driving	HAZ DRIVING
Hazardous Material	HAZMAT
High-Occupancy	HOV
Vehicle Highway	HWY
Hour(s)	HR, HRS
Information	INFO
It Is	ITS
Junction	JCT
Left	LFT
Left Lane	LFT LN
Lane Closed	LN CLOSED
Lower Level	LWR LEVEL
Maintenance	MAINT

WORD OR PHRASE	ABBREVIATION
Major	MAJ
Miles	MI
Miles Per Hour	MPH
Minor	MNR
Monday	MON
Normal	NORM
North	N
Northbound	(route) N
Parking	PKING
Road	RD
Right Lane	RT LN
Saturday	SAT
Service Road	SERV RD
Shoulder	SHLDR
Slippery	SLIP
South	S
Southbound	(route) S
Speed	SPD
Street	ST
Sunday	SUN
Telephone	PHONE
Temporary	TEMP
Thursday	THURS
To Downtown	TO DWNTN
Traffic	TRAF
Travelers	TRVLRS
Tuesday	TUES
Time Minutes	TIME MIN
Upper Level	UPR LEVEL
Vehicles (s)	VEH, VEHS
Warning	WARN
Wednesday	WED
Weight Limit	WT LIMIT
West	W
Westbound	(route) W
Wet Pavement	WET PVMT
Will Not	WONT

Roadway designation # IH-number, US-number, SH-number, FM-number

RECOMMENDED PHASES AND FORMATS FOR PCMS MESSAGES DURING ROADWORK ACTIVITIES

(The Engineer may approve other messages not specifically covered here.)

Phase 1: Condition Lists

Road/Lane/Ramp Closure List

- FREEWAY CLOSED X MILE
- FRONTAGE ROAD CLOSED
- ROAD CLOSED AT SH XXX
- SHOULDER CLOSED XXX FT
- ROAD CLSD AT FM XXXX
- RIGHT LN CLOSED XXX FT
- RIGHT X LANES CLOSED
- RIGHT X LANES OPEN
- CENTER LANE CLOSED
- DAYTIME LANE CLOSURES
- NIGHT LANE CLOSURES
- I-XX SOUTH EXIT CLOSED
- VARIOUS LANES CLOSED
- EXIT XXX CLOSED X MILE
- EXIT CLOSED
- RIGHT LN TO BE CLOSED
- MALL DRIVEWAY CLOSED
- X LANES CLOSED TUE - FRI
- XXXXXXXX BLVD CLOSED

Other Condition List

- ROADWORK XXX FT
- ROAD REPAIRS XXXX FT
- FLAGGER XXXX FT
- LANE NARROWS XXXX FT
- RIGHT LN NARROWS XXXX FT
- TWO-WAY TRAFFIC XX MILE
- MERGING TRAFFIC XXXX FT
- CONST TRAFFIC XXX FT
- LOOSE GRAVEL XXXX FT
- UNEVEN LANES XXXX FT
- DETOUR X MILE
- ROUGH ROAD XXXX FT
- ROADWORK PAST SH XXXX
- ROADWORK NEXT FRI-SUN
- BUMP XXXX FT
- US XXX EXIT X MILES
- TRAFFIC SIGNAL XXXX FT
- LANES SHIFT *

* LANES SHIFT in Phase 1 must be used with STAY IN LANE in Phase 2.

Phase 2: Possible Component Lists

Action to Take/Effect on Travel List

- MERGE RIGHT
- FORM X LINES RIGHT
- DETOUR NEXT X EXITS
- USE XXXXX RD EXIT
- USE EXIT XXX
- USE EXIT I-XX NORTH
- STAY ON US XXX SOUTH
- USE I-XX E TO I-XX N
- TRUCKS USE US XXX N
- WATCH FOR TRUCKS
- WATCH FOR TRUCKS
- EXPECT DELAYS
- EXPECT DELAYS
- PREPARE TO STOP
- REDUCE SPEED XXX FT
- END SHOULDER USE
- USE OTHER ROUTES
- WATCH FOR WORKERS
- STAY IN LANE *

Location List

- AT FM XXXX
- BEFORE RAILROAD CROSSING
- NEXT X MILES
- PAST US XXX EXIT
- XXXXXXX TO XXXXXXX
- US XXX TO FM XXXX

Warning List

- SPEED LIMIT XX MPH
- MAXIMUM SPEED XX MPH
- MINIMUM SPEED XX MPH
- ADVISORY SPEED XX MPH
- RIGHT LANE EXIT
- USE CAUTION
- DRIVE SAFELY
- DRIVE WITH CARE

** Advance Notice List

- TUE-FRI XX AM- X PM
- APR XX-XX X PM-X AM
- BEGINS MONDAY
- BEGINS MAY XX
- MAY X-X XX PM - XX AM
- NEXT FRI-SUN
- XX AM TO XX PM
- NEXT TUE AUG XX
- TONIGHT XX PM- XX AM

* LANES SHIFT in Phase 1 must be used with STAY IN LANE in Phase 2.

** See Application Guidelines Note 6.

APPLICATION GUIDELINES

1. Only 1 or 2 phases are to be used on a PCMS.
2. The 1st phase (or both) should be selected from the "Road/Lane/Ramp Closure List" and the "Other Condition List".
3. A 2nd phase can be selected from the "Action to Take/Effect on Travel, Location, General Warning, or Advance Notice Phase Lists".
4. A Location Phase is necessary only if a distance or location is not included in the first phase selected.
5. If two PCMS are used in sequence, they must be separated by a minimum of 1000 ft. Each PCMS shall be limited to two phases, and should be understandable by themselves.
6. For advance notice, when the current date is within seven days of the actual work date, calendar days should be replaced with days of the week. Advance notification should typically be for no more than one week prior to the work.

WORDING ALTERNATIVES

1. The words RIGHT, LEFT and ALL can be interchanged as appropriate.
2. Roadway designations IH, US, SH, FM and LP can be interchanged as appropriate.
3. EAST, WEST, NORTH and SOUTH (or abbreviations E, W, N and S) can be interchanged as appropriate.
4. Highway names and numbers replaced as appropriate.
5. ROAD, HIGHWAY and FREEWAY can be interchanged as needed.
6. AHEAD may be used instead of distances if necessary.
7. FT and MI, MILE and MILES interchanged as appropriate.
8. AT, BEFORE and PAST interchanged as needed.
9. Distances or AHEAD can be eliminated from the message if a location phase is used.

PCMS SIGNS WITHIN THE R.O.W. SHALL BE BEHIND GUARDRAIL OR CONCRETE BARRIER OR SHALL HAVE A MINIMUM OF FOUR (4) PLASTIC DRUMS PLACED PERPENDICULAR TO TRAFFIC ON THE UPSTREAM SIDE OF THE PCMS, WHEN EXPOSED TO ONE DIRECTION OF TRAFFIC. WHEN EXPOSED TO TWO WAY TRAFFIC, THE FOUR DRUMS SHOULD BE PLACED WITH ONE DRUM AT EACH OF THE FOUR CORNERS OF THE UNIT.

FULL MATRIX PCMS SIGNS

1. When Full Matrix PCMS signs are used, the character height and legibility/visibility requirements shall be maintained as listed in Note 15 under "PORTABLE CHANGEABLE MESSAGE SIGNS" above.
2. When symbol signs, such as the "Flagger Symbol"(CW20-7) are represented graphically on the Full Matrix PCMS sign and, with the approval of the Engineer, it shall maintain the legibility/visibility requirement listed above.
3. When symbol signs are represented graphically on the Full Matrix PCMS, they shall only supplement the use of the static sign represented, and shall not substitute for, or replace that sign.
4. A full matrix PCMS may be used to simulate a flashing arrow board provided it meets the visibility, flash rate and dimming requirements on BC(7), for the same size arrow.

Texas Department of Transportation — Traffic Operations Division Standard

BARRICADE AND CONSTRUCTION PORTABLE CHANGEABLE MESSAGE SIGN (PCMS)

BC(6)-14

FILE:	DC-14.dgn	DN: TxDOT	CK: TxDOT	DW: TxDOT	CK: TxDOT
© TxDOT	November 2002	CONT	SECT	JOB	HIGHWAY
REVISIONS					
9-07 8-14		DIST	COUNTY		SHEET NO.
7-13					

100

DISCLAIMER:
The use of this standard is governed by the "Texas Engineering Practice Act". No warranty of any kind is made by TxDOT for any purpose whatsoever. TxDOT assumes no responsibility for the conversion of this standard to other formats or for incorrect results or damages resulting from its use.

DATE:
FILE:

GENERAL NOTES

1. For long term stationary work zones on freeways, drums shall be used as the primary channelizing device.
2. For intermediate term stationary work zones on freeways, drums should be used as the primary channelizing device but may be replaced in tangent sections by vertical panels, or 42" two-piece cones. In tangent sections one-piece cones may be used with the approval of the Engineer but only if personnel are present on the project at all times to maintain the cones in proper position and location.
3. For short term stationary work zones on freeways, drums are the preferred channelizing device but may be replaced in tapers, transitions and tangent sections by vertical panels, two-piece cones or one-piece cones as approved by the Engineer.
4. Drums and all related items shall comply with the requirements of the current version of the "Texas Manual on Uniform Traffic Control Devices" (TMUTCD) and the "Compliant Work Zone Traffic Control Devices List" (CWZTCD).
5. Drums, bases, and related materials shall exhibit good workmanship and shall be free from objectionable marks or defects that would adversely affect their appearance or serviceability.
6. The Contractor shall have a maximum of 24 hours to replace any plastic drums identified for replacement by the Engineer/Inspector. The replacement device must be an approved device.

GENERAL DESIGN REQUIREMENTS

Pre-qualified plastic drums shall meet the following requirements:

1. Plastic drums shall be a two-piece design; the "body" of the drum shall be the top portion and the "base" shall be the bottom.
2. The body and base shall lock together in such a manner that the body separates from the base when impacted by a vehicle traveling at a speed of 20 MPH or greater but prevents accidental separation due to normal handling and/or air turbulence created by passing vehicles.
3. Plastic drums shall be constructed of lightweight flexible, and deformable materials. The Contractor shall NOT use metal drums or single piece plastic drums as channelization devices or sign supports.
4. Drums shall present a profile that is a minimum of 18 inches in width at the 36 inch height when viewed from any direction. The height of drum unit (body installed on base) shall be a minimum of 36 inches and a maximum of 42 inches.
5. The top of the drum shall have a built-in handle for easy pickup and shall be designed to drain water and not collect debris. The handle shall have a minimum of two widely spaced 9/16 inch diameter holes to allow attachment of a warning light, warning reflector unit or approved compliant sign.
6. The exterior of the drum body shall have a minimum of four alternating orange and white retroreflective circumferential stripes not less than 4 inches nor greater than 8 inches in width. Any non-reflectorized space between any two adjacent stripes shall not exceed 2 inches in width.
7. Bases shall have a maximum width of 36 inches, a maximum height of 4 inches, and a minimum of two footholds of sufficient size to allow base to be held down while separating the drum body from the base.
8. Plastic drums shall be constructed of ultra-violet stabilized, orange, high-density polyethylene (HDPE) or other approved material.
9. Drum body shall have a maximum unballasted weight of 11 lbs.
10. Drum and base shall be marked with manufacturer's name and model number.

RETROREFLECTIVE SHEETING

1. The stripes used on drums shall be constructed of sheeting meeting the color and retroreflectivity requirements of Departmental Materials Specification DMS-8300, "Sign Face Materials." Type A reflective sheeting shall be supplied unless otherwise specified in the plans.
2. The sheeting shall be suitable for use on and shall adhere to the drum surface such that, upon vehicular impact, the sheeting shall remain adhered in-place and exhibit no delaminating, cracking, or loss of retroreflectivity other than that loss due to abrasion of the sheeting surface.

BALLAST

1. Unballasted bases shall be large enough to hold up to 50 lbs. of sand. This base, when filled with the ballast material, should weigh between 35 lbs (minimum) and 50 lbs (maximum). The ballast may be sand in one to three sandbags separate from the base, sand in a sand-filled plastic base, or other ballasting devices as approved by the Engineer. Stacking of sandbags will be allowed, however height of sandbags above pavement surface may not exceed 12 inches.
2. Bases with built-in ballast shall weigh between 40 lbs. and 50 lbs. Built-in ballast can be constructed of an integral crumb rubber base or a solid rubber base.
3. Recycled truck tire sidewalls may be used for ballast on drums approved for this type of ballast on the CWZTCD list.
4. The ballast shall not be heavy objects, water, or any material that would become hazardous to motorists, pedestrians, or workers when the drum is struck by a vehicle.
5. When used in regions susceptible to freezing, drums shall have drainage holes in the bottoms so that water will not collect and freeze becoming a hazard when struck by a vehicle.
6. Ballast shall not be placed on top of drums.
7. Adhesives may be used to secure base of drums to pavement.

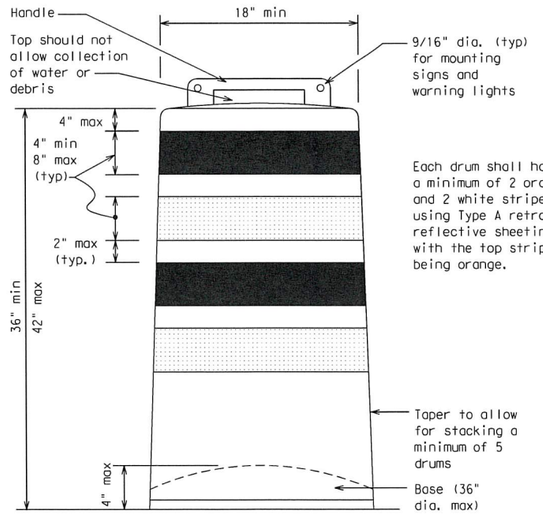

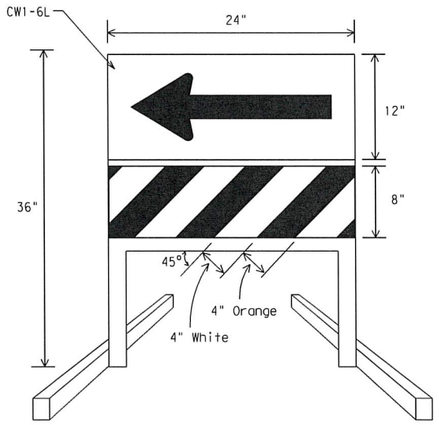

DIRECTION INDICATOR BARRICADE

1. The Direction Indicator Barricade may be used in tapers, transitions, and other areas where specific directional guidance to drivers is necessary.
2. If used, the Direction Indicator Barricade should be used in series to direct the driver through the transition and into the intended travel lane.
3. The Direction Indicator Barricade shall consist of One-Direction Large Arrow (CW1-6) sign in the size shown with a black arrow on a background of Type B_{FL} or Type C_{FL} Orange retroreflective sheeting above a rail with Type A retroreflective sheeting in alternating 4" white and orange stripes sloping downward at an angle of 45 degrees in the direction road users are to pass. Sheeting types shall be as per DMS 8300.
4. Double arrows on the Direction Indicator Barricade will not be allowed.
5. Approved manufacturers are shown on the CWZTCD List. Ballast shall be as approved by the manufacturers instructions.

This detail is not intended for fabrication. See note 3 and the CWZTCD list for providers of approved Detectable Pedestrian Barricades

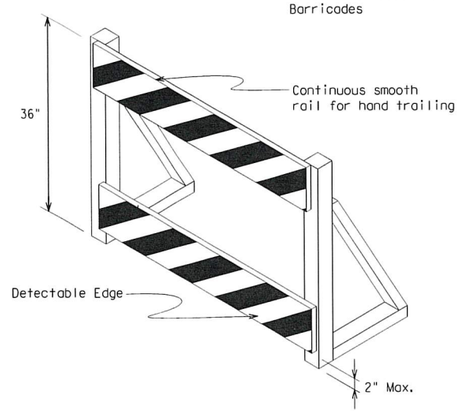

DETECTABLE PEDESTRIAN BARRICADES

1. When existing pedestrian facilities are disrupted, closed, or relocated in a TTC zone, the temporary facilities shall be detectable and include accessibility features consistent with the features present in the existing pedestrian facility.
2. Where pedestrians with visual disabilities normally use the closed sidewalk, a device that is detectable by a person with a visual disability traveling with the aid of a long cane shall be placed across the full width of the closed sidewalk.
3. Detectable pedestrian barricades similar to the one pictured above, longitudinal channelizing devices, some concrete barriers, and wood or chain link fencing with a continuous detectable edging can satisfactorily delineate a pedestrian path.
4. Tape, rope, or plastic chain strung between devices are not detectable, do not comply with the design standards in the "Americans with Disabilities Act Accessibility Guidelines for Buildings and Facilities (ADAAG)" and should not be used as a control for pedestrian movements.
5. Warning lights shall not be attached to detectable pedestrian barricades.
6. Detectable pedestrian barricades may use 8" nominal barricade rails as shown on BC(10) provided that the top rail provides a smooth continuous rail suitable for hand trailing with no splinters, burrs, or sharp edges.

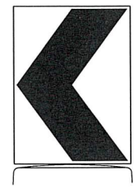

18" x 24" Sign
(Maximum Sign Dimension)
Chevron CW1-8, Opposing Traffic Lane Divider, Driveway sign D70a, Keep Right R4 series or other signs as approved by Engineer

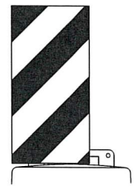

12" x 24"
Vertical Panel
mount with diagonals sloping down towards travel way

Plywood, Aluminum or Metal sign substrates shall NOT be used on plastic drums

SIGNS, CHEVRONS, AND VERTICAL PANELS MOUNTED ON PLASTIC DRUMS

1. Signs used on plastic drums shall be manufactured using substrates listed on the CWZTCD.
2. Chevrons and other work zone signs with an orange background shall be manufactured with Type B_{FL} or Type C_{FL} Orange sheeting meeting the color and retroreflectivity requirements of DMS-8300, "Sign Face Material," unless otherwise specified in the plans.
3. Vertical Panels shall be manufactured with orange and white sheeting meeting the requirements of DMS-8300 Type A Diagonal stripes on Vertical Panels shall slope down toward the intended traveled lane.
4. Other sign messages (text or symbolic) may be used as approved by the Engineer. Sign dimensions shall not exceed 18 inches in width or 24 inches in height, except for the R9 series signs discussed in note 8 below.
5. Signs shall be installed using a 1/2 inch bolt (nominal) and nut, two washers, and one locking washer for each connection.
6. Mounting bolts and nuts shall be fully engaged and adequately torqued. Bolts should not extend more than 1/2 inch beyond nuts.
7. Chevrons may be placed on drums on the outside of curves, on merging tapers or on shifting tapers. When used in these locations they may be placed on every drum or spaced not more than on every third drum. A minimum of three (3) should be used at each location called for in the plans.
8. R9-9, R9-10, R9-11 and R9-11a Sidewalk Closed signs which are 24 inches wide may be mounted on plastic drums, with approval of the Engineer.

SHEET 8 OF 12

Texas Department of Transportation | Traffic Operations Division Standard

BARRICADE AND CONSTRUCTION CHANNELIZING DEVICES

BC(8)-14

FILE: bc-14.dgn	DN: TxDOT	CK: TxDOT	DW: TxDOT	CK: TxDOT
© TxDOT November 2002	CONT	SECT	JOB	HIGHWAY
REVISIONS				
4-03 7-13	DIST	COUNTY		SHEET NO.
9-07 8-14				

102

DISCLAIMER:
The use of this standard is governed by the "Texas Engineering Practice Act". No warranty of any kind is made by TxDOT for any purpose whatsoever. TxDOT assumes no responsibility for the conversion of this standard to other formats or for incorrect results or damages resulting from its use.

DATE:
FILE:

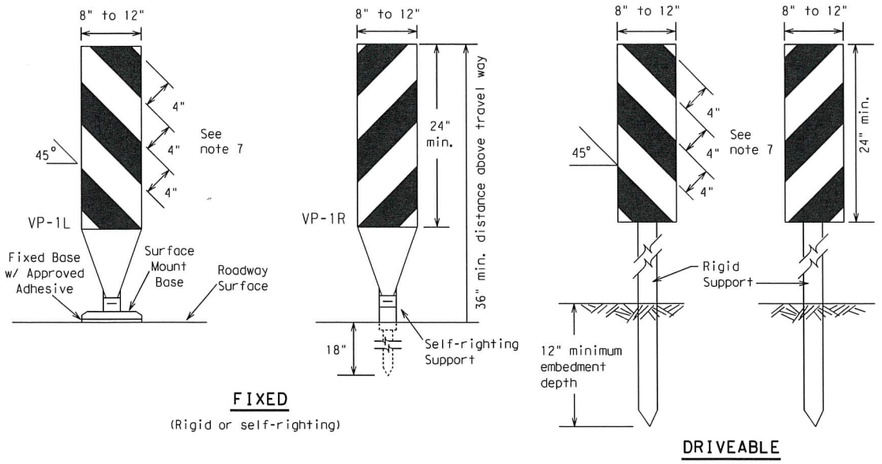

FIXED

(Rigid or self-righting)

DRIVEABLE

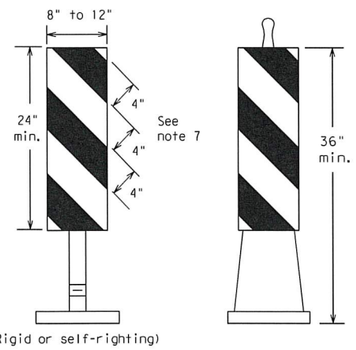

(Rigid or self-righting)

PORTABLE

1. Vertical Panels (VP's) are normally used to channelize traffic or divide opposing lanes of traffic.
2. VP's may be used in daytime or nighttime situations. They may be used at the edge of shoulder drop-offs and other areas such as lane transitions where positive daytime and nighttime delineation is required. The Engineer/Inspector shall refer to the Roadway Design Manual Appendix B "Treatment of Pavement Drop-offs in Work Zones" for additional guidelines on the use of VP's for drop-offs.
3. VP's should be mounted back to back if used at the edge of cuts adjacent to two-way two lane roadways. Stripes are to be reflective orange and reflective white and should always slope downward toward the travel lane.
4. VP's used on expressways and freeways or other high speed roadways, may have more than 270 square inches of retroreflective area facing traffic.
5. Self-righting supports are available with portable base. See "Compliant Work Zone Traffic Control Devices List" (CWZTCD).
6. Sheeting for the VP's shall be retroreflective Type A conforming to Departmental Material Specification DMS-8300, unless noted otherwise.
7. Where the height of reflective material on the vertical panel is 36 inches or greater, a panel stripe of 6 inches shall be used.

VERTICAL PANELS (VPs)

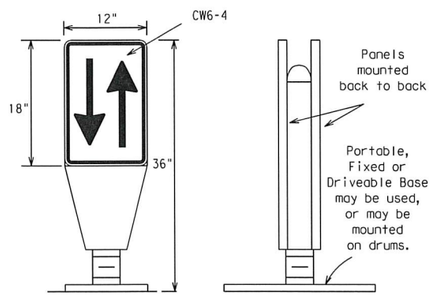

1. Opposing Traffic Lane Dividers (OTLD) are delineation devices designed to convert a normal one-way roadway section to two-way operation. OTLD's are used on temporary centerlines. The upward and downward arrows on the sign's face indicate the direction of traffic on either side of the divider. The base is secured to the pavement with an adhesive or rubber weight to minimize movement caused by a vehicle impact or wind gust.
2. The OTLD may be used in combination with 42" cones or VPs.
3. Spacing between the OTLD shall not exceed 500 feet. 42" cones or VPs placed between the OTLD's should not exceed 100 foot spacing.
4. The OTLD shall be orange with a black non-reflective legend. Sheeting for the OTLD shall be retroreflective Type B_{FL} or Type C_{FL} conforming to Departmental Material Specification DMS-8300, unless noted otherwise. The legend shall meet the requirements of DMS-8300.

OPPOSING TRAFFIC LANE DIVIDERS (OTLD)

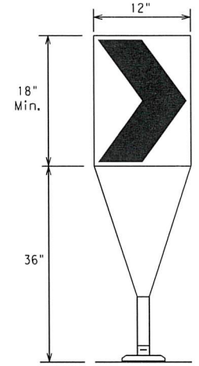

Fixed Base w/ Approved Adhesive (Driveable Base, or Flexible Support can be used)

1. The chevron shall be a vertical rectangle with a minimum size of 12 by 18 inches.
2. Chevrons are intended to give notice of a sharp change of alignment with the direction of travel and provide additional emphasis and guidance for vehicle operators with regard to changes in horizontal alignment of the roadway.
3. Chevrons, when used, shall be erected on the outside of a sharp curve or turn, or on the far side of an intersection. They shall be in line with and at right angles to approaching traffic. Spacing should be such that the motorist always has three in view, until the change in alignment eliminates its need.
4. To be effective, the chevron should be visible for at least 500 feet.
5. Chevrons shall be orange with a black nonreflective legend. Sheeting for the chevron shall be retroreflective Type B_{FL} or Type C_{FL} conforming to Departmental Material Specification DMS-8300, unless noted otherwise. The legend shall meet the requirements of DMS-8300.
6. For Long Term Stationary use on tapers or transitions on freeways and divided highways self-righting chevrons may be used to supplement plastic drums but not to replace plastic drums.

CHEVRONS

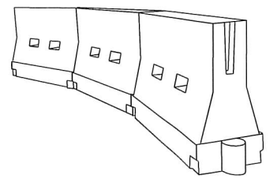

LONGITUDINAL CHANNELIZING DEVICES (LCD)

1. LCDs are crashworthy, lightweight, deformable devices that are highly visible, have good target value and can be connected together. They are not designed to contain or redirect a vehicle on impact.
2. LCDs may be used instead of a line of cones or drums.
3. LCDs shall be placed in accordance to application and installation requirements specific to the device, and used only when shown on the CWZTCD list.
4. LCDs should not be used to provide positive protection for obstacles, pedestrians or workers.
5. LCDs shall be supplemented with retroreflective delineation as required for temporary barriers on BC(7) when placed roughly parallel to the travel lanes.
6. LCDs used as barricades placed perpendicular to traffic should have at least one row of reflective sheeting meeting the requirements for barricade rails as shown on BC(10) placed near the top of the LCD along the full length of the device.

WATER BALLASTED SYSTEMS USED AS BARRIERS

1. Water ballasted systems used as barriers shall not be used solely to channelize road users, but also to protect the work space per the appropriate NCHRP 350 crashworthiness requirements based on roadway speed and barrier application.
2. Water ballasted systems used to channelize vehicular traffic shall be supplemented with retroreflective delineation or channelizing devices to improve daytime/nighttime visibility. They may also be supplemented with pavement markings.
3. Water ballasted systems used as barriers shall be placed in accordance to application and installation requirements specific to the device, and used only when shown on the CWZTCD list.
4. Water ballasted systems used as barriers should not be used for a merging taper except in low speed (less than 45 MPH) urban areas. When used on a taper in a low speed urban area, the taper shall be delineated and the taper length should be designed to optimize road user operations considering the available geometric conditions.
5. When water ballasted systems used as barriers have blunt ends exposed to traffic, they should be attenuated as per manufacturer recommendations or flared to a point outside the clear zone.

If used to channelize pedestrians, longitudinal channelizing devices or water ballasted systems must have a continuous detectable bottom for users of long canes and the top of the unit shall not be less than 32 inches in height.

HOLLOW OR WATER BALLASTED SYSTEMS USED AS LONGITUDINAL CHANNELIZING DEVICES OR BARRIERS

GENERAL NOTES

1. Work Zone channelizing devices illustrated on this sheet may be installed in close proximity to traffic and are suitable for use on high or low speed roadways. The Engineer/Inspector shall ensure that spacing and placement is uniform and in accordance with the "Texas Manual on Uniform Traffic Control Devices" (TMUTCD).
2. Channelizing devices shown on this sheet may have a driveable, fixed or portable base. The requirement for self-righting channelizing devices must be specified in the General Notes or other plan sheets.
3. Channelizing devices on self-righting supports should be used in work zone areas where channelizing devices are frequently impacted by errant vehicles or vehicle related wind gusts making alignment of the channelizing devices difficult to maintain. Locations of these devices shall be detailed elsewhere in the plans. These devices shall conform to the TMUTCD and the "Compliant Work Zone Traffic Control Devices List" (CWZTCD).
4. The Contractor shall maintain devices in a clean condition and replace damaged, nonreflective, faded, or broken devices and bases as required by the Engineer/Inspector. The Contractor shall be required to maintain proper device spacing and alignment.
5. Portable bases shall be fabricated from virgin and/or recycled rubber. The portable bases shall weigh a minimum of 30 lbs.
6. Pavement surfaces shall be prepared in a manner that ensures proper bonding between the adhesives, the fixed mount bases and the pavement surface. Adhesives shall be prepared and applied according to the manufacturer's recommendations.
7. The installation and removal of channelizing devices shall not cause detrimental effects to the final pavement surfaces, including pavement surface discoloration or surface integrity. Driveable bases shall not be permitted on final pavement surfaces. The Engineer/Inspector shall approve all application and removal procedures of fixed bases.

Posted Speed *	Formula	Minimum Desirable Taper Lengths ** 10' Offset	11' Offset	12' Offset	Suggested Maximum Spacing of Channelizing Devices: On a Taper	On a Tangent
30	$L=\frac{WS^2}{60}$	150'	165'	180'	30'	60'
35		205'	225'	245'	35'	70'
40		265'	295'	320'	40'	80'
45	L = WS	450'	495'	540'	45'	90'
50		500'	550'	600'	50'	100'
55		550'	605'	660'	55'	110'
60		600'	660'	720'	60'	120'
65		650'	715'	780'	65'	130'
70		700'	770'	840'	70'	140'
75		750'	825'	900'	75'	150'
80		800'	880'	960'	80'	160'

** Taper lengths have been rounded off.
L=Length of Taper (FT.) W=Width of Offset (FT.)
S=Posted Speed (MPH)

SUGGESTED MAXIMUM SPACING OF CHANNELIZING DEVICES AND MINIMUM DESIRABLE TAPER LENGTHS

SHEET 9 OF 12

Texas Department of Transportation | Traffic Operations Division Standard

BARRICADE AND CONSTRUCTION CHANNELIZING DEVICES

BC(9)-14

FILE: bc-14.dgn	DN: TxDOT	CK: TxDOT	DW: TxDOT	CK: TxDOT
© TxDOT November 2002	CONT	SECT	JOB	HIGHWAY
REVISIONS 9-07 8-14 7-13	DIST	COUNTY		SHEET NO.

103

DISCLAIMER:
The use of this standard is governed by the "Texas Engineering Practice Act". No warranty of any kind is made by TxDOT for any purpose whatsoever. TxDOT assumes no responsibility for the conversion of this standard to other formats or for incorrect results or damages resulting from its use.

TYPE 3 BARRICADES

1. Refer to the Compliant Work Zone Traffic Control Devices List (CWZTCD) for details of the Type 3 Barricades and a list of all materials used in the construction of Type 3 Barricades.
2. Type 3 Barricades shall be used at each end of construction projects closed to all traffic.
3. Barricades extending across a roadway should have stripes that slope downward in the direction toward which traffic must turn in detouring. When both right and left turns are provided, the chevron striping may slope downward in both directions from the center of the barricade. Where no turns are provided at a closed road striping should slope downward in both directions toward the center of roadway.
4. Striping of rails, for the right side of the roadway, should slope downward to the left. For the left side of the roadway, striping should slope downward to the right.
5. Identification markings may be shown only on the back of the barricade rails. The maximum height of letters and/or company logos used for identification shall be 1".
6. Barricades shall not be placed parallel to traffic unless an adequate clear zone is provided.
7. Warning lights shall NOT be installed on barricades.
8. Where barricades require the use of weights to keep from turning over, the use of sandbags with dry, cohesionless sand is recommended. The sandbags will be tied shut to keep the sand from spilling and to maintain a constant weight. Sand bags shall not be stacked in a manner that covers any portion of a barricade rails reflective sheeting. Rock, concrete, iron, steel or other solid objects will NOT be permitted. Sandbags should weigh a minimum of 35 lbs and a maximum of 50 lbs. Sandbags shall be made of a durable material that tears upon vehicular impact. Rubber (such as tire inner tubes) shall not be used for sandbags. Sandbags shall only be placed along or upon the base supports of the device and shall not be suspended above ground level or hung with rope, wire, chains or other fasteners.
9. Sheeting for barricades shall be retroreflective Type A conforming to Departmental Material Specification DMS-8300 unless otherwise noted.

Barricades shall NOT be used as a sign support.

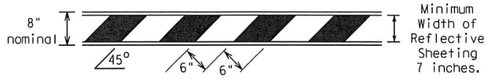

TYPICAL STRIPING DETAIL FOR BARRICADE RAIL

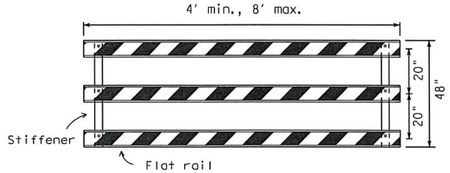

Stiffener may be inside or outside of support, but no more than 2 stiffeners shall be allowed on one barricade.

TYPICAL PANEL DETAIL FOR SKID OR POST TYPE BARRICADES

Each roadway of a divided highway shall be barricaded in the same manner.

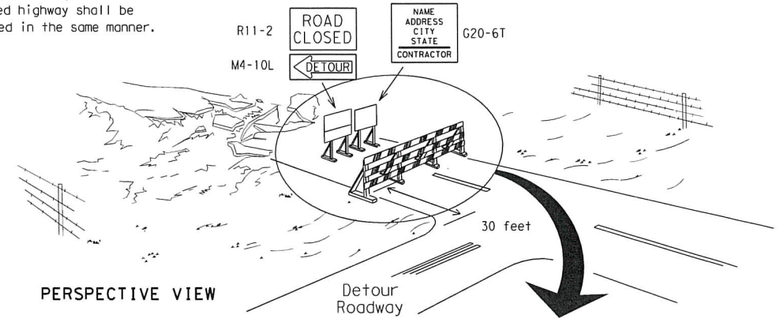

PERSPECTIVE VIEW

The three rails on Type 3 barricades shall be reflectorized orange and reflective white stripes on one side facing one-way traffic and both sides for two-way traffic.
Barricade striping should slant downward in the direction of detour.

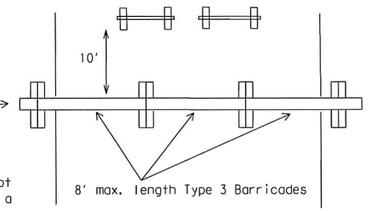

PLAN VIEW

1. Signs should be mounted on independent supports at a 7 foot mounting height in center of roadway. The signs should be a minimum of 10 feet behind Type 3 Barricades.
2. Advance signing shall be as specified elsewhere in the plans.

TYPE 3 BARRICADE (POST AND SKID) TYPICAL APPLICATION

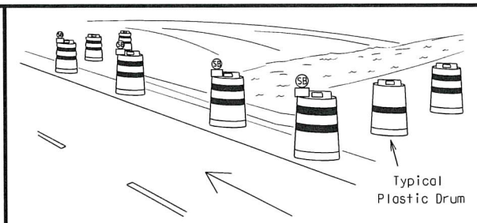

PERSPECTIVE VIEW

1. Where positive redirectional capability is provided, drums may be omitted.
2. Plastic construction fencing may be used with drums for safety as required in the plans.
3. Vertical Panels on flexible support may be substituted for drums when the shoulder width is less than 4 feet.
4. When the shoulder width is greater than 12 feet, steady-burn lights may be omitted if drums are used.
5. Drums must extend the length of the culvert widening.

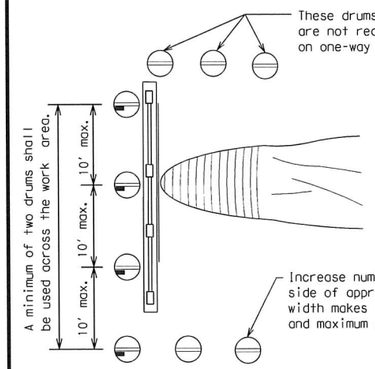

LEGEND	
	Plastic drum
	Plastic drum with steady burn light or yellow warning reflector
SB	Steady burn warning light or yellow warning reflector

PLAN VIEW

CULVERT WIDENING OR OTHER ISOLATED WORK WITHIN THE PROJECT LIMITS

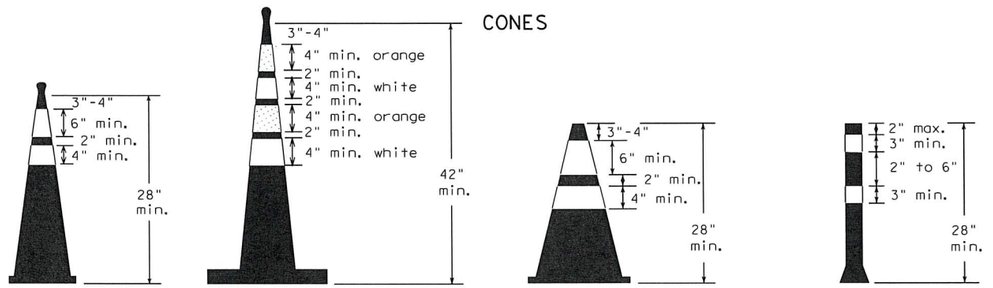

28" Cones shall have a minimum weight of 9 1/2 lbs.

42" 2-piece cones shall have a minimum weight of 30 lbs. including base.

1. Traffic cones and tubular markers shall be predominantly orange, and meet the height and weight requirements shown above.
2. One-piece cones have the body and base of the cone molded in one consolidated unit. Two-piece cones have a cone shaped body and a separate rubber base, or ballast, that is added to keep the device upright and in place.
3. Two-piece cones may have a handle or loop extending up to 8" above the minimum height shown, in order to aid in retrieving the device.
4. Cones or tubular markers used at night shall have white or white and orange reflective bands as shown above. The reflective bands shall have a smooth, sealed outer surface and meet the requirements of Departmental Material Specification DMS-8300 Type A.
5. 28" cones and tubular markers are generally suitable for short duration and short-term stationary work as defined on BC(4). These should not be used for intermediate-term or long-term stationary work unless personnel is on-site to maintain them in their proper upright position.
6. 42" two-piece cones, vertical panels or drums are suitable for all work zone durations.
7. Cones or tubular markers used on each project should be of the same size and shape.

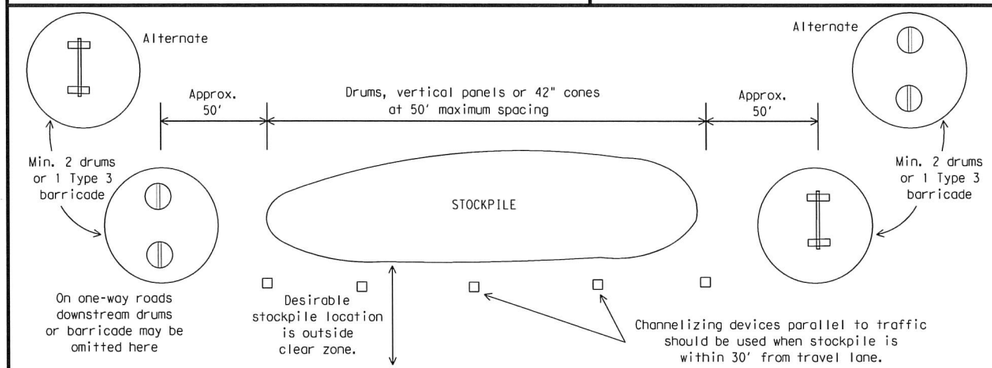

TRAFFIC CONTROL FOR MATERIAL STOCKPILES

THIS DEVICE SHALL NOT BE USED ON PROJECTS LET AFTER MARCH 2014.

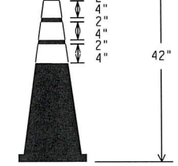

EDGELINE CHANNELIZER

1. This device is intended only for use in place of a vertical panel to channelize traffic by indicating the edge of the travel lane. It is not intended to be used in transitions or tapers.
2. This device shall not be used to separate lanes of traffic (opposing or otherwise) or warn of objects.
3. This device is based on a 42 inch, two-piece cone with an alternate striping pattern: four 4 inch retroreflective bands, with an approximate 2 inch gap between bands. The color of the band should correspond to the color of the edgeline (yellow for left edgeline, white for right edgeline) for which the device is substituted or for which it supplements. The reflectorized bands shall be retroreflective Type A conforming to Departmental Material Specification DMS-8300, unless otherwise noted.
4. The base must weigh a minimum of 30 lbs.

SHEET 10 OF 12

Texas Department of Transportation | Traffic Operations Division Standard

BARRICADE AND CONSTRUCTION CHANNELIZING DEVICES

BC(10)-14

FILE: bc-14.dgn	DN: TxDOT	CK: TxDOT	DW: TxDOT	CK: TxDOT
© TxDOT November 2002	CONT	SECT	JOB	HIGHWAY
REVISIONS 9-07 8-14 7-13	DIST	COUNTY		SHEET NO.

DATE:
FILE:

DISCLAIMER:
The use of this standard is governed by the "Texas Engineering Practice Act". No warranty of any kind is made by TxDOT for any purpose whatsoever. TxDOT assumes no responsibility for the conversion of this standard to other formats or for incorrect results or damages resulting from its use.

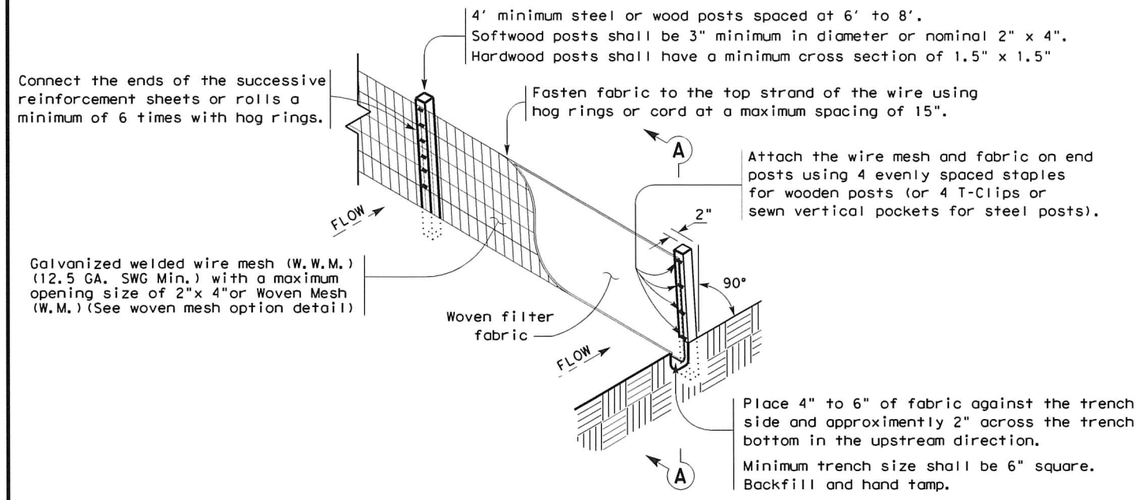

TEMPORARY SEDIMENT CONTROL FENCE

SCF

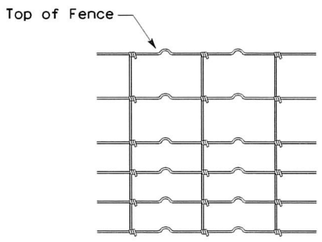

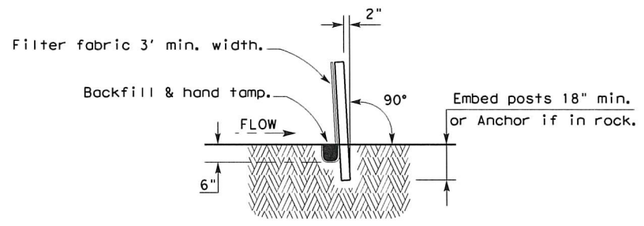

SECTION A-A

HINGE JOINT KNOT WOVEN MESH (OPTION) DETAIL

Galvanized hinge joint knot woven mesh (12.5 GA.SWG Min.) requires a minimum of five horizontal wires spaced at a maximum of 12 inches apart and all vertical wires spaced at a maximum of 12 inches apart.

SEDIMENT CONTROL FENCE USAGE GUIDELINES

A sediment control fence may be constructed near the downstream perimeter of a disturbed area along a contour to intercept sediment from overland runoff. A 2 year storm frequency may be used to calculate the flow rate to be filtered.

Sediment control fence should be sized to filter a maximum flow through rate of 100 GPM/FT^2. Sediment control fence is not recommended to control erosion from a drainage area larger than 2 acres.

LEGEND

Sediment Control Fence

SCF

GENERAL NOTES

1. Vertical tracking is required on projects where soil distributing activities have occurred unless otherwise approved.
2. Perform vertical tracking on slopes to temporarily stabilize soil.
3. Provide equipment with a track undercarriage capable of producing linear soil impressions measuring a minimum of 12" in length by 2" to 4" in width by 1/2" to 2" in depth.
4. Do not exceed 12" between track impressions.
5. Install continous linear track impressions where the minimum 12" length impressions are perpendicular to the slope or direction of water flow.

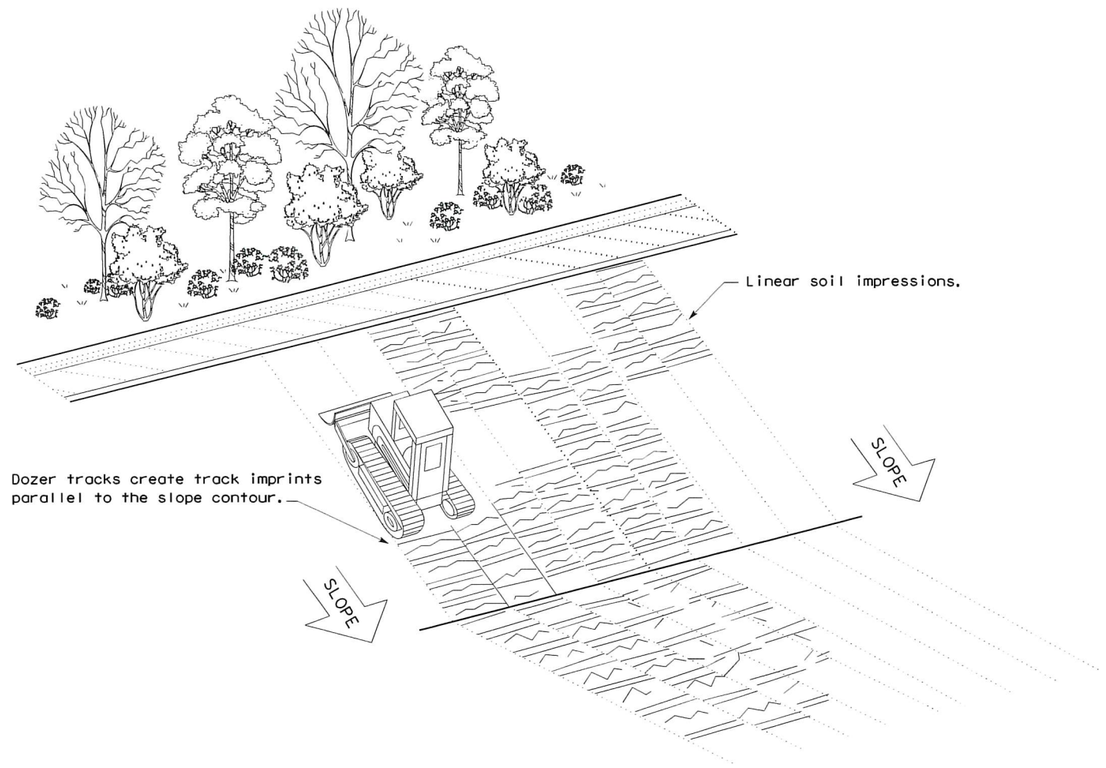

VERTICAL TRACKING

Texas Department of Transportation

Design Division Standard

TEMPORARY EROSION, SEDIMENT AND WATER POLLUTION CONTROL MEASURES

FENCE & VERTICAL TRACKING

EC(1)-16

FILE: ec116	DN: TxDOT	CK: KM	DW: VP	DN/CK: LS	
© TxDOT: JULY 2016	CONT	SECT	JOB	HIGHWAY	
REVISIONS					
	DIST	COUNTY		SHEET NO.	

DATE
FILE

DISCLAIMER:
The use of this standard is governed by the "Texas Engineering Practice Act". No warranty of any kind is made by TxDOT for any purpose whatsoever. TxDOT assumes no responsibility for the conversion of this standard to other formats or for incorrect results or damages resulting from its use.

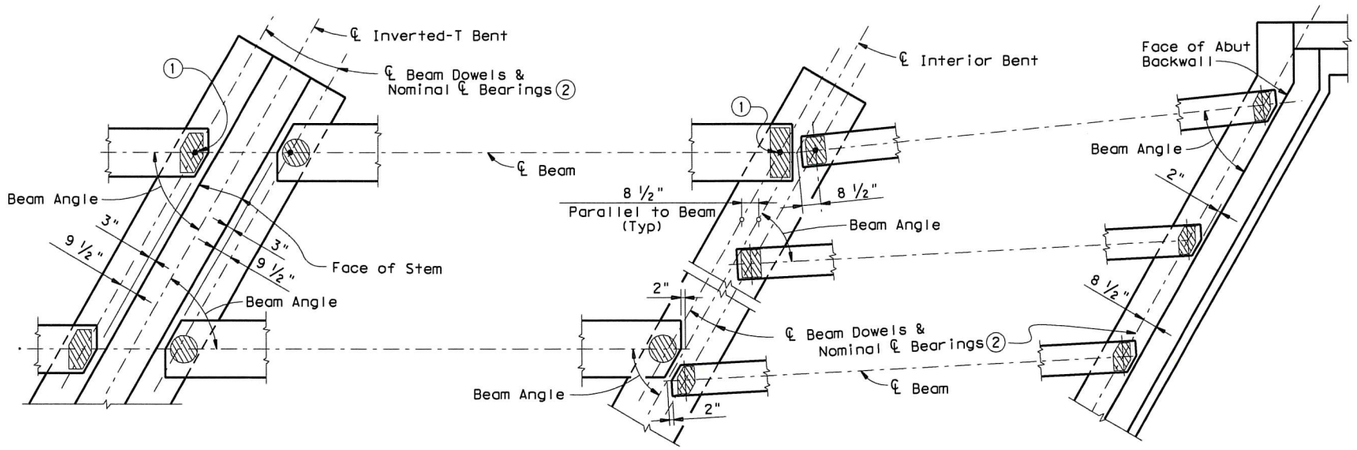

AT INVERTED-T BENT WITH SKEW

AT CONVENTIONAL INTERIOR BENT WITH SKEW

AT ABUTMENT WITH SKEW (3)

1. Dowel at doweled beam end [labeled (D) on Bridge Layout]. Required for outside beams only or as shown on substructure details.
2. For purposes of computing Bearing Seat Elevations, nominal centerline of bearing shall be defined as shown. The actual center of bearing pad may vary from this line.
3. For Transition Bents with backwall, beams and elastomeric bearings shall receive the same treatment as shown for Abutments.
4. When angle exceeds 0°, one or both beam ends shall be clipped to maintain the clearance between beam ends as shown in view.
5. See Elastomeric Bearing Data Table for Bearing size. Corner clips in Table not applicable for this situation. Table reflects beam conflicts of this type on radial bents only.

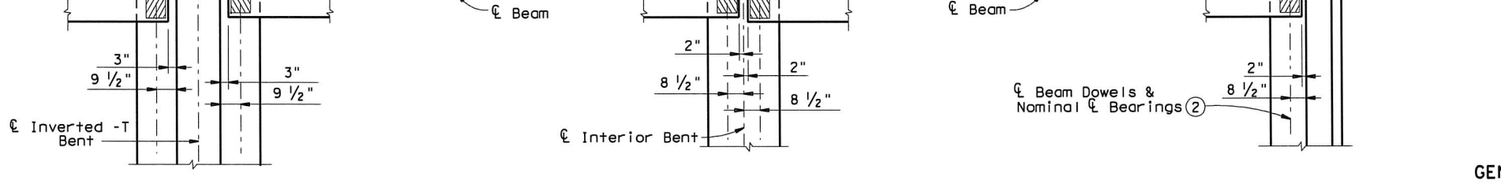

AT INVERTED-T BENT

AT CONVENTIONAL INTERIOR BENT

AT ABUTMENT

BEAM END DETAILS

GENERAL NOTES:
These details accommodate skew angles up to 60°.
Shop drawings for approval are required.
A bearing layout which identifies location and orientation of all bearings shall be developed by the bearing fabricator. Permanently mark each bearing in accordance with the bearing layout. A copy of the bearing layout is to be provided to the Engineer.
Cost of furnishing and installing elastomeric bearings shall be included in unit price bid for "Prestressed Concrete Beams".

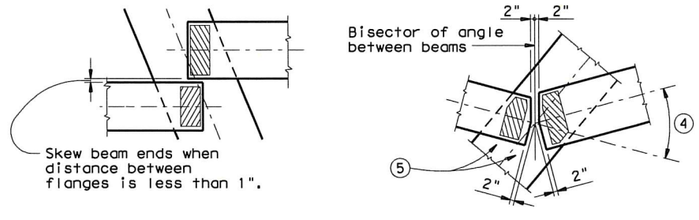

BEAM CONFLICT DETAILS

HL93 LOADING Sheet 1 of 2

Texas Department of Transportation
Bridge Division

ELASTOMERIC BEARING AND BEAM END DETAILS

PRESTR CONCRETE I-BEAMS

IBEB

FILE: ibebstel.dgn	DN: TxDOT	CK: TxDOT	DW: TxDOT	CK: TxDOT
© TxDOT January 2005	DISTRICT	FEDERAL AID PROJECT		SHEET
REVISIONS				
Rev. 4-05: Taper Tolerance and Shop Drawings	COUNTY	CONTROL	SECT	JOB	HIGHWAY
	WILLIAMSON	0914	05	141	CR104

LEVELS DISPLAYED ACC:

DISCLAIMER:
The use of this standard is governed by the "Texas Engineering Practice Act". No warranty is made by TxDOT for any purpose whatsoever. TxDOT assumes no responsibility for the conversion of this standard to other formats or for incorrect results or damages resulting from its use.

LEVELS DISPLAYED | ACC:

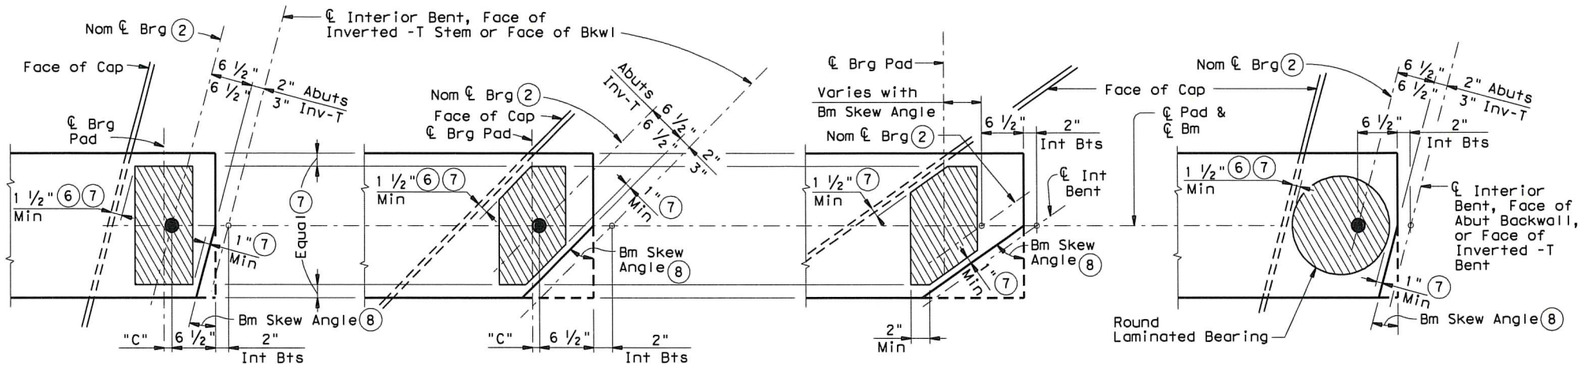

SKEWED BMS ENDS AT CONV INT BENTS

ROUND BEARINGS FOR SKEWED TYPE IV & VI BEAMS ONLY

ELASTOMERIC BEARING PLACEMENT DIAGRAMS

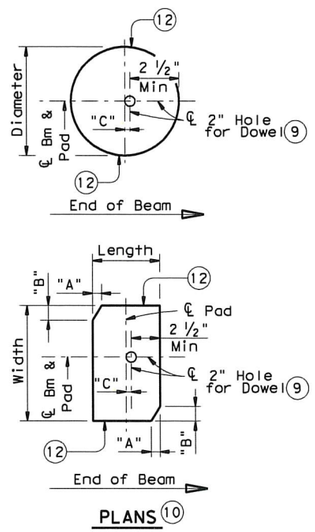

PLANS (10)

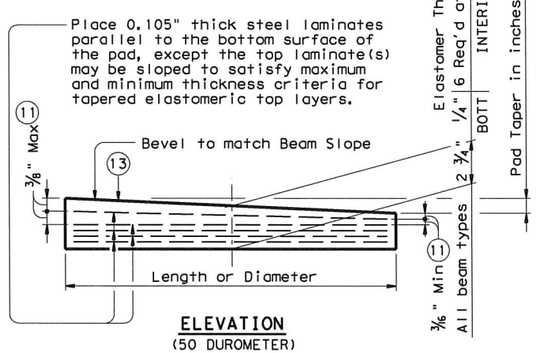

ELEVATION (50 DUROMETER)

LAMINATED ELASTOMERIC BEARING DETAILS (14)

(2) For purposes of computing Bearing Seat Elevations, nominal centerline of bearing shall be defined as shown. The actual center of bearing pad may vary from this line.

(6) 3" for Inverted -T.

(7) Factors controlling laminated bearing placement if no dowel is present. Place ℄ Pad as near Nominal ℄ Brg as possible between limits shown.

(8) Complement of Beam Angle except at some conflicting beams.

(9) Provide 2" Dia Hole (always on beam end side of centerline pad) only at locations required. See substructure details for location. The Dowel offset "C" dimension may be 0" when the bridge is square.

(10) See Elastomeric Bearing Data Table for dimensions.

(11) Maximum and minimum layer thicknesses shown are for elastomer only, on tapered layers.

(12) Locate Permanent Mark here.

(13) BEARING TYPE shall be indicated on all pads. For tapered pads, BEARING TYPE shall be located on the high side. The Fabricator shall include the value of "N" (amount of taper in ⅛" increments) in this mark.
Examples: N=0, (for 0" taper)
N=1, (for ⅛" taper)
N=2, (for ¼" taper)
(etc.)
Fabricated pad top surface slope shall not vary from plan beam slope by more than $\left(\frac{0.0625"}{\text{Length or Dia}}\right)$ IN/IN.

(14) The use of Polyisoprene (natural rubber), for the manufacture of bearing pads, is not permitted.

(15) Substructure dimensions must satisfy the minimums provided to accommodate the elastomeric bearings shown on this standard.

(16) Interpolate "C" values for angles not shown between 30° & 40°, 40° & 50°, 50° & 60°.

TABLE OF MINIMUM SUBSTRUCTURE DIMENSIONS (15)

Beam Type	Abutments: Face of Bkwl to Face of Cap	Int Bents: Overall Cap Width	Inv-T Bents: Corbel Width
A, B, & C	1'-4 ½"	2'-9"	1'-8"
IV	1'-7 ½"	3'-3"	1'-10"
VI	1'-10 ½"	3'-9"	2'-0"

ELASTOMERIC BEARING DATA TABLE

Bent Type	Beam Type	Brg Type (13)	Beam End Skew Angle Range	Pad Size Lgth x Width	Pad Clip Dimensions "A"	Pad Clip Dimensions "B"	"C" (9)
AT ABUTMENTS, INVERTED - T & TRANSITION BENTS WITH BACKWALLS	A	A-1-"N"	0° thru 15°	7" x 12"	—	—	—
	A	A-2-"N"	15° + thru 45°	7" x 12"	1 ¼"	1 ¼"	¾"
	A	A-3-"N"	45° + thru 60°	7" x 12"	1 ½"	2"	1"
	B	B-1-"N"	0° thru 15°	7" x 14"	—	—	—
	B	B-2-"N"	15° + thru 45°	7" x 14"	2 ¼"	2 ¼"	¾"
	B	B-3-"N"	45° + thru 60°	7" x 14"	3 ¾"	2 ¼"	1"
	C	C-1-"N"	0° thru 15°	7" x 16"	—	—	—
	C	C-2-"N"	15° + thru 45°	7" x 16"	3 ¼"	3 ¼"	¾"
	C	C-3-"N"	45° + thru 60°	8" x 16"	6"	4"	1"
	IV	IV-1-"N"	0° thru 15°	7" x 22"	—	—	1"
	IV	IV-2-"N"	15° + thru 29°	7" x 22"	2 ½"	4 ½"	1"
	IV	IV-3-"N"	30° (16)	15" Dia	—	—	2 ⅜"
	IV	IV-4-"N"	40° (16)	15" Dia	—	—	2 ⅝"
	IV	IV-5-"N"	50° (16)	15" Dia	—	—	3 ⅛"
	IV	IV-6-"N"	60° (16)	15" Dia	—	—	4"
	VI	VI-1-"N"	0° thru 15°	9" x 24"	—	—	2"
	VI	VI-2-"N"	15° + thru 29°	9" x 24"	3 ¼"	5 ½"	2"
	VI	VI-3-"N"	30° (16)	17" Dia	—	—	3 ¾"
	VI	VI-4-"N"	40° (16)	17" Dia	—	—	4"
	VI	VI-5-"N"	50° (16)	17" Dia	—	—	5 ½"
	VI	VI-6-"N"	60° (16)	17" Dia	—	—	6"
AT CONVENTIONAL INTERIOR BENTS — Sq Bm Ends	A	A-4-"N"	Not Applicable	7" x 12"	—	—	—
	B	B-4-"N"	Not Applicable	7" x 14"	—	—	—
	C	C-4-"N"	Not Applicable	7" x 16"	—	—	—
	IV	IV-7-"N"	Not Applicable	7" x 22"	—	—	—
	VI	VI-7-"N"	Not Applicable	9" x 24"	—	—	—
AT CONVENTIONAL INTERIOR BENTS — Skewed Bm Ends	A	A-5-"N"	0° thru 15°	7" x 12"	—	—	—
	A	A-6-"N"	15° + thru 60°	7" x 12"	1"	1"	—
	B	B-5-"N"	0° thru 15°	7" x 14"	—	—	—
	B	B-6-"N"	15° + thru 45°	7" x 14"	1 ¾"	1 ¾"	—
	B	B-7-"N"	45° + thru 60°	7" x 14"	2 ¾"	1 ¾"	—
	C	C-5-"N"	0° thru 15°	7" x 16"	—	—	½"
	C	C-6-"N"	15° + thru 45°	7" x 16"	2 ¾"	2 ¾"	—
	C	C-7-"N"	45° + thru 60°	7" x 16"	4 ½"	2 ¾"	—
	IV	IV-8-"N"	0° thru 15°	7" x 22"	—	—	1"
	IV	IV-9-"N"	15° + thru 29°	7" x 22"	1 ¼"	2"	—
	IV	IV-10-"N"	29° + thru 60°	15" Dia	—	—	—
	VI	VI-8-"N"	0° thru 15°	9" x 24"	1"	3 ¾"	1 ½"
	VI	VI-9-"N"	15° + thru 29°	9" x 24"	1"	2"	—
	VI	VI-10-"N"	29° + thru 60°	17" Dia	—	—	—

HL93 LOADING Sheet 2 of 2

Texas Department of Transportation
Bridge Division

ELASTOMERIC BEARING AND BEAM END DETAILS

PRESTR CONCRETE I-BEAMS

IBEB

FILE: ibebstel.dgn	DN: TxDOT	CK: TxDOT	DW: TxDOT	CK: TxDOT
©TxDOT January 2005	DISTRICT	FEDERAL AID PROJECT		SHEET
REVISIONS				
Rev. 4-05: Taper Tolerance and Shop Drawings	COUNTY	CONTROL	SECT	JOB	HIGHWAY
	WILLIAMSON	0914	05	141	CR104

BID FORM
CR 129 BRIDGE BEARING PAD REPLACEMENTS
WILLIAMSON COUNTY, TEXAS

TxDOT Bid Item		Description	Unit	Estimated Quantity	Unit Price	Total Price
500	6001	MOBILIZATION	LS	1		
502	6001	BARRICADES, SIGNS AND TRAFFIC HANDLING	MO	1		
506	6038	TEMP SEDMT CONT FENCE (INSTALL)	LF	50		
506	6039	TEMP SEDMT CONT FENCE (REMOVE)	LF	50		
4002	6001	REPLACE ELASTOMERIC BEARING PADS	EA	24		
TOTAL						

Project Number: < >

County: Williamson

Project Name: CR 129 Bridge Bearing Pad Replacements

Definition of Terms

County: Williamson County acting through the Road and Bridge Division.

Contractor: Successful bidder of the attached Invitation for Bid.

Engineer: Williamson County Engineer of Road and Bridge Division, or designee.

Inspector: Engineer's designee assigned full, or part, time to the contractor's crew for the oversight of the work.

Specifications: Texas Department of Transportation Standard Specifications for Construction and Maintenance of Highways, Streets, and Bridges 2014.

TxDOT: Texas Department of Transportation

Working Day: Monday through Friday (excluding County approved holidays), if weather permits the performance of the contract (as determined by the Inspector) for a continuous period of at least 6 hrs. (excluding lunch) between 8:00 A.M. and 5:00 P.M.

Control of Materials

Source Control. The Contractor shall use only materials that meet Contract requirements. Unless otherwise specified or approved by the Engineer, the Contractor shall use new materials for the work. The Contractor shall secure the Engineer's approval of the proposed source of materials to be used before their delivery to the site. Materials can be approved by the Engineer at a supply source or staging area but may be re-inspected at the job site.

Material Quality. It is the Contractor's responsibility to correct or remove materials that fail to meet the Contract requirements.

Materials not meeting Contract requirements will be rejected, unless the Engineer approves corrective actions. Upon rejection by the Engineer, the Contractor must immediately remove and replace rejected materials.

If the Contractor does not comply with this Article, the County may remove and replace defective material. The cost of removal, and replacement will be deducted from invoice submitted to the County.

Manufacturer Warranties. Contractor shall transfer to the County warranties and guarantees required by the Contract, from Contractor sources, or received as part of normal trade practice.

Project Number: < >

County: Williamson

Project Name: CR 129 Bridge Bearing Pad Replacements

GENERAL NOTES

All work performed and all products furnished under the provision of the contract shall comply with requirements which pertain to the various Items of work included herein as *Standard Specification for Construction of Highways, Streets and Bridges* of the Texas Department of Transportation, adopted November 1, 2014, and as amended and/or updated, which is incorporated herein by reference for all purposes. In the event that any specification set out herein conflicts with said TxDOT specifications, the specification set out herein shall control and govern.

The Contractor will be given written Notice to Proceed on this project. The project shall begin within five (5) working days after such notification and shall continue for fifteen (15) working days.

A minimum of 48 hours notice shall be given to the Engineer prior to commencing work.

Accrue contract time charges through the Contractor’s completion of the final punchlist.

Once work begins, Contractor shall continuously execute the work until completion, unless otherwise directed by the Engineer.

The actual quantity required may be varied from the estimated quantities in the contract. The Contractor shall be compensated for completed work based on actual quantities per bid item.

If multiple days are required to complete work, Contractor shall not leave work in hazardous conditions, as determined by the Engineer.

Do not park equipment where driver sight distance to businesses and side street intersections is obstructed, especially after work hours. If it is necessary to park where driver's views are blocked, Contractor shall make every effort to flag traffic accordingly. Give the travelling public first priority.

An English-speaking superintendent shall be available on the project at all times when work is being performed. The Contractor shall provide the Construction Inspector with contact information for the superintendent.

Construction vehicles may be restricted from traversing or utilizing existing roadways, unprotected construction areas, and areas with vegetative cover, as determined by the Construction Inspector.

Project Number: < >

County: Williamson

Project Name: CR 129 Bridge Bearing Pad Replacements

Contractor's equipment and vehicles shall not be maintained on-site during construction, except at designated maintenance sites as approved by the Construction Inspector.

Contractor shall provide at least one portable restroom near the work site(s) at all times in order to provide a bathroom to individuals providing work hereunder. Contractor shall monitor and prevent its employees and any of its subcontractors that are providing work on the project from urinating or defecating on property in, on or adjacent to the areas in which work is being performed.

Contractor shall maintain positive drainage for permanent and temporary site conditions for duration of project.

Contractor shall comply with insurance requirements dictated within this contract.

Weekend and holiday work is allowed with prior approval by the Engineer.

The Contractor shall perform work during appropriate weather conditions, unless otherwise directed by the Engineer. If work is performed at the Contractor's option during, or prior to, inclement weather conditions and the work is damaged, the Contractor is responsible for all costs associated with replacing the work.

ABOVE-GROUND STORAGE TANKS

Shall not be permitted.

BLASTING

No Blasting will be allowed on the project.

ENTRY INTO AND PROTECTION OF ADJACENT PROPERTIES

Design of this project did not contemplate a need to enter adjacent properties except where either permanent or temporary working easements are shown on the Plans. Should it be necessary during construction of the work to enter on adjacent properties, the County shall be notified. The Contractor shall be responsible for all arrangements to enter and shall be liable for repair of fences and restoration of any property damage outside of the right of way and easements shown in the plans.

Access to the right of way and easements adjacent to private property shall be coordinated with the adjacent property owner at least 48 hours in advance.

Project Number: < >

County: Williamson

Project Name: CR 129 Bridge Bearing Pad Replacements

LOCATION AND PROTECTION OF UTILITIES

Notwithstanding any other provision of this Contract, the Contractor shall be solely responsible for the location and protection of any and all public and/or private utility lines and utility customer service lines in the work area. The Contractor shall exercise due care to locate and to mark, uncover or otherwise protect all such lines in the construction zone and any of the Contractor's work or storage area. Upon request, the County may provide such information that it has about the location and grade of water, gas, telephone cable TV and electric lines and other utilities in the work area, but such information shall not relieve or be deemed to be in satisfaction of the Contractor's obligation hereunder, which shall be primary and nondelegable. Any such lines damaged by the Contractor's operations shall be immediately repaired by the Contractor or he shall cause such damage to be repaired at his expense. Contractor shall contact Dig-Test at 1-800-344-8377, for utility verification prior to beginning construction.

SURPLUS MATERIAL

Any surplus material defined as "solid waste" under the Texas Commission on Environmental Quality Municipal Solid Waste Regulations shall be disposed of in compliance with all applicable solid waste management regulations.

Final cleanup will include the removal of excess material considered detrimental to vegetation growth within the working area. Materials such as excess concrete and other materials, as specified by the Engineer will be removed at the Contractor's expense.

RESTORATION/REVEGETATION

All disturbed areas within the right of way, easements and limits of construction shall be restored. Restoration shall include all topsoil, seeding/sodding, watering, fertilizer, labor and equipment necessary to complete the project in accordance with the Plans and Specifications. Restoration shall be installed and vegetation established prior to final acceptance of the project, or as approved by the County.

Care shall be exercised to prevent damage to all property in and around the construction zone. The Contractor shall be liable for the repair and restoration of any property damaged as a result of the Contractor’s prosecution of the work. This shall include, but is not limited to revegetation of all areas damaged or destroyed by construction. Contractor will be held liable and responsible for such areas until growth is reestablished to the satisfaction of the County.

Ornamental landscape plantings of trees, shrubs and grasses that are damaged or destroyed during construction shall be replaced with plant material of comparable size and quality approved by the County.

Project Number: < >

County: Williamson

Project Name: CR 129 Bridge Bearing Pad Replacements

Revegetation measures will begin as soon as practical. The County reserves the right to require the immediate installation of revegetation measures whenever deemed necessary.

The County reserves the right to require additional revegetation measures deemed necessary at any time after construction has begun until the County has accepted the erosion control measures and revegetation measures.

The Contractor shall be responsible for maintaining, repairing or replacing all erosion control devices as may be directed by the Construction Inspector. This work will be considered subsidiary to the various bid Items.

Item 434
Fabricate bearings (or special components) in accordance with Item 4002.

Item 495
In accordance with Special Specification 4002, the work performed under the Item will not be paid for directly but is considered subsidiary to Item 4002.

De-watering of creek beds and stock tanks shall be considered subsidiary to Item 4002.

Item 502
Traffic control plans shown within these plans are a minimum requirement. The contractor shall be responsible for any additional signs, barricades, flagmen or other traffic control devices as necessary for the safety of the traveling public. All traffic control devices shall be compliant with the current Texas Manual of Uniform Traffic Control Devices.

No night time closures will be allowed; all roadways/lanes must be open to traffic by 6:00 PM each day.

Necessary barricades, sufficient lighting, signage and other traffic control methods as may be necessary for the protection and safety of the public shall be provided by the Contractor and maintained during the construction process. The traffic control shall be adjusted in the morning prior to beginning any work.

The Contractor shall notify the County when any traffic control changes are to be made. The notifications must be made TWO DAYS prior to any change.

The Contractor shall provide all traffic control measures to prosecute the work in conformance with the Texas Manual on Uniform Traffic Control Devices, latest edition.

Access to all side streets and driveways shall be maintained at all times by the Contractor.

Project Number: < >

County: Williamson

Project Name: CR 129 Bridge Bearing Pad Replacements

The Contractor's crew leader shall be a competent person who will be responsible and available on the project site or in the immediate area to insure compliance with the TCP.

Do not set up any Lane Closure / TCP when the pavement is wet prior to the “setup”, unless otherwise directed. Revise Traffic Control, when inclement weather is imminent, as directed.

Meet with Engineer prior to roadway and lane closures to ensure that sufficient equipment, materials, devices, and workers will be used. Discuss any contingency plans at that time. Consider inclement weather prior to implementing the lane closures.

Maximum delay due to one-way traffic control not to exceed five (5) minutes, use two (2) pilot cars if necessary.

Item 506

Place Sediment Control Fence at locations as directed by the Engineer.

Item 4002

The work under this Item shall be done in accordance with the plans, specifications, and as directed by the Engineer. The Contractor shall be responsible for any damage to the structure caused by the operation in the process of raising, lowering and/or moving the bridge and shall repair such damage without additional compensation.

The beams shall be raised in such a manner that there will not be more than ¼ inch difference in the distance a beam is raised compared to the adjacent beam.

The beams shall not be lifted more than 2 inches above their final elevation on the realigned pad. The lifting operations shall not damage expansion joints (AJ). Any damage to the AJ shall be repaired at the Contractor’s expense in accordance to TxDOT standard specifications and as directed by the Engineer.

Project Number: < >

County: Williamson

Project Name: CR 129 Bridge Bearing Pad Replacements

GOVERNING SPECIFICATIONS (STANDARD SPECIFICATIONS, SPECIAL PROVISIONS, AND SPECIAL SPECIFICATIONS)

WHERE DISCREPANCIES OCCUR BETWEEN THE VARIOUS GOVERNING SPECIFICATIONS, THE SPECIAL PROVISIONS SHALL GOVERN OVER BOTH STANDARD SPECIFICATIONS AND SPECIAL SPECIFICATIONS.

ALL SPECIFICATIONS AND SPECIAL PROVISIONS APPLICABLE TO THIS PROJECT ARE IDENTIFIED AS FOLLOWS:

STANDARD SPECIFICATIONS: ADOPTED BY THE TEXAS DEPARTMENT OF TRANSPORTATION NOVEMBER 1, 2014. STANDARD SPECIFICATIONS ARE INCORPORATED INTO THE CONTRACT BY REFERENCE.

ITEMS 1 – 9 ARE SUPERSEDED BY THE CONTRACT GENERAL AND SPECIAL CONDITIONS, WHERE APPLICABLE. WHEREVER, IN THE TXDOT STANDARD SPECIFICATIONS, REFERENCE IS MADE TO THE STATE OF TEXAS, THE DEPARTMENT AND ITS REPRESENTATIVES, SUCH REFERENCE SHALL BE TAKEN TO MEAN WILLIAMSON COUNTY AND ITS REPRESENTATIVES.

ITEM 500	MOBILIZATION
ITEM 502	BARRICADES, SIGNS AND TRAFFIC HANDLING
ITEM 506	TEMPORARY EROSION, SEDIMENTATION, AND ENVIRONMENTAL CONTROLS

SPECIAL SPECIFICATIONS:

ITEM 4002	ELASTOMERIC BEARING PADS

Question and Answers for Bid #1806-238 - CR 129 Bridge at Brushy Creek- Bearing Pad Replacements

Overall Bid Questions
There are no questions associated with this bid.

Commissioners Court - Regular Session **45.**

Meeting Date: 06/26/2018

Williamson County Jail Boiler Pipe Insulation Installation Services

Submitted For: Randy Barker **Submitted By:** Melissa Gurka, Purchasing

Department: Purchasing

Agenda Category: Regular Agenda Items

Information

Agenda Item

Discuss, consider, and take appropriate action on approving the services contract between MTech and Williamson County for jail boiler pipe insulation installation, not to exceed the amount of $5,980.00, pursuant to the TIPS contract # 18010102 and authorizing execution of the agreement.

Background

The service contract covers the insulation of the hot water pipes in the boiler room of the north Jail. The department point of contact is Dale Butler. This expenditure will be charged to P411 which was approved as a capital request for FY2018.

Fiscal Impact

From/To	Acct No.	Description	Amount

Attachments

MTech Contract

MTech Quote

Form Review

Inbox	Reviewed By	Date
Purchasing (Originator)	Kerstin Hancock	06/21/2018 11:50 AM
County Judge Exec Asst.	Wendy Coco	06/21/2018 11:51 AM
Form Started By: Melissa Gurka		Started On: 06/21/2018 09:17 AM
Final Approval Date: 06/21/2018		

THE STATE OF TEXAS §

COUNTY OF WILLIAMSON §

SERVICES CONTRACT FOR BOILER INSULATION INSTALLATION (Williamson County Jail) (TIPS #18010102)

Important Notice: County Purchase Orders and Contracts constitute expenditures of public funds, and all vendors are hereby placed on notice that any quotes, invoices or any other forms that seek to unilaterally impose contractual or quasicontractual terms are subject to the extent authorized by Texas law, including but not limited to Tex. Const. art. XI, § 7, the Texas Government Code, the Texas Local Government Code, the Texas Transportation Code, the Texas Health & Safety Code, and Opinions of the Texas Attorney General relevant to local governmental entities.

THIS CONTRACT is made and entered into by and between **Williamson County, Texas** (hereinafter "The County"), a political subdivision of the State of Texas, acting herein by and through its governing body, and **Mtech Comfort Systems USA** (hereinafter "Service Provider"). The County agrees to engage Service Provider as an independent contractor, to assist in providing certain operational services pursuant to the following terms, conditions, and restrictions:

I.

No Agency Relationship & Indemnification: It is understood and agreed that Service Provider shall not in any sense be considered a partner or joint venturer with The County, nor shall Service Provider hold himself out as an agent or official representative of The County unless expressly authorized to do so by a majority of the Williamson County Commissioners Court. Service Provider shall be considered an independent contractor for the purpose of this agreement and shall in no manner incur any expense or liability on behalf of The County other than what may be expressly allowed under this agreement. The County will not be liable for any loss, cost, expense or damage, whether indirect, incidental, punitive, exemplary, consequential of any kind whatsoever for any acts by Service Provider or failure to act relating to the services being provided. Service Provider agrees to indemnify, hold harmless, and defend The County against any claim,

demand, loss, injury, damages, action, or liability of any kind against The County resulting from any services Service Provider perform on behalf of The County.

II.

No Waiver of Sovereign Immunity or Powers: Nothing in this agreement will be deemed to constitute a waiver of sovereign immunity or powers of The County, the Williamson County Commissioners Court, or the Williamson County Judge.

III.

No Assignment: Service Provider may not assign this contract.

IV.

Compliance with All Laws: Service Provider agrees and will comply with any and all local, state or federal requirements with respect to the services rendered.

V.

Consideration and Compensation: Service Provider will be compensated based on the attached Fee Proposal, dated June 15, 2018, which is marked as Exhibit "A" and incorporated herein as if copied in full. **The not-to-exceed amount under this agreement is $5,980.00, unless amended by a change order and approved by the Williamson County Commissioners Court.** Payment for goods and services shall be governed by Chapter 2251 of the Texas Government Code. An invoice shall be deemed overdue the 31st day after the later of (1) the date The County receives the goods under the contract; (2) the date the performance of the service under the contract is completed; or (3) the date the Williamson County Auditor receives an invoice for the goods or services. Interest charges for any overdue payments shall be paid by The County in accordance with Texas Government Code Section 2251.025. More specifically, the rate of interest that shall accrue on a late payment is the rate in effect on September 1 of The County's fiscal year in which the payment becomes due. The said rate in effect on September 1 shall be equal to the sum of one percent (1%); and (2) the prime rate published in the Wall Street Journal on the first day of July of the preceding fiscal year that does not fall on a Saturday or Sunday.

VI.

Insurance: Service Provider shall provide and maintain, until the services covered in this Contract is completed and accepted by The County, the minimum insurance coverage in the minimum amounts as described below. Coverage shall be written on an occurrence basis by companies authorized and admitted to do business in

the State of Texas and rated A- or better by A.M. Best Company or otherwise acceptable to The County and name The County as an additional insured.

	Type of Coverage	**Limits of Liability**
a.	Worker's Compensation	Statutory
b.	Employer's Liability	
	Bodily Injury by Accident	$500,000 Ea. Accident
	Bodily Injury by Disease	$500,000 Ea. Employee
	Bodily Injury by Disease	$500,000 Policy Limit

c. Comprehensive general liability including completed operations and contractual liability insurance for bodily injury, death, or property damages in the following amounts:

COVERAGE	PER PERSON	PER OCCURRENCE
Comprehensive General Liability (*including premises, completed operations and contractual*)	$1,000,000	$1,000,000
Aggregate policy limits:		$2,000,000

d. Comprehensive automobile and auto liability insurance (covering owned, hired, leased and non-owned vehicles):

COVERAGE	PER PERSON	PER OCCURRENCE
Bodily injury (including death)	$1,000,000	$1,000,000
Property damage	$1,000,000	$1,000,000
Aggregate policy limits	No aggregate limit	

Service Provider, as an independent contractor, meets the qualifications of an "Independent Contractor" under Texas Worker's Compensation Act, Texas Labor Code, Section 406.141, and must provide its employees, agents and sub-subcontractors worker's compensation coverage. Contactor shall not be entitled to worker's compensation coverage or any other type of insurance coverage held by The County.

Upon execution of this Contract, Service Provider shall provide The County with insurance certificates evidencing compliance with the insurance requirements of this Contract.

VII.

INDEMNIFICATION - EMPLOYEE PERSONAL INJURY CLAIMS: TO THE FULLEST EXTENT PERMITTED BY LAW, THE SERVICE PROVIDER SHALL INDEMNIFY, DEFEND (WITH COUNSEL OF THE COUNTY'S CHOOSING), AND HOLD HARMLESS THE COUNTY, AND THE COUNTY'S EMPLOYEES, AGENTS, REPRESENTATIVES, PARTNERS, OFFICERS, AND DIRECTORS (COLLECTIVELY, THE "INDEMNITEES") AND SHALL ASSUME ENTIRE RESPONSIBILITY AND LIABILITY (OTHER THAN AS A RESULT OF INDEMNITEES' GROSS NEGLIGENCE) FOR ANY CLAIM OR ACTION BASED ON OR ARISING OUT OF THE PERSONAL INJURY, OR DEATH, OF ANY EMPLOYEE OF THE SERVICE PROVIDER, OR OF ANY SUBCONTRACTOR, OR OF ANY OTHER ENTITY FOR WHOSE ACTS THEY MAY BE LIABLE, WHICH OCCURRED OR WAS ALLEGED TO HAVE OCCURRED ON THE WORK SITE OR IN CONNECTION WITH THE PERFORMANCE OF THE WORK. SERVICE PROVIDER HEREBY INDEMNIFIES THE INDEMNITEES EVEN TO THE EXTENT THAT SUCH PERSONAL INJURY WAS CAUSED OR ALLEGED TO HAVE BEEN CAUSED BY THE SOLE, COMPARATIVE OR CONCURRENT NEGLIGENCE OF THE STRICT LIABILITY OF ANY INDEMNIFIED PARTY. THIS INDEMNIFICATION SHALL NOT BE LIMITED TO DAMAGES, COMPENSATION, OR BENEFITS PAYABLE UNDER INSURANCE POLICIES, WORKERS COMPENSATION ACTS, DISABILITY BENEFITS ACTS, OR OTHER EMPLOYEES BENEFIT ACTS.

INDEMNIFICATION - OTHER THAN EMPLOYEE PERSONAL INJURY CLAIMS: TO THE FULLEST EXTENT PERMITTED BY LAW, SERVICE PROVIDER SHALL INDEMNIFY, DEFEND (WITH COUNSEL OF THE COUNTY'S CHOOSING), AND HOLD HARMLESS THE COUNTY, AND THE COUNTY'S EMPLOYEES, AGENTS, REPRESENTATIVES, PARTNERS, OFFICERS, AND DIRECTORS (COLLECTIVELY, THE "INDEMNITEES") FROM AND AGAINST CLAIMS, DAMAGES, LOSSES AND EXPENSES, INCLUDING BUT NOT LIMITED TO ATTORNEYS' FEES, ARISING OUT OF OR ALLEGED TO BE RESULTING FROM THE PERFORMANCE OF THIS AGREEMENT OR THE WORK DESCRIBED HEREIN, TO THE EXTENT CAUSED BY THE NEGLIGENCE, ACTS, ERRORS, OR OMISSIONS OF SERVICE PROVIDER OR ITS SUBCONTRACTORS, ANYONE EMPLOYED BY THEM OR ANYONE FOR WHOSE ACTS THEY MAY BE LIABLE, REGARDLESS OF WHETHER OR NOT SUCH CLAIM, DAMAGE, LOSS OR EXPENSE IS CAUSED IN WHOLE OR IN PART BY A PARTY INDEMNIFIED HEREUNDER.

VIII.

Services: Service Provider shall provide services *as an independent contractor* pursuant to terms and policies of the Williamson County Commissioners Court. Service Provider expressly acknowledges that he or she is not an employee of The County. The

services include, but are not limited to the following items in order to complete the project:

As described in the Fee Proposal with Scope of Work for Installation, dated June 15, 2018, which is incorporated herein as if copied in full.

IX.

Good Faith Clause: Service Provider agrees to act in good faith in the performance of this agreement.

X.

Confidentiality: Service Provider expressly agrees that he or she will not use any incidental confidential information that may be obtained while working in a governmental setting for his or her own benefit, and agrees that he or she will not enter any unauthorized areas or access confidential information and he or she will not disclose any information to unauthorized third parties, and will take care to guard the security of the information at all times.

XI.

Termination: This agreement may be terminated at any time at the option of either party, without *future or prospective* liability for performance upon giving thirty (30) days written notice thereof.

XII.

Venue and Applicable Law: Venue of this contract shall be Williamson County, Texas, and the laws of the State of Texas shall govern all terms and conditions.

XIII.

Effective Date and Term: This contract shall be in full force and effect when signed by all parties and shall continue for a reasonable time period for the specific project and shall terminate upon project completion or when terminated pursuant to paragraph XI above.

XIV.

Severability: In case any one or more of the provisions contained in this agreement shall for any reason be held to be invalid, illegal, or unenforceable in any respect, such invalidity, illegality, or unenforceability shall not affect any other provision

in this agreement and this agreement shall be construed as if such invalid, illegal, or unenforceable provision had never been contained in it.

XV.

Right to Audit: Service Provider agrees that The County or its duly authorized representatives shall, until the expiration of three (3) years after final payment under this Agreement, have access to and the right to examine and photocopy any and all books, documents, papers and records of Service Provider which are directly pertinent to the services to be performed under this Agreement for the purposes of making audits, examinations, excerpts, and transcriptions. Service Provider agrees that The County shall have access during normal working hours to all necessary Service Provider facilities and shall be provided adequate and appropriate work space in order to conduct audits in compliance with the provisions of this section. The County shall give Service Provider reasonable advance notice of intended audits.

XVI.

County Judge or Presiding Officer Authorized to Sign Contract: The presiding officer of The County's governing body who is authorized to execute this instrument by order duly recorded may execute this contract on behalf of The County.

WITNESS the signatures of all parties in duplicate originals this the _____ day of _____, 2018.

WILLIAMSON COUNTY:

_____
Authorized Signature

SERVICE PROVIDER:

_____
Authorized Signature

Exhibit "A"
Price Quote Dated June 15, 2018
(Incorporated herein as if copied in full)

Proposal

|Phone: 512.929.7090|1720 Royston Lane, Round Rock, TX 78664|TACLA0020760C|M-18971|TECL 29725|

Date: 6/15/2018

Proposal Number: PW20181-615

Customer: Wilco

Location: Jail

Attention: Dale Butler

Email: dbutler@wilco.org

Phone: 512-943-1609

Project Name: Insulate boiler room piping TIPS # 18010102

Scope of Work:

Mtech will have the new boiler room piping insulated

Includes:

Insulation and labor

Exclusions:

No Overtime

Quoted Price ..... **$5,980.00** (excludes tax)

Prepared by:

Paul Wilson

Email: Paul.Wilson@csusa.us

Phone: 512-680-2878

_____

Acceptance of Proposal:
The above prices, specifications and conditions are satisfactory and are hereby accepted. You are authorized to do the work as specified.

Proposal is subject to and conditioned upon approval of Customer's credit by Mechanical Technical Services, Inc. Quote may be withdrawn by us if not accepted within 30 days. Any alterations or deviation from above specifications involving extra costs will be executed only upon written orders and will become an extra charge over and above the estimate. Unless specified, payment will be made within 30 days after completion of service. *Regulated by the Texas Department of Licensing and Regulation, PO Box 12157, Austin, TX. 78711 1.800.803.9202, 512.463.6599 Licensed by the Texas State Board of Plumbing Examiners, License #M-18971, Curtis Novinger, RMP. Correspondence with this Board should be directed to PO Box 4200, Austin, TX 78767. 512.458.2145*

Commissioners Court - Regular Session **46.**

Meeting Date: 06/26/2018

JP 2 Donation 06-26-2018

Submitted For: Melanie Denny **Submitted By:** Angela Schmidt, County Auditor

Department: County Auditor

Agenda Category: Regular Agenda Items

Information

Agenda Item

Discuss, consider and take appropriate action on an order declaring an emergency and a grave necessity due to unforeseeable circumstances and approve budget amendment to acknowledge additional revenues for Justice of the Peace Precinct #2 donation.

Background

Hill County Bible Church Austin has donated $1,000.00 to the Williamson County Justice Court Precinct 2 Mentor Program for the annual Mentoring Banquet.

Fiscal Impact

From/To	Acct No.	Description	Amount
	0100.0000.367400	Donations	$1,000.00

Attachments

No file(s) attached.

Form Review

Inbox	Reviewed By	Date
County Judge Exec Asst.	Wendy Coco	06/21/2018 08:56 AM
Form Started By: Angela Schmidt		Started On: 06/20/2018 04:41 PM
Final Approval Date: 06/21/2018		

Commissioners Court - Regular Session **47.**

Meeting Date: 06/26/2018

JP 2 Donation 06-26-2018

Submitted For: Melanie Denny **Submitted By:** Angela Schmidt, County Auditor

Department: County Auditor

Agenda Category: Regular Agenda Items

Information

Agenda Item

Discuss, consider and take appropriate action on an order declaring an emergency and a grave necessity due to unforeseeable circumstances and approve budget amendment to acknowledge additional expenditures for Justice of the Peace Precinct #2 donation.

Background

Hill County Bible Church Austin has donated $1,000.00 to the Williamson County Justice Court Precinct 2 Mentor Program for the annual Mentoring Banquet.

Fiscal Impact

From/To	Acct No.	Description	Amount
	0100.0452.003670	Use of Donations	$1,000.00

Attachments

No file(s) attached.

Form Review

Inbox	Reviewed By	Date
County Judge Exec Asst.	Wendy Coco	06/21/2018 08:56 AM
Form Started By: Angela Schmidt		Started On: 06/20/2018 04:43 PM
Final Approval Date: 06/21/2018		

Commissioners Court - Regular Session **48.**

Meeting Date: 06/26/2018

Economic Development

Submitted For: Charlie Crossfield **Submitted By:** Charlie Crossfield, Road Bond

Department: Road Bond

Agenda Category: Executive Session

Information

Agenda Item

Discussion regarding economic development negotiations pursuant to Texas Government Code, Section 551.087:
a) Business prospect(s) that may locate or expand within Williamson County.
b) Discuss North Woods Road District.
c) Project Amazon
d) Wolf Lakes
e) Project Capstone
f) Project Dalton House
g) Flint Hill Resources-Taylor Fuel Storage Terminal on CR 366

Background

Fiscal Impact

From/To	Acct No.	Description	Amount

Attachments

No file(s) attached.

Form Review

Inbox	Reviewed By	Date
County Judge Exec Asst.	Wendy Coco	06/21/2018 11:02 AM
Form Started By: Charlie Crossfield		Started On: 06/21/2018 10:18 AM
Final Approval Date: 06/21/2018		

Commissioners Court - Regular Session **49.**

Meeting Date: 06/26/2018

Executive Session

Submitted For: Charlie Crossfield **Submitted By:** Charlie Crossfield, Road Bond

Department: Road Bond

Agenda Category: Executive Session

Information

Agenda Item

Discuss real estate matters (EXECUTIVE SESSION as per VTCA Govt. Code sec. 551.072 Deliberation Regarding Real Estate Property if deliberation in an open meeting would have a detrimental effect on the position of the governmental body in negotiations with third person.)

A. Real Estate Owned by Third Parties

Preliminary discussions relating to proposed or potential purchase or lease of property owned by third parties

a) Discuss the acquisition of real property for right-of-way for N. Mays St. Extension

b) Discuss the acquisition of real property for SW 183 and SH 29 Loop.

c) Discuss the acquisition of real property for CR 176 at RM 2243

d) Discuss the acquisition of real property: CR 101

e) Discuss the acquisition of real property: CR 200

f) Discuss the acquisition of real property for CR 278 at Bagdad Rd.

g) Discuss the acquisition of real property for SH 29 LTP.

h) Discuss the acquisition of real property for County Facilities.

i) Discuss the acquisition of Easement interests for the Brushy Creek Trail Project.

j) Discuss the acquisition of real property and easements from San Gabriel River Ranch Subdivision.

k) Discuss the acquisition of real property for CR 278 @ Bagdad Rd.

l) Discuss the acquisition of real property for Seward Junction SE Loop.

m) Discuss the acquisition of real property for SH 29 @ DB Wood.

n) Discuss the acquisition of real property for Hairy Man Rd.

o) Discuss the acquisition of real property for SW Bypass.

p) Discuss Somerset Road Districts No. 3 & 4 reimbursements for acquisition & construction of Reagan Blvd.

q) Discuss Cedar Hollow low water crossings and Lost River.

r) Discuss the Brushy Creek Trail Easement acquisition from the Steve and Brandy Jones (a.k.a. 620 Cafe)

s) Discuss the acquisition of real property for Corridor H

t) Discuss an Interlocal Agreement with the City of Hutto regarding CR 163.

B. Property or Real Estate owned by Williamson County

Preliminary discussions relating to proposed or potential sale or lease of property owned by the County

a) Discuss County owned real estate containing underground water rights and interests.

b) Discuss wastewater easements in Berry Springs Park

c) Discuss sale of County property on Ronald Reagan Blvd.

d) Discuss possible sale of +/- 10 acres located on Chandler Road near the County Sheriff's Office Training Facility

e) Potential governmental uses for 8th Street downtown parking lot

f) Discuss possible uses of property owned by Williamson County on Main St. between 3rd and 4th Streets. (formerly occupied by WCCHD)

g) Discuss property usage at Longhorn Junction

C. Consider intervention in lawsuit regarding de-listing of Bone Cave harvestman.

D. Discuss the possible placement of agricultural-related monuments at the Williamson County Exposition Center with the participation of third parties.

E. Discuss the San Gabriel River trail easements.

Background

Fiscal Impact

From/To	Acct No.	Description	Amount

Attachments

No file(s) attached.

Form Review

Inbox	Reviewed By	Date
County Judge Exec Asst.	Wendy Coco	06/21/2018 10:19 AM
Form Started By: Charlie Crossfield		Started On: 06/21/2018 10:18 AM
Final Approval Date: 06/21/2018		